


RHI
PROJECT ID: 1590-14-72
COUNTY: LINCOLN COUNTY

AUGUST 2024

ORDER OF SHEETS

Section No.	1	Title
Section No.	2	Typical Sections and Details
Section No.	3	Estimate of Quantities
Section No.	3	Miscellaneous Quantities
Section No.	4	Right of Way Plat
Section No.	5	Plan and Profile
Section No.	6	Standard Detail Drawings
Section No.	7	Sign Plates
Section No.	8	Structure Plans
Section No.	9	Computer Earthwork Data
Section No.	9	Cross Sections

TOTAL SHEETS = 136

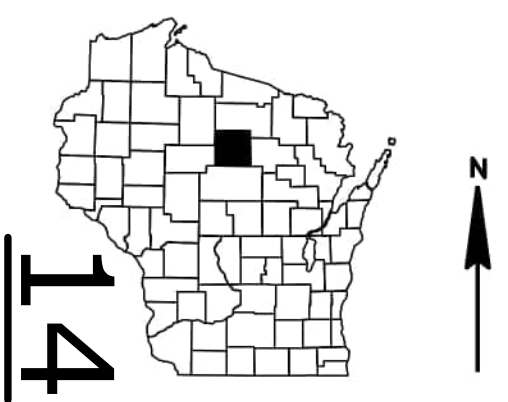

DESIGN DESIGNATION

A.A.D.T.	(2024)	=	3700
A.A.D.T.	(2044)	=	3700
D.H.V.		=	340
D.D.		=	61/39
T.		=	16.7%
DESIGN SPEED		=	60 MPH
ESALS		=	1,200,000


CONVENTIONAL SYMBOLS

PLAN	
CORPORATE LIMITS	
PROPERTY LINE	
LOT LINE	
LIMITED HIGHWAY EASEMENT	
EXISTING RIGHT OF WAY	
PROPOSED OR NEW R/W LINE	
SLOPE INTERCEPT	
REFERENCE LINE	
EXISTING CULVERT	
PROPOSED CULVERT (Box or Pipe)	
COMBUSTIBLE FLUIDS	
MARSH AREA	
WOODED OR SHRUB AREA	

PROFILE	
GRADE LINE	
ORIGINAL GROUND	
MARSH OR ROCK PROFILE (To be noted as such)	
SPECIAL DITCH	
GRADE ELEVATION	
CULVERT (Profile View)	
UTILITIES	
ELECTRIC	
FIBER OPTIC	
GAS	
SANITARY SEWER	
STORM SEWER	
TELEPHONE	
WATER	
UTILITY PEDESTAL	
POWER POLE	
TELEPHONE POLE	

STATE OF WISCONSIN
DEPARTMENT OF TRANSPORTATION
PLAN OF PROPOSED IMPROVEMENT
PRENTICE - BRADLEY
McCORD ROAD TO CTH L
USH 8
LINCOLN COUNTY

STATE PROJECT NUMBER
1590-14-72

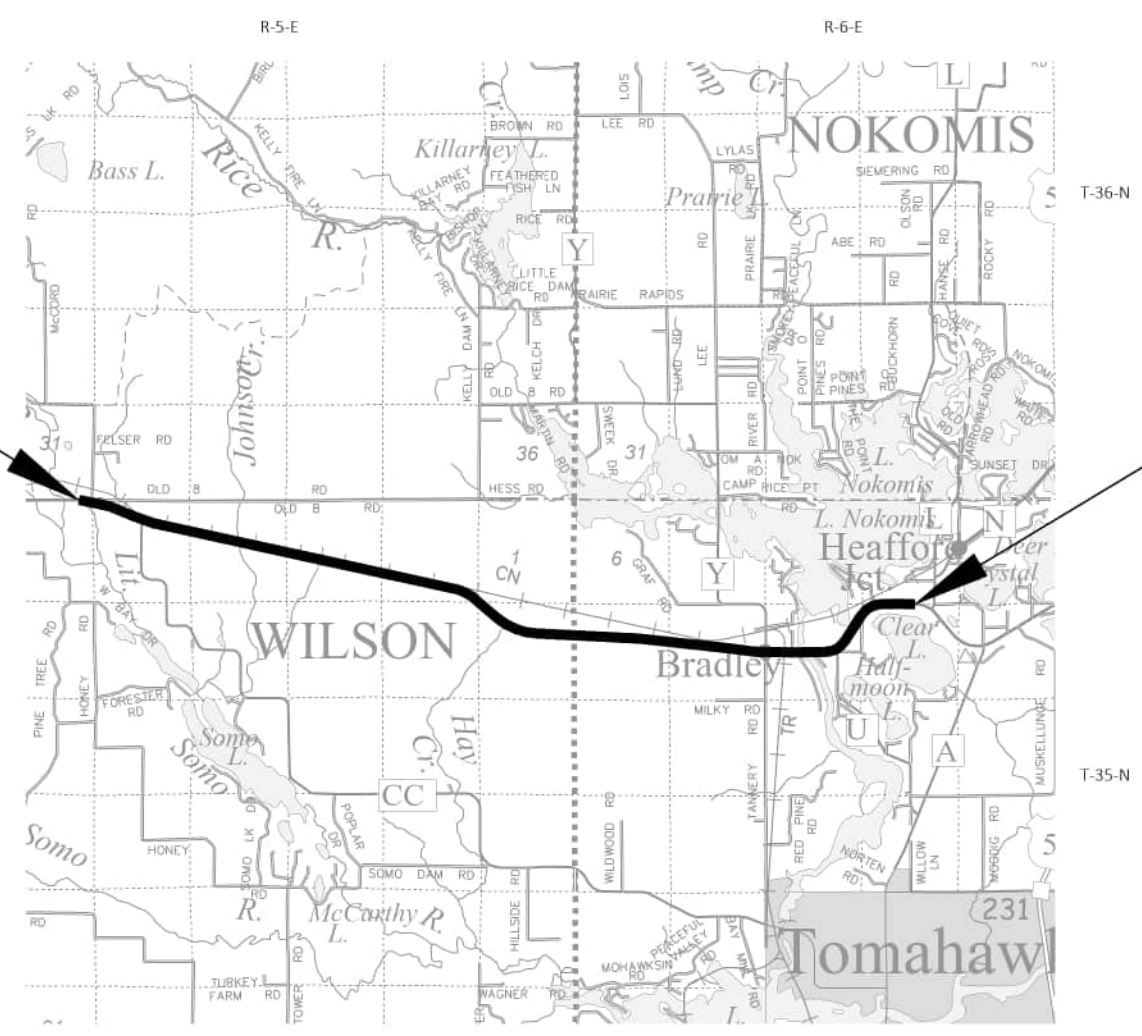

LAYOUT
SCALE 0 2 MI
TOTAL NET LENGTH OF CENTERLINE = 9.139 MILES

END PROJECT
STA 1479+00.00
X=383299.907
Y=253485.047

STATE PROJECT	FEDERAL PROJECT	
	PROJECT	CONTRACT
1590-14-72	WISC 2024420	1

ORIGINAL PLANS PREPARED BY

Kapur

WISCONSIN PROFESSIONAL ENGINEER

JUSTIN M. ARNDT
E-37695
ONTARIO, WI

DATE: 04/30/24 (Professional Engineer Signature)

STATE OF WISCONSIN
DEPARTMENT OF TRANSPORTATION

PREPARED BY: KAPUR & ASSOCIATES
Designer: KAPUR & ASSOCIATES
Project Manager: BRYAN LIKPE
Regional Examiner: FRED SCHUNKE
Regional Supervisor: REGIONAL SUPERVISOR

APPROVED FOR THE DEPARTMENT

DATE: 04/30/2024 (Signature)

E

GENERAL NOTES

THE LOCATIONS OF EXISTING AND PROPOSED UTILITY INSTALLATIONS AS SHOWN ON THE PLANS ARE APPROXIMATE. THERE MAY BE OTHER UTILITY INSTALLATIONS WITHIN THE PROJECT AREA THAT ARE NOT SHOWN.

BROKEN CONCRETE CONTAINING RE-BAR SHALL NOT BE USED AS RIPRAP OR EBS BACKFILL.

CONCRETE CURB AND GUTTER GRADES ARE TO THE FLANGE OF CURB AND GUTTER OR THE THEORETICAL FLANGE POINT OF INTEGRAL CURB AND GUTTER. DISTANCES SHOWN FOR CURB AND GUTTER RADII ARE MEASURED TO THE FACE OF CURB.

THE EXACT LOCATION OF DRIVEWAYS IS TO BE DETERMINED BY THE ENGINEER AND REPLACED IN KIND UNLESS NOTED OTHERWISE.

SIGNS IN CONFLICT WITH TRAFFIC CONTROL "IN USE" WILL BE COVERED AS DIRECTED BY THE ENGINEER AND PAID FOR UNDER ITEM "TRAFFIC CONTROL COVERING SIGNS TYPE II."

STATIONING DISTANCES AND OFFSETS OF SIGNS SHOWN IN THE PLANS ARE APPROXIMATE AND THE FINAL LOCATION OF SIGNS ARE TO BE DETERMINED BY THE ENGINEER.

ALL RAILROAD WORK (SELECT CRUSHED MATERIAL SUB-BALLAST, CULVERTS, BALLAST, TIES, RAILS AND CROSSING SURFACE PANELS) TO BE COMPLETED BY FOX VALLEY & LAKE SUPERIOR RAILROAD UNDER PROJECT ID 1590-14-52

STANDARD ABBREVIATIONS

AEW	APRON ENDWALL	SY	SQUARE YARD
AGG	AGGREGATE	T	TANGENT LENGTH
BAD	BASE AGGREGATE DENSE	TLE	TEMPORARY LIMITED EASEMENT
BM	BENCHMARK	VCL	VERTICAL CURVE LENGTH
BTWN	BETWEEN	VPC	POINT OF VERTICAL CURVE
C&G	CURB AND GUTTER	VPI	POINT OF VERTICAL INTERSECTION
C/L	CENTER OR CONSTRUCTION LINE	VPT	POINT OF VERTICAL TANGENT
CMCP	CULVERT PIPE CORRUGATED METAL		
CONC	CONCRETE		
CP	CULVERT PIPE		
CPRC	CULVERT PIPE REINFORCED CONCRETE		
CSD	CONCRETE SURFACE DRAIN		
CY	CUBIC-YARD		
D	DEGREE OF CURVE		
Δ	DELTA		
DISCH	DISCHARGE		
FE	FIELD ENTRANCE		
HMA	HOT MIX ASPHALT		
INV	INVERT		
L	LENGTH OF CURVE		
LHF	LEFT HAND FORWARD		
LT	LEFT		
MIN	MINIMUM		
M/L	MATCHLINE		
NB	NORTHBOUND		
NC	NORMAL CROWN		
PAVT	PAVEMENT		
PC	POINT OF CURVE		
PCC	POINT OF COMPOUND CURVE		
PE	PRIVATE ENTRANCE		
PI	POINT OF INTERSECTION		
PLE	PERMANENT LIMITED EASEMENT		
PT	POINT OF TANGENT		
R	RADIUS OF CURVE		
R/L	REFERENCE LINE		
R/W	RIGHT OF WAY		
RC	REVERSE CROWN		
RCAEW	APRON ENDWALL FOR CULVERT PIPE REINFORCED CONCRETE		
REQD	REQUIRED		
RHF	RIGHT HAND FORWARD		
RO	RUN OFF LENGTH		
RRSP	RAILROAD SPIKE		
RT	RIGHT		
SALV	SALVAGED		
SAPBC	SALVAGED ASPHALTIC PAVEMENT BASE COURSE		
SB	SOUTHBOUND		
SDD	STANDARD DETAIL DRAWING		
SE	SUPERELEVATION		
SF	SQUARE FOOT		
STA	STATION		

UTILITY CONTACTS

FRONTIER COMMUNICATIONS OF WI LLC - COMMUNICATION LINE
MIKE MYSZKA
5231 SKINNER ROAD
EAGLE RIVER, WI 54521
MOBILE: 715-370-1685
EMAIL: MICHAEL.A.MYSZKA@FTR.COM

WISCONSIN PUBLIC SERVICE CORPORATION - ELECTRICITY
JESSE PATTEN
PO BOX 1166
WAUSAU, WI 54401-1166
MOBILE: 715-573-0349
EMAIL: JESSE.PATTEN@WISCONSINPUBLICSERVICE.COM

WISCONSIN PUBLIC SERVICE CORPORATION - GAS/PETROLEUM
SHANE SARKKINEN
2027 NAVAJO ST
RHINELANDER, WI 54501
PHONE: 715-369-7133
MOBILE: 715-966-1040
EMAIL: SHANE.SARKKUNEN@WISCONSINPUBLICSERVICE.COM

STATE AGENCIES

DEPARTMENT OF NATURAL RESOURCES
WENDY HENNIGES
107 SUTLIFF AVENUE
RHINELANDER, WI 54501
PHONE: 715-365-8916
EMAIL: WENDY.HENNIGES@WISCONSIN.GOV

OTHER CONTACTS

FOX VALLEY & LAKE SUPERIOR RAILROAD (WATCO)
ROGER SCHAALMA
315 W. 3RD STREET
PITTSBURG, KS 66762

ORDER OF SECTION 2 SHEETS


- GENERAL NOTES
- PROJECT OVERVIEW
- TYPICAL SECTIONS
- CONSTRUCTION DETAILS
- EROSION CONTROL
- DRAINAGE PLAN
- SIGNING AND MARKING PLAN
- TRAFFIC CONTROL
- DETOUR PLAN
- ALIGNMENT PLAN




Dial 811 or (800)242-8511
www.DiggersHotline.com




PROJECT NO: 1590-14-72	HWY: USH 8	COUNTY: LINCOLN	PROJECT OVERVIEW	SHEET 4	E
------------------------	------------	-----------------	------------------	---------	---

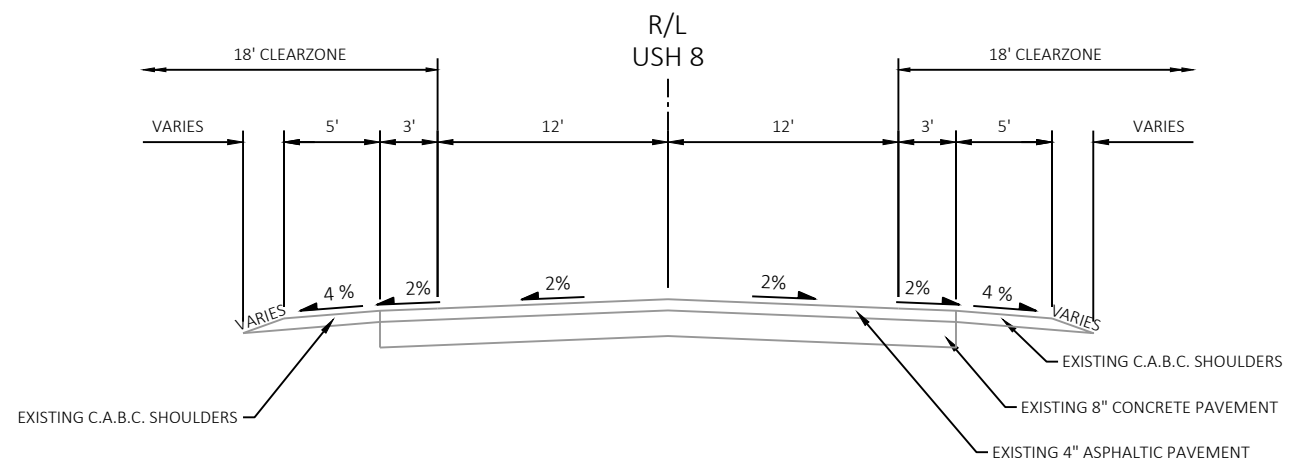




EXISTING TYPICAL SECTION
USH 8 STA 996+47 TO STA 1479+00

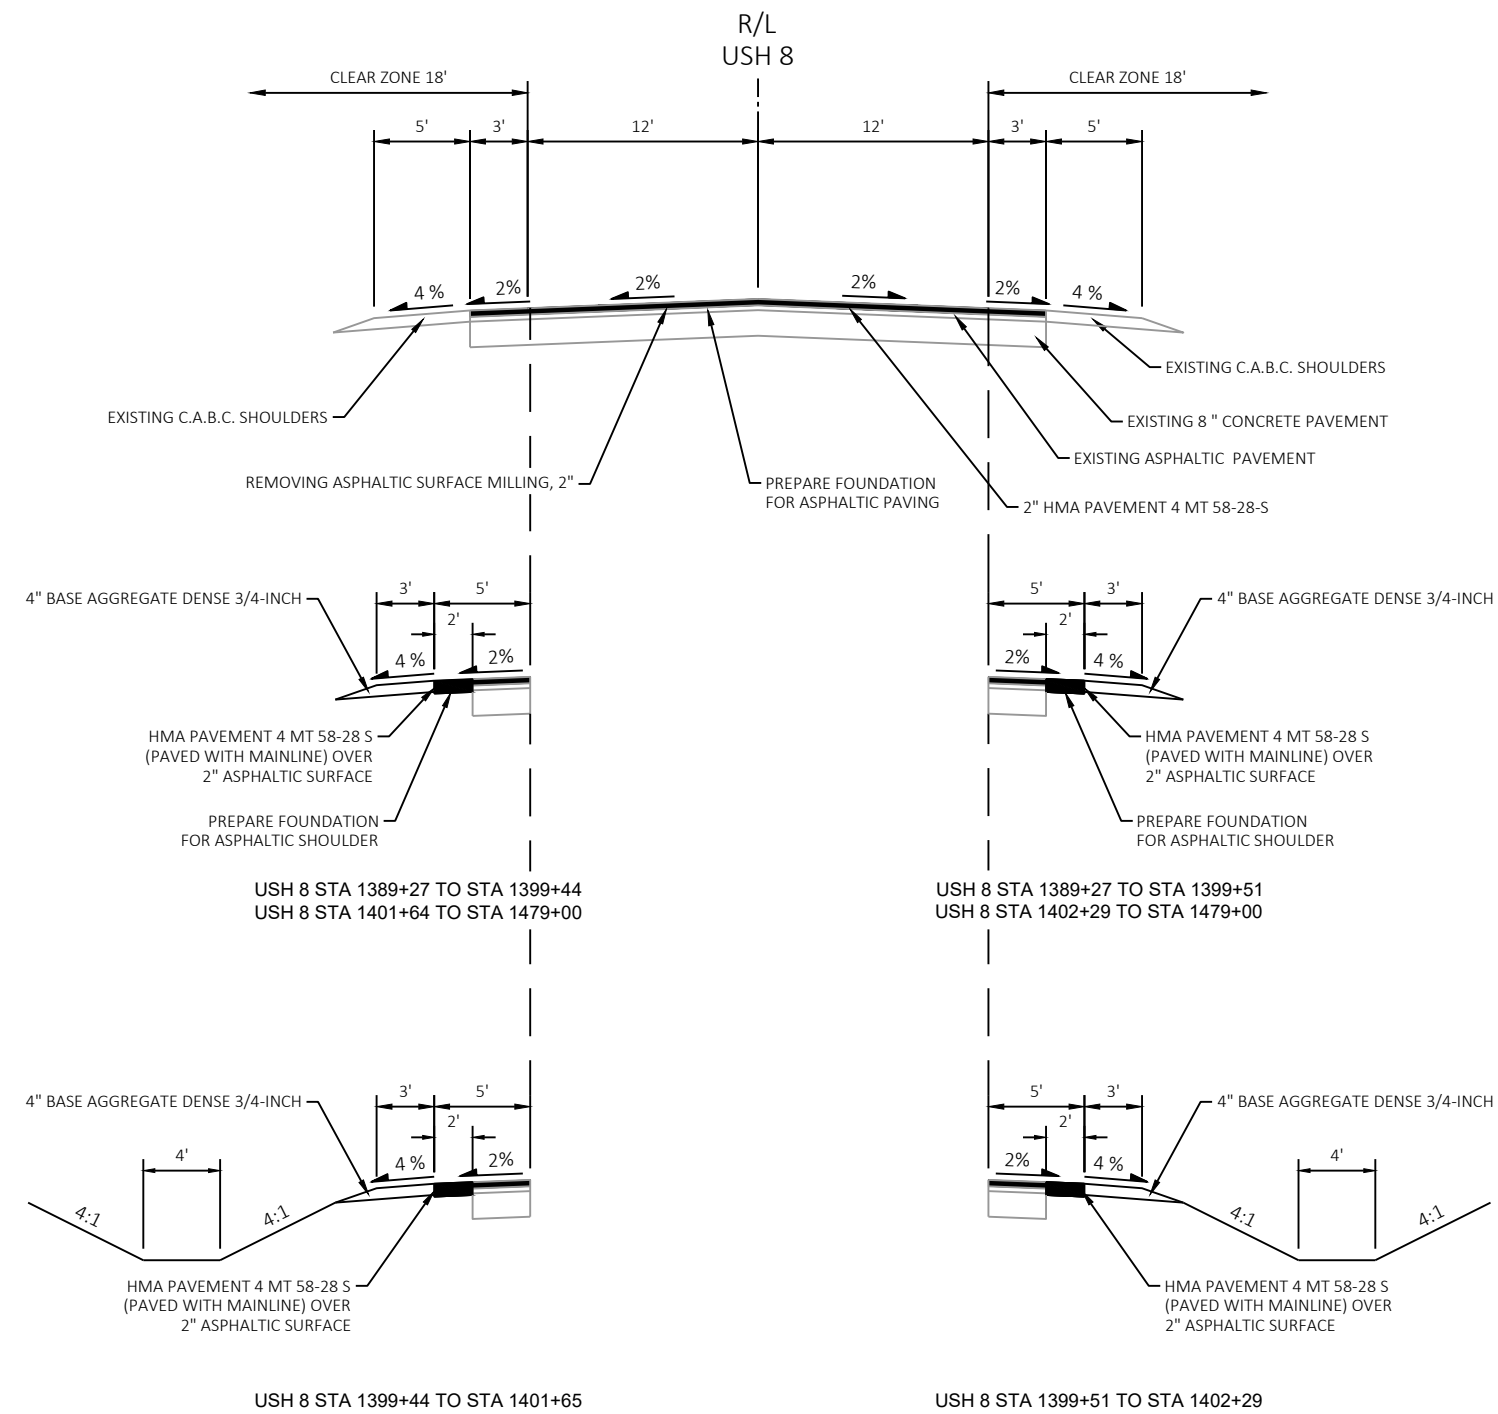


PROPOSED TYPICAL SECTION
USH 8 STA 996+47 TO STA 1479+00

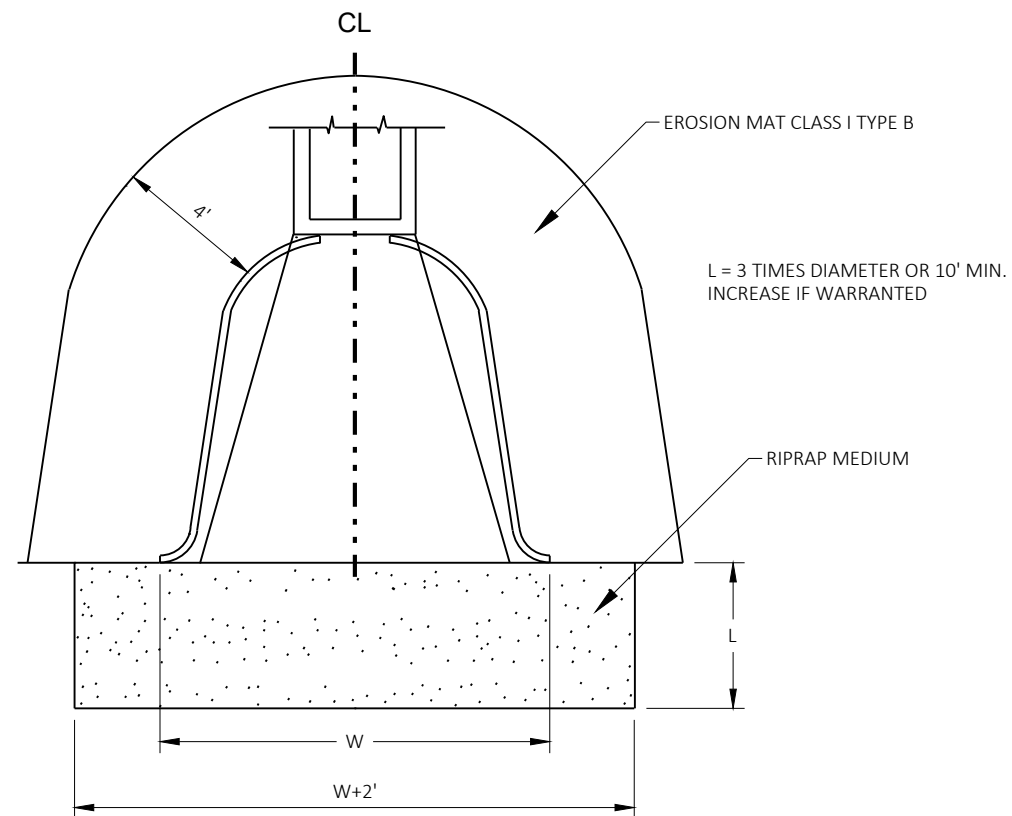


EROSION CONTROL AT PIPE ENDS

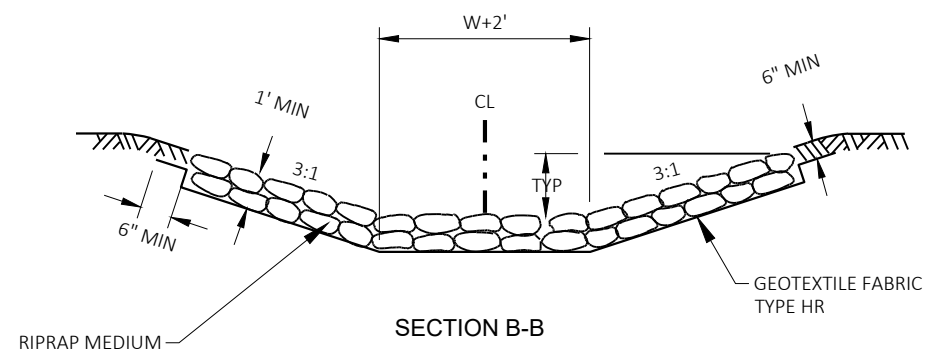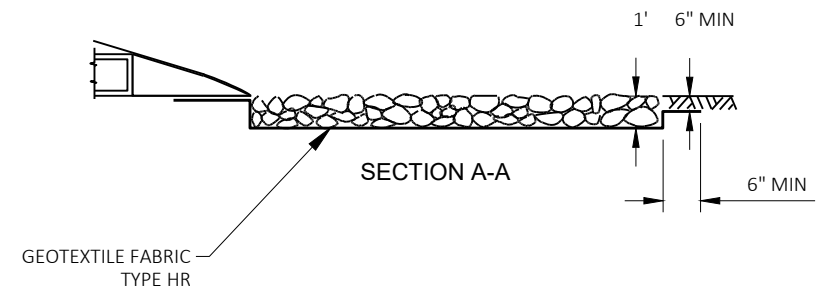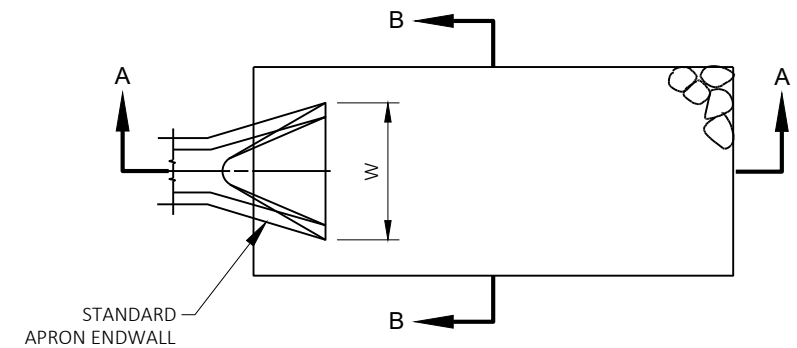


RIP RAP AND GEOTEXTILE

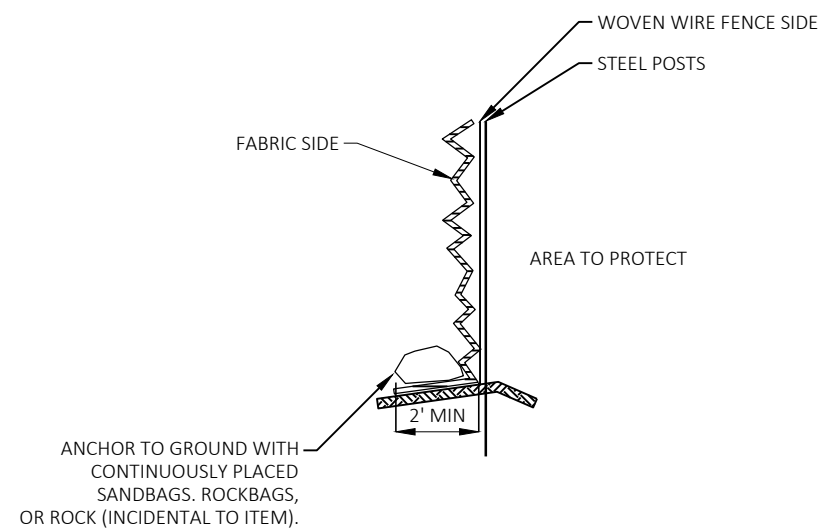

ANCHORED INSTALLATION FOR WET CONDITION

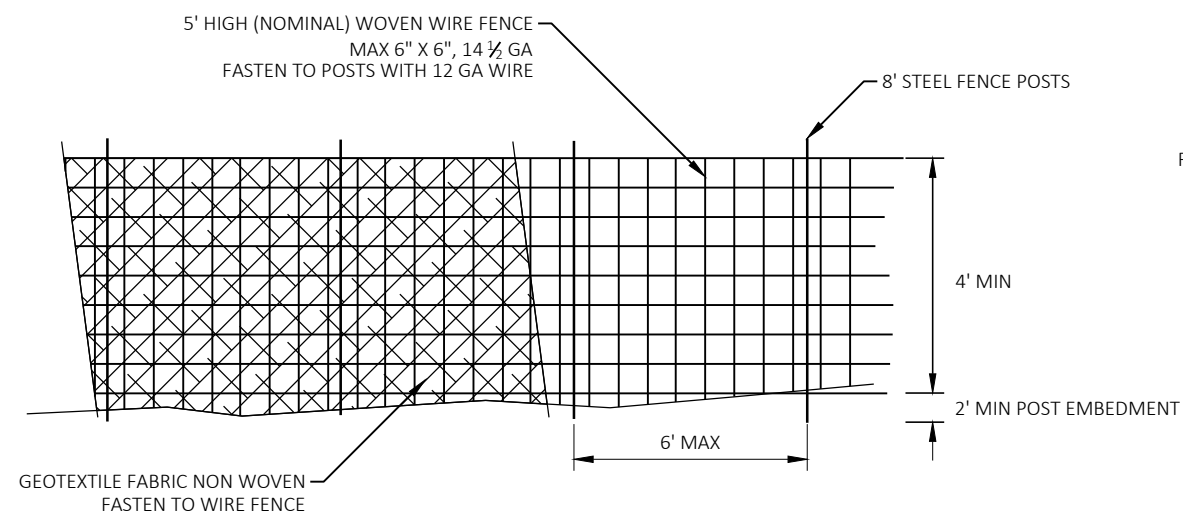SILT FENCE HEAVY DUTY

GENERAL NOTES:
ATTACH THE FABRIC TO WOVEN WIRE FENCE EVERY 2-FEET
ADJUST POST EMBEDMENT AND/OR SPACING BASED ON EXISTING SOILS

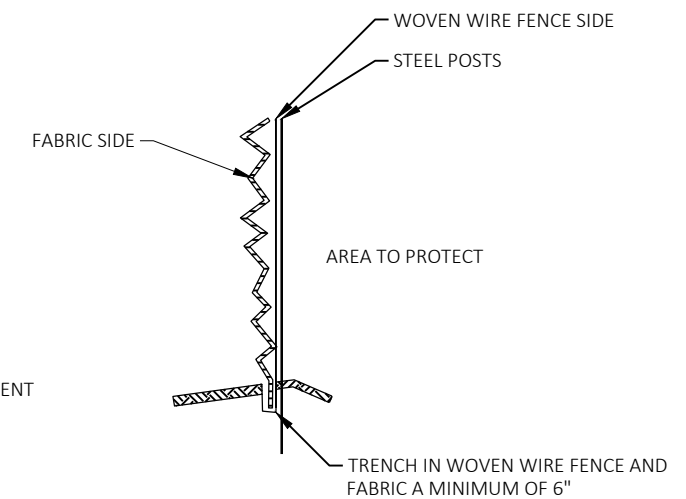

TRENCH INSTALLATION FOR DRY CONDITION

2

STH

EOP

10' BUTT JOINT

REMOVING ASPHALTIC SURFACE MILLING

REMOVING ASPHALTIC SURFACE BUTT JOINTS
SEE BUTT JOINT DETAIL

NOTE: WHEN MATCHING TO AN UNPAVED SURFACE
BUTT JOINT IS NOT REQUIRED

SIDE ROADS

WITH CURB AND GUTTER

STH

EOP

10' BUTT JOINT

REMOVING ASPHALTIC SURFACE MILLING

REMOVING ASPHALTIC SURFACE BUTT JOINTS
SEE BUTT JOINT DETAIL

NOTE: WHEN MATCHING TO AN UNPAVED SURFACE
BUTT JOINT IS NOT REQUIRED

SIDE ROADS

WITHOUT CURB AND GUTTER

10'
BUTT JOINT

2"

EXISTING ASPHALTIC PAVEMENT


HMA PAVEMENT

REMOVING ASPHALTIC SURFACE MILLING

REMOVING ASPHALTIC SURFACE BUTT JOINTS

BUTT JOINT


MAINLINE AND SIDE ROADS

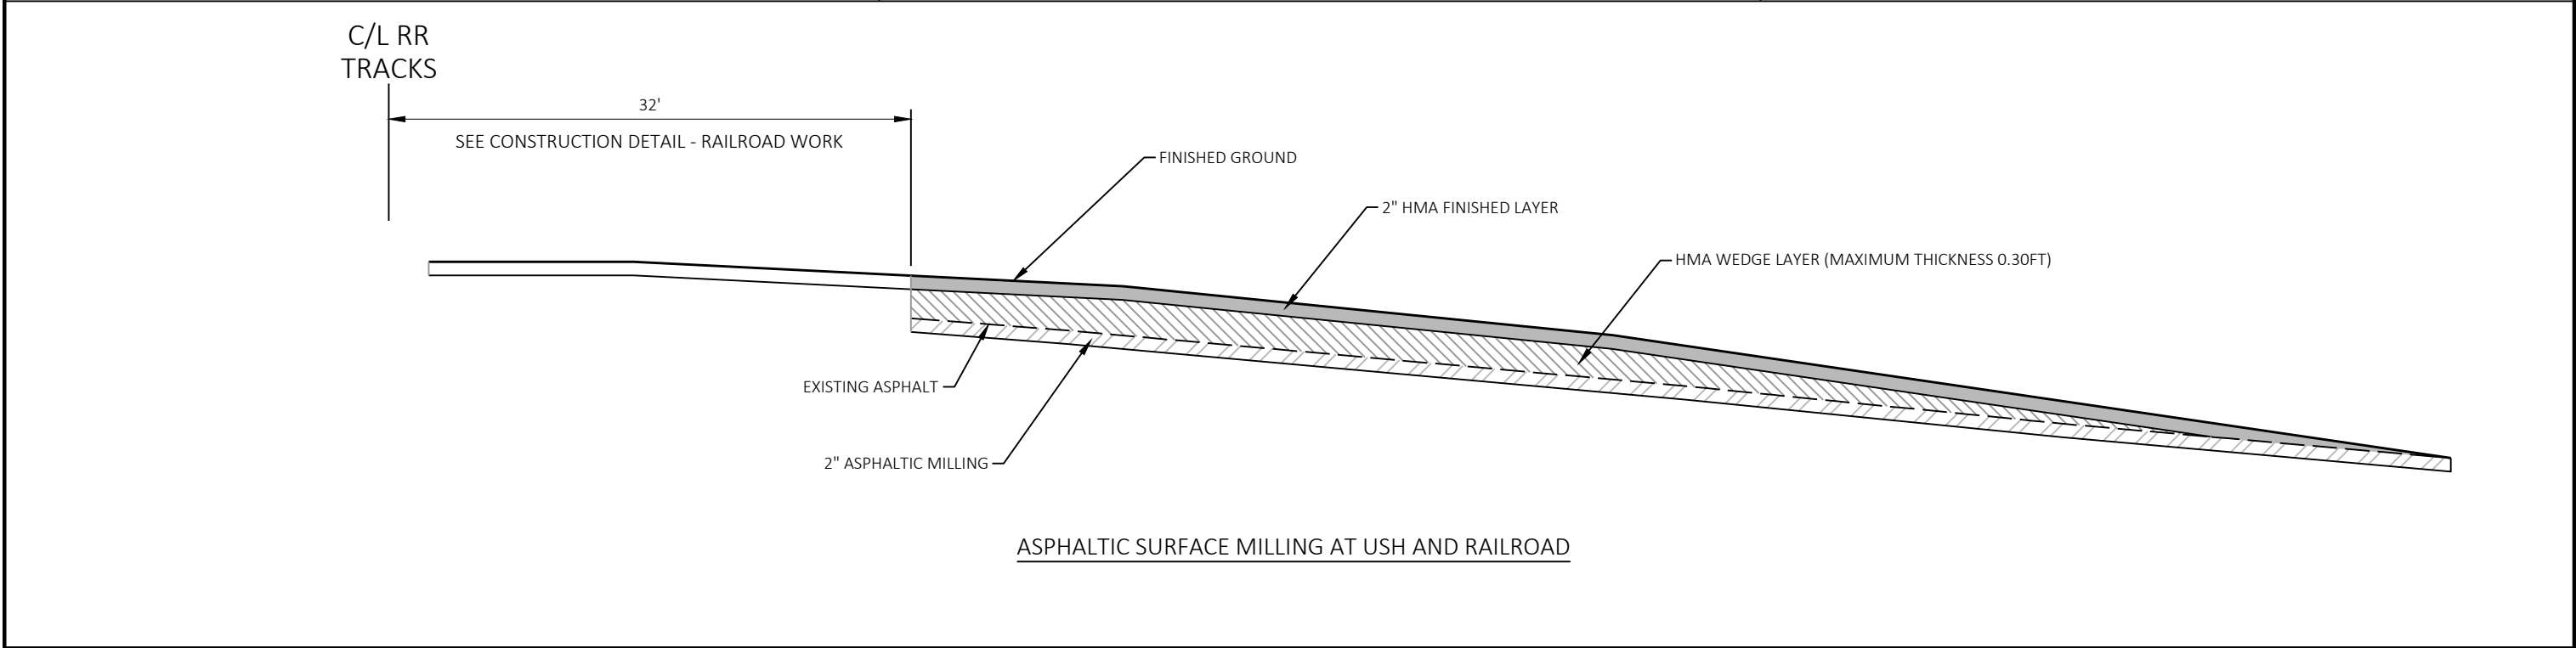


NOTES:

PERFORM REMOVING ASPHALTIC SURFACE MILLING PRIOR TO REMOVING DISTRESSED ASPHALTIC SURFACE MILLING

- ① MILLED VERTICAL EDGES ARE ACCEPTABLE, SAW CUTS ARE NOT REQUIRED.
- ② THE SMALLEST DIMENSION OF REMOVING DISTRESSED ASPHALTIC SURFACE MILLING IS 4 FEET IN ANY DIRECTION.
- ③ WHEN THE DISTANCE FROM THE EDGE OF PAVEMENT TO EDGE OF REMOVING DISTRESSED ASPHALTIC SURFACE MILLING IS LESS THAN 1-FOOT, EXTEND THE REMOVING DISTRESSED ASPHALTIC SURFACE MILLING TO THE EDGE OF PAVEMENT.

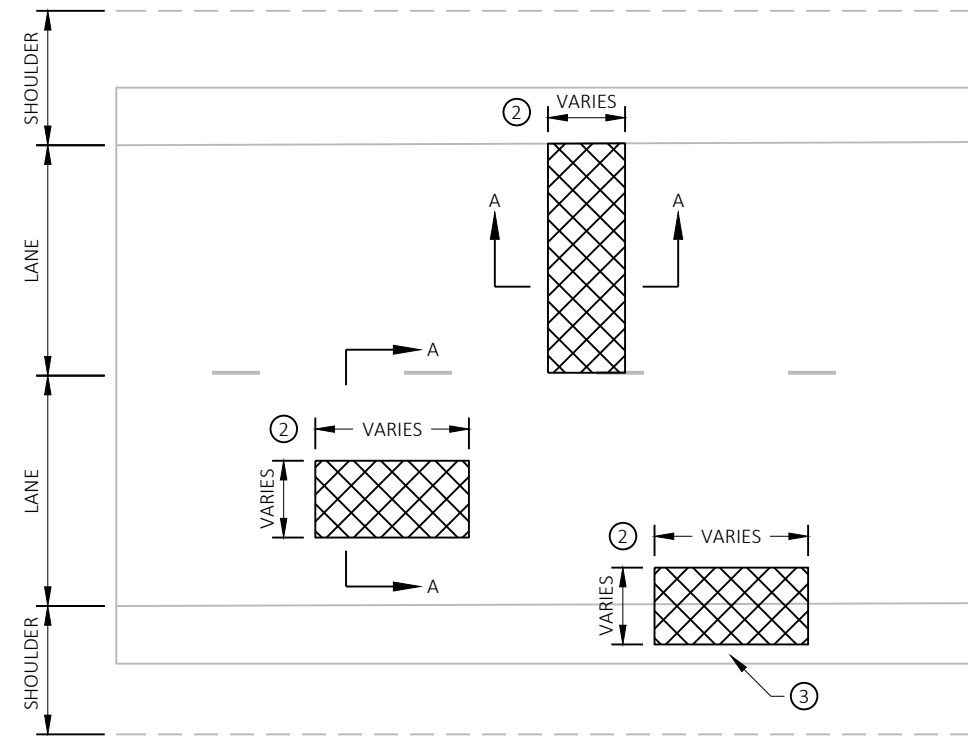


PLAN VIEW

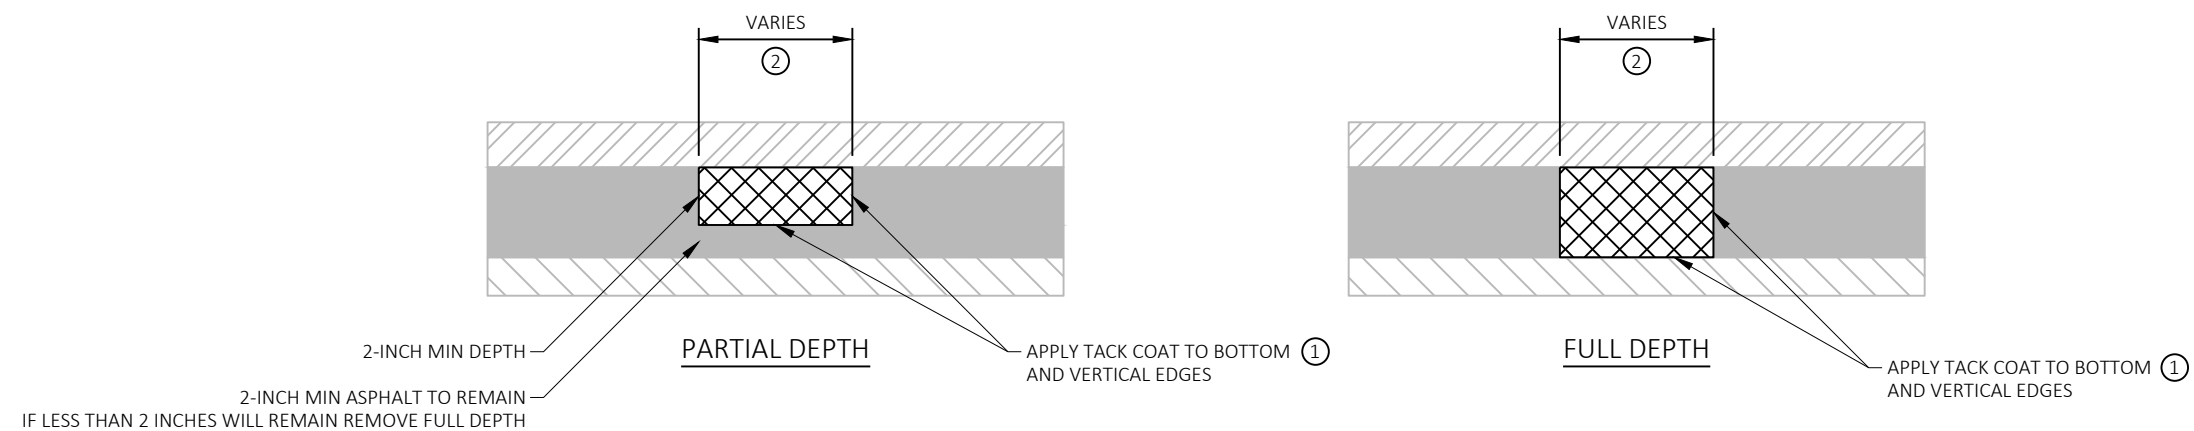

SECTION A-A

- REMOVING ASPHALTIC SURFACE MILLING
- REMOVING DISTRESSED ASPHALTIC SURFACE MILLING
ASPHALTIC SURFACE PATCHING
- EXISTING ASPHALT
- EXISTING CONCRETE BASE

REMOVING DISTRESSED ASPHALTIC SURFACE MILLING
LOCATIONS AND LIMITS DETERMINED BY THE ENGINEER IN THE FIELD

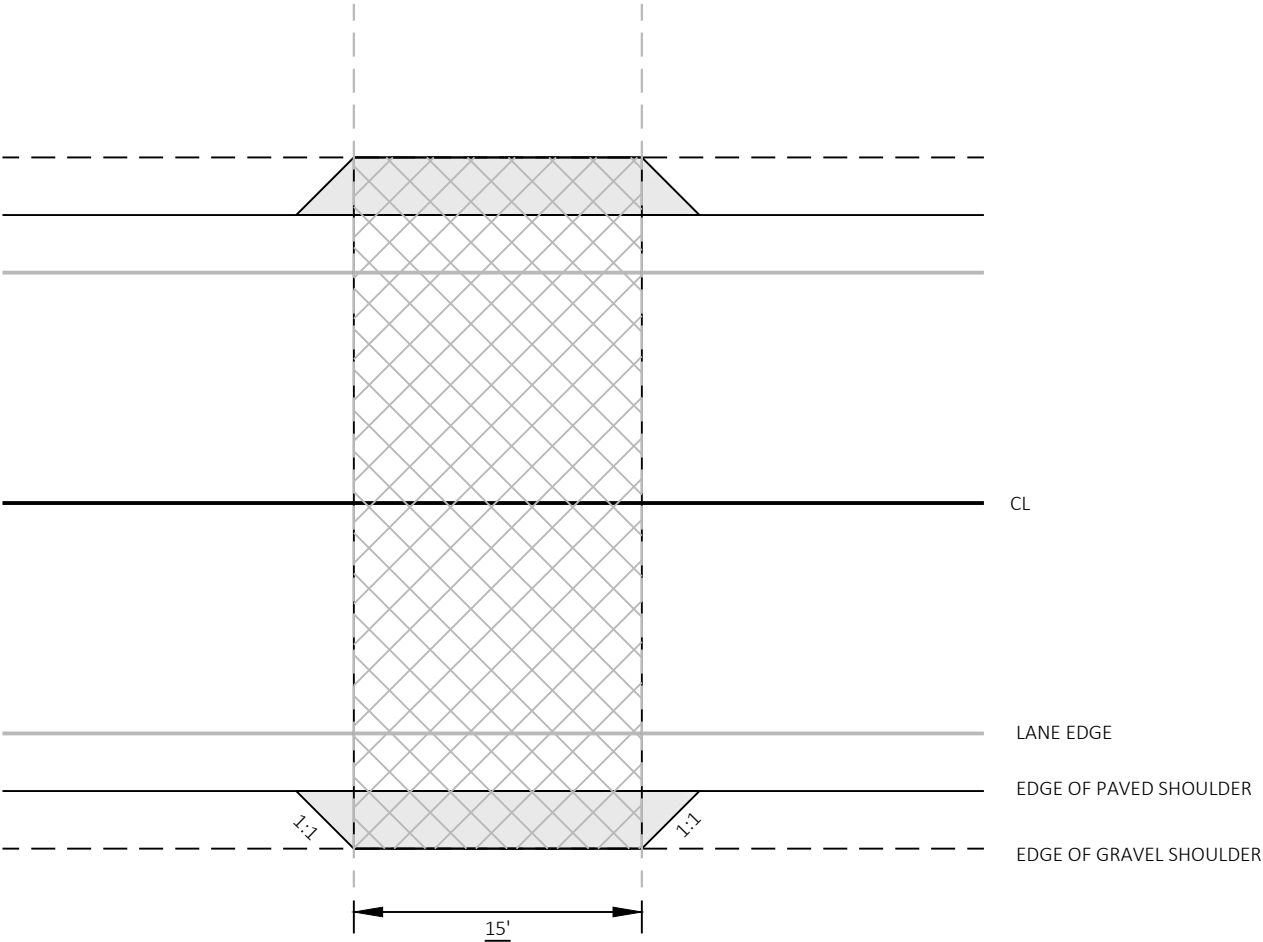

THERMOPLASTIC FOR SNOWMOBILE CROSSING



HMA PAVEMENT, 2" HMA 4 MT 58-28 S OVER 2" ASPHALTIC SURFACE

NOTE:

PREPARATION FOR PAVEMENT WIDENING IS INCLUDED IN
PREPARE FOUNDATION FOR ASPHALTIC SHOULDERS

SNOWMOBILE TRAIL CROSSING
WITH FULL WIDTH SHOULDERS AND PROTECTIVE COATING


STA 1032+68
STA 1039+40
STA 1072+32
STA 1159+92
STA 1452+60

LEGEND

RAILROAD WORK TO BE COMPLETED BY FOX VALLEY AND LAKE SUPERIOR RAILROAD UNDER PROJECT ID 1590-14-52


NOTES:


- 1) 2% CROSS SLOPE REQUIRED ON THE SELECT CRUSHED MATERIAL. SLOPE IS CONTINUOUS AND DOES NOT CROWN AT THE TRACK CENTERLINE.
- 2) GEOTEXTILE TYPE SAS PLACED IN ORDER TO PROVIDE SEPARATION BETWEEN ROADWAY BASE COURSE AND TRACK BALLAST.
- 3) GEOTEXTILE TYPE SAS PLACED TO PROVIDE SEPARATION UNDER THE UNDERDRAIN. GEOTEXTILE TYPE DF SCHEDULE A AND BASE AGGREGATE OPEN GRADED PLACED TO PROVIDE 6 INCHES OF SEPARATION BETWEEN TOP OF UNDERDRAIN AND SELECT CRUSHED MATERIAL.
- 4) SLOPE VARIES TO PROVIDE A MINIMUM SLOPE ALONG UNDERDRAIN OF 0.5%.
- 5) THE 6-INCH PERFORATED PVC SCHEDULE 80 PIPE UNDERDRAIN TO BE PLACED ALONG THE TOE OF SLOPE, GRADED TO DRAIN AND DAYLIGHT. BASE AGGREGATE OPEN GRADED OVER PIPE UNDERDRAIN AND THEN WRAPPED IN GEOTEXTILE FABRIC TYPE DF SCHEDULE A IN ORDER TO STABILIZE AND SEPARATE FROM CRUSHED MATERIAL.

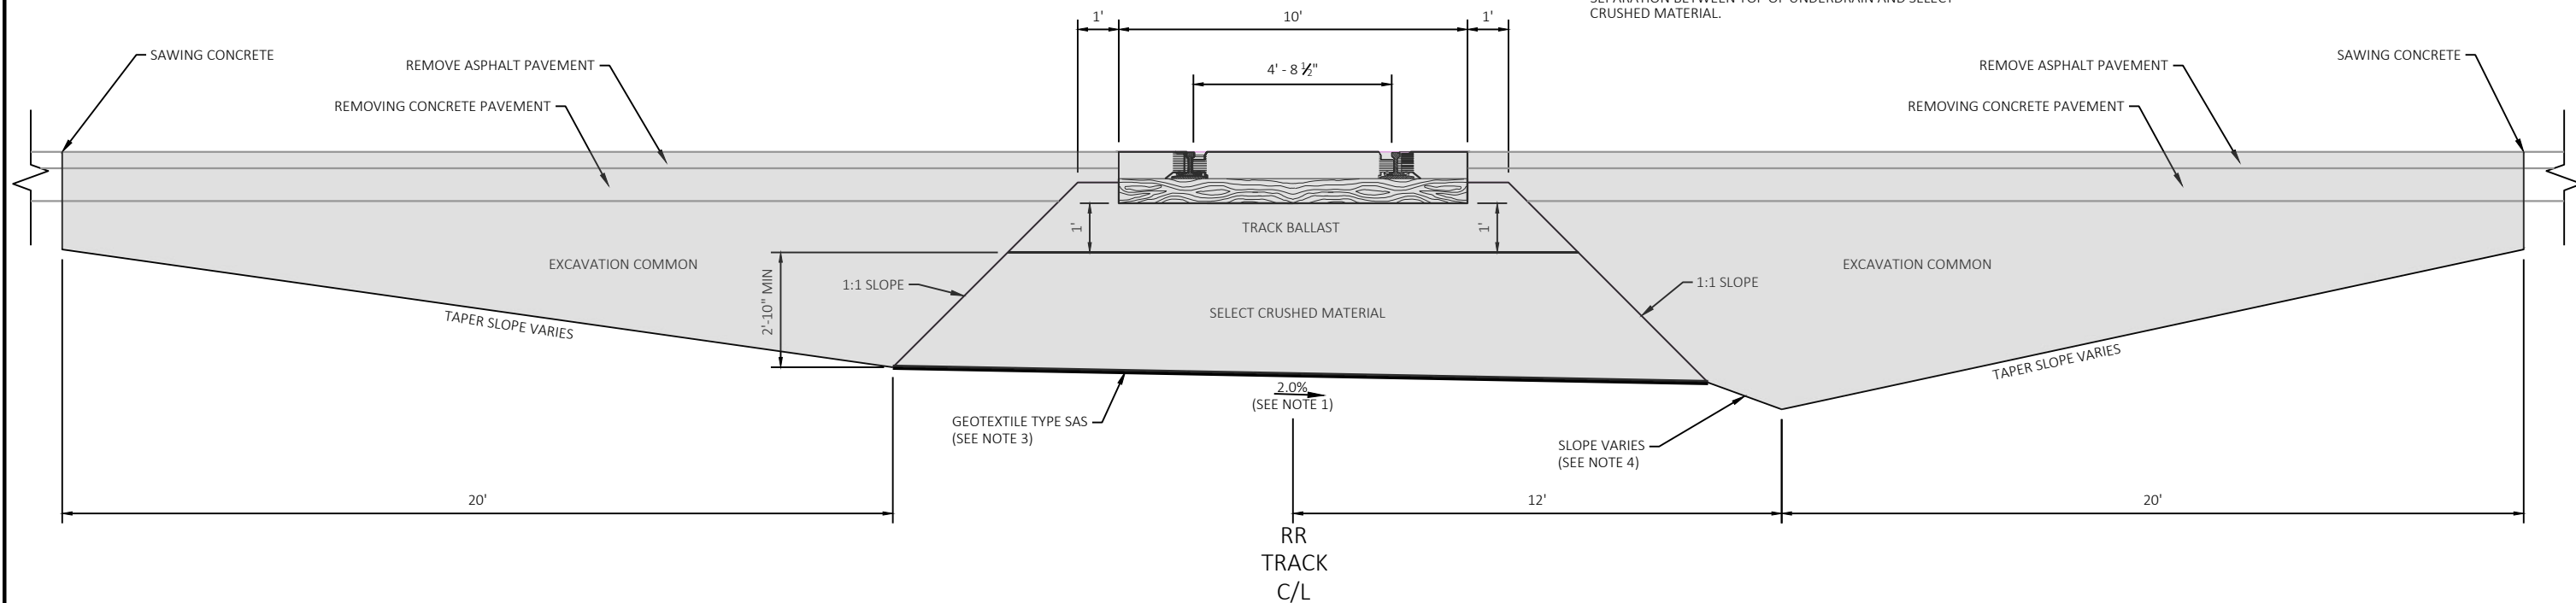



RAILROAD WORK UNDER PROJECT ID 1590-14-52


FOX VALLEY & LAKE SUPERIOR RR

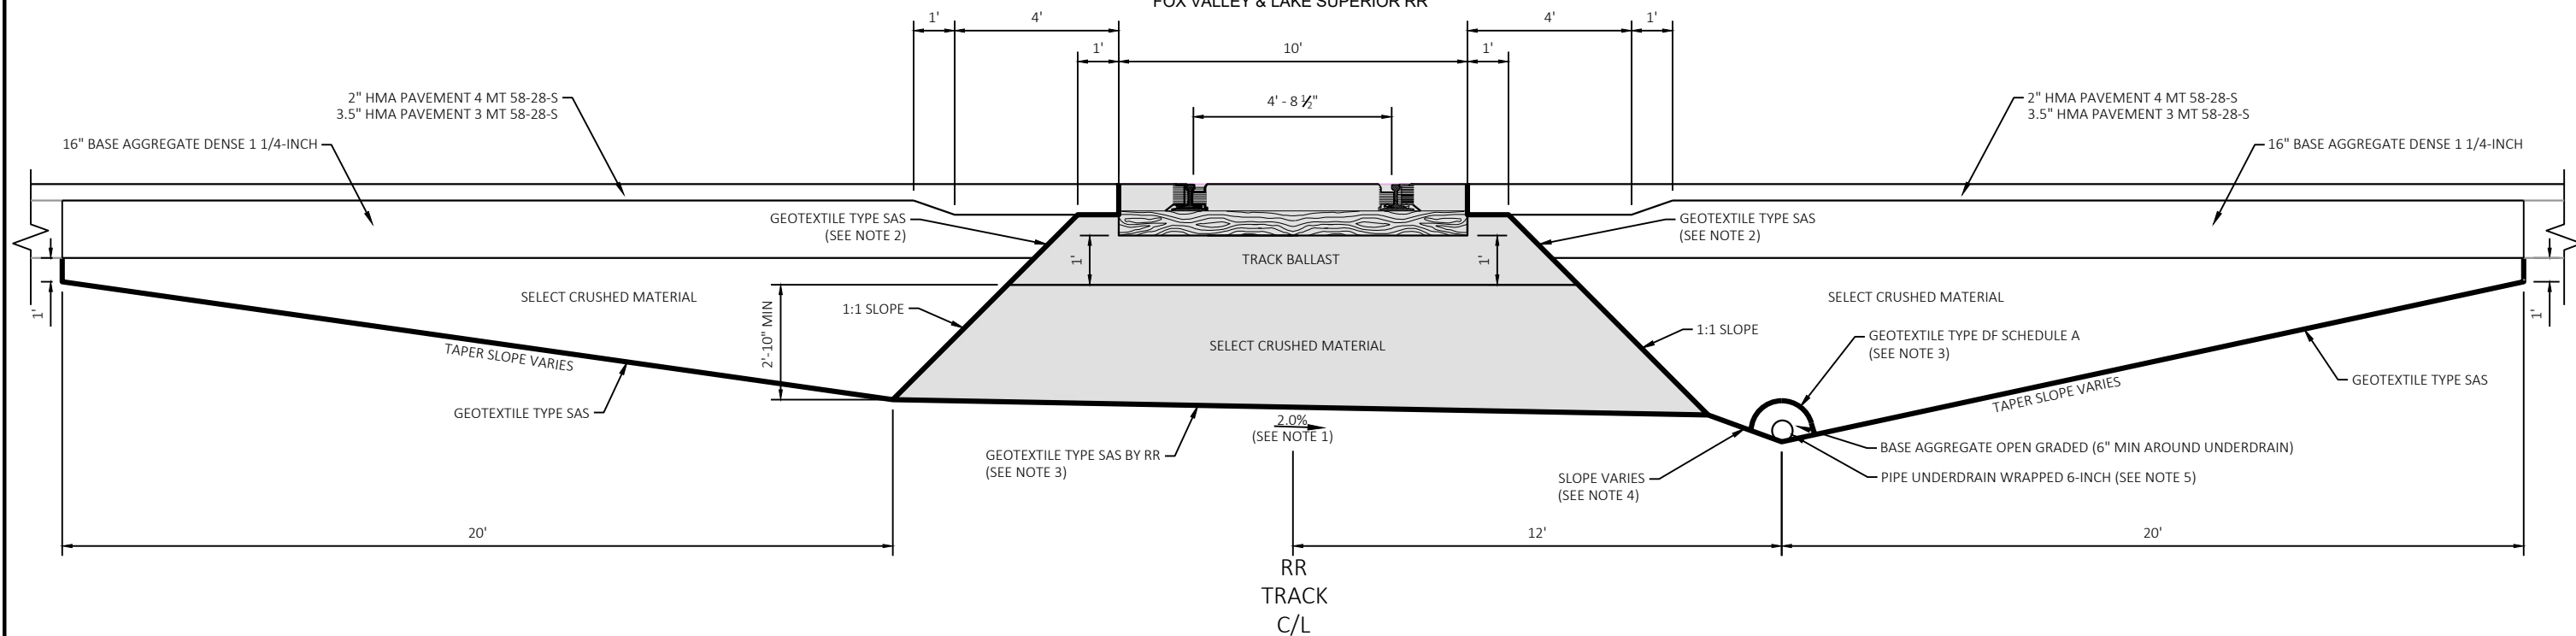

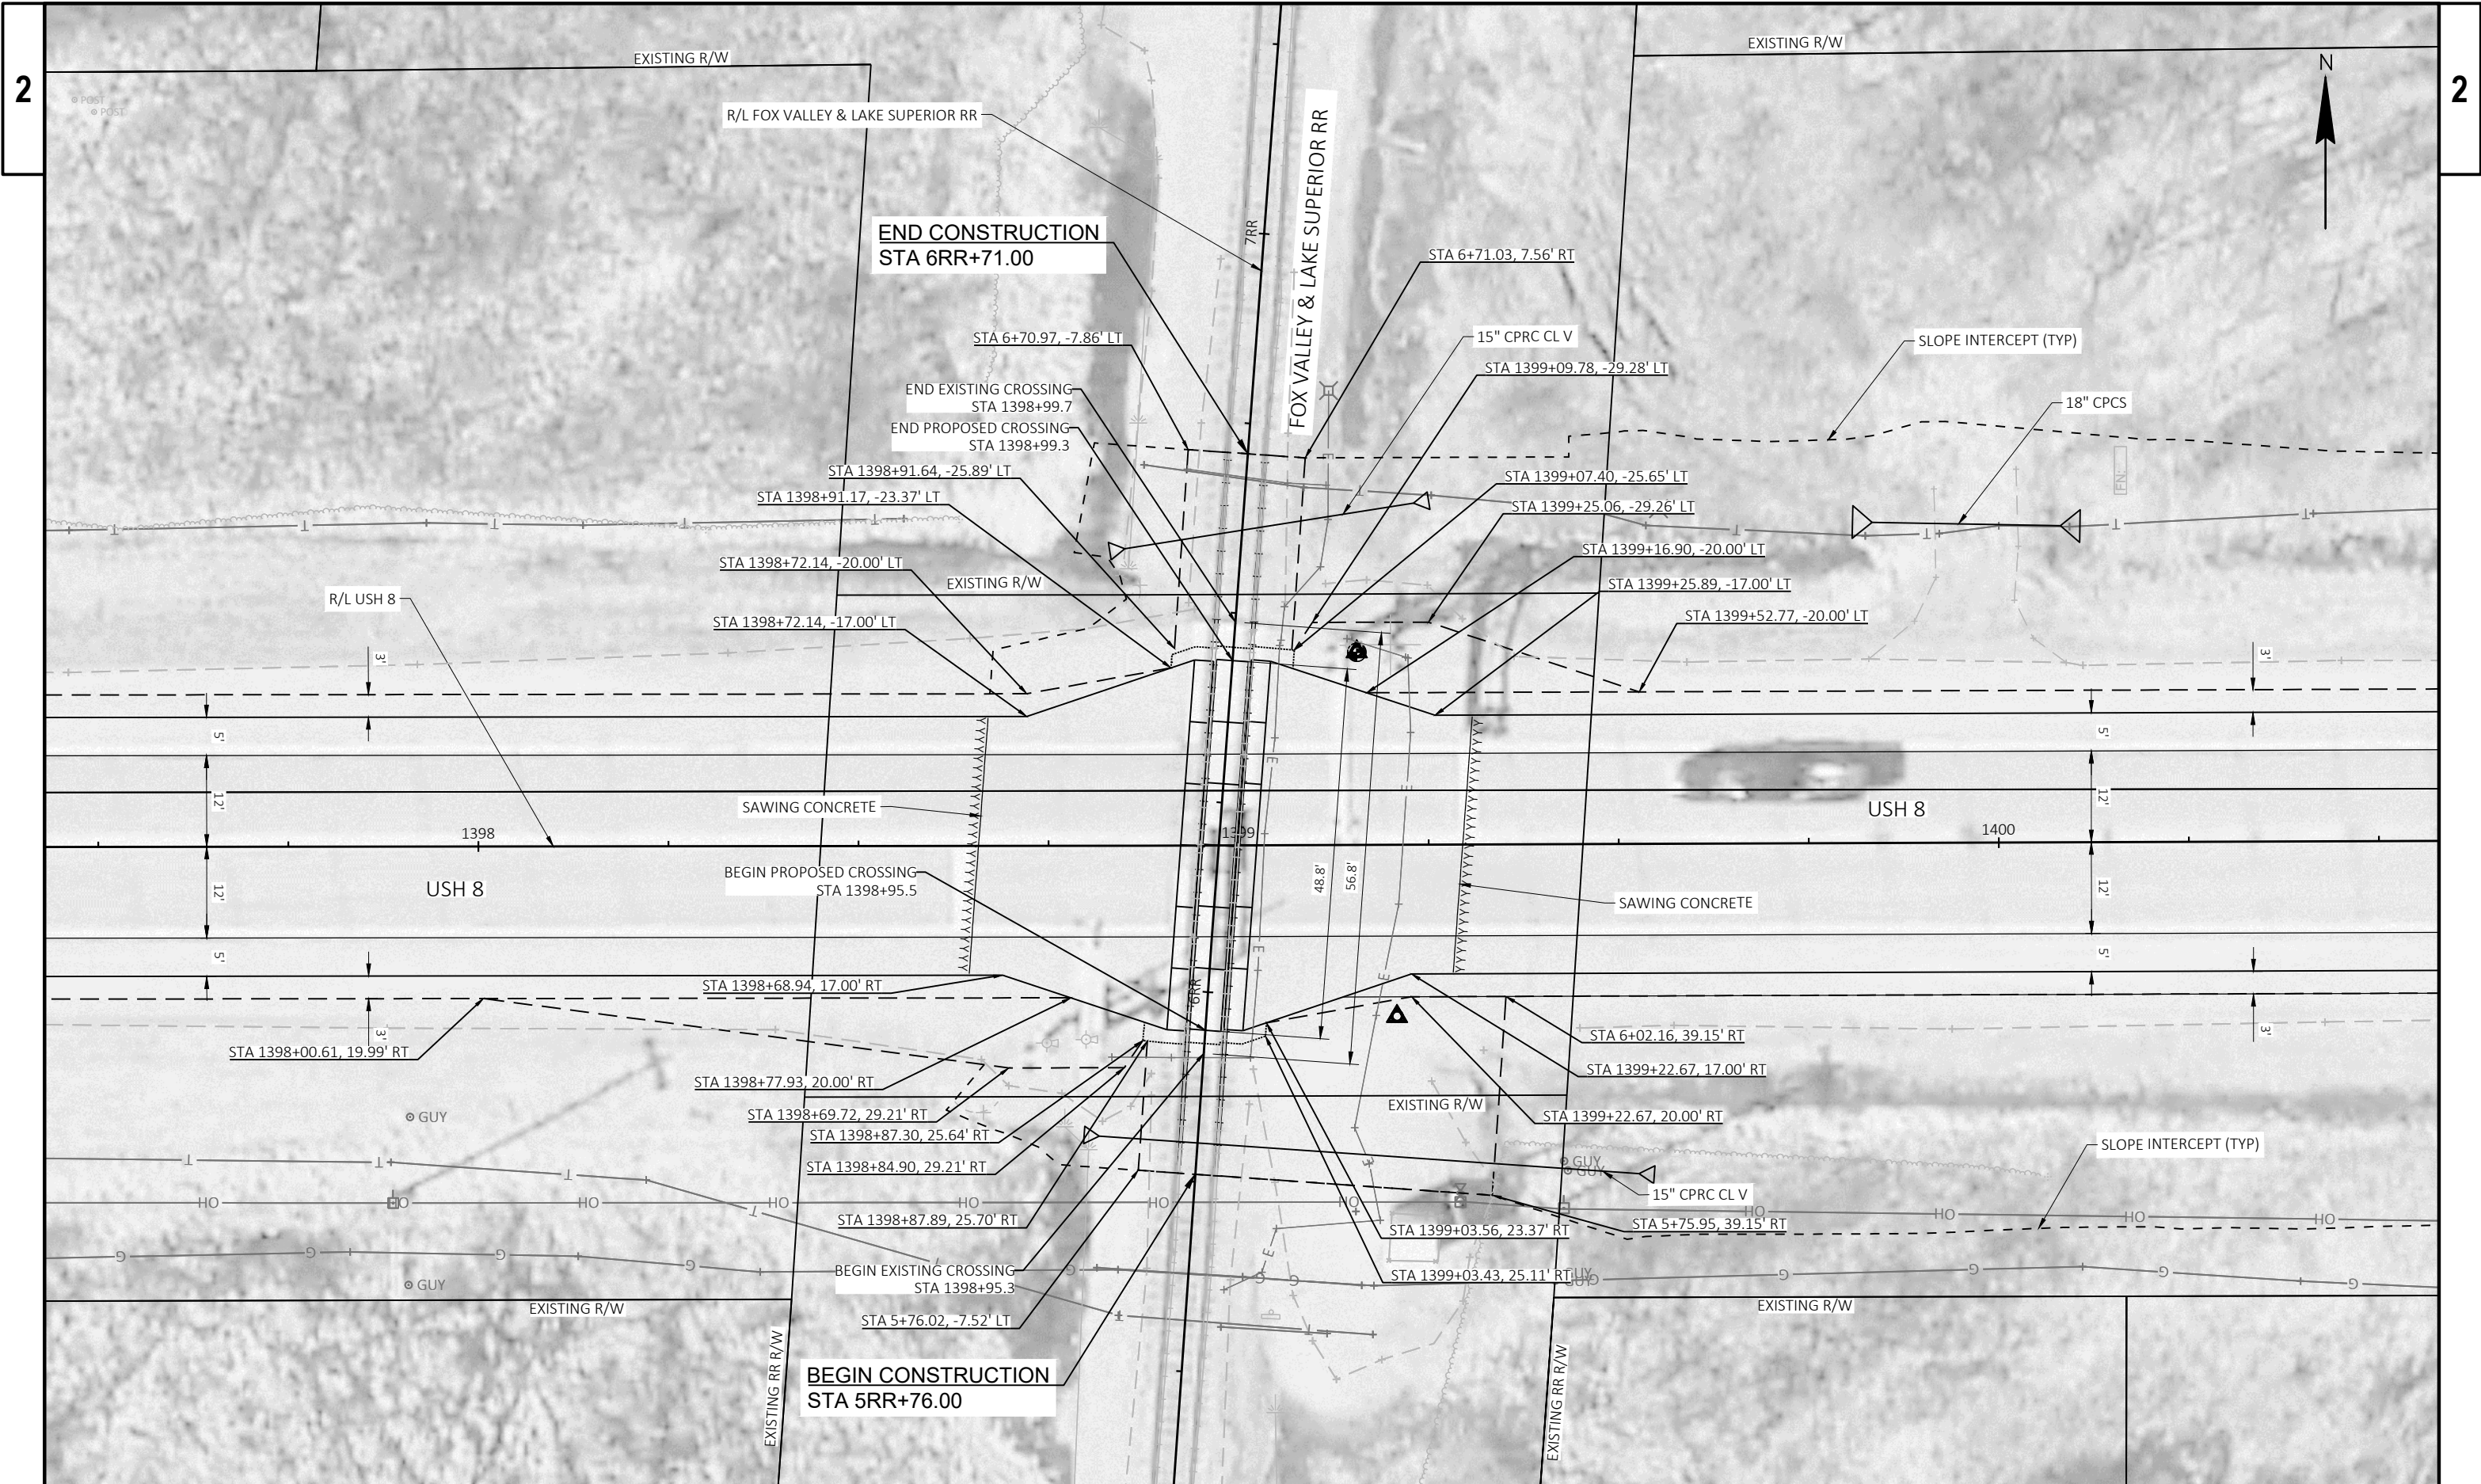

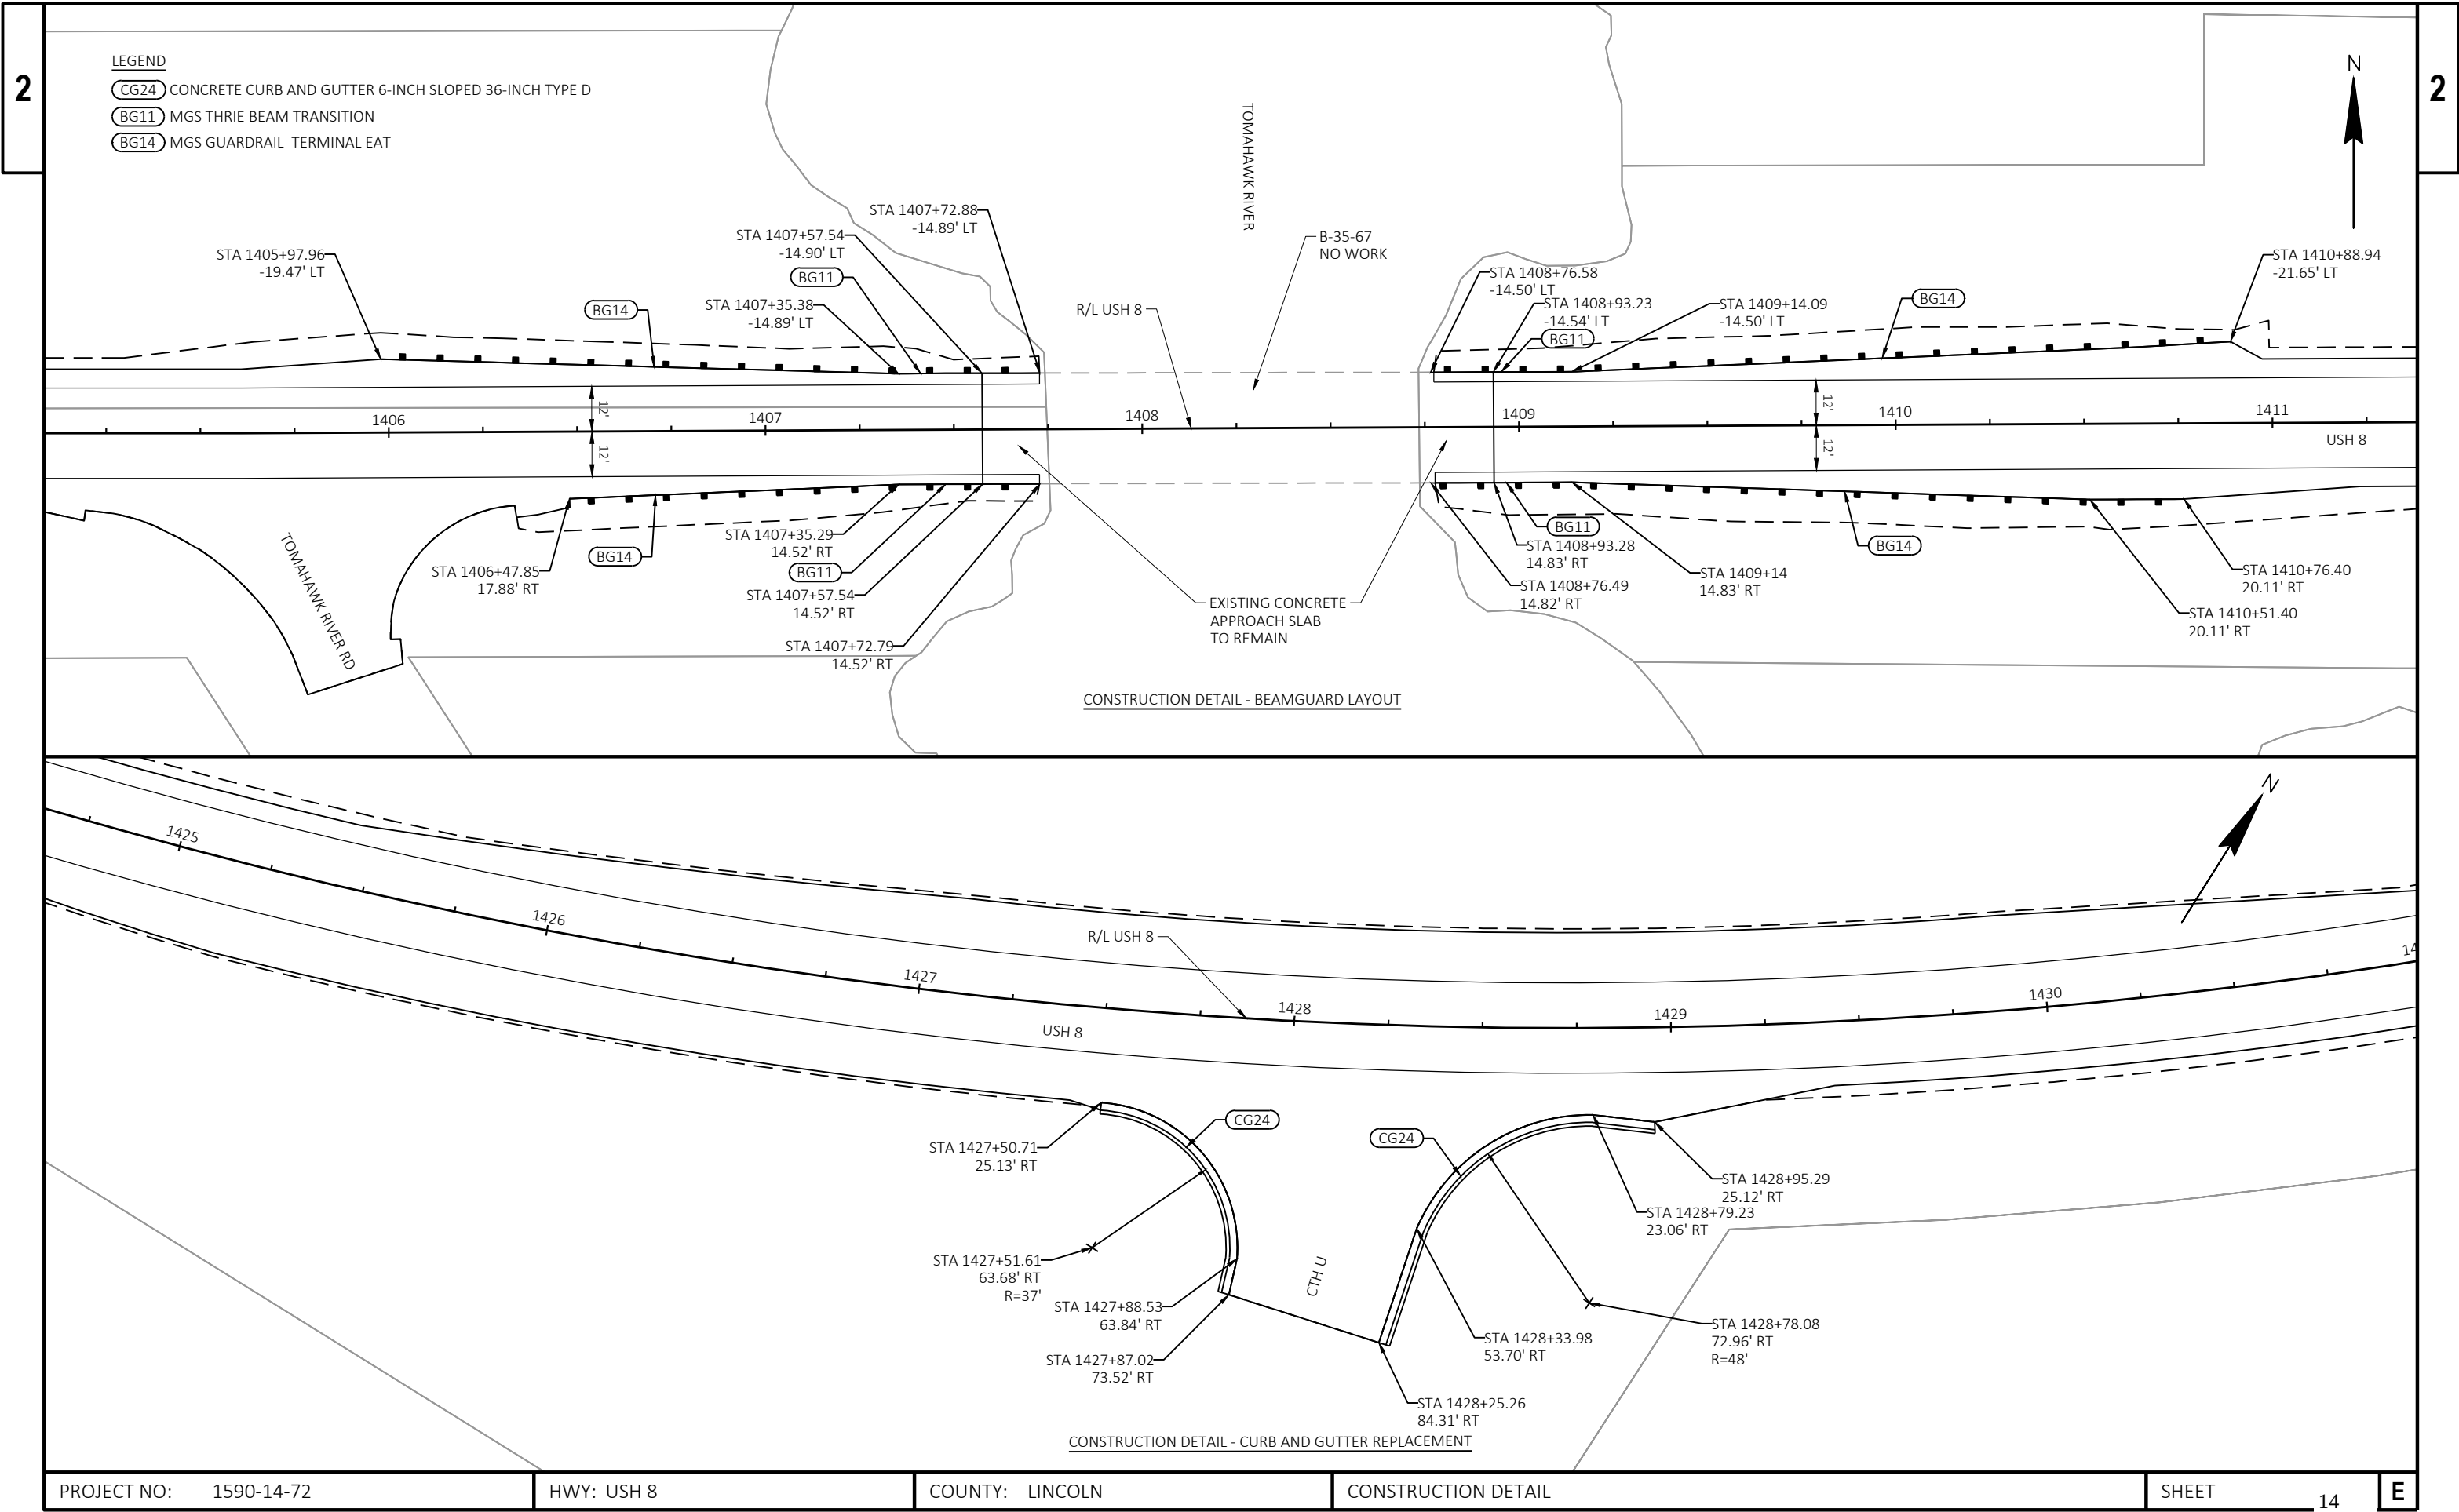

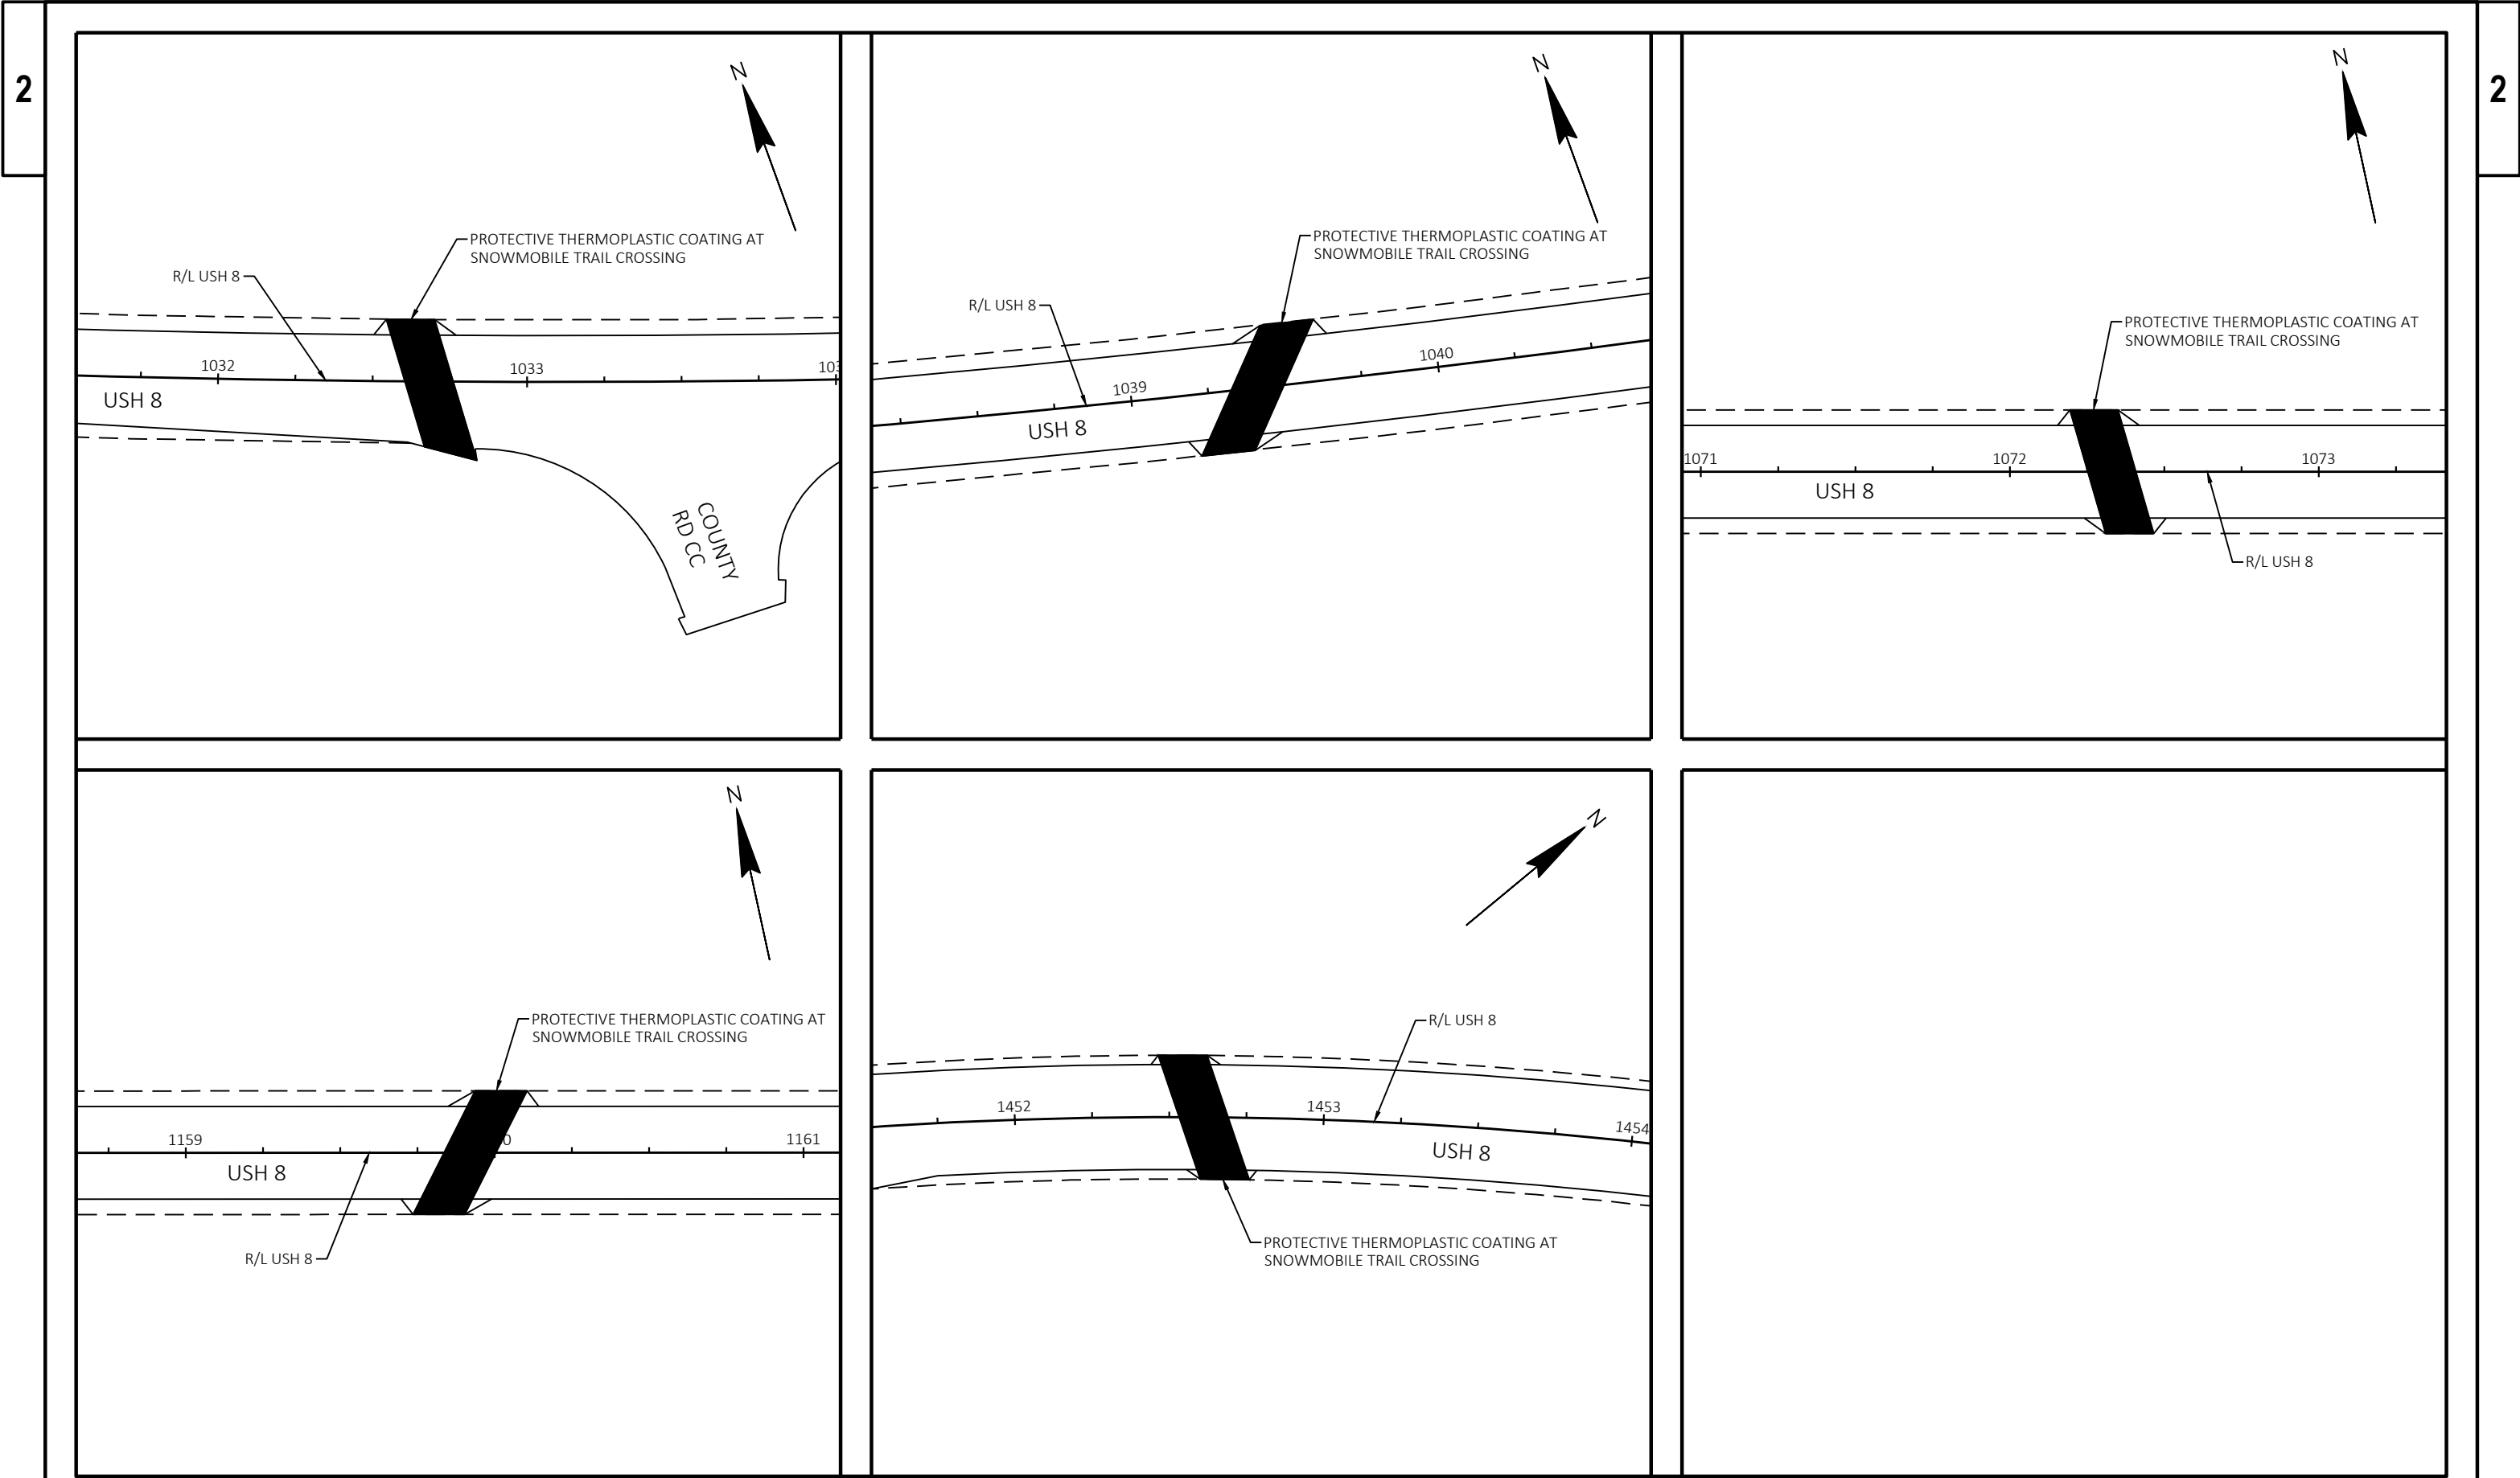

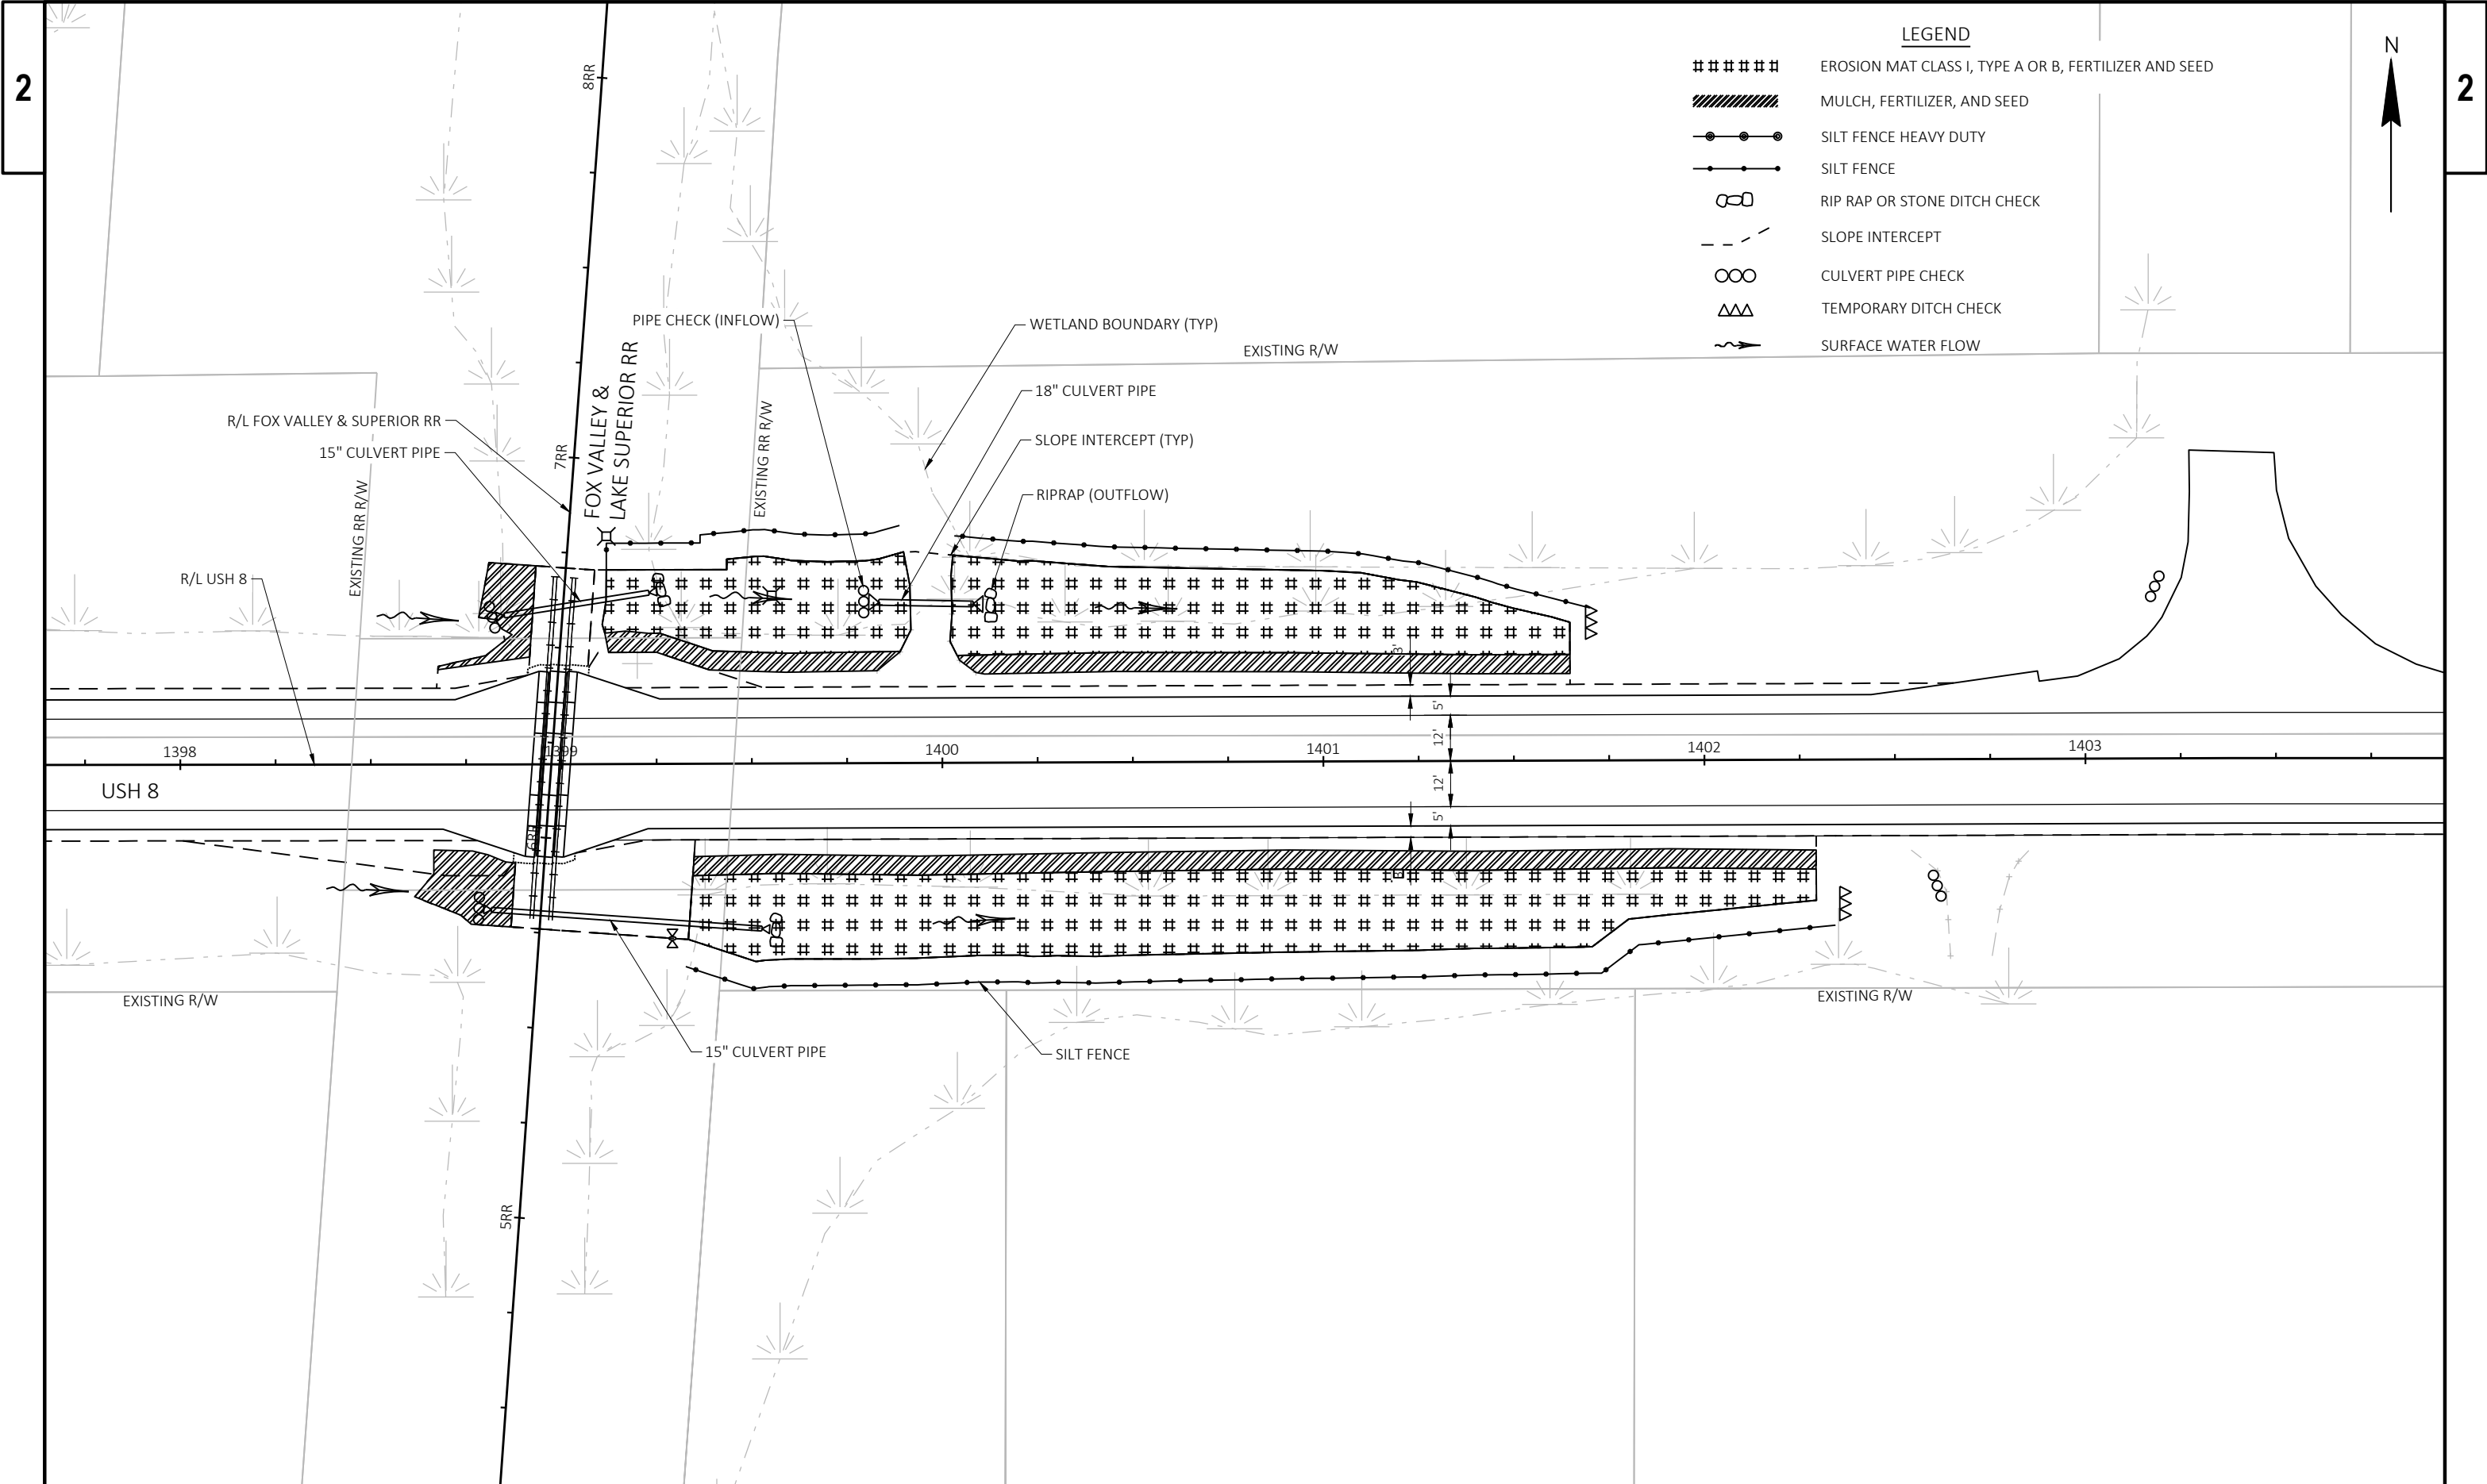


LEGEND


- ##### EROSION MAT CLASS I, TYPE A OR B, FERTILIZER AND SEED
- ////// MULCH, FERTILIZER, AND SEED
- SILT FENCE HEAVY DUTY
- SILT FENCE
- ○ RIP RAP OR STONE DITCH CHECK
- - - SLOPE INTERCEPT
- ○ CULVERT PIPE CHECK
- △ △ TEMPORARY DITCH CHECK
- ~> SURFACE WATER FLOW



2

2

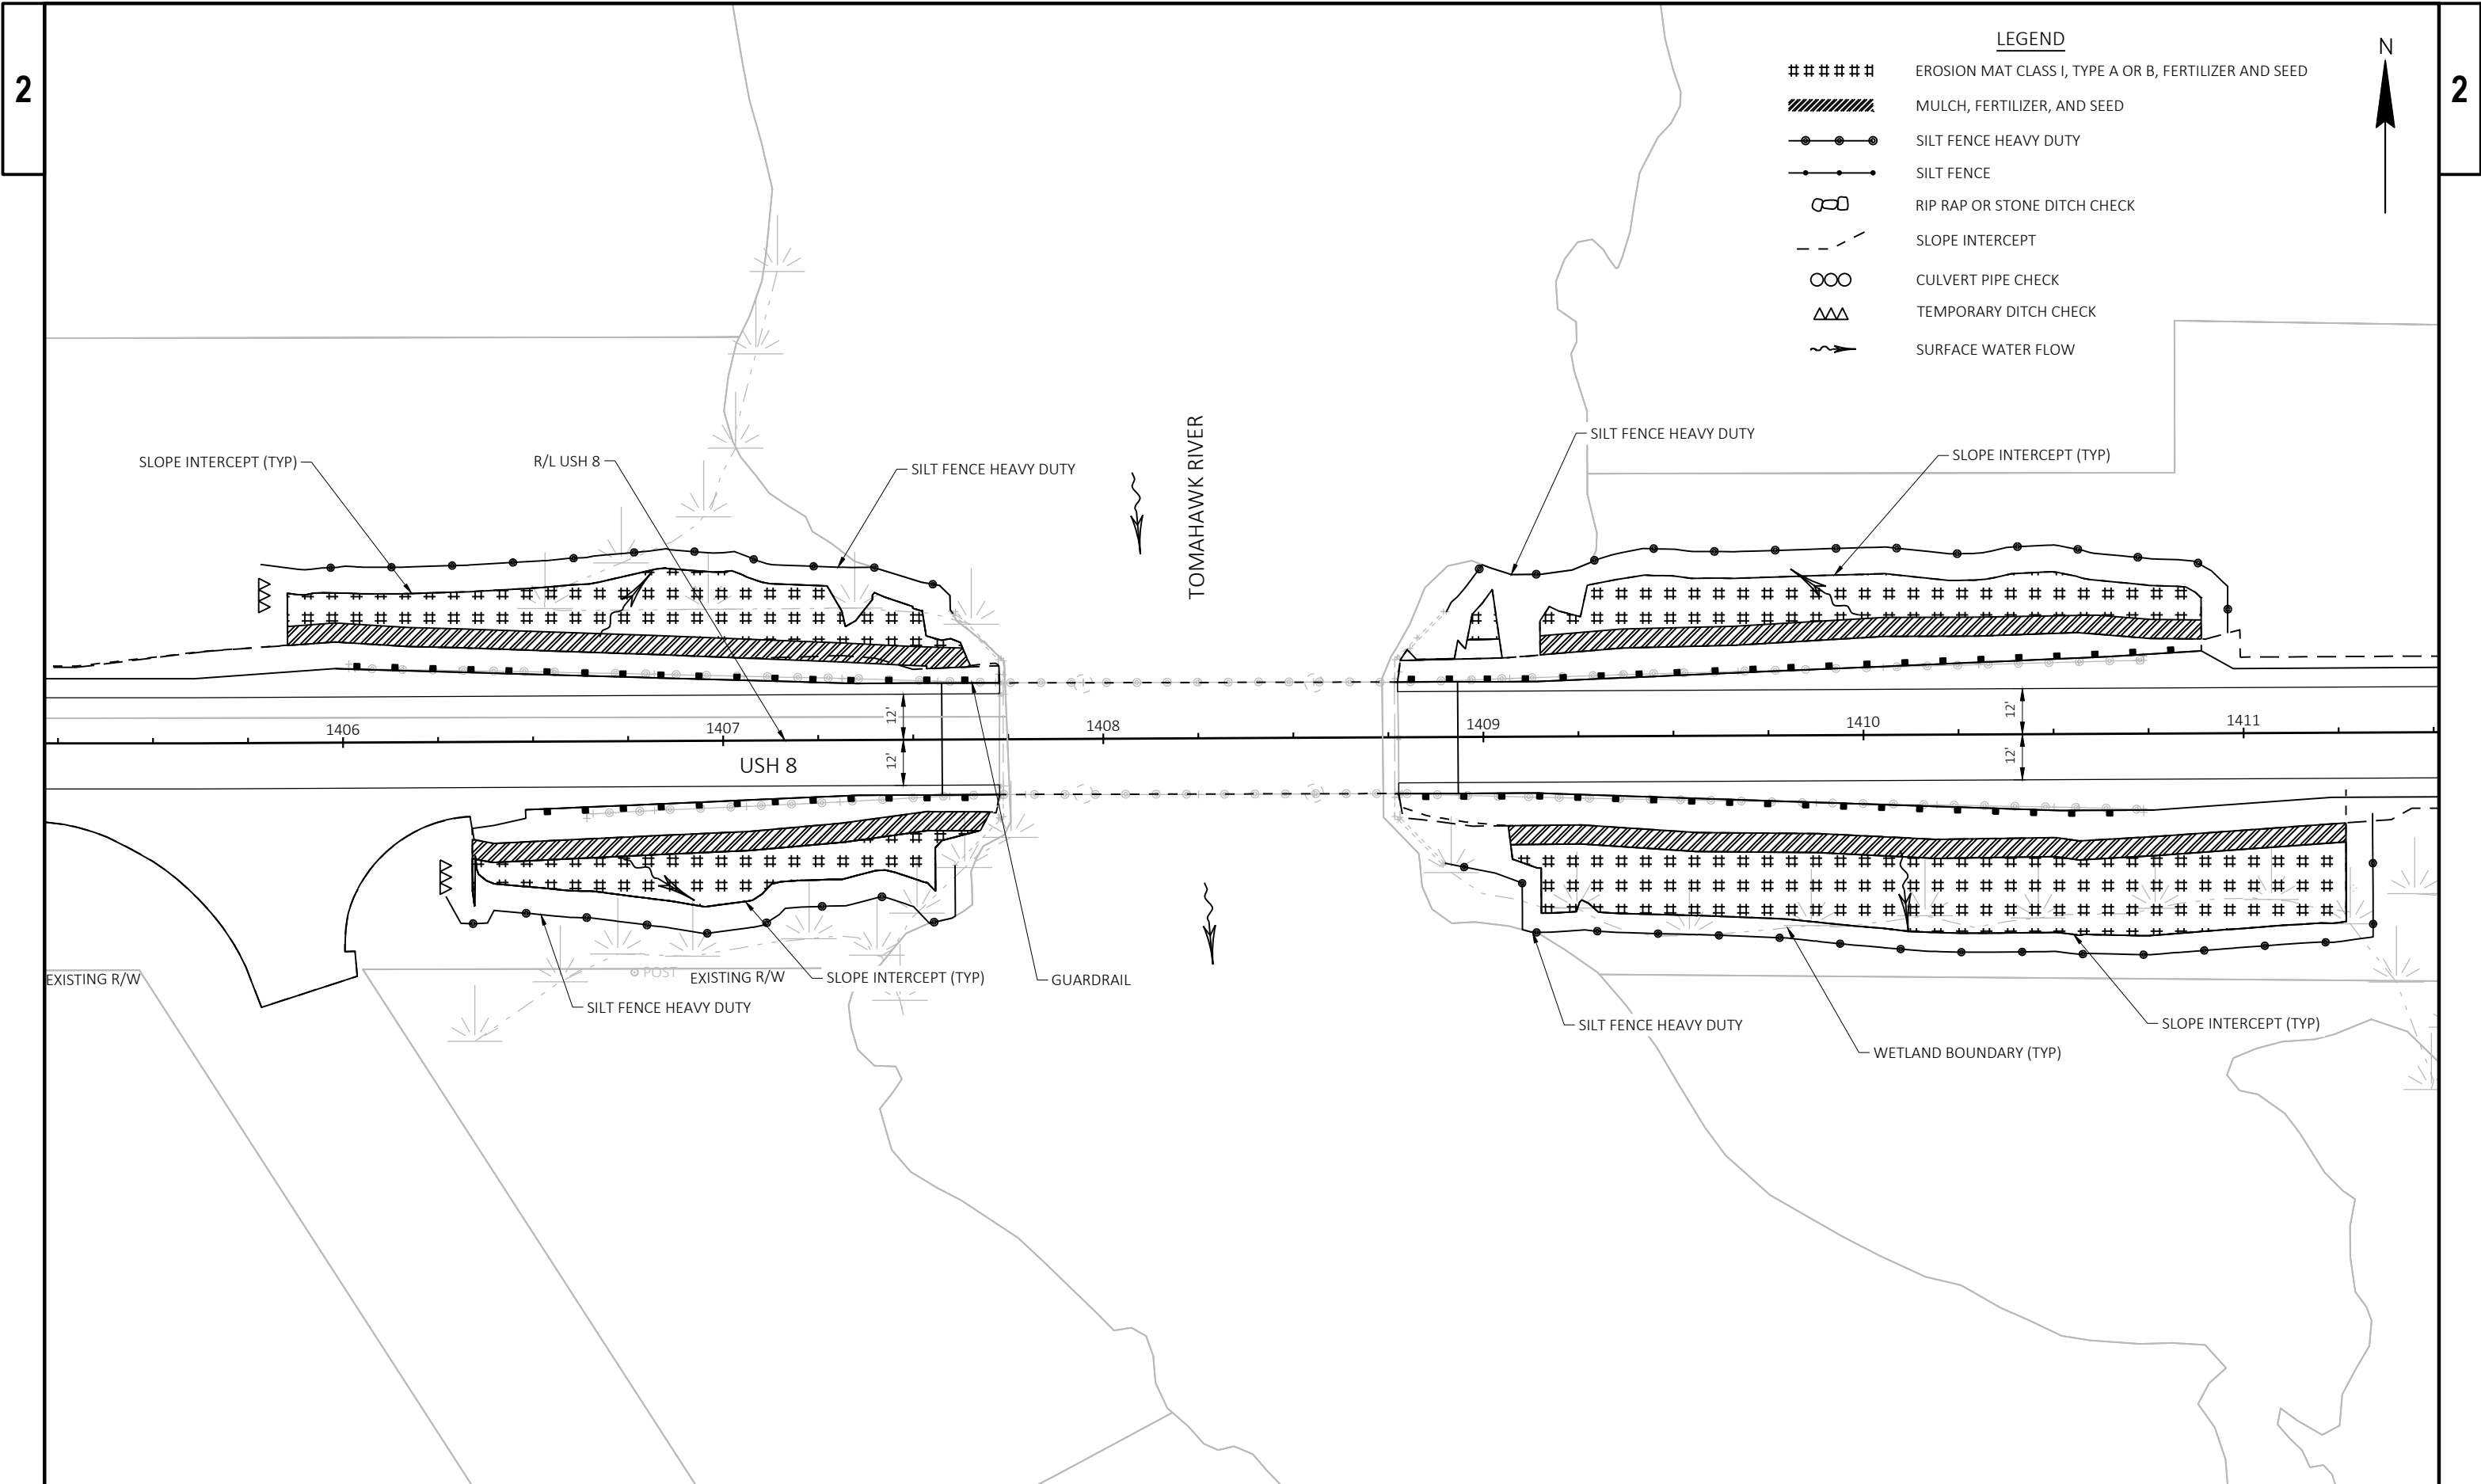

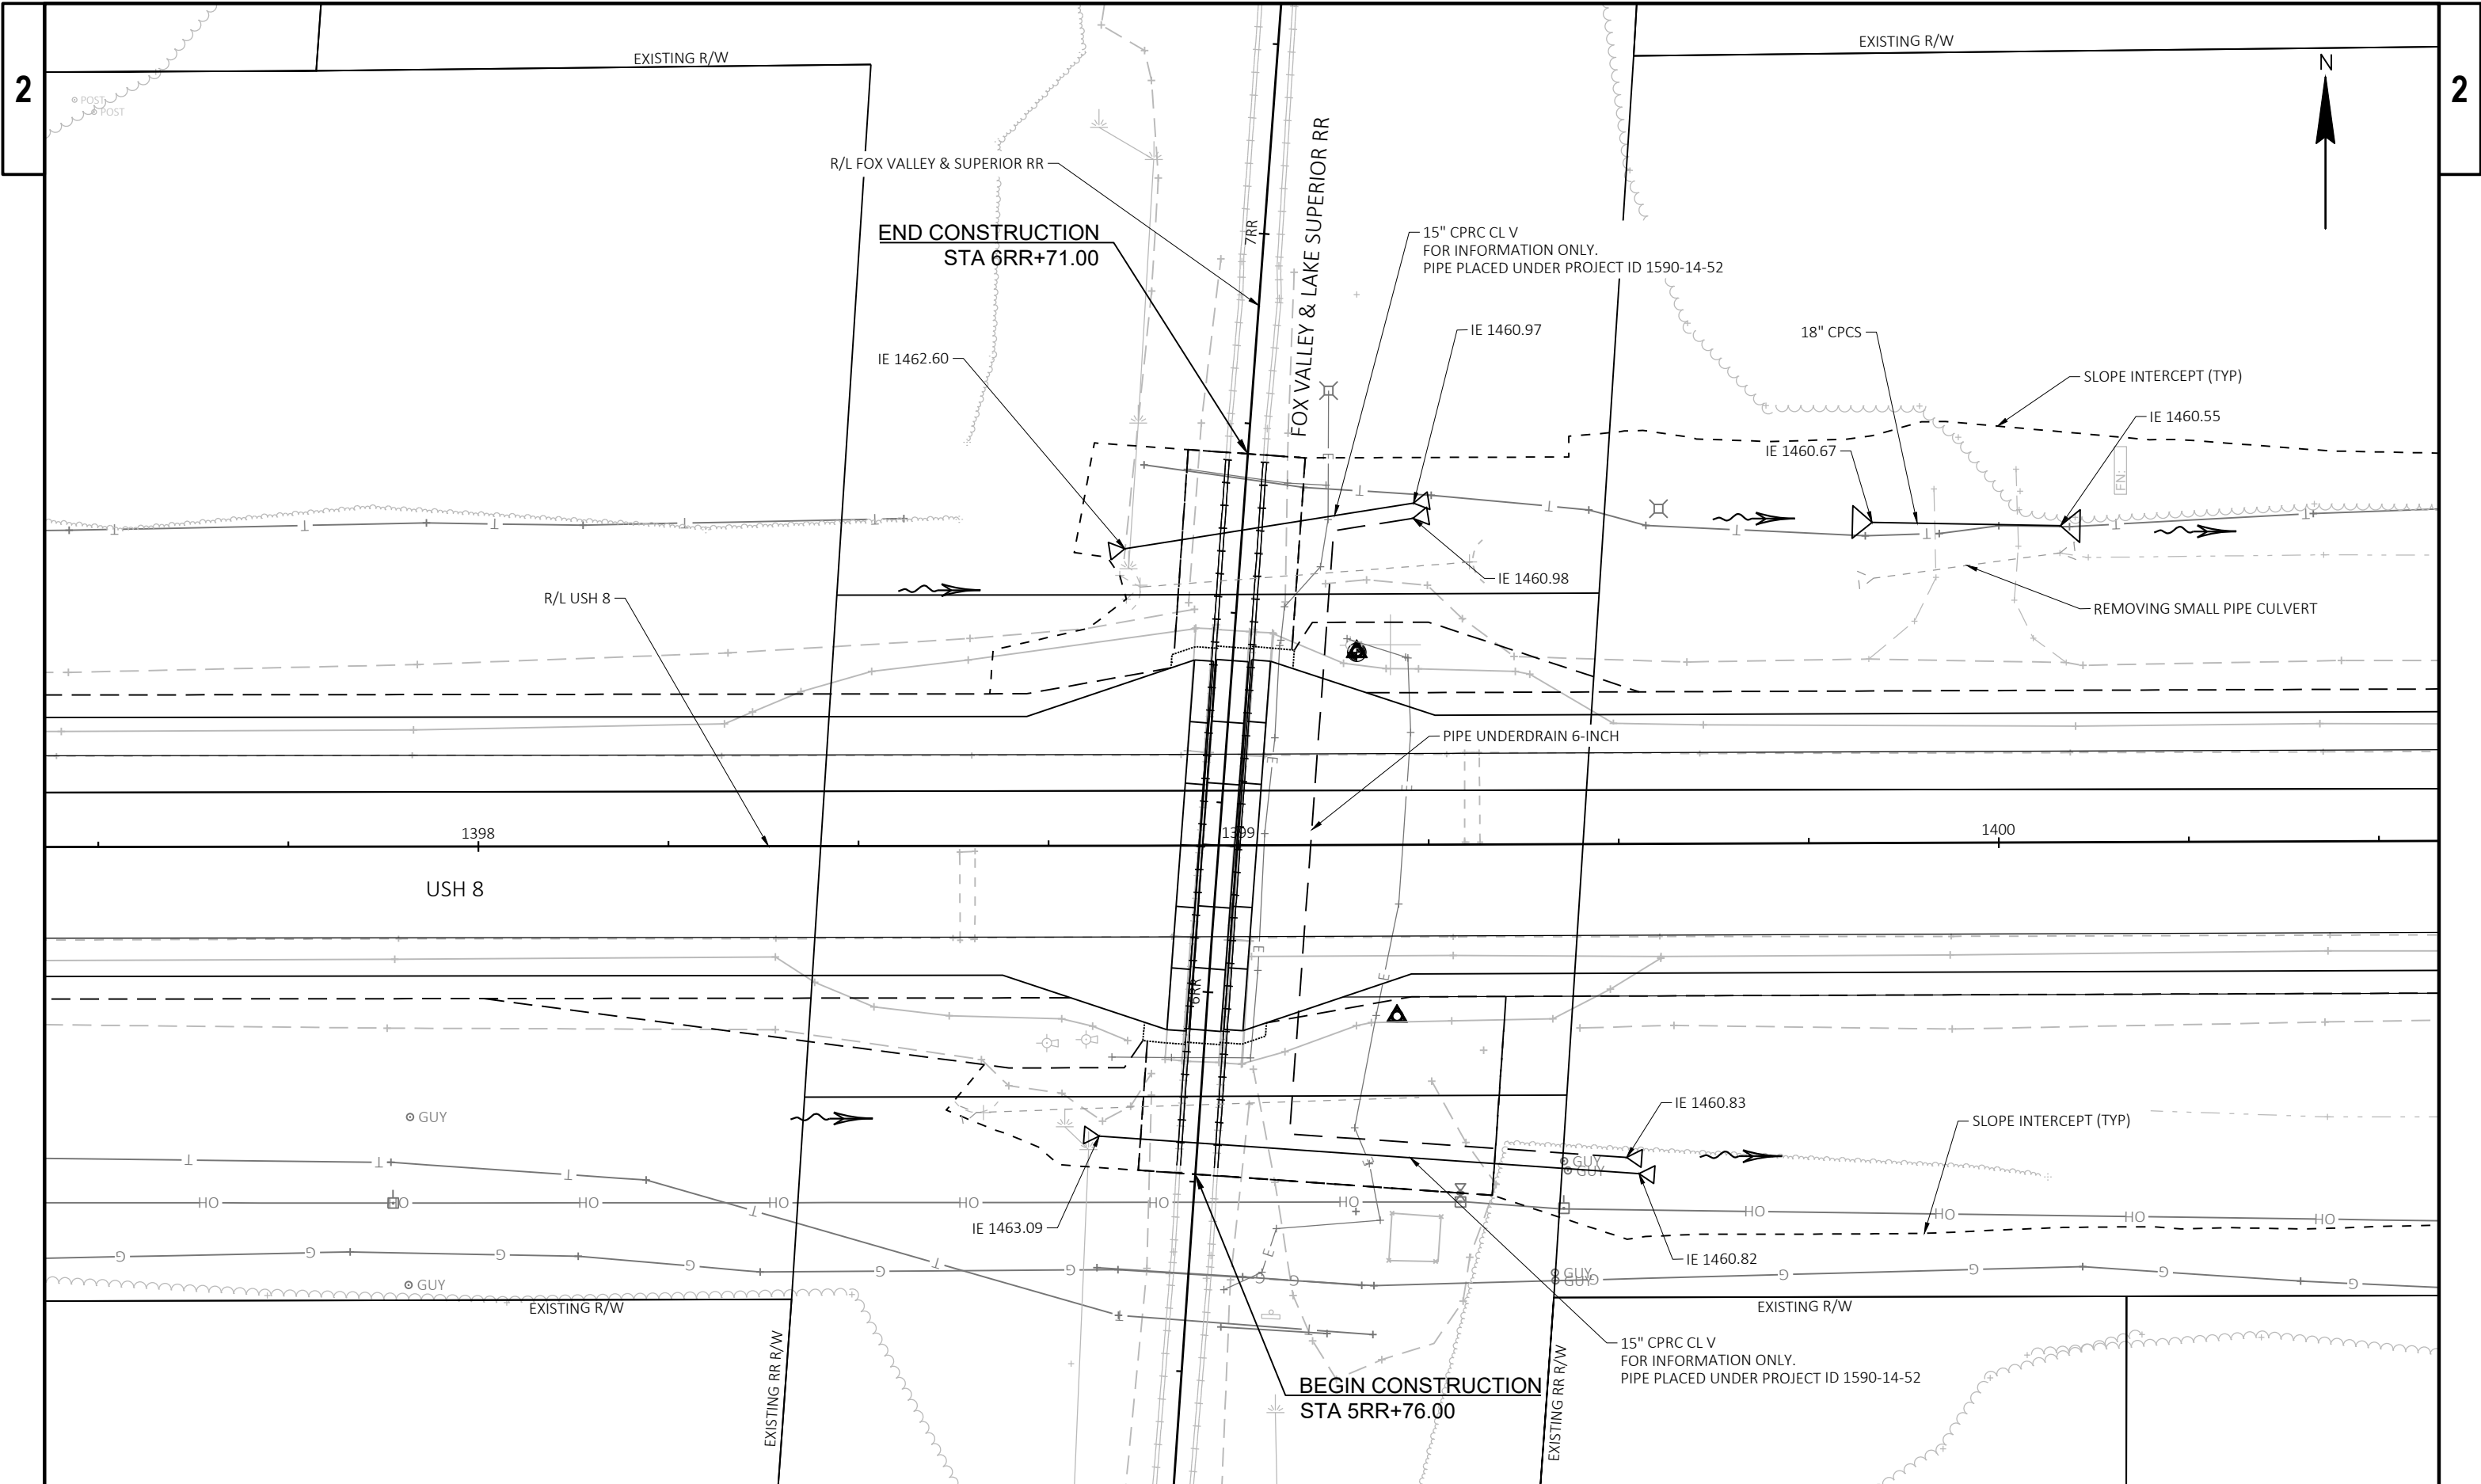


SIGNING LEGEND


-  EXISTING SIGN MOUNTED ON POST(S)
-  PROPOSED SIGN MOUNTED ON POST(S)
-  EXISTING SIGN TO BE REMOVED
-  EXISTING SIGN TO BE MOVED
-  PROPOSED SIGN
-  EXISTING SIGN TO REMAIN


PAVEMENT MARKING LEGEND

- ① MARKING LINE EPOXY 6-INCH (WHITE)
- ② MARKING LINE GROOVED WET REF EPOXY 6-INCH (YELLOW)
- ③ MARKING LINE GROOVED WET REF EPOXY 6-INCH (YELLOW DASH, 12.5' LINE, 37.5' GAP)
- ④ MARKING LINE GROOVED WET REF EPOXY 10-INCH (WHITE)
- ⑤ MARKING STOP LINE EPOXY 18-INCH
- ⑥ MARKING RAILROAD CROSSING EPOXY (INCLUDES RR, X AND 3 TRANSVERSE LINES)
- ⑦ MARKING LINE EPOXY 6-INCH (WHITE DASH, 12.5' LINE, 37.5' GAP)

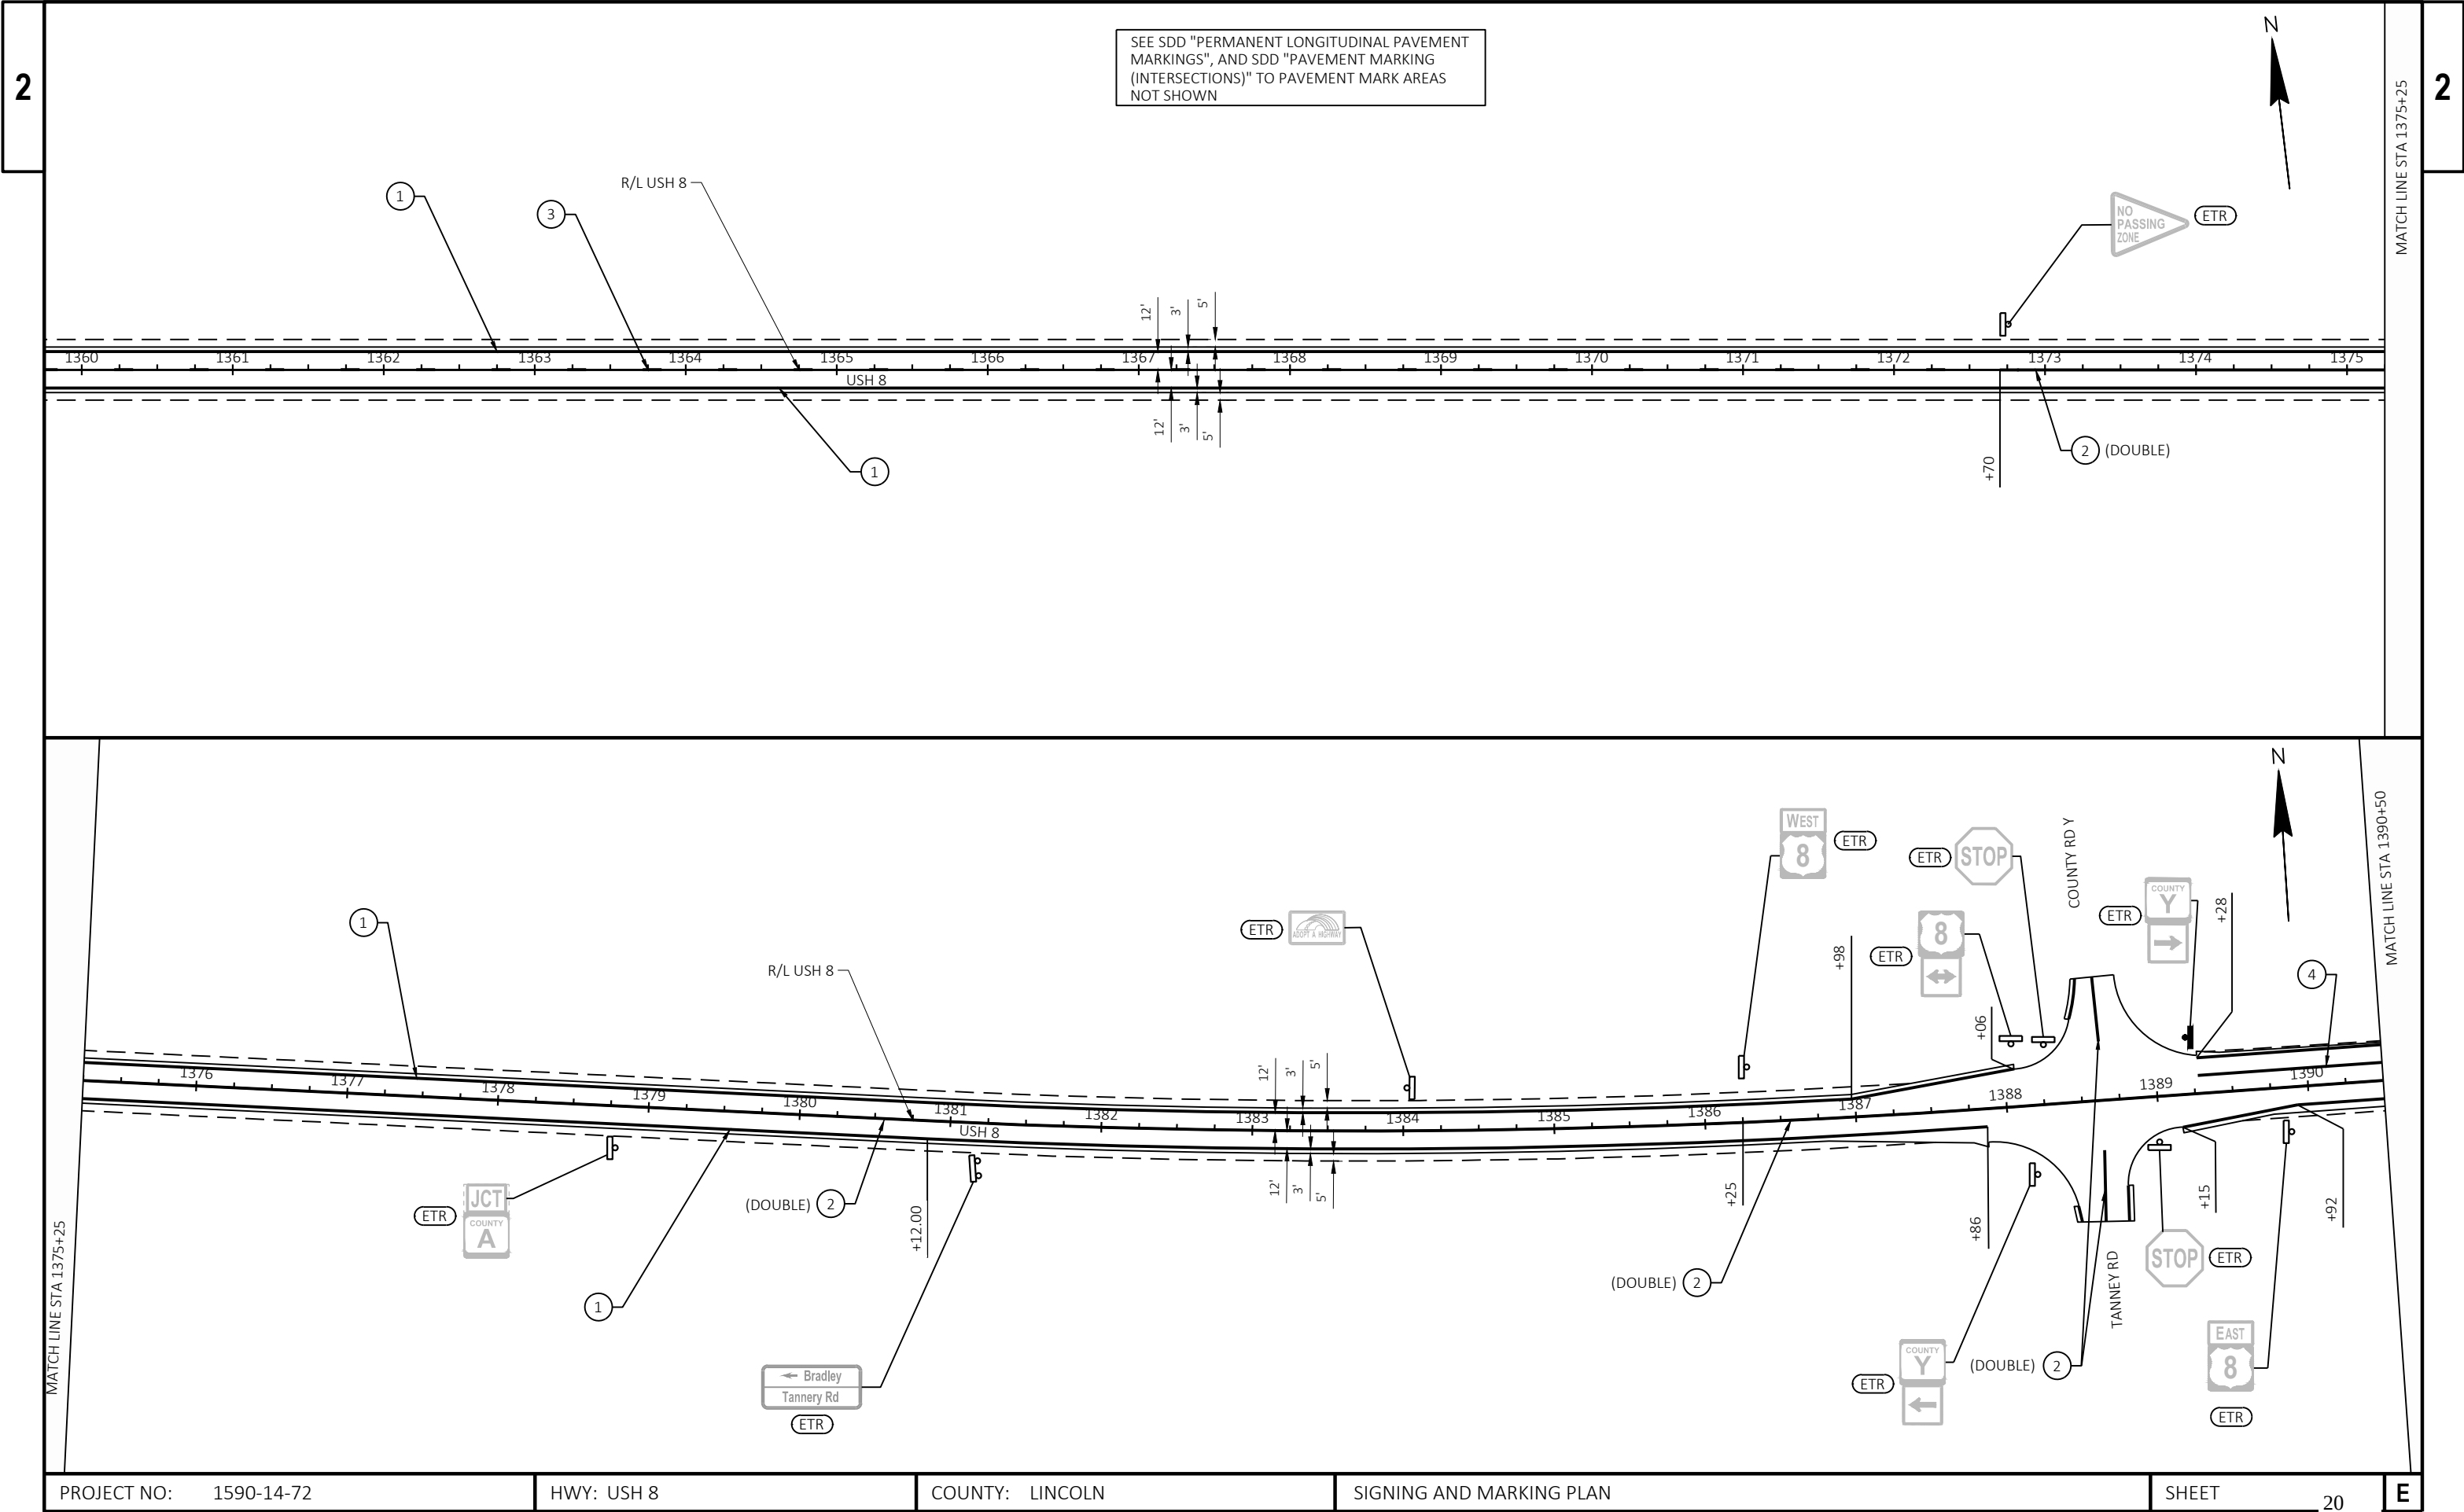


SEE SDD "PERMANENT LONGITUDINAL PAVEMENT MARKINGS", AND SDD "PAVEMENT MARKING (INTERSECTIONS)" TO PAVEMENT MARK AREAS NOT SHOWN

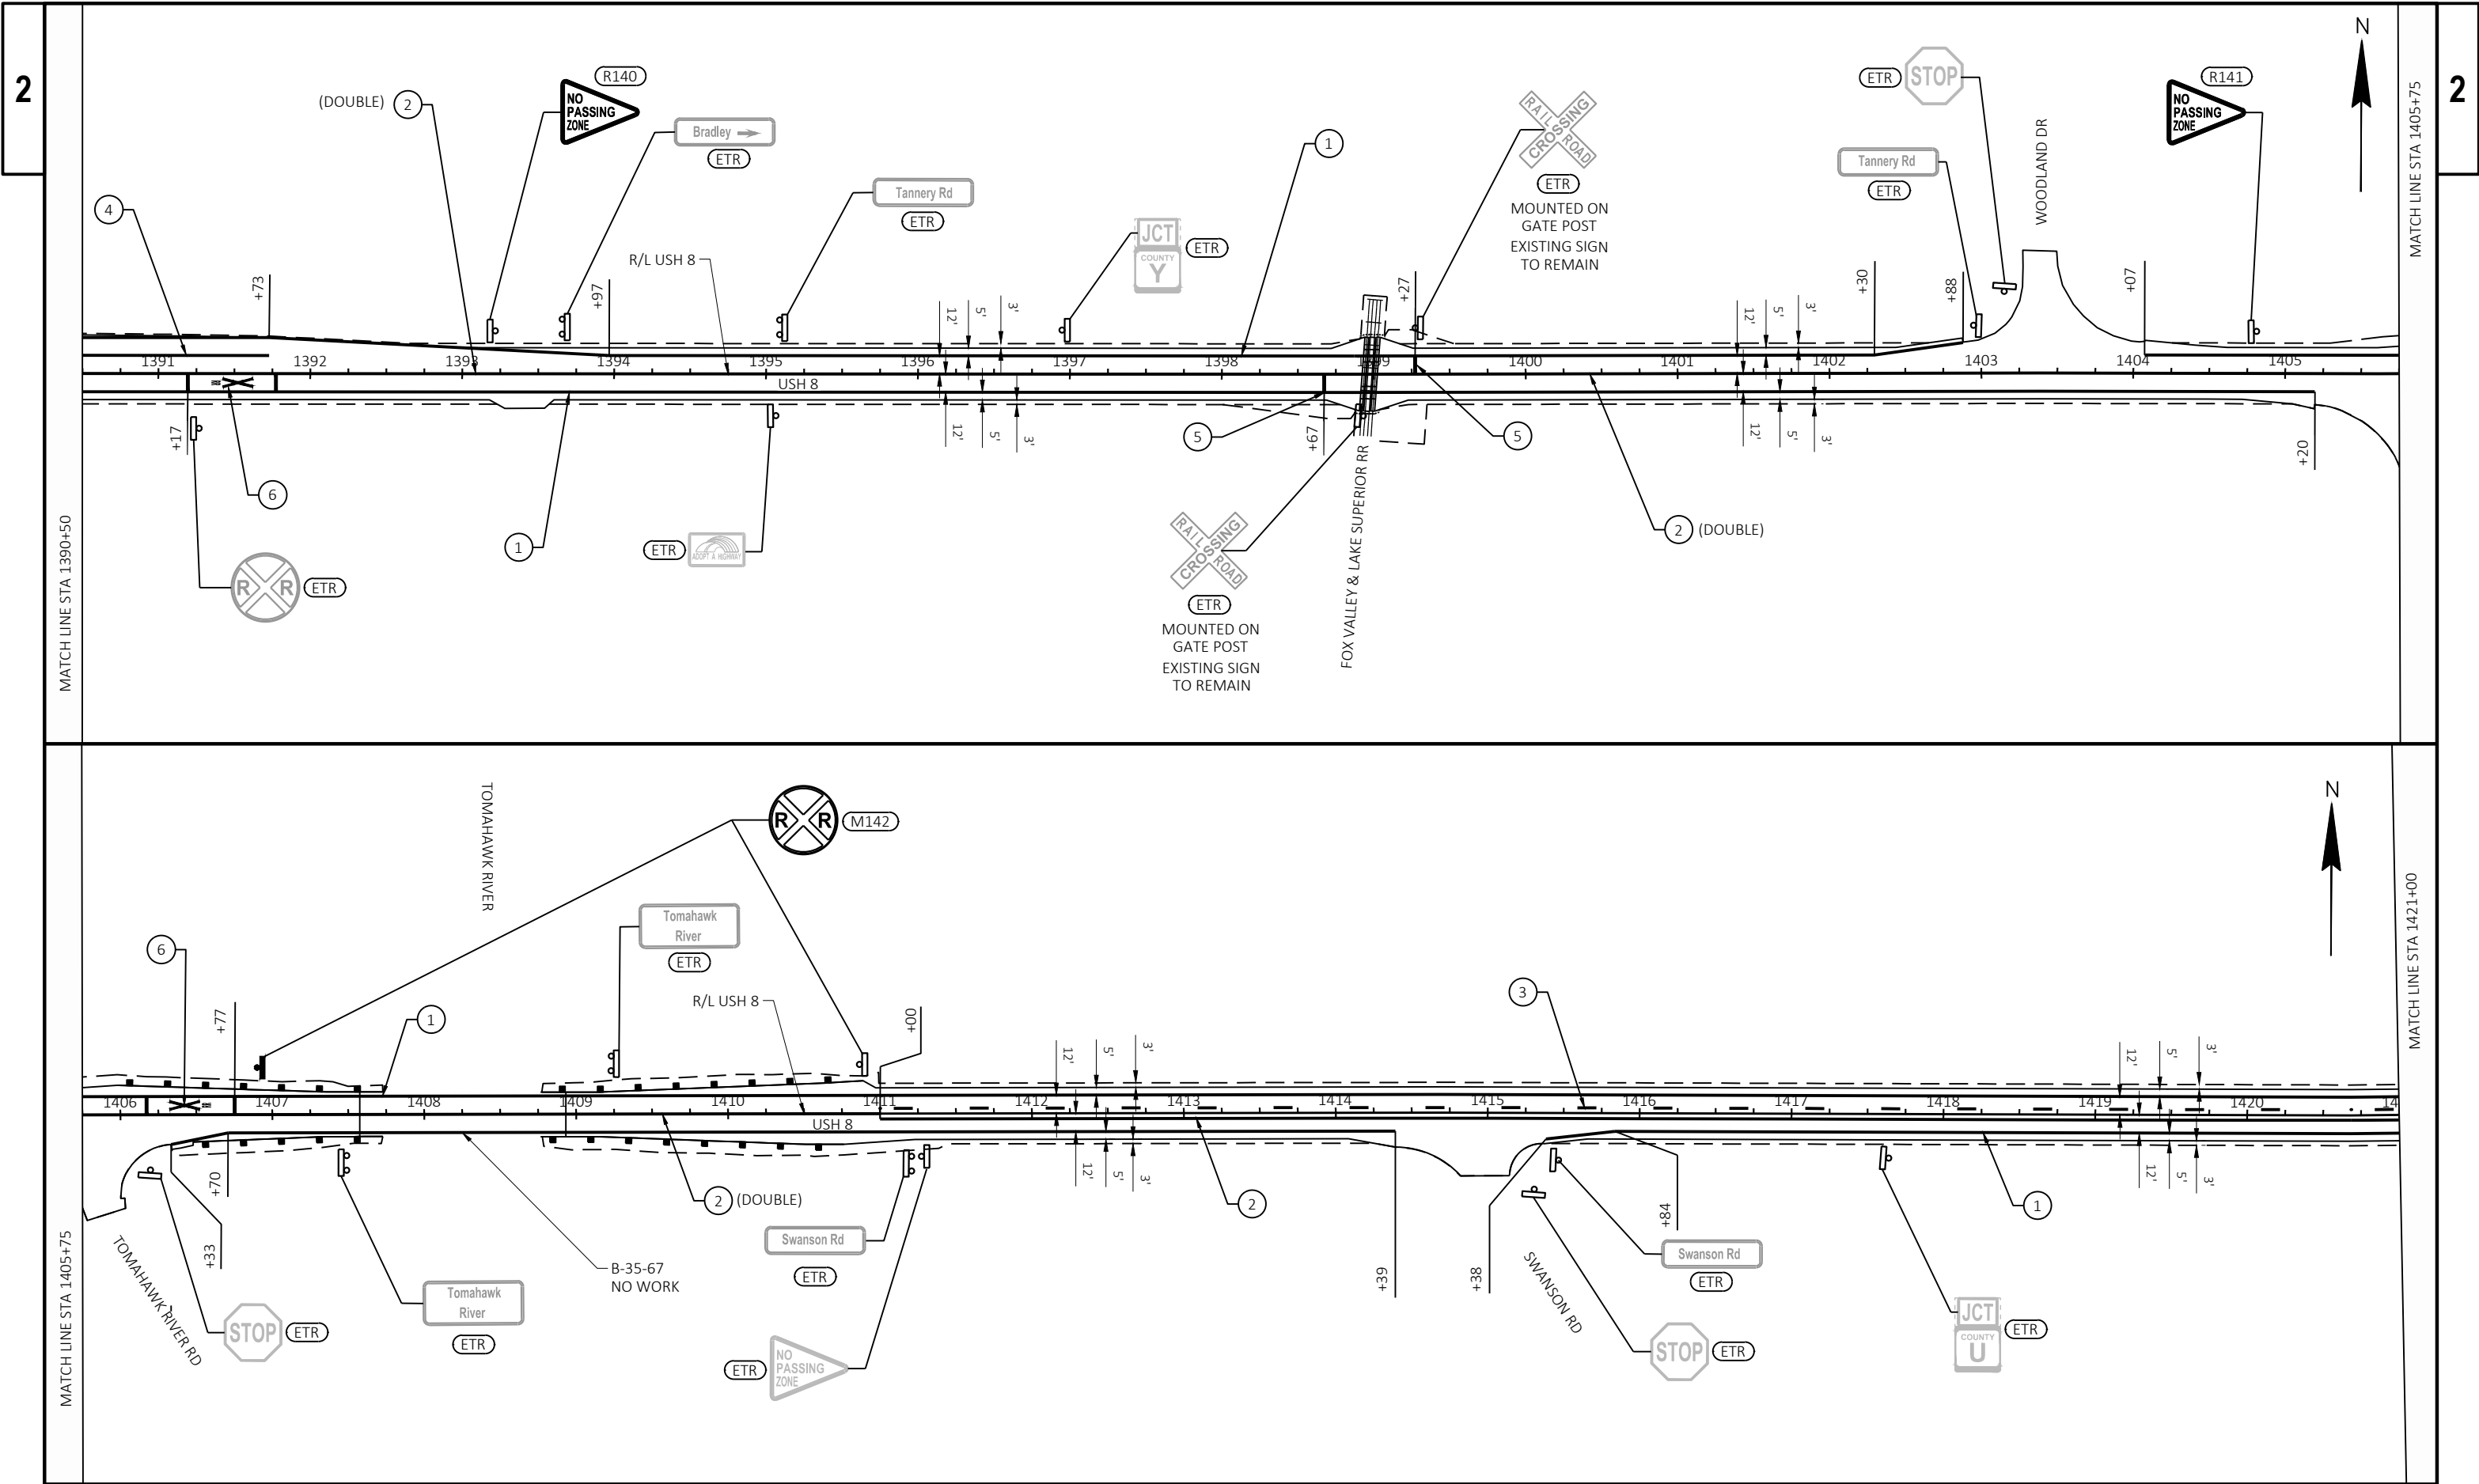

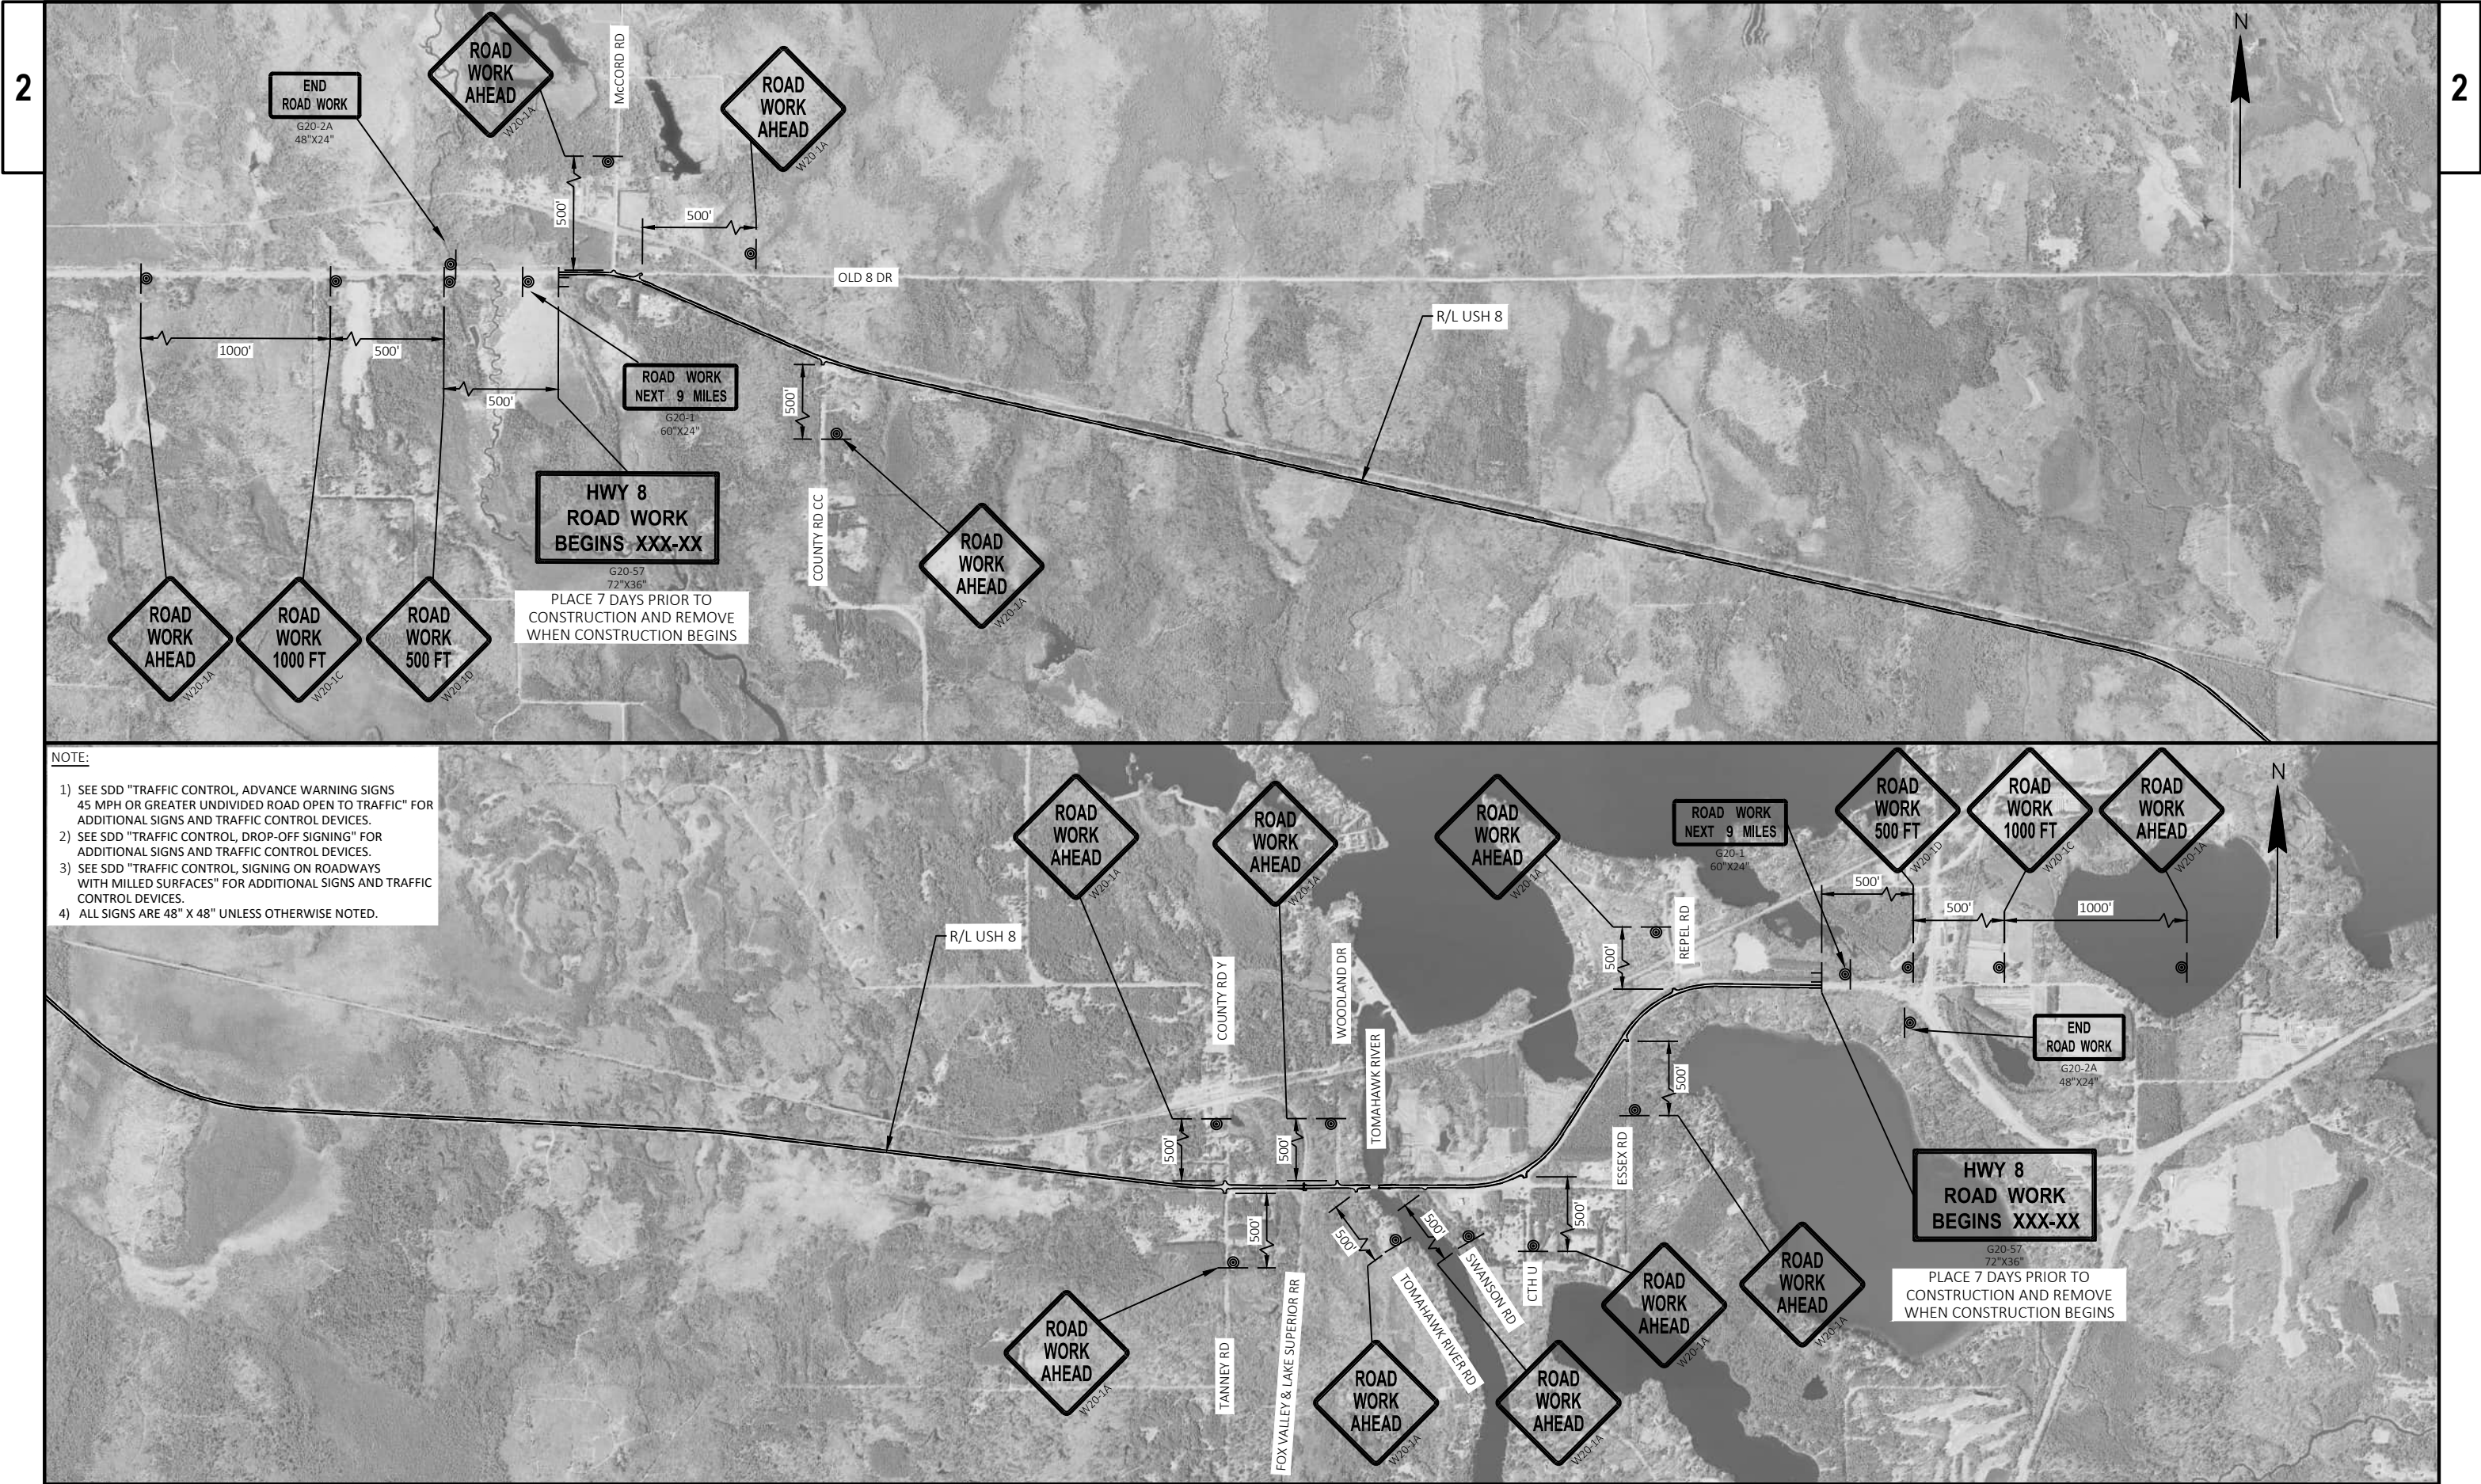

NOTE:


- 1) SEE SDD "TRAFFIC CONTROL, ADVANCE WARNING SIGNS 45 MPH OR GREATER UNDIVIDED ROAD OPEN TO TRAFFIC" FOR ADDITIONAL SIGNS AND TRAFFIC CONTROL DEVICES.
- 2) SEE SDD "TRAFFIC CONTROL, DROP-OFF SIGNING" FOR ADDITIONAL SIGNS AND TRAFFIC CONTROL DEVICES.
- 3) SEE SDD "TRAFFIC CONTROL, SIGNING ON ROADWAYS WITH MILLED SURFACES" FOR ADDITIONAL SIGNS AND TRAFFIC CONTROL DEVICES.
- 4) ALL SIGNS ARE 48" X 48" UNLESS OTHERWISE NOTED.

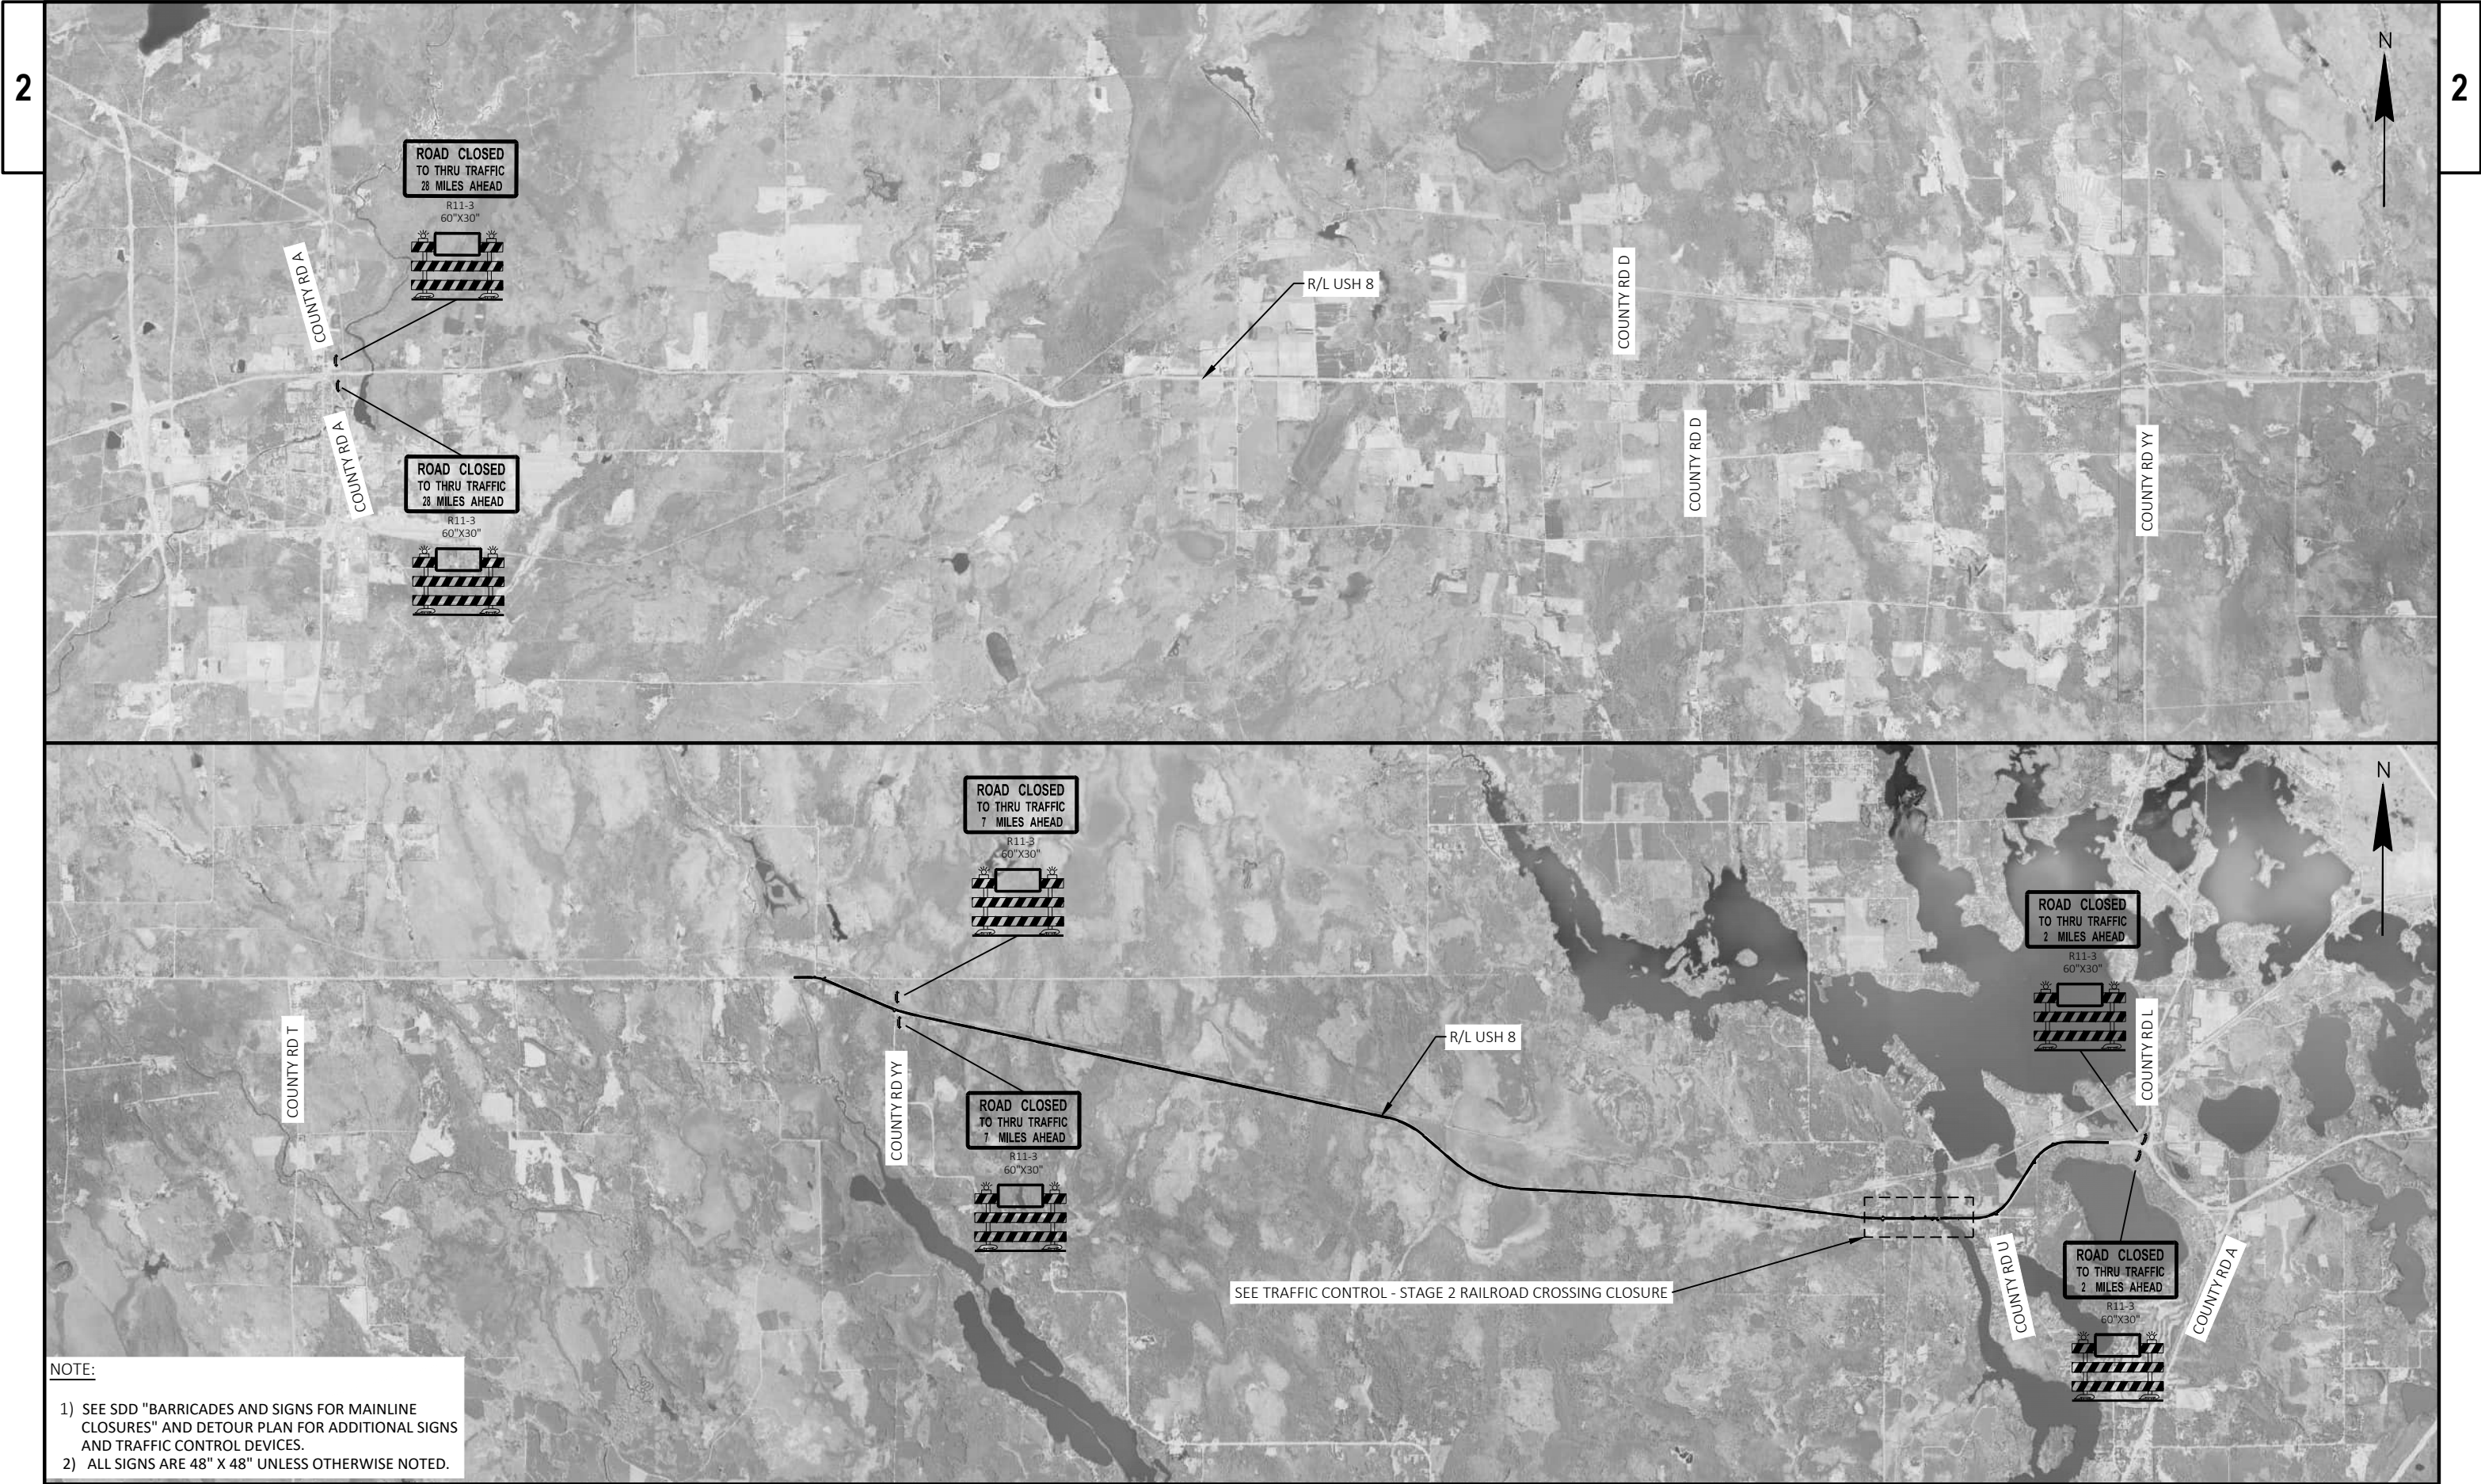



NOTE:


1) SEE SDD "BARRICADES AND SIGNS FOR MAINLINE CLOSURES" AND DETOUR PLAN FOR ADDITIONAL SIGNS AND TRAFFIC CONTROL DEVICES.

2) ALL SIGNS ARE 48" X 48" UNLESS OTHERWISE NOTED.

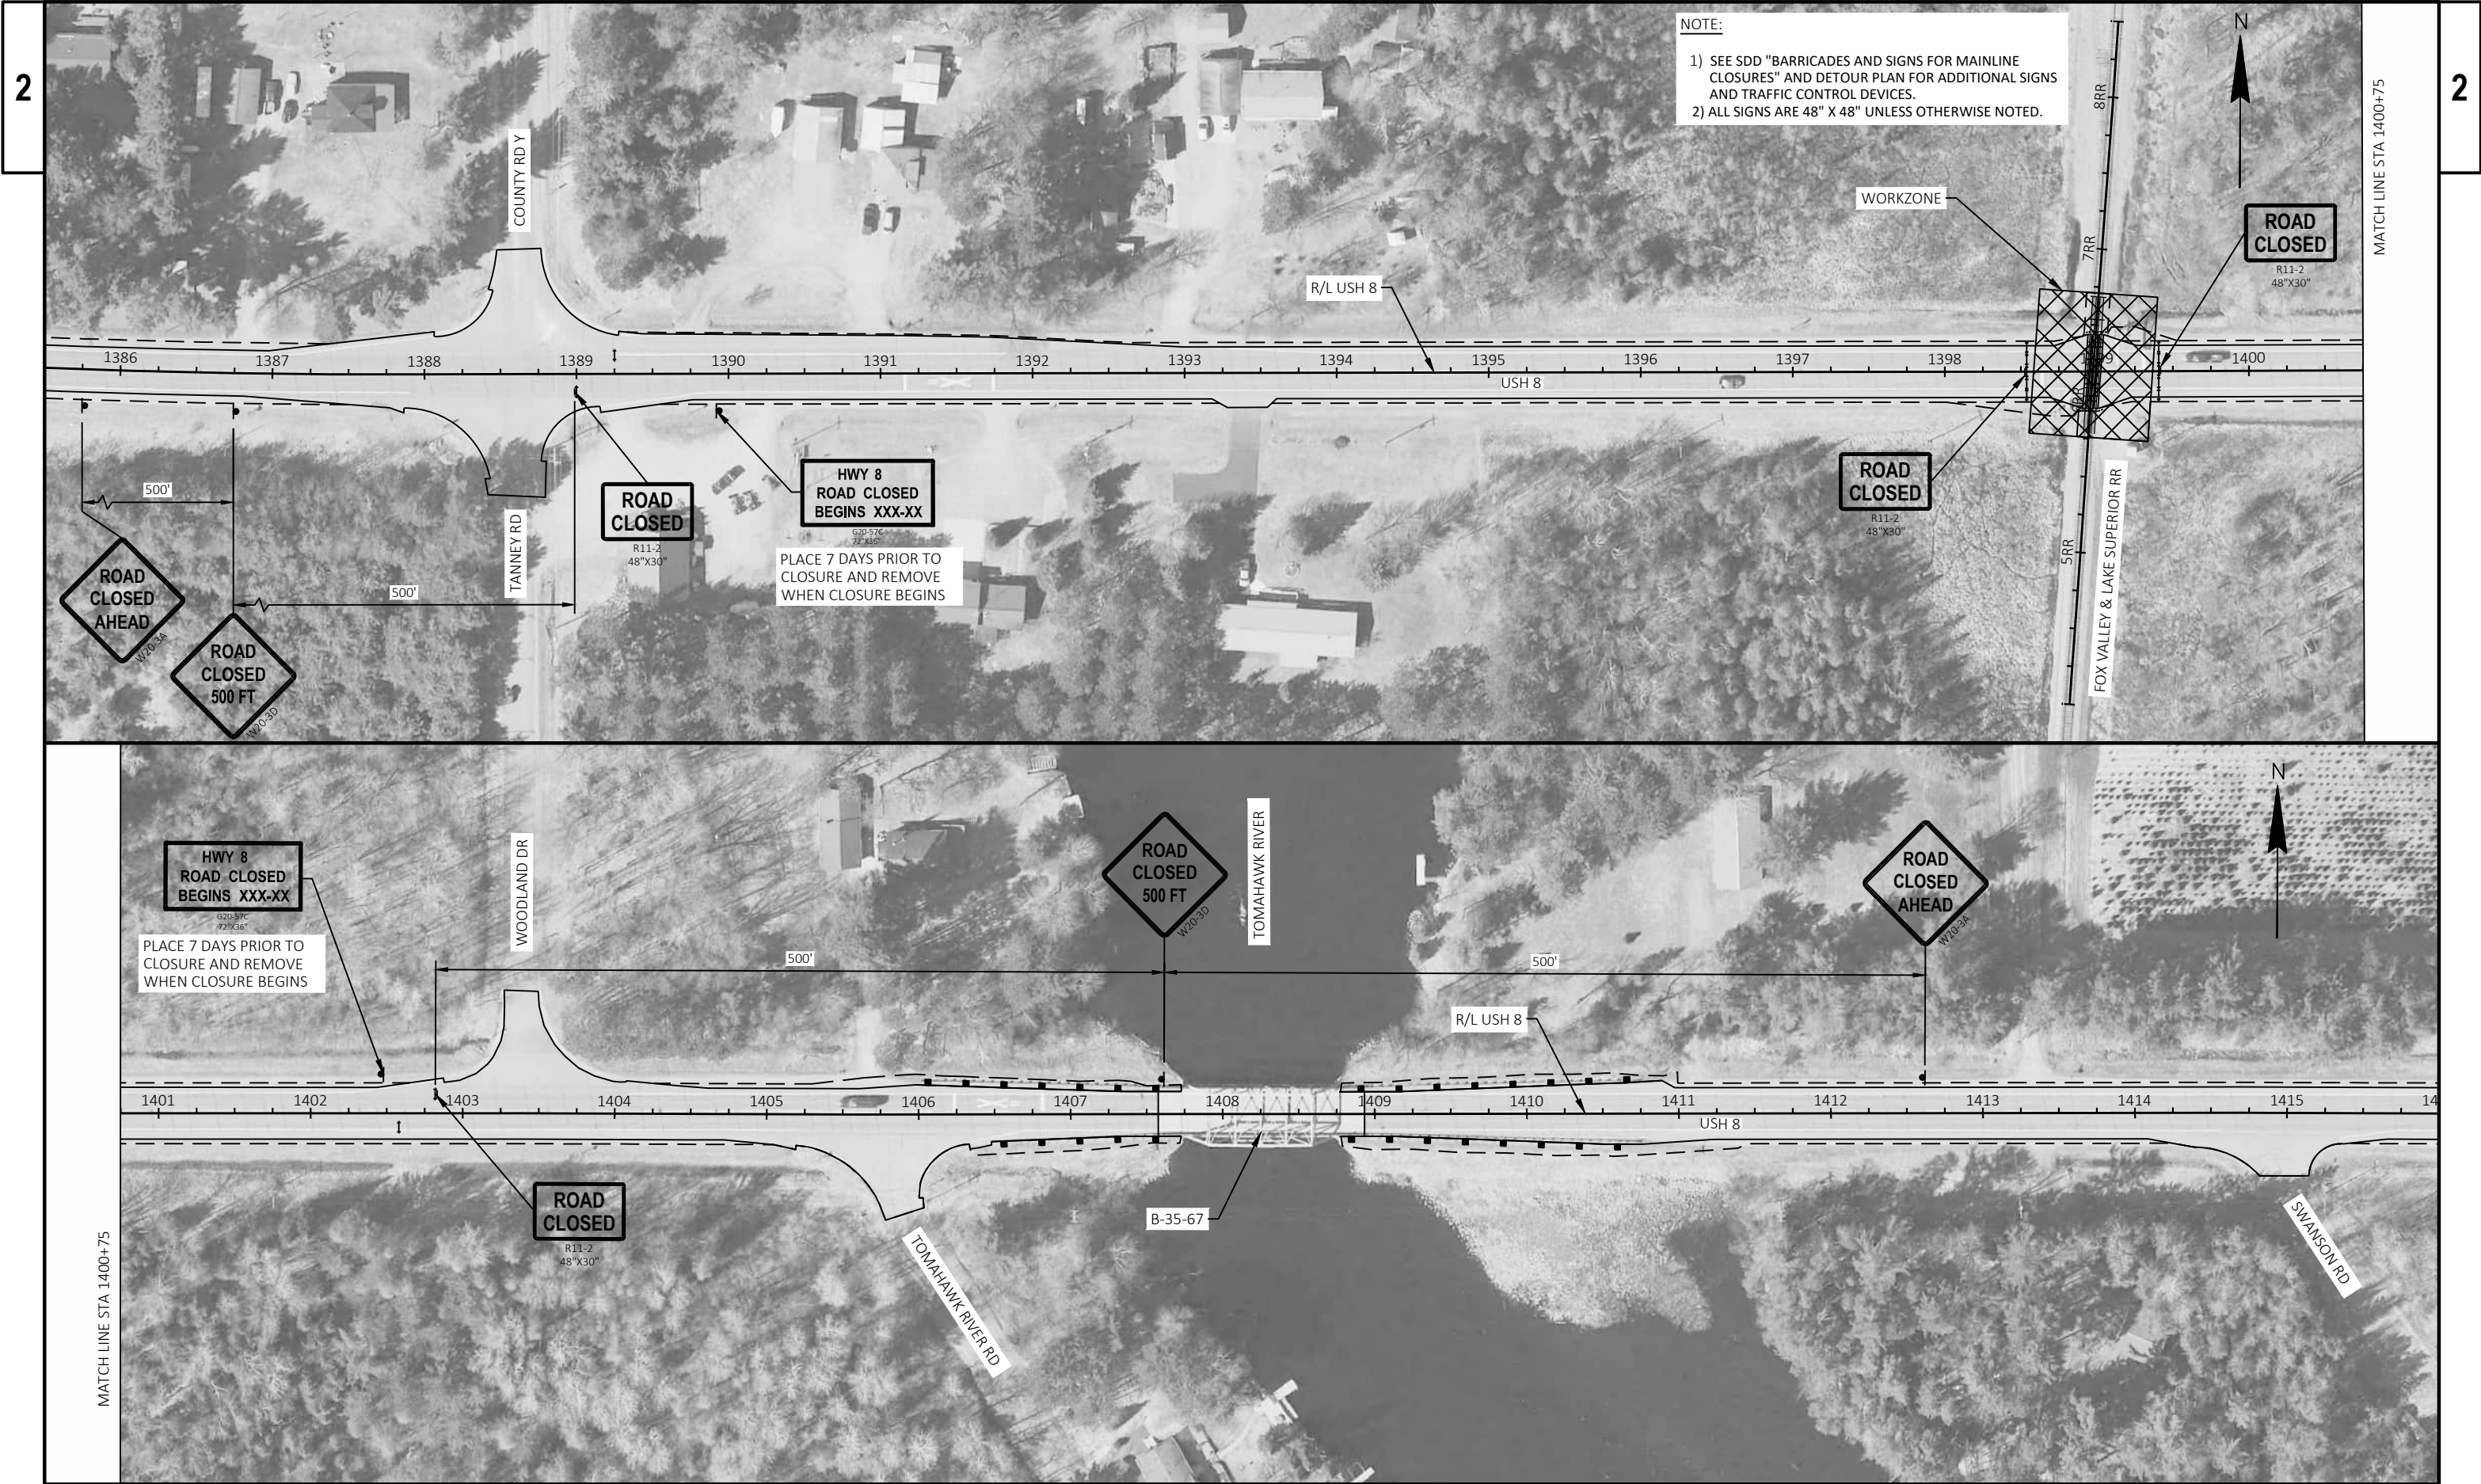

NOTE
1) ALL SIGNS ARE 48" X 48" UNLESS OTHERWISE NOTED
2) ALL SIGNS ON USH 51 MUST BE SIZE 5.

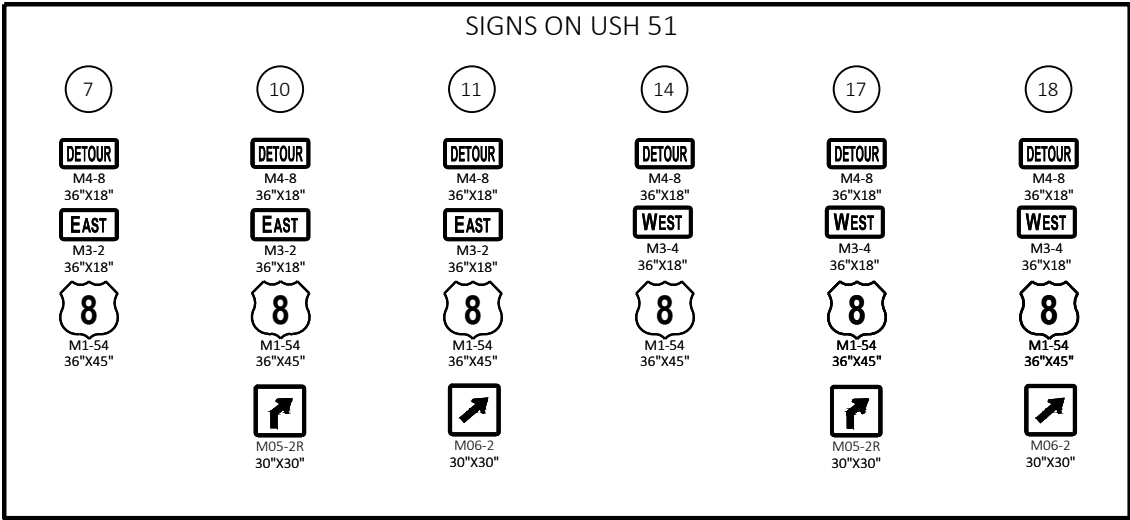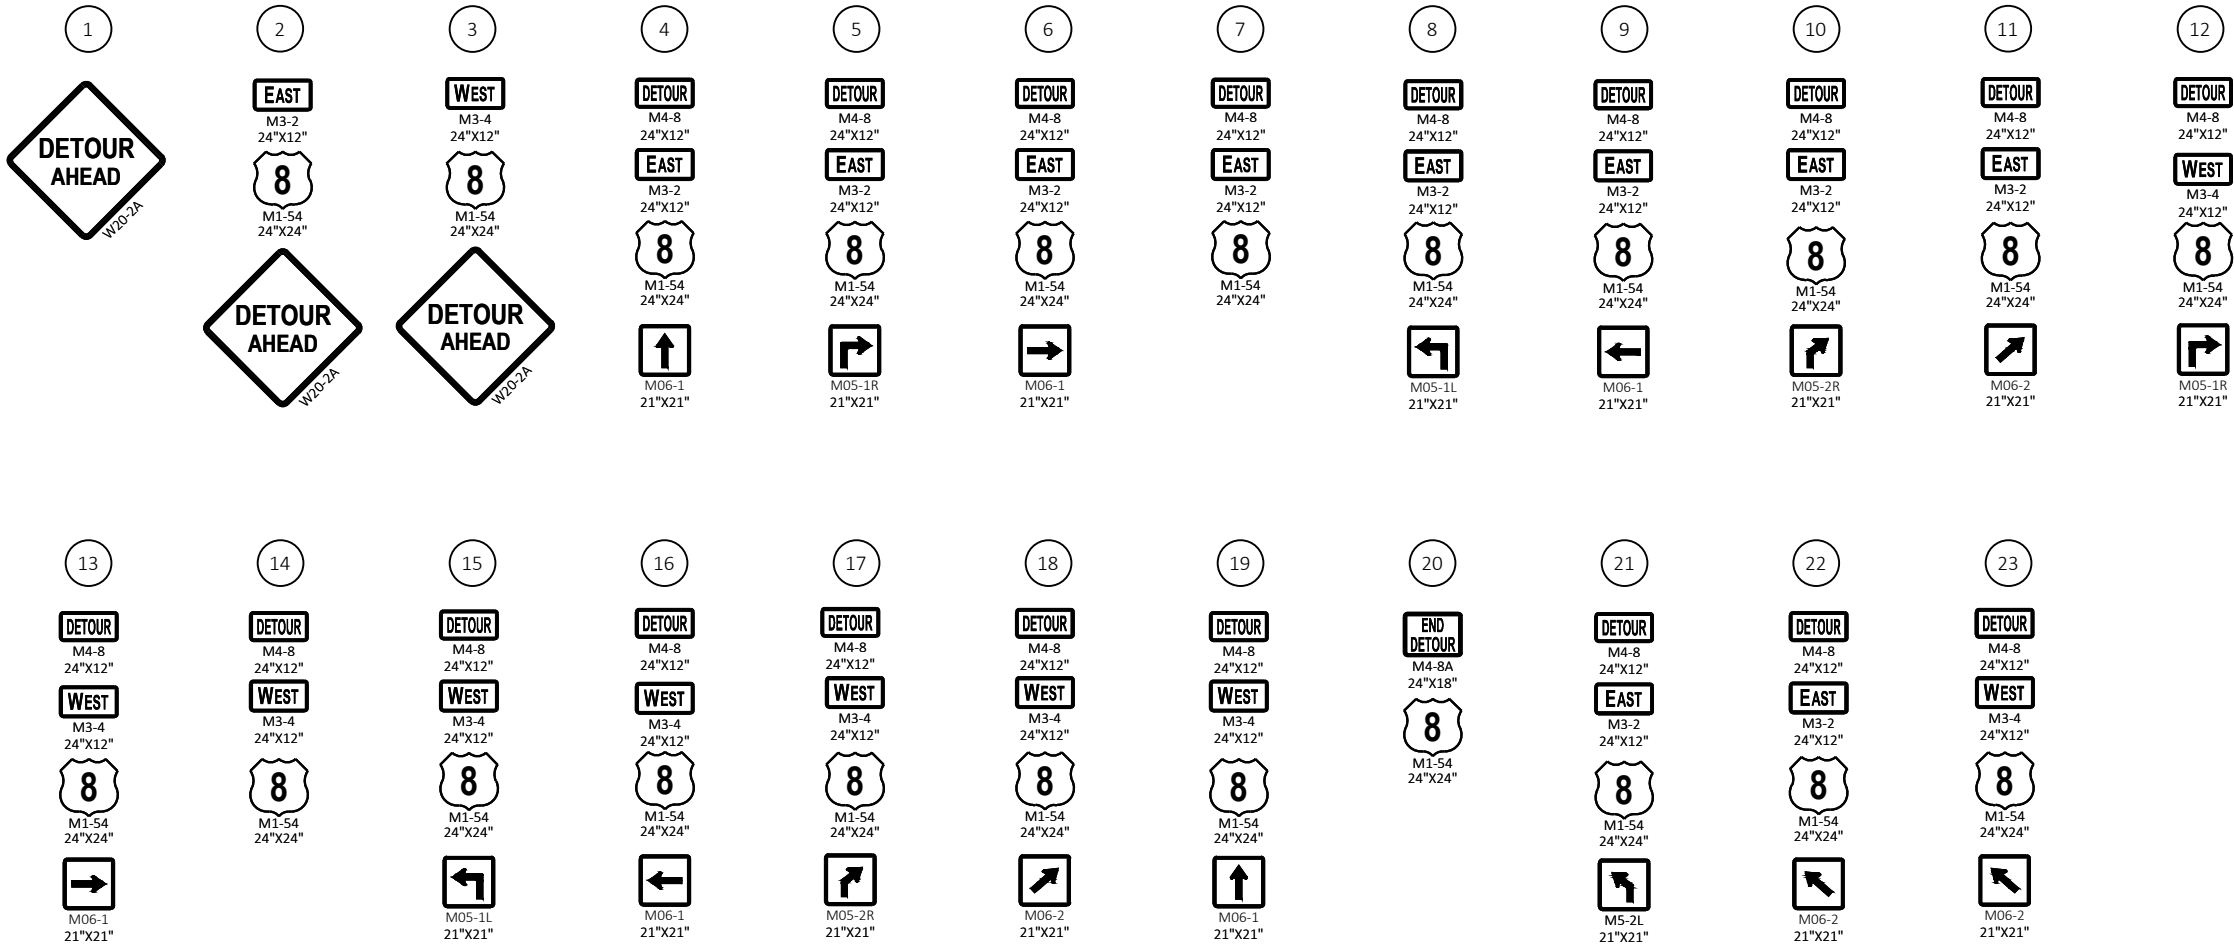

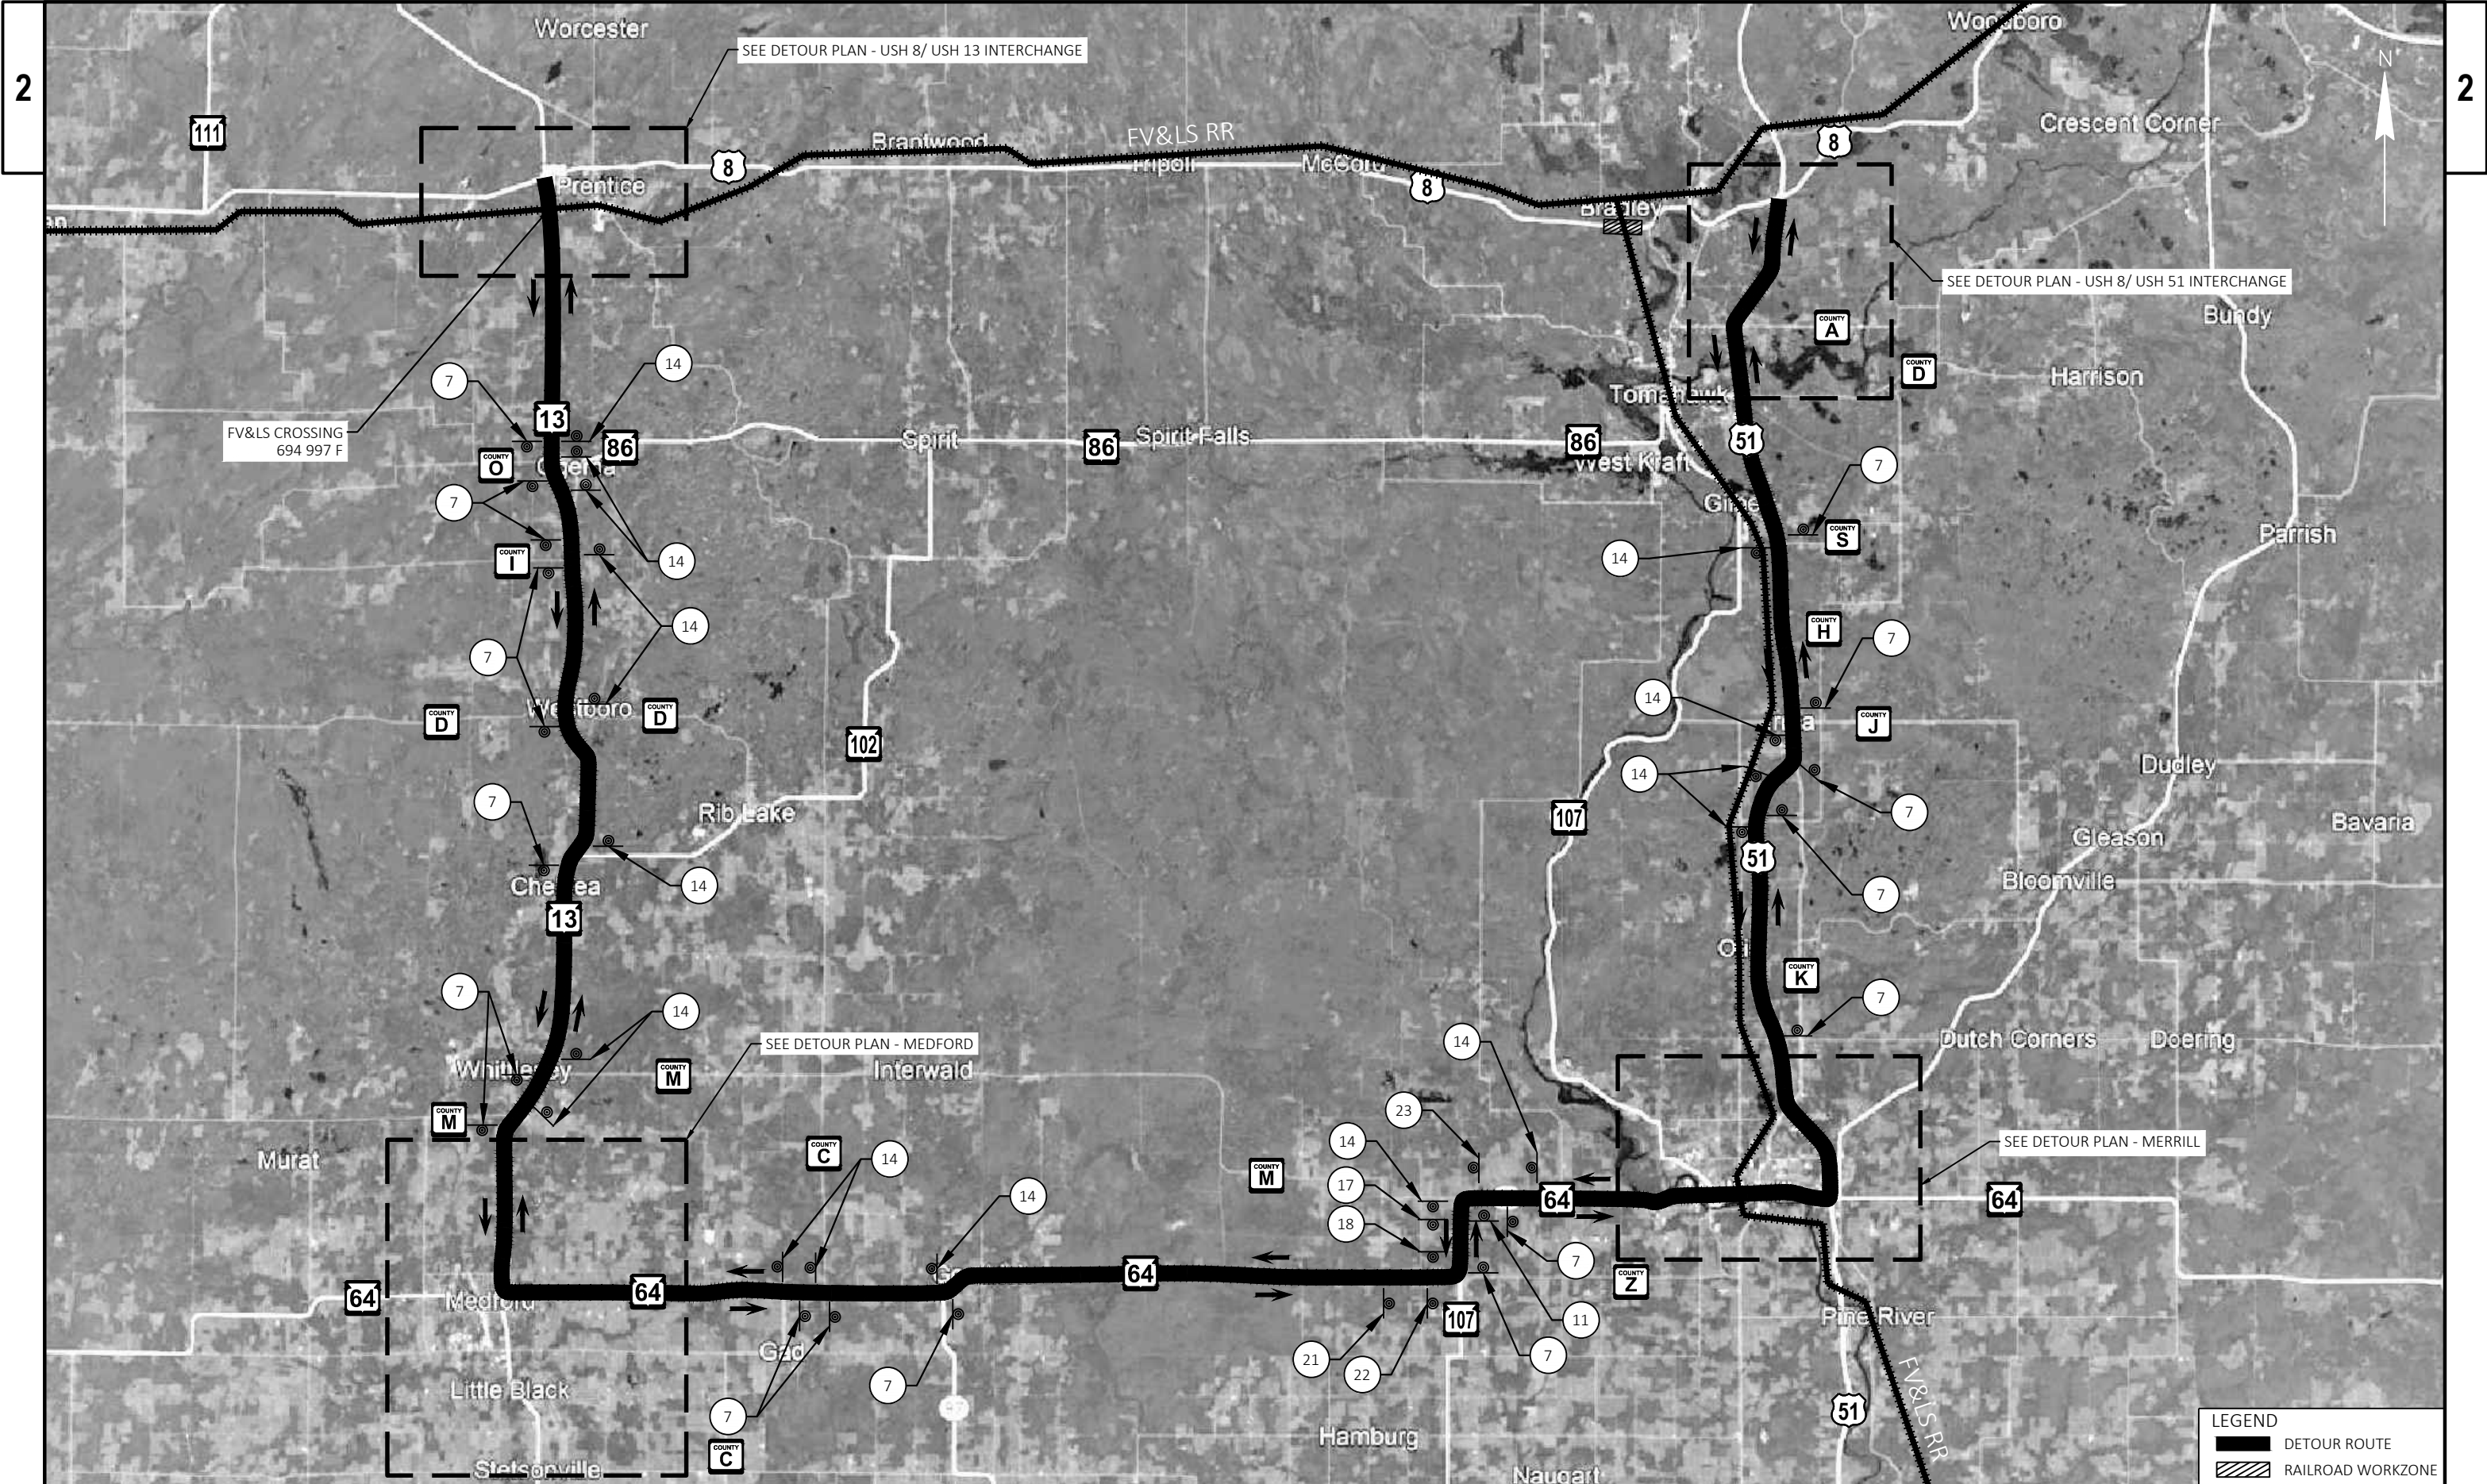

SEE DETOUR PLAN - USH 8/ USH 13 INTERCHANGE

SEE DETOUR PLAN - USH 8/ USH 51 INTERCHANGE


FV&LS CROSSING
694 997 F

SEE DETOUR PLAN - MEDFORD
INTERWALD

SEE DETOUR PLAN - MERRILL



LEGEND



- DETOUR ROUTE
- RAILROAD WORKZONE


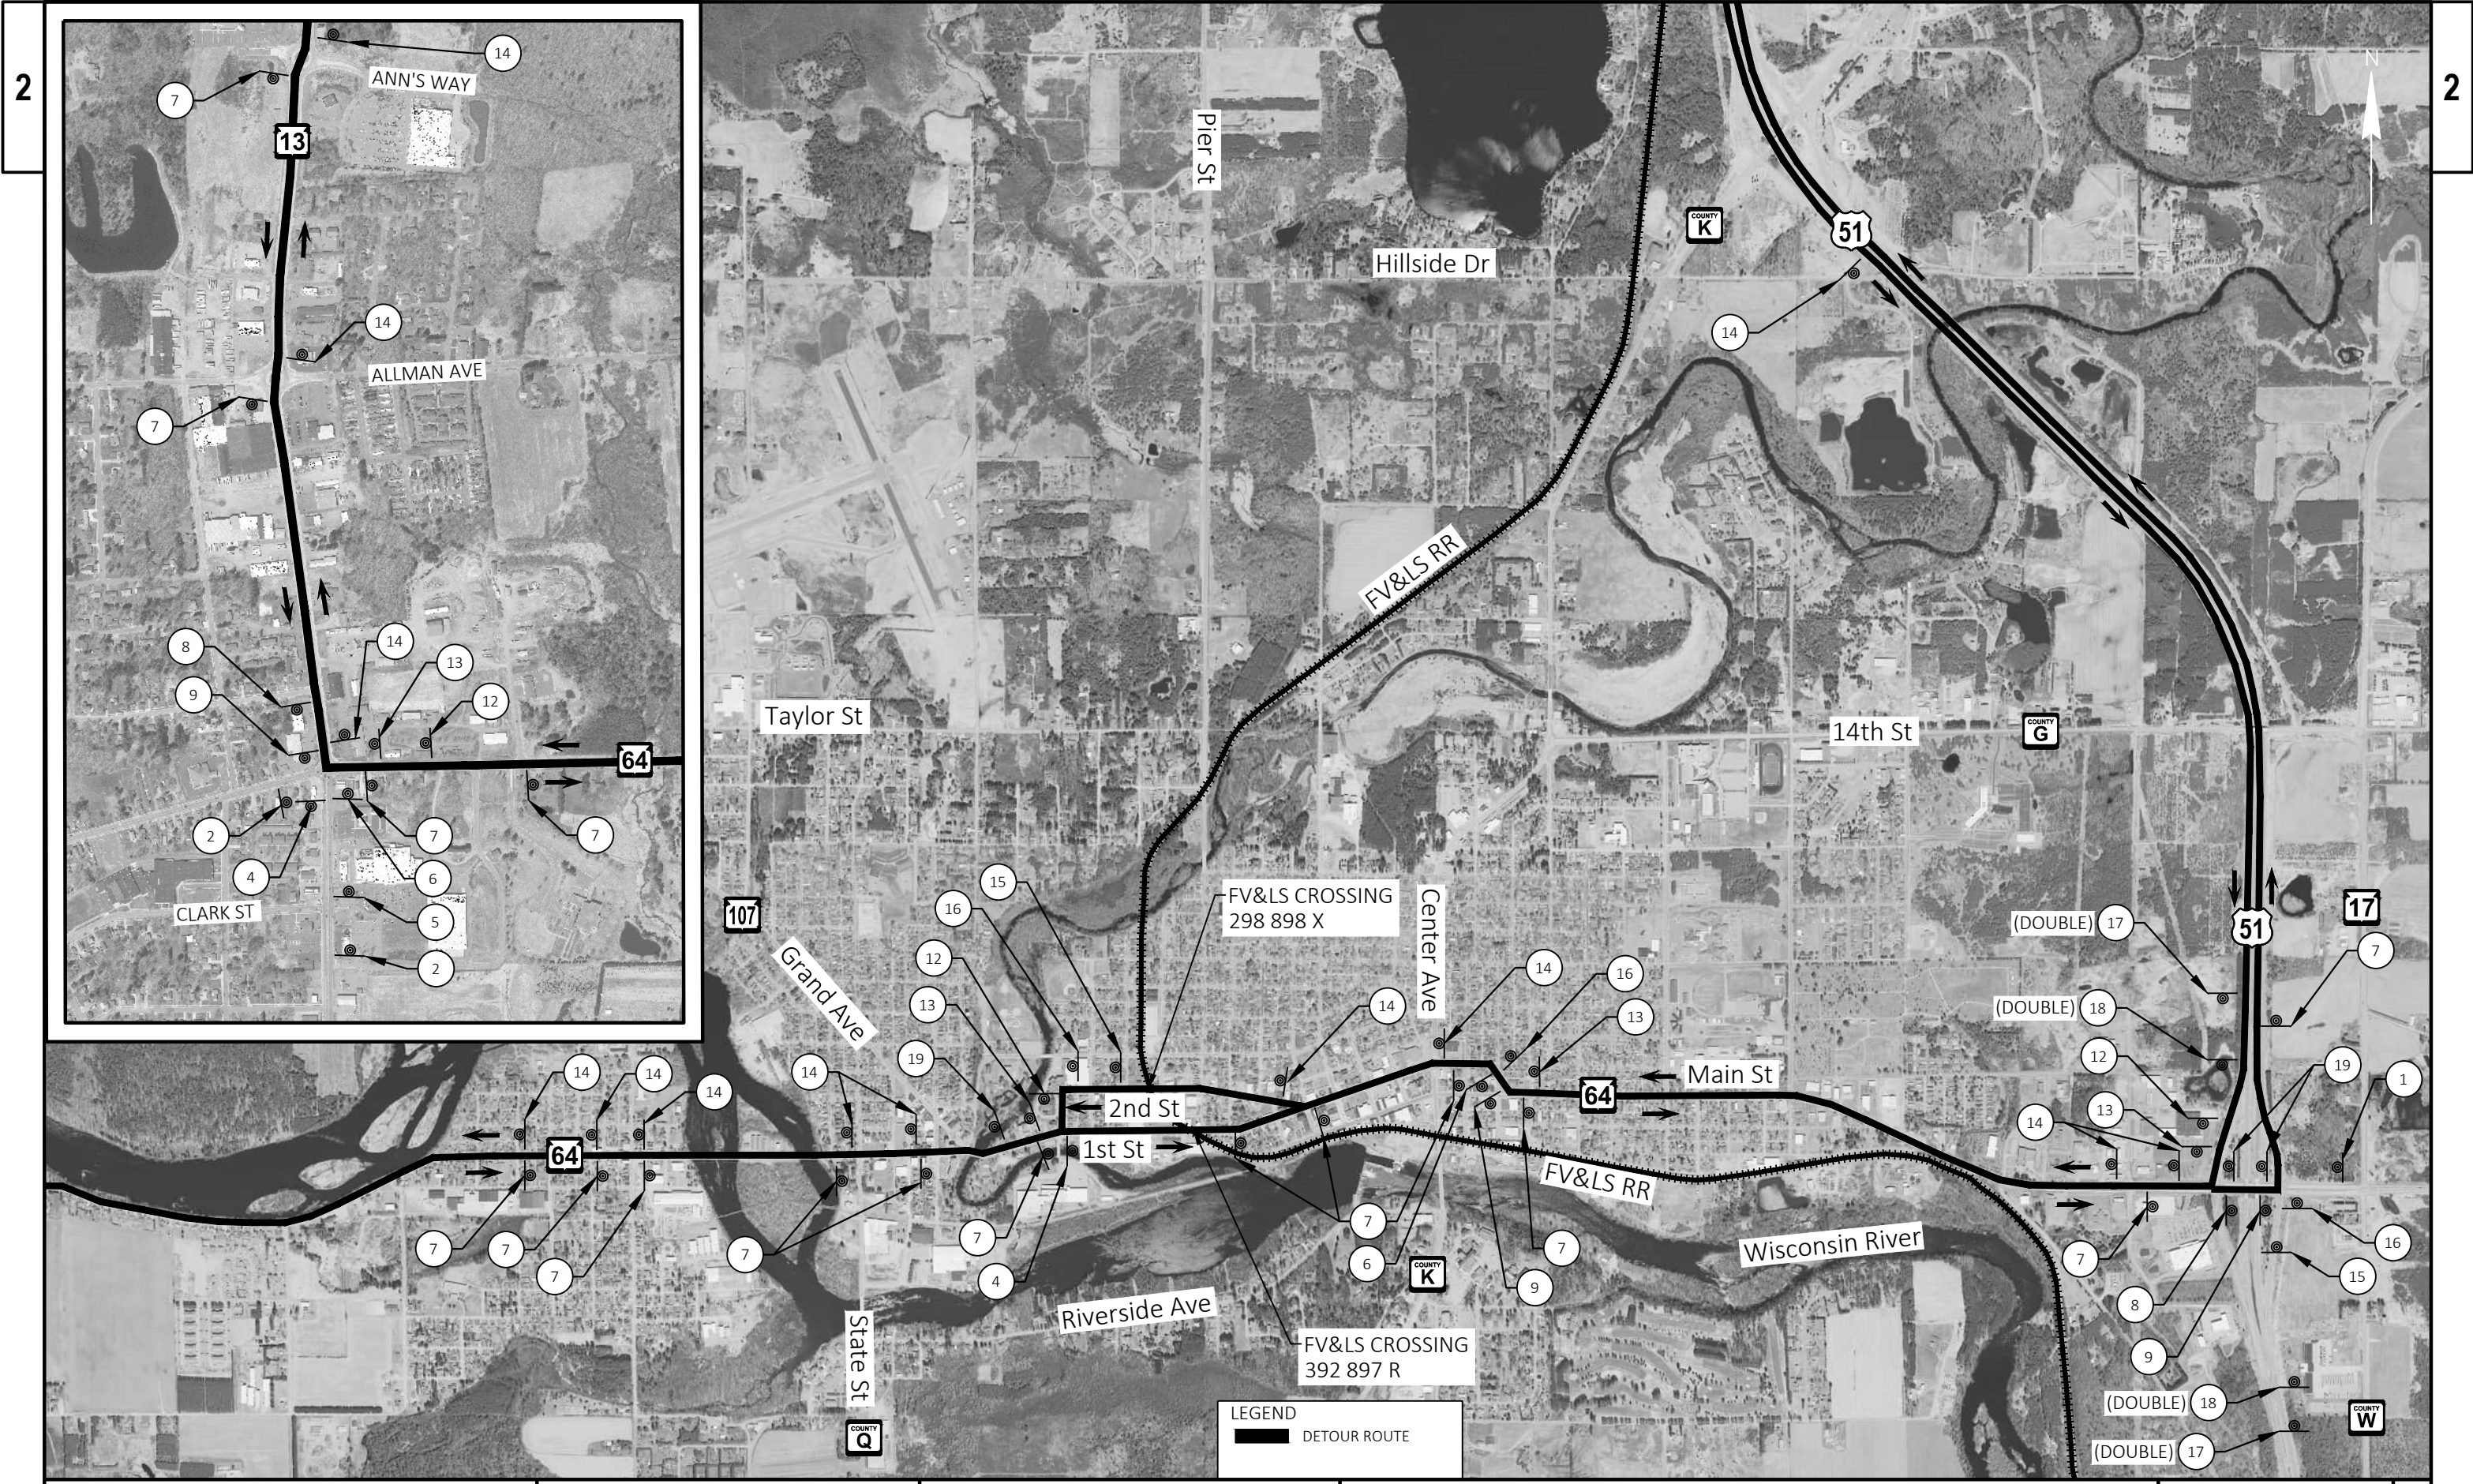





LEGEND
DETOUR ROUTE

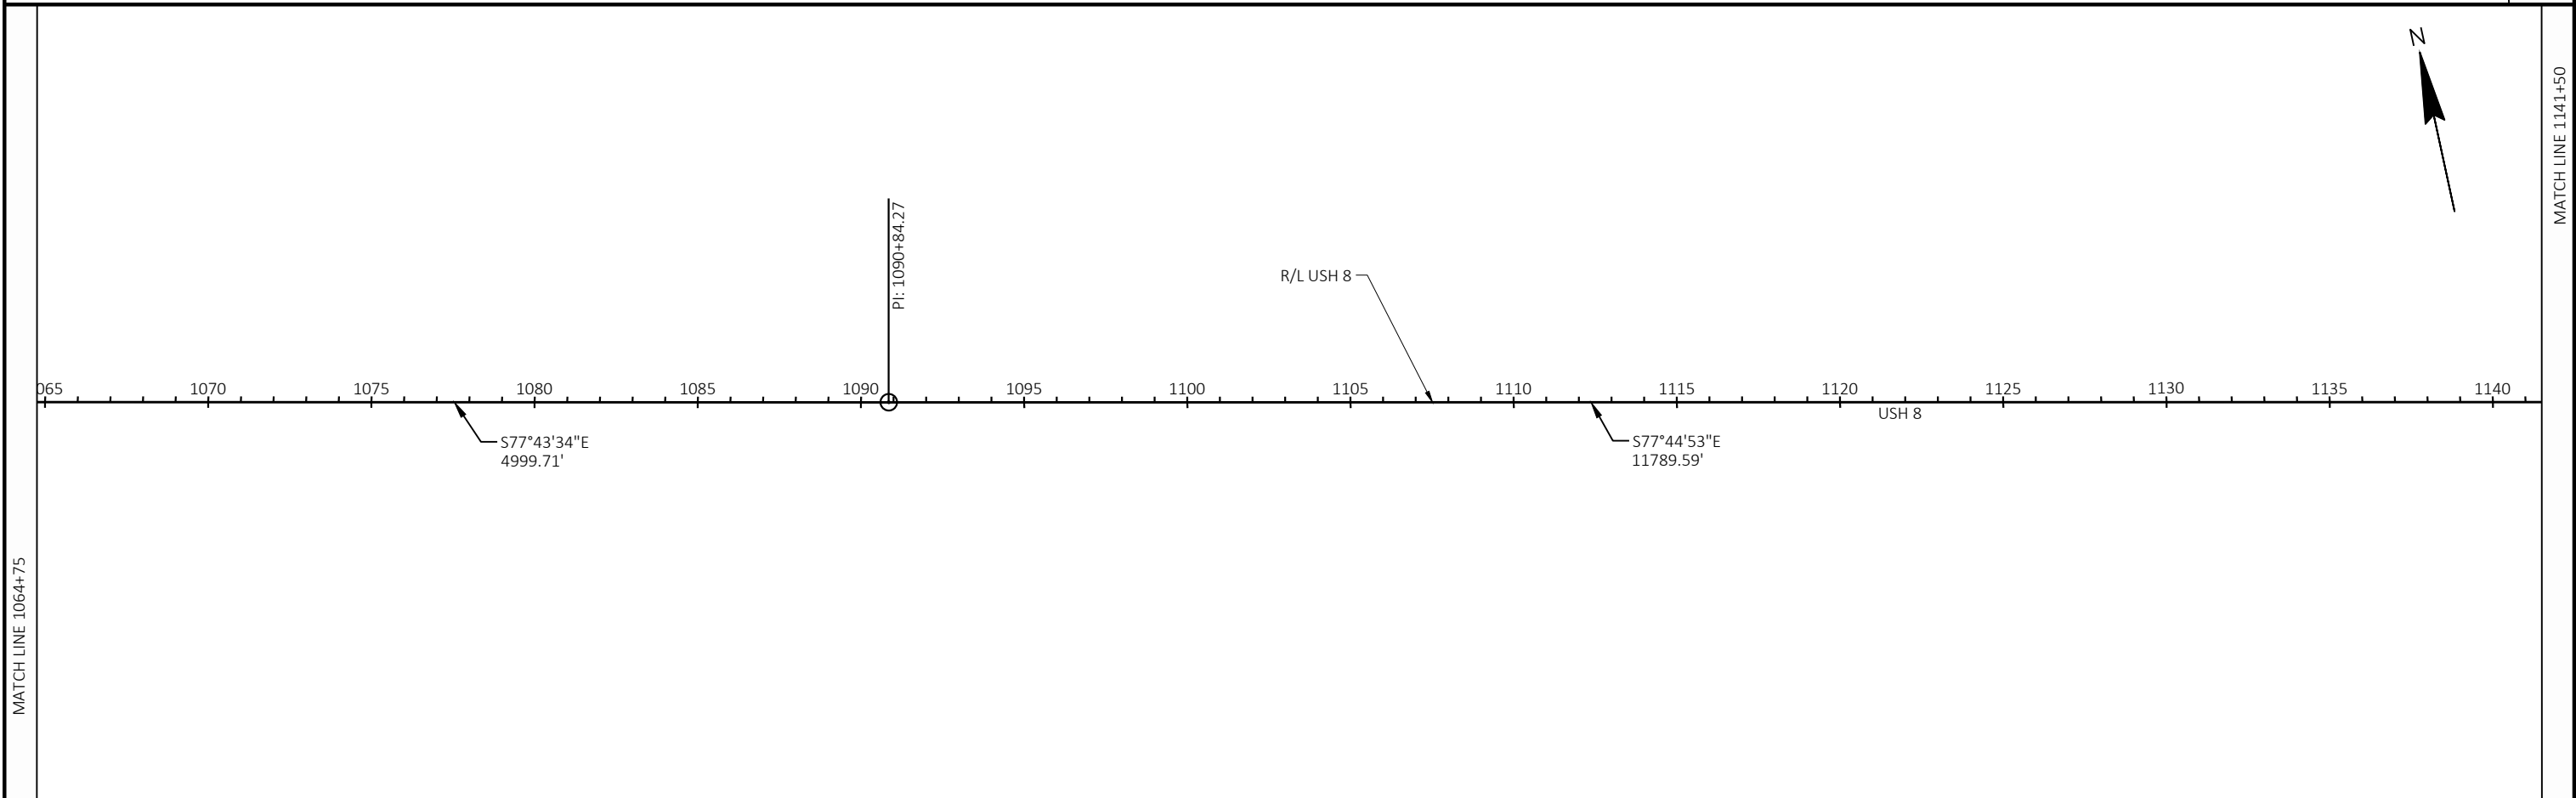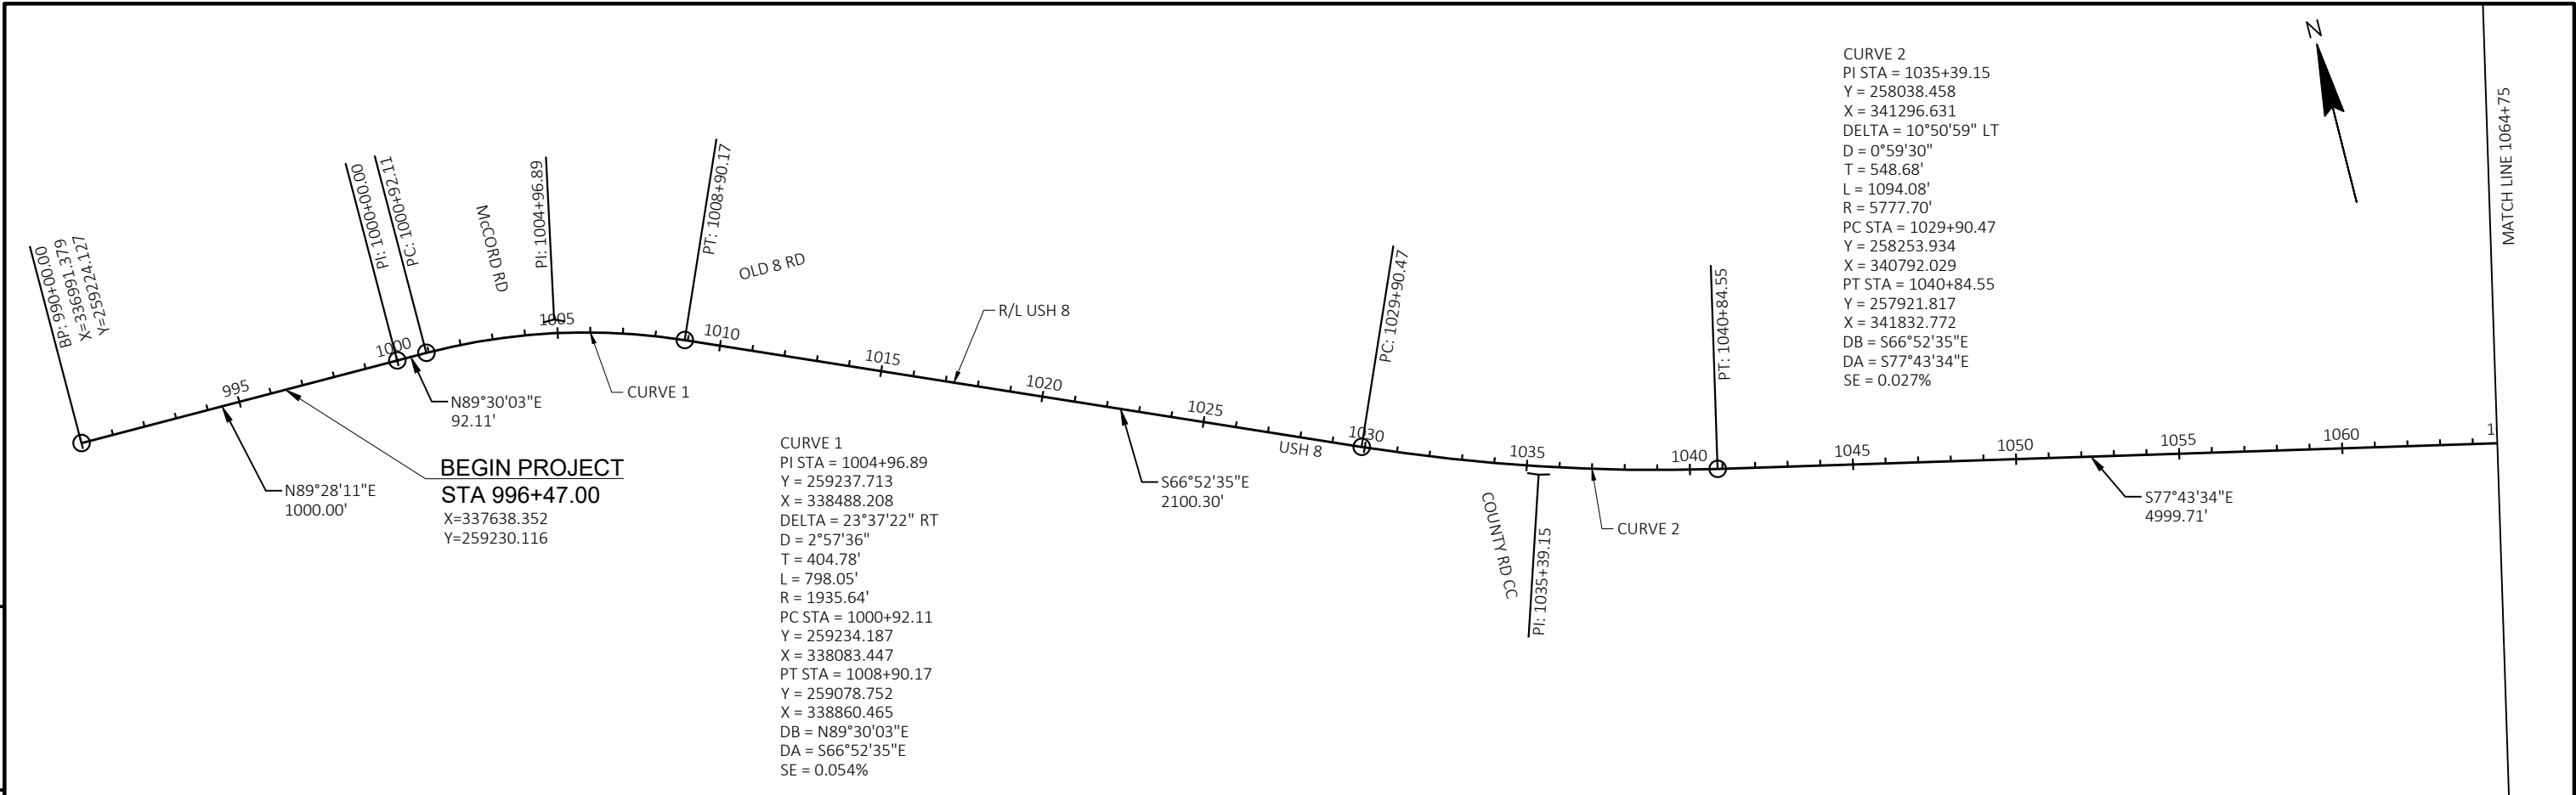

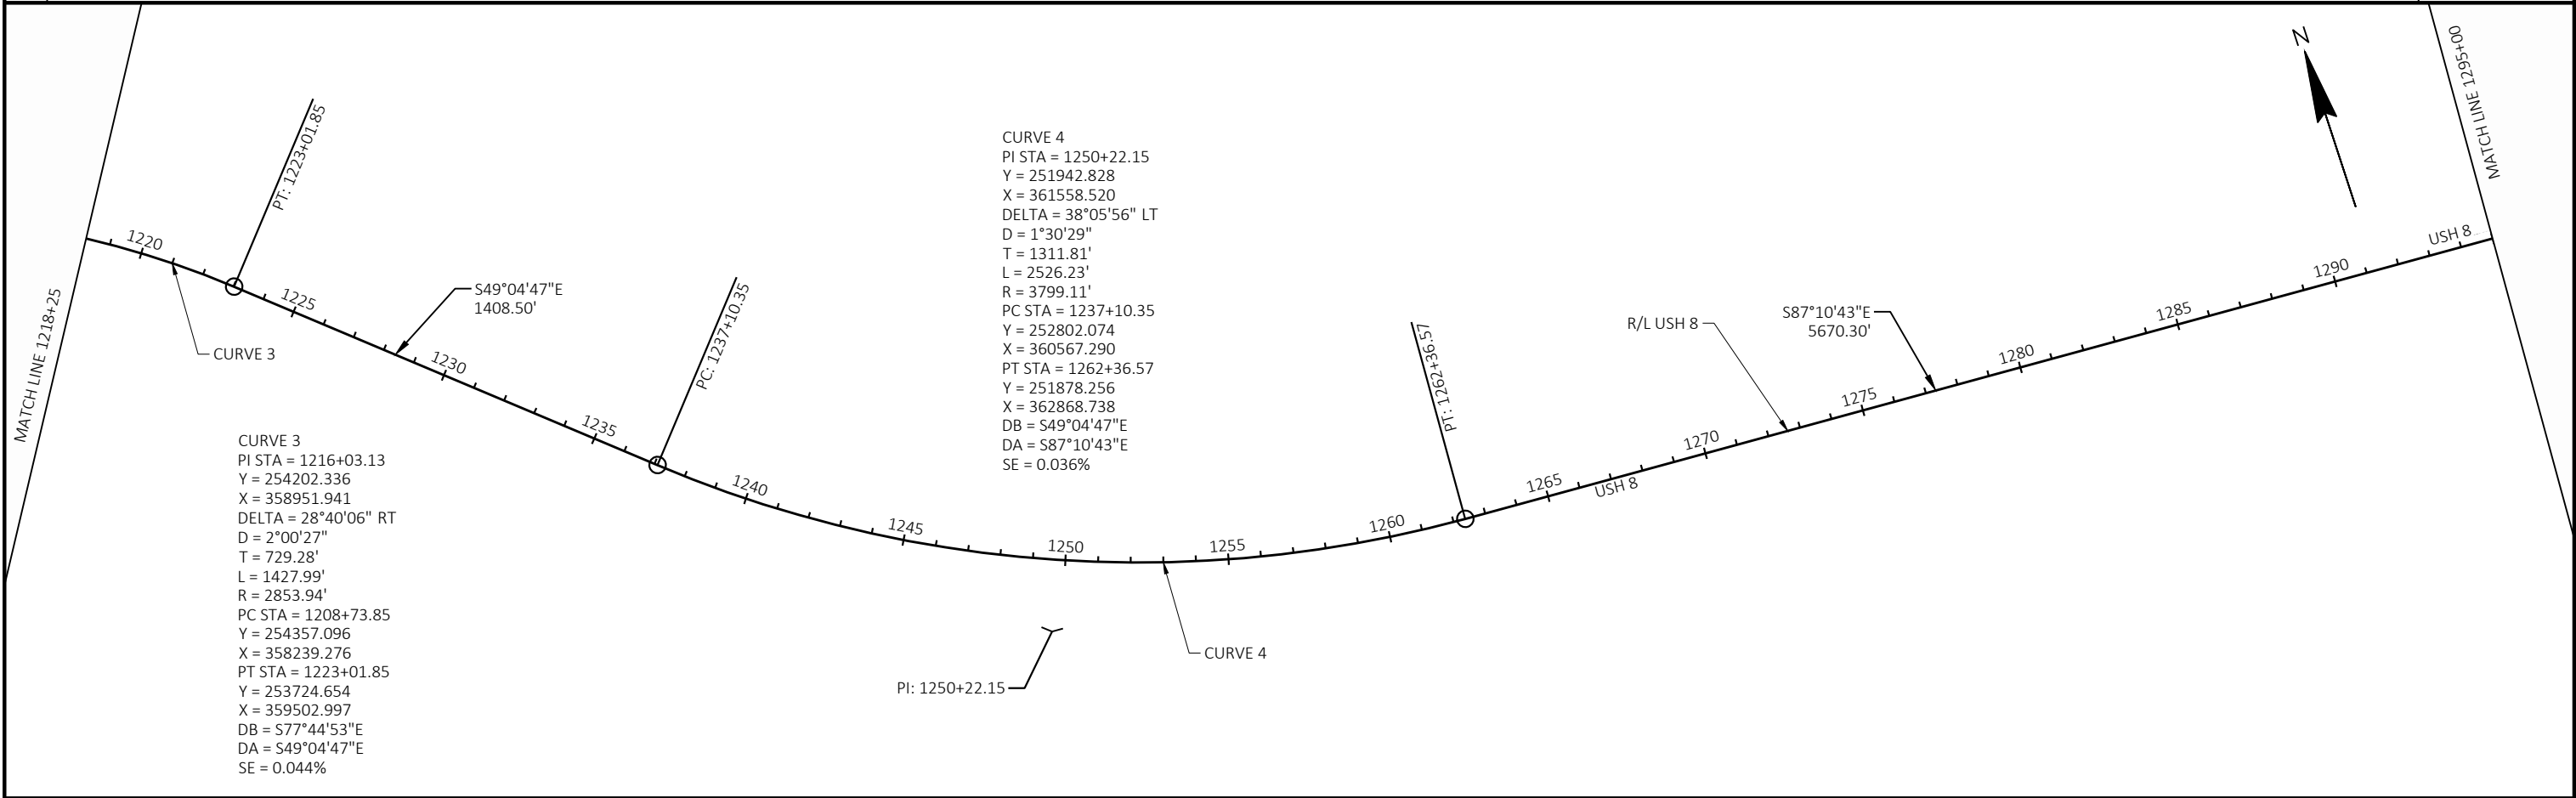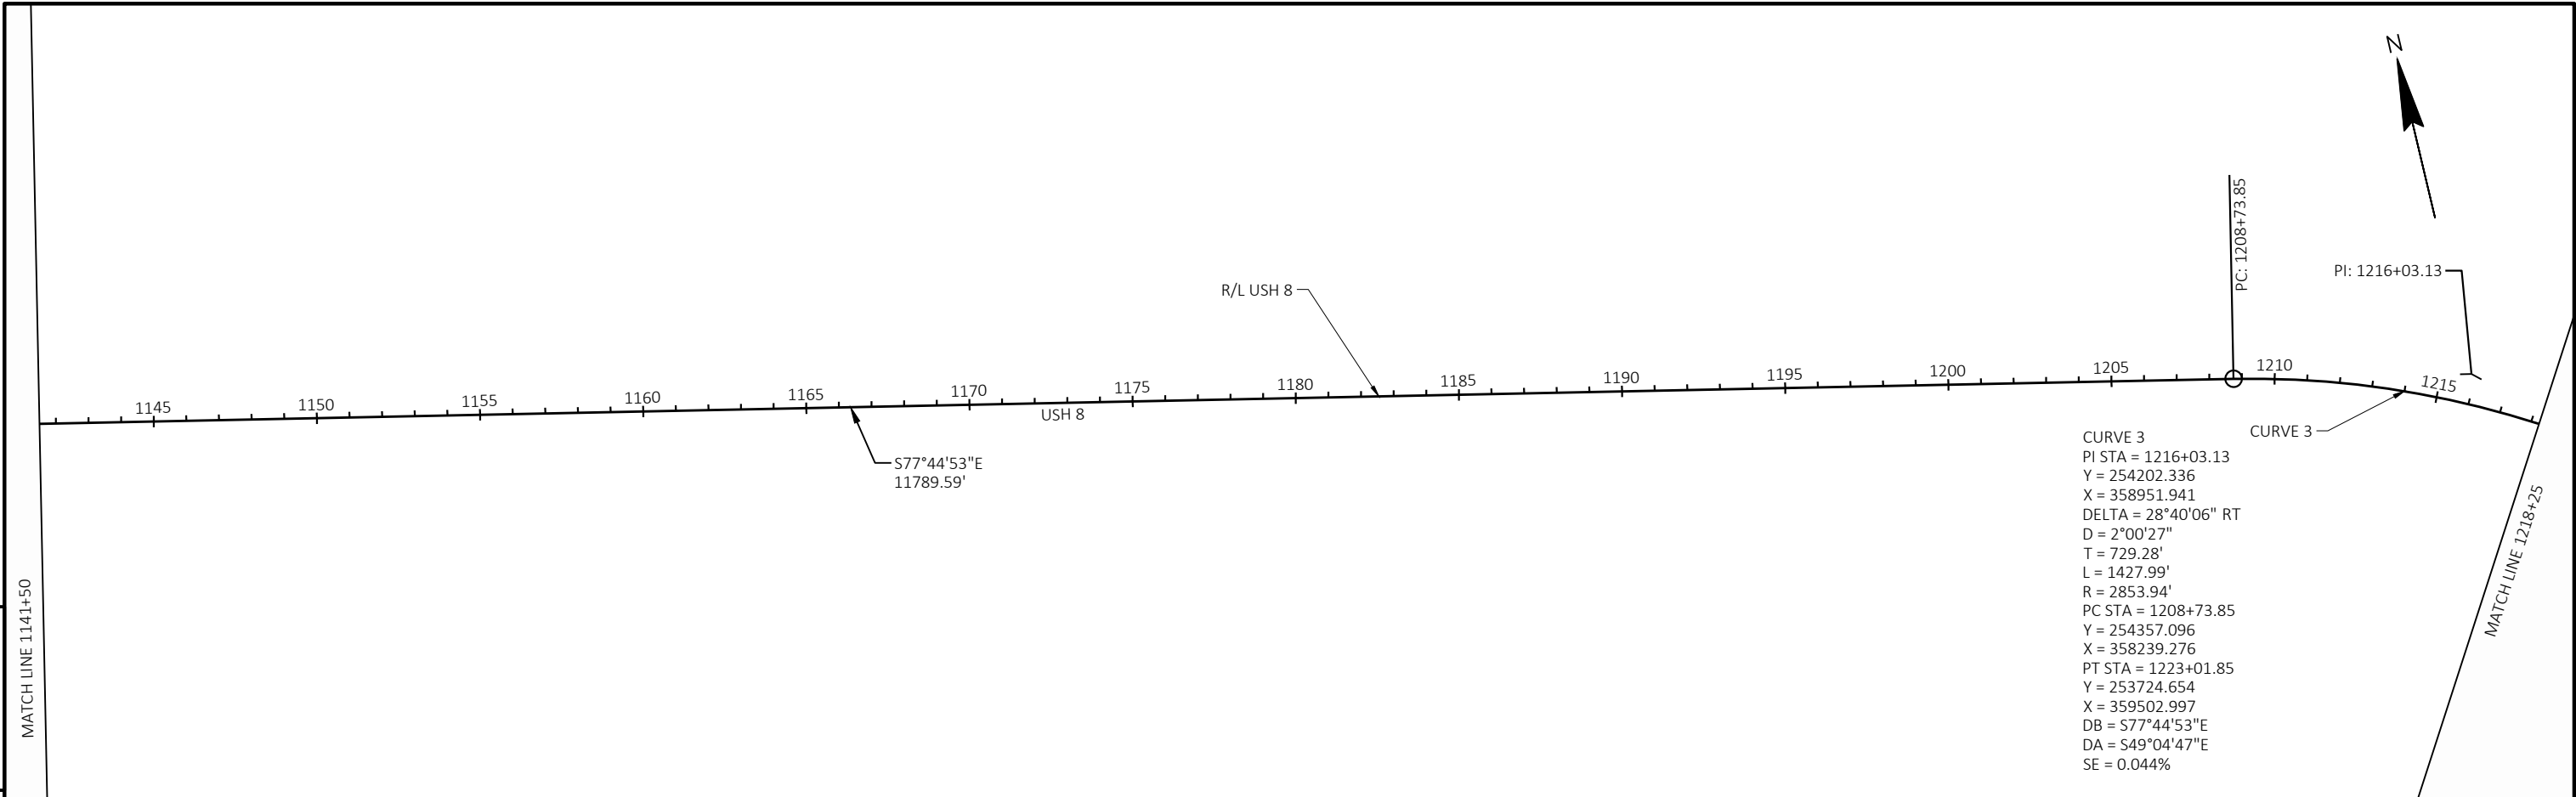

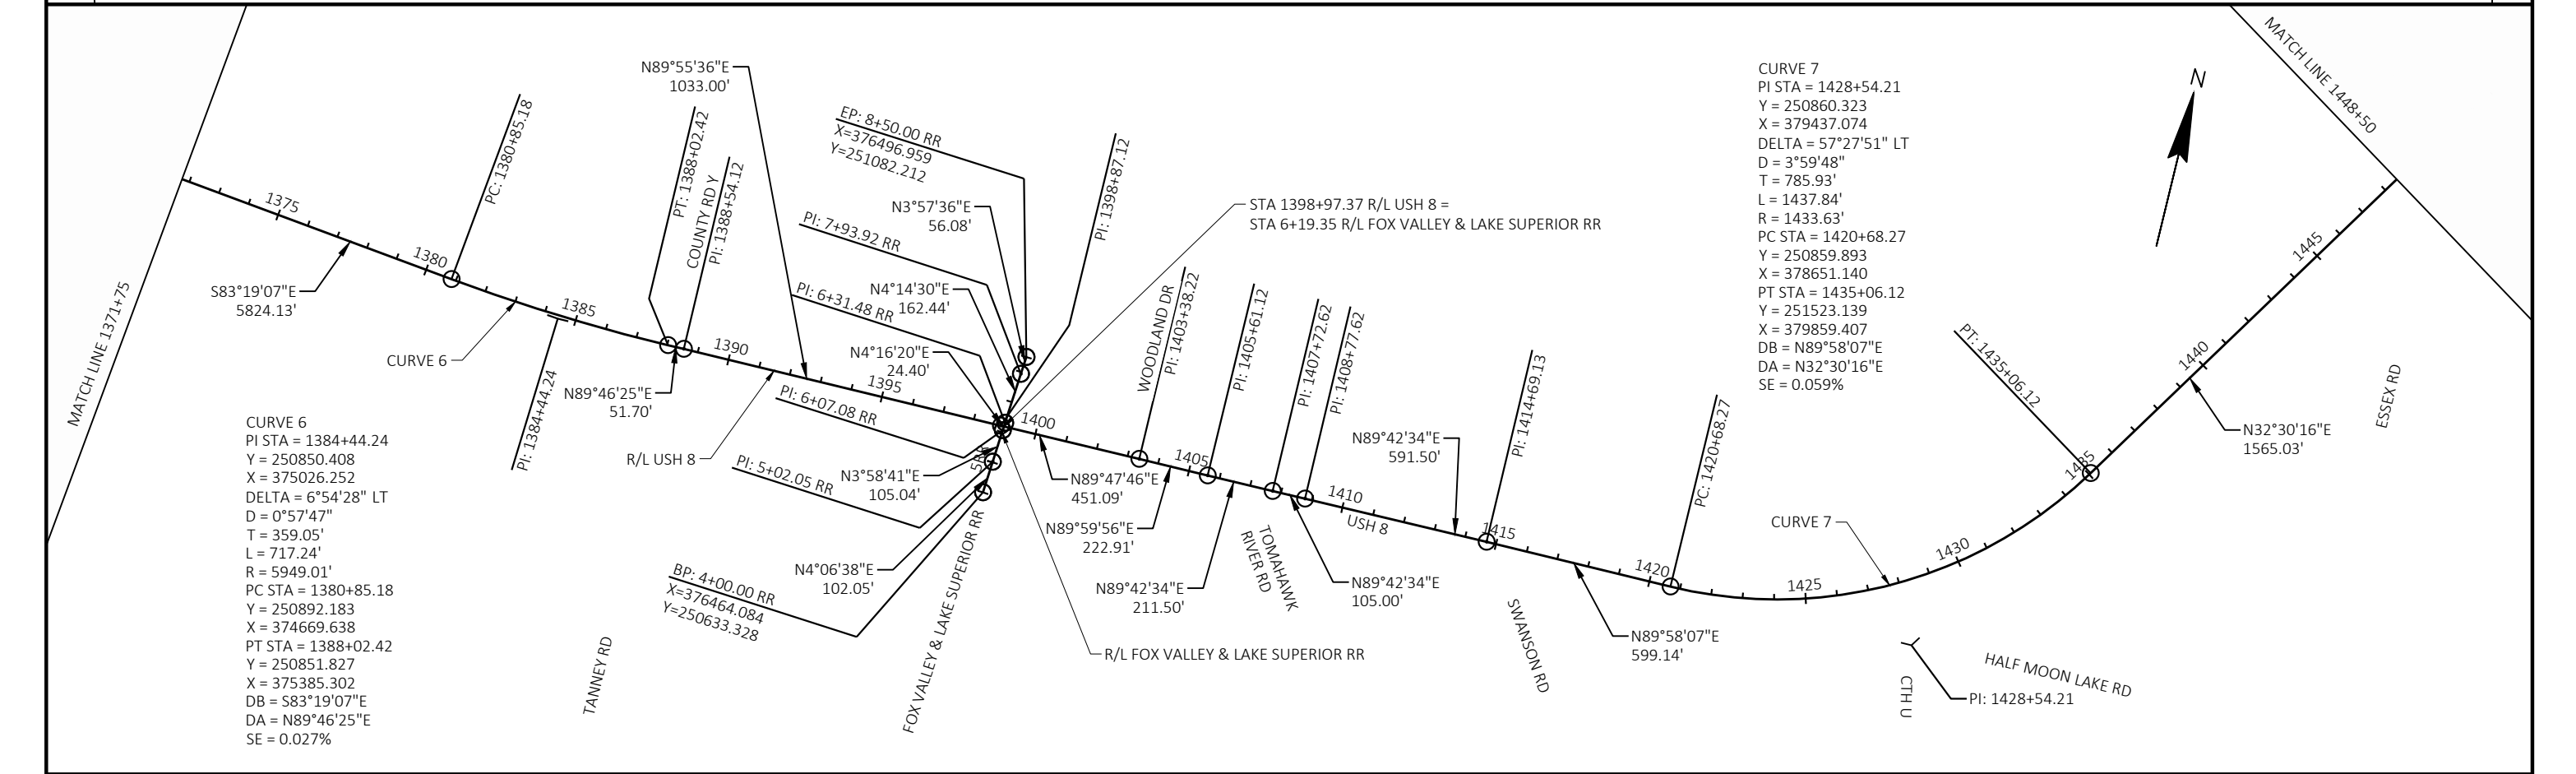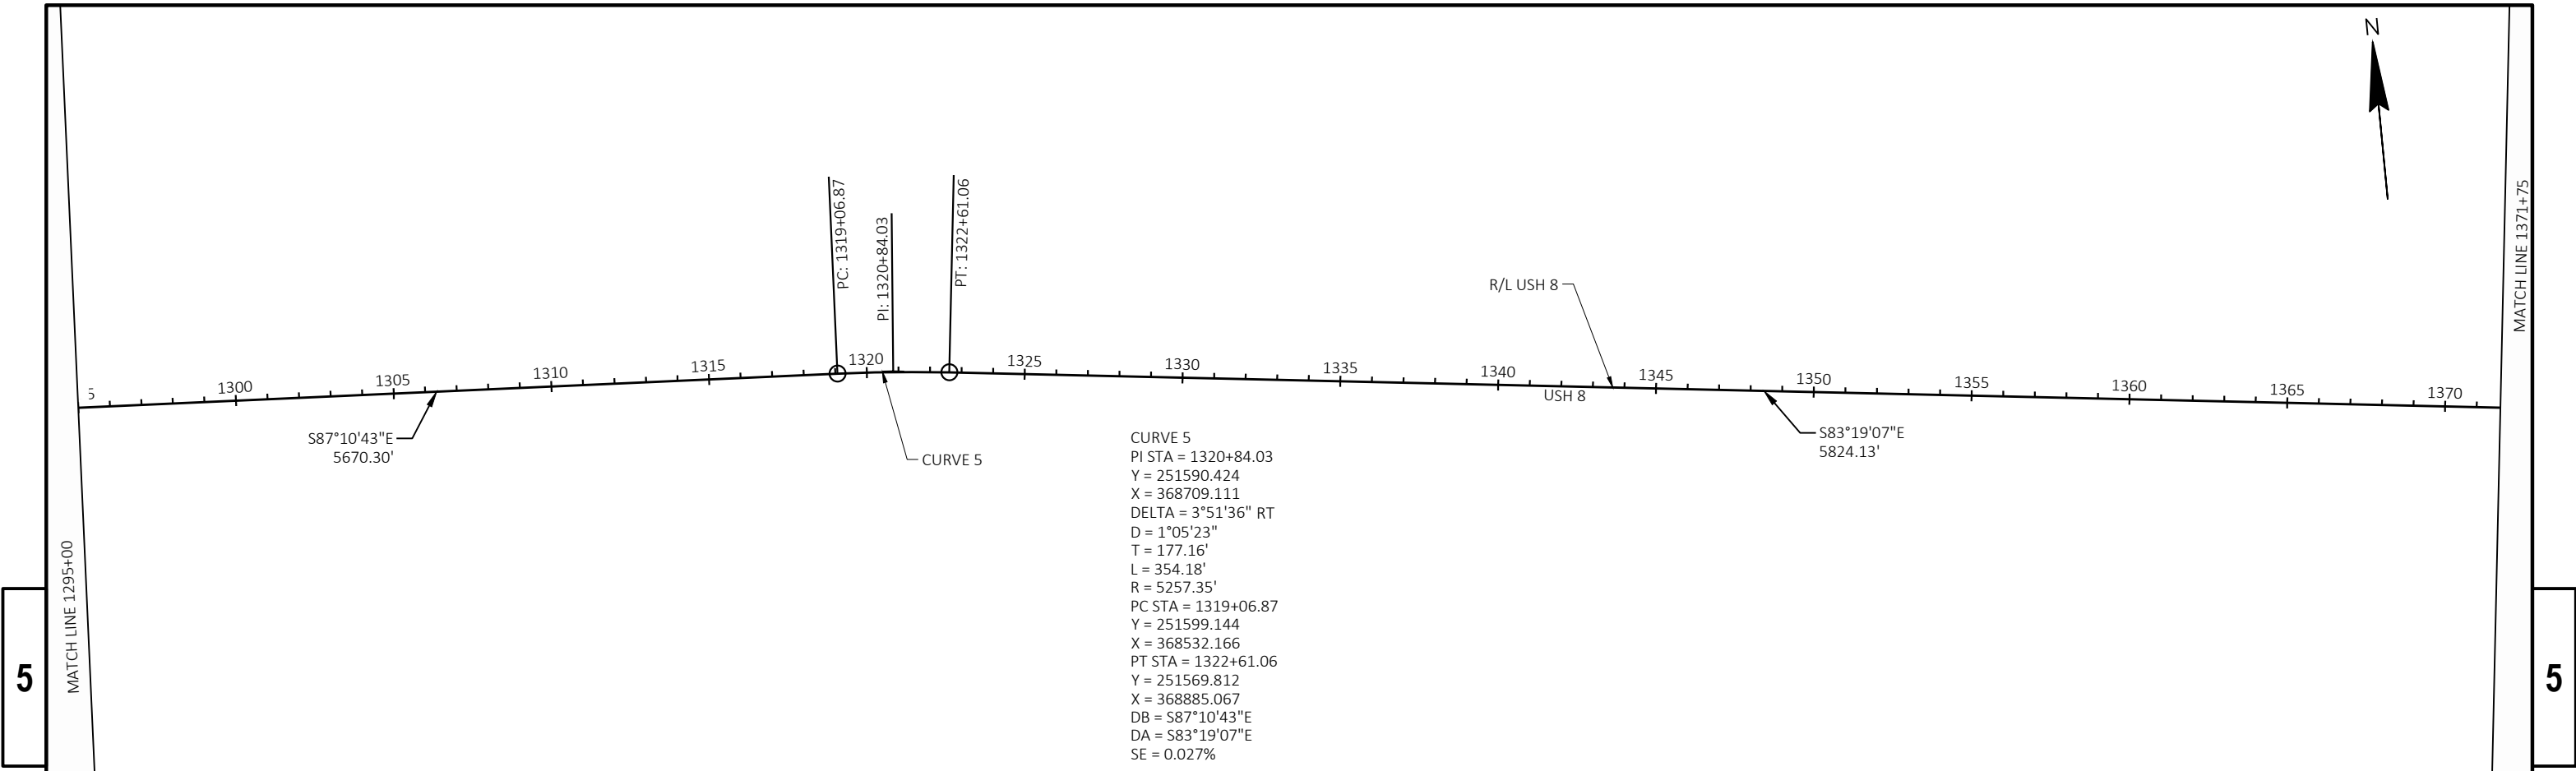

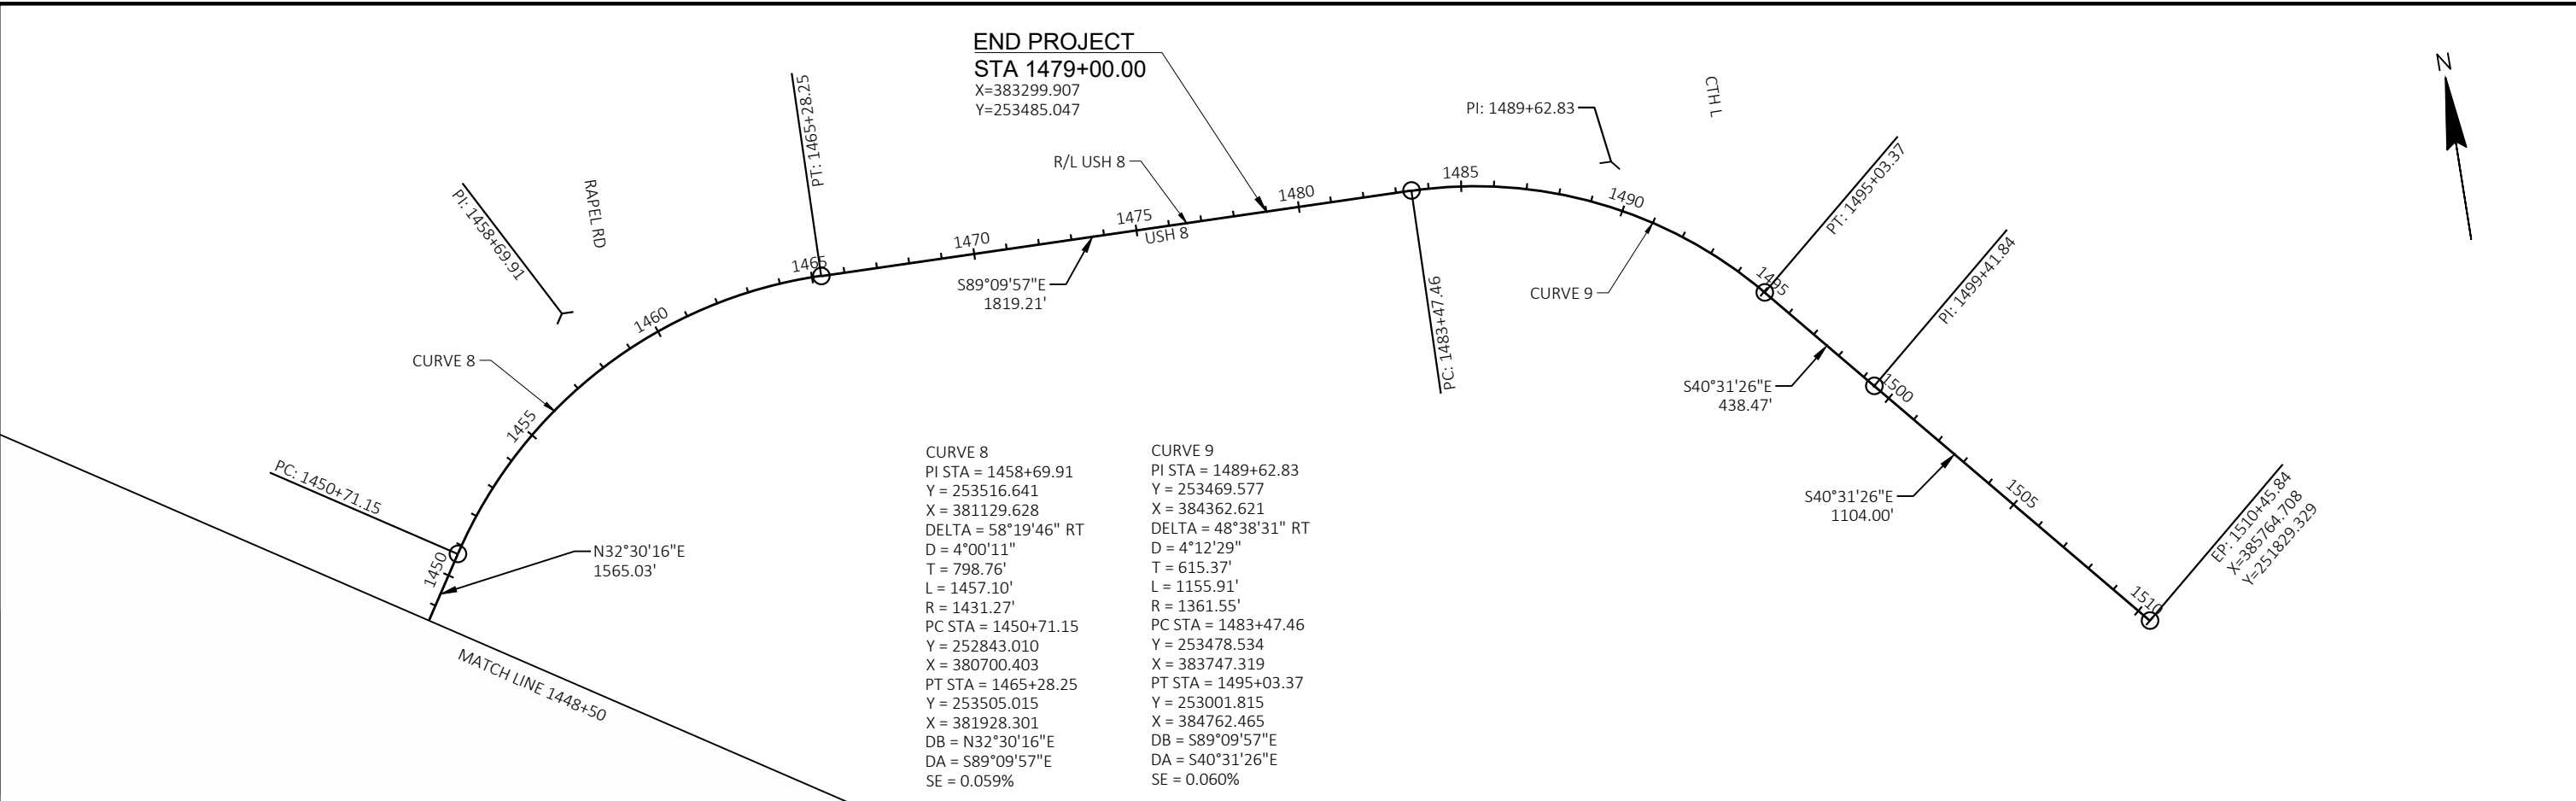

Estimate Of Quantities

1590-14-72					
Line	Item	Item Description	Unit	Total	Qty
0002	203.0100	Removing Small Pipe Culverts	EACH	1.000	1.000
0004	204.0115	Removing Asphaltic Surface Butt Joints	SY	516.000	516.000
0006	204.0120	Removing Asphaltic Surface Milling	SY	165,771.000	165,771.000
0008	204.0150	Removing Curb & Gutter	LF	173.000	173.000
0010	204.0165	Removing Guardrail	LF	674.000	674.000
0012	205.0100	Excavation Common	CY	622.000	622.000
0014	211.0101	Prepare Foundation for Asphaltic Paving (project) 01. 1590-14-72	EACH	1.000	1.000
0016	211.0400	Prepare Foundation for Asphaltic Shoulders	STA	156.000	156.000
0018	213.0100	Finishing Roadway (project) 01. 1590-14-72	EACH	1.000	1.000
0020	305.0110	Base Aggregate Dense 3/4-Inch	TON	1,367.000	1,367.000
0022	305.0120	Base Aggregate Dense 1 1/4-Inch	TON	322.000	322.000
0024	310.0110	Base Aggregate Open-Graded	TON	31.000	31.000
0026	312.0110	Select Crushed Material	TON	355.000	355.000
0028	450.4000	HMA Cold Weather Paving	TON	2,500.000	2,500.000
0030	455.0605	Tack Coat	GAL	13,107.000	13,107.000
0032	460.0105.S	HMA Percent Within Limits (PWL) Test Strip Volumetrics	EACH	1.000	1.000
0034	460.0110.S	HMA Percent Within Limits (PWL) Test Strip Density	EACH	1.000	1.000
0036	460.2000	Incentive Density HMA Pavement	DOL	500.000	500.000
0038	460.2005	Incentive Density PWL HMA Pavement	DOL	16,250.000	16,250.000
0040	460.2007	Incentive Density HMA Pavement Longitudinal Joints	DOL	9,650.000	9,650.000
0042	460.2010	Incentive Air Voids HMA Pavement	DOL	20,412.000	20,412.000
0044	460.6223	HMA Pavement 3 MT 58-28 S	TON	54.000	54.000
0046	460.6224	HMA Pavement 4 MT 58-28 S	TON	20,412.000	20,412.000
0048	465.0105	Asphaltic Surface	TON	1,050.000	1,050.000
0050	465.0560	Asphaltic Rumble Strips, Centerline	LF	44,062.000	44,062.000
0052	521.1018	Apron Endwalls for Culvert Pipe Steel 18-Inch	EACH	2.000	2.000
0054	521.3118	Culvert Pipe Corrugated Steel 18-Inch	LF	20.000	20.000
0056	601.0557	Concrete Curb & Gutter 6-Inch Sloped 36-Inch Type D	LF	173.000	173.000
0058	606.0200	Riprap Medium	CY	3.000	3.000
0060	612.0406	Pipe Underdrain Wrapped 6-Inch	LF	128.000	128.000
0062	612.0806	Apron Endwalls for Underdrain Reinforced Concrete 6-Inch	EACH	2.000	2.000
0064	614.2300	MGS Guardrail 3	LF	363.000	363.000
0066	614.2500	MGS Thrie Beam Transition	LF	160.000	160.000
0068	614.2610	MGS Guardrail Terminal EAT	EACH	4.000	4.000
0070	618.0100	Maintenance and Repair of Haul Roads (project) 01. 1590-14-72	EACH	1.000	1.000
0072	619.1000	Mobilization	EACH	1.000	1.000
0074	623.0200	Dust Control Surface Treatment	SY	5,440.000	5,440.000
0076	624.0100	Water	MGAL	5.400	5.400
0078	625.0500	Salvaged Topsoil	SY	3,320.000	3,320.000
0080	627.0200	Mulching	SY	850.000	850.000
0082	628.1504	Silt Fence	LF	710.000	710.000
0084	628.1520	Silt Fence Maintenance	LF	710.000	710.000
0086	628.1530.S	Silt Fence Heavy Duty	LF	1,090.000	1,090.000
0088	628.1535.S	Silt Fence Heavy Duty Maintenance	LF	1,090.000	1,090.000
0090	628.1905	Mobilizations Erosion Control	EACH	2.000	2.000
0092	628.1910	Mobilizations Emergency Erosion Control	EACH	2.000	2.000
0094	628.2004	Erosion Mat Class I Type B	SY	2,360.000	2,360.000
0096	628.7504	Temporary Ditch Checks	LF	66.000	66.000
0098	628.7555	Culvert Pipe Checks	EACH	6.000	6.000

Estimate Of Quantities

1590-14-72

Line	Item	Item Description	Unit	Total	Qty
0100	629.0210	Fertilizer Type B	CWT	7.000	7.000
0102	630.0130	Seeding Mixture No. 30	LB	63.000	63.000
0104	630.0200	Seeding Temporary	LB	32.000	32.000
0106	630.0500	Seed Water	MGAL	33.000	33.000
0108	634.0618	Posts Wood 4x6-Inch X 18-FT	EACH	1.000	1.000
0110	637.2230	Signs Type II Reflective F	SF	9.000	9.000
0112	638.2102	Moving Signs Type II	EACH	1.000	1.000
0114	638.2602	Removing Signs Type II	EACH	2.000	2.000
0116	638.3000	Removing Small Sign Supports	EACH	2.000	2.000
0118	638.4000	Moving Small Sign Supports	EACH	1.000	1.000
0120	642.5201	Field Office Type C	EACH	1.000	1.000
0122	643.0420	Traffic Control Barricades Type III	DAY	110.000	110.000
0124	643.0705	Traffic Control Warning Lights Type A	DAY	176.000	176.000
0126	643.0900	Traffic Control Signs	DAY	3,687.000	3,687.000
0128	643.0920	Traffic Control Covering Signs Type II	EACH	10.000	10.000
0130	643.1000	Traffic Control Signs Fixed Message	SF	72.000	72.000
0132	643.3165	Temporary Marking Line Paint 6-Inch	LF	120,000.000	120,000.000
0134	643.5000	Traffic Control	EACH	1.000	1.000
0136	645.0111	Geotextile Type DF Schedule A	SY	14.000	14.000
0138	645.0120	Geotextile Type HR	SY	6.000	6.000
0140	645.0140	Geotextile Type SAS	SY	317.000	317.000
0142	646.2020	Marking Line Epoxy 6-Inch	LF	365.000	365.000
0144	646.2040	Marking Line Grooved Wet Ref Epoxy 6-Inch	LF	151,895.000	151,895.000
0146	646.4040	Marking Line Grooved Wet Ref Epoxy 10-Inch	LF	500.000	500.000
0148	646.5320	Marking Railroad Crossing Epoxy	EACH	2.000	2.000
0150	646.6120	Marking Stop Line Epoxy 18-Inch	LF	24.000	24.000
0152	650.4500	Construction Staking Subgrade	LF	63.000	63.000
0154	650.5000	Construction Staking Base	LF	63.000	63.000
0156	650.5500	Construction Staking Curb Gutter and Curb & Gutter	LF	110.000	110.000
0158	650.6000	Construction Staking Pipe Culverts	EACH	1.000	1.000
0160	650.8000	Construction Staking Resurfacing Reference	LF	48,190.000	48,190.000
0162	650.9911	Construction Staking Supplemental Control (project) 01. 1590-14-72	EACH	1.000	1.000
0164	650.9920	Construction Staking Slope Stakes	LF	797.000	797.000
0166	740.0440	Incentive IRI Ride	DOL	36,556.000	36,556.000
0168	ASP.1T0A	On-the-Job Training Apprentice at \$5.00/HR	HRS	2,000.000	2,000.000
0170	ASP.1T0G	On-the-Job Training Graduate at \$5.00/HR	HRS	1,260.000	1,260.000
0172	SPV.0060	Special 02. Research and Locate Existing Land Parcel Monuments	EACH	5.000	5.000
0174	SPV.0060	Special 03. Verify and Replace Existing Land Parcel Monuments	EACH	5.000	5.000
0176	SPV.0180	Special 01. Protective Thermoplastic Coating at Snowmobile Crossings	SY	368.000	368.000
0178	SPV.0180	Special 02. Removing Distressed Asphaltic Surface Milling	SY	5,000.000	5,000.000

REMOVALS

CATEGORY	ROADWAY	STATION	TO	STATION	OFFSET	203.0100	204.0150	204.0165	REMARKS
						REMOVING SMALL PIPE CULVERTS	REMOVING CURB & GUTTER	REMOVING GUARDRAIL	
						EACH	LF	LF	
0010	USH 8	1399+84	-	1400+08	LT	1	--	--	18 INCH CPCS
0010	USH 8	1406+02	-	1407+72	LT	--	--	171	NW QUADRANT
0010	USH 8	1406+64	-	1407+73	RT	--	--	109	SW QUADRANT
0010	USH 8	1408+77	-	1410+74	LT	--	--	198	NE QUADRANT
0010	USH 8	1408+79	-	1410+74	RT	--	--	196	SE QUADRANT
0010	USH 8	1427+50	-	1428+89	RT	--	173	--	AT CTH U INTERSECTION
TOTAL 0010						1	173	674	

REMOVING ASPHALTIC SURFACE

CATEGORY	ROADWAY	STATION TO	STATION	OFFSET	204.0115	204.0120	SPV.0180.02	REMARKS
					REMOVING ASPHALTIC SURFACE BUTT JOINTS	REMOVING ASPHALTIC SURFACE MILLING	SPECIAL (REMOVING DISTRESSED ASPHALTIC SURFACE MILLING)	
					SY	SY	SY	
0010	USH 8	996+47	- 1479+00	RL	--	165,771	--	
0010	USH 8	996+47	- 996+57	RL	34	--	--	PROJECT BEGIN
0010		1003+50	- 1003+79	LT	31	--	--	McCORD RD
0010		1007+18	- 1007+35	LT	26	--	--	OLD 8 RD
0010		1033+49	- 1033+83	RT	39	--	--	COUNTY RD CC
0010		1388+40	- 1388+80	LT/RT	77	--	--	COUNTY RD Y/TANNEY RD
0010	USH 8	1403+27	- 1403+50	LT	26	--	--	WOODLAND DR
0010		1405+75	- 1403+03	RT	31	--	--	TOMAHAWK RIVER RD
0010		1407+48	- 1407+58	RT	33	--	--	WEST OF BRIDGE
0010		1408+93	- 1409+03	RT	33	--	--	EAST OF BRIDGE
0010		1414+70	- 1415+17	RT	43	--	--	SWANSON RD
0010		1427+87	- 1428+28	RT	47	--	--	CTH U
0010		1450+18	- 1450+41	RT	27	--	--	ESSEX RD
0010	USH 8	1459+39	- 1459+72	LT	35	--	--	RAPEL RD
0010		1478+90	- 1479+00	RL	34	--	--	END PROJECT
UNDISTRIBUTED					--	--	5,000	
TOTAL 0010					516	165,771	5,000	

PREPARE FOUNDATION

CATEGORY	LOCATION	211.0400 PREPARE FOUNDATION FOR ASPHALTIC SHOULDERS STA
0010	USH 8 EB	79
0010	USH 8 WB	77
TOTAL 0010		156

DIVISION	FROM/TO STATION	LOCATION	205.0100 COMMON EXCAVATION (1)	AVAILABLE MATERIAL (5)	UNEXPANDED FILL	EXPANDED FILL (13)	MASS ORDINATE +/- (14)	WASTE
			CUT (2)			FACTOR 1.00		
DIVISION 1								
USH 8 AT RAILROAD CROSSING	399+43.612/1402+29.25		600	600	3	3	597	597
DIVISION 1 SUBTOTAL			600	600	3	3	597	597
DIVISION 2								
USH 8 AT BRIDGE	1406+00/1411+26.811		22	22	234	234	-212	0
DIVISION 2 SUBTOTAL			22	22	234	234	-212	0
GRAND TOTAL			622	622	237	237	385	597
TOTAL COMMON EXC			622					

NOTES:

(1) COMMON EXCAVATION IS THE SUM OF THE CUT AND EBS EXCAVATION COLUMNS. ITEM NUMBER 205.0100

(2) SALVAGED/UNSUABLE PAVEMENT MATERIAL IS INCLUDED IN CUT.

(5) AVAILABLE MATERIAL = CUT - SALVAGED/UNUSUABLE PAVEMENT MATERIAL

(13) EXPANDED FILL FACTOR = 1

DEPENDING ON SELECTIONS:

OR

OR

OR

OR

EXPANDED FILL = (UNEXPANDED FILL - EXPANDED ROCK - REDUCED MARSH - REDUCED EBS) * FILL FACTOR

EXPANDED FILL =(UNEXPANDED FILL - EXPANDED ROCK - REDUCED EBS) * FILL FACTOR

EXPANDED FILL =(UNEXPANDED FILL - EXPANDED ROCK - REDUCED MARSH) * FILL FACTOR

EXPANDED FILL =(UNEXPANDED FILL - EXPANDED ROCK) * FILL FACTOR

(14) THE MASS ORDINATE + OR - QTY CALCULATED FOR THE DIVISION. PLUS QUANTITY INDICATES AN EXCESS OF MATERIAL WITHIN THE DIVISION. MINUS INDICATES A SHORTAGE OF MATERIAL WITHIN THE DIVISION.

AGGREGATE ITEMS

CATEGORY	ROADWAY	STATION TO	STATION	OFFSET	305.0110	305.0120	310.0110	312.0110	REMARKS
					BASE	BASE	BASE		
					AGGREGATE	AGGREGATE	AGGREGATE	SELECT	
					DENSE	DENSE	OPEN-	CRUSHED	
					3/4-INCH	1 1/4-INCH	GRADED	MATERIAL	
TON	TON	TON	TON						
0010	USH 8	1399+00 -	1399+31	RL	3	103	--	166	WEST RAILROAD APPROACH
0010	USH 8	1399+07 -	1399+51	LT/RT	--	--	31	--	RAILROAD CROSSING PIPE UNDERDRAIN
0010	USH 8	1399+31 -	1400+24	RL	3	219	--	189	EAST RAILROAD APPROACH
0010	USH 8	1389+33 -	1398+67	LT	56	--	--	--	WIDENED PAVED SHOULDER
0010	USH 8	1389+55 -	1393+23	RT	31	--	--	--	WIDENED PAVED SHOULDER
0010	USH 8	1393+57 -	1398+65	RT	45	--	--	--	WIDENED PAVED SHOULDER
0010	USH 8	1399+28 -	1405+04	RT	50	--	--	--	WIDENED PAVED SHOULDER
0010	USH 8	1399+31 -	1402+65	LT	29	--	--	--	WIDENED PAVED SHOULDER
0010	USH 8	1404+25 -	1406+17	LT	24	--	--	--	WIDENED PAVED SHOULDER
0010	USH 8	1410+57 -	1414+25	RT	43	--	--	--	WIDENED PAVED SHOULDER
0010	USH 8	1410+57 -	1458+82	LT	401	--	--	--	WIDENED PAVED SHOULDER
0010	USH 8	1415+39 -	1424+18	RT	86	--	--	--	WIDENED PAVED SHOULDER
0010	USH 8	1429+24 -	1449+84	RT	183	--	--	--	WIDENED PAVED SHOULDER
0010	USH 8	1451+52 -	1479+00	RT	248	--	--	--	WIDENED PAVED SHOULDER
0010	USH 8	1460+52 -	1479+00	LT	165	--	--	--	WIDENED PAVED SHOULDER
TOTAL 0010					1367	322	31	355	

CURB AND GUTTER

CATEGORY	ROADWAY	STATION TO	STATION	OFFSET	601.0557	REMARKS
					CONCRETE CURB & GUTTER 6-INCH SLOPED 36-INCH TYPE D	
					LF	
0010	USH 8	1427+50 -	1427+90	RT	68	AT CTH U INTERSECTION
0010	USH 8	1428+25 -	1428+95	RT	105	AT CTH U INTERSECTION
TOTAL 0010					173	

RIPRAP ITEMS

CATEGORY	ROADWAY	STATION	OFFSET	606.0200	645.0120
				RIPRAP MEDIUM	GEOTEXTILE TYPE HR
				CY	SY
0010	USH 8	1399+26	45' LT	1	2
0010	USH 8	1399+55	44' RT	1	2
0010	USH 8	1400+12	42' LT	1	2
TOTAL 0010				3	6

ASPHALT ITEMS

CATEGORY	ROADWAY	STATION TO	STATION	OFFSET	450.4000	455.0605	460.6223	460.6224	465.0105	465.0560	REMARKS
					HMA COLD WEATHER PAVING	TACK COAT	HMA PAVEMENT 3 MT 58-28 S	HMA PAVEMENT 4 MT 58-28 S	ASPHALTIC SURFACE	ASPHALTIC RUMBLE STRIPS, CENTERLINE	
					TON	GAL	TON	TON	TON	LF	
0010	USH 8	996+47 -	1479+00	RL	2500	12222	--	19955	--	44062	PROJECT OVERLAY
0010	USH 8	1032+50 -	1032+77	LT	--	1	--	1	2	--	SNOWMOBILE CROSSING
0010	USH 8	1039+17 -	1039+65	LT/RT	--	2	--	3	4	--	SNOWMOBILE CROSSING
0010	USH 8	1072+15 -	1072+51	LT/RT	--	2	--	3	3	--	SNOWMOBILE CROSSING
0010	USH 8	1159+70 -	1160+14	LT/RT	--	2	--	3	4	--	SNOWMOBILE CROSSING
0010	USH 8	1398+65 -	1398+94	LT/RT	--	9	27	15	--	--	WEST RAILROAD APPROACH
0010	USH 8	1399+00 -	1399+31	LT/RT	--	9	27	15	--	--	EAST RAILROAD APPROACH
0010	USH 8	1399+31 -	1400+24	LT/RT	--	19	--	30	--	--	PROFILE LEVELING
0010	USH 8	1389+76 -	1479+00	RT	--	238	--	194	204	--	NEW SHOULDER RIGHT
0010	USH 8	1392+99 -	1479+00	LT	--	234	--	191	201	--	NEW SHOULDER LEFT
0010	USH 8	1452+44 -	1452+79	LT/RT	--	1	--	2	2	--	SNOWMOBILE CROSSING
UNDISTRIBUTED					--	368	--	--	630	--	DISTRESSED ASPHALTIC SURFACE
TOTAL 0010					2500	13107	54	20412	1050	44062	

PIPE UNDERDRAIN

CATEGORY	STATION TO	STATION	ROADWAY	612.0406	612.0806
				PIPE UNDERDRAIN WRAPPED 6-INCH	ENDWALLS FOR UNDERDRAIN REINFORCED CONCRETE 6-INCH
				LF	EACH
0010	1399+07 -	1399+51	USH 8	128	2
TOTAL 0010				128	2

PWL MIXTURE USE TABLE

The following acceptance criteria are applicable for this project:

Location	Station	Mixture Use:	Underlying Surface	Bid Item	Tons	Thickness	Quality Management Program to be used for:	
							Mixture Acceptance	Density Acceptance
12 foot Driving Lane	996+47 to 1398+65	Upper Layer	Milled Existing HMA Surface	4 MT 58-28 S	13250	2"	PWL Incentive Air Voids HMA Pavement 460.2010	Incentive Density PWL HMA Pavement 460.2005
3 foot Shoulder	996+47 to 1389+27	Upper Layer	Milled Existing HMA Surface	4 MT 58-28 S	3120	2"	PWL Incentive Air Voids HMA Pavement 460.2010	Acceptance testing by the department; Not eligible for incentive or disincentive
5 foot shoulder	1389+27 to 1398+65	Upper Layer	Asphaltic Surface/Milled Existing HMA Surface	4 MT 58-28 S	94	2"	PWL Incentive Air Voids HMA Pavement 460.2010	Acceptance testing by the department; Not eligible for incentive or disincentive
5 foot shoulder	1389+27 to 1398+65	Lower Layer	Base Aggregate	Asphaltic Surface	40	2"	QMP as per SS 465	Acceptance by ordinary compaction
12 foot Driving Lane	1398+65 to 1399+31	Upper Layer	3 MT 58-28 S	4 MT 58-28 S	34	2"	QMP as per SS 460	Incentive Density HMA Pavement 460.2000
12 foot Driving Lane	1398+65 to 1399+31	Lower Layer	Base Aggregate	3 MT 58-28 S	60	3 1/2"	QMP as per SS 460	Incentive Density HMA Pavement 460.2000
5 foot shoulder	1398+65 to 1399+31	Upper Layer	3 MT 58-28 S	4 MT 58-28 S	12	2"	QMP as per SS 460	Incentive Density HMA Pavement 460.2000
5 foot shoulder	1398+65 to 1399+31	Lower Layer	Base Aggregate	3 MT 58-28 S	22	3 1/2"	QMP as per SS 460	Incentive Density HMA Pavement 460.2000
12 foot Driving Lane	1399+31 to 1479+00	Upper Layer	Milled Existing HMA Surface	4 MT 58-28 S	2970	2"	PWL Incentive Air Voids HMA Pavement 460.2010	Incentive Density PWL HMA Pavement 460.2005
12 foot Driving Lane	1399+31 to 1400+24	Lower Layer	Milled Existing HMA Surface	4 MT 58-28 S	194	Varies (0"-3.6")	PWL Incentive Air Voids HMA Pavement 460.2010	Incentive Density PWL HMA Pavement 460.2005
5 foot shoulder	1399+31 to 1479+00	Upper Layer	Asphaltic Surface/Milled Existing HMA Surface	4 MT 58-28 S	910	2"	PWL Incentive Air Voids HMA Pavement 460.2010	Acceptance testing by the department; Not eligible for incentive or disincentive
5 foot shoulder	1399+31 to 1479+00	Lower Layer	Base Aggregate	Asphaltic Surface	370	2"	QMP as per SS 465	Acceptance by ordinary compaction
Snowmobile Crossing	Various	Upper Layer	Asphaltic Surface	4 MT 58-28 S	25	2"	PWL Incentive Air Voids HMA Pavement 460.2010	Acceptance testing by the department; Not eligible for incentive or disincentive
Snowmobile Crossing	Various	Lower Layer	Base Aggregate	Asphaltic Surface	13	2"	QMP as per SS 465	Acceptance by ordinary compaction

CULVERT PIPE										MGS GUARDRAIL ITEMS											
					521.1018 APRON ENDWALLS FOR CULVERT PIPE	521.3118 CULVERT PIPE CORRUGATED				614.2300 MGS GUARDRAIL 3	614.2500 MGS THRIE BEAM TRANSITION	614.2610 MGS GUARDRAIL TERMINAL EAT									
CATEGORY	ROADWAY	STATION	TO	STATION	STEEL 18-INCH	STEEL 18-INCH	WALL THICKNESS		REMARKS	CATEGORY	ROADWAY	STATION	TO	STATION	OFFSET	LF	LF	EACH	REMARKS		
0010	USH 8	1399+83	-	1400+08	LT	2	20	0.064 INCHES	0.060 INCHES	UNDER DRIVEWAY	0010	USH 8	1406+02	-	1407+73	LT	88	40	1	NW QUADRANT	
											0010	USH 8	1406+48	-	1407+73	RT	38	40	1	SW QUADRANT	
											0010	USH 8	1408+77	-	1410+89	LT	125	40	1	NE QUADRANT	
											0010	USH 8	1408+77	-	1410+71	RT	113	40	1	SE QUADRANT	
TOTAL 0010						2	20				TOTAL 0010						363	160	4		

<u>DUST CONTROL</u>			<u>WATER</u>			<u>GEOTEXTILE</u>					<u>MOBILIZATION EROSION CONTROL ITEMS</u>						
623.0200 DUST CONTROL SURFACE TREATMENT			624.0100 WATER MGAL			645.0111 GEOTEXTILE TYPE DF SCHEDULE A					645.0140 GEOTEXTILE TYPE SAS		628.1905 MOBILIZATIONS EROSION CONTROL EACH		628.1910 MOBILIZATIONS EROSION CONTROL EACH		
CATEGORY	LOCATION	SY	CATEGORY	LOCATION	MGAL	CATEGORY	STATION	TO	STATION	LOCATION	SY	SY	CATEGORY	LOCATION	EACH	EACH	
0010	PROJECT 1590-14-72	5440	0010	PROJECT-BASE AGGREGATE	2.9	0010	1398+65	-	1399+31	USH 8	14	317	0010	PROJECT 1590-14-72	2	2	
TOTAL 0010			TOTAL 0010			TOTAL 0010			TOTAL 0010			TOTAL 0010			TOTAL 0010		
5440			5.4						14			317			2		

EROSION CONTROL AND RESTORATION																		
					625.0500 SALVAGED TOPSOIL	627.0200 MULCHING	628.1504 SILT FENCE	628.1520 SILT FENCE MAINTENANCE	628.1530.S SILT FENCE HEAVY DUTY	628.1535.S SILT FENCE HEAVY DUTY MAINTENANCE	628.2004 EROSION MAT CLASS I TYPE B	628.7504 TEMPORARY DITCH	628.7555 CULVERT PIPE EACH	629.0210 FERTILIZER TYPE B CWT	630.0130 SEEDING MIXTURE NO. 30 LB	630.0200 SEEDING TEMPORARY LB	630.0500 SEED WATER MGAL	
CATEGORY	ROADWAY	STATION	TO	STATION	OFFSET/LOCATION	SY	SY	LF	LF	LF	LF	SY	LF	LF	LF	LB	LB	MGAL
0010	USH 8	1398+68	-	1401+70	LT	725	164	255	255	--	--	561	15	3	1	14	7	7
0010	USH 8	1398+61	-	1402+35	RT	848	206	306	306	--	--	642	15	2	1	16	8	8
0010	USH 8	1405+80	-	1407+65	LT	329	100	--	--	190	190	229	15	--	1	6	3	4
0010	USH 8	1406+28	-	1407+70	RT	213	76	--	--	159	159	137	15	--	1	4	2	2
0010	USH 8	1408+78	-	1410+95	LT	321	103	--	--	229	229	218	--	--	1	6	3	3
0010	USH 8	1408+75	-	1411+32	RT	581	123	--	--	291	291	458	--	--	1	11	6	6
SUBTOTAL						3,017	772	561	561	869	869	2,245	60	5	6	57	29	30
UNDISTRIBUTED						303	78	149	149	221	221	115	6	1	1	6	3	3
TOTAL 0010						3,320	850	710	710	1,090	1,090	2,360	66	6	7	63	32	33

PERMANENT SIGNING

CATEGORY	SIGN NO.	STATION	OFFSET	LOCATION	SIGN CODE & SIZE	SIGN MESSAGE	SIGN SIZE	634.0618	637.2230	638.2102	638.4000	REMARKS / NEW SIGN LOCATION		
							W	x	H	POSTS WOOD 4X6-	SIGNS TYPE II		MOVING	MOVING SMALL
										INCH X 18-FT	REFLECTIVE F		SIGNS TYPE II	SIGN SUPPORTS
							[IN.] x [IN.]	EACH	SF	EACH	EACH			
0010	M142	1410+87	LT	USH 8	W10-1 (2M)	RAILROAD	36 x 36	--	--	1	1	MOVE TO 1406+90 LT		
0010	P150	1442+52	RT	USH 8	W11-6 (3)	SNOWMOBILE	36 x 36	1	9.00	--	--			
TOTAL 0010								1	9.00	1	1			

TRAFFIC CONTROL

CATEGORY	LOCATION	NUMBER		TYPE II
		OF SIGNS	NUMBER OF CYCLES	
0010	USH 8	10	1	10
TOTAL 0010				10

REMOVING SIGNS

CATEGORY	SIGN NO.	SIGN CODE	SIGN MESSAGE	638.2602	638.3000
				REMOVING SIGNS TYPE II EACH	REMOVING SMALL SIGN SUPPORTS EACH
0010	R140	W14-3	NO PASSING ZONE	1	1
0010	R141	W14-3	NO PASSING ZONE	1	1
TOTAL 0010				2	2

TEMPORARY MARKING

CATEGORY	STATION TO	STATION	LOCATION	643.3165
				TEMPORARY MARKING LINE PAINT 6-INCH (YELLOW) LF
0010	996+47	- 1479+00	USH 8	120,000
TOTAL 0010				120,000

TRAFFIC CONTROL

CATEGORY	STAGE	STAGE DURATION		LOCATION	643.0420		643.0705		643.0900		643.1000		REMARKS
		DAYS			TRAFFIC CONTROL BARRICADES TYPE III EACH**	DAYS	TRAFFIC CONTROL WARNING LIGHTS TYPE A EACH**	DAYS	TRAFFIC CONTROL SIGNS EACH**	DAYS	TRAFFIC CONTROL SIGNS EACH**	SF	
0010	1	56		USH 8	--	--	--	--	21	1176	2	36	ROADWORK AHEAD/OVERLAY SIGNS
0010	2	5		DETOUR RT	20	100	32	160	435	2175	2	36	ROADWAY CLOSURE/DETOUR FOR RAILROAD CROSSING WORK
UNDISTRIBUTED					10		16		336				
TOTAL 0010					110		176		3,687		72		

** FOR INFORMATION ONLY

CONSTRUCTION STAKING

					650.4500	650.5000	650.5500	650.6000	650.8000	650.9911.01	650.9920		
					CONSTRUCTION STAKING SUBGRADE	CONSTRUCTION STAKING BASE	CONSTRUCTION STAKING CURB GUTTER AND CURB & GUTTER	CONSTRUCTION STAKING PIPE CULVERTS	CONSTRUCTION STAKING RESURFACING REFERENCE	CONSTRUCTION STAKING SUPPLEMENTAL CONTROL (PROJECT) (1590-14-72)	CONSTRUCTION STAKING SLOPE STAKES		
CATEGORY	STATION	TO	STATION	LOCATION	LF	LF	LF	EACH	LF	EACH	LF	REMARKS	
0010	996+47	-	1398+66	USH 8	--	--	--	--	40219	--	--	WEST OF RAILROAD	
0010	1398+66	-	1398+97	USH 8	31	31	--	--	--	--	31	FULL RECONSTRUCT WEST	
0010	1398+97	-	1399+29	USH 8	32	32	--	--	--	--	32	FULL RECONSTRUCT EAST	
0010	1399+29	-	1479+00	USH 8	--	--	110	1	7971	--	734	EAST OF RAILROAD	
UNDISTRIBUTED					--	--	--	--	--	1	--		
TOTAL 0010					63	63	110	1	48190	1	797		

PAVEMENT MARKING



					646.2020					646.4040	646.5320	646.6120		
					MARKING LINE EPOXY 6-INCH (YELLOW)	MARKING LINE GROOVED WET REF EPOXY 6-INCH (YELLOW)	MARKING LINE GROOVED WET REF EPOXY 6-INCH (WHITE)	MARKING LINE GROOVED WET REF EPOXY 6-INCH (DASHED YELLOW) (12.5 FT LINE 37.5 FT SKIP)	MARKING LINE GROOVED WET REF EPOXY 6-INCH (DASHED WHITE) (12.5 FT LINE 37.5 FT SKIP)	MARKING LINE GROOVED WET REF EPOXY 10-INCH	MARKING RAILROAD CROSSING EPOXY	MARKING STOP LINE EPOXY 18-INCH		
CATEGORY	ROADWAY	STATION	TO	STATION	OFFSET	LF	LF	LF	LF	LF	EACH	LF	REMARKS	
0010	USH 8	996+49	-	1479+00	LT	86	--	47,687	--	93	245	--	INCLUDES INTERSECTION MARKINGS	
0010	USH 8	996+49	-	1479+00	RT	279	--	47,590	--	255	--	--	INCLUDES INTERSECTION MARKINGS	
0010	USH 8	996+49	-	1479+00	RL	--	48,312	--	8,213	--	2	24	INCLUDES RAILROAD CROSSING MARKINGS	
SUBTOTAL						365	48,312	95,277	8,213	93	500	2		
TOTAL 0010						365		151,895		500	2	24		

SNOWMOBILE CROSSING


					SPV.0180.01 SPECIAL (PROTECTIVE THERMOPLASTIC COATING AT SNOWMOBILE TRAIL CROSSING)				
CATEGORY	ROADWAY	STATION	OFFSET		SY				
0010	USH 8	1032+68	LT/RT		75				
0010	USH 8	1039+40	LT/RT		77				
0010	USH 8	1072+32	LT/RT		69				
0010	USH 8	1159+92	LT/RT		75				
0010	USH 8	1452+60	LT/RT		71				
TOTAL 0010					368				

LAND PARCEL MONUMENT ITEMS


				SPV.0060.02 SPECIAL (RESEARCH AND LOCATE EXISTING LAND PARCEL MONUMENTS)	SPV.0060.03 SPECIAL (VERIFY AND REPLACE EXISTING LAND PARCEL MONUMENTS)
CATEGORY	LOCATION	EACH	EACH		
0010	PROJECT 1590-14-72	5	5		
TOTAL 0010		5	5		

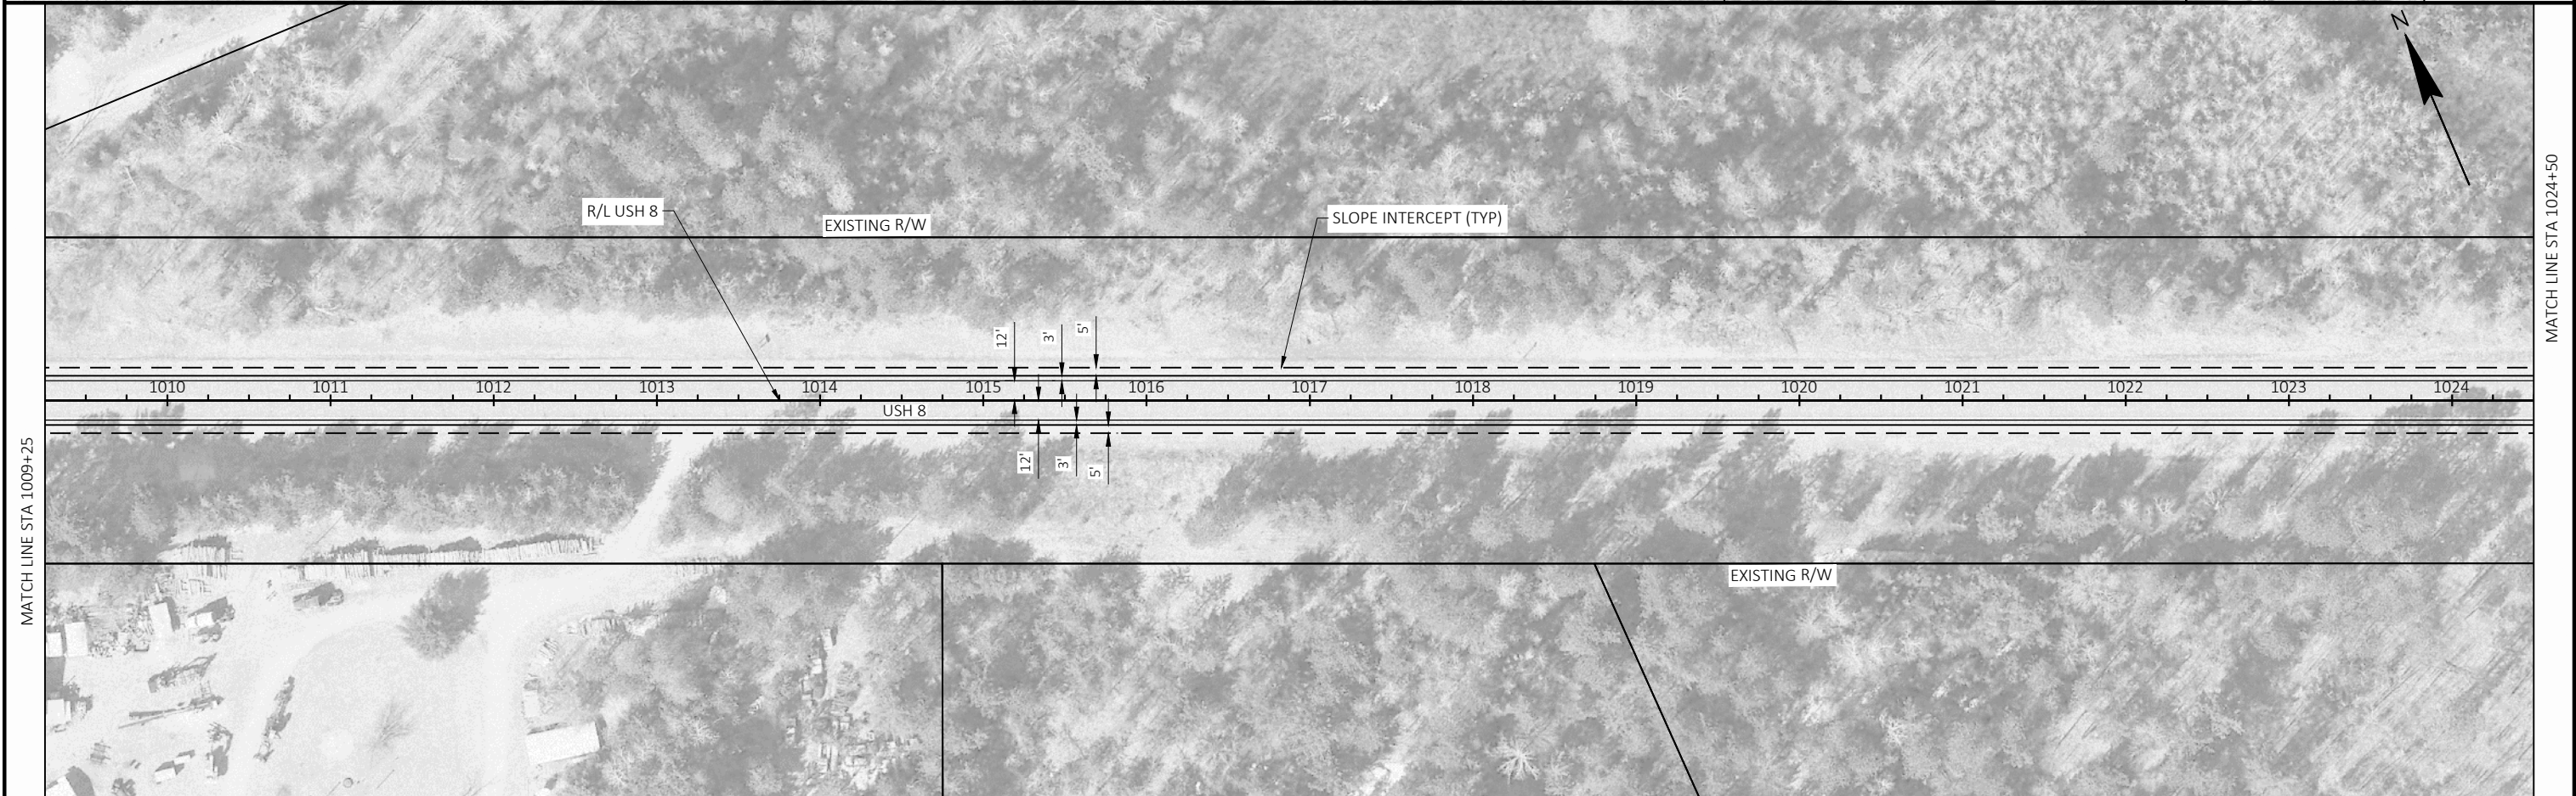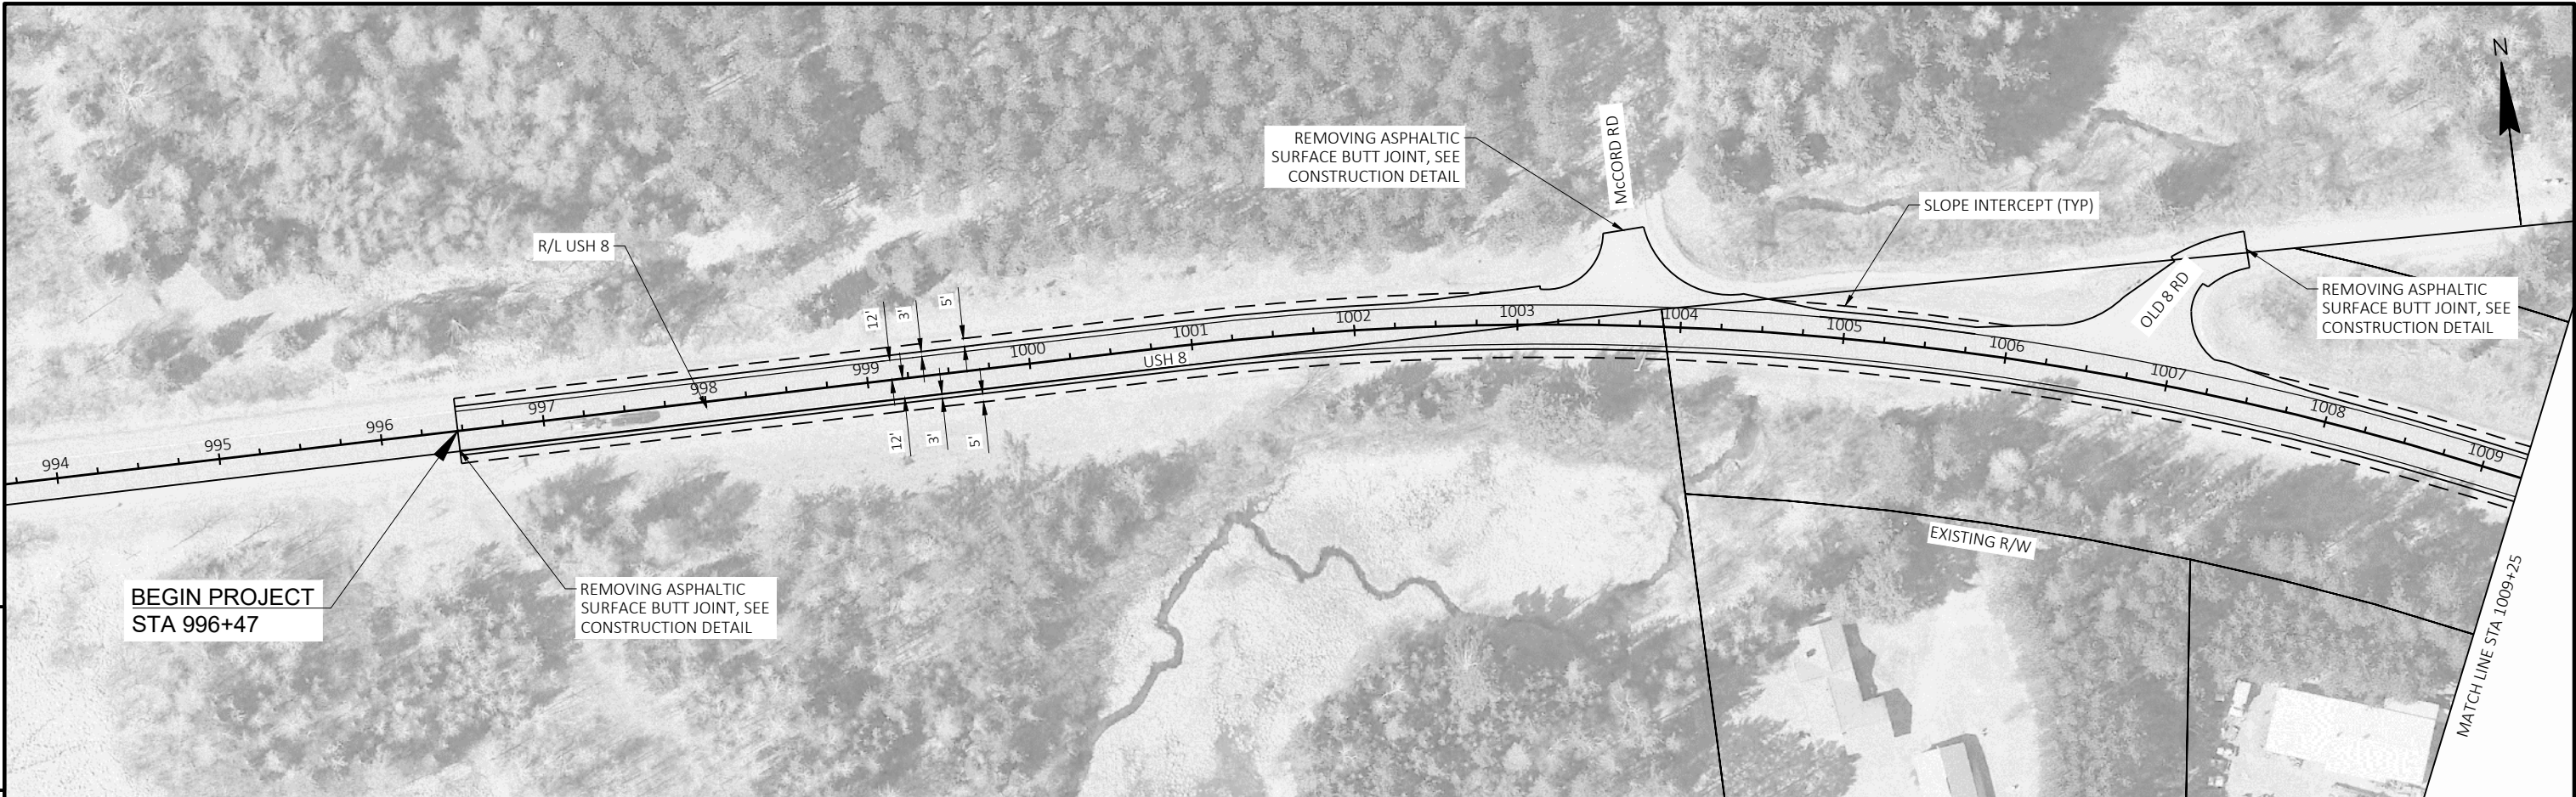


PROJECT NO: 1590-14-72	HWY: USH 8	COUNTY: LINCOLN	PLAN SHEETS	SHEET 43	E
------------------------	------------	-----------------	-------------	----------	---

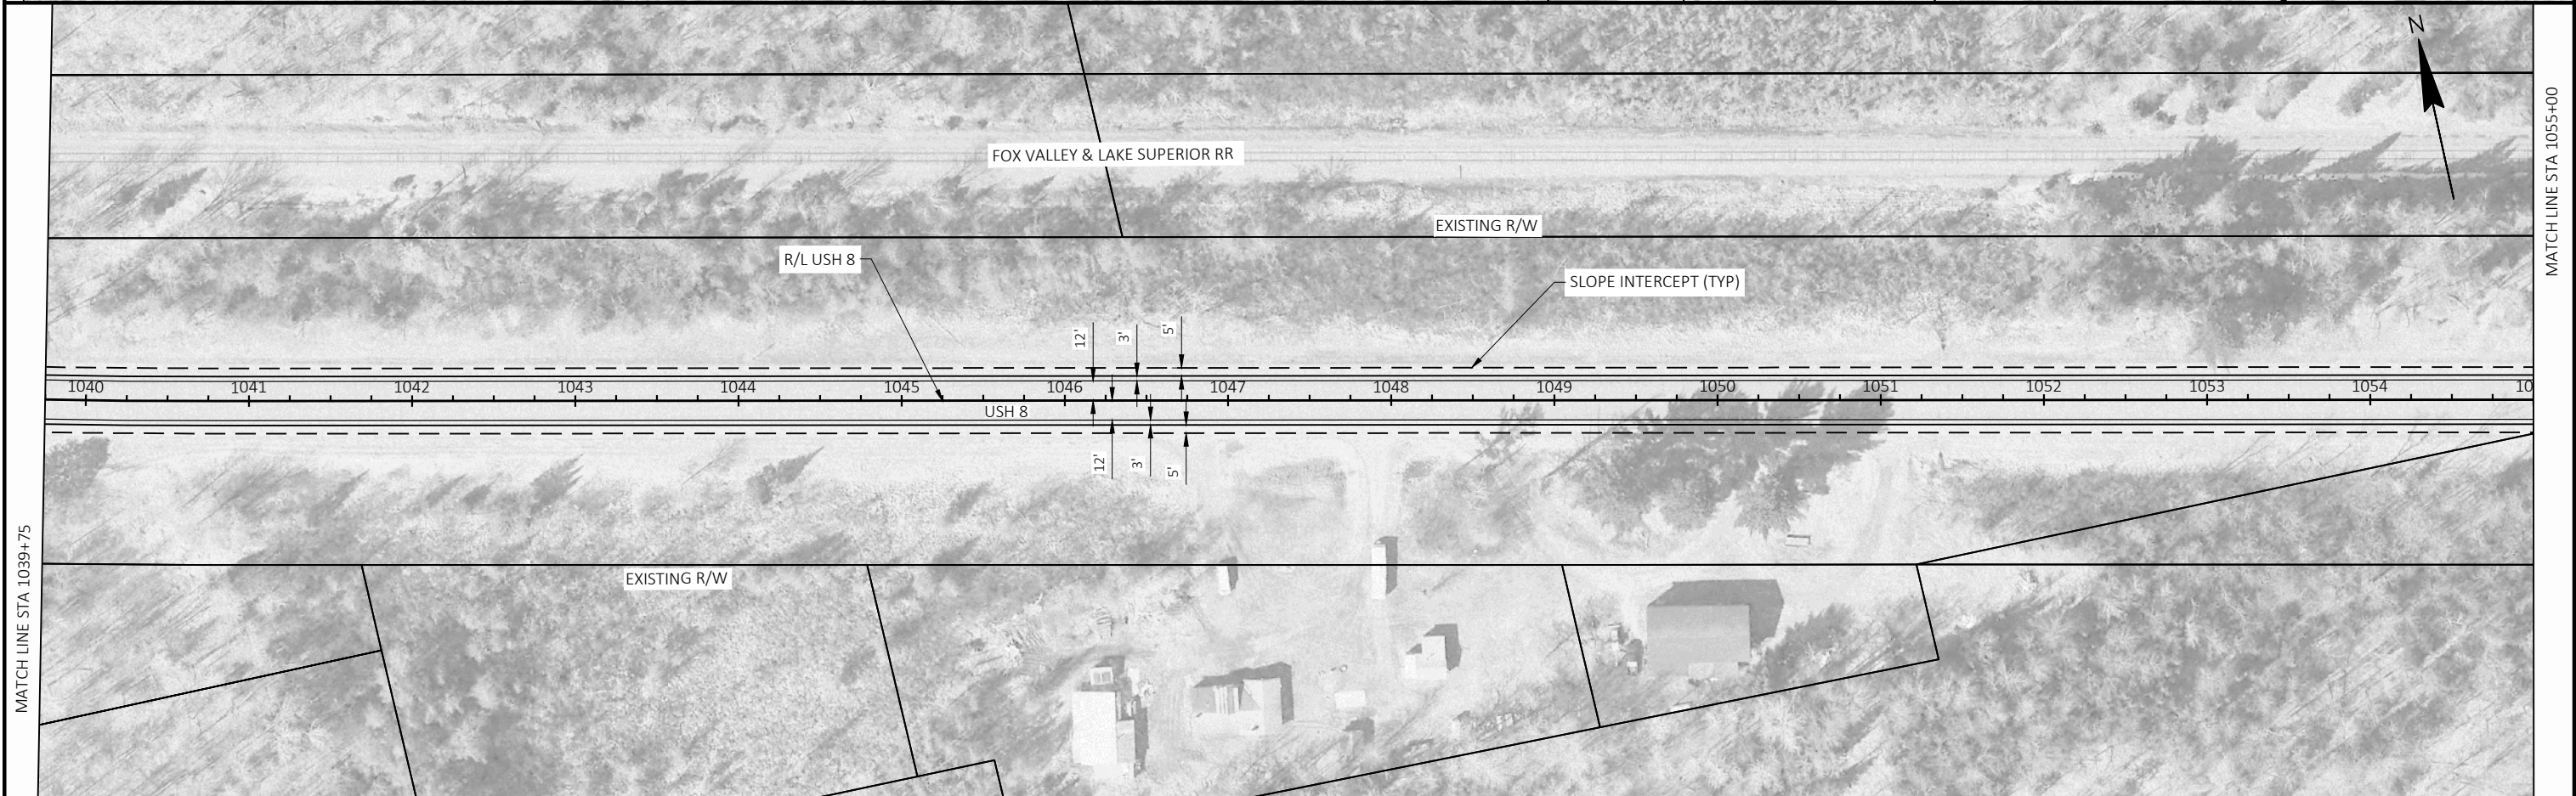


PROJECT NO: 1590-14-72	HWY: USH 8	COUNTY: LINCOLN	PLAN SHEETS	SHEET 44	E
------------------------	------------	-----------------	-------------	----------	---

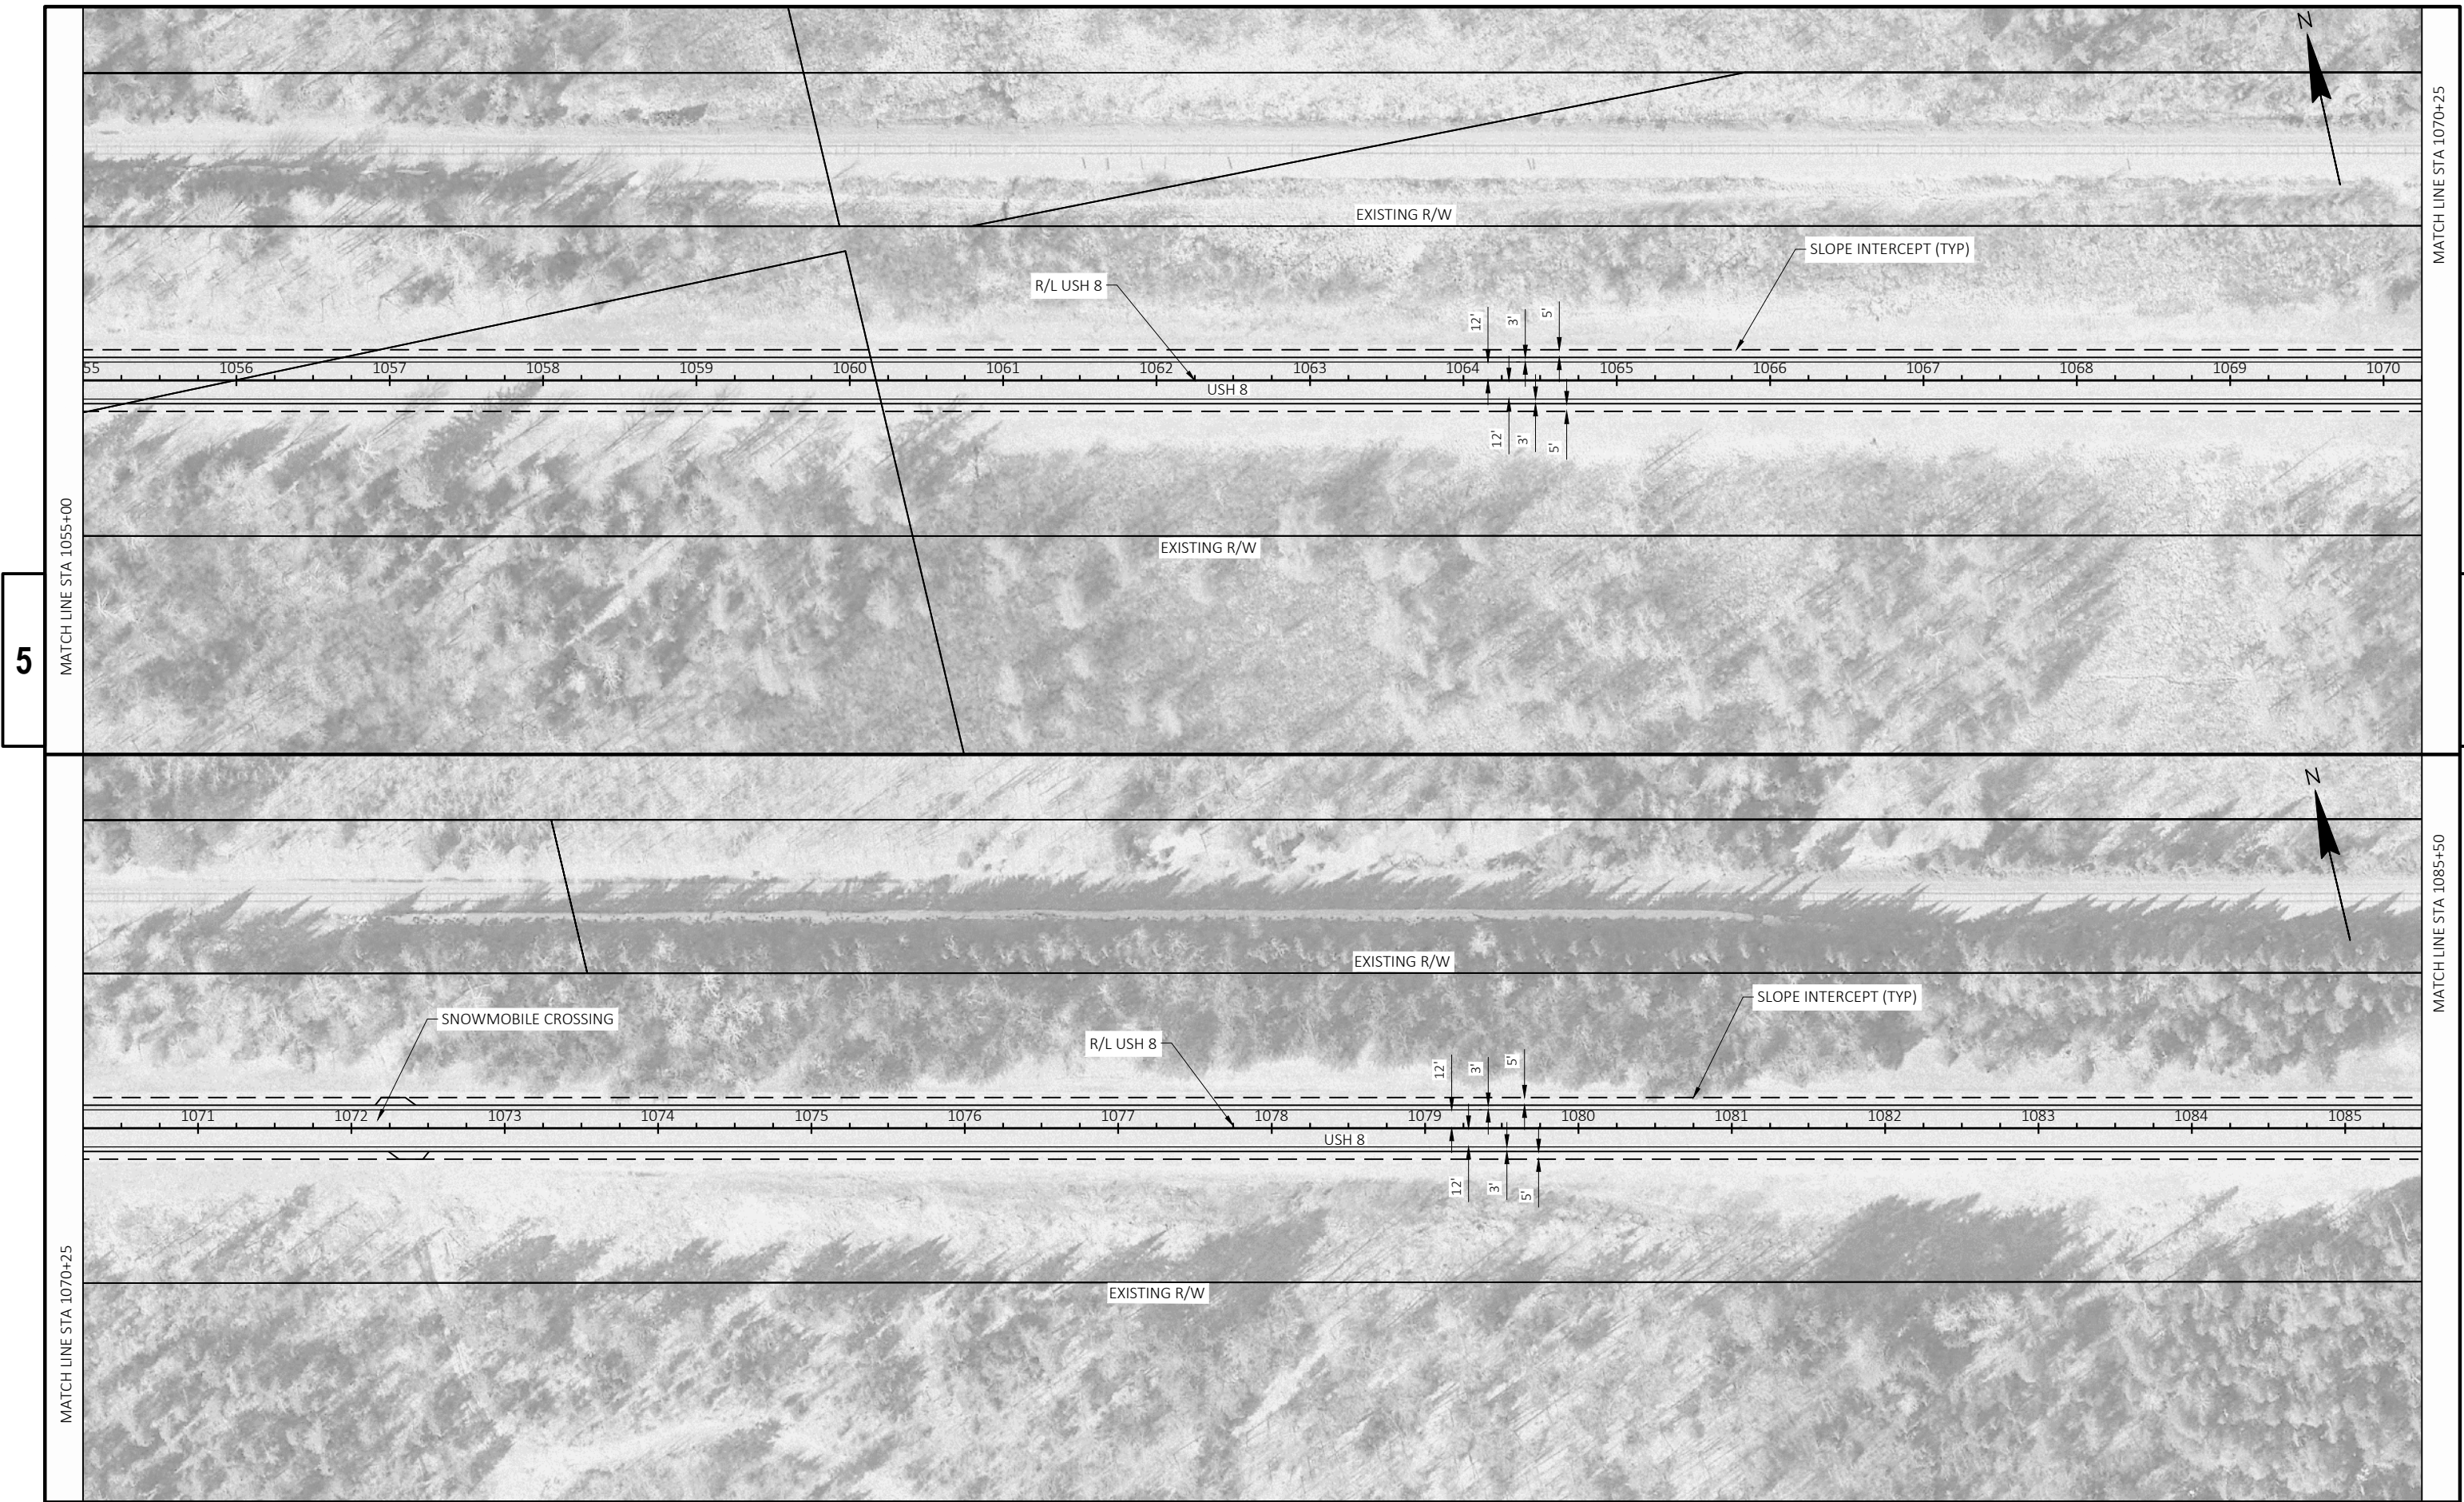

PROJECT NO: 1590-14-72	HWY: USH 8	COUNTY: LINCOLN	PLAN SHEETS	SHEET 45	E
------------------------	------------	-----------------	-------------	----------	---

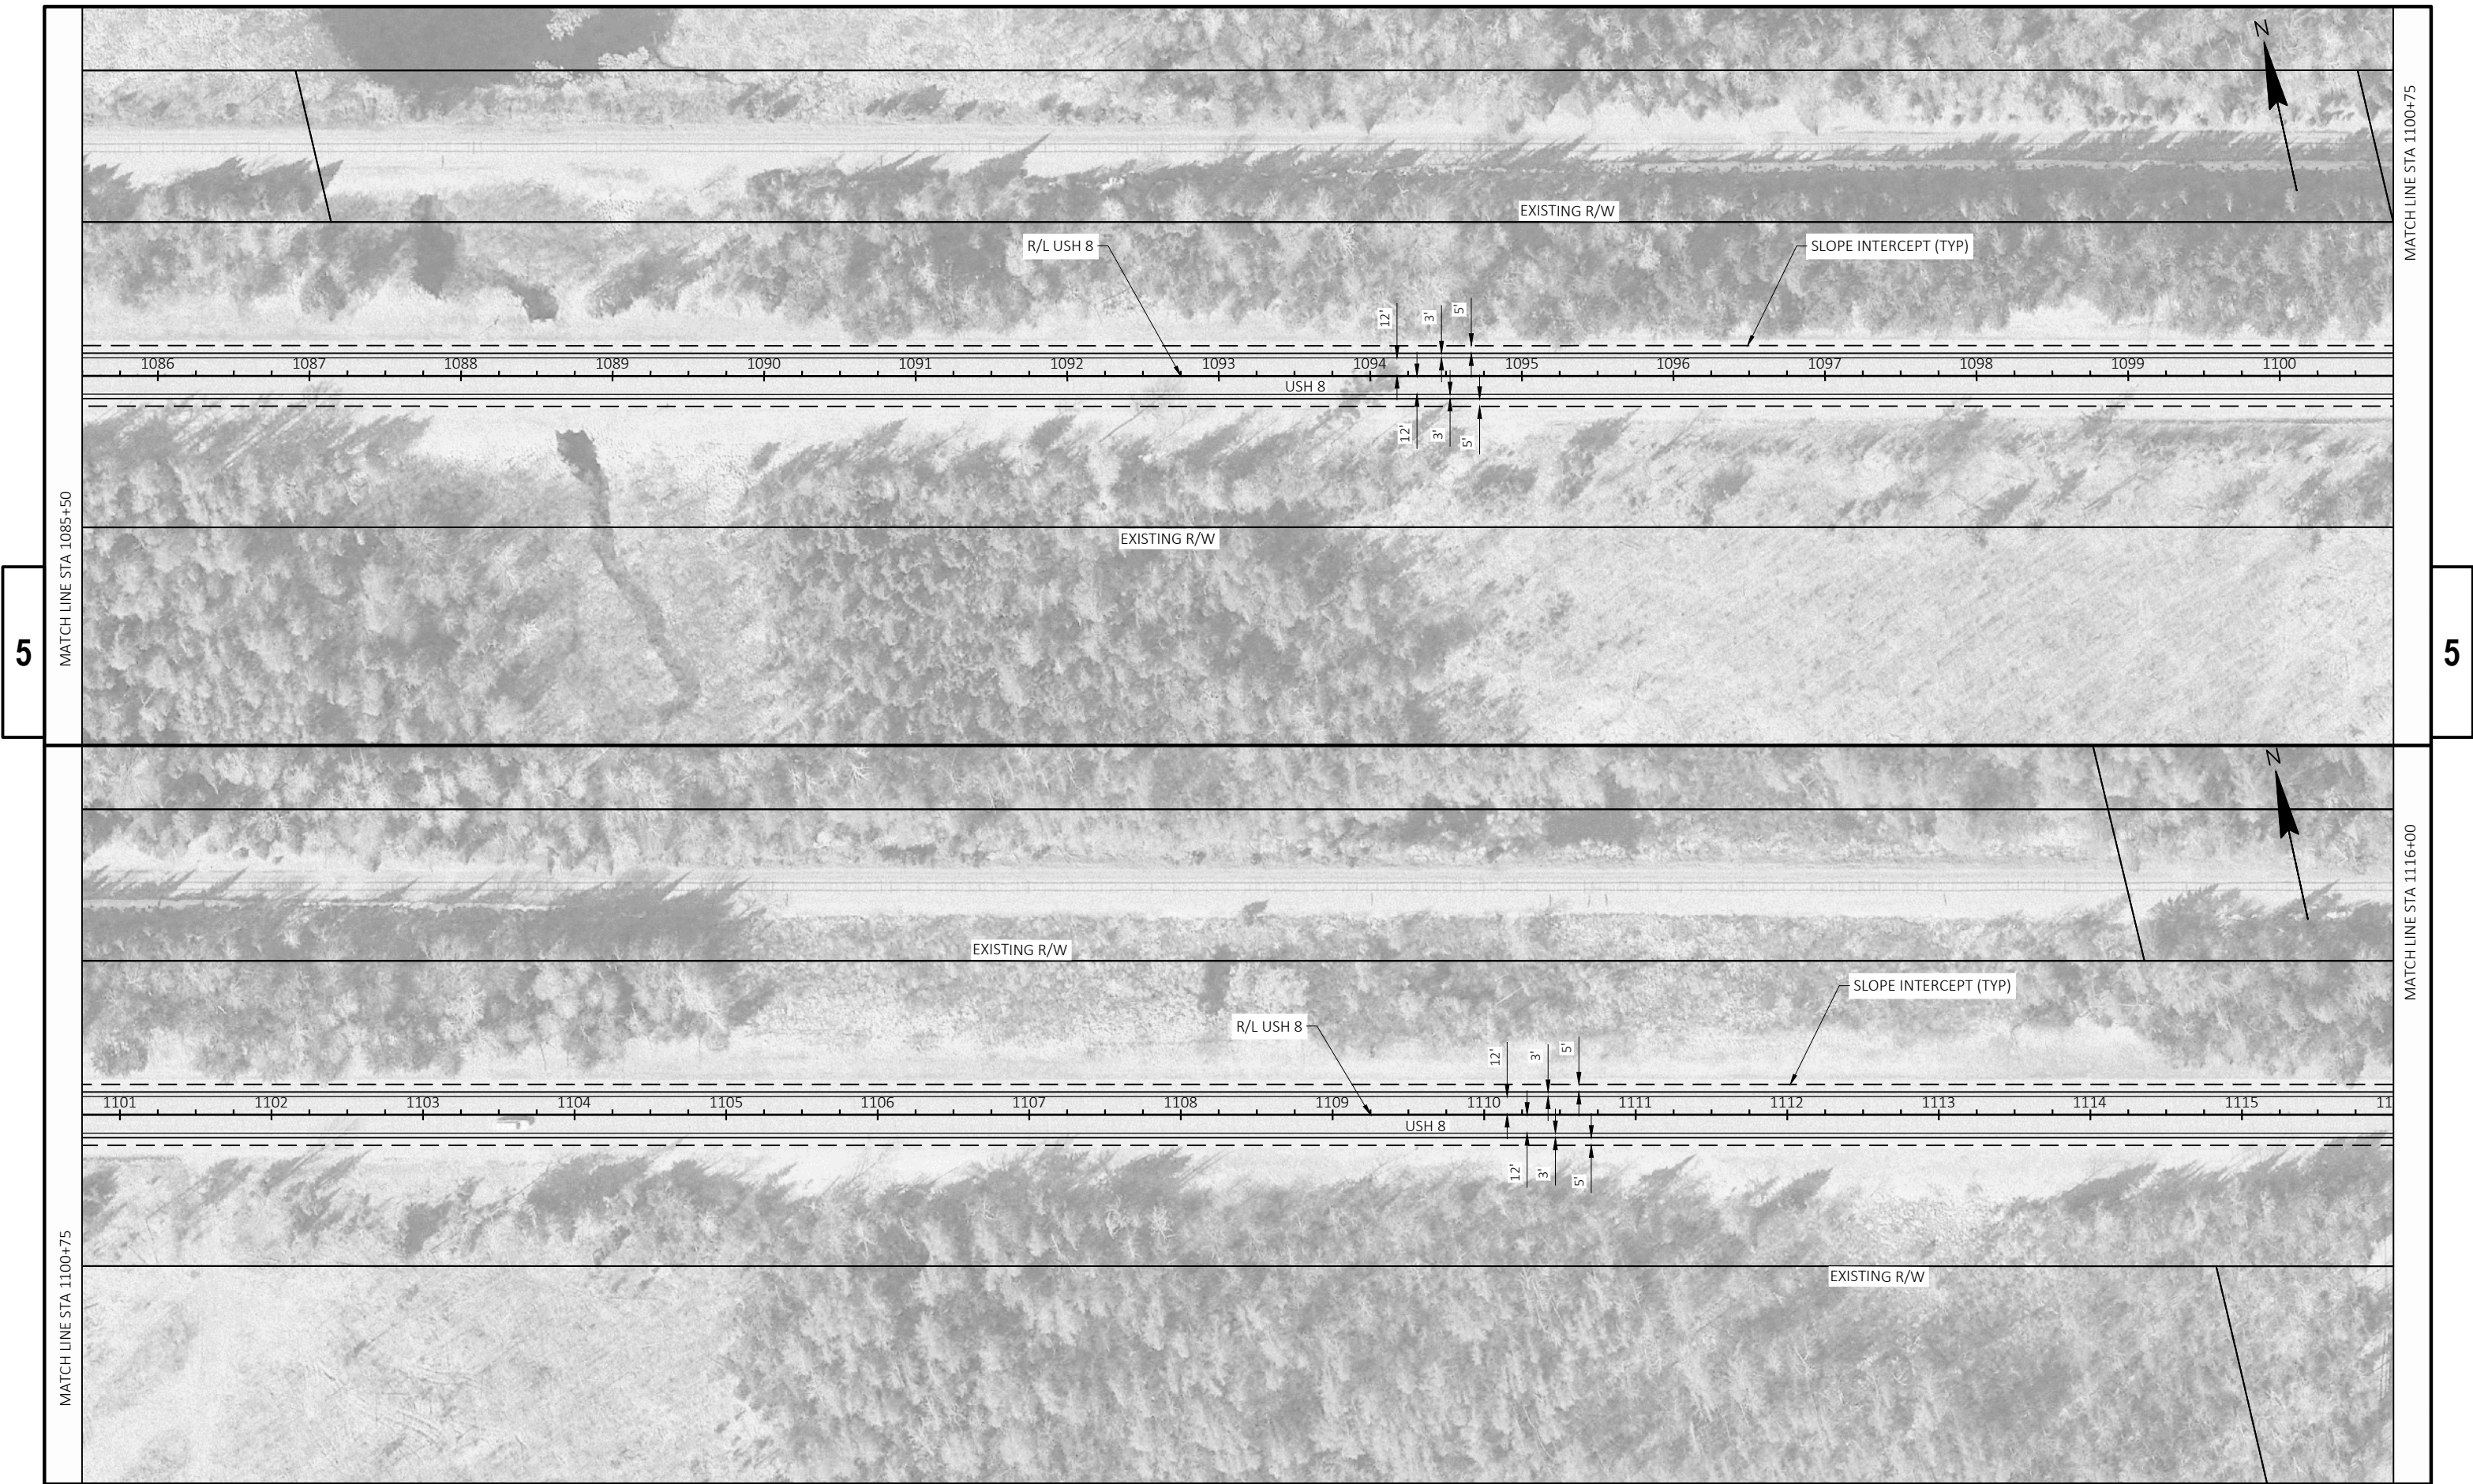


PROJECT NO: 1590-14-72	HWY: USH 8	COUNTY: LINCOLN	PLAN SHEETS	SHEET 46	E
------------------------	------------	-----------------	-------------	----------	---

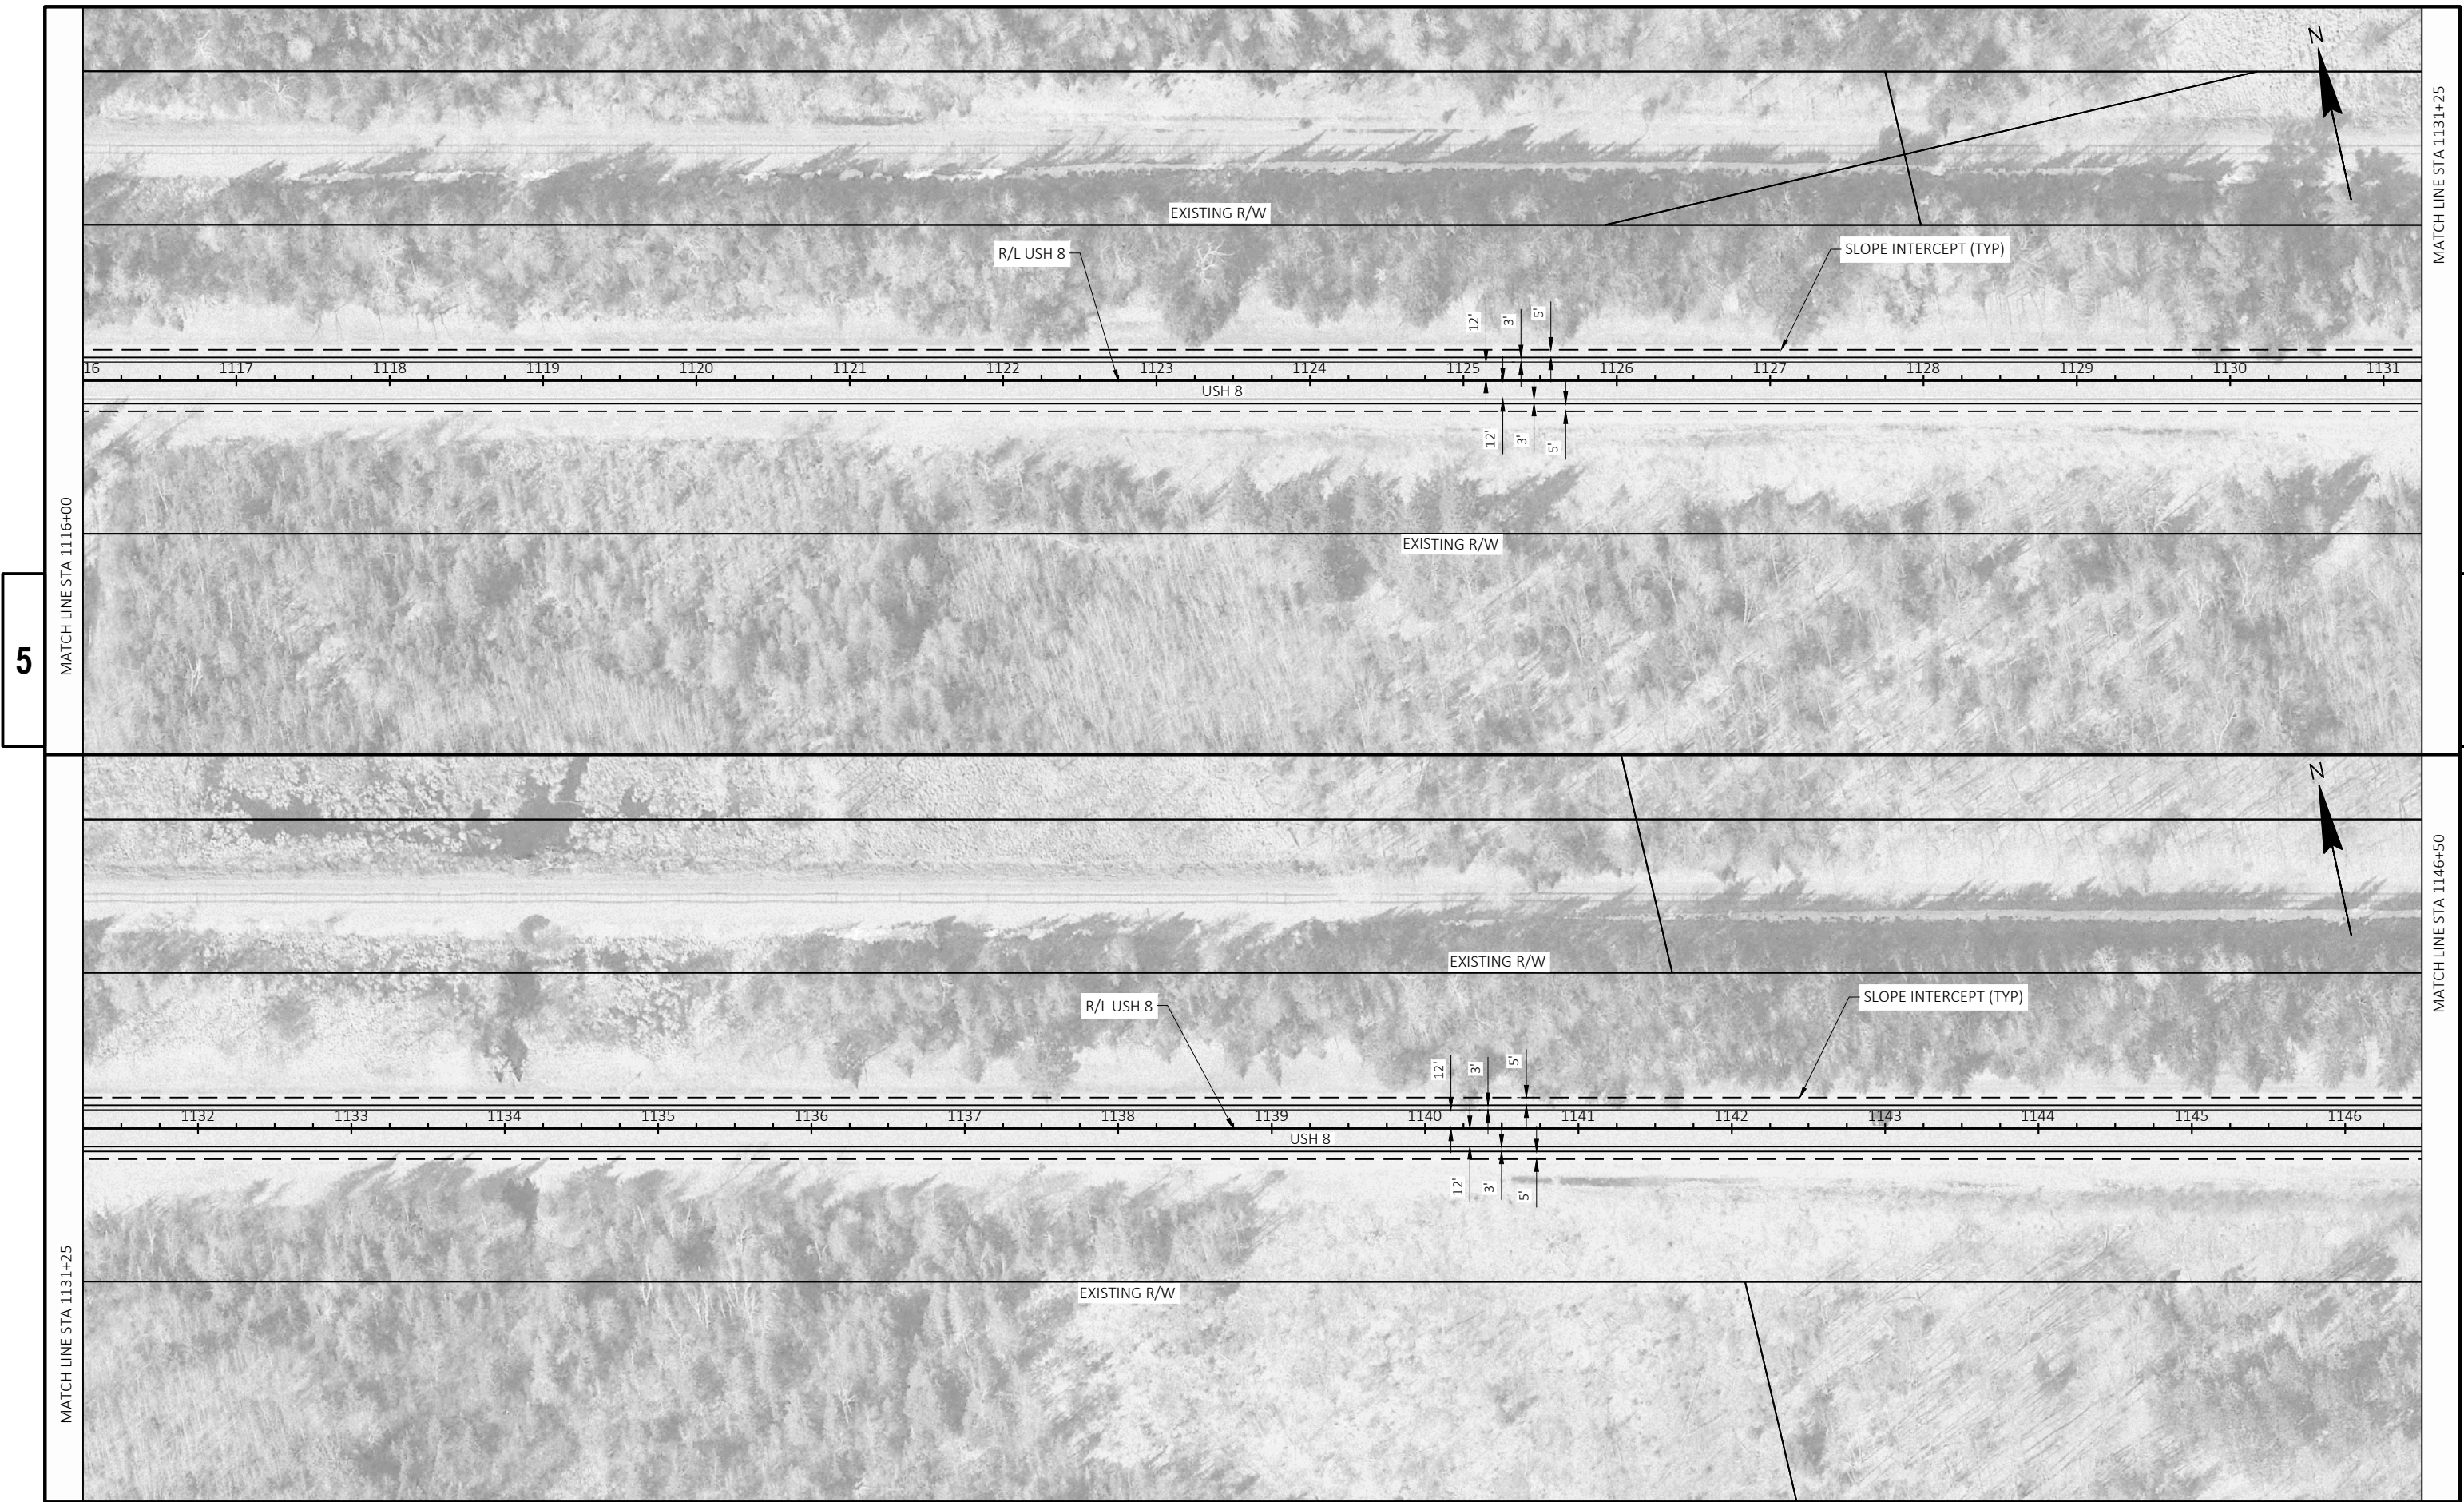


5



5

PROJECT NO: 1590-14-72	HWY: USH 8	COUNTY: LINCOLN	PLAN SHEETS	SHEET 47	E
------------------------	------------	-----------------	-------------	----------	---


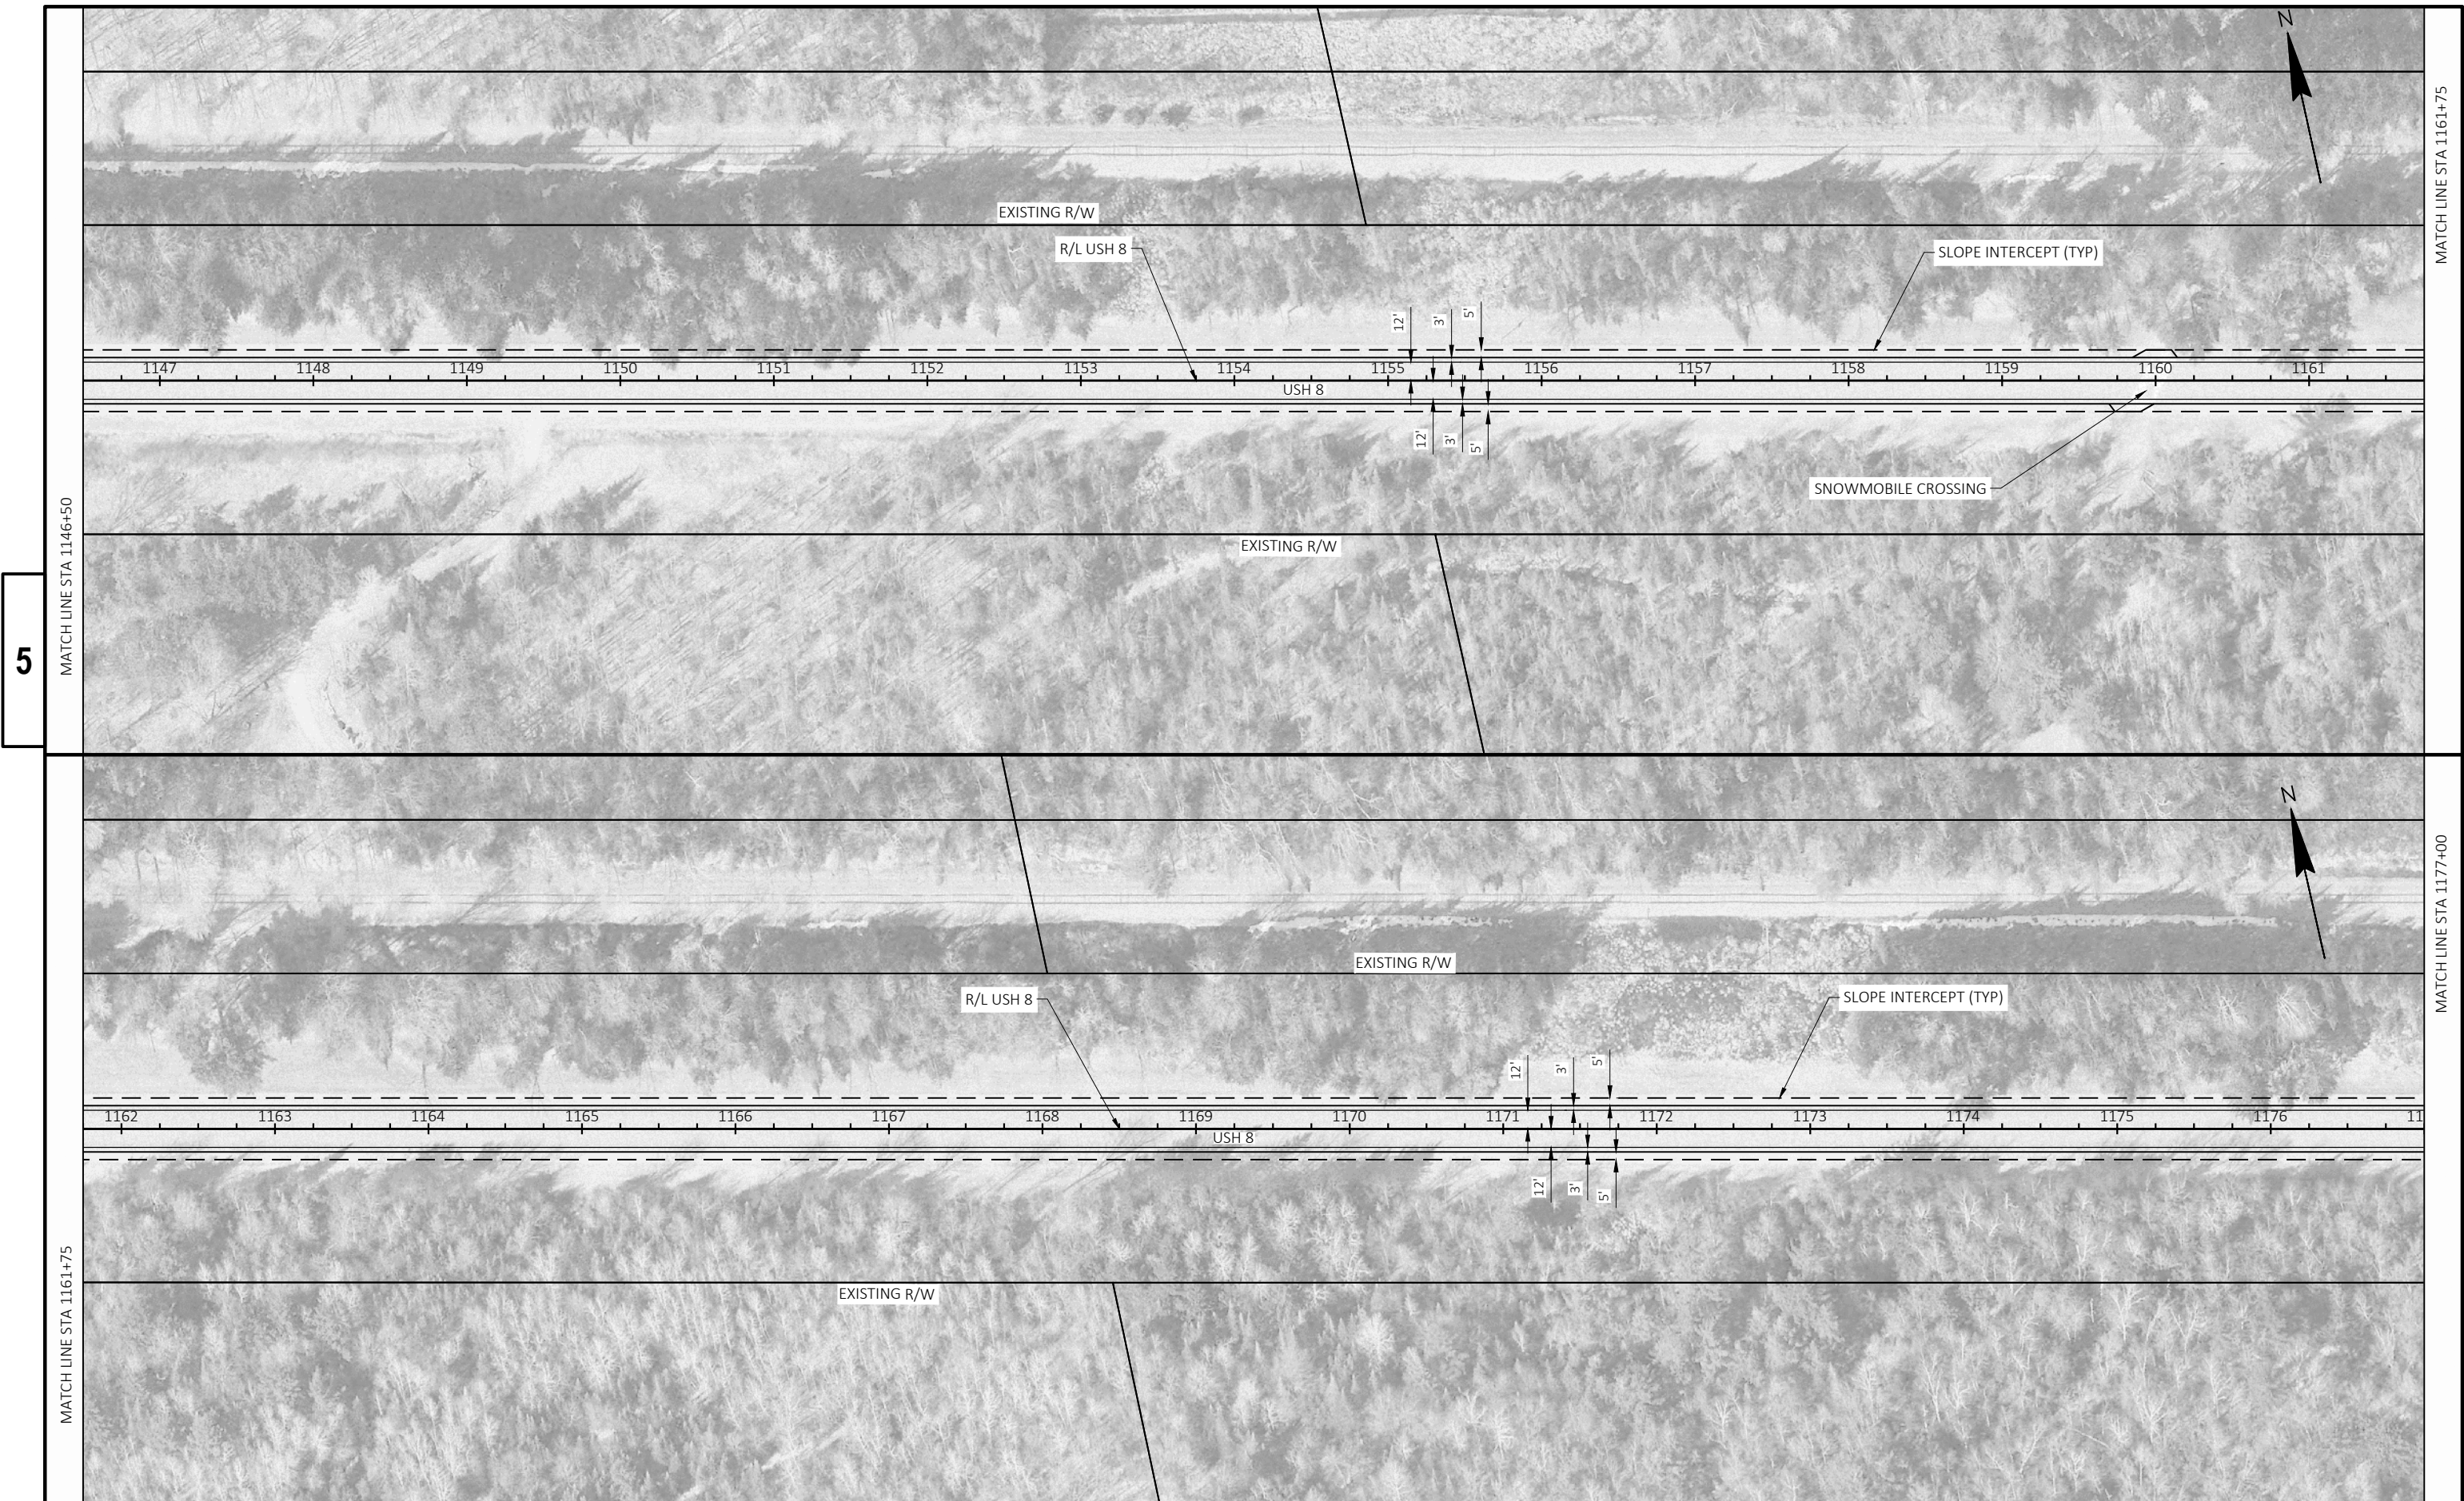


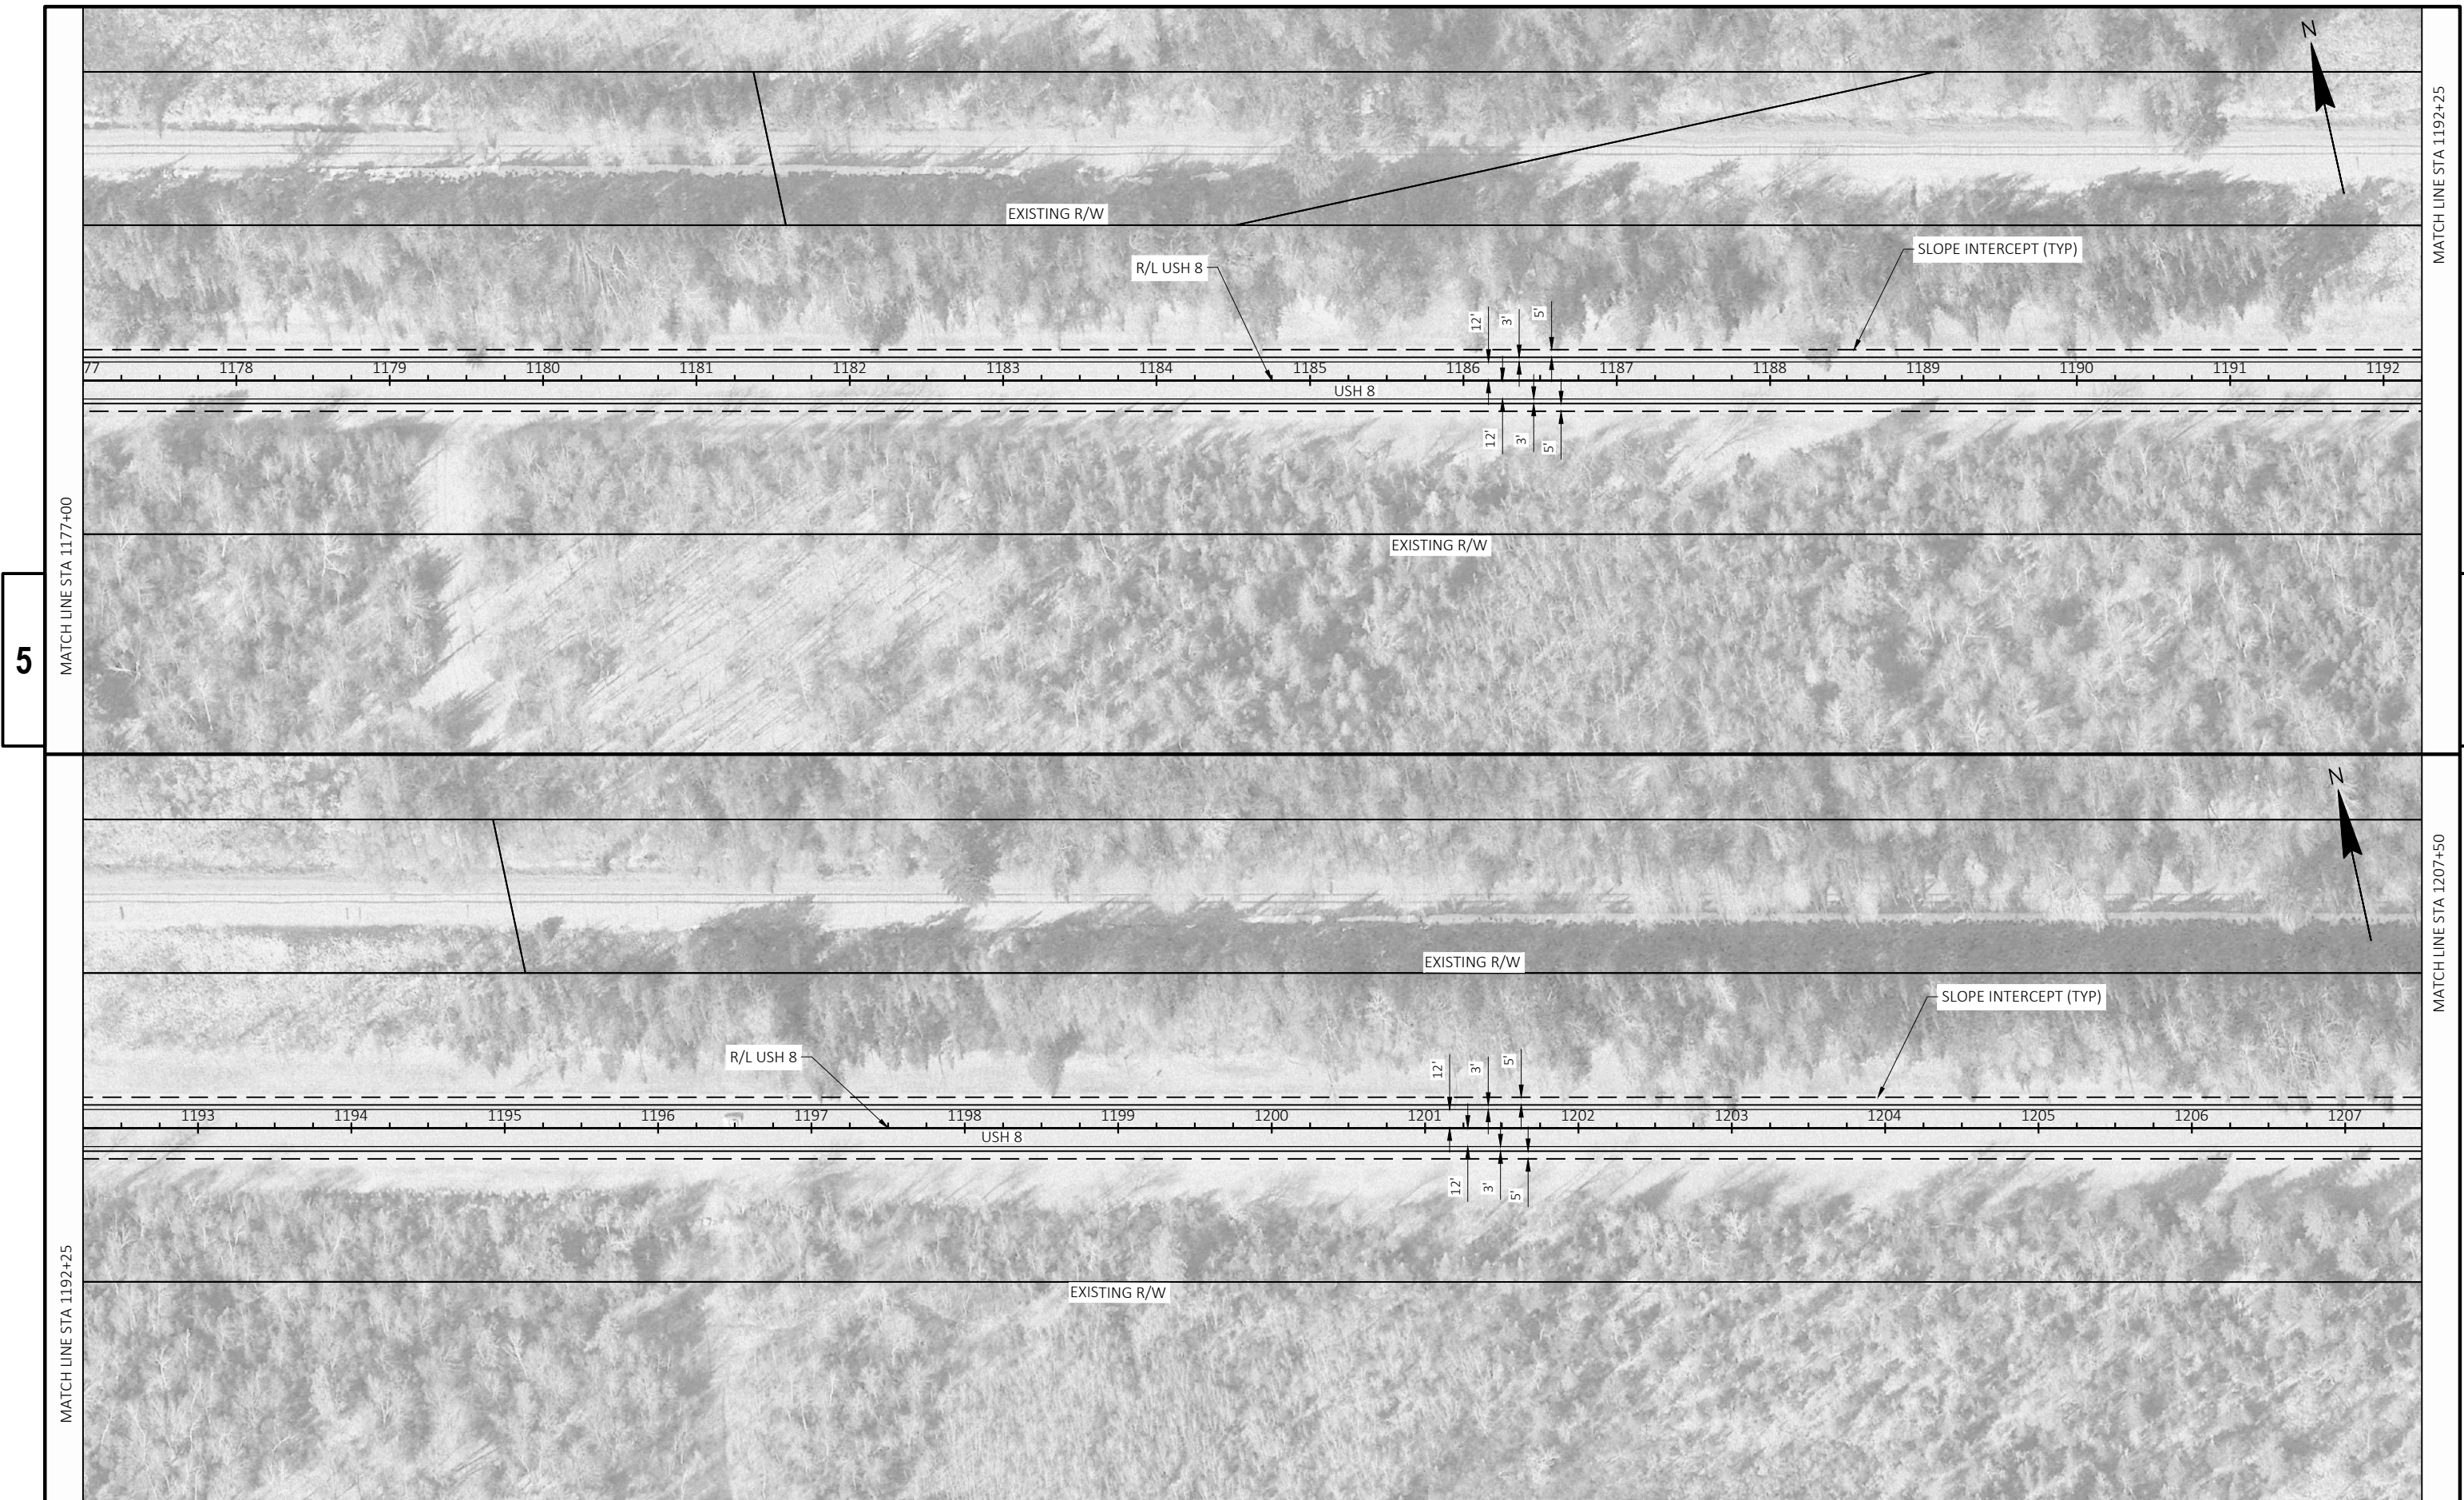


PROJECT NO: 1590-14-72	HWY: USH 8	COUNTY: LINCOLN	PLAN SHEETS	SHEET 49	E
------------------------	------------	-----------------	-------------	----------	---

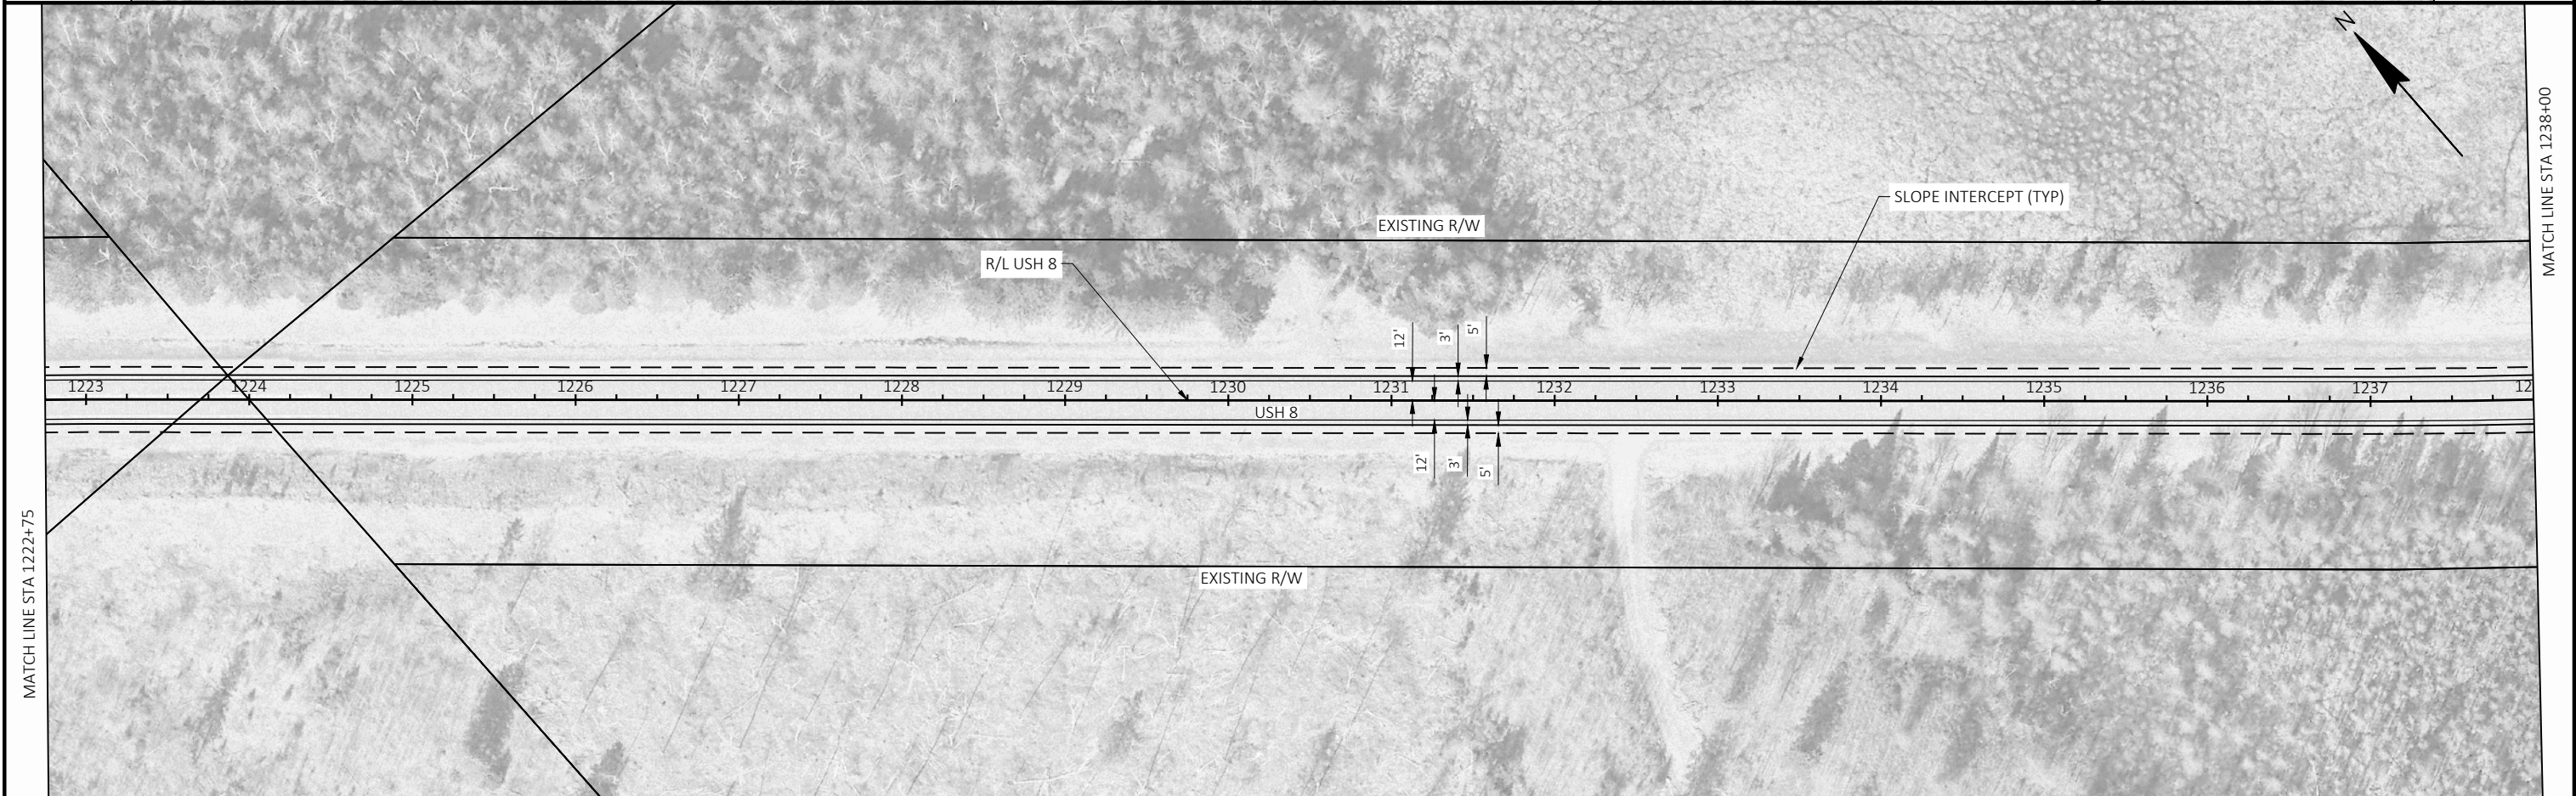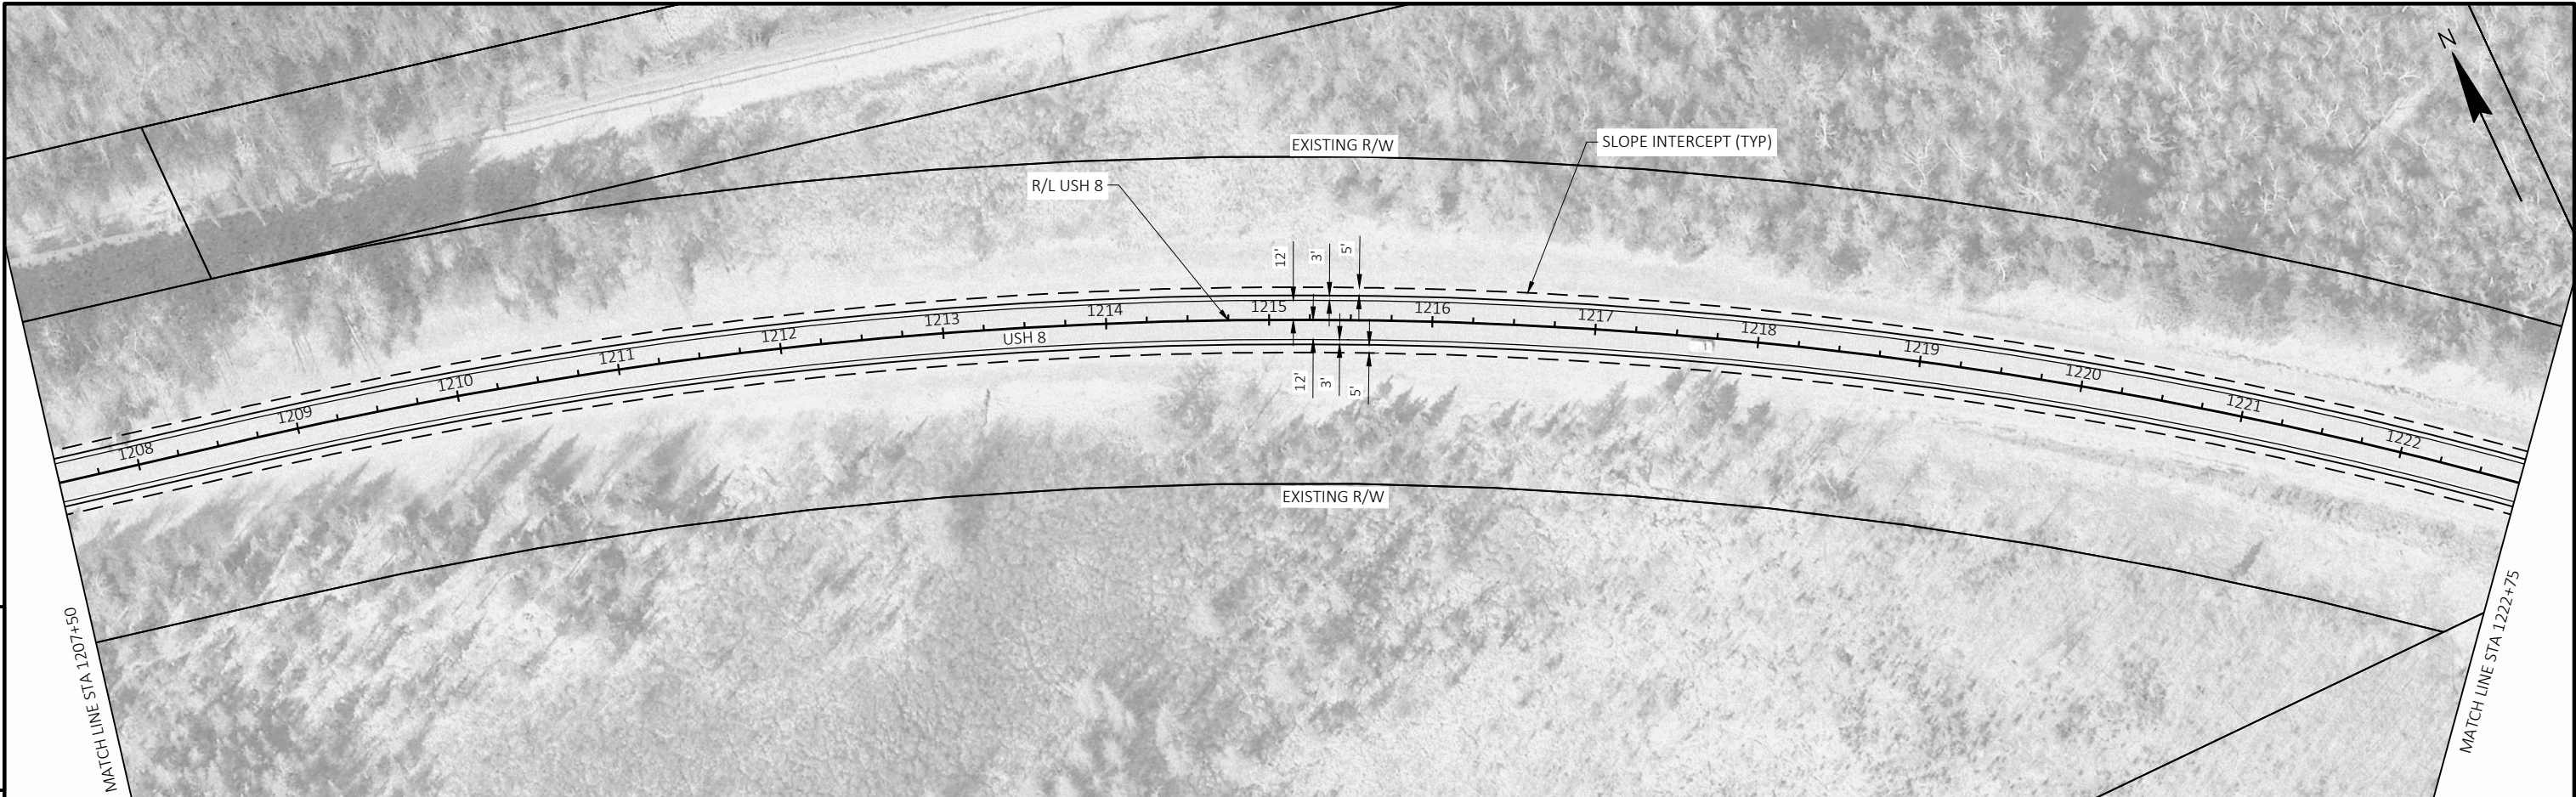


PROJECT NO: 1590-14-72	HWY: USH 8	COUNTY: LINCOLN	PLAN SHEETS	SHEET 50	E
------------------------	------------	-----------------	-------------	----------	---

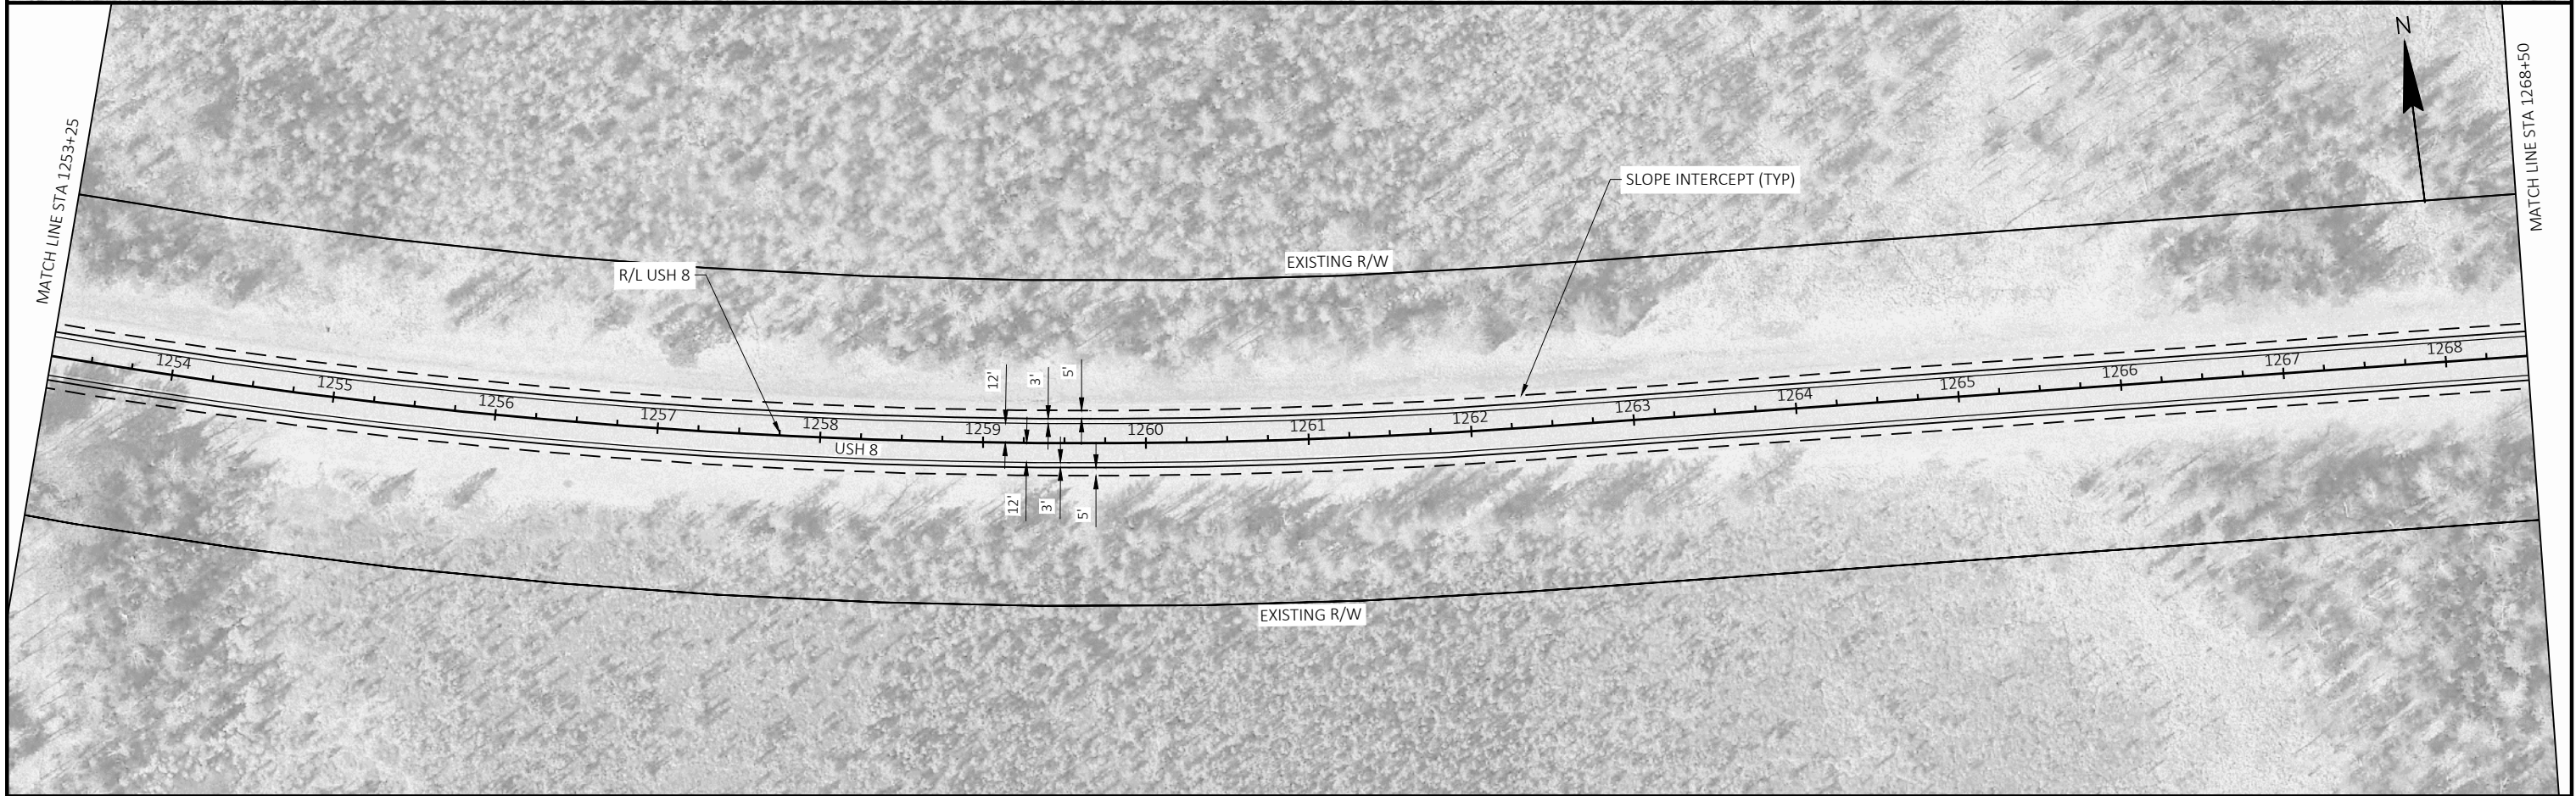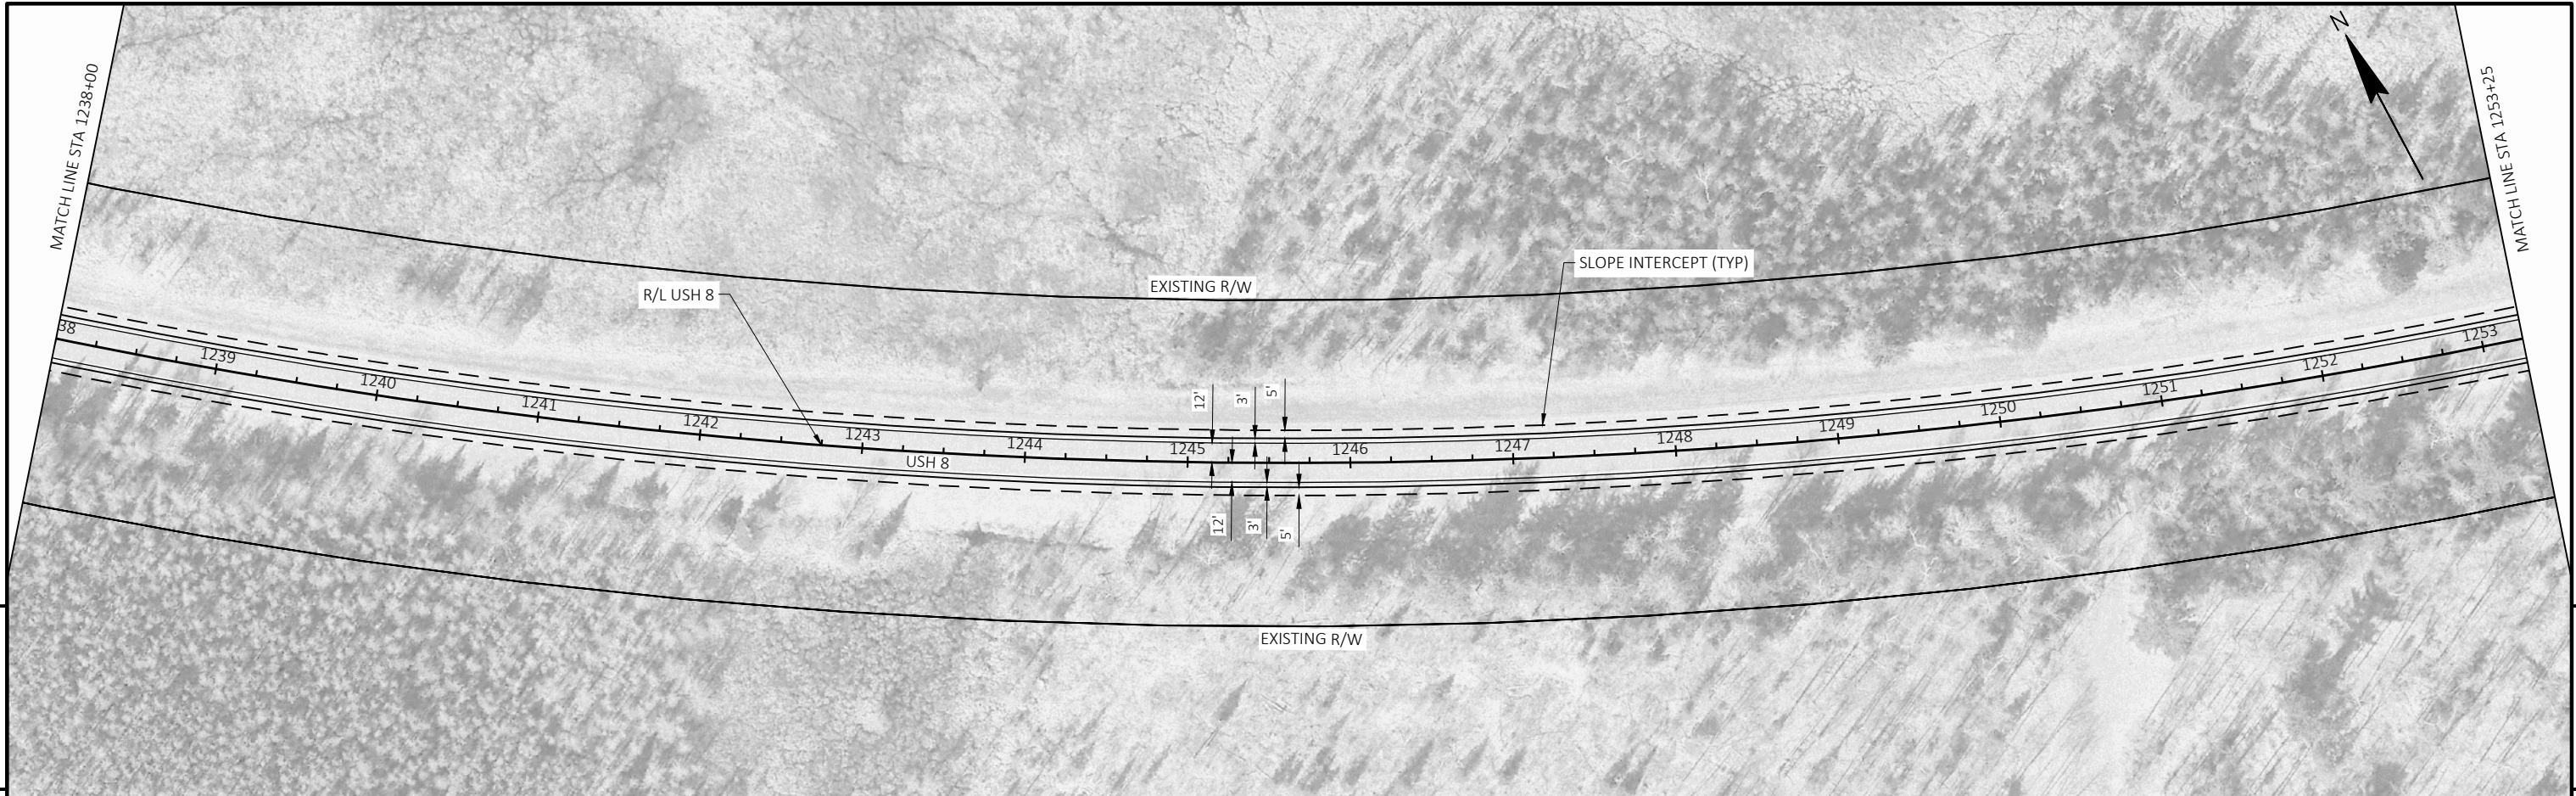

PROJECT NO: 1590-14-72	HWY: USH 8	COUNTY: LINCOLN	PLAN SHEETS	SHEET 51	E
------------------------	------------	-----------------	-------------	----------	---

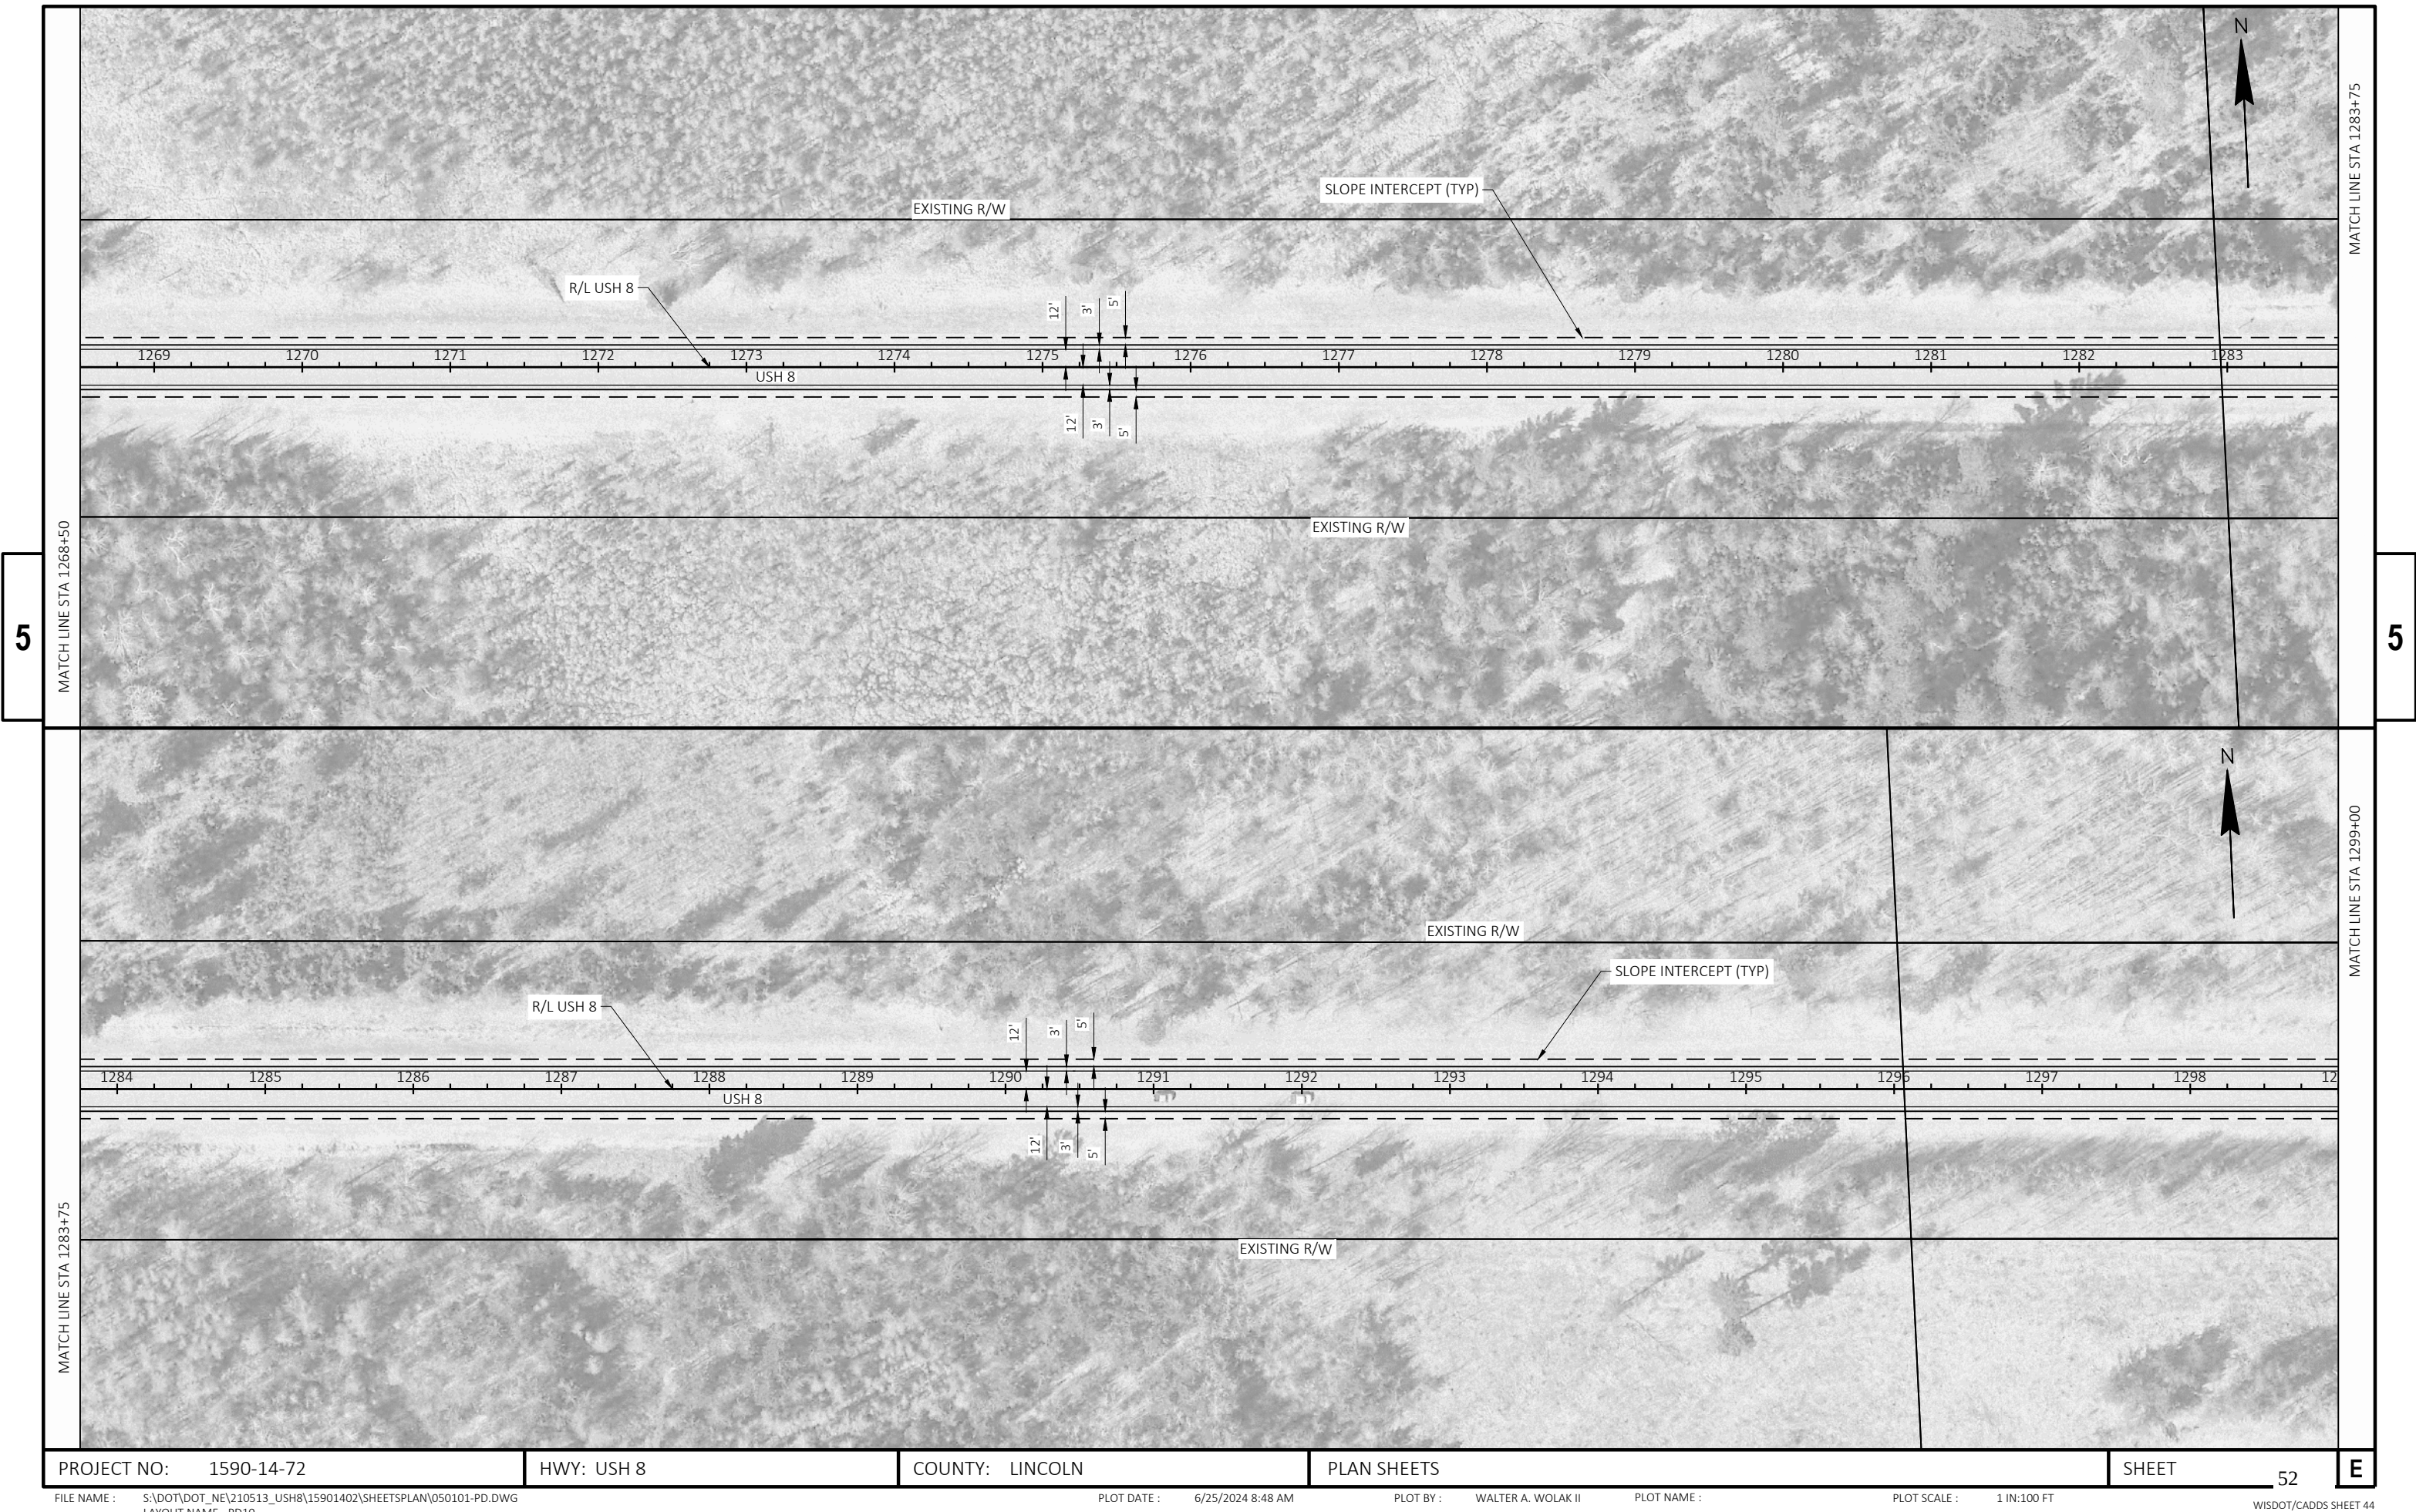


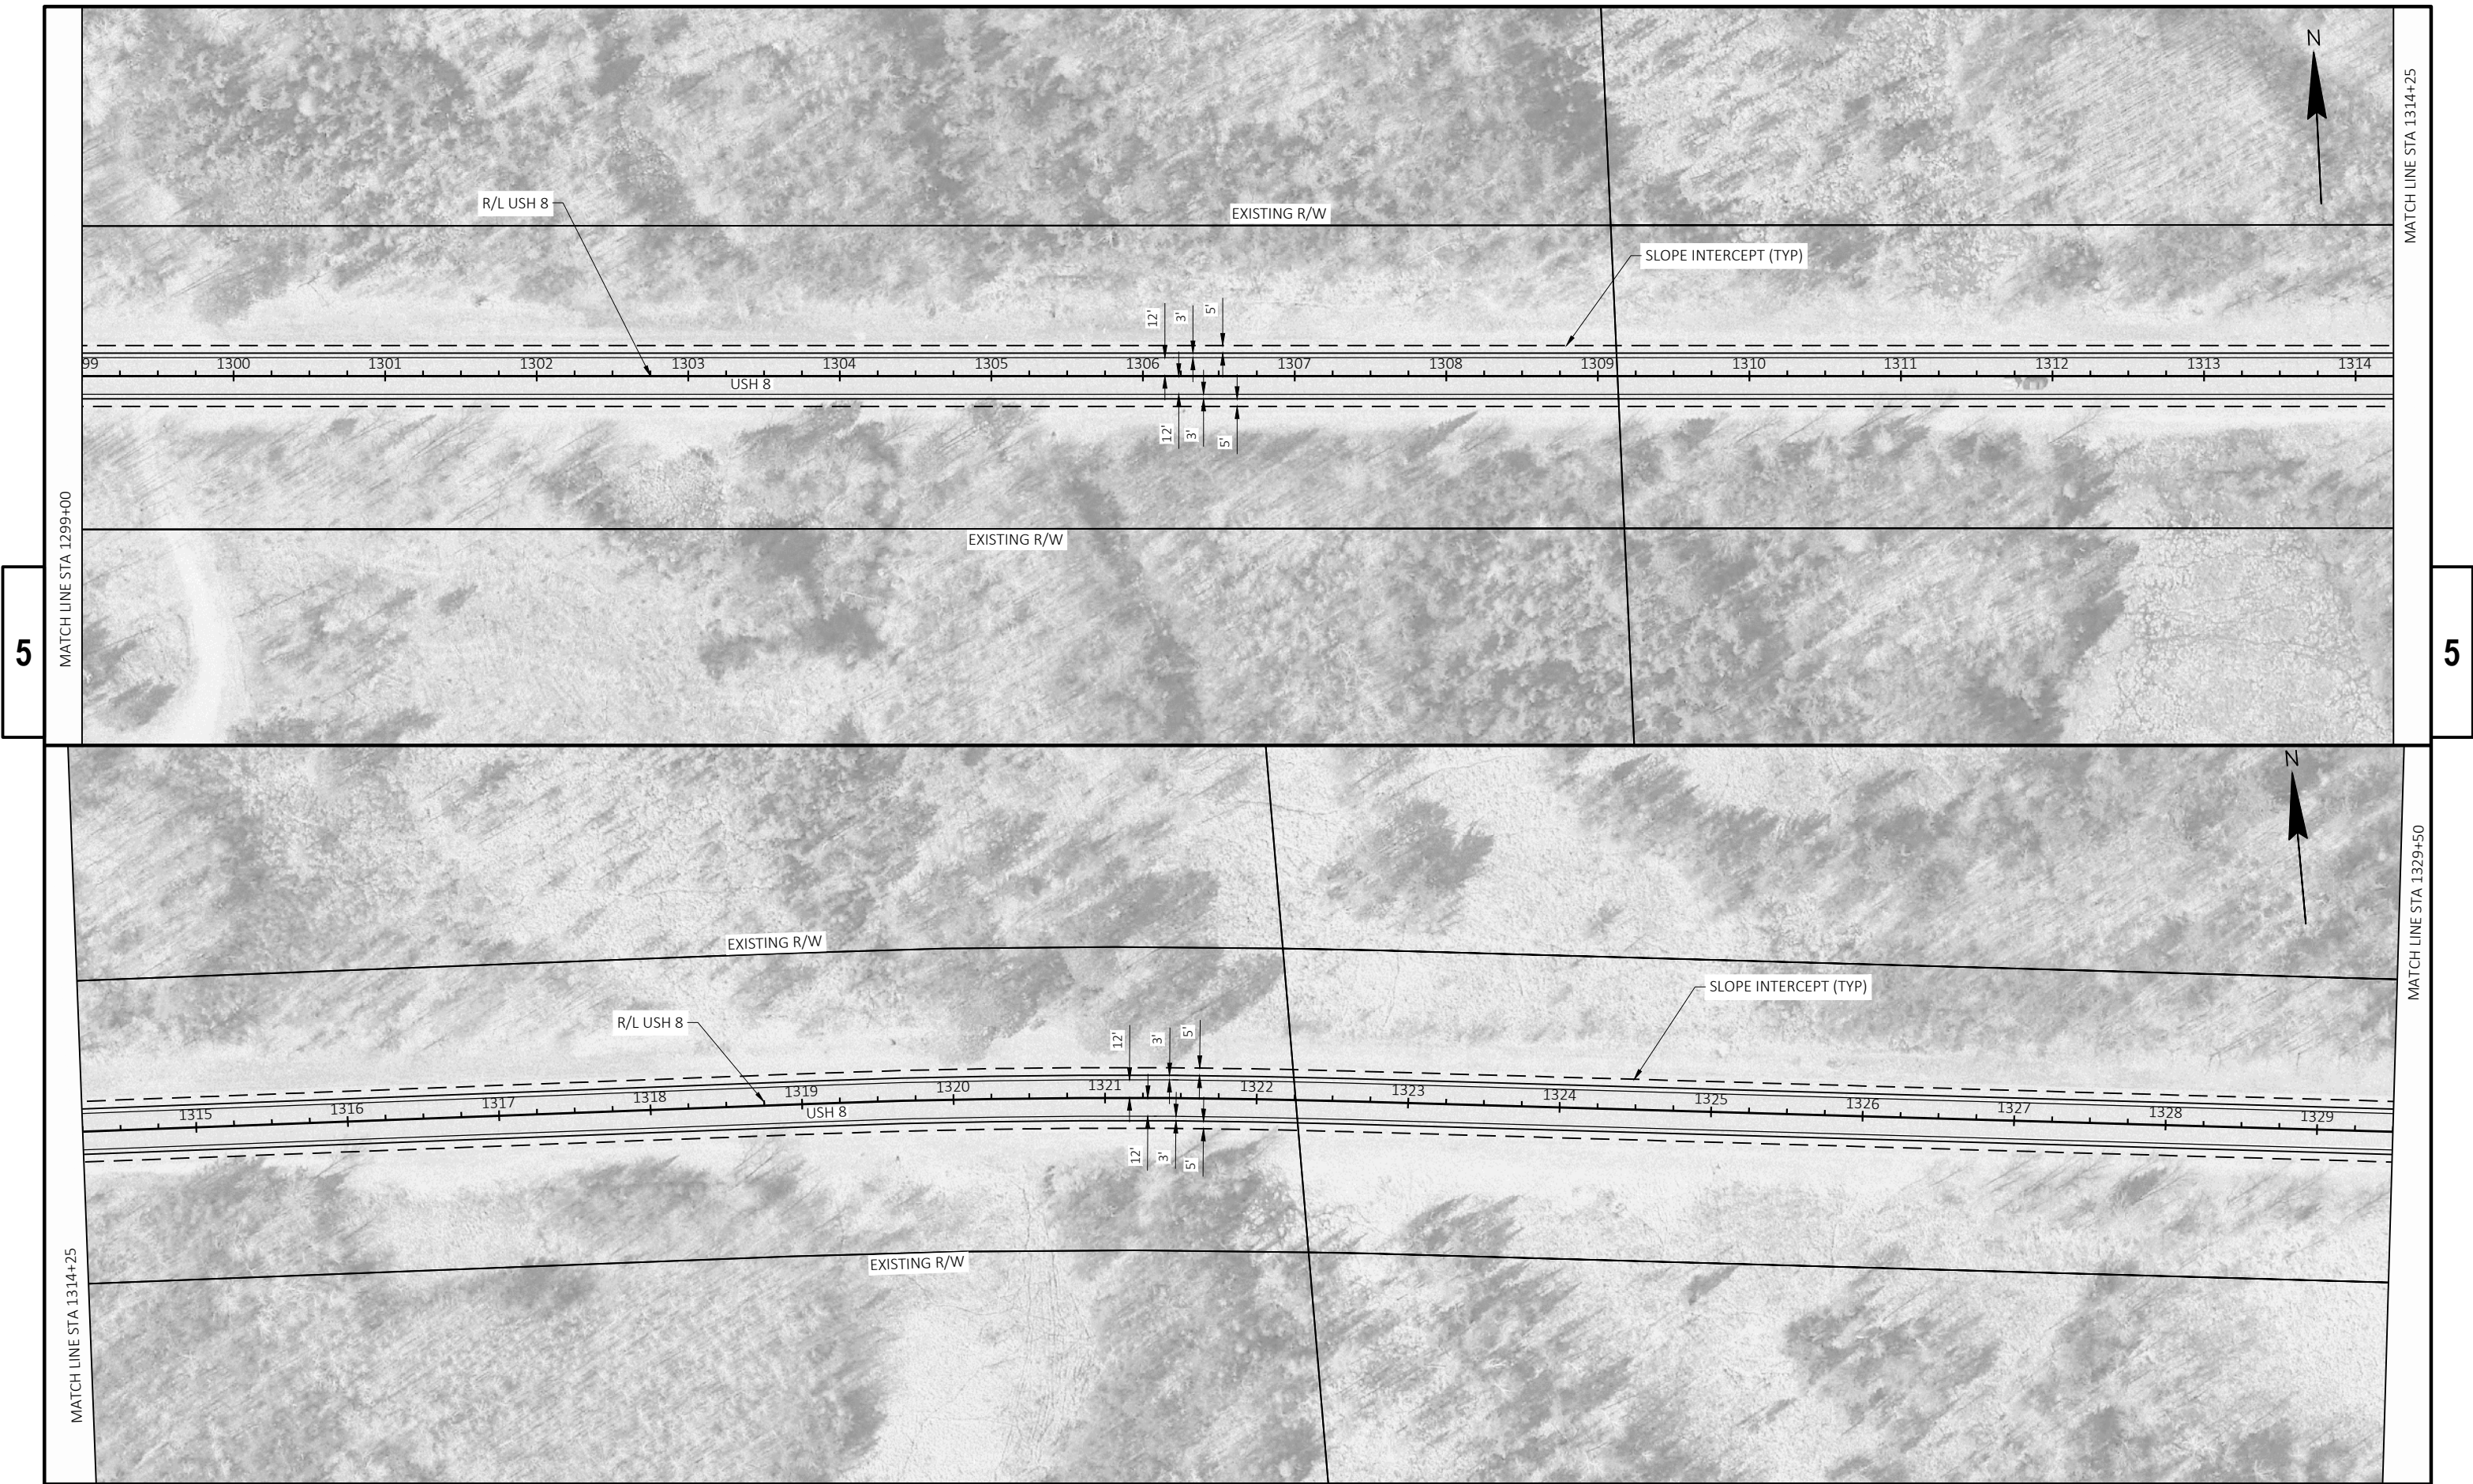

5


5

PROJECT NO: 1590-14-72	HWY: USH 8	COUNTY: LINCOLN	PLAN SHEETS	SHEET 53	E
------------------------	------------	-----------------	-------------	----------	---

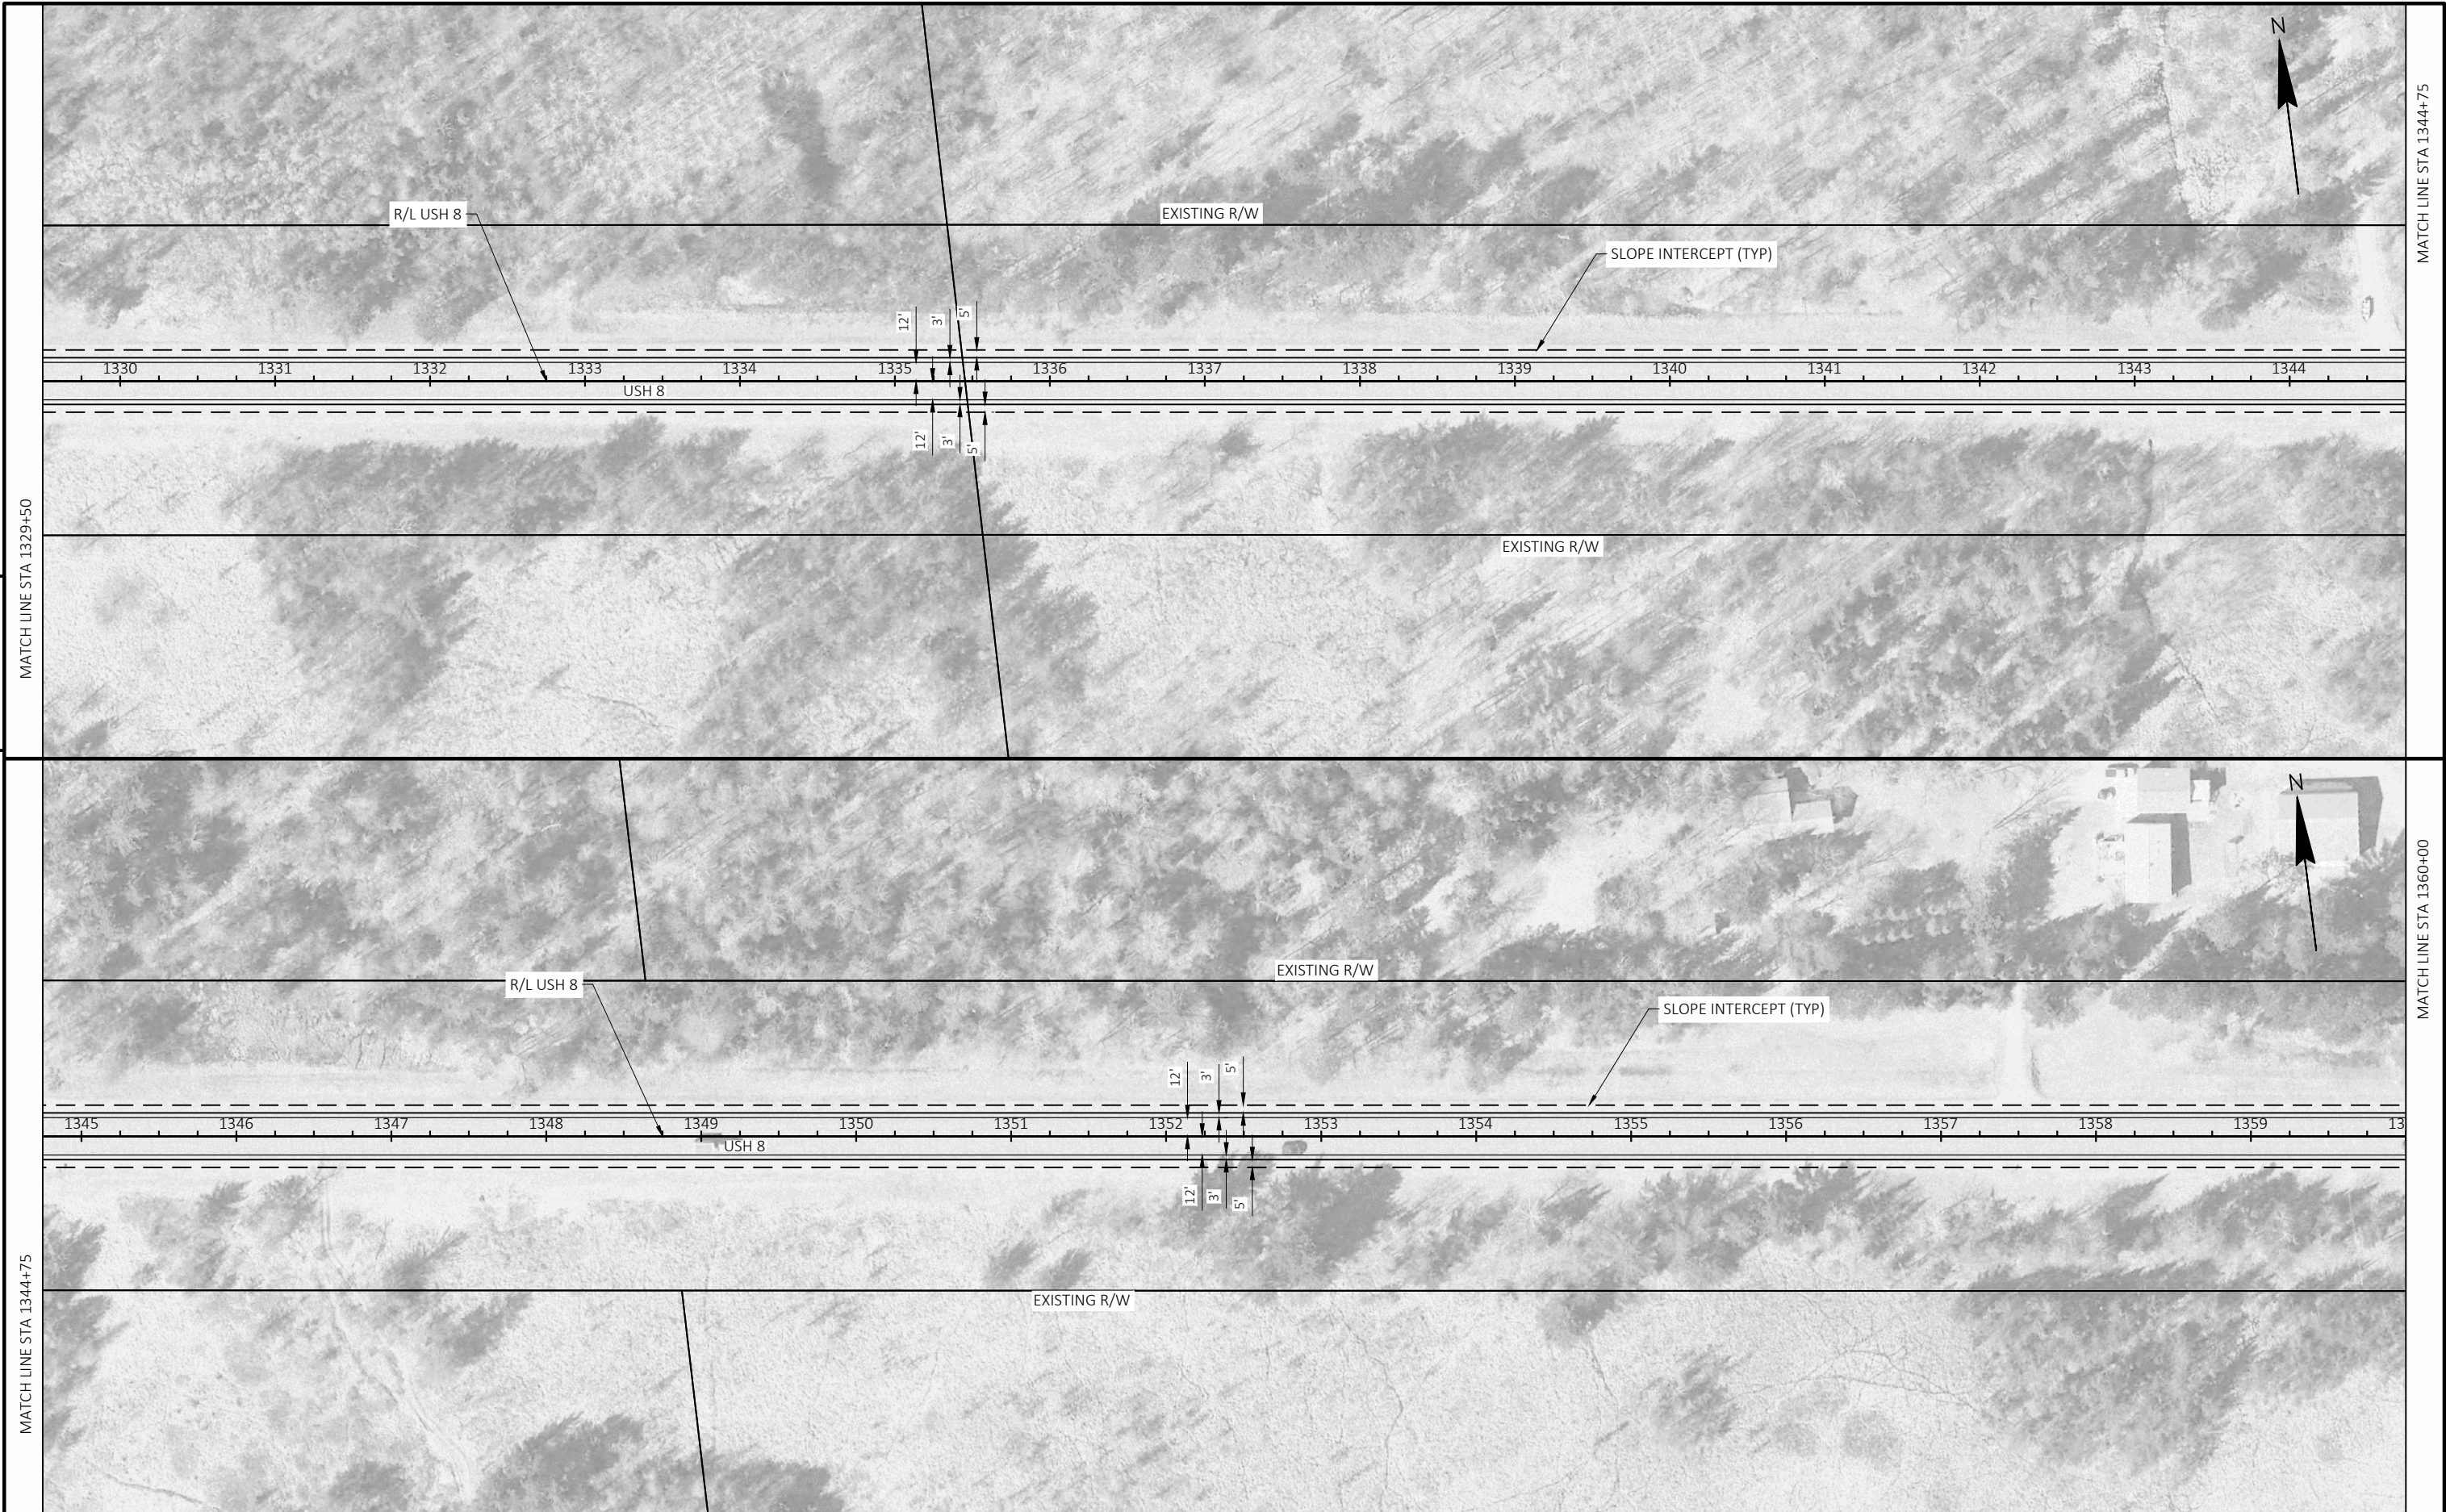


5

5

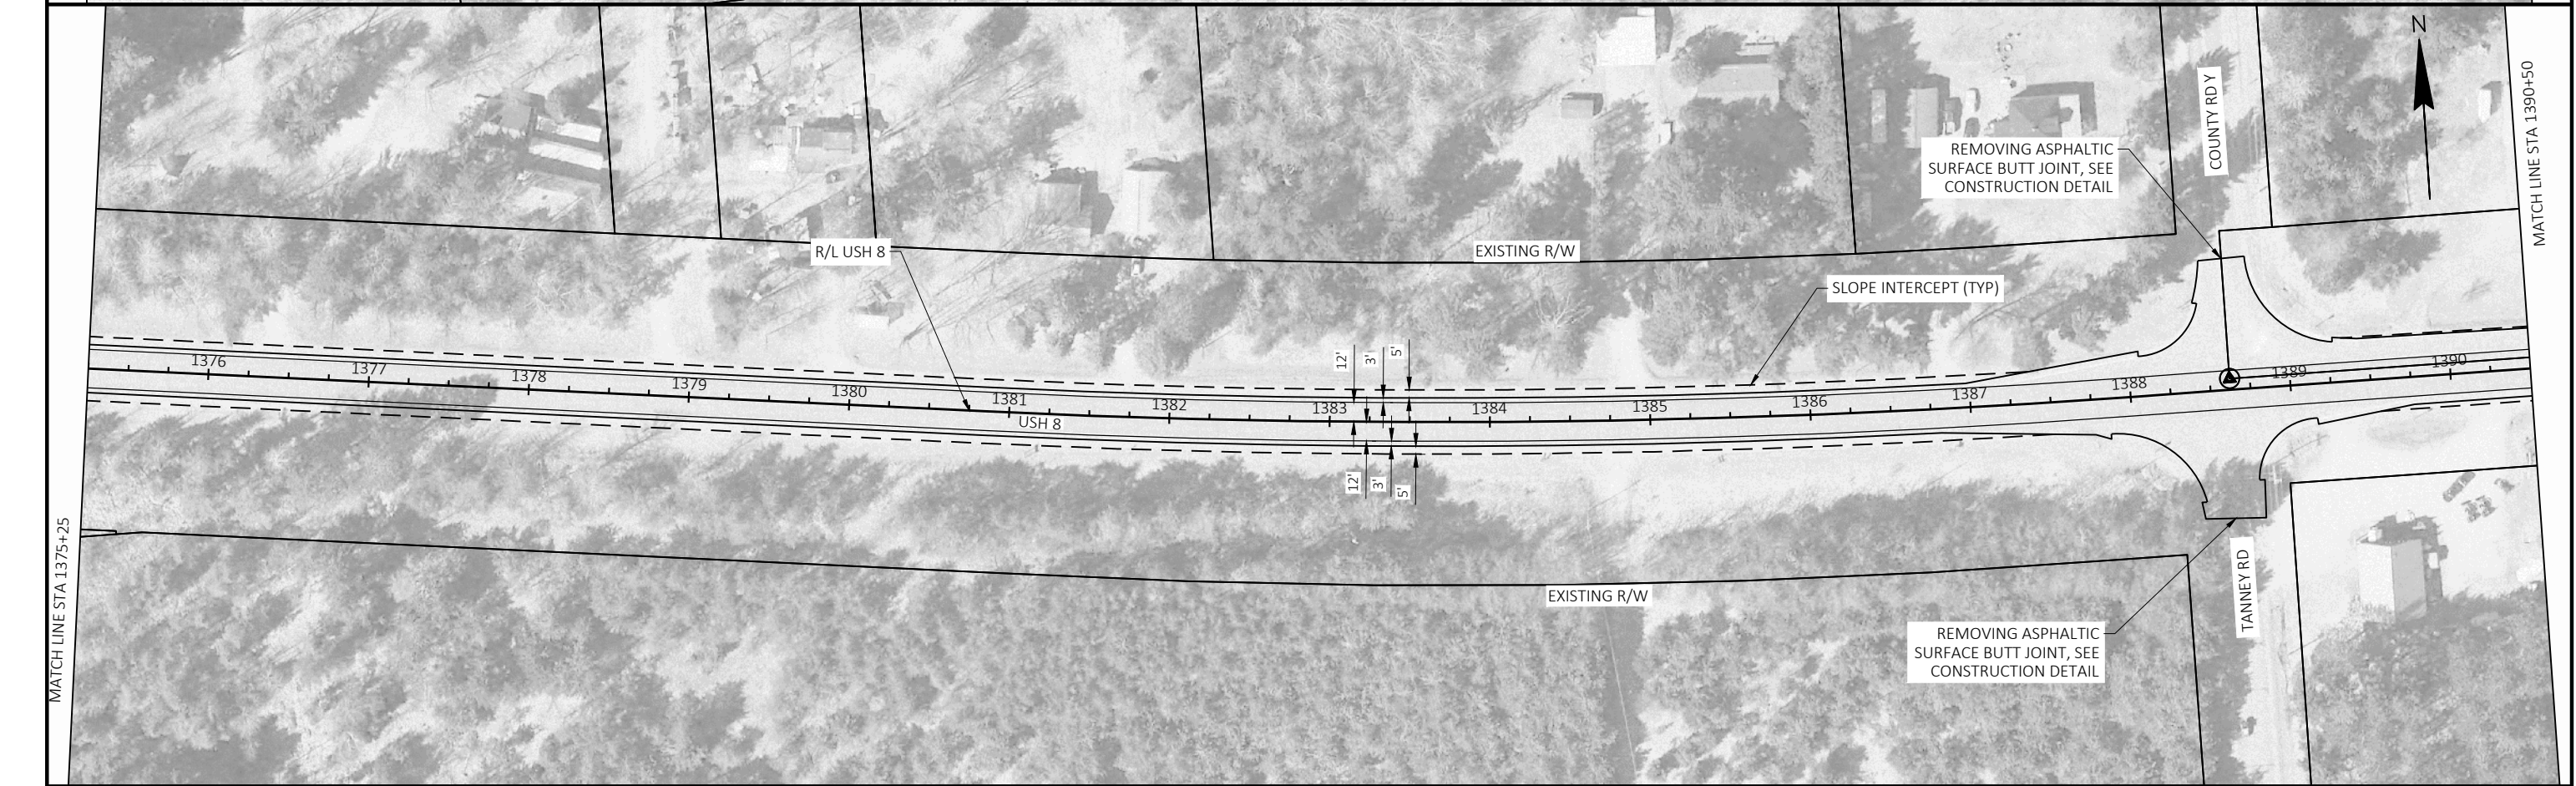



PROJECT NO: 1590-14-72	HWY: USH 8	COUNTY: LINCOLN	PLAN SHEETS	SHEET 55	E
------------------------	------------	-----------------	-------------	----------	---

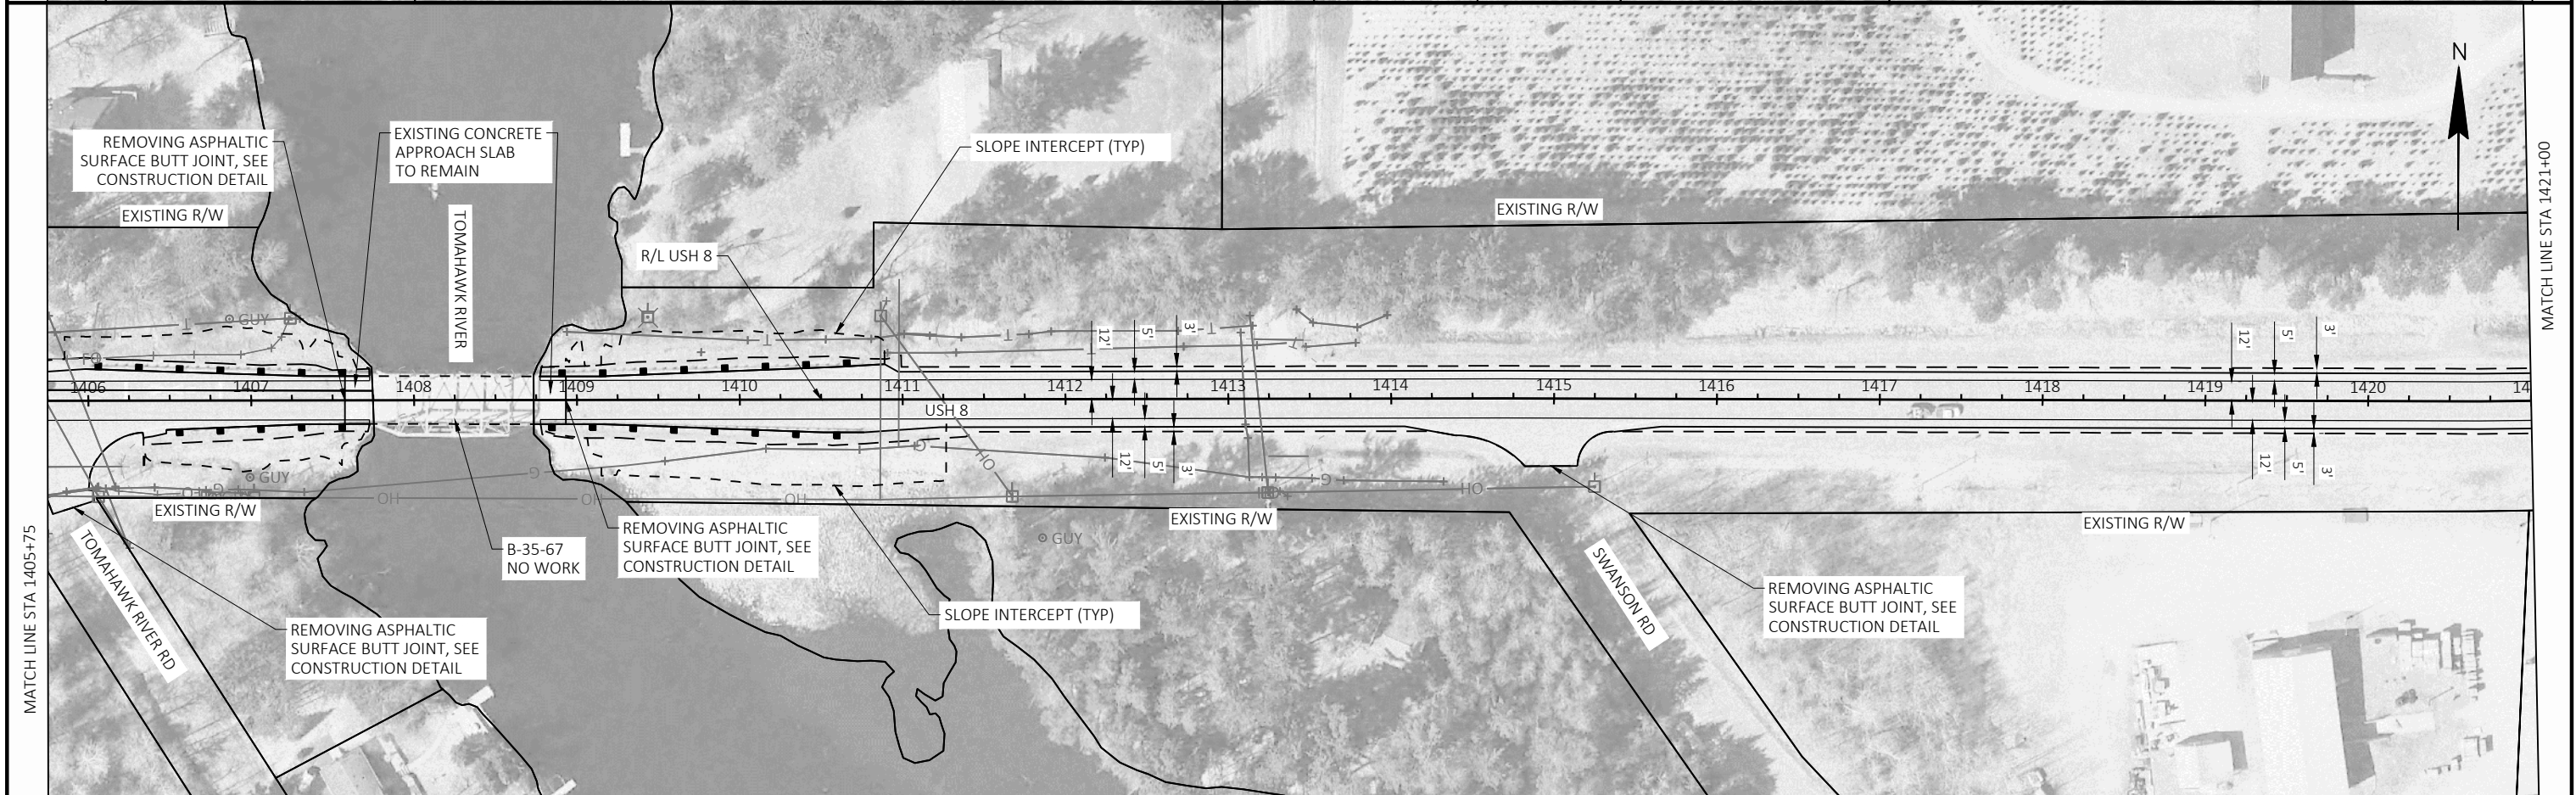



PROJECT NO: 1590-14-72	HWY: USH 8	COUNTY: LINCOLN	PLAN SHEETS	SHEET 56	E
------------------------	------------	-----------------	-------------	----------	---



PROJECT NO: 1590-14-72	HWY: USH 8	COUNTY: LINCOLN	PLAN SHEETS	SHEET 57	E
------------------------	------------	-----------------	-------------	----------	---

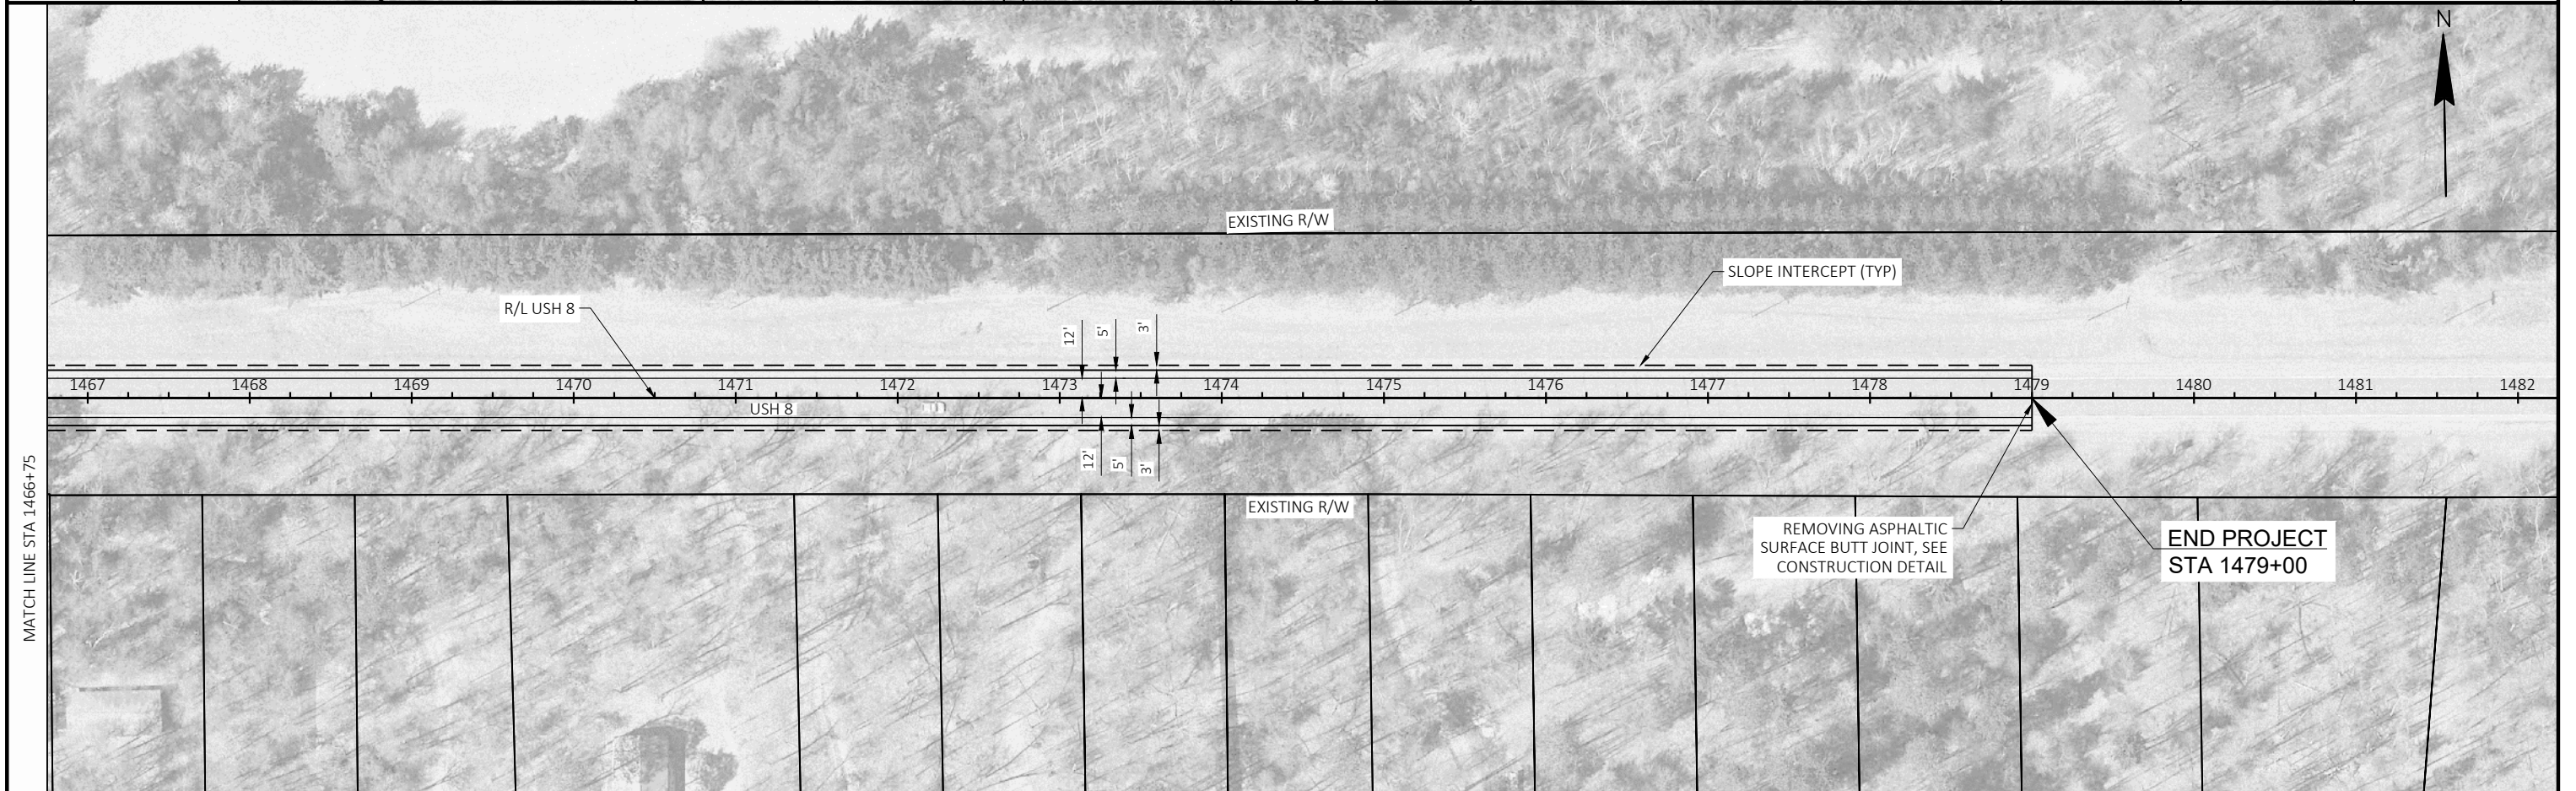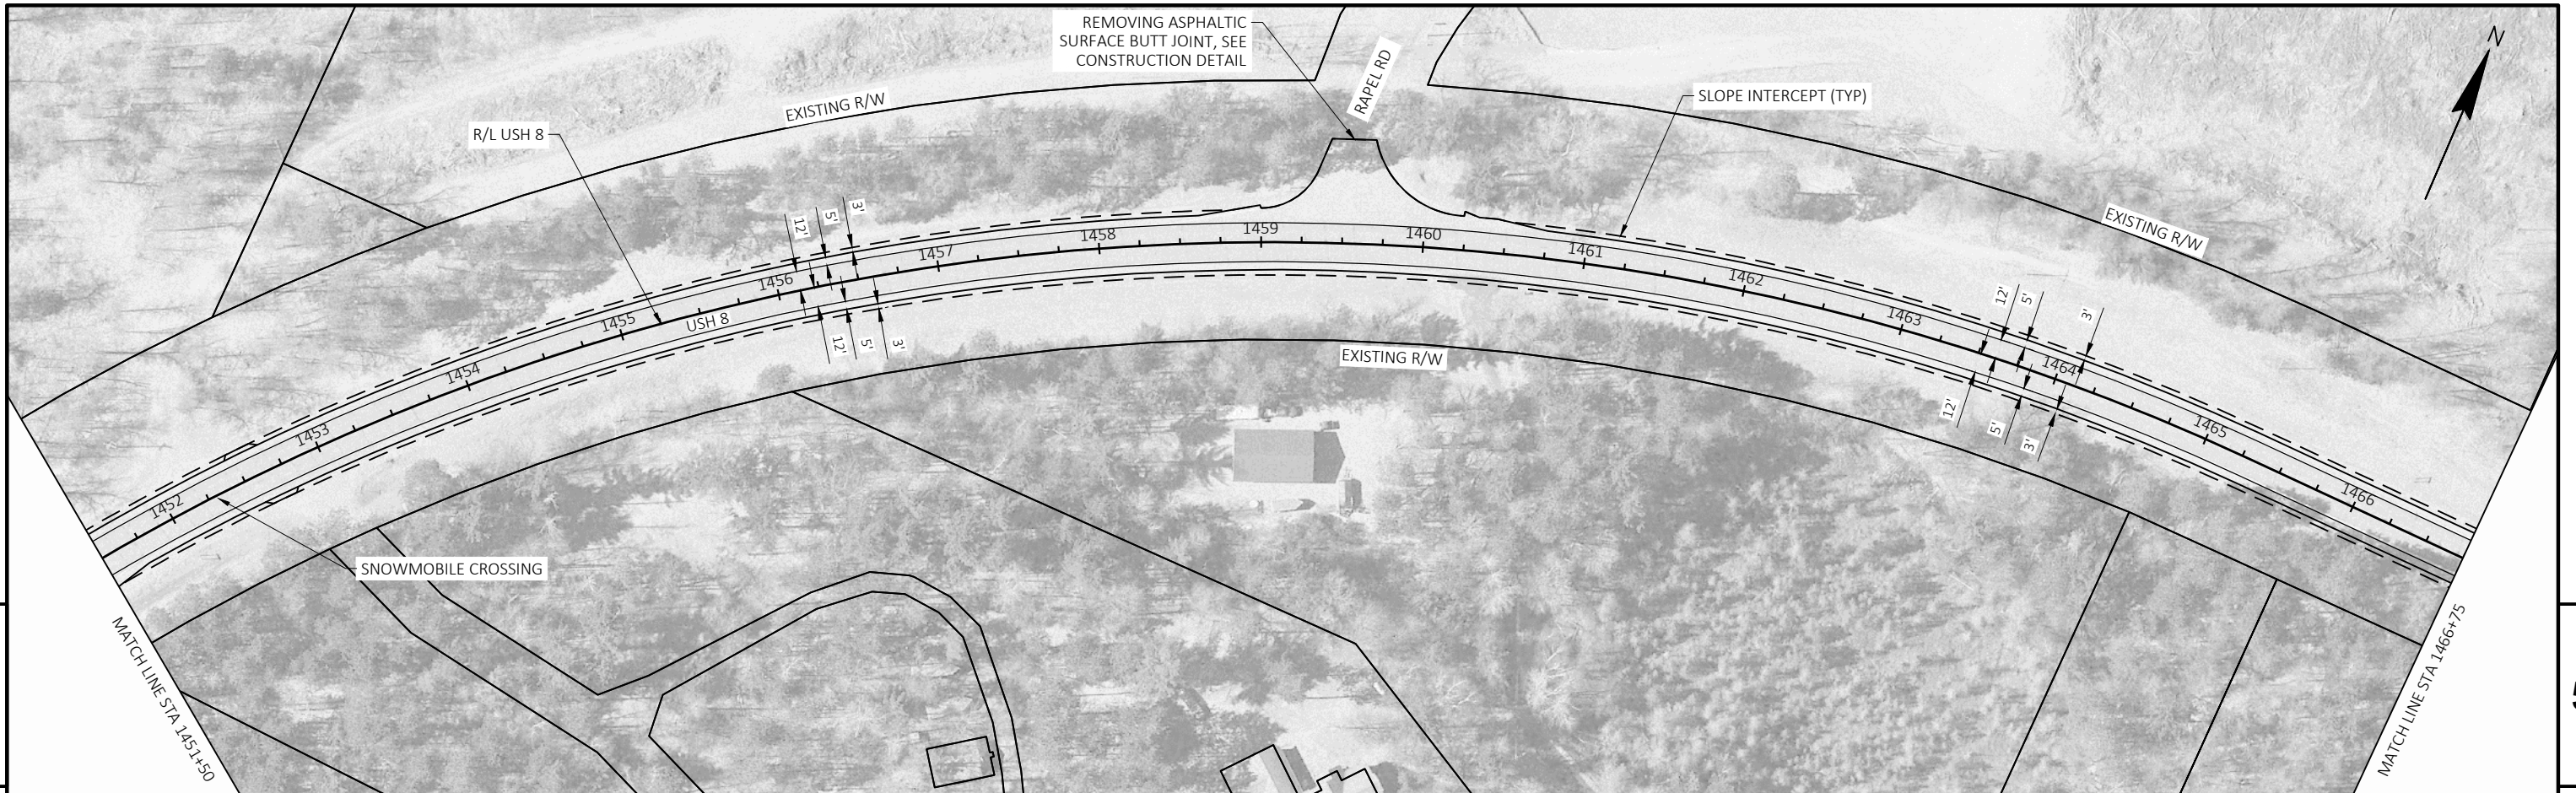


PROJECT NO: 1590-14-72	HWY: USH 8	COUNTY: LINCOLN	PLAN SHEETS	SHEET 58	E
------------------------	------------	-----------------	-------------	----------	---

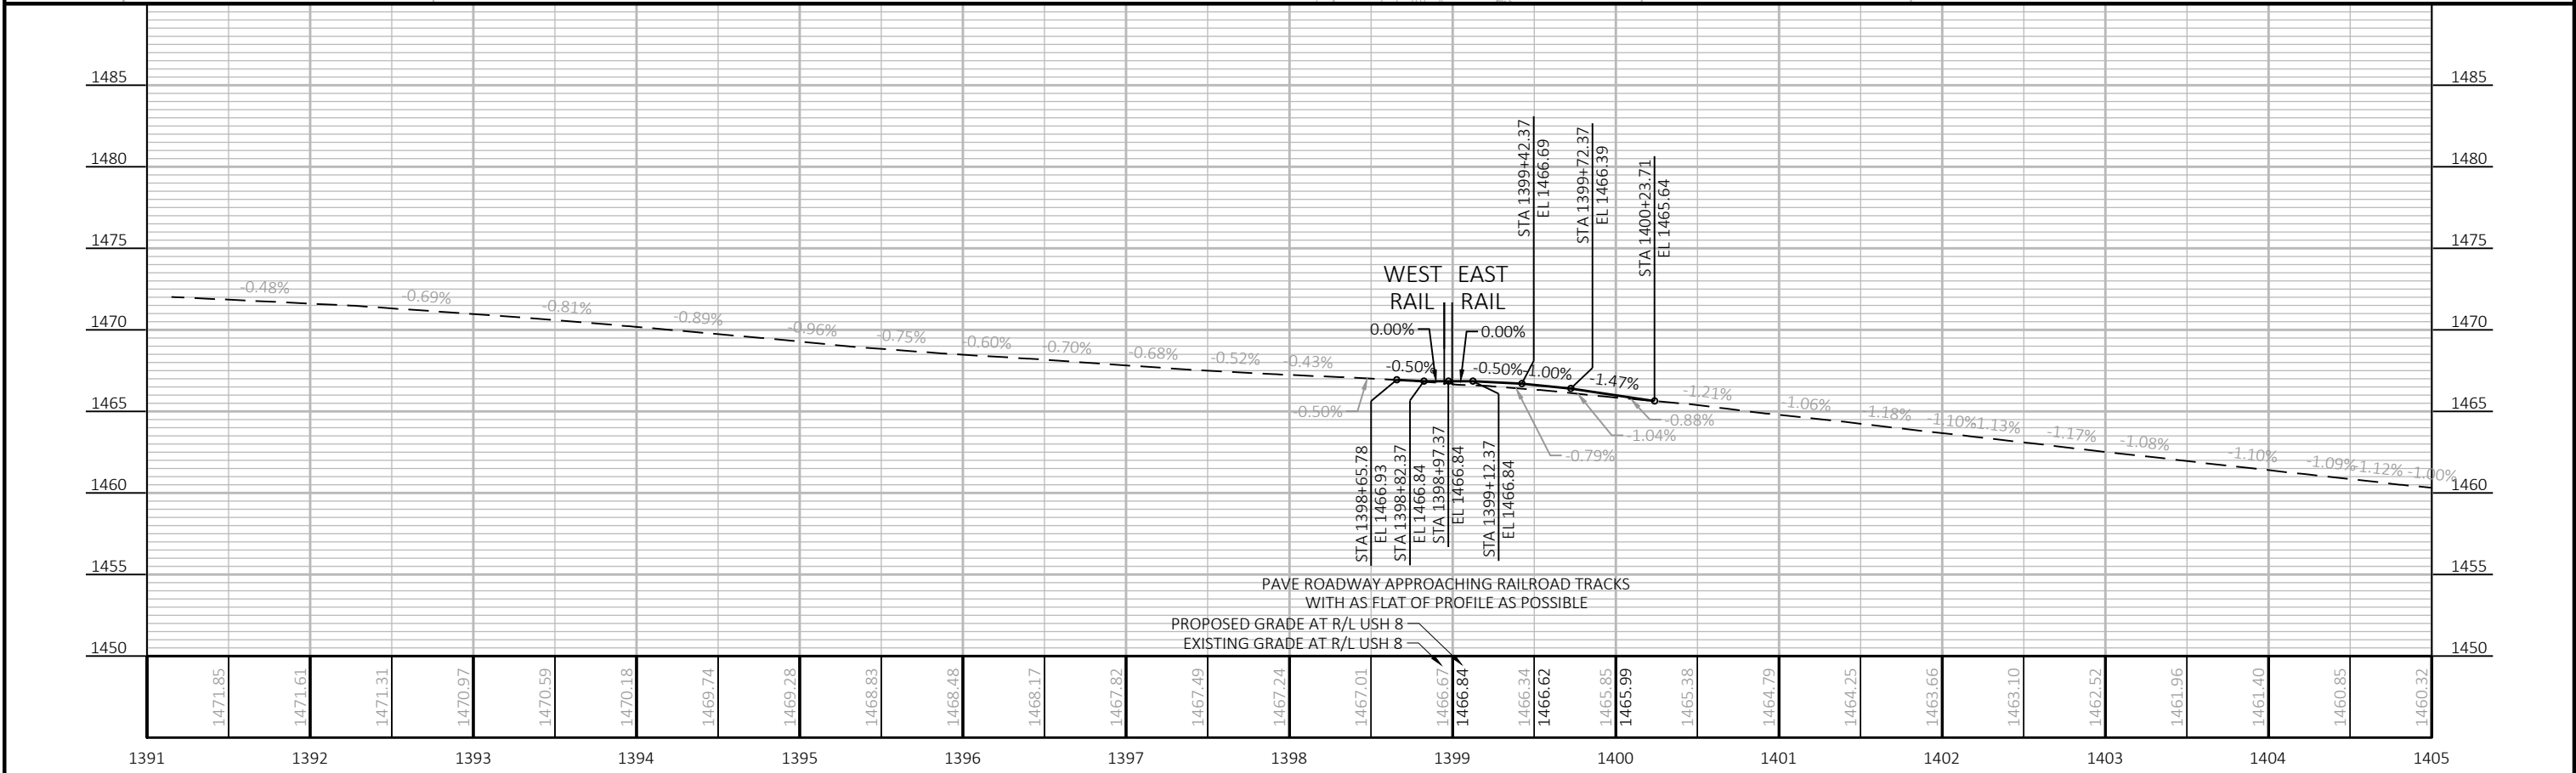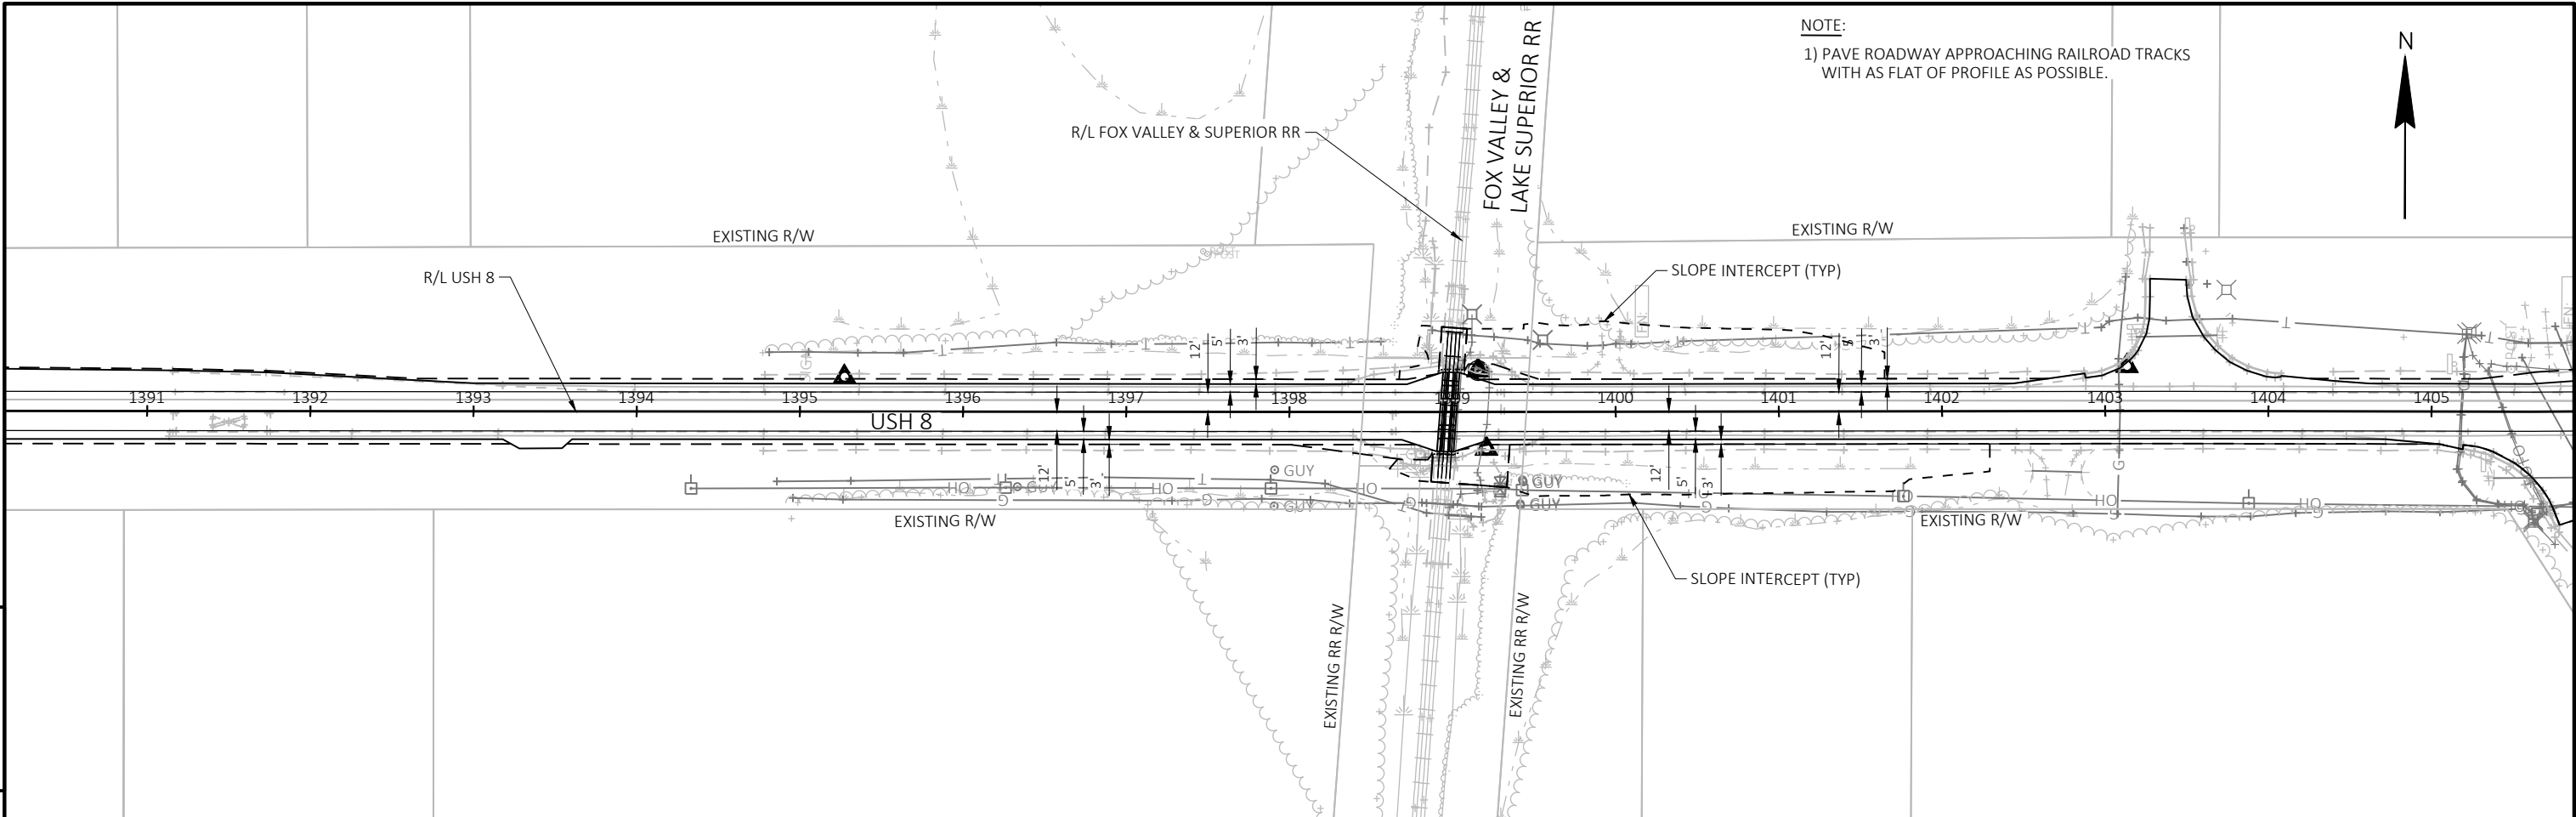


Standard Detail Drawing List


08D01-23A	CONCRETE CURB & GUTTER
08D01-23B	CONCRETE CURB, TIES AND CURB AND GUTTER APPLICATIONS
08E08-03	TYPICAL INSTALLATIONS OF EROSION BALES / TEMPORARY DITCH CHECKS
08E09-06	SILT FENCE
08E15-01	CULVERT PIPE CHECK
08F01-11	APRON ENDWALLS FOR CULVERT PIPE
08F06-04	REINFORCED CONCRETE APRON ENDWALL FOR PIPE UNDERDRAIN
13A11-04A	CENTERLINE RUMBLE STRIPS - ASPHALT
13A11-04D	CENTERLINE RUMBLE STRIPS - INTERSECTIONS, DRIVEWAYS, BRIDGES, RAILROADS
13B01-11A	PAVEMENT DETAILS FOR RAILROAD APPROACH
13C19-03	HMA LONGITUDINAL JOINTS
14B42-07A	MIDWEST GUARDRAIL SYSTEM (MGS) GUARDRAIL
14B42-07B	MIDWEST GUARDRAIL SYSTEM (MGS) GUARDRAIL
14B42-07C	MIDWEST GUARDRAIL SYSTEM (MGS) GUARDRAIL
14B42-07D	MIDWEST GUARDRAIL SYSTEM (MGS) GUARDRAIL
14B44-04A	MIDWEST GUARDRAIL SYSTEM ENERGY ABSORBING TERMINAL (MGS)
14B44-04B	MIDWEST GUARDRAIL SYSTEM ENERGY ABSORBING TERMINAL (MGS)
14B44-04C	MIDWEST GUARDRAIL SYSTEM ENERGY ABSORBING TERMINAL (MGS)
14B45-05A	MIDWEST GUARDRAIL SYSTEM THRIE BEAM TRANSITION (MGS)
14B45-05B	MIDWEST GUARDRAIL SYSTEM THRIE BEAM TRANSITION (MGS)
14B45-05C	MIDWEST GUARDRAIL SYSTEM THRIE BEAM TRANSITION (MGS)
14B45-05D	MIDWEST GUARDRAIL SYSTEM THRIE BEAM TRANSITION (MGS)
14B45-05E	MIDWEST GUARDRAIL SYSTEM THRIE BEAM TRANSITION (MGS)
14B45-05F	MIDWEST GUARDRAIL SYSTEM THRIE BEAM TRANSITION (MGS)
14B45-05G	MIDWEST GUARDRAIL SYSTEM THRIE BEAM TRANSITION (MGS)
14B45-05H	MIDWEST GUARDRAIL SYSTEM THRIE BEAM TRANSITION (MGS)
14B45-05I	MIDWEST GUARDRAIL SYSTEM THRIE BEAM TRANSITION (MGS)
14B45-05J	MIDWEST GUARDRAIL SYSTEM THRIE BEAM TRANSITION (MGS)
14B45-05K	MIDWEST GUARDRAIL SYSTEM THRIE BEAM TRANSITION (MGS)
14B45-05L	MIDWEST GUARDRAIL SYSTEM THRIE BEAM TRANSITION (MGS)
15C02-09A	BARRICADES AND SIGNS FOR MAINLINE CLOSURES
15C02-09B	BARRICADES AND SIGNS FOR VARIOUS CLOSURES
15C02-09C	DETOUR SIGNING FOR MAINLINE CLOSURES
15C03-05	BARRICADES AND SIGNS FOR SIDEROAD CLOSURES
15C04-05	TRAFFIC CONTROL, ADVANCE WARNING SIGNS 45 M.P.H. OR GREATER TWO-WAY UNDIVIDED ROAD OPEN TO TRAFFIC
15C08-23A	PERMANENT LONGITUDINAL PAVEMENT MARKINGS
15C08-23B	TEMPORARY LONGITUDINAL PAVEMENT MARKING
15C09-13A	SIGNING AND PAVEMENT MARKING DETAILS FOR RAILROAD-HIGHWAY GRADE CROSSINGS
15C11-10B	CHANNELIZING DEVICES DRUMS, CONES, BARRICADES AND VERTICAL PANELS
15C12-09A	TRAFFIC CONTROL FOR LANE CLOSURE WITH FLAGGING OPERATION
15C19-08A	MOVING PAVEMENT MARKING OPERATION TWO-LANE TWO-WAY ROADWAY
15C35-06A	PAVEMENT MARKING (INTERSECTIONS)
15D39-02	TRAFFIC CONTROL, DROP-OFF SIGNING
15D44-02	TRAFFIC CONTROL, SIGNING ON ROADWAYS WITH MILLED SURFACES
15D51-01	TRAFFIC CONTROL, MOBILE OPERATIONS ON AN UNDIVIDED ROADWAY

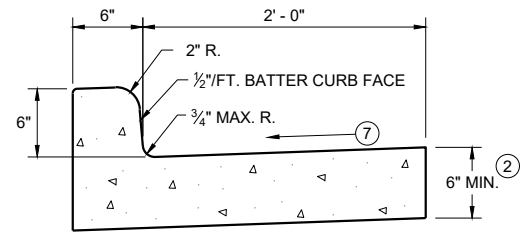


TYPES A^① & D

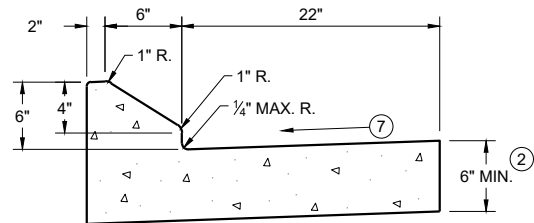


6" SLOPED CURB TYPES G^① & J

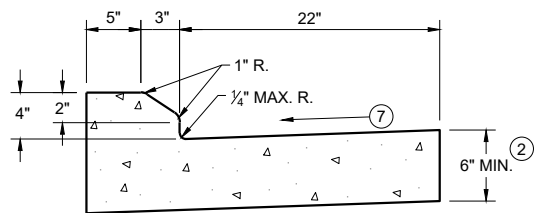

4" SLOPED CURB TYPES G^① & J

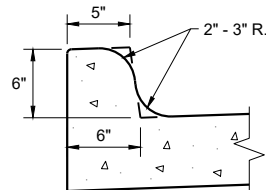


TYPES K^① & L
(OPTIONAL CURB SHAPE)

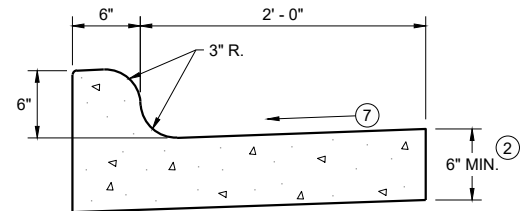


TYPES K^① & L

CONCRETE CURB AND GUTTER 30"

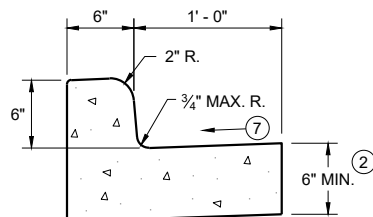


TYPES A^① & D

CONCRETE CURB AND GUTTER 18"

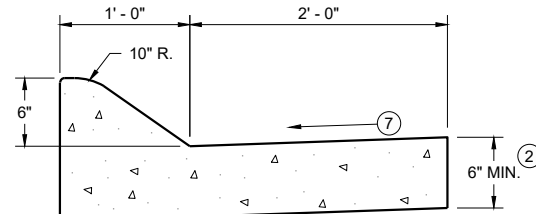


6" SLOPED CURB TYPES A^① & D

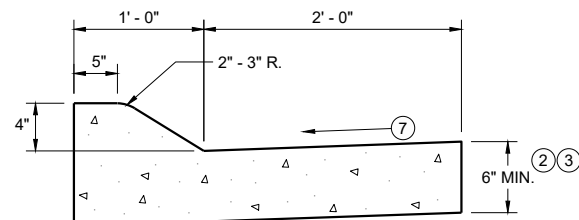


4" SLOPED CURB TYPES A^① & D

CONCRETE CURB AND GUTTER 36"

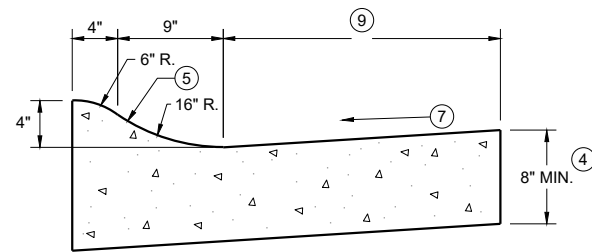

4" SLOPED CURB TYPES R^① & T

TBT & TBTT	X
30"	22"
36"	28"

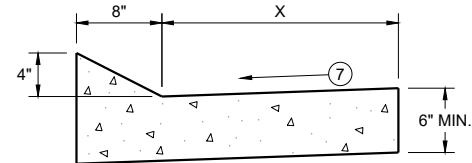


TYPES TBT & TBTT^①

CONCRETE CURB AND GUTTER


PAVEMENT THICKNESS
AND MAXIMUM CONCRETE
PANEL WIDTH TABLE

PAVEMENT THICKNESS	MAXIMUM PANEL WIDTH
LESS THAN 10"	12'
10" & ABOVE	15'

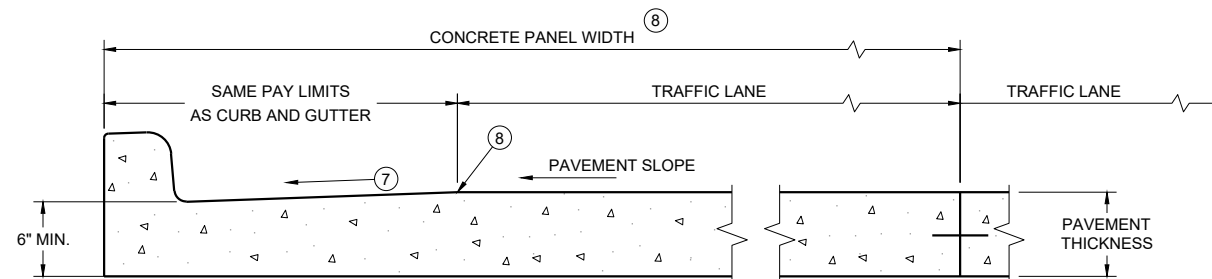

PARTIAL SECTION OF PAVEMENT^{*}
WITH INTEGRAL CURB AND GUTTER

^{*} BIKE LANE IS NOT SHOWN

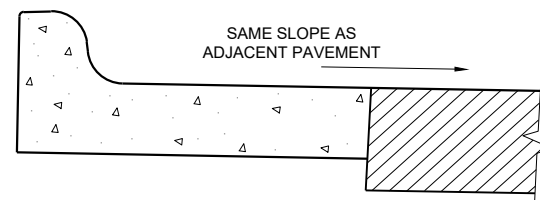

REVERSE SLOPE GUTTER^⑥
(TYPICAL FOR ALL CURB & GUTTER TYPES)

CONCRETE CURB AND GUTTER

STATE OF WISCONSIN
DEPARTMENT OF TRANSPORTATION

GENERAL NOTES


DETAILS OF CONSTRUCTION AND WORKMANSHIP NOT SHOWN ON THIS DRAWING SHALL CONFORM TO THE PERTINENT REQUIREMENTS OF THE CONTRACT.

PAVEMENT TIES AND TIE BARS SHALL BE EPOXY COATED IN CONFORMANCE WITH SUBSECTION 505.2.6.2 OF THE STANDARD SPECIFICATIONS.


INTEGRAL CURB AND GUTTER SHALL CONFORM TO THE DETAILS SHOWN FOR CONCRETE CURB AND GUTTER INCLUDING THE TRANSVERSE GUTTER SLOPE.

UNLESS OTHERWISE SHOWN ON THE TYPICAL CROSS SECTIONS, THE BASE AGGREGATE AND COMMON EXCAVATION LIMITS ARE 2' - 0" BEHIND THE BACK OF CURBS.

- ① TIE BARS ARE REQUIRED FOR CURB AND GUTTERS TYPES A, G, K, R, AND TBTT.
- ② THE BOTTOM OF CURB AND GUTTER MAY BE CONSTRUCTED EITHER LEVEL OR PARALLEL TO THE SLOPE OF THE SUBGRADE OR BASE AGGREGATE PROVIDED A 6" MINIMUM GUTTER THICKNESS IS MAINTAINED.
- ③ USE 8" MINIMUM GUTTER THICKNESS WHEN USED WITH AN ADJACENT CONCRETE TRUCK APRON PLACED BEHIND BACK OF CURB.
- ④ THE BOTTOM OF CURB AND GUTTER MAY BE CONSTRUCTED EITHER LEVEL OR PARALLEL TO THE SLOPE OF THE SUBGRADE OR BASE AGGREGATE PROVIDED A 8" MINIMUM GUTTER THICKNESS IS MAINTAINED.
- ⑤ UNLESS OTHERWISE NOTED, FOR STAKING PURPOSES THE FACE OF CURB IS 6" FROM THE BACK OF CURB.
- ⑥ WHEN REVERSE SLOPE GUTTER IS REQUIRED, THE LOCATION(S) WILL BE SHOWN ELSEWHERE IN THE PLAN.
- ⑦ USE 4% GUTTER CROSS SLOPE UNLESS OTHERWISE NOTED IN THE PLANS.
- ⑧ INCLUDE LONGITUDINAL JOINT AND TIE BARS ALONG LANE EDGE WHEN CONCRETE PANEL WIDTH EXCEEDS THE MAXIMUM WIDTH PER TABLE BELOW. LONGITUDINAL JOINT(S) ARE NOT ALLOWED WITHIN TRAFFIC LANES AND BIKE LANES. LONGITUDINAL JOINT MAY BE SAWED.
- ⑨ CONCRETE CURB AND GUTTER 4-INCH SLOPED 30-INCH TYPE "R" AND "T" = 17 INCHES
CONCRETE CURB AND GUTTER 4-INCH SLOPED 36-INCH TYPE "R" AND "T" = 23 INCHES

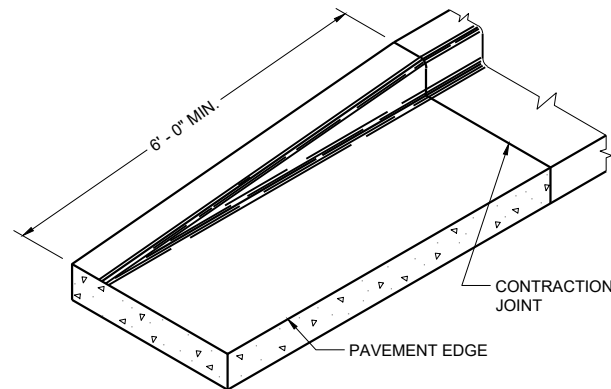


END SECTION CURB AND GUTTER

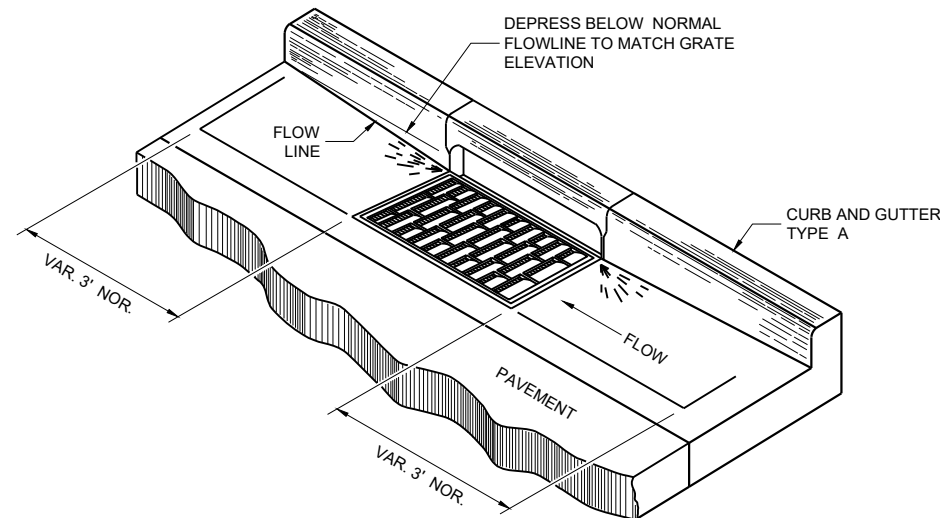


DETAIL OF CURB AND GUTTER AT INLETS


(TYPICAL H INLET COVER SHOWN)

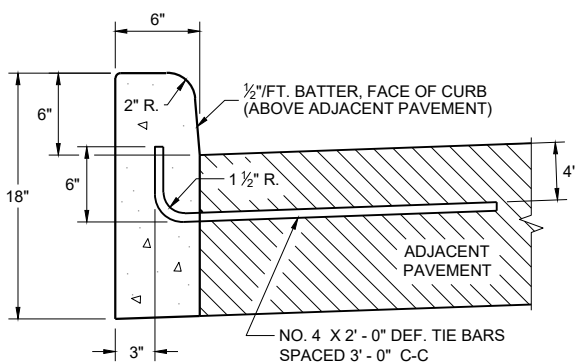


TYPES A^① & D

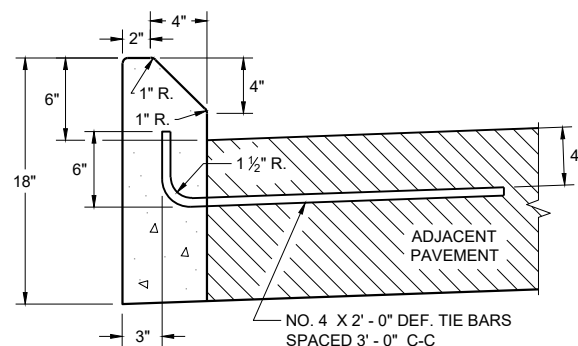


**TYPES G^① & J
CONCRETE CURB**

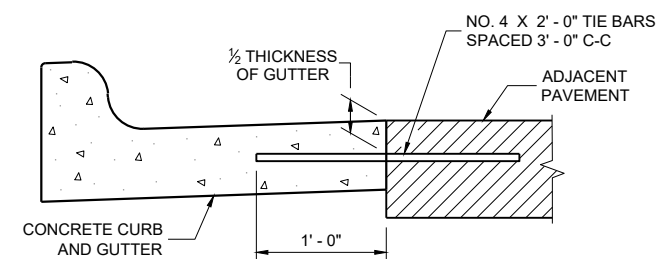


TYPICAL TIE BAR LOCATION^①

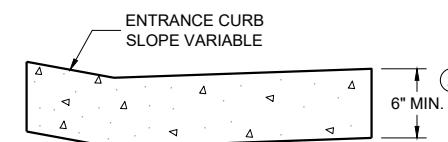

**DRIVEWAY ENTRANCE CURB^⑩
(WHEN DIRECTED BY THE ENGINEER)**

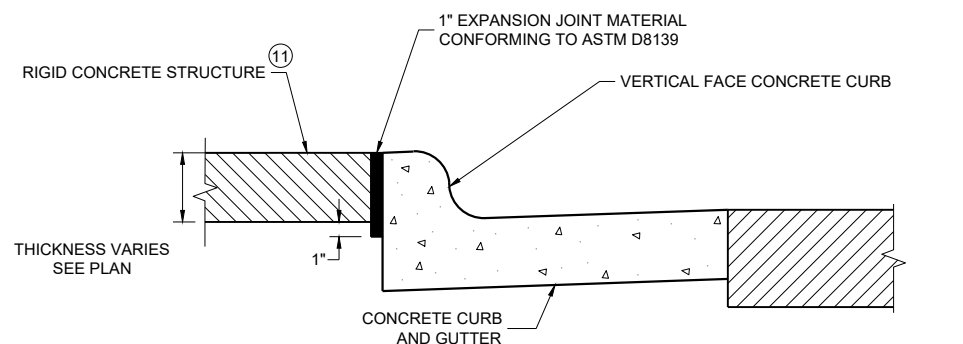

EXPANSION JOINT DETAIL FOR VERTICAL CURB ABUTTING A RIGID STRUCTURE^⑪

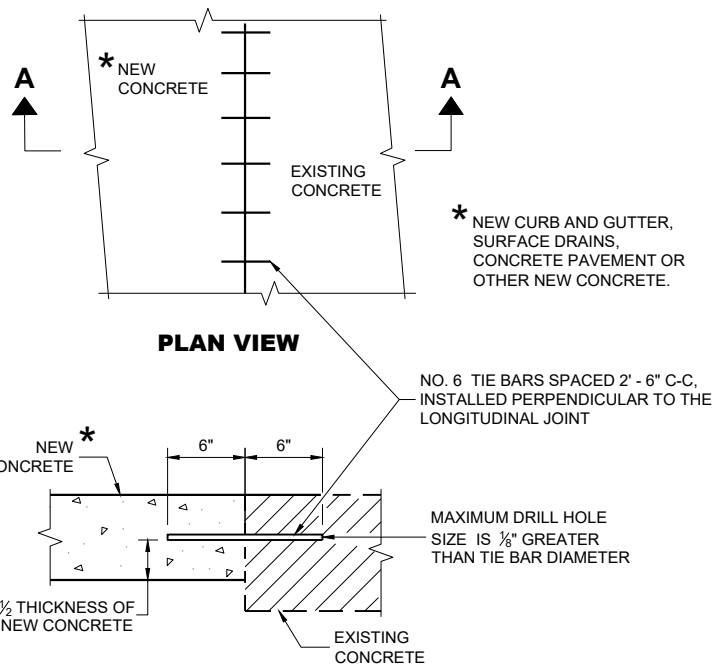

**SECTION A - A
TIE BARS DRILLED INTO EXISTING PAVEMENT**

GENERAL NOTES

DETAILS OF CONSTRUCTION AND WORKMANSHIP NOT SHOWN ON THIS DRAWING SHALL CONFORM TO THE PERTINENT REQUIREMENTS OF THE CONTRACT.

PAVEMENT TIES AND TIE BARS SHALL BE EPOXY COATED IN CONFORMANCE WITH SUBSECTION 505.2.6.2 OF THE STANDARD SPECIFICATIONS.

UNLESS OTHERWISE SHOWN ON THE TYPICAL CROSS SECTIONS, THE BASE AGGREGATE AND COMMON EXCAVATION LIMITS ARE 2' - 0" BEHIND THE BACK OF CURBS.


- ① TIE BARS ARE REQUIRED FOR CURB AND GUTTERS TYPES A, G, K, R, AND TBTT.
- ② THE BOTTOM OF CURB AND GUTTER MAY BE CONSTRUCTED EITHER LEVEL OR PARALLEL TO THE SLOPE OF THE SUBGRADE OR BASE AGGREGATE PROVIDED A 6" MINIMUM GUTTER THICKNESS IS MAINTAINED.
- ⑩ REFER TO SDD 08D18 AND 08D19 FOR ADDITIONAL DRIVEWAY ENTRANCE CURB DETAILS.
- ⑪ PLACE 1" THICK EXPANSION JOINT MATERIAL BETWEEN VERTICAL FACE CURB TYPES EXTENDING FROM THE TOP OF CURB TO 1 INCH BELOW THE ADJOINING CONCRETE SURFACE. RIGID CONCRETE STRUCTURES INCLUDE RAISED CONCRETE MEDIANS, CONCRETE SAFETY ISLANDS, SPLITTER ISLANDS, OR LOCATIONS IDENTIFIED ON THE PLANS.

**CONCRETE CURB, TIES
AND CURB AND GUTTER
APPLICATIONS**

STATE OF WISCONSIN
DEPARTMENT OF TRANSPORTATION


APPROVED
May 2023 /S/ Rodney Taylor
DATE ROADWAY STANDARDS DEVELOPMENT
FHWA UNIT SUPERVISOR

WOOD STAKES (2 PER BALE)
NOMINAL 2" X 2" X 30" MIN.
LENGTH OR EQUIVALENT

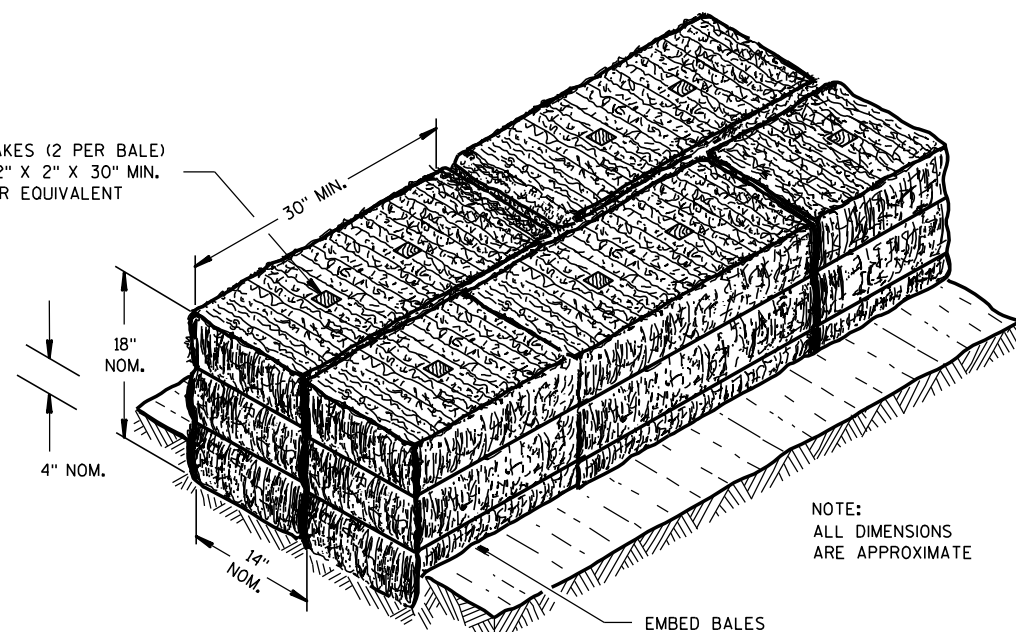


NOTE:
ALL DIMENSIONS
ARE APPROXIMATE

SECTION A-A

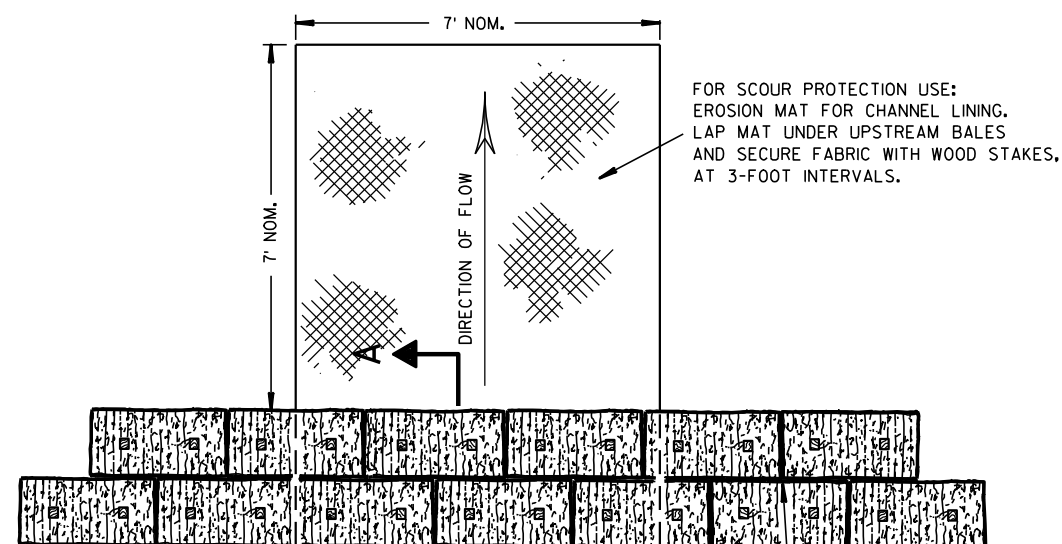

PLAN VIEW

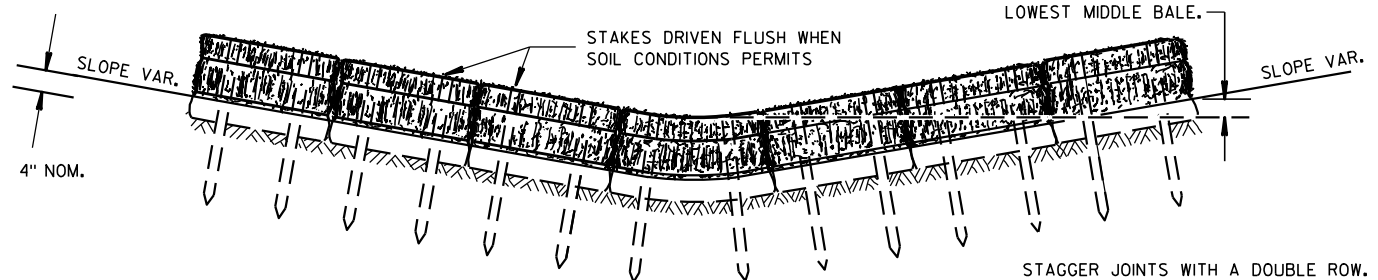


FRONT ELEVATION

TEMPORARY DITCH CHECK USING EROSION BALES ①

GENERAL NOTES


DETAILS OF CONSTRUCTION, MATERIALS AND WORKMANSHIP NOT SHOWN ON THIS DRAWING SHALL CONFORM TO THE PERTINENT REQUIREMENTS OF THE STANDARD SPECIFICATIONS AND THE APPLICABLE SPECIAL PROVISIONS.

- ① TEMPORARY DITCH CHECKS EITHER EROSION BALES OR MANUFACTURED SHALL BE PAID FOR UNDER THE BID ITEM OF TEMPORARY DITCH CHECK. THE DEPARTMENT WILL NOT PAY FOR TEMPORARY DITCH CHECKS CONSTRUCTED OF A SINGLE ROW OF EROSION BALES.

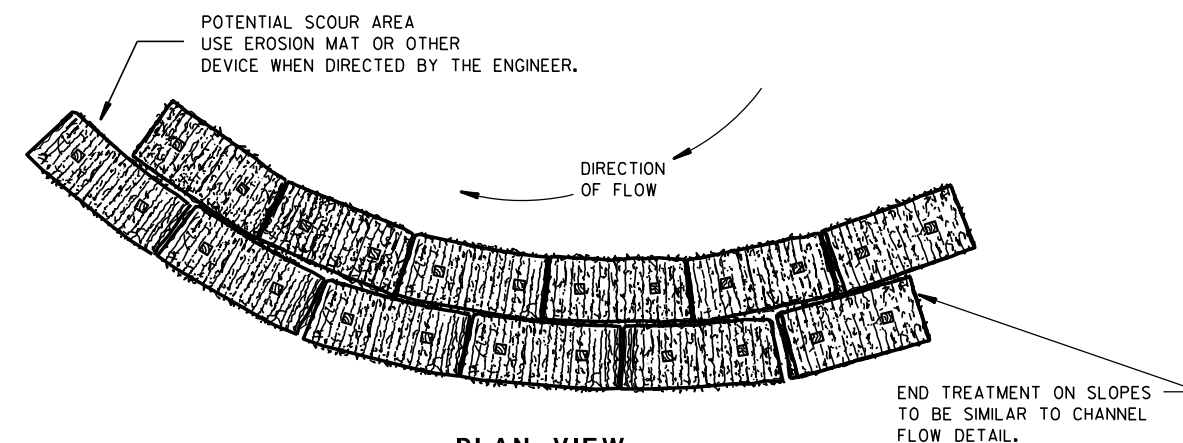


PLAN VIEW

WHEN ALTERING THE DIRECTION OF FLOW

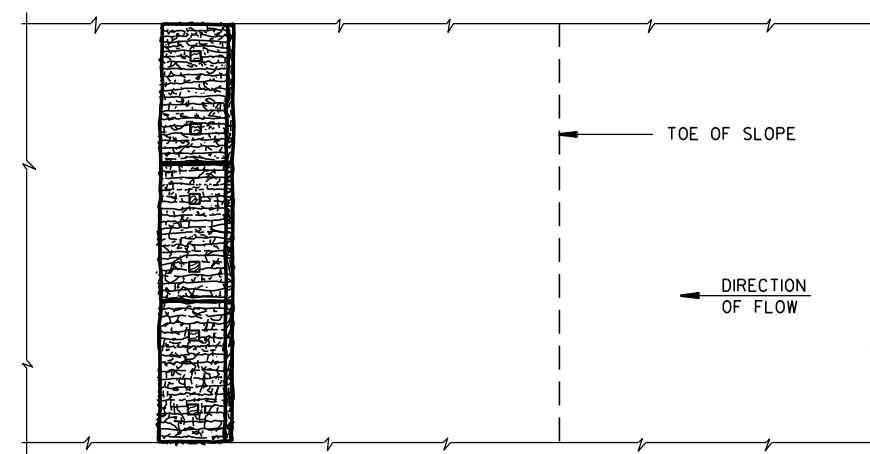

PLAN VIEW

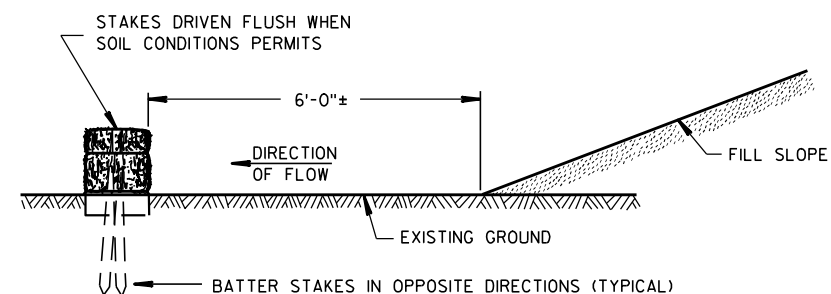

FRONT ELEVATION

WHEN EXISTING GROUND SLOPES AWAY FROM FILL SLOPE

EROSION BALES FOR SHEET FLOW

TYPICAL INSTALLATIONS OF EROSION BALES / TEMPORARY DITCH CHECKS

STATE OF WISCONSIN
DEPARTMENT OF TRANSPORTATION

APPROVED

6/04/02
DATE

/S/ Beth Conn
CHIEF ROADWAY DEVELOPER 63
ENGINEER


FHWA




- ① HORIZONTAL BRACE REQUIRED WITH 2" X 4" WOODEN FRAME OR EQUIVALENT AT TOP OF POSTS.
- ② FOR MANUAL INSTALLATIONS THE TRENCH SHALL BE A MINIMUM OF 4" WIDE & 6" DEEP TO BURY AND ANCHOR THE GEOTEXTILE FABRIC. FOLD MATERIAL TO FIT TRENCH AND BACKFILL & COMPACT TRENCH WITH EXCAVATED SOIL.
- ③ WOOD POSTS SHALL BE A MINIMUM SIZE OF 1½" X 1½" OF OAK OR HICKORY.
- ④ SILT FENCE TO EXTEND ACROSS THE TOP OF THE PIPE.
- ⑤ CONSTRUCT SILT FENCE FROM A CONTINUOUS ROLL IF POSSIBLE BY CUTTING LENGTHS TO AVOID JOINTS. IF A JOINT IS NECESSARY USE ONE OF THE FOLLOWING TWO METHODS; A) OVERLAP THE END POSTS AND TWIST, OR ROTATE, AT LEAST 180 DEGREES, B) HOOK THE END OF EACH SILT FENCE LENGTH.



SILT FENCE
STATE OF WISCONSIN DEPARTMENT OF TRANSPORTATION
APPROVED <u>4-29-05</u> DATE <u>/S/ Beth Connolly</u> CHIEF ROADWAY DEVELOPMENT <u>64</u> ENGINEER FHWA

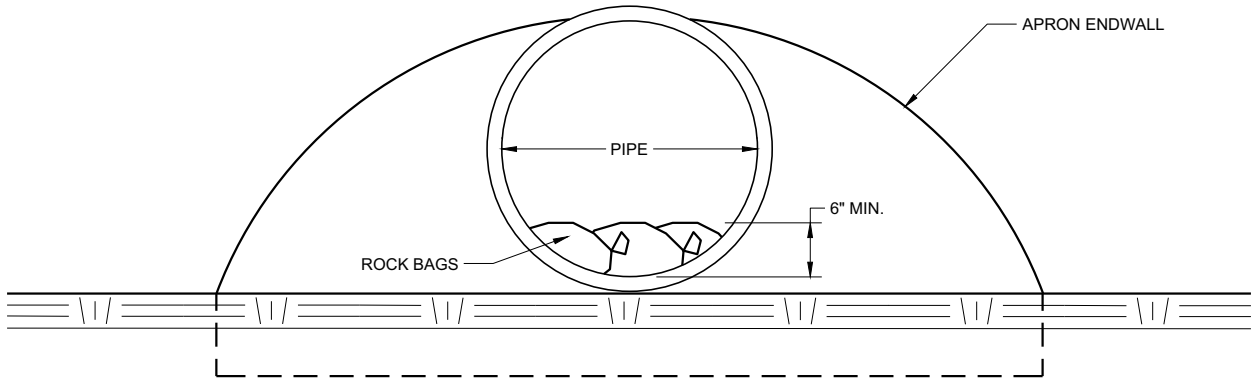

END VIEW

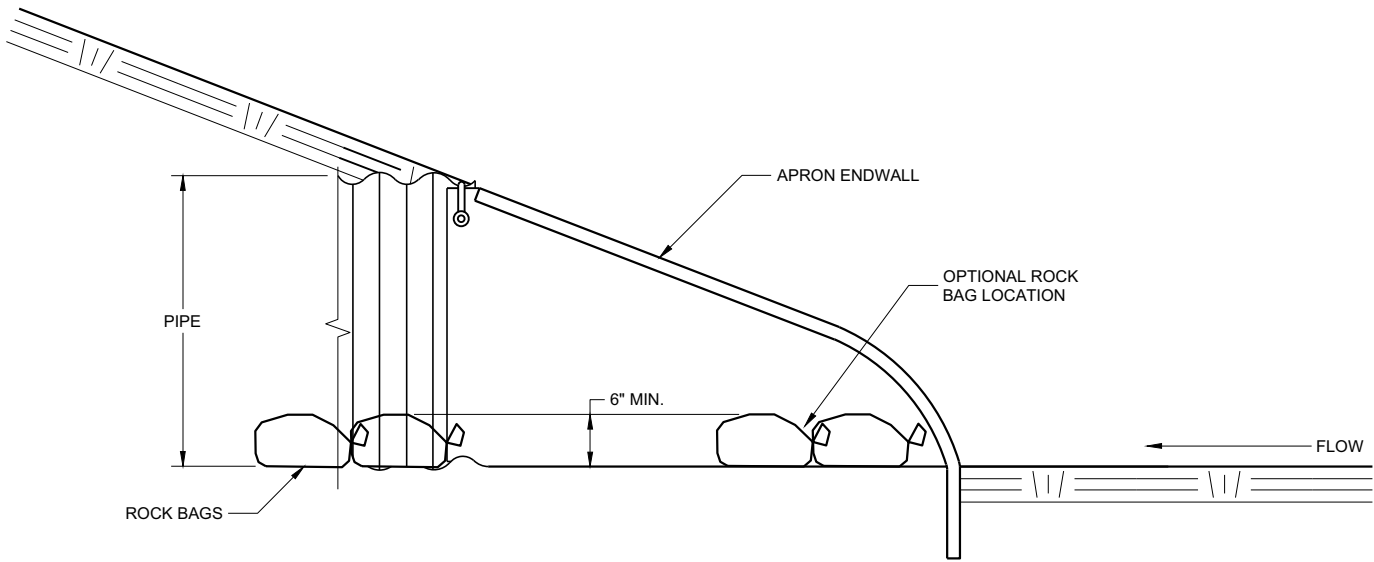




SIDE VIEW

CULVERT PIPE CHECK
(INSTALL ON INLET END ONLY)

CULVERT PIPE CHECK	
STATE OF WISCONSIN DEPARTMENT OF TRANSPORTATION	
APPROVED May 2019 DATE	/S/ Daniel Schave EROSION CONTROL ENGI 65
FHWA	

METAL APRON ENDWALLS												
PIPE DIA. (IN.)	MIN. THICK. (Inches)		DIMENSIONS (Inches)							APPROX. SLOPE		BODY
	STEEL	ALUM.	A (±1")	B (MAX.)	H (±1")	L (±1 1/2")	L1 ①	L2 ①	W (±2")			
12	.064	.060	6	6	6	21	12	17 1/2	24	2 1/2 to 1	1	1 Pc.
15	.064	.060	7	8	6	26	14	21 3/4	30	2 1/2 to 1	1	1 Pc.
18	.064	.060	8	10	6	31	15	28 1/4	36	2 1/2 to 1	1	1 Pc.
21	.064	.060	9	12	6	36	18	29 5/8	42	2 1/2 to 1	1	1 Pc.
24	.064	.075	10	13	6	41	18	37 1/4	48	2 1/2 to 1	1	1 Pc.
30	.079	.075	12	16	8	51	18	52 1/4	60	2 1/2 to 1	1	1 Pc.
36	.079	.105	14	19	9	60	24	59 3/4	72	2 1/2 to 1	2	Pc.
42	.109	.105	16	22	11	69	24	75 5/8	84	2 1/2 to 1	2	Pc.
48	.109	.105	18	27	12	78	24	81	90	2 1/4 to 1	3	Pc.
54	.109	.105	18	30	12	84	30	85 1/2	102	2 1/4 to 1	3	Pc.
60	.109x	.105x	18	33	12	87	—	—	114	2 to 1	3	Pc.
66	.109x	.105x	18	36	12	87	—	—	120	2 to 1	3	Pc.
72	.109x	.105x	18	39	12	87	—	—	126	2 to 1	3	Pc.
78	.109x	.105x	18	42	12	87	—	—	132	1 1/2 to 1	3	Pc.
84	.109x	.105x	18	45	12	87	—	—	138	1 1/2 to 1	3	Pc.
90	.109x	.105x	18	37	12	87	—	—	144	1 1/2 to 1	3	Pc.
96	.109x	.105x	18	35	12	87	—	—	150	1 1/2 to 1	3	Pc.




* EXCEPT CENTER PANEL
SEE GENERAL NOTES

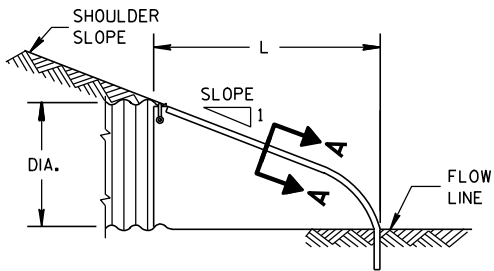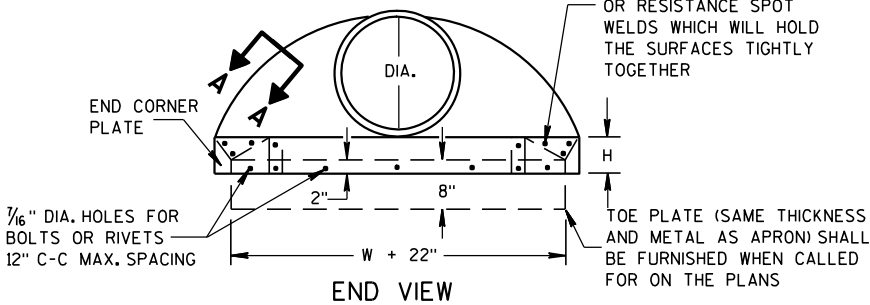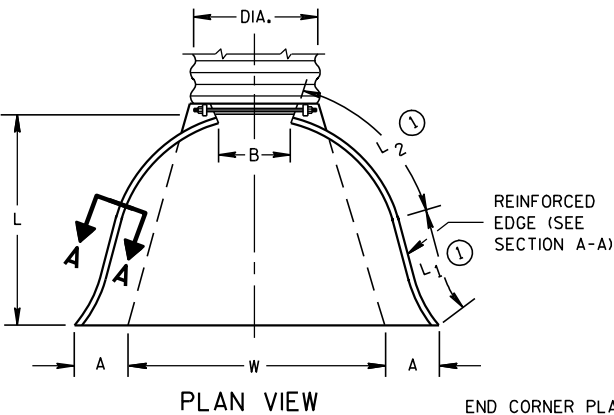

SIDE ELEVATION
METAL ENDWALLS


REINFORCED CONCRETE APRON ENDWALLS												
PIPE DIA. (IN.)	DIMENSIONS (Inches)							APPROX. SLOPE				
	T	A	B	C	D	E	G					
12	2	4	24	48 7/8	72 7/8	24	2	3 to 1				
15	2 1/4	6	27	46	73	30	2 1/4	3 to 1				
18	2 1/2	9	27	46	73	36	2 1/2	3 to 1				
21	2 3/4	9	36	37 1/2	73 1/2	42	2 3/4	3 to 1				
24	3	9 1/2	43 1/2	30	73 1/2	48	3	3 to 1				
27	3 1/4	10 1/2	49 1/2	24	73 1/2	54	3 1/4	3 to 1				
30	3 1/2	12	54	19 3/4	73 1/2	60	3 1/2	3 to 1				
36	4	15	63	34 3/4	97 3/4	72	4	3 to 1				
42	4 1/2	21	63	35	98	78	4 1/2	3 to 1				
48	5	24	72	26	98	84	5	3 to 1				
54	5 1/2	27	65	33 1/4-35	98 1/4-100	90	5 1/2	2 1/2 to 1				
60	6	30-35	60	39	99	96	5	2 to 1				
66	6 1/2	24-30	72-78	21-27	99	102	5 1/2	2 to 1				
72	7	24-36	78	21	99	108	6	2 to 1				
78	7 1/2	24-36	78	21	99	114	6 1/2	2 to 1				
84	8	36	90 1/2	21	111 1/2	120	6 1/2	1 1/2 to 1				
90	8 1/2	41	87 1/2	24	111 1/2	132	6 1/2	1 1/2 to 1				

* MINIMUM
** MAXIMUM


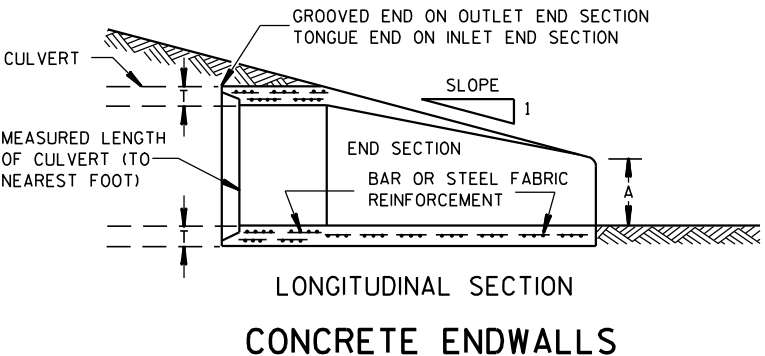
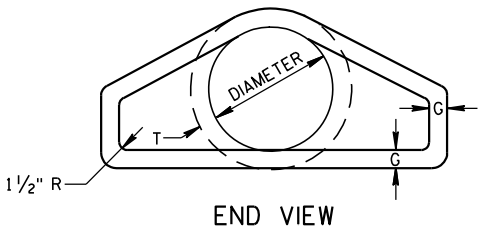
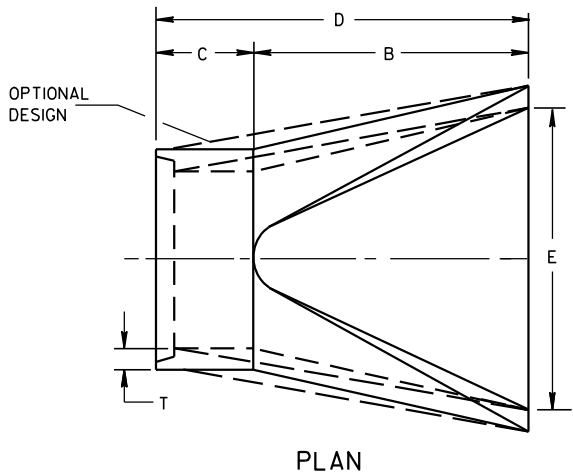


LONGITUDINAL SECTION
CONCRETE ENDWALLS

1" WIDE, 12 GA. (0.109" THICK) GALVANIZED STRAP WITH STANDARD 6" X 1/2" BAND BOLT AND NUT

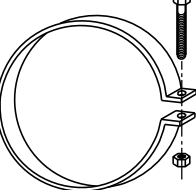

ALTERNATE FOR TYPE 1 CONNECTION
END SECTION CONNECTOR STRAP

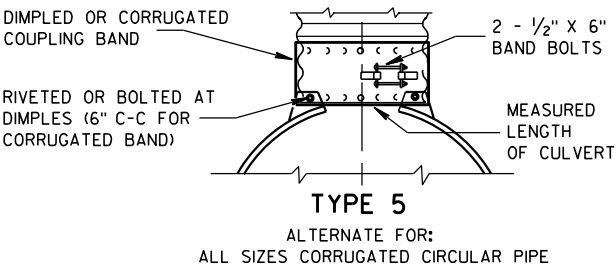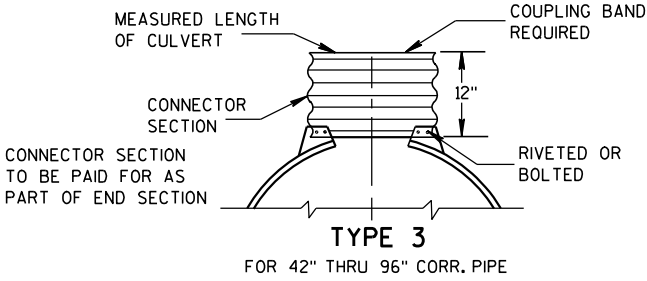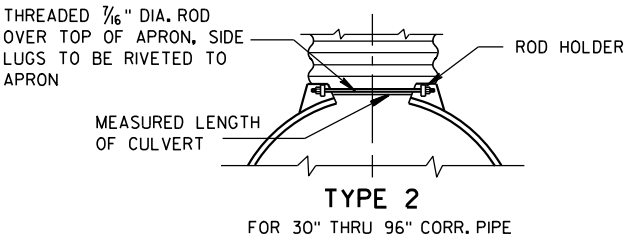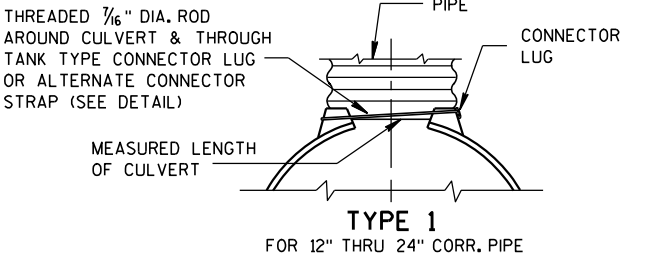


NOTE: DIMPLED BAND FITS OVER OUTSIDE OF ENDWALL, AND CORRUGATED BAND FITS INSIDE ENDWALL. DIMPLED BAND MAY BE USED WITH HELICALLY CORRUGATED PIPE.

FOR CIRCUMFERENTIALLY CORRUGATED PIPE USE ENDWALL CONNECTION DETAILS 1, 2, 3 OR 5 AS APPLICABLE.

FOR HELICALLY CORRUGATED PIPE USE ENDWALL CONNECTION DETAILS 1, 2 OR 5.

FOR HELICALLY CORRUGATED PIPES WITH TWO CIRCUMFERENTIAL CORRUGATIONS AT EACH END USE ENDWALL CONNECTION DETAILS 1, 2 OR 3.

CONNECTION DETAILS

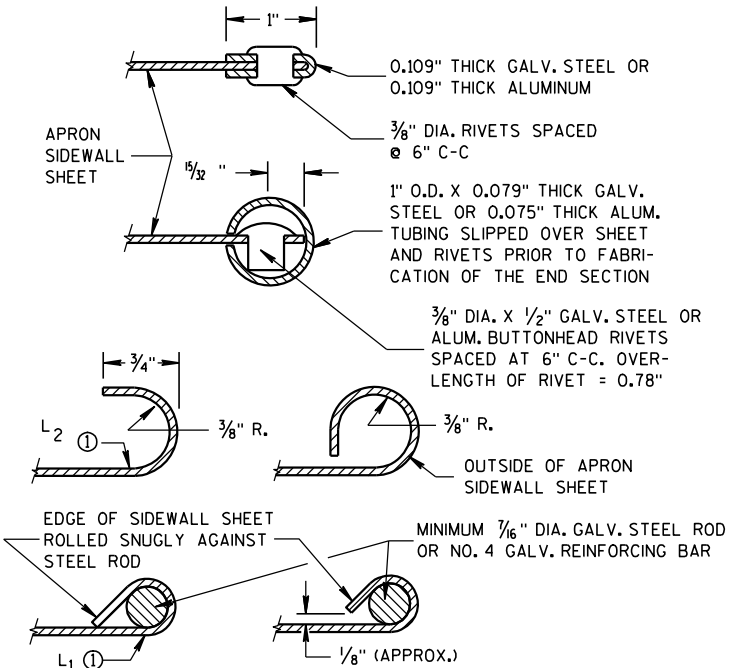

SECTION A-A

GENERAL NOTES

DETAILS OF CONSTRUCTION, MATERIALS AND WORKMANSHIP NOT SHOWN ON THIS DRAWING SHALL CONFORM TO THE PERTINENT REQUIREMENTS OF THE STANDARD SPECIFICATIONS AND THE APPLICABLE SPECIAL PROVISIONS.

CONCRETE CULVERT ENDWALLS MAY NOT BE USED WITH GALVANIZED STEEL OR ALUMINUM CULVERT PIPE OR VICE VERSA. GALVANIZED STEEL OR ALUMINUM ENDWALLS SHALL NORMALLY BE INSTALLED ON CULVERT PIPE OF THE SAME METAL.

ALL THREE PIECE STEEL APRON ENDWALLS FOR 60" DIAMETER PIPE AND LARGER SHALL HAVE 0.109" SIDES AND 0.138" CENTER PANELS. ALL THREE PIECE ALUMINUM APRON ENDWALLS FOR 60" DIAMETER PIPE AND LARGER SHALL HAVE 0.105" SIDES AND 0.134" CENTER PANELS. THE WIDTH OF CENTER PANELS SHALL BE GREATER THAN 20 PERCENT OF THE PIPE PERIMETER.

LAP SEAMS SHALL BE TIGHTLY JOINED BY GALVANIZED RIVETS OR BOLTS FOR STEEL UNITS AND ALUMINUM RIVETS AND BOLTS FOR ALUMINUM UNITS. FOR THE 60" THROUGH 96" DIAMETER APRON ENDWALL SIZES, THE REINFORCED EDGES AND CENTER PANEL SEAMS SHALL BE FURTHER REINFORCED WITH GALVANIZED STEEL OR ALUMINUM STIFFENER ANGLES. THE ANGLES SHALL BE ATTACHED BY GALVANIZED NUTS AND BOLTS FOR STEEL UNITS AND ALUMINUM NUTS AND BOLTS FOR ALUMINUM UNITS.


WHERE TWO OR MORE PIPES WITH APRON ENDWALLS ARE LAID ADJACENT TO EACH OTHER, THEY SHALL BE SEPARATED BY A DISTANCE SUFFICIENT TO PROVIDE A MINIMUM CLEARANCE OF 6 INCHES BETWEEN APRON ENDWALLS.

① FOR PIPE SIZES UP TO 60" DIAMETER, A 180° ROLLED EDGE MAY BE USED INSTEAD OF STEEL ROD REINFORCEMENT. SEE SECTION A-A.


APRON ENDWALLS FOR CULVERT PIPE	
STATE OF WISCONSIN DEPARTMENT OF TRANSPORTATION	
APPROVED 11/30/94 DATE	/S/ Rory L. Rhinehart CHIEF ROADWAY DEVELOP 66 NEER
FHWA	

DIMENSIONS IN INCHES											
PIPE DIA.	A	B	C	D	E	F	G	H	J	L	Z
**4	6	12	5 1/4	9	8	32	36	11	2 3/8	6 1/2	4
6	8	14	7 1/4	11	10	42	44	13	3 5/8	8 1/2	6


** APRON ENDWALL FOR 6 INCH DIAMETER PIPE MAY BE SUBSTITUTED FOR THIS SIZE PROVIDED THE HOLE IN THE HEADWALL IS SIZED AND LOCATED TO CONFORM TO THE 4 INCH DIAMETER PIPE DIMENSIONS (C & J)

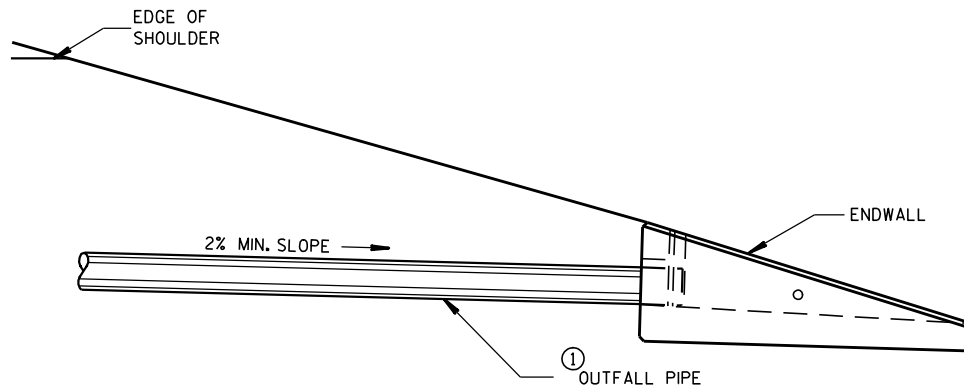


INSTALLATION DETAIL

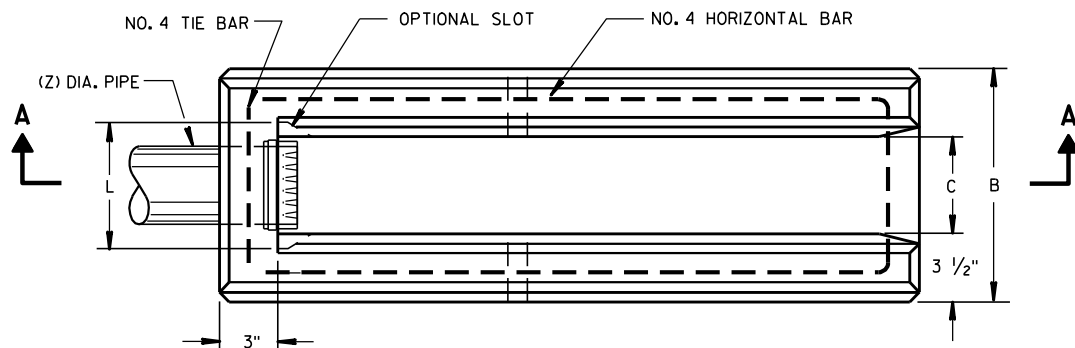

PLAN VIEW

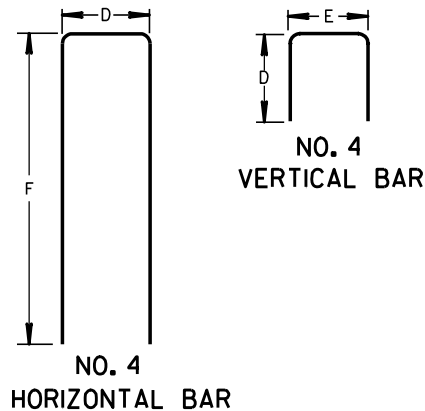


BAR STEEL REINFORCEMENT DETAILS

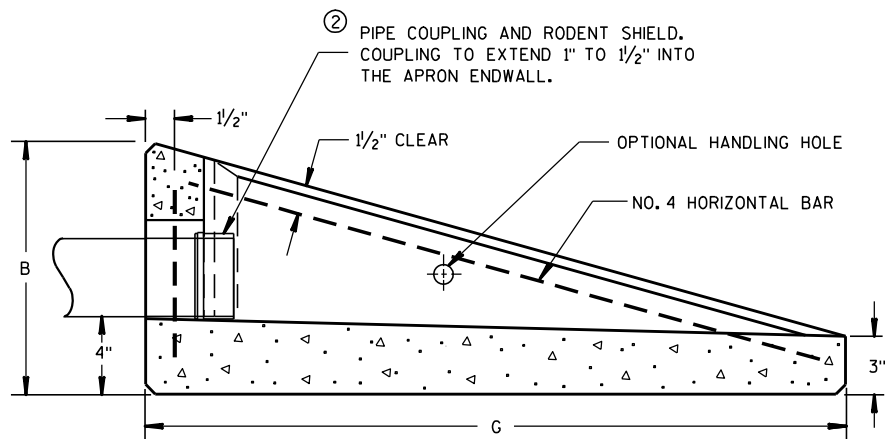

SECTION A-A

CONCRETE APRON ENDWALL FOR UNDERDRAIN

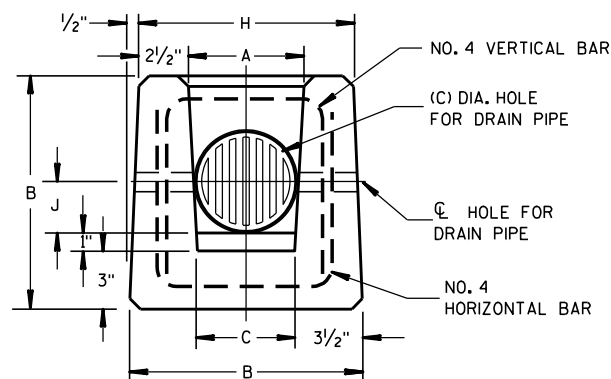

END VIEW

GENERAL NOTES

DETAILS OF CONSTRUCTION, MATERIALS AND WORKMANSHIP NOT SHOWN ON THIS DRAWING SHALL CONFORM TO THE PERTINENT REQUIREMENTS OF THE STANDARD SPECIFICATIONS AND THE APPLICABLE SPECIAL PROVISIONS.

ALTERNATIVE DESIGNS WHICH PROVIDE EQUIVALENT CAPACITY AND STRENGTH MAY BE USED WHEN APPROVED BY THE ENGINEER. ENDWALL MAY BE EITHER PRECAST OR CAST-IN-PLACE CONCRETE.


THE UNDERDRAIN PIPE SHALL BE FULLY INSERTED AND SEALED INTO THE ENDWALL WITH CEMENT MORTAR PRIOR TO BACKFILLING AROUND THE STRUCTURE.

THE UPPERMOST POINT OF THE ENDWALL SHALL BE PLACED FLUSH WITH THE ROADWAY SLOPE. ADJACENT EMBANKMENT SLOPES SHALL BE SHAPED TO FIT THE SIDES AND TOE OF THE ENDWALL. EXACT PLACEMENT OF THE OUTFALL PIPE AND ENDWALL SHALL BE DETERMINED BY THE ENGINEER TO MATCH THE ELEVATIONS AND FLOW DIRECTION OF THE ROADSIDE DITCH.

- ① THE OUTFALL PIPE UNDERDRAIN AND FITTINGS SHALL CONFORM TO THE REQUIREMENTS OF THE SPECIFICATION FOR POLY (VINYL CHORIDE) (PVC) PLASTIC DRAIN, WASTE AND VENT PIPE AND FITTINGS, ASTM DESIGNATION: D 2665, SCHEDULE 40 PVC OR THE STANDARD SPECIFICATION FOR TYPE PSM POLY (VINYL CHORIDE) (PVC) SEWER PIPE AND FITTINGS, ASTM DESIGNATION: D 3034, TYPE PSM SDR 23.5 PVC SEWER PIPE, ALL JOINTS SHALL BE SOLVENT WELDED.

THE OUTFALL PIPE INCLUDING ALL FITTINGS AND THE RODENT SHIELD SHALL BE MEASURED AND PAID FOR AS PIPE UNDERDRAIN UNPERFORATED.

- ② THE RODENT SHIELD SHALL BE A PVC GRATE SIMILAR TO THIS DETAIL. THE GRATE IS COMMERCIALY AVAILABLE AS A FLOOR STRAINER. A PIPE COUPLING IS REQUIRED FOR THE ATTACHMENT OF THIS SHIELD TO THE OUTFALL PIPE. THE SHIELD SHALL BE FASTENED TO THE PIPE COUPLING WITH TWO OR MORE NO. 10 X 1-INCH STAINLESS STEEL SHEET METAL SCREWS.

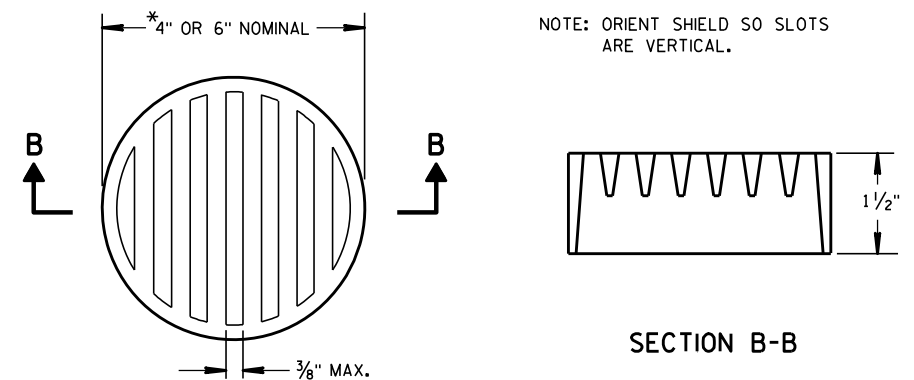

② RODENT SHIELD

*NOTE: DIMENSIONS ARE APPROXIMATE. THE GRATE IS SIZED TO FIT INTO A PIPE COUPLING.

REINFORCED CONCRETE APRON ENDWALL FOR PIPE UNDERDRAIN

STATE OF WISCONSIN
DEPARTMENT OF TRANSPORTATION

APPROVED



3/10/98

DATE





FHWA

/S/ Rory L. Rhinehart
CHIEF ROADWAY DEVELOPER

INEER

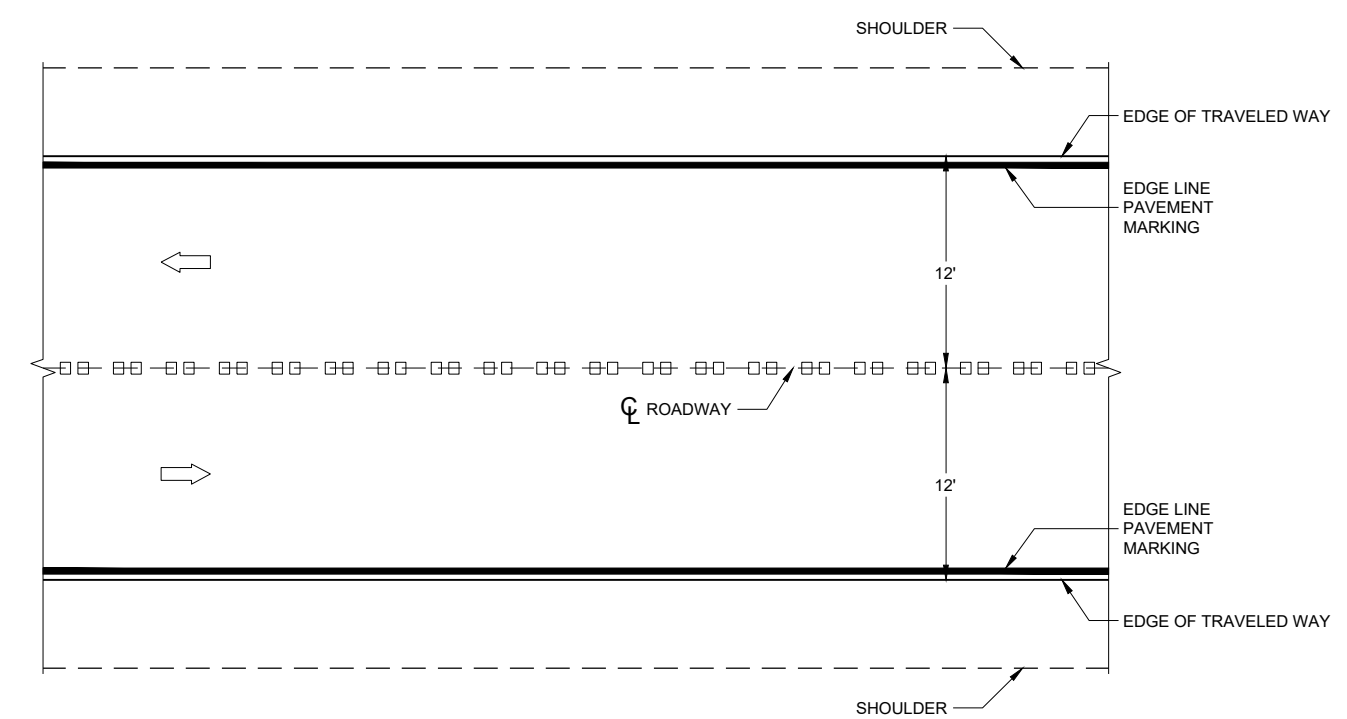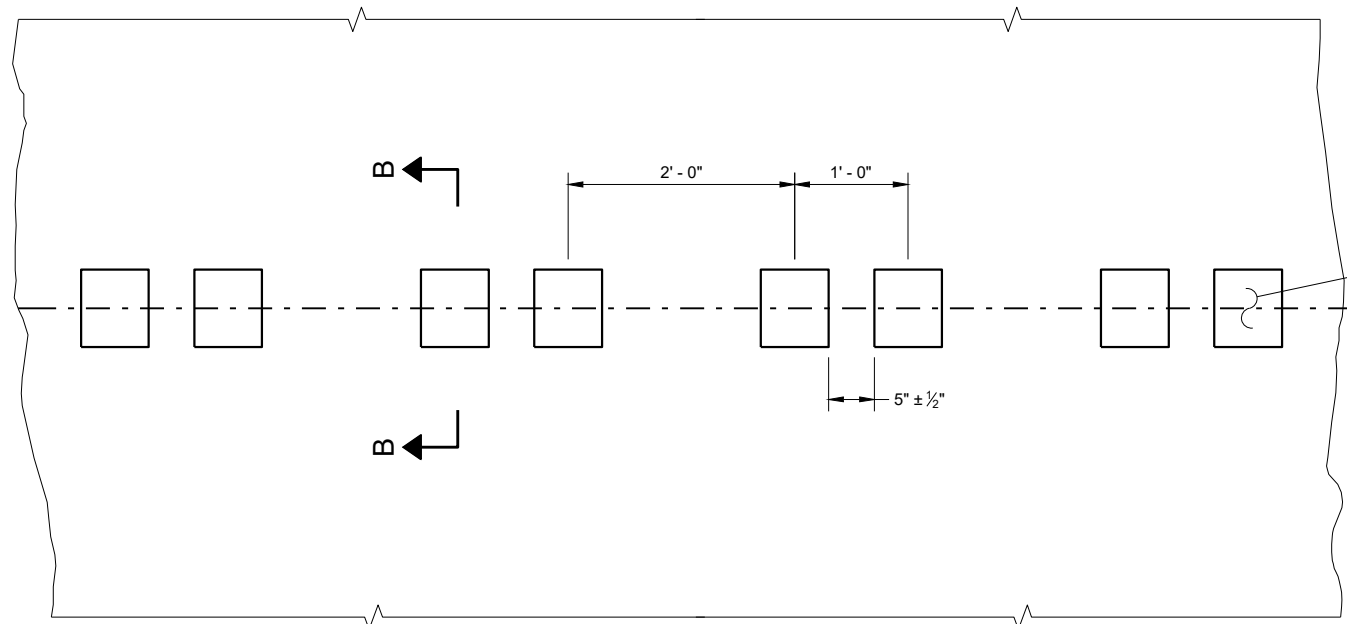


CENTERLINE RUMBLE STRIPS - ASPHALT

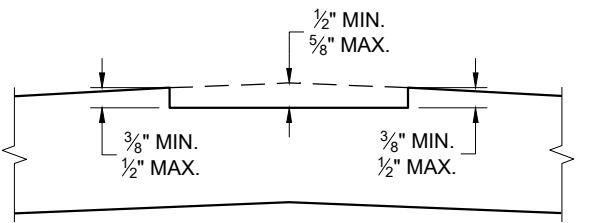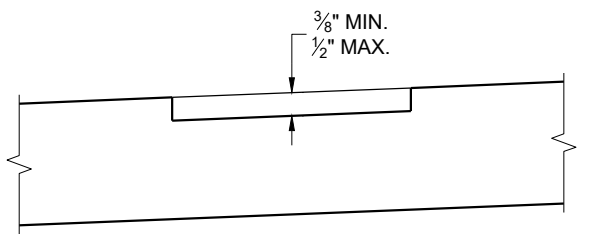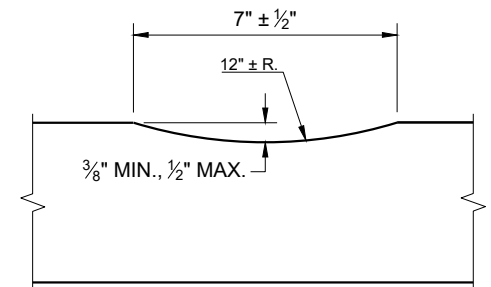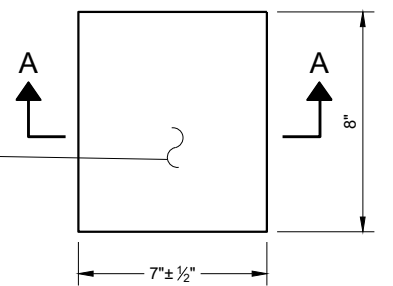

GENERAL NOTES


DO NOT MILL SHOULDER GROOVES THROUGH INTERSECTIONS, MARKED CROSSWALKS, NON-MOTORIZED PATH CROSSINGS, ETC. REFER TO SDD 13A11 SHEETS "d" AND "e".

CENTERLINE GROOVES MAY BE OMITTED IN AREAS WITH HIGH CONCENTRATIONS OF DRIVEWAYS WHEN DIRECTED BY THE ENGINEER.

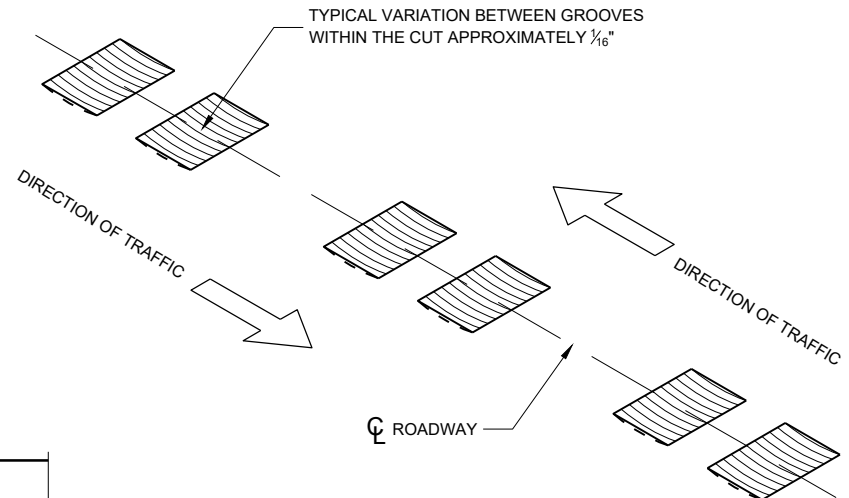


CENTERLINE RUMBLE STRIPS - ASPHALT


STATE OF WISCONSIN
DEPARTMENT OF TRANSPORTATION

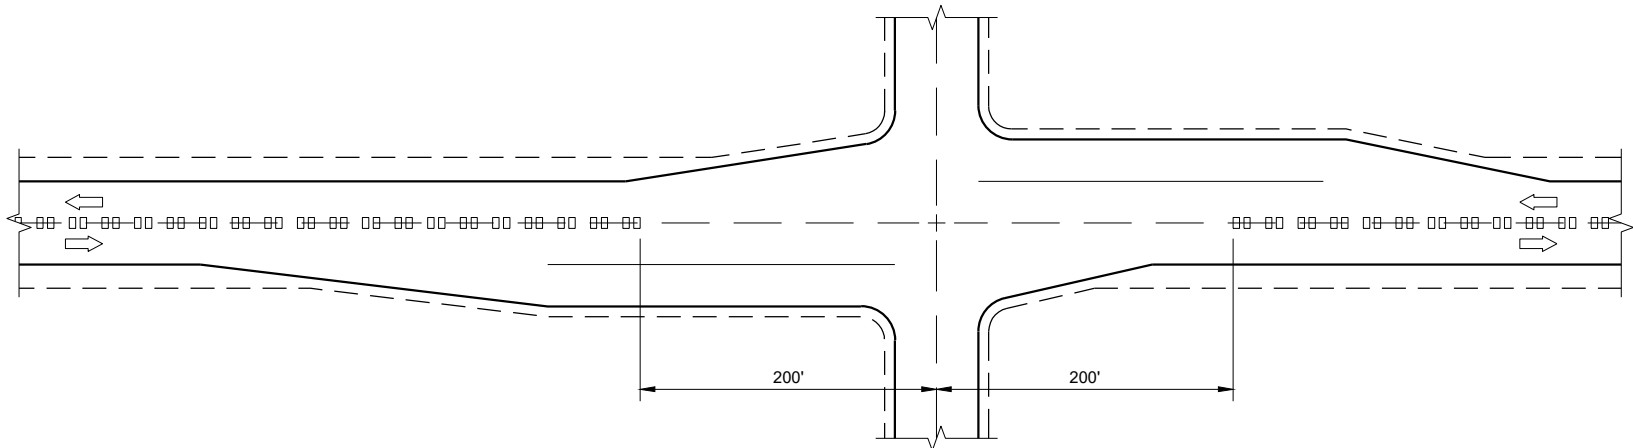

CENTERLINE GROOVES AT INTERSECTIONS

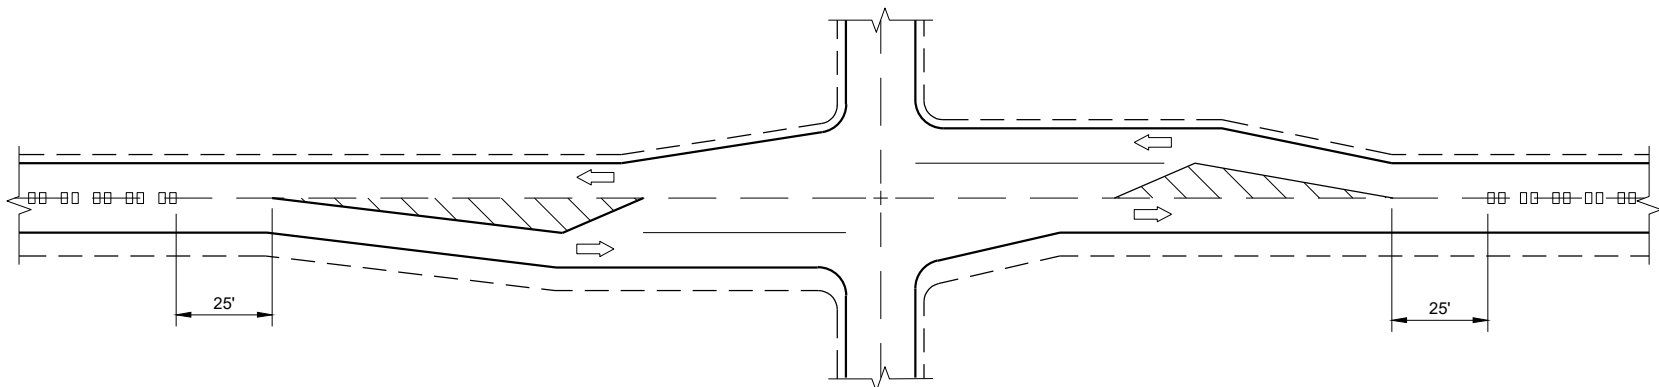


CENTERLINE GROOVES AT INTERSECTIONS
(WITH LEFT TURN LANES)

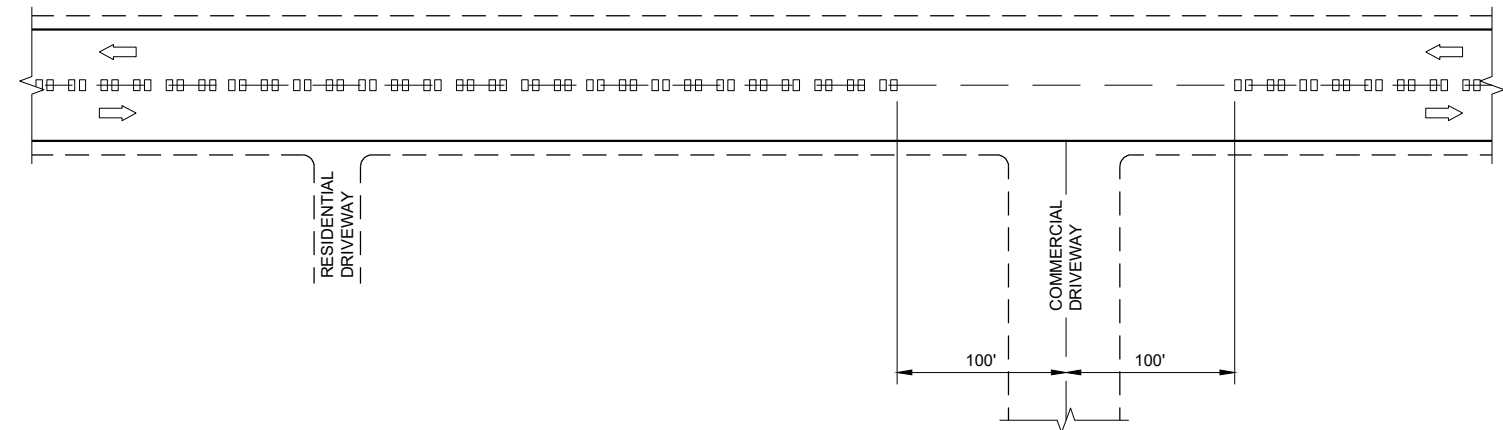


CENTERLINE GROOVES AT DRIVEWAYS^①

GENERAL NOTES

① CENTERLINE GROOVES MAY BE OMITTED IN AREAS WITH HIGH CONCENTRATIONS OF DRIVEWAYS WHEN DIRECTED BY THE ENGINEER.

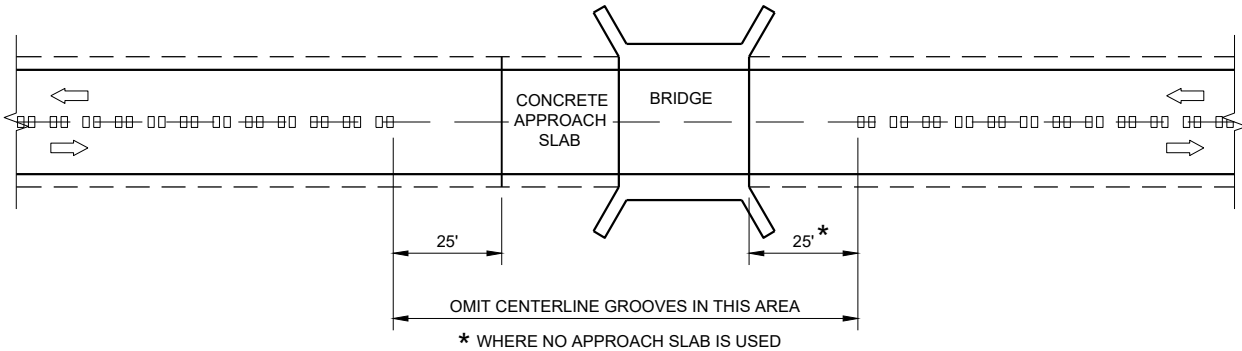

CENTERLINE GROOVES AT BRIDGES

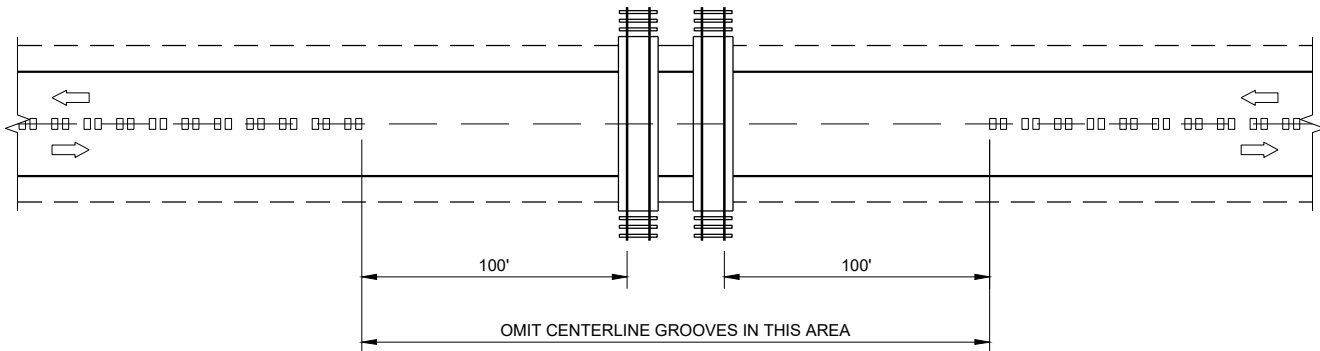

CENTERLINE GROOVES AT RAILROADS

CENTER LINE
RUMBLE STRIPS -
INTERSECTIONS, DRIVEWAYS,
BRIDGES, RAIL ROADS

STATE OF WISCONSIN
DEPARTMENT OF TRANSPORTATION

APPROVED
May 2023
DATE
/S/ John Jenkins
ROADWAY STANDARDS DEVELOPMENT
ENGINEER 69
FHWA

[illegible]

RAILROAD APPROACH

GENERAL NOTES CONTINUED

- ① 1' MINIMUM CROSSING SURFACE COVERAGE PAST THE APPARENT CONTINUATION OF SHOULDER BREAKPOINT, BACK OF CURB, OR OUTSIDE EDGE OF SIDEWALK/PATH. INDIVIDUAL RAILROADS MAY HAVE DIFFERENT MINIMUM STANDARDS.
- ② HMA FLARE FROM OUTSIDE EDGE OF SIDEWALK/PATH, BACK OF CURB, OR AGGREGATE SHOULDER BREAKPOINT TO THE END OF CROSSING SURFACE MATERIAL.
- ③ CROWN TRANSITION LENGTH SHOWN ELSEWHERE IN THE PLAN.
- ④ NEAR EDGE OF PATH TO THE CENTER OF SIGNAL OR GATE MAST SHOULD BE A MINIMUM OF 5'-0". FOR SIDEWALK, THE NEAR EDGE SHOULD BE A MINIMUM OF 3'-0" TO THE CENTER OF SIGNAL OR GATE. NEAR EDGE OF SIDEWALK TO A NON-GATED MAST OR CANTILEVER SHOULD BE A MINIMUM OF 2'-6". SEE PLAN FOR RAILROAD SIGNAL AND GATE LOCATION IF THEY ARE NOT ALREADY INSTALLED.
- ⑤ TERRACE WIDTH VARIES. SEE PLAN FOR RAILROAD SIGNAL AND GATE LOCATIONS. PER PLAN OR PROJECT ENGINEER THE TERRACE AND SIDEWALK/PATH GRADES SHALL BE TRANSITIONED TO MATCH THE GRADE OF THE TRACK. FIELD FIT TO AVOID PONDING.
- ⑥ 25' MINIMUM HMA PAVING MEASURED PARALLEL TO THE ROAD OR 10' MINIMUM MEASURED PERPENDICULAR TO THE TRACK FROM THE EDGE OF THE CROSSING SURFACE, WHICHEVER IS GREATER.
- ⑦ REFERENCE SDD 8-D-01 END SECTION CURB AND GUTTER. MEDIAN END NEAR THE TRACK SHOULD BE PARALLEL TO THE TRACK. 6'-0" TAPER FOR A MEDIAN SHOULD BE REDUCED TO GET FULL HEIGHT CURB WHERE THE GATE COMES DOWN. DESIGN OPTION TO POUR MEDIAN TAPER IN ONE PIECE. BUILD PER PLAN UNLESS OTHERWISE APPROVED BY THE RAILROAD ENGINEER AND THE PROJECT ENGINEER.
- ⑧ IF METAL END PLATES ARE NOT INSTALLED BY THE RAILROAD THEN HMA PAVEMENT WEDGE SHALL BE PLACED AT THE END OF THE LAST PANEL TAPERED TO BACK EDGE OF NEXT TIE AND THOROUGHLY COMPACTED. SEE DETAIL G.

PLANS AND SECTIONS ARE TYPICAL. DIMENSIONS VARY PER PROJECT.

DETAILS OF CONSTRUCTION, MATERIALS AND WORKMANSHIP NOT SHOWN ON THIS
DRAWING SHALL CONFORM TO THE PERTINENT REQUIREMENTS OF THE STANDARD
SPECIFICATIONS, PROJECT PLANS, AND THE APPLICABLE SPECIAL PROVISIONS.

CROSSING SURFACE MATERIAL, RAILS, TIES, BALLAST, AND CROSSING DRAINAGE SYSTEM BY OTHERS UNLESS DIRECTED OTHERWISE. IF THE FINAL GRADES DON'T MATCH TO THE PLAN GRADES THEN GRADE ADJUSTMENTS WILL BE NECESSARY. CONFIRM NEW GRADES WITH PROJECT ENGINEER.

HMA PAVEMENT APPROACHES, HMA PAVEMENT CROSSING SURFACES, AND HMA FLANGWAY/FIELD FILLERS TO BE REPLACED BY ROADWAY CONTRACTOR UNLESS DIRECTED OTHERWISE BY THE PLANS, SPECIAL PROVISIONS, RAILROAD ENGINEER, OR PROJECT ENGINEER.


HMA PAVEMENT SHALL BE ROLLED PARALLEL TO THE TRACK.

WHEN THERE IS A SIDEWALK OR SHARED-USE PATH, ADD DETECTABLE WARNING FIELDS PER CURRENT STANDARD DETAIL DRAWING 8D5-E.

THE CROSSING SHALL NOT BE OPENED TO ANY TYPE OF TRAFFIC UNTIL IT IS FULLY PAVED AND COOLED SUFFICIENTLY UNLESS OTHERWISE APPROVED BY THE RAILROAD ENGINEER AND THE PROJECT ENGINEER.

NO NON-RUBBER TIRED OR TRACKED EQUIPMENT SHALL CROSS OR SIT ON THE CROSSING SURFACE WITHOUT PROTECTING THE CROSSING SURFACE WITH A METHOD APPROVED BY THE RAILROAD ENGINEER AND PROJECT ENGINEER.

PLACE BASE AGGREGATE DENSELY AROUND SIGNAL BASE. COORDINATE WITH THE RAILROAD ENGINEER.

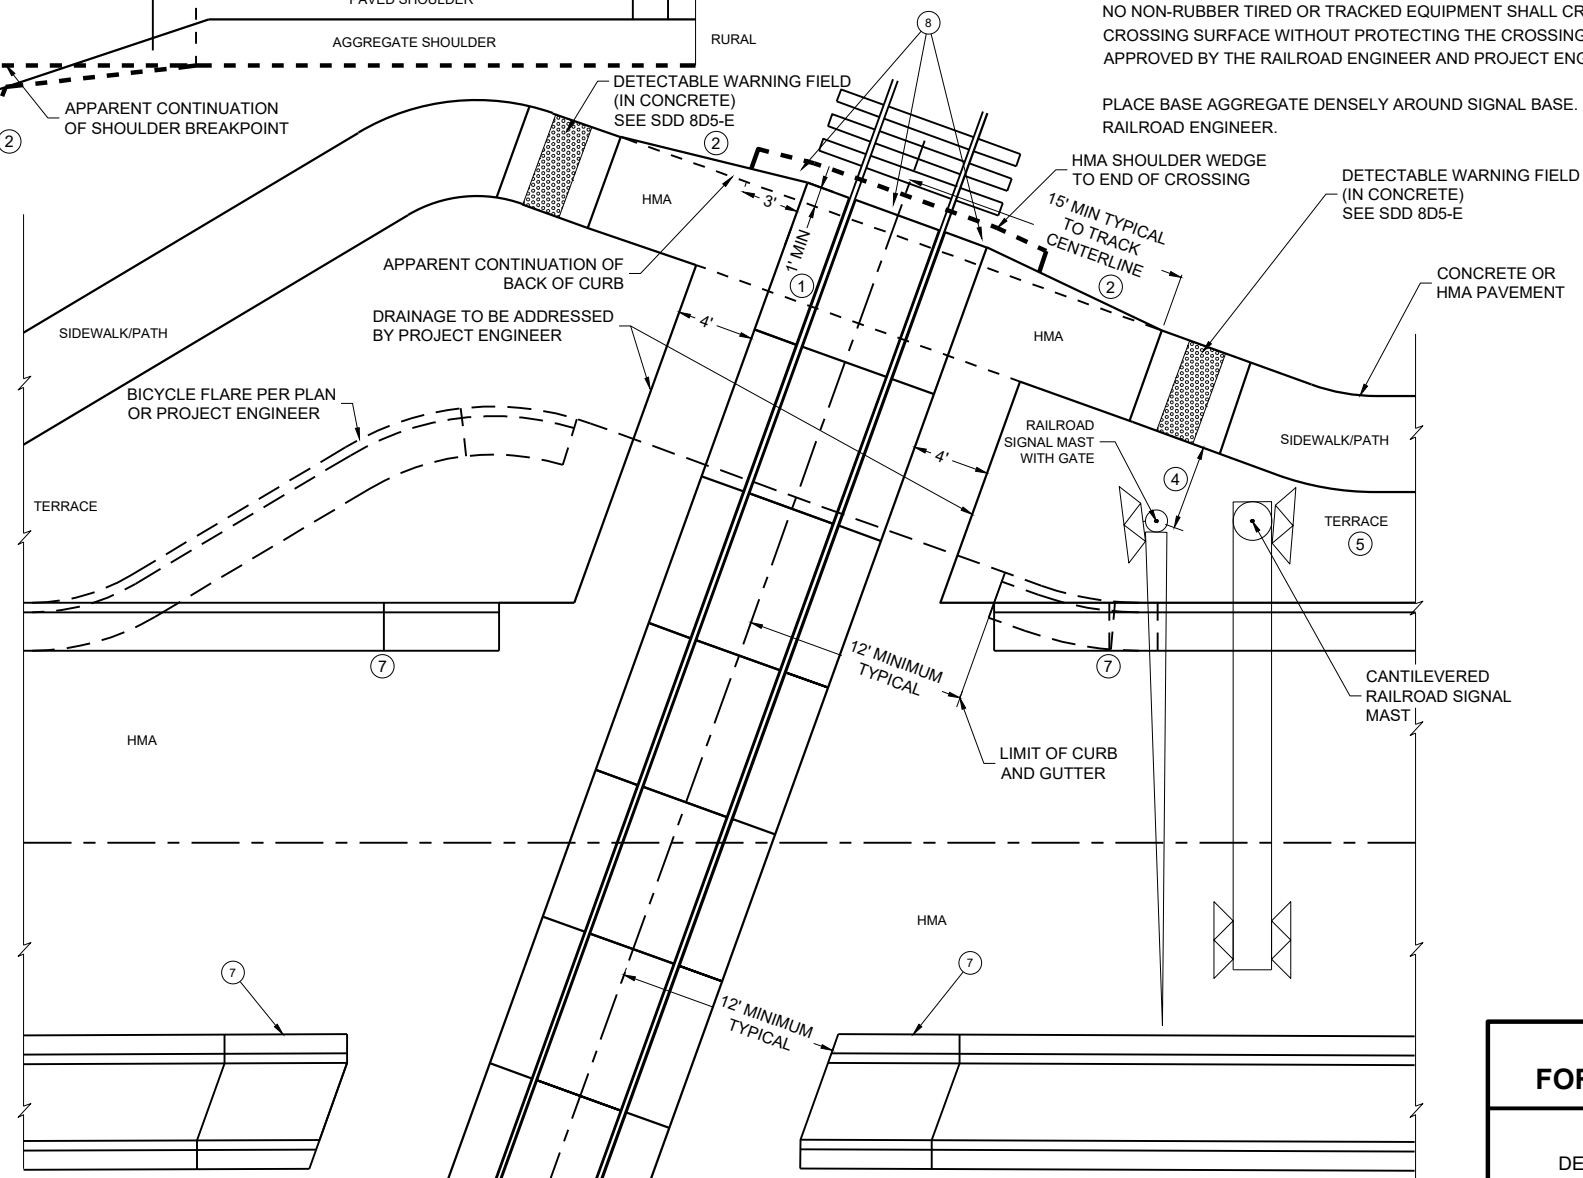


MEDIAN AND SIDEWALK/SHARED-USE PATH APPROACH

PAVEMENT DETAILS FOR RAILROAD APPROACH


STATE OF WISCONSIN
DEPARTMENT OF TRANSPORTATION

APPROVED
May 2023
DATE


/S/ Kristen Sommers
STATE RAILROAD ENGINEERING
AND SAFETY SUPERVISOR

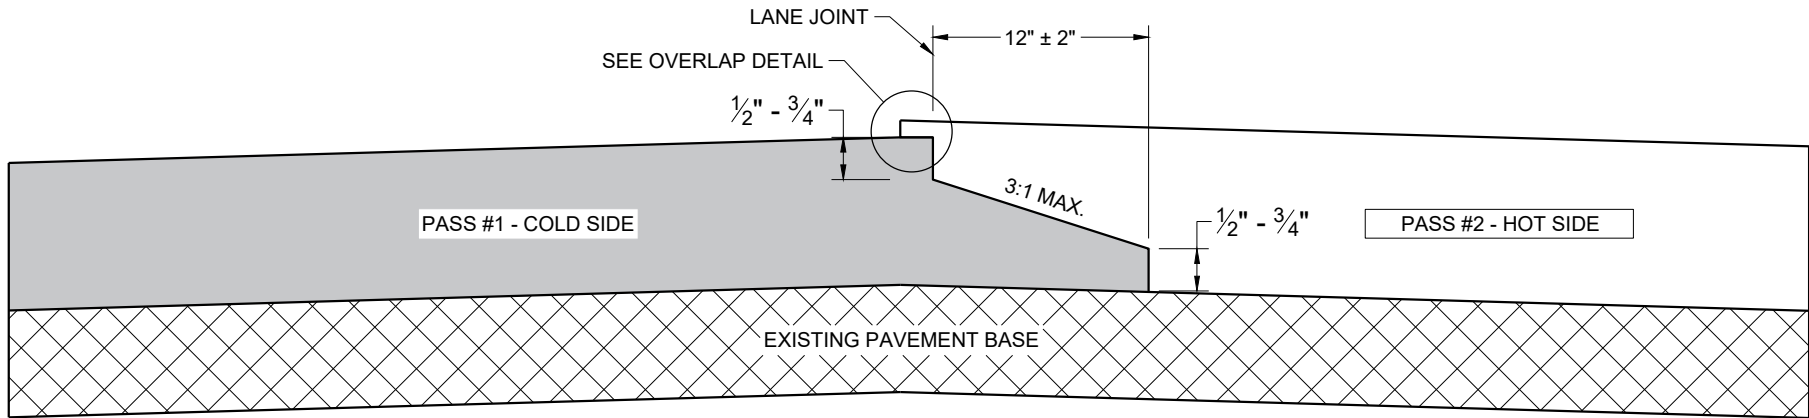

**TYPICAL PAVEMENT CROSS SECTION
NOTCHED WEDGE JOINT**

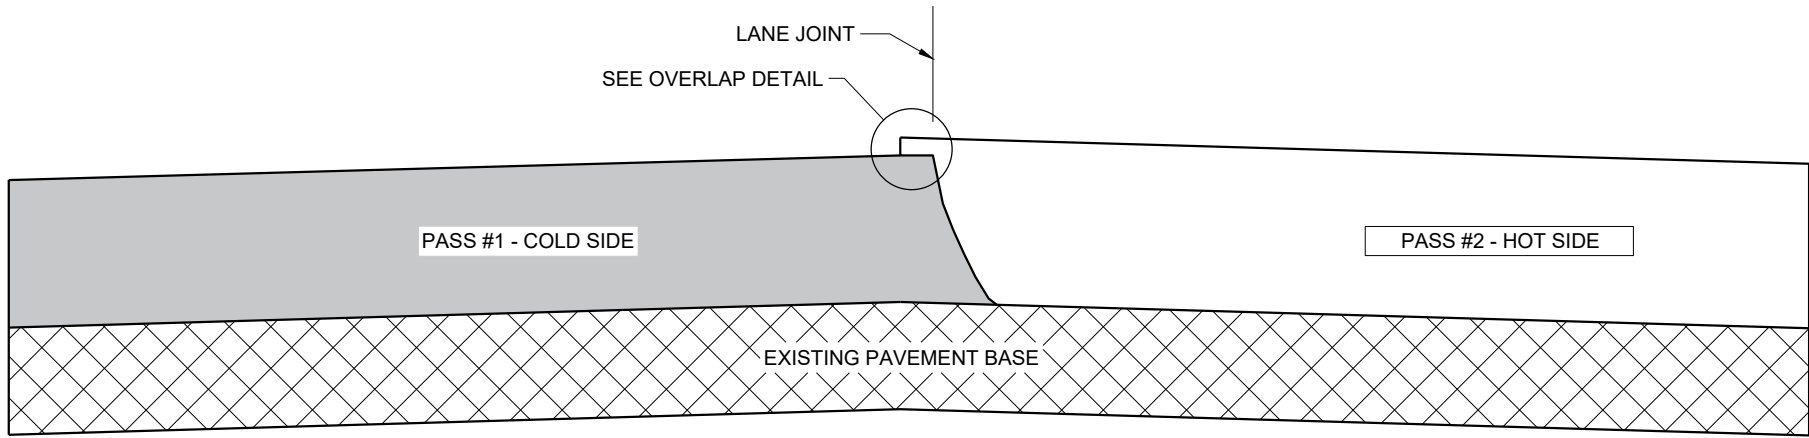

**TYPICAL PAVEMENT CROSS SECTION
VERTICAL JOINT**

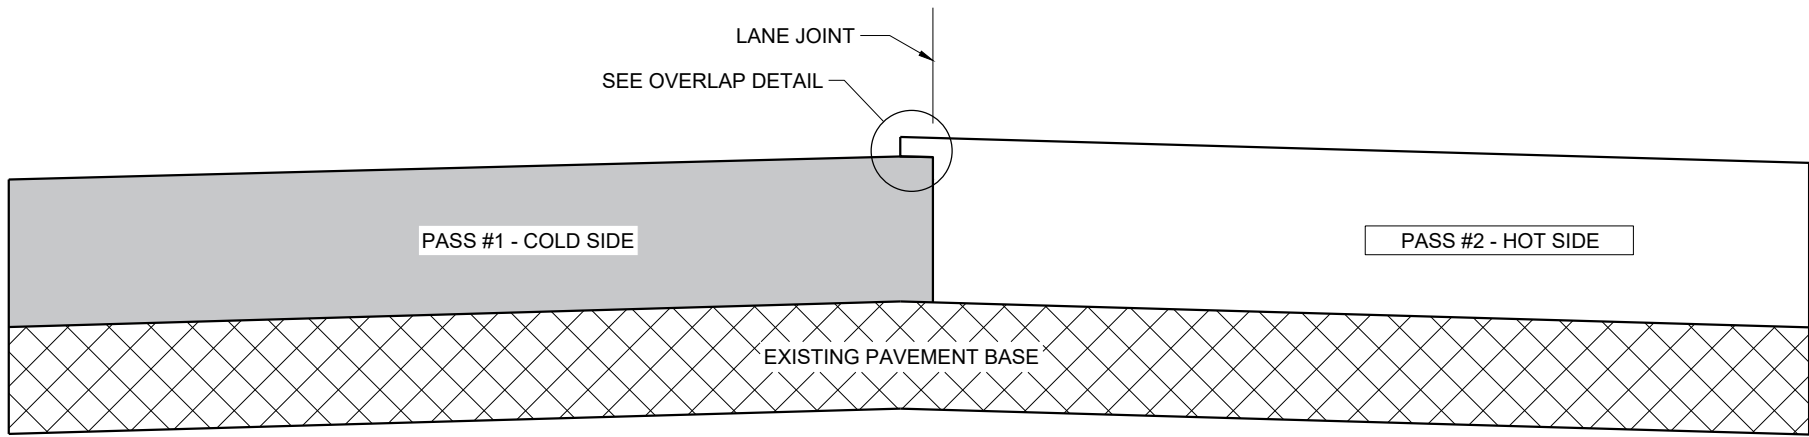

**TYPICAL PAVEMENT CROSS SECTION
VERTICAL JOINT (MILLED)**

GENERAL NOTES


IN ADDITION TO THE DETAILS PROVIDED IN THIS DRAWING, CONFORM TO STANDARD SPECIFICATION 450.3.2.8 FOR WHEN A NOTCHED WEDGE JOINT IS REQUIRED AND FOR GENERAL JOINT CONSTRUCTION REQUIREMENTS.

FOR ALL LONGITUDINAL JOINTS, ENSURE THE PAVER SCREED OVERLAPS THE PREVIOUSLY PLACED PAVEMENT BY 1" ± 0.5" AND THE HOT SIDE OF THE JOINT REMAINS HIGHER THAN THE COLD SIDE BY APPROXIMATELY 0.1" AFTER FINAL COMPACTION. (IT WILL BE FLUSH WHEN PAVING IN ECHELON.)

ONLY REMOVE THE LONGITUDINAL NOTCHED WEDGE JOINT FOR SMA PAVEMENT OR AS DIRECTED BY THE ENGINEER TO ADDRESS SPECIFIC LENGTHS OF JOINT DAMAGED BY TRAFFIC.

WHEN MILLING BACK OR REMOVING ANY LONGITUDINAL JOINT, LIMIT THE MATERIAL REMOVED TO 2" FROM THE TOP NOTCH OR FROM THE VERTICAL JOINT EDGE ON THE COLD SIDE OF THE JOINT.

USE LONGITUDINAL MILLED JOINT AS PLANS SHOW OR THE AS THE ENGINEER DIRECTS.

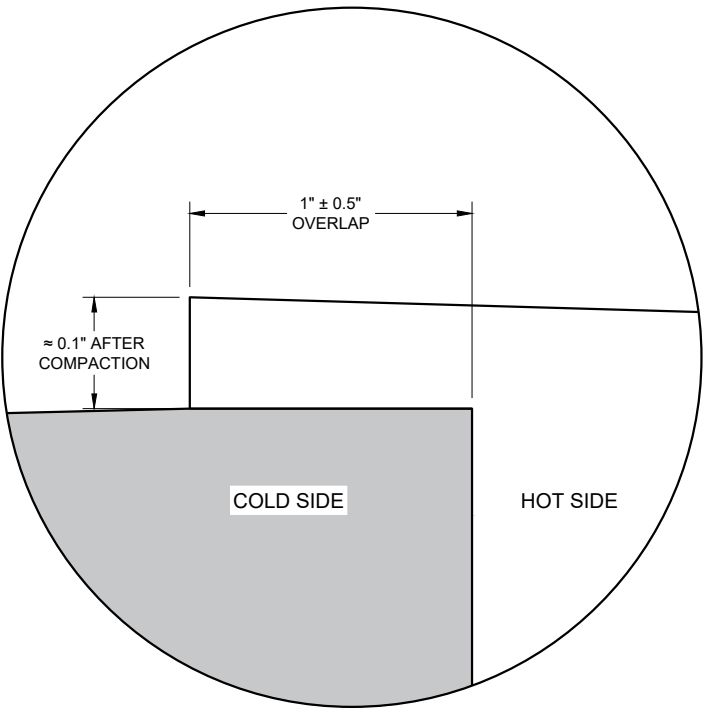






OVERLAP DETAIL (TYPICAL)

HMA LONGITUDINAL JOINTS




STATE OF WISCONSIN
DEPARTMENT OF TRANSPORTATION

APPROVED
November 2020 /S/ Steven Hefel
DATE HMA PAVEMENT ENGIN 71
FHWA


- ① WOOD OR STEEL POSTS (w6X9 OR w6X8.5) MAY BE USED. DO NOT INTERMIX WOOD AND STEEL POSTS. INSTALL STEEL POSTS WITH HOLES ON APPROACHING TRAFFIC SIDE.
- ② USE WOOD OR APPROVED PLASTIC BLOCKOUTS. WOOD BLOCKOUTS MAY BE CONSTRUCTED OUT OF TWO OR MORE WOOD BLOCKOUTS. SEE ALTERNATE WOOD BLOCKOUT DETAIL. DIMENSIONS OF APPROVED PLASTIC BLOCKOUTS MAY VARY.
- ③ IF ROCK IS ENCOUNTERED DURING EXCAVATION, PROVIDE A HOLE 12 INCHES IN DIAMETER EXTENDING 20 INCHES DEEP INTO THE ROCK. PLACE APPROXIMATELY 2 1/2" INCHES OF GRANULAR MATERIAL IN THE BOTTOM OF THE HOLE. CUT THE POSTS THE TO LENGTH AND INSTALL. BACKFILL WITH EXCAVATED MATERIAL AND COMPACT. BACKFILL IS TO BE FREE OF LARGE ROCKS.
- ④ WHEN THE DISTANCE FROM BACK OF POST TO SHOULDER HINGE POINT IS LESS THAN 2 FEET INSTALL LONGER POST AT HALF POST SPACING (K).
- ⑤ FOR NEW MGS INSTALLATION TOP OF W-BEAM RAIL TOLERANCE IS $\pm 1"$. FOR EXISTING MGS INSTALLATION TOP OF W-BEAM IS BETWEEN 27 3/4" TO 32".
- ⑥ WHEN USING STEEL POST AND WOOD BLOCKOUTS INSTALL FOUR 16D GALVANIZED NAILS. INSTALL NAILS AT THE BACK CORNERS OF THE BLOCK AND BEND THE NAILS OVER THE FLANGE OF THE STEEL POST.
- ⑦ TOTAL POST LENGTH FOR TYPE K IS 7' - 0".
TOTAL POST LENGTH FOR OTHER MGS TYPES IS 6' - 0".

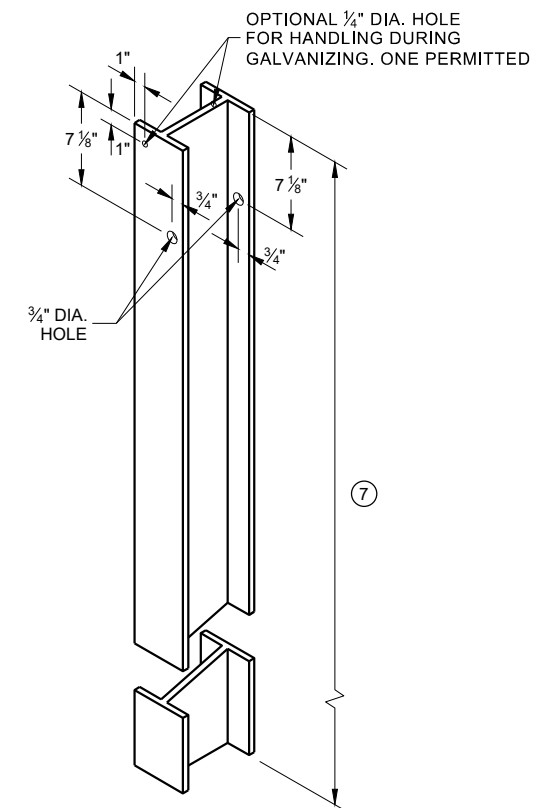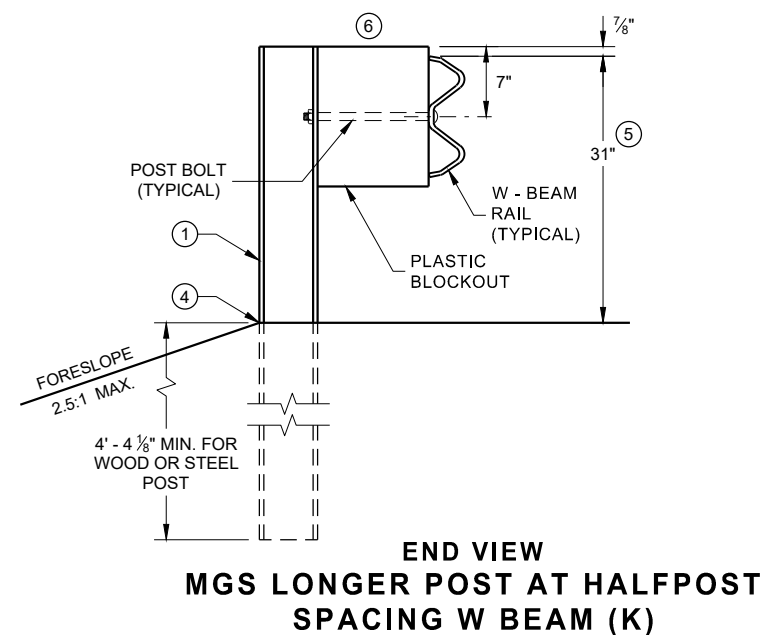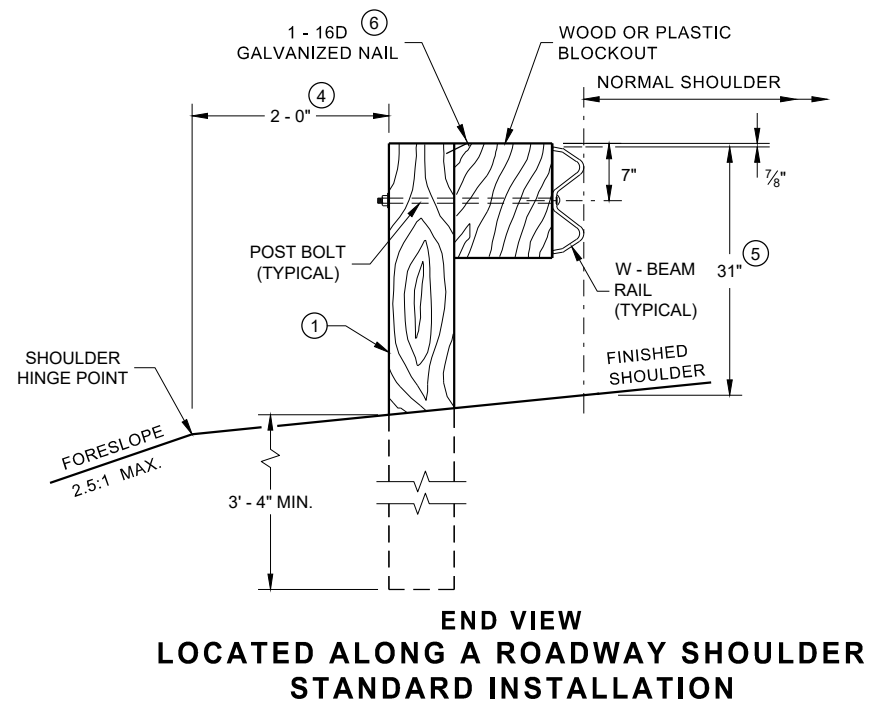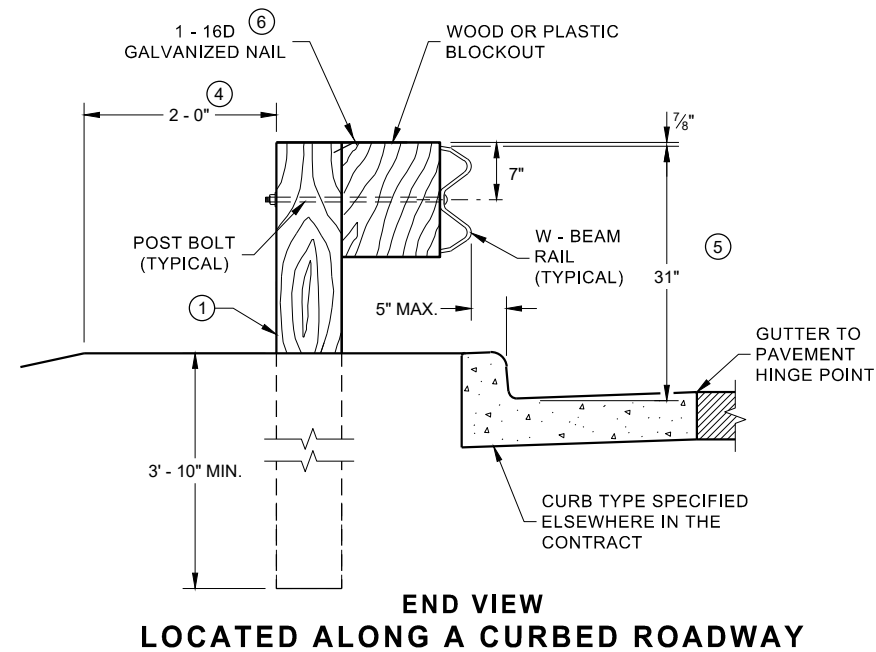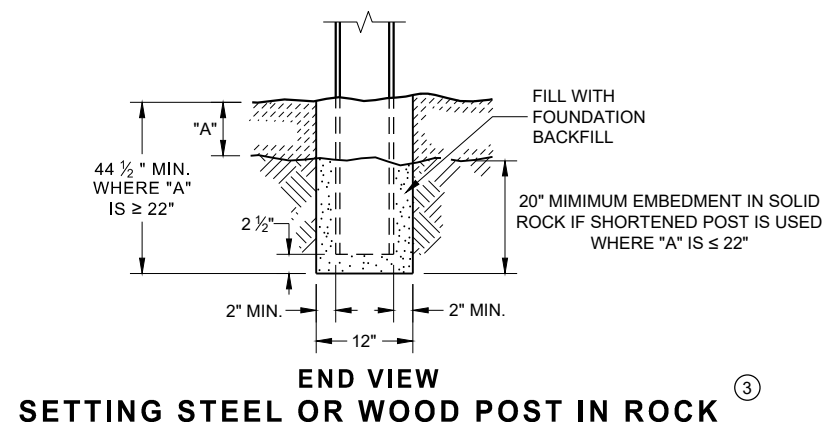


**STEEL POST & HOLE
PUNCHING DETAIL
(W 6 X 9) ①**

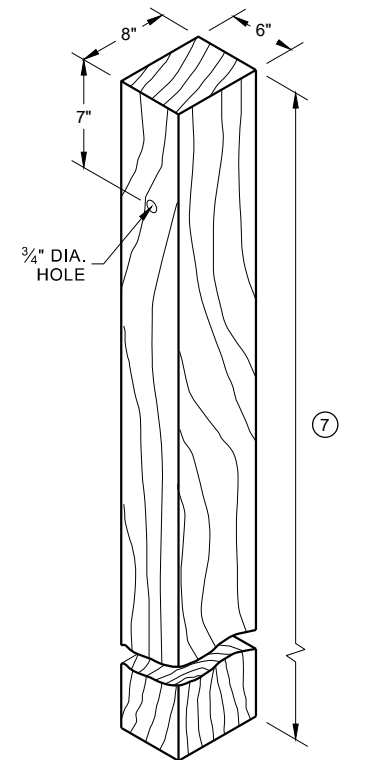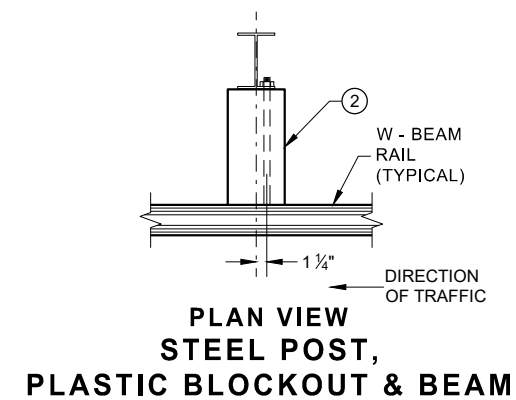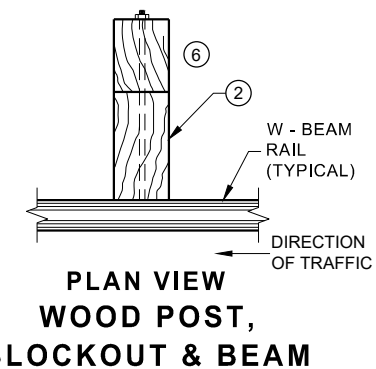


WOOD POST (6" X 8") NOMINAL ⁽¹⁾

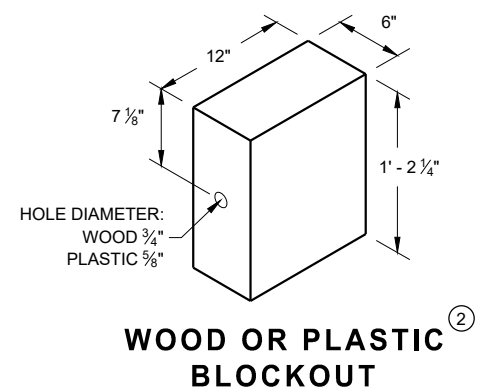


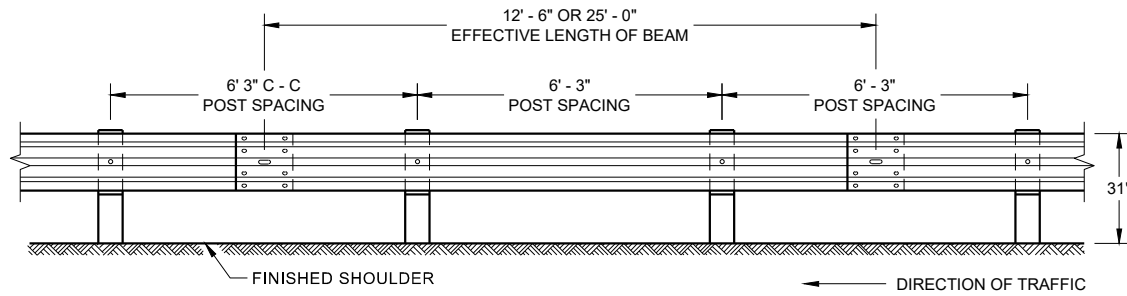


**FRONT VIEW
POST SPACING STANDARD INSTALLATION**

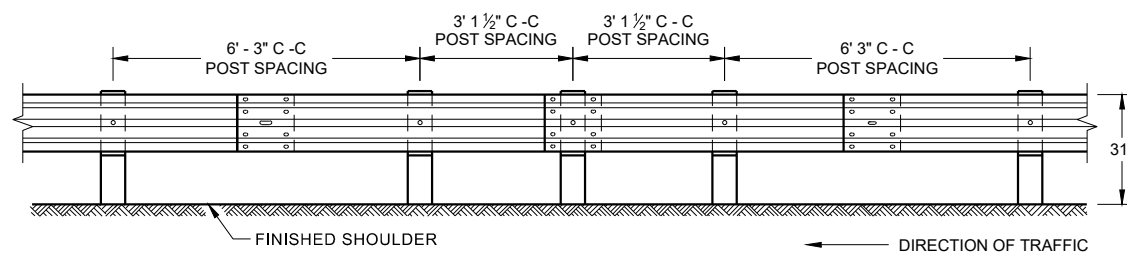


**FRONT VIEW
HALF POST SPACING (HS) AND
HALF POST SPACING WITH LONGER POSTS (K)**

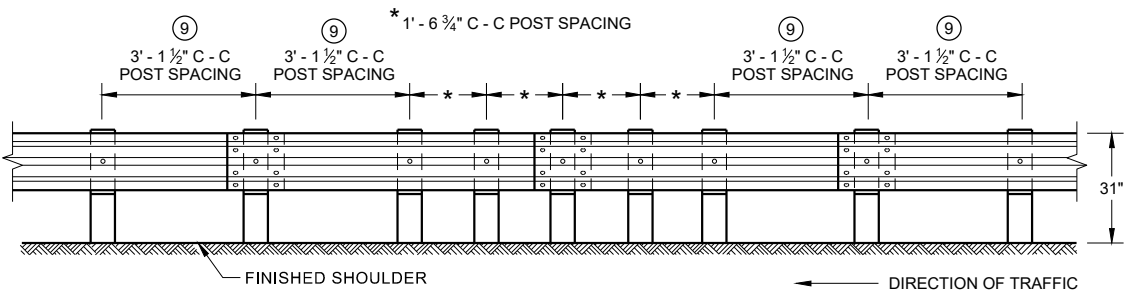


**FRONT VIEW
QUARTER POST SPACING (QS)**

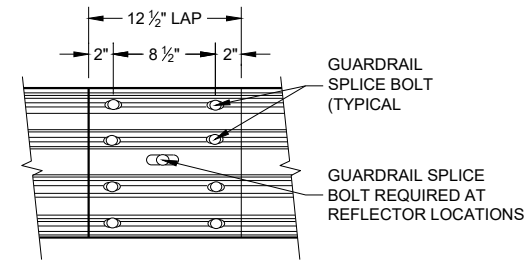


**FRONT VIEW
MID-SPAN BEAM SPLICE**

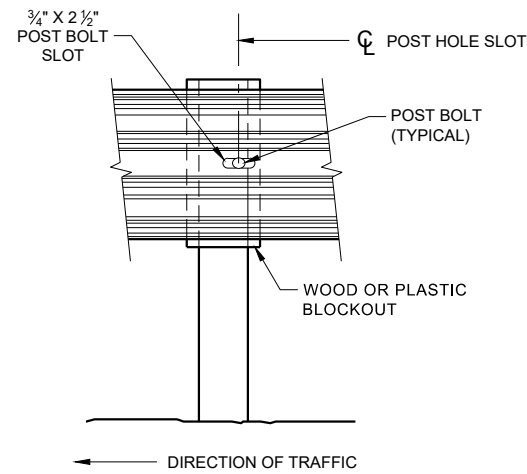

FRONT VIEW AT STEEL POST

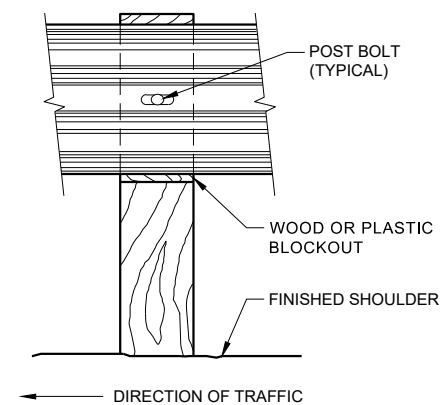

FRONT VIEW AT WOOD POST

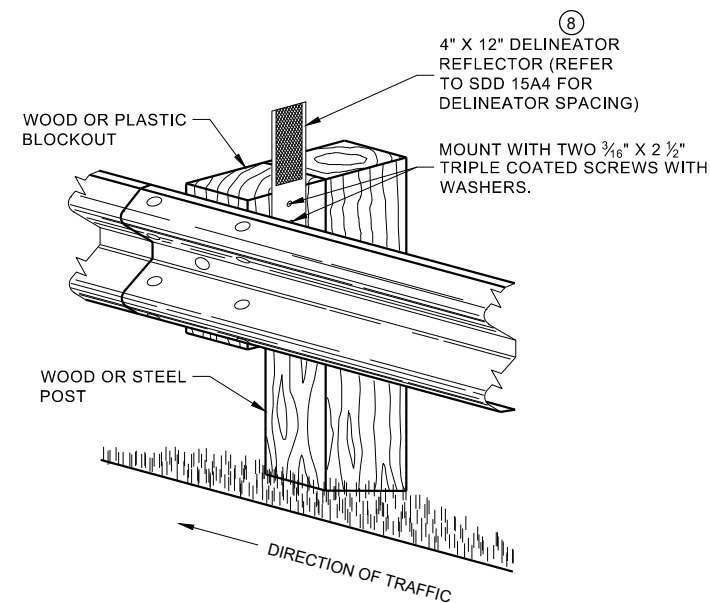


**ONE SIDED REFLECTOR DETAIL
AND TYPICAL INSTALLATION**

GENERAL NOTES

- 8 DO NOT INSTALL REFLECTORS ON THE FIRST 50 FEET OF THE APPROACH END OF THE ENERGY ABSORBING TERMINAL.
- 9 25 FEET OF HALF POST SPACING IS REQUIRED ON APPROACH AND DEPARTURE ENDS OF QUARTER POST SPACING.

POST BOLTS ARE A 3/8" DIAMETER ASTM A307 GUARDRAIL BOLT. A POST BOLT REQUIRES 3/4" DIAMETER A563A DOUBLE RECESSED (DR) HEAVY HEX NUT AND 3/8" DIAMETER F844 FLAT WASHER. POST BOLTS MAY BE LONGER IF MULTIPLE BLOCKOUTS ARE BEING USED.


GUARD RAIL SPLICE BOLTS ARE A 3/8" DIAMETER ASTM A307 GUARDRAIL HEAD BOLT. A GUARDRAIL SPLICE BOLT REQUIRES 3/8" DIAMETER A563A DOUBLE RECESSED (DR) HEAVY HEX NUT.

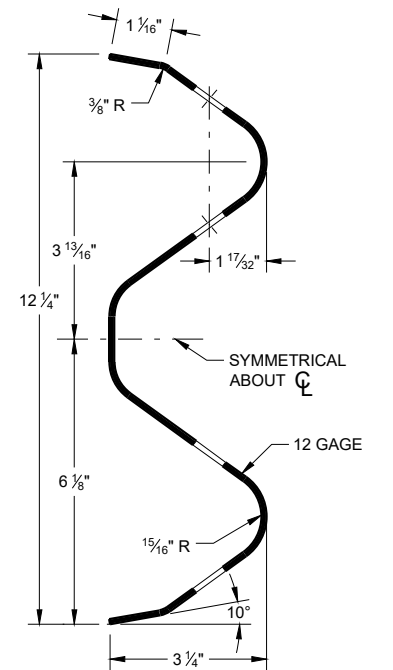

SECTION THRU W-BEAM RAIL


**MIDWEST GUARDRAIL SYSTEM
(MGS) GUARDRAIL**

STATE OF WISCONSIN
DEPARTMENT OF TRANSPORTATION 73

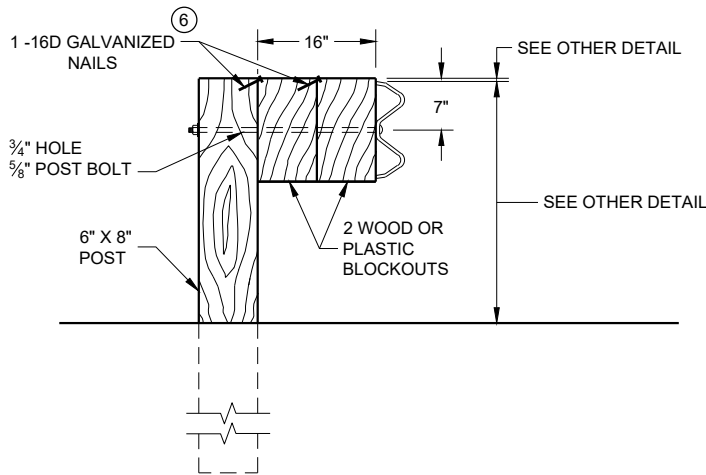

DETAIL FOR 16" BLOCKOUT DEPTH


IT IS ACCEPTABLE TO USE BLOCKOUTS UP TO 16" DEEP TO INCREASE THE POST OFFSET TO AVOID UNDERGROUND OBSTACLES. THERE IS NO LIMIT TO THE NUMBER OF POSTS THAT CAN HAVE ADDITIONAL BLOCKOUTS UP TO 16" DEEP.

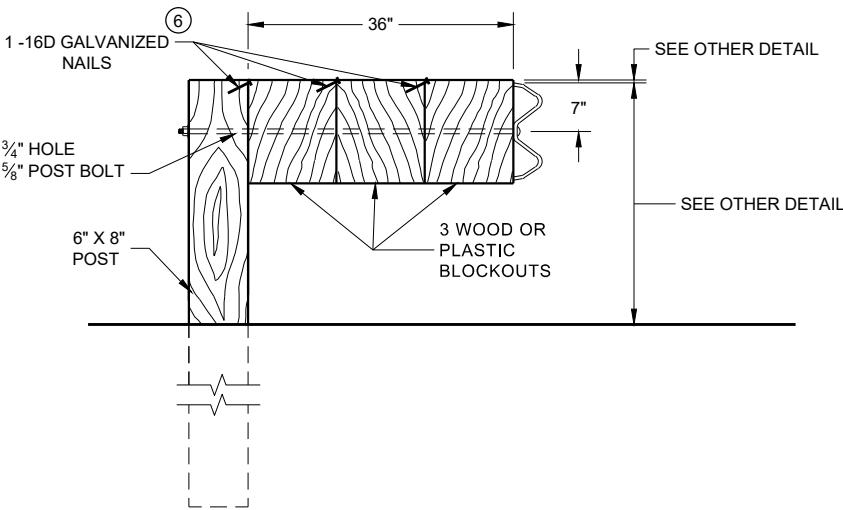

DETAIL FOR 36" BLOCKOUT DEPTH


NOTES: UNDER SPECIAL CIRCUMSTANCES, SUCH AS AVOIDING OBSTACLES THAT ARE NOT RELOCATED, IT IS ACCEPTABLE TO INSTALL ADDITIONAL BLOCKOUTS TO OBTAIN UP TO 36" DEPTH FOR ONE OR TWO POSTS IN A SECTION OF GUARDRAIL.
DO NOT USE 16" OR 36" BLOCKOUTS IF IT CAUSES THE POST TO BE DRIVEN BEYOND SHOULDER HINGE POINT OR CAUSES A FIXED OBJECT TO BE WITHIN THE DEFLECTION DISTANCE OF THE BARRIER.

- NOTE:
- 1. ALL FILLETS SHALL HAVE A MINIMUM RADIUS OF 3/16".
 - 2. IF THE BOLT EXTENDS MORE THAN 1/4" FROM THE NUT THE BOLT SHOULD BE TRIMMED BACK.

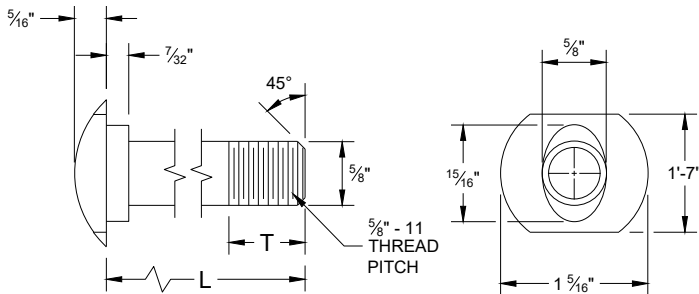


POST BOLT TABLE

L	T (MIN.)
1 1/4"	1 1/8"
2"	1 3/4"
10"	4"
14"	4 1/16"
18"	4"
21"	4 1/16"
25"	4"

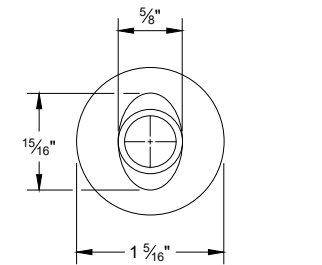


ALTERNATE BOLT HEAD

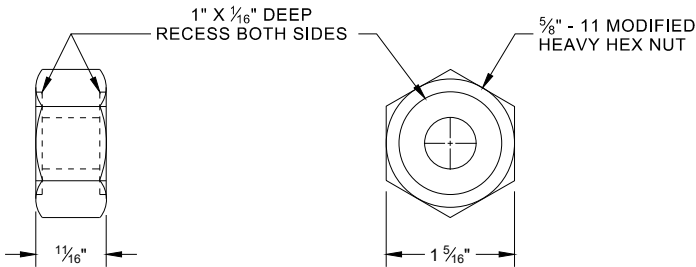


POST BOLT, SPLICE BOLT
AND RECESS NUT


- 6 WHEN USING STEEL POST AD WOOD BLOCKOUTS, INSTALL FOUR 16D GALVANIZED NAILS. INSTALL NAILS AT THE BACK CORNERS OF THE BLOCK AND BEND THE NAILS OVER THE FLANGE OF THE STEEL POST.

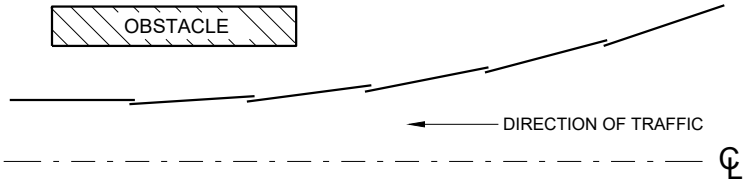


PLAN VIEW
BEAM LAPPING DETAIL

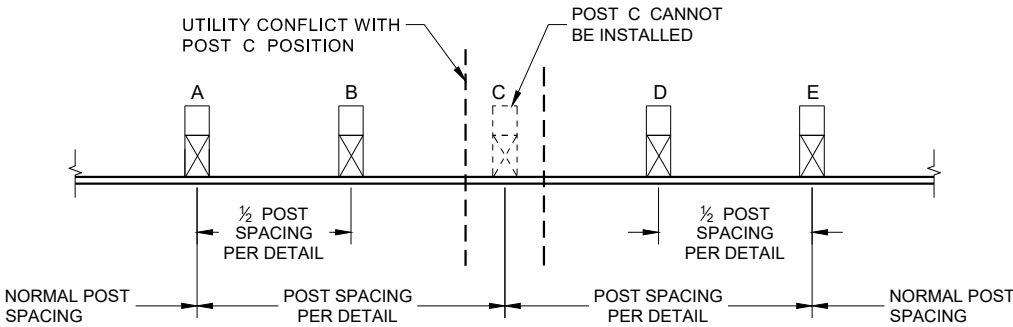

POST DRIVING FOR CONTINUOUS
UNDERGROUND OBSTRUCTION

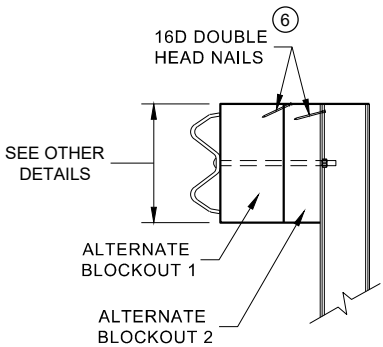

SIDE VIEW

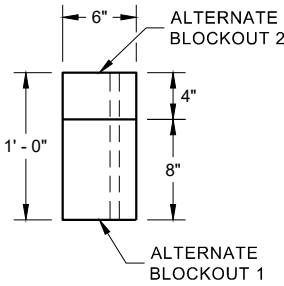


PLAN VIEW


ALTERNATE WOOD
BLOCKOUT DETAIL

MIDWEST GUARDRAIL SYSTEM
(MGS) GUARDRAIL


STATE OF WISCONSIN
DEPARTMENT OF TRANSPORTATION 74

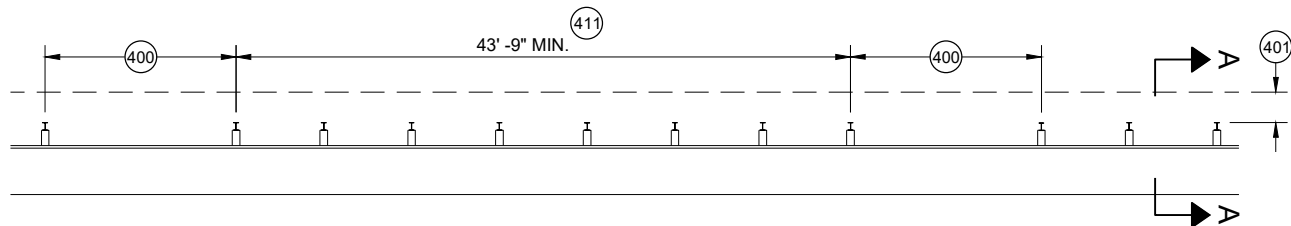


MISSING POST IN MGS GUARDRAIL

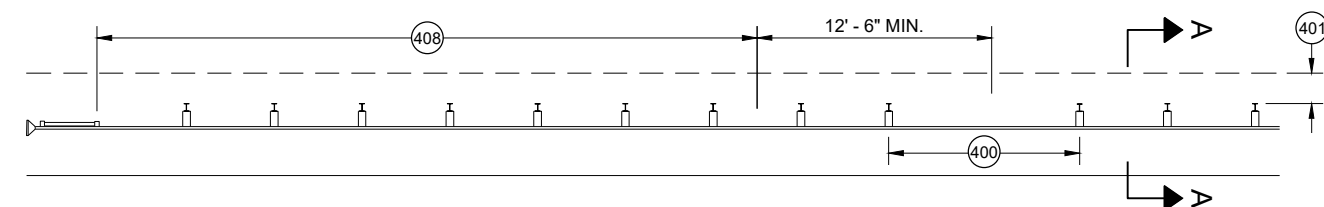


MISSING POST IN MGS GUARDRAIL NEAR EAT

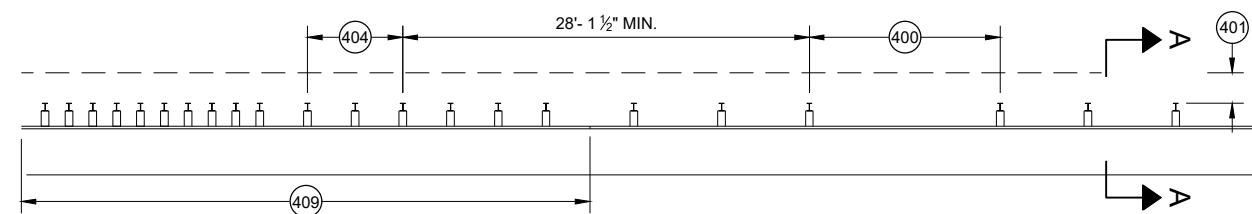


MISSING POST IN MGS GUARDRAIL NEAR AN APPROACH TRANSITION

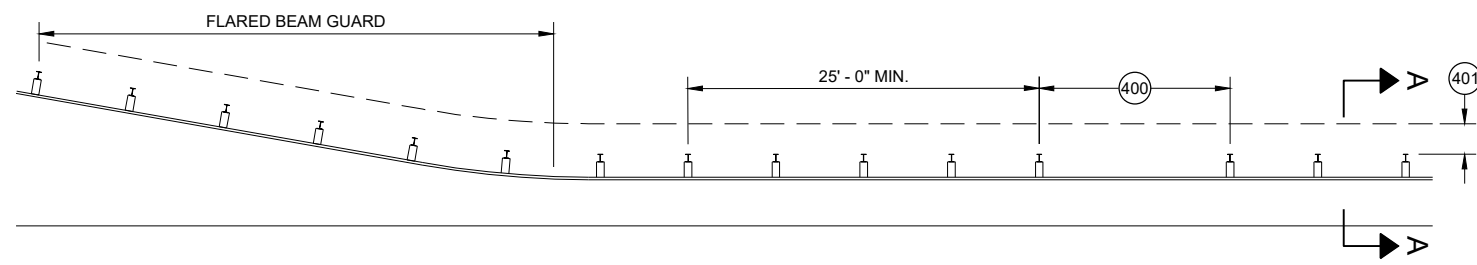

MISSING POST IN MGS GUARDRAIL NEAR FLARED BEAM GUARD

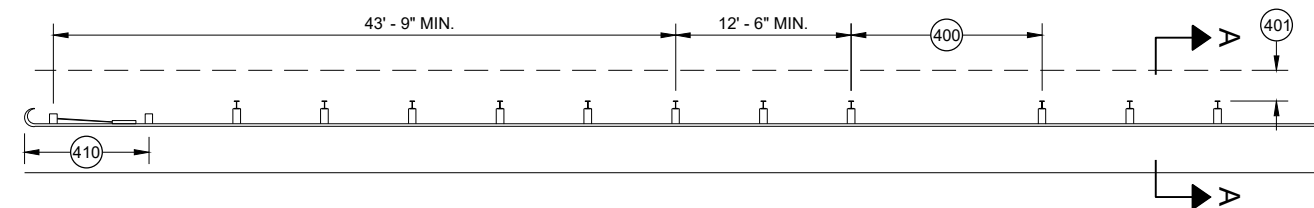


MISSING POST IN MGS GUARDRAIL NEAR A TYPE 2 END TERMINAL

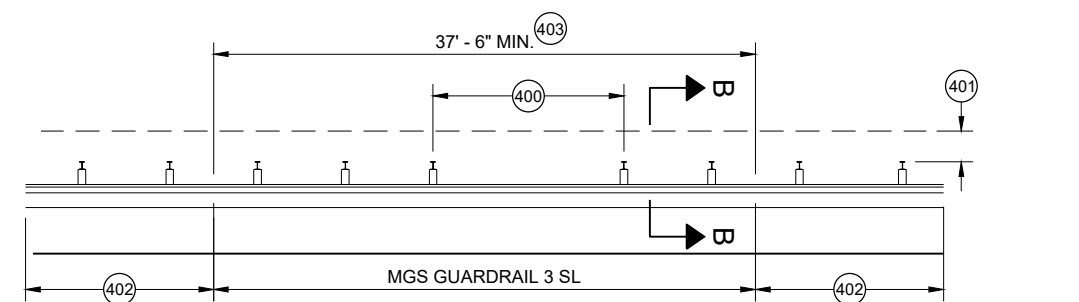


MISSING POST IN SHORT SPAN MGS GUARDRAIL NEAR CURB (SL)

- (400) MAX SPAN 12' - 6"
- (401) 2' MIN.
- (402) MGS GUARDRAIL 3
- (403) NESTING BEAM GUARD
- (404) ASYMMETRIC TRANSITION
- (405) SOIL WELL DRAINED AND COMPACTED
- (406) SEE OTHER DRAWINGS IN THIS SDD
- (407) SEE OTHER DRAWINGS FOR MIN. SPACING BETWEEN SPANS
- (408) SEE SDD 14B44
- (409) SEE SDD 14B45
- (410) SEE SDD 14B47
- (411) MINIMUM DISTANCE BETWEEN MISSING POST SPANS.

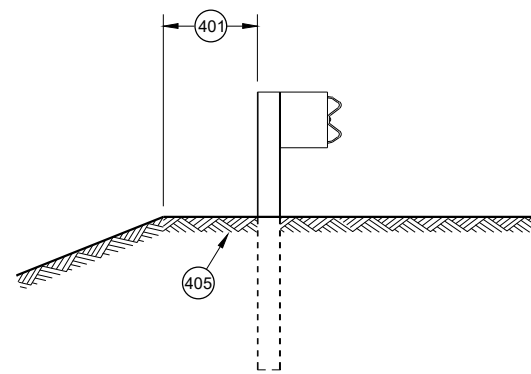

SECTION A - A

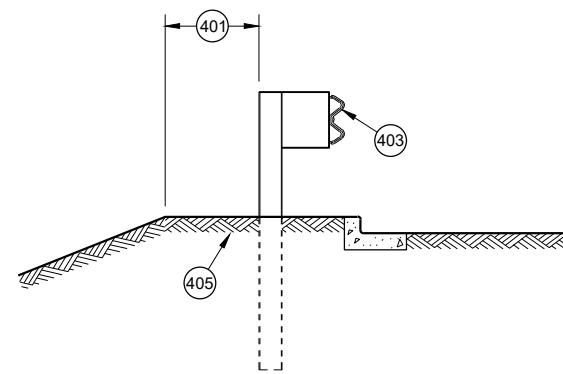

SECTION B - B

**MIDWEST GUARDRAIL SYSTEM
(MGS) GUARDRAIL**

STATE OF WISCONSIN
DEPARTMENT OF TRANSPORTATION

APPROVED
May 2021
DATE
/S/ Rodney Taylor
ROADWAY STANDARDS DEVELOPMENT
UNIT SUPERVISOR


FHWA

- (A) THE SLOPE IN THE AREA BOUNDED BY THE GRADELINE, THE HINGE POINT LINE (HPL) AND THE CLEAR ZONE LIMITS (CZL) SHALL BE 4:1 OR FLATTER.
- (B) AFTER FINAL ASSEMBLY, RECHECK CABLE TO BE SURE IT IS TAUT AND HAS NOT RELAXED
- (C) DIFFERENT MANUFACTURERS REQUIRE DIFFERENT PERFORATED W - BEAM RAIL END PANELS. SEE MANUFACTURER'S INFORMATION.
- (D) ATTACH ALUMINUM SHEET TO E.A.T. HEAD USING 4 STAINLESS STEEL SELF - TAPPING SCREWS. ONE SCREW PER CORNER.
- (E) HARDWARE MAY VARY BETWEEN MANUFACTURER. SEE MANUFACTURER'S DRAWING FOR INFORMATION.

DIMENSIONS MAY VARY, MANUFACTURER'S INFORMATION.


THE CENTER OF THE UPPER 3 1/2" DIAMETER HOLE ON POST NUMBER 3 THROUGH POST 9 IS TO BE FLUSH WITH THE GROUND LINE UP TO A MAXIMUM OF 2" ABOVE GROUND LINE. WOOD BLOCKS ON POSTS NUMBERED 3 THROUGH 9 MAY BE ADJUSTED UP TO 3" ABOVE THE TOP OF POST.

STATE OF WISCONSIN
DEPARTMENT OF TRANSPORTATION 76

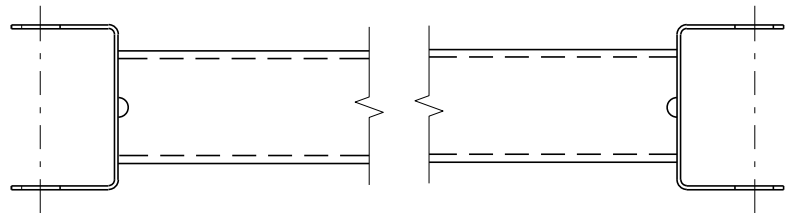


GENERIC GROUND STRUT⁹ ^E

BILL OF MATERIALS	
PART NO.	DESCRIPTION MATERIALS PROVIDED BY MGS EAT MANUFACTURER. SEE MANUFACTURER'S DETAILS FOR MORE INFORMATION.
①	UPPER POST NO. 1 6" X 6" TUBE
②	LOWER POST NO. 1
③	WOOD CRT
④	WOOD BLOCKOUT
⑤	PIPE SLEEVE
⑥	BEARING PLATE
⑦	BCT CABLE ASSEMBLY
⑧	ANCHOR CABLE BOX
⑨	GROUND STRUT
⑩	PERFORATED W-BEAM RAIL END PANEL, 12'-6" LONG.
⑪	STANDARD W-BEAM RAIL. MULTIPLE SECTIONS REQUIRED. SECTIONS VARY IN LENGTH.
⑫	IMPACT HEAD
⑬	EAT MARKER POST - YELLOW (SEE APPROVED PRODUCTS LIST)
⑭	SOIL PLATE
⑮	UPPER POST NO. 2
⑯	LOWER POST NO. 2

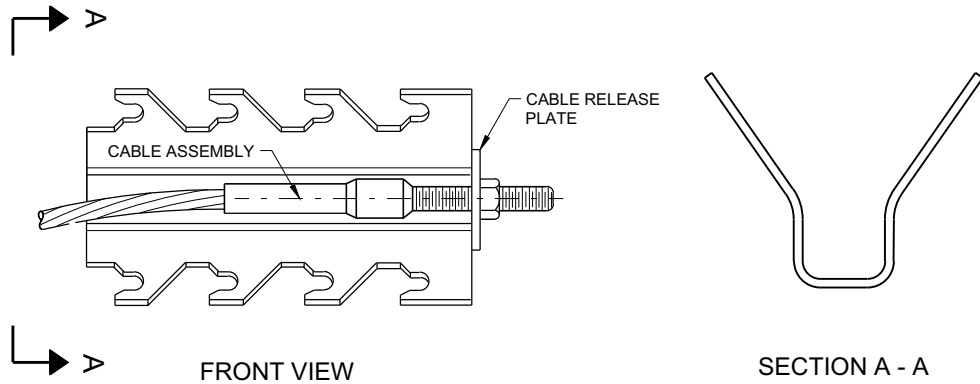


GENERIC ANCHOR CABLE BOX⁹ ^E

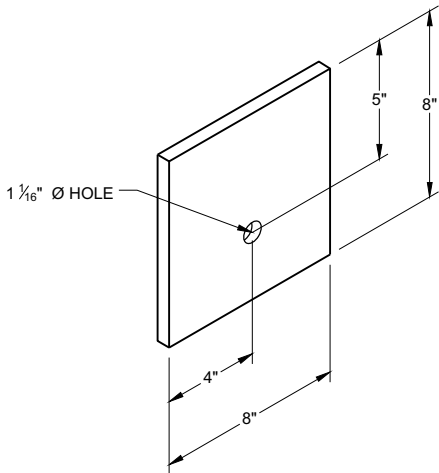


BEARING PLATE⁶ ^E

MIDWEST GUARDRAIL SYSTEM
ENERGY ABSORBING TERMINAL
(MGS)


STATE OF WISCONSIN
DEPARTMENT OF TRANSPORTATION

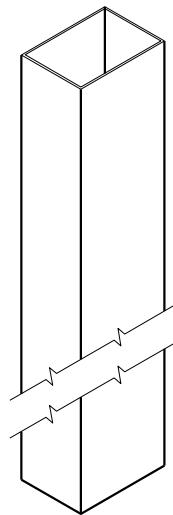


UPPER POST NO. 1 ⁽¹⁾ (E)

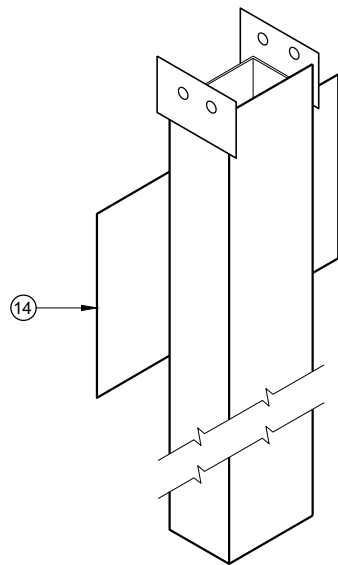


LOWER POST NO. 1 ⁽²⁾ (E)

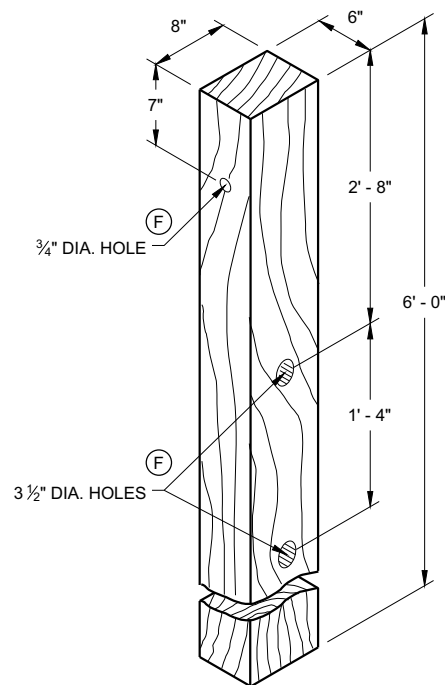


WOOD CRT POST ⁽³⁾ (E)
POSTS NUMBER 3-9

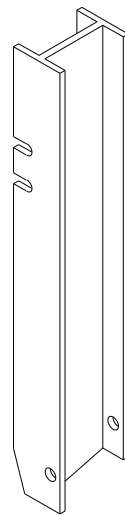


UPPER POST NO. 2 ⁽¹⁵⁾ (E)

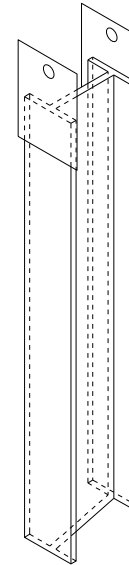


LOWER POST NO. 2 ⁽¹⁶⁾ (E)

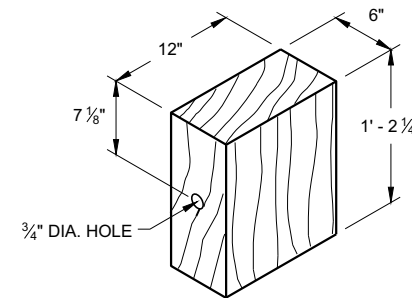


WOOD BLOCKOUT ⁽⁴⁾
REQ'D. AT ALL POSTS EXCEPT POST NO'S 1 & 2

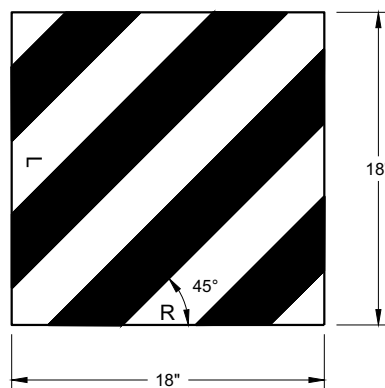


REFLECTIVE SHEETING DETAIL ^(E)

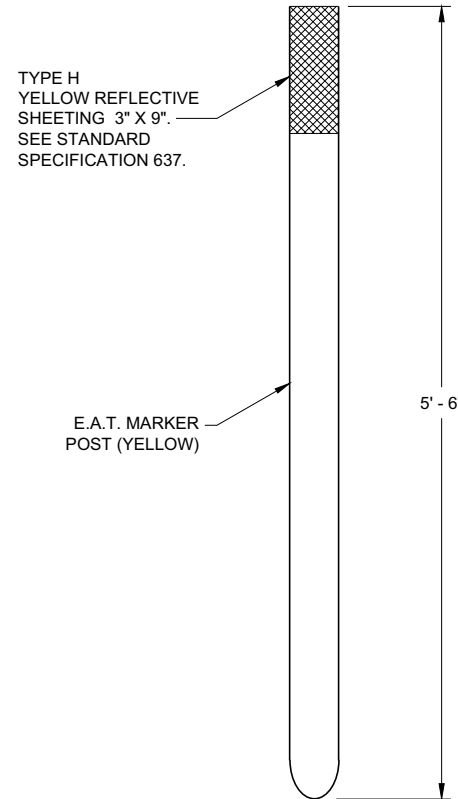

E.A.T. MARKER POST ⁽¹³⁾

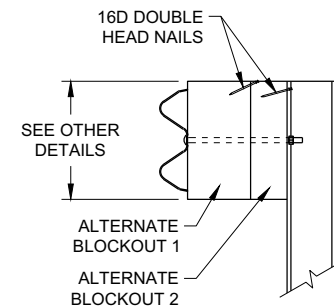

SIDE VIEW

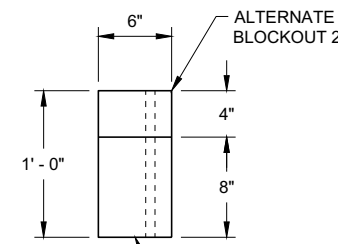


TOP VIEW

ALTERNATE WOOD
BLOCKOUT DETAIL


**MIDWEST GUARDRAIL SYSTEM
ENERGY ABSORBING TERMINAL
(MGS)**

STATE OF WISCONSIN
DEPARTMENT OF TRANSPORTATION

APPROVED
7/2018 DATE /S/ Rodney Taylor
ROADWAY STANDARDS DEVELOPMENT UNIT SUPERVISOR
FHWA

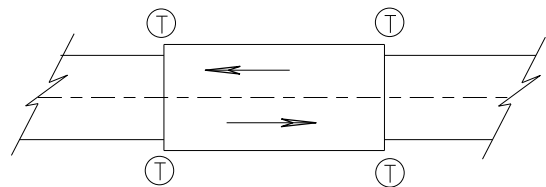

TWO WAY TRAFFIC

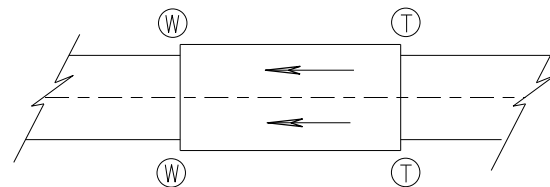

ONE WAY TRAFFIC

(T) THRIE BEAM CONNECTION

(W) W-BEAM CONNECTION WHEN REQUIRED

TYPICAL LOCATIONS OF THRIE BEAM AND W-BEAM CONNECTIONS TO BRIDGE

GENERAL NOTES

IF ROCK IS ENCOUNTERED, REMOVE ROCK TO FULL DEPTH OF POST PLUS 2 1/2", AND 12" DIAMETER AROUND POST. SEE 14B42 FOR MORE DETAILS.

TRANSITION USES STEEL POSTS ONLY.


SEE STANDARD DETAIL DRAWING 14 B 42 FOR MORE INFORMATION.

POST 2 THROUGH 17 USES STEEL POST ONLY


① BRIDGE RAILING TYPE "W" DOES NOT REQUIRE A TERMINAL CONNECTOR.

② OPTIONAL CURB AND GUTTER OR DRAINAGE FEATURE SEE PLAN FOR INFORMATION.

⑬ STEEL OR WOOD POST IS ACCEPTABLE AT POST 1. SEE SDD14B42

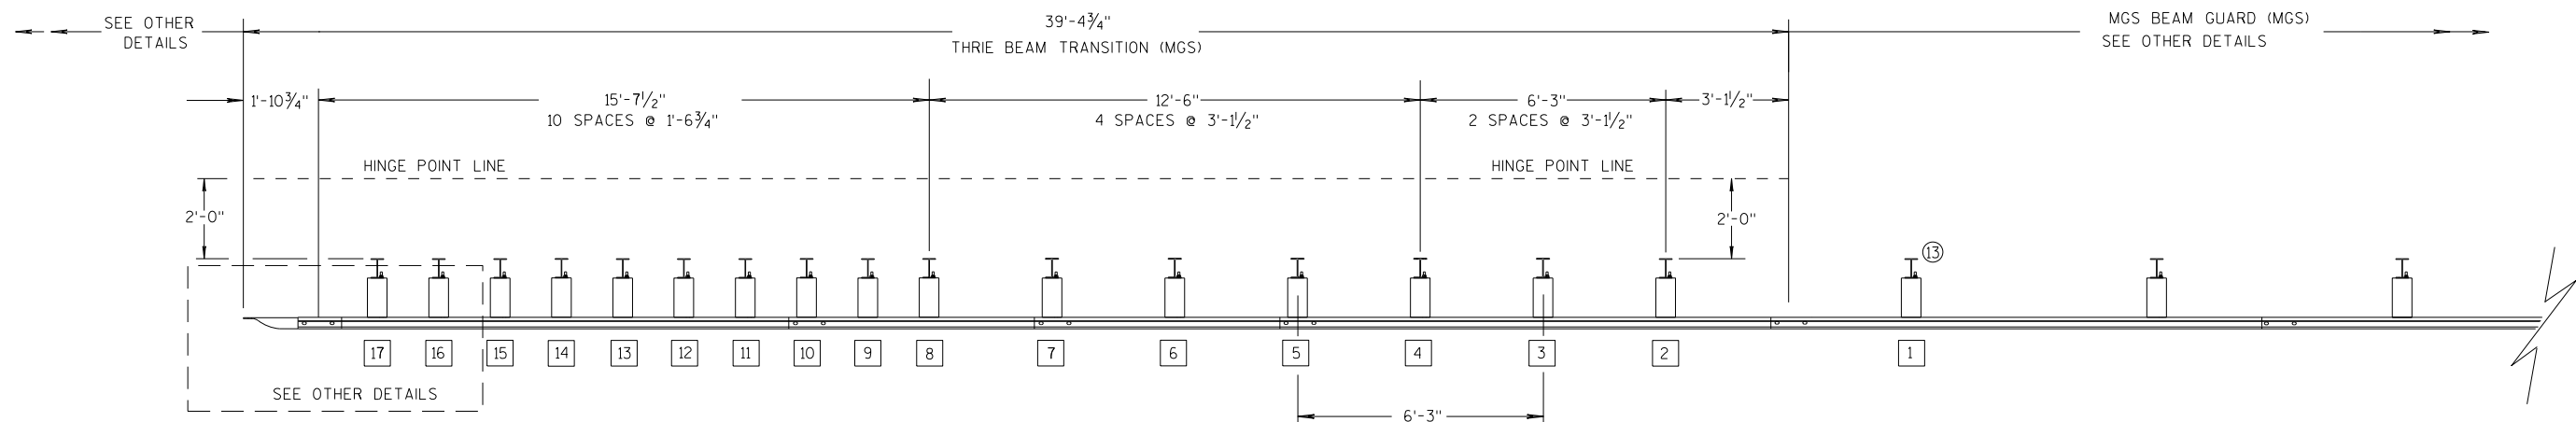

PLAN VIEW

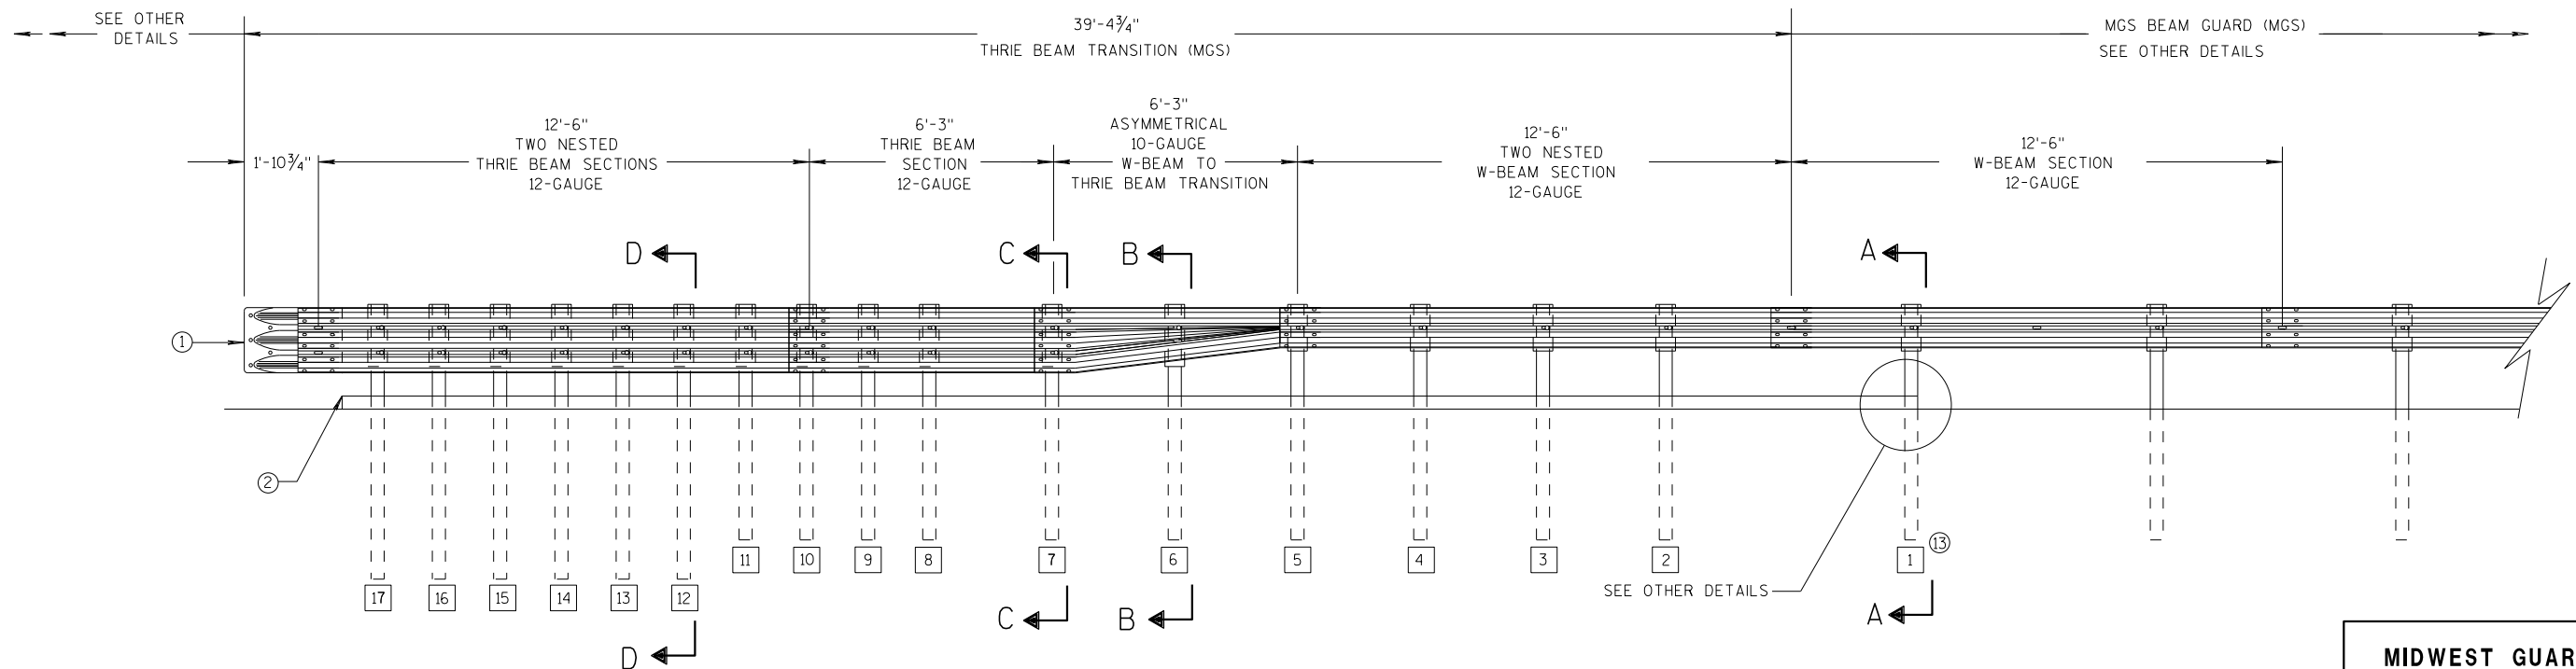

ELEVATION VIEW


MIDWEST GUARDRAIL SYSTEM THRIE BEAM TRANSITION

MIDWEST GUARDRAIL SYSTEM
THRIE BEAM TRANSITION (MGS)


STATE OF WISCONSIN
DEPARTMENT OF TRANSPORTATION 79

6

- S.D.D. 14 B 45-5b**

 


S.D.D. 14 B 45-5b

 


S.D.D. 14 B 45-5b




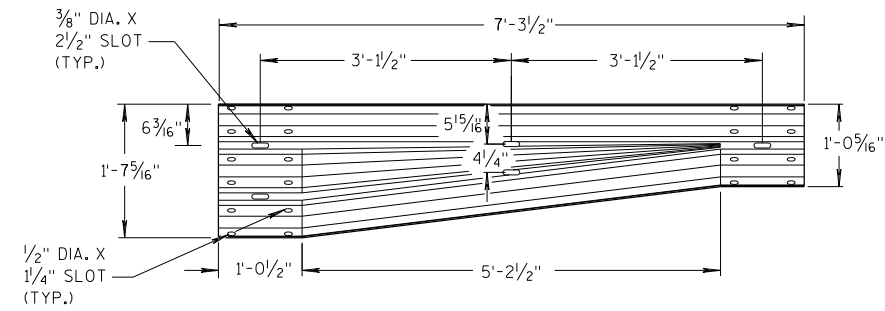


W-BEAM TO THRIE BEAM TRANSITION SECTION

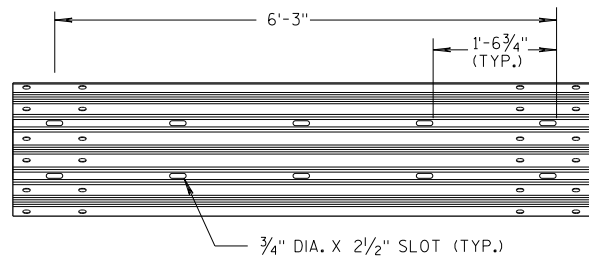


6'-3" THRIE BEAM SECTION

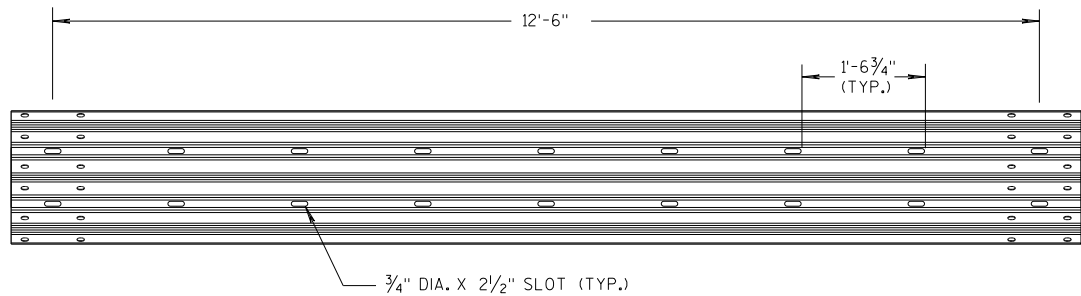

12'-6" THRIE BEAM SECTION

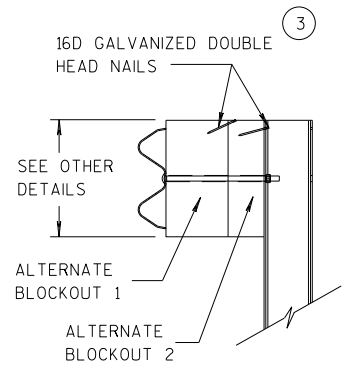


SIDE VIEW

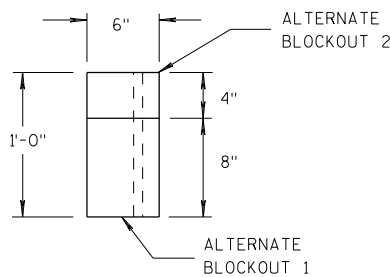

TOP VIEW


ALTERNATE WOOD BLOCKOUT DETAIL

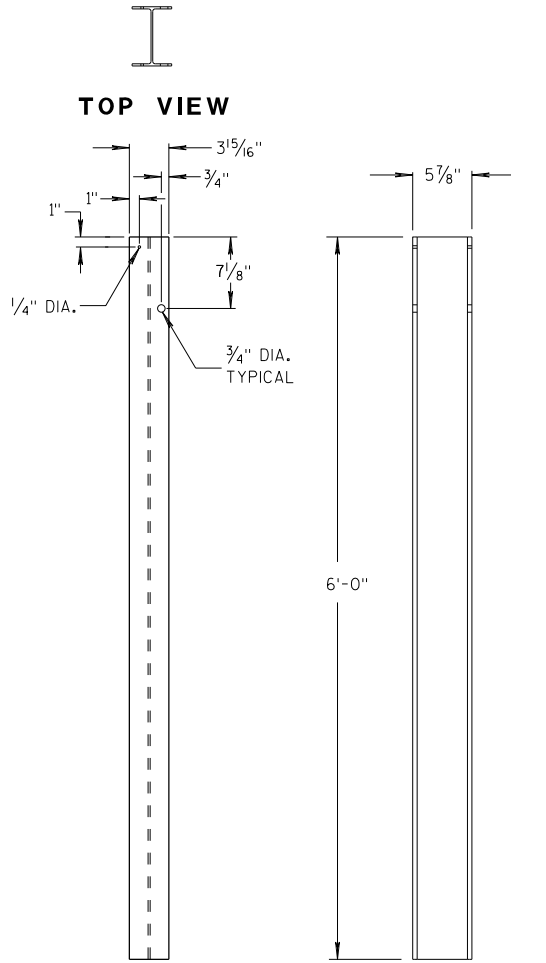


FRONT VIEW

SIDE VIEW

STEEL POSTS 1-5

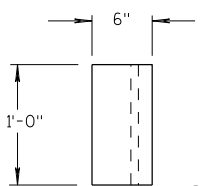


TOP VIEW

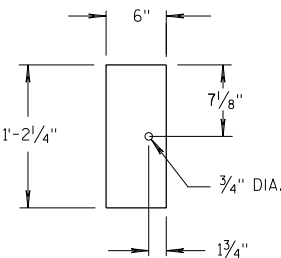

FRONT VIEW


BLOCKOUT POSTS 1-5

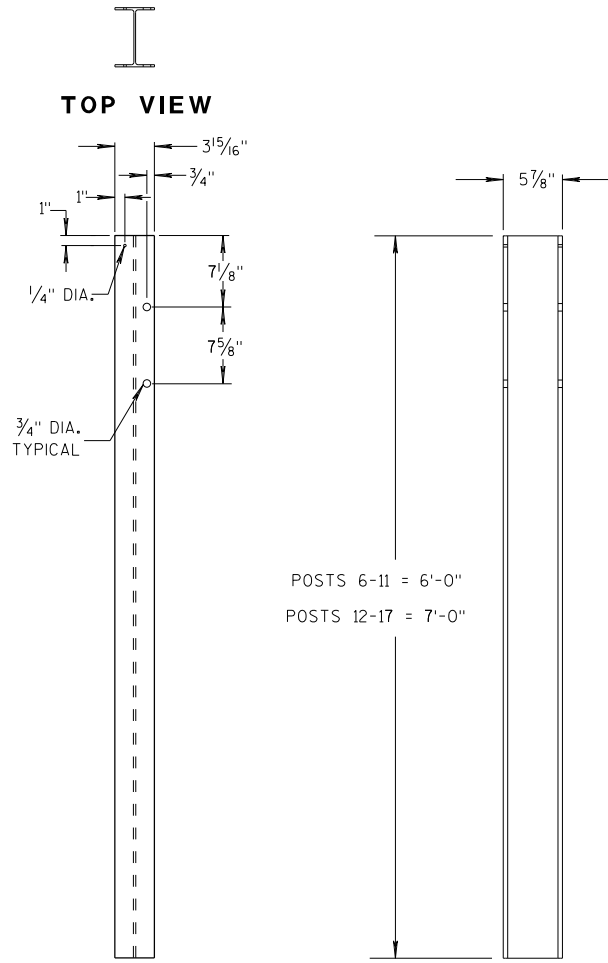


FRONT VIEW

SIDE VIEW

STEEL POSTS 6-17

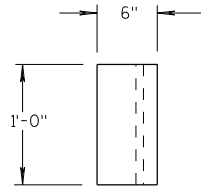

TOP VIEW

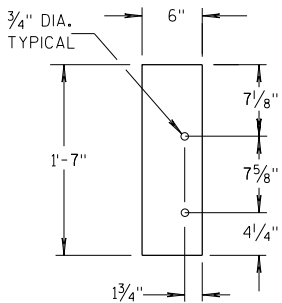

FRONT VIEW

BLOCKOUT POSTS 6-17

GENERAL NOTES

STEEL POSTS ARE W6X9 OR W6X8.5.

BOLT HOLES FOR POST ARE ON FRONT AND OF SIDE OF POST.


③ WHEN USING STEEL POSTS AND WOOD BLOCKOUTS INSTALL FOUR 16D GALVANIZED NAILS. INSTALL NAILS AT THE BACK CORNERS OF THE BLOCK AND BEND THE NAILS OVER THE FLANGE OF THE STEEL POST.

⑤ WOOD BLOCKS MAY BE CONSTRUCTED OUT OF 2 WOOD BLOCKS. SEE ALTERNATE WOOD BLOCK DETAIL.

⑬ STEEL OR WOOD POST IS ACCEPTABLE AT POST 1. SEE SDD 14B42.



MIDWEST GUARDRAIL SYSTEM
THRIE BEAM TRANSITION (MGS)

STATE OF WISCONSIN
DEPARTMENT OF TRANSPORTATION

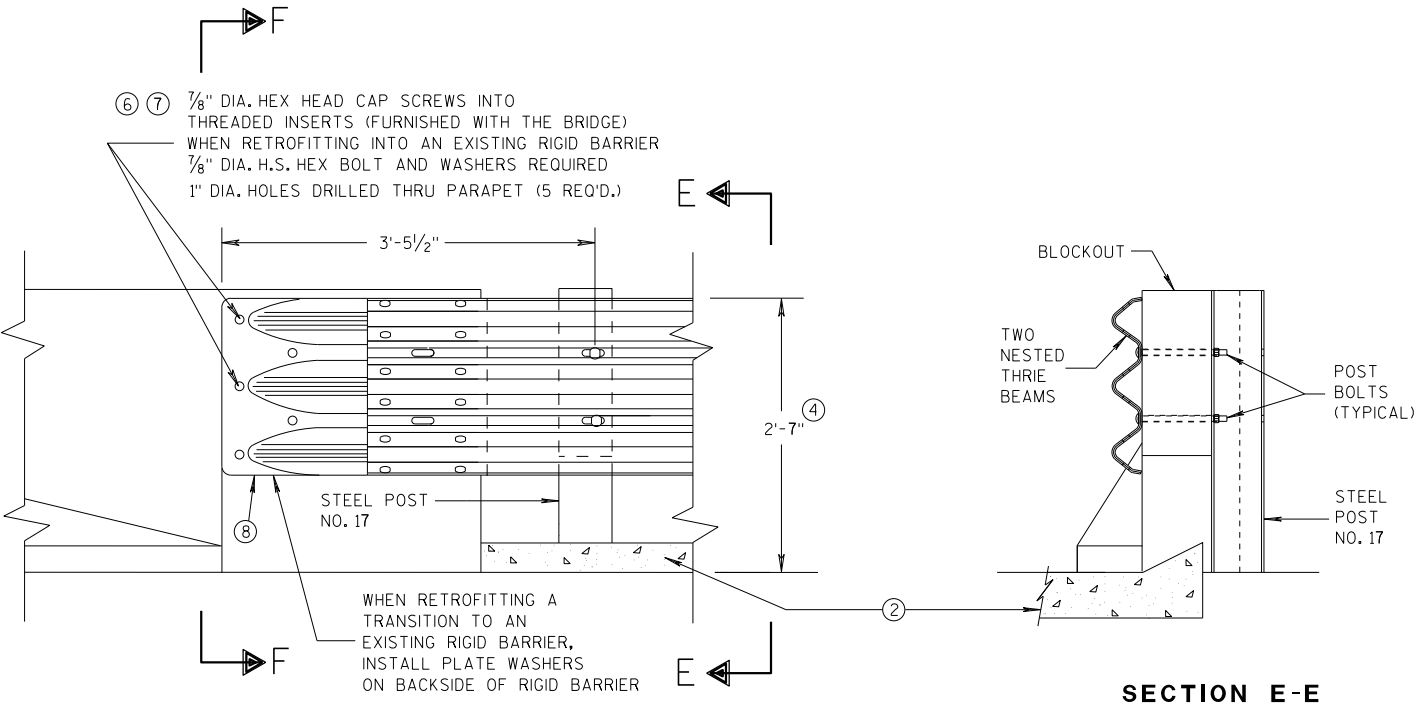


GENERAL NOTES

- THESE ARE TYPICAL CONNECTION DETAILS. ADJUST THE POSTION OF CONNECTIONS TO EXISTING BRIDGES TO FIT THE ACTUAL BRIDGE AND SITE DIMENSIONS.
- ② OPTIONAL CURB AND GUTTER OR DRAINAGE FEATURE SEE PLAN FOR INFORMATION.
- ④ TOLERANCE FOR TOP OF BEAM IS $\pm 1"$.
- ⑥ DRILLING BOLT HOLES THROUGH THE PARAPET, BOLTS, NUTS, WASHERS AND REPAIRING DAMAGED CONCRETE ARE INCIDENTAL TO THE CONTRACT.
- ⑦ BOLTS MAY BE A325 BOLTS OR A449 BOLTS. BOLT LENGTH AND THREADING LENGTH ARE TO ALLOW FOR A TIGHT CONNECTION BETWEEN RIGID BARRIER AND THRIE BEAM CONNECTION PLATE. CONTRACTOR IS TO FIELD VERIFY BOLT LENGTH AND THREAD LENGTH. ONE ROUND WASHER REQUIRED BETWEEN BOLT HEAD AND THRIE BEAM CONNECTOR PLATE. BOLTS THAT EXTEND THROUGH THE PARAPET AND OUT THE BACK FACE REQUIRE A HARDENED ROUND STEEL WASHER THAT IS 2" O.D. X 5/32" THICK AND ONE PLATE WASHER. REPAIR ANY DAMAGED CONCRETE FROM BOLT INSTALLATION.
- ⑧ THE RECESS FOR A W-BEAM CONNECTION, WHICH EXISTS ON SOME PARAPETS OF THIS TYPE, SHALL BE FILLED WITH A TREATED TIMBER BLOCKOUT. BLOCKOUT SIZE IS 1'-6" X 2'-0" X 3 1/2".

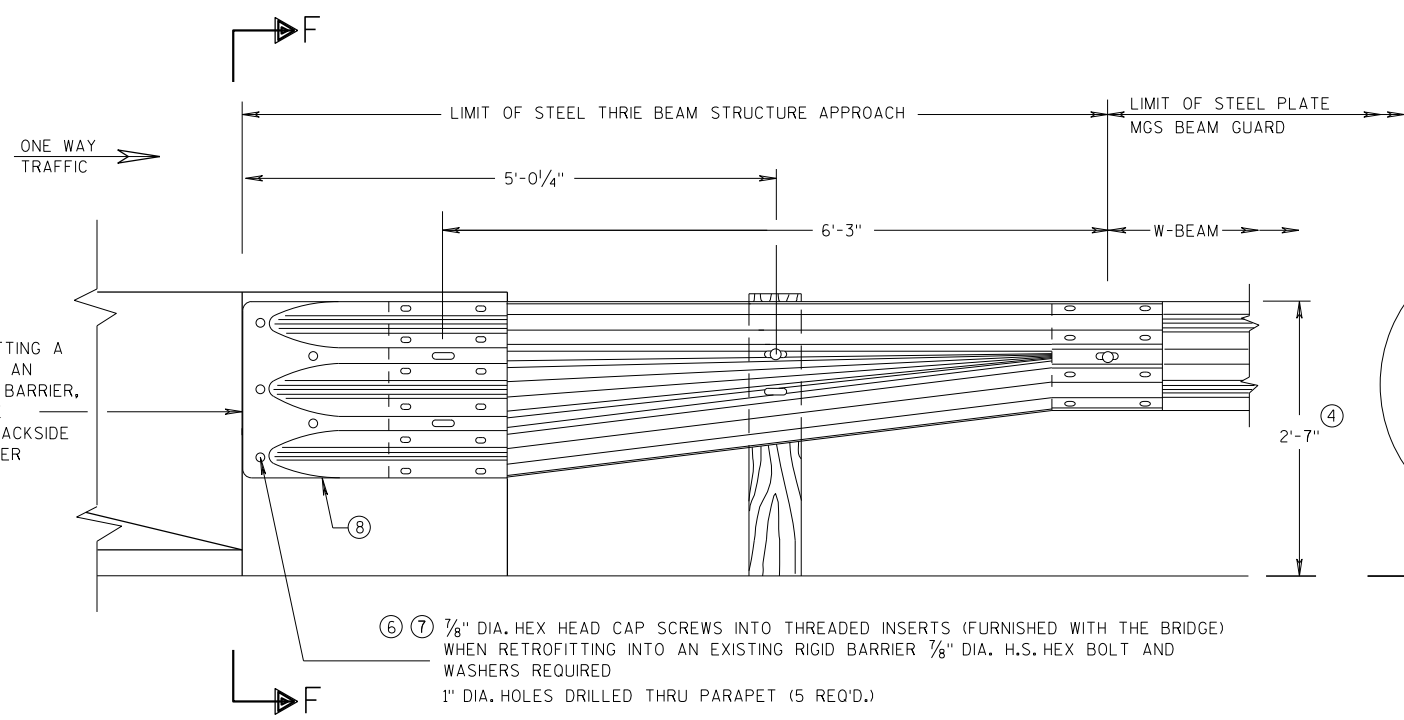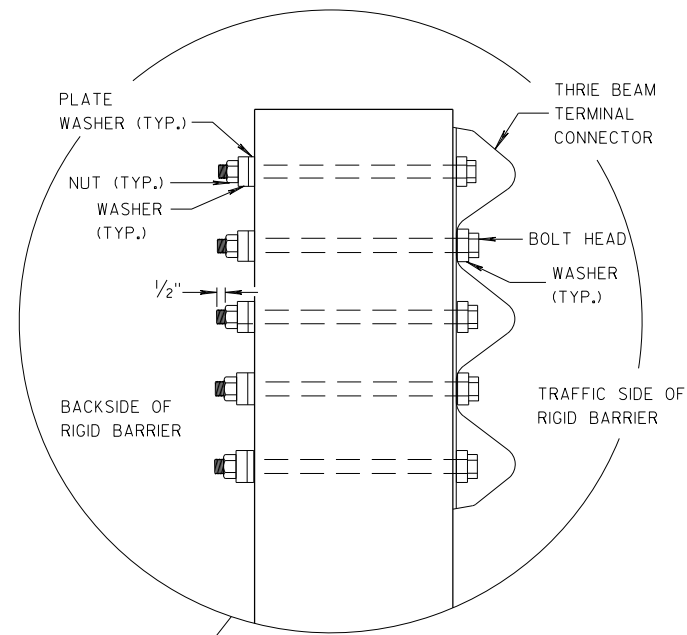

SECTION F-F

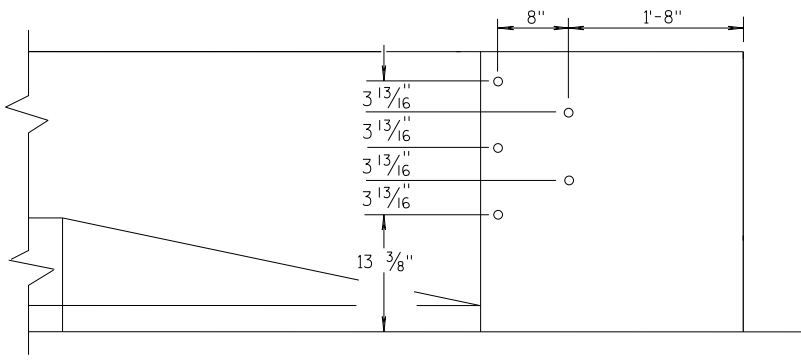


MIDWEST GUARDRAIL SYSTEM THRIE BEAM TRANSITION (MGS)			
STATE OF WISCONSIN DEPARTMENT OF TRANSPORTATION			
APPROVED 07/2018 DATE	/S/ Rodney Taylor ROADWAY STANDARDS UNIT SUPERVISOR		
FHWA	82	NT	

6

S.D.D. 14 B 45-5e


- 6

 

THREE BEAM CONNECTION TO VERTICAL FACED PARAPETS




MIDWEST GUARDRAIL SYSTEM THRIE BEAM TRANSITION (MGS)					
STATE OF WISCONSIN DEPARTMENT OF TRANSPORTATION					
APPROVED <u>07/2018</u> DATE		/S/ Rodney Taylor ROADWAY STANDARDS & UNIT SUPERVISOR 83 NT			
FHWA					

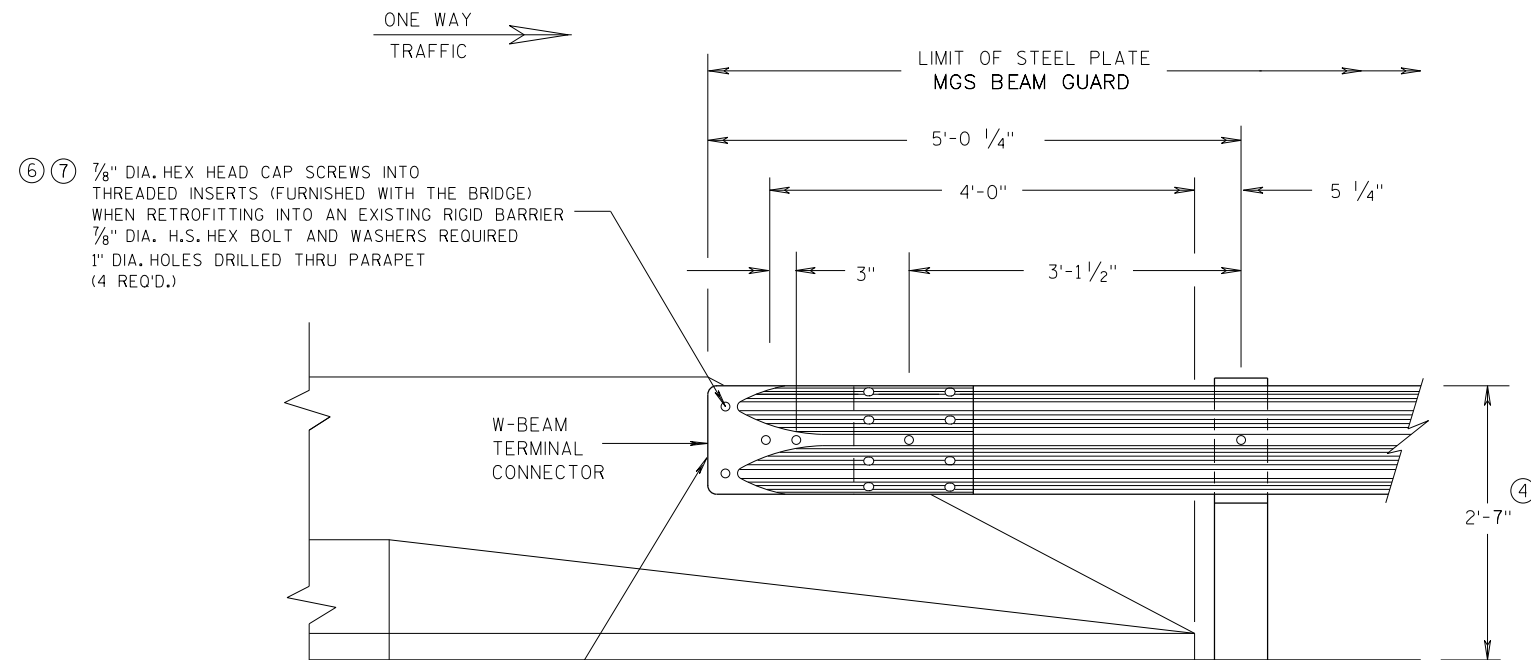


FRONT VIEW

**W BEAM CONNECTION TO
PARAPETS WITH SLOPED ENDS
(USE ONLY AT TRAFFIC EXIT END OF ONE WAY BRIDGE)**

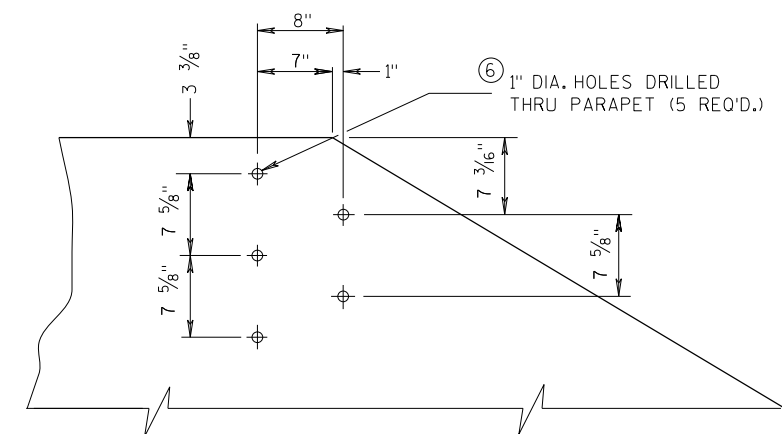


**DRILL HOLE LOCATION AND PATTERN
FOR THRIE BEAM CONNECTION**

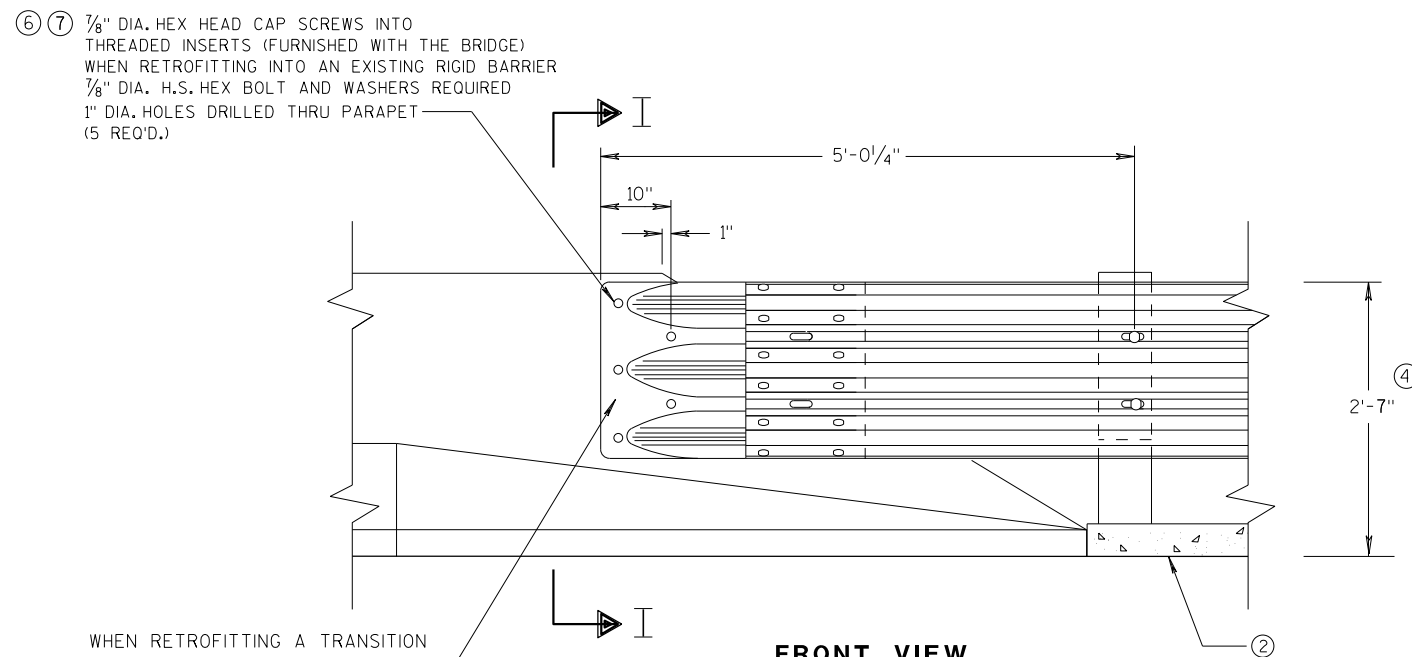


FRONT VIEW

**THRIE BEAM CONNECTION TO BRIDGE
PARAPETS WITH SLOPED ENDS**

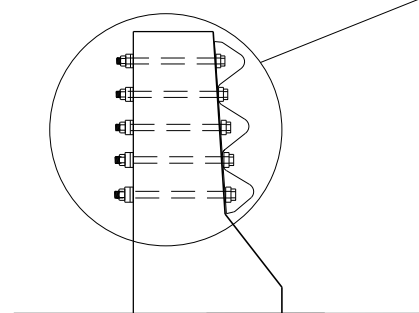

SECTION I-I

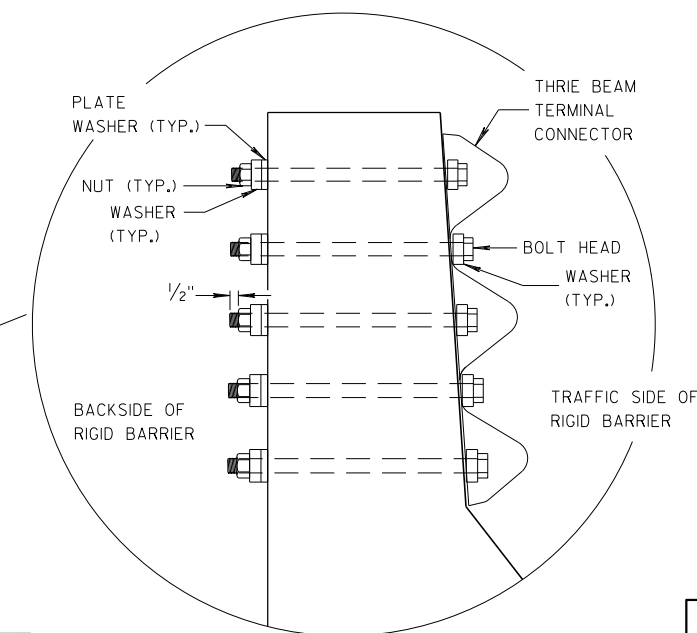
**GENERAL NOTES**

- ② OPTIONAL CURB AND GUTTER OR DRAINAGE FEATURE SEE PLAN FOR INFORMATION.
- ④ TOLERANCE FOR TOP OF BEAM IS $\pm 1"$.
- ⑥ DRILLING BOLT HOLES THROUGH THE PARAPET, BOLTS, NUTS, WASHERS AND REPAIRING DAMAGED CONCRETE ARE INCIDENTAL TO THE CONTRACT.
- ⑦ BOLTS MAY BE A325 BOLTS OR A449 BOLTS. BOLT LENGTH AND THREADING LENGTH ARE TO ALLOW FOR A TIGHT CONNECTION BETWEEN RIGID BARRIER AND THRIE BEAM CONNECTION PLATE. CONTRACTOR IS TO FIELD VERIFY BOLT LENGTH AND THREAD LENGTH. ONE ROUND WASHER REQUIRED BETWEEN BOLT HEAD AND THRIE BEAM CONNECTOR PLATE. BOLTS THAT EXTEND THROUGH THE PARAPET AND OUT THE BACK FACE REQUIRE A HARDENED ROUND STEEL WASHER THAT IS 2" O.D. X 5/32" THICK AND ONE PLATE WASHER. REPAIR ANY DAMAGED CONCRETE FROM BOLT INSTALLATION.


**MIDWEST GUARDRAIL SYSTEM
THRIE BEAM TRANSITION (MGS)**

STATE OF WISCONSIN
DEPARTMENT OF TRANSPORTATION


APPROVED
DATE 07/2018 /S/ Rodney Taylor
ROADWAY STANDARDS UNIT SUPERVISOR 84
FHWA

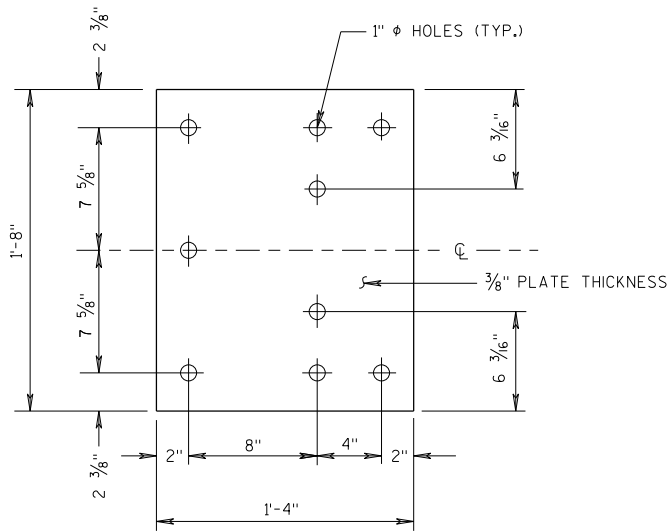


BACK-UP PLATE DETAIL

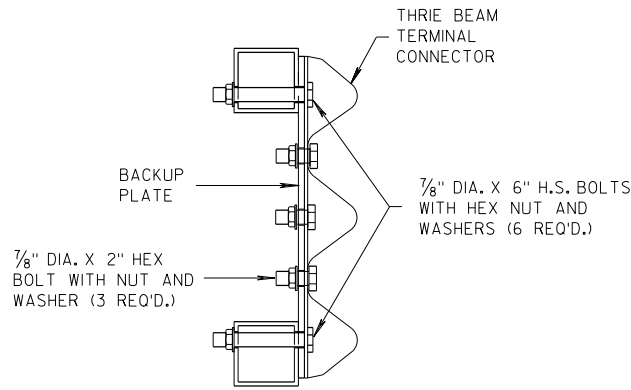

SECTION J-J

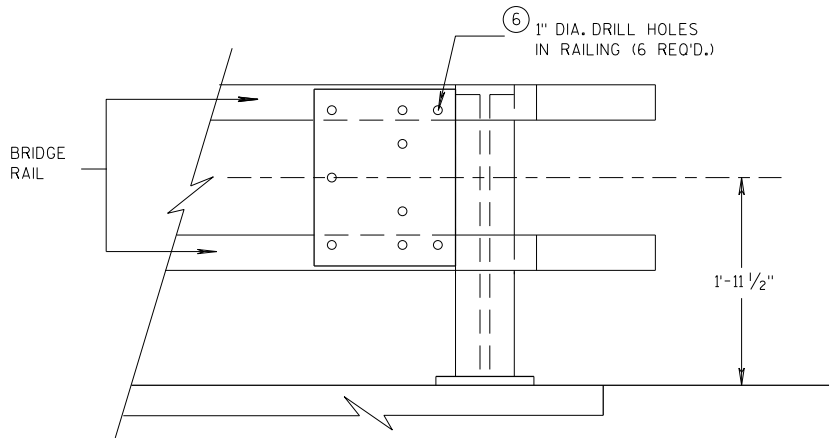


BACK-UP PLATE MOUNTING ONTO BRIDGE RAILING

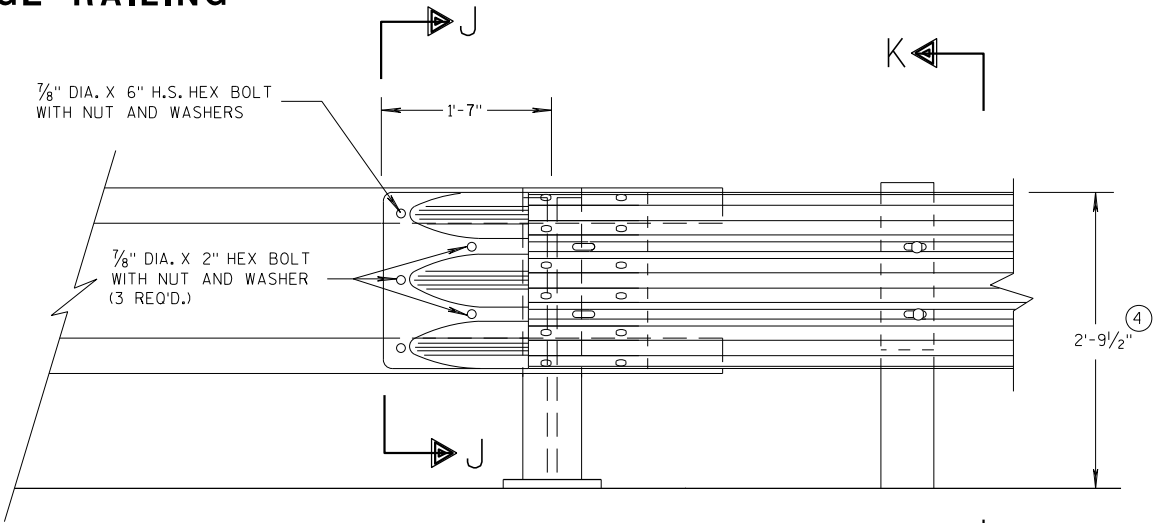

FRONT VIEW


THRIE BEAM CONNECTION TO TUBULAR RAILING TYPE "F"

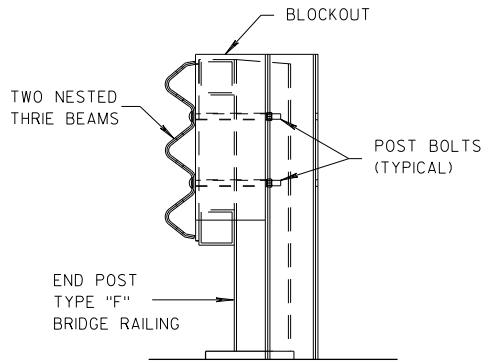

SECTION K-K

GENERAL NOTES

- (4) TOLERANCE FOR TOP OF BEAM IS $\pm 1"$.
- (6) DRILLING HOLES THROUGH THE PAPER, BOLTS, NUTS, WASHERS AND REPAIRING DAMAGED CONCRETE ARE INCIDENTAL TO THE CONTRACT.

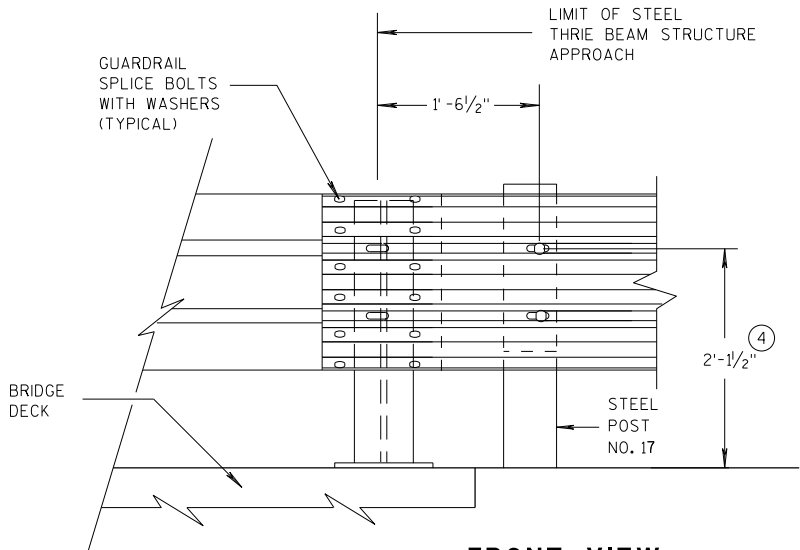


FRONT VIEW

THRIE BEAM CONNECTION TO STEEL RAILING TYPE "W"


MIDWEST GUARDRAIL SYSTEM THRIE BEAM TRANSITION (MGS)		
STATE OF WISCONSIN DEPARTMENT OF TRANSPORTATION		
APPROVED 07/2018	/S/ Rodney Taylor	85
DATE	ROADWAY STANDARDS DEVELOPMENT	UNIT SUPERVISOR
FHWA		

GENERAL NOTES


④ TOLERANCE FOR TOP OF W-BEAM RAIL IS $\pm 1"$.

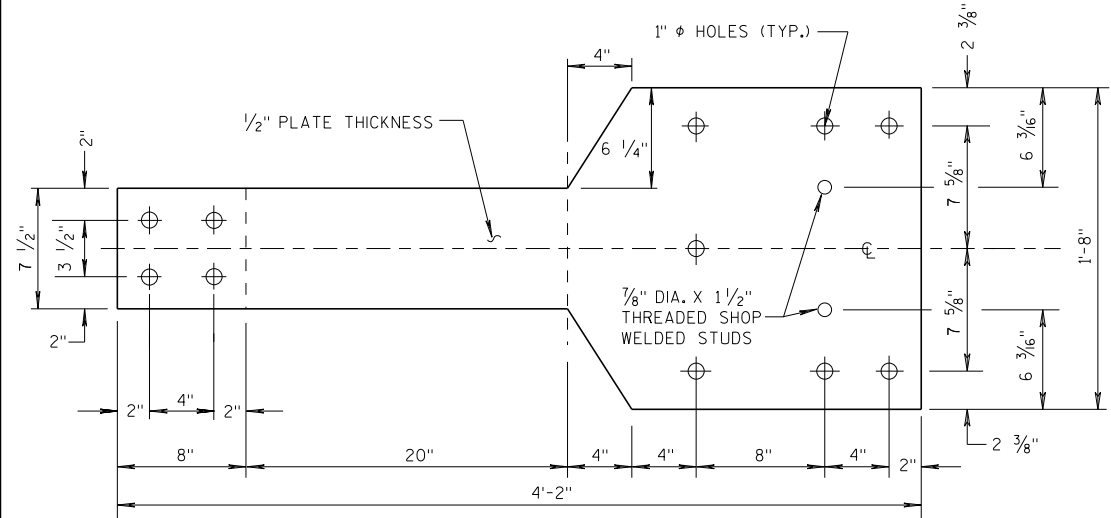

FRONT VIEW

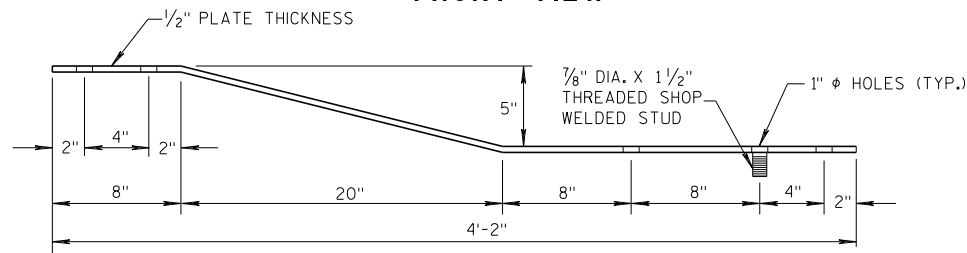


PLAN VIEW
BACK-UP PLATE DETAIL, TYPE "M"

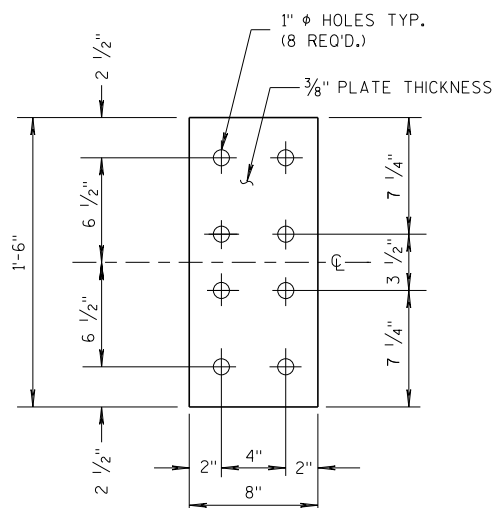


FRONT VIEW

ANCHOR
PLATE DETAIL,
TYPE "M"

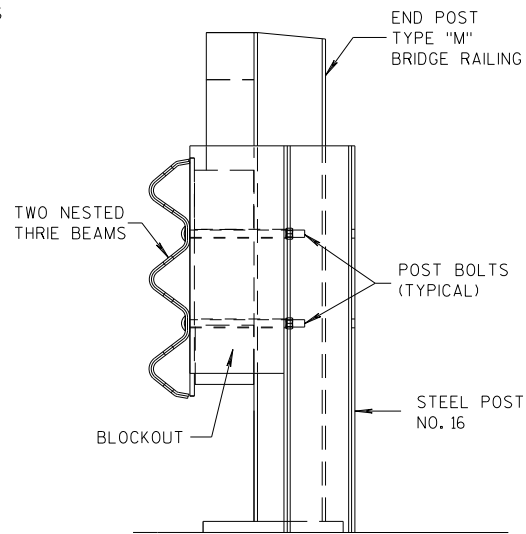


SECTION M-M

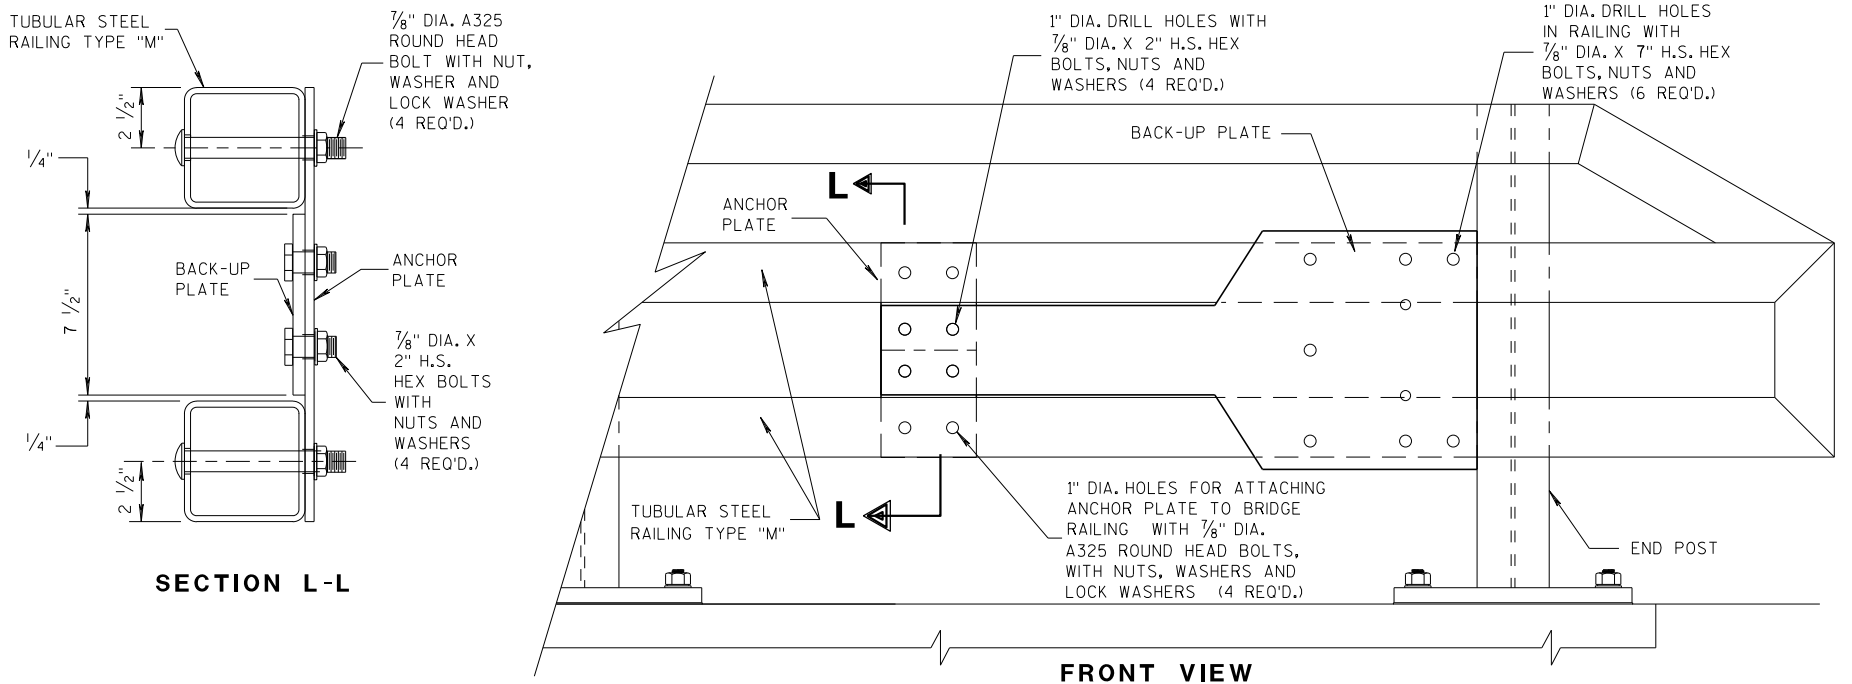

SECTION L-L


FRONT VIEW

ANCHOR AND BACK-UP PLATE MOUNTING TO BRIDGE RAILING, TYPE "M"

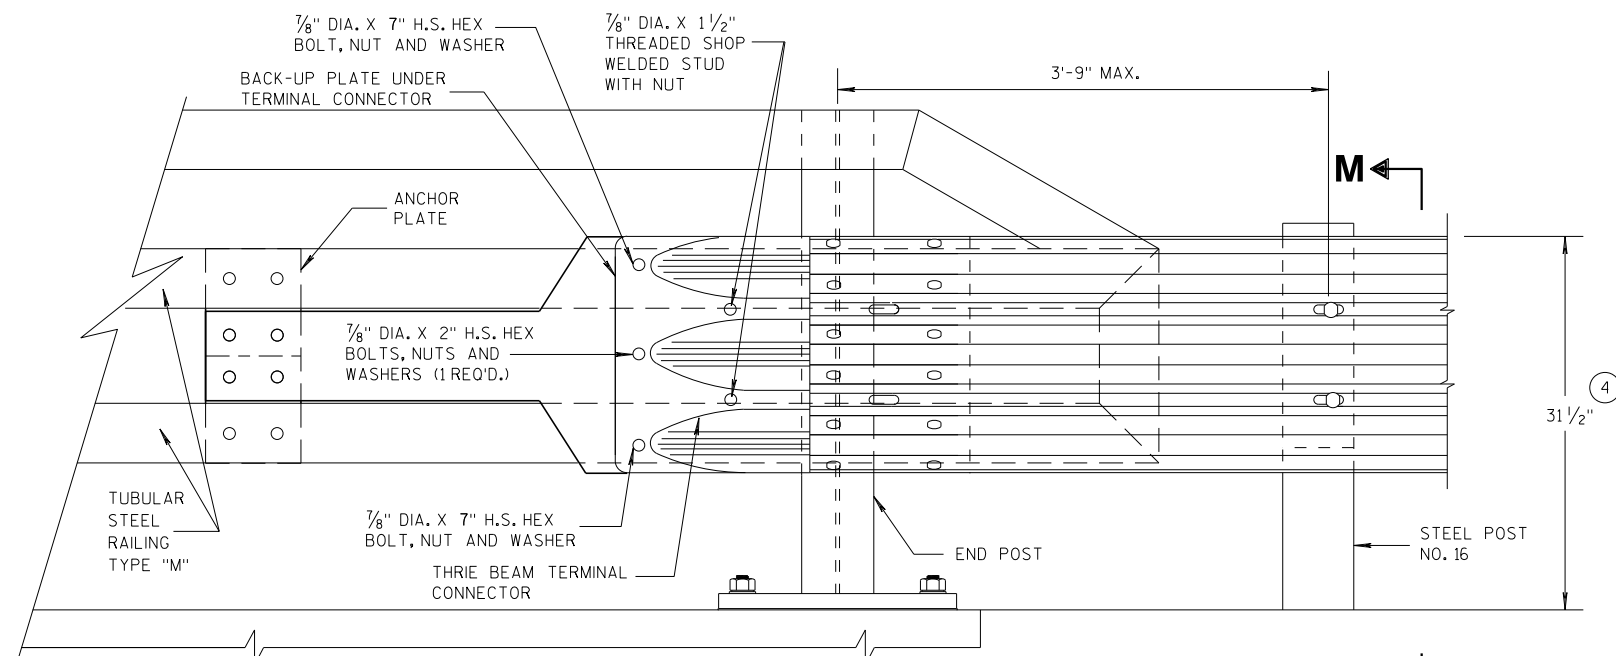

FRONT VIEW

M

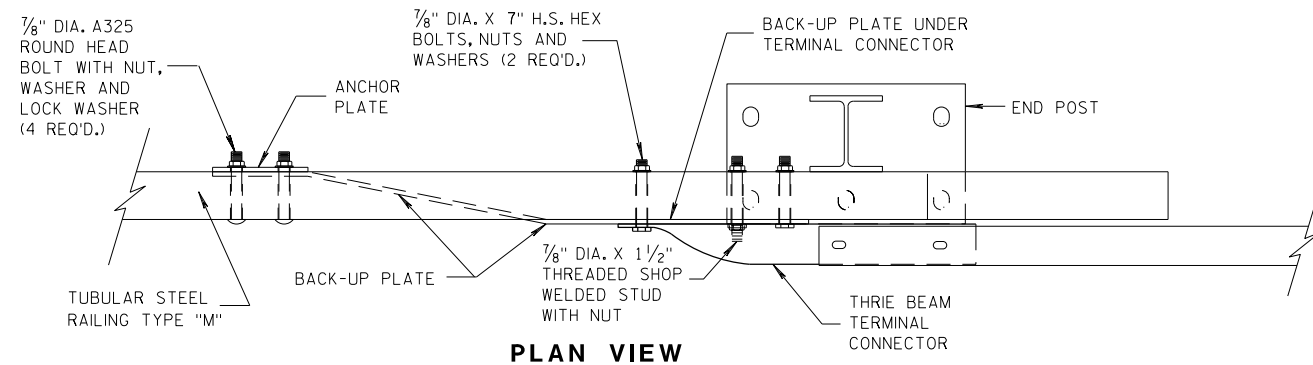


PLAN VIEW

THREE BEAM CONNECTION TO TUBULAR RAILING, TYPE "M"

MIDWEST GUARDRAIL SYSTEM
THREE BEAM TRANSITION (MGS)

STATE OF WISCONSIN
DEPARTMENT OF TRANSPORTATION

APPROVED
07/2018 /S/ Rodney Taylor
DATE ROADWAY STANDARDS UNIT SUPERVISOR
FHWA 86 ENT

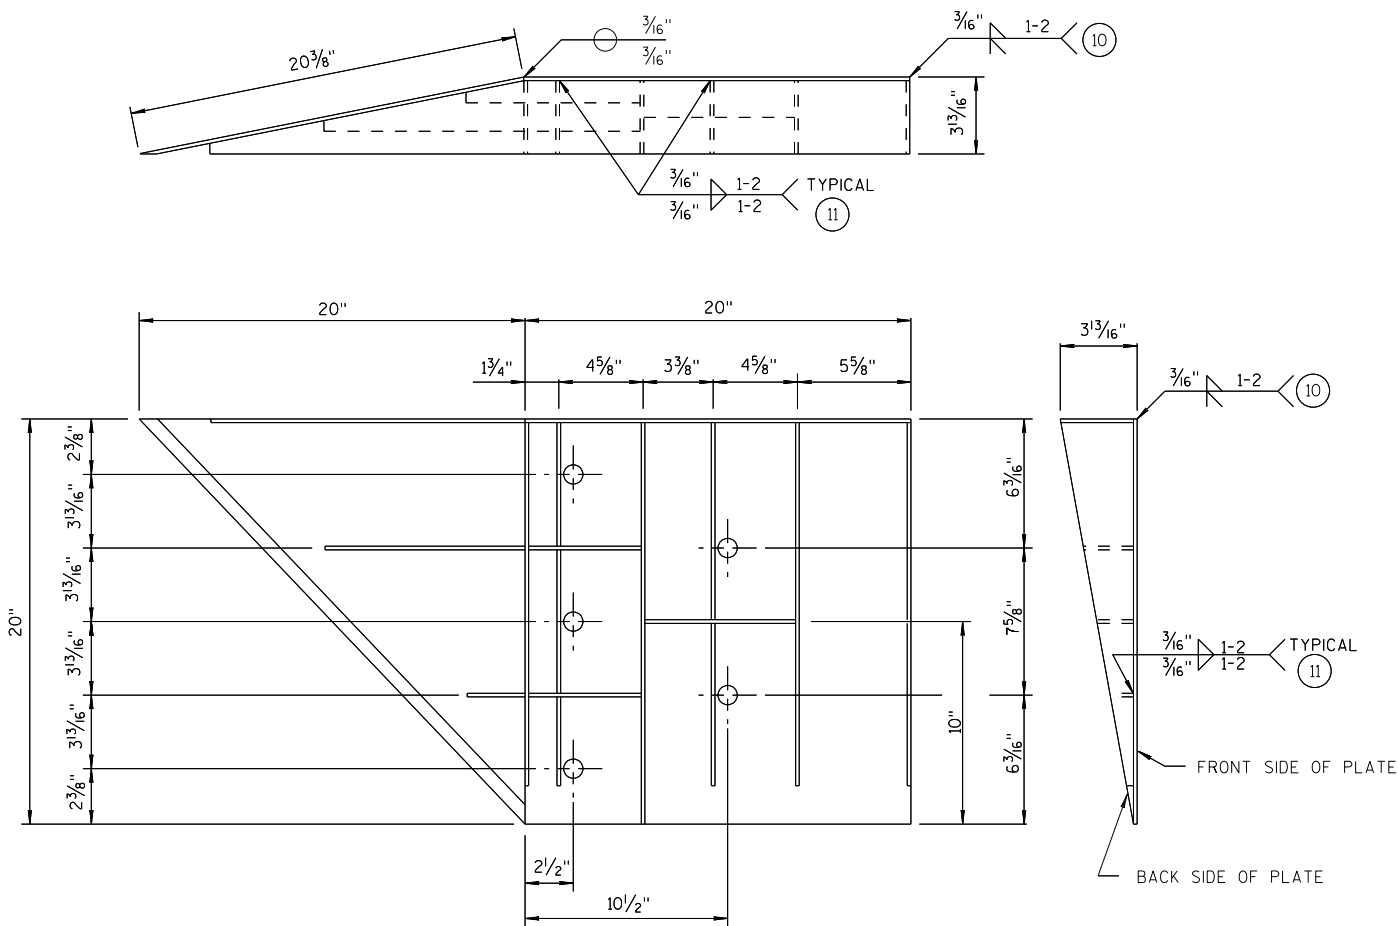


WELDING INSTRUCTION
(VIEWED FROM BACK SIDE OF PLATE)

SINGLE SLOPE CONNECTION PLATE

CONNECTOR PLATE DIMENSION (PER ASSEMBLY)				
PLATE	QUANTITY	SHAPE	SIZE (A x B x C x D)	THICKNESS
P1	1		20" x 20"	3/16"
P2	1		20" x 20" x 28 3/16"	3/16"
P3	1		39" x 3 5/8" x 20" x 19 5/16"	3/16"
S1	4		18 7/16" x 3 5/8" x 18 3/4"	1/4"
S2	1		10 1/4" x 2 1/16" x 10 3/8" x 1/2"	1/4"
S3	1		3" x 1 1/16" x 3 3/8" x 1/2"	1/4"
S4	1		6 1/8" x 2 7/16"	1/4"
S5	1		6 1/8" x 1 1/16"	1/4"
S6	1		7 3/4" x 1 3/4"	1/4"
S7	1		2 3/16" x 6" x 3 5/8" x 5 7/8"	1/4"
S8	1		1 5/32" x 7 1/2" x 2 1/2" x 7 3/8"	1/4"
S9	1		6 1/16" x 6 3/16" x 1 3/32"	1/4"
S10	1		1 7/8" x 9 7/8" x 3 5/8" x 9 11/16"	1/4"
S11	1		8 1/2" x 8 3/4" x 1 3/16"	1/4"

PLATE AND STIFFENER IDENTIFICATION
(VIEWED FROM BACK SIDE OF PLATE)

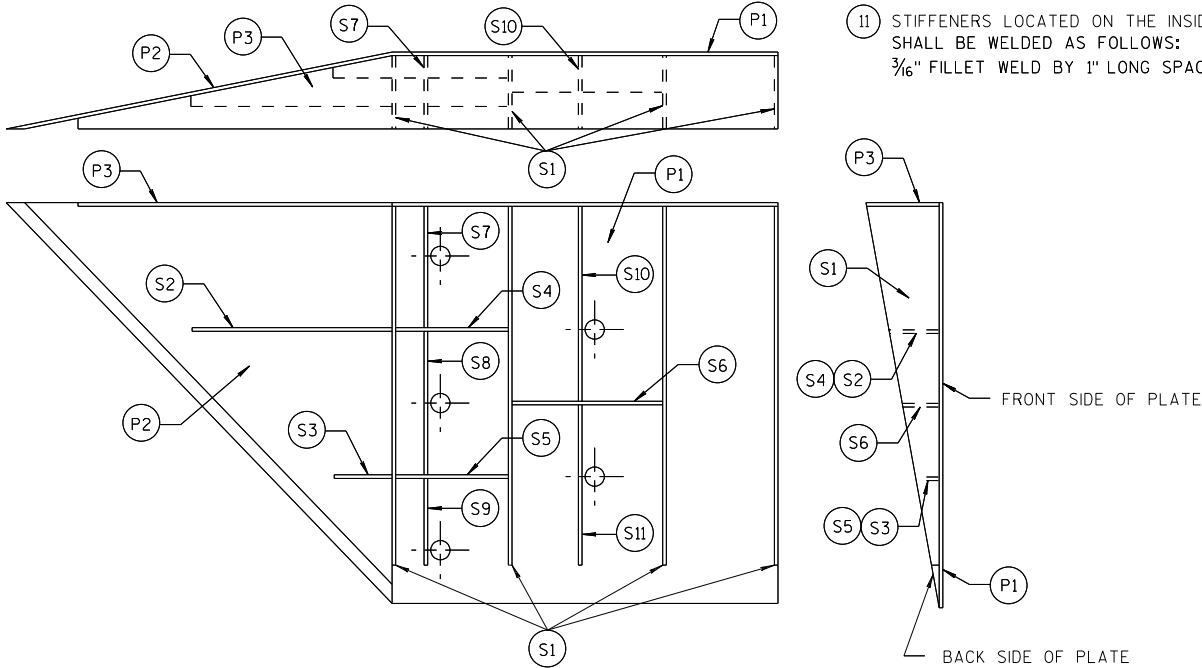

GENERAL NOTES


- COVER PLATE PANELS ARE 3/16" THICK.
- ALL STIFFENERS ARE 1/4" THICK.
- CONNECTOR PLATE SHALL BE FABRICATED FROM ASTM GRADE A36 STEEL AND GALVANIZED.
- FOR GALVANIZED REQUIREMENTS, SEE SECTION 614 OF THE STANDARD SPECIFICATIONS.
- ALL HOLE DIAMETERS SHALL BE 1".
- FOR OPPOSITE SIDE INSTALLATION MIRROR DRAWINGS.

- 10 STIFFENERS LOCATED AT THE OUTSIDE EDGES OF THE COVER PLATES SHALL BE WELDED AS FOLLOWS:
SINGLE BEVEL GROOVE WELD ON EXTERNAL SIDES AND 3/16" FILLET WELD BY 1" LONG SPACED AT 2" ON INTERNAL SIDES.
- 11 STIFFENERS LOCATED ON THE INSIDE OF THE COVER PLATE SHALL BE WELDED AS FOLLOWS:
3/16" FILLET WELD BY 1" LONG SPACED AT 2".


MIDWEST GUARDRAIL SYSTEM
THRIE BEAM TRANSITION (MGS)

STATE OF WISCONSIN
DEPARTMENT OF TRANSPORTATION

APPROVED
7/2018
DATE
/S/ Rodney Taylor
ROADWAY STANDARDS UNIT SUPERVISOR
187
ENT
FHWA

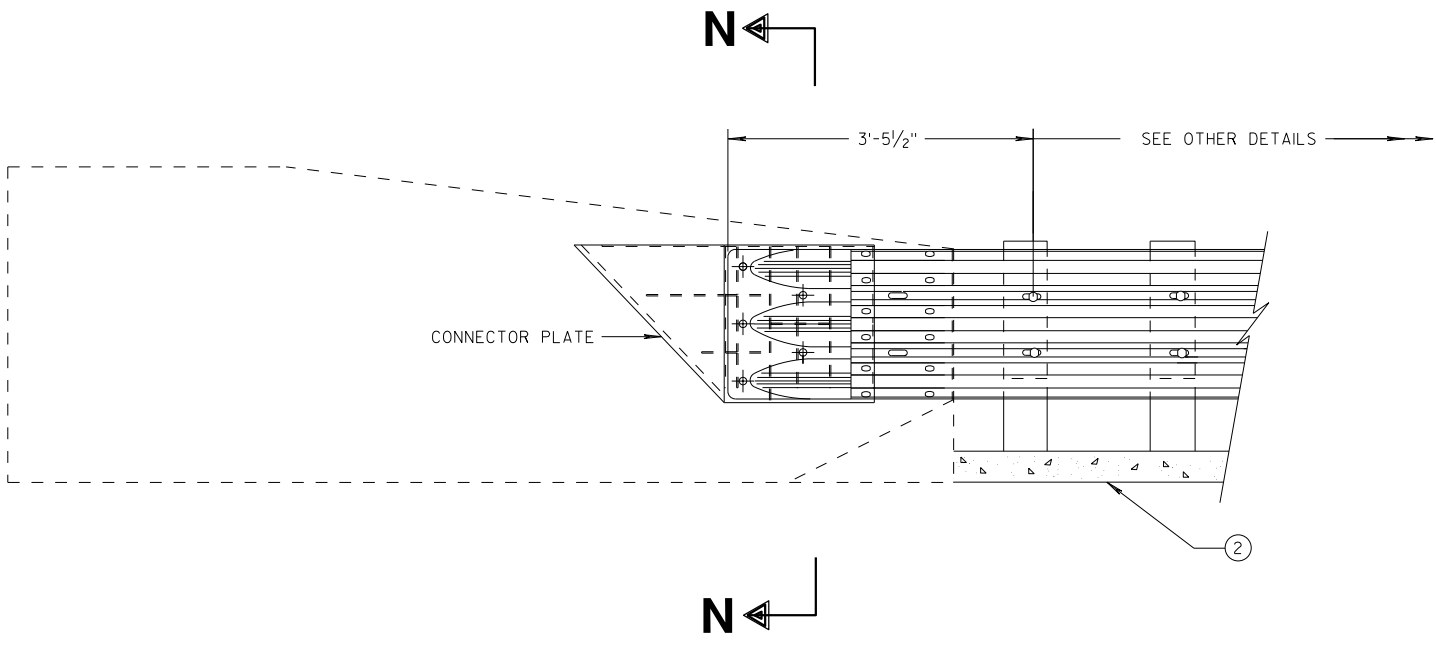


THRIE BEAM CONNECTION TO SINGLE SLOPE BARRIER

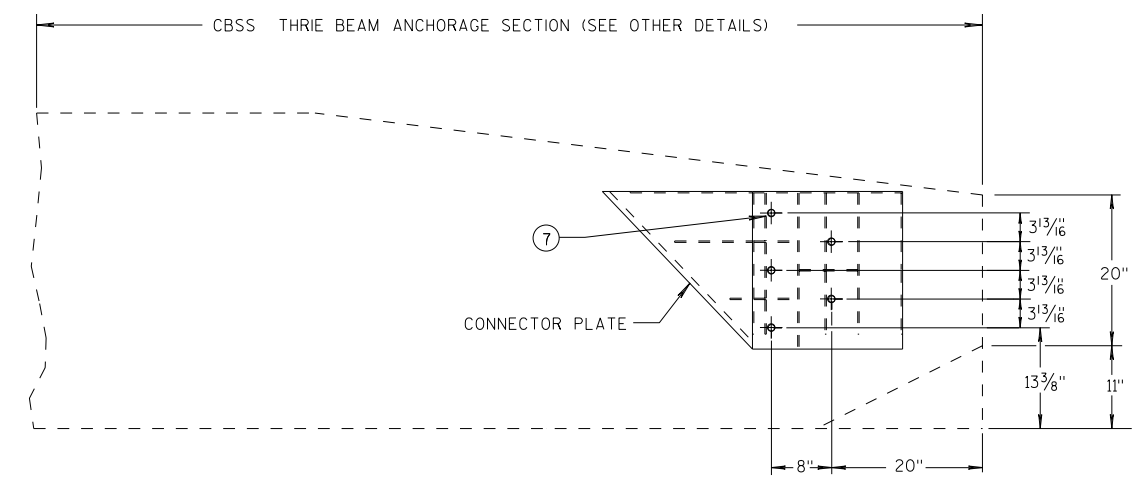


SINGLE SLOPE CONNECTION PLATE PLACEMENT

GENERAL NOTES

- CONNECTOR PLATE, DRILLING BOLT HOLES THROUGH THE PARAPET, BOLTS, NUTS, WASHERS AND REPAIRING DAMAGED CONCRETE ARE INCIDENTAL TO THE CONTRACT.
- (2) OPTIONAL CURB AND GUTTER OR DRAINAGE FEATURE SEE PLAN FOR INFORMATION.
- (7) BOLTS MAY BE A325 BOLTS OR A449 BOLTS. BOLT LENGTH AND THREADING LENGTH ARE TO ALLOW FOR A TIGHT CONNECTION BETWEEN RIGID BARRIER AND THRIE BEAM CONNECTION PLATE. CONTRACTOR IS TO FIELD VERIFY BOLT LENGTH AND THREAD LENGTH. ONE ROUND WASHER REQUIRED BETWEEN BOLT HEAD AND THRIE BEAM CONNECTION PLATE. BOLTS THAT EXTEND THROUGH THE PARAPET AND OUT THE BACK FACE REQUIRE A HARDENED ROUND STEEL WASHER THAT IS 2" O.D. X 5/32" THICK AND ONE PLATE WASHER. REPAIR ANY DAMAGED CONCRETE FROM BOLT INSTALLATION.

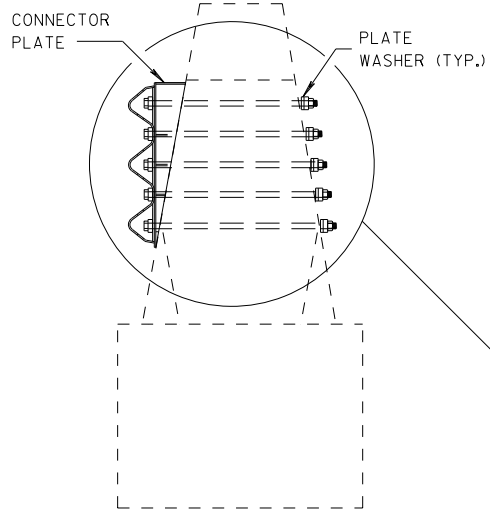


SECTION N-N

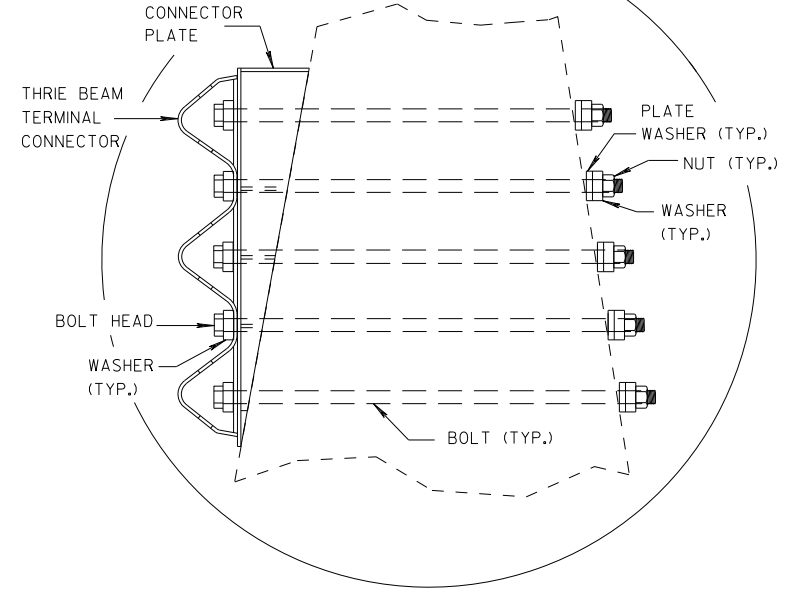


MIDWEST GUARDRAIL SYSTEM THRIE BEAM TRANSITION (MGS)			
STATE OF WISCONSIN DEPARTMENT OF TRANSPORTATION			
APPROVED 7/2018 DATE	/S/ Rodney Taylor ROADWAY STANDARDS DISTRICT SUPERVISOR		
FHWA	88		

GENERAL NOTES

- ④ TOLERANCE FOR TOP OF BEAM IS $\pm 1"$.
- ⑫ BOLTS MAY BE A325 BOLTS OR A449 BOLTS. BOLT LENGTH AND THREADING LENGTH ARE TO ALLOW FOR A TIGHT CONNECTION BETWEEN RIGID BARRIER AND THRIE BEAM CONNECTION PLATE. CONTRACTOR IS TO FIELD VERIFY BOLT LENGTH AND THREAD LENGTH. ONE ROUND WASHER REQUIRED BETWEEN BOLT HEAD AND THRIE BEAM CONNECTOR PLATE. ON BACKSIDE OF PARAPET ONE ROUND WASHER, AND NUT REQUIRED. BOLT THREAD IS TO EXTEND $\frac{1}{2}$ -INCH BEYOND NUT.

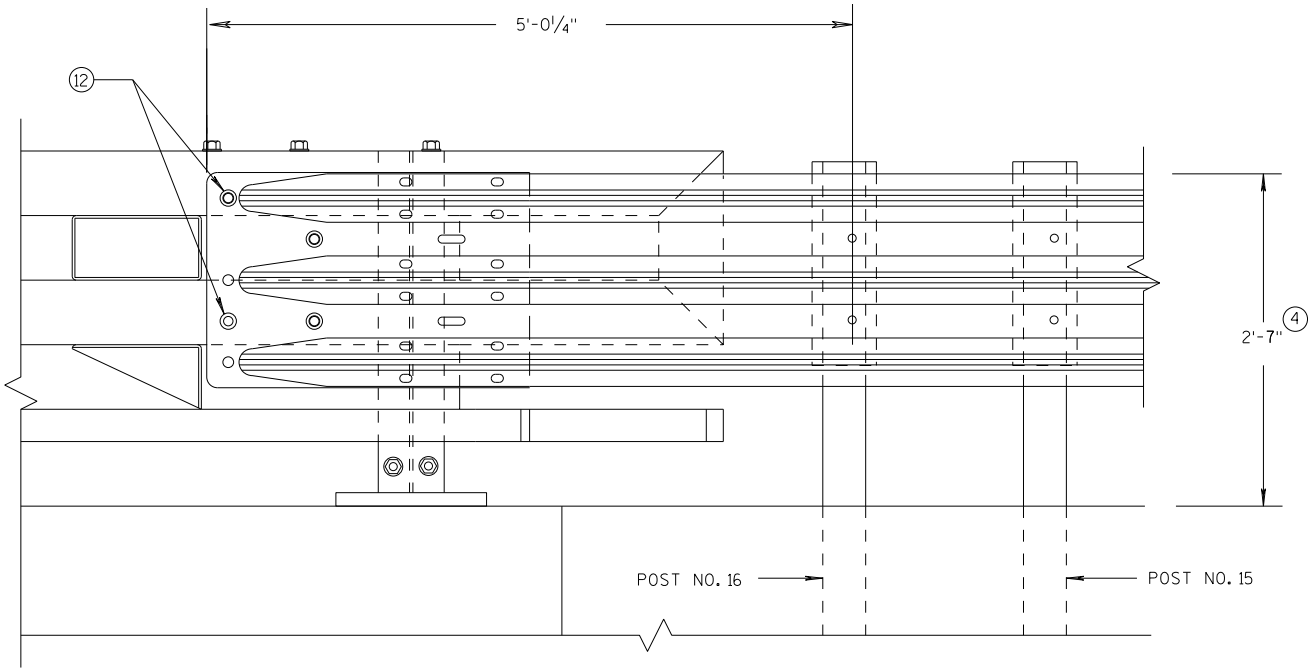

ELEVATION OF DETAIL AT NY3 END POST
THRIE BEAM RAIL ATTACHMENT

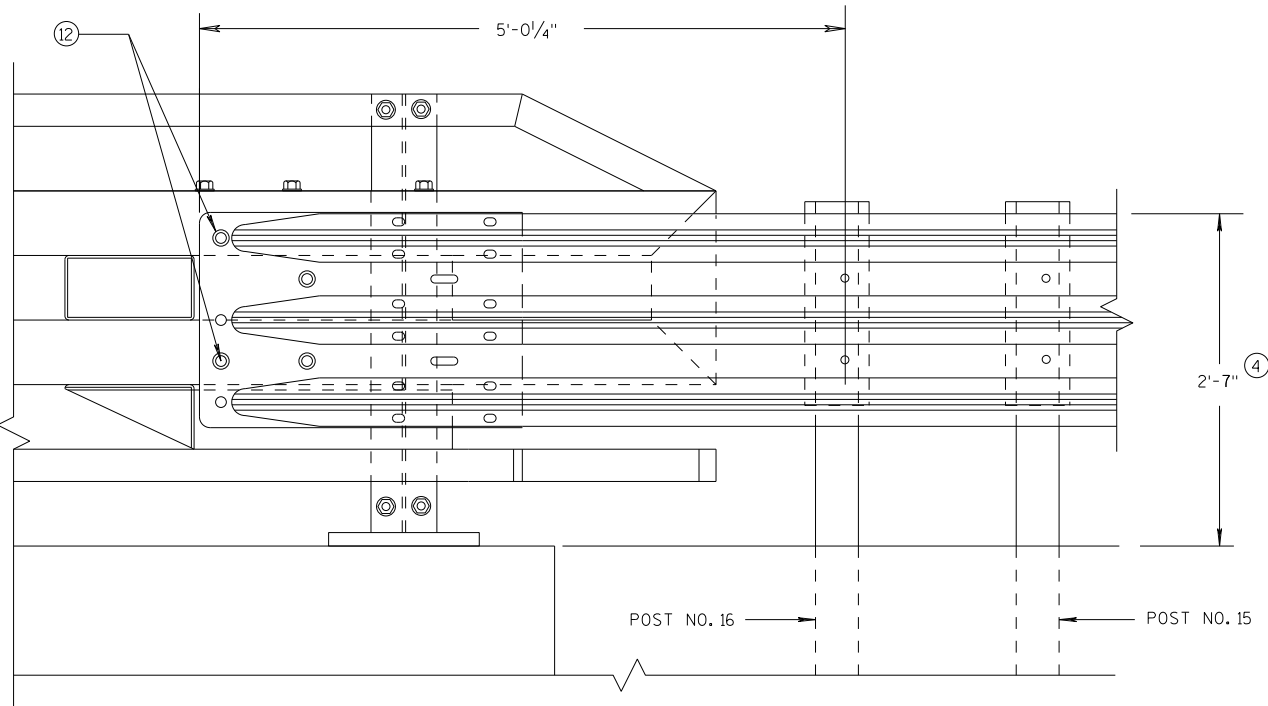


ELEVATION OF DETAIL AT NY4 END POST
THRIE BEAM RAIL ATTACHMENT

MIDWEST GUARDRAIL SYSTEM
THRIE BEAM TRANSITION (MGS)

STATE OF WISCONSIN
DEPARTMENT OF TRANSPORTATION

APPROVED
DATE 7/2018 /S/ Rodney Taylor
ROADWAY STANDARDS UNIT SUPERVISOR 89 NT
FHWA

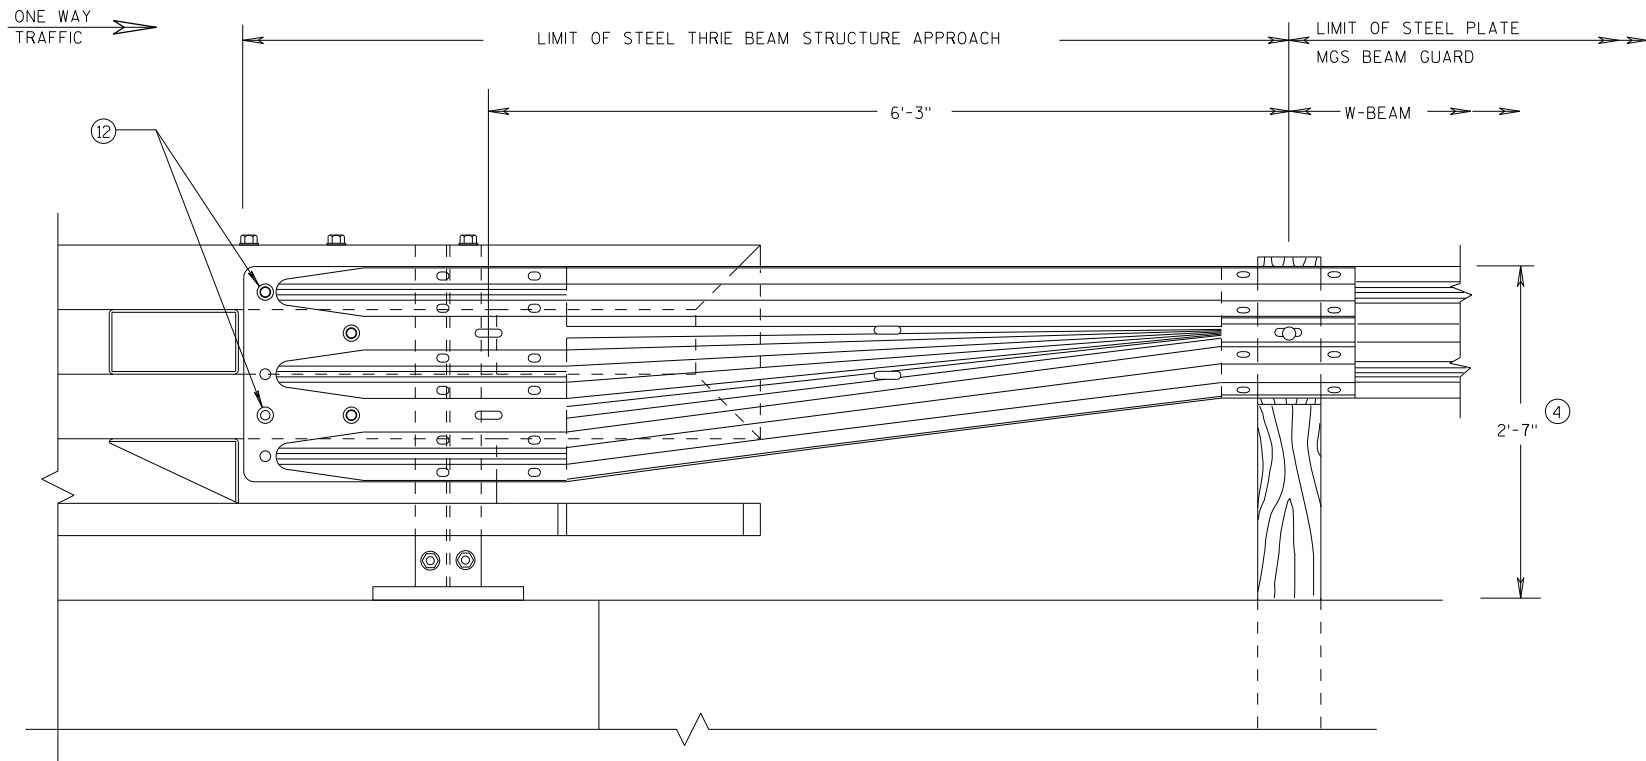


GENERAL NOTES

(4) TOLERANCE FOR TOP OF BEAM IS $\pm 1"$.

(12) BOLTS MAY BE A325 BOLTS OR A449 BOLTS. BOLT LENGTH AND THREADING LENGTH ARE TO ALLOW FOR A TIGHT CONNECTION BETWEEN RIGID BARRIER AND THRIE BEAM CONNECTION PLATE. CONTRACTOR IS TO FIELD VERIFY BOLT LENGTH AND THREAD LENGTH. ONE ROUND WASHER REQUIRED BETWEEN BOLT HEAD AND THRIE BEAM CONNECTOR PLATE. ON BACKSIDE OF PARAPET ONE ROUND WASHER, AND NUT REQUIRED. BOLT THREAD IS TO EXTEND $\frac{1}{2}$ -INCH BEYOND NUT.

FRONT VIEW

W BEAM TRANSITION AND CONNECTION TO BRIDGE RAILING TYPE "NY3" (USE ONLY ON THE TRAFFIC EXIT END OF ONE WAY BRIDGES)

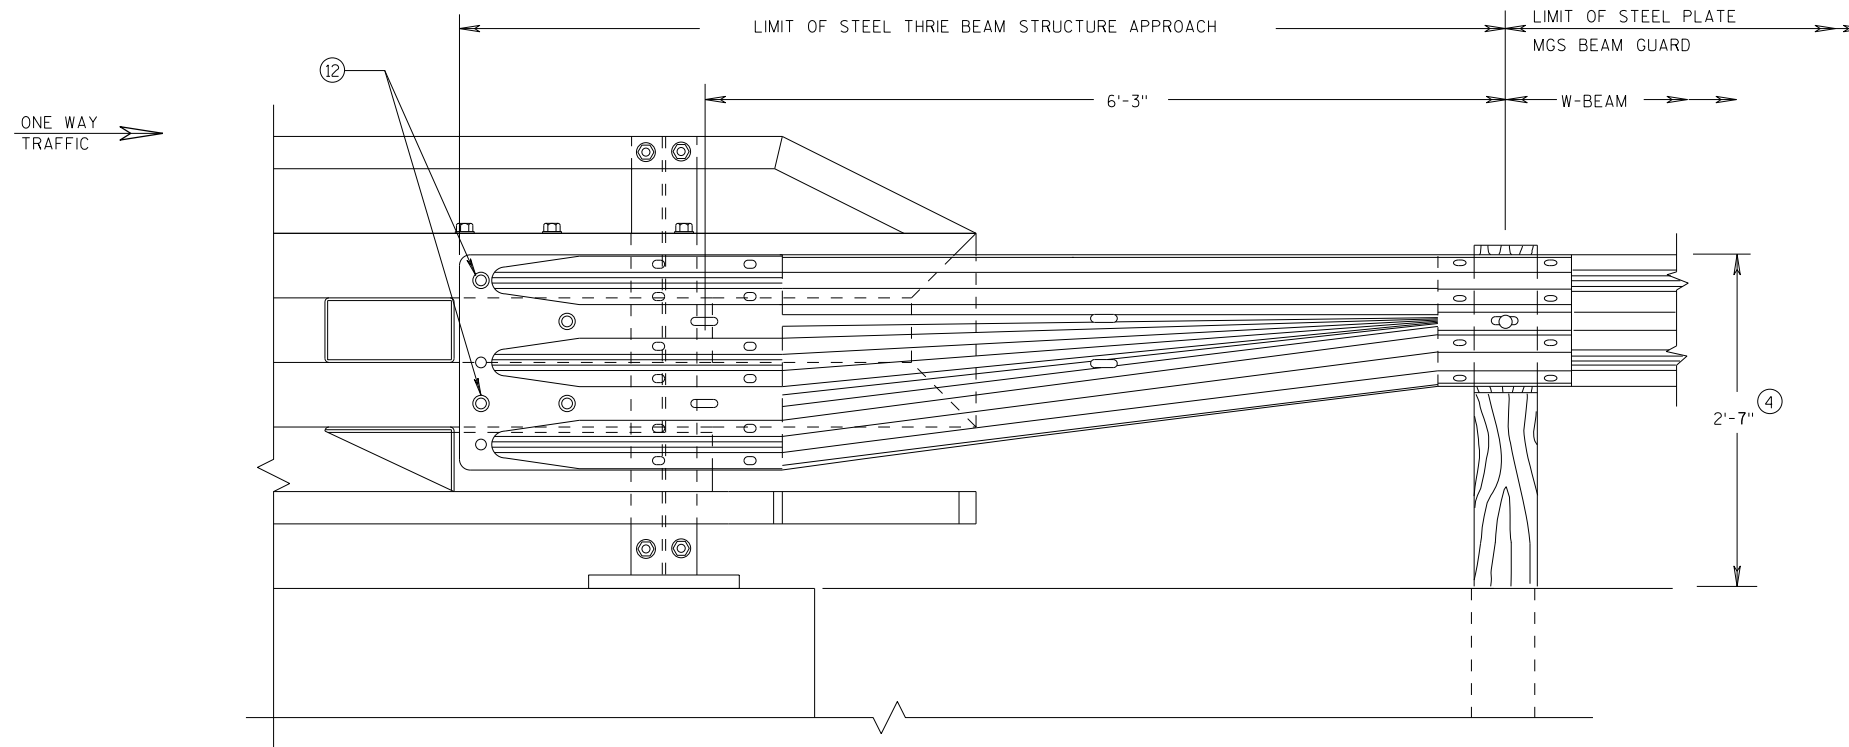

FRONT VIEW

W BEAM TRANSITION AND CONNECTION TO BRIDGE RAILING TYPE "NY4" (USE ONLY ON THE TRAFFIC EXIT END OF ONE WAY BRIDGES)

MIDWEST GUARDRAIL SYSTEM
THRIE BEAM TRANSITION (MGS)

STATE OF WISCONSIN
DEPARTMENT OF TRANSPORTATION


APPROVED

7/2018
DATE


FHWA

/S/ Rodney Taylor
ROADWAY STANDARDS C 90
UNIT SUPERVISOR

NT

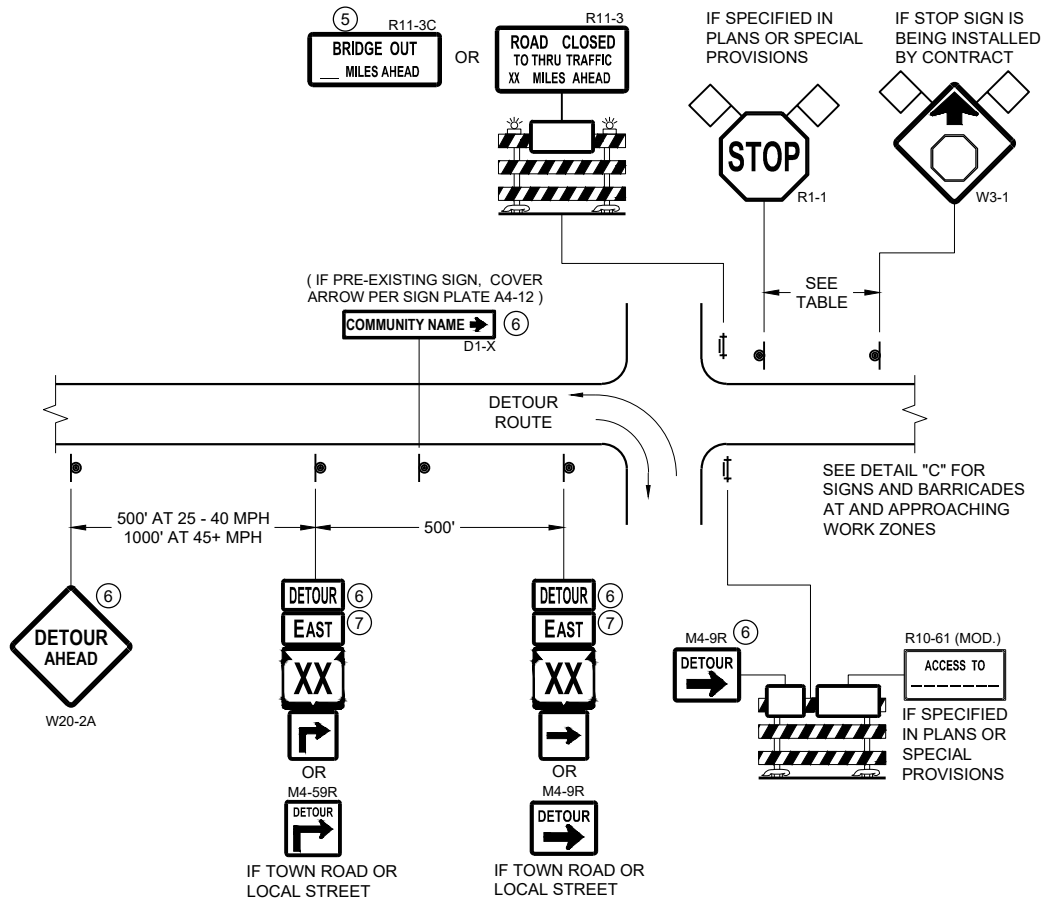


DETAIL A
MAINLINE CLOSURE WITH POSTED DETOUR
WORK ZONE GREATER THAN OR EQUAL TO ½ MILE FROM
DETOUR ROUTE (1000 FEET IF URBAN)

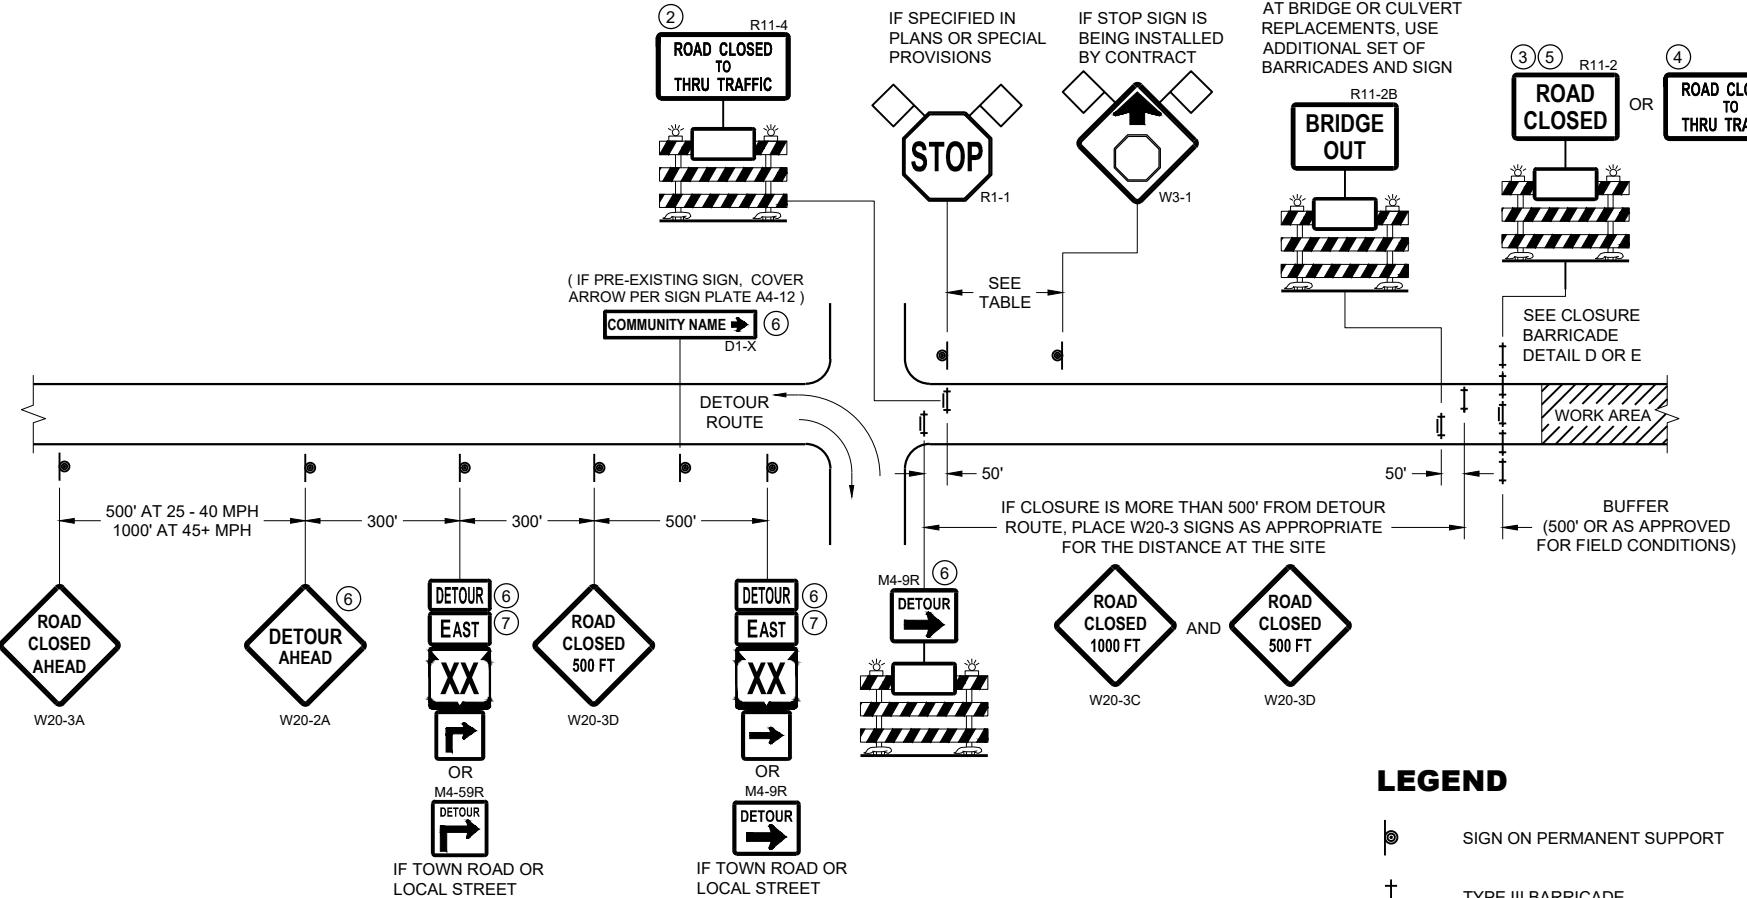

DETAIL B
MAINLINE CLOSURE WITH POSTED DETOUR
WORK ZONE LESS THAN ½ MILE FROM
DETOUR ROUTE (1000 FEET IF URBAN)

SPEED LIMIT (MPH)	"STOP AHEAD" ADVANCE WARNING DISTANCE (FT)
25	200
30	200
35	350
40	350
45	500
50	550
55	750

SEE SDD 15C2-SHEET "b"
FOR GENERAL NOTES
AND FOOTNOTES ① THROUGH ⑦

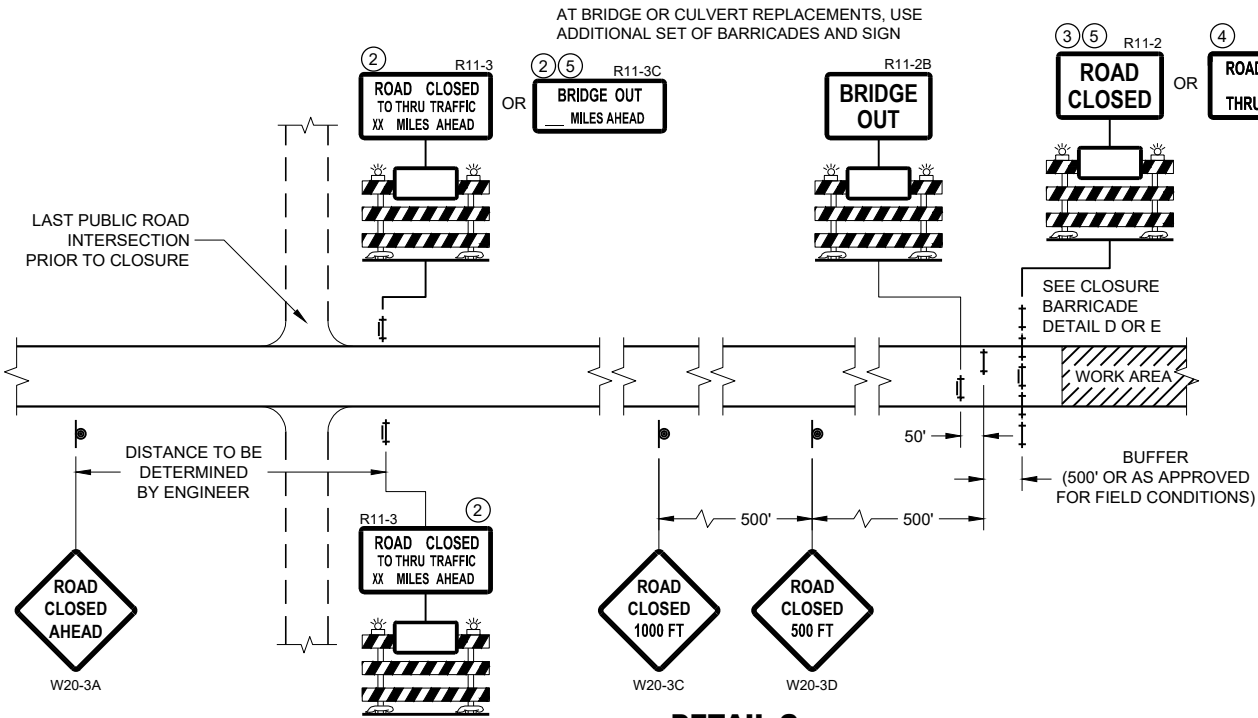


DETAIL C
MAINLINE CLOSURE, NO POSTED DETOUR

**BARRICADES AND SIGNS
FOR MAINLINE CLOSURES**


STATE OF WISCONSIN
DEPARTMENT OF TRANSPORTATION

APPROVED
May 2023 /S/ Andrew Heidtke
DATE WORK ZONE ENGINEER 91

FHWA

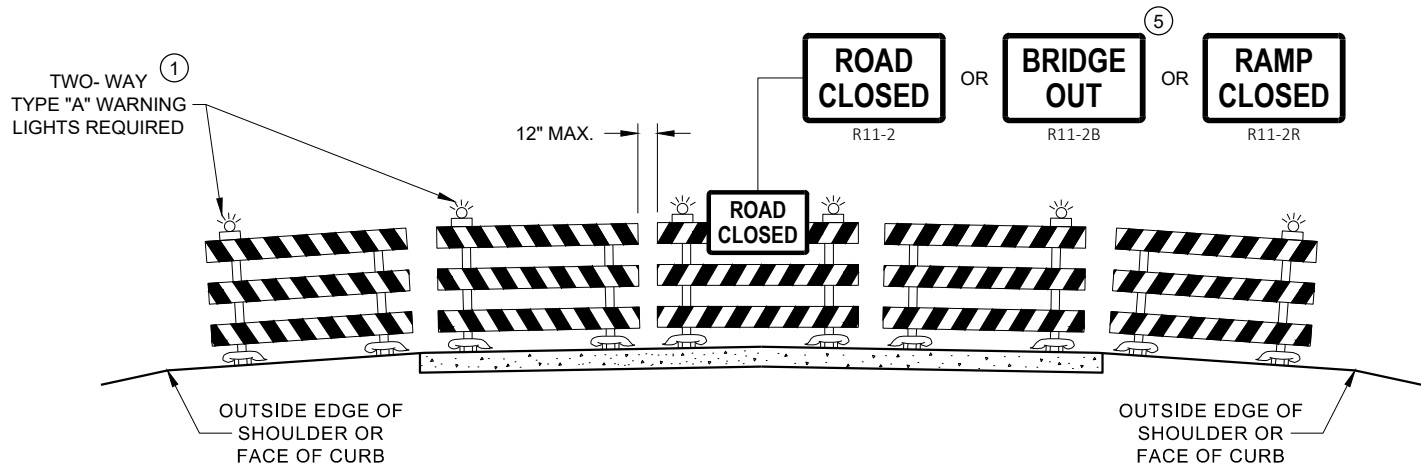

DETAIL D
ROAD CLOSURE BARRICADE DETAIL
APPROACH VIEW

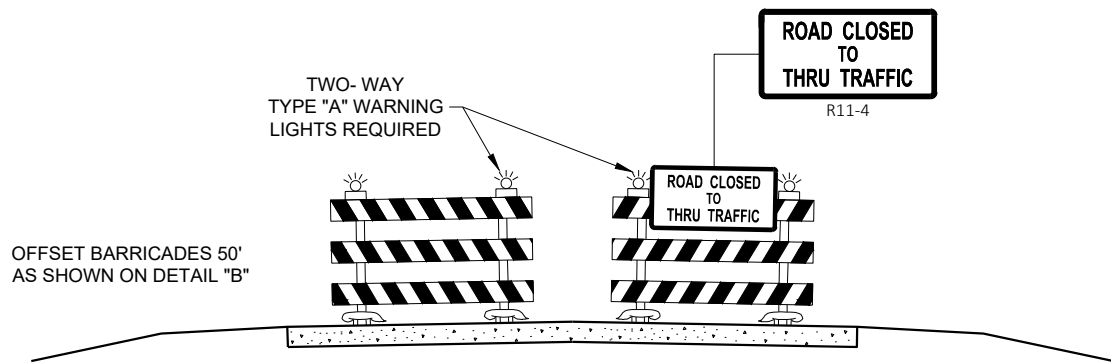

DETAIL E
LANE CLOSURE BARRICADE DETAIL
APPROACH VIEW

SEE SDD 15C2 - SHEET "a" FOR LEGEND

GENERAL NOTES

THE EXACT NUMBER, LOCATION, AND SPACING OF ALL SIGNS AND BARRICADES SHALL BE ADJUSTED TO FIT FIELD CONDITIONS AS APPROVED BY THE ENGINEER.

ANY SIGNS TEMPORARY OR EXISTING, WHICH CONFLICT WITH TRAFFIC CONTROL "IN USE", SHALL BE REMOVED OR COVERED AS NEEDED AND AS APPROVED BY THE ENGINEER.

THE SPACING BETWEEN TRAFFIC CONTROL SIGNS SHOULD BE ADJUSTED TO NOT CONFLICT WITH AND SHOULD PROVIDE A DESIRABLE MINIMUM OF 200 FEET CLEARANCE TO EXISTING SIGNS THAT WILL REMAIN IN PLACE.

BARRICADES THAT MUST BE MOVED FOR A WORK OPERATION SHALL BE IMMEDIATELY RE-ESTABLISHED UPON COMPLETION OF THE OPERATION, OR FOR CONTINUING OPERATIONS, AT THE END OF EACH WORKING DAY.

SIGNS THAT WILL BE IN PLACE LESS THAN 7 CONTINUOUS DAYS AND NIGHTS MAY BE MOUNTED ON PORTABLE SUPPORTS.

ALL TYPE III BARRICADES SHALL HAVE RAILS REFLECTORIZED ON BOTH FACES. STRIPES SHALL BE PROPERLY SLOPED DOWN TOWARD THE TRAFFIC SIDE OR AS SHOWN IN THE ROAD CLOSURE BARRICADE DETAIL "D" FOR FULL ROAD CLOSURES.

TYPE "A" LOW - INTENSITY FLASHING WARNING LIGHTS SHALL BE VISIBLE ON BOTH SIDES OF THE BARRICADE.

THE R11 - 2, R11 - 3, M4 - 9, R11 - 4, AND R10 - 61 SIGNS PLACED ON THE BARRICADES SHALL COVER NO MORE THAN THE TOP RAIL. THE SIGNS SHALL NOT COVER ANY PORTION OF THE MIDDLE RAIL OR BOTTOM RAILS.

"WO" AND "MO" SIGNS ARE THE SAME AS "W" AND "M" SIGNS EXCEPT THE BACKGROUND IS ORANGE.

ALL SIGNS SHALL BE 48" X 48" UNLESS OTHERWISE NOTED BELOW:

- R11 - 2 SHALL BE 48" X 30"
- R11 - 3 SHALL, R11 - 4 AND R10 - 61 SHALL BE 60 " X 30"
- M4 - 9 SHALL BE 30" X 24"
- M3 - X SHALL BE 24" X 12" (36" X 18" IF NEEDED TO MATCH EXISTING SIGNS)
- M4 - 8 SHALL BE 24" X 12" (36" X 18" IF NEEDED TO MATCH EXISTING SIGNS)
- M1 - 4, M1 - 5A AND M1 - 6 SHALL BE 24" X 24" (36" X 36" IF NEEDED TO MATCH EXISTING SIGNS)
- MO5 - 1 AND MO6 - 1 SHALL BE 21" X 21" (30" X 30" IF NEEDED TO MATCH EXISTING SIGNS)
- D1 - X SHALL BE AS SHOWN ON SPECIFIC PROJECT SIGNING DETAIL SHEETS.
- R1 - 1 SHALL BE 36" X 36"


- 1 TWO WARNING LIGHTS SHALL BE PROVIDED ON THE CENTER BARRICADE AND A MINIMUM OF ONE WARNING LIGHT SHALL BE PROVIDED ON EACH OF THE OTHER BARRICADES WITHIN THE ROADWAY LIMITS. SPACING OF THE WARNING LIGHTS SHALL BE UNIFORM TO THE EDGE OF ROADWAY AS SHOWN (APPROX. 8 FOOT LIGHT SPACING).
- 2 THESE SIGNS AND BARRICADES ARE NOT REQUIRED IF ROAD CLOSURE BEGINS AT AN INTERSECTION.
- 3 FOR ROAD CLOSURE WITHOUT LOCAL ACCESS TO PROJECT, SEE ROAD CLOSURE BARRICADE DETAIL "D".
- 4 FOR ROAD CLOSURE WITH LOCAL ACCESS TO PROJECT, SEE ROAD CLOSURE BARRICADE DETAIL "E".
- 5 FOR BRIDGE OR CULVERT REPLACEMENTS, SUBSTITUTE "BRIDGE OUT" INSTEAD OF "ROAD CLOSED" ON R11 - 2 AND R11 - 3 SIGNS.
- 6 INSTALL DETOUR AND COMMUNITY GUIDE SIGNS AND ARROWS ONLY IF SPECIFIED IN THE CONTRACT. IF THERE ARE EXISTING ROUTE MARKER ASSEMBLIES THAT WILL REMAIN IN PLACE, ADJUST THE LOCATION OF THE DETOUR ROUTE SIGNS TO CORRESPOND WITH THE EXISTING ASSEMBLIES. MODIFY EXISTING SIGNS WHERE POSSIBLE. SEE SPECIFIC PROJECT DETOUR SIGNING DETAIL SHEETS. IF DETOUR SIGNS ARE BEING INSTALLED BY OTHERS, PLACE THE CONTRACTED TRAFFIC CONTROL SIGNS TO ALLOW FOR PLACEMENT OF ALL WARNING, DETOUR AND GUIDE SIGNS AS SHOWN.
- 7 "EAST" CARDINAL DIRECTION MARKERS AND RIGHT TURN ARROWS ARE SHOWN. USE OTHER CARDINAL DIRECTIONS AND ARROWS AS APPROPRIATE.

BARRICADES AND SIGNS
FOR
VARIOUS CLOSURES

STATE OF WISCONSIN
DEPARTMENT OF TRANSPORTATION

APPROVED
May 2023 /S/ Andrew Heidtke
DATE WORK ZONE ENGINEER 92


FHWA

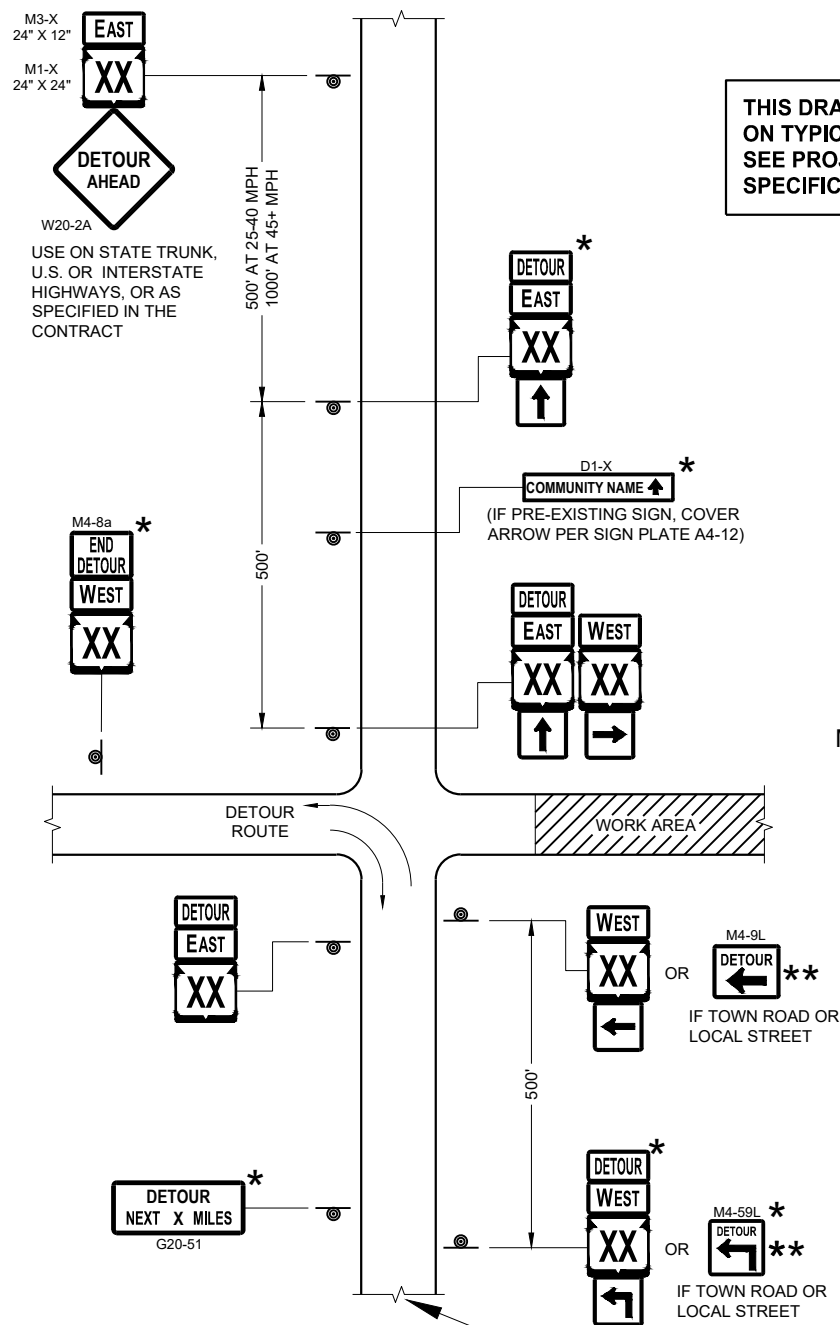

**THIS DRAWING PROVIDES GENERAL GUIDANCE
ON TYPICAL DETOUR SIGN LAYOUT AND SPACING.
SEE PROJECT DETOUR SIGNING SHEETS FOR
SPECIFIC DETAILS FOR EACH PROJECT.**

SEE SPECIFIC PROJECT DETOUR
SIGNING DETAIL SHEETS AND
DETAIL A OR B ON SDD SHEET 15C02 - SHEET "a"

SDD 15C02 - 09c

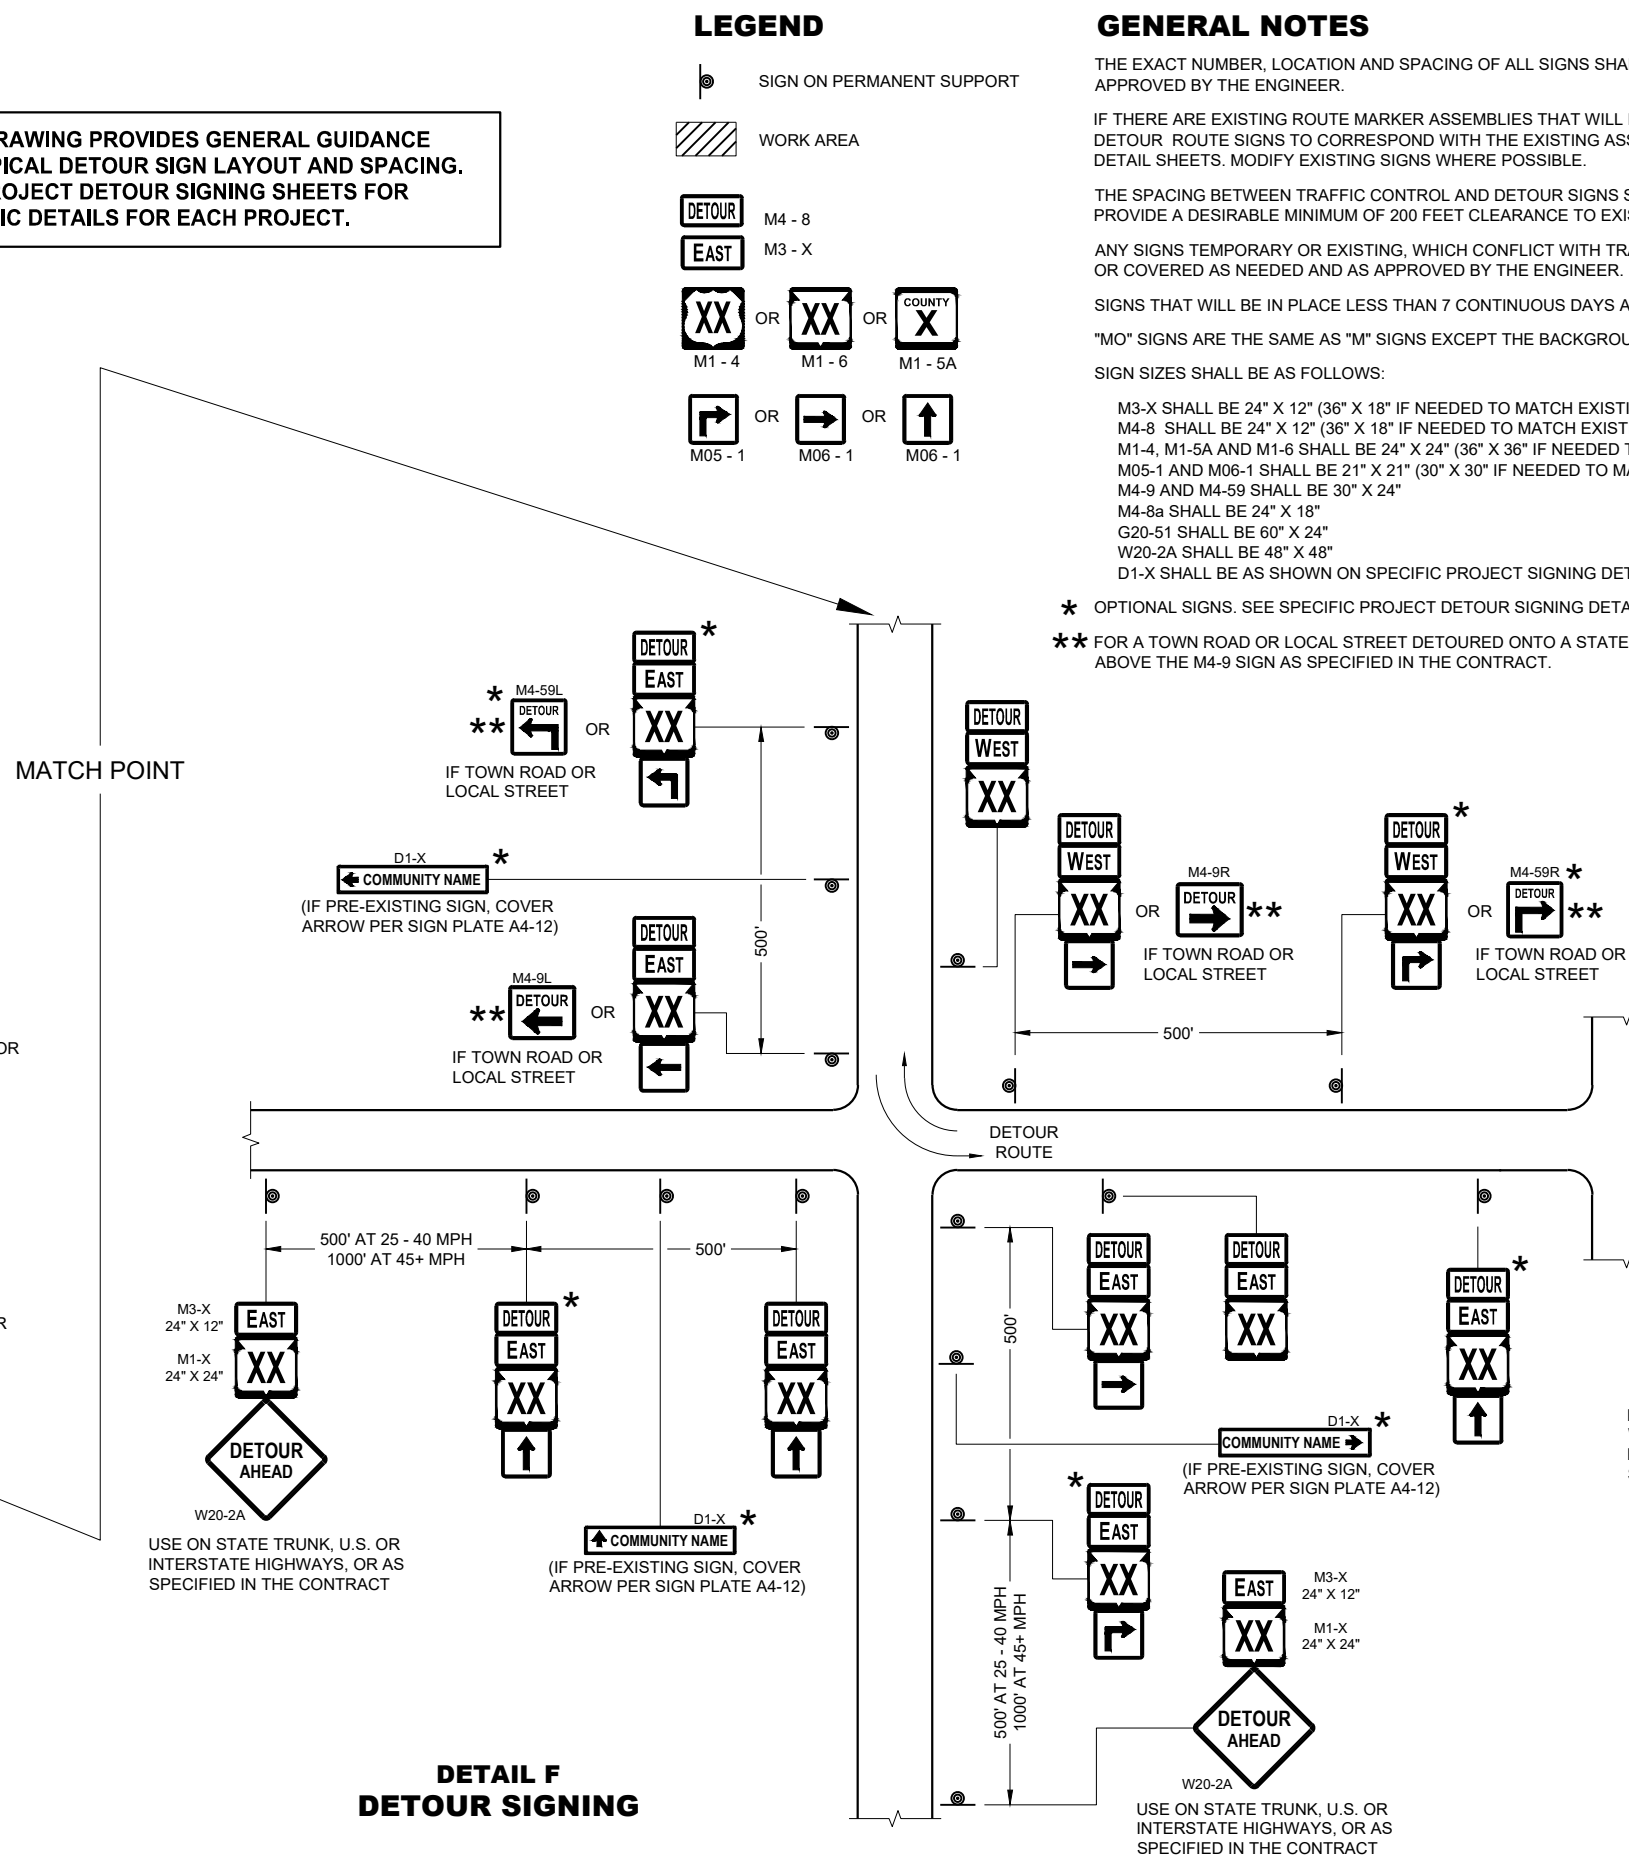

DETAIL F DETOUR SIGNING

GENERAL NOTES

THE EXACT NUMBER, LOCATION AND SPACING OF ALL SIGNS SHALL BE ADJUSTED TO FIT FIELD CONDITIONS AS APPROVED BY THE ENGINEER.

IF THERE ARE EXISTING ROUTE MARKER ASSEMBLIES THAT WILL REMAIN IN PLACE, ADJUST THE LOCATION OF THE DETOUR ROUTE SIGNS TO CORRESPOND WITH THE EXISTING ASSEMBLIES. SEE SPECIFIC PROJECT DETOUR SIGNING DETAIL SHEETS. MODIFY EXISTING SIGNS WHERE POSSIBLE.

THE SPACING BETWEEN TRAFFIC CONTROL AND DETOUR SIGNS SHOULD BE ADJUSTED TO NOT CONFLICT WITH AND TO PROVIDE A DESIRABLE MINIMUM OF 200 FEET CLEARANCE TO EXISTING SIGNS THAT WILL REMAIN IN PLACE.

ANY SIGNS TEMPORARY OR EXISTING, WHICH CONFLICT WITH TRAFFIC CONTROL "IN USE" SHALL BE REMOVED OR COVERED AS NEEDED AND AS APPROVED BY THE ENGINEER.

SIGNS THAT WILL BE IN PLACE LESS THAN 7 CONTINUOUS DAYS AND NIGHTS MAY BE MOUNTED ON PORTABLE SUPPORTS.

"MO" SIGNS ARE THE SAME AS "M" SIGNS EXCEPT THE BACKGROUND IS ORANGE.

SIGN SIZES SHALL BE AS FOLLOWS:

M3-X SHALL BE 24" X 12" (36" X 18" IF NEEDED TO MATCH EXISTING SIGNS)
M4-8 SHALL BE 24" X 12" (36" X 18" IF NEEDED TO MATCH EXISTING SIGNS)
M1-4, M1-5A AND M1-6 SHALL BE 24" X 24" (36" X 36" IF NEEDED TO MATCH EXISTING SIGNS)
M05-1 AND M06-1 SHALL BE 21" X 21" (30" X 30" IF NEEDED TO MATCH EXISTING SIGNS)
M4-9 AND M4-59 SHALL BE 30" X 24"
M4-8a SHALL BE 24" X 18"
G20-51 SHALL BE 60" X 24"
W20-2A SHALL BE 48" X 48"
D1-X SHALL BE AS SHOWN ON SPECIFIC PROJECT SIGNING DETAIL SHEETS.

* OPTIONAL SIGNS. SEE SPECIFIC PROJECT DETOUR SIGNING DETAIL SHEETS.

**** FOR A TOWN ROAD OR LOCAL STREET DETOURED ONTO A STATE TRUNK HIGHWAY, PLACE A ROAD NAME PLAQUE ABOVE THE M4-9 SIGN AS SPECIFIED IN THE CONTRACT.**

PLACE SIGNS BEYOND INTERSECTIONS
WITH STATE OR COUNTY TRUNK
HIGHWAYS OR AT 4 MILE MAXIMUM
SPACING (4 BLOCKS IF URBAN AREA)

DETOUR SIGNING FOR MAINLINE CLOSURES

STATE OF WISCONSIN
DEPARTMENT OF TRANSPORTATION


APPROVED
May 2023
DATE

/S/ Andrew Heidtke
WORK ZONE ENGINEER


93

FHWA


SDD15C02 - 09c

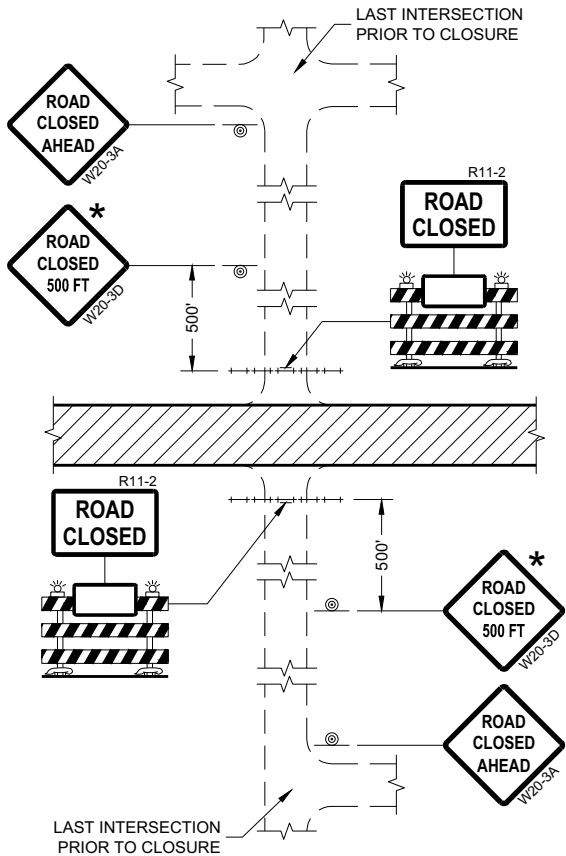


DETAIL 1
(NO ACCESS TO PROJECT)

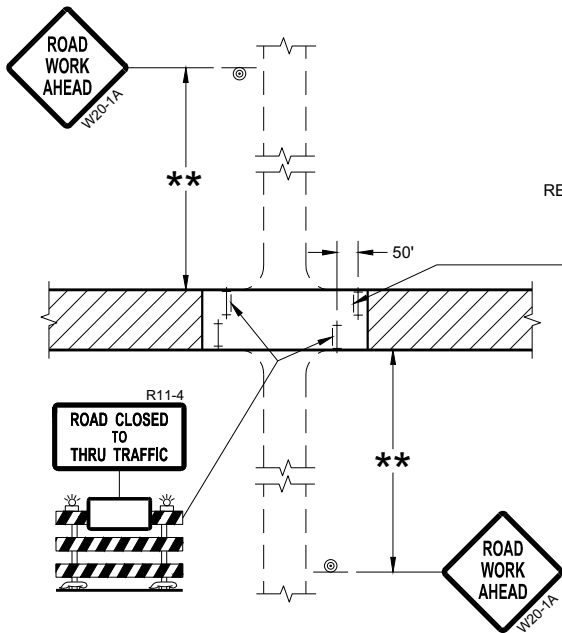

DETAIL 3
(PUBLIC CROSS-TRAFFIC MAINTAINED.
CONTRACTOR, LOCAL BUSINESS AND
RESIDENT ACCESS TO PROJECT)

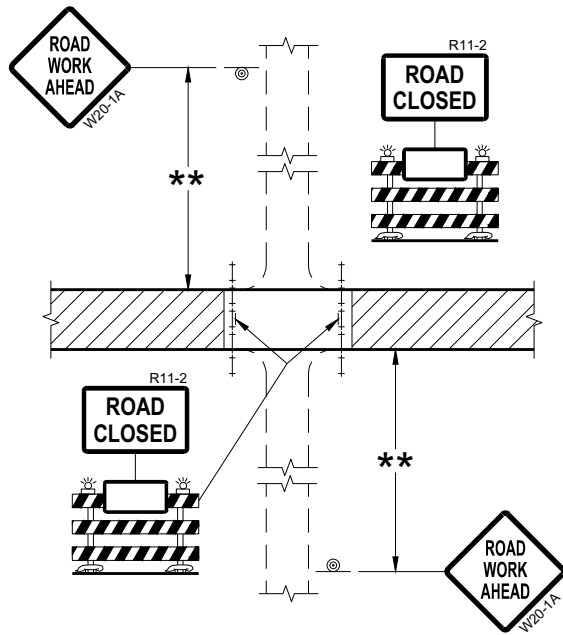

DETAIL 2
(PUBLIC CROSS-TRAFFIC MAINTAINED.
NO ACCESS TO PROJECT)

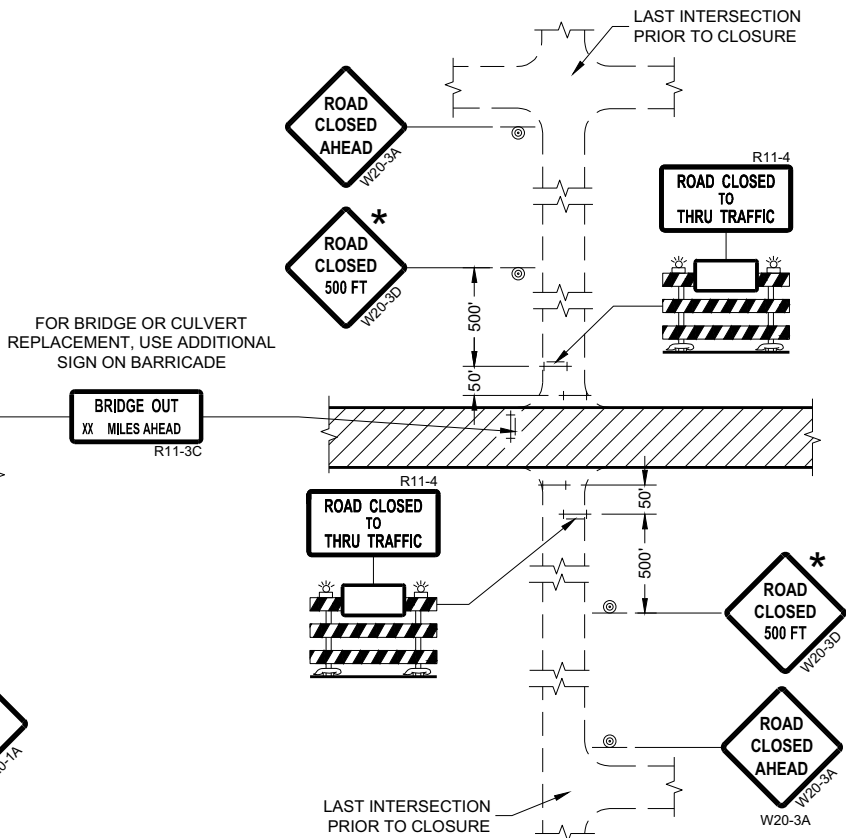

DETAIL 4
(CONTRACTOR, LOCAL BUSINESS AND
RESIDENT ACCESS TO PROJECT)

GENERAL NOTES

THE EXACT NUMBER, LOCATION, AND SPACING OF ALL SIGNS AND BARRICADES SHALL BE ADJUSTED TO FIT FIELD CONDITIONS AS APPROVED BY THE ENGINEER.

ANY SIGNS TEMPORARY OR EXISTING, WHICH CONFLICT WITH TRAFFIC CONTROL "IN USE" SHALL BE REMOVED OR COVERED AS NEEDED AND AS APPROVED BY THE ENGINEER.

THE SPACING BETWEEN TRAFFIC CONTROL SIGNS SHOULD BE ADJUSTED TO NOT CONFLICT WITH AND SHOULD PROVIDE A DESIRABLE MINIMUM OF 200 FEET CLEARANCE (500 FEET DESIRABLE) TO EXISTING SIGNS THAT WILL REMAIN IN PLACE.

IF A "STOP" SIGN MUST BE REMOVED FOR A WORK OPERATION, A TEMPORARY "STOP" SIGN SHALL BE PLACED PRIOR TO THE SIGN REMOVAL, OR A FLAGGER SHALL BE PROVIDED UNTIL THE SIGN IS REESTABLISHED.

BARRICADES THAT MUST BE MOVED FOR A WORK OPERATION SHALL BE IMMEDIATELY REESTABLISHED UPON COMPLETION OF THE OPERATION OR FOR CONTINUING OPERATIONS, AT THE END OF EACH WORKING DAY.

SIGNS THAT WILL BE IN PLACE LESS THAN SEVEN CONTINUOUS DAYS AND NIGHTS MAY BE MOUNTED ON PORTABLE SUPPORTS.

ALL TYPE III BARRICADES SHALL HAVE RAILS REFLECTORIZED ON BOTH FACES. STRIPES SHALL BE PROPERLY SLOPED DOWN TOWARD THE TRAFFIC SIDE OR AS SHOWN IN THE ROAD CLOSURE BARRICADE DETAIL "D" FOR FULL ROAD CLOSURES.

TYPE "A" LOW-INTENSITY FLASHING WARNING LIGHTS SHALL BE VISIBLE ON BOTH SIDES OF THE BARRICADE.

THE R11-2, R11-3, AND R11-4 SIGNS PLACED ON BARRICADES SHALL COVER NO MORE THAN THE TOP RAIL. THE SIGNS SHALL NOT COVER ANY PORTION OF THE MIDDLE OR BOTTOM RAILS.

ALL SIGNS SHALL BE 48" X 48" UNLESS OTHERWISE NOTED BELOW:
R11-2 SHALL BE 48" X 30".
R11-4 AND R11-3 SHALL BE 60" X 30".

- * OMIT THE "ROAD CLOSED 500 FT." SIGN IF THE LAST INTERSECTION IS 500 FEET OR LESS FROM THE WORK ZONE.
- ** 500' MAX. OR AT LAST INTERSECTION, WHICHEVER IS CLOSEST.

LEGEND

- SIGN ON PERMANENT SUPPORT
- TYPE III BARRICADE
- TYPE III BARRICADE WITH ATTACHED SIGN
- TYPE "A" WARNING LIGHT (FLASHING)
- WORK AREA

BARRICADES AND SIGNS FOR SIDEROAD CLOSURES

STATE OF WISCONSIN
DEPARTMENT OF TRANSPORTATION

APPROVED
July 2018 /S/ Andrew Heidtke
DATE WORK ZONE ENGINEER 94
FHWA

GENERAL NOTES

THE EXACT NUMBER, LOCATION, AND SPACING OF ALL SIGNS AND DEVICES SHALL BE ADJUSTED TO FIT FIELD CONDITIONS.

THE SPACING BETWEEN TRAFFIC CONTROL SIGNS SHOULD BE ADJUSTED TO NOT CONFLICT WITH AND SHOULD PROVIDE A MINIMUM OF 200 FEET (500 FEET DESIRABLE) CLEARANCE TO EXISTING SIGNS THAT WILL REMAIN IN PLACE.

ALL SIGNS ARE 48" X 48" UNLESS OTHERWISE NOTED.


SIGNS THAT WILL BE IN PLACE LESS THAN SEVEN CONTINUOUS DAYS AND NIGHTS MAY BE MOUNTED ON PORTABLE SUPPORTS.

IF A "STOP" SIGN MUST BE REMOVED FOR A WORK OPERATION, A TEMPORARY "STOP" SIGN SHALL BE PLACED PRIOR TO THE SIGN REMOVAL, OR A FLAGGER SHALL BE PROVIDED UNTIL THE SIGN IS REESTABLISHED.


- * OMIT G20-1 SIGNS IF LENGTH OF WORK AREA IS 2 MILES OR LESS
- ** PLACE AN ADDITIONAL W20-1A "ROAD WORK AHEAD" SIGN IF WORK AREA WITHIN THE PROJECT IS SEPARATED BY MORE THAN 2 MILES FROM PREVIOUS WORK AREA.

LEGEND

-  SIGN ON PERMANENT SUPPORT
-  DIRECTION OF TRAFFIC
-  WORK AREA

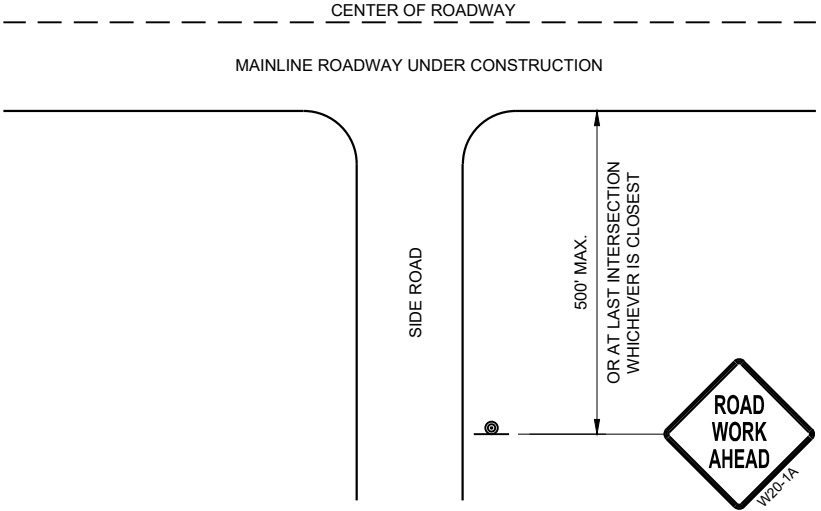

TYPICAL SIDE ROAD APPROACH
WARNING SIGN DETAIL

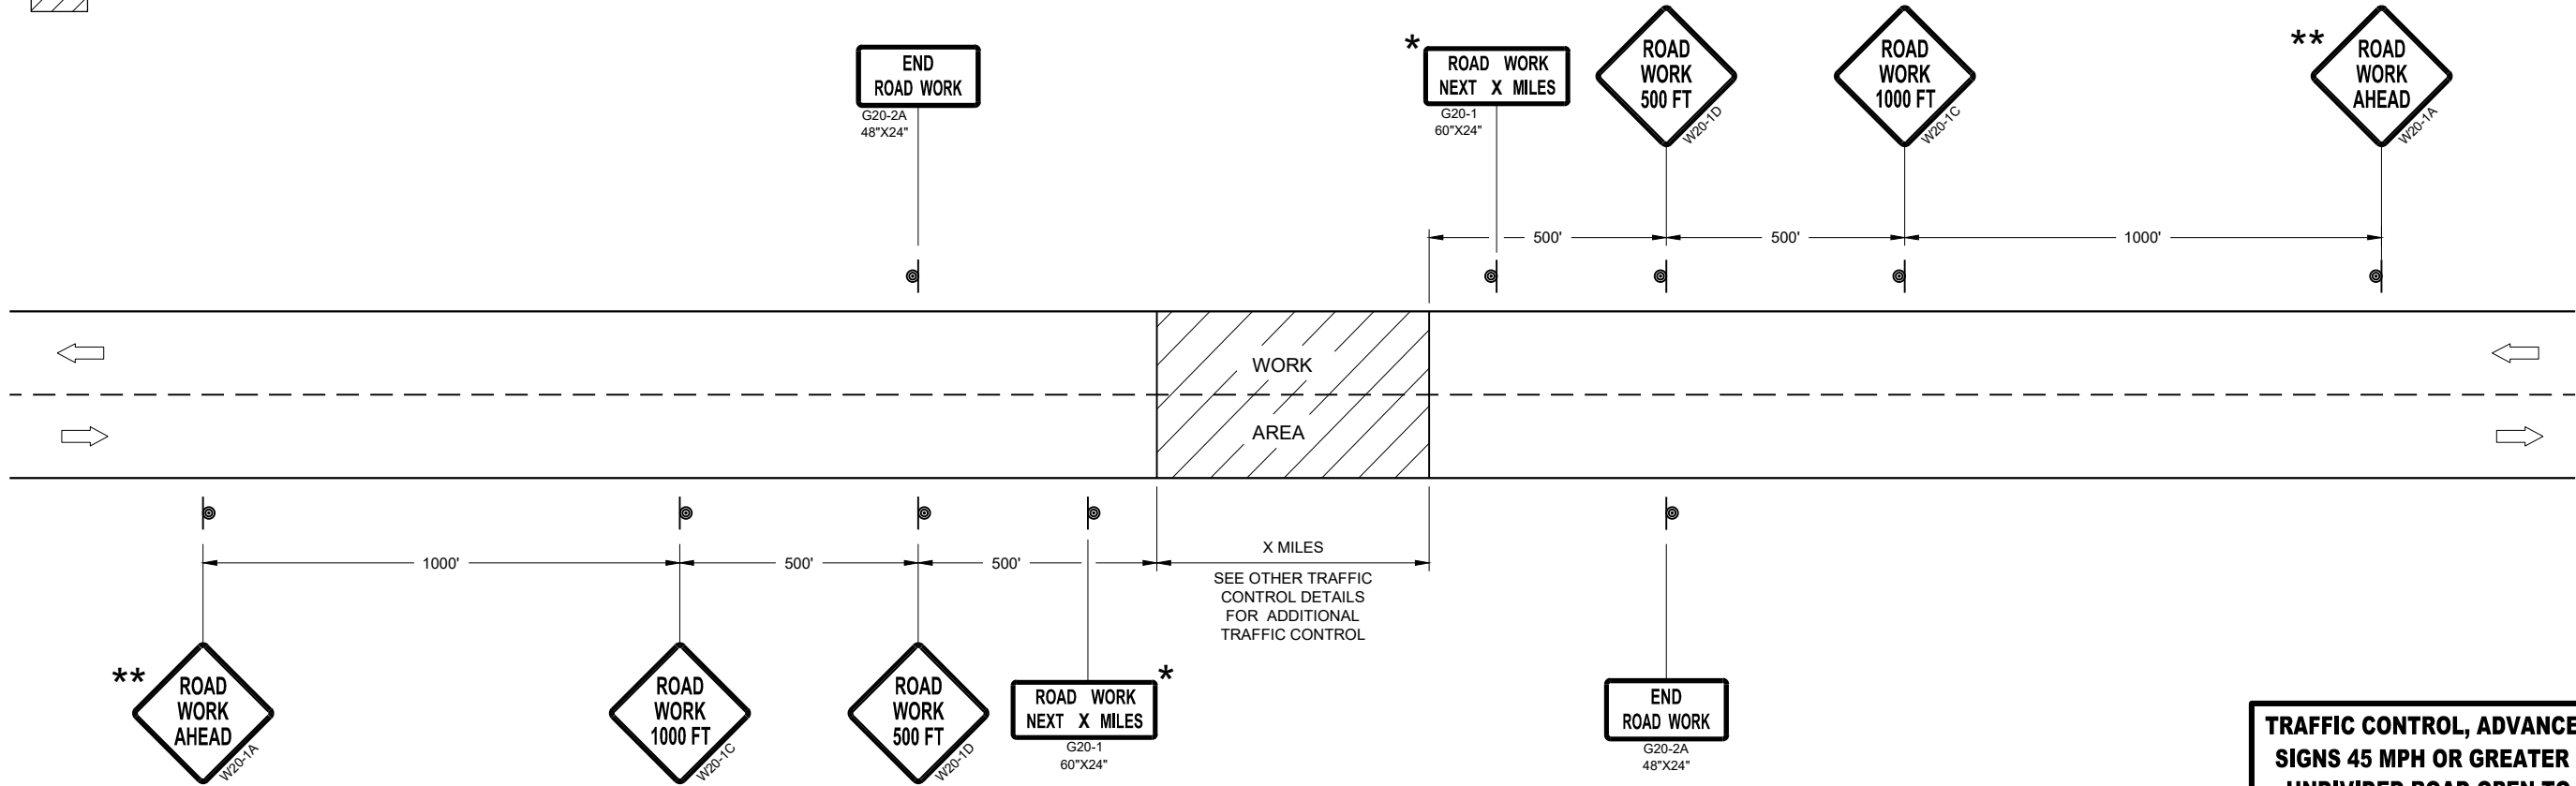


TRAFFIC CONTROL, ADVANCE WARNING SIGNS 45MPH OR GREATER


TRAFFIC CONTROL, ADVANCE WARNING
SIGNS 45 MPH OR GREATER TWO-WAY
UNDIVIDED ROAD OPEN TO TRAFFIC

STATE OF WISCONSIN
DEPARTMENT OF TRANSPORTATION

APPROVED
July 2018 /S/ Andrew Heidtke
DATE WORK ZONE ENGINEER 95
FHWA

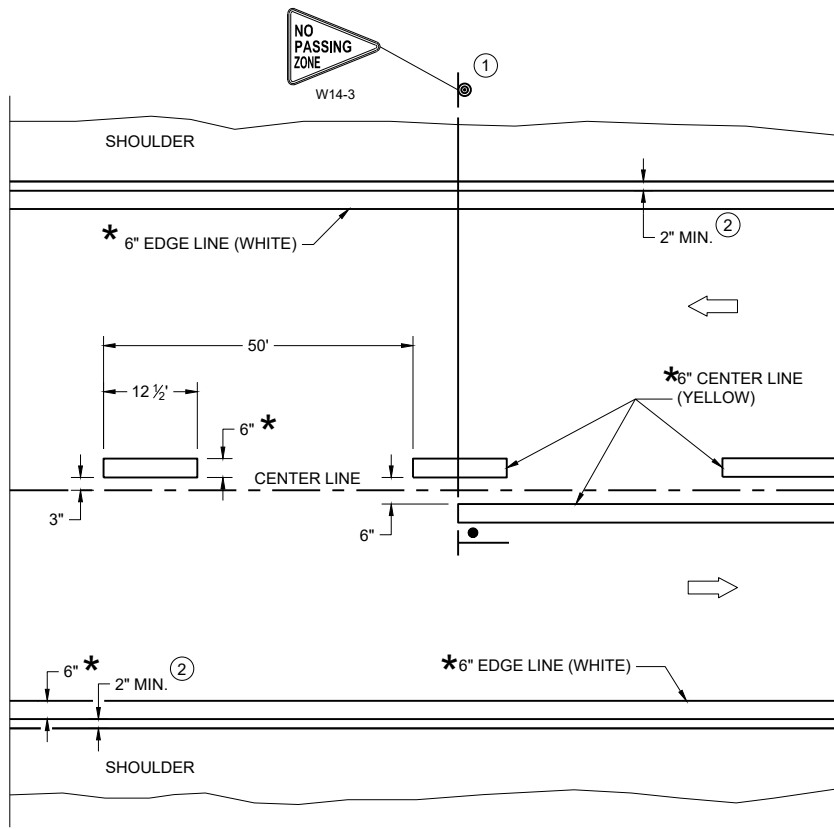

TWO WAY TRAFFIC

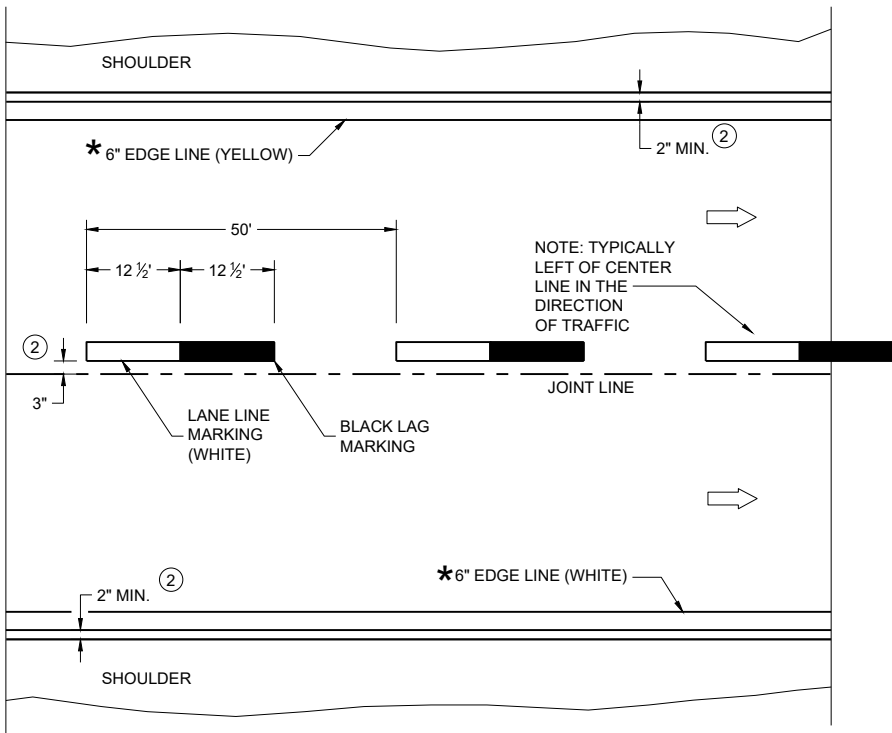

ONE WAY TRAFFIC

PERMANENT PAVEMENT MARKING

*CONFIRM MARKING LINE WIDTH WITH THE MISCELLANEOUS QUANTITIES

GENERAL NOTES


DETAILS OF CONSTRUCTION NOT SHOWN ON THIS DRAWING SHALL CONFORM TO STANDARD SPECIFICATIONS AND SPECIAL PROVISIONS.

- ① LOCATE THE NO PASSING ZONE W14-3 SIGN WITHIN 50 FEET OF THE "T" MARKING
- ② MEASURE FROM EDGE OF MARKING TO JOINT LINE. THIS DOES NOT INCLUDE SPACE NEEDED FOR GROOVING OPERATIONS.

LEGEND

- "T" MARKING
- SIGN ON PERMANENT SUPPORT
- DIRECTION OF TRAFFIC

PERMANENT LONGITUDINAL PAVEMENT MARKINGS	
STATE OF WISCONSIN DEPARTMENT OF TRANSPORTATION	
APPROVED May 2023 DATE	/S/ Jeannie Silver Statewide Pavement Marking Engineer

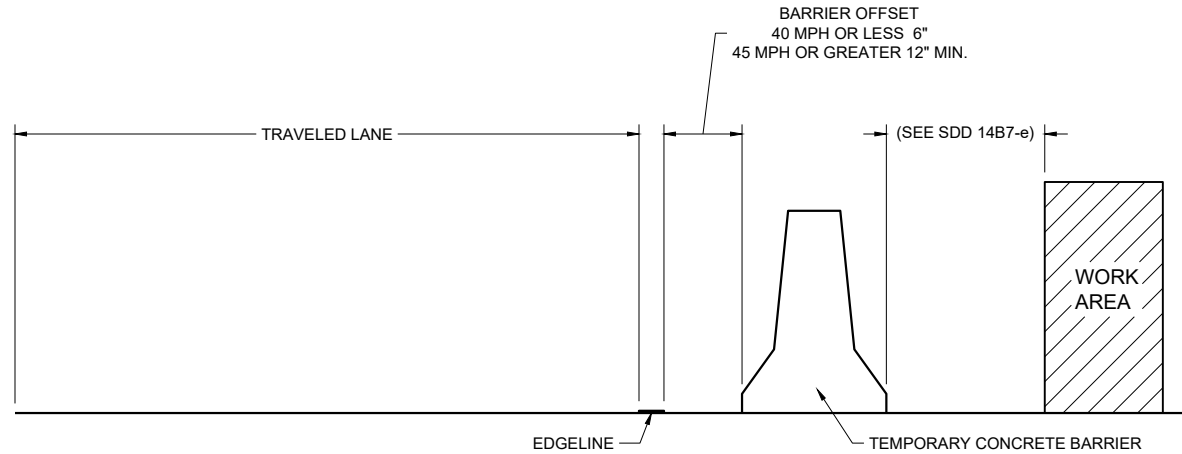

TEMPORARY BARRIER OFFSET FROM EDGE LINE


GENERAL NOTES

DETAILS OF CONSTRUCTION NOT SHOWN ON THIS DRAWING SHALL CONFORM TO STANDARD SPECIFICATIONS AND SPECIAL PROVISIONS.


LEGEND

DIRECTION OF TRAFFIC


* CONFIRM MARKING LINE WIDTH WITH THE MISCELLANEOUS QUANTITIES

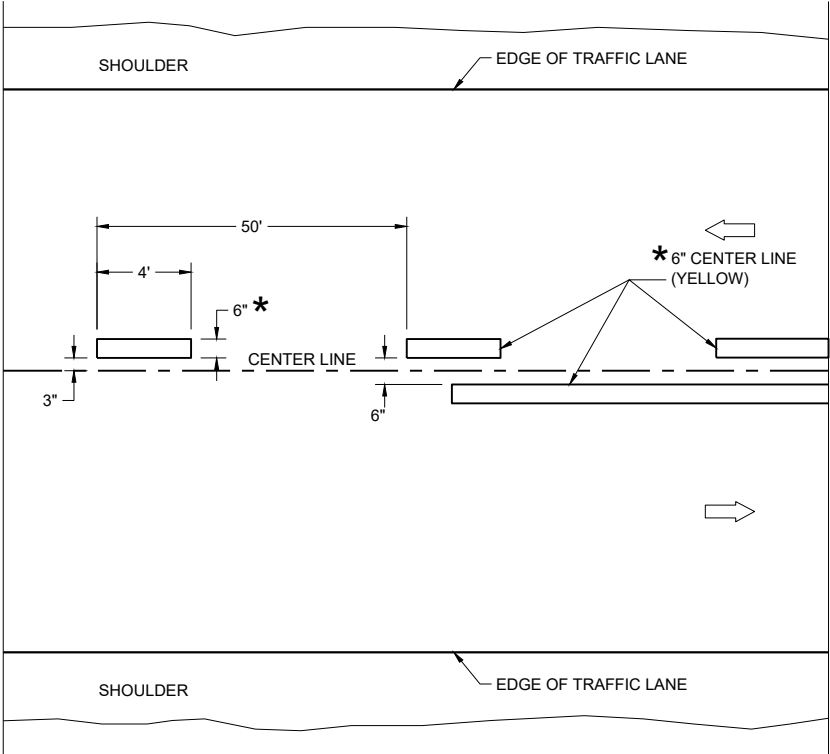

TWO WAY TRAFFIC

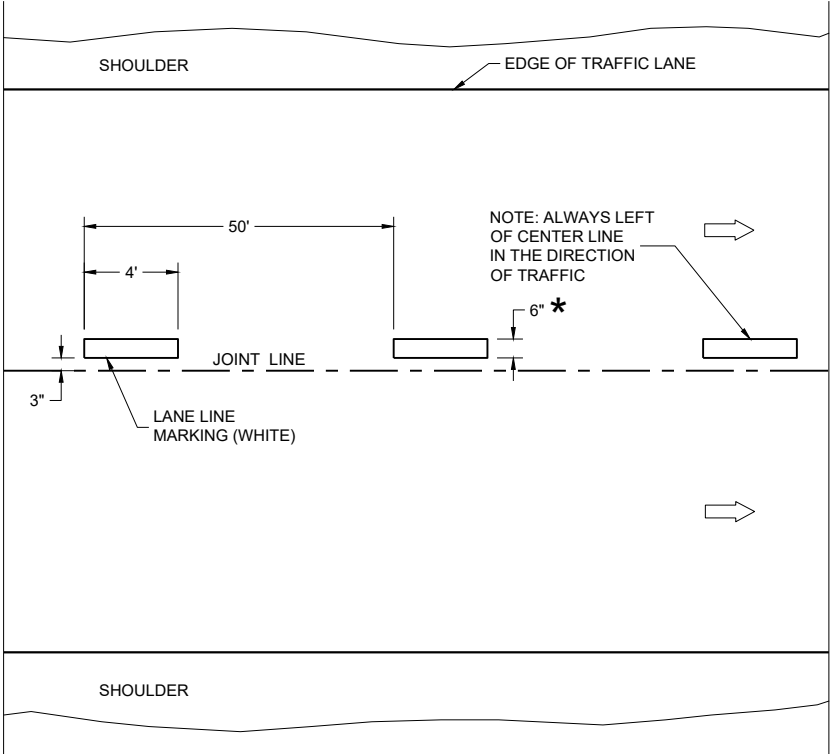


ONE WAY TRAFFIC

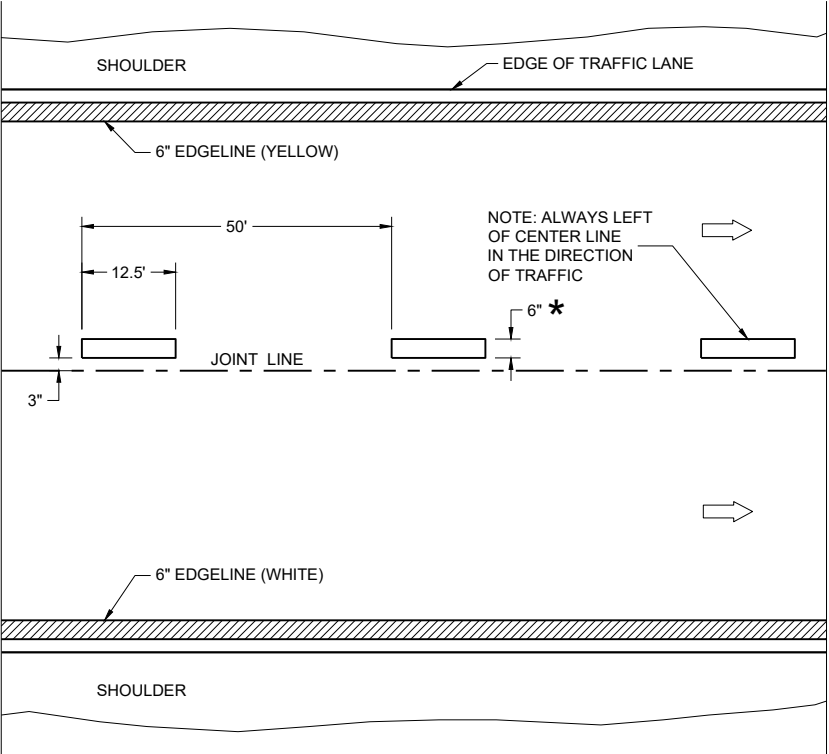

FREEWAYS AND EXPRESSWAYS

TEMPORARY PAVEMENT MARKING

TEMPORARY LONGITUDINAL PAVEMENT MARKING	
STATE OF WISCONSIN DEPARTMENT OF TRANSPORTATION	
APPROVED May 2023 DATE	/S/ Jeannie Silver Statewide Pavement Marking Engineer
FHWA 97	

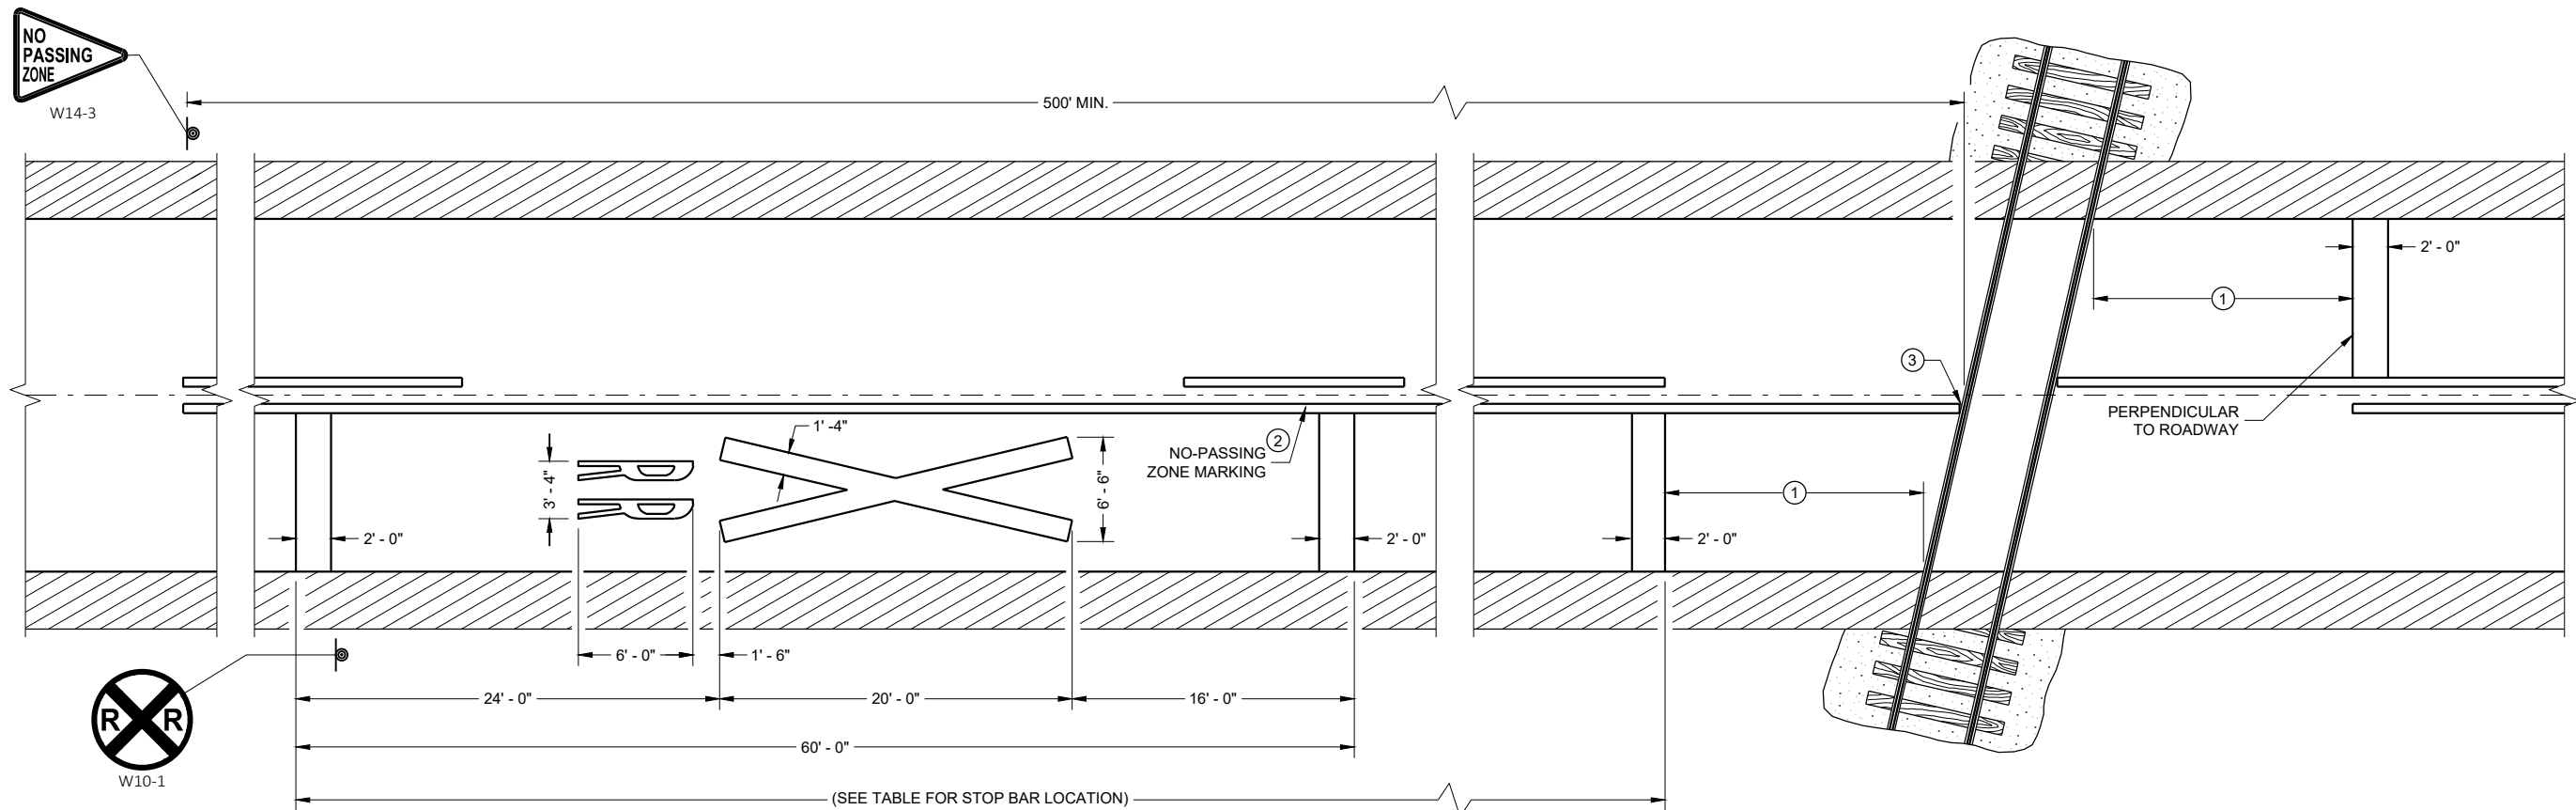

PAVEMENT MARKING

LEGEND

 SIGN ON PERMANENT SUPPORT

GENERAL NOTES

DETAILS OF CONSTRUCTION, MATERIALS, AND WORKMANSHIP NOT SHOWN ON THIS DRAWING SHALL CONFORM TO THE PERTINENT REQUIREMENTS OF THE STANDARD SPECIFICATIONS AND THE APPLICABLE SPECIAL PROVISIONS.

ON MULTI-LANE ROADS THE TRANSVERSE BANDS SHOULD EXTEND ACROSS ALL APPROACH LANES, AND INDIVIDUAL R X R SYMBOLS SHOULD BE USED IN EACH APPROACH LANE.

CENTER OR LANE LINES AND NO-PASSING ZONE MARKINGS SHOWN ON THIS DRAWING ARE REQUIRED AND PAID FOR UNDER OTHER ITEMS IN THE CONTRACT.

TRACE EXISTING SYMBOL WHERE EXISTING SYMBOLS ARE PLACED.


- 1 PLACE STOP BAR APPROXIMATELY 8 FEET IN ADVANCE OF THE GATE (IF PRESENT), BUT NO CLOSER THAN 15 FEET IN ADVANCE OF THE NEAREST RAIL. FIELD-FIT STOP BAR TO MAXIMIZE VIEW OF APPROACHING TRAIN.
- 2 500' MINIMUM. MARKING LIMITS MAY BE EXTENDED AS DIRECTED BY THE ENGINEER TO MEET ADJACENT NO-PASSING ZONE MARKINGS.
- 3 FOR MULTIPLE TRACK CROSSINGS, THE BARRIER LINE SHALL EXTEND TO THE NEAR RAIL OF THE FURTHEST TRACK IN THE DIRECTION OF HIGHWAY TRAVEL.

DISTANCE TABLE

TABLE BASED UPON 2C-4 WISCONSIN SUPPLEMENT OF MANUAL ON UNIFORM TRAFFIC CONTROL DEVICES.

POSTED SPEED (M.P.H.)	DIMENSION RANGE (FEET)
25	150* - 250'
30	200* - 300'
35	250* - 450'
40	300* - 500'
45	400* - 650'
50	550* - 800'
55	750* - 1000'
60	1000* - 1250'
65	1000* - 1250'


* THE MINIMUM DISTANCES IN THE TABLE ARE DESIRABLE AND SHOULD BE USED. THE DISTANCES MAY BE INCREASED UP TO THE MAXIMUM TO ALLOW FOR FIELD CONDITIONS SUCH AS THE CLOSED PROXIMITY OF DRIVEWAYS, BRIDGES, SIDE ROADS OR OTHER FEATURES THAT WOULD PROHIBIT THE MINIMUM DISTANCES FROM BEING USED.

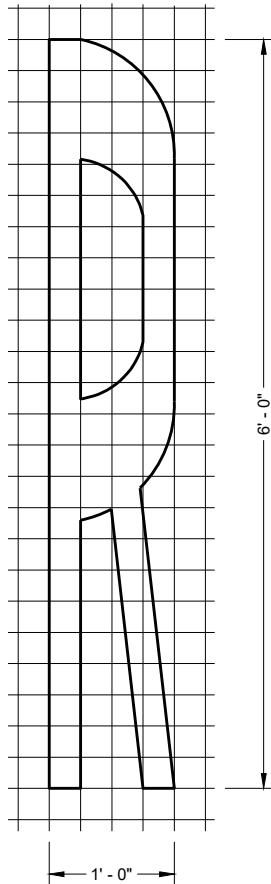

SIGNING AND PAVEMENT MARKING DETAILS FOR RAILROAD - HIGHWAY GRADE CROSSINGS


STATE OF WISCONSIN
DEPARTMENT OF TRANSPORTATION

APPROVED
May 2023
DATE
/S/ Matthew R. Rauch
STATE SIGNING AND MAP ENGINEER
98
FHWA

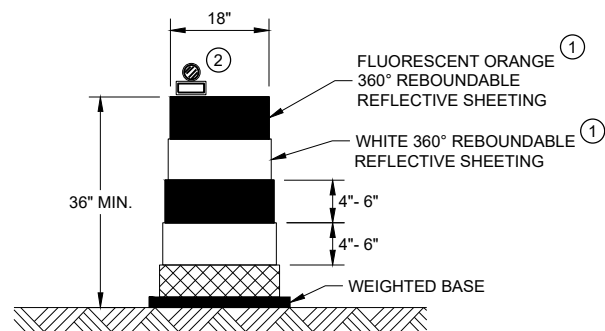


DRUM

BALLAST WIDTHS
RANGE FROM 24"-36"

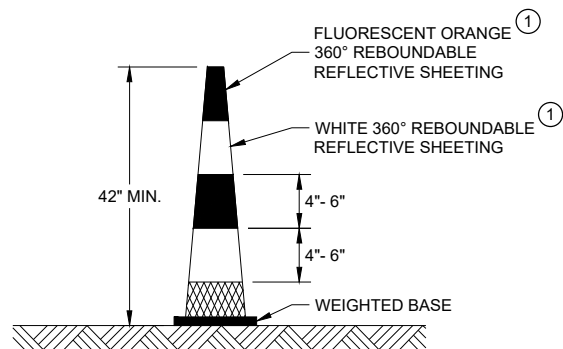


42" CONE

DO NOT USE IN TAPERS
½ SPACING OF DRUMS
BALLAST WIDTHS
RANGE FROM 14"-20"

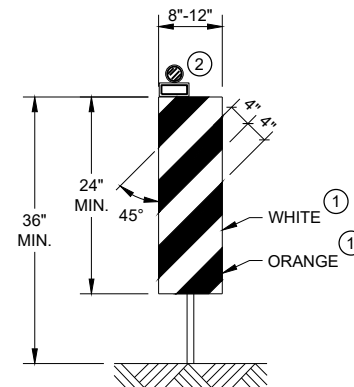


VERTICAL PANEL

THE STRIPES SHALL SLOPE DOWNWARD TO
THE TRAFFIC SIDE FOR CHANNELIZATION.

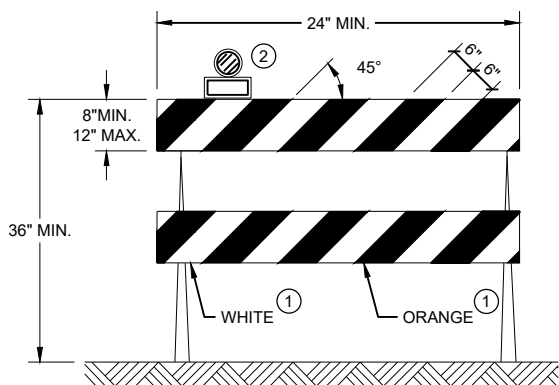

TYPE II BARRICADE

FOR RAILS LESS THAN 36" LONG, 4" WIDE STRIPES
MAY BE USED. ALL STRIPES SHALL SLOPE DOWNWARD
TO THE TRAFFIC SIDE FOR CHANNELIZATION.

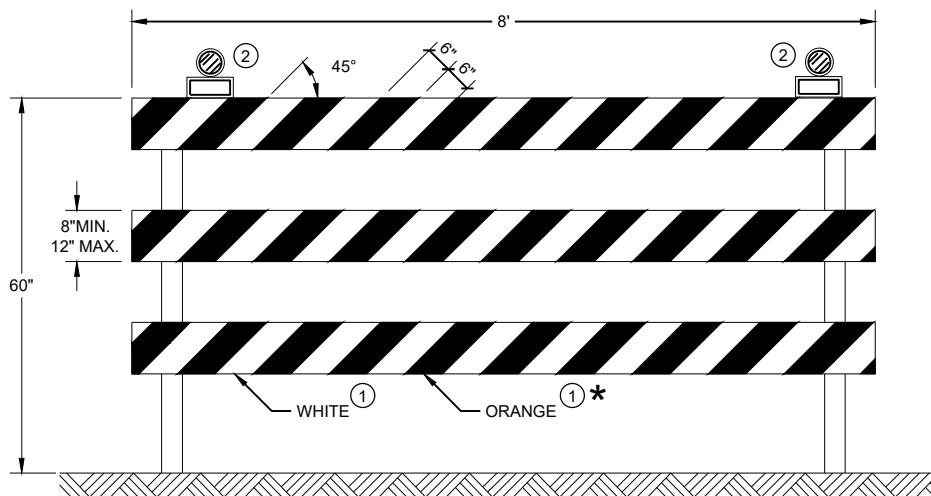

TYPE III BARRICADE

IF SIGN MOUNTED, DO NOT COVER MORE THAN 50% OF THE TOP
TWO RAILS OR 33% OF THE TOTAL AREA OF THE THREE RAILS.

* IF USED FOR A PERMANENT APPLICATION USE RED SHEETING.

GENERAL NOTES

- ① REFLECTIVE SHEETING SHALL FOLLOW THE REQUIREMENTS IN THE APPROVED PRODUCTS LISTING FOR SIGN SHEETING.
- ② LOCATION OF WARNING LIGHTS WHEN SHOWN ON THE PLAN.

CHANNELIZING DEVICES DRUMS, CONES, BARRICADES AND VERTICAL PANELS	
STATE OF WISCONSIN DEPARTMENT OF TRANSPORTATION	
APPROVED November 2022 DATE	/S/ Andrew Heidtke WORK ZONE ENGINEER 99
FHWA	

LEGEND

-  SIGN ON PORTABLE OR PERMANENT SUPPORT
-  TEMPORARY PORTABLE RUMBLE STRIP ARRAY
-  DIRECTION OF TRAFFIC
-  WORK AREA
-  FLAGGER, EQUIPPED WITH STOP/SLOW PADDLE FASTENED ON SUPPORT STAFF

GENERAL NOTES

DETAILS OF TRAFFIC CONTROL DEVICES AND INSTALLATION NOT SHOWN ON THIS DRAWING SHALL CONFORM TO THE PERTINENT REQUIREMENTS OF THE STANDARD SPECIFICATIONS, THE SPECIAL PROVISIONS, AND THE MANUAL ON UNIFORM TRAFFIC CONTROL DEVICES.

ALL SIGNS ARE 48" X 48" UNLESS OTHERWISE NOTED.

"WO" SIGNS ARE THE SAME AS "W" SIGNS EXCEPT THE BACKGROUND IS ORANGE.

THE EXACT NUMBER, LOCATION AND SPACING OF ALL SIGNS, DEVICES, AND LOCATION OF ALL FLAGGERS SHALL BE ADJUSTED TO FIT FIELD CONDITIONS AS APPROVED BY THE ENGINEER.

THE FIRST ADVANCE WARNING SIGN SHOULD TYPICALLY BE LOCATED IN ADVANCE OF THE ANTICIPATED TRAFFIC BACKUP OR QUEUE.

WHEN A SIDE ROAD OR RAMP INTERSECTS THE FACILITY ON WHICH THE WORK IS BEING PERFORMED, ADDITIONAL TRAFFIC CONTROLS SHALL BE PROVIDED AS SPECIFIED IN THE PLANS AND/OR THE SPECIAL PROVISIONS OR AS APPROVED BY THE ENGINEER.

FLAGGING


FLAGGERS SHALL BE IN SIGHT OF EACH OTHER OR IN DIRECT COMMUNICATION AT ALL TIMES. THEY SHALL BE EQUIPPED WITH STOP/SLOW PADDLES FASTENED ON SUPPORT STAFFS. WHEN THE FLAGGING OPERATION IS NOT IN EFFECT REMOVE TEMPORARY PORTABLE RUMBLE STRIPS PRIOR TO COVERING OR REMOVING ALL ADVANCE SIGNING.

- ① FOR MOVING WORK OPERATIONS, POST ADDITIONAL W20-7A FLAGGER SIGNS AT APPROXIMATELY 3,500' INTERVALS IN THE MOVING WORK OPERATION OR AS APPROVED BY THE ENGINEER.
- ② SIGN NOT REQUIRED IF FLAGGING OPERATION OCCURS WITHIN A SIGNED ROAD WORK ZONE AREA.

WHEN THE DISTANCE BETWEEN FLAGGERS EXCEEDS 2 MILES, A PILOT CAR IS REQUIRED. WHEN CURVES REDUCE SIGHT DISTANCE BELOW 400', A PILOT CAR IS REQUIRED.

TEMPORARY PORTABLE RUMBLE STRIPS

- UTILIZE TEMPORARY PORTABLE RUMBLE STRIPS ON ALL FLAGGING OPERATIONS.
- ③ EACH TEMPORARY PORTABLE RUMBLE STRIP ARRAY CONSISTS OF THREE RUMBLE STRIPS PLACED TRANSVERSE ACROSS THE LANE AT THE LOCATIONS SHOWN. WITHIN EACH ARRAY, SPACING BETWEEN RUMBLE STRIPS SHALL BE 15 FEET ON CENTER
- ONLY USE TEMPORARY PORTABLE RUMBLE STRIPS FROM THE APPROVED PRODUCTS LIST.
- INSTALL TEMPORARY RUMBLE STRIPS PER MANUFACTURER'S RECOMMENDATIONS.
- PLACE ADVANCE SIGNING PRIOR TO INSTALLING TEMPORARY RUMBLE STRIPS.
- DO NOT INSTALL TEMPORARY PORTABLE RUMBLE STRIPS ON GRAVEL, MILLED SURFACES, OR ASPHALT THAT HAS BEEN PAVED LESS THAN 12 HOURS.

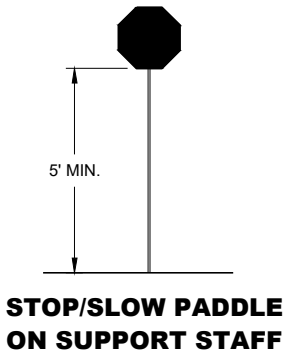


SIGN AND TEMPORARY RUMBLE STRIP ARRAY SPACING TABLE

SPEED LIMIT	SPACING "A"
25-30 MPH	200'
35-40 MPH	350'
45-55 MPH	500'



USE OF W03-4 SIGN IS OPTIONAL. WHEN USED, THIS SIGN SHALL BE LOCATED BETWEEN THE W20-7A AND W20-4A SIGNS, USING SPACING "A".

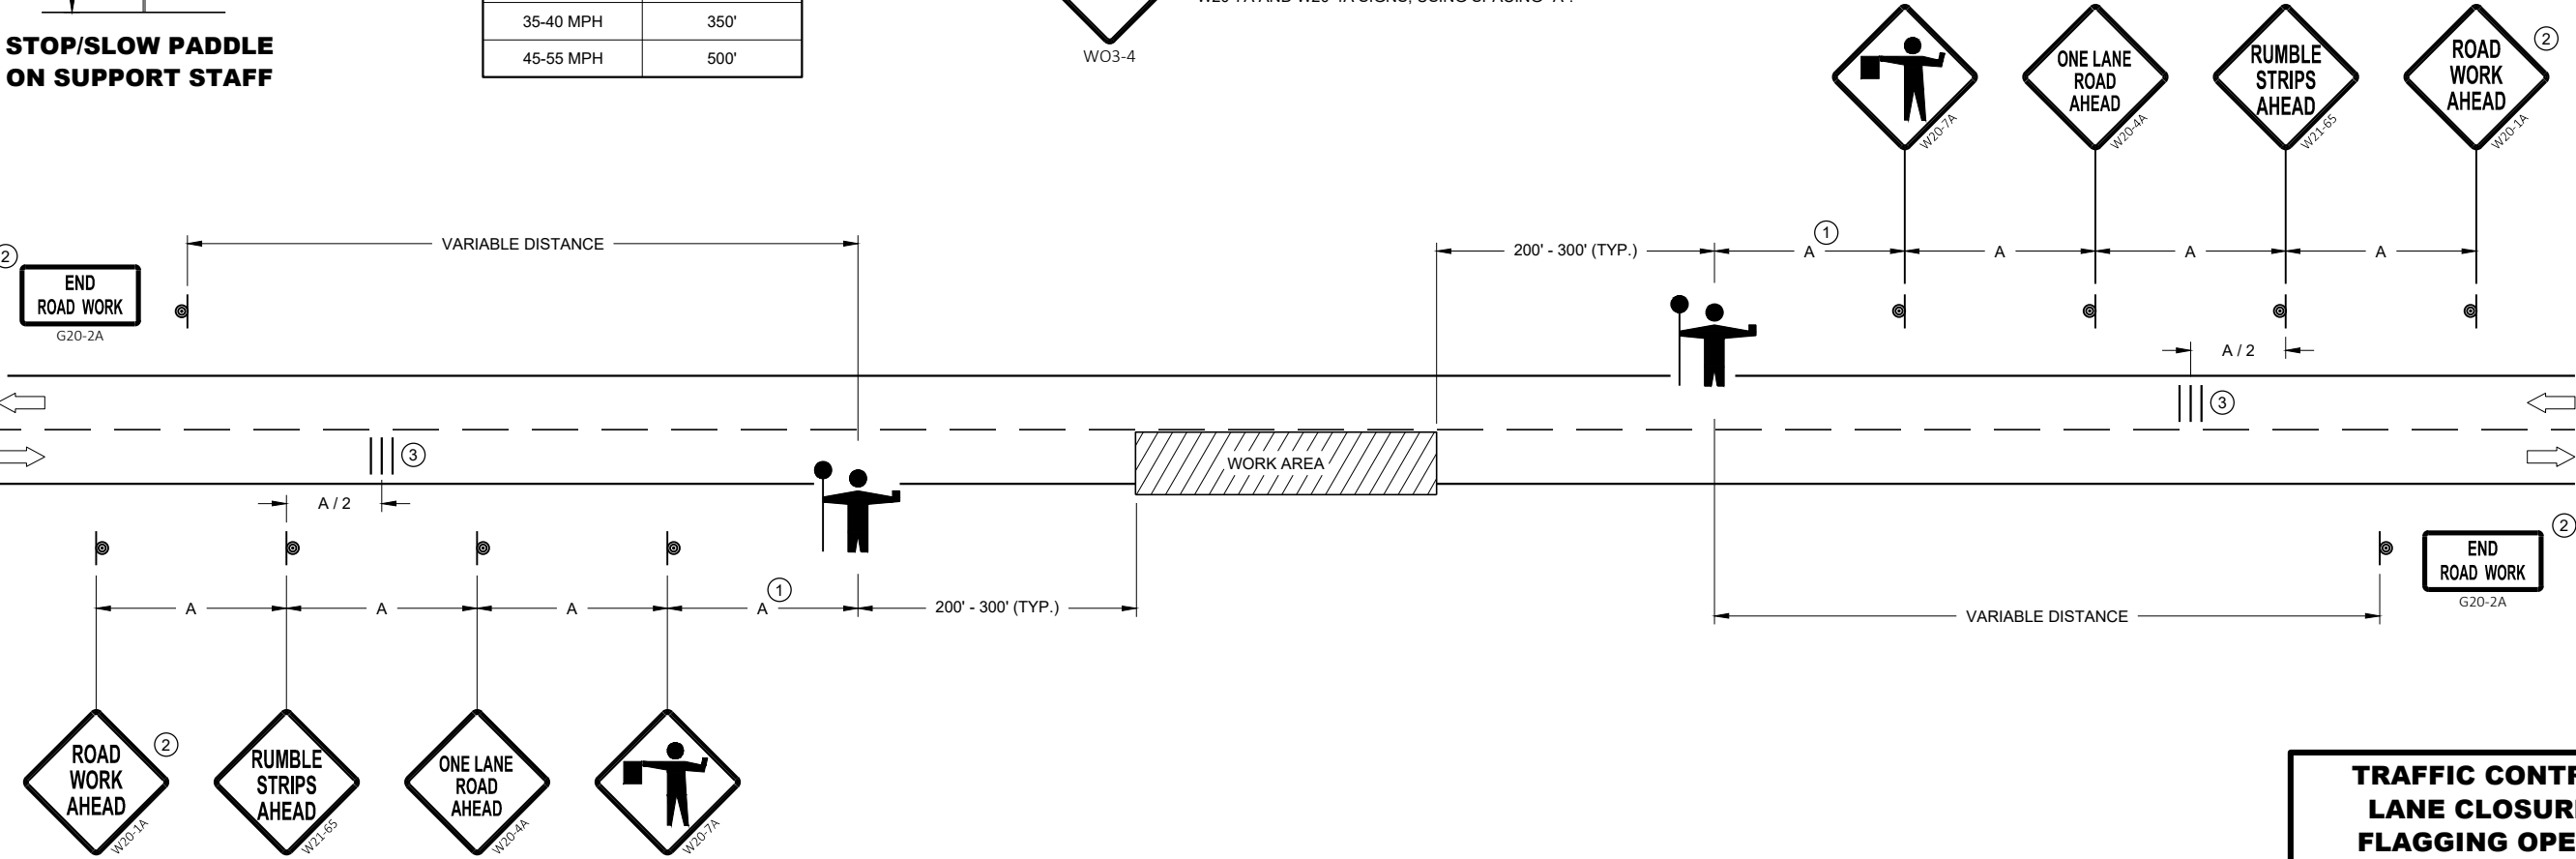

TRAFFIC CONTROL FOR LANE CLOSURE WITH FLAGGING OPERATION	
STATE OF WISCONSIN DEPARTMENT OF TRANSPORTATION	
APPROVED May 2022 DATE	/S/ Andrew Heidtke WORK ZONE ENGINEER 100
FHWA	

V1	LEAD VEHICLE
V2	MARKING VEHICLE
V3	SHADOW VEHICLE




FLASHING ARROW PANEL (CAUTION)

THE WORK AND SHADOW VEHICLES SHOULD PULL OVER PERIODICALLY TO ALLOW TRAFFIC TO PASS.

CONES SHALL BE A MINIMUM OF 28" FOR WET PAVEMENT MARKING .


- ① SIGNS SHALL BE REPEATED APPROXIMATELY EVERY THREE MILES.
- ② IF CONSTRUCTION WORK ZONE SIGNS ARE IN PLACE, W20-1A OR W21-63 ARE NOT REQUIRED.
- ③ V1 AND V2 CAN BE SWITCHED SO THAT THE MARKER IS THE LEAD VEHICLE.

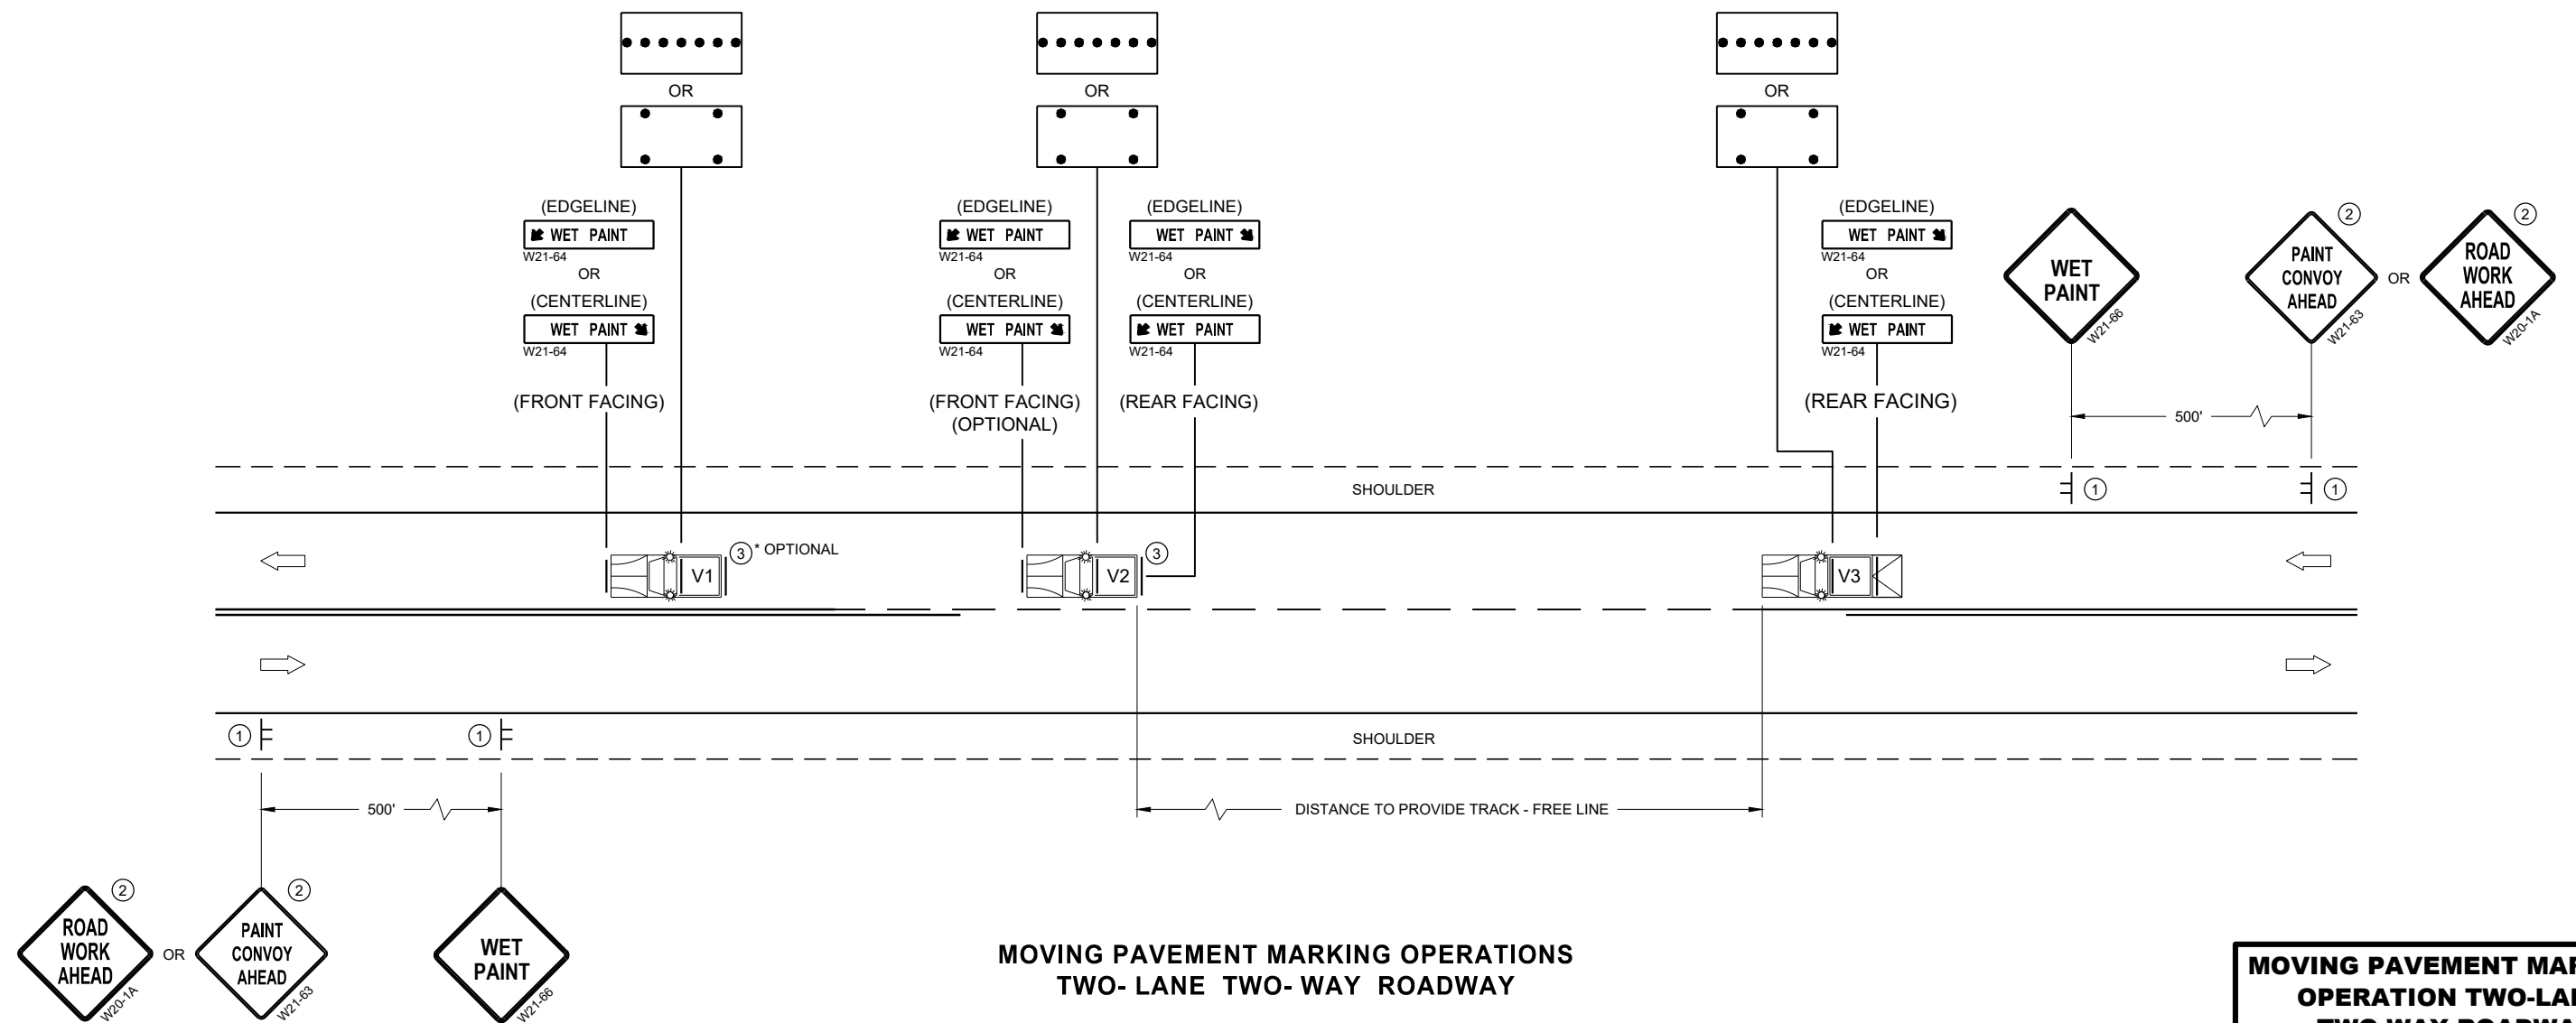


APPROVED
February 2023
DATE

/S/ Andrew I
WORK ZONE EN

101

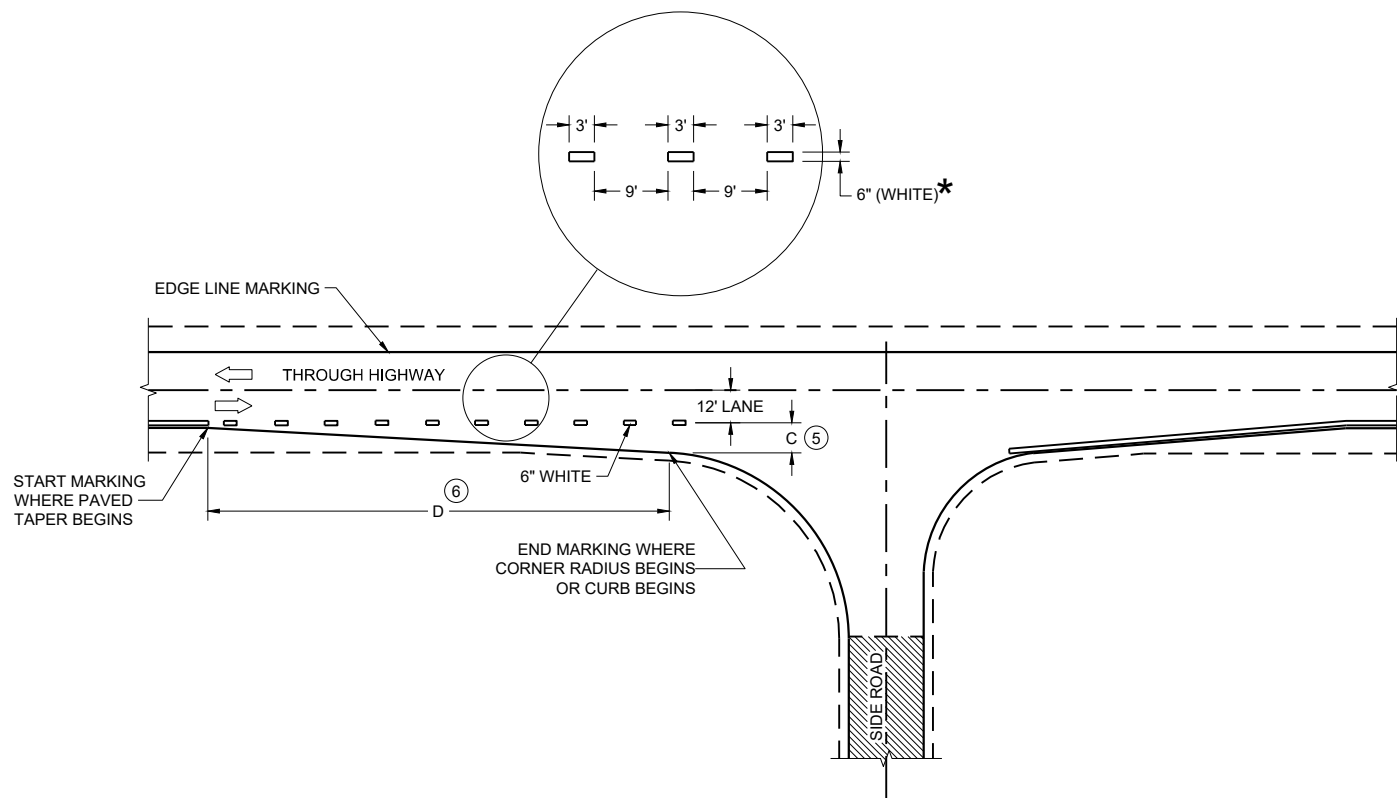

MINOR INTERSECTION

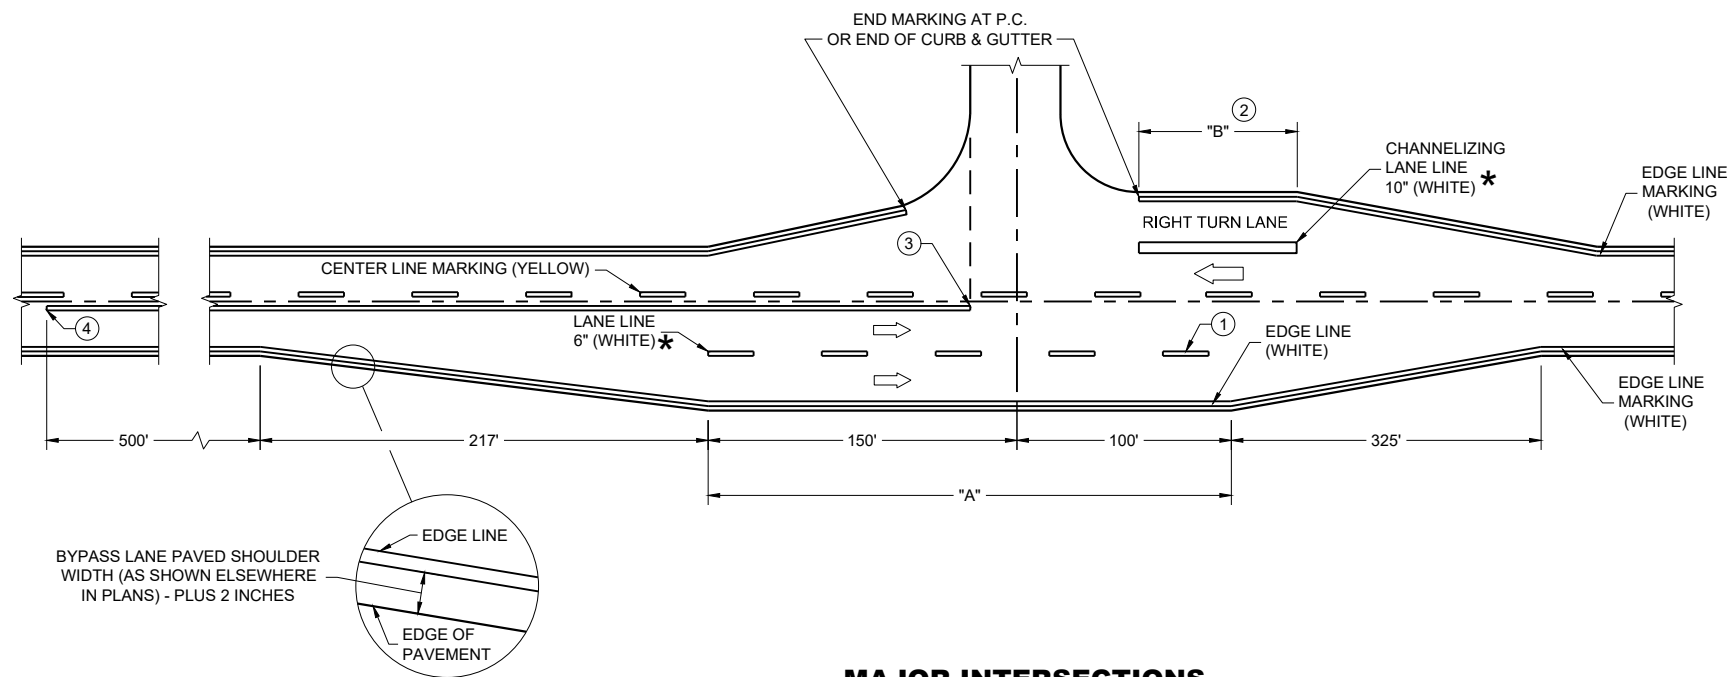

MAJOR INTERSECTIONS
(INTERSECTION WITH FULL RIGHT TURN LANE OR BYPASS LANE)

*CONFIRM MARKING LINE WIDTH WITH THE MISCELLANEOUS QUANTITIES


GENERAL NOTES

OMIT EDGE LINES THROUGH INTERSECTIONS. CONTINUE EDGE LINES THROUGH DRIVEWAYS.

- ① WHEN DISTANCE "A" IS LESS THAN 250 FEET, OMIT LANE LINE.
- ② WHEN DISTANCE "B" IS LESS THAN 100 FEET, OMIT CHANNELIZING LANE LINE.
- ③ BARRIER LINE ENDS AT SIDE ROAD PAVEMENT / SURFACE EDGE EXTENSION.
- ④ BARRIER LINE STARTS 500 FEET PRIOR TO THE BYPASS TAPER.
- ⑤ WHEN DISTANCE "C" IS LESS THAN 4 FEET, OMIT DOTTED EXTENSION.
- ⑥ WHEN DISTANCE "D" IS LESS THAN 50 FEET, OMIT DOTTED EXTENSION.

LEGEND


➡ DIRECTION OF TRAVEL

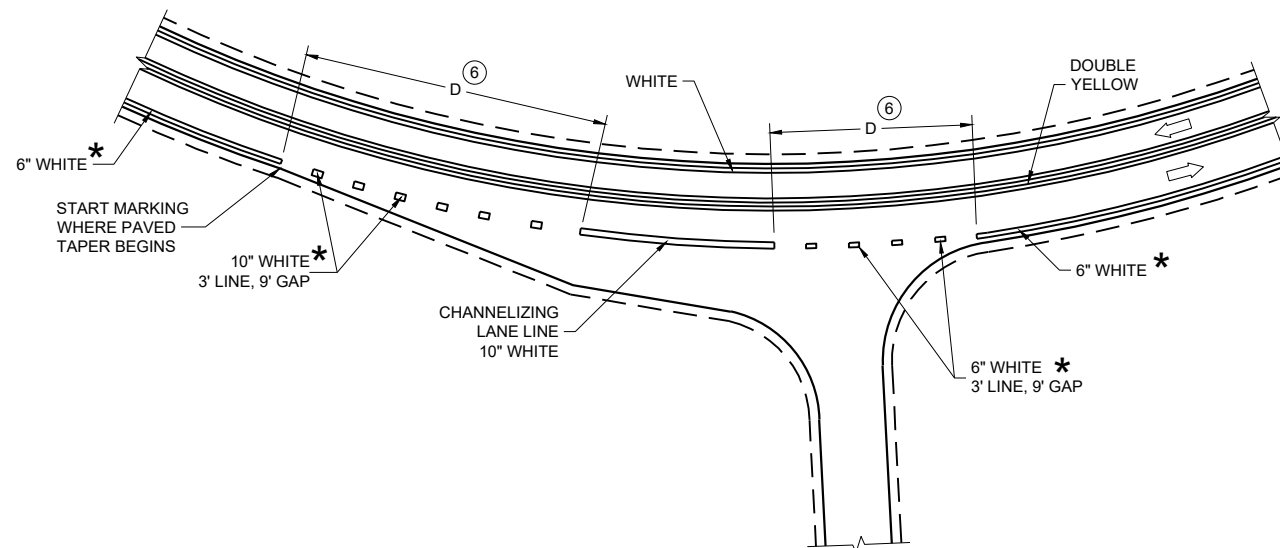

INTERSECTION ON OUTSIDE OF CURVE

PAVEMENT MARKING
(INTERSECTIONS)

STATE OF WISCONSIN
DEPARTMENT OF TRANSPORTATION

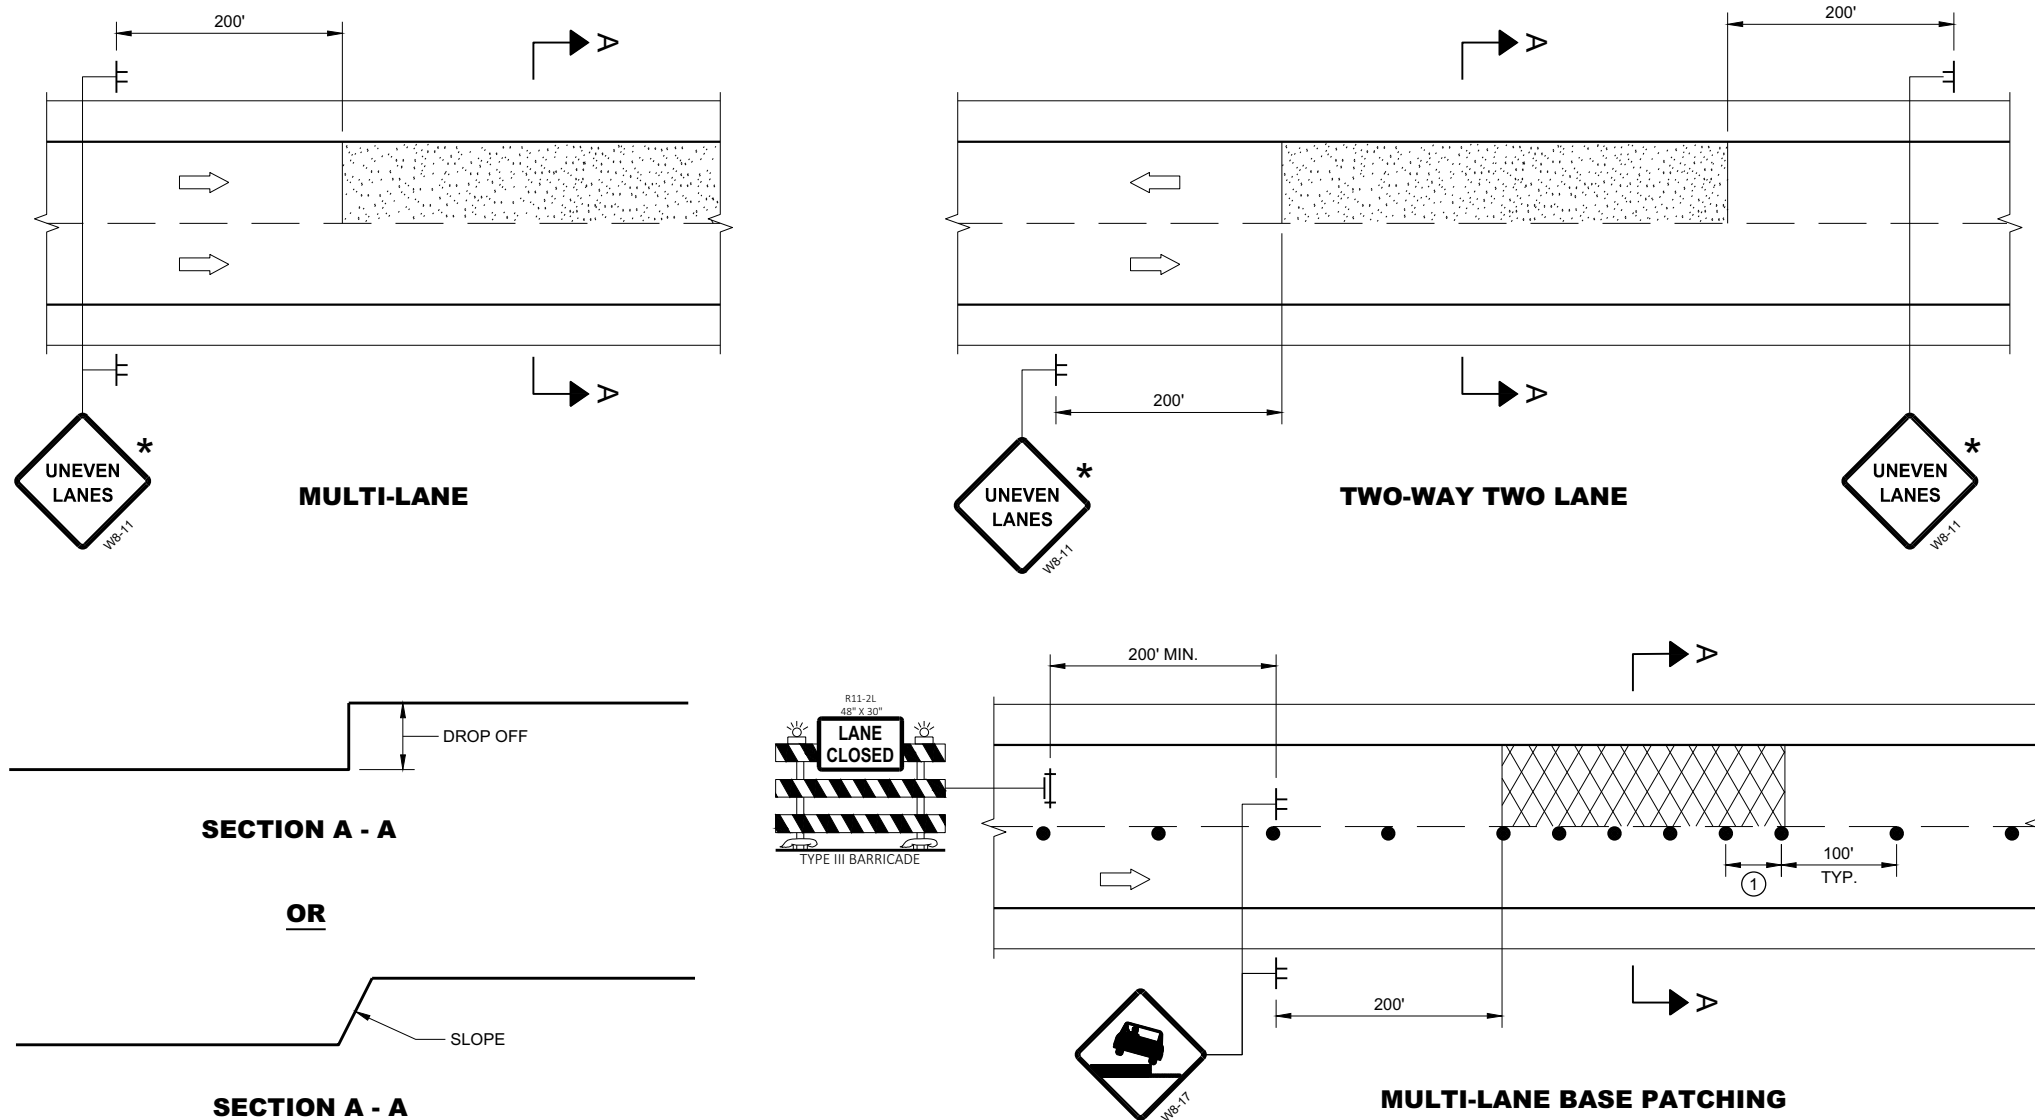

ADJACENT LANE DROP-OFFS



GENERAL NOTES

- FOR SPOT LOCATIONS USE ENGINEERING JUDGEMENT WHEN PLACING ADDITIONAL SIGNS.
- ALL SIGNS ARE 48" X 48" UNLESS OTHERWISE NOTED.
- "WO" SIGNS ARE THE SAME AS "W" SIGNS EXCEPT THE BACKGROUND IS ORANGE.
- WARNING LIGHTS ARE NOT REQUIRED IF THE LANE CLOSURE IS A DAYTIME ONLY OPERATION.
- * IF THE DROP-OFF IS CONTINUOUS ALONG THE PROJECT, PLACE ADDITIONAL SIGNS EVERY 1 MILE AND AFTER EVERY ENTRANCE RAMP.
- ① USE CLOSER SPACING WHEN DELINEATING DROP-OFF.

LEGEND

- SIGN ON TEMPORARY SUPPORT
- TRAFFIC CONTROL DRUM
- TYPE III BARRICADE WITH ATTACHED SIGN
- TYPE "A" WARNING LIGHT (FLASHING)
- DIRECTION OF TRAFFIC
- WORK AREA WITH DROP-OFF
- MILLED SURFACE

D	SIGN (C)
< 2" WITH A SLOPE STEEPER THAN 3:1	LOW SHOULDER WO8-9
2" < 6" WITH A SLOPE STEEPER THAN 3:1	SHOULDER DROP - OFF W8-9A PROVIDE A 3:1 OR FLATTER SLOPE OF MATERIAL ADJACENT TO THE PAVEMENT

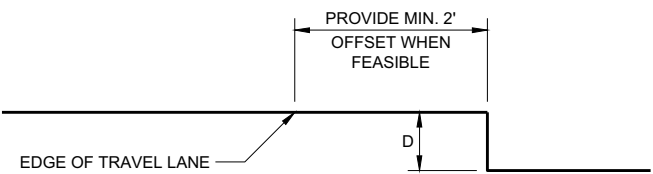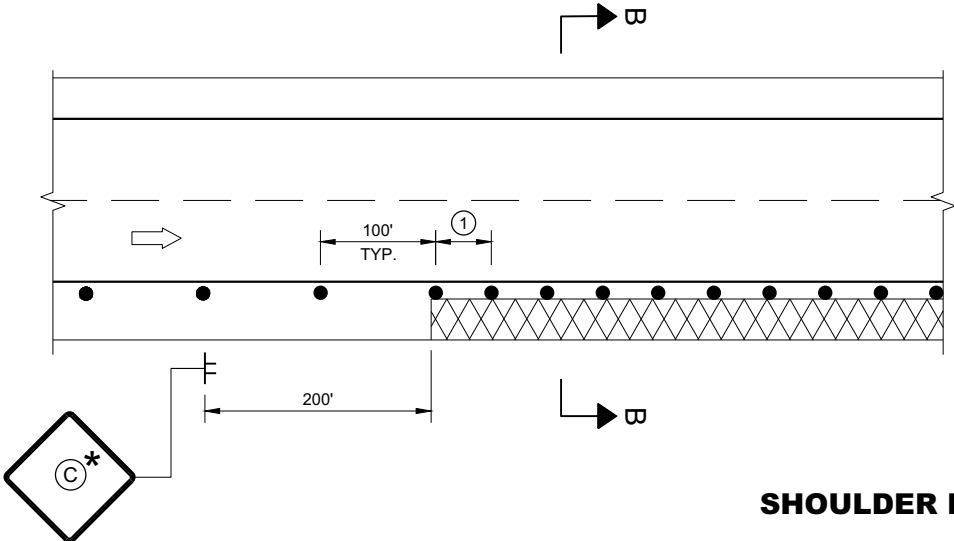

SECTION B - B

SHOULDER DROP-OFFS

TRAFFIC CONTROL, DROP-OFF SIGNING

STATE OF WISCONSIN
DEPARTMENT OF TRANSPORTATION

APPROVED
March 2018 /S/ Andrew Heidtke
DATE WORK ZONE ENGINEER 103
FHWA

GENERAL NOTES

DRAWING NOT TO SCALE. ALL SIGNS AND POSTS ON THIS SHEET SHALL BE PAID FOR WITH 'TRAFFIC CONTROL SIGNS' BID ITEM. ALL SIDE ROADS WHICH ARE UNDER CONSTRUCTION OF CURB AND GUTTER AND/OR GRADING SHALL BE ADEQUATELY SIGNED.

ALL SIGNS AND DEVICES SHALL BE IN CONFORMANCE WITH THE WISCONSIN MANUAL OF UNIFORM TRAFFIC CONTROL DEVICES (WMUTCD). SIGN LAYOUTS SHALL BE IN ACCORDANCE WITH THE WISDOT STANDARD SIGN PLATES.

"WO" SIGNS ARE THE SAME AS "W" SIGNS EXCEPT THAT THE BACKGROUND IS ORANGE.

ALL SIGNS ARE 48" X 48" UNLESS OTHERWISE NOTED.

THE EXACT NUMBER, LOCATION AND SPACING OF ALL SIGNS AND DEVICES SHALL BE ADJUSTED TO FIT FIELD CONDITIONS AS DIRECTED BY THE ENGINEER.


ALL SIGNS INAPPROPRIATE TO THE STATUS OF THE CONTROL ZONE, INCLUDING PRE-EXISTING SIGNS IN THE VICINITY, SHALL BE COVERED OR REMOVED AS DIRECTED BY THE ENGINEER.

SEE 15C34 FOR ADDITIONAL TRAFFIC CONTROL SIGNING WHEN CENTERLINE PAVEMENT MAKINGS ARE MISSING. 'DO NOT PASS' SIGNS MUST BE INSTALLED ON THE SAME DAY AS MILLING OPERATIONS.


- ① PLACE SIGNS 350' IN ADVANCE OF MILLED SURFACES AND AT 1 MILE INTERVALS, OR AS DIRECTED BY THE ENGINEER.
- ② PLACE SIGN 200' MIN. FROM INTERSECTION AND 200' MIN. AFTER ADVANCE WARNING SIGN SHOWN IN SDD 15C04.

LEGEND

-  SIGN ON TEMPORARY SUPPORT
-  DIRECTION OF TRAFFIC

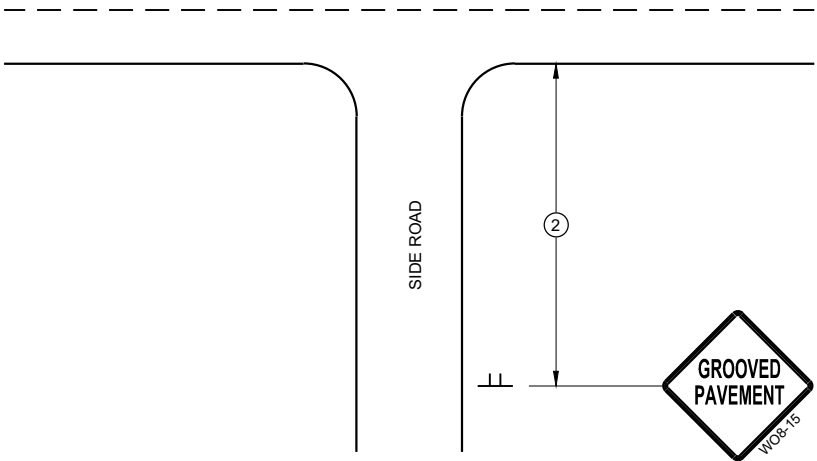

TYPICAL SIDE ROAD APPROACH
SIGN DETAIL

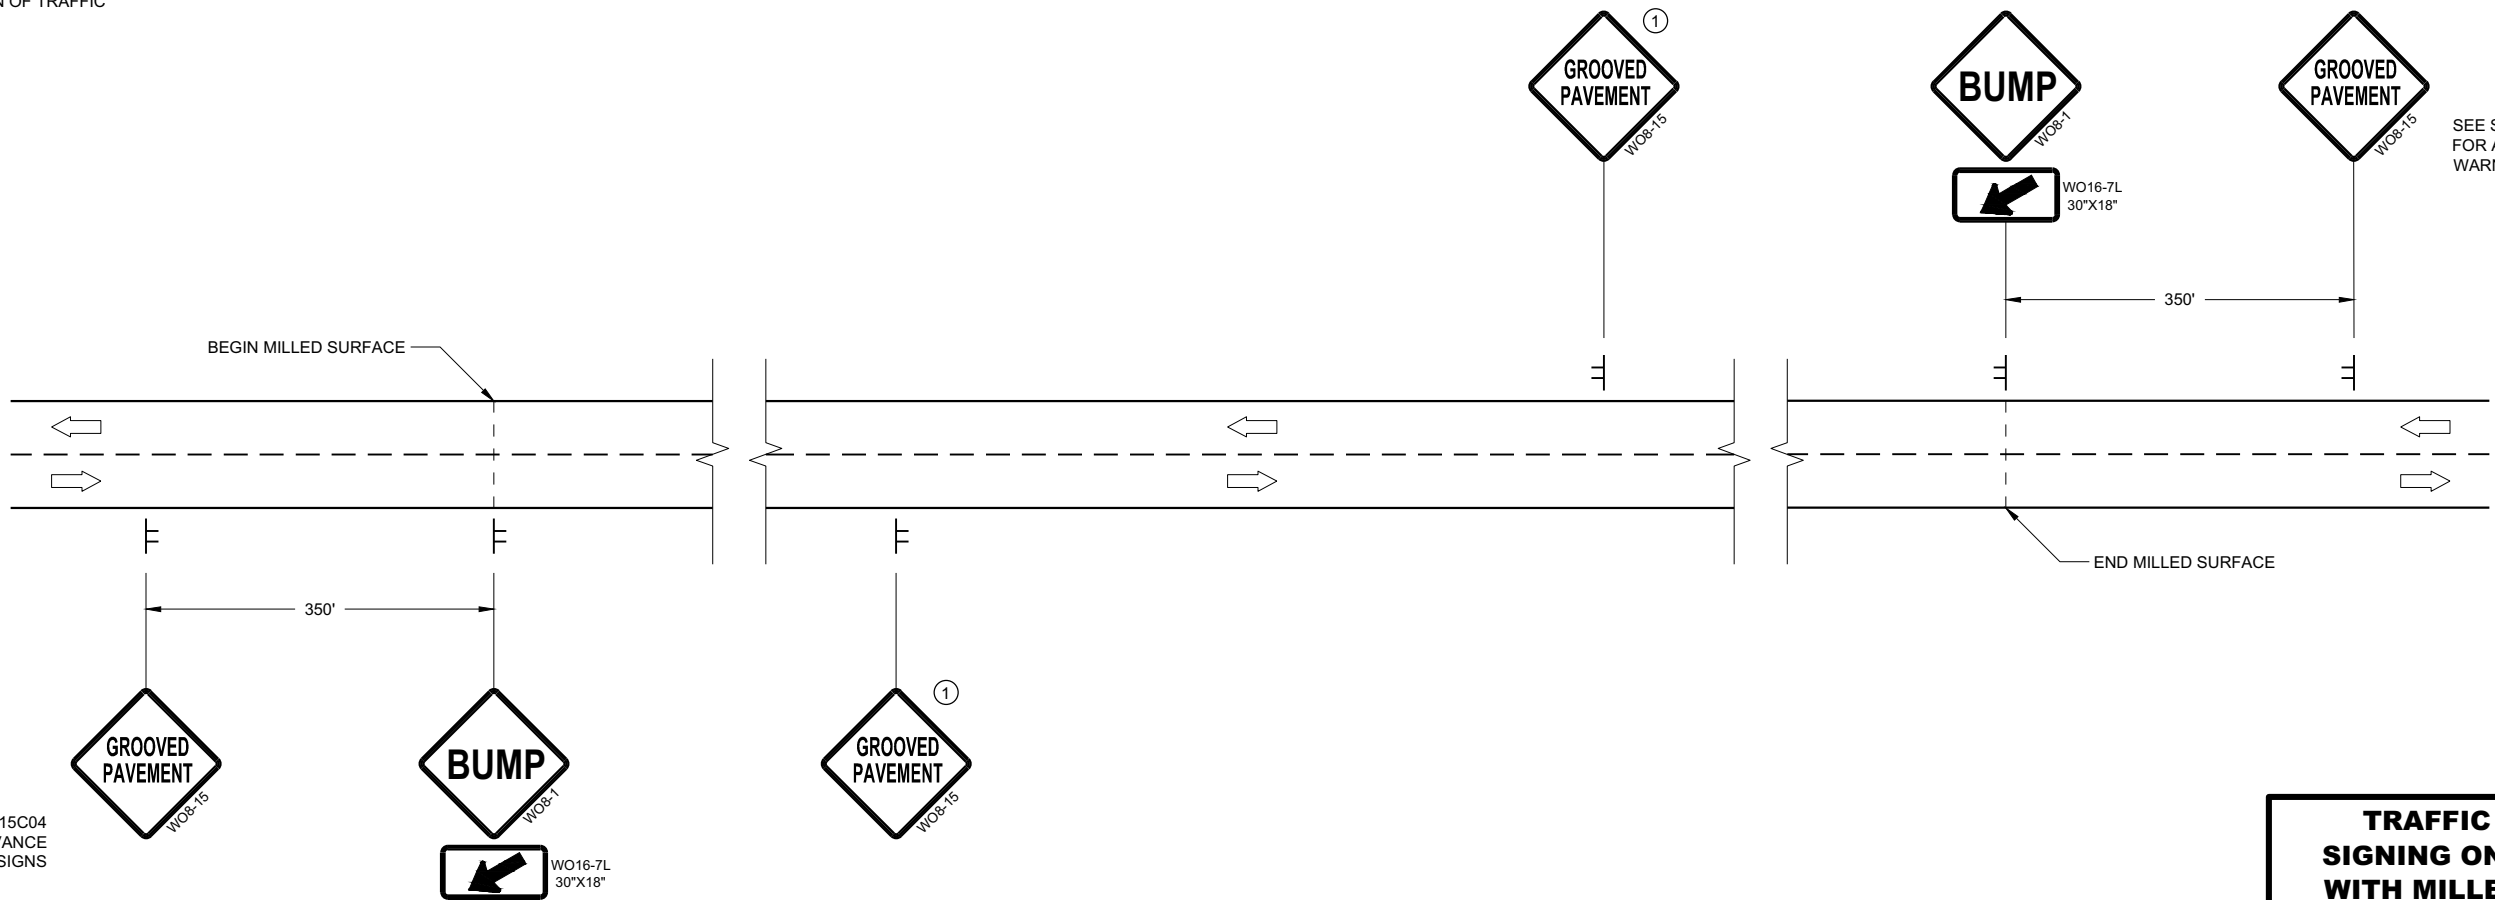

SEE SDD15C04
FOR ADVANCE
WARNING SIGNS

SEE SDD15C04
FOR ADVANCE
WARNING SIGNS

DETAIL FOR SIGNING ON MILLED SURFACES

TRAFFIC CONTROL,
SIGNING ON ROADWAYS
WITH MILLED SURFACES

STATE OF WISCONSIN
DEPARTMENT OF TRANSPORTATION

APPROVED
February 2020 /S/ Andrew Heidtke
DATE WORK ZONE ENGINEER 104

FHWA

LEGEND

- V1

WORK VEHICLE
- V2

SHADOW VEHICLE
- 

TRUCK MOUNTED ATTENUATOR (TMA)
- 

FLASHING ARROW PANEL (CAUTION)
- 

WORK AREA
- 

DIRECTION OF TRAFFIC


POSTED SPEED PRIOR TO WORK STARTING (MPH)	DECISION SIGHT DISTANCE (D)
0 - 25	550'
30	550'
35	700'
40	700'
45	900'
50	900'
55	1200'

GENERAL NOTES

- ALL SIGNS ARE 48"X48" UNLESS OTHERWISE NOTED.
- MOBILE IS WORK THAT MOVES CONTINUOUSLY OR MOVES AT LEAST THE DECISION SIGHT DISTANCE EVERY 15 MINUTES.
- ALL VEHICLES SHALL BE EQUIPPED WITH TWO 360 DEGREE HIGH INTENSITY YELLOW FLASHING LIGHTS OR STROBE LIGHTS AND OPERATED WITH HEADLIGHTS TURNED ON.
- ALL ARROW PANELS SHALL BE REAR FACING, TYPE "B" OR "C", AND DISPLAYING THE FLASHING CAUTION MODE. SIGNS PLACED ON VEHICLES MUST NOT OBSCURE THE ARROW PANEL.
- USE AN ATTENUATOR ON THE REARMOST VEHICLE THAT BLOCKS ALL OR PART OF THE TRAFFIC LANE.
- ①

DISTANCE BETWEEN VEHICLES MAY INCREASE FROM THE ATTENUATOR'S ROLL AHEAD BASED ON TERRAIN, SIGHT DISTANCE, AND OTHER FACTORS. WHENEVER ADEQUATE STOPPING SIGHT DISTANCE EXISTS TO THE REAR, SHADOW VEHICLES SHOULD MAINTAIN THE MINIMUM DISTANCE FROM THE WORK VEHICLE AND PROCEED AT THE SAME SPEED AS THE WORK VEHICLE. SHADOW VEHICLES SHOULD SLOW DOWN IN ADVANCE OF VERTICAL OR HORIZONTAL CURVES THAT RESTRICT SIGHT DISTANCE.
- ②

ALIGN LEFT SIDE OF SHADOW VEHICLE WITH EDGE OF WORK AREA.


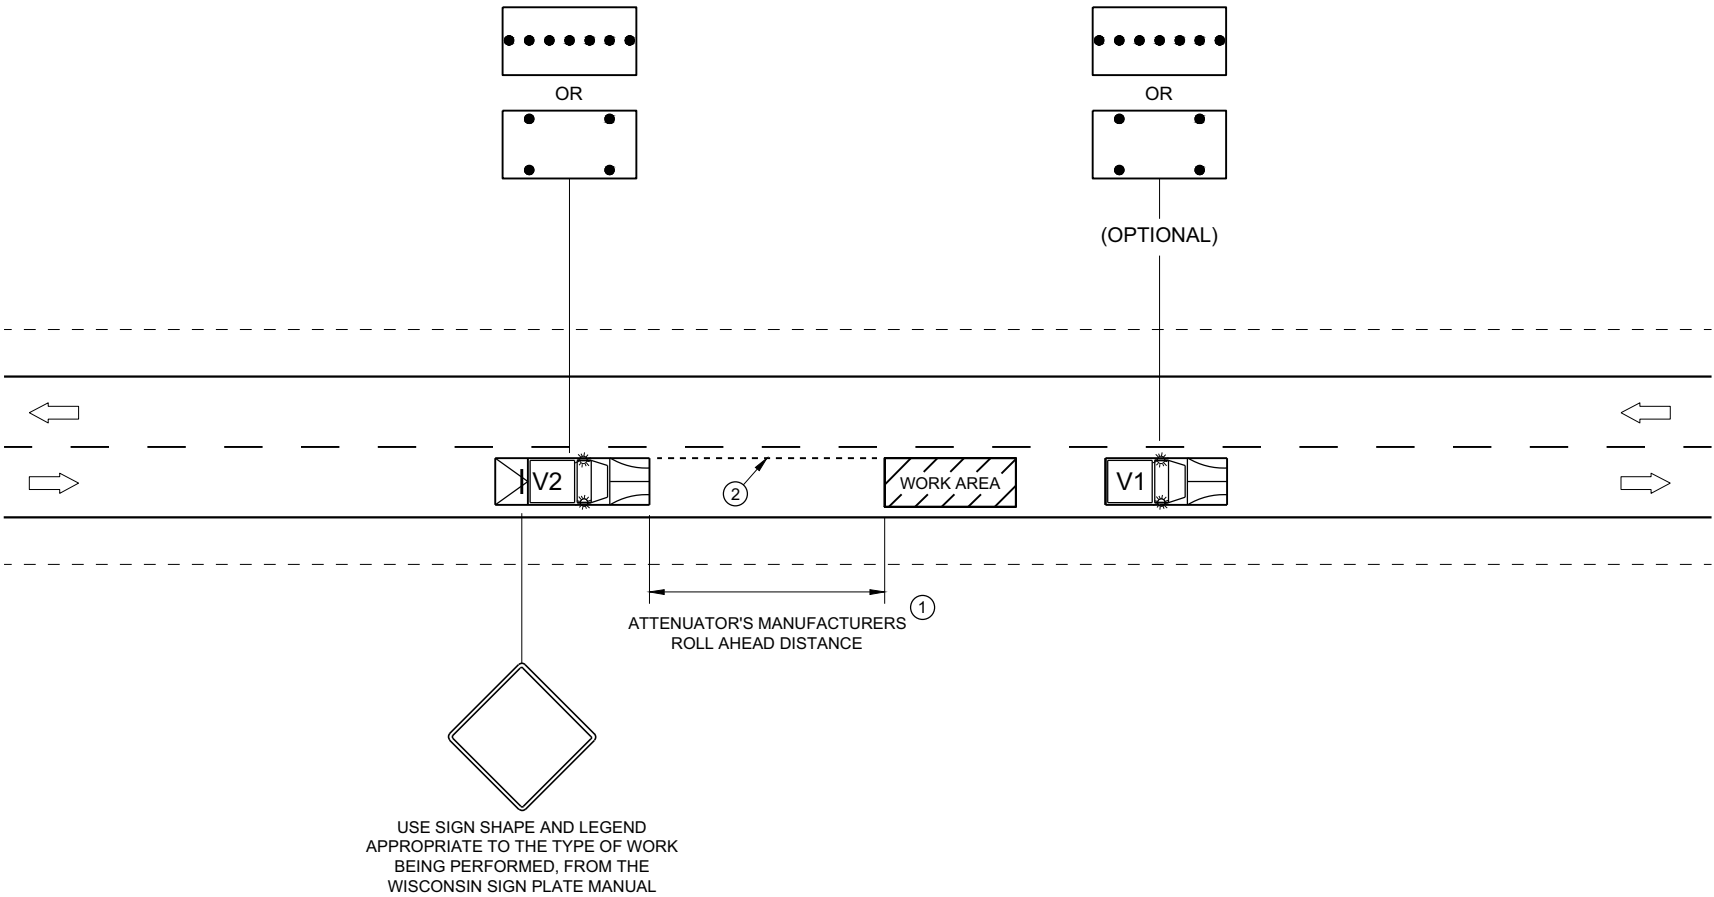


TRAFFIC CONTROL,
MOBILE OPERATIONS ON
AN UNDIVIDED ROADWAY

STATE OF WISCONSIN
DEPARTMENT OF TRANSPORTATION



APPROVED
February 2021 /S/ Andrew Heidtke
DATE STATEWIDE WORK ZONE T SAFETY ENGINEER 105
FHWA

URBAN AREA

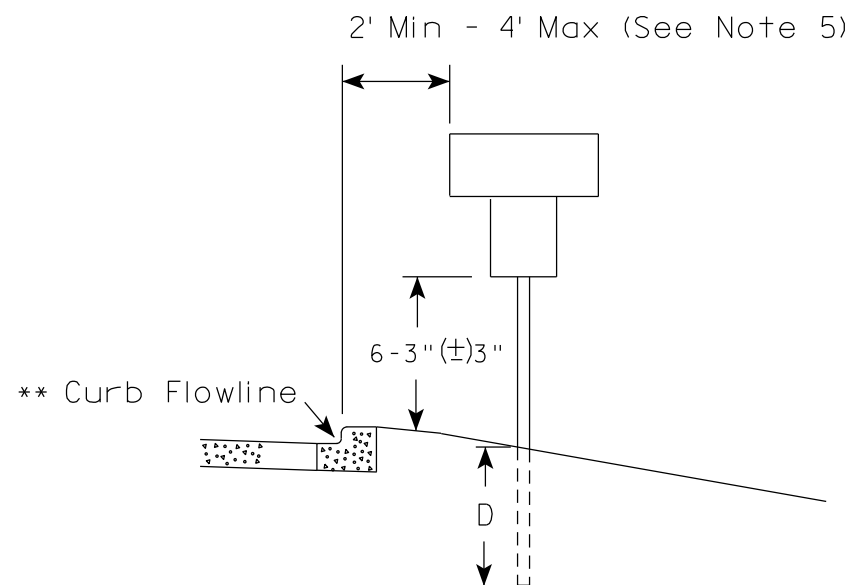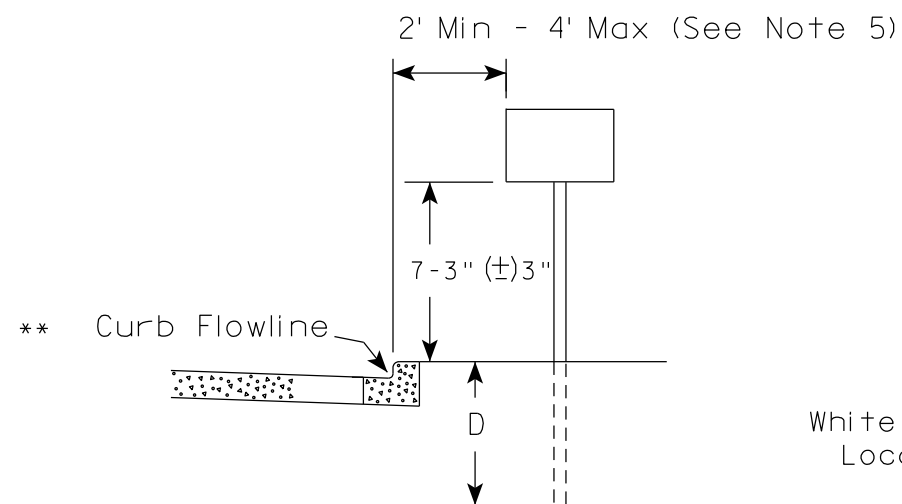

* * The existence of curb and gutter does not in itself mandate the vertical clearance illustrated. That height is typically measured where there is sidewalk adjacent to the roadway or parking is permitted. In the absence of sidewalk vertical clearance is measured from the top of the curb. Offset of signs is measured from the flow line.

RURAL AREA (See Note 2)

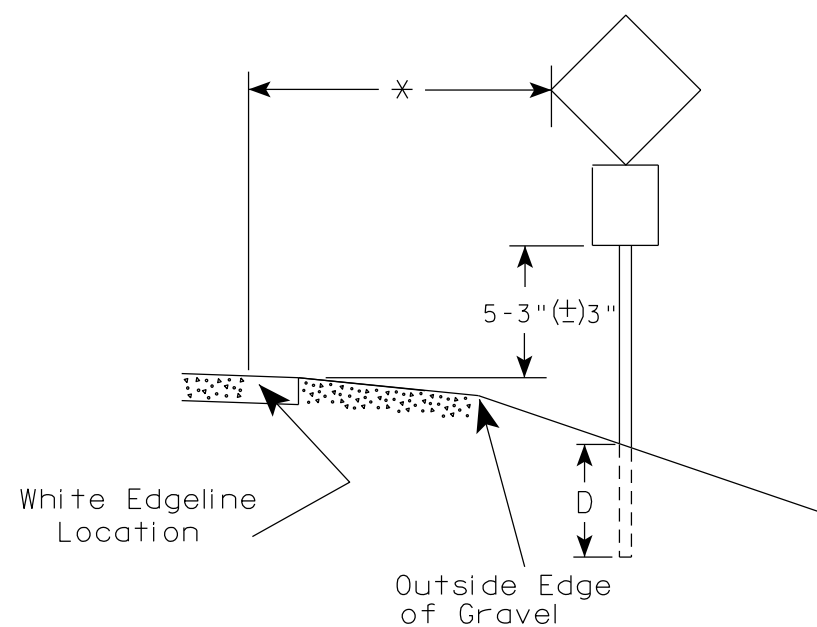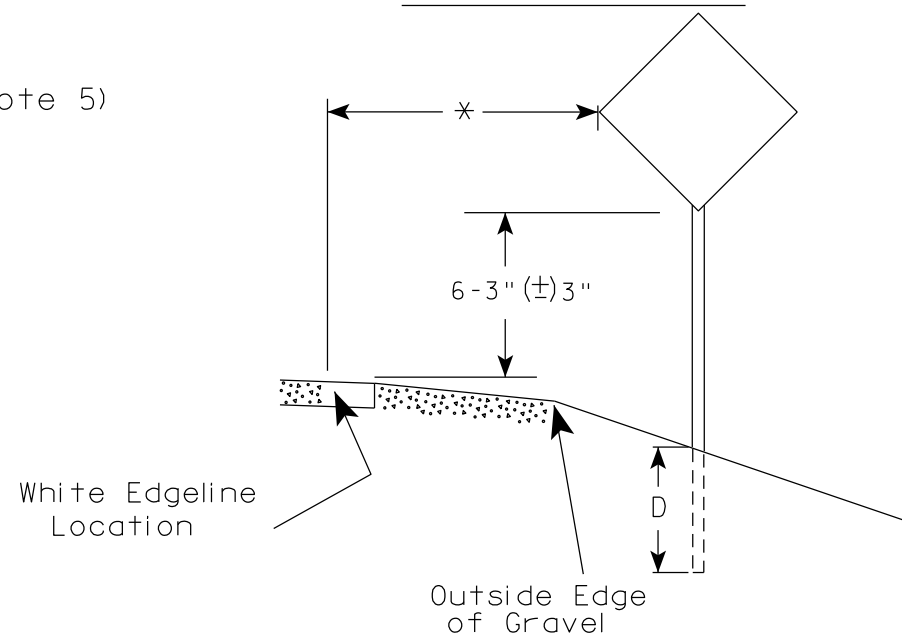

* 6 feet from edge of a paved shoulder or 12 feet from the edge of pavement (edge line location) or 2 feet from outside edge of gravel, whichever is greater unless directed by project engineer.

GENERAL NOTES

1. Signs wider than 4 feet or 20 sq.ft or larger, shall be mounted on multiple posts. Refer to plate A4-4.
2. If signs are mounted on or behind barrier wall, see A4-10 sign plate.
The Double Arrow sign (W12-1D) shall be mounted at a height of 2'-3" (±) 3". The Chevron sign (W1-8), Roundabout Chevron panel (R6-4B), Enhanced Reference Markers, Clearance Markers (W5-52), Mile Markers (D10 series), In Road Object Markers (W5-54) & End of Road Markers (W5-56) shall be mounted at a height of 4'-3" (±) 3".
3. For expressways and freeways, mounting height is 7'- 3" (±) 3" or 6'-3" (±) 3" depending upon existence of a sub-sign.
4. Minimum mounting height for signs mounted on traffic signal poles is 5'- 3" (±) 3".
5. Offset distance shall be consistent with existing signs or consistent throughout length of project.
6. Folding signs shall be mounted at a height of 5'-3" (±) 3" or as directed by the Engineer.

POST EMBEDMENT DEPTH

Area of Sign Installation (Sq. Ft.)	D (Min)
20 or Less	4'
Greater than 20	5'

TYPICAL INSTALLATION
OF PERMANENT TYPE II
SIGNS ON SINGLE POSTS

WISCONSIN DEPT OF TRANSPORTATION

APPROVED

Matthew R. Rauch
for State Traffic Engineer

DATE 12/6/23

PLATE NO. A4-3.23

PROJECT NO:


HWY:

COUNTY:

SHEET NO:

106


E

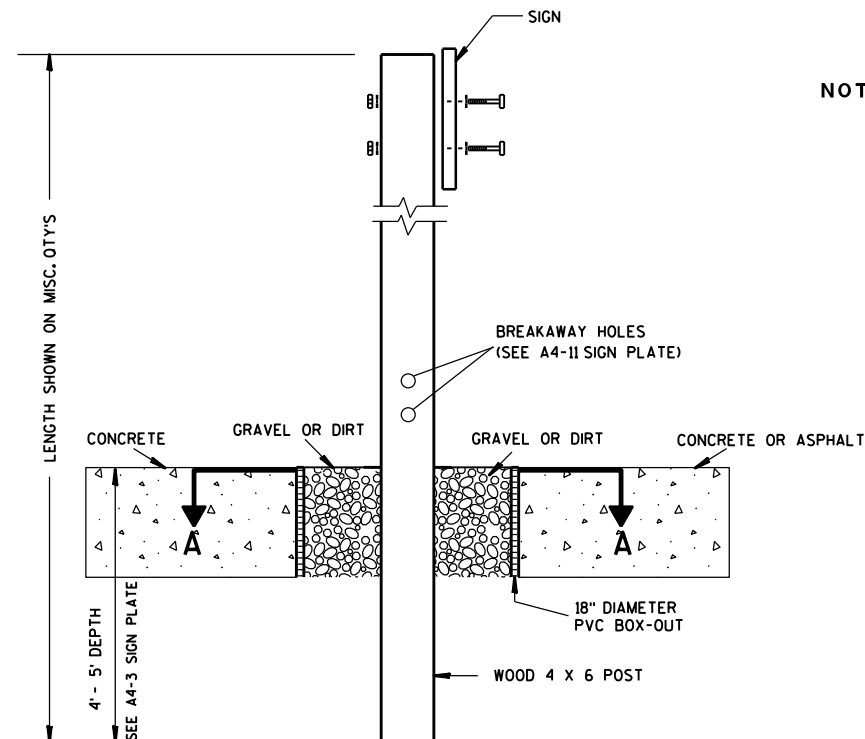

ELEVATION VIEW


DETAIL OF WOOD 4 X 6 SIGN POST IN BOX-OUT

- NOTES: 1. ALL MATERIAL TO BE APPROVED BY ENGINEER PRIOR TO INSTALLATION
2. SEE SIGN PLATE A4-8 FOR SIGN HARDWARE REQUIREMENTS
3. 18 INCH X 18 INCH SQUARE BOX-OUTS MAY BE USED FOR INSTALLATIONS IN EXISTING CONCRETE OR ASPHALT LOCATIONS.

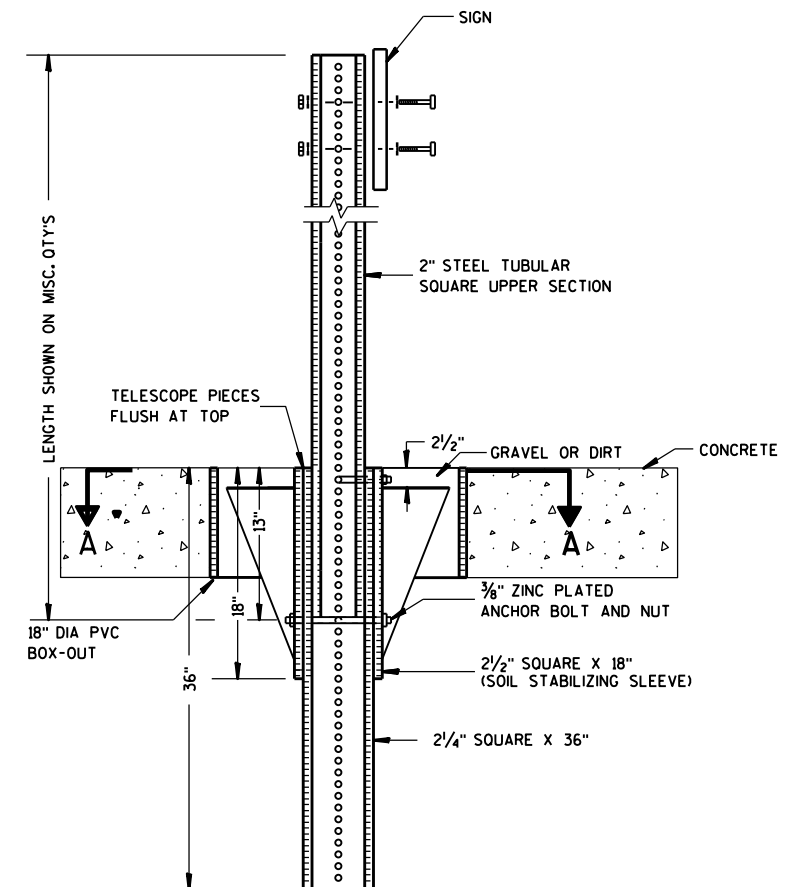

ELEVATION VIEW

DETAIL OF STEEL 2 X 2 SIGN POST IN BOX-OUT

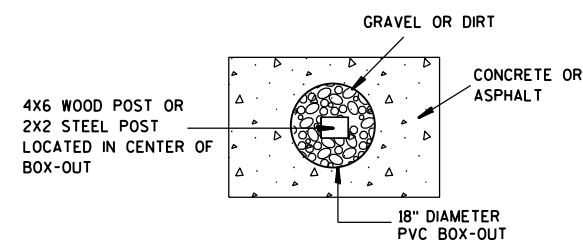

PLAN VIEW

FOR NEW CONCRETE/ASPHALT INSTALLATIONS

SIGN POST
BOX-OUTS
A4-3B

WISCONSIN DEPT OF TRANSPORTATION

APPROVED *Matthew R. Rauch*
for State Traffic Engineer

DATE 1/27/14 PLAT 107 A4-3B.1

PROJECT NO:


HWY:

COUNTY:



SHEET NO:

E


URBAN AREA

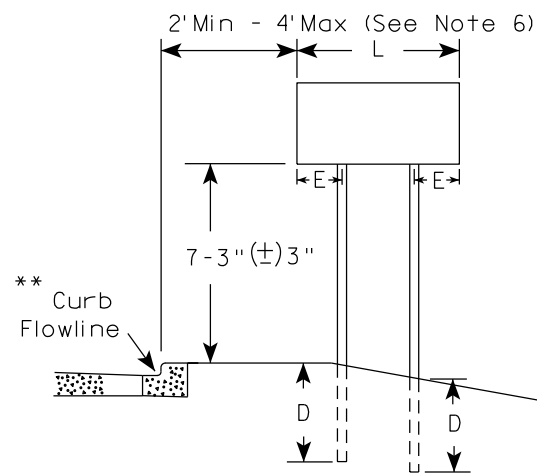


RURAL AREA (See Note 3)

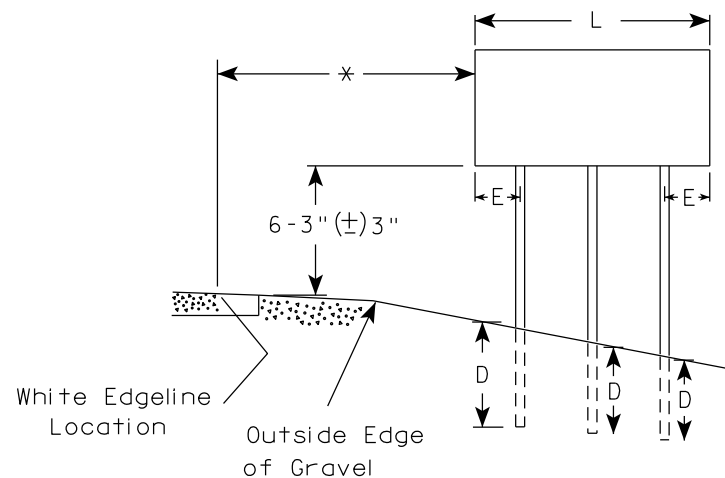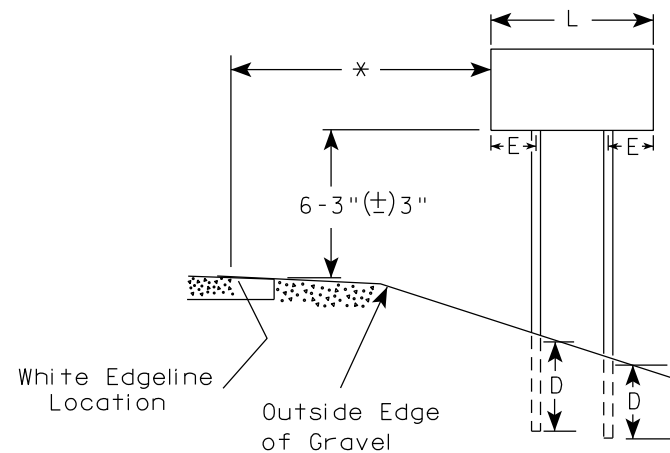

2' Min - 4' Max (See Note 6)

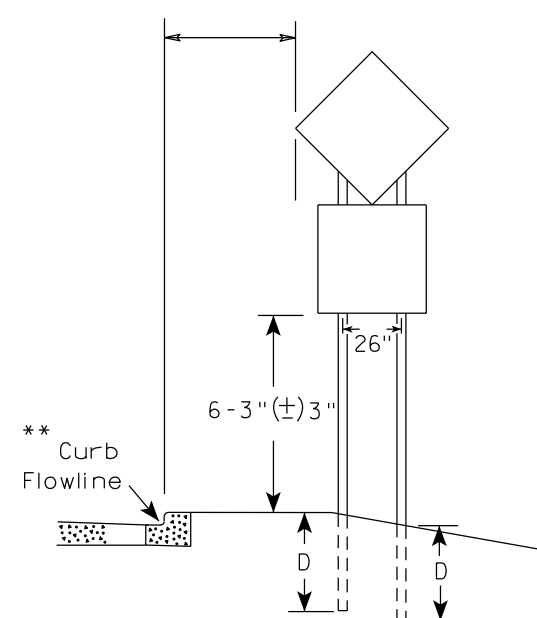

48" DIAMOND WARNING SIGN

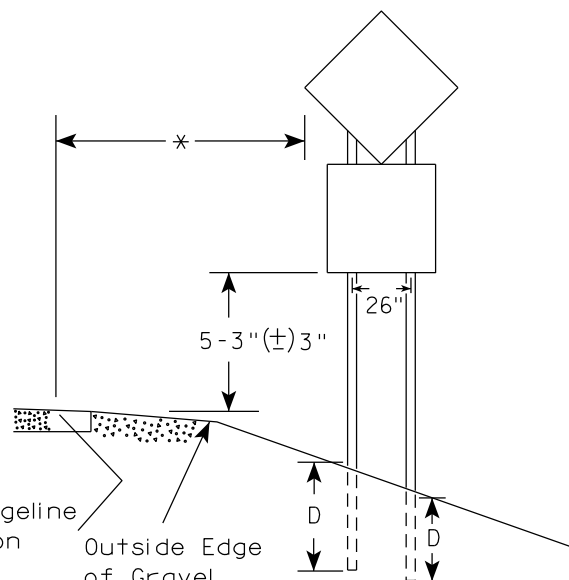

48" DIAMOND WARNING SIGN

SIGN SHAPE OTHER THAN DIAMOND (TWO POSTS REQUIRED)	
L	E
Greater than 48" Less than 60"	12"
60" to 108"	L/5

SIGN SHAPE OTHER THAN DIAMOND (THREE POSTS REQUIRED)	
L	E
Greater than 108" to 144"	12"

POST EMBEDMENT DEPTH

Area of Sign Installation (Sq.Ft.)	D (Min)
20 or Less	4'
Greater than 20	5'

TYPICAL INSTALLATION
OF TYPE II SIGNS
ON MULTIPLE POSTS

WISCONSIN DEPT OF TRANSPORTATION

APPROVED *Matthew R. Rauch*
for State Traffic Engineer

DATE 12/6/23 PLATE NO. A4-4.16


GENERAL NOTES

- For 3 or 4 post installations, individual post spacing shall be greater than 3'-6".
- See tables below for required number of posts.
- For expressways and freeways, mounting height is 7'-3" (±) 3" or 6'-3" (±) 3" depending upon existence of sub-sign.
- The (±) tolerance for mounting height is 3 inches.
- J-Assemblies are considered to be one sign for mounting height.
- Offset distance shall be consistent with existing signs or consistent throughout length of project.
- Folding signs shall be mounted at a height of 5'-3" (±) 3" or as directed by the engineer.
- The Double Arrow sign (W12-1) shall be mounted at a height of 2'-3" (±) 3". The Chevron sign (W1-8), Roundabout Chevron panel (R6-4B), Clearance Markers (W5-52), Mile Markers (D10 series), In Road Object Markers (W5-54) & End of Road Markers (W5-56) shall be mounted at a height of 4'-3" (±) 3".

* 6 feet from edge of a paved shoulder or 12 feet from the edge of pavement (edge line location) or 2 feet from outside edge of gravel, whichever is greater unless directed by project engineer.

** The existence of curb and gutter does not in itself mandate the vertical clearance illustrated. That height is typically measured where there is sidewalk adjacent to the roadway or parking is permitted. In the absence of sidewalk vertical clearance is measured from the top of the curb. Offset of signs is measured from the flow line.

*** See A4-3 sign plate for signs 4' or less in width and less than 20 S.F. in area.

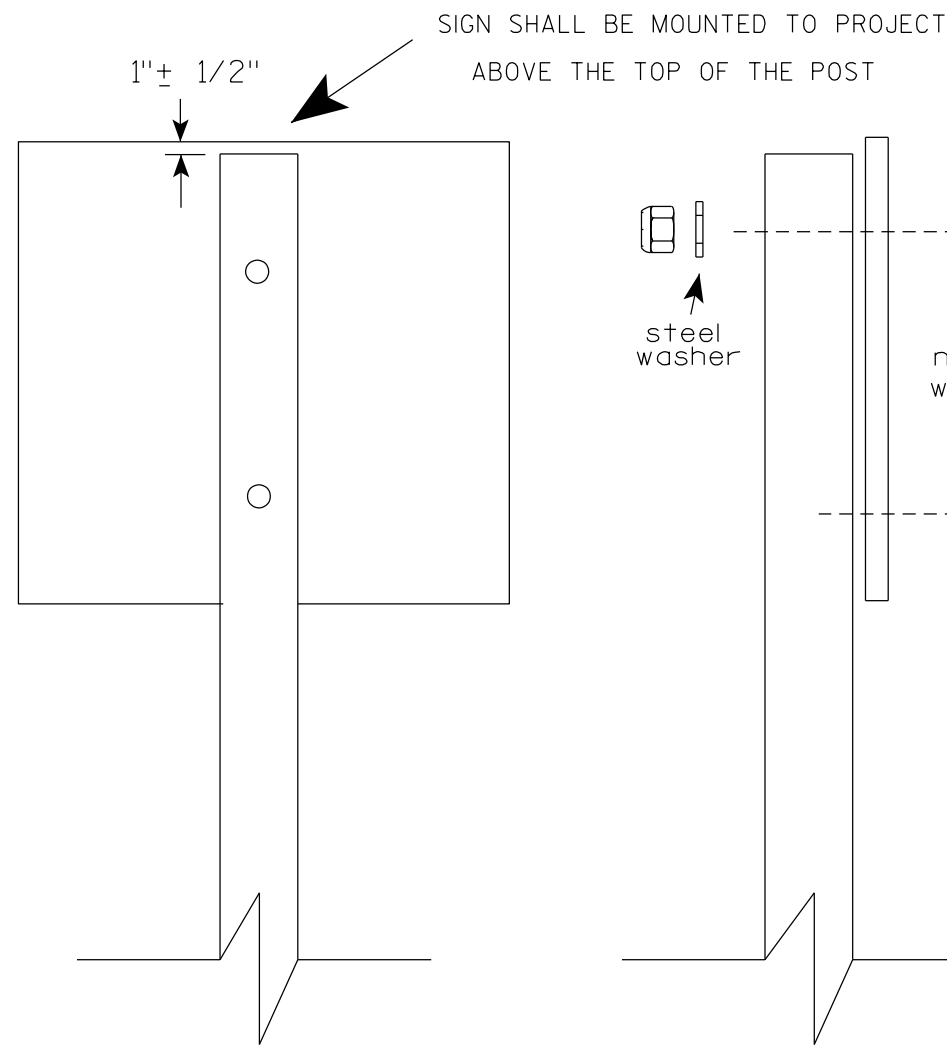

Nuts, bolts and lags used for mounting signs shall have hexagonal heads and shall be either :

- a. Hot dip galvanized in accordance with ASTM Designation: A 153, Class D, or SC 3
- b. Electro-galvanized in accordance with ASTM Designation : B 633, TYPE III, SC 3.


Threads on bolts and nuts shall be manufactured with sufficient allowance for the cadmium plate or galvanized coating to permit the nuts to run freely on the bolts.

- STRINGER BOLTING TO ALUMINUM SIGNS (SEE SIGN PLATE A4-18)
- MACHINE BOLTS - $\frac{5}{16}$ " X 1-3/4" Length w/ lock nuts
- WOOD POSTS (4" x 6")
- LAG SCREWS - $\frac{3}{8}$ " X 3" (NO STRINGERS ON BACK OF SIGN)
 $\frac{3}{8}$ " X 4" (STRINGERS ON BACK OF SIGN)
- SQUARE STEEL POSTS (2" x 2")
- MACHINE BOLTS - $\frac{3}{8}$ " X 3-1/4" Length w/ nuts (NO STRINGER ON BACK OF SIGN)
 $\frac{3}{8}$ " X 5" Length w/ nuts (STRINGERS ON BACK OF SIGN)
- RIVETS - $\frac{9}{32}$ " (6605-9-6) BULB-TITE, TRI-FOLD, ALUMINUM BODY/MANDREL
O.D. FLANGE .720-.765 INCH, GRIP RANGE .042-.375 INCH
- WASHERS (ALL POSTS) -
- 1-1/4" O.D. X $\frac{3}{8}$ " I.D. X $\frac{1}{16}$ " STEEL
- 1-1/4" O.D. X $\frac{3}{8}$ " I.D. X .080 NYLON


* Two different fastening systems are shown for illustration purposes. On any individual sign, either one or the other system shall be used. Actual number of fasteners per sign varies with the sign area, but normally there are two. For a single post installation, all signs greater than 9 sq. ft. require the use of 3 fasteners.

ATTACHMENT OF SIGNS TO POSTS	
WISCONSIN DEPT OF TRANSPORTATION	
APPROVED	<i>Matthew R. Rauch</i> For State Traffic Engineer
DATE 4/1/2020	PLATE NO. A4-8.9



TELESCOPIC TUBING ANCHORS
TWO PIECE SYSTEM

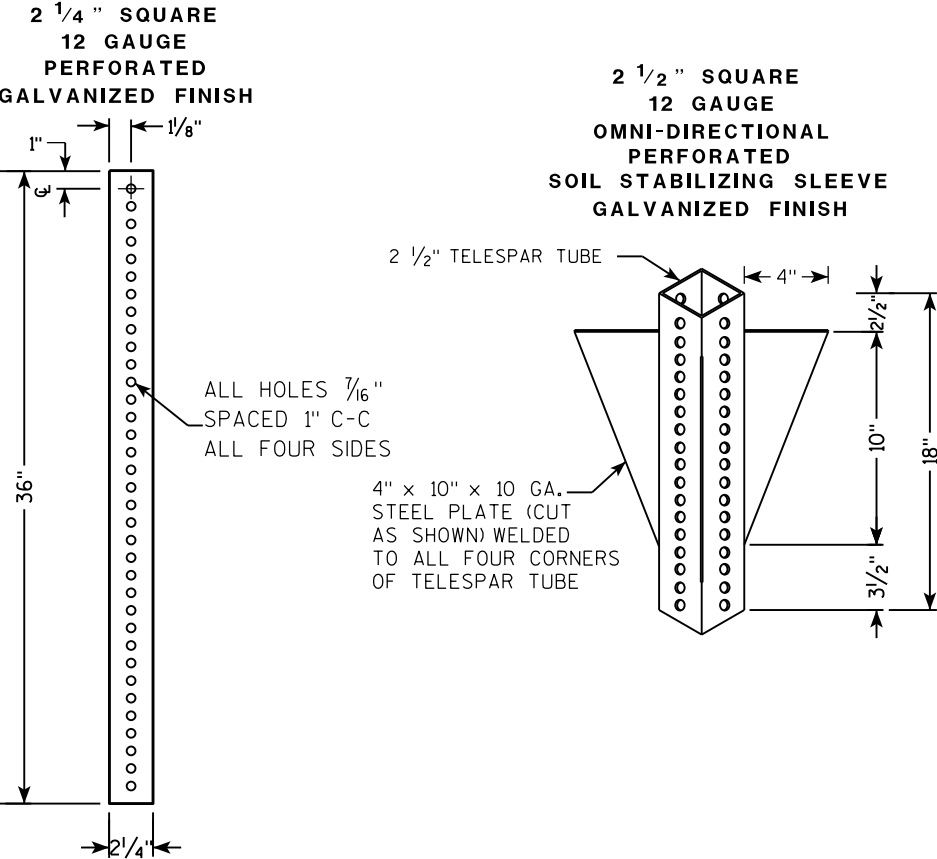

DETAIL OF TUBULAR STEEL SIGN POST
(IN POURED CONCRETE OR ASPHALT)

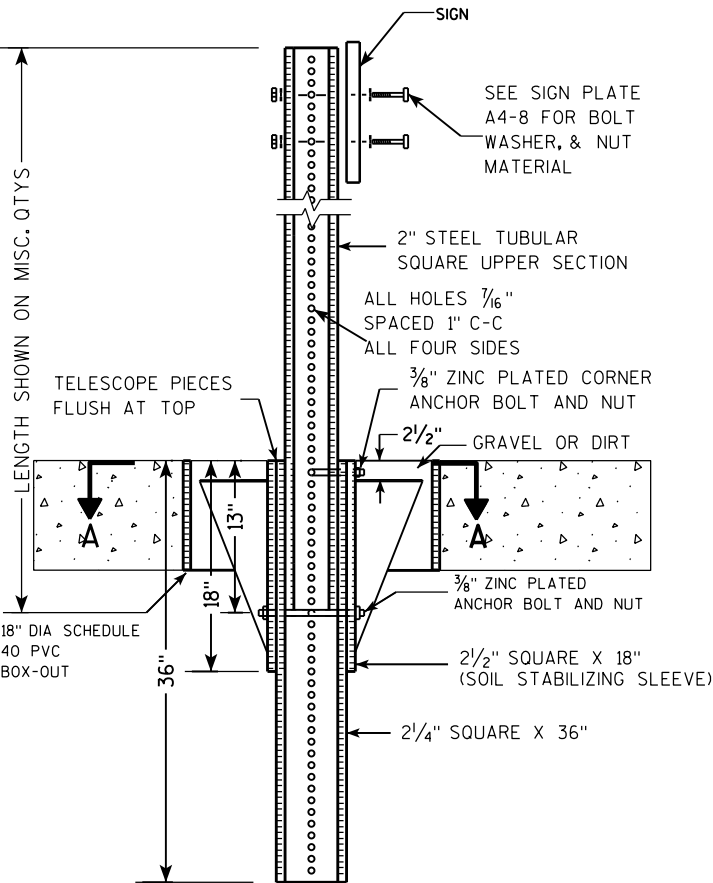

DETAIL OF TUBULAR STEEL SIGN POST
(IN LOCATIONS OTHER THAN POURED CONCRETE OR ASPHALT)

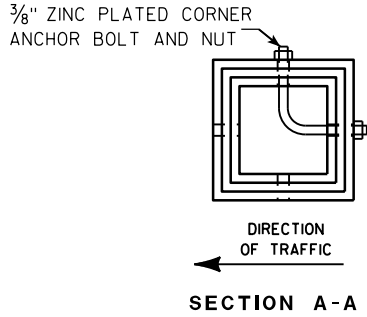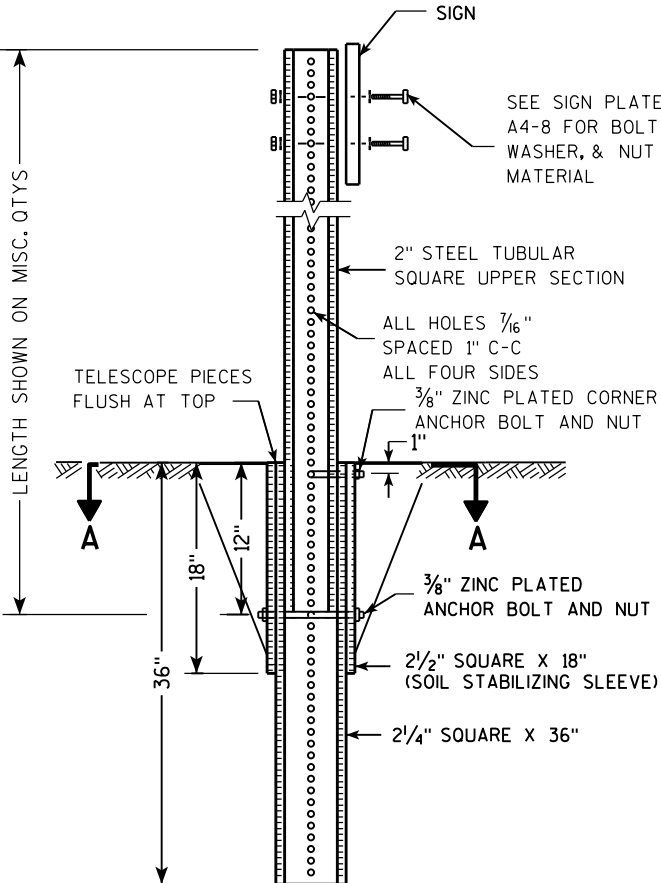

Area of Sign Installation (Sq. Ft.)	Number of Required Posts
9 or less	1
Greater than 9 less than or equal to 18	2
Greater than 18 less than or equal to 27	3

Signs wider than 3 feet or larger than 9 sq. ft shall be mounted on multiple posts (see above table).


TUBULAR STEEL
SIGN POST
A4-9

WISCONSIN DEPT OF TRANSPORTATION

APPROVED *Matthew R. Rauch*
for State Traffic Engineer

DATE 2/05/15 PLAT 110 14-9.9

7

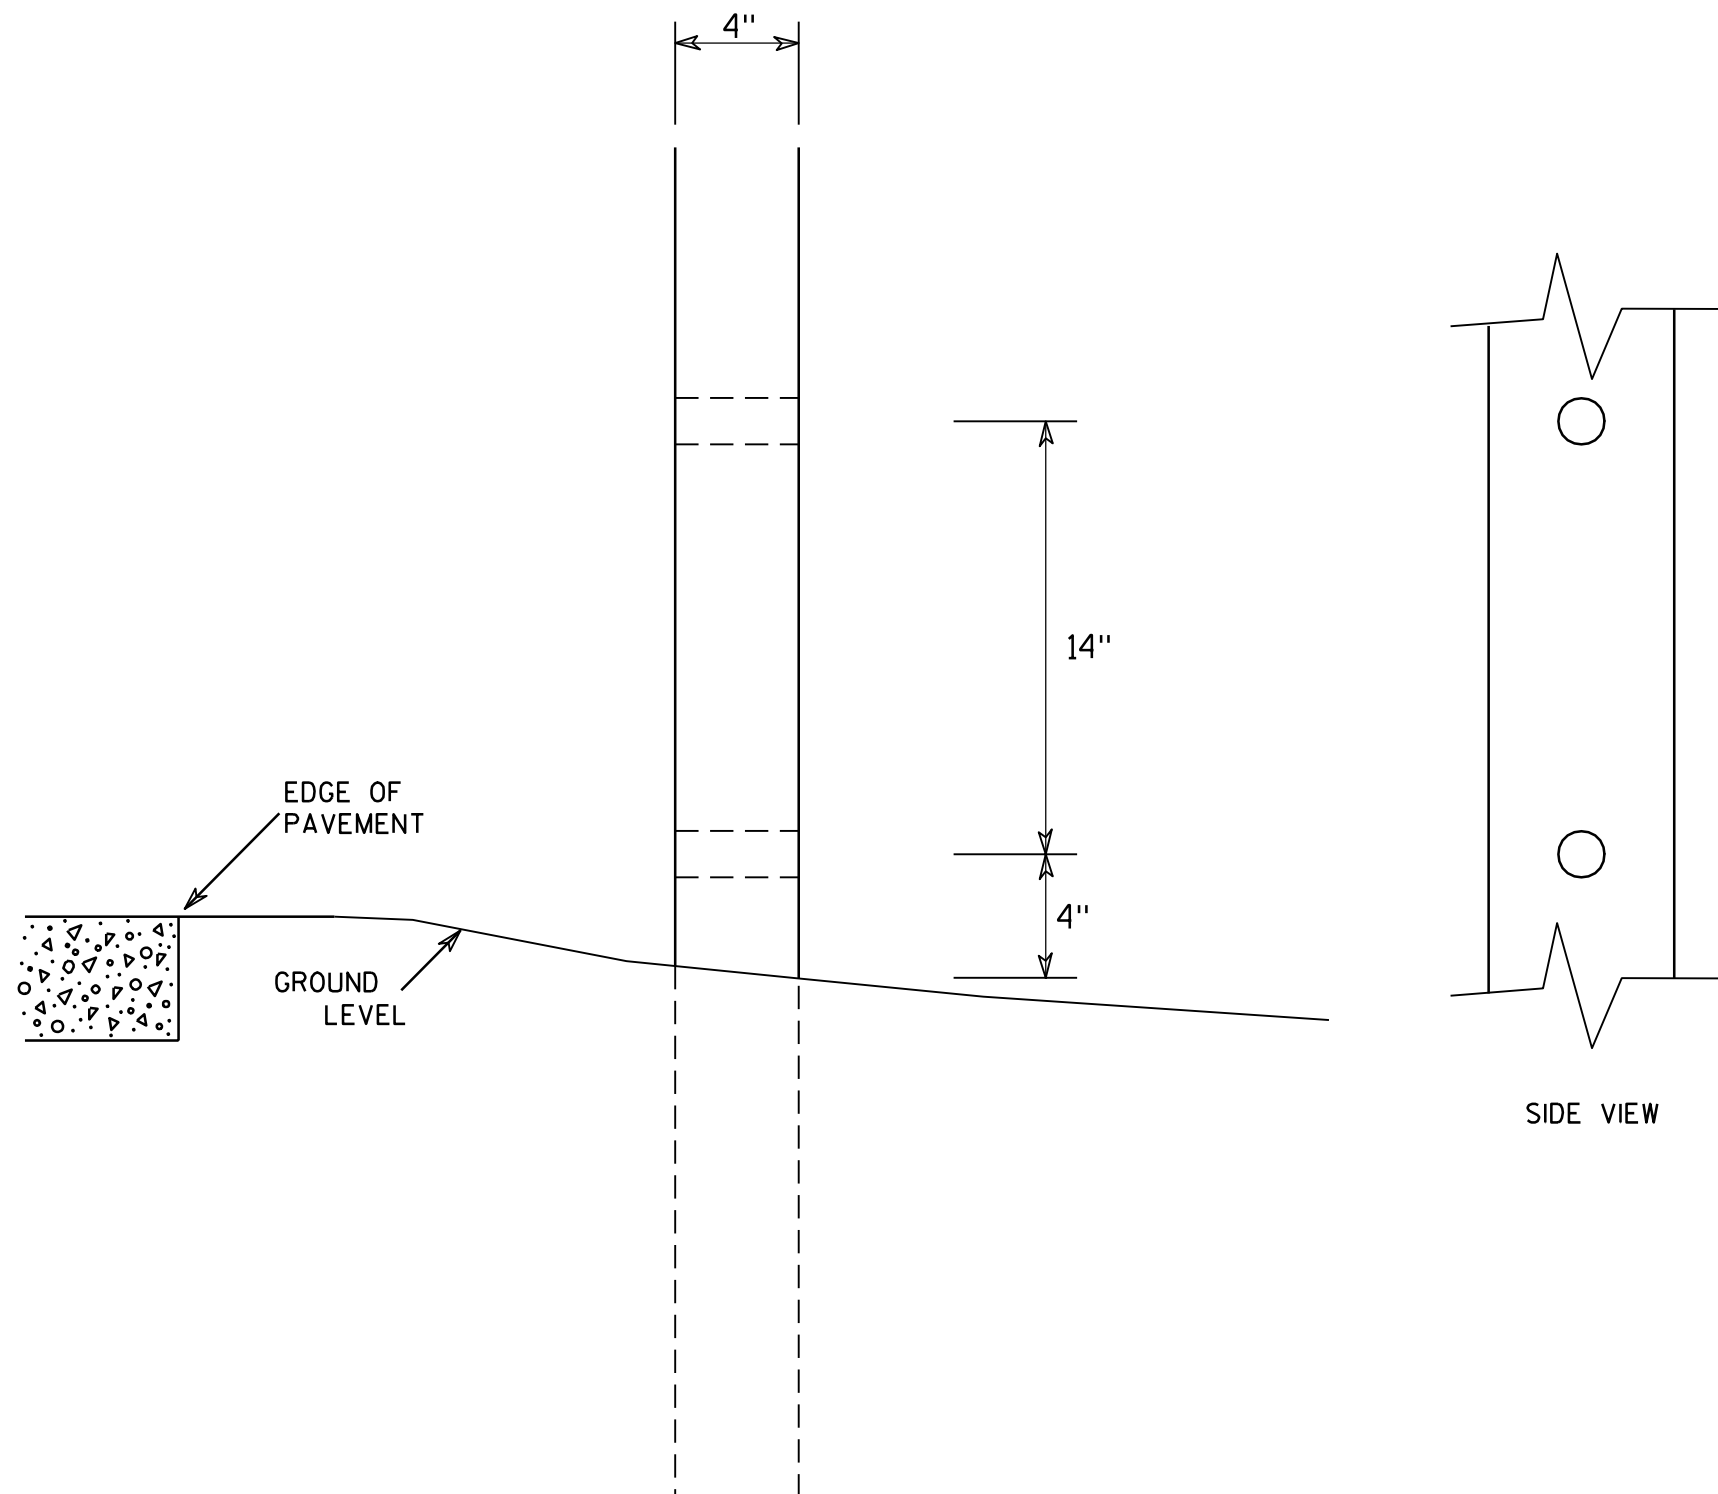

GENERAL NOTES

1. All 4 x 6 Wood Posts shall be modified by having two 1½" diameter holes drilled perpendicular to the roadway centerline.

7

4 X 6 WOOD POST MODIFICATIONS

WISCONSIN DEPT OF TRANSPORTATION

APPROVED

Chester J. Spang
for State Traffic Engineer

DATE 3/27/97

PLATE NO. A4-11.2

PROJECT NO:

HWY:




COUNTY:

SHEET NO: 111

E

BANDING


SINGLE SIGN

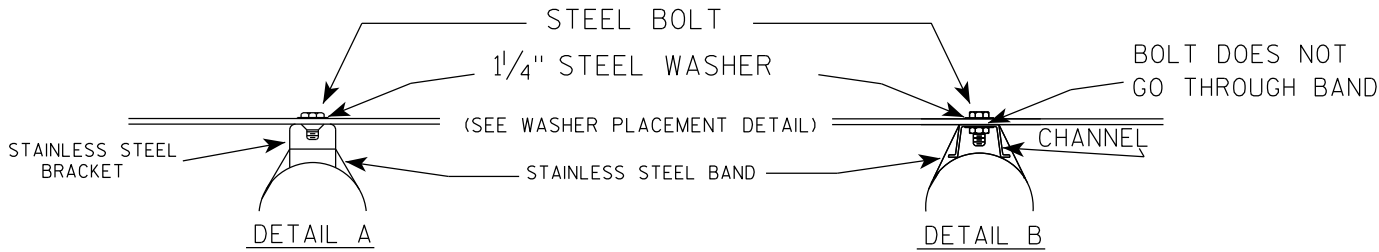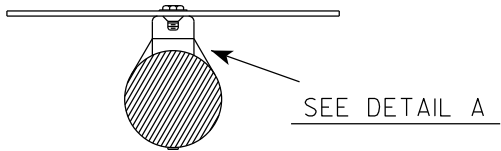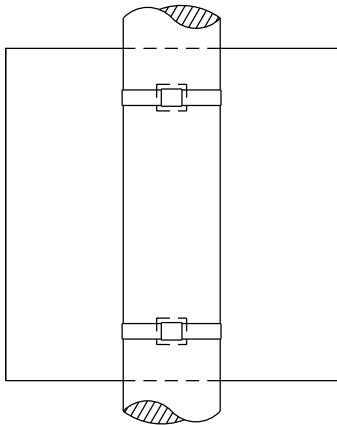

GENERAL NOTES

1. Any sign over 3 feet in width shall use the V-Block banding method. See A5-10 standard plate.
2. Signs 3 feet or greater in height shall have three bracket bands installed. Signs less than 3 feet in height shall have two bracket bands installed.
3. Banding and assembly bracket shall be stainless steel. All bands shall be $\frac{3}{4}$ " in width and 0.025" thickness.
4. ALL SIGN MOUNTING BOLTS AND WASHERS SHALL BE EITHER:
 - a. Hot dip or mechanically galvanized in accordance with ASTM Designation: A 153, Class D
 - b. Electro-galvanized in accordance with ASTM designation: B 633, Type III, SC 3


"J" ASSEMBLY

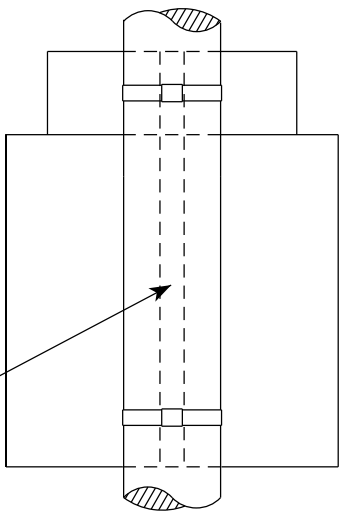

CHANNEL
SEE TYPICAL PANEL
INSTALLATION SHEET

SEE DETAIL B

WASHER PLACEMENT

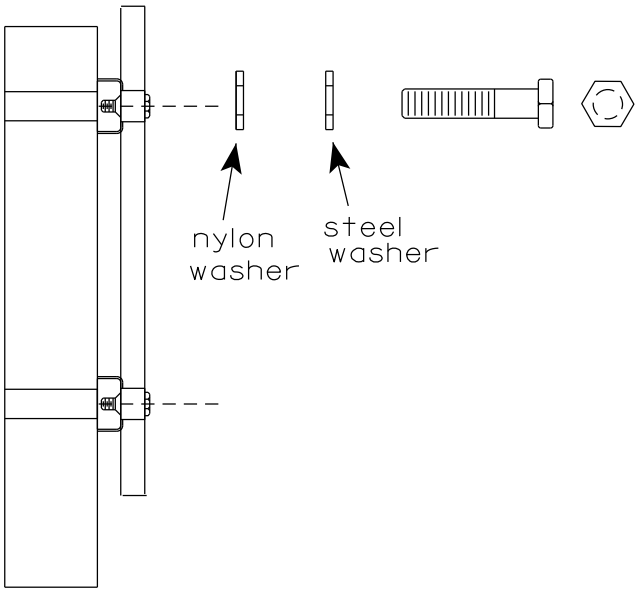


WASHERS (ALL POSTS) -
1-1/4" O.D. X $\frac{3}{8}$ " I.D. X $\frac{1}{16}$ " STEEL
1-1/4" O.D. X $\frac{3}{8}$ " I.D. X .080 NYLON
FOR ALL TYPE H SIGNS

STANDARD SIGN
SIGN BANDING DETAILS

WISCONSIN DEPT OF TRANSPORTATION

APPROVED *Matthew R. Rauch*
for State Traffic Engineer
DATE 6/10/19 PLATE NO. A5-9.4

7

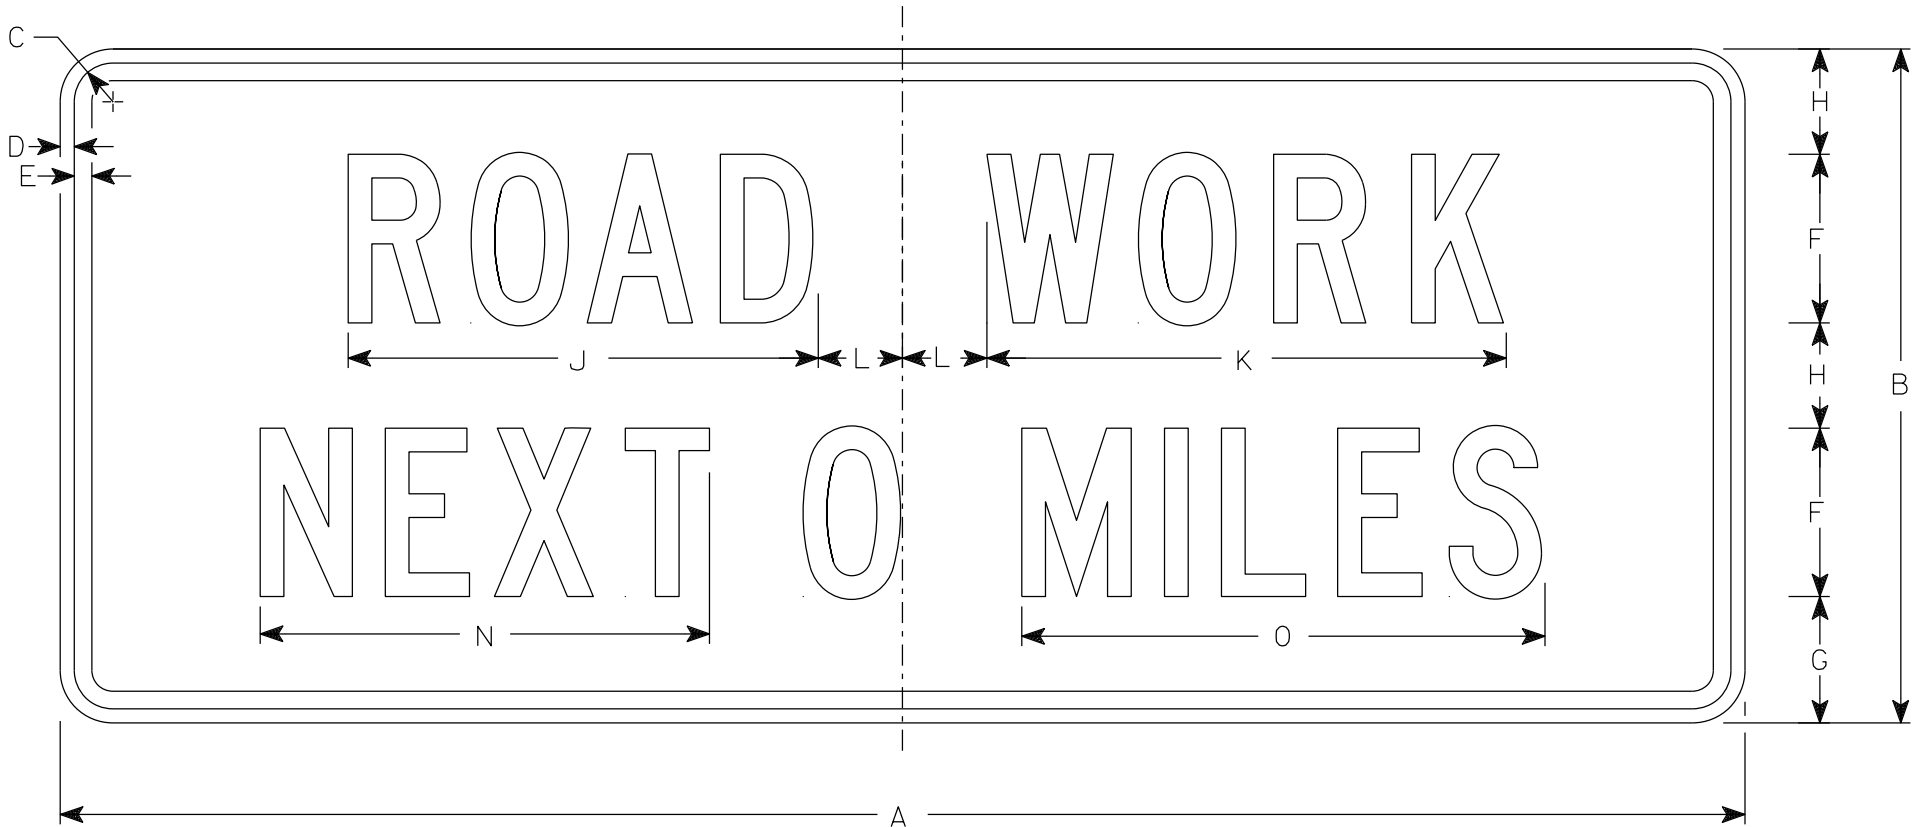

G20-1

NOTES

- 1. Sign is Type II - Type F Reflective
- 2. Color:
 - Background - Orange
 - Message - Black
- 3. Message Series - C
- 4. Corners may be square or rounded when base material is plywood but borders shall be rounded as shown. When base material is metal, the corners and borders shall be rounded.
- 5. Round distance to nearest whole Mile and substitute appropriate numerals and optically adjust spacing to achieve proper balance

7

SIZE	A	B	C	D	E	F	G	H	I	J	K	L	M	N	O	P	Q	R	S	T	U	V	W	X	Y	Z	Area sq. ft.
1																											
2S	60	24	1 7⁄8	1⁄2	5⁄8	6	4 1⁄2	3 3⁄4		16 3⁄4	18 1⁄2	3		16	18 5⁄8												10.0
2M	60	24	1 7⁄8	1⁄2	5⁄8	6	4 1⁄2	3 3⁄4		16 3⁄4	18 1⁄2	3		16	18 5⁄8												10.0
3	60	24	1 7⁄8	1⁄2	5⁄8	6	4 1⁄2	3 3⁄4		16 3⁄4	18 1⁄2	3		16	18 5⁄8												10.0
4	60	24	1 7⁄8	1⁄2	5⁄8	6	4 1⁄2	3 3⁄4		16 3⁄4	18 1⁄2	3		16	18 5⁄8												10.0
5	60	24	1 7⁄8	1⁄2	5⁄8	6	4 1⁄2	3 3⁄4		16 3⁄4	18 1⁄2	3		16	18 5⁄8												10.0

STANDARD SIGN

G20-1


WISCONSIN DEPT OF TRANSPORTATION

APPROVED *Matthew R. Rauch*
for State Traffic Engineer

DATE 1/26/2023 PLATE NO. G20-1.9

NOTES

- 1. Sign is Type II - Type F Reflective
- 2. Color:
 - Background - Orange
 - Message - Black
- 3. Message Series - C
- 4. Corners may be square or rounded when base material is plywood but borders shall be rounded as shown. When base material is metal, the corners and borders shall be rounded.

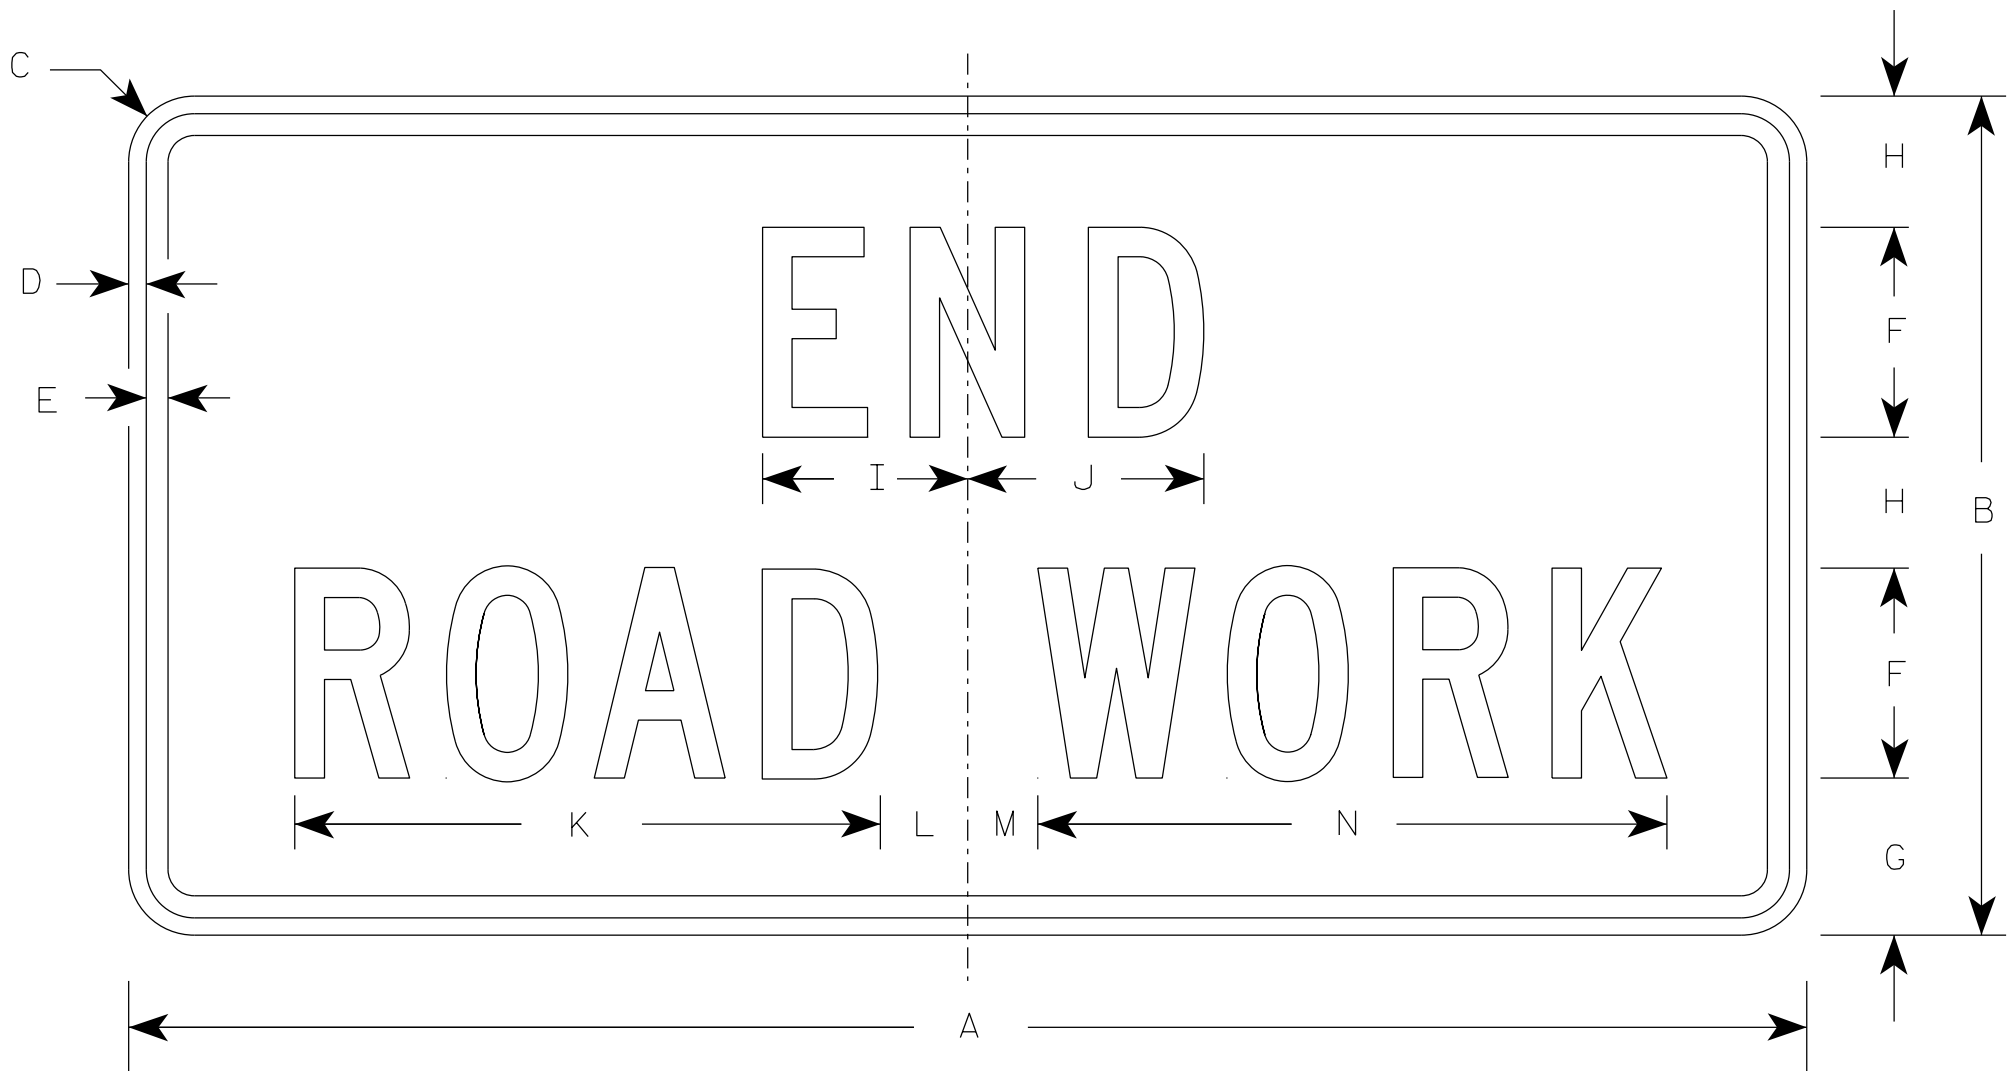

G20-2A

SIZE	A	B	C	D	E	F	G	H	I	J	K	L	M	N	O	P	Q	R	S	T	U	V	W	X	Y	Z	Area sq. ft.
1	36	18	1 1/2	3/8	1/2	4	3 3/4	2 1/2	4 1/8	4 1/8	11 1/8	2	1	12 1/8													4.5
2	48	24	1 7/8	1/2	5/8	6	4 1/2	3 3/4	5 7/8	6 3/4	16 3/4	2 1/2	1 3/4	18 1/2													8.0
2M	48	24	1 7/8	1/2	5/8	6	4 1/2	3 3/4	5 7/8	6 3/4	16 3/4	2 1/2	1 3/4	18 1/2													8.0
3	48	24	1 7/8	1/2	5/8	6	4 1/2	3 3/4	5 7/8	6 3/4	16 3/4	2 1/2	1 3/4	18 1/2													8.0
4	48	24	1 7/8	1/2	5/8	6	4 1/2	3 3/4	5 7/8	6 3/4	16 3/4	2 1/2	1 3/4	18 1/2													8.0
5	48	24	1 7/8	1/2	5/8	6	4 1/2	3 3/4	5 7/8	6 3/4	16 3/4	2 1/2	1 3/4	18 1/2													8.0

STANDARD SIGN

G20-2A

WISCONSIN DEPT OF TRANSPORTATION

APPROVED *Matthew R. Rauch*
for State Traffic Engineer

DATE 1/26/2023 PLATE NO. G20-2A.10

NOTES

- 1. Sign is Type II - Type F Reflective
- 2. Color:
 - Background - Orange
 - Message - Black
- 3. Message Series - D
- 4. Substitute appropriate numeral and adjust spacing to achieve proper balance.



G20-57

SIZE	A	B	C	D	E	F	G	H	I	J	K	L	M	N	O	P	Q	R	S	T	U	V	W	X	Y	Z	Area sq. ft.
1																											
2																											
3	72	36	1 1/8	1/2	5/8	6	5	4	15 5/8	1 5/8	5	9 1/4	21 1/4	3 1/2	1 1/2	23 1/4		29 7/8	1 3/4	3 1/4	28 1/2						18.0
4	96	48	2 1/4	3/4	1	8	6 1/2	5 1/2	20 5/8	2 1/4	6	12 1/4	28 1/4	4 3/8	1 5/8	31		39 1/4	2	4	37 7/8						32.0
5																											

STANDARD SIGN
G20-57

WISCONSIN DEPT OF TRANSPORTATION

APPROVED *Matthew R. Rauch*
For State Traffic Engineer


DATE 1/22/19 PLATE NO. G20-57.3

7

7

NOTES

- 1. Sign is Type II- Type F Reflective
- 2. Color:
 - Background - Orange
 - Message - Black
- 3. Message Series - D

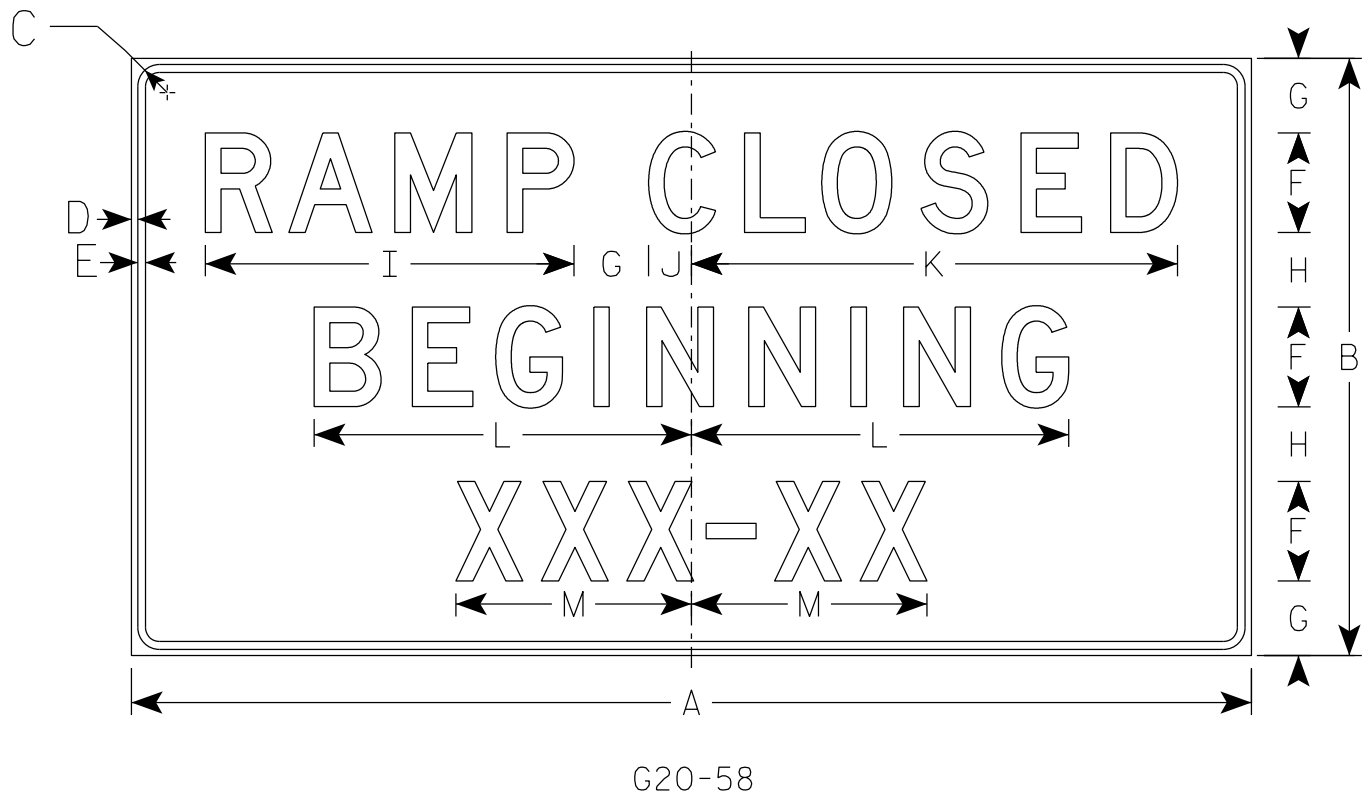

SIZE	A	B	C	D	E	F	G	H	I	J	K	L	M	N	O	P	Q	R	S	T	U	V	W	X	Y	Z	Area sq. ft.
1																											
2	72	36	1 5⁄8	5⁄8	3⁄4	6	5	4	22 1⁄4	2 3⁄8	29 1⁄2	22 3⁄4	14 1⁄4														18.0
3	90	48	1 5⁄8	5⁄8	3⁄4	8	6	6	29 5⁄8	3 3⁄8	39	30 3⁄8	19														30.0
4																											
5																											

PROJECT NO:

HWY:

COUNTY:

SHEET NO: 117

E

STANDARD SIGN

G20-58

WISCONSIN DEPT OF TRANSPORTATION



APPROVED

Matthew R. Rauch
for State Traffic Engineer

DATE 10/19/2020

PLATE NO. G20-58.2

7

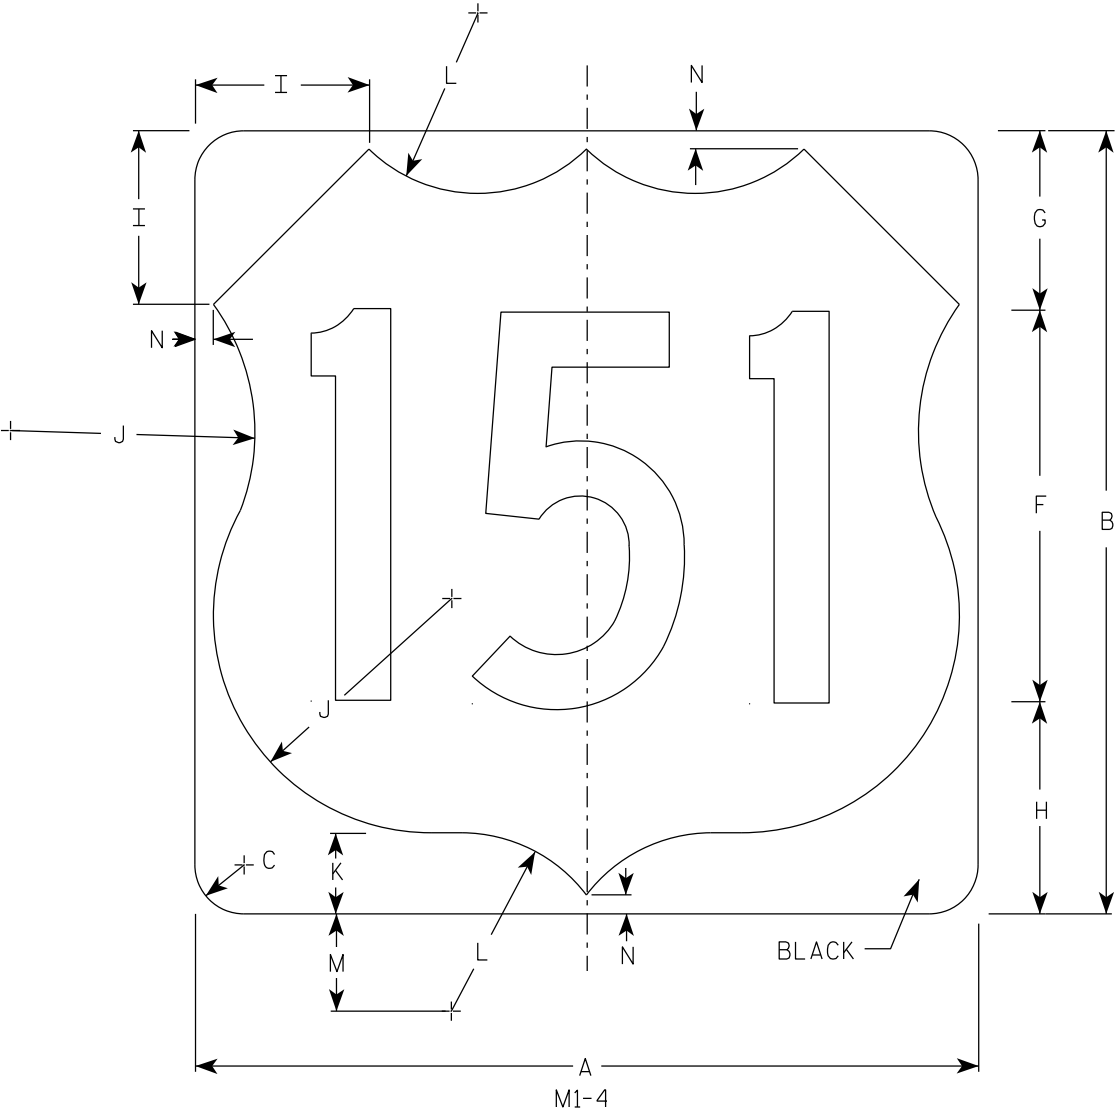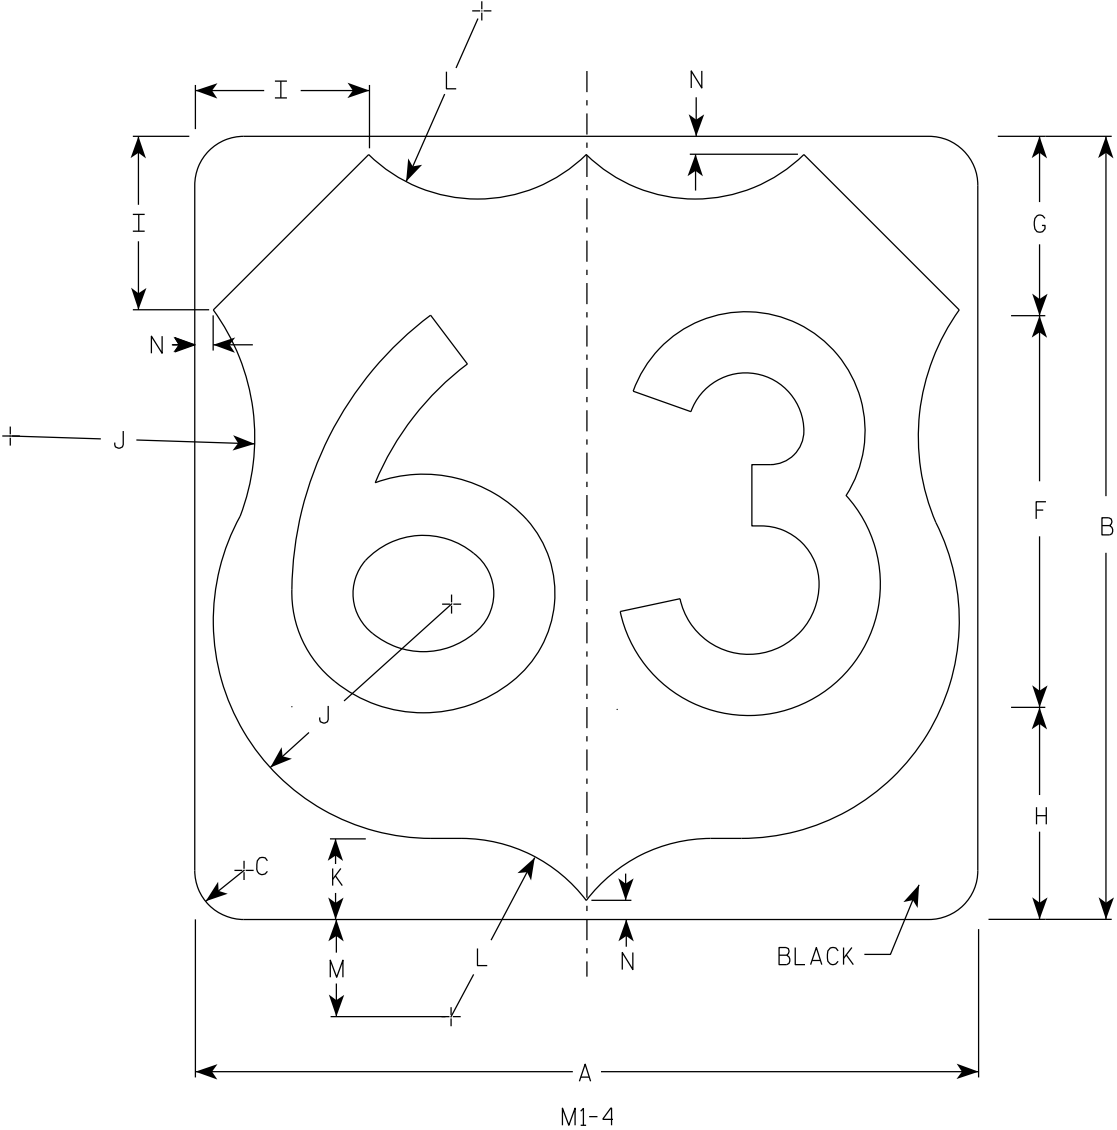

NOTES

- 1. Sign is Type II - Type H Reflective
- 2. Color:
Background - White
Message - Black
- 3. Message Series - D except 3 number signs Series C

SIZE	A	B	C	D	E	F	G	H	I	J	K	L	M	N	O	P	Q	R	S	T	U	V	W	X	Y	Z	Area sq. ft.
1																											
2	24	24	1 1/2			12	5 1/2	6 1/2	5	7 1/2	2 1/2	5 1/2	3	1/2													4.0
2M	24	24	1 1/2			12	5 1/2	6 1/2	5	7 1/2	2 1/2	5 1/2	3	1/2													4.0
3	36	36	2 1/4			18	8 1/4	9 1/4	7 1/4	11 1/4	3 3/4	8 1/4	4 1/2	3/4													9.0
4	36	36	2 1/4			18	8 1/4	9 1/4	7 1/4	11 1/4	3 3/4	8 1/4	4 1/2	3/4													9.0
5	36	36	2 1/4			18	8 1/4	9 1/4	7 1/4	11 1/4	3 3/4	8 1/4	4 1/2	3/4													9.0


USH MARKER
M1-4 FOR ASSEMBLIES

WISCONSIN DEPT OF TRANSPORTATION


APPROVED
Matthew R. Rauch
for State Traffic Engineer

DATE 12/20/22 PLATE NO. M1-4.11


7

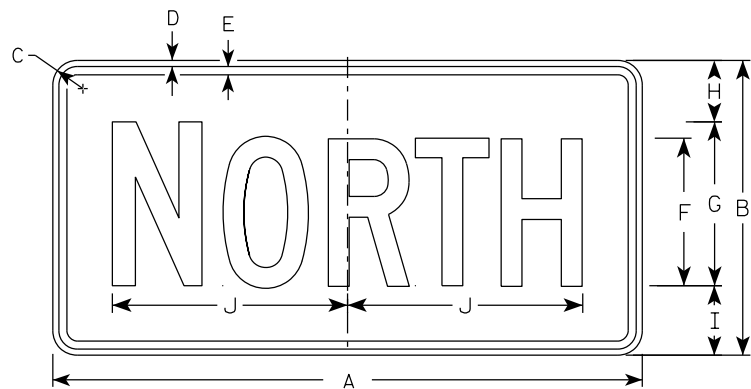


M3-1
MM3-1
MP3-1

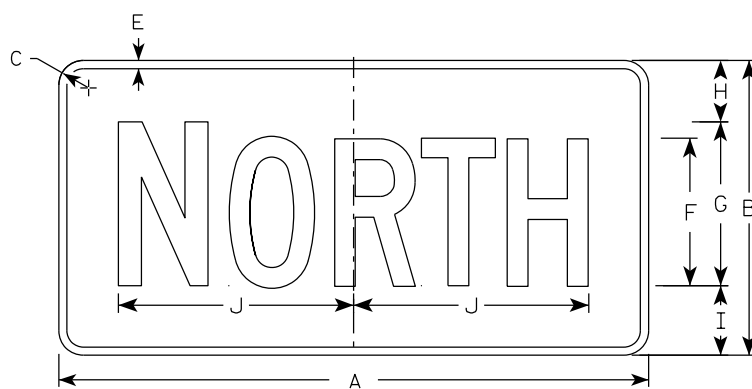


MB3-1
MK3-1
MN3-1

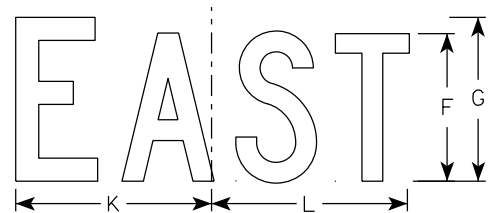


M3-2
MM3-2
MP3-2

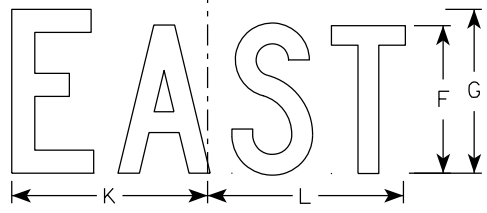


MB3-2
MK3-2
MN3-2

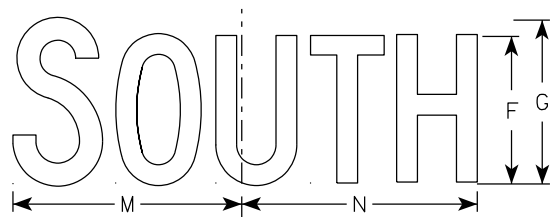


M3-3
MM3-3
MP3-3

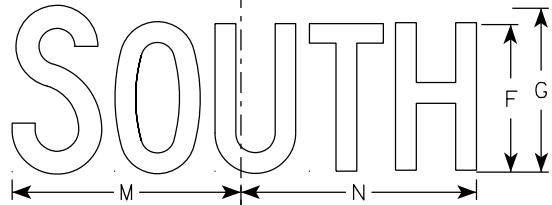

MB3-3
MK3-3
MN3-3

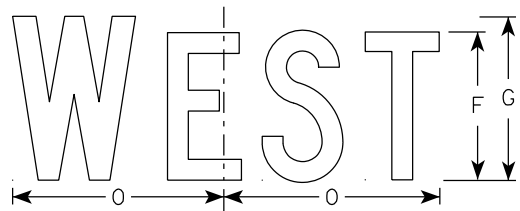

M3-4
MM3-4
MP3-4

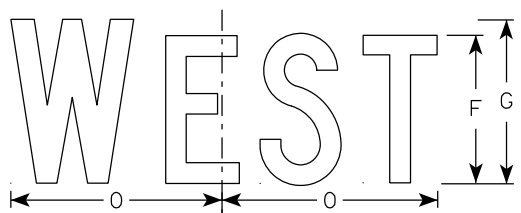

MB3-4
MK3-4
MN3-4

NOTES

- All Signs Type II - Type H Reflective
- Color:
 - Background - See note 5
 - Message - See note 5
- Message Series - C
- Corners may be square or rounded when base material is plywood but borders shall be rounded as shown. When base material is metal, the corners and borders shall be rounded.
- M3-1 thru M3-4 Background - White
Message - Black
MB3-1 thru MB3-4 Background - Blue
Message - White
MK3-1 thru MK3-4 Background - Green
Message - White
MM3-1 thru MM3-4 Background - White
Message - Green
MN3-1 thru MN3-4 Background - Brown
Message - White
MP3-1 thru MP3-4 Background - White
Message - Blue
- Note the first letter of each direction is larger than the remainder of the message.

7

7

SIZE	A	B	C	D	E	F	G	H	I	J	K	L	M	N	O	P	Q	R	S	T	U	V	W	X	Y	Z	Area sq. ft.
1																											
2S	24	12	1 1/2	3/8	3/8	6	7	2 1/4	2 3/4	10 1/4	7 7/8	8 3/8	10 1/4	9 3/4	8 3/4												2.00
2M	24	12	1 1/2	3/8	3/8	6	7	2 1/4	2 3/4	10 1/4	7 7/8	8 3/8	10 1/4	9 3/4	8 3/4												2.00
3	36	18	1 1/2	3/8	1/2	9	10	3 3/4	4 1/4	14 3/8	12	12 1/8	14	14 1/8	13												4.5
4	36	18	1 1/2	3/8	1/2	9	10	3 3/4	4 1/4	14 3/8	12	12 1/8	14	14 1/8	13												4.5
5	36	18	1 1/2	3/8	1/2	9	10	3 3/4	4 1/4	14 3/8	12	12 1/8	14	14 1/8	13												4.5


PROJECT NO:	HWY:	COUNTY:	SHEET NO: 119	E
-------------	------	---------	---------------	---

7

7

NOTES

- 1. Sign is Type II - Type F Reflective
- 2. Color:
Background - Orange
Message - Black
- 3. Message Series - B
- 4. Corners may be square or rounded when base material is plywood but borders shall be rounded as shown. When base material is metal, the corners and borders shall be rounded.

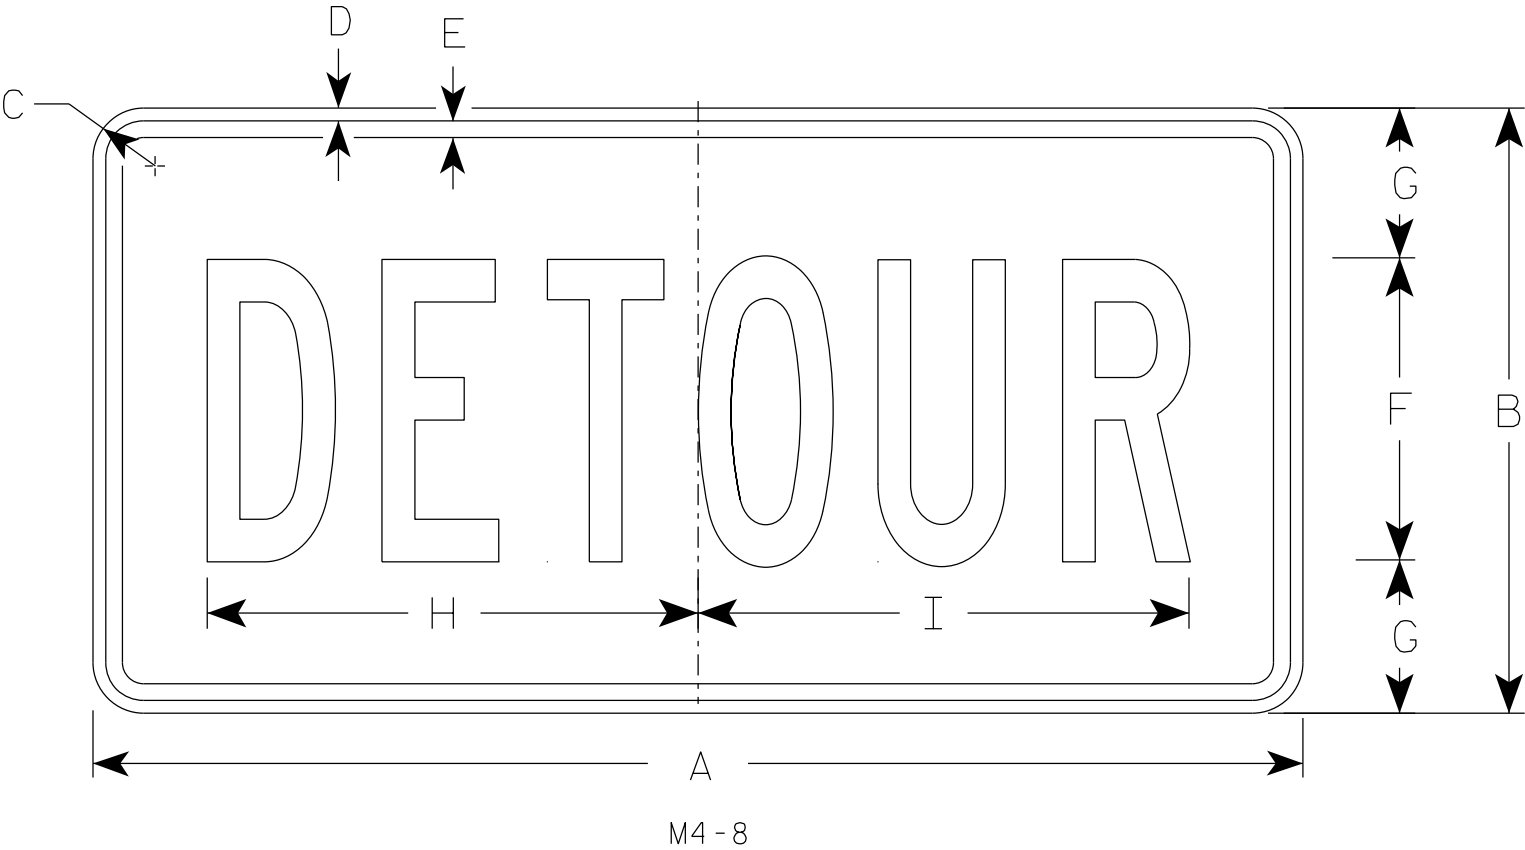

SIZE	A	B	C	D	E	F	G	H	I	J	K	L	M	N	O	P	Q	R	S	T	U	V	W	X	Y	Z	Area sq. ft.
1																											
2	24	12	1 1/2	3/8	3/8	6	3	10	10 1/4																		2.0
2M	24	12	1 1/2	3/8	3/8	6	3	10	10 1/4																		2.0
3	36	18	1 1/2	3/8	1/2	9	4 1/2	14 5/8	14 1/2																		4.5
4	36	18	1 1/2	3/8	1/2	9	4 1/2	14 5/8	14 1/2																		4.5
5	36	18	1 1/2	3/8	1/2	9	4 1/2	14 5/8	14 1/2																		4.5


STANDARD SIGN

M4-8


WISCONSIN DEPT OF TRANSPORTATION

APPROVED *Matthew R. Rauch*
for State Traffic Engineer


DATE 2/9/2023 PLATE NO. M4-8.4

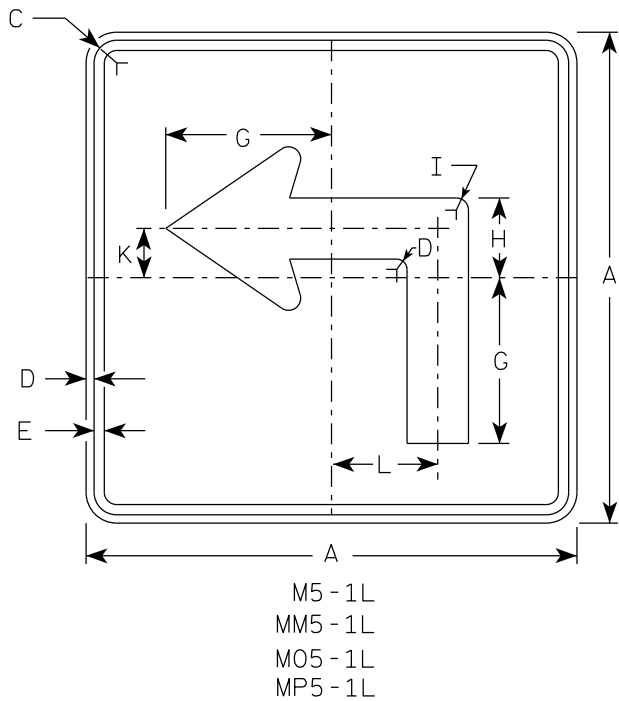


M5-1L
MM5-1L
M05-1L
MP5-1L

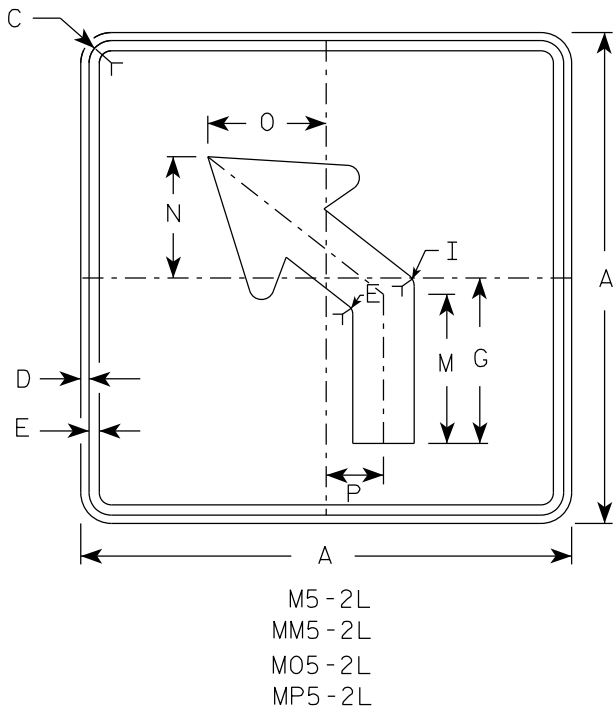

M5-2L
MM5-2L
M05-2L
MP5-2L

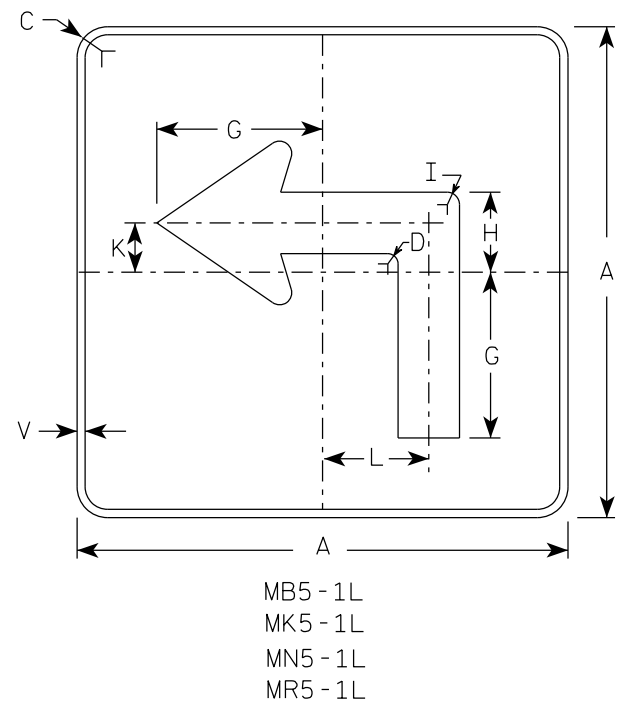

MB5-1L
MK5-1L
MN5-1L
MR5-1L

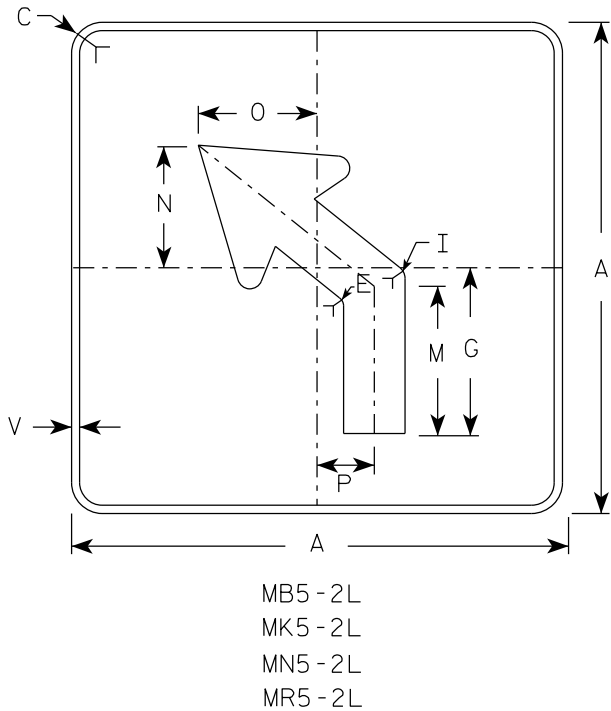


MB5-2L
MK5-2L
MN5-2L
MR5-2L

NOTES





- Signs are Type II - Type H reflective except as shown
- Color:
Background - See note 4
Message - See note 4
- Corners may be square or rounded when base material is plywood but borders shall be rounded as shown. When base material is metal, the corners and borders shall be rounded.
- | | |
|-----------------|---|
| M5-1 and M5-2 | Background - White |
| | Message - Black |
| MB5-1 and MB5-2 | Background - Blue |
| | Message - White |
| MK5-1 and MK5-2 | Background - Green |
| | Message - White |
| MM5-1 and MM5-2 | Background - White |
| | Message - Green |
| MN5-1 and MN5-2 | Background - Brown |
| | Message - White |
| M05-1 and M05-2 | Background - Orange - Type F Reflective |
| | Message - Black |
| MP5-1 and MP5-2 | Background - White |
| | Message - Blue |
| MR5-1 and MR5-2 | Background - Brown |
| | Message - Yellow |
- M5-1R same as M5-1L except arrow points right.
- M5-2R same as M5-2L except arrow tilts right.

ARROW DETAIL

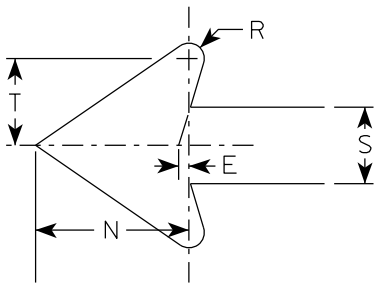


SIZE	A	B	C	D	E	F	G	H	I	J	K	L	M	N	O	P	Q	R	S	T	U	V	W	X	Y	Z	Area sq. ft.
1																											
2S	21		1 1/2	3/8	3/8		7	3 3/8	5/8		2 1/8	4 1/2	6 3/8	5 1/4	5	2 1/2		1/2	2 5/8	3		1/2					3.06
2M	21		1 1/2	3/8	3/8		7	3 3/8	5/8		2 1/8	4 1/2	6 3/8	5 1/4	5	2 1/2		1/2	2 5/8	3		1/2					3.06
3	30		1 7/8	1/2	5/8		10 1/8	4 7/8	7/8		3	6 1/2	9 1/8	7 1/2	7 1/4	3 1/2		3/4	3 3/4	4 1/4		1/2					6.25
4	30		1 7/8	1/2	5/8		10 1/8	4 7/8	7/8		3	6 1/2	9 1/8	7 1/2	7 1/4	3 1/2		3/4	3 3/4	4 1/4		1/2					6.25
5	30		1 7/8	1/2	5/8		10 1/8	4 7/8	7/8		3	6 1/2	9 1/8	7 1/2	7 1/4	3 1/2		3/4	3 3/4	4 1/4		1/2					6.25

PROJECT NO:	HWY:	COUNTY:	SHEET NO: 121	E
-------------	------	---------	---------------	---

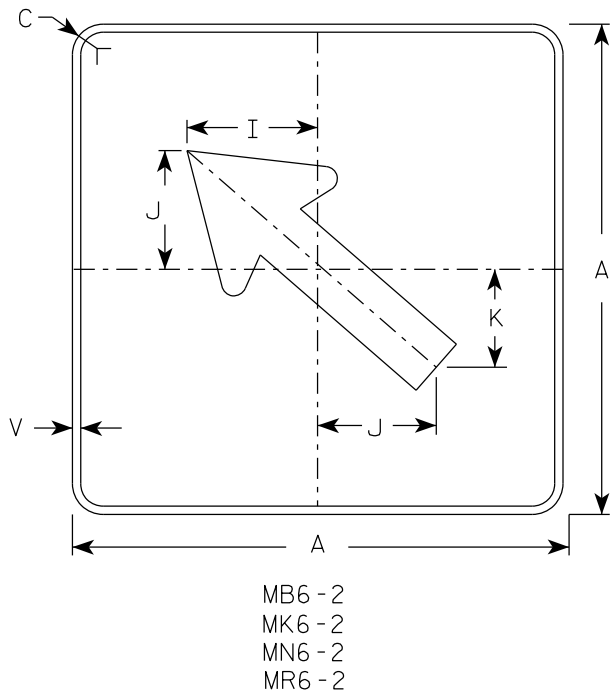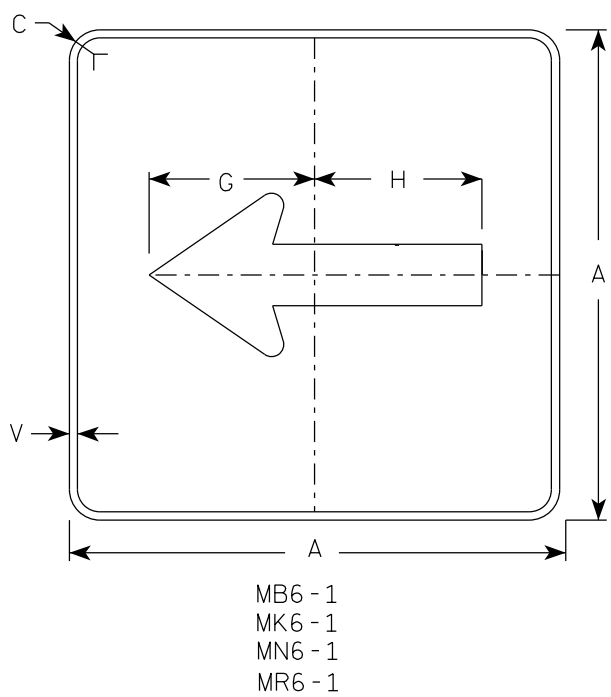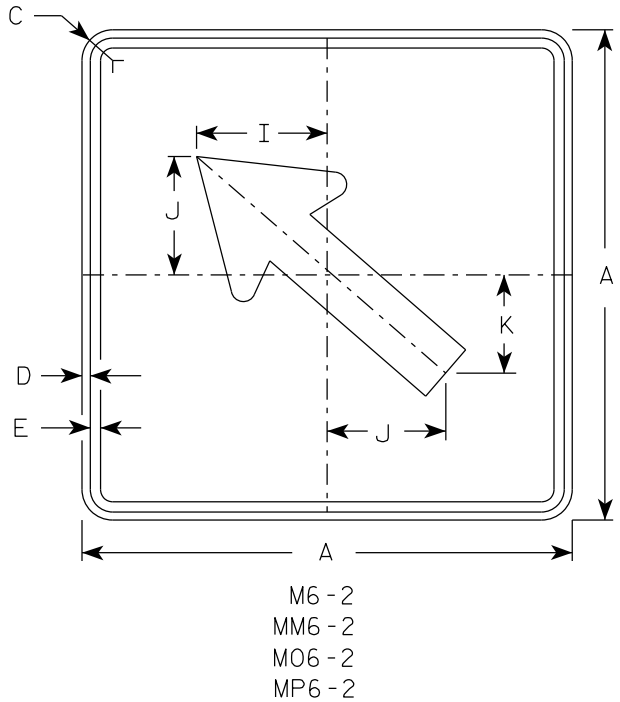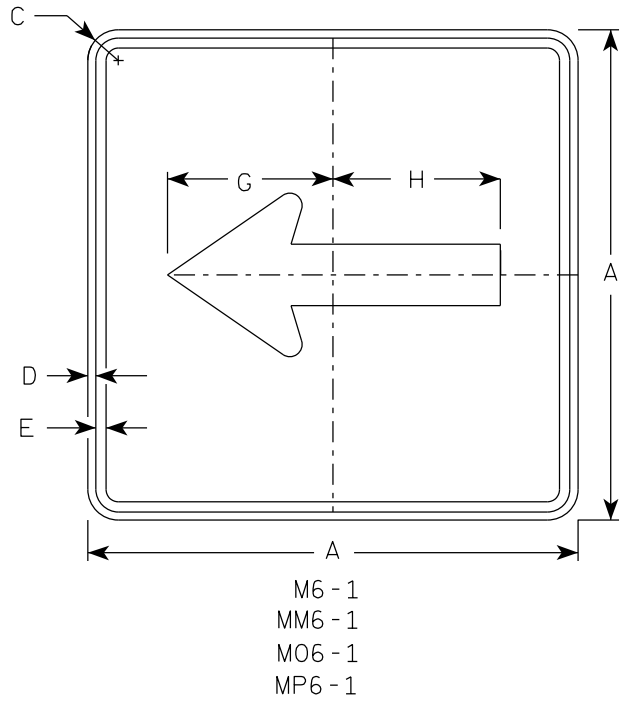

- NOTES**
- Signs are Type II - Type H Reflective except as Shown
 - Color:
Background - See note 4
Message - See note 4
 - Corners may be square or rounded when base material is plywood but borders shall be rounded as shown. When base material is metal, the corners and borders shall be rounded.
 - M6-1 and M6-2 Background - White
Message - Black
MB6-1 and MB6-2 Background - Blue
Message - White
MK6-1 and MK6-2 Background - Green
Message - White
MM6-1 and MM6-2 Background - White
Message - Green
MN6-1 and MN6-2 Background - Brown
Message - White
M06-1 and M06-2 Background - Orange - Type F Reflective
Message - Black
MP6-1 and MP6-2 Background - White
Message - Blue
MR6-1 and MR6-2 Background - Brown
Message - Yellow

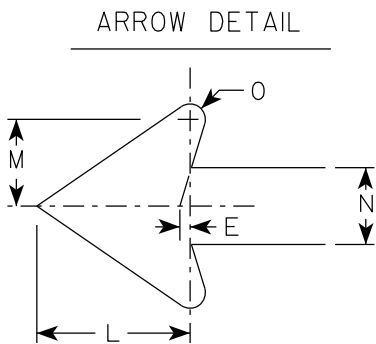

SIZE	A	B	C	D	E	F	G	H	I	J	K	L	M	N	O	P	Q	R	S	T	U	V	W	X	Y	Z	Area sq. ft.
1																											
2S	21		1 1/2	3/8	3/8		7 1/2	7 1/8	5 5/8	5	4 1/4	5 1/4	3	2 5/8	1/2							1/2					3.06
2M	21		1 1/2	3/8	3/8		7 1/2	7 1/8	5 5/8	5	4 1/4	5 1/4	3	2 5/8	1/2							1/2					3.06
3	30		1 7/8	1/2	5/8		10 3/4	10 1/4	8	7 1/4	6	7 1/2	4 1/4	3 3/4	3/4							1/2					6.25
4	30		1 7/8	1/2	5/8		10 3/4	10 1/4	8	7 1/4	6	7 1/2	4 1/4	3 3/4	3/4							1/2					6.25
5	30		1 7/8	1/2	5/8		10 3/4	10 1/4	8	7 1/4	6	7 1/2	4 1/4	3 3/4	3/4							1/2					6.25

PROJECT NO:


HWY:

COUNTY:

SHEET NO: 122


E

7

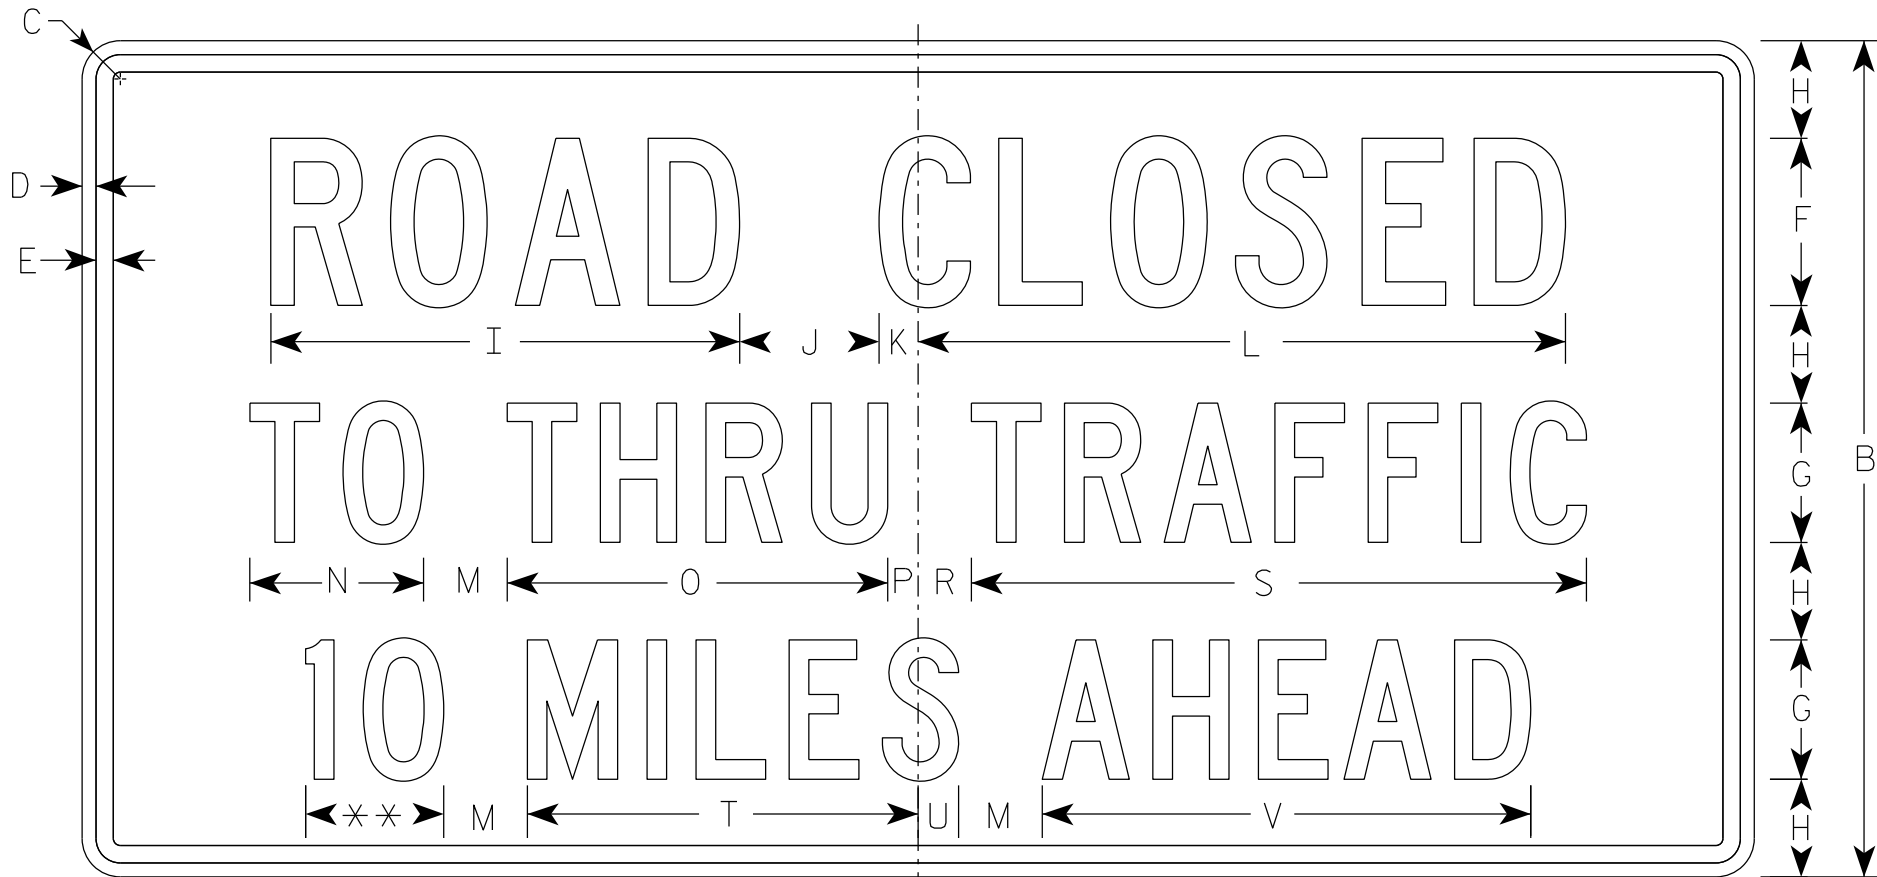

R11-3

** See Note 5

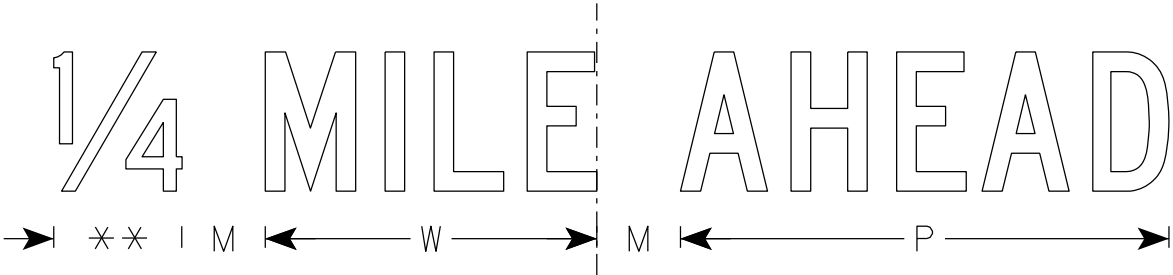

NOTES

- 1. Sign is Type II - Type H Reflective
- 2. Color:
Background - White
Message - Black
- 3. Message Series - C
- 4. Corners may be square or rounded when base material is plywood but borders shall be rounded as shown. When base material is metal, the corners and borders shall be rounded.
- 5. Substitute appropriate numerals to nearest quarter mile and optically adjust spacing to achieve proper balance.

7

SIZE	A	B	C	D	E	F	G	H	I	J	K	L	M	N	O	P	Q	R	S	T	U	V	W	X	Y	Z	Area sq. ft.
1	36	18	1 1/2	3/8	3/8	4	3	2	11 1/4	3	1 1/8	15 3/8	2	3 3/4	8 1/4	5/8		1 3/8	13 1/4	8 3/8	7/8	10 1/2	7 1/8				4.5
2S	60	30	1 7/8	1/2	5/8	6	5	3 1/2	16 7/8	5	1 3/8	23 1/4	3	6 1/4	13 5/8	1 1/8		1 7/8	22 1/8	14	1 1/2	17 1/2	11 7/8				12.5
2M	60	30	1 7/8	1/2	5/8	6	5	3 1/2	16 7/8	5	1 3/8	23 1/4	3	6 1/4	13 5/8	1 1/8		1 7/8	22 1/8	14	1 1/2	17 1/2	11 7/8				12.5
3																											
4																											
5																											

PROJECT NO:


HWY:

COUNTY:

SHEET NO: 123

E

7

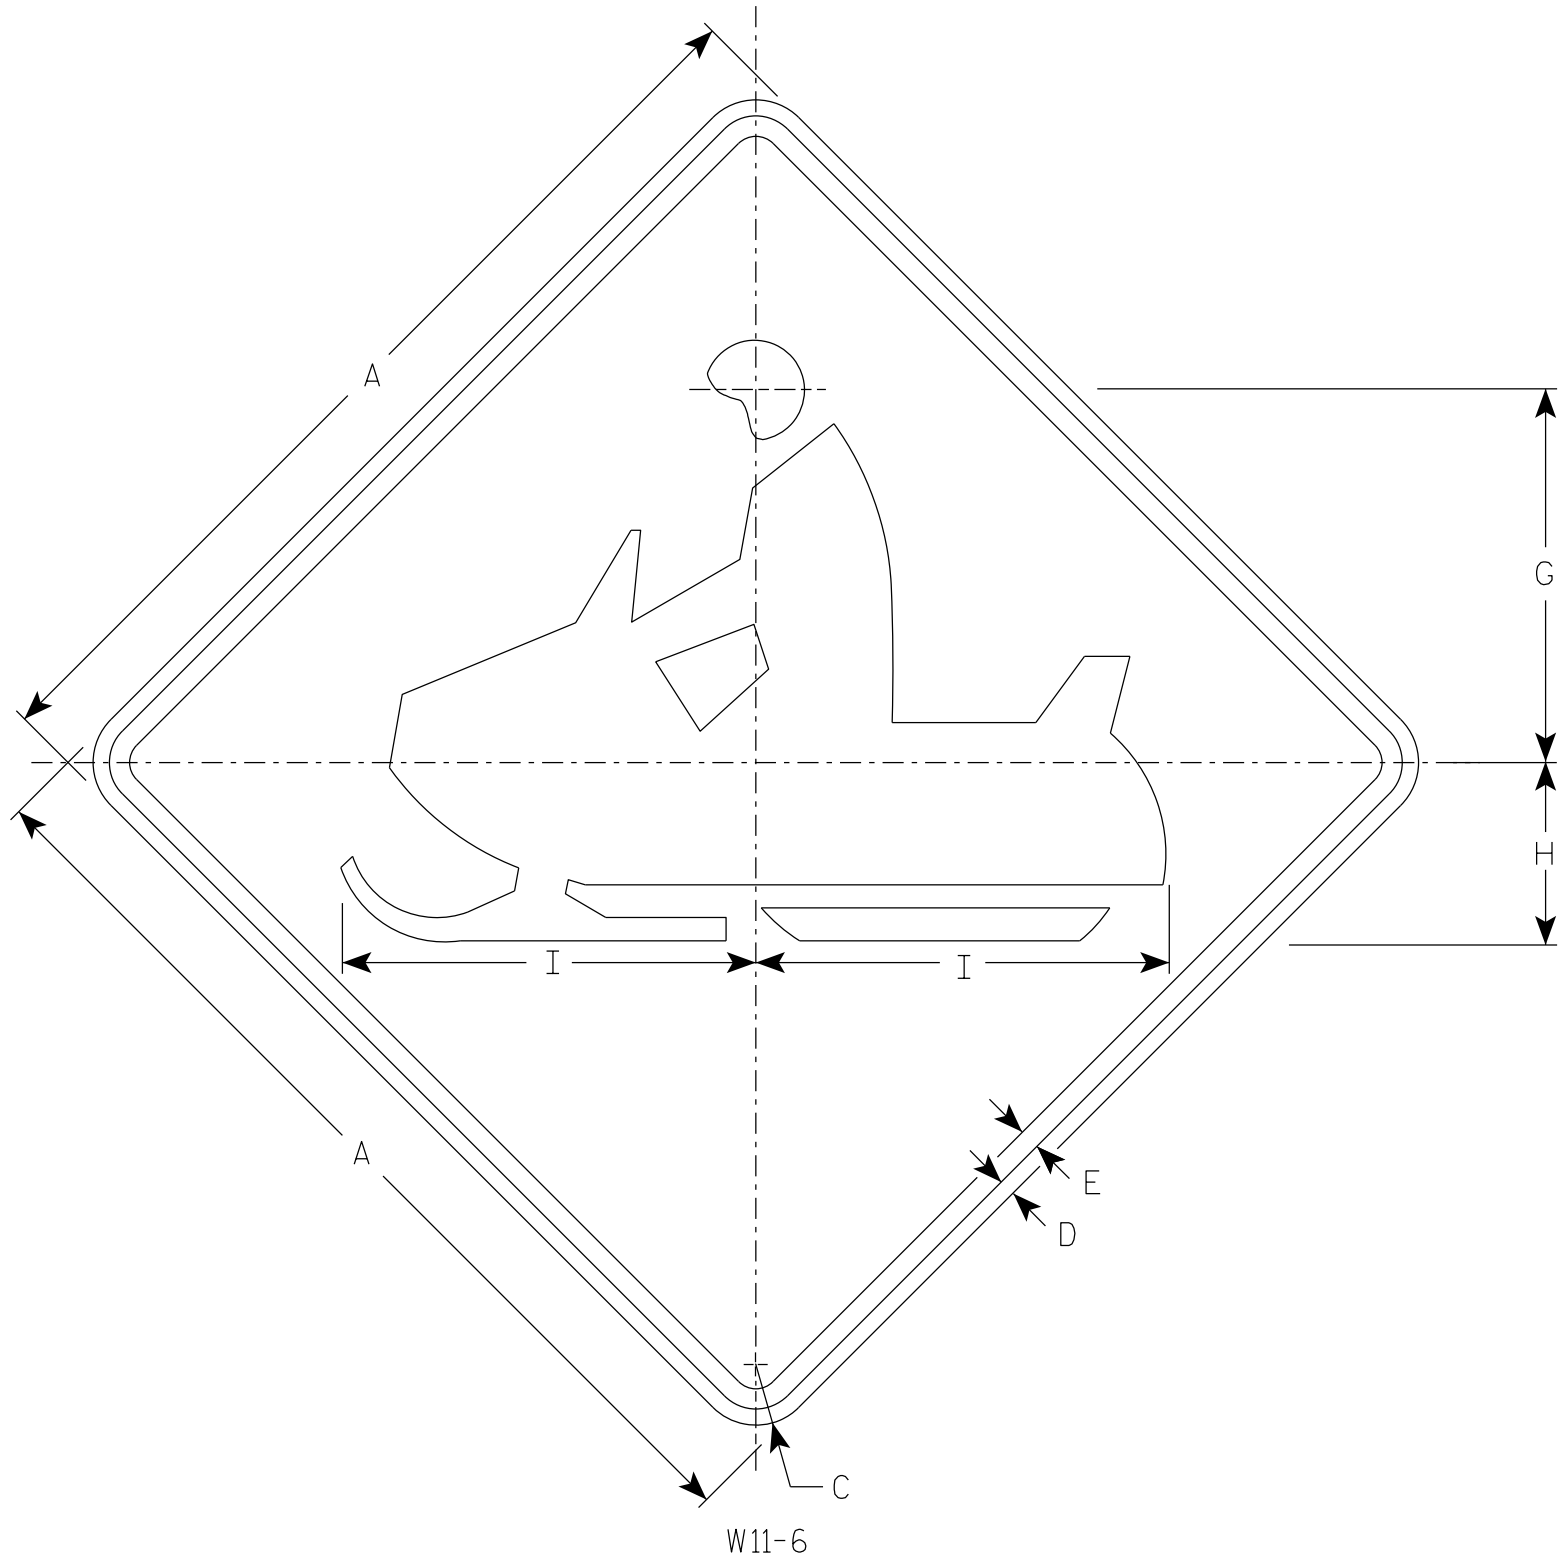

NOTES

- 1. Sign is Type II - Type F Reflective
- 2. Color:
Background - Yellow
Message - Black

7

SIZE	A	B	C	D	E	F	G	H	I	J	K	L	M	N	O	P	Q	R	S	T	U	V	W	X	Y	Z	Area sq. ft.
1	24		1 1/2	3/8	1/2		9 1/2	4 1/2	10 1/4																		4.0
2S	30		1 7/8	1/2	5/8		11 1/2	5 5/8	12 3/4																		6.25
2M	30		1 7/8	1/2	5/8		11 1/2	5 5/8	12 3/4																		6.25
3	36		2 1/4	5/8	3/4		14 1/8	6 3/4	15 1/4																		9.0
4	48		3	3/4	1		19	9	20 1/2																		16.0
5																											


PROJECT NO:

HWY:




COUNTY:

SHEET NO:

E

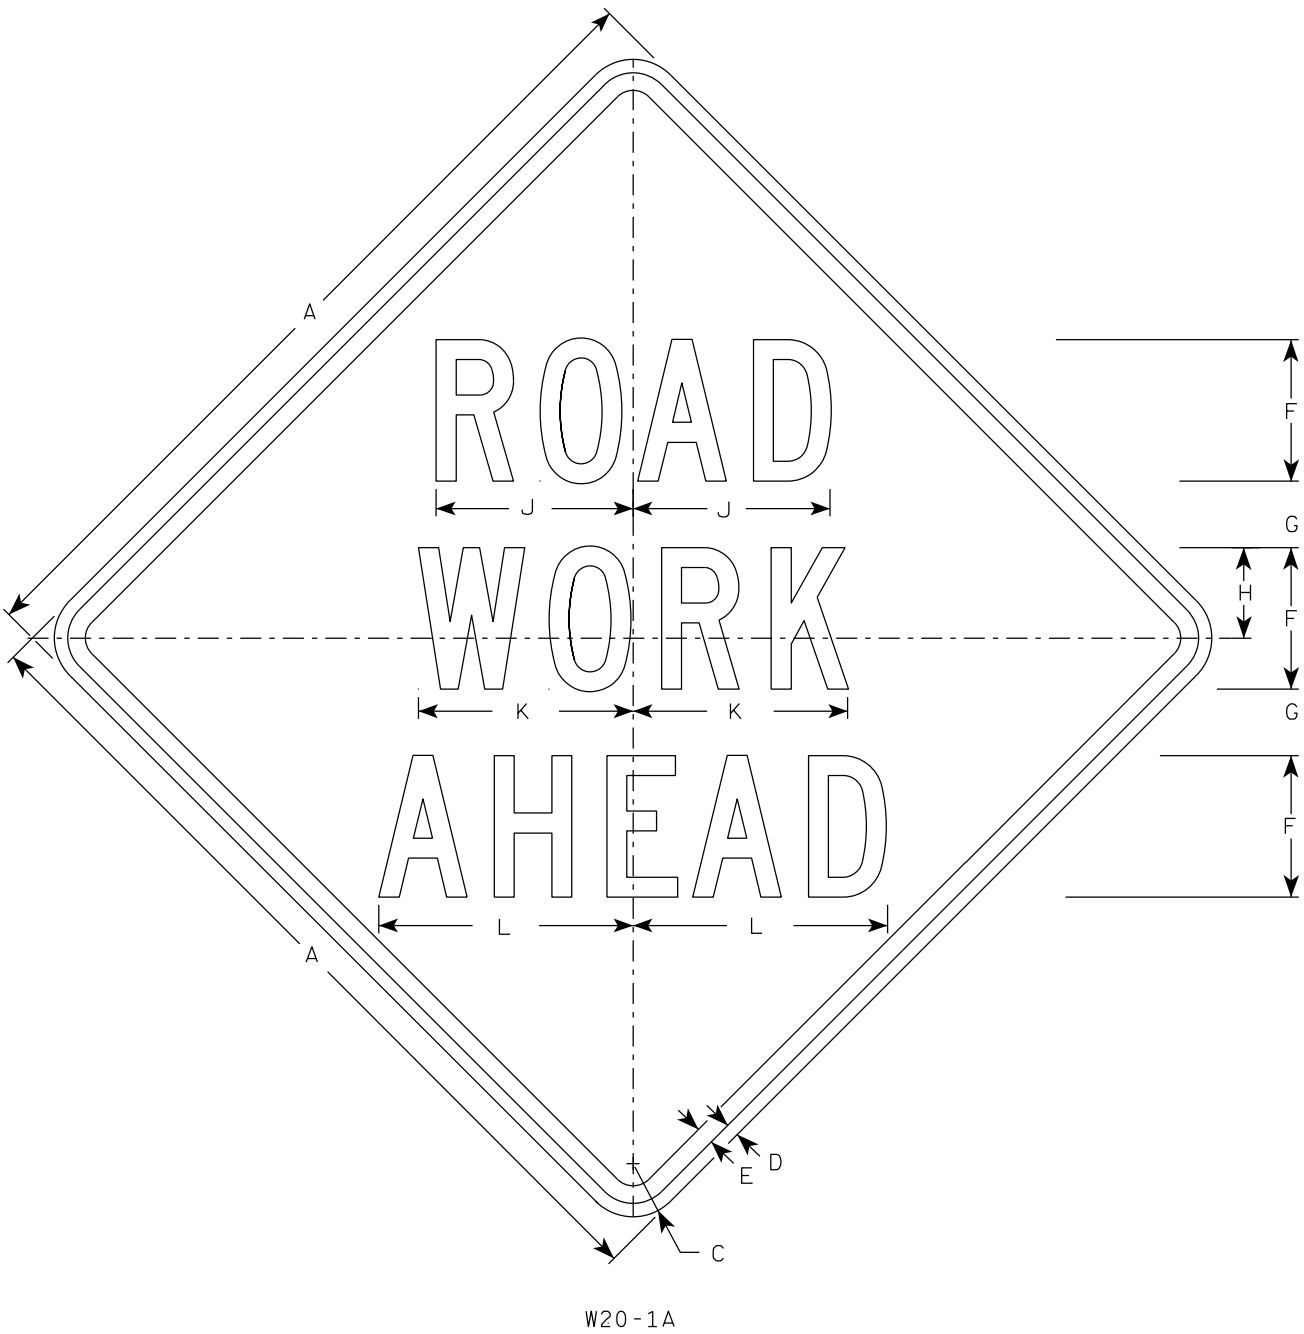


W20-1A

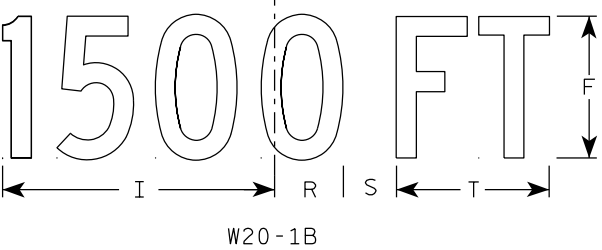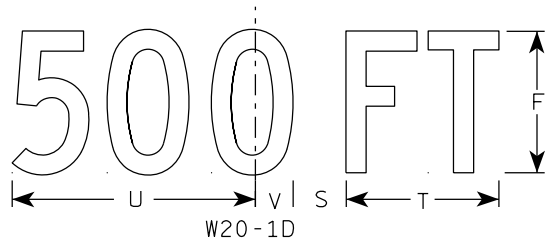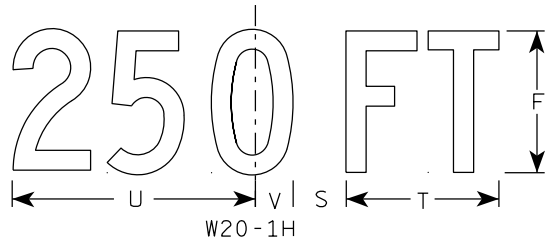


W20-1B


- NOTES
1. Sign is Type II - Type F Reflective
 2. Color:
Background - Orange
Message - Black
 3. Message Series - C
 4. Corners may be square or rounded when base material is plywood but borders shall be rounded as shown. When base material is metal, the corners and borders shall be rounded.

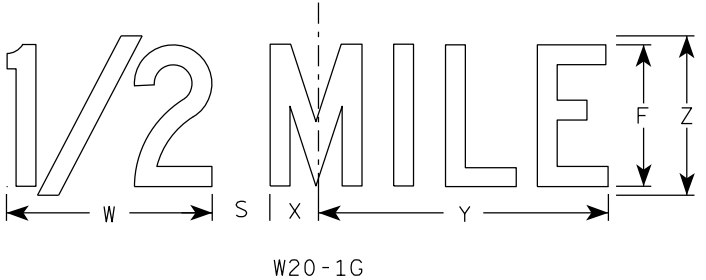

W20-1G

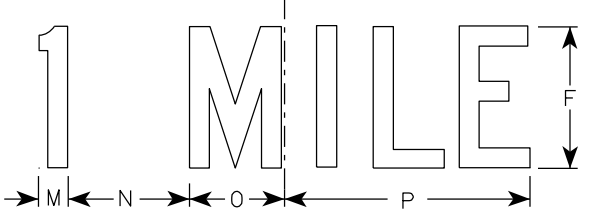

W20-1F

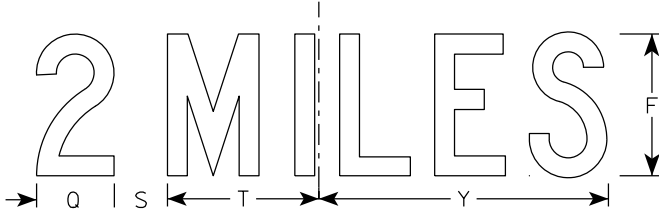

W20-1E

SIZE	A	B	C	D	E	F	G	H	I	J	K	L	M	N	O	P	Q	R	S	T	U	v	W	X	Y	Z	Area sq. ft.
1	36		2 1/4	5/8	3/4	5	2 5/8	3 1/4	10 1/8	7	7 5/8	8 7/8	1 1/8	4 1/2	3 1/2	9	3 1/4	2 1/2	2 1/4	5 5/8	9	1 3/8	8	1 3/4	10 3/4	6	9.0
2S	48		3	3/4	1	8	3 3/4	5 1/8	15 3/8	11 1/8	12 1/8	14 3/8	1 5/8	6 7/8	5 3/8	13 7/8	4 3/8	3 7/8	3	8 5/8	13 3/4	2 1/8	11 7/8	2 3/4	16 3/8	9	16.0
2M	48		3	3/4	1	8	3 3/4	5 1/8	15 3/8	11 1/8	12 1/8	14 3/8	1 5/8	6 7/8	5 3/8	13 7/8	4 3/8	3 7/8	3	8 5/8	13 3/4	2 1/8	11 7/8	2 3/4	16 3/8	9	16.0
3	48		3	3/4	1	8	3 3/4	5 1/8	15 3/8	11 1/8	12 1/8	14 3/8	1 5/8	6 7/8	5 3/8	13 7/8	4 3/8	3 7/8	3	8 5/8	13 3/4	2 1/8	11 7/8	2 3/4	16 3/8	9	16.0
4	48		3	3/4	1	8	3 3/4	5 1/8	15 3/8	11 1/8	12 1/8	14 3/8	1 5/8	6 7/8	5 3/8	13 7/8	4 3/8	3 7/8	3	8 5/8	13 3/4	2 1/8	11 7/8	2 3/4	16 3/8	9	16.0
5	48		3	3/4	1	8	3 3/4	5 1/8	15 3/8	11 1/8	12 1/8	14 3/8	1 5/8	6 7/8	5 3/8	13 7/8	4 3/8	3 7/8	3	8 5/8	13 3/4	2 1/8	11 7/8	2 3/4	16 3/8	9	16.0


USH 8 AT RAILROAD CROSSING


STATION	DISTANCE	AREA (SF)		INCREMENTAL VOL (CY)		CUMULATIVE VOL (CY)	
		CUT	FILL	CUT	FILL	CUT	FILL
				NOTE 1		NOTE 1	
1399+43.61	0.00	51.71	0.00	0	0	0	0
1399+50.91	7.30	79.27	1.63	18	0	18	0
1399+52.55	1.64	76.94	2.07	5	0	23	0
1400+00.00	47.45	120.85	0.76	174	2	197	2
1400+50.00	50.00	59.67	0.43	167	1	364	3
1401+00.00	50.00	46.12	0.00	98	0	462	3
1401+50.00	50.00	37.26	0.17	77	0	539	3
1401+64.80	14.80	31.60	0.33	19	0	558	3
1402+00.00	35.20	12.35	0.00	29	0	587	3
1402+29.25	29.25	11.72	0.20	13	0	600	3
COLUMN TOTALS:				600	3		


USH 8 AT BRIDGE


STATION	DISTANCE	AREA (SF)		INCREMENTAL VOL (CY)		CUMULATIVE VOL (CY)	
		CUT	FILL	CUT	FILL	CUT	FILL
				NOTE 1		NOTE 1	
1405+97.97	0.00	0.57	6.99	0	0	0	0
1406+00.00	1.99	0.45	7.96	0	1	0	1
1406+22.95	24.99	1.02	5.88	1	6	1	7
1406+47.93	20.88	1.36	14.07	1	8	2	15
1406+50.00	2.15	1.40	14.55	0	1	2	16
1406+72.84	1.96	1.44	20.34	0	1	2	17
1406+97.82	20.88	2.61	16.97	2	14	4	31
1407+00.00	24.98	2.85	14.71	3	15	7	46
1407+47.86	2.18	12.12	0.30	1	1	8	47
1407+50.00	0.00	14.62	0.28	0	0	8	47
1409+00.00	0.00	7.46	0.00	0	0	8	47
1409+50.00	50.00	1.95	7.08	9	7	17	54
1410+00.00	50.00	1.18	26.16	3	31	20	85
1410+26.41	21.17	0.87	33.29	1	23	21	108
1410+38.99	17.82	0.61	37.01	0	23	21	131
1410+50.00	7.16	0.52	40.83	0	10	21	141
1410+51.40	3.85	0.53	41.79	0	6	21	147
1410+63.98	13.98	0.60	43.03	0	22	21	169
1410+76.40	7.17	0.40	41.43	0	11	21	180
1410+88.94	17.79	0.53	33.45	0	25	21	205
1411+00.00	11.06	0.38	22.72	0	12	21	217
1411+26.70	26.81	2.24	12.11	1	17	22	234
COLUMN TOTALS:				22	234		


NOTES:	
1 - CUT	CUT INCLUDES SALVAGED/UNUSABLE PAVEMENT MATERIAL

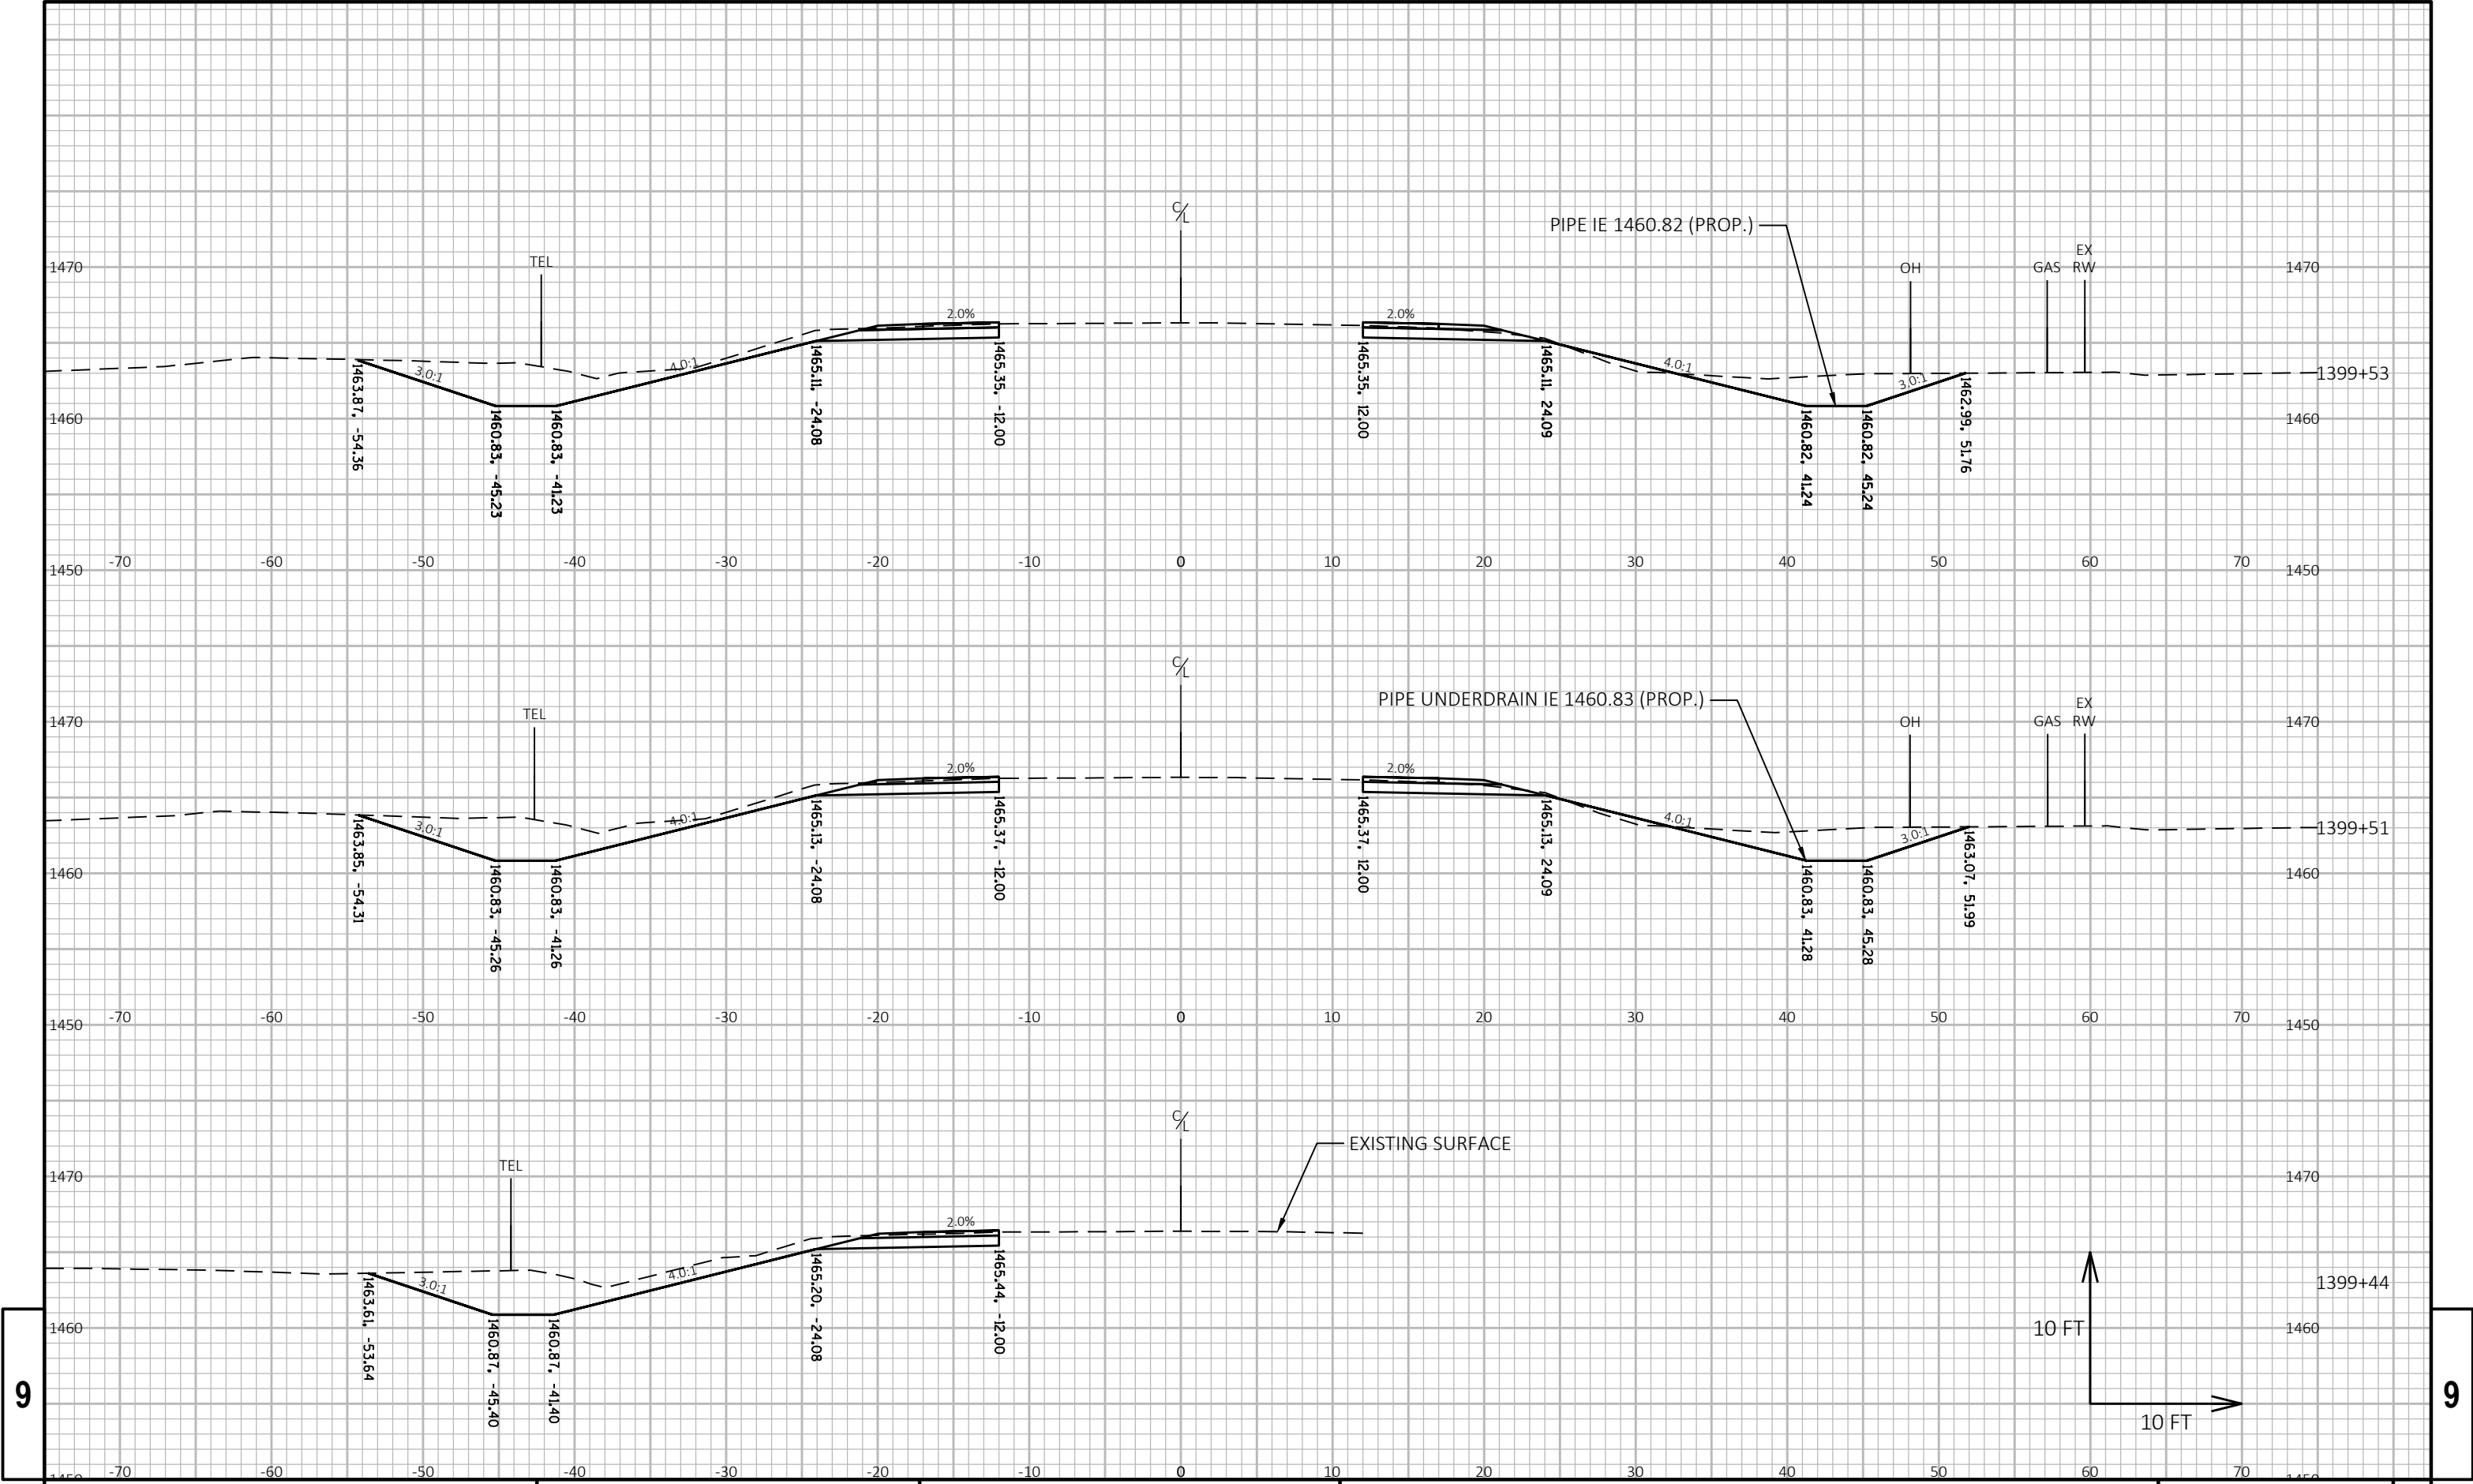


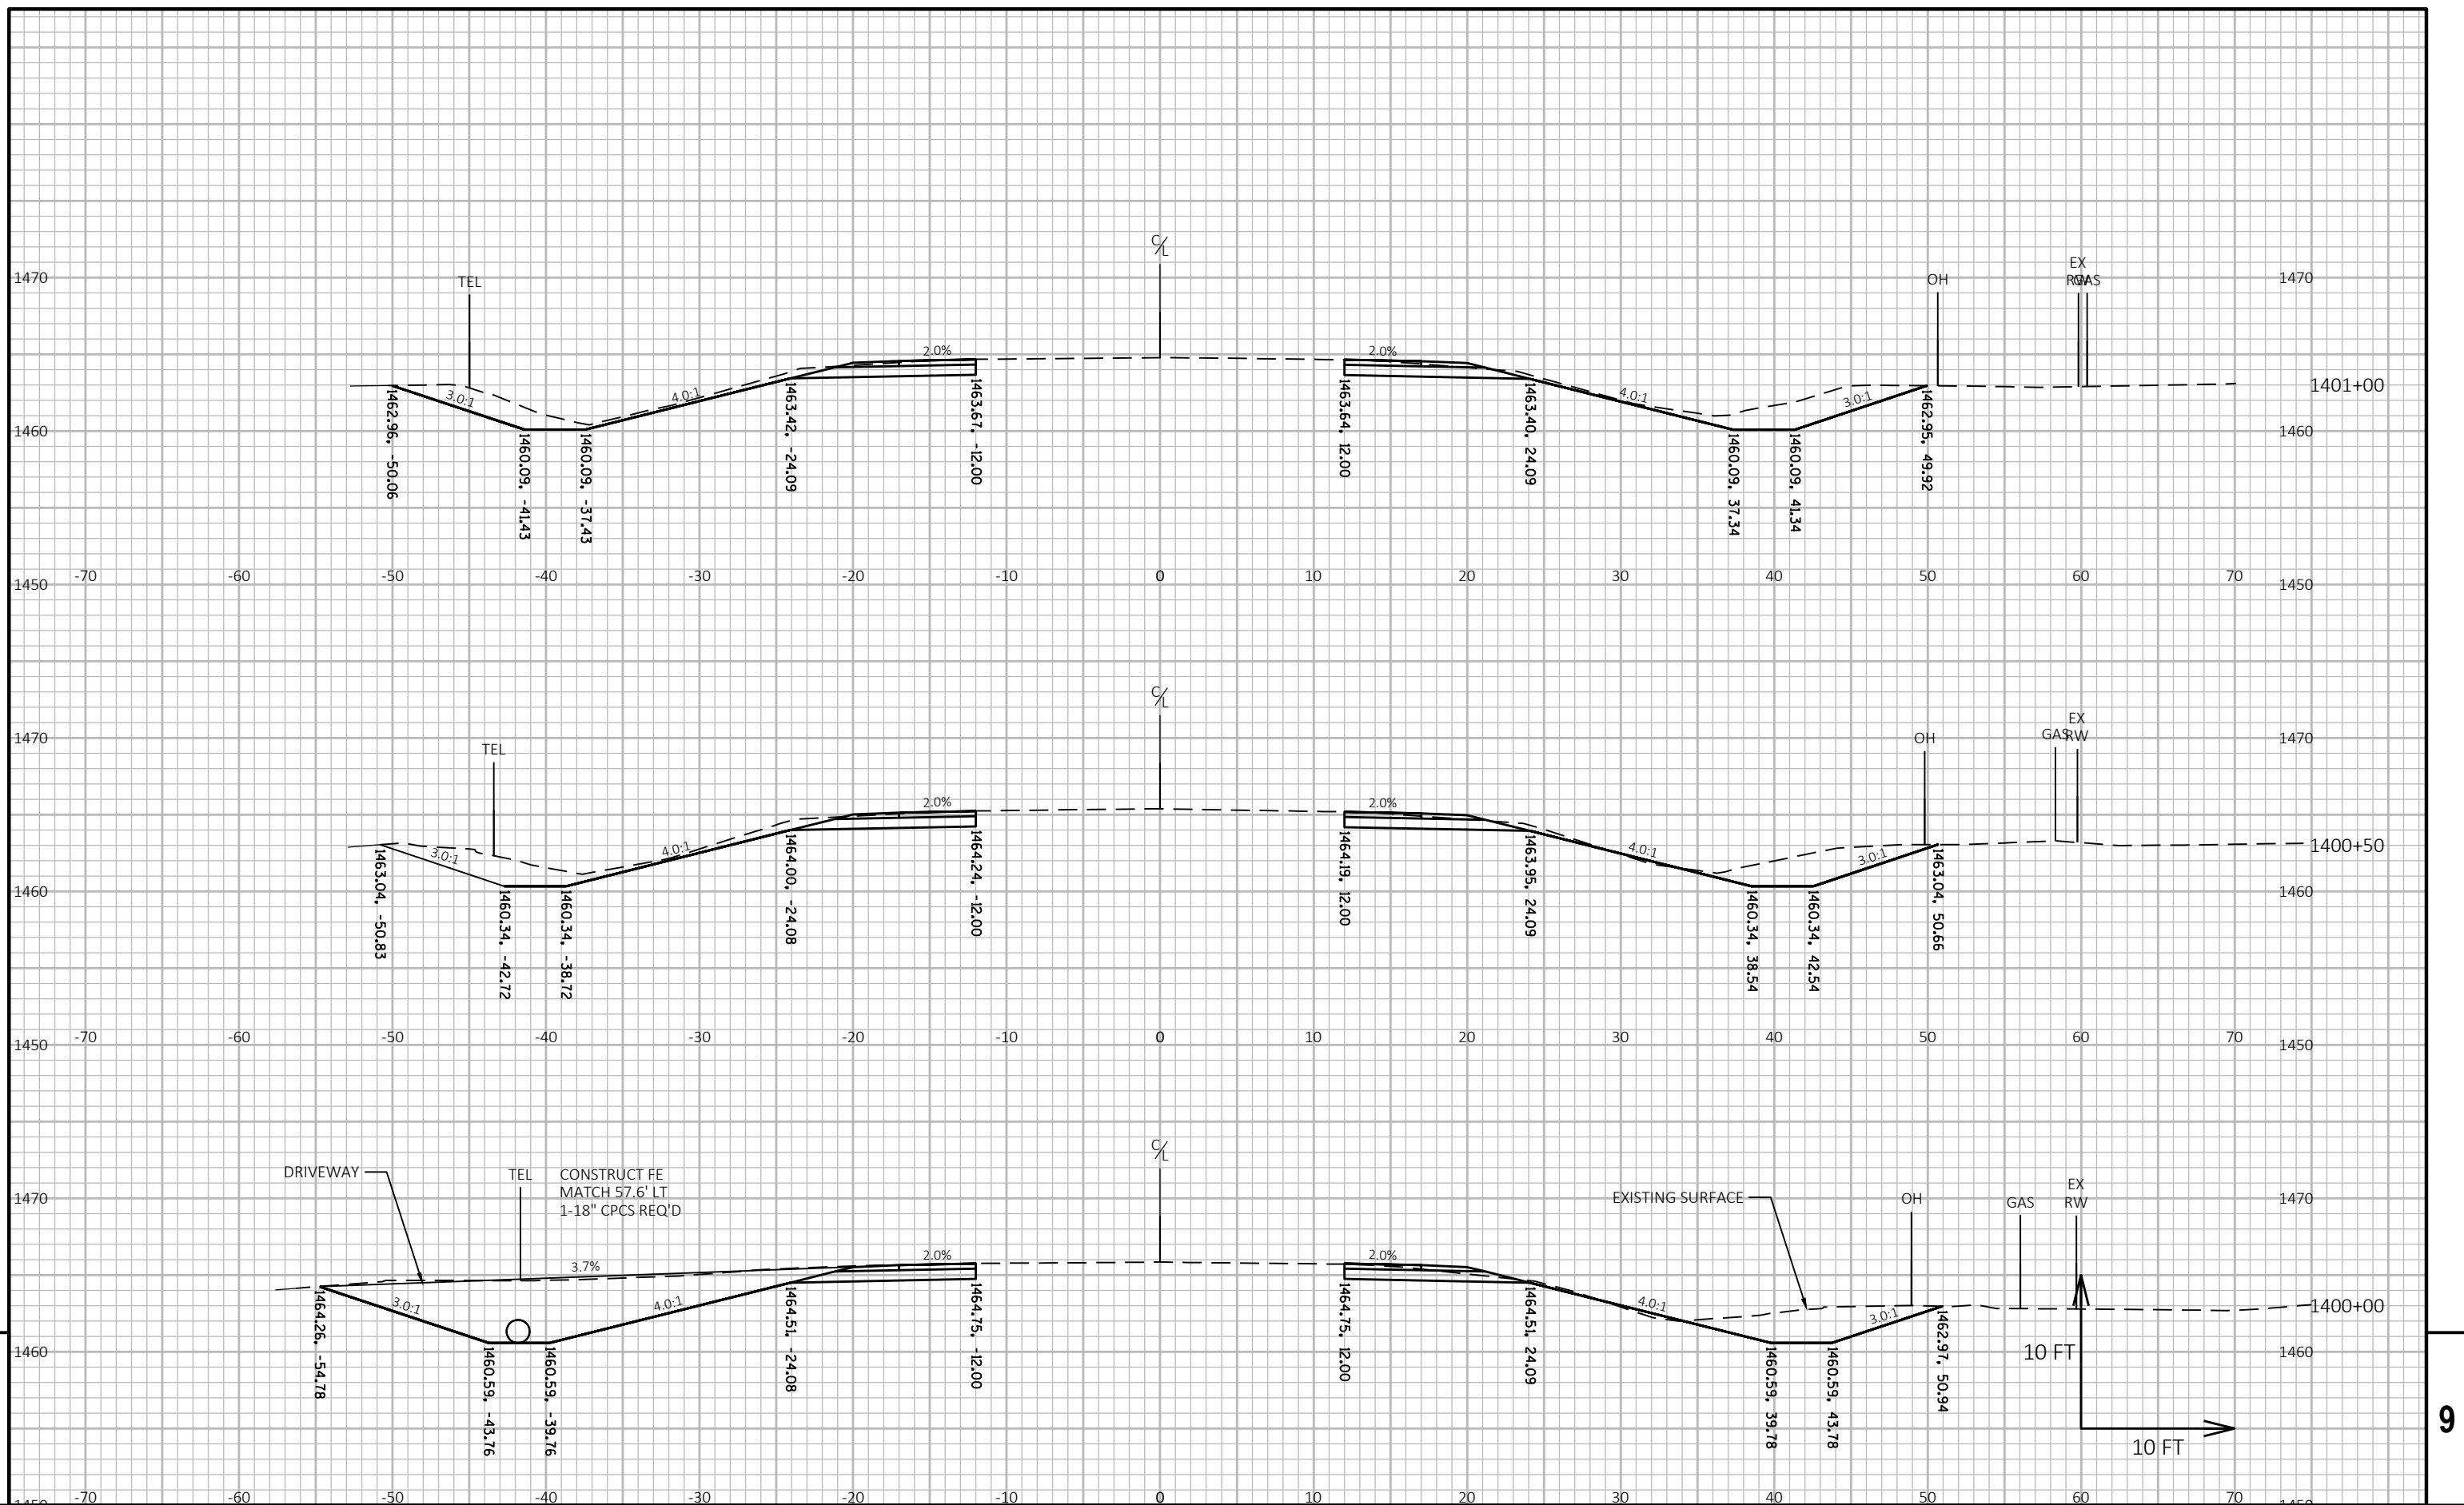

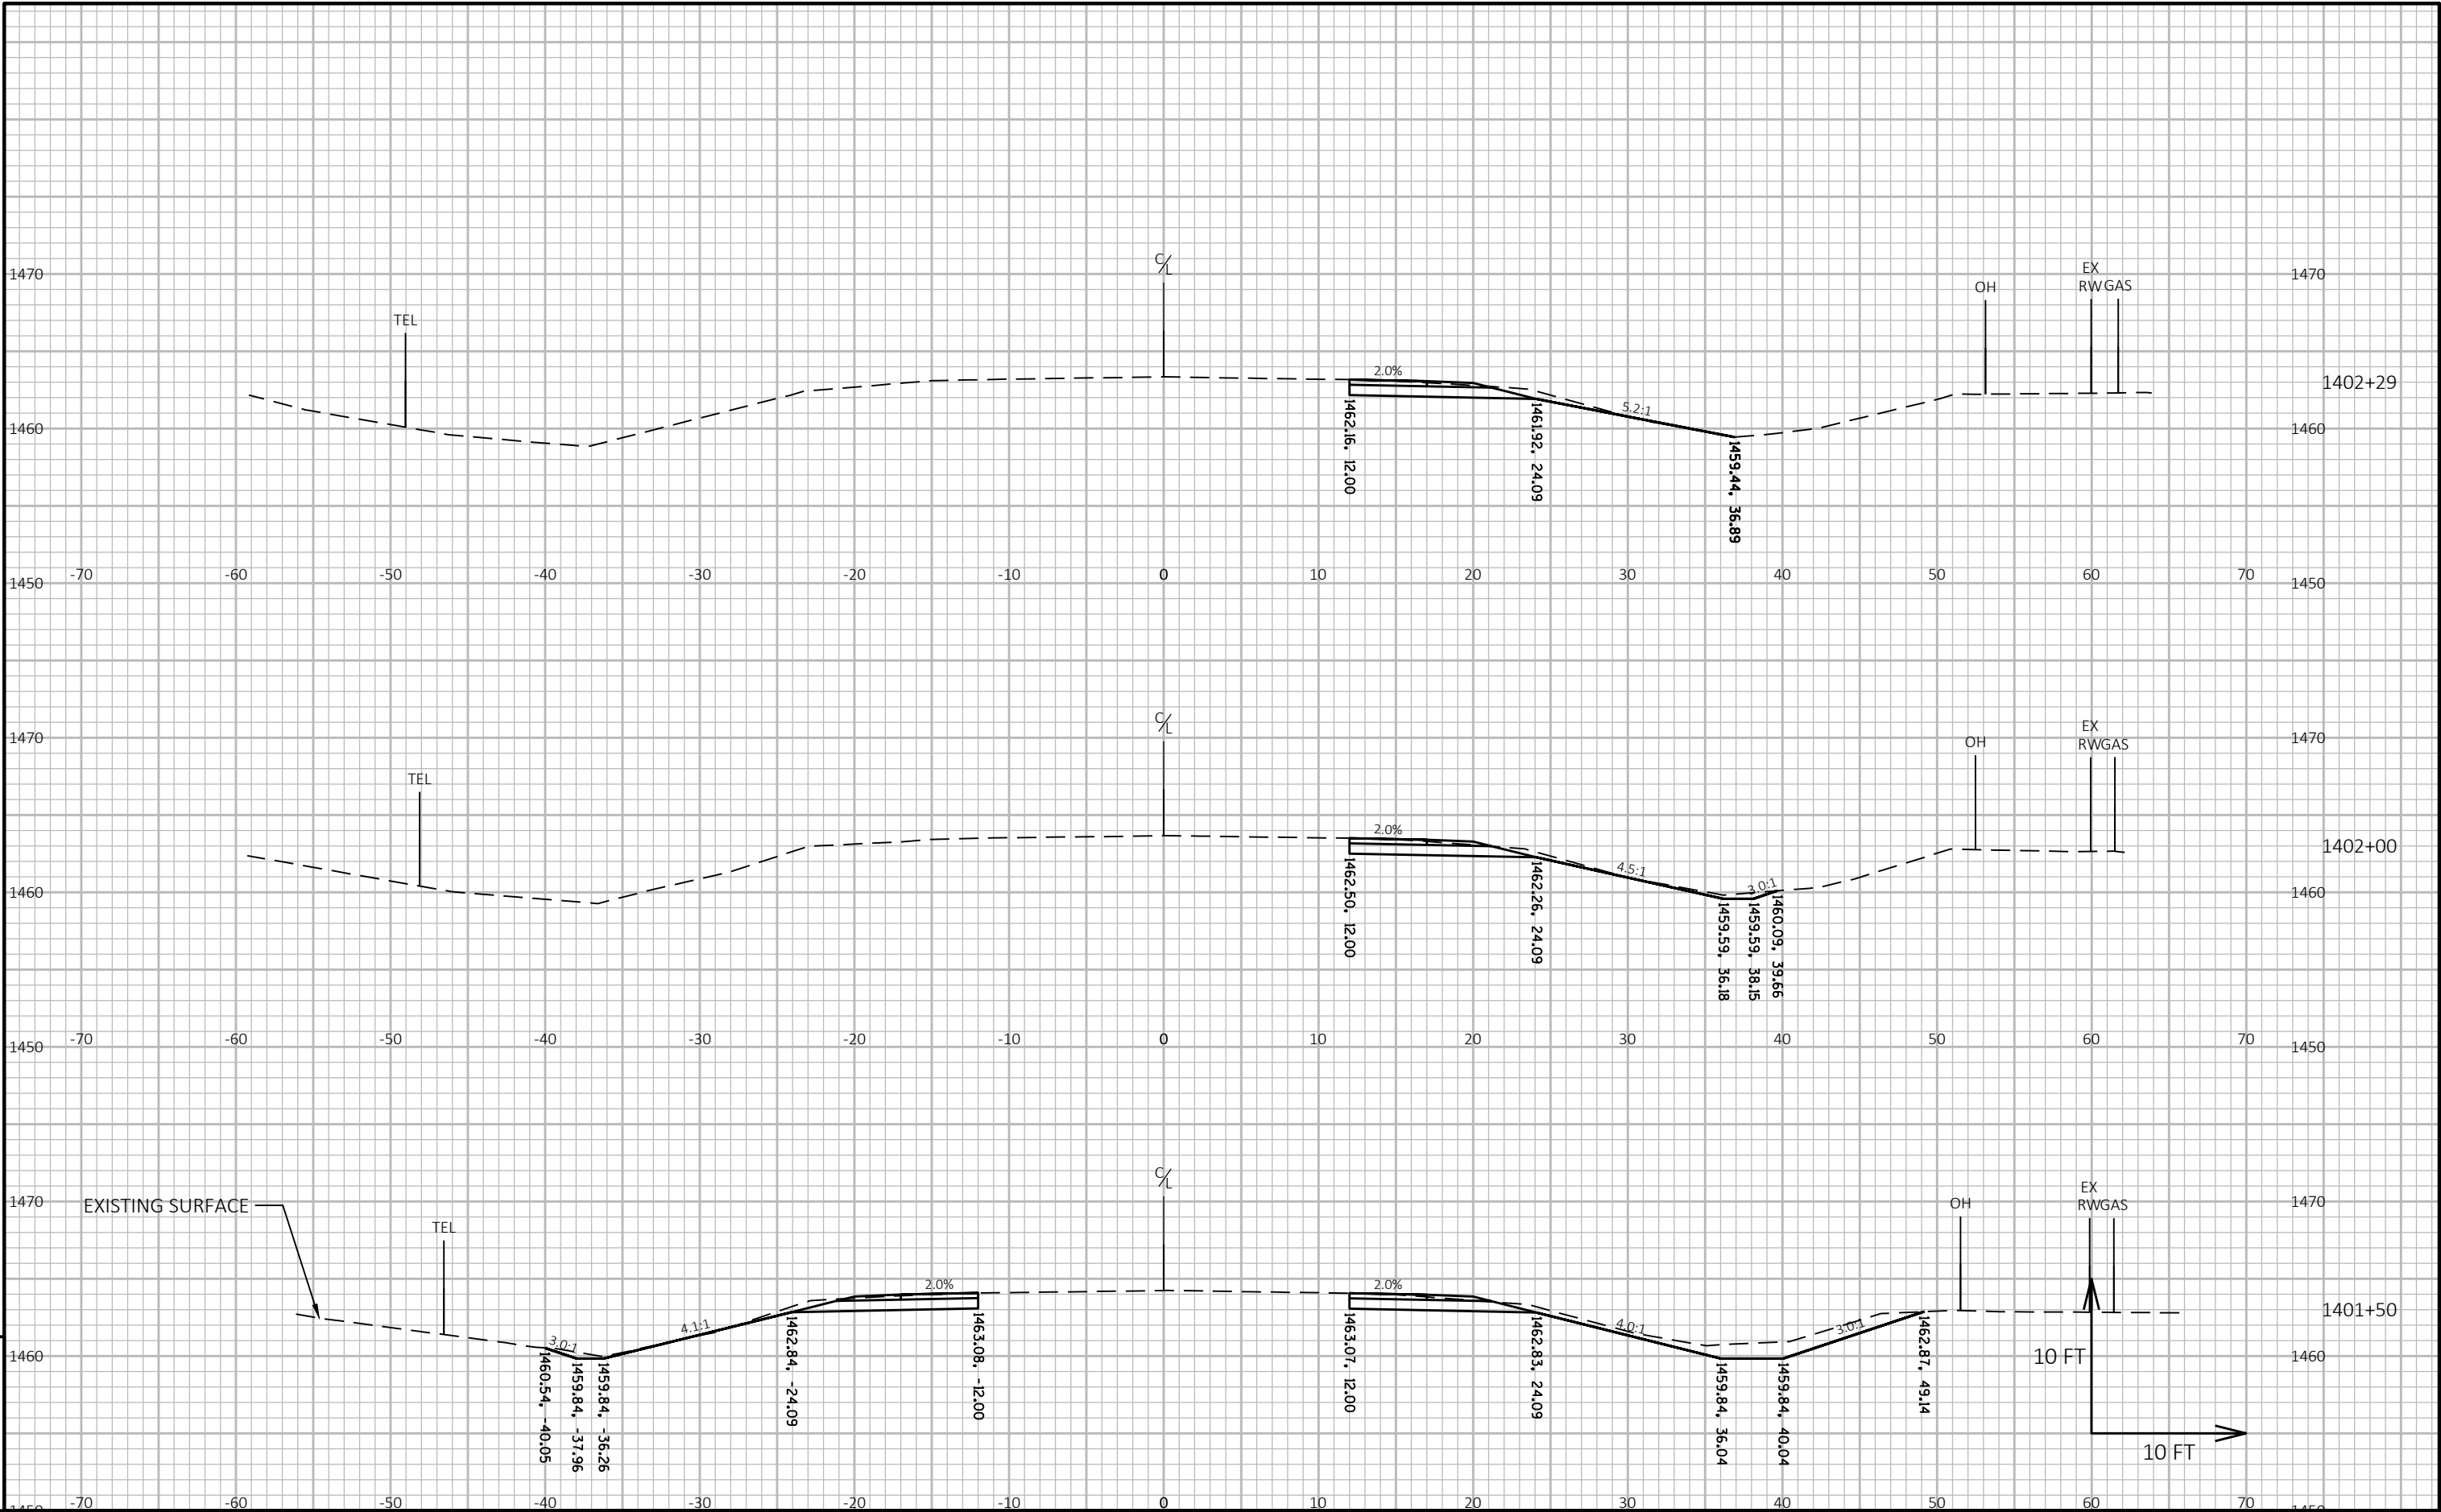


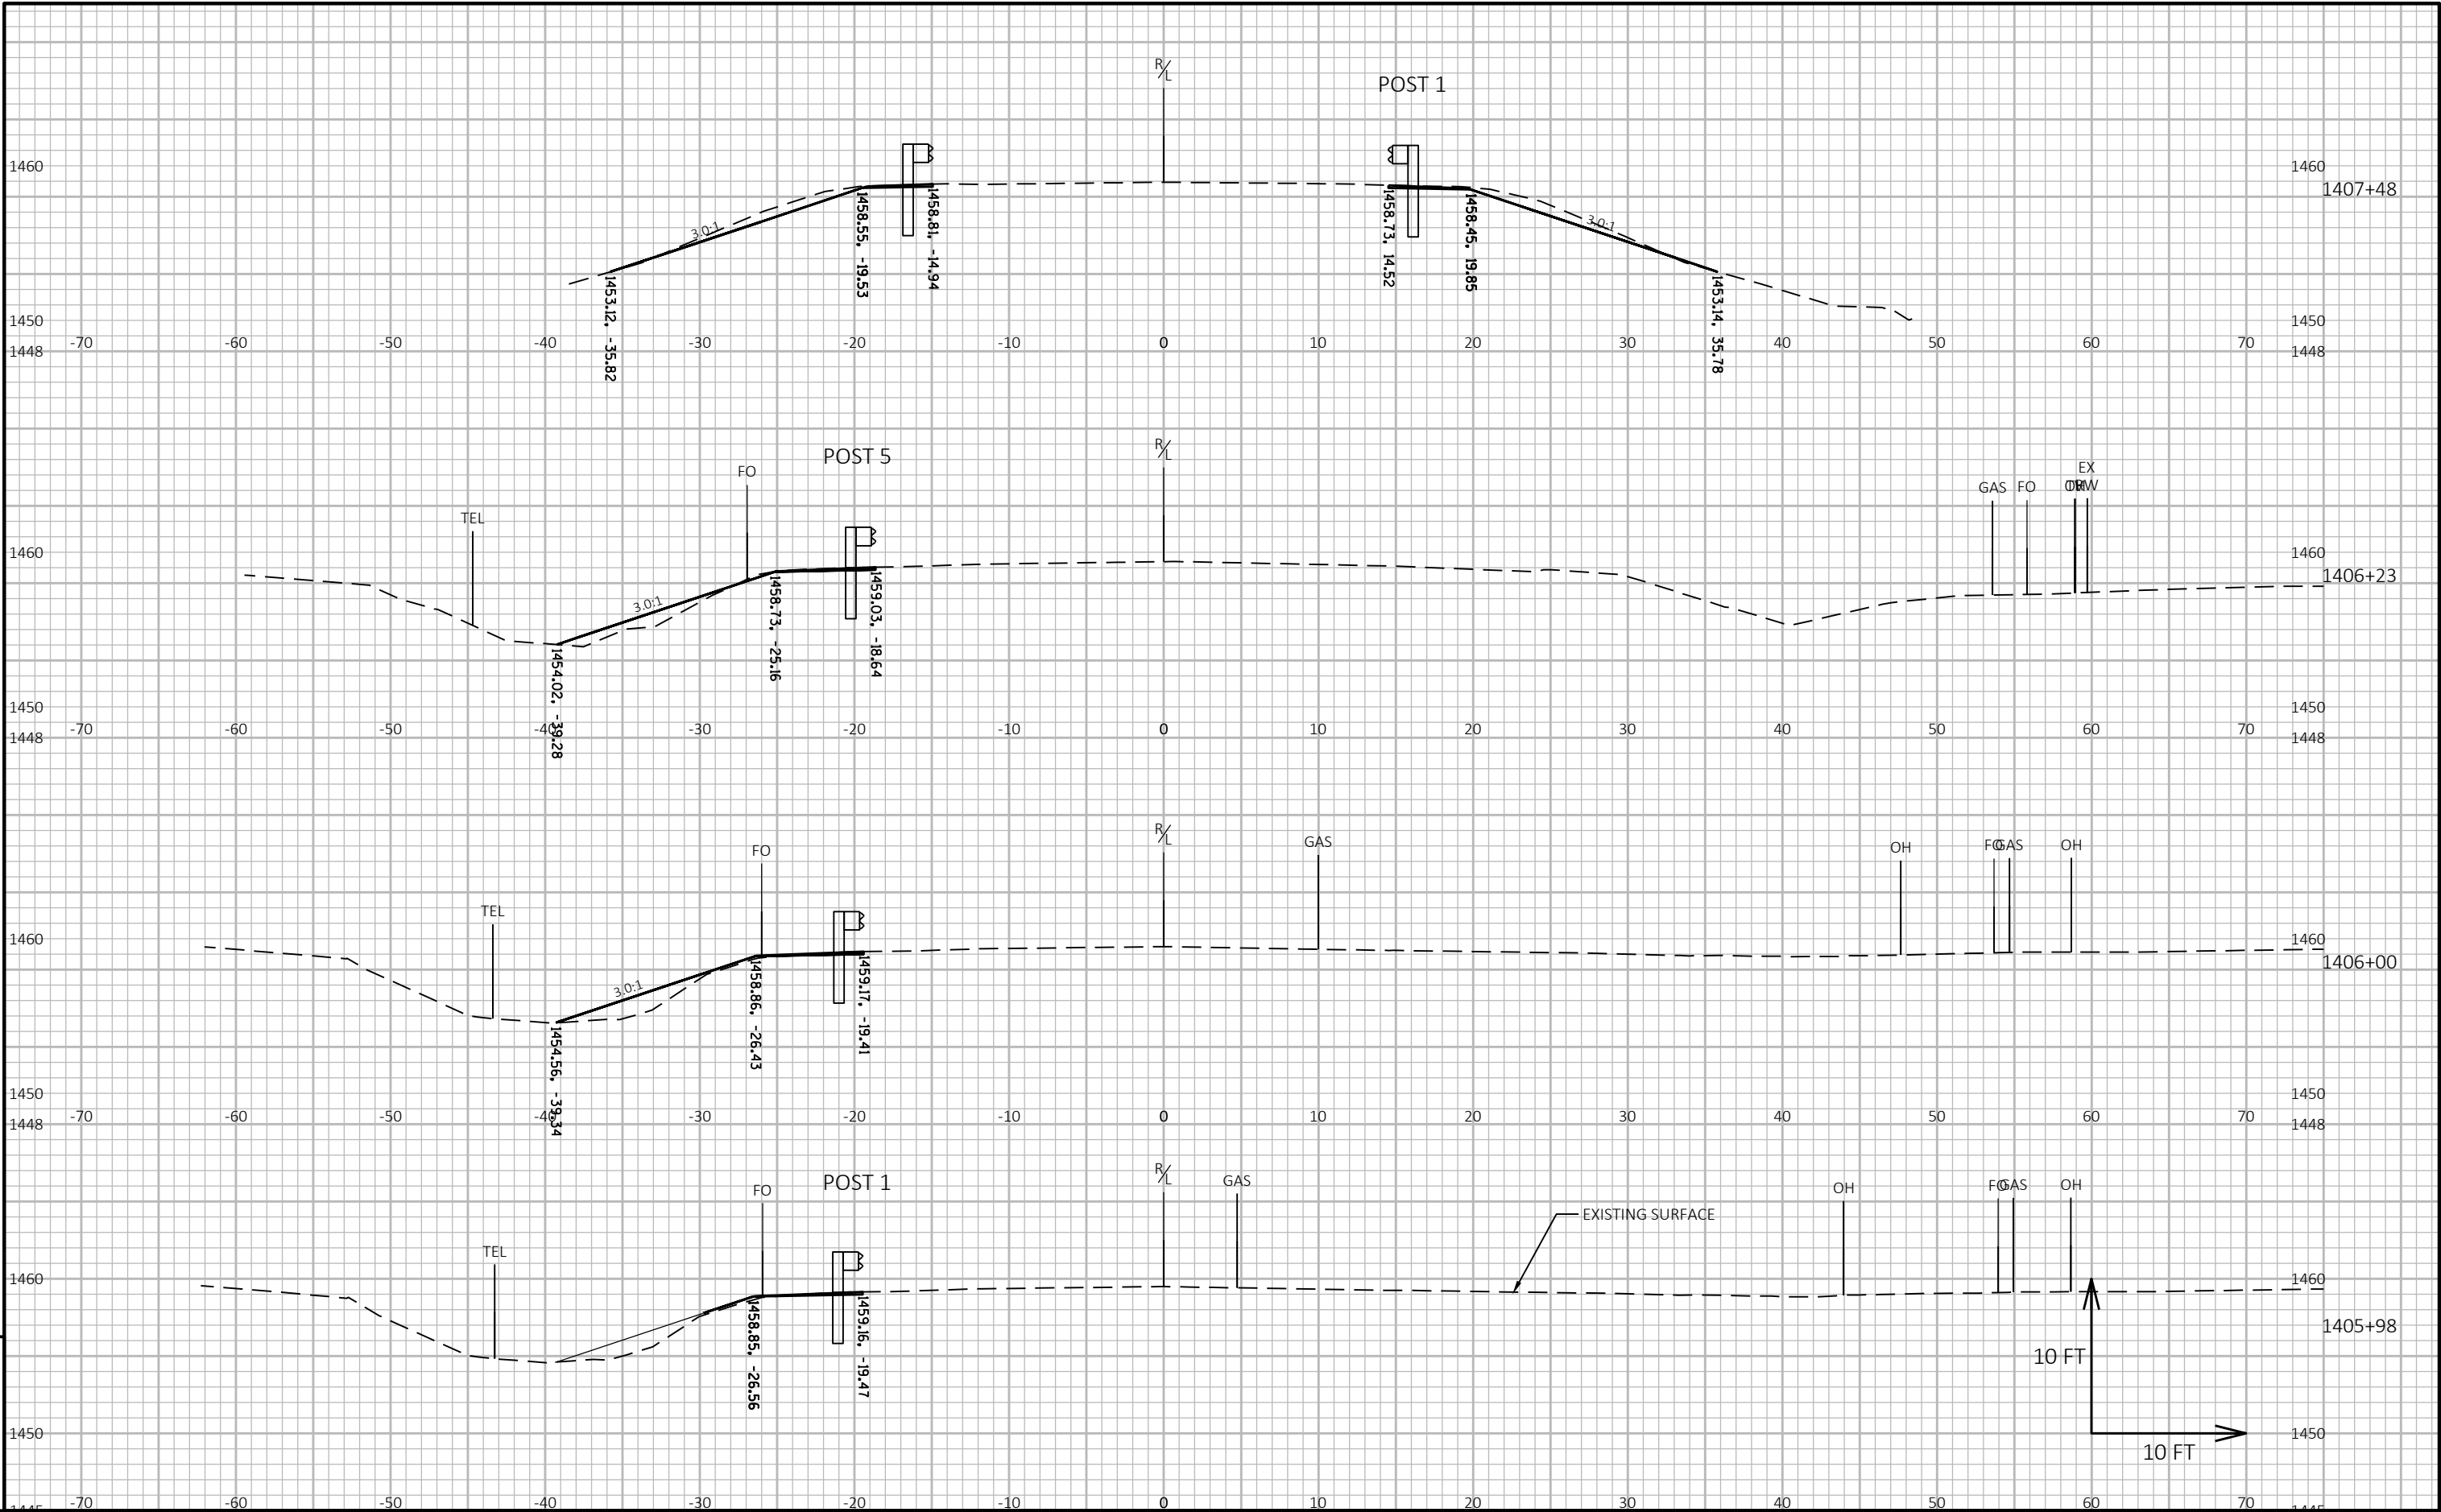

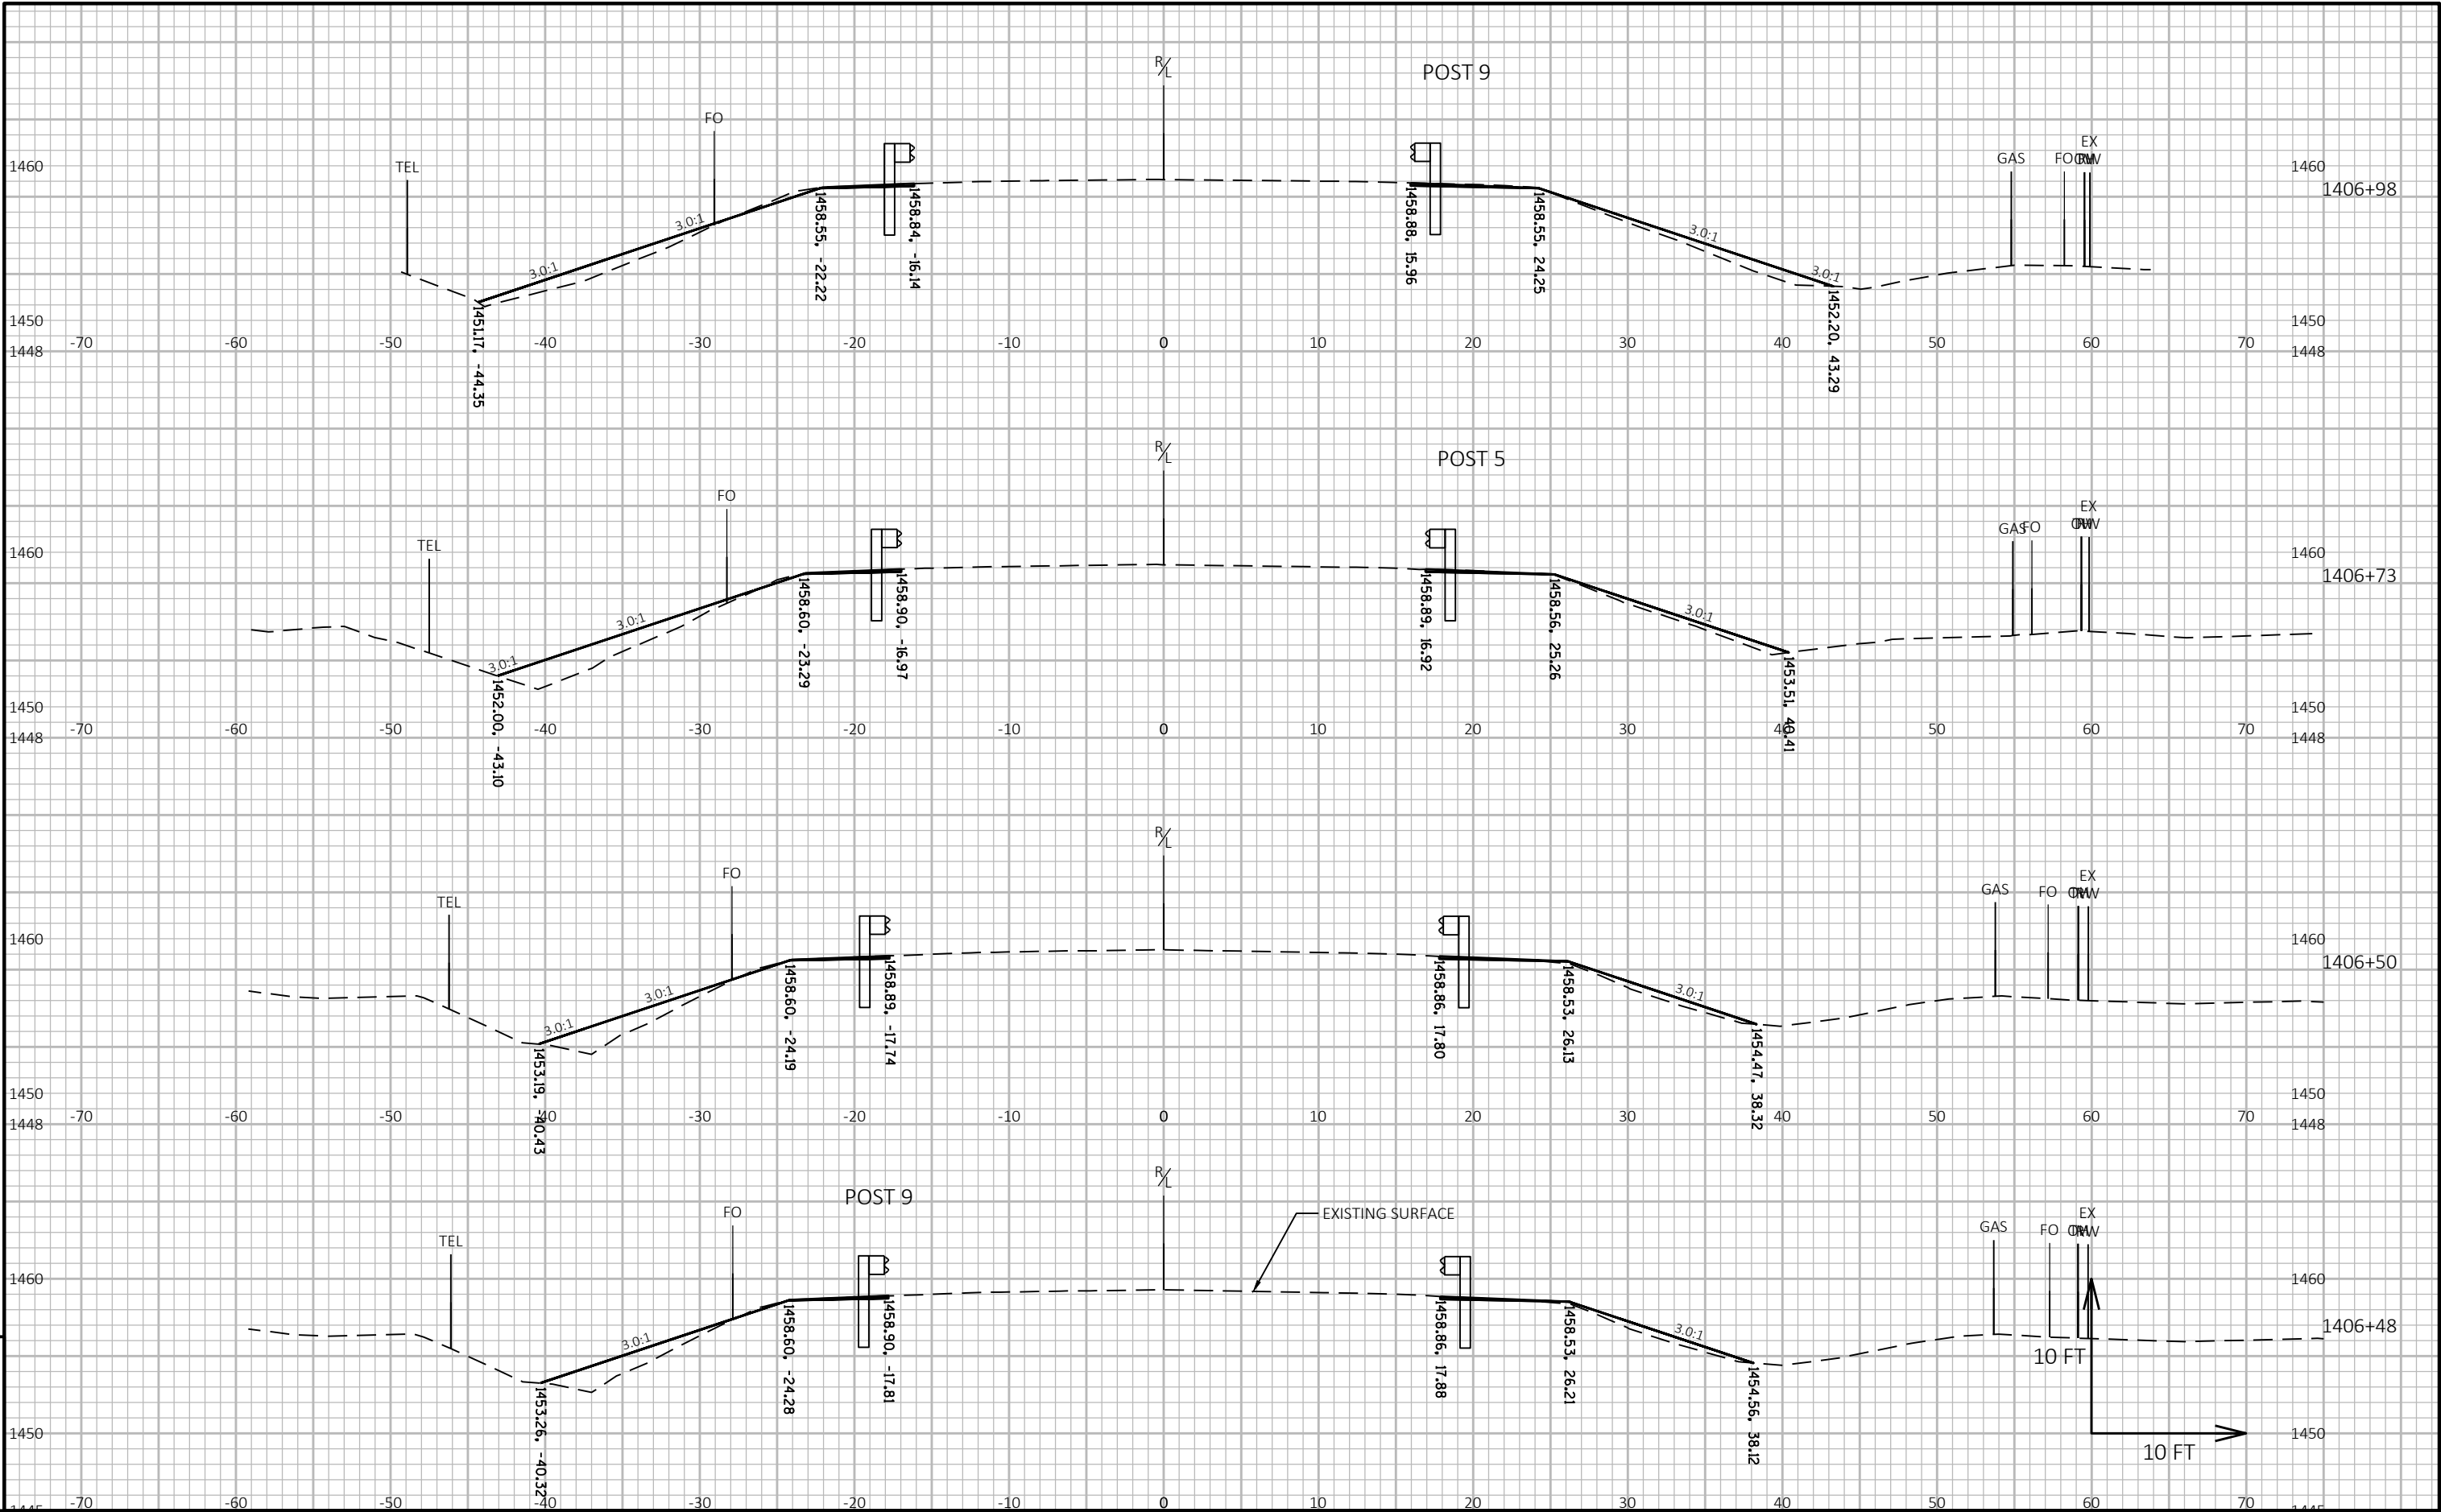


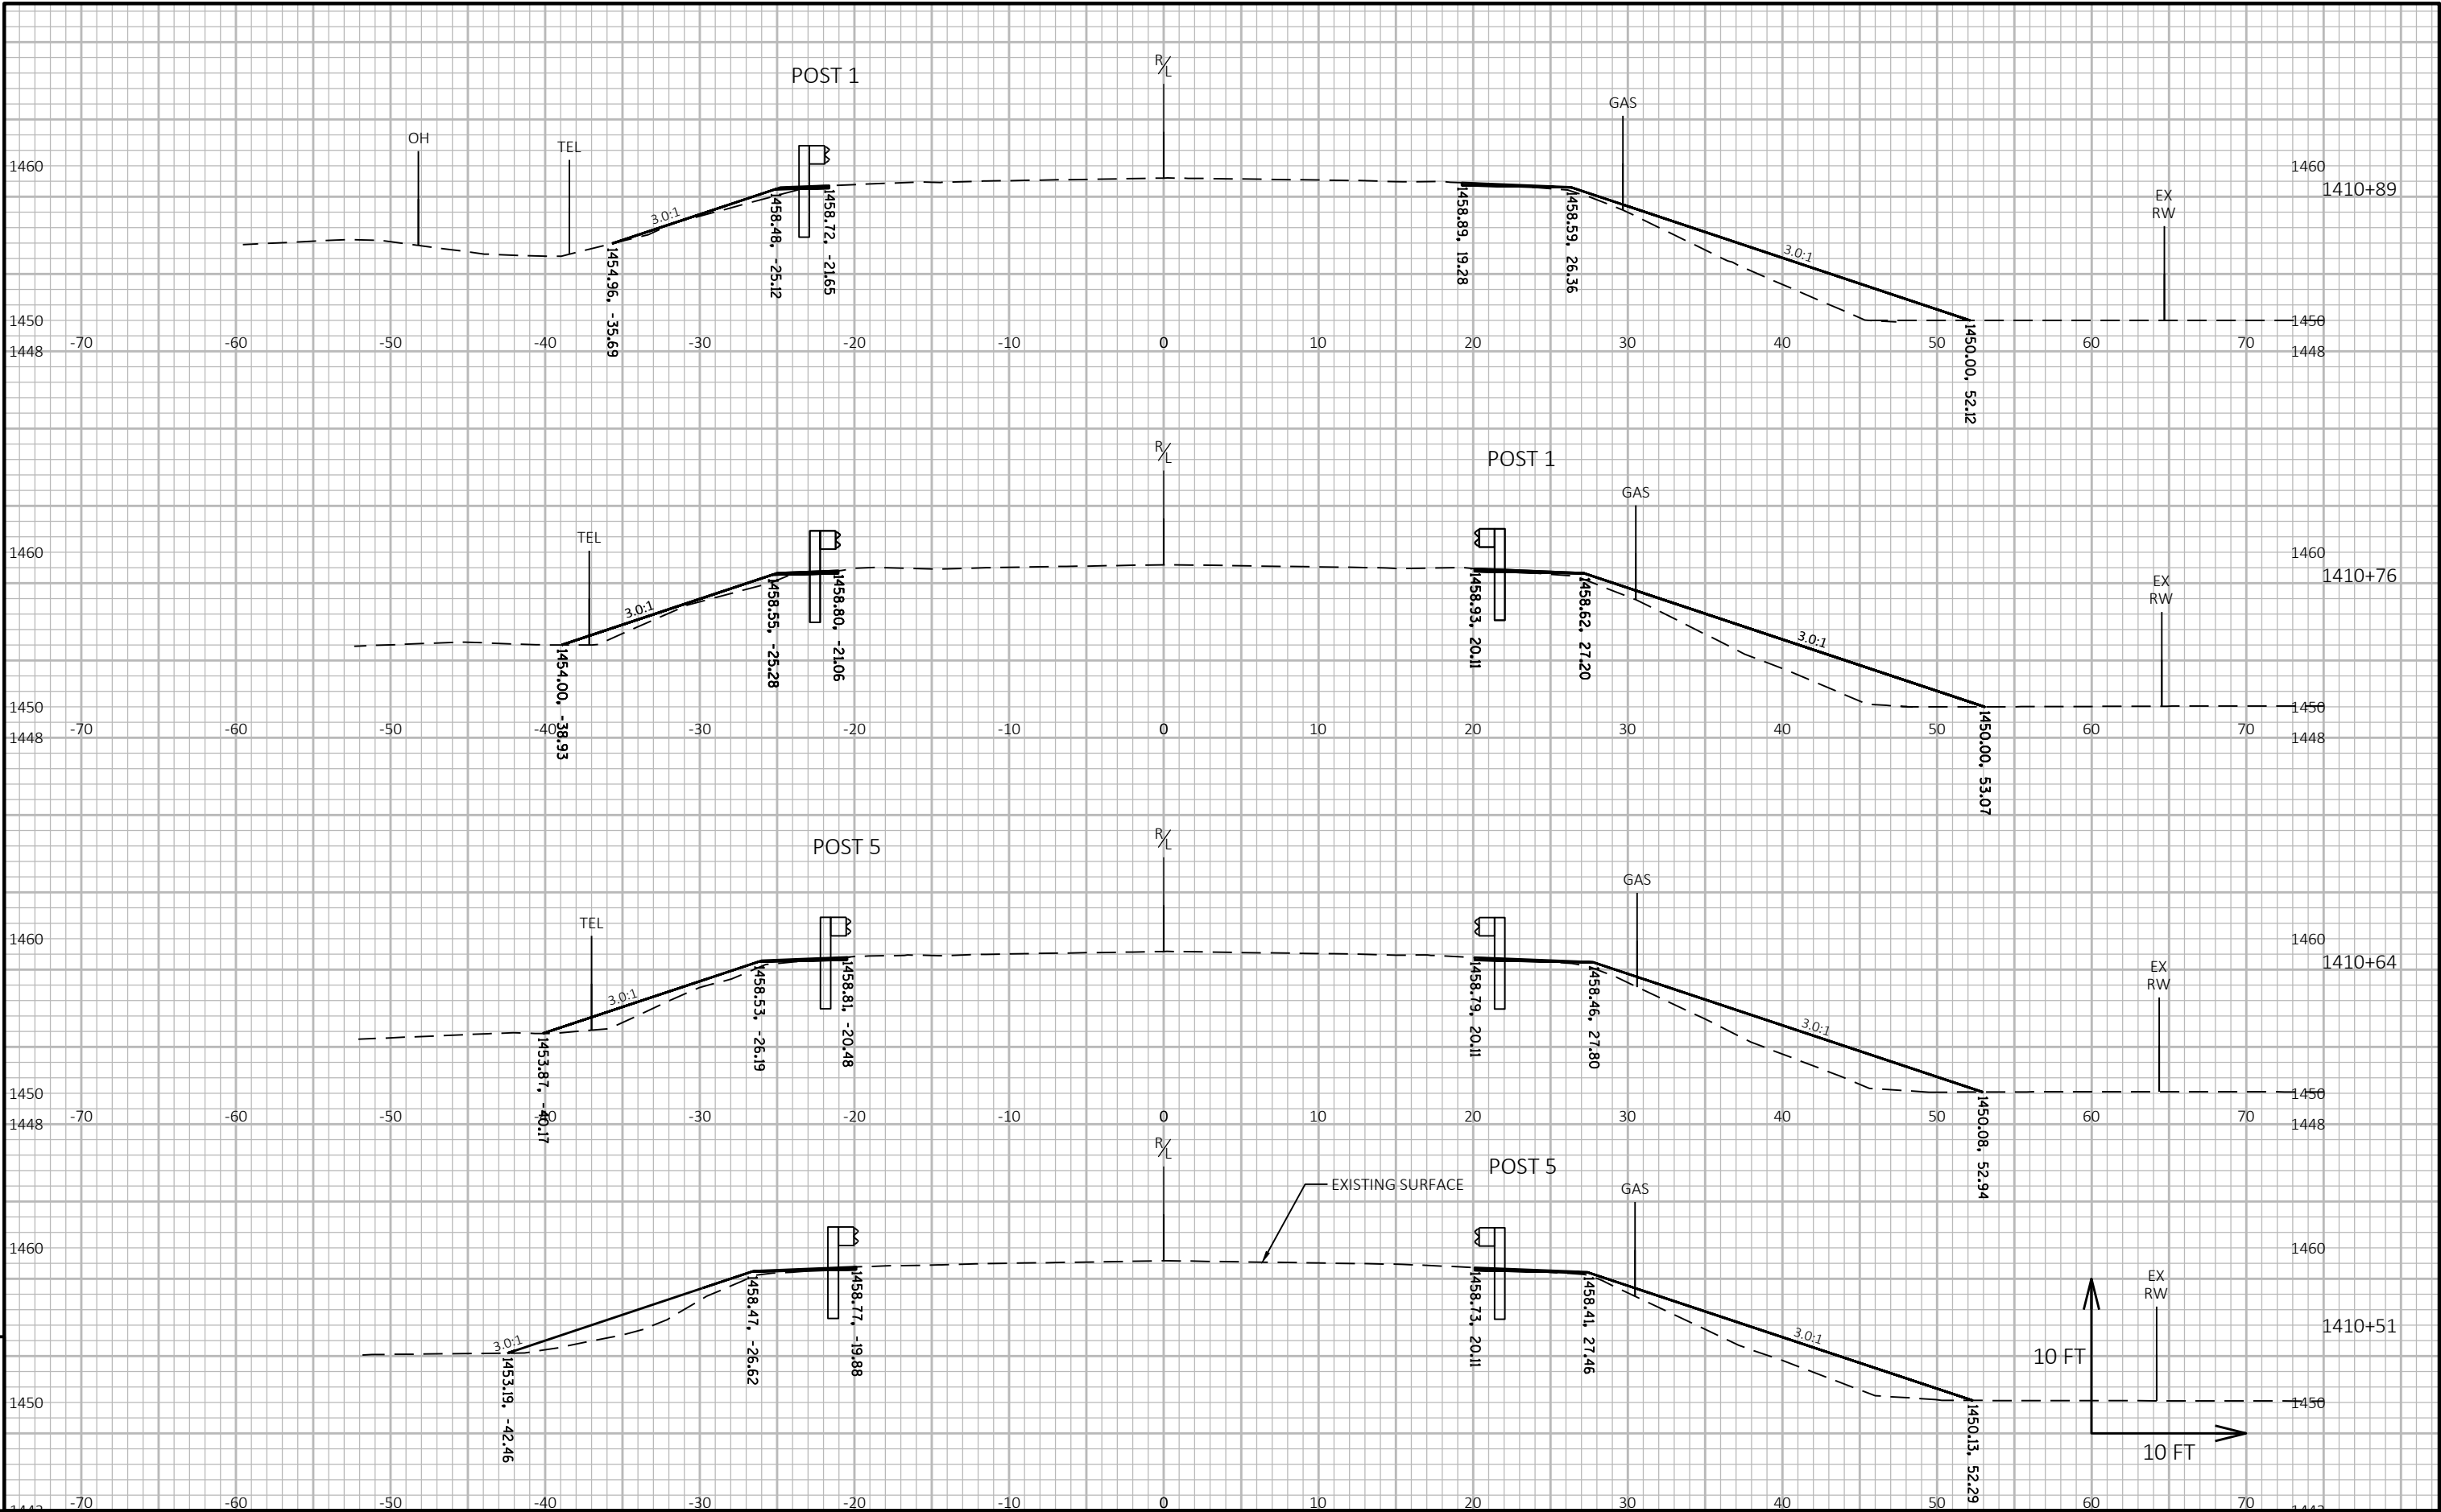

9

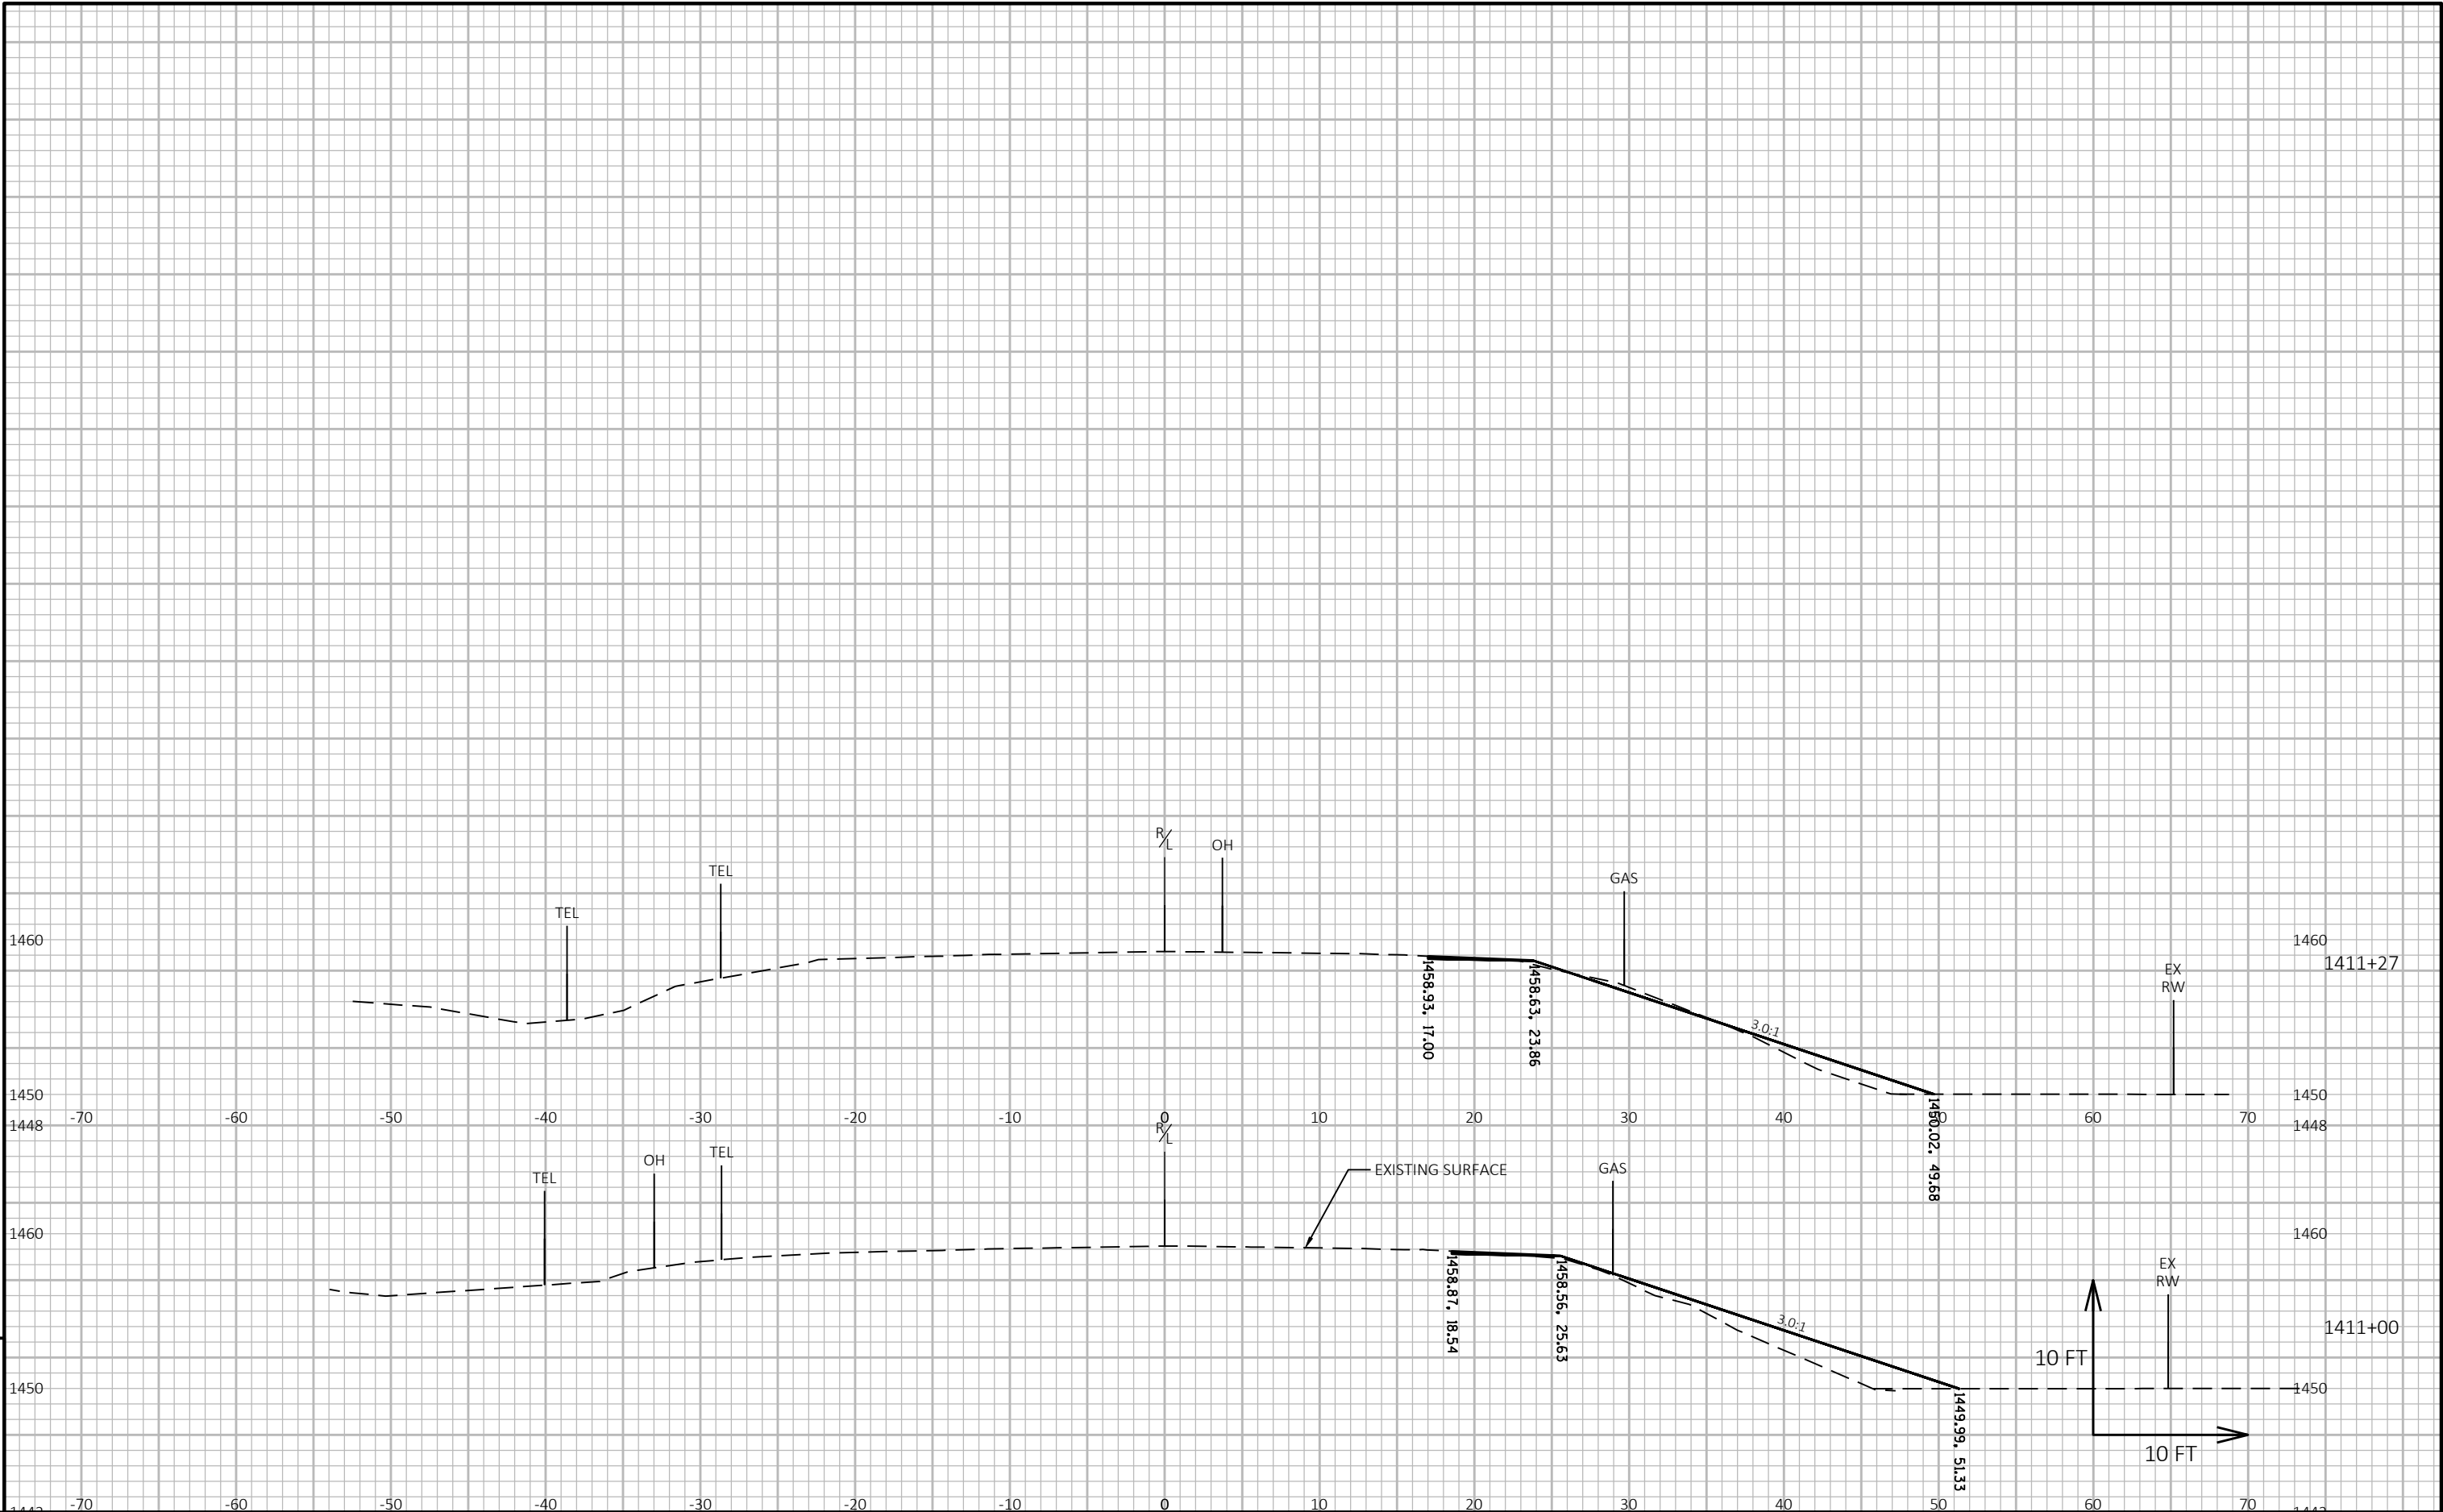

9

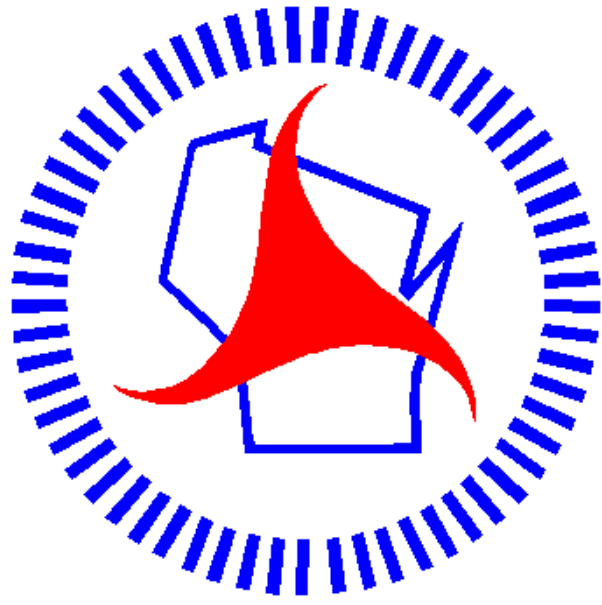

Wisconsin Department of Transportation

Dedicated people creating transportation solutions through innovation and exceptional service.

<http://www.dot.wisconsin.gov>