

GENERAL NOTES

1.

NO TREES OR SHRUBS ARE TO BE REMOVED WITHOUT THE APPROVAL OF THE ENGINEER.
2.

PRIOR TO ORDERING DRAINAGE PIPES, THE CONTRACTOR SHALL FIELD VERIFY RELATED DRAINAGE INFORMATION IN THE PLAN WITH THE ENGINEER.
3.

CROSS DRAIN PIPE LOCATIONS AND ELEVATIONS AS SHOWN ON THE CROSS SECTION SHEETS ARE APPROXIMATE AND SHALL BE ADJUSTED TO FIT FIELD CONDITIONS.
4.

EXCAVATION BELOW SUBGRADE (EBS) IS NOT USED TO BALANCE EARTHWORK, EBS IS MEASURED AND PAID FOR AS EXCAVATION COMMON. EXACT LOCATIONS OF EBS WILL BE DETERMINED BY THE ENGINEER.
5.

A SAWED JOINT WILL BE REQUIRED WHERE NEW PAVEMENT IS TO MEET AN EXISTING PAVED SURFACE.
6.

EXACT LOCATION OF ALL DRIVEWAY ENTRANCES TO BE REVIEWED AND APPROVED BY THE ENGINEER.
7.

THE LOCATION OF EXISTING AND PROPOSED UTILITY INSTALLATIONS AS SHOWN ON THE PLANS ARE APPROXIMATE. THERE MAY BE OTHER UTILITY INSTALLATIONS WITHIN THE PROJECT AREA THAT ARE NOT SHOWN.
8.

STATIONING, DISTANCES, AND OFFSETS FOR SIGNS SHOWN IN THE PLANS ARE APPROXIMATE AND THE FINAL LOCATION OF SIGNS ARE TO BE DETERMINED BY THE ENGINEER.
9.

TRAFFIC CONTROL DEVICES SHALL BE ADJUSTED TO FIT FIELD CONDITIONS AS DIRECTED BY THE ENGINEER.
10.

ALL STATIONS IN PLANS ARE BASED ON NORTHBOUND AND EASTBOUND ALIGNMENTS UNLESS OTHERWISE NOTED. ALL STATIONS REFERENCED IN THE QUANTITIES ARE BASED OFF OF THE REFERENCED ALIGNMENT

STANDARD ABBREVIATIONS

AP	ACCESS POINT	INTERS	INTERSECTION
AC	ACRE	INV	INVERT
AGG	AGGREGATE	JT	JOINT
ASPH	ASPHALTIC	LT	LEFT
BL	BASELINE	LF	LINEAR FOOT
BM	BENCH MARK	MH	MANHOLE
CB	CATCH BASIN	MP	MARKER POST
CL	CENTER LINE	MB	MESSAGE BOARD
CONC	CONCRETE	NOM	NOMINAL
CO	COUNTY	NB	NORTHBOUND
CY	CUBIC YARD	PAVT	PAVEMENT
CULV	CULVERT	PERM	PERMANENT
CP	CULVERT PIPE	PU	PIPE UNDERDRAIN
C&G	CURB AND GUTTER	PCC	PORTLAND CEMENT CONCRETE
DIA	DIAMETER	PE	PRIVATE ENTRANCE
DWY	DRIVEWAY	PROJ	PROJECT
EB	EASTBOUND	PL	PROPERTY LINE
ELEV	ELEVATION	RL	REFERENCE LINE
EW	ENDWALL	RT	RIGHT
ENT	ENTRANCE	ERW	EXISTING RIGHT OF WAY
EXC	EXCAVATION	PRW	PROPOSED RIGHT OF WAY
FP	FENCE POST	RDWY	ROADWAY
FERT	FERTILIZE	SHLDR	SHOULDER
F	FILL	SB	SOUTHBOUND
FG	FINISHED GRADE	SS	STORM SEWER
FL	FLOW LINE	TEL	TELEPHONE
FO	FIBER OPTIC	TEMP	TEMPORARY
FT	FOOT	TER	TERRACE
HYD	HYDRANT	TV	TELEVISION
INL	INLET	UG	UNDERGROUND
		VOL	VOLUME
		W	WATER
		WB	WESTBOUND

DESIGN CONTACT

EMCS, INC.
KATIE NAKLES
PROJECT MANAGER
1300 W CANAL STREET, SUITE 200
MILWAUKEE, WI 53233
(414) 347-1607
KNAKLES@EMCSINC.COM

WDNR LIAISON

BENTON STELZEL
ENVIRONMENTAL ANALYST
& REVIEW SPECIALIST
141 NW BARSTOW ST. ROOM 180
WAUKESHA, WI, 53187
(262) 623-0194
BENTONSTELZEL@WISCONSIN.GOV

RACINE COUNTY

CHRIS GALLAGHER
PROJECT MANAGER
14200 WASHINGTON AVE
STURTEVANT, WI, 53177
(262)-886-8440
CHRISTOPHER.GALLAGHER@RACINECOUNTY.COM

VILLAGE OF ROCHESTER

SANDRA J. SWAN
VILLAGE CLERK
300 W. SPRING ST
ROCHESTER, WI, 53167
(262)-534-1181
SSWAN@ROCHESTERWI.GOV

UTILITIES

COMMUNICATIONS

TDS TELECOM - WATERFORD
BRETT CONNOR
OSP ENGINEERING
MADISON, WI
(608) 664-0974
BRETT.CONNOR@TDSTELECOM.COM

GAS UTILITIES

WE ENERGIES - GAS
NICK WAGNER
500 S 116TH ST
WEST ALLIS, WI, 53214
(414) 944-5662
NICHOLAS.WAGNER@WE-ENERGIES.COM

COMMUNICATIONS

WINDSTREAM
LORI KETTER
CONSTRUCTION MANAGER
OSP PROJECT ENGINEER
314 N DANZ AVE
GREEN BAY, WI 54302
(800) 289-1901
LORI.KETTER@WINDSTREAM.COM

ELECTRICITY

WE ENERGIES - ELEC
ERIK KICKHAVER
500 S 116TH ST
WEST ALLIS, WI, 53214
(262) 606-4271
ERIC.KICKHAVER1@WE-ENERGIES.COM

ORDER OF SECTION 2 SHEETS

- PROJECT OVERVIEW
- TYPICAL SECTIONS
- CONSTRUCTION DETAILS
- PLAN DETAILS
- PAVING GRADES
- EROSION CONTROL
- STORM SEWER
- PERMANENT SIGNING & PAVEMENT MARKING
- LIGHTING PLAN
- TRAFFIC CONTROL
- DETOUR ROUTE
- ALIGNMENT DETAILS


TOTAL LAYER PAVEMENT THICKNESS	LAYERS	HMA PAVEMENT ITEMS
5.5"	2" (UPPER) 3.5" (LOWER)	4 LT 58-28 S (UPPER) 3 LT 58-28 S (LOWER)
2"	2" (UPPER)	4 LT 58-28 S (UPPER)




Dial 811 or (800)242-8511
www.DiggersHotline.com




PROJECT NO: 2814-03-70	HWY: CTH A	COUNTY: RACINE	PROJECT OVERVIEW	SHEET	E
------------------------	------------	----------------	------------------	-------	---

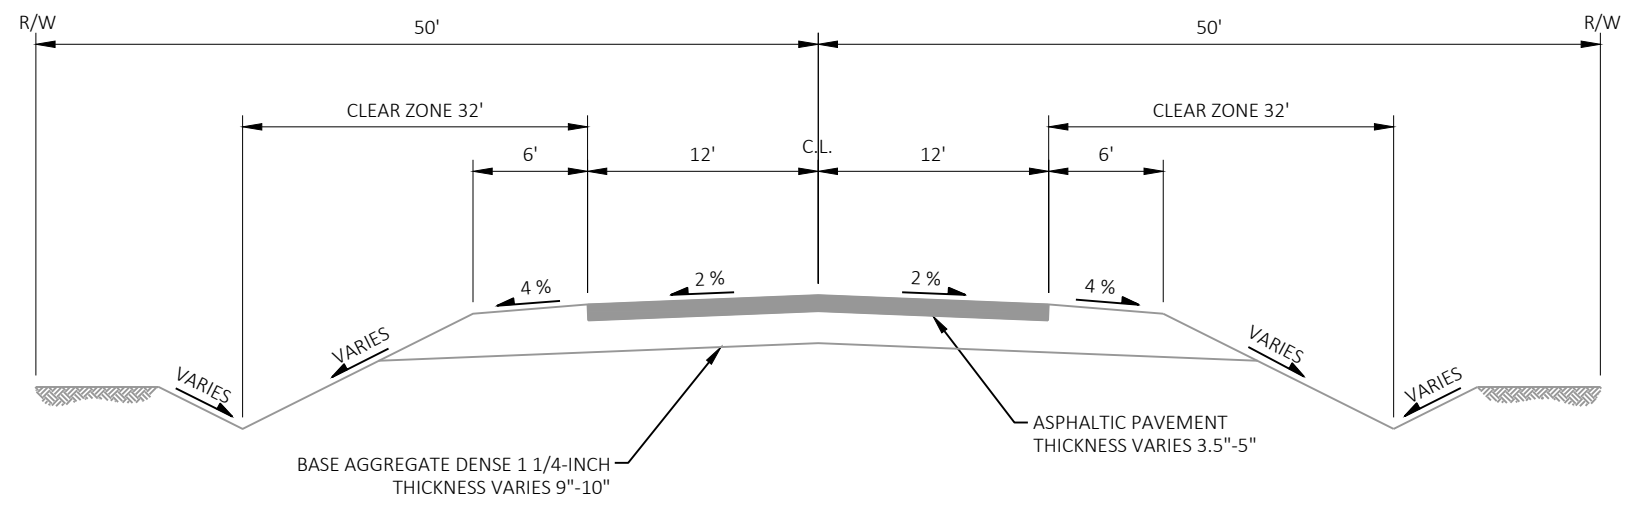

EXISTING TYPICAL SECTION
C.T.H. - A EASTBOUND
STA 1127+85.34 - 1141+27.83
STA 1141+43.37 - 1145+08.32

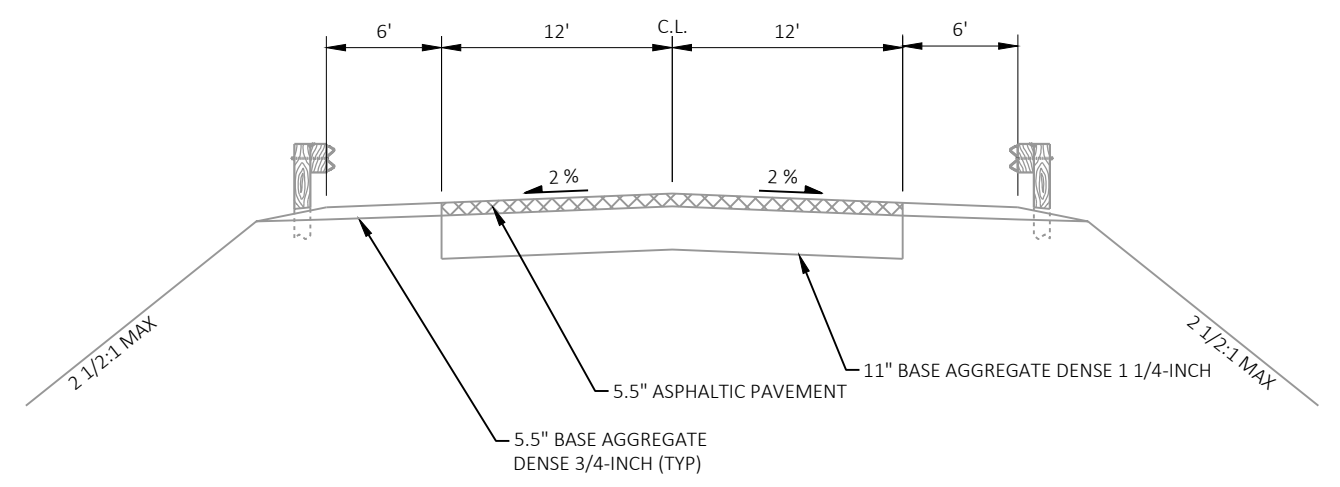


EXISTING TYPICAL SECTION CTH A BOX CULVERT
STA 1141+27.83 - 1141+43.37

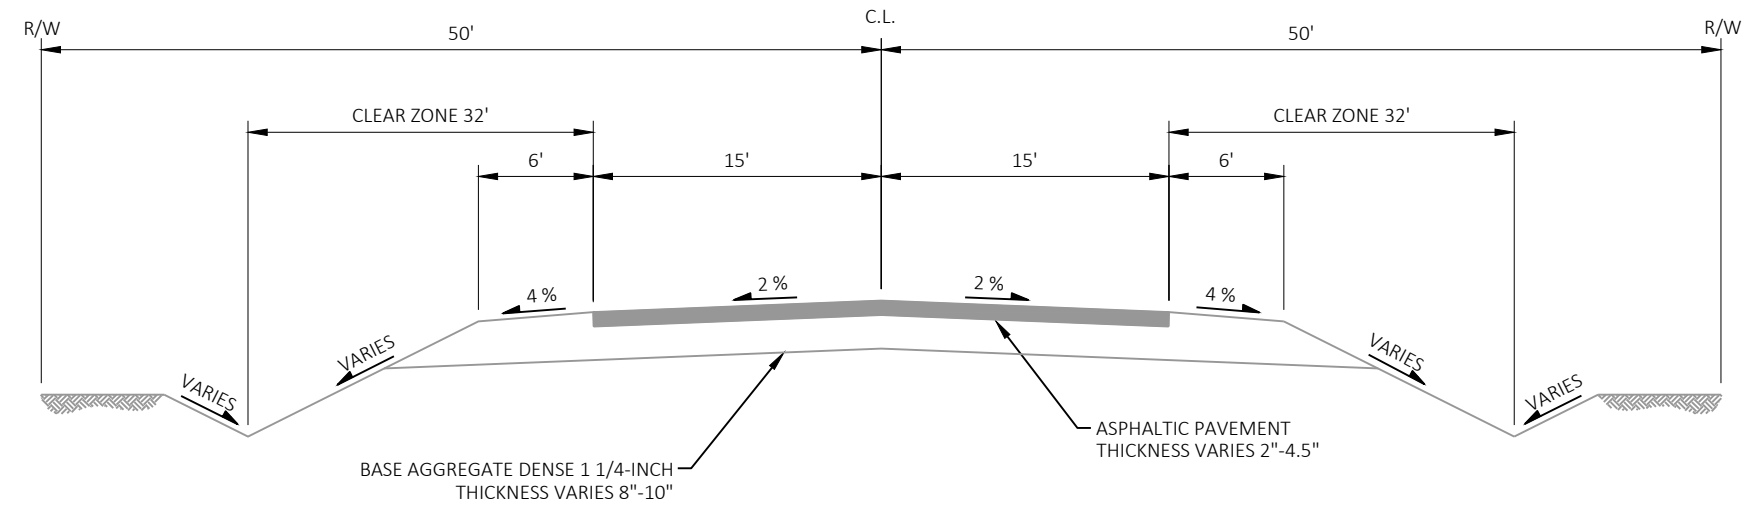

EXISTING TYPICAL SECTION


C.T.H. - J NORTHBOUND
STA 1123+50.47 - 1128+61
STA 120+25 - 122+27
STA 123+29.63 - 125+75.83

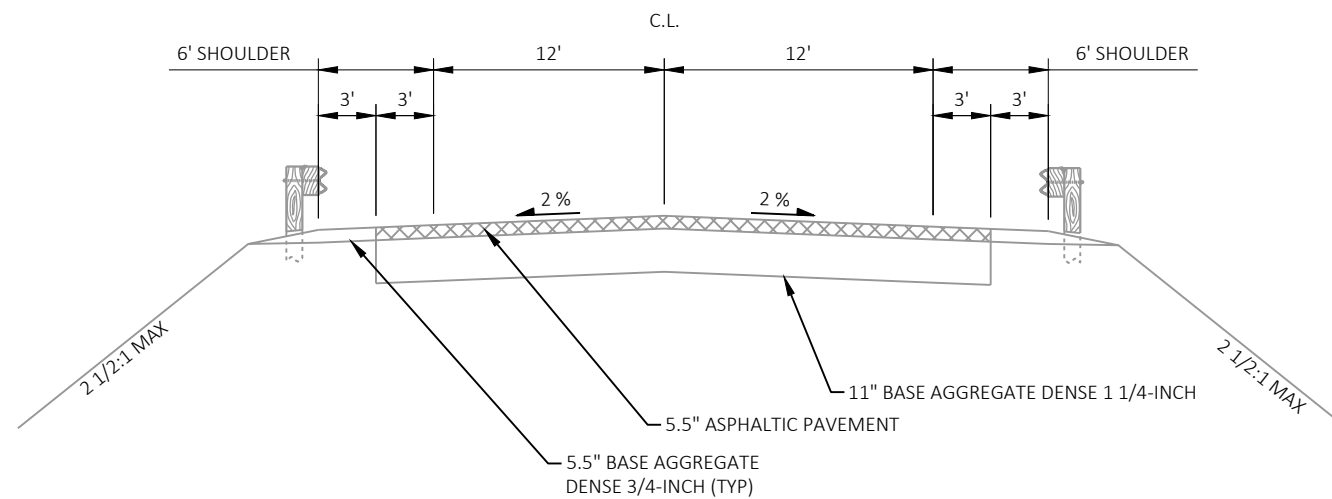



EXISTING TYPICAL SECTION CTH J BOX CULVERT

STA 122+77 - 123+29.63

1. WHEN MEDIAN ISLAND IS GREATER THAN 10 FEET IN WIDTH FROM FLANGE TO FLANGE, PLACE 4" OF BASE AGGREGATE UNDER SIDEWALK AS SHOWN. WHEN MEDIAN ISLAND IS 10-FT WIDE OR LESS FROM FLANGE TO FLANGE, PLACE BASE AGGREGATE TO THE BOTTOM OF THE CURB AND GUTTER

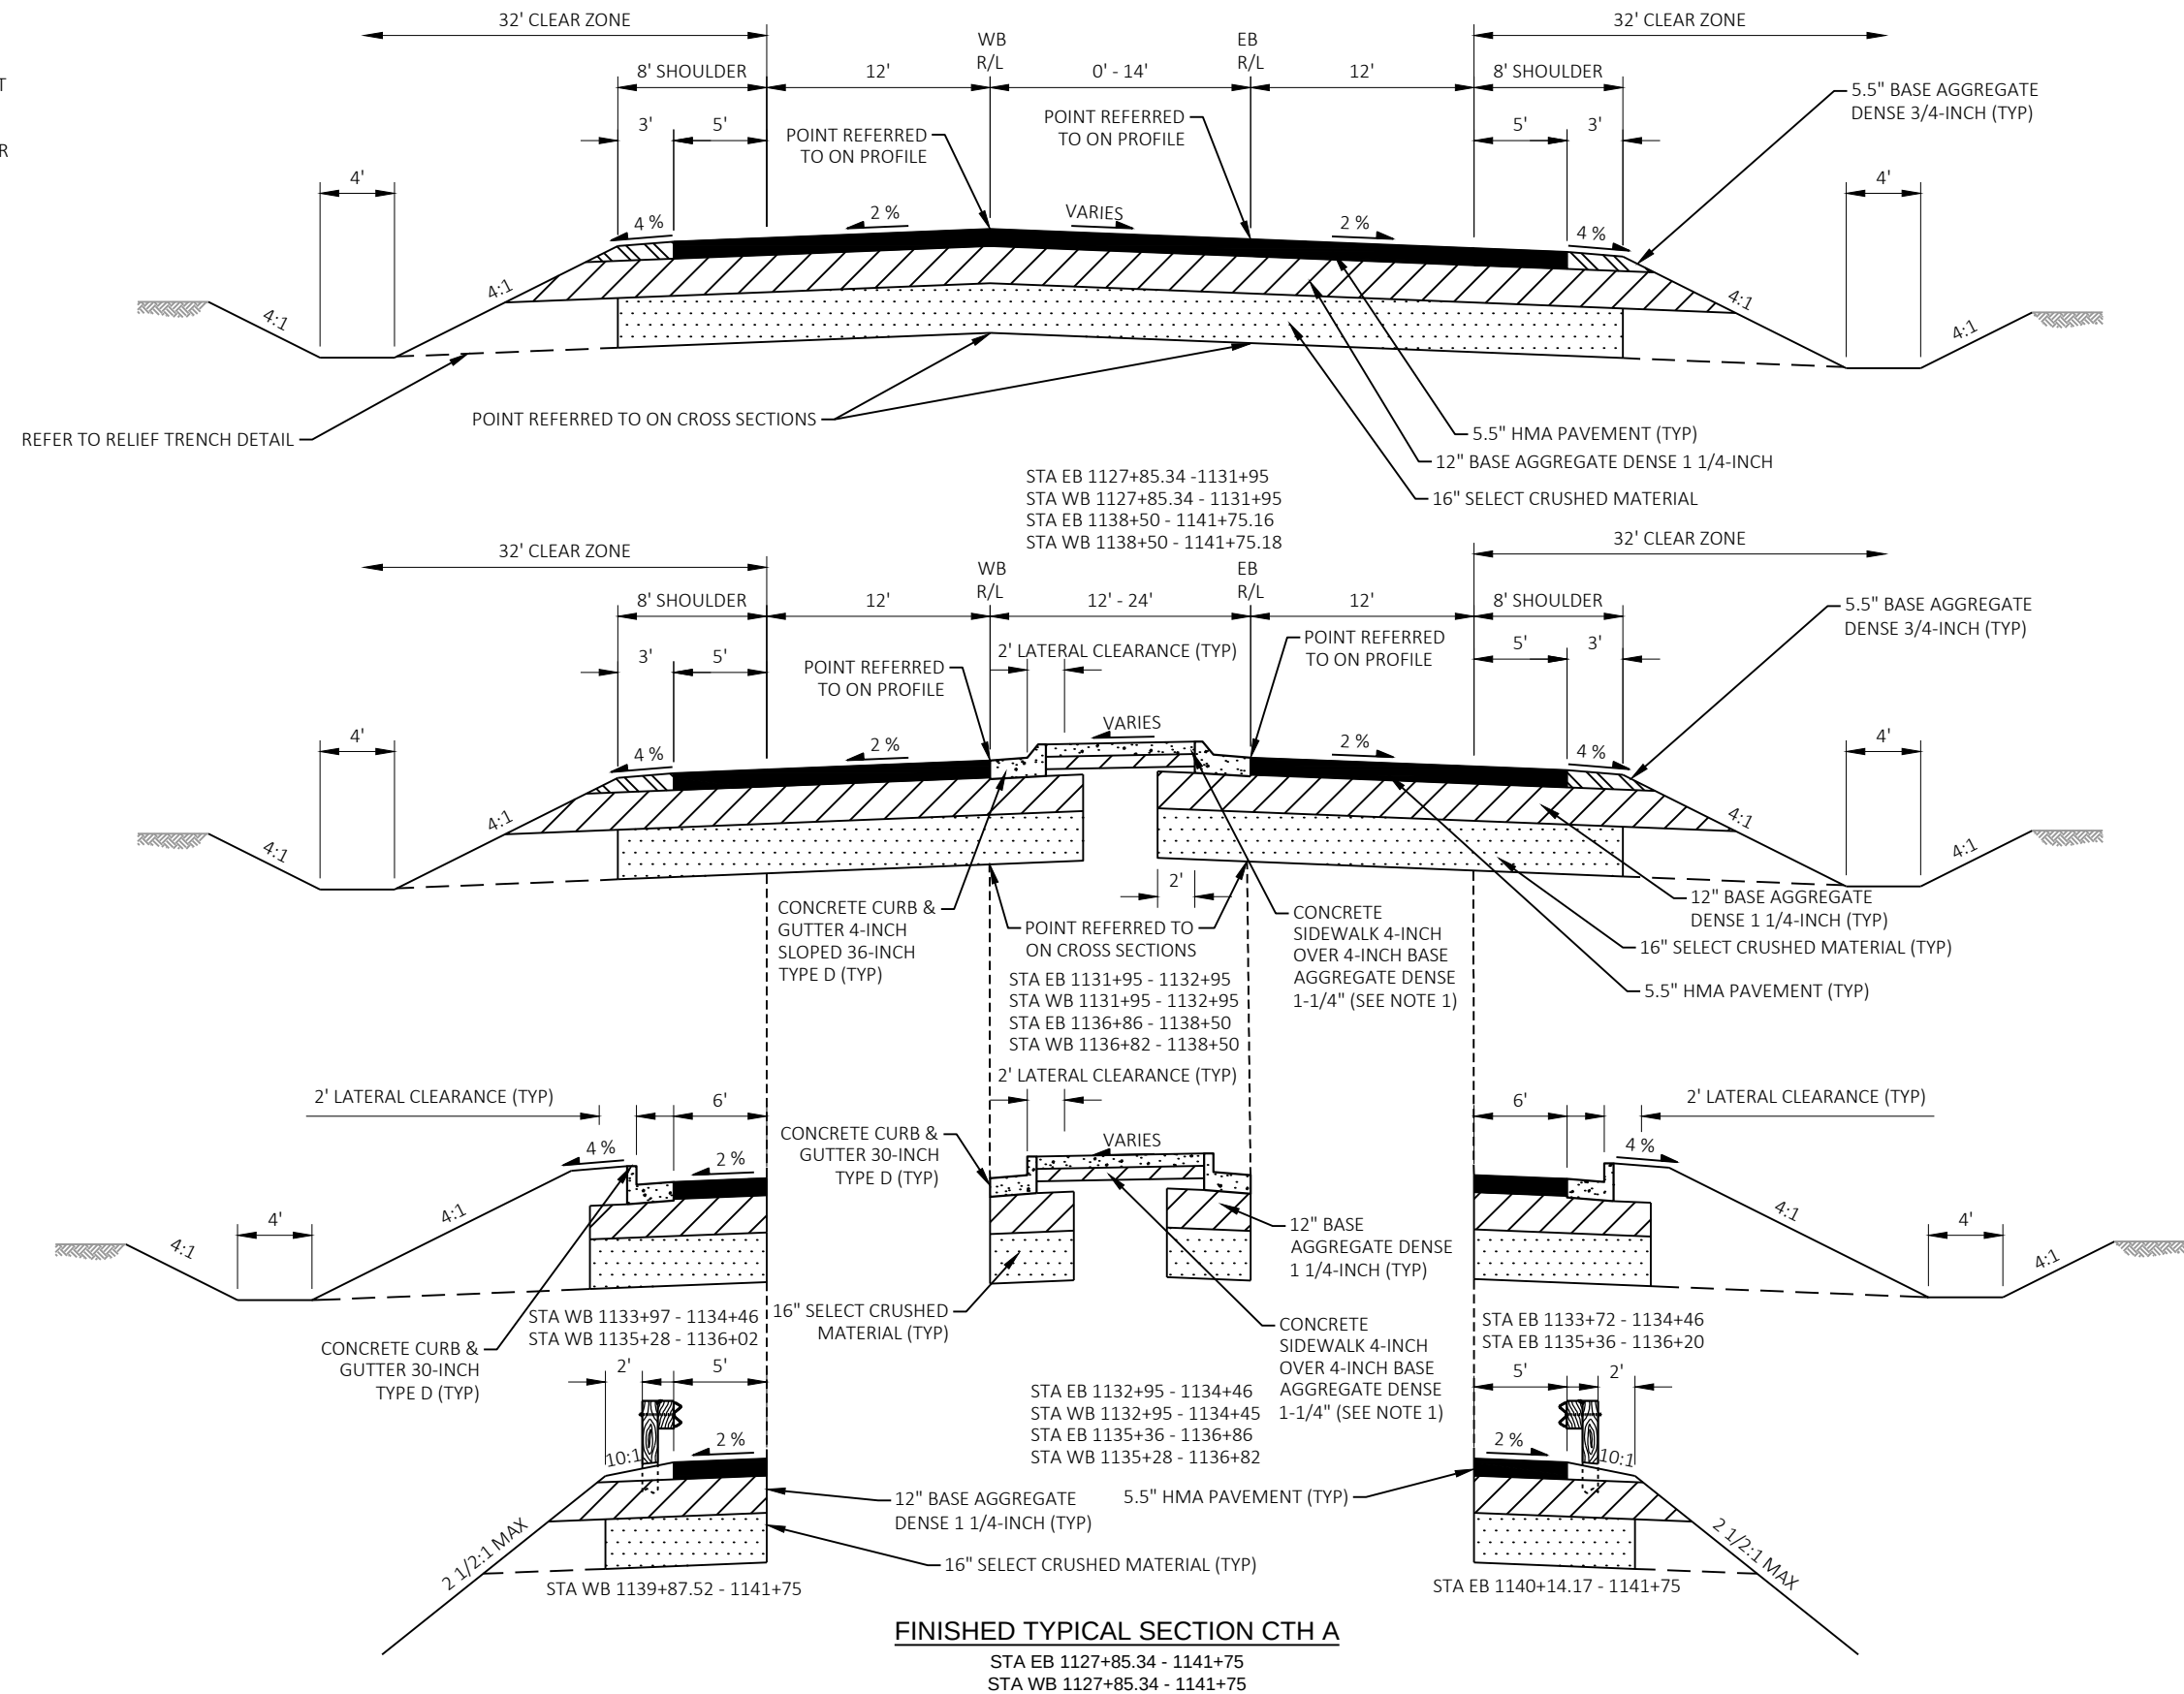

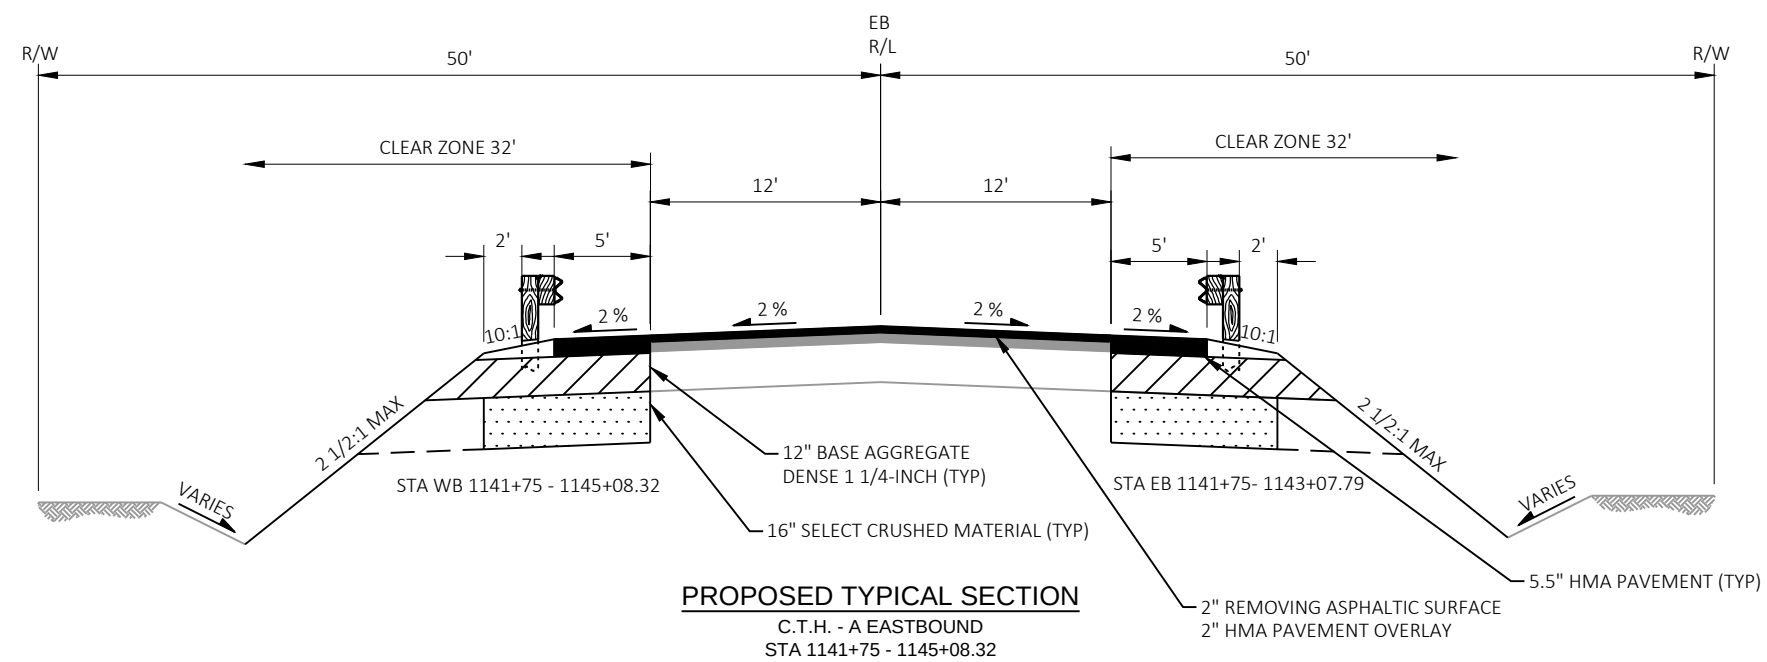

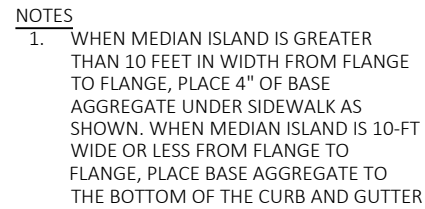


2

2

NOTES

1. WHEN MEDIAN ISLAND IS GREATER THAN 10 FEET IN WIDTH FROM FLANGE TO FLANGE, PLACE 4" OF BASE AGGREGATE UNDER SIDEWALK AS SHOWN. WHEN MEDIAN ISLAND IS 10-FT WIDE OR LESS FROM FLANGE TO FLANGE, PLACE BASE AGGREGATE TO THE BOTTOM OF THE CURB AND GUTTER

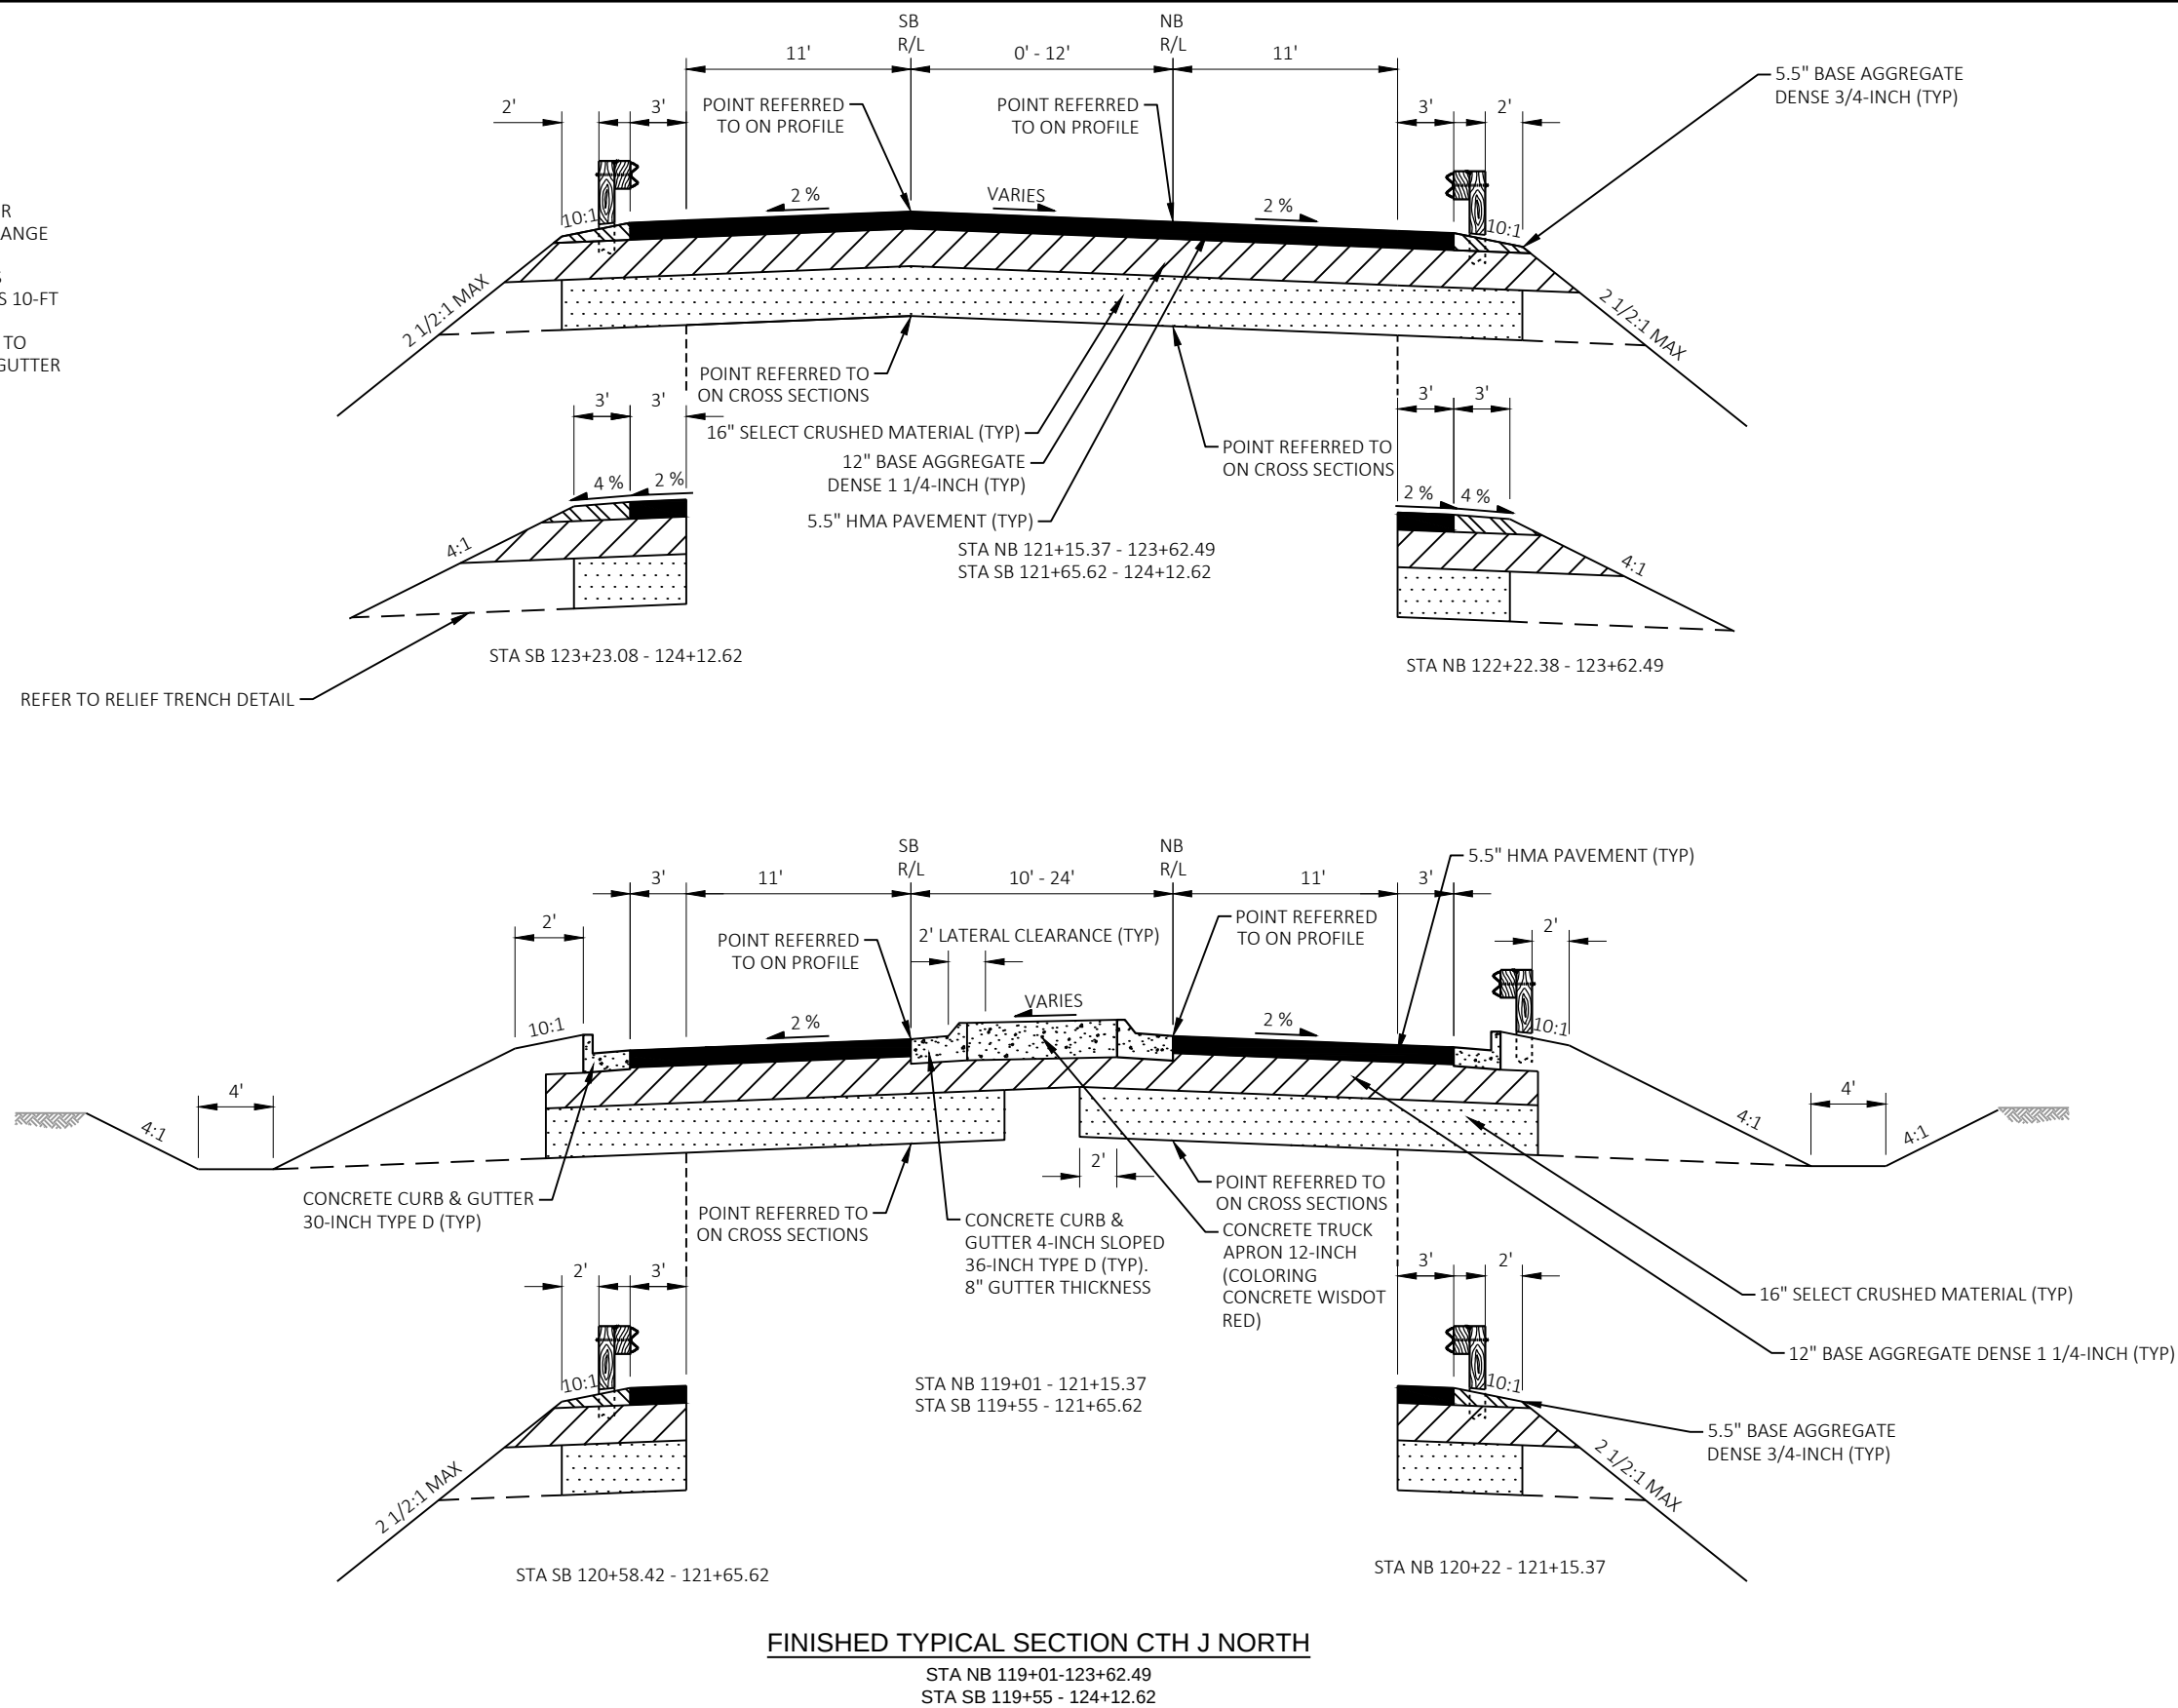

PROJECT NO:	2814-03-70
-------------	------------

HWY: CTH A

COUNTY: RACINE

TYPICAL SECTIONS

SHEET

--	--

FILE NAME : Y:\54XX\5486.DP22.CTH.A.RCN.INTR SCTN.CTH.J\CADDS\28140300\SHEETS\020301-TS.DWG
LAYOUT NAME - 020306-ts 1in-10ft


PLOT DATE : 2/19/2025 10:32 AM

PLOT BY : NICHOLAS BECKER


PLOT NAME :

PLOT SCALE : 1 IN:10 FT

WISDOT/CADDS SHEET 42

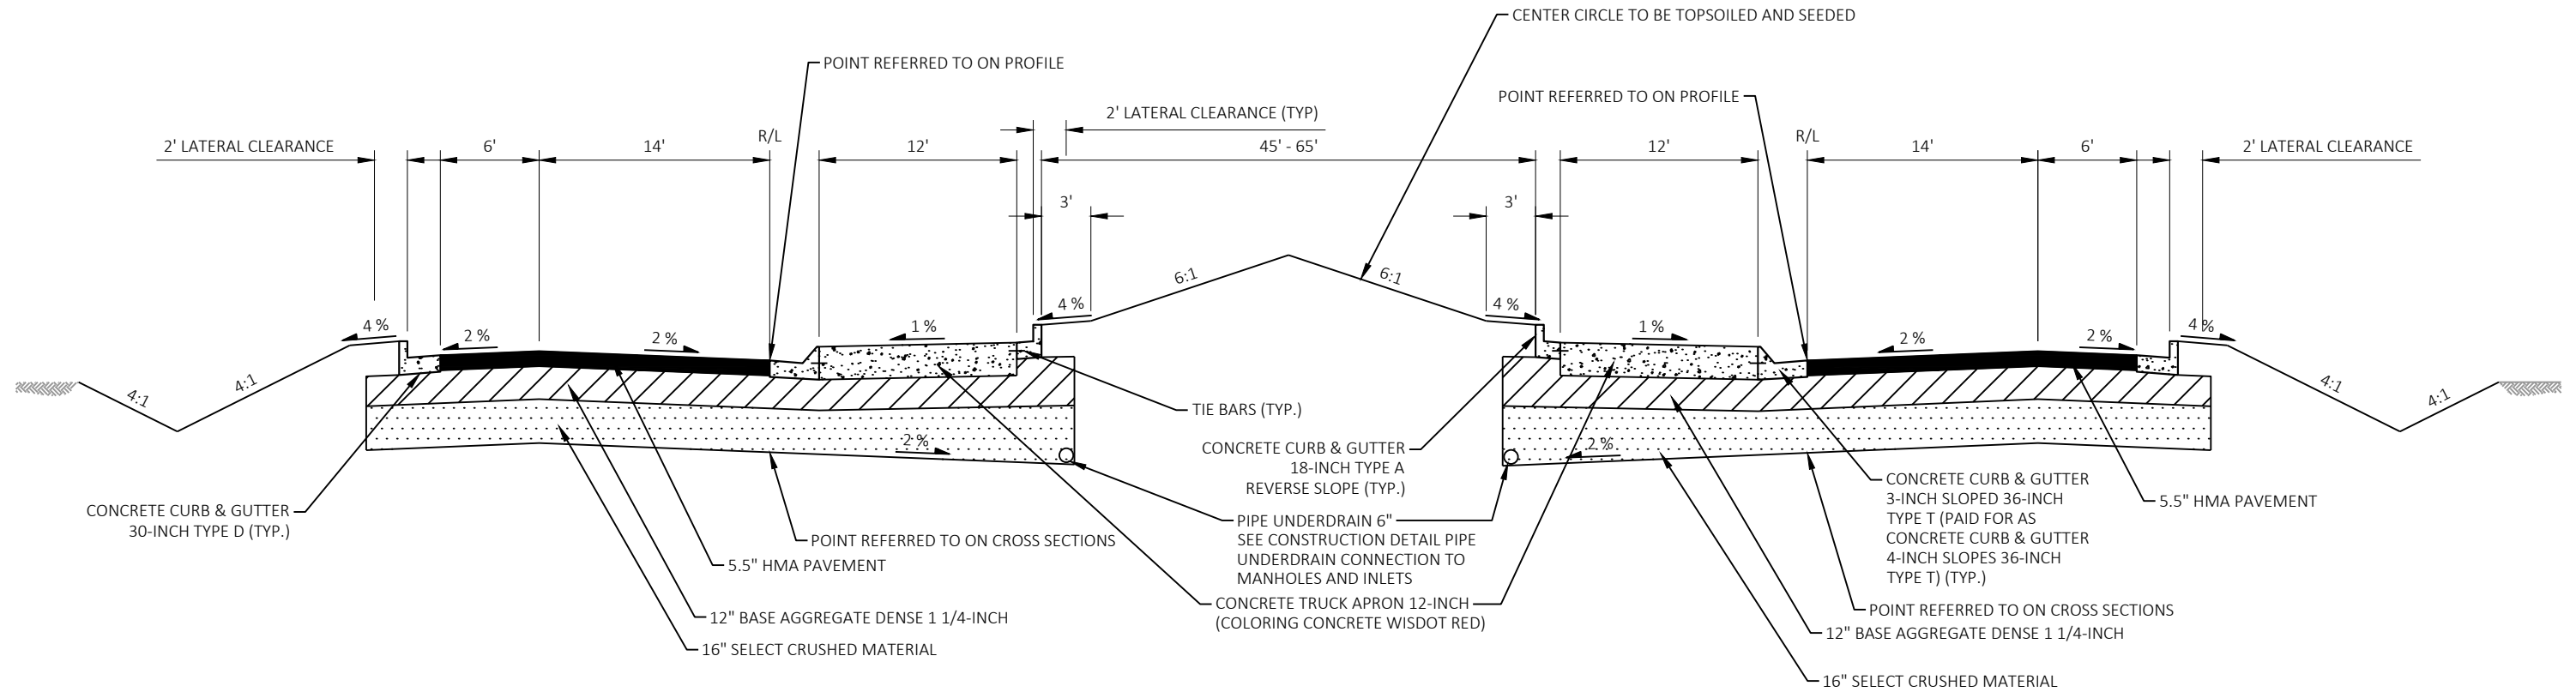

FINISHED TYPICAL SECTION ROUNDABOUT
STA 1+00-3+74.22

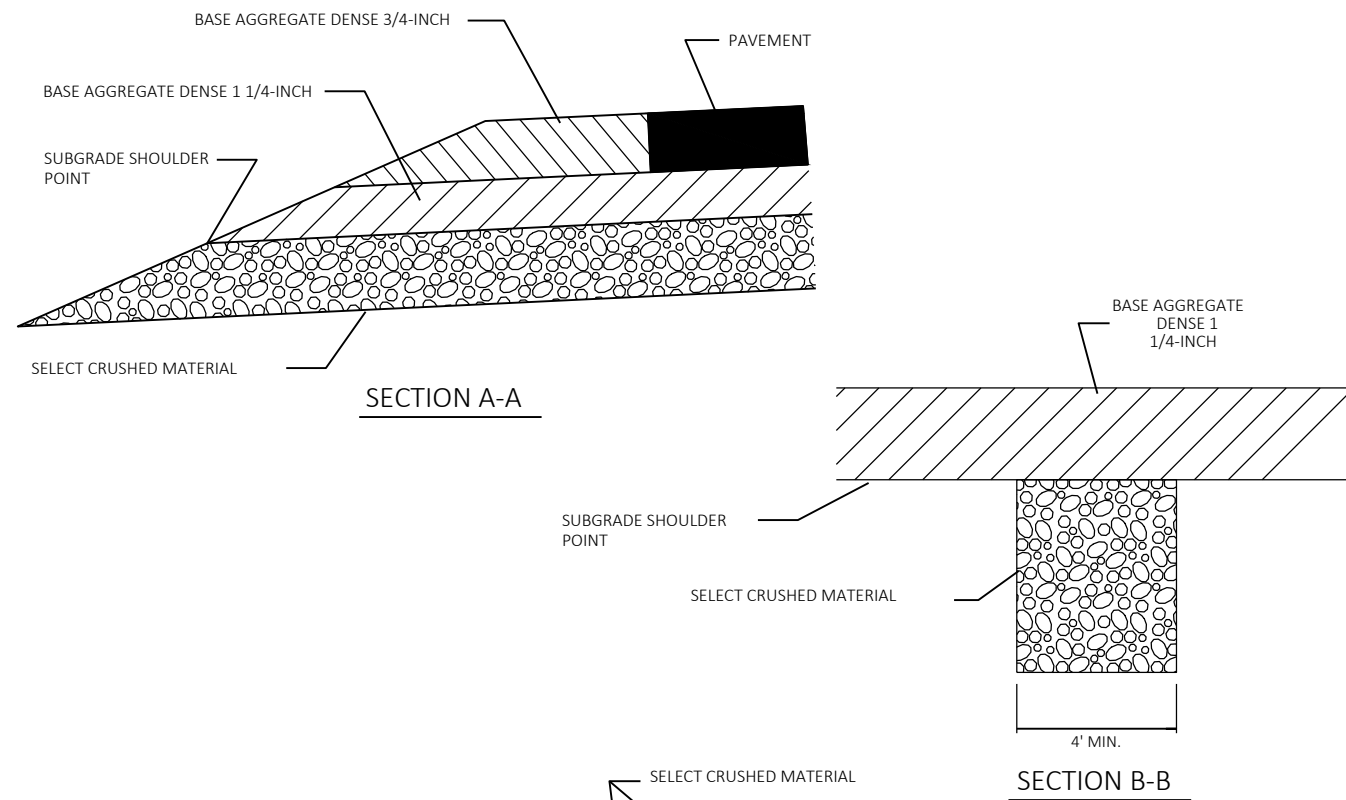


DETAIL FOR RELIEF TRENCH


CONSTRUCT DRAINS AT LEAST EVERY 250' AND AT EACH SAG VERTICAL CURVE IN THE PROFILE.

APPROXIMATE LOCATIONS FOR RELIEF TRENCHES:
CTH A: 1129+50 RT/LT, 1132+00 RT/LT, 1134+50 RT/LT, 1137+00 RT/LT, 1139+50, RT/LT, 1141+00, RT/LT
CTH J: 1124+50 RT/LT, 1127+00 RT/LT, 120+00 RT/LT, 122+50 RT/LT

EXCAVATION REQUIRED TO CONSTRUCT RELIEF TRENCH INCLUDED TO THE ITEM SELECT CRUSHED MATERIAL

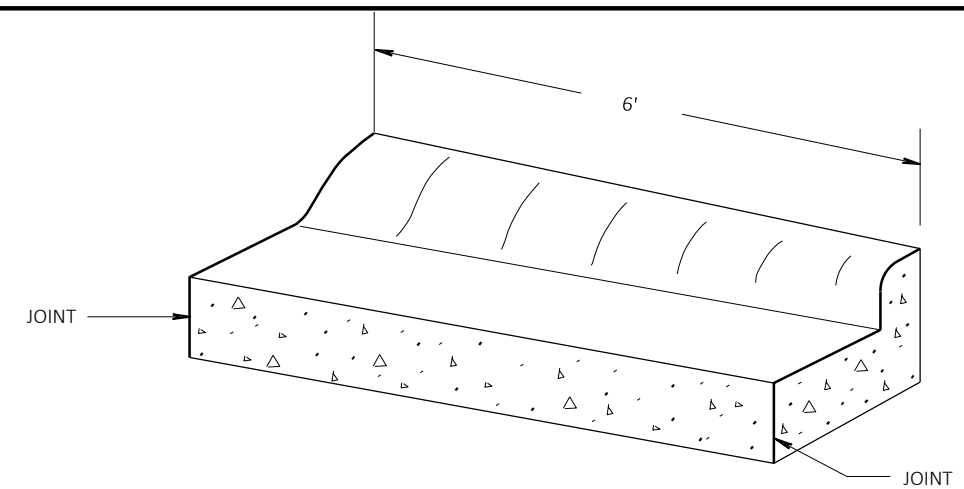


36" TYPE "D" CURB & GUTTER TO 30" TYPE "D" CURB & GUTTER
(TO BE MEASURED & PAID FOR AS 36" CONC. C&G)

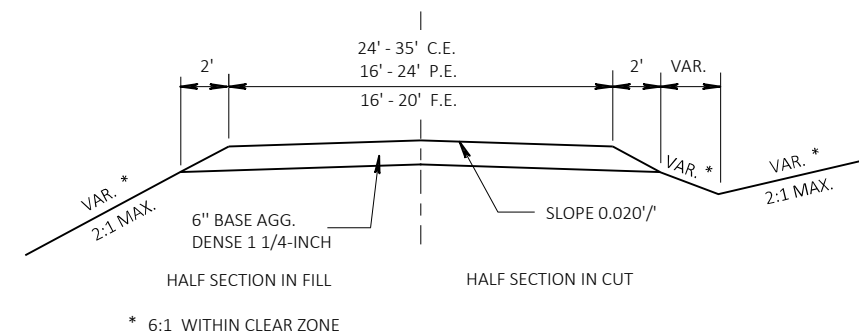


TYPICAL SECTION FOR PRIVATE ENTRANCES

2


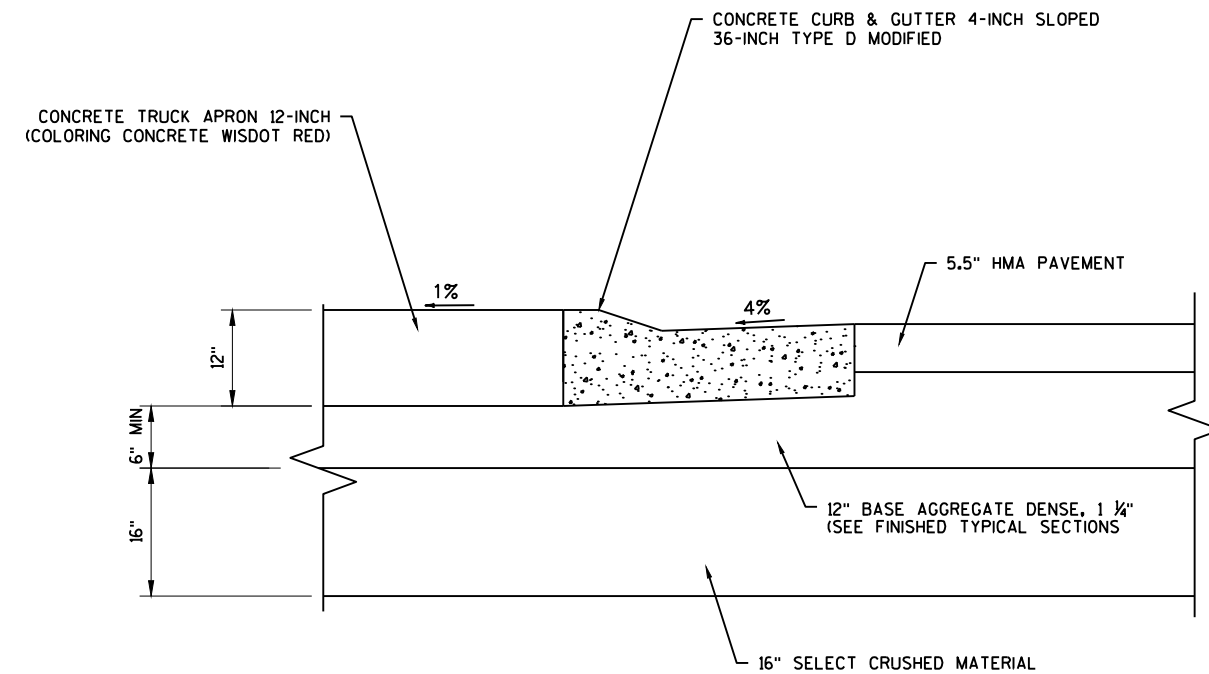


TRUCK OVERTRACKING PAD DETAIL
ALL FOUR QUADRANTS

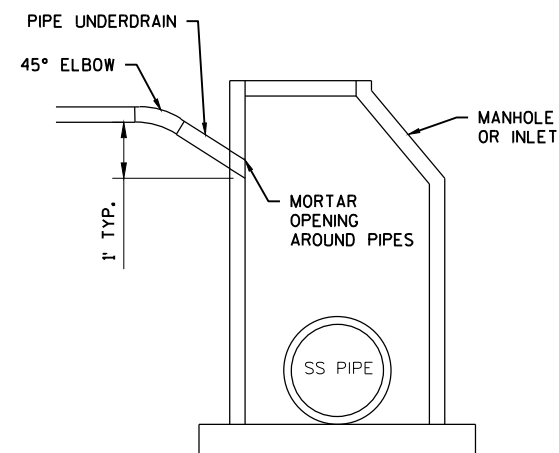


PIPE UNDERDRAIN CONNECTION TO MANHOLES AND INLETS


2

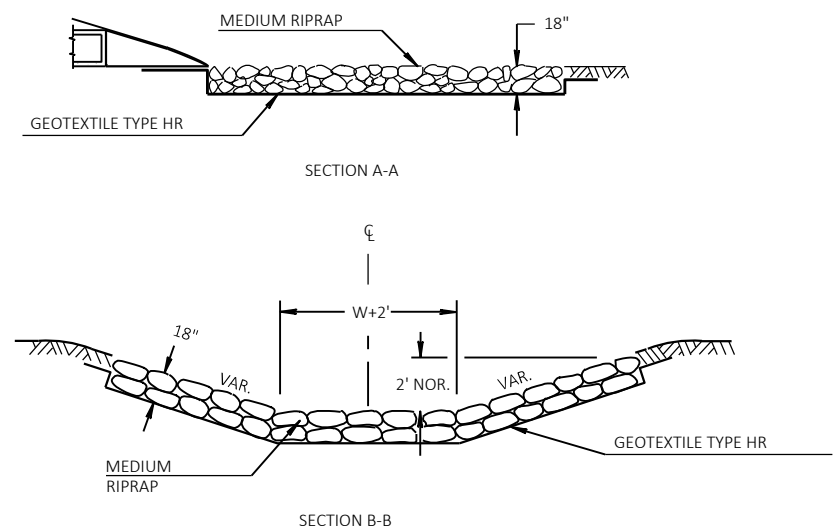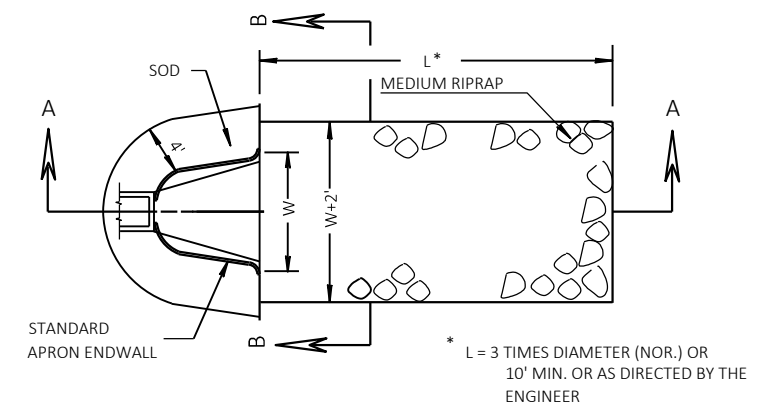

SOD, MEDIUM RIPRAP AND GEOTEXTILE FABRIC DETAIL
AT APRON ENDWALL

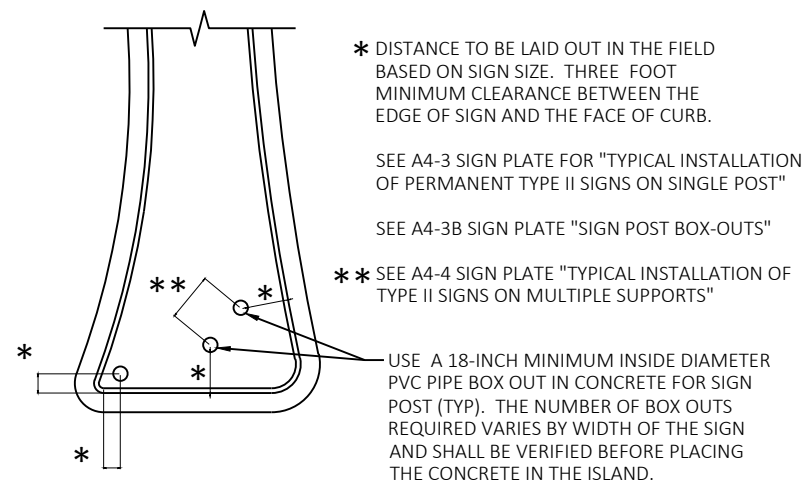


ISLAND SIGN LOCATION DETAIL (TYP)

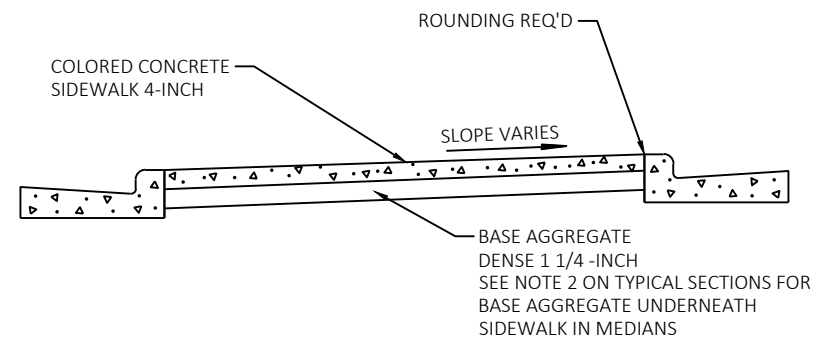


SECTION A-A

① EXPANSION MATERIAL TO BE 1" LONGER THAN ABUTTING MEDIAN CONCRETE THICKNESS. (i.e. 5" IN HEIGHT WHEN ADJACENT TO CONCRETE SIDEWALK 4-INCH)

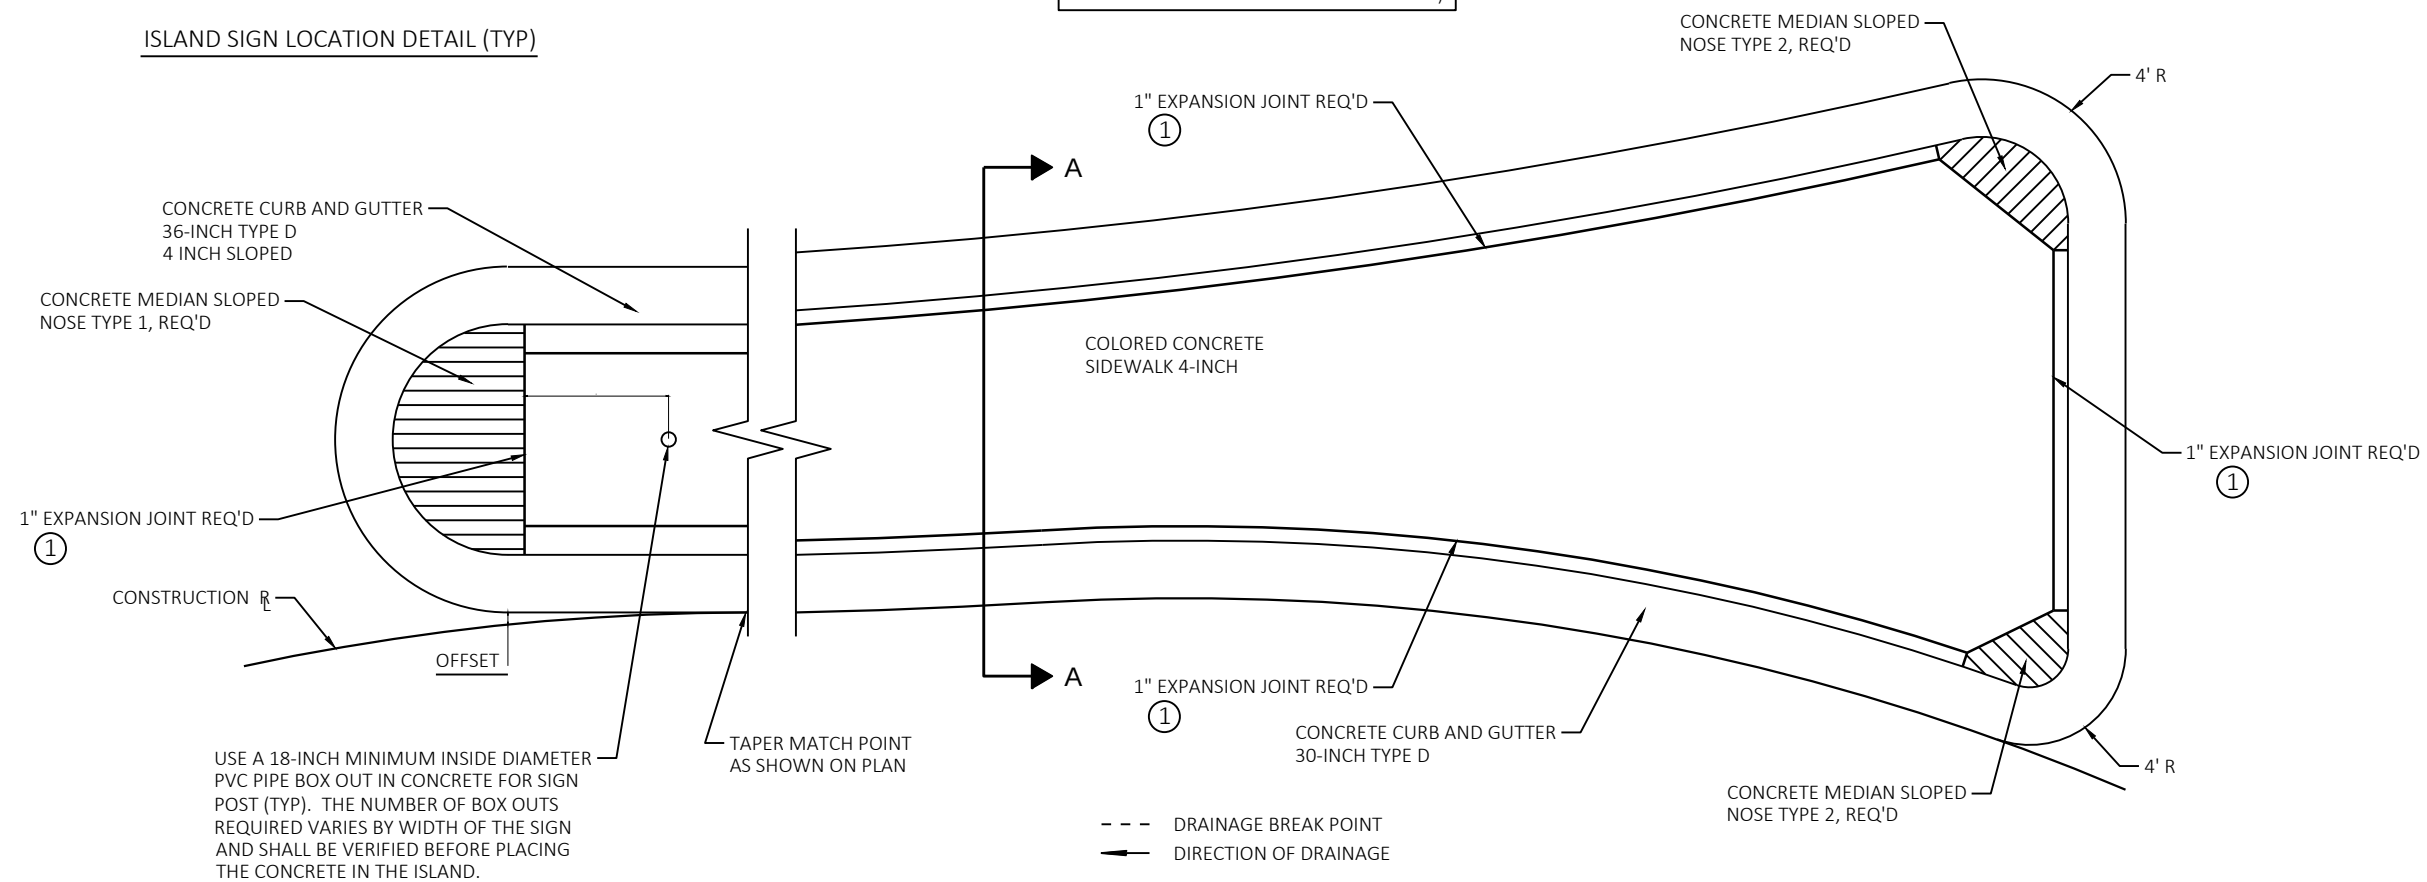

CONCRETE SPLITTER ISLAND DETAIL WITHOUT CROSSWALK


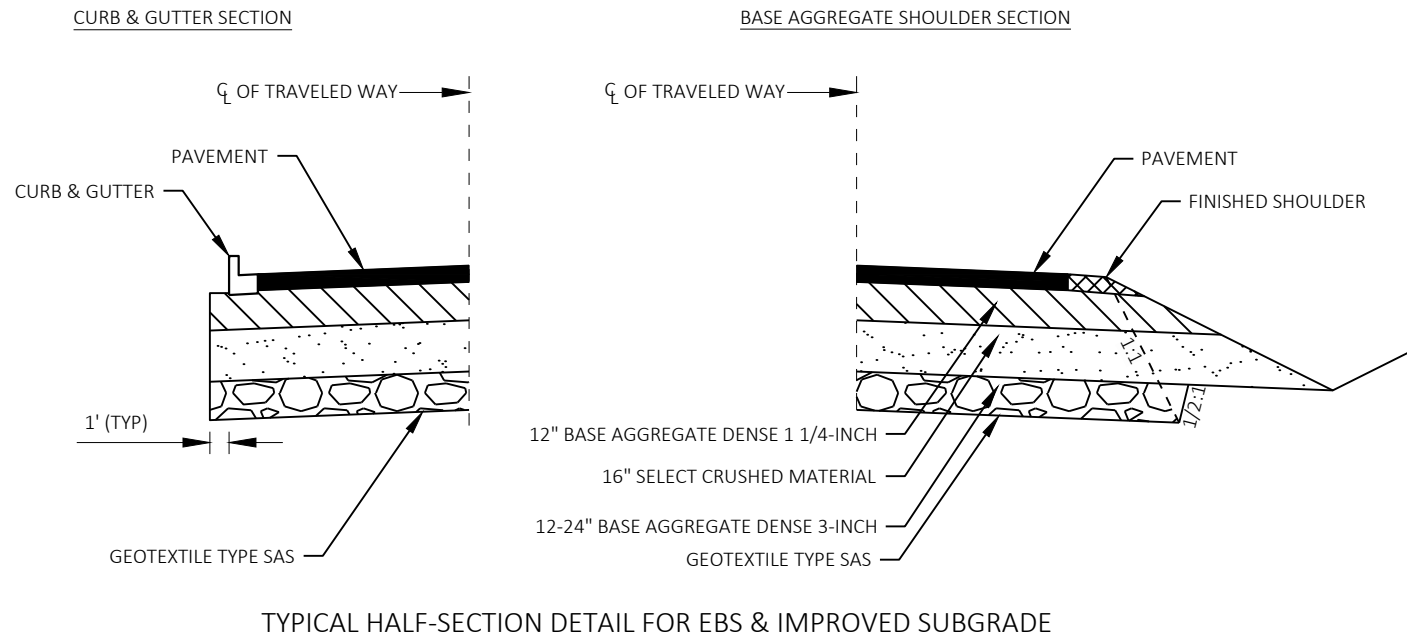


TYPICAL HALF-SECTION DETAIL FOR EBS & IMPROVED SUBGRADE


RUNOFF COEFFICIENT TABLE

	HYDROLOGIC SOIL GROUP											
	A			B			C			D		
	SLOPE RANGE (PERCENT)			SLOPE RANGE (PERCENT)			SLOPE RANGE (PERCENT)			SLOPE RANGE (PERCENT)		
LAND USE:	0-2	2-6	6 & OVER	0-2	2-6	6 & OVER	0-2	2-6	6 & OVER	0-2	2-6	6 & OVER
ROW CROPS	.08 .22	.16 .30	.22 .38	.12 .26	.20 .34	.27 .44	.15 .30	.24 .37	.33 .50	.19 .34	.28 .41	.38 .56
MEDIAN STRIP-TURF	.19 .24	.20 .26	.24 .30	.19 .25	.22 .28	.26 .33	.20 .26	.23 .30	.30 .37	.20 .27	.25 .32	.30 .40
SIDE SLOPE-TURF			.25 .32			.27 .34			.28 .36			.30 .38
PAVEMENT:												
ASPHALT	.70 - .95											
CONCRETE	.80 - .95											
BRICK	.70 - .80											
DRIVES, WALKS	.75 - .85											
ROOFS	.75 - .95											
GRAVEL ROADS, SHOULDERS	.40 - .60											





TOTAL PROJECT AREA = 8.21 ACRES
TOTAL AREA EXPECTED TO BE DISTURBED BY CONSTRUCTION ACTIVITIES = 6.77 ACRES

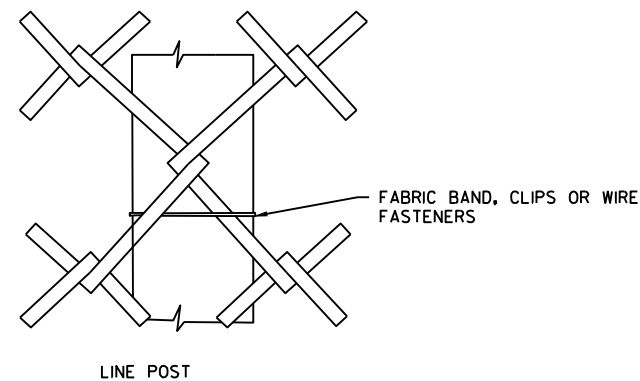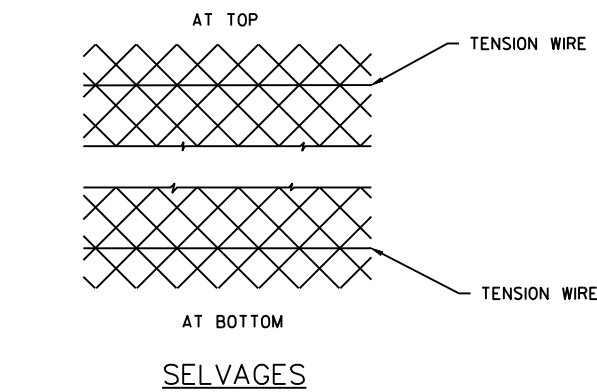

- 1) FABRIC FASTENERS:
MINIMUM $\frac{3}{16}$ " X $\frac{3}{4}$ " STRETCHER BAR Banded TO
TERMINAL POSTS, OR INDUSTRIAL FABRIC FITTINGS
ON TERMINAL POSTS. ALL FASTENERS ARE NO. 6
ALUMINUM SPACED 14" MAX. VERTICALLY.
- 2) FENCE HEIGHT:
THE FABRIC HEIGHT IS THE NOMINAL FENCE HEIGHT.

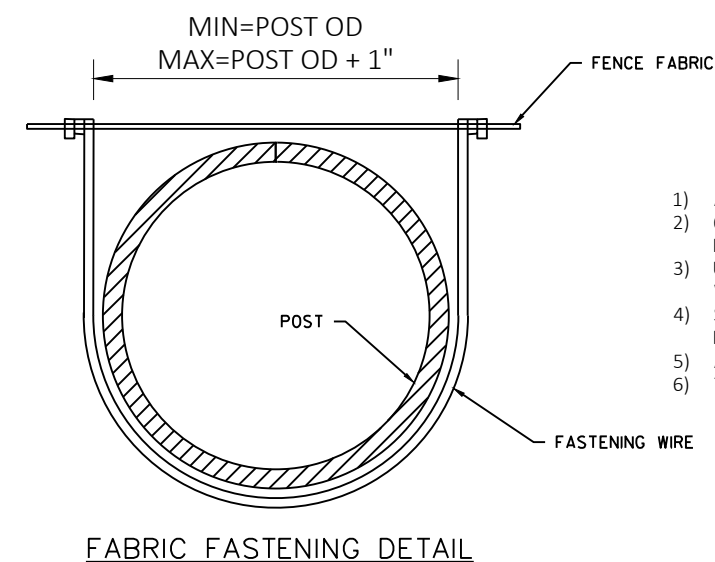


- 1) ALL FENCING SHALL MEET FEDERAL SPECIFICATION F-162 AND RR-F-00191.
- 2) 6" FLEXIBLE PLASTIC PIPE MAY BE USED IN PLACE OF HDPE PLASTIC SAFETY TOP CAP IN RURAL, NON-POPULATED AREAS WITH THE APPROVAL OF THE ENGINEER.
- 3) UNLESS OTHERWISE SPECIFIED, ATTACH CHAIN-LINK FABRIC TO POSTS AND RACES WITH STANDARD TIE WIRE MEETING SPECIFICATIONS.
- 4) SAFETY TOP CAP REQUIRED ON THE ENTIRE LENGTH OF FENCE CHAIN LINK, 2-FT, ANIMAL BARRIER. DO NOT PLACE SAFETY TOP CAP AROUND TURN-AROUND RADIUS.
- 5) ALL FENCE COMPONENTS SHALL BE PVC COATED, DARK GREEN IN COLOR.
- 6) TENSION WIRE SHALL HAVE NO VISIBLE SAG WHEN FULLY TENSIONED.

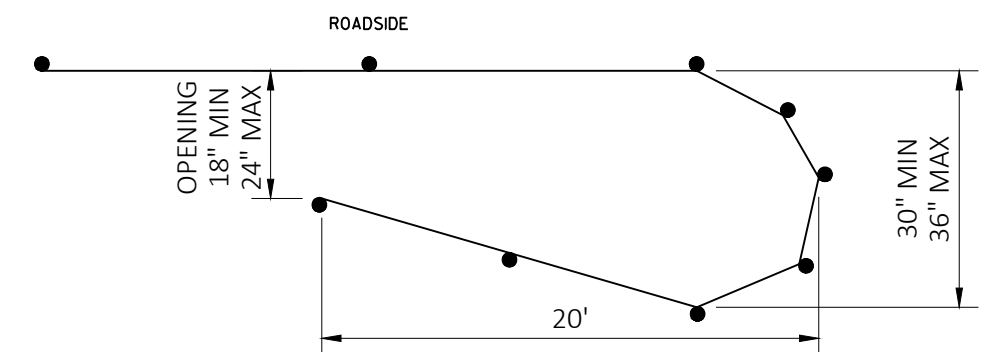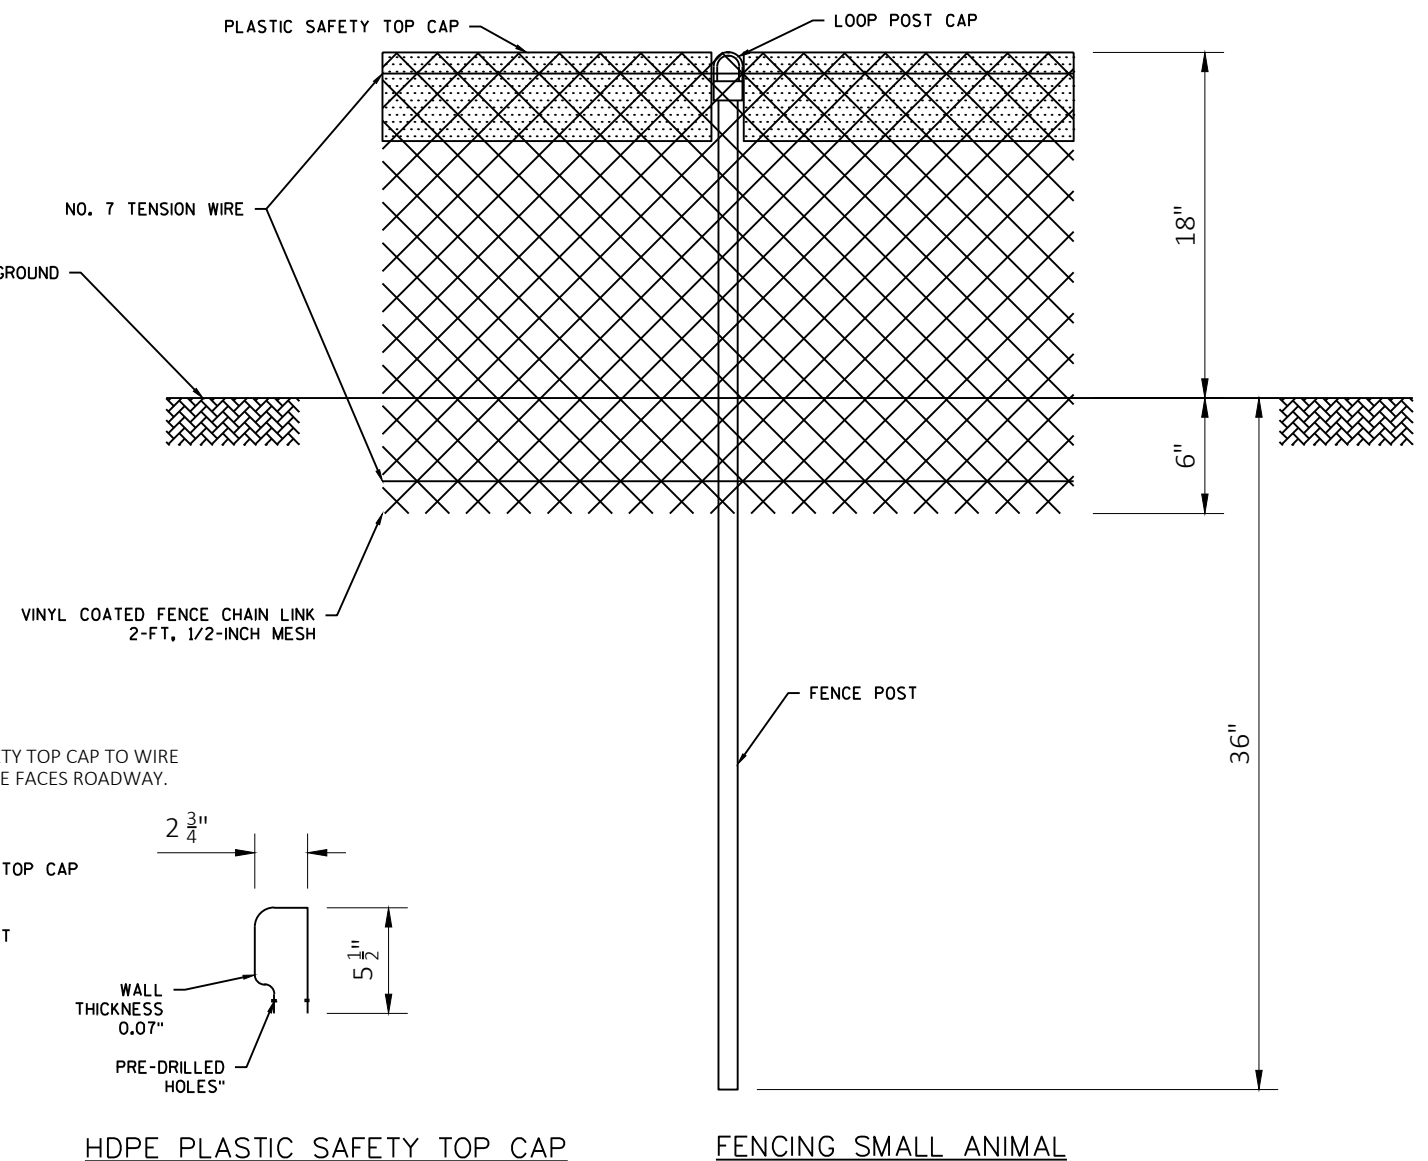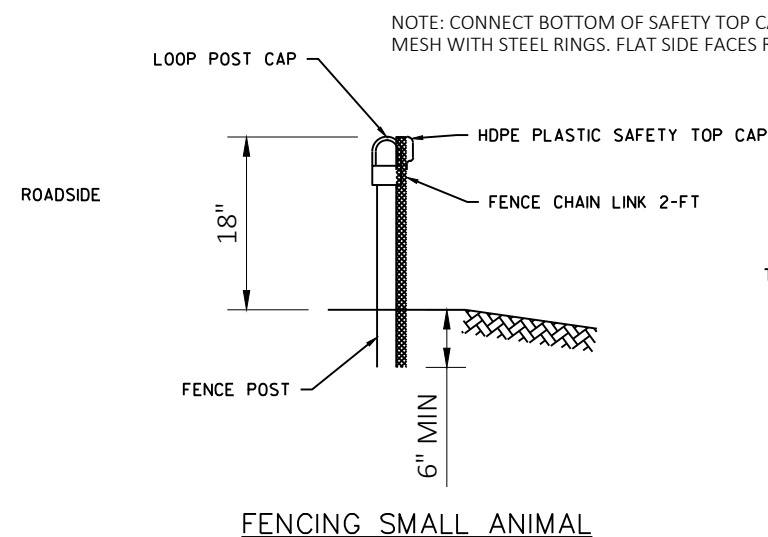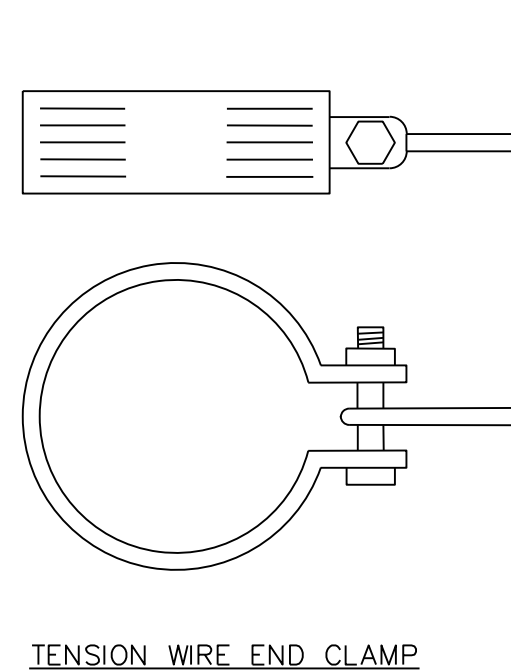


NOTES
THE PURPOSE OF THE SMALL ANIMAL TURN AROUNDS ARE TO REDIRECT THE TURTLES AWAY FROM THE ROADWAY. PLACE FENCE POSTS ON THE UPSLOPE SIDE OF FENCE. TURTLE BARRIER POSTS FOR THE TURN-AROUND SHOULD BE ON THE OUTSIDE OF THE TURN-AROUND. 5 POSTS MINIMUM WITHIN ARC OF TURN-AROUND.

FENCING SMALL ANIMAL TURN-AROUND DETAIL

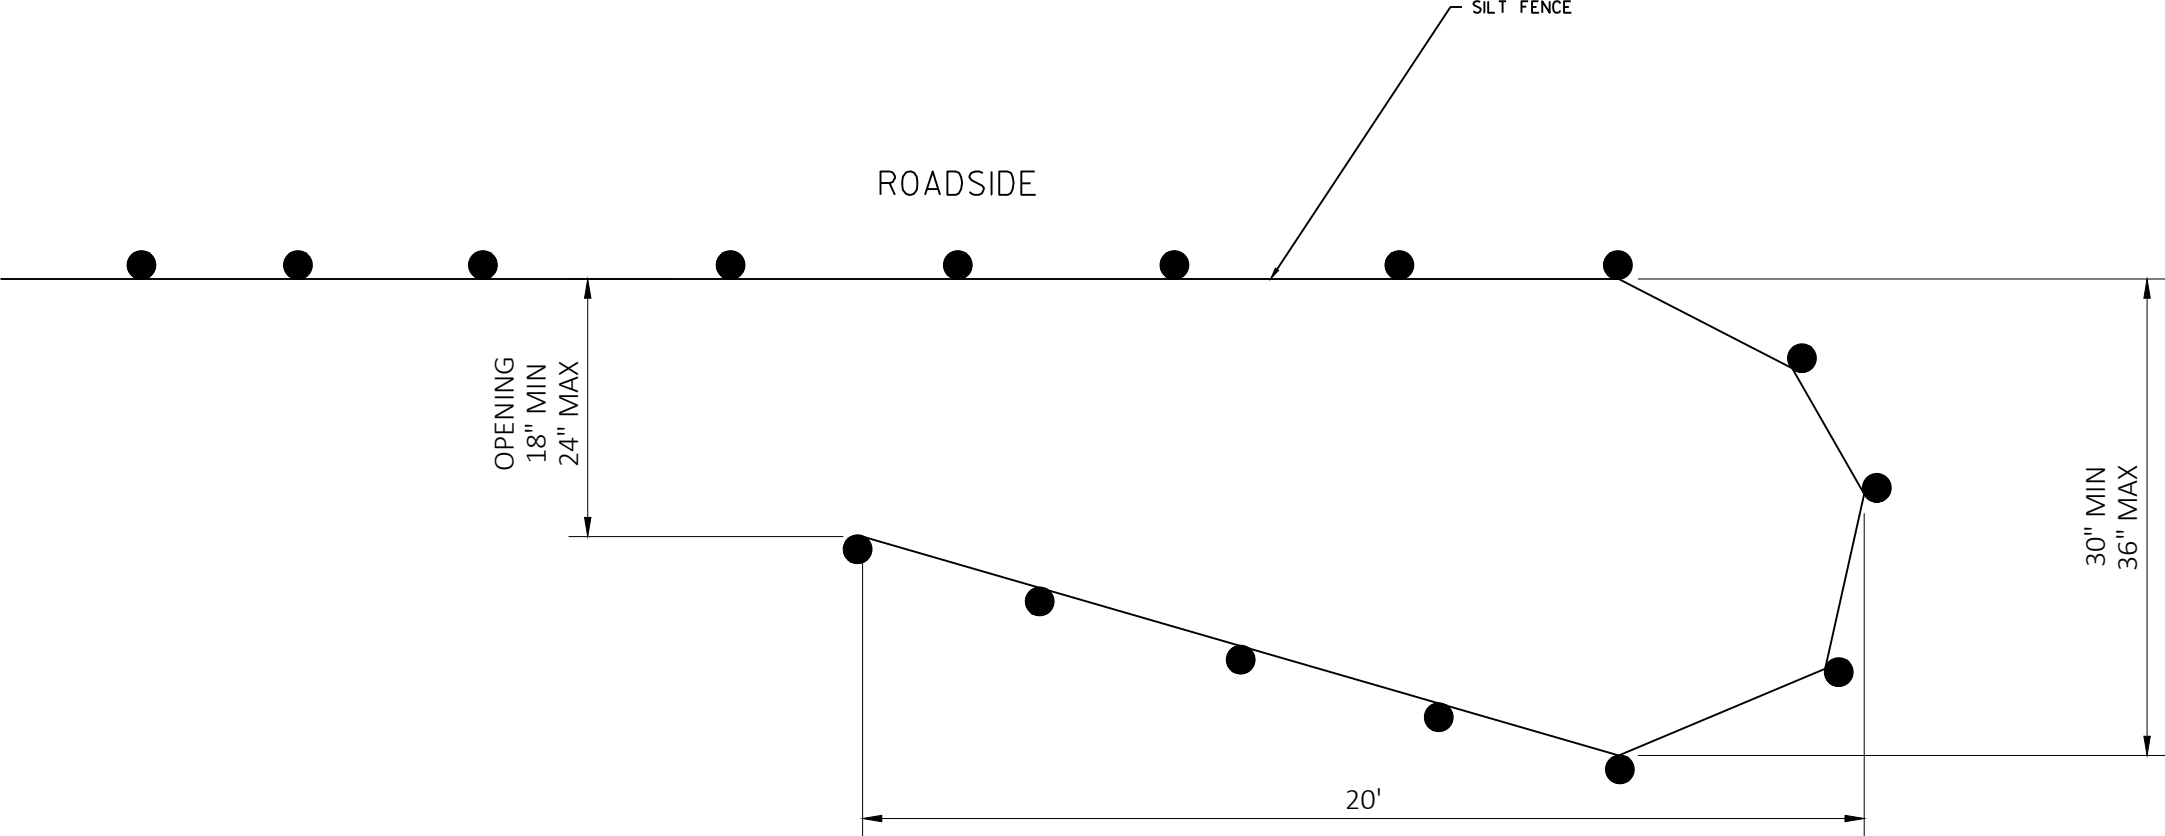

NOTES
THE PURPOSE OF THE TURTLE TURN-AROUNDS ARE TO REDIRECT THE TURTLES AWAY FROM THE CONSTRUCTION ZONE. DESIGN SHOULD ALSO INCLUDE TRENCHED SEDIMENT FENCING AND FENCING SUPPORTS ON UPSLOPE SIDE OF FENCE. SILT FENCE POSTS FOR THE TURN-AROUND SHOULD BE ON THE OUTSIDE OF THE TURN AROUND.

SILT FENCE TURTLE EXCLUSION BARRIER

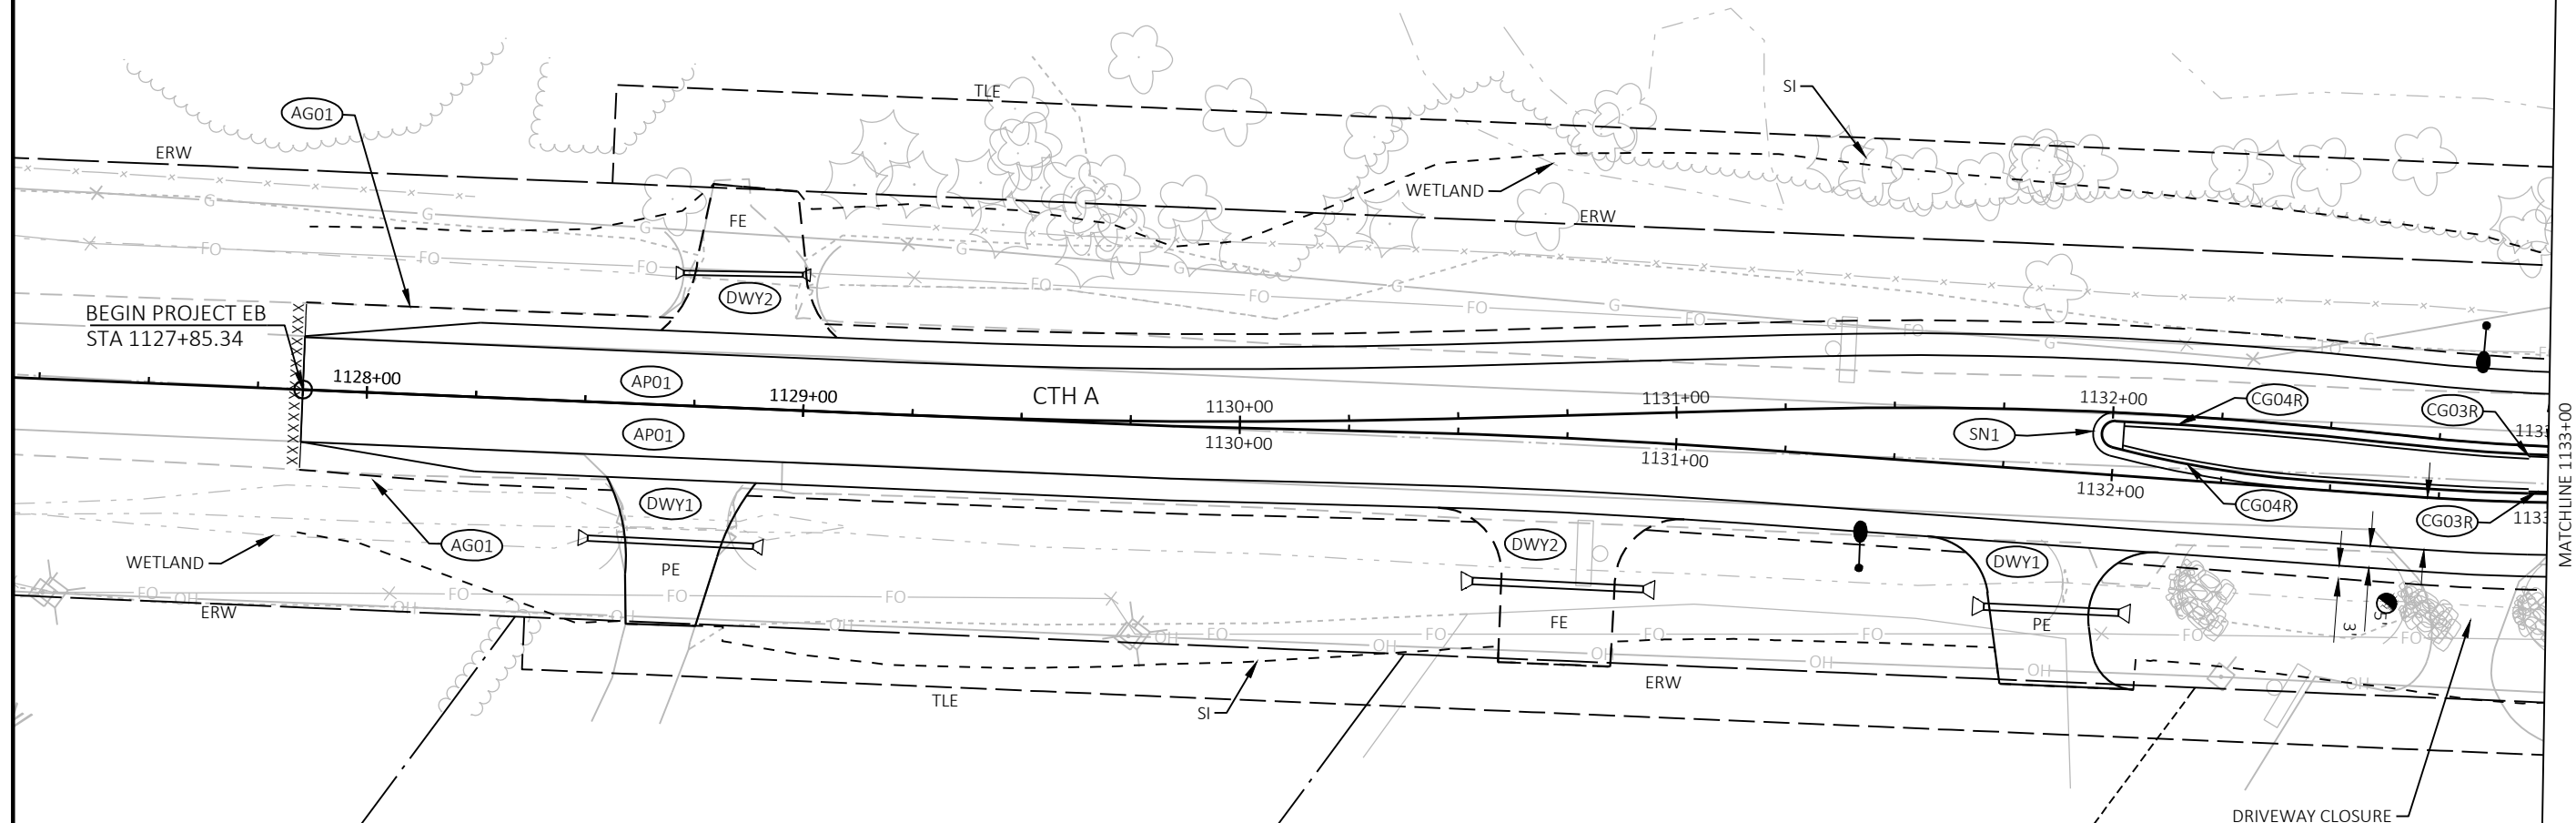

LEGEND

AP01	HMA PAVEMENT 4 LT 58-28 S 2" (UPPER LAYER)	CP01	CONCRETE TRUCK APRON 12-INCH (RED)
	HMA PAVEMENT 3 LT 58-28 S 3.5" (LOWER LAYER)	AFL	ASPHALTIC FLUME
AP02	HMA PAVEMENT 4 LT 58-28 S 2" (UPPER LAYER)	DWY1	ASPHALTIC SURFACE DRIVEWAYS & FIELD ENTRANCES
	REMOVING ASPHALTIC SURFACE MILLING	DWY2	6" BASE AGGREGATE DENSE 1 1/4-INCH DRIVEWAY
AG01	BASE AGGREGATE DENSE 3/4-INCH	GR01	MGS GUARDRAIL 3
CG01	CONCRETE CURB & GUTTER 18-INCH, TYPE A, REVERSE SLOPE	GR02	MGS GUARDRAIL TERMINAL EAT
CG02	CONCRETE CURB & GUTTER 4-INCH SLOPED 36-INCH, TYPE T	GR03	MGS GUARDRAIL SHORT RADIUS
CG03	CONCRETE CURB & GUTTER 30-INCH, TYPE D	GR04	MGS GUARDRAIL SHORT RADIUS TERMINAL
CG03R	CONCRETE CURB & GUTTER 30-INCH, TYPE D, REVERSE SLOPE	GR05	MGS GUARDRAIL TERMINAL TYPE 2
CG04	CONCRETE CURB & GUTTER, 4-INCH SLOPED 36-INCH, TYPE D	SN1	CONCRETE MEDIAN SLOPED NOSE TYPE 1
CG04R	CONCRETE CURB & GUTTER, 4-INCH SLOPED 36-INCH, TYPE D REVERSE SLOPE	SN2	CONCRETE MEDIAN SLOPED NOSE TYPE 2
CG05	CONCRETE CURB & GUTTER 30-INCH, TYPE D DRIVEWAY CURB	XXXX	SAWING ASPHALT

PROJECT NO: 2814-03-70


HWY: CTH A

COUNTY: RACINE

PLAN DETAILS - CTH A

SHEET

E

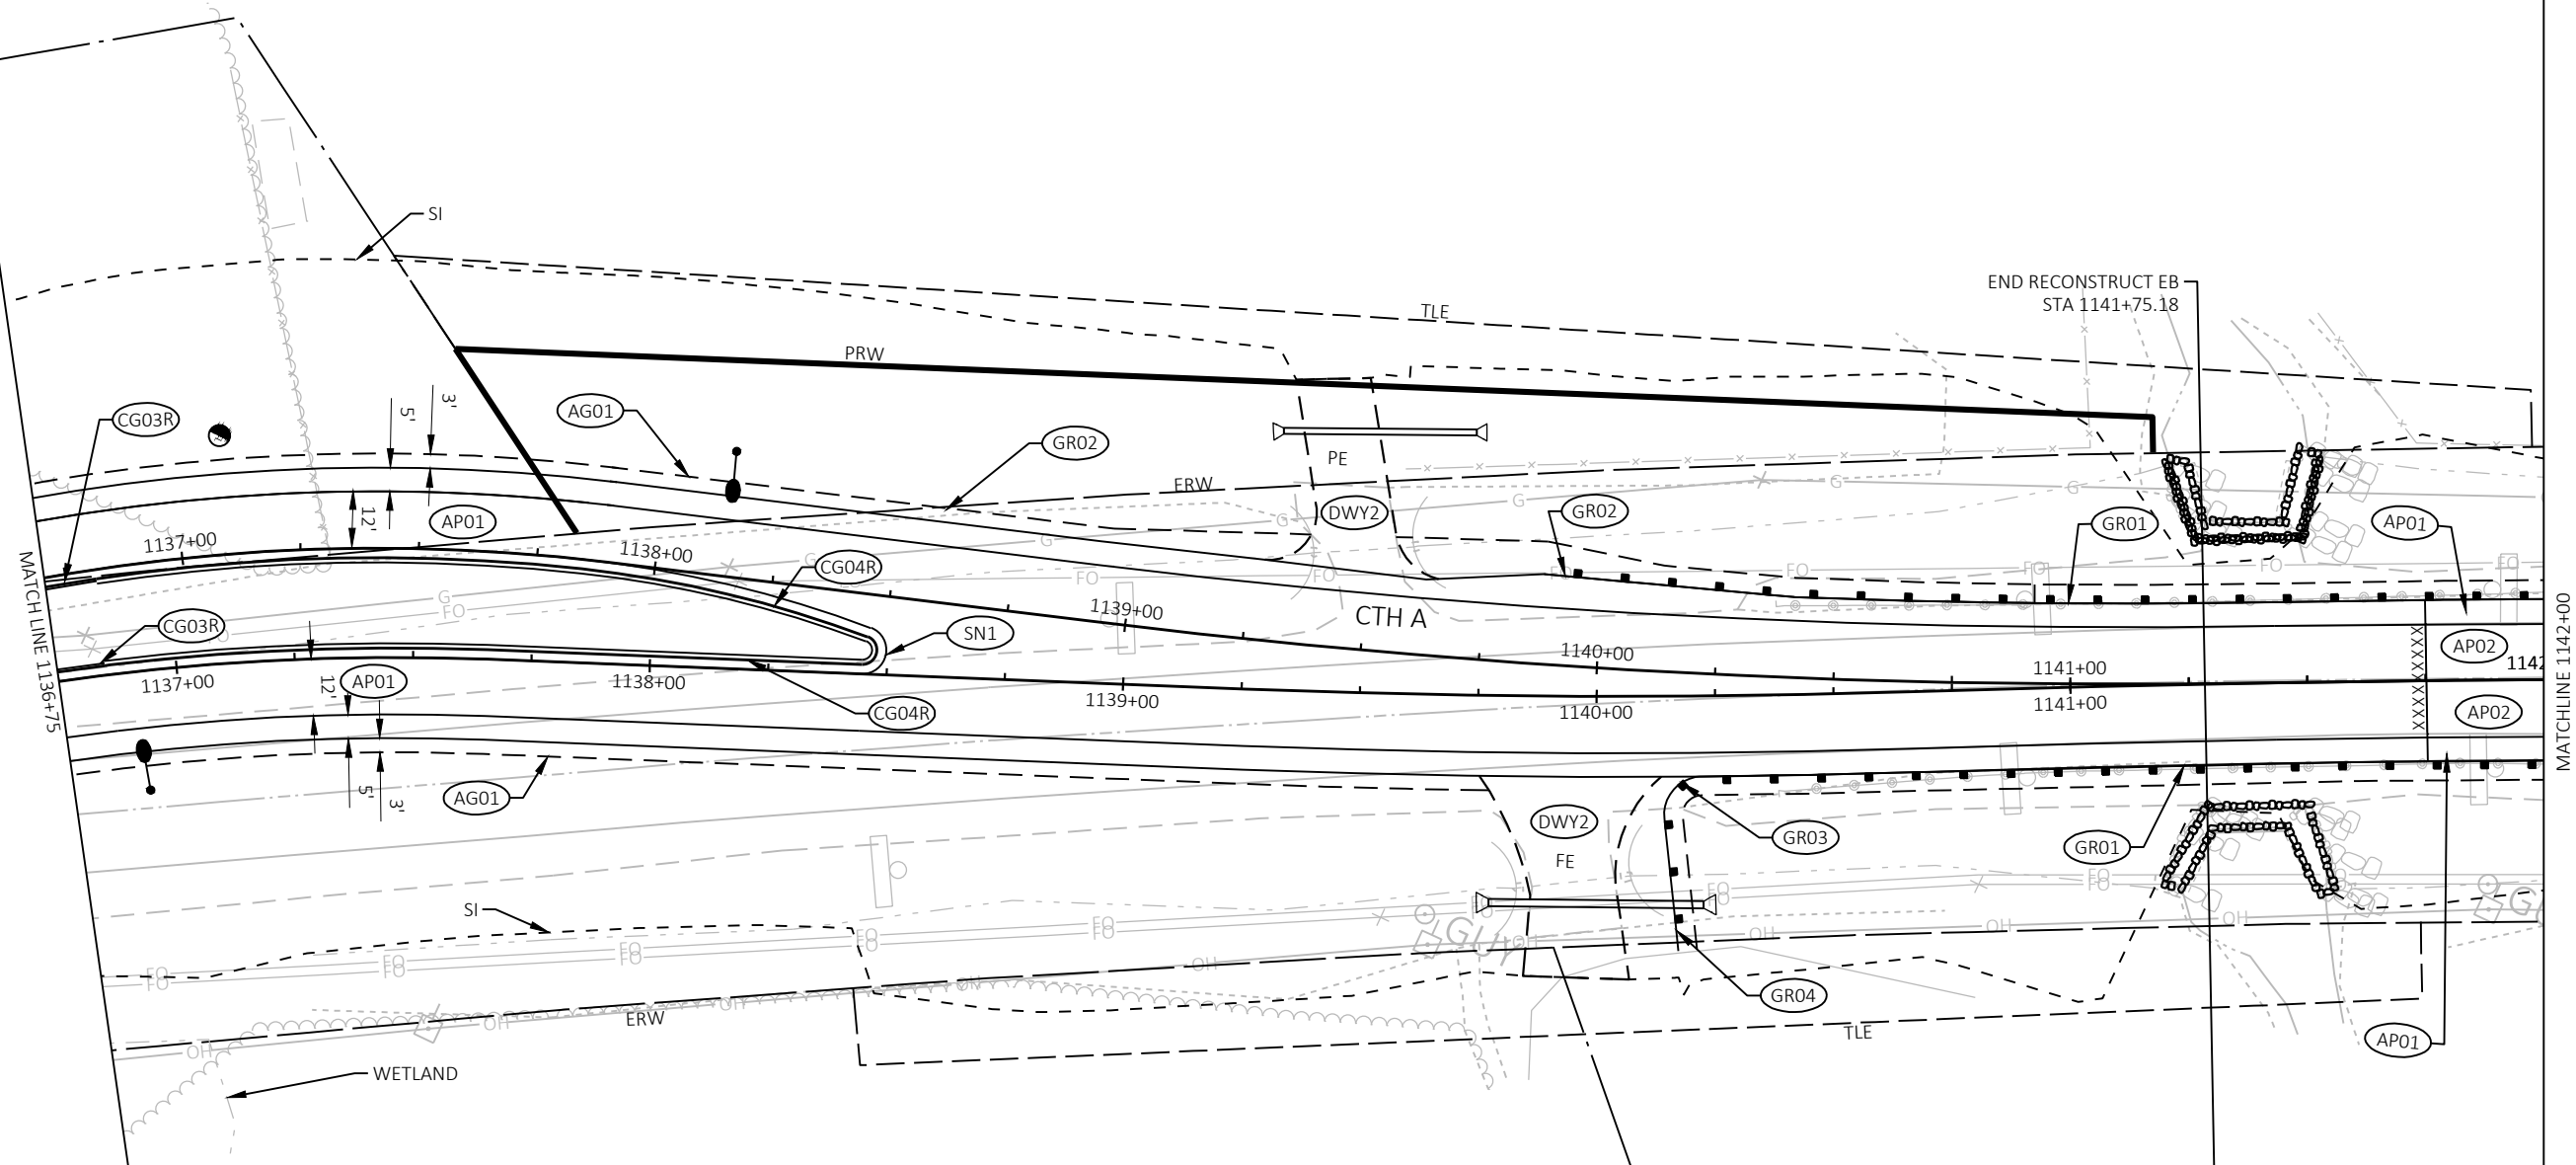

LEGEND

AP01	HMA PAVEMENT 4 LT 58-28 S 2" (UPPER LAYER)	CP01	CONCRETE TRUCK APRON 12-INCH (RED)
	HMA PAVEMENT 3 LT 58-28 S 3.5" (LOWER LAYER)	AFL	ASPHALTIC FLUME
AP02	HMA PAVEMENT 4 LT 58-28 S 2" (UPPER LAYER)	DWY1	ASPHALTIC SURFACE DRIVEWAYS & FIELD ENTRANCES
	REMOVING ASPHALTIC SURFACE MILLING	DWY2	6" BASE AGGREGATE DENSE 1 1/4-INCH DRIVEWAY
AG01	BASE AGGREGATE DENSE 3/4-INCH	GR01	MGS GUARDRAIL 3
CG01	CONCRETE CURB & GUTTER 18-INCH, TYPE A, REVERSE SLOPE	GR02	MGS GUARDRAIL TERMINAL EAT
CG02	CONCRETE CURB & GUTTER 4-INCH SLOPED 36-INCH, TYPE T	GR03	MGS GUARDRAIL SHORT RADIUS
CG03	CONCRETE CURB & GUTTER 30-INCH, TYPE D	GR04	MGS GUARDRAIL SHORT RADIUS TERMINAL
CG03R	CONCRETE CURB & GUTTER 30-INCH, TYPE D, REVERSE SLOPE	GR05	MGS GUARDRAIL TERMINAL TYPE 2
CG04	CONCRETE CURB & GUTTER, 4-INCH SLOPED 36-INCH, TYPE D	SN1	CONCRETE MEDIAN SLOPED NOSE TYPE 1
CG04R	CONCRETE CURB & GUTTER, 4-INCH SLOPED 36-INCH, TYPE D REVERSE SLOPE	SN2	CONCRETE MEDIAN SLOPED NOSE TYPE 2
CG05	CONCRETE CURB & GUTTER 30-INCH, TYPE D DRIVEWAY CURB	XXXX	SAWING ASPHALT

PROJECT NO: 2814-03-70

HWY: CTH A

COUNTY: RACINE

PLAN DETAILS - CTH A


SHEET

E



AP01	HMA PAVEMENT 4 LT 58-28 S 2" (UPPER LAYER)	CP01	CONCRETE TRUCK APRON 12-INCH (RED)
	HMA PAVEMENT 3 LT 58-28 S 3.5" (LOWER LAYER)	AFL	ASPHALTIC FLUME
AP02	HMA PAVEMENT 4 LT 58-28 S 2" (UPPER LAYER)	DWY1	ASPHALTIC SURFACE DRIVEWAYS & FIELD ENTRANCES
	REMOVING ASPHALTIC SURFACE MILLING	DWY2	6" BASE AGGREGATE DENSE 1 1/4-INCH DRIVEWAY
AG01	BASE AGGREGATE DENSE 3/4-INCH	GR01	MGS GUARDRAIL 3
CG01	CONCRETE CURB & GUTTER 18-INCH, TYPE A, REVERSE SLOPE	GR02	MGS GUARDRAIL TERMINAL EAT
CG02	CONCRETE CURB & GUTTER 4-INCH SLOPED 36-INCH, TYPE T	GR03	MGS GUARDRAIL SHORT RADIUS
CG03	CONCRETE CURB & GUTTER 30-INCH, TYPE D	GR04	MGS GUARDRAIL SHORT RADIUS TERMINAL
CG03R	CONCRETE CURB & GUTTER 30-INCH, TYPE D, REVERSE SLOPE	GR05	MGS GUARDRAIL TERMINAL TYPE 2
CG04	CONCRETE CURB & GUTTER, 4-INCH SLOPED 36-INCH, TYPE D	SN1	CONCRETE MEDIAN SLOPED NOSE TYPE 1
CG04R	CONCRETE CURB & GUTTER, 4-INCH SLOPED 36-INCH, TYPE D REVERSE SLOPE	SN2	CONCRETE MEDIAN SLOPED NOSE TYPE 2
CG05	CONCRETE CURB & GUTTER 30-INCH, TYPE D DRIVEWAY CURB	XXXX	SAWING ASPHALT

1

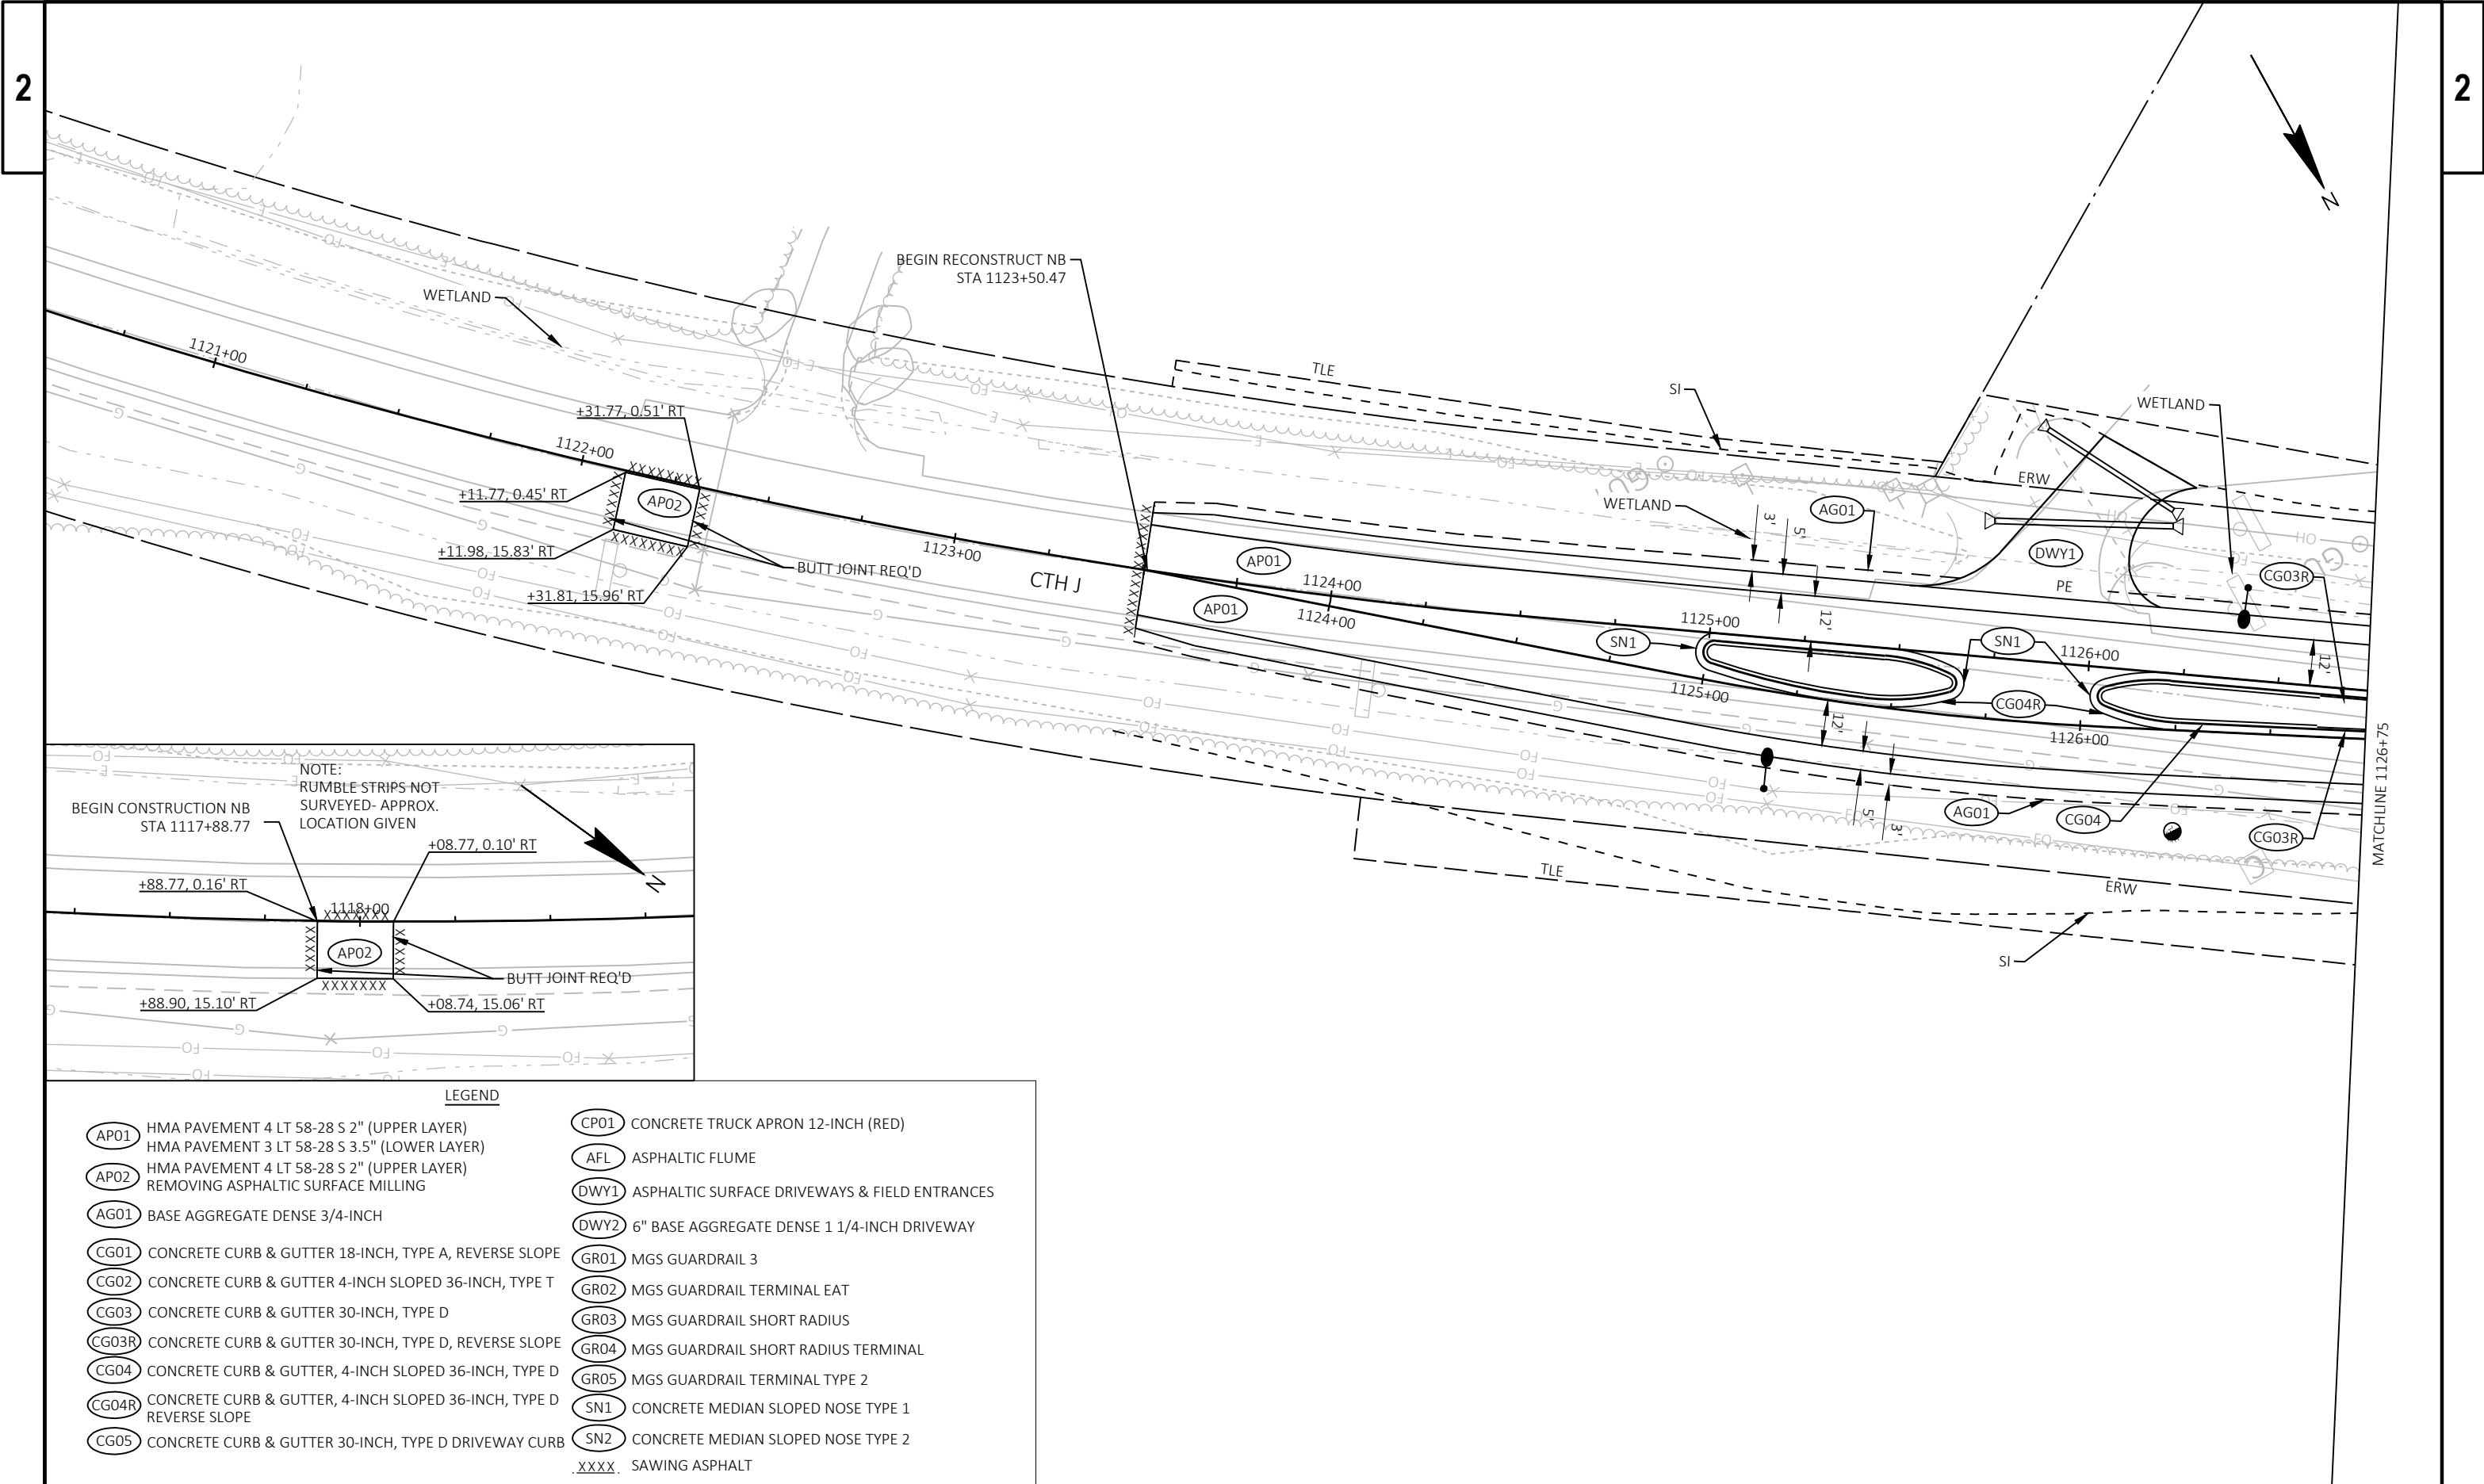

PROJECT NO: 2814-03-70


HWY: CTH J

COUNTY: RACINE

PLAN DETAILS - CTH J


SHEET

E

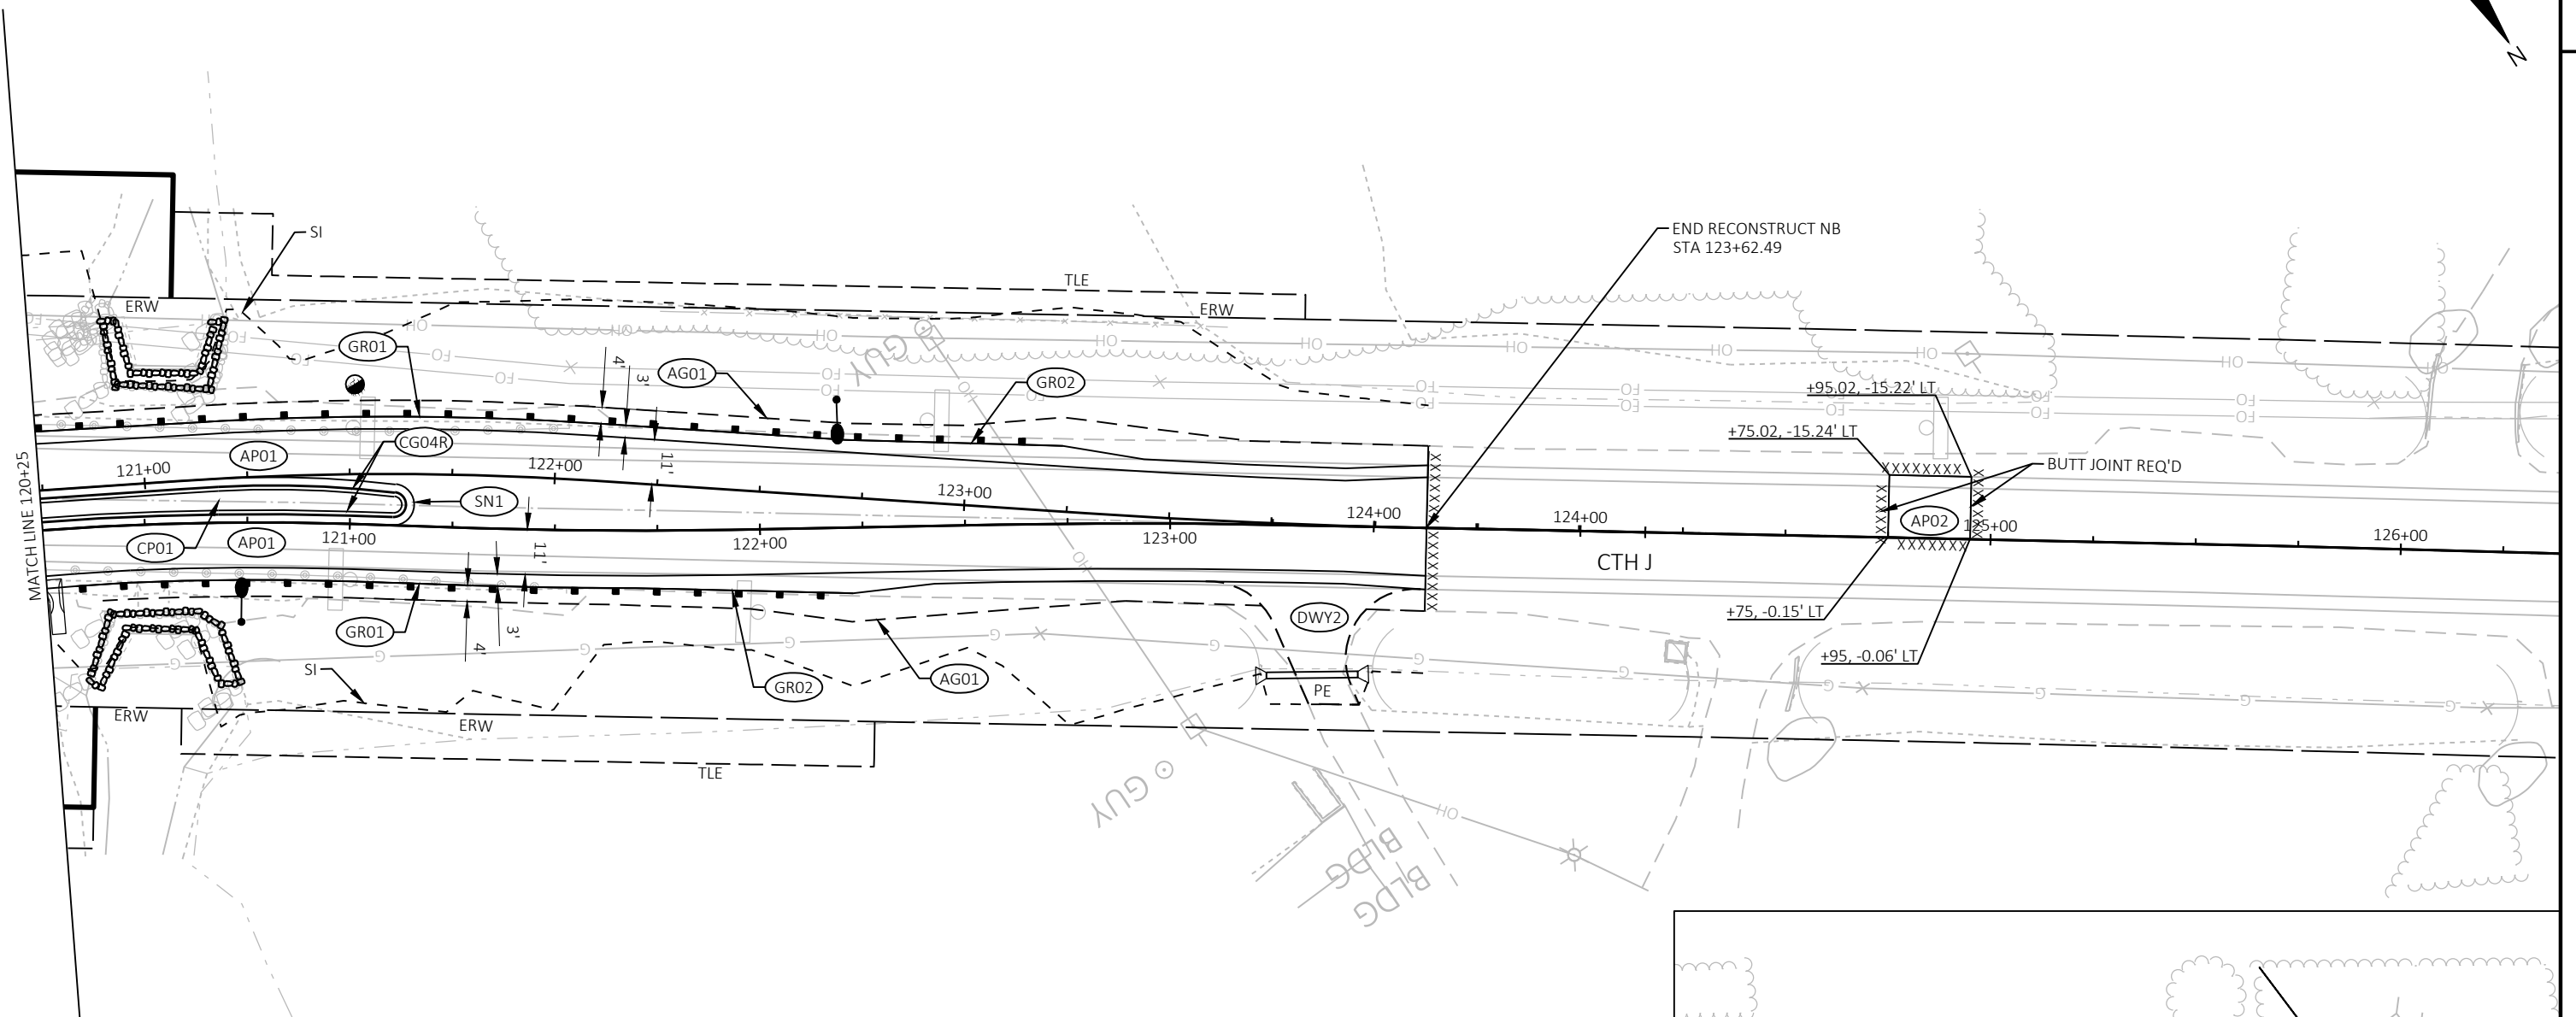

LEGEND

- | | | | |
|-------|---|------|---|
| AP01 | HMA PAVEMENT 4 LT 58-28 S 2" (UPPER LAYER) | CP01 | CONCRETE TRUCK APRON 12-INCH (RED) |
| AP02 | HMA PAVEMENT 3 LT 58-28 S 3.5" (LOWER LAYER) | AFL | ASPHALTIC FLUME |
| | REMOVING ASPHALTIC SURFACE MILLING | DWY1 | ASPHALTIC SURFACE DRIVEWAYS & FIELD ENTRANCES |
| AG01 | BASE AGGREGATE DENSE 3/4-INCH | DWY2 | 6" BASE AGGREGATE DENSE 1 1/4-INCH DRIVEWAY |
| CG01 | CONCRETE CURB & GUTTER 18-INCH, TYPE A, REVERSE SLOPE | GR01 | MGS GUARDRAIL 3 |
| CG02 | CONCRETE CURB & GUTTER 4-INCH SLOPED 36-INCH, TYPE T | GR02 | MGS GUARDRAIL TERMINAL EAT |
| CG03 | CONCRETE CURB & GUTTER 30-INCH, TYPE D | GR03 | MGS GUARDRAIL SHORT RADIUS |
| CG03R | CONCRETE CURB & GUTTER 30-INCH, TYPE D, REVERSE SLOPE | GR04 | MGS GUARDRAIL SHORT RADIUS TERMINAL |
| CG04 | CONCRETE CURB & GUTTER, 4-INCH SLOPED 36-INCH, TYPE D | GR05 | MGS GUARDRAIL TERMINAL TYPE 2 |
| CG04R | CONCRETE CURB & GUTTER, 4-INCH SLOPED 36-INCH, TYPE D REVERSE SLOPE | SN1 | CONCRETE MEDIAN SLOPED NOSE TYPE 1 |
| CG05 | CONCRETE CURB & GUTTER 30-INCH, TYPE D DRIVEWAY CURB | SN2 | CONCRETE MEDIAN SLOPED NOSE TYPE 2 |
| | | XXXX | SAWING ASPHALT |

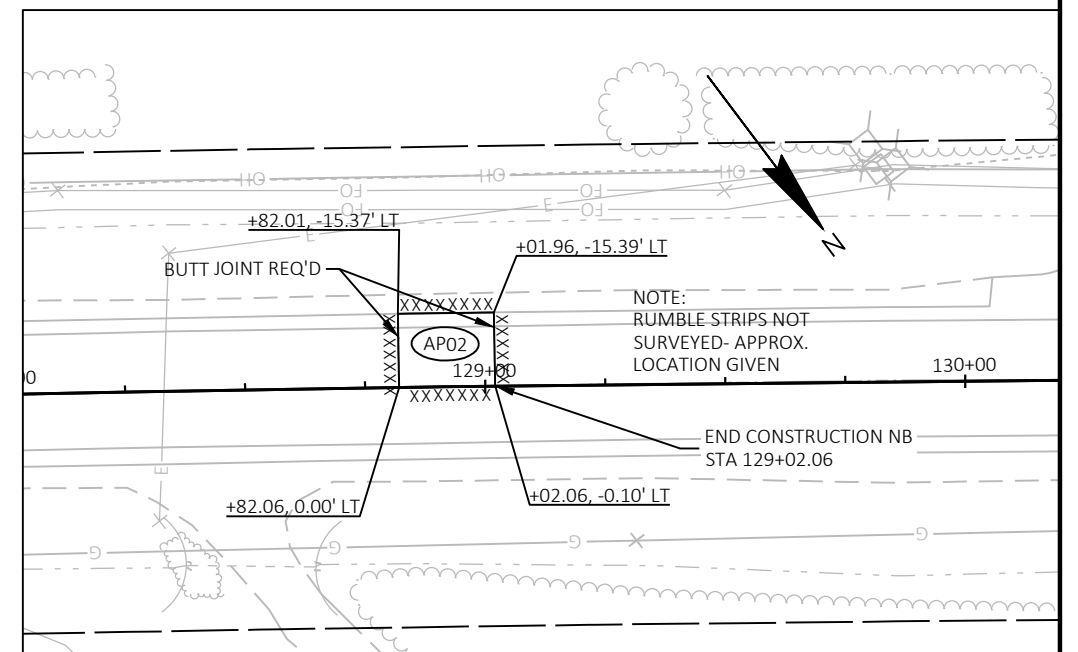

PROJECT NO: 2814-03-70

HWY: CTH A


COUNTY: RACINE



PLAN DETAILS - CTH J

SHEET

E

- CP01 CONCRETE TRUCK APRON 12-INCH (RED)
- AFL ASPHALTIC FLUME
- DWY1 ASPHALTIC SURFACE DRIVEWAYS & FIELD ENTRANCE
- DWY2 6" BASE AGGREGATE DENSE 1 1/4-INCH DRIVEWAY
- GR01 MGS GUARDRAIL 3
- GR02 MGS GUARDRAIL TERMINAL EAT
- GR03 MGS GUARDRAIL SHORT RADIUS
- GR04 MGS GUARDRAIL SHORT RADIUS TERMINAL
- GR05 MGS GUARDRAIL TERMINAL TYPE 2
- SN1 CONCRETE MEDIAN SLOPED NOSE TYPE 1
- SN2 CONCRETE MEDIAN SLOPED NOSE TYPE 2
- .XXXX SAWING ASPHALT

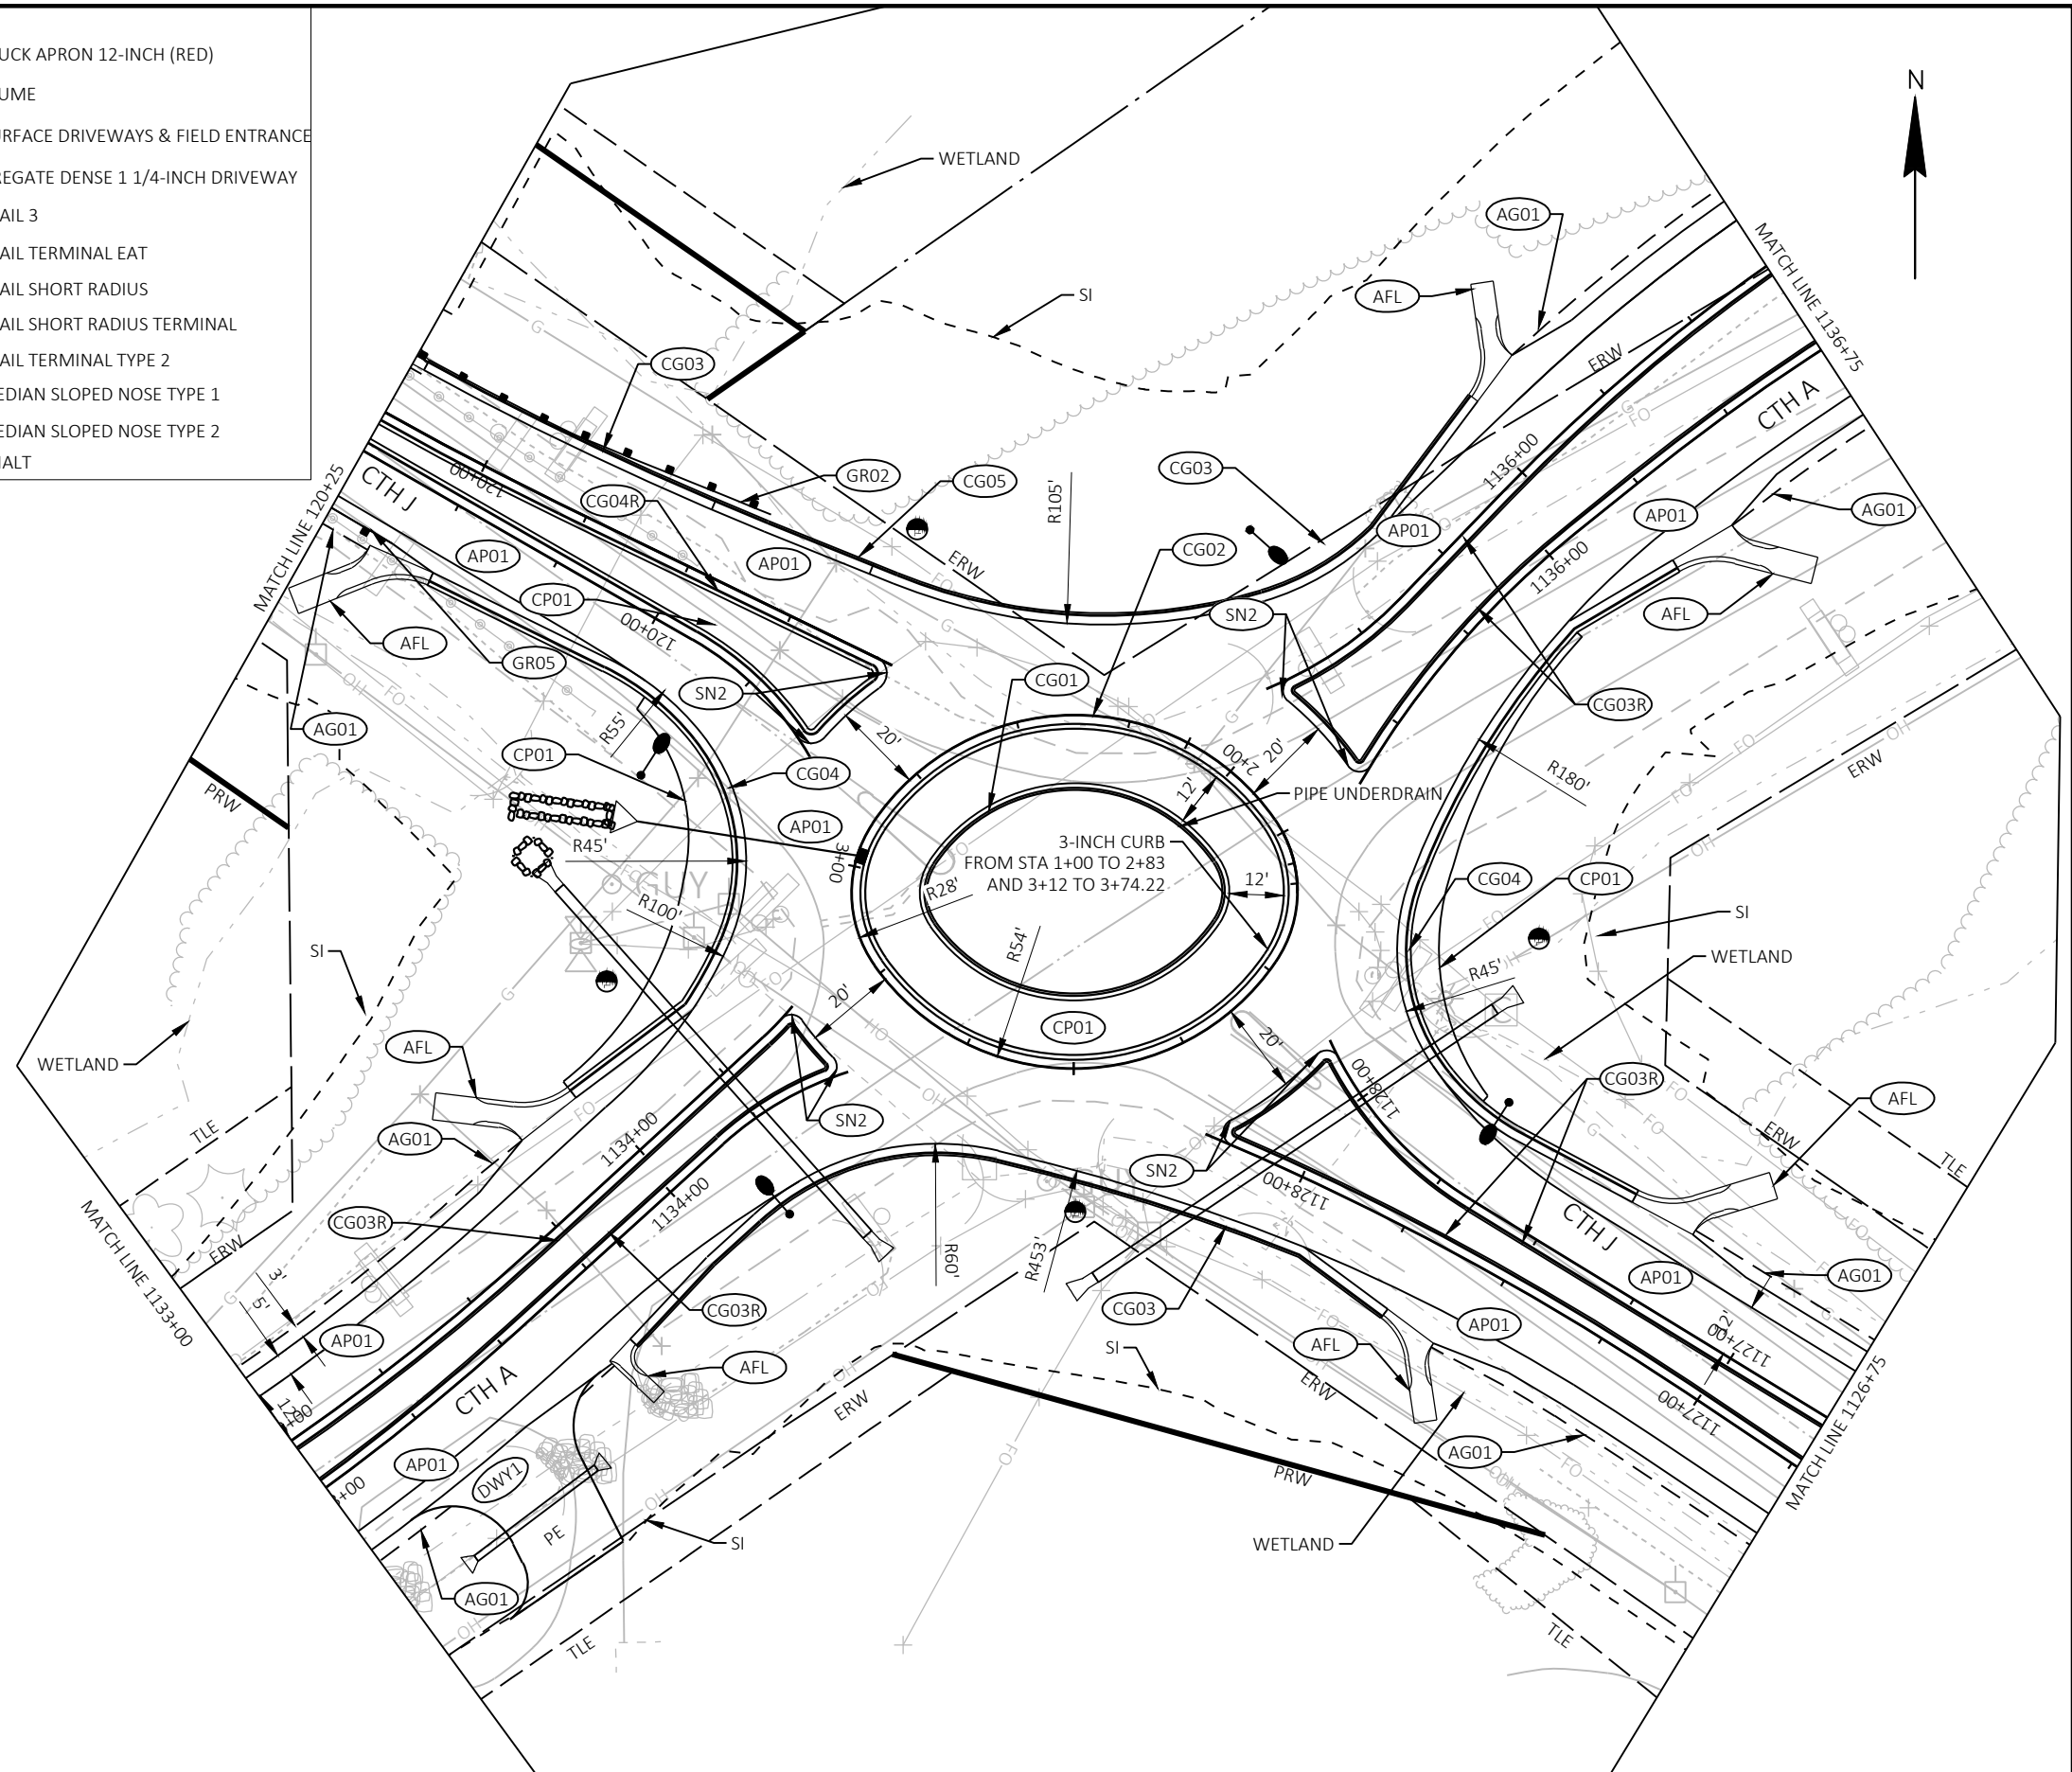

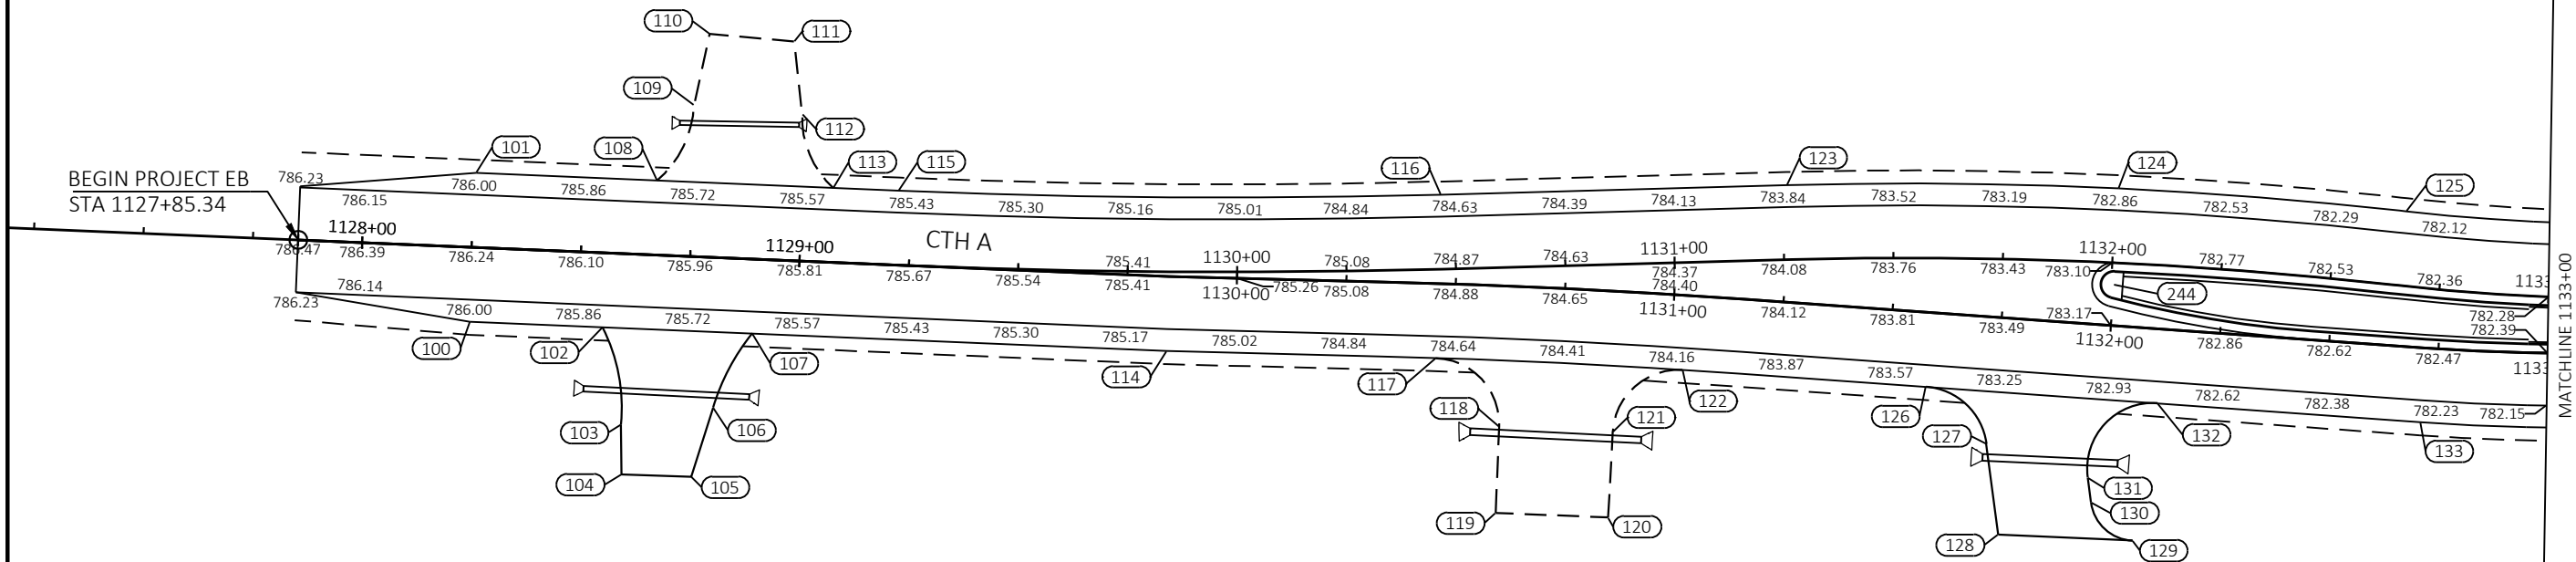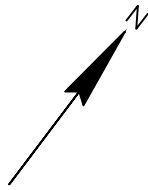

STA OS EB APPROACH					
POINT NUMBER	STATION	OFFSET	ELEVATION	NORTHING	EASTING
100	1128+25.34	17.00' RT	785.90	181545.16	529096.02
101	1128+25.34	17.00' LT	785.90	181573.10	529076.64
102	1128+55.67	17.00' RT	785.32	181562.46	529120.95
103	1128+60.82	39.04' RT	786.67	181547.29	529137.74
104	1128+61.39	50.39' RT	787.27	181538.29	529144.68
105	1128+77.31	50.24' RT	787.18	181547.49	529157.68
106	1128+81.65	34.33' RT	786.40	181563.03	529152.17
107	1128+89.89	17.00' RT	785.51	181581.96	529149.06
108	1128+66.69	17.00' LT	785.66	181596.67	529110.62
109	1128+74.41	34.52' LT	785.73	181615.47	529106.97
110	1128+77.31	50.91' LT	786.54	181630.59	529100.01
111	1128+96.69	50.03' LT	786.65	181640.91	529116.43


STA OS EB APPROACH					
POINT NUMBER	STATION	OFFSET	ELEVATION	NORTHING	EASTING
112	1128+99.20	33.52' LT	783.88	181628.78	529127.90
113	1129+07.03	17.00' LT	785.43	181619.67	529143.76
114	1129+84.49	17.00' RT	785.01	181635.98	529226.89
115	1129+21.94	17.00' LT	785.35	181628.17	529156.01
116	1130+45.91	20.30' LT	784.56	181702.26	529255.23
117	1130+45.97	17.05' RT	784.57	181671.83	529276.88
118	1130+61.23	32.12' RT	784.43	181668.15	529297.86
119	1130+61.23	51.85' RT	784.52	181651.96	529309.14
120	1130+87.70	51.74' RT	783.75	181666.59	529330.28
121	1130+87.70	32.12' RT	783.98	181682.85	529319.31
122	1131+02.97	17.06' RT	784.02	181703.74	529323.45
123	1131+23.92	26.69' LT	783.73	181751.80	529316.98

STA OS EB APPROACH					
POINT NUMBER	STATION	OFFSET	ELEVATION	NORTHING	EASTING
124	1131+99.50	31.33' LT	782.75	181796.95	529377.77
125	1132+65.46	30.78' LT	782.07	181832.50	529433.33
126	1131+58.79	17.00' RT	783.36	181734.24	529370.05
127	1131+73.48	28.99' RT	780.80	181732.22	529388.91
128	1131+77.69	49.48' RT	782.47	181717.34	529403.62
129	1132+08.40	48.63' RT	782.34	181734.83	529428.89
130	1131+98.33	40.64' RT	782.50	181736.02	529416.09
131	1131+97.18	35.01' RT	782.59	181740.11	529412.05
132	1132+11.87	17.00' RT	782.68	181763.22	529414.52
133	1132+72.05	17.00' RT	782.14	181796.08	529464.94
244	1132+00.03	9.34' LT	783.67	181778.82	529390.22


STA OS EB EXIT					
POINT NUMBER	STATION	OFFSET	ELEVATION	NORTHING	EASTING
134	1136+86.20	17.00' RT	783.01	182068.21	529826.19
135	1137+65.60	17.00' RT	782.50	182103.33	529894.29
136	1137+91.51	38.40' LT	782.37	182164.43	529896.78
137	1136+85.49	19.40' LT	783.84	182098.75	529806.37
138	1136+85.00	3.00' LT	783.78	182084.57	529814.62
139	1137+90.13	21.46' LT	782.71	182148.28	529902.06
140	1138+46.33	9.75' LT	783.04	182159.19	529958.41
141	1138+44.75	5.00' LT	783.00	182154.20	529958.80
142	1138+44.75	0.00'	782.54	182149.59	529960.73
143	1138+44.75	17.00' RT	782.20	182133.91	529967.30
144	1139+25.88	17.00' RT	782.20	182165.26	530042.13


STA OS EB EXIT					
POINT NUMBER	STATION	OFFSET	ELEVATION	NORTHING	EASTING
145	1139+75.50	17.00' RT	782.34	182185.16	530088.03
146	1139+86.34	42.11' RT	780.94	182166.81	530108.39
147	1139+85.03	59.08' RT	780.02	182150.81	530114.19
148	1140+06.76	59.74' RT	780.11	182159.56	530134.79
149	1140+03.95	39.47' RT	781.30	182176.72	530123.61
150	1140+13.58	17.00' RT	782.42	182201.21	530122.92
151	1138+94.17	29.94' LT	782.19	182196.30	529994.74
152	1139+28.88	27.43' LT	782.27	182207.38	530027.68
153	1139+39.31	40.20' LT	781.76	182223.14	530032.14
154	1139+34.30	65.60' LT	781.10	182244.60	530017.71
155	1139+50.52	66.48' LT	780.40	182251.59	530031.79


STA OS EB EXIT					
POINT NUMBER	STATION	OFFSET	ELEVATION	NORTHING	EASTING
155B	1139+56.97	33.06' LT	782.06	182223.46	530050.89
156	1139+66.15	24.38' LT	782.39	182219.17	530062.67
157	1139+88.72	25.71' LT	782.41	182229.51	530082.45
158	1140+22.03	17.00' RT	782.41	182204.86	530130.62
159	1140+42.21	20.57' LT	782.81	182247.46	530132.44
160	1140+67.00	17.00' RT	782.40	182224.83	530171.34
161	1140+92.92	17.95' LT	783.21	182267.69	530178.84
162	1141+43.37	17.00' LT	783.39	182289.22	530224.65
163	1141+75.28	17.00' RT	782.58	182272.53	530268.18
164	1141+75.09	16.99' LT	783.37	182303.08	530253.29
165	1143+07.79	18.99' RT	782.99	182326.55	530388.74

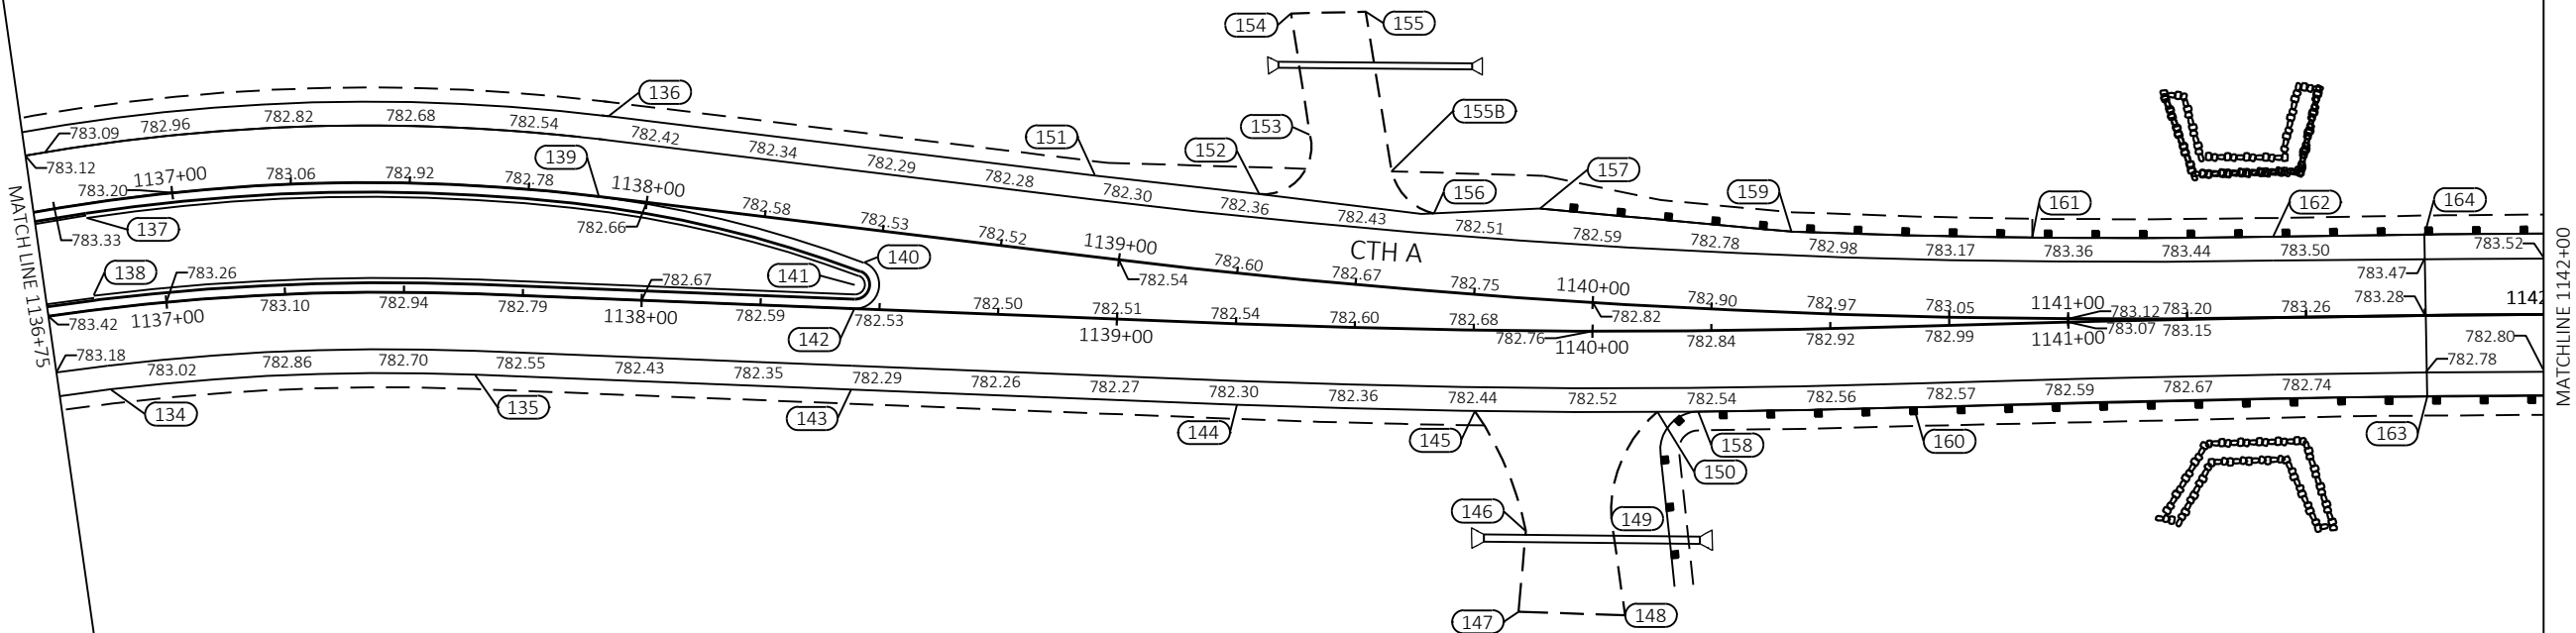

STA OS EB EXIT					
POINT NUMBER	STATION	OFFSET	ELEVATION	NORTHING	EASTING
166	1142+86.11	17.00' LT	783.70	182350.34	530354.11
167	1143+39.07	19.00' LT	783.81	182374.01	530401.72
168	1144+20.96	12.00' LT	784.47	182400.46	530479.77
169	1143+67.97	12.40' RT	783.58	182356.99	530440.87

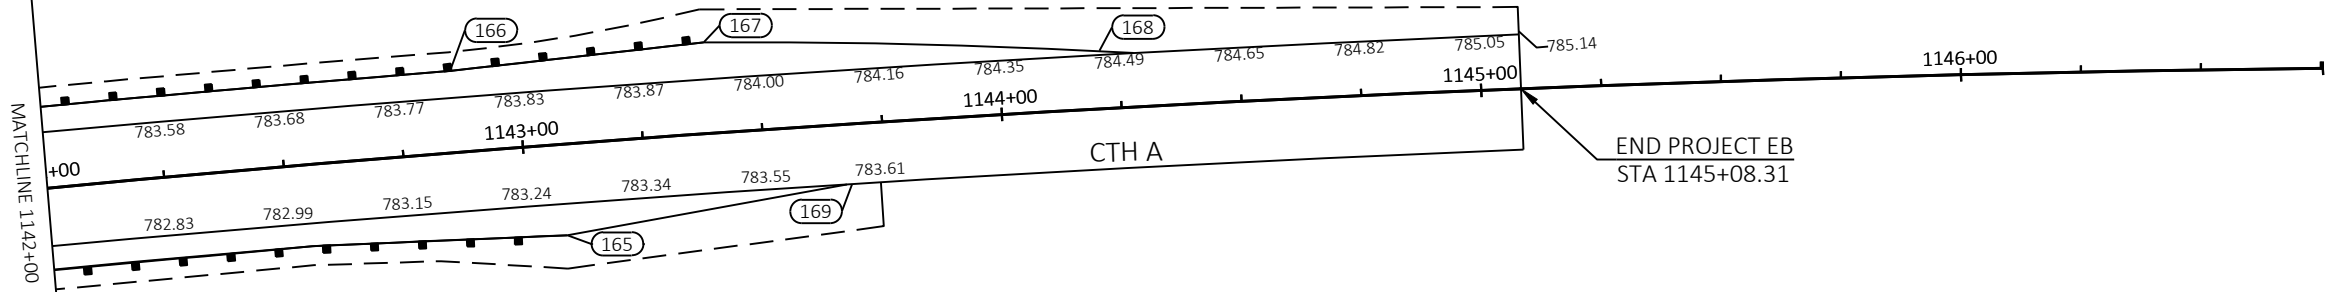


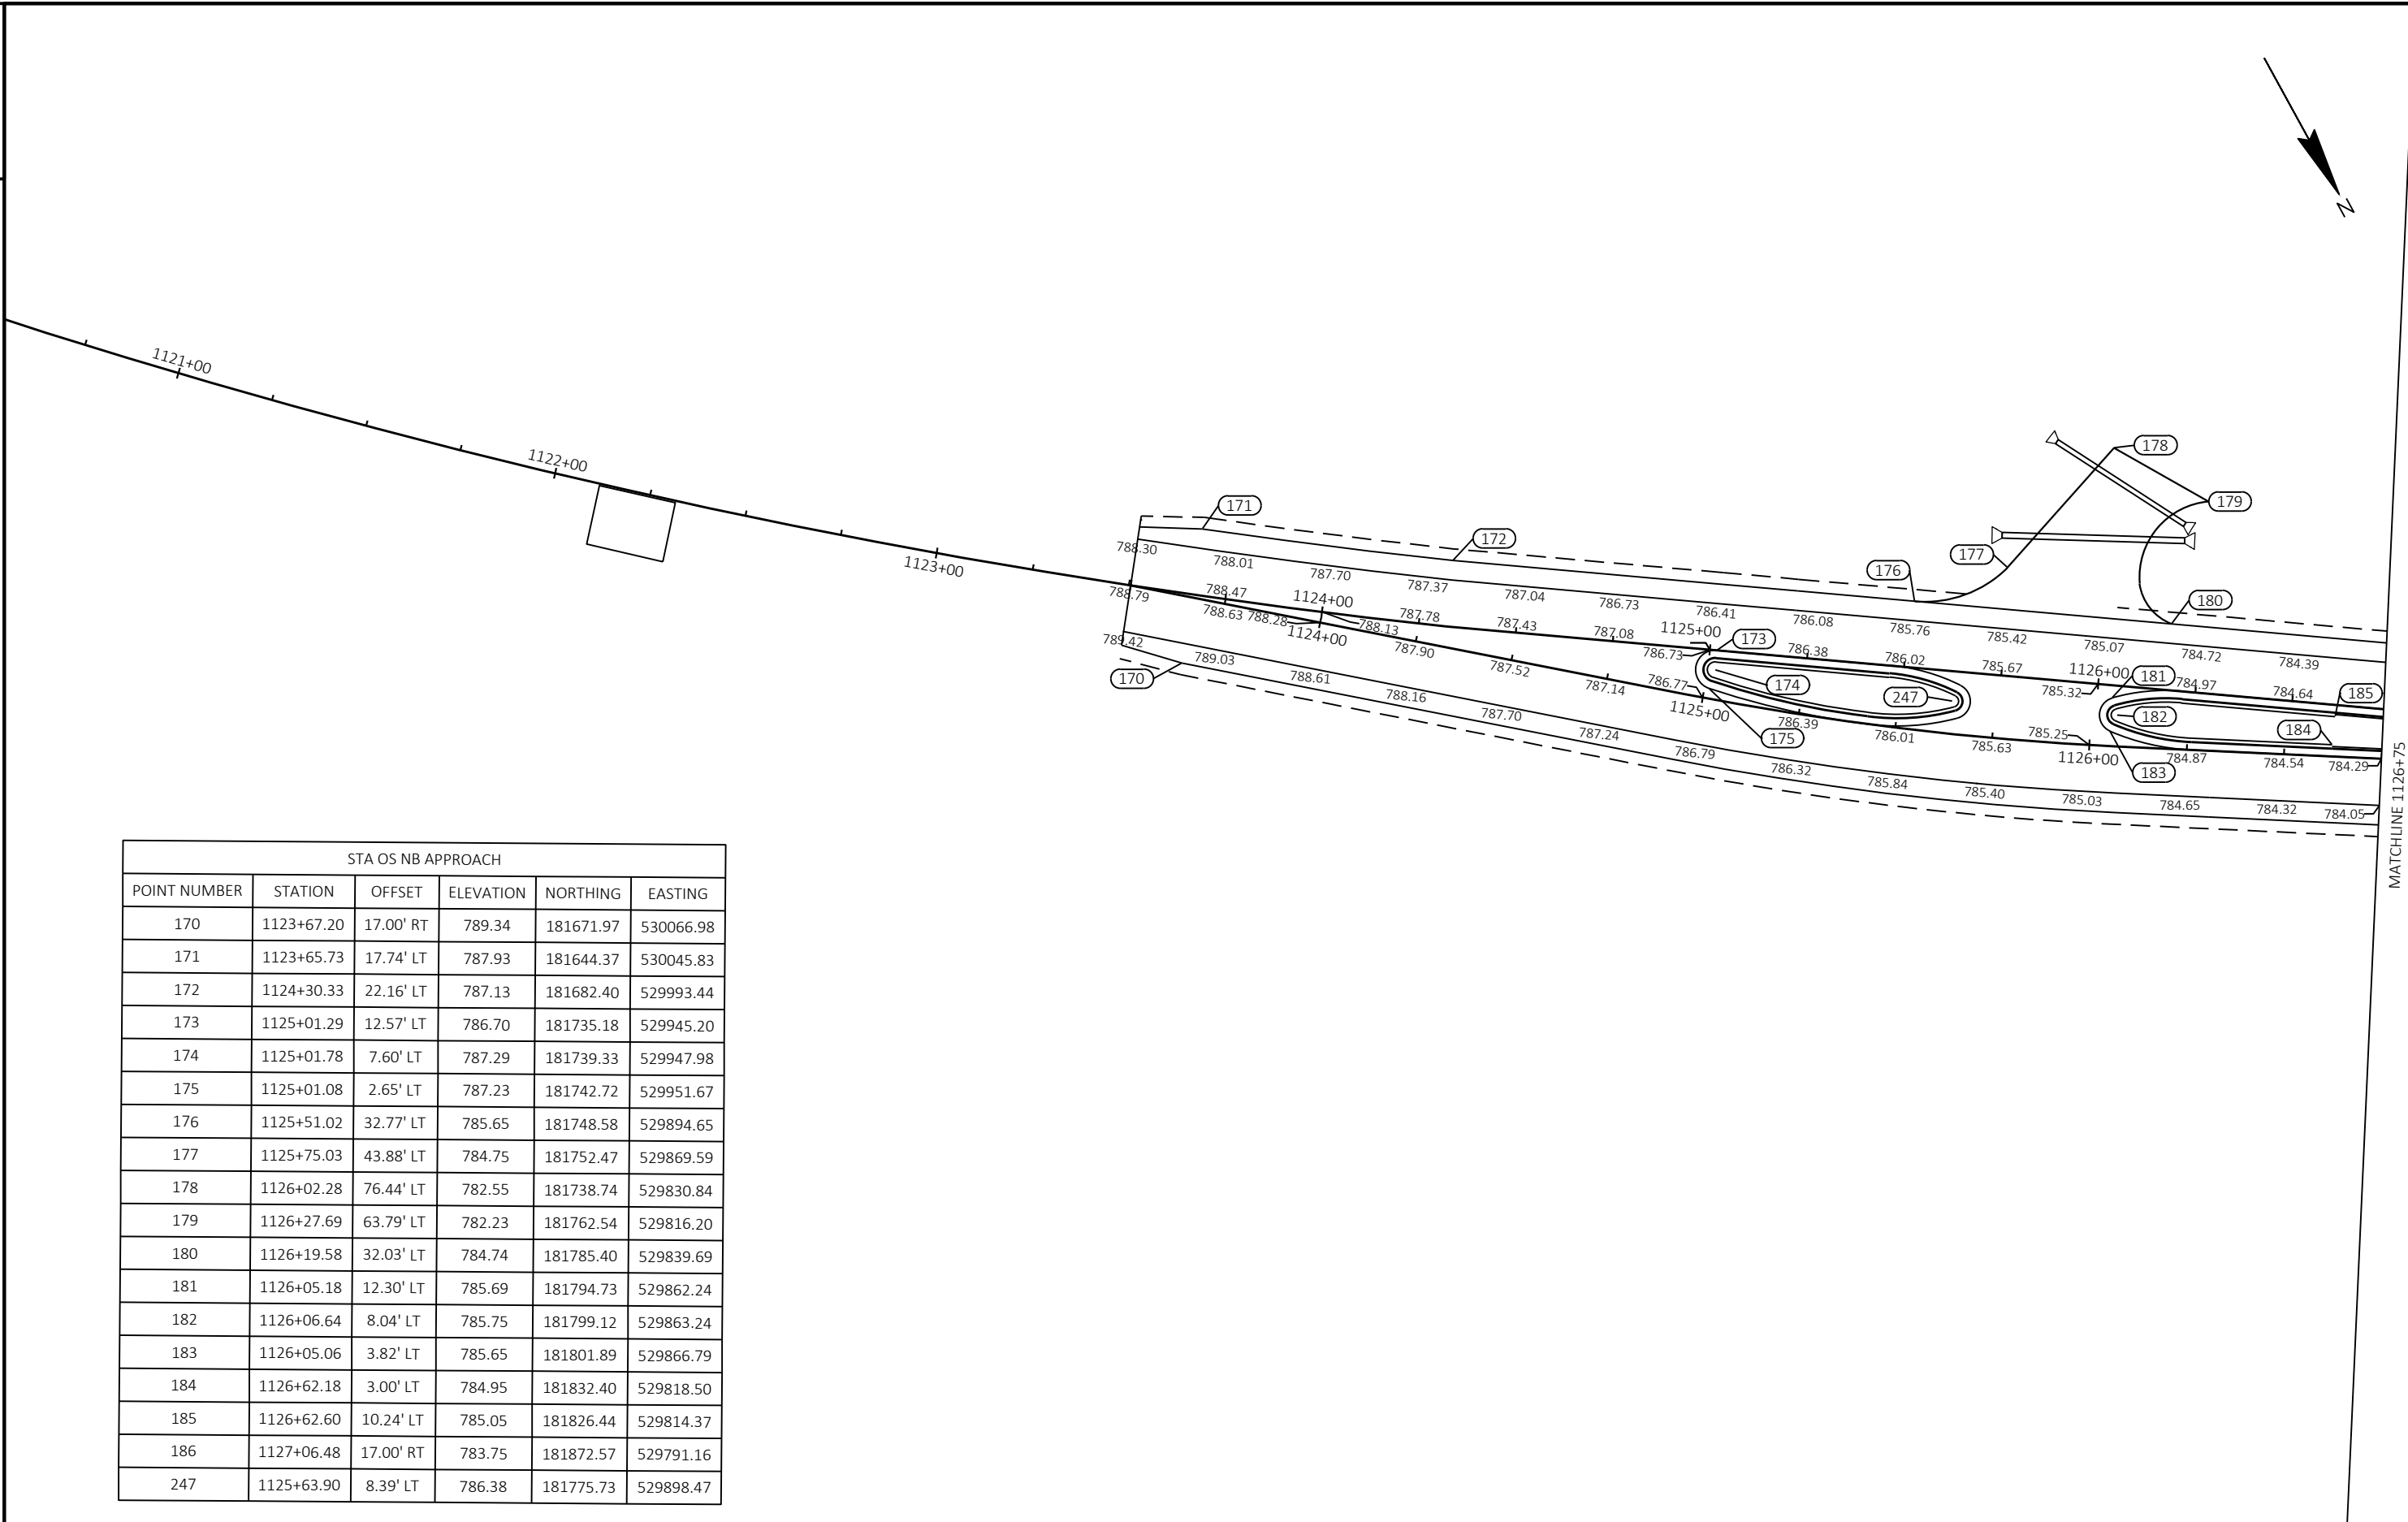



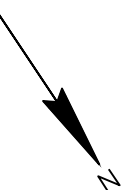


STA OS NB EXIT					
POINT NUMBER	STATION	OFFSET	ELEVATION	NORTHING	EASTING
196	122+22.38	16.00' RT	782.63	182185.45	529335.81
197	122+21.12	21.42' LT	782.61	182153.26	529316.68
198	121+49.05	26.59' LT	782.23	182109.88	529373.32
199	121+31.31	14.00' RT	782.24	182132.90	529411.13
200	121+10.43	0.00'	782.46	182109.36	529419.95
201	121+10.43	5.00' LT	0.00	182105.30	529417.04
202	121+10.87	9.98' LT	782.72	182101.50	529413.79
203	120+46.04	14.00' RT	781.96	182085.57	529480.72
204	120+68.33	24.74' LT	781.93	182064.69	529441.11

STA OS CENTER CIRCLE					
POINT NUMBER	STATION	OFFSET	ELEVATION	NORTHING	EASTING
225	2+05.05	61.91' RT	783.81	182038.04	529708.59
226	2+12.08	37.26' RT	783.99	182023.71	529684.45
227	2+62.33	44.06' RT	783.28	182029.63	529599.25
228	2+72.62	74.75' RT	782.48	182043.78	529564.57
229	2+91.87	111.00' RT	782.05	182024.83	529501.05
230	2+92.27	57.51' RT	782.80	181997.58	529547.10
231	3+04.87	37.08' RT	783.38	181959.61	529557.31
232	3+17.75	72.40' RT	782.65	181915.59	529530.94
233	3+19.68	86.29' RT	782.33	181902.70	529521.85
234	3+31.08	23.00' RT	784.07	181918.89	529588.05
235	3+23.43	23.00' RT	783.98	181927.26	529581.04
236	1+26.18	23.00' RT	784.61	181904.39	529679.17
237	1+43.61	23.00' RT	784.86	181919.38	529698.91
238	1+85.89	23.00' RT	784.84	181986.77	529706.09
239	2+00.14	23.00' RT	784.67	182001.67	529692.28
240	2+70.71	23.99' RT	783.79	182005.43	529598.01
241	2+82.43	24.03' RT	783.79	181994.08	529585.44

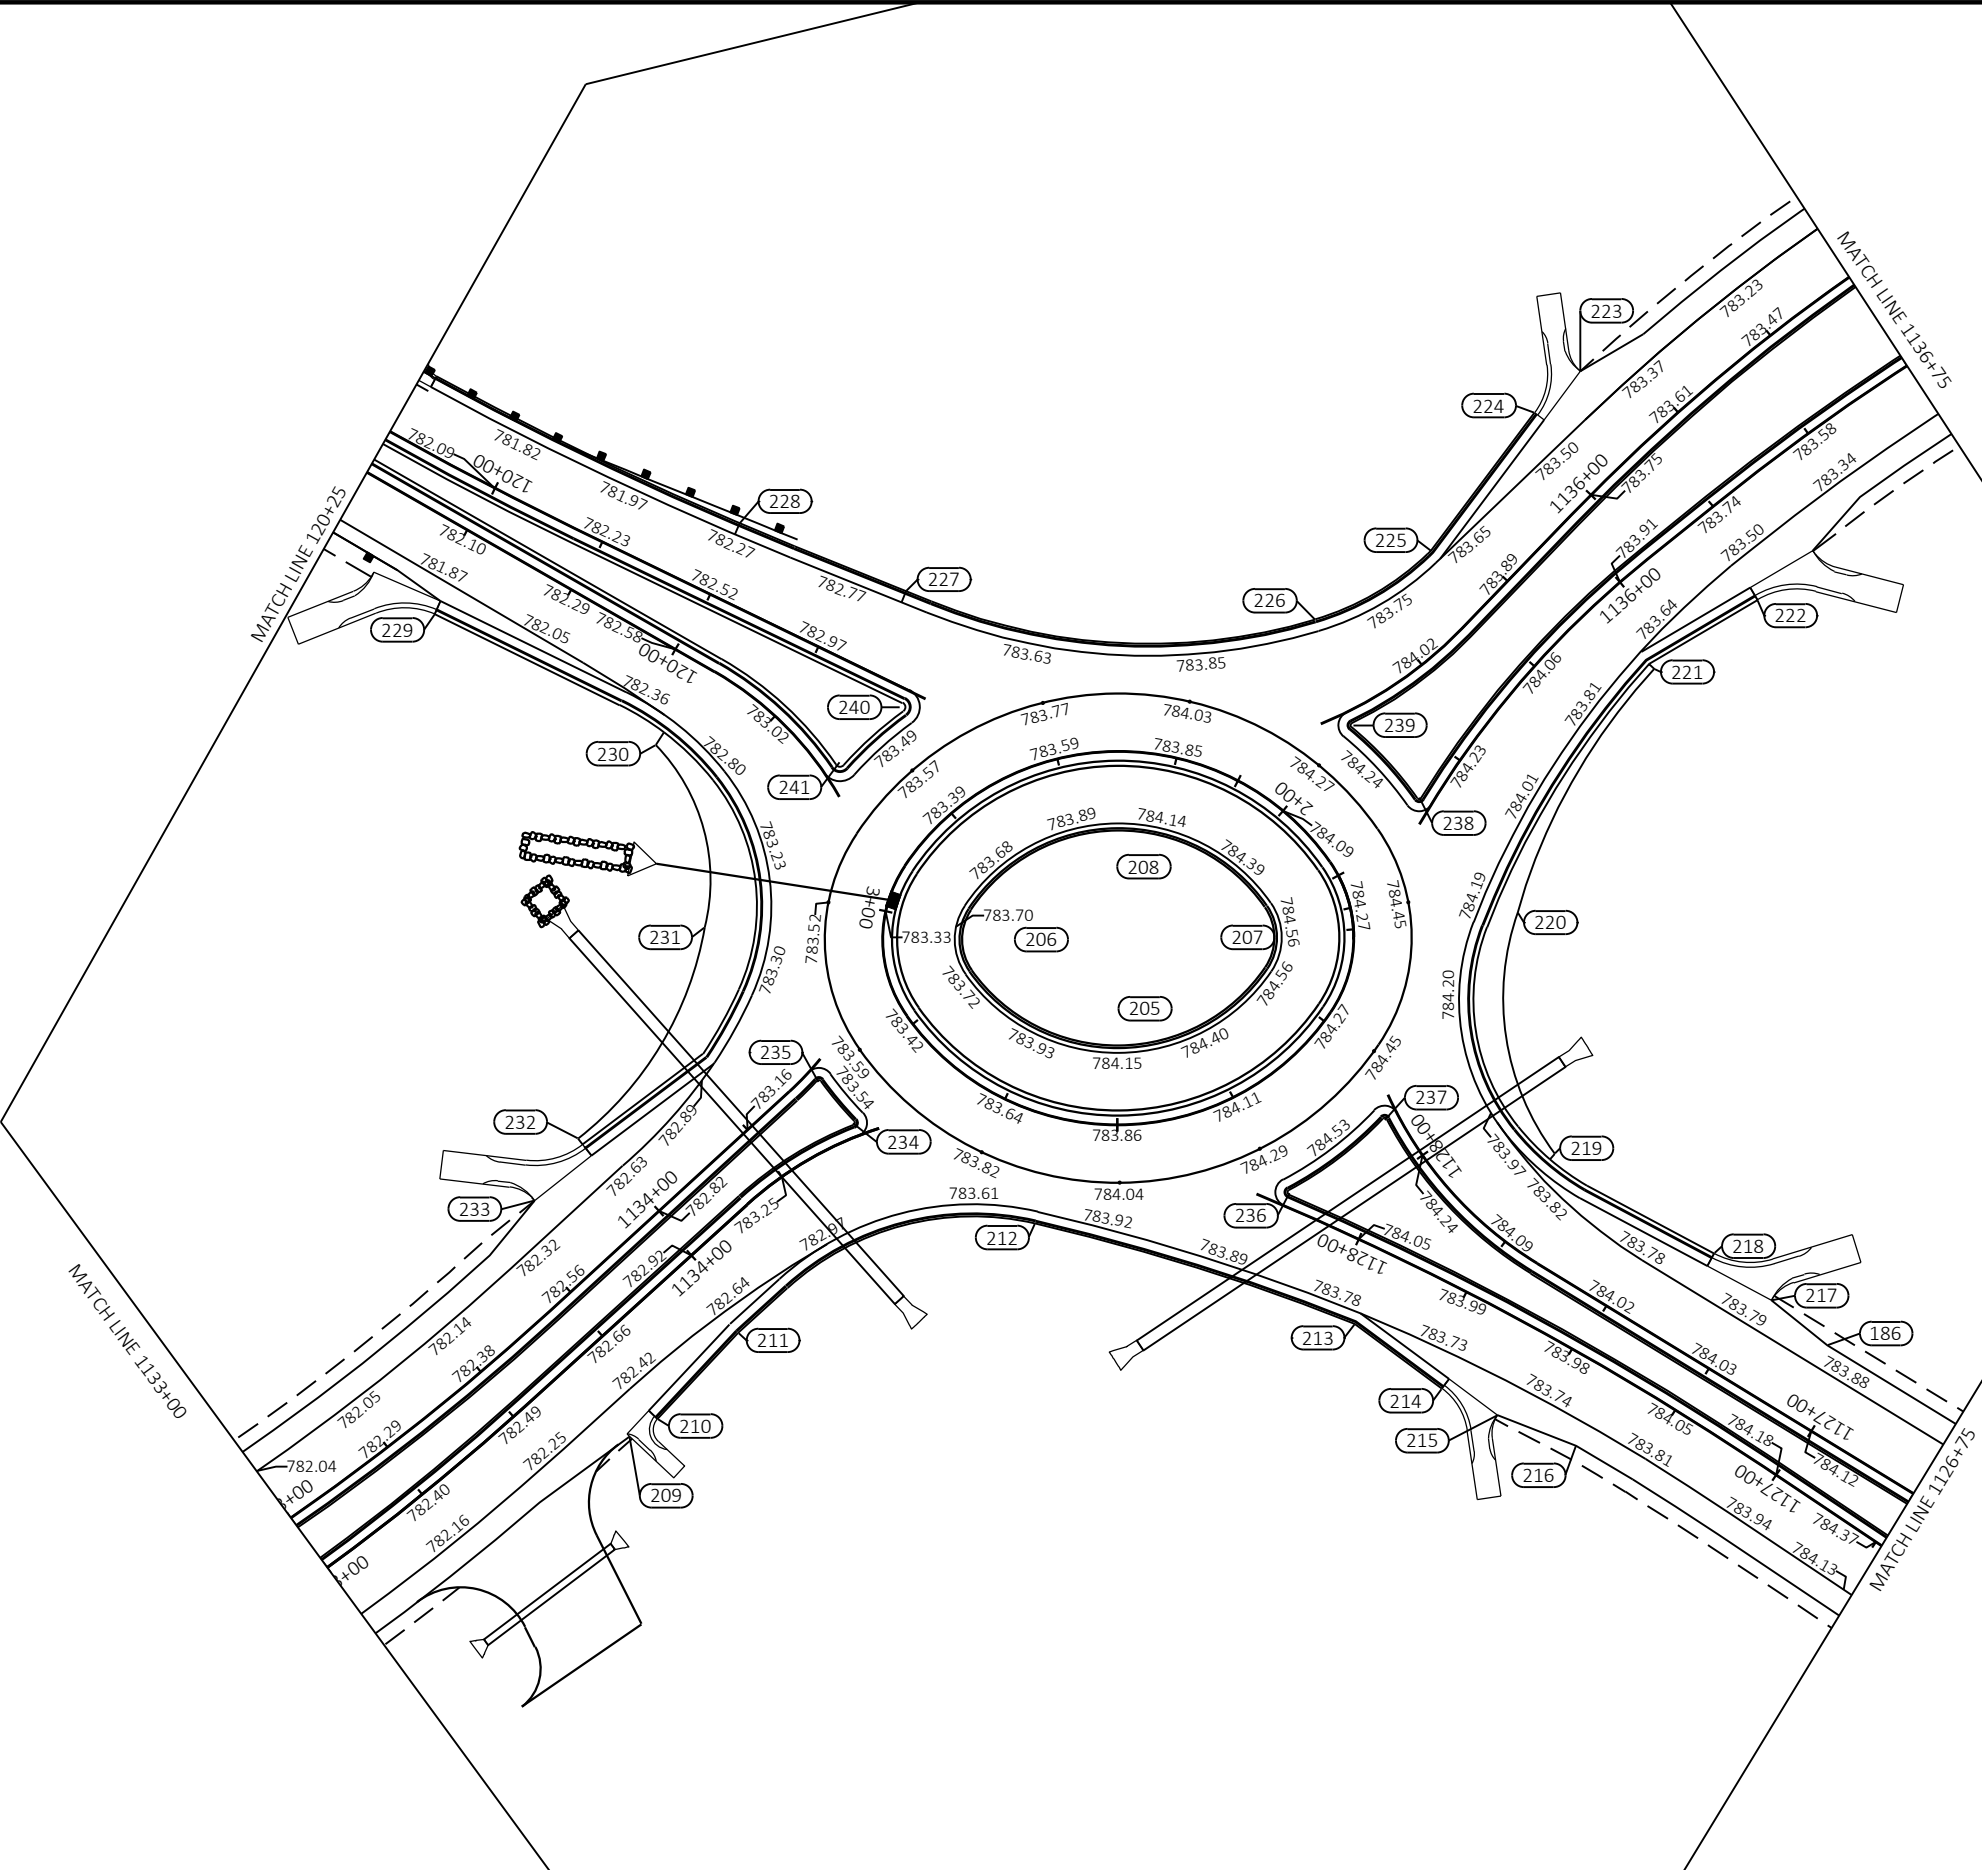

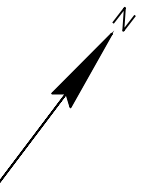
  
<u>LEGEND</u>	
	EROSION MAT URBAN CLASS I TYPE A
	EROSION MAT URBAN CLASS I TYPE B
	SILT FENCE
	SILT FENCE HEAVY DUTY
	SLOPE INTERCEPT
	INLET PROTECTION
	TEMPORARY DITCH CHECK
	CULVERT PIPE CHECK
	SURFACE WATER FLOW
	TEMPORARY TURTLE FENCING
	INLET PROTECTION TYPE A
	INLET PROTECTION TYPE D


2



	EROSION MAT URBAN CLASS I TYPE A
	EROSION MAT URBAN CLASS I TYPE B
	SILT FENCE
	SILT FENCE HEAVY DUTY
	SLOPE INTERCEPT
	INLET PROTECTION
	TEMPORARY DITCH CHECK
	CULVERT PIPE CHECK
	SURFACE WATER FLOW
	TEMPORARY TURTLE FENCING
	INLET PROTECTION TYPE A
	INLET PROTECTION TYPE D

E

WISDOT/CADDS SHEET 42

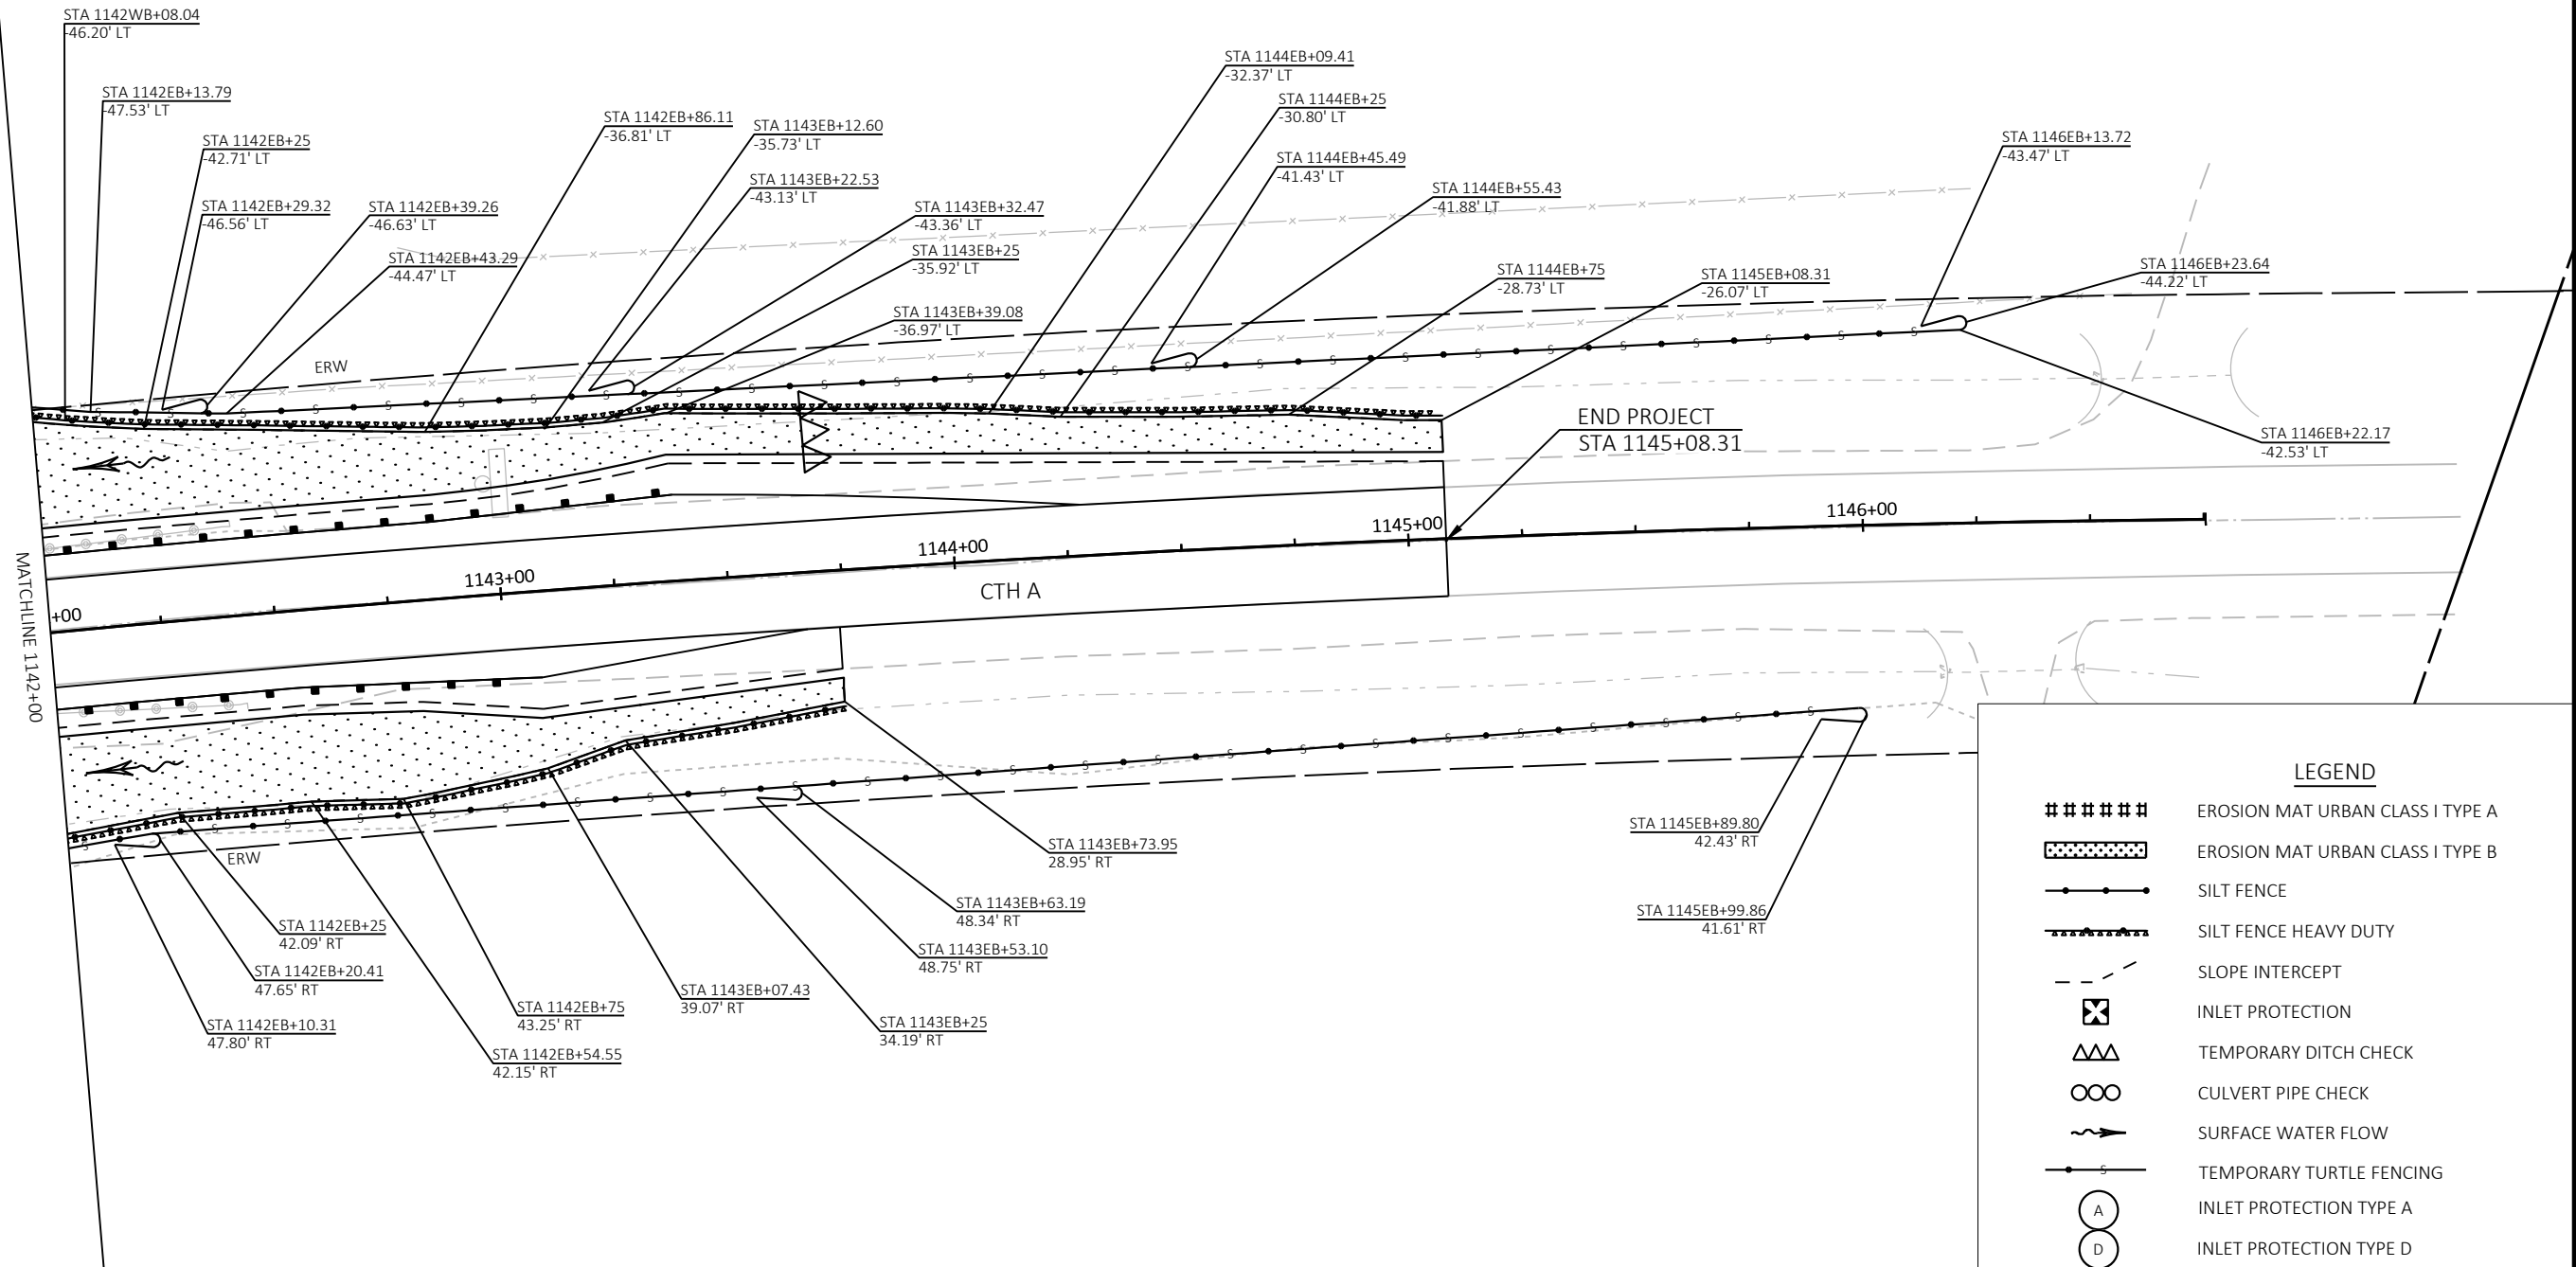

PROJECT NO: 2814-03-70


HWY: CTH A

COUNTY: RACINE

EROSION CONTROL - CTH A


SHEET

E

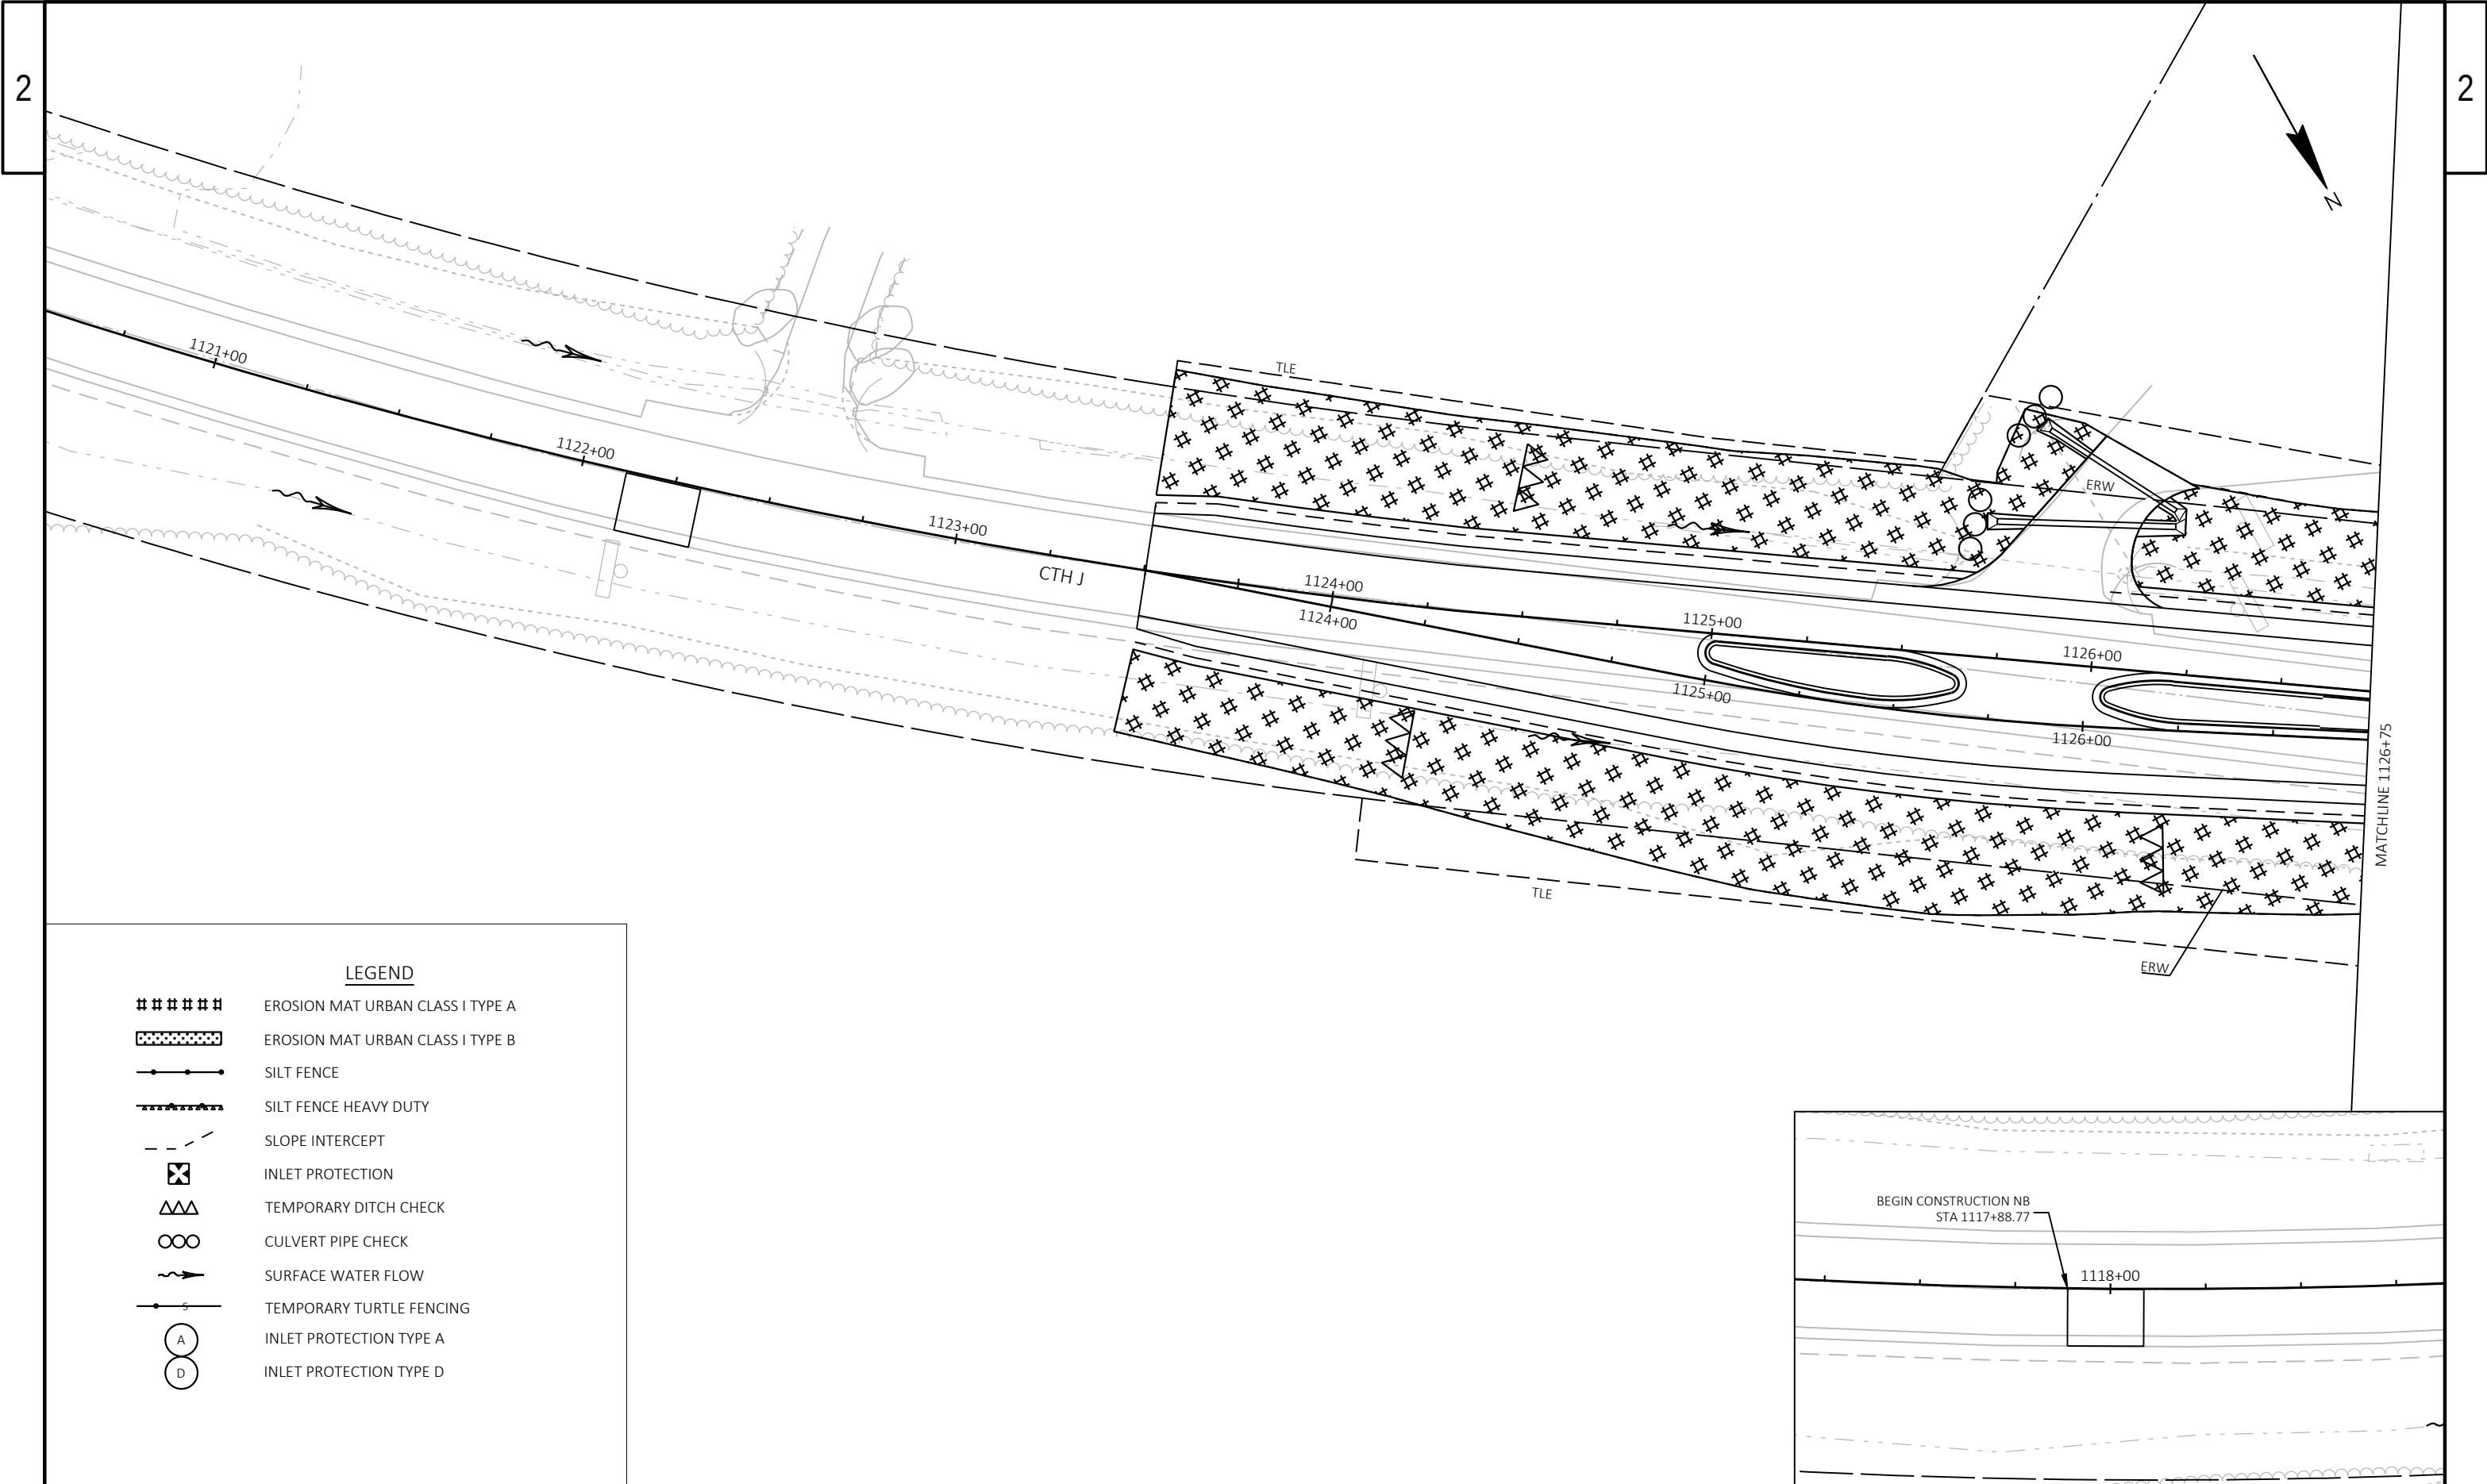

LEGEND

- ##### EROSION MAT URBAN CLASS I TYPE A
- ##### EROSION MAT URBAN CLASS I TYPE B
- SILT FENCE
- SILT FENCE HEAVY DUTY
- - - SLOPE INTERCEPT
- ⊗ INLET PROTECTION
- △△△ TEMPORARY DITCH CHECK
- CULVERT PIPE CHECK
- ~> SURFACE WATER FLOW
- S TEMPORARY TURTLE FENCING
- ⊙ A INLET PROTECTION TYPE A
- ⊙ D INLET PROTECTION TYPE D

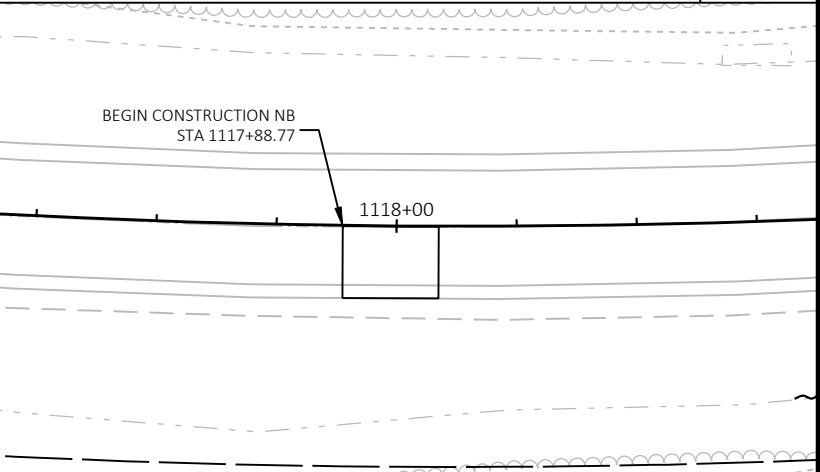

PROJECT NO: 2814-03-70


HWY: CTH A

COUNTY: RACINE


EROSION CONTROL - CTH J



SHEET

E

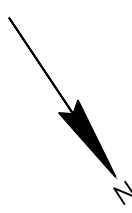


	EROSION MAT URBAN CLASS I TYPE A
	EROSION MAT URBAN CLASS I TYPE B
	SILT FENCE
	SILT FENCE HEAVY DUTY
	SLOPE INTERCEPT
	INLET PROTECTION
	TEMPORARY DITCH CHECK
	CULVERT PIPE CHECK
	SURFACE WATER FLOW
	TEMPORARY TURTLE FENCING
	INLET PROTECTION TYPE A
	INLET PROTECTION TYPE D

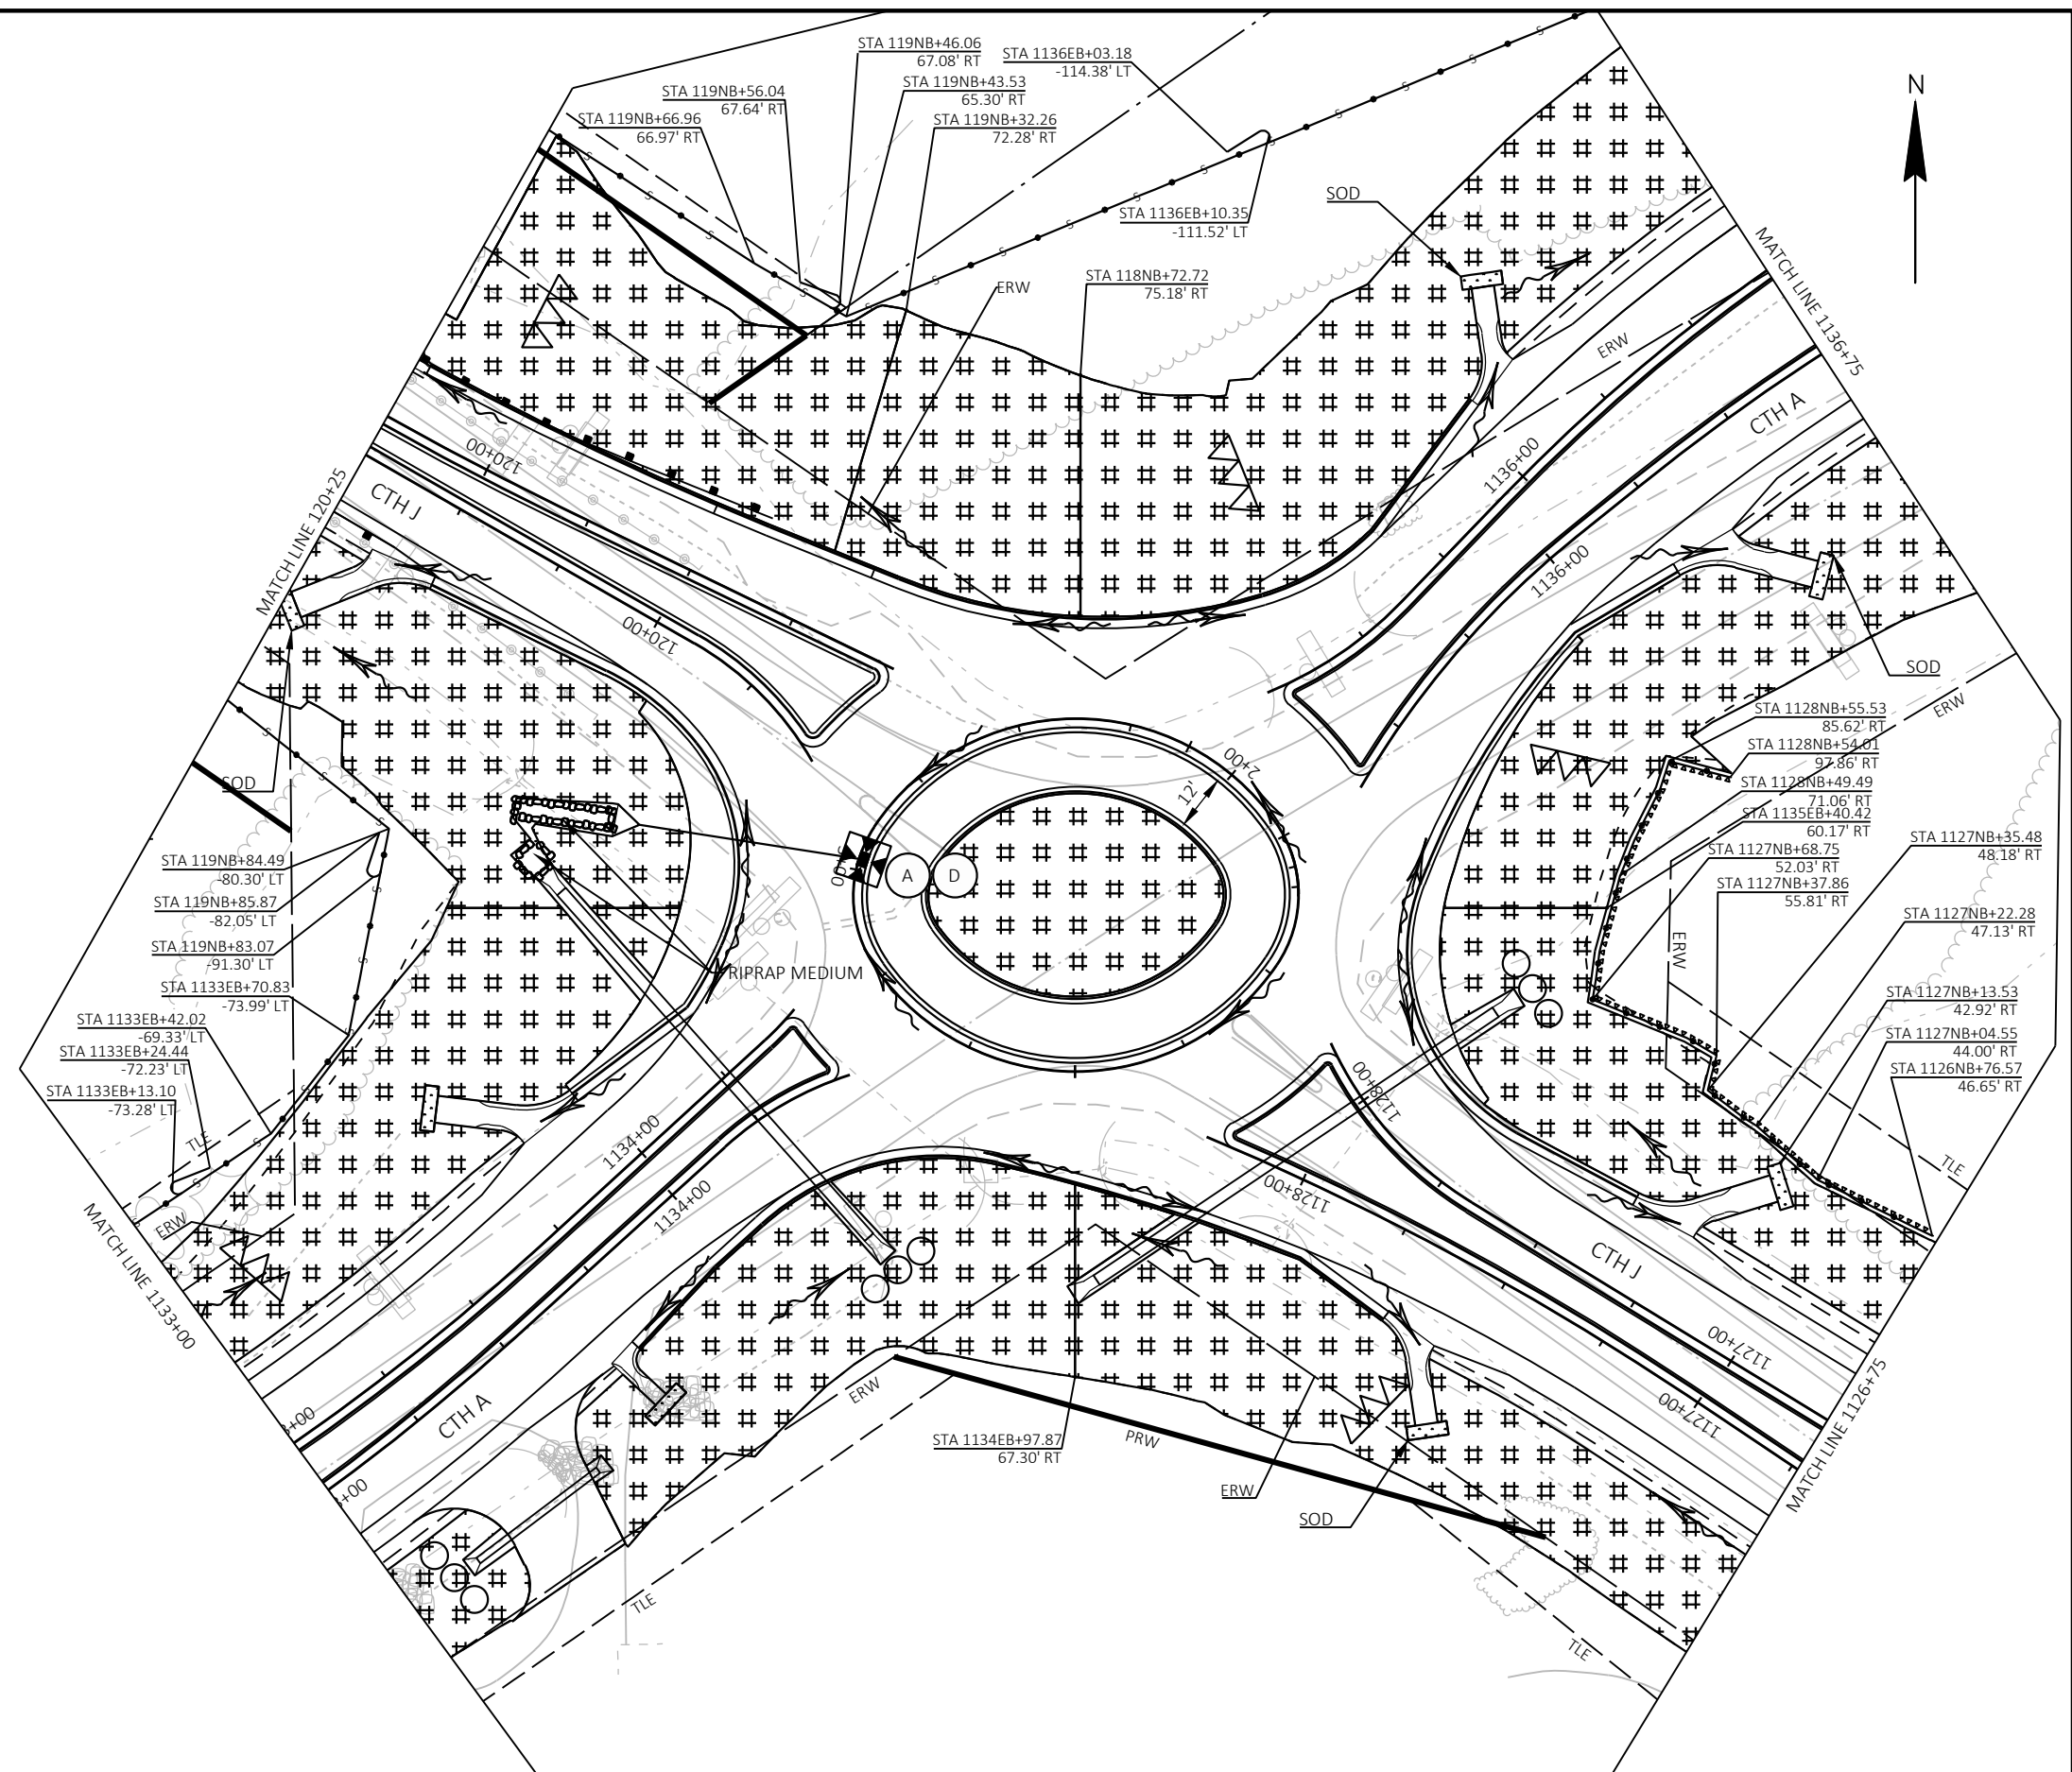

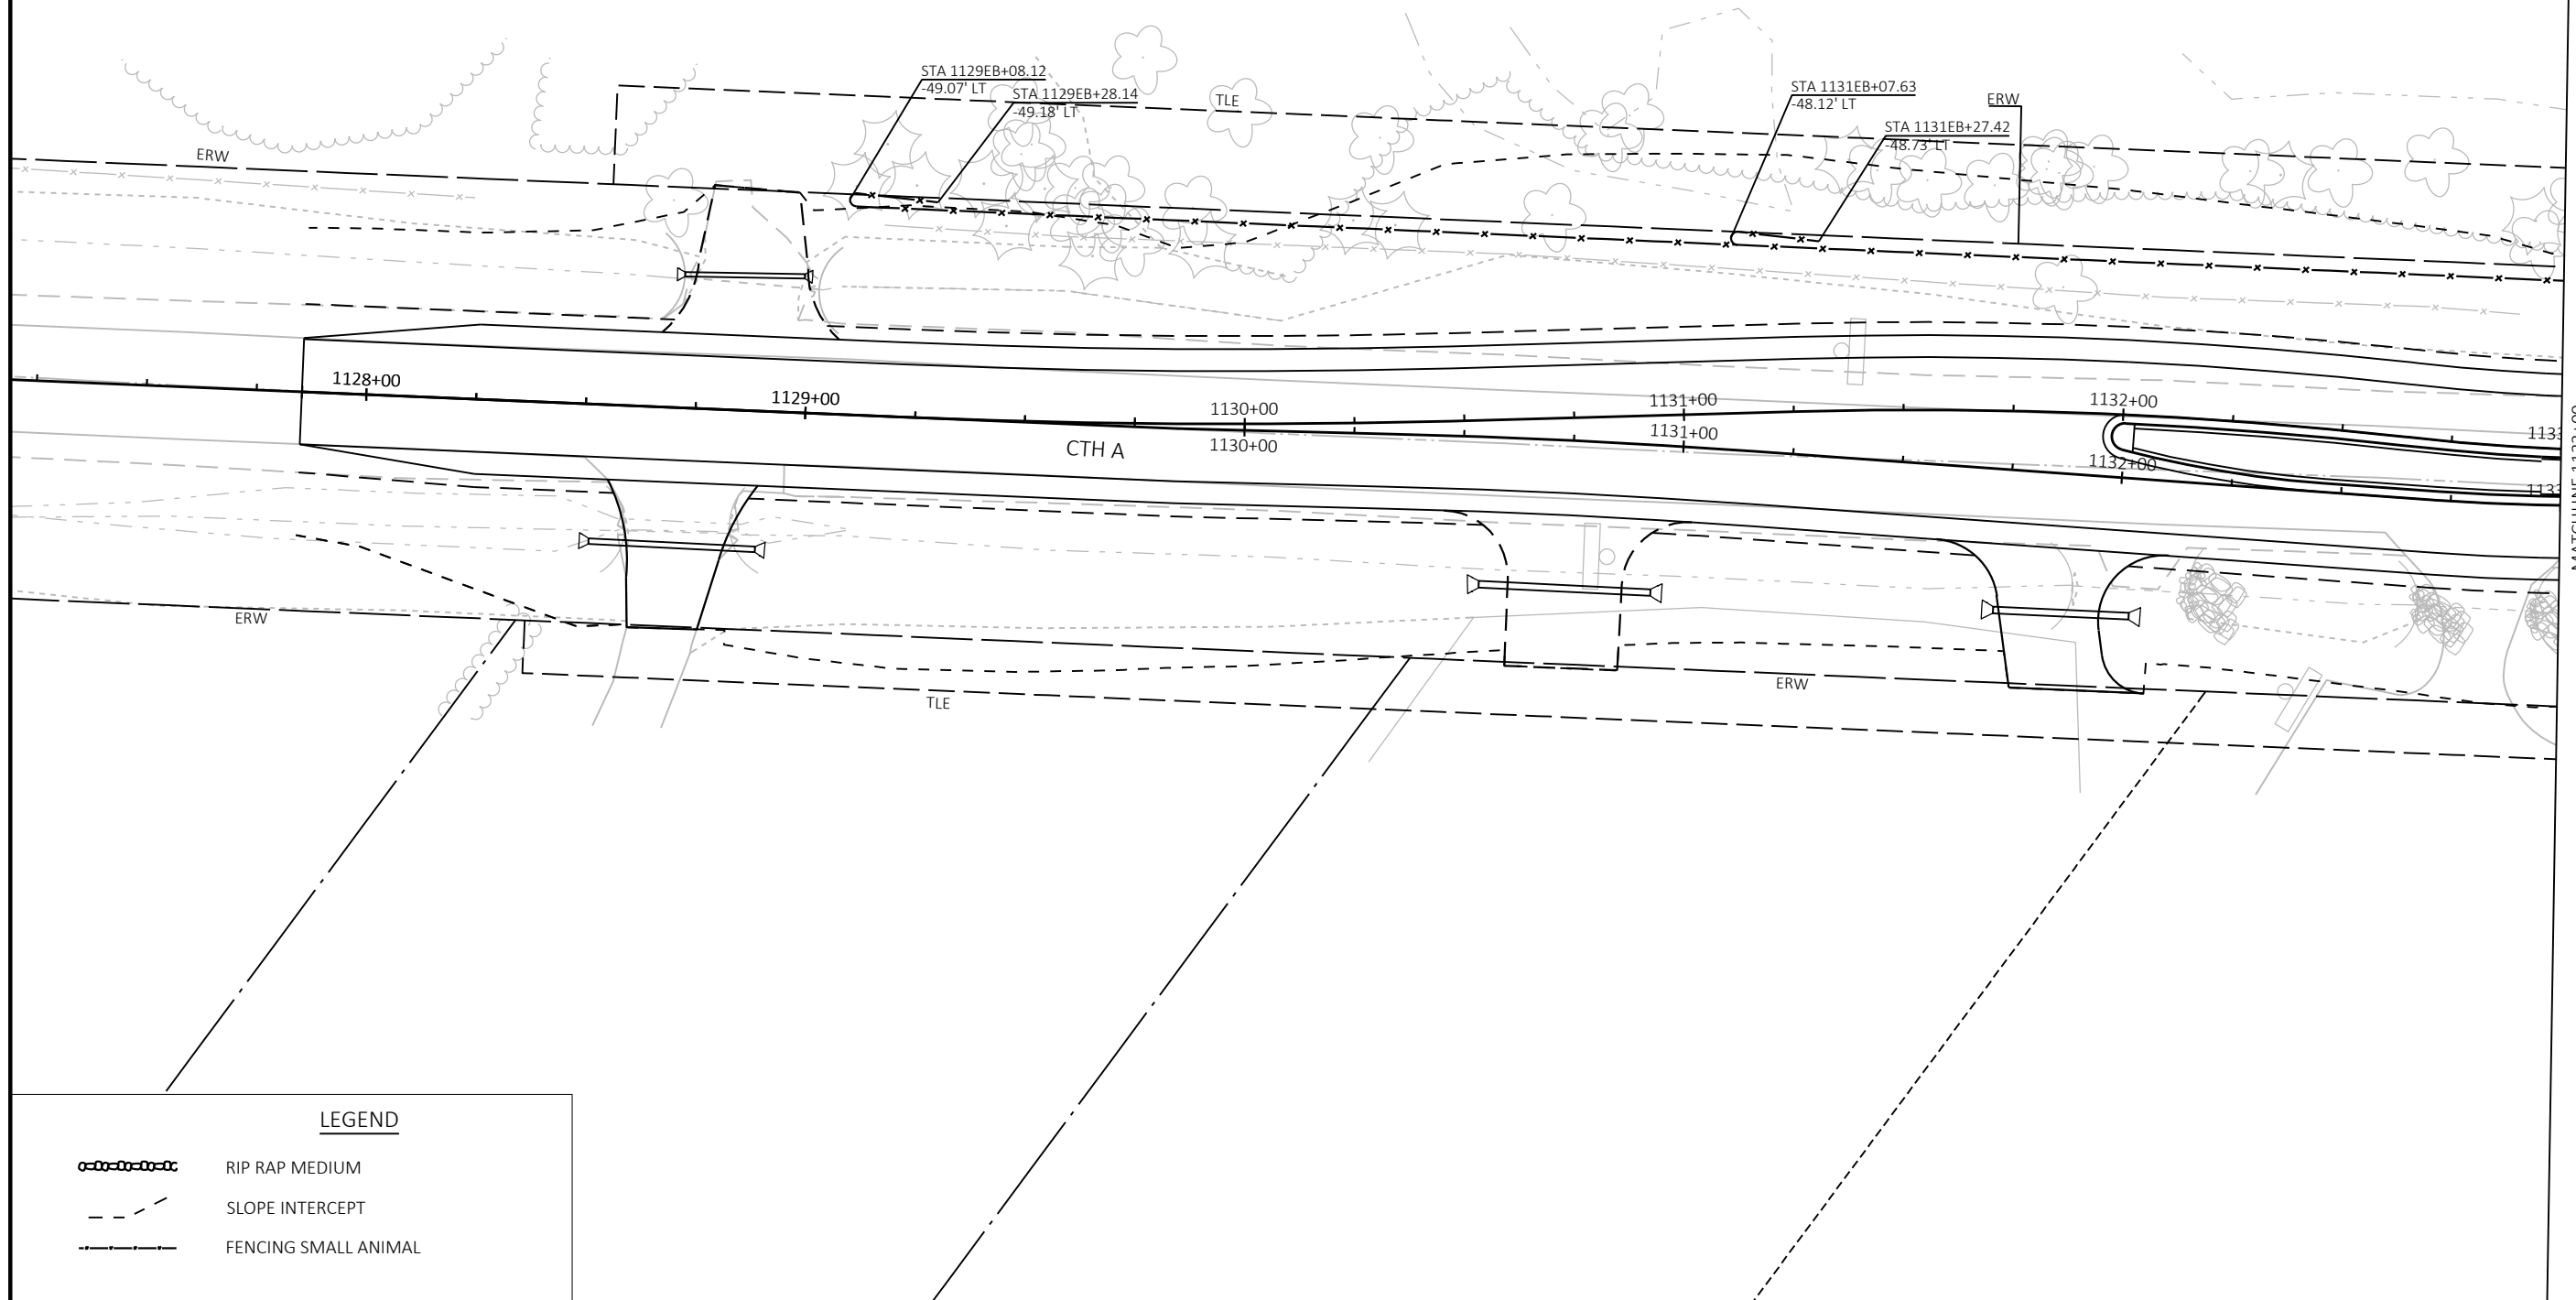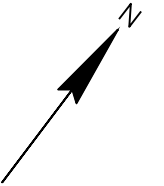

PROJECT NO: 2814-03-70	HWY: CTH A	COUNTY: RACINE	PERMANENT EROSION CONTROL - CTH A	SHEET	E
------------------------	------------	----------------	-----------------------------------	-------	---

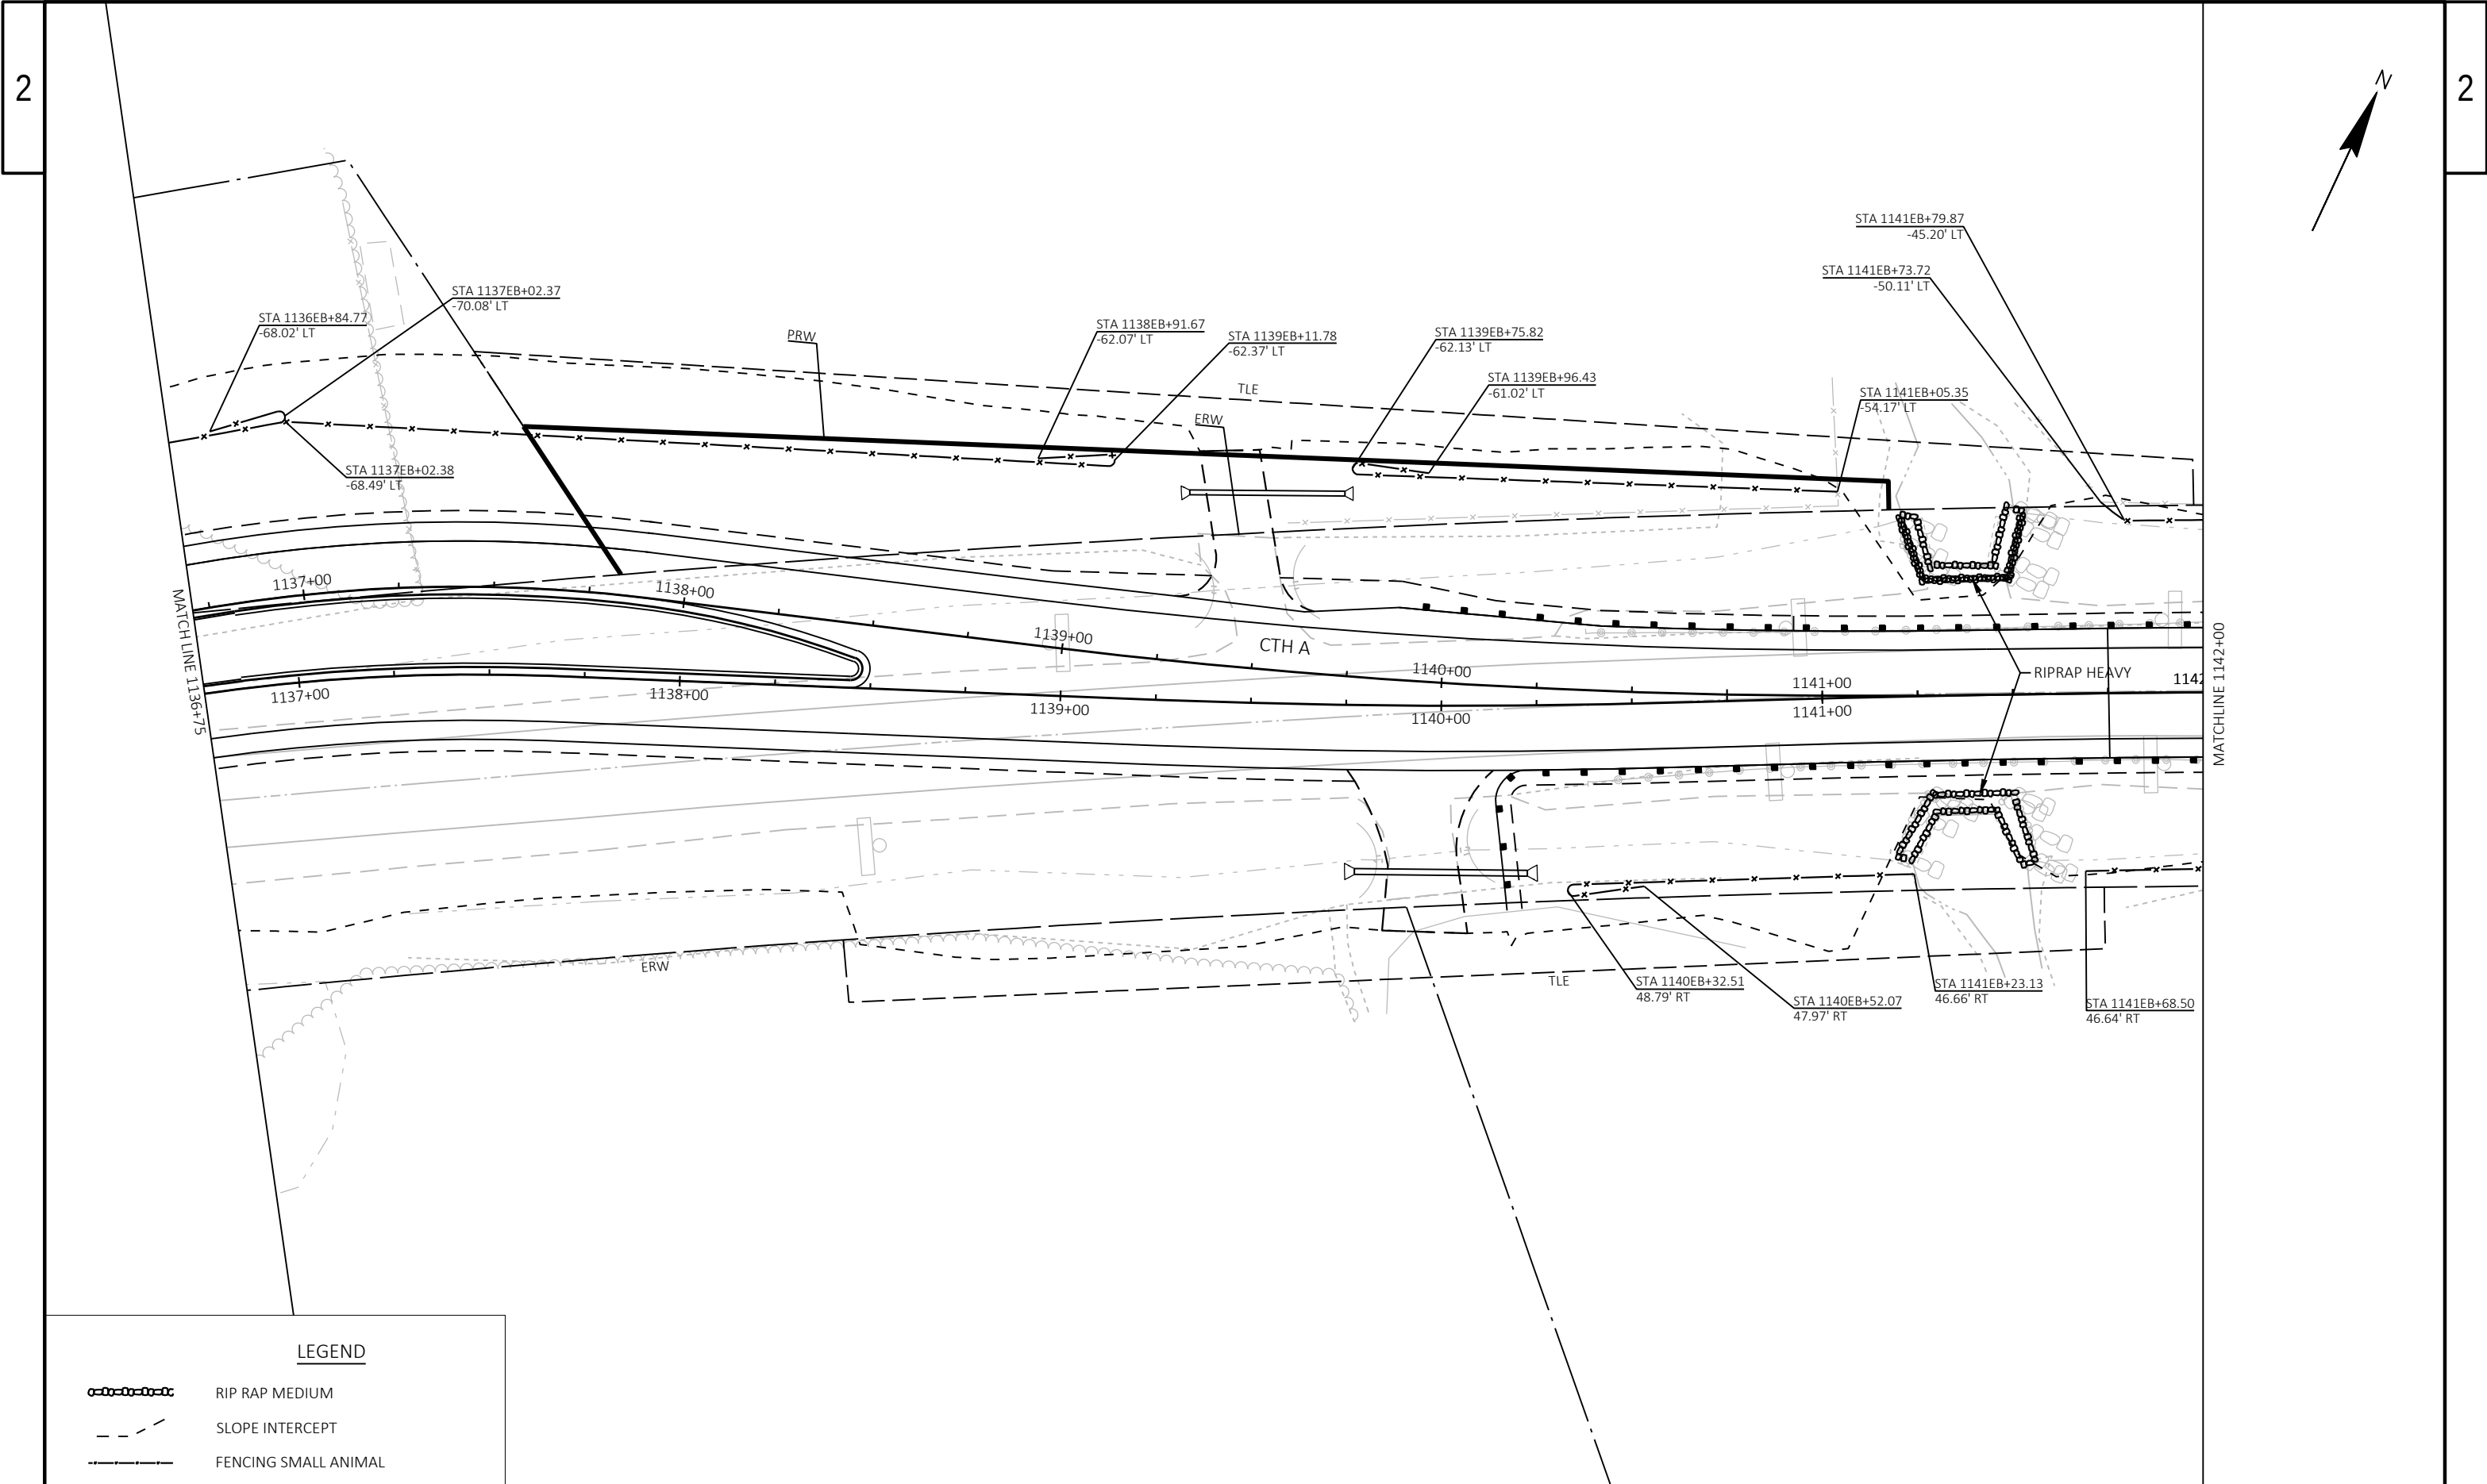

LEGEND

- RIP RAP MEDIUM
- SLOPE INTERCEPT
- FENCING SMALL ANIMAL

PROJECT NO: 2814-03-70


HWY: CTH A

COUNTY: RACINE

PERMANENT EROSION CONTROL - CTH A

SHEET


E


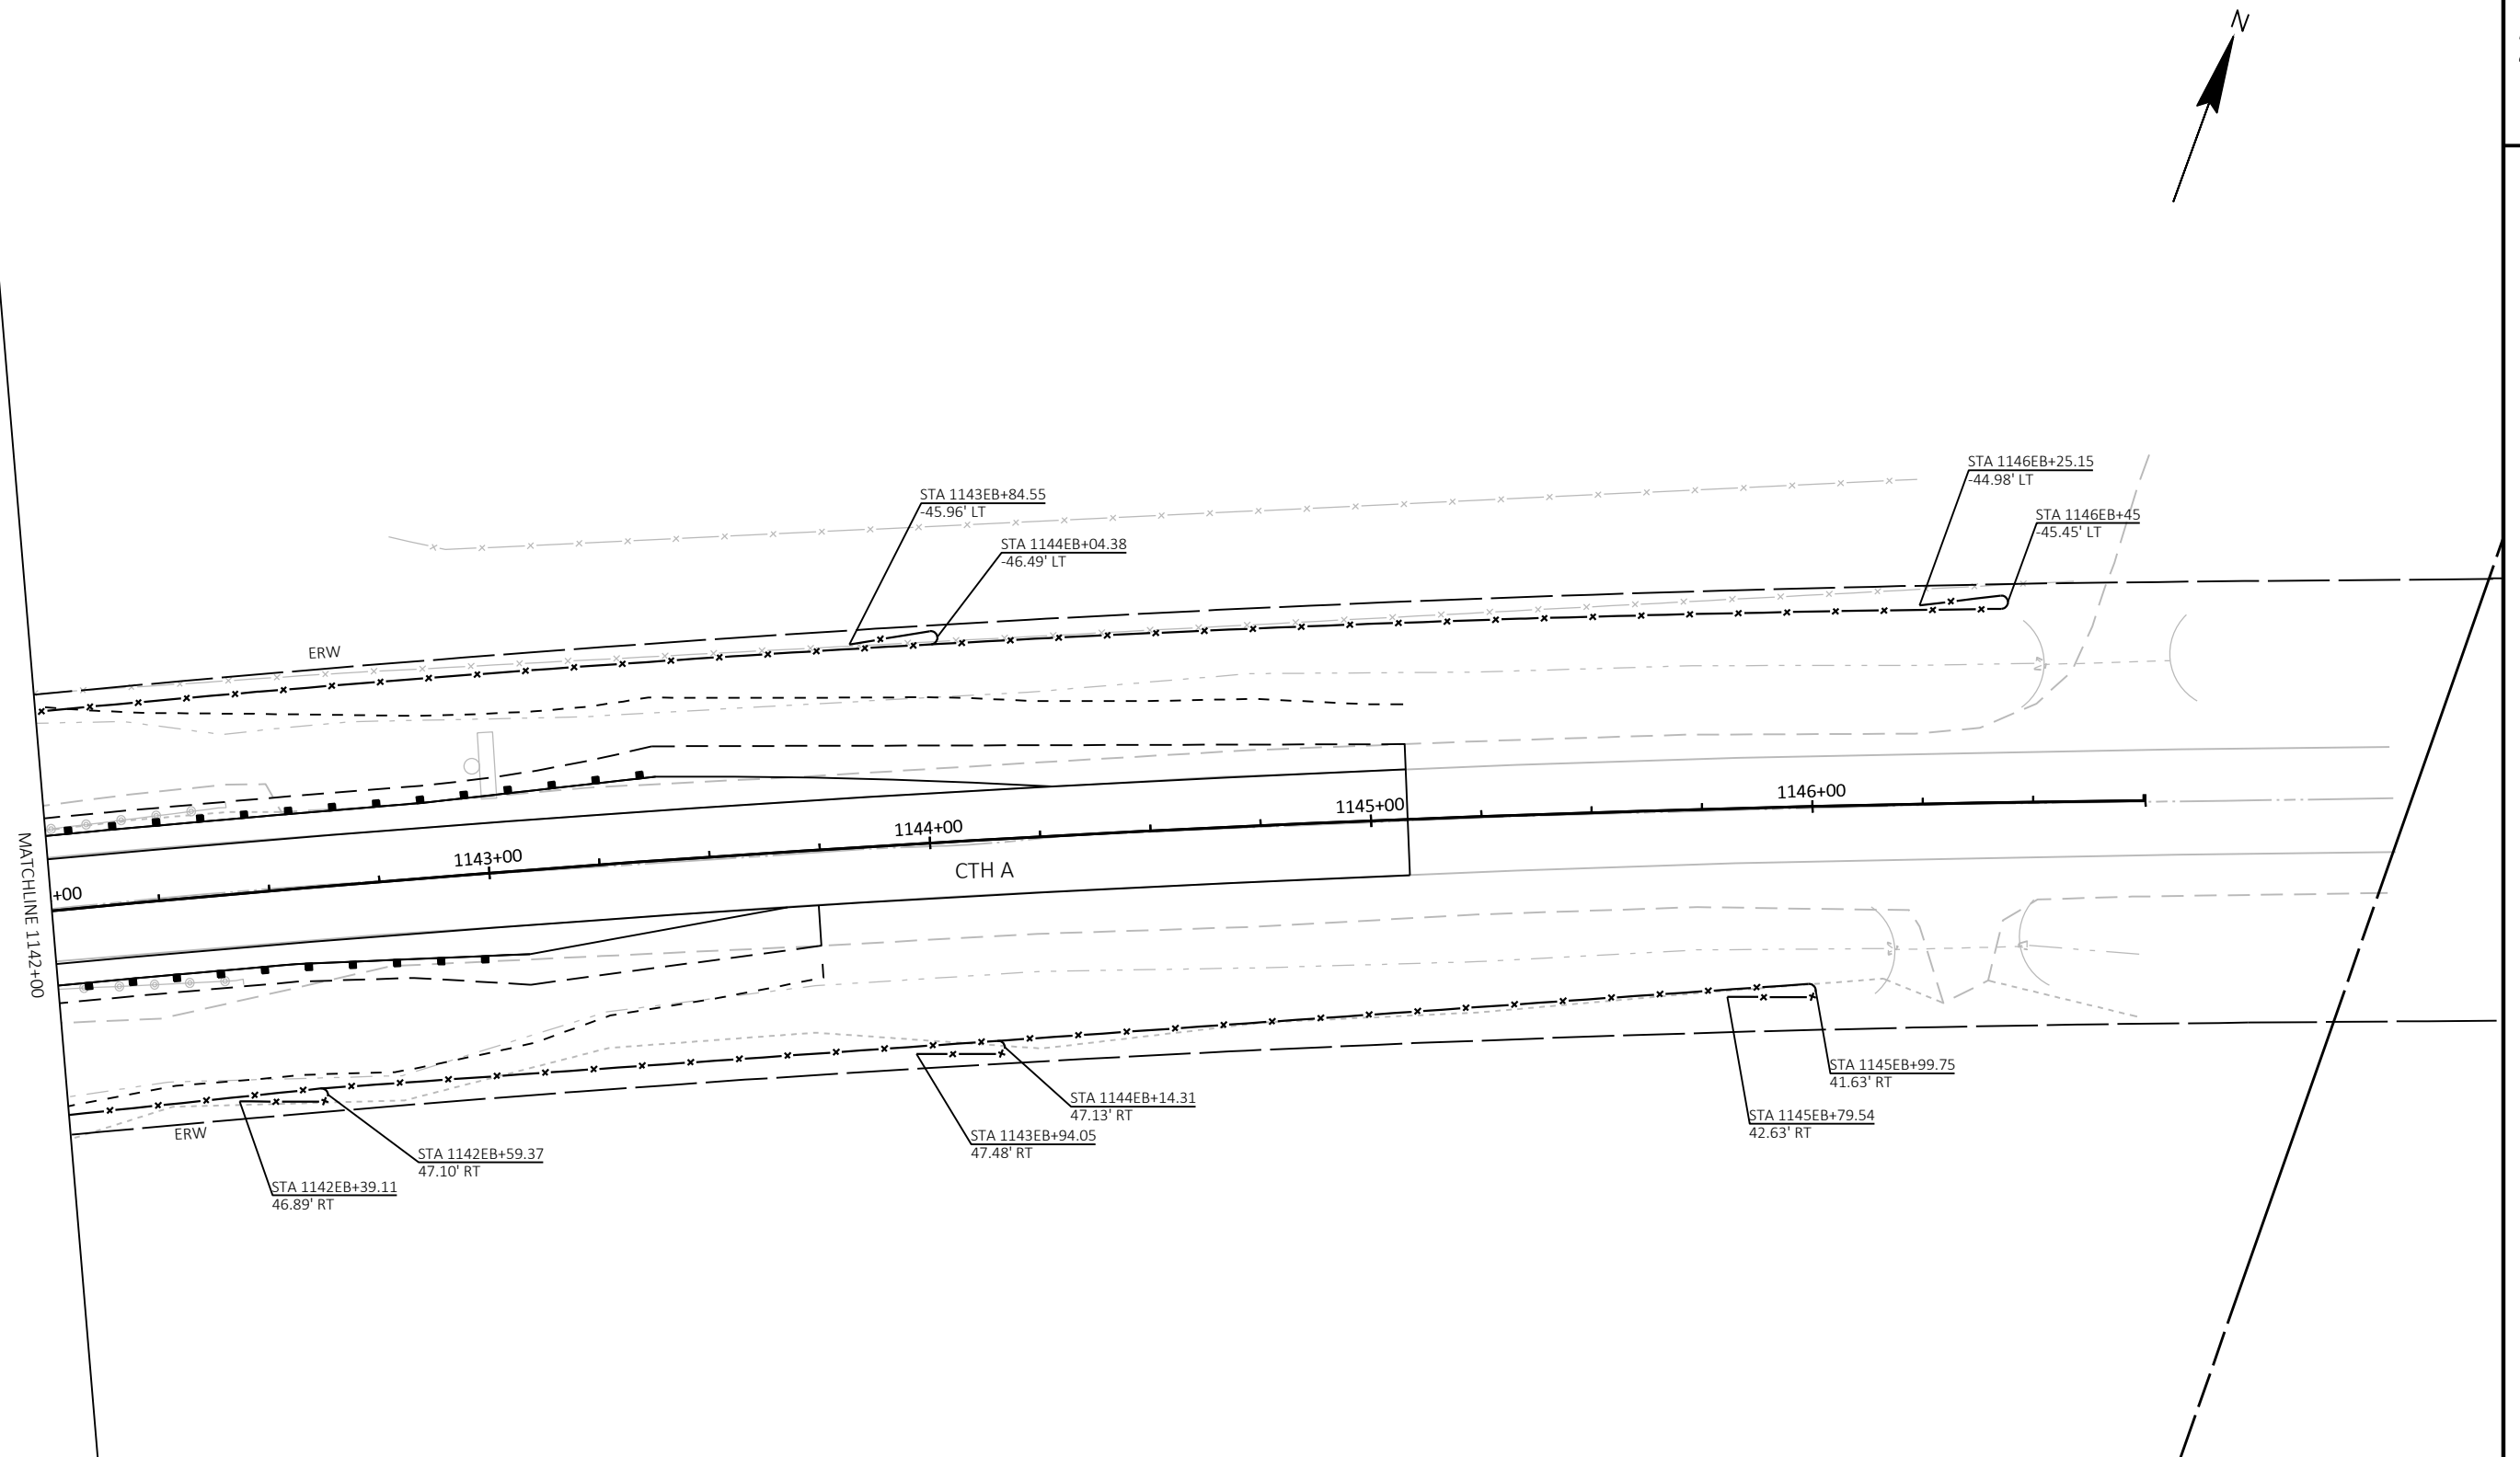


LEGEND

 RIP RAP MEDIUM


 SLOPE INTERCEPT

  FENCING SMALL ANIMAL

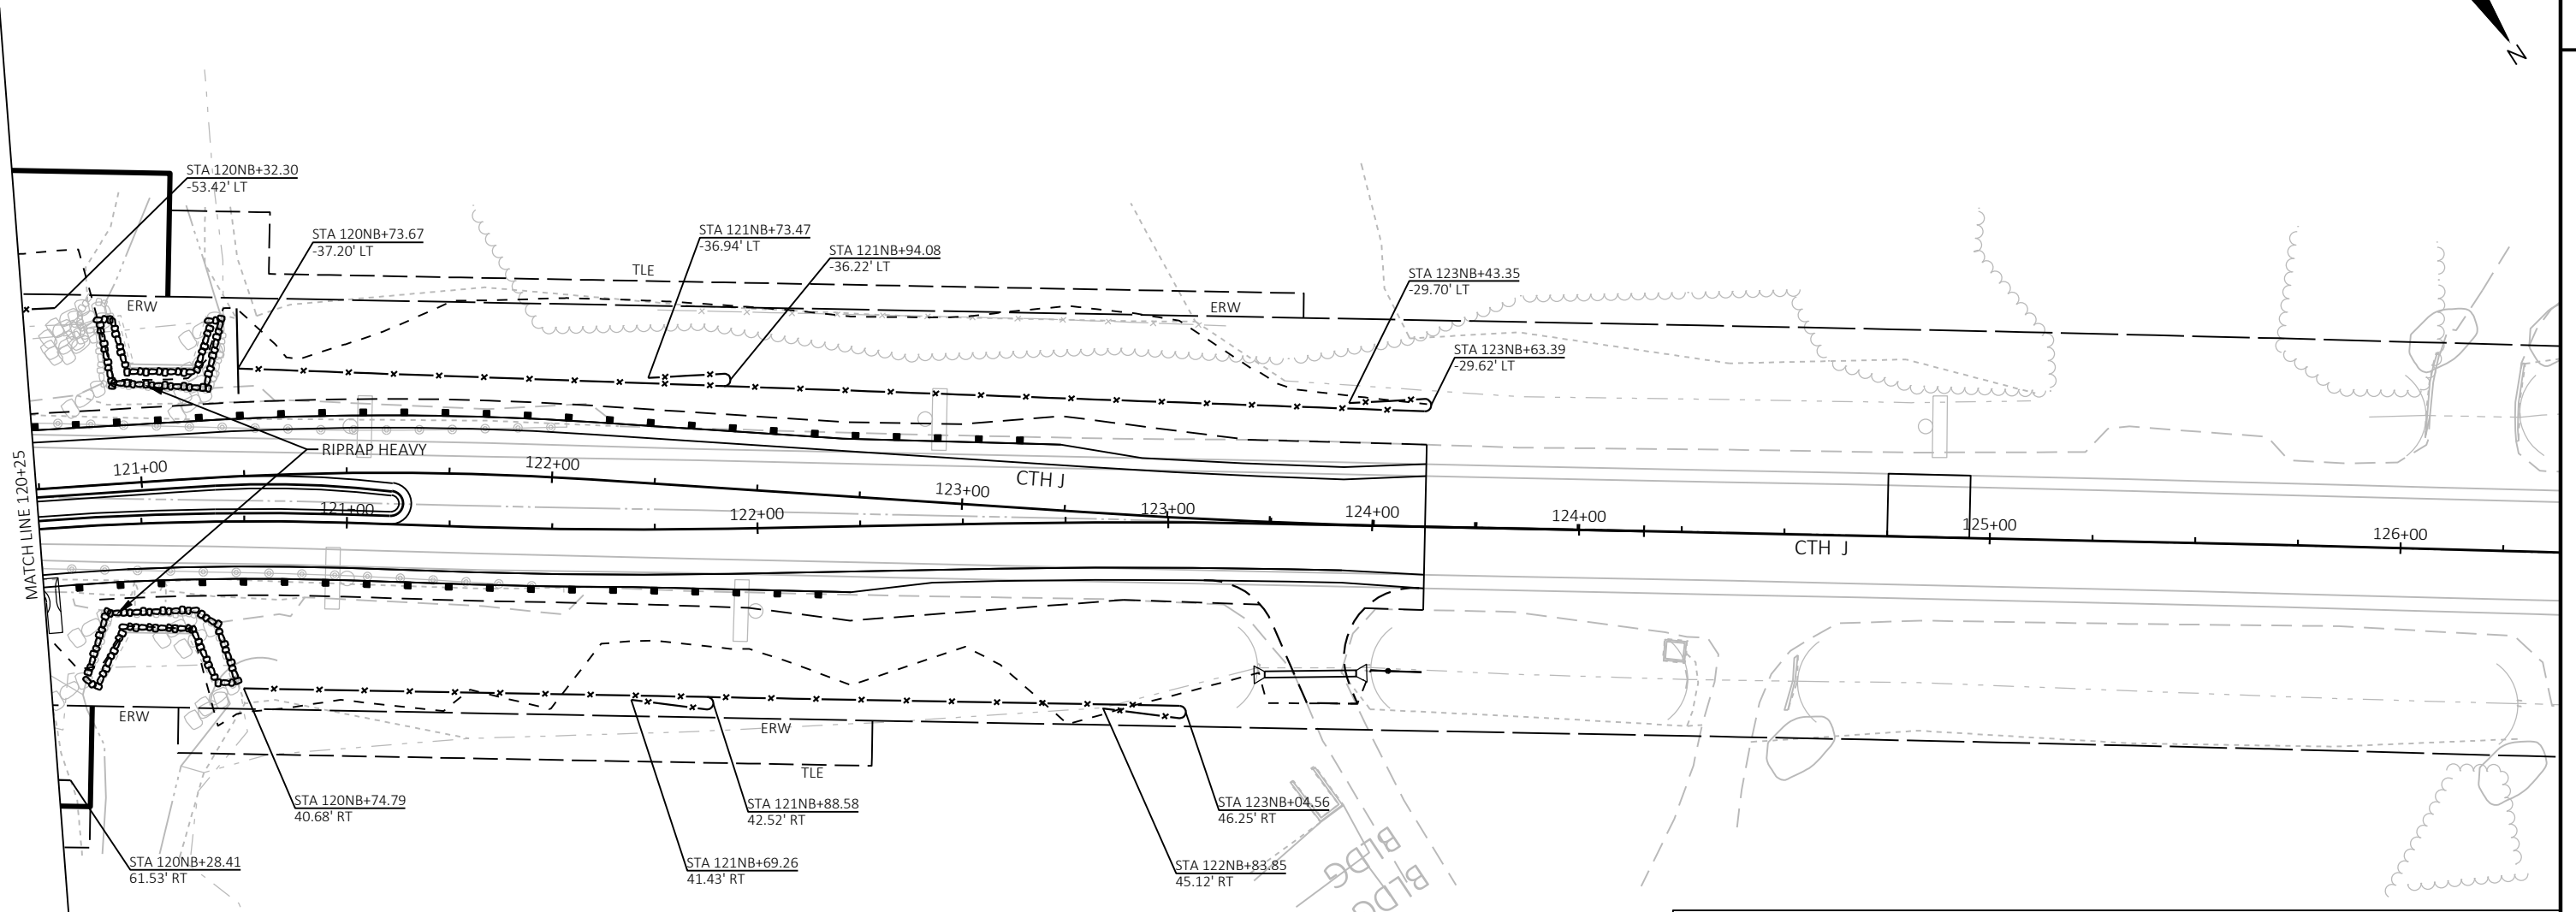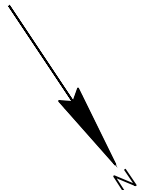

LEGEND

- RIP RAP MEDIUM
- SLOPE INTERCEPT
- FENCING SMALL ANIMAL

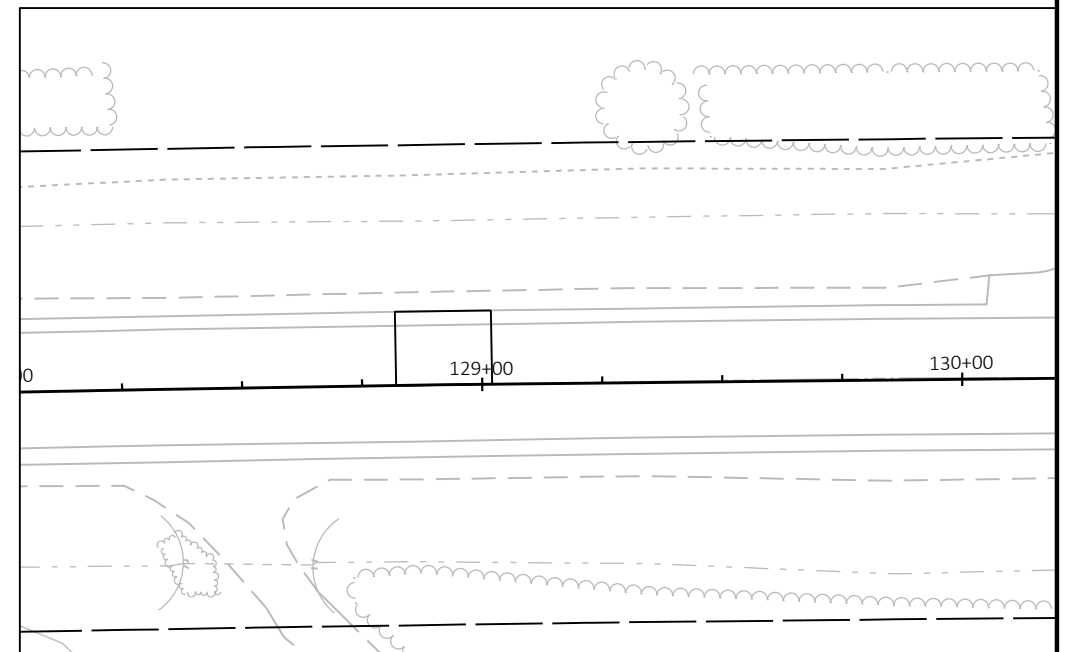

PROJECT NO: 2814-03-70


HWY: CTH A



COUNTY: RACINE

PERMANENT EROSION CONTROL - CTH J

SHEET


E

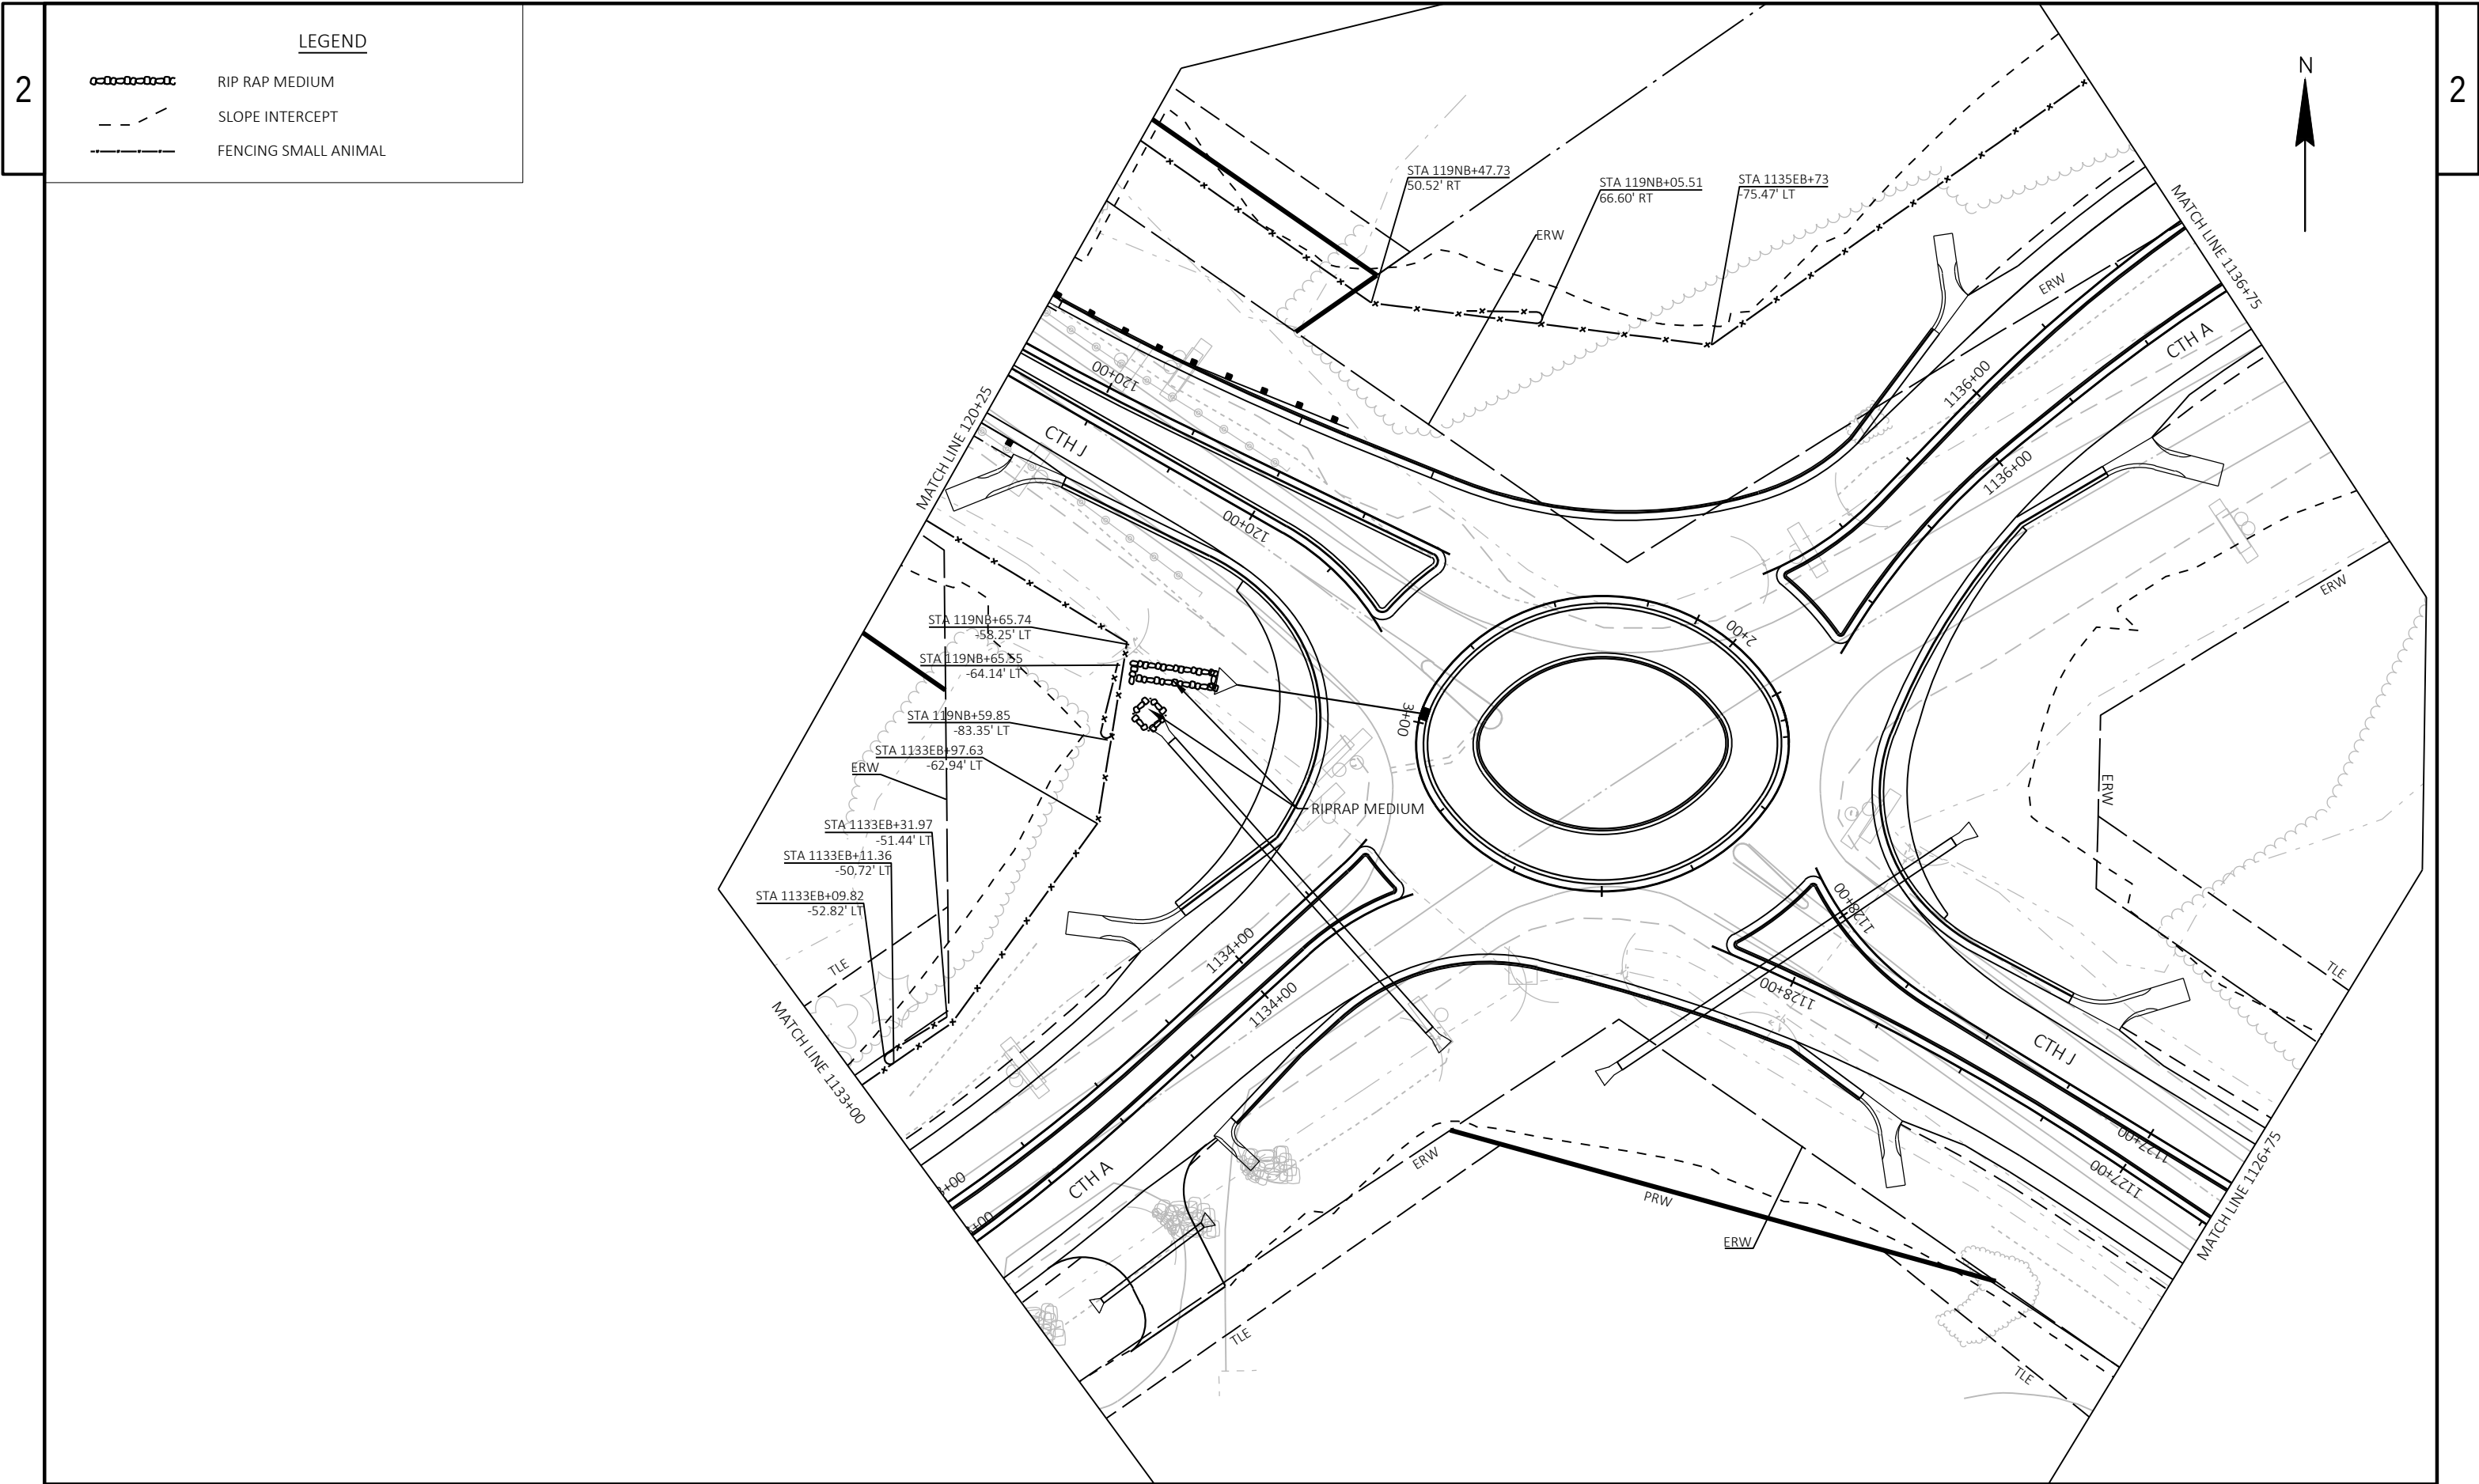


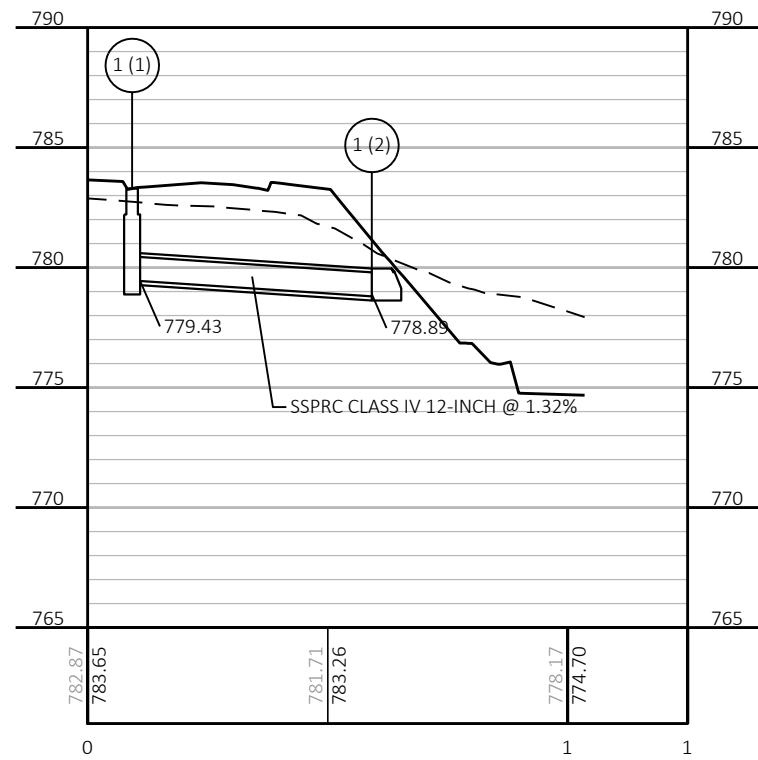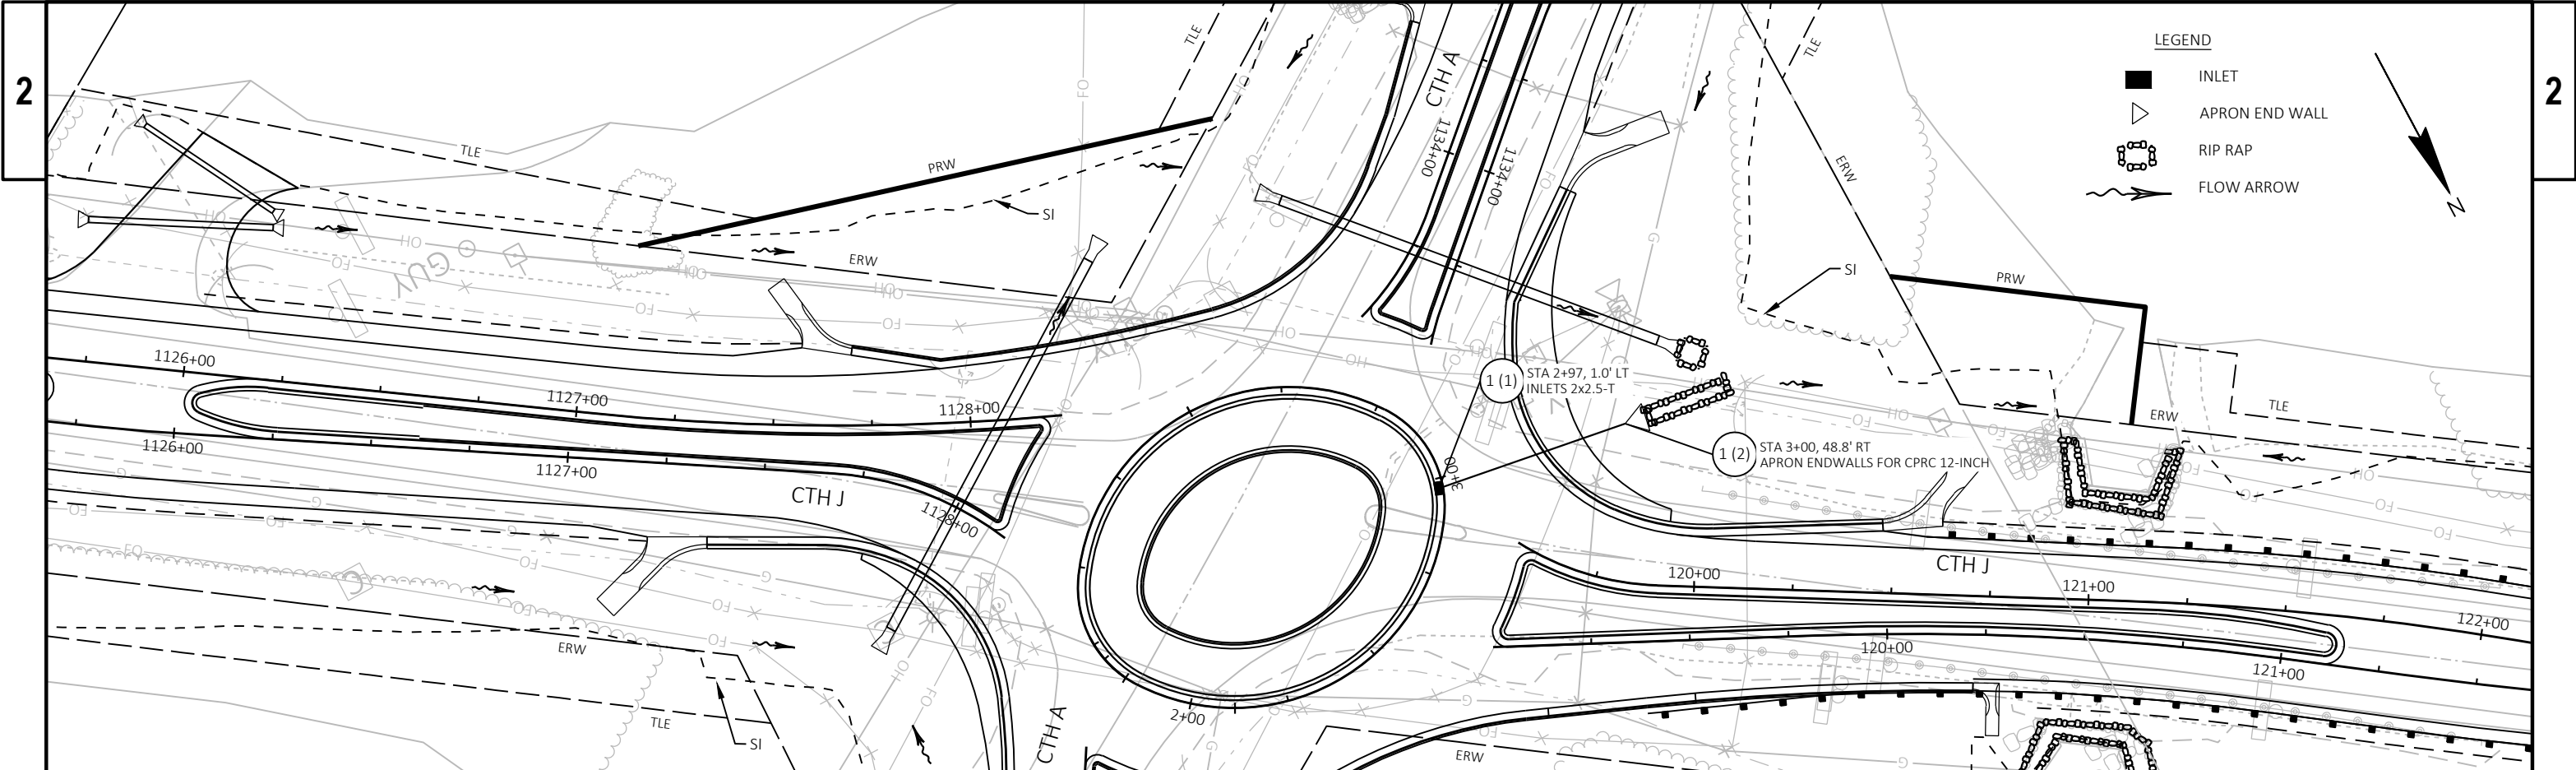


LEGEND


-  EXISTING SIGN MOUNTED ON POST(S)
-  PROPOSED SIGN MOUNTED ON POST(S)
-  DENOTES SIGN NUMBER
-  INDICATES SIGN SIZE

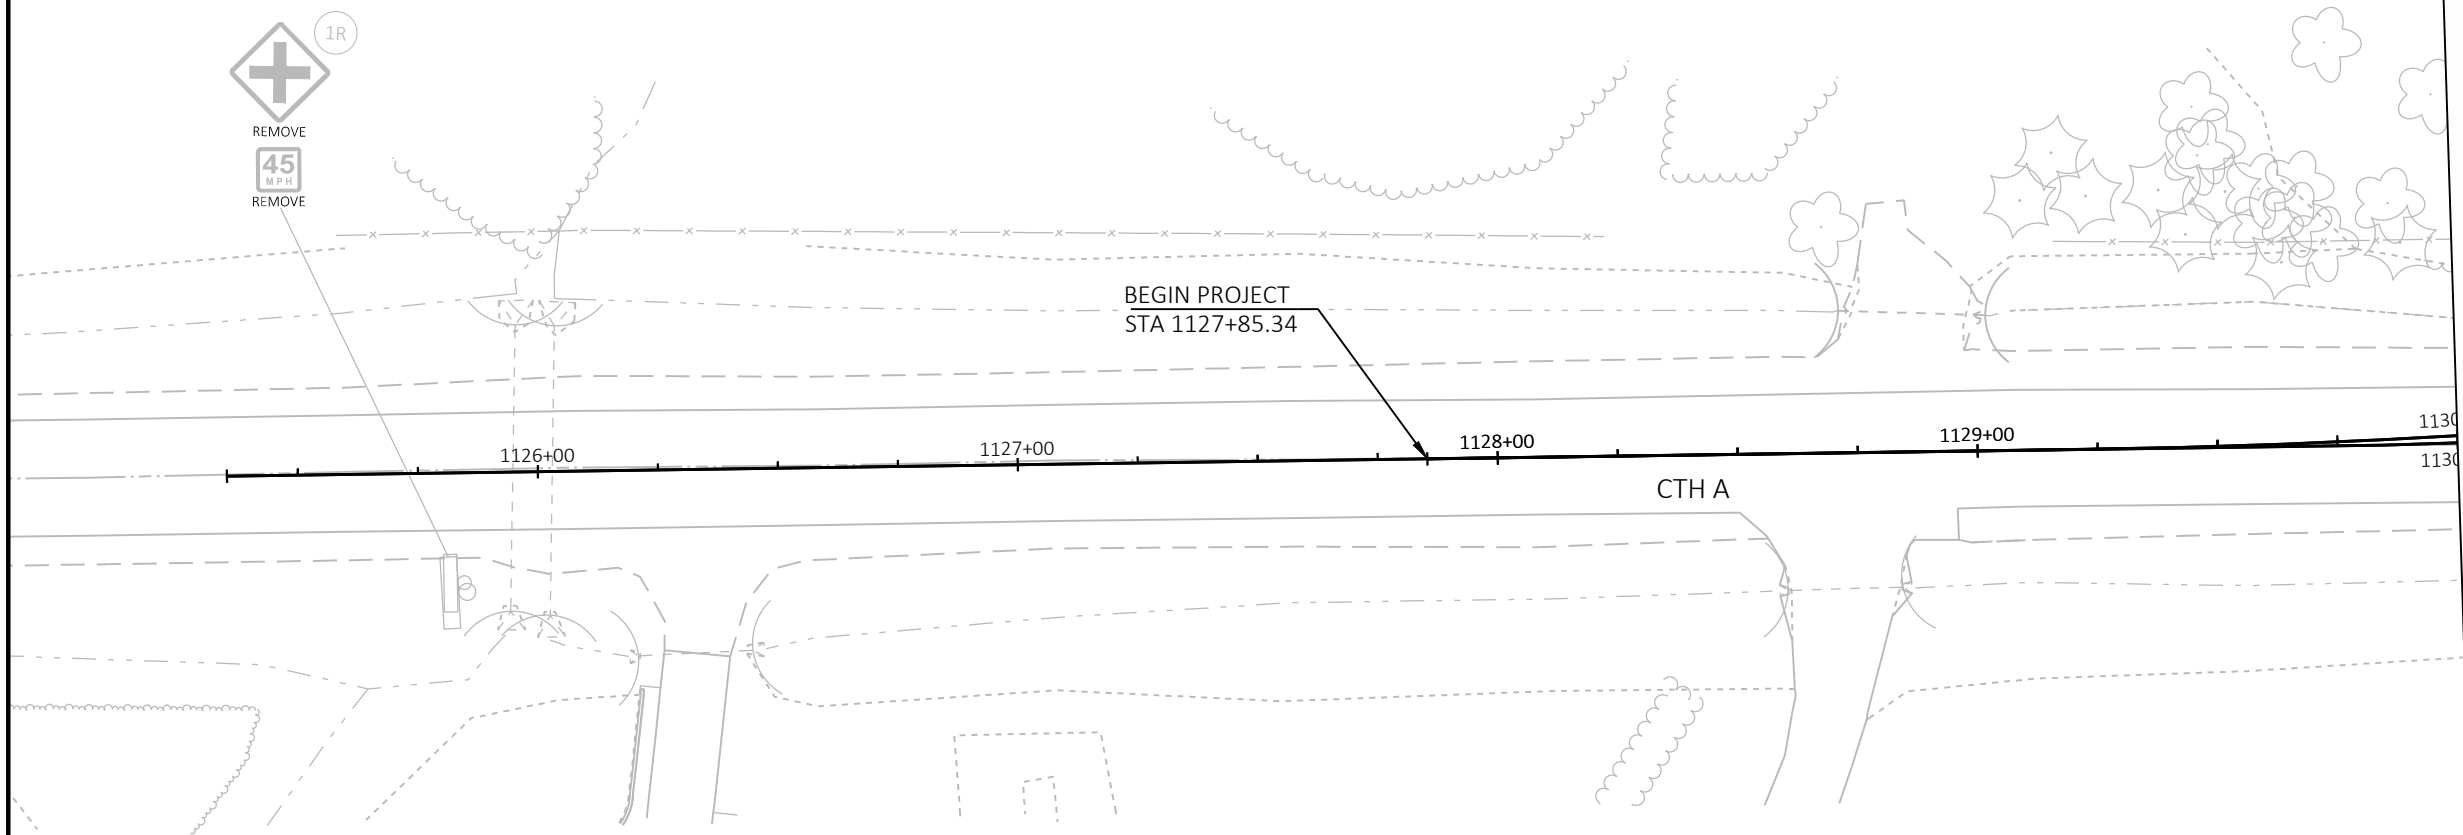

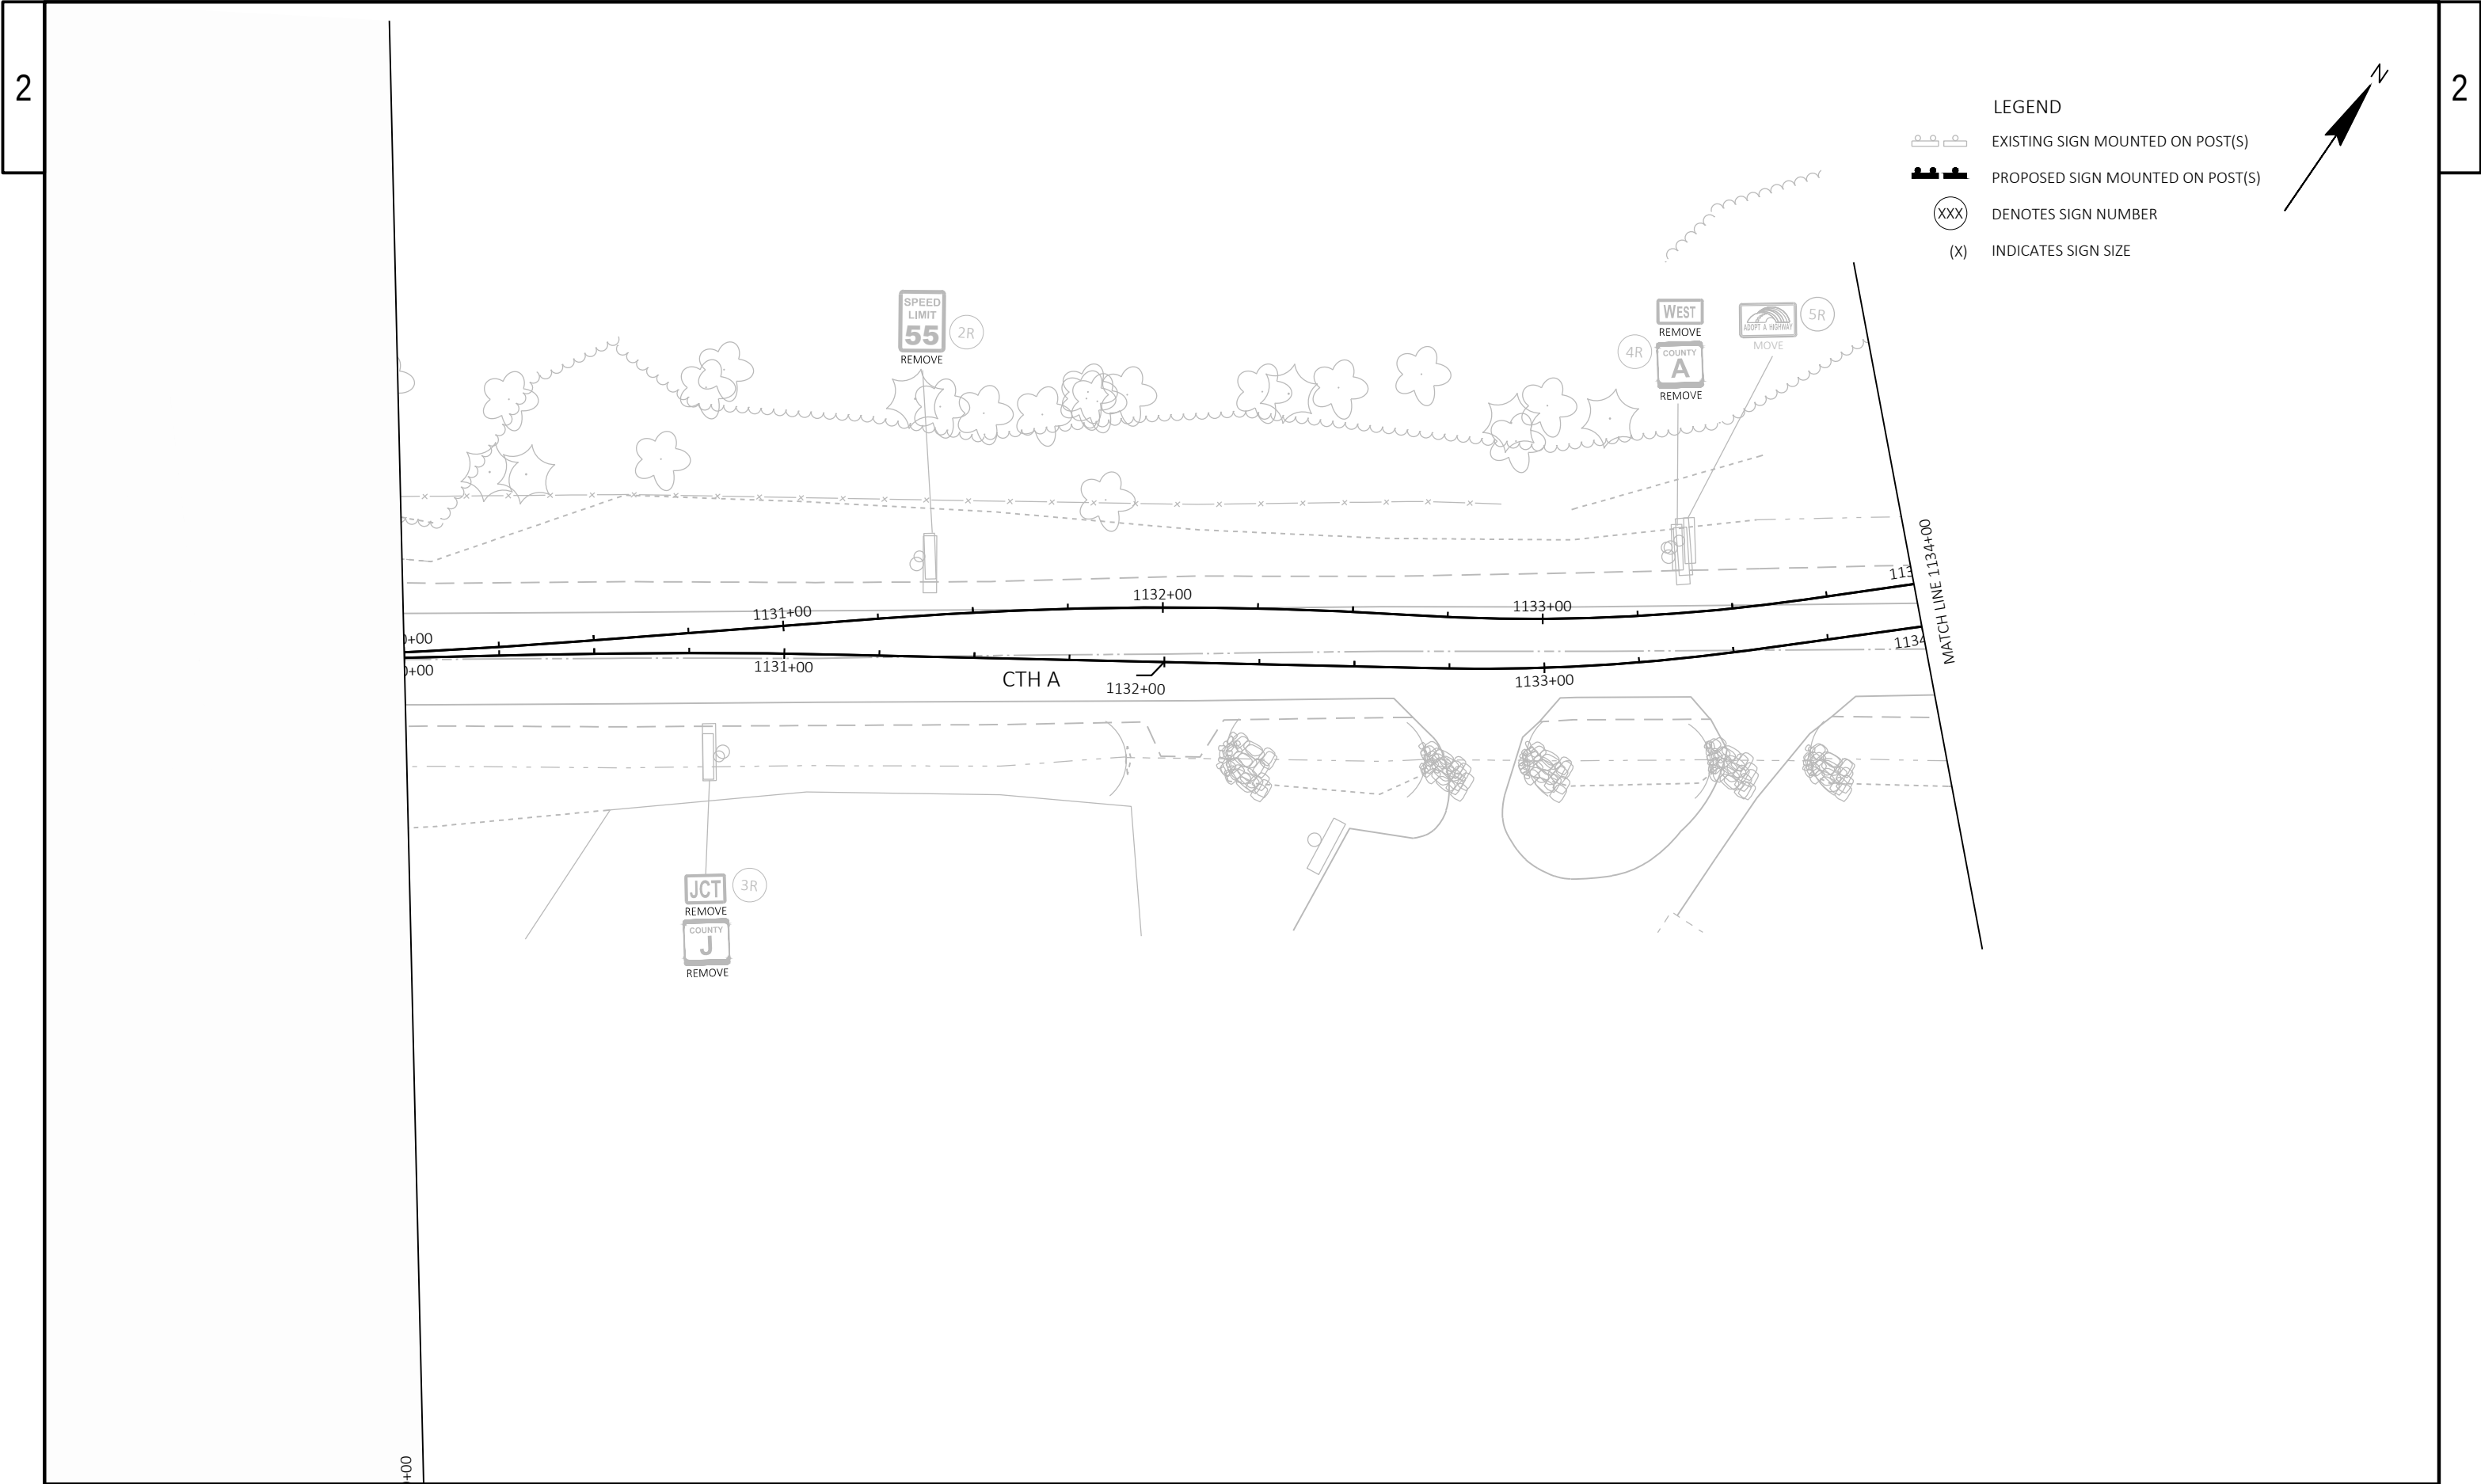


- LEGEND
-  EXISTING SIGN MOUNTED ON POST(S)
 -  PROPOSED SIGN MOUNTED ON POST(S)
 -  DENOTES SIGN NUMBER
 -  INDICATES SIGN SIZE

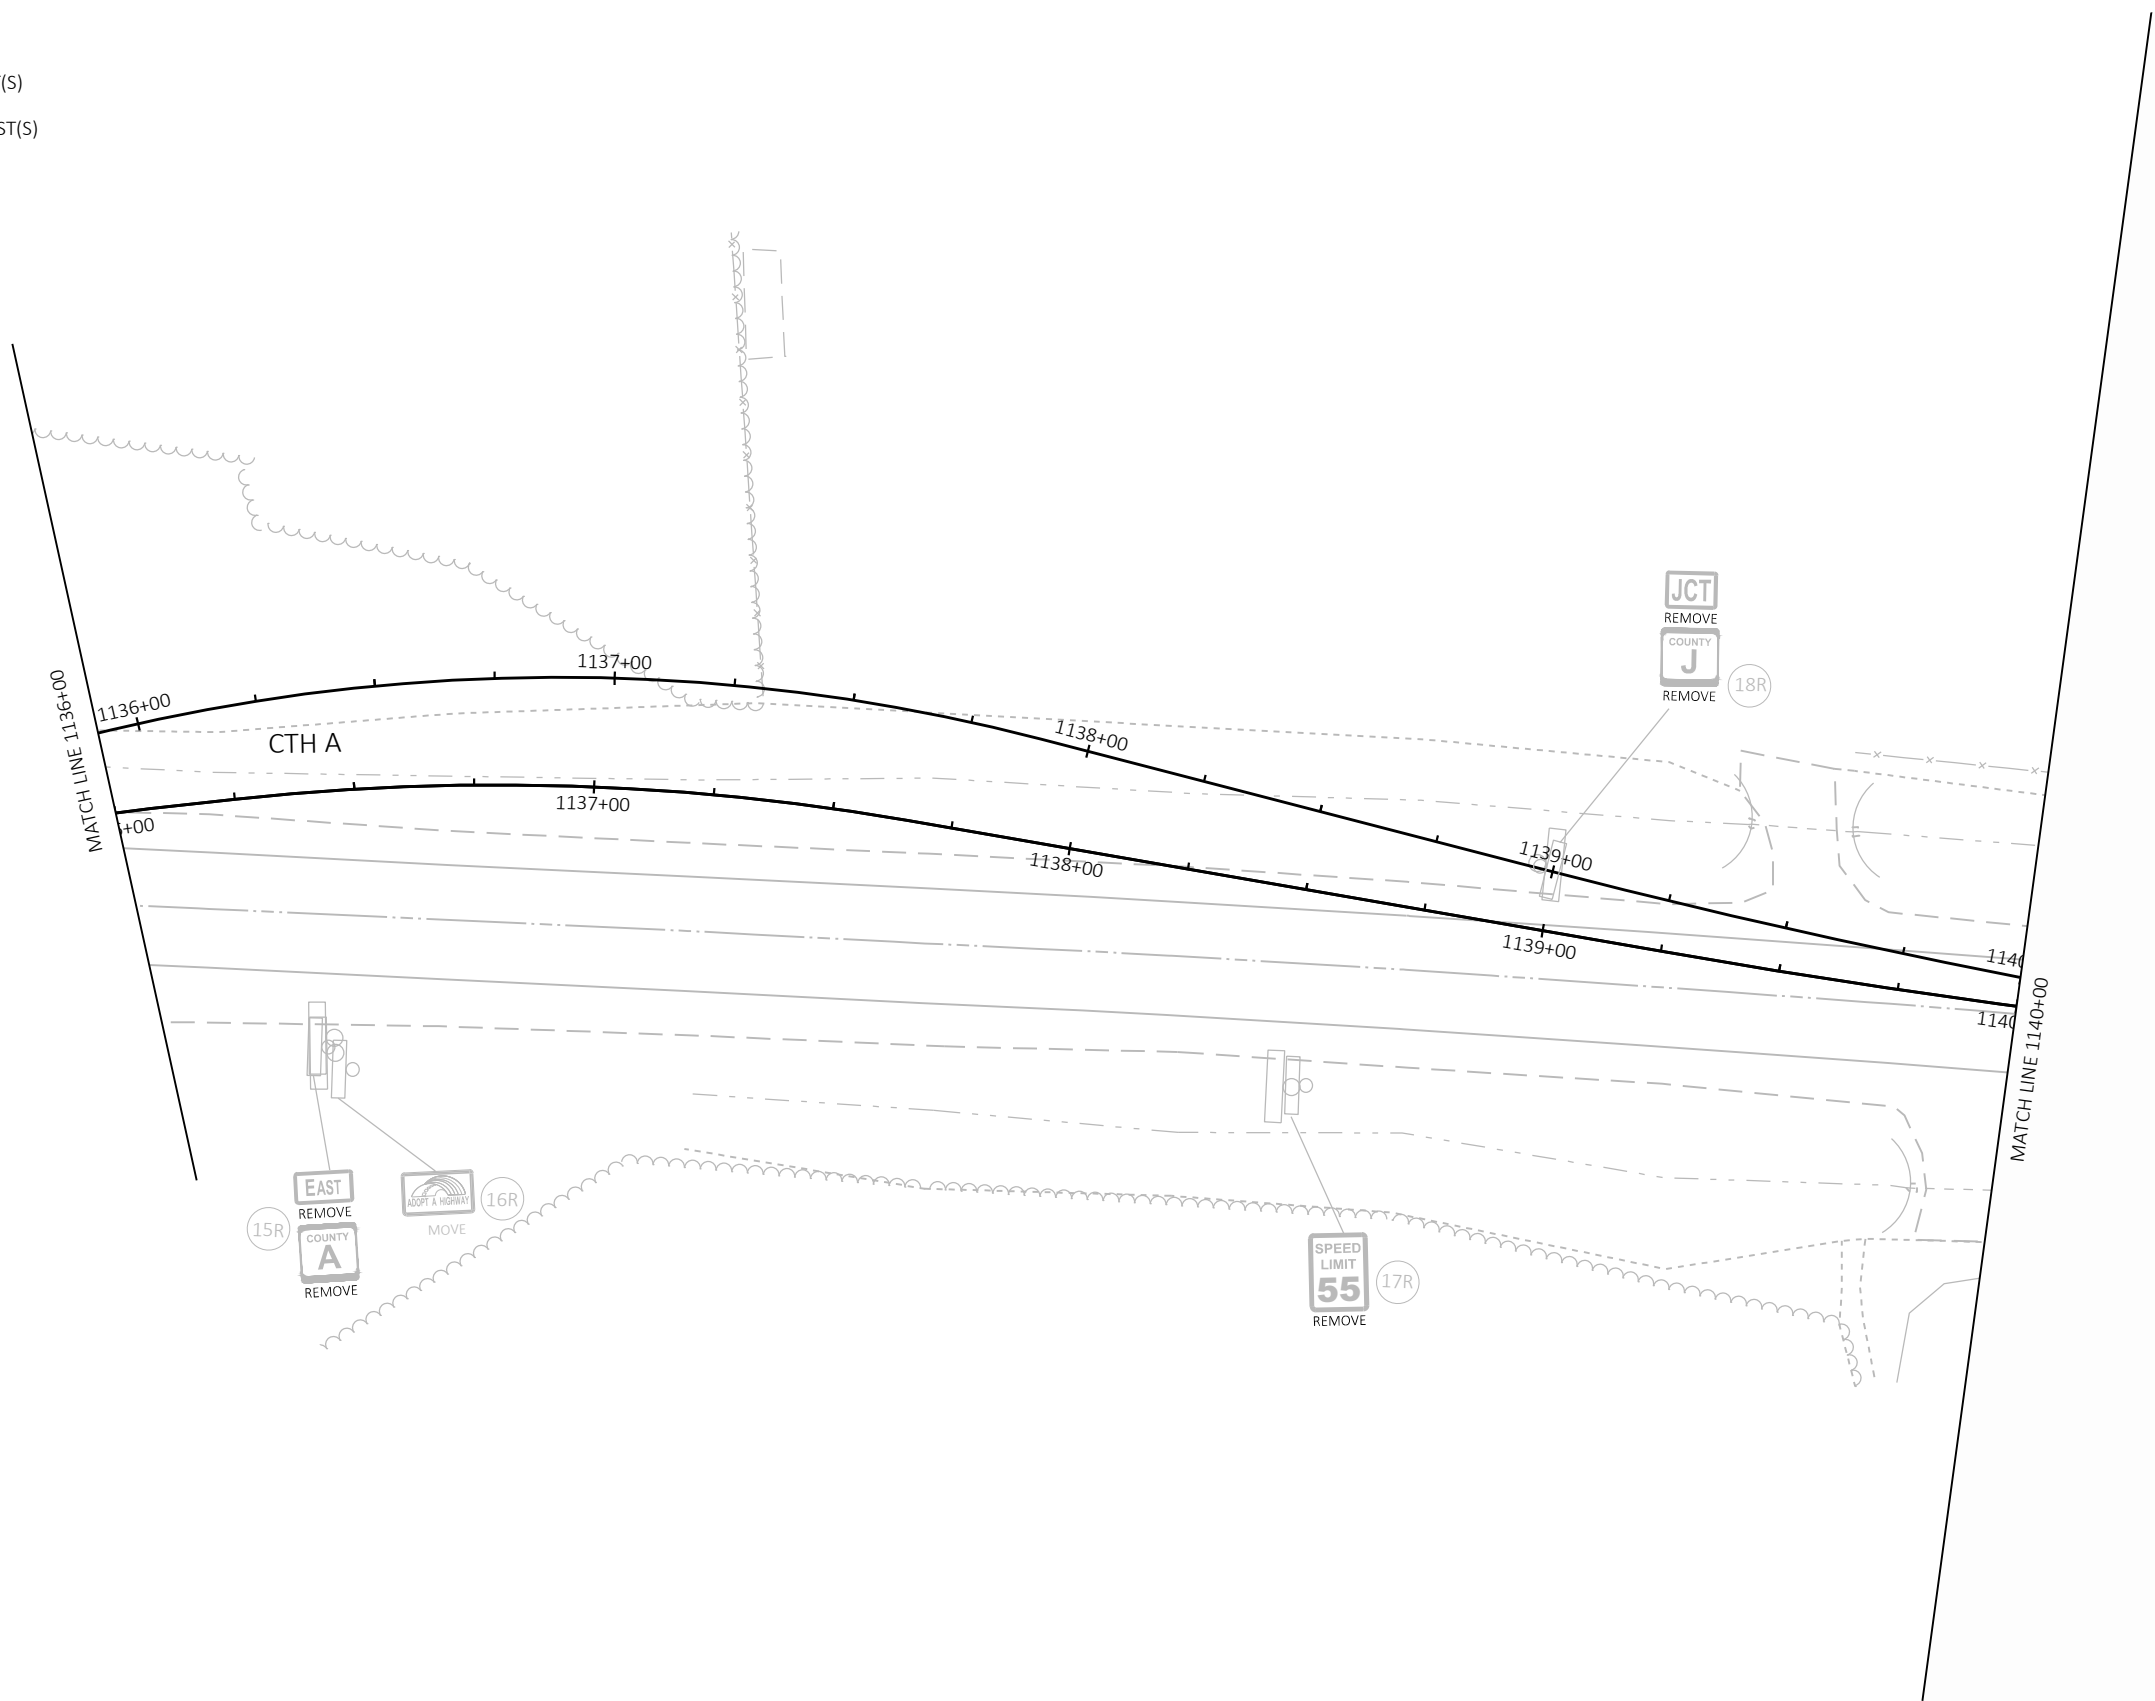

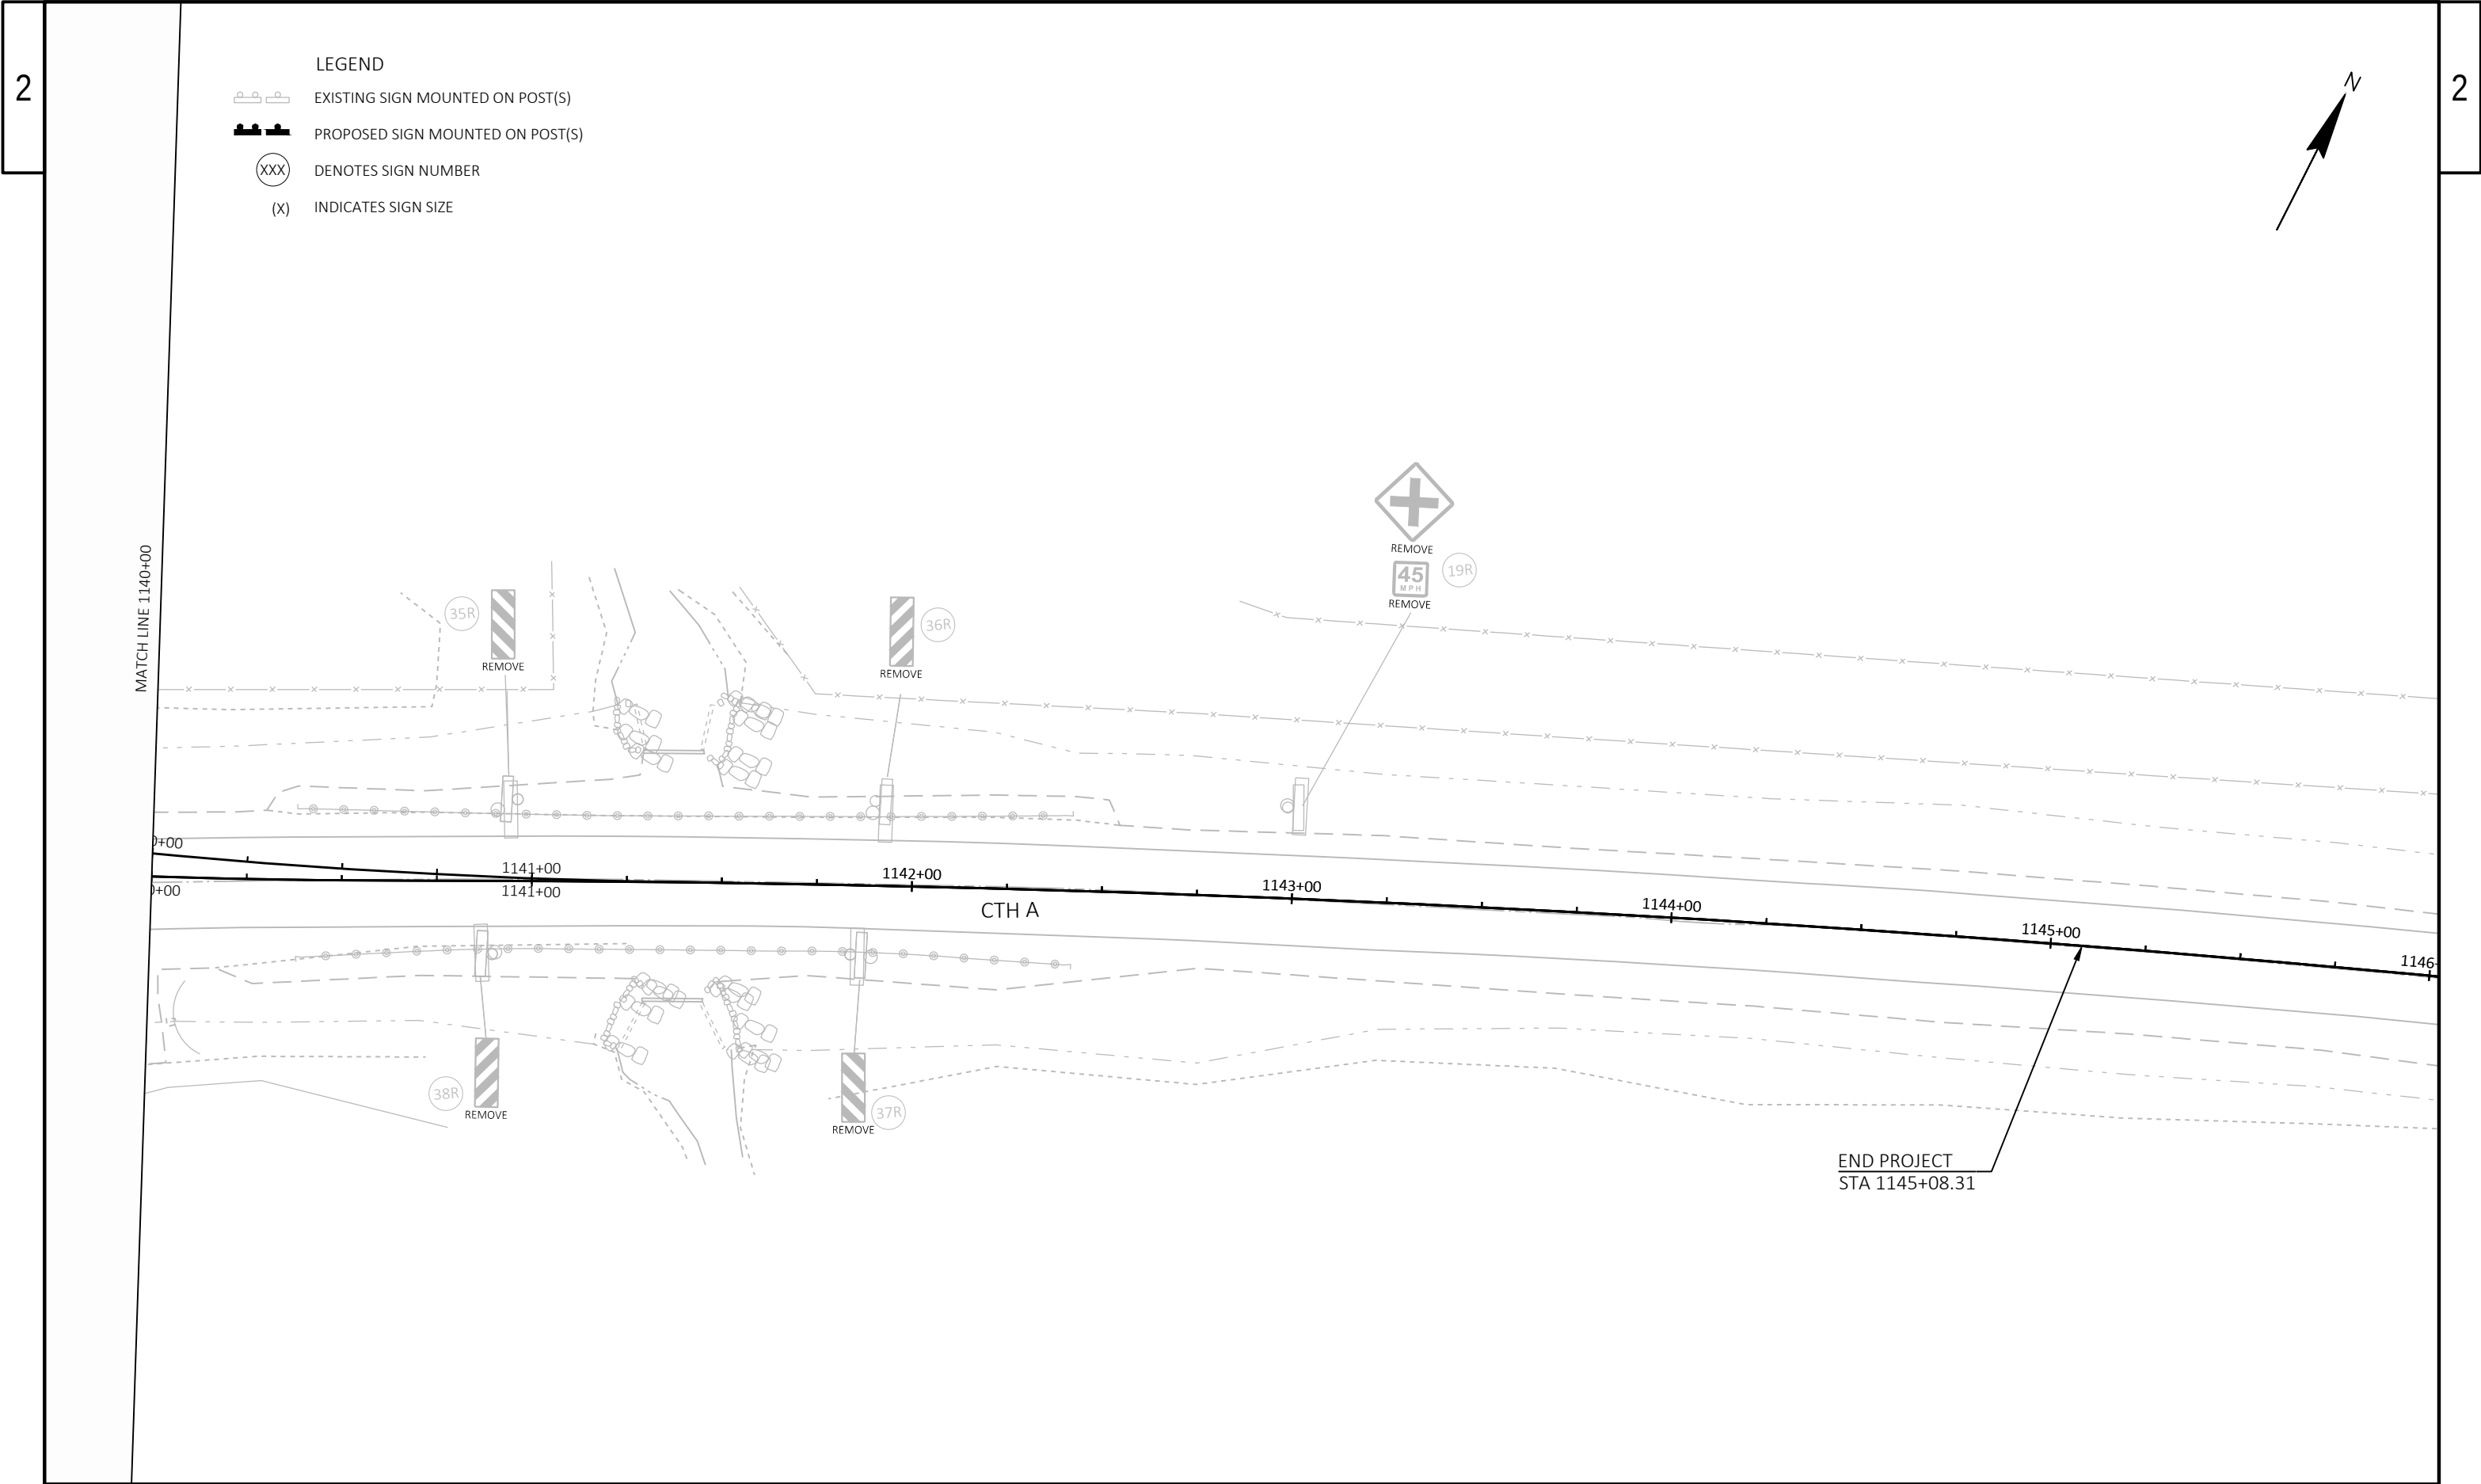

PROJECT NO: 2814-03-70	HWY: CTH A	COUNTY: RACINE	EXISTING SIGNING	SHEET	E
------------------------	------------	----------------	------------------	-------	---

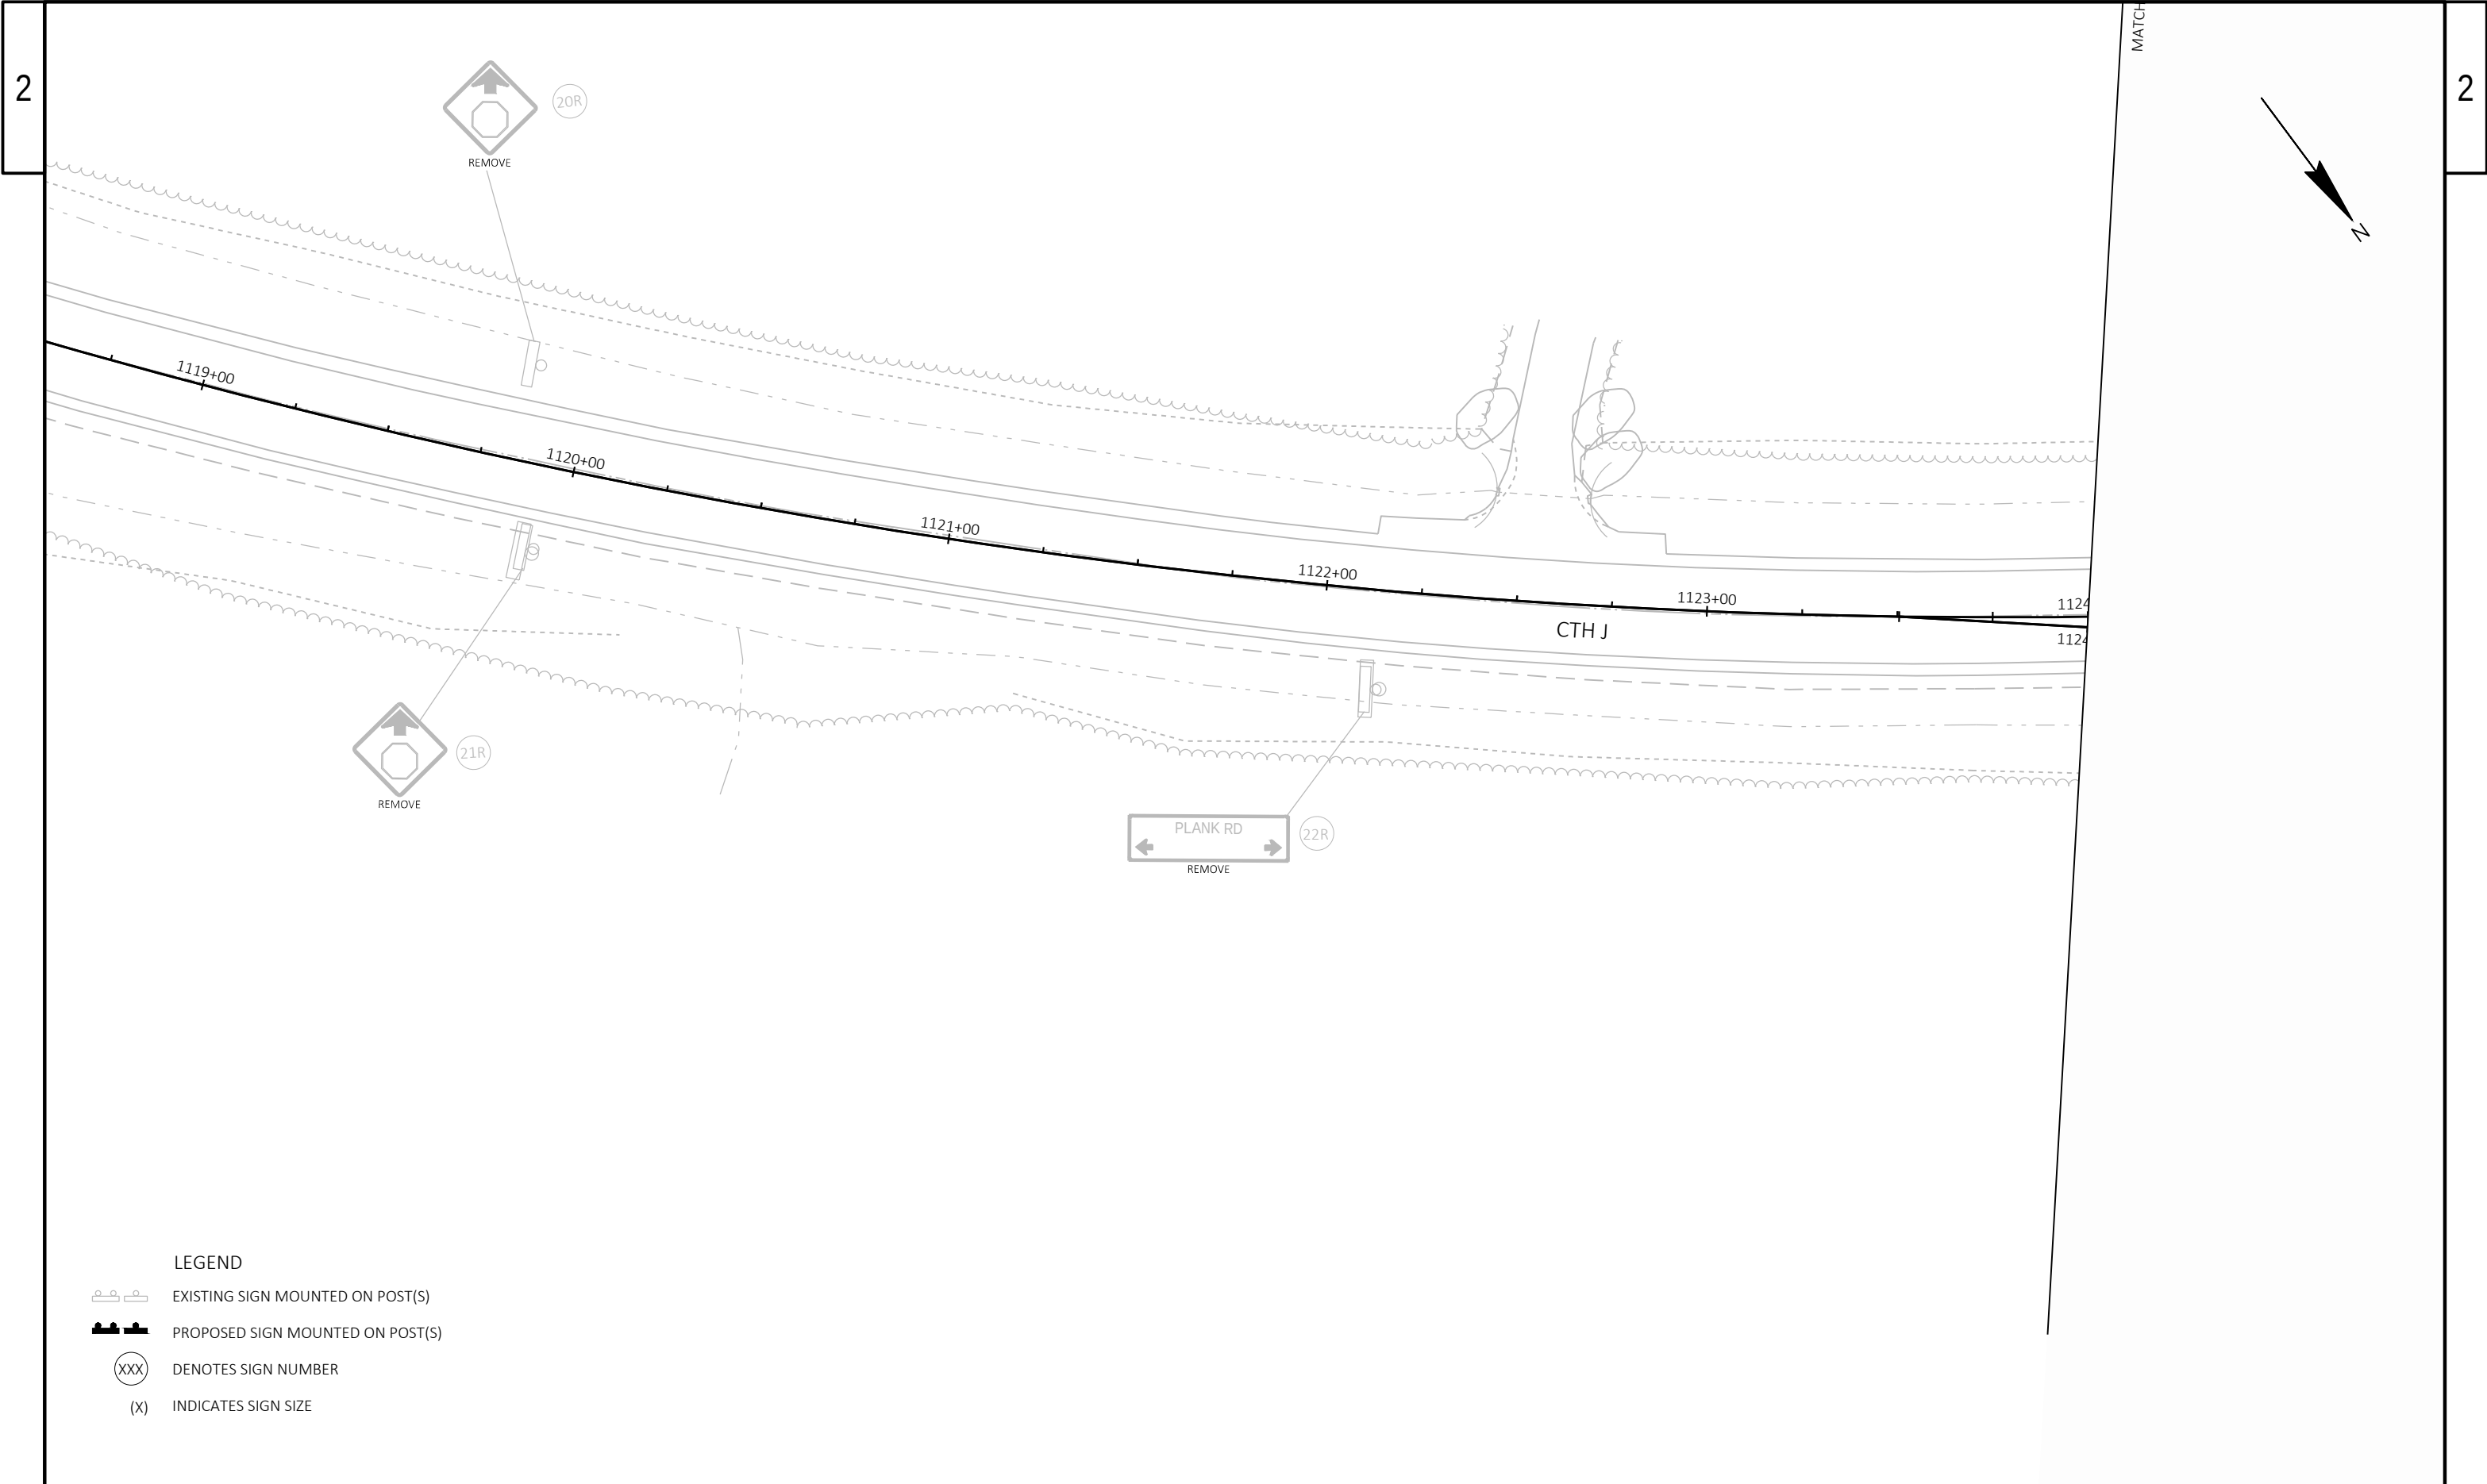

LEGEND

-  EXISTING SIGN MOUNTED ON POST(S)
-  PROPOSED SIGN MOUNTED ON POST(S)
-  DENOTES SIGN NUMBER
-  INDICATES SIGN SIZE

LEGEND

EXISTING SIGN MOUNTED ON POST(S)





PROPOSED SIGN MOUNTED ON POST(S)




DENOTES SIGN NUMBER



INDICATES SIGN SIZE

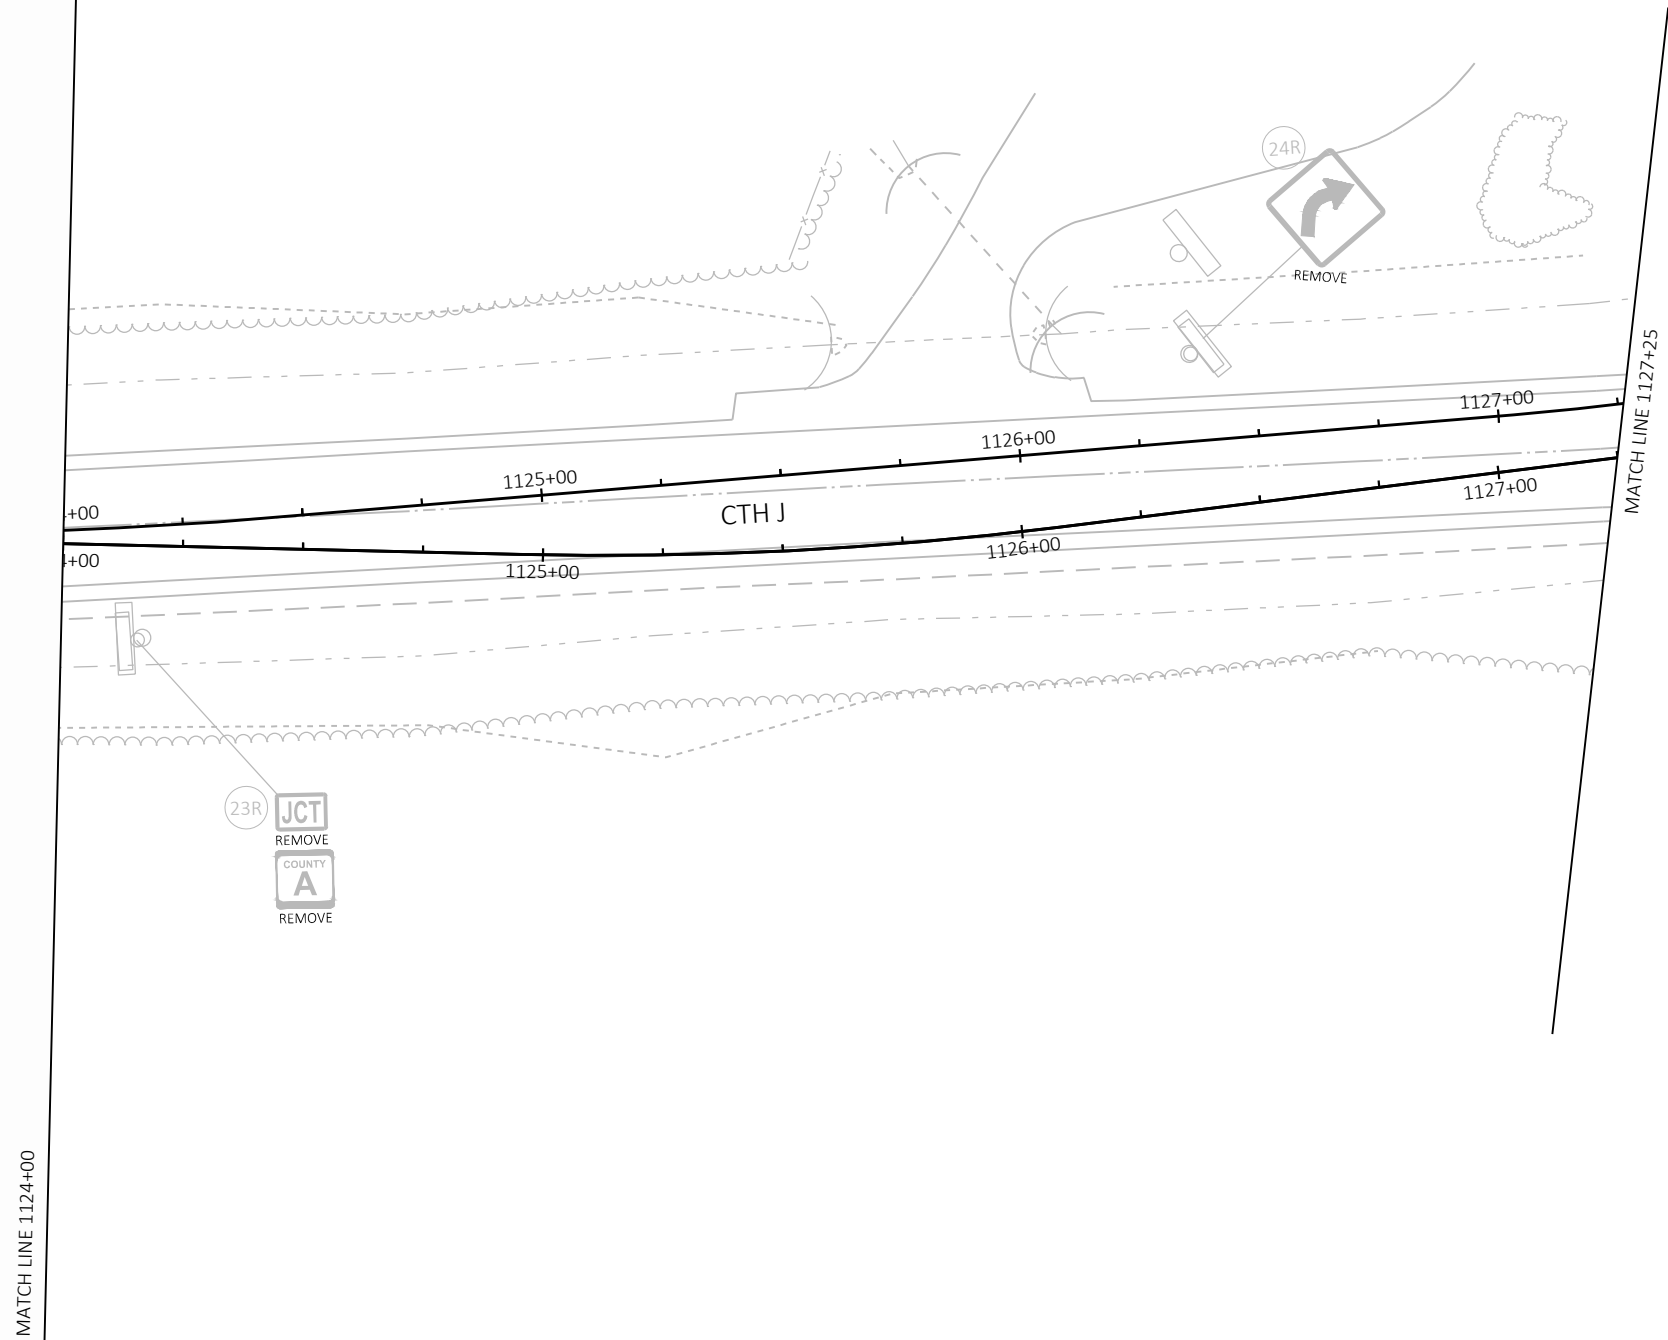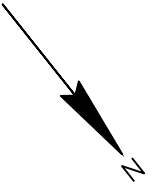


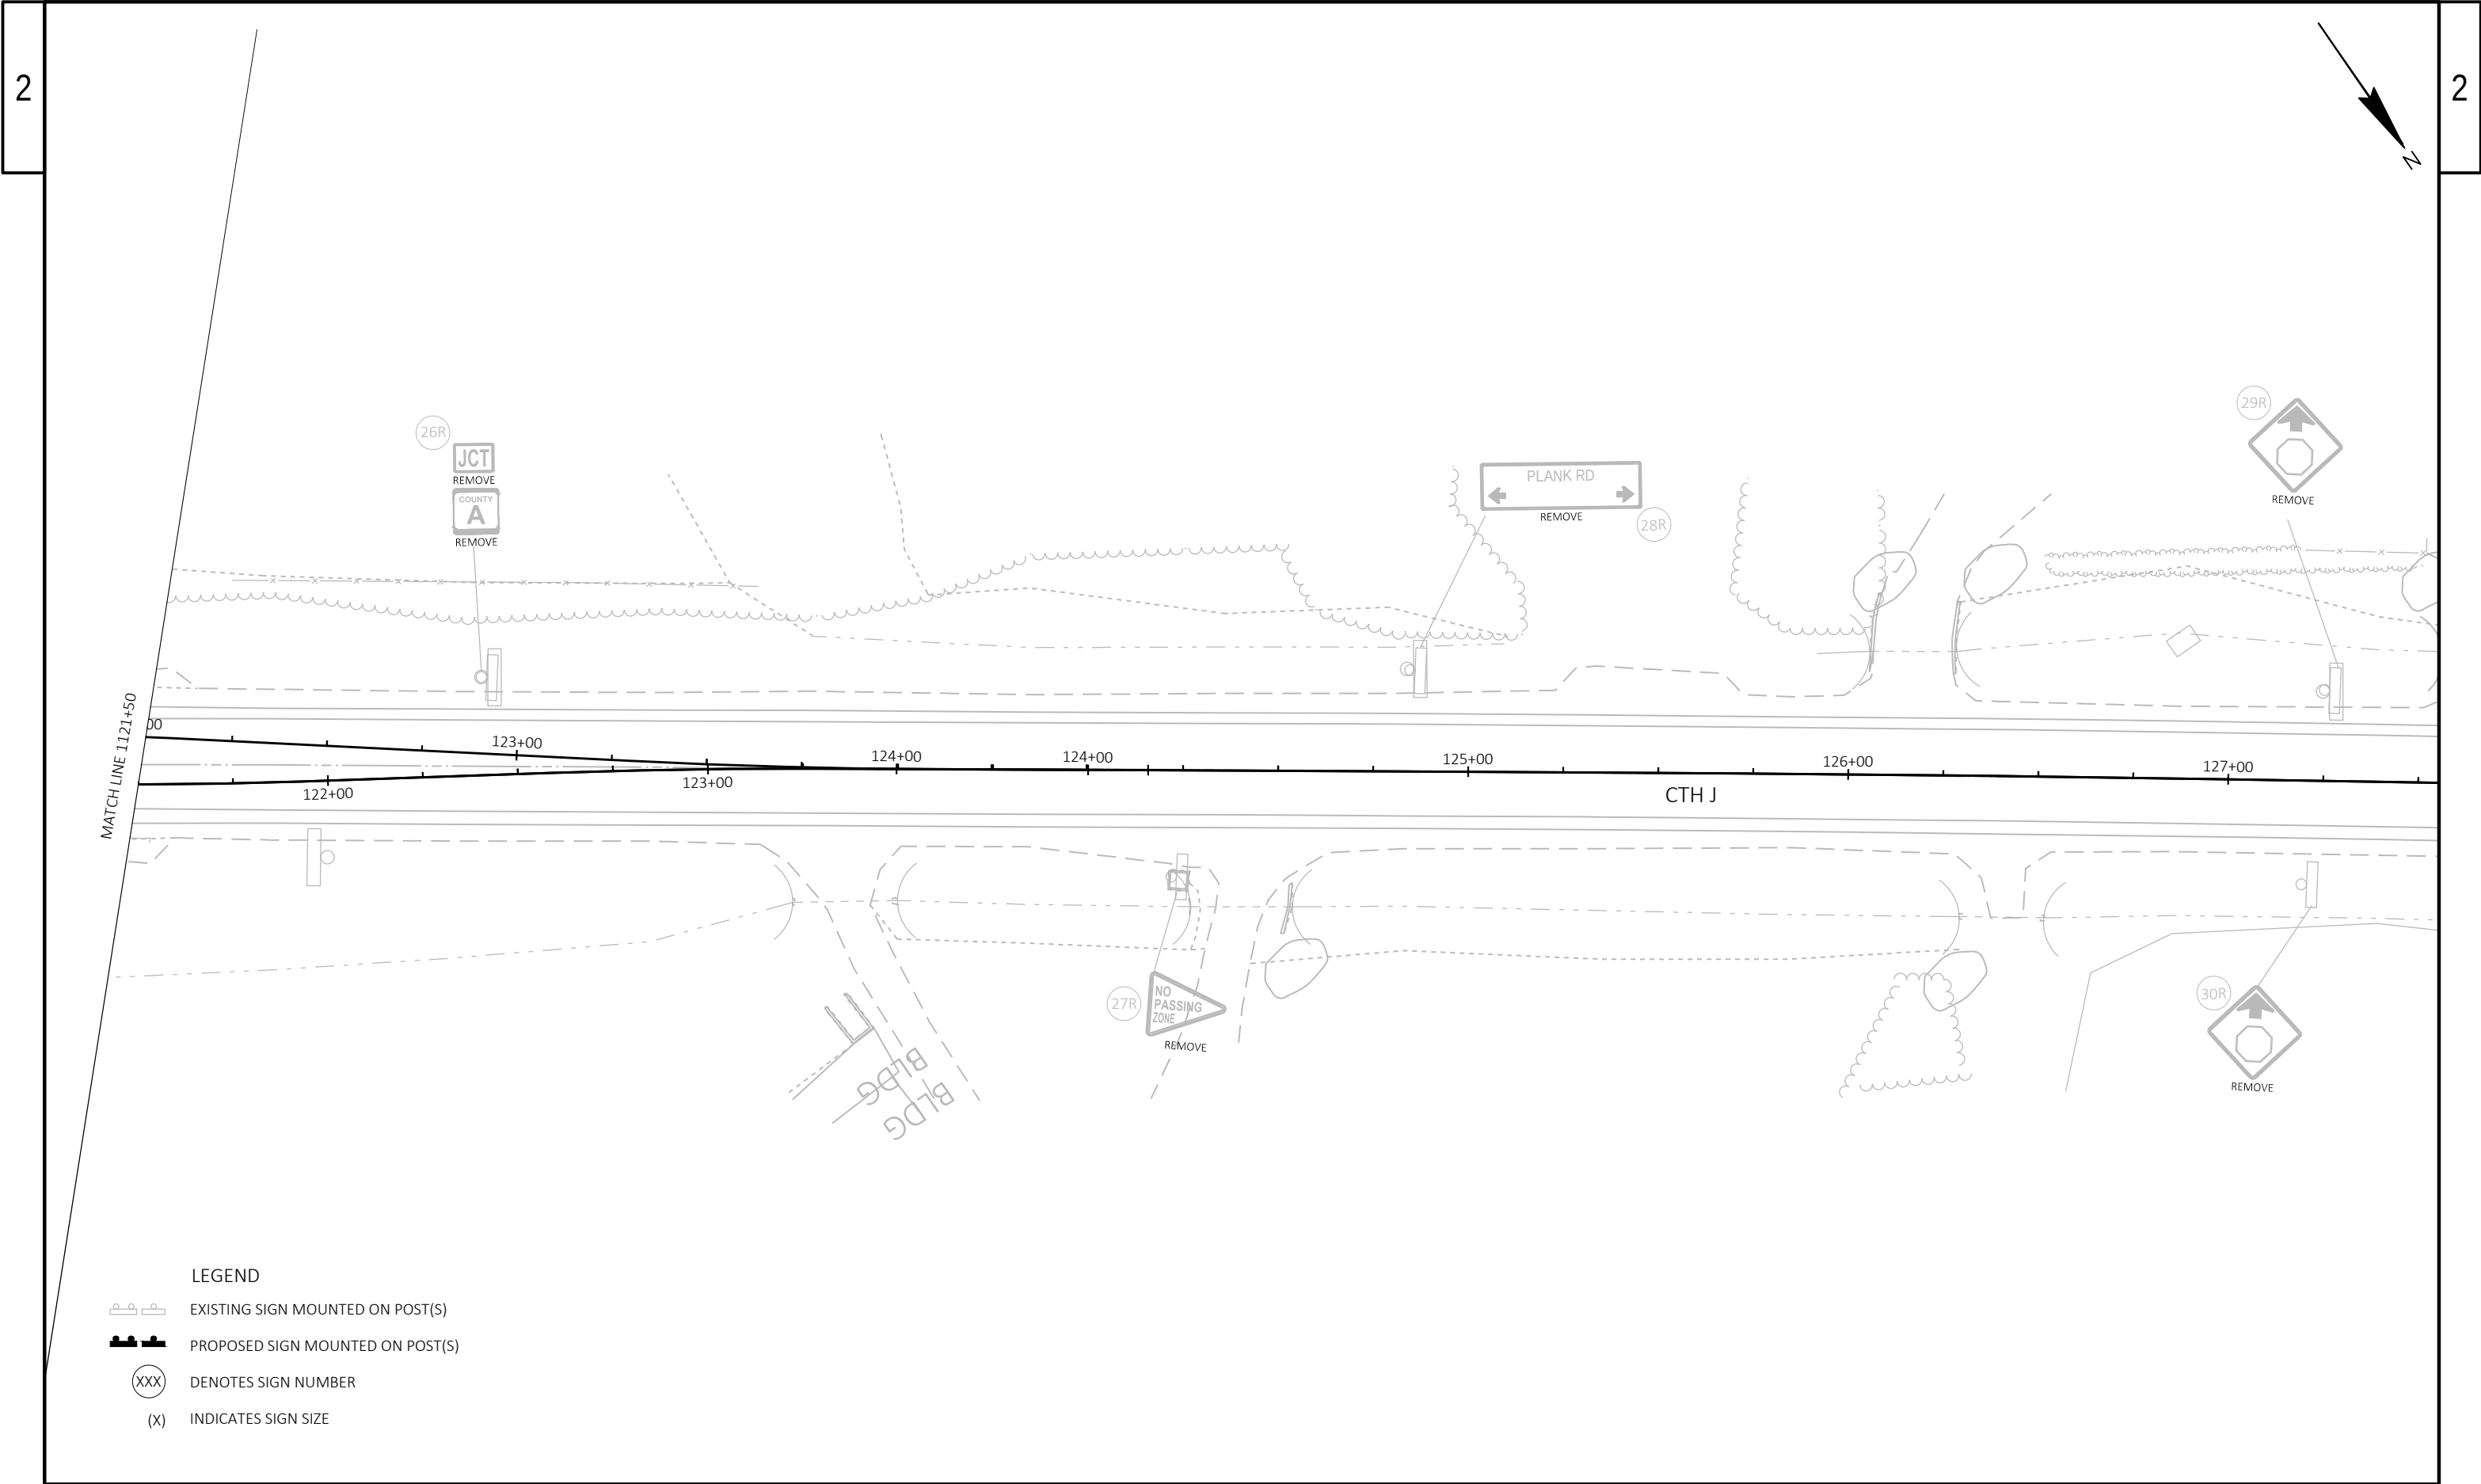

PROJECT NO: 2814-03-70	HWY: CTH A	COUNTY: RACINE	EXISTING SIGNING	SHEET	E
------------------------	------------	----------------	------------------	-------	---



	EXISTING SIGN MOUNTED ON POST(S)
	PROPOSED SIGN MOUNTED ON POST(S)
	DENOTES SIGN NUMBER
(X)	INDICATES SIGN SIZE

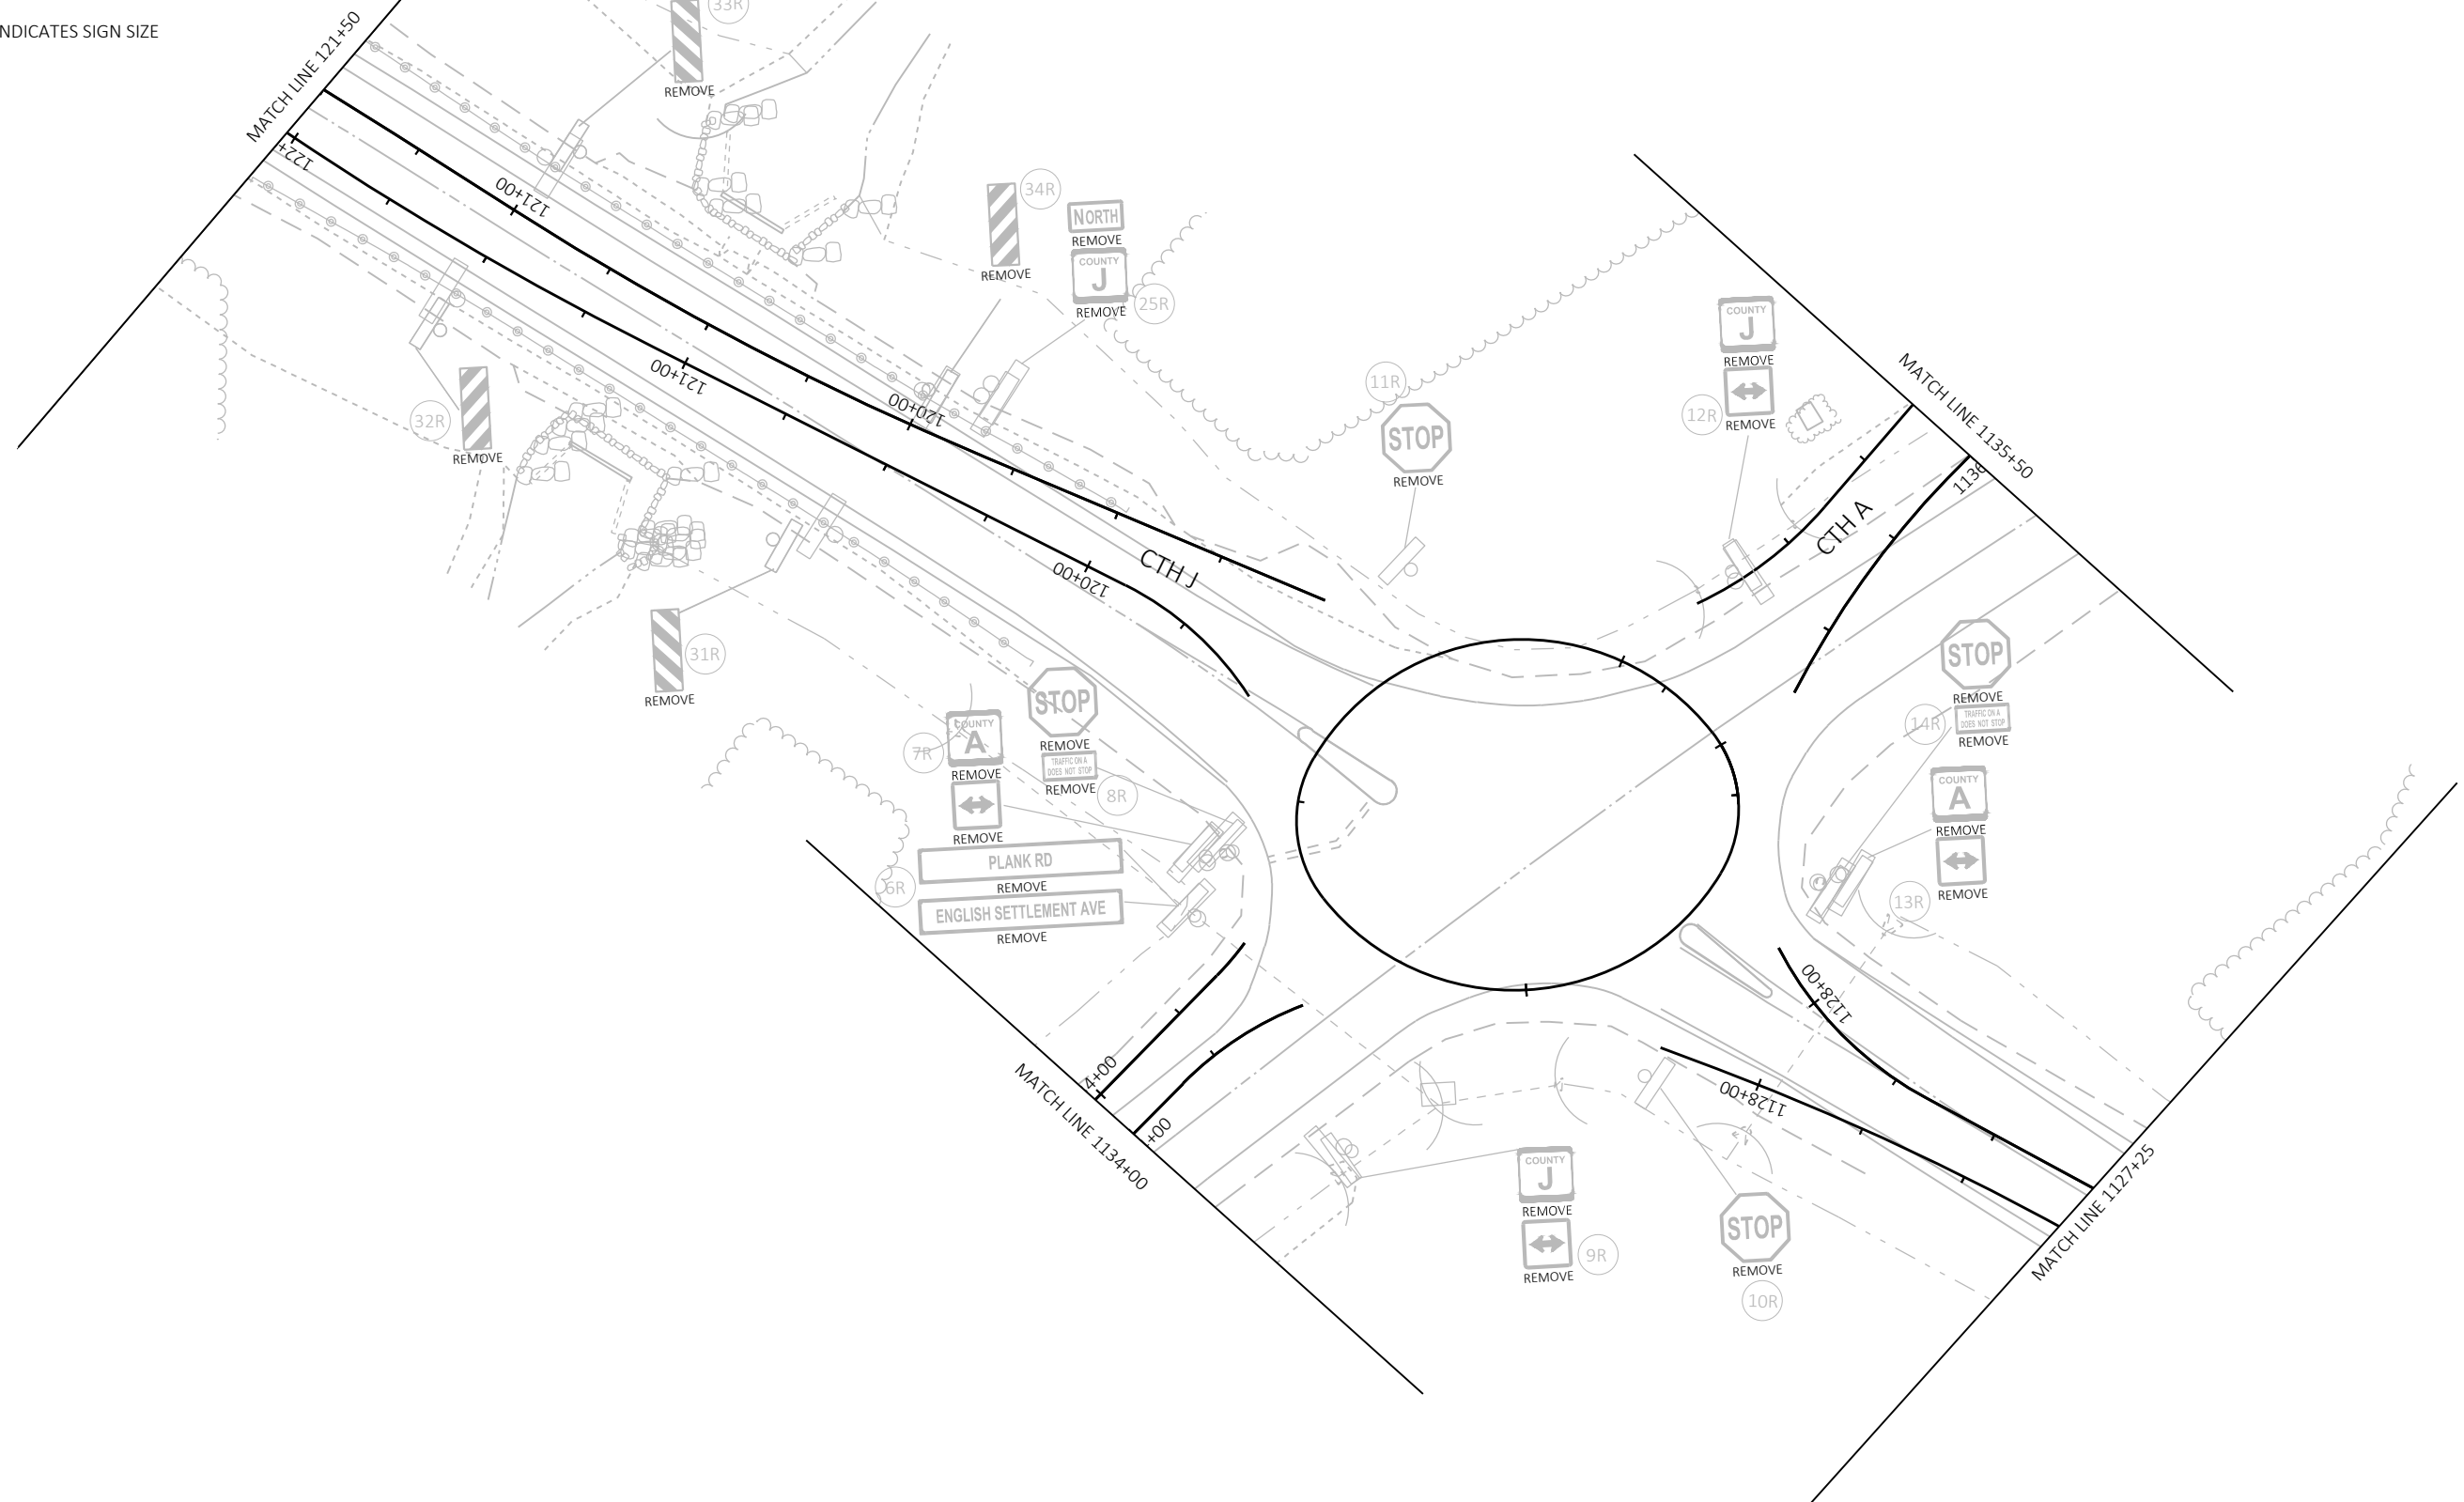


PAVEMENT MARKING LEGEND


- (4W) MARKING LINE EPOXY 4-INCH (WHITE)
- (4Y) MARKING LINE EPOXY 4-INCH (YELLOW)
- (4DW) MARKING LINE EPOXY 4-INCH (WHITE, 3' LINE, 9' SKIP)
- (8W) MARKING LINE EPOXY 8-INCH (WHITE)
- (12Y) MARKING DIAGONAL EPOXY 12-INCH (YELLOW, 25' C-C)
- (CY) MARKING CURB EPOXY (YELLOW)
- (INY) MARKING ISLAND NOSE EPOXY (YELLOW)
- (18D) MARKING LINE DOTTED EXTENSION EPOXY 18-INCH (WHITE, 2' LINE, 2' SKIP)


LEGEND

- EXISTING SIGN MOUNTED ON POST(S)
- PROPOSED SIGN MOUNTED ON POST(S)
- (XXX) DENOTES SIGN NUMBER
- (X) INDICATES SIGN SIZE

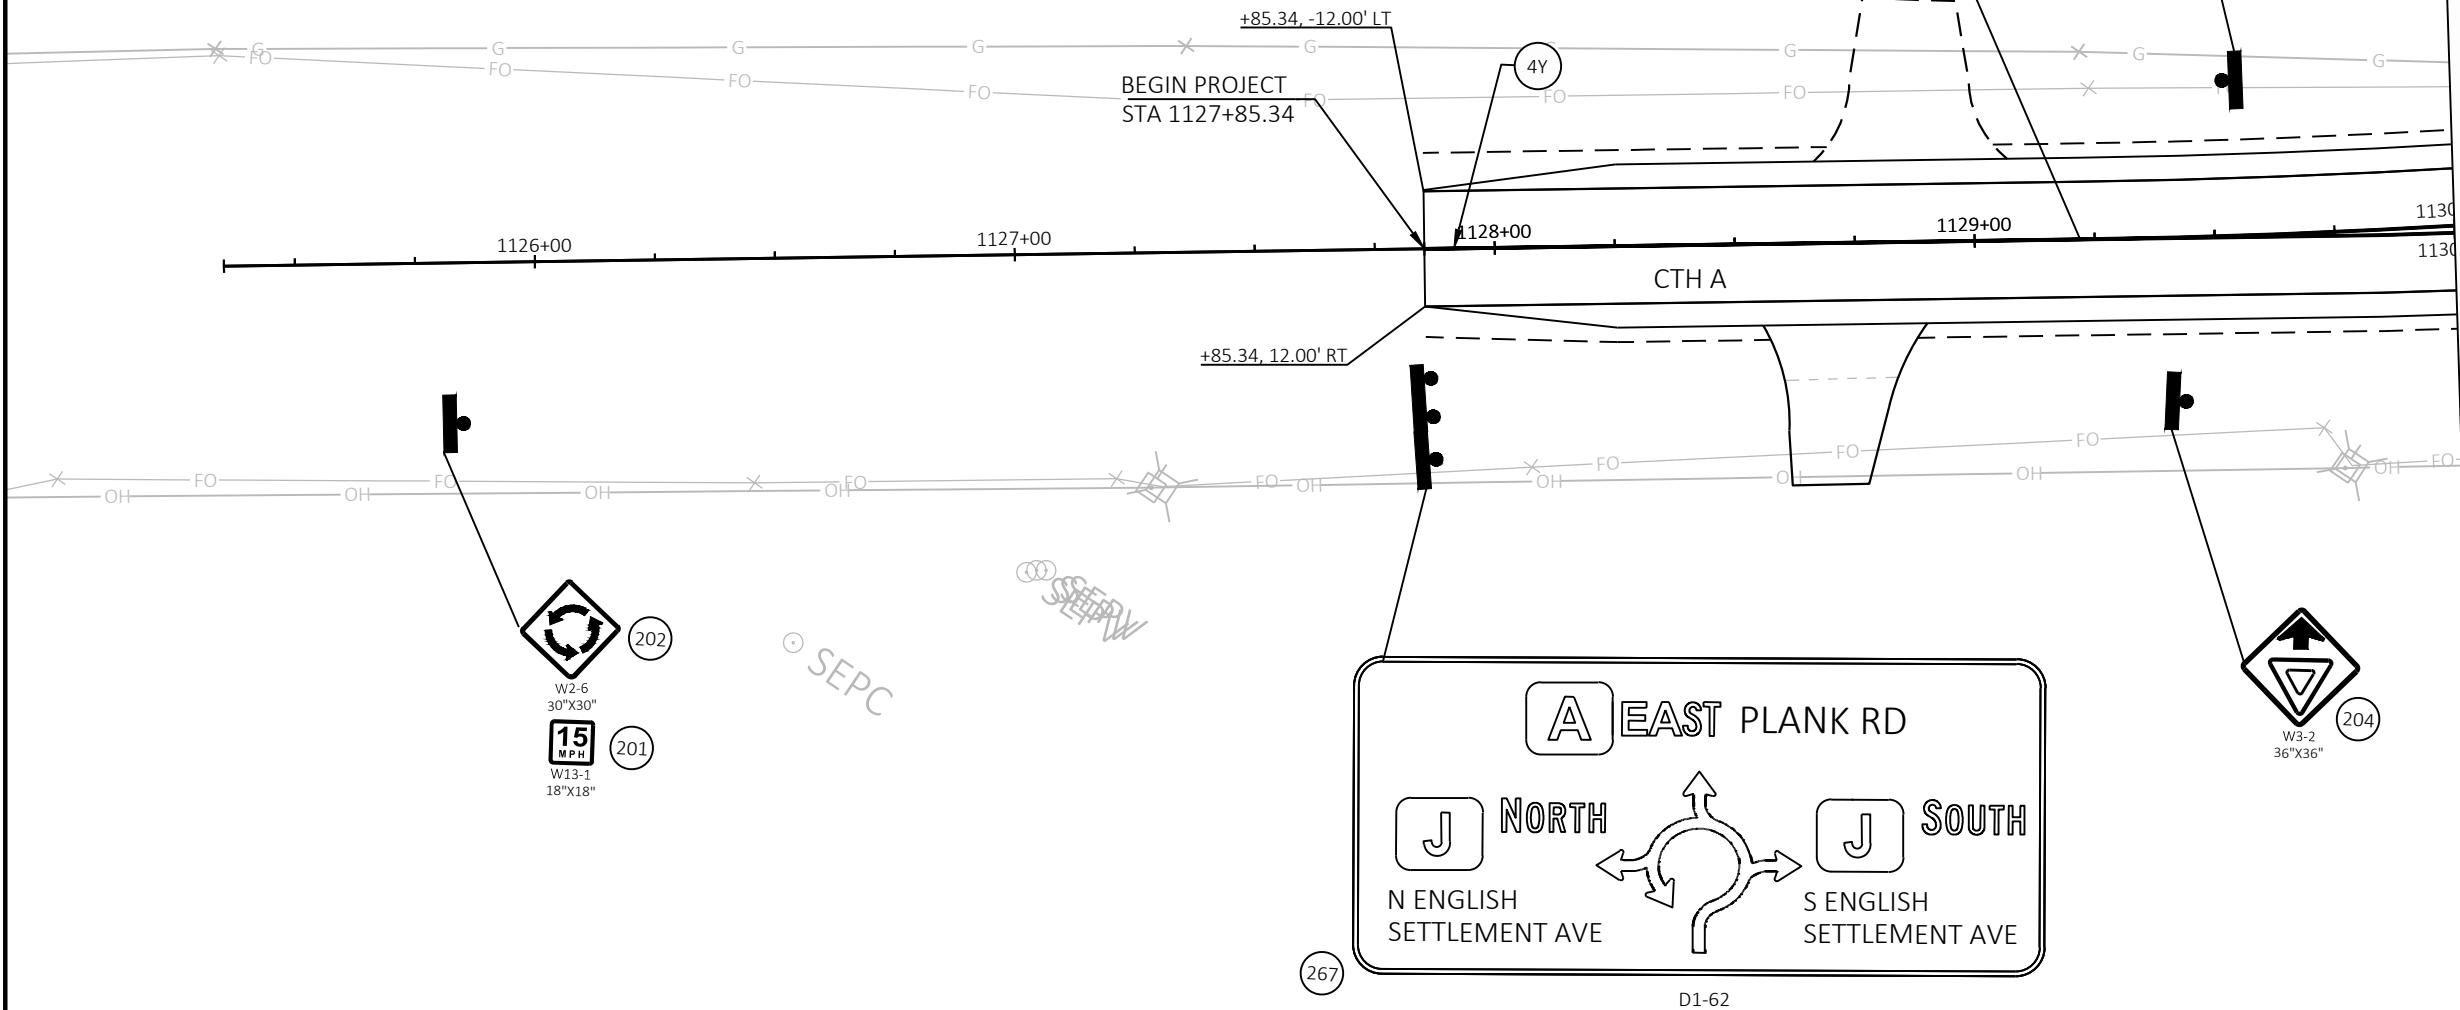

MATCH LINE 1130+00

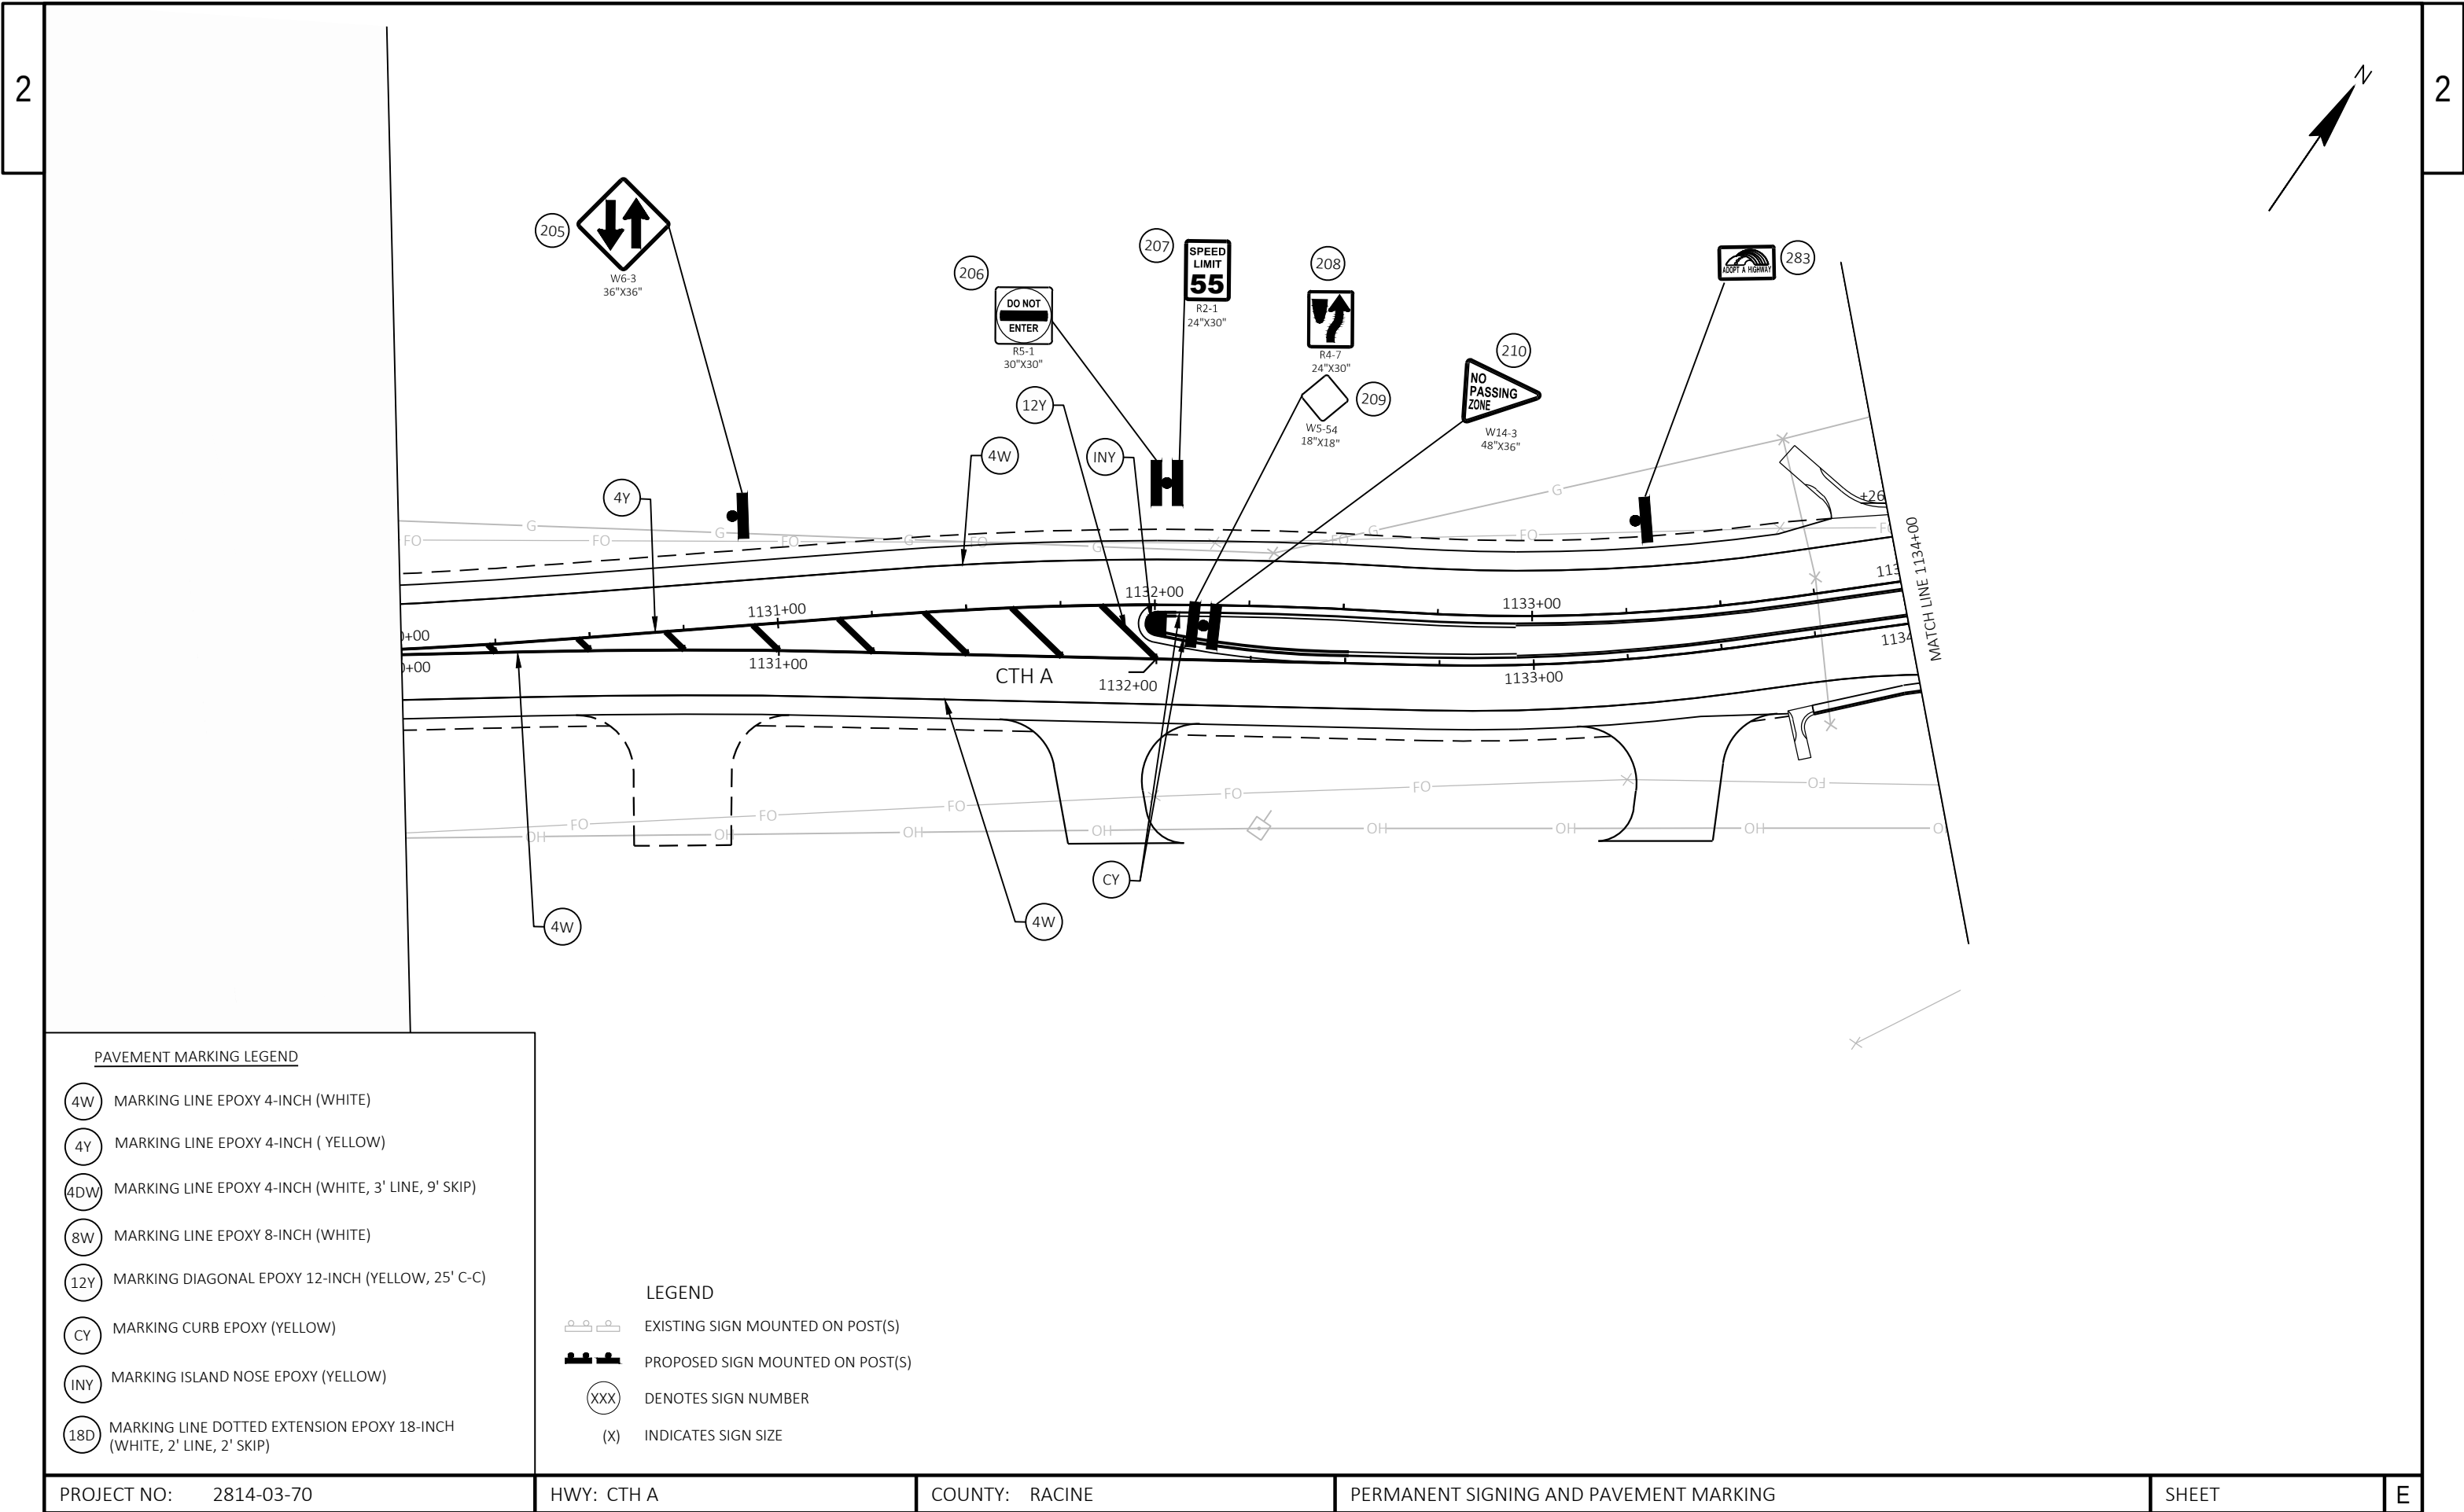


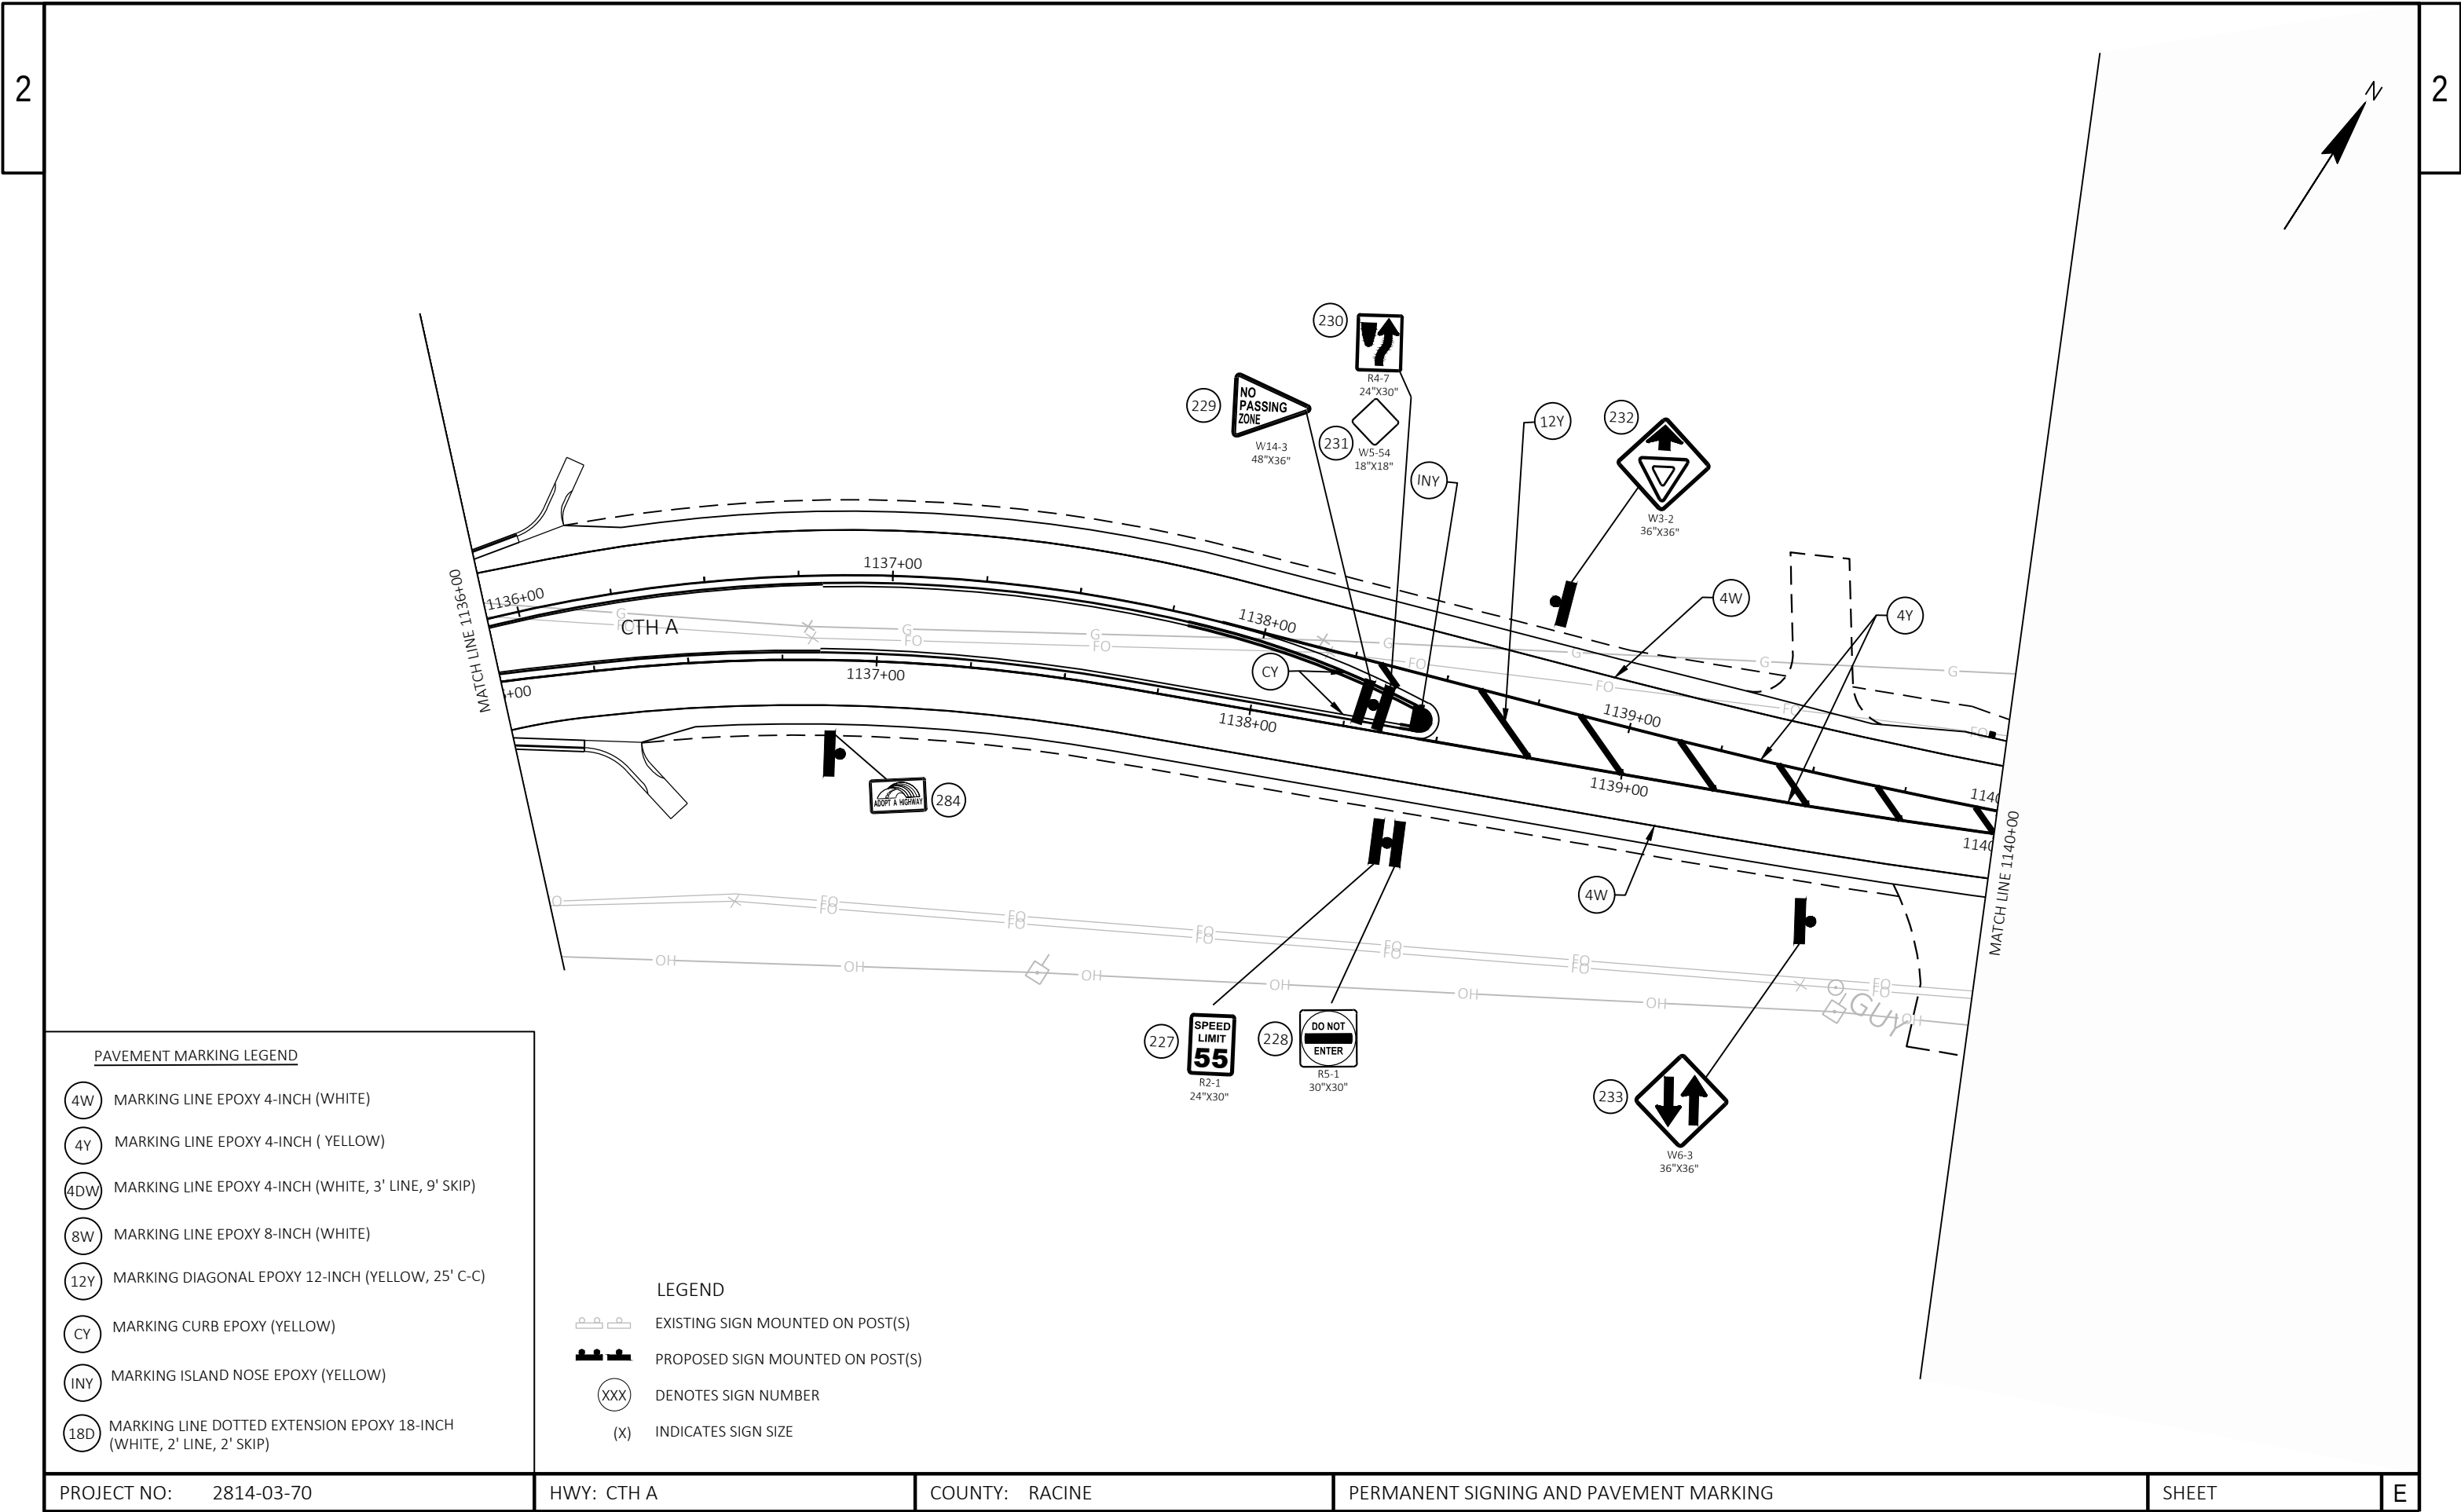



PAVEMENT MARKING LEGEND


- (4W) MARKING LINE EPOXY 4-INCH (WHITE)
- (4Y) MARKING LINE EPOXY 4-INCH (YELLOW)
- (4DW) MARKING LINE EPOXY 4-INCH (WHITE, 3' LINE, 9' SKIP)
- (8W) MARKING LINE EPOXY 8-INCH (WHITE)
- (12Y) MARKING DIAGONAL EPOXY 12-INCH (YELLOW, 25' C-C)
- (CY) MARKING CURB EPOXY (YELLOW)
- (INY) MARKING ISLAND NOSE EPOXY (YELLOW)
- (18D) MARKING LINE DOTTED EXTENSION EPOXY 18-INCH (WHITE, 2' LINE, 2' SKIP)

LEGEND

- EXISTING SIGN MOUNTED ON POST(S)
- PROPOSED SIGN MOUNTED ON POST(S)
- (XXX) DENOTES SIGN NUMBER
- (X) INDICATES SIGN SIZE

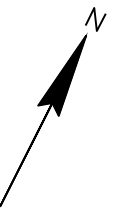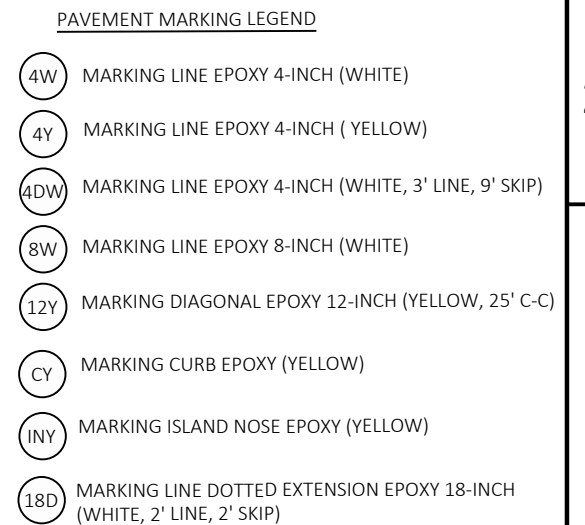


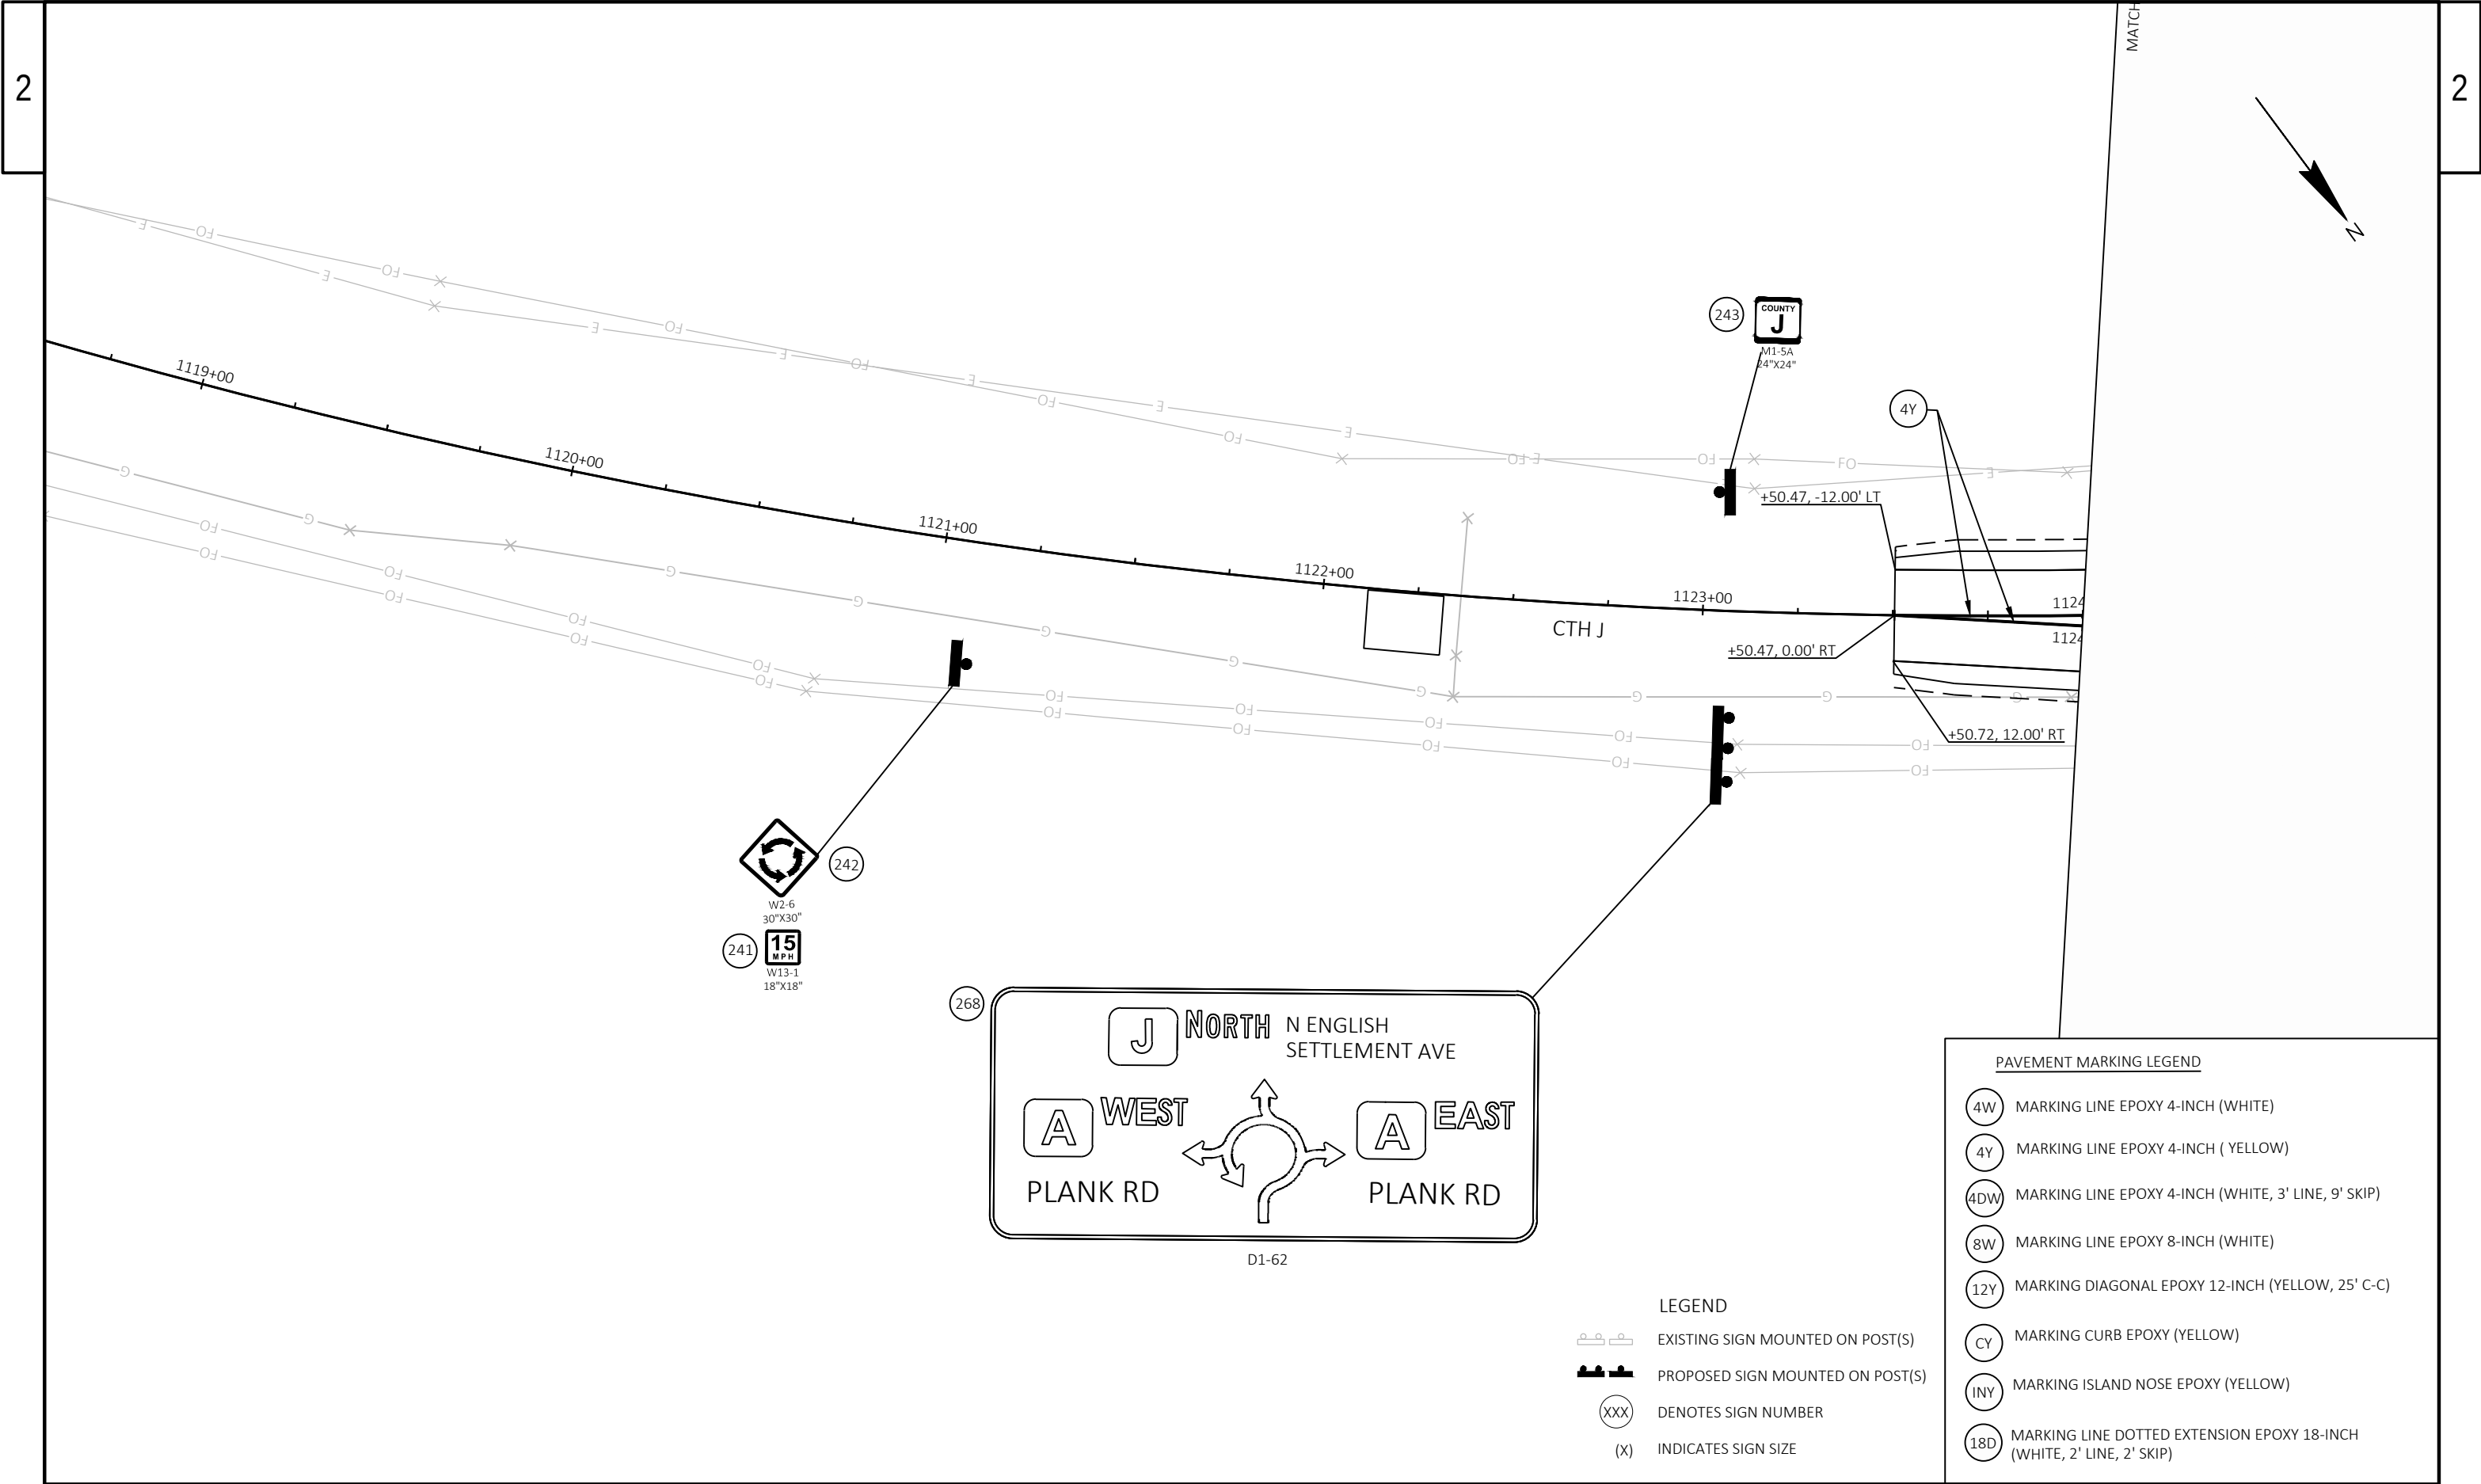

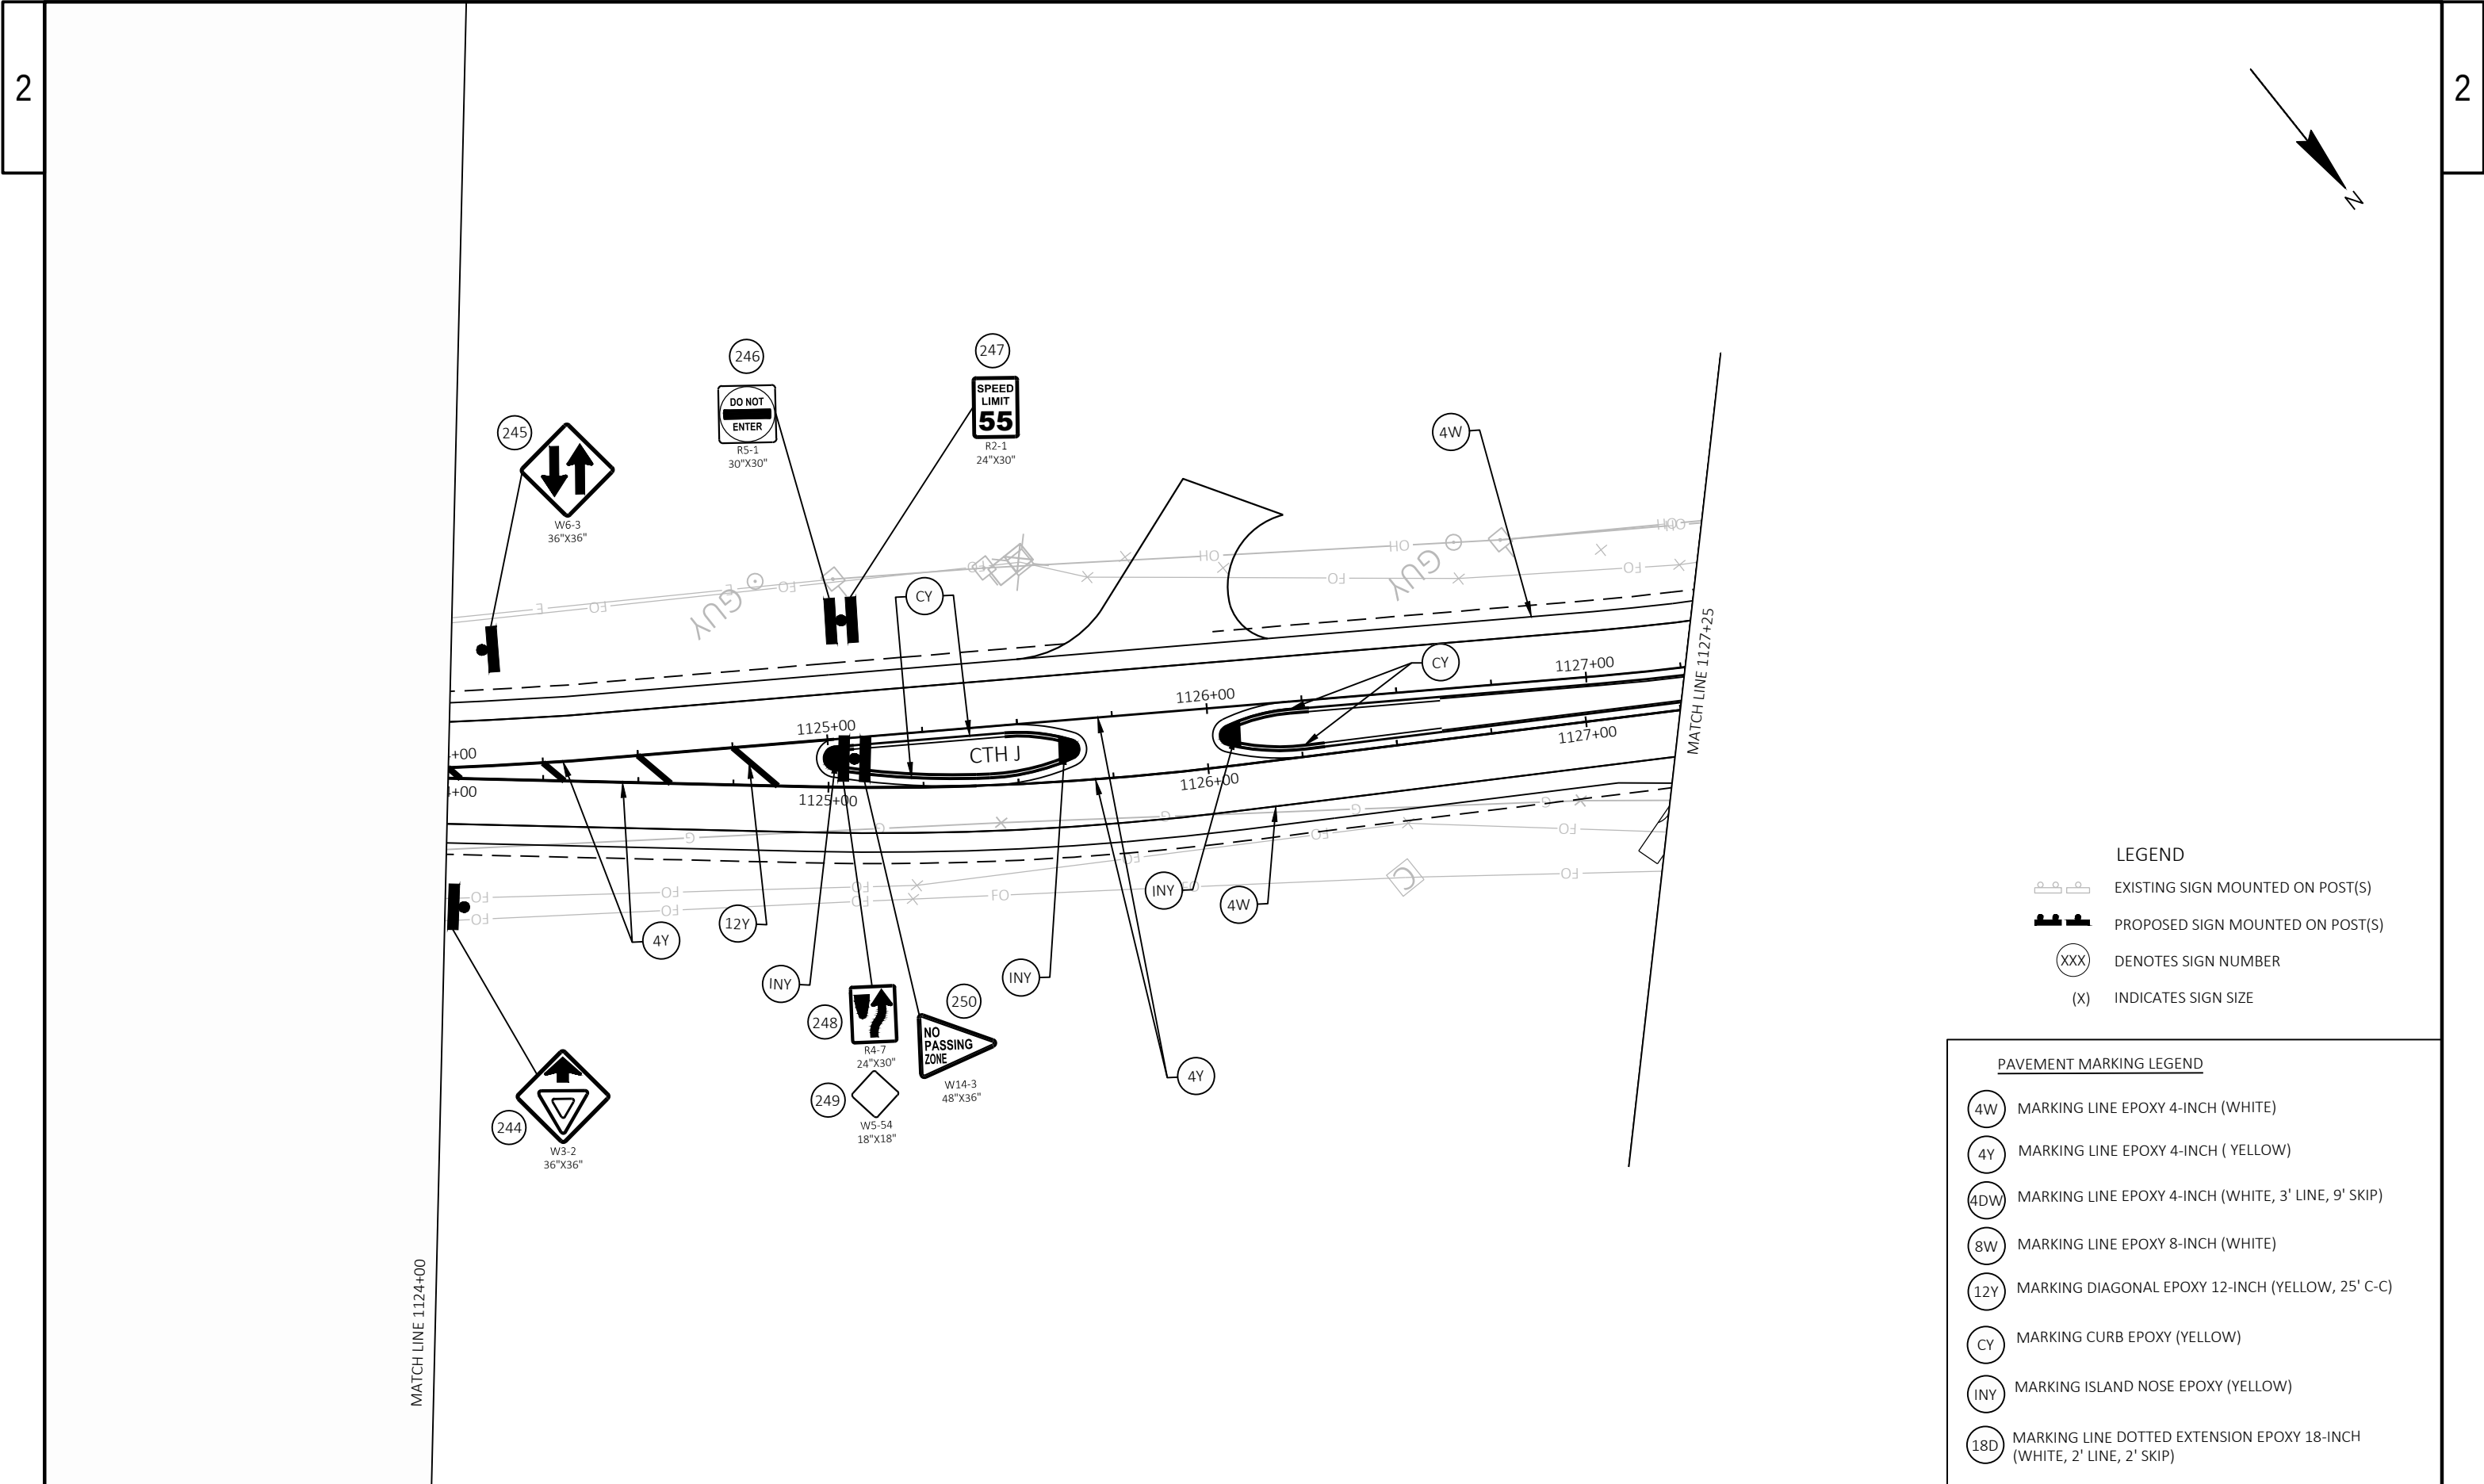

- LEGEND
- EXISTING SIGN MOUNTED ON POST(S)
 - PROPOSED SIGN MOUNTED ON POST(S)
 - DENOTES SIGN NUMBER
 - INDICATES SIGN SIZE

- PAVEMENT MARKING LEGEND
- MARKING LINE EPOXY 4-INCH (WHITE)
 - MARKING LINE EPOXY 4-INCH (YELLOW)
 - MARKING LINE EPOXY 4-INCH (WHITE, 3' LINE, 9' SKIP)
 - MARKING LINE EPOXY 8-INCH (WHITE)
 - MARKING DIAGONAL EPOXY 12-INCH (YELLOW, 25' C-C)
 - MARKING CURB EPOXY (YELLOW)
 - MARKING ISLAND NOSE EPOXY (YELLOW)
 - MARKING LINE DOTTED EXTENSION EPOXY 18-INCH (WHITE, 2' LINE, 2' SKIP)

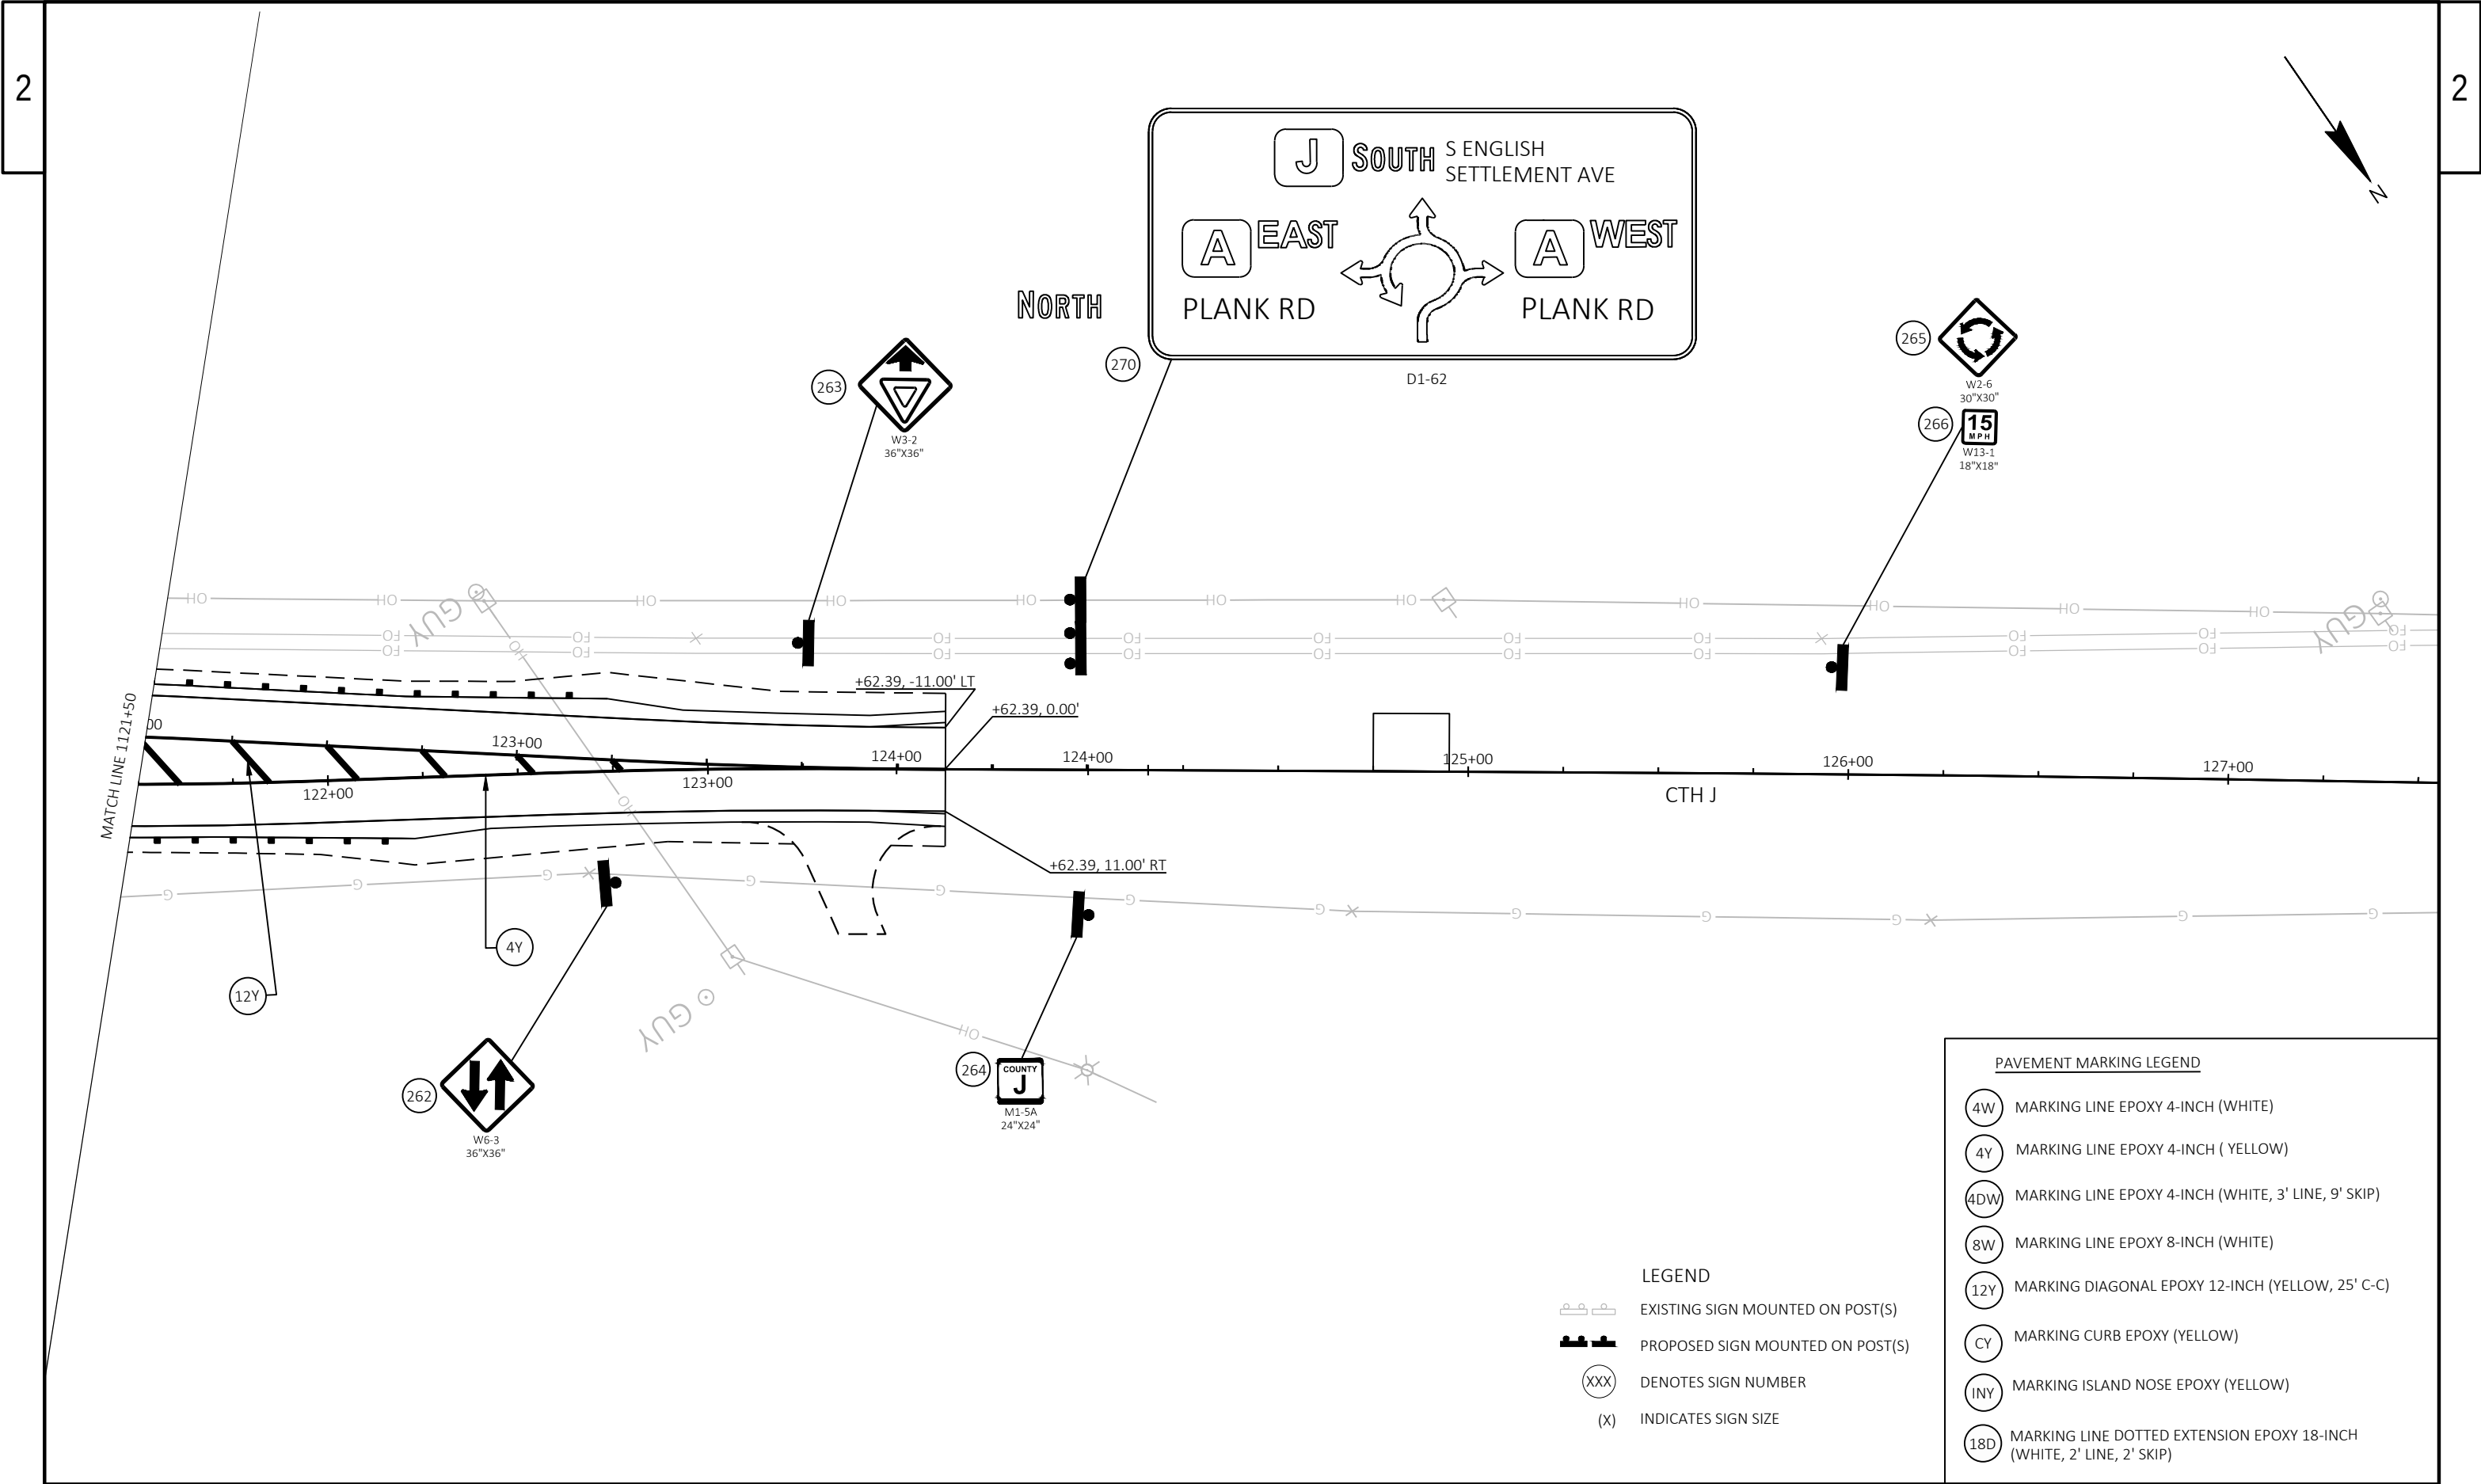

PAVEMENT MARKING LEGEND	
(4W)	MARKING LINE EPOXY 4-INCH (WHITE)
(4Y)	MARKING LINE EPOXY 4-INCH (YELLOW)
(4DW)	MARKING LINE EPOXY 4-INCH (WHITE, 3' LINE, 9' SKIP)
(8W)	MARKING LINE EPOXY 8-INCH (WHITE)
(12Y)	MARKING DIAGONAL EPOXY 12-INCH (YELLOW, 25' C-C)
(CY)	MARKING CURB EPOXY (YELLOW)
(INY)	MARKING ISLAND NOSE EPOXY (YELLOW)
(18D)	MARKING LINE DOTTED EXTENSION EPOXY 18-INCH (WHITE, 2' LINE, 2' SKIP)

LEGEND	
	EXISTING SIGN MOUNTED ON POST(S)
	PROPOSED SIGN MOUNTED ON POST(S)
(XXX)	DENOTES SIGN NUMBER
(X)	INDICATES SIGN SIZE



- LEGEND**
- EXISTING SIGN MOUNTED ON POST(S)
 - PROPOSED SIGN MOUNTED ON POST(S)
 - DENOTES SIGN NUMBER
 - INDICATES SIGN SIZE

PAVEMENT MARKING LEGEND

- MARKING LINE EPOXY 4-INCH (WHITE)
- MARKING LINE EPOXY 4-INCH (YELLOW)
- MARKING LINE EPOXY 4-INCH (WHITE, 3' LINE, 9' SKIP)
- MARKING LINE EPOXY 8-INCH (WHITE)
- MARKING DIAGONAL EPOXY 12-INCH (YELLOW, 25' C-C)
- MARKING CURB EPOXY (YELLOW)
- MARKING ISLAND NOSE EPOXY (YELLOW)
- MARKING LINE DOTTED EXTENSION EPOXY 18-INCH (WHITE, 2' LINE, 2' SKIP)

PROJECT NO: 2814-03-70

HWY: CTH A

COUNTY: RACINE

PERMANENT SIGNING AND PAVEMENT MARKING

SHEET

E

FILE NAME : Y:\54XX\5486.DP22.CTH.A.RCN.INTRSCN.CTH.J\CADD\28140300\023201-PS.DWG
LAYOUT NAME - P-8


PLOT DATE : 10/17/2024 12:24 PM

PLOT BY : NICHOLAS BECKER

PLOT NAME :

PLOT SCALE : 1 IN=40 FT



WISDOT/CADD SHEET 42

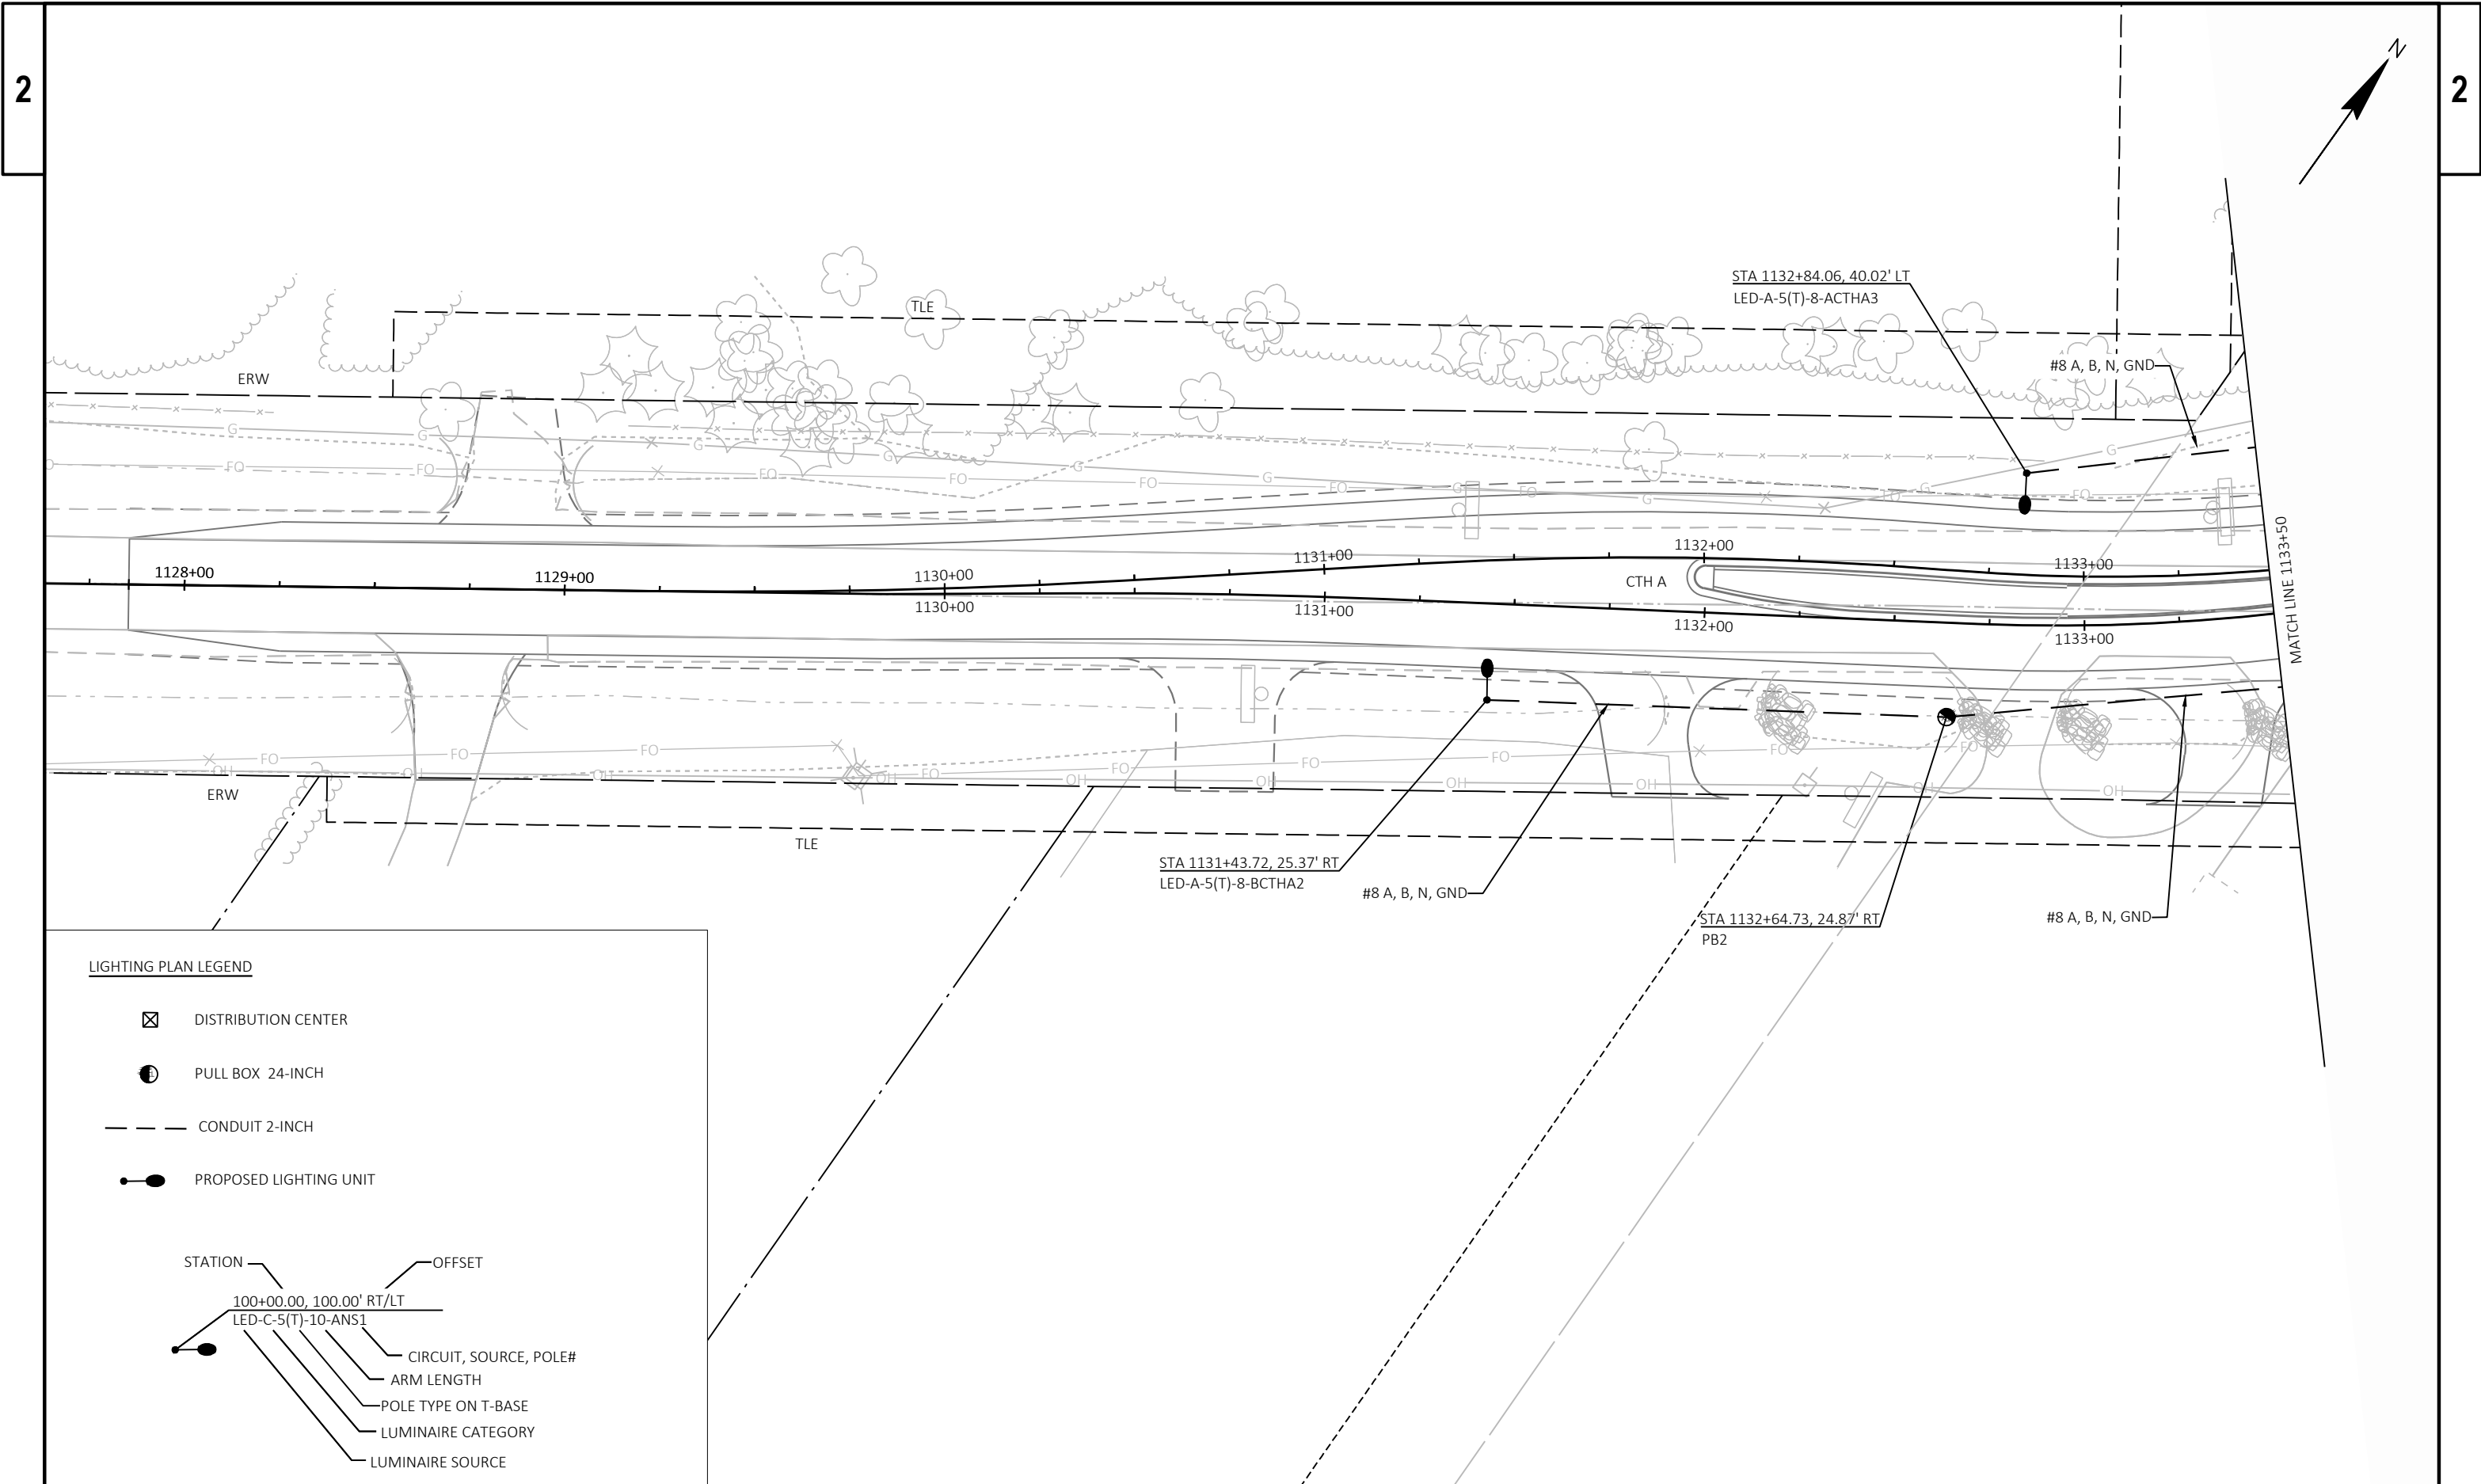

LIGHTING PLAN LEGEND

- DISTRIBUTION CENTER
 - PULL BOX 24-INCH
 - CONDUIT 2-INCH
 - PROPOSED LIGHTING UNIT
- STATION ——— OFFSET
- 100+00.00, 100.00' RT/LT
LED-C-5(T)-10-ANS1
- CIRCUIT, SOURCE, POLE#
- ARM LENGTH
- POLE TYPE ON T-BASE
- LUMINAIRE CATEGORY
- LUMINAIRE SOURCE

● PROPOSED LIGHTING UNIT

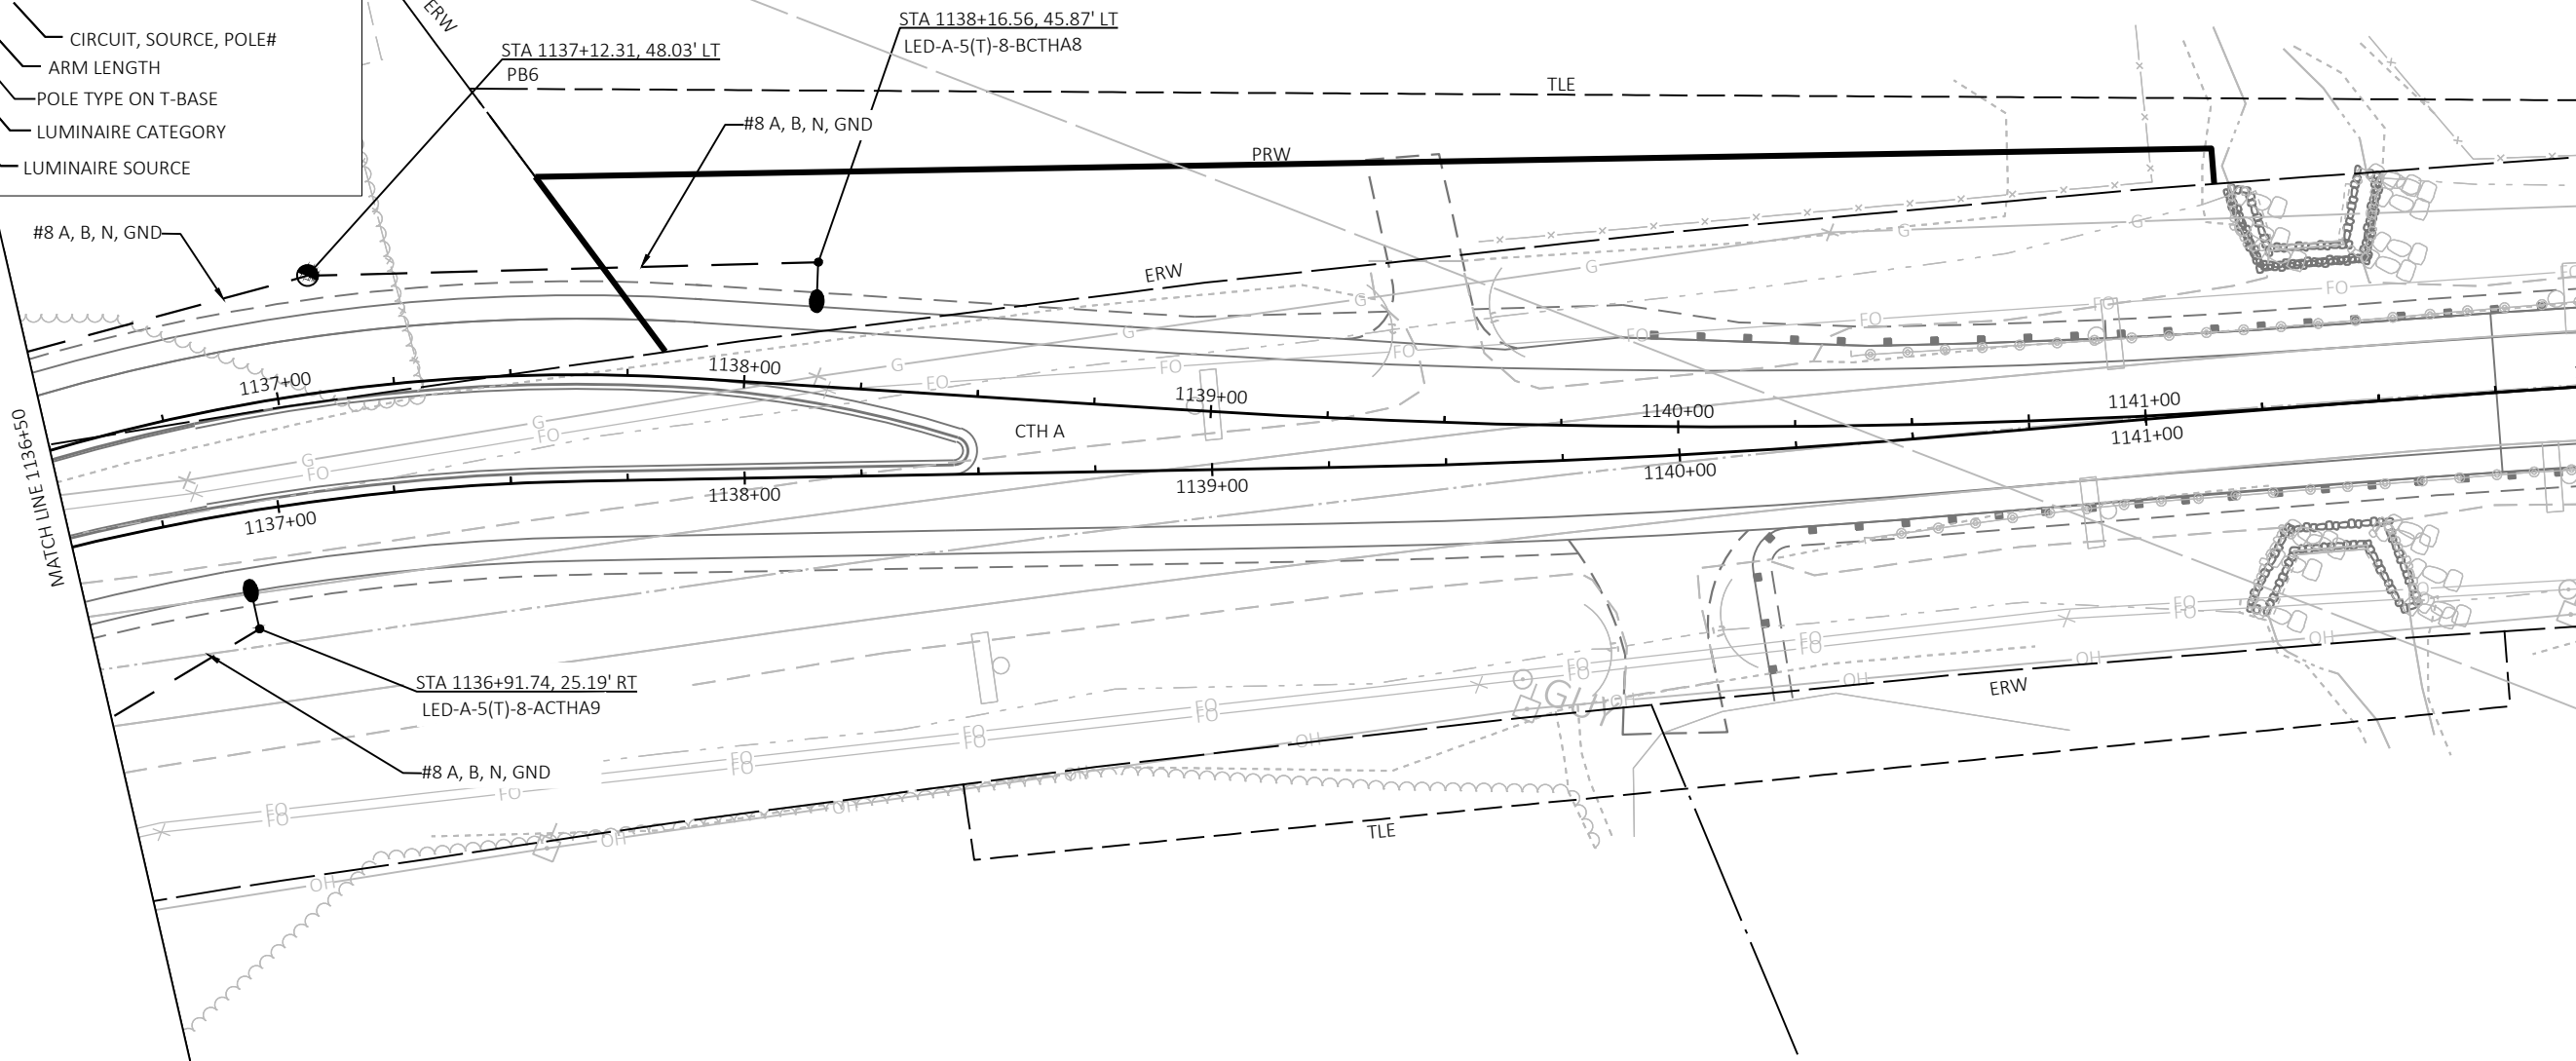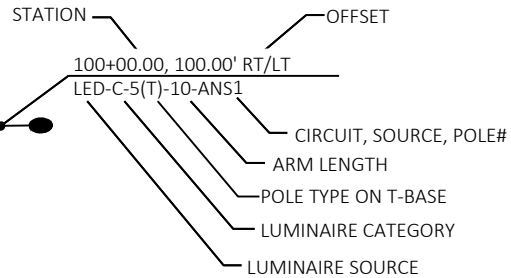

LIGHTING PLAN LEGEND

- ⊠

DISTRIBUTION CENTER
- ⦿

PULL BOX 24-INCH
- CONDUIT 2-INCH
- PROPOSED LIGHTING UNIT
- STATION

100+00.00, 100.00' RT/LT

LED-C-5(T)-10-ANS1


CIRCUIT, SOURCE, POLE#


ARM LENGTH

POLE TYPE ON T-BASE

LUMINAIRE CATEGORY

LUMINAIRE SOURCE

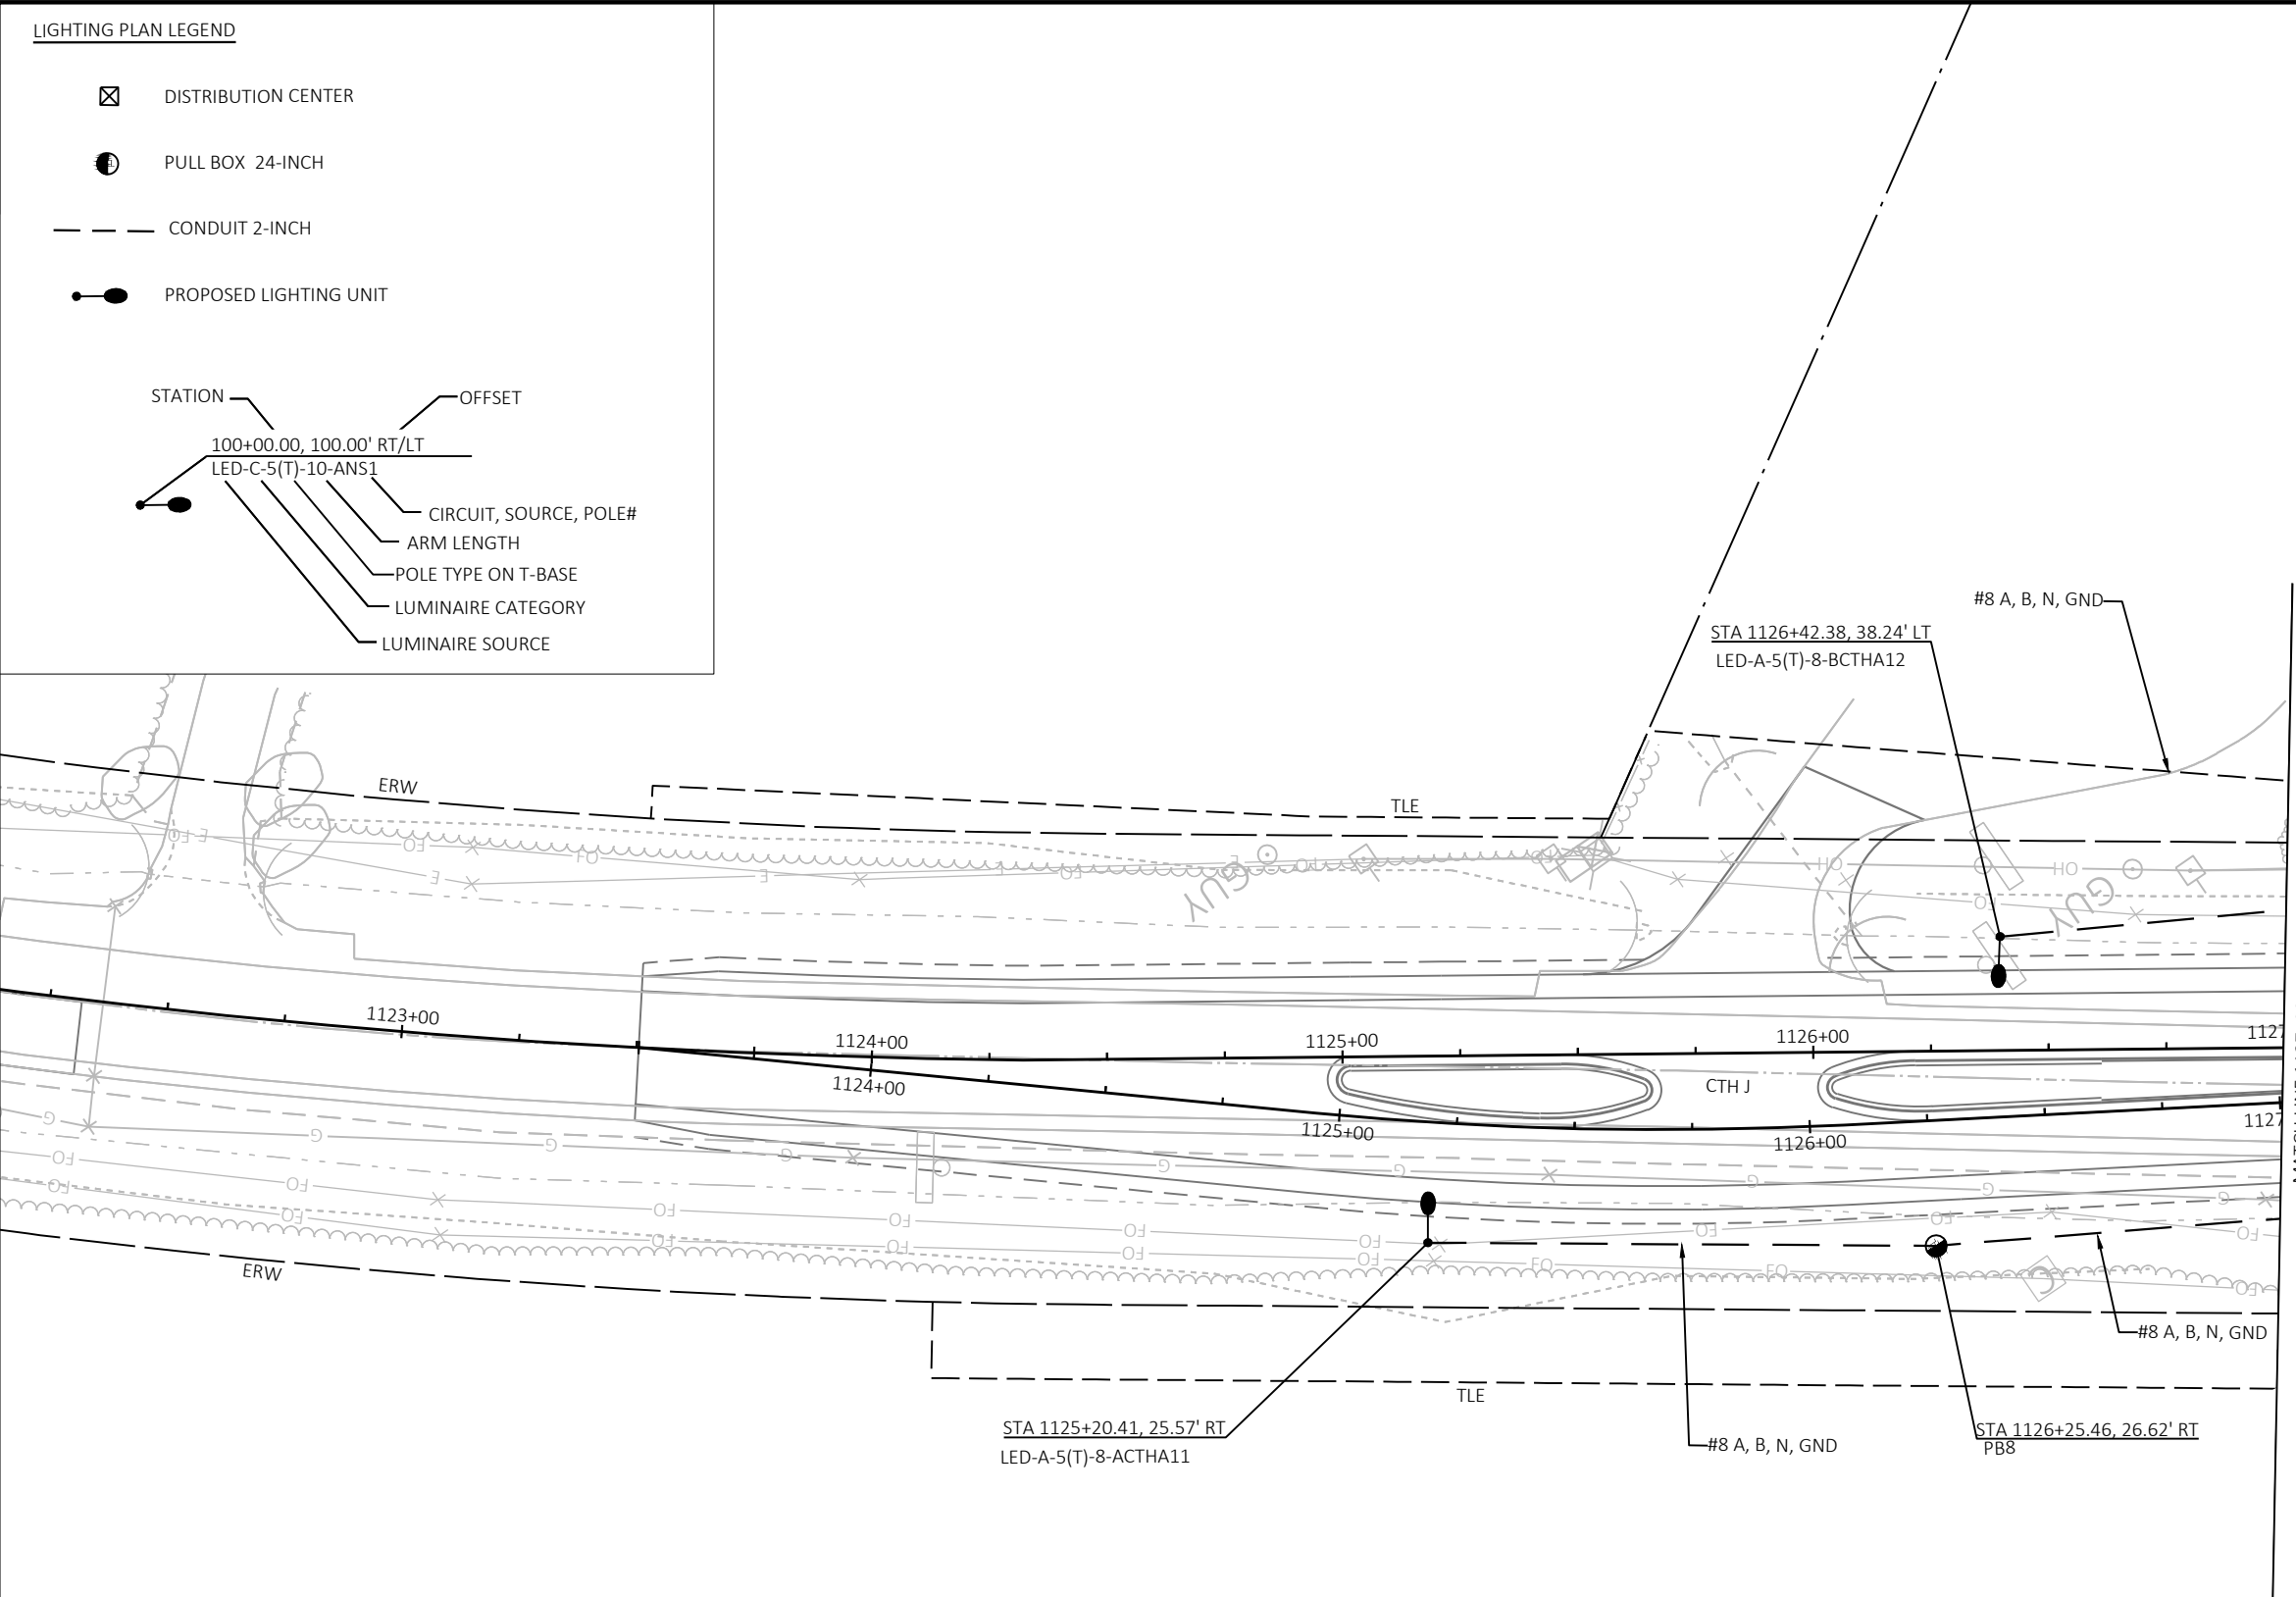

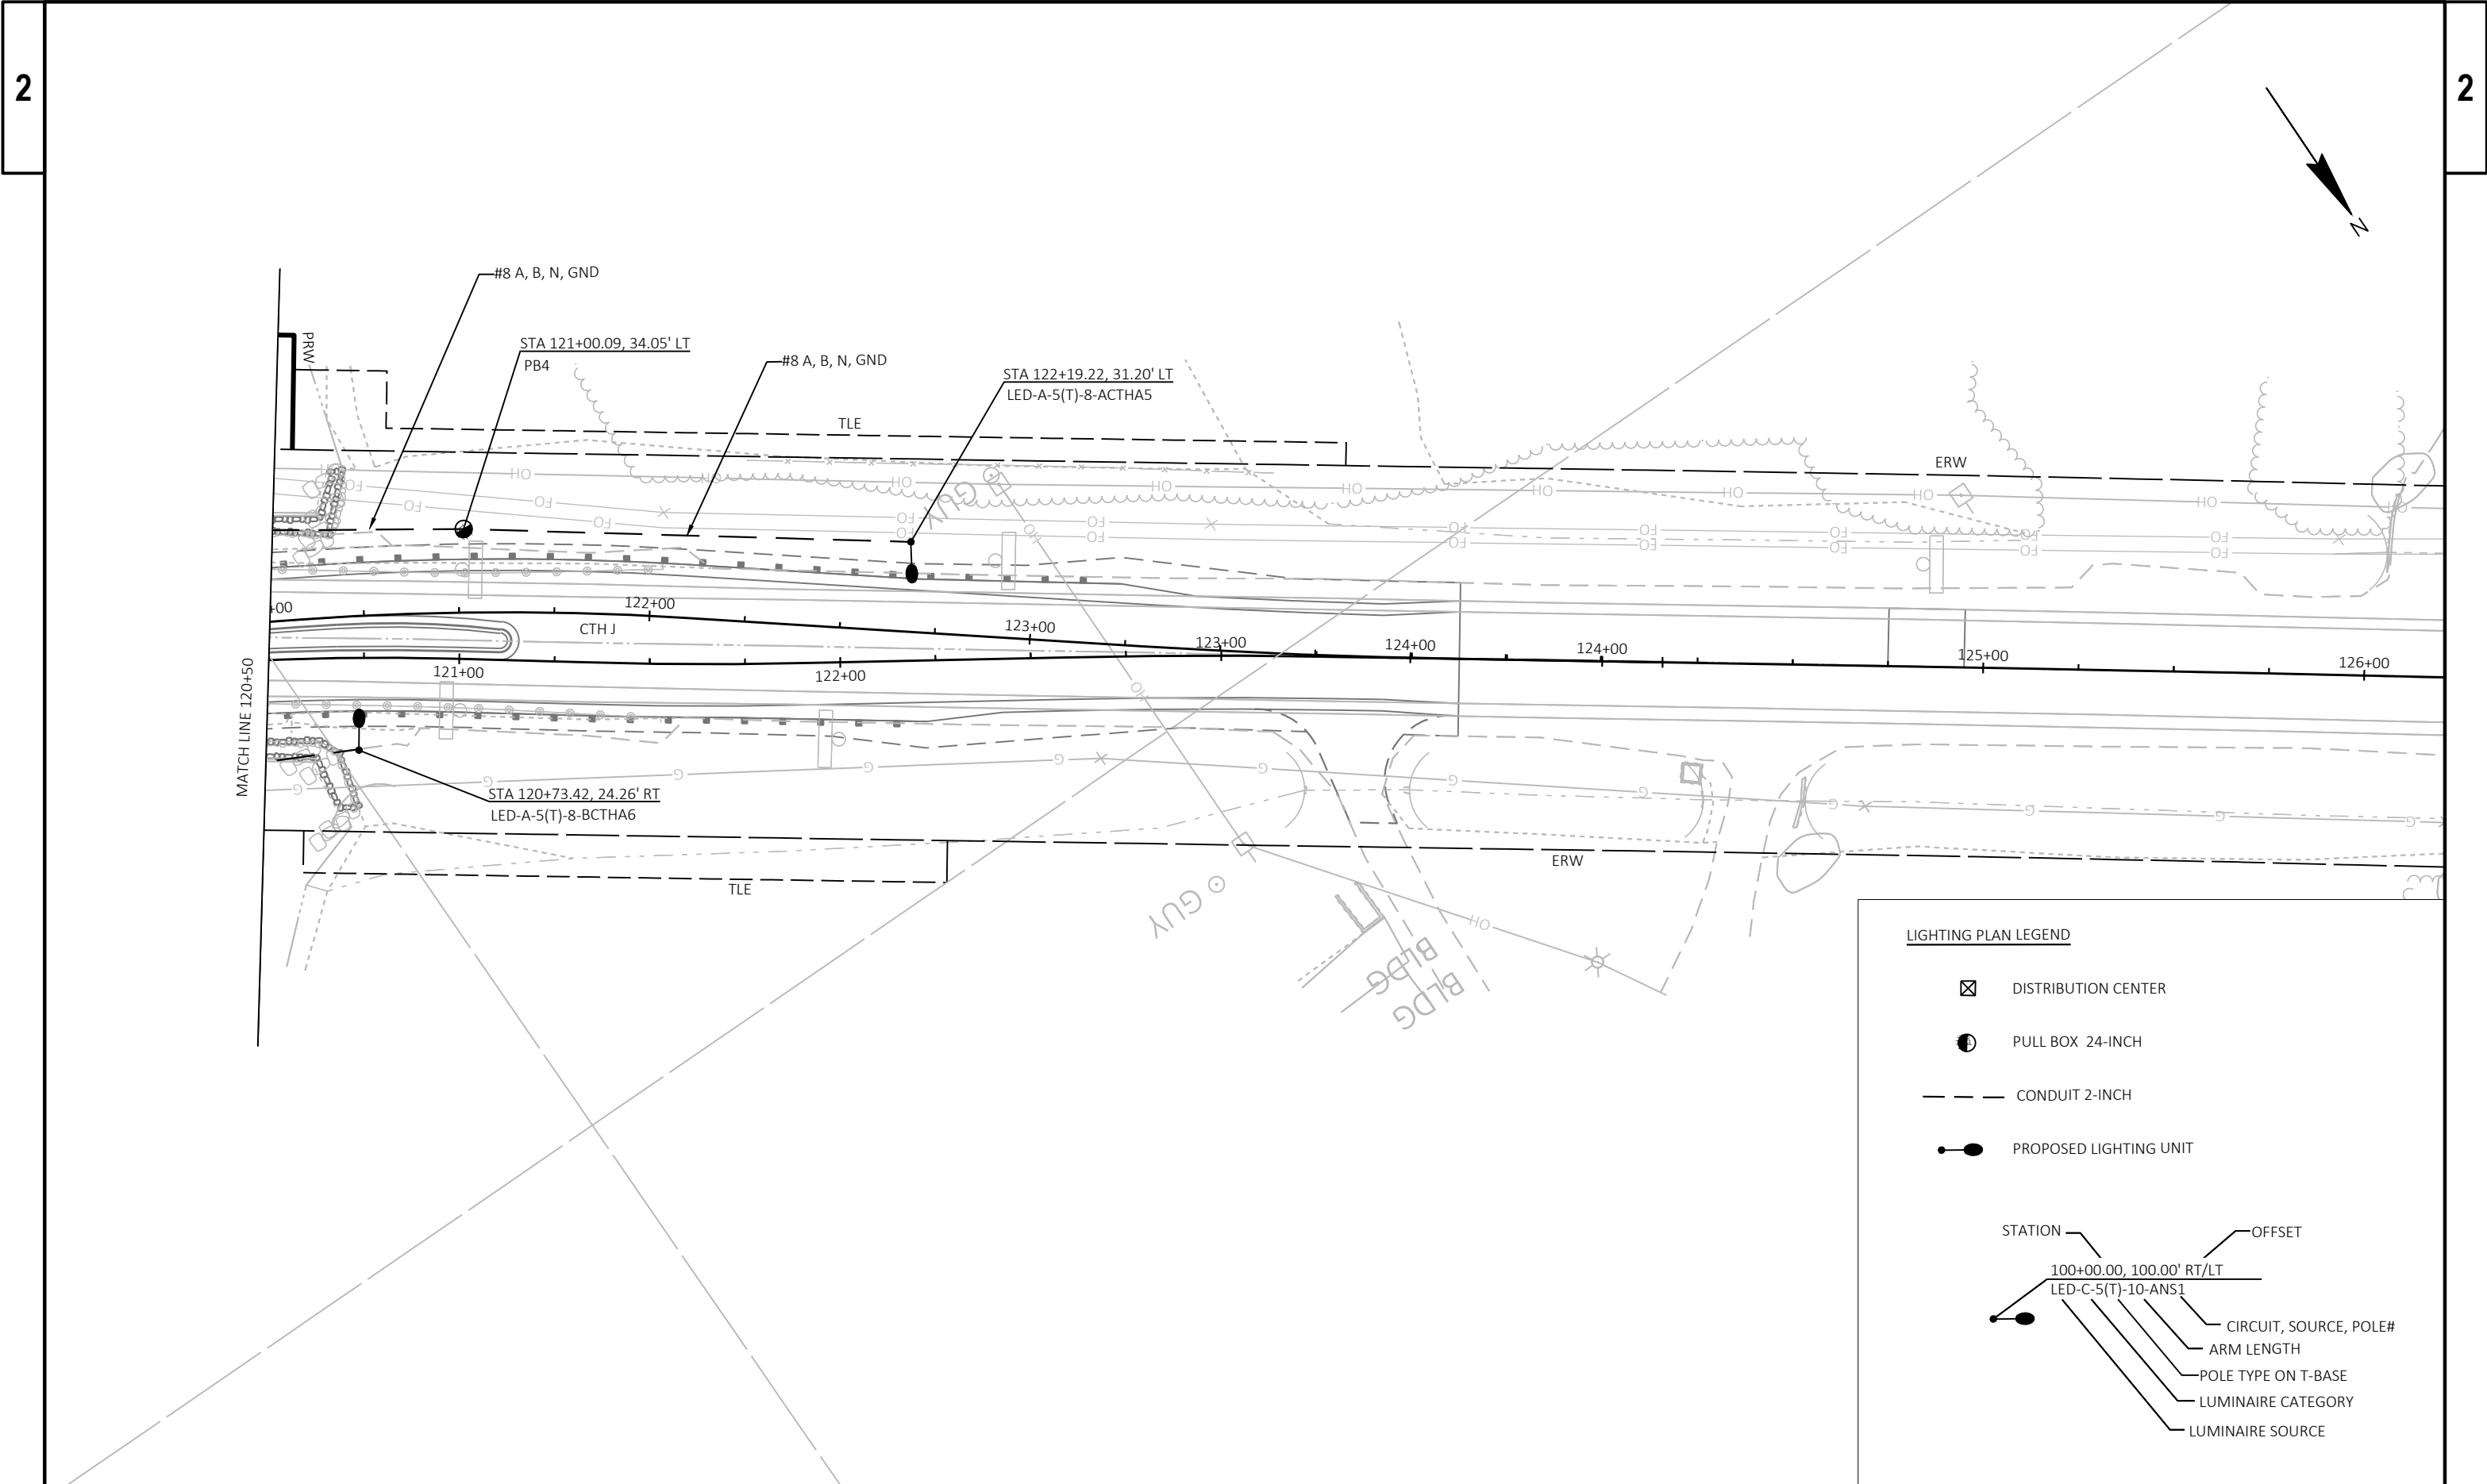

LIGHTING PLAN LEGEND

DISTRIBUTION CENTER

PULL BOX 24-INCH

CONDUIT 2-INCH

PROPOSED LIGHTING UNIT

STATION

100+00.00, 100.00' RT/LT

LED-C-5(T)-10-ANS1

OFFSET

CIRCUIT, SOURCE, POLE#

ARM LENGTH

POLE TYPE ON T-BASE

LUMINAIRE CATEGORY

LUMINAIRE SOURCE

PROJECT NO: 2814-03-70

HWY: CTH A

COUNTY: RACINE

LIGHTING PLAN

SHEET

E

FILE NAME : Y:\54XX\5486.DP22.CTH.A.RCN.INTRSCN.CTH.J\CADD\28140300\SHEETS\023601-LP.DWG

PLOT DATE : 10/17/2024 4:19 PM


PLOT BY : CODY LABELLE

PLOT NAME :

PLOT SCALE : 1 IN=40 FT

WISDOT/CADD SHEET 42

LIGHTING PLAN LEGEND

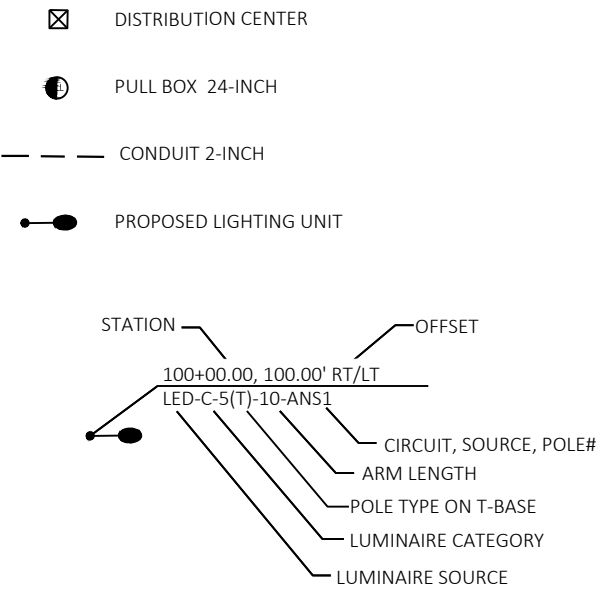


DISTRIBUTION CENTER A



A, B BLACK/
 RED
N WHITE
GND GREEN


A, B 20A
120/240 VAC
ISOLATED NUETRAL


DISTRIBUTION CENTER	MAIN BREAKER	BRANCH CIRCUIT	COMPUTED AMPS	BRANCH CIRCUIT BREAKER	VOLTAGE DROP %	WIRE SIZE
L-CTH A-ST	100 AMP	A	2.7	20 AMP	1.4	#8 Cu
		B	2.7	20 AMP	1.0	#8 Cu

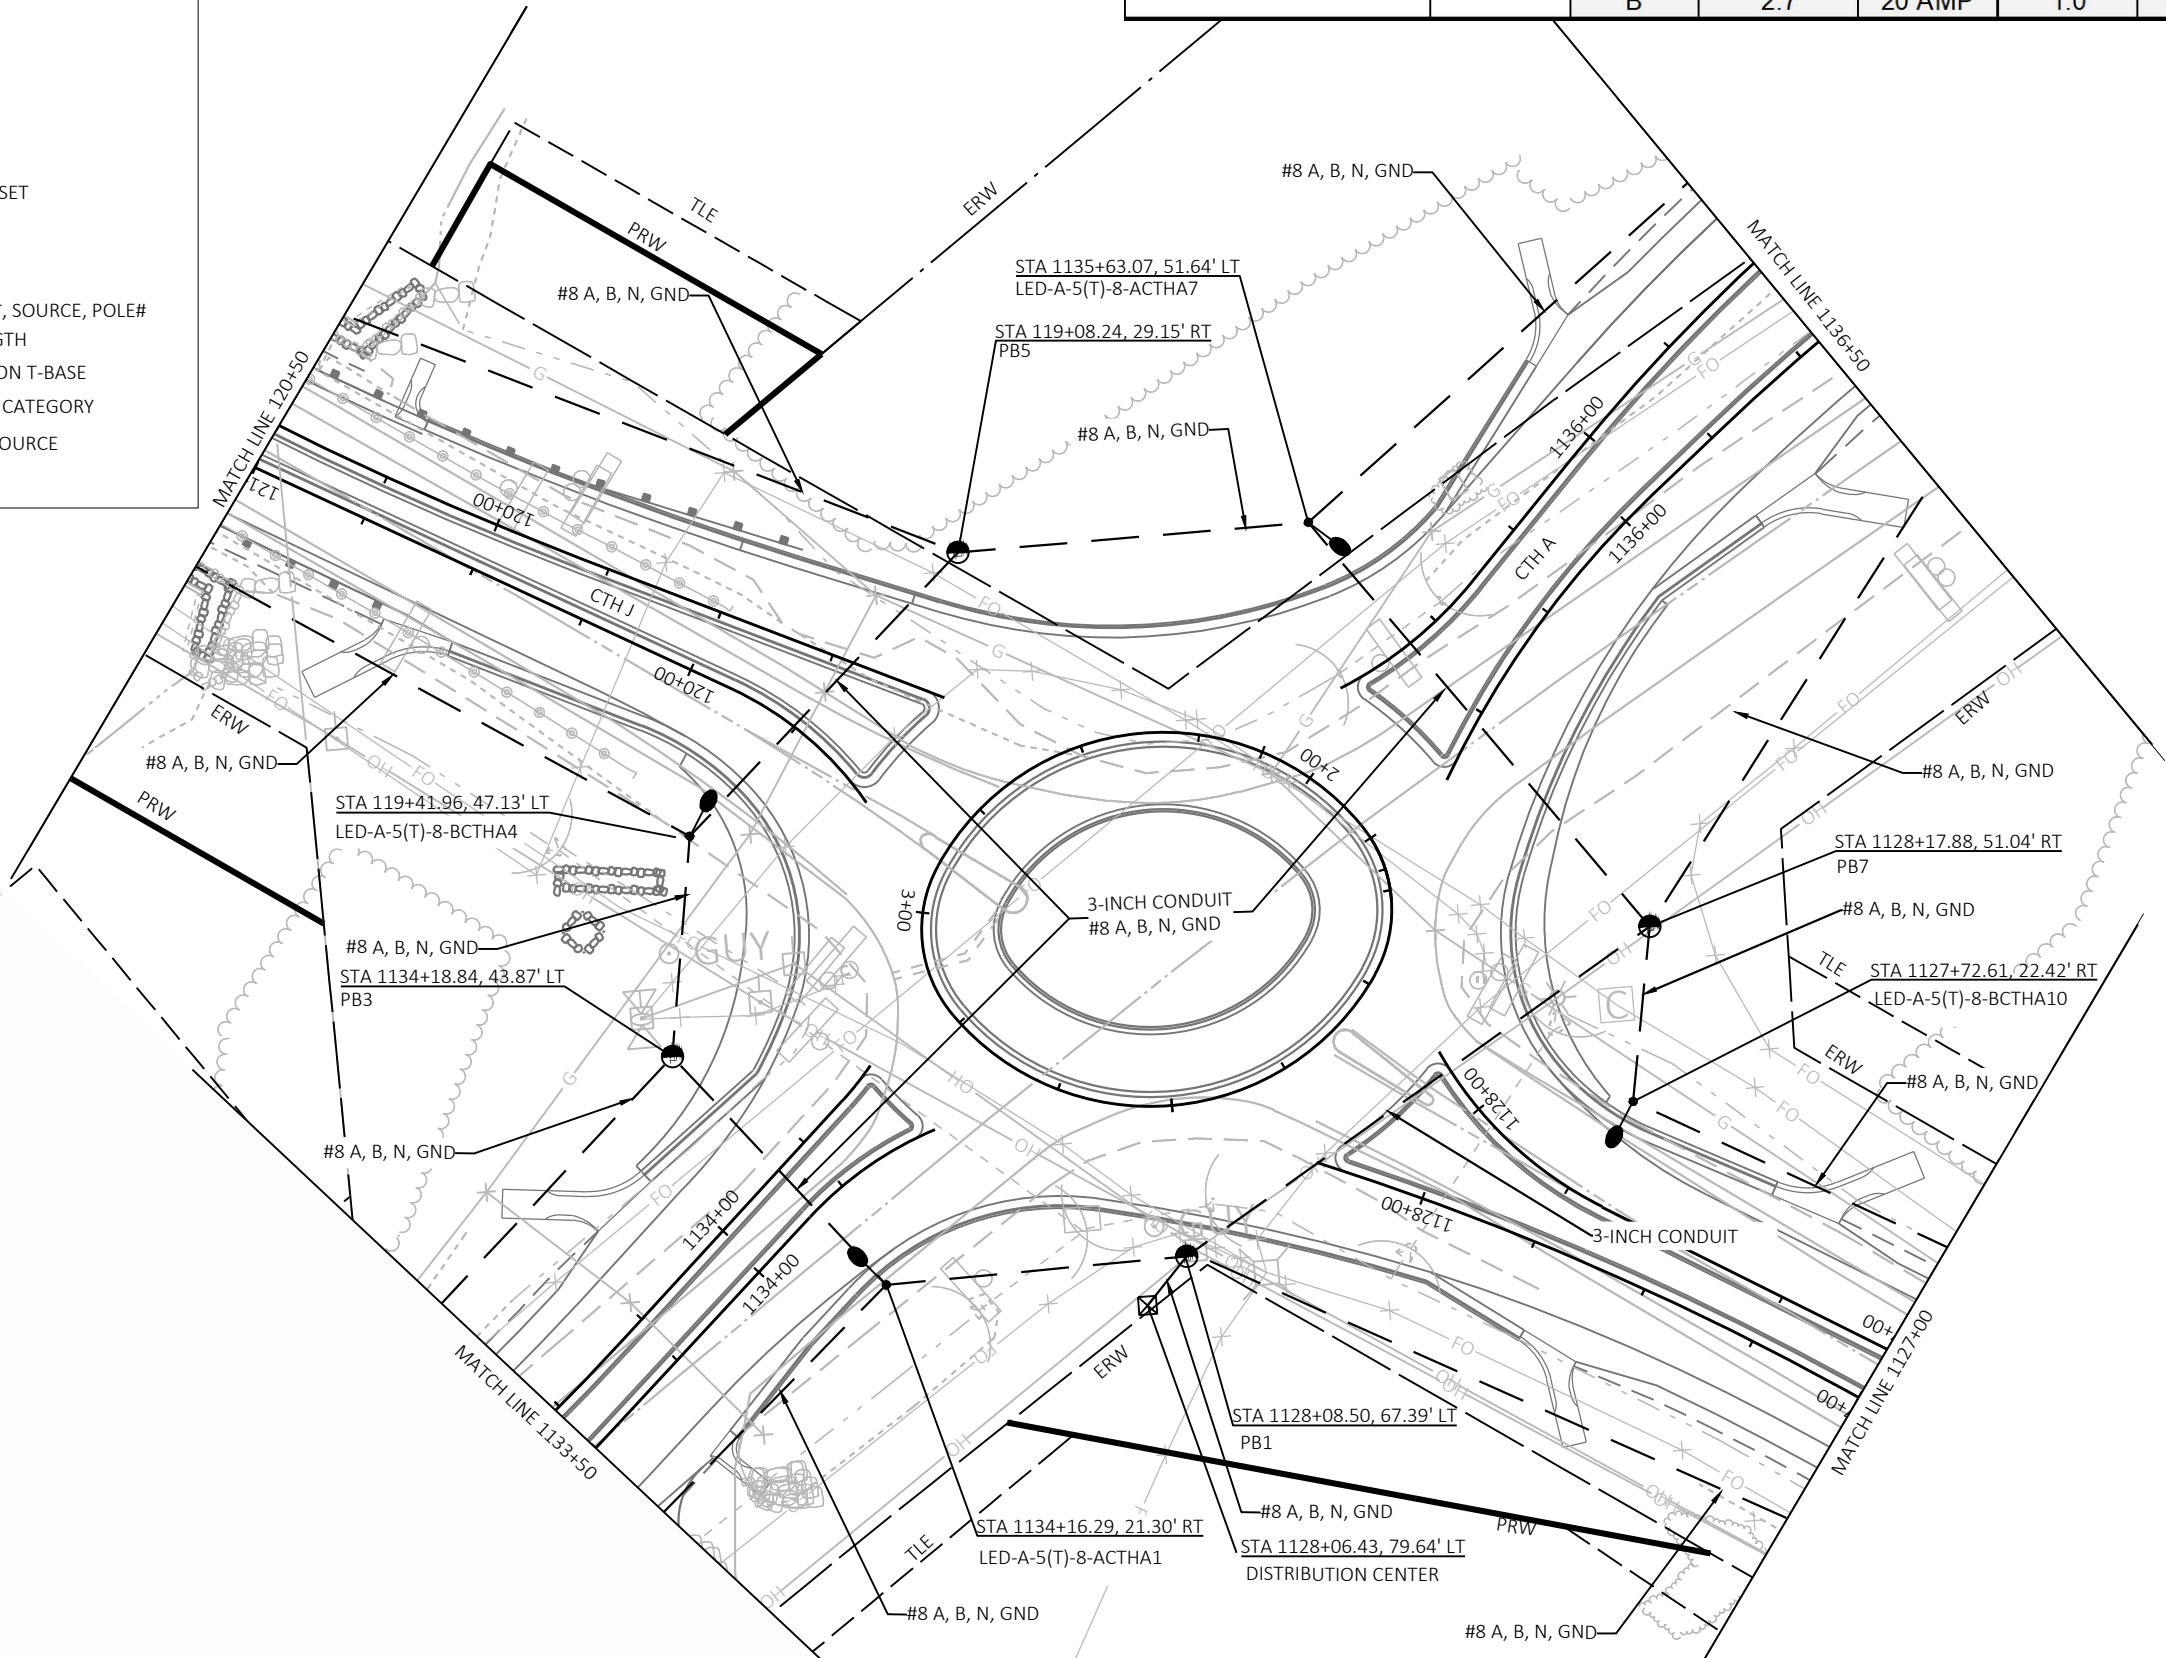



NOTE: ALL SIGNS ARE 48" X 48" UNLESS OTHERWISE NOTED.

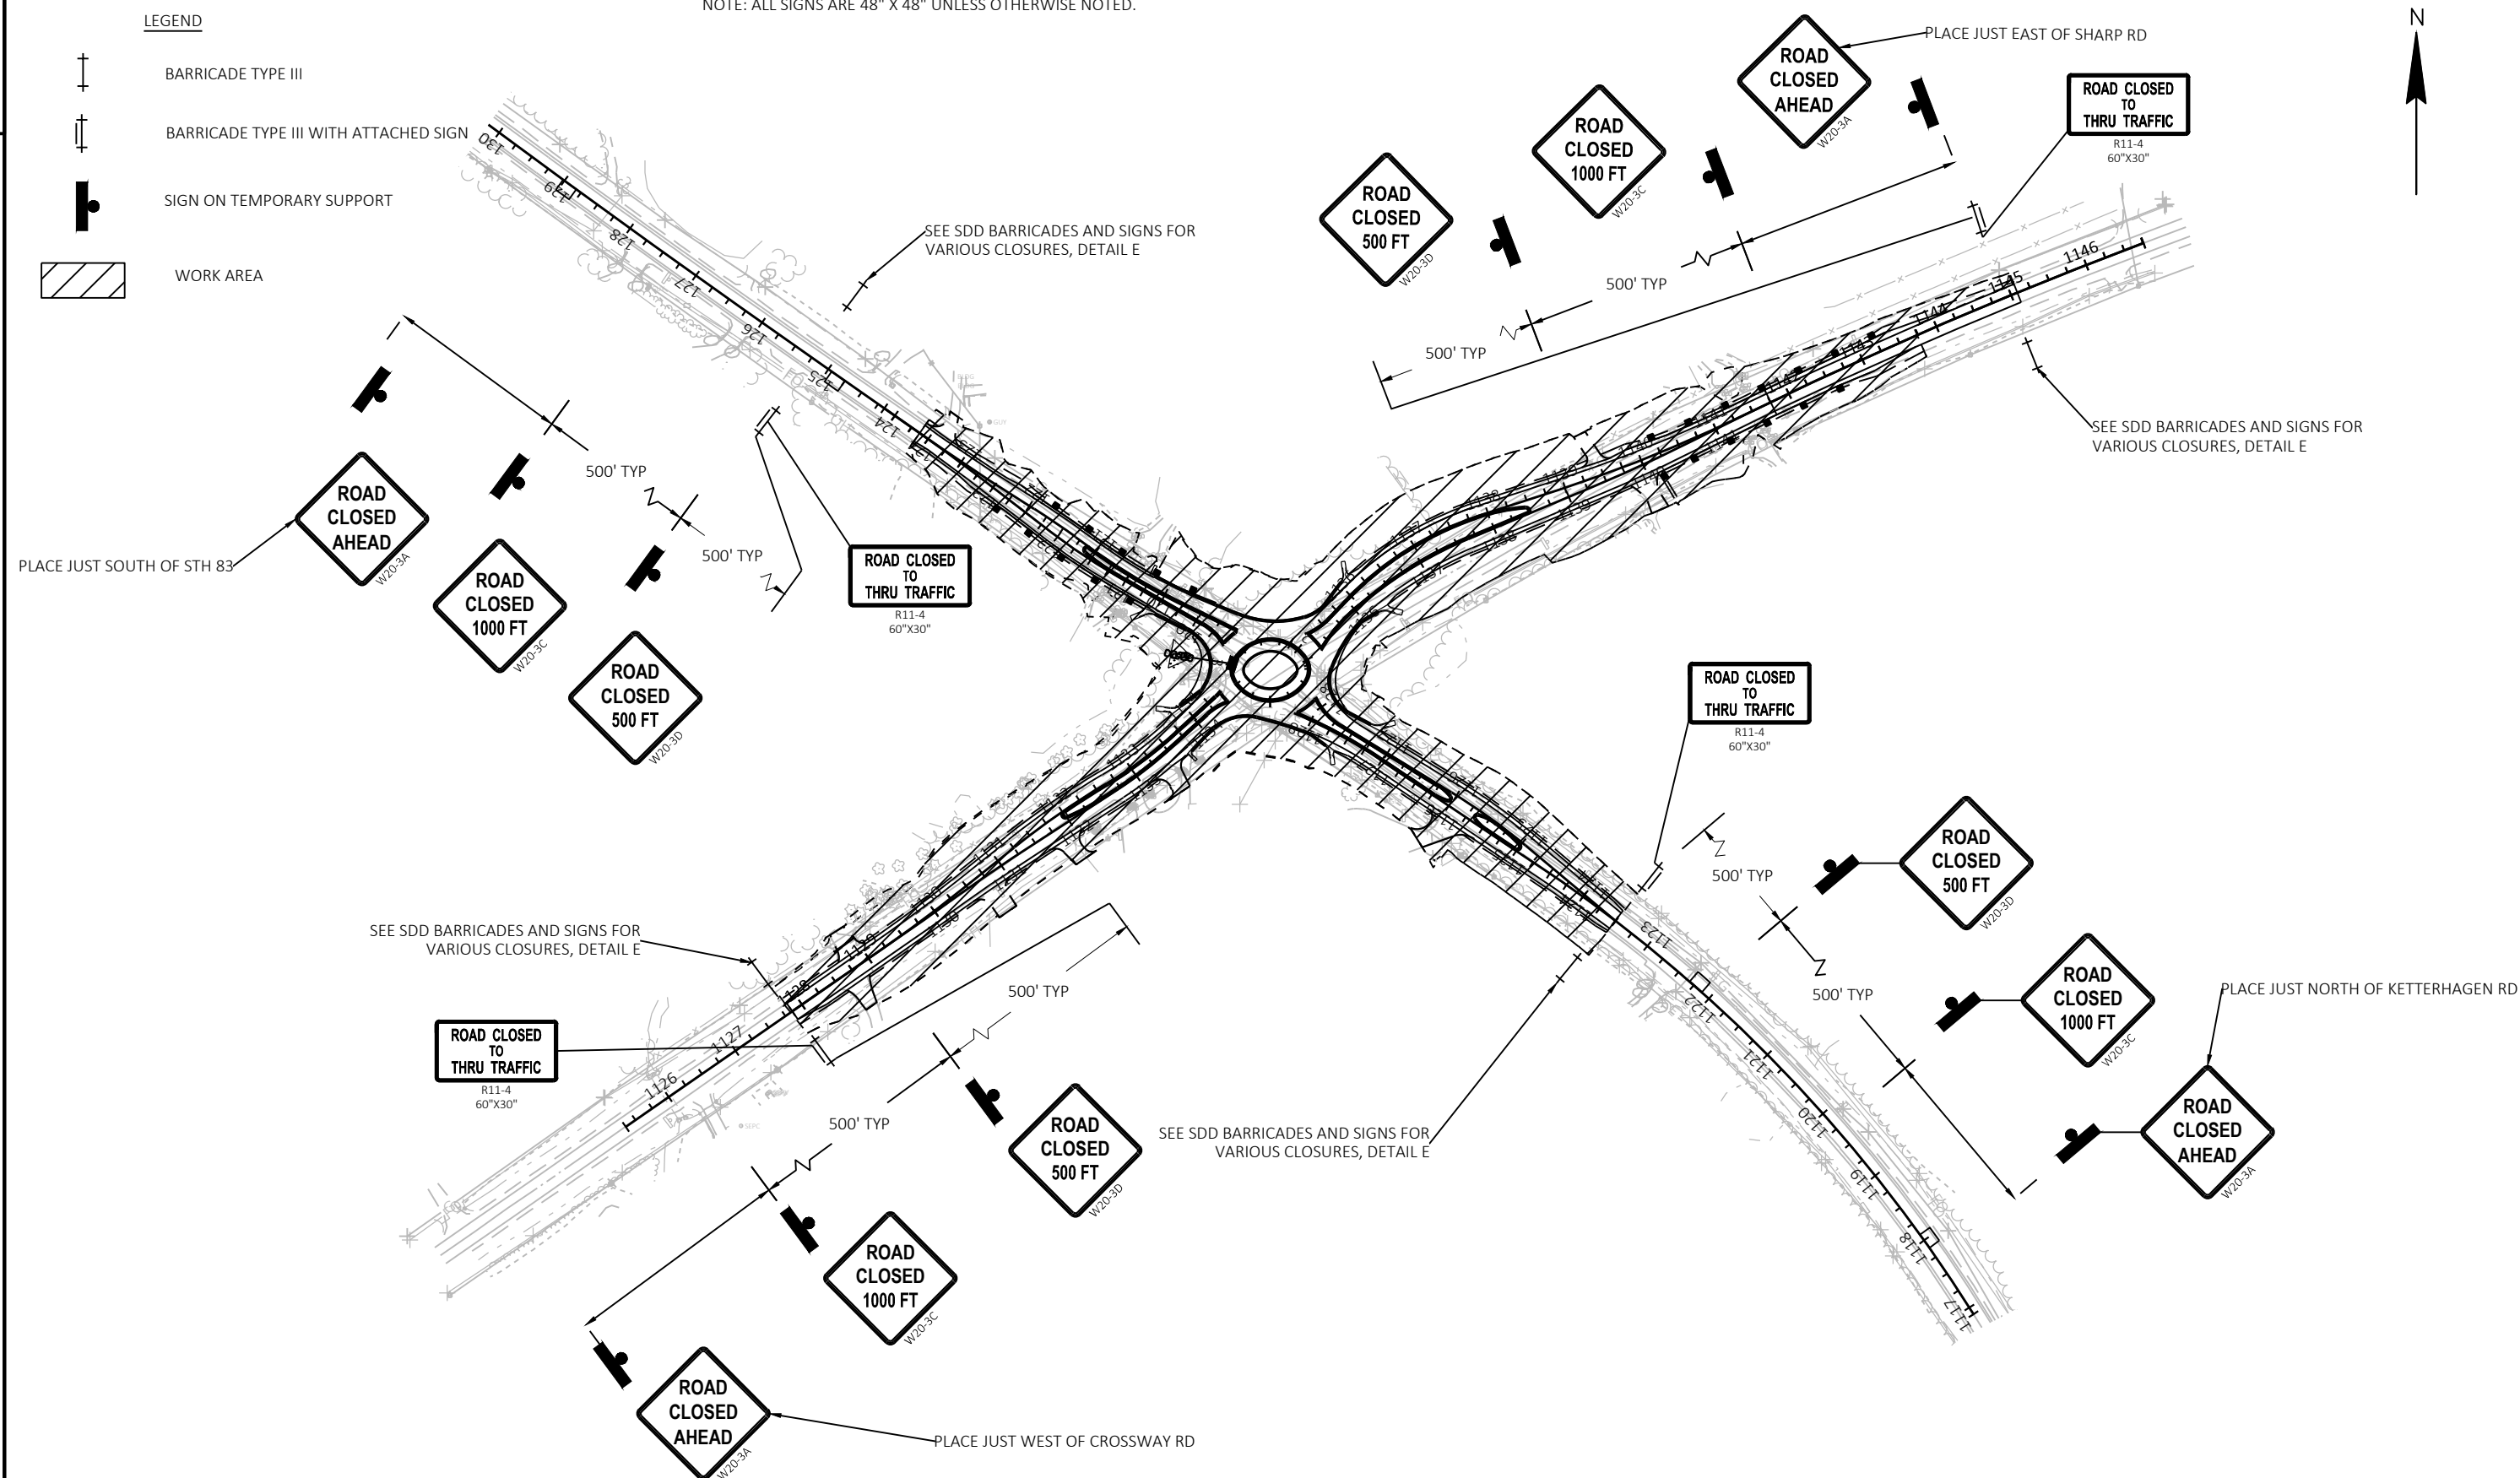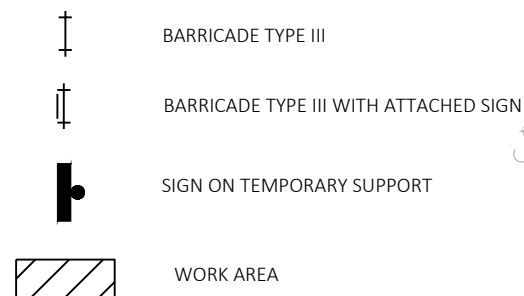

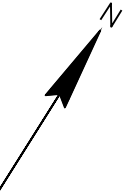

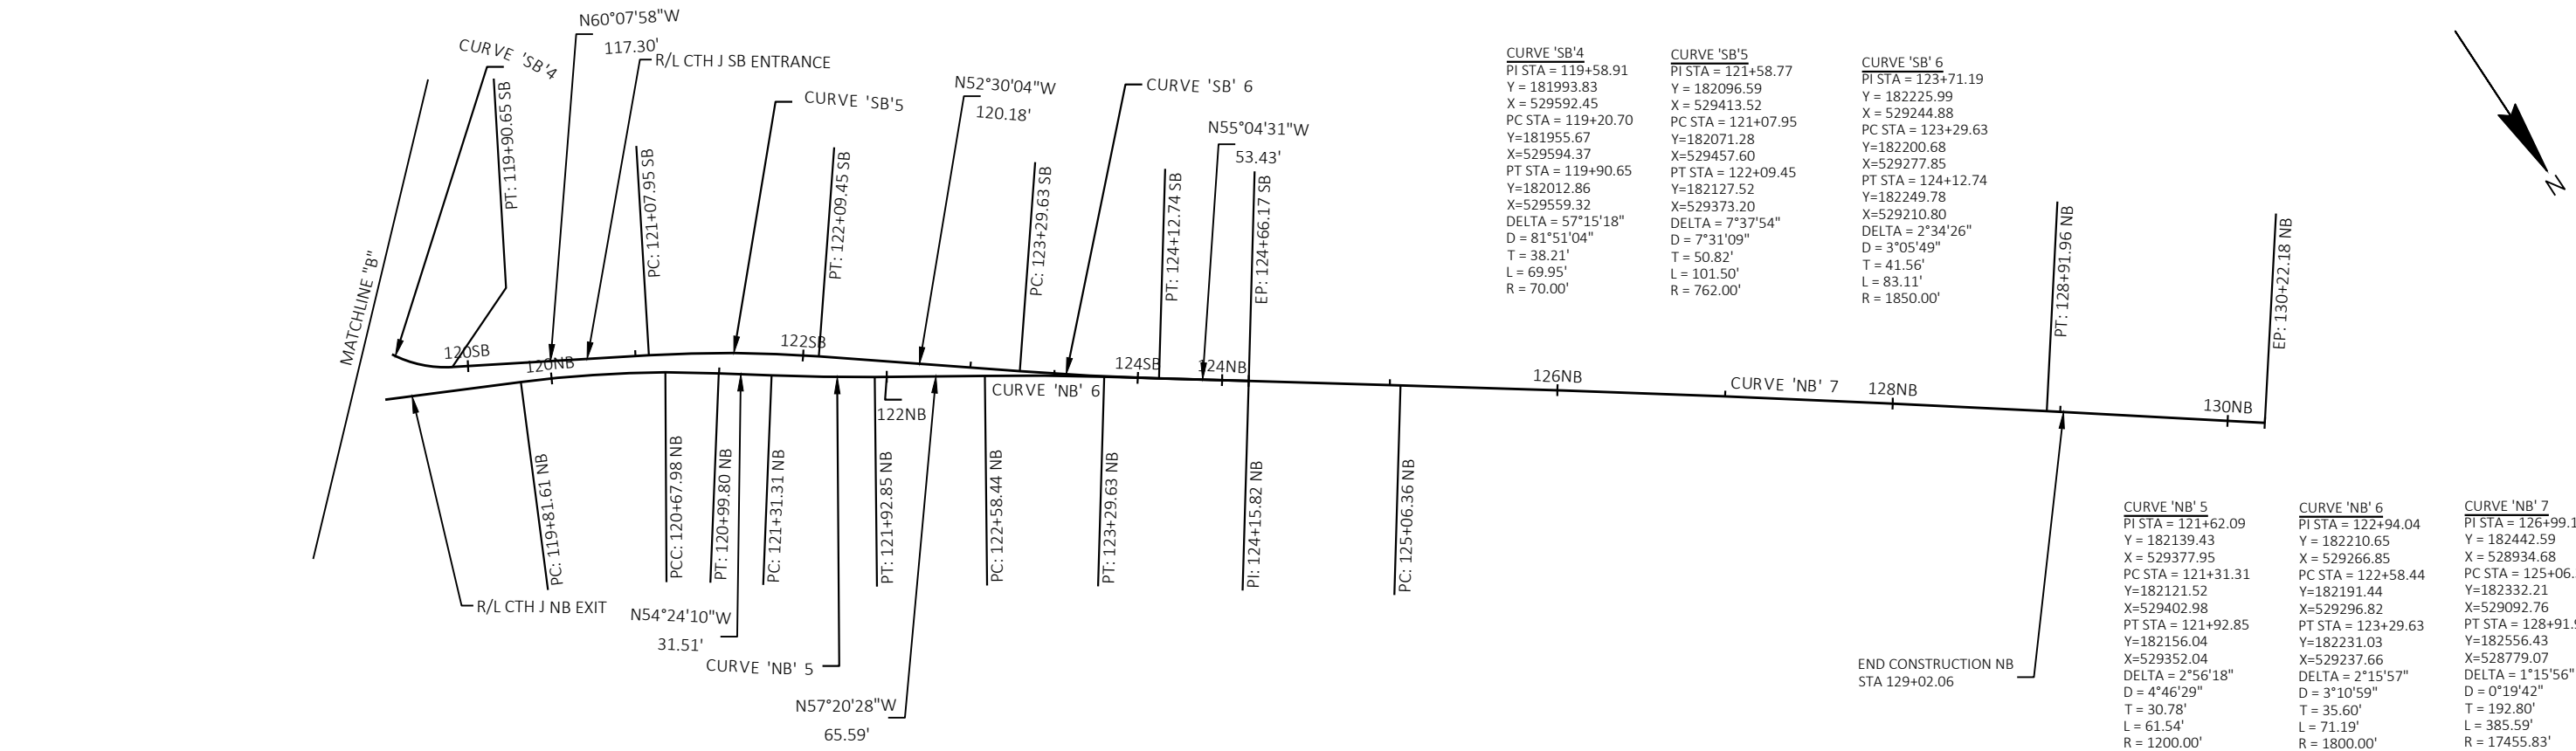

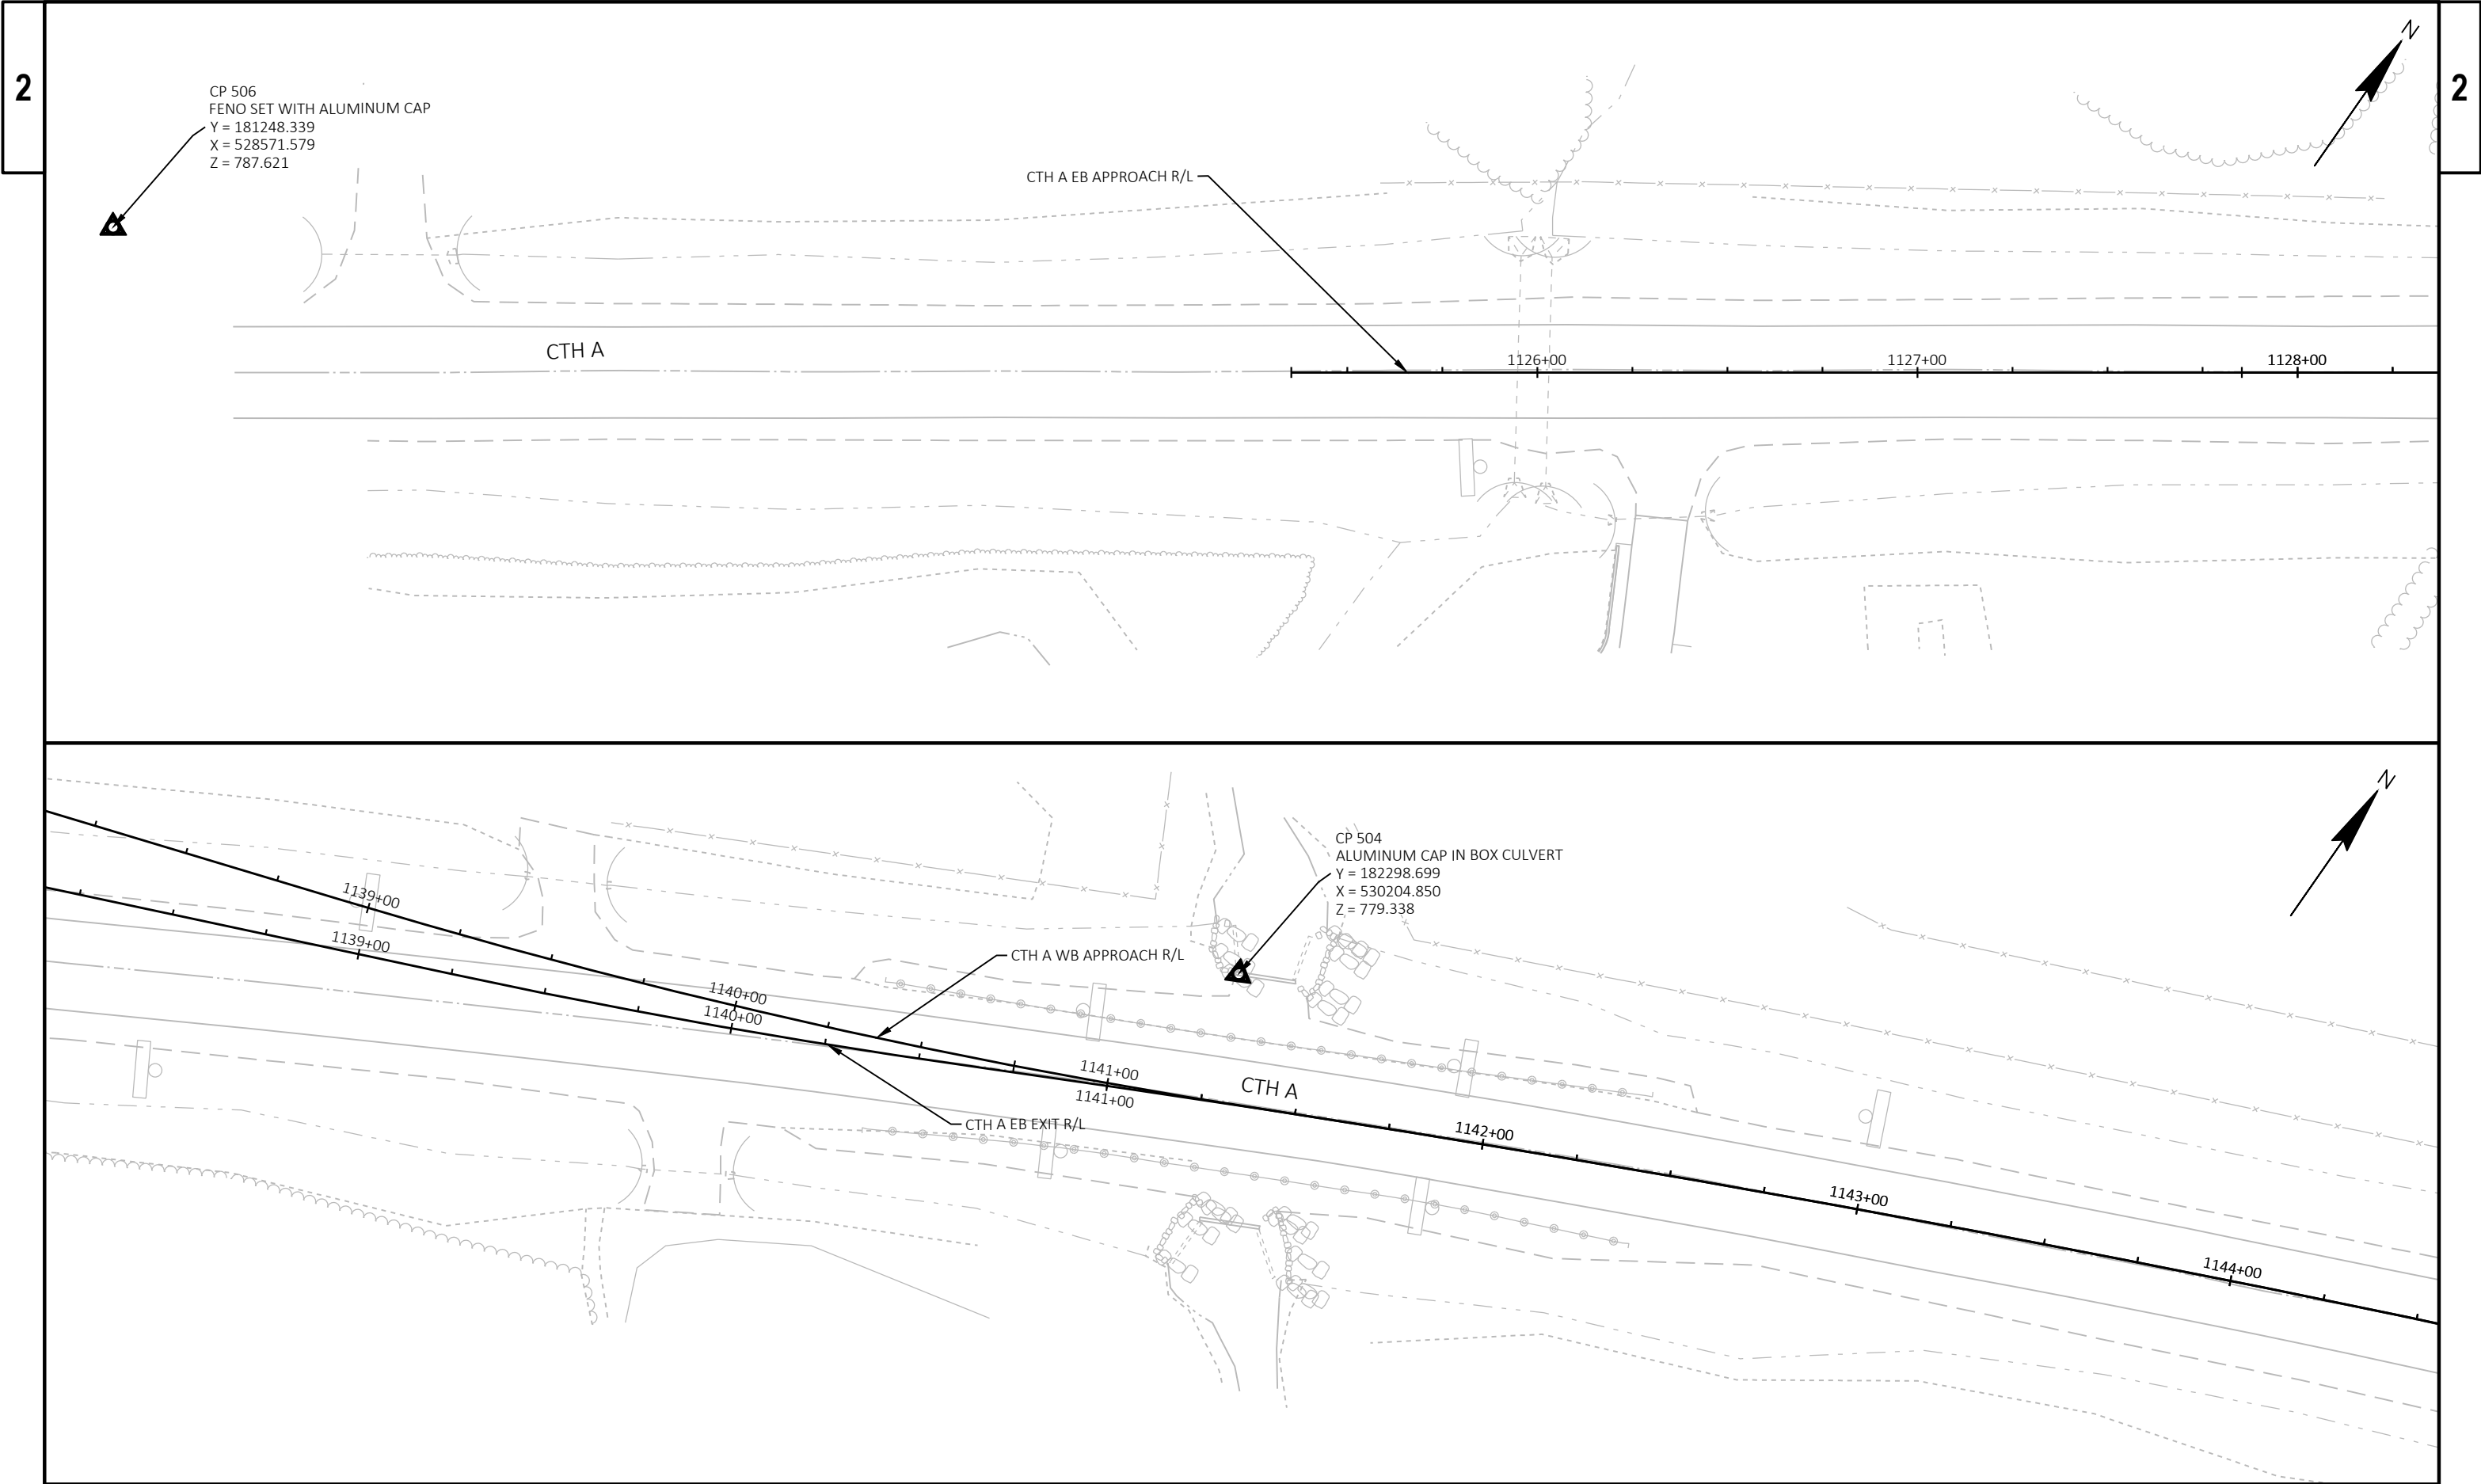

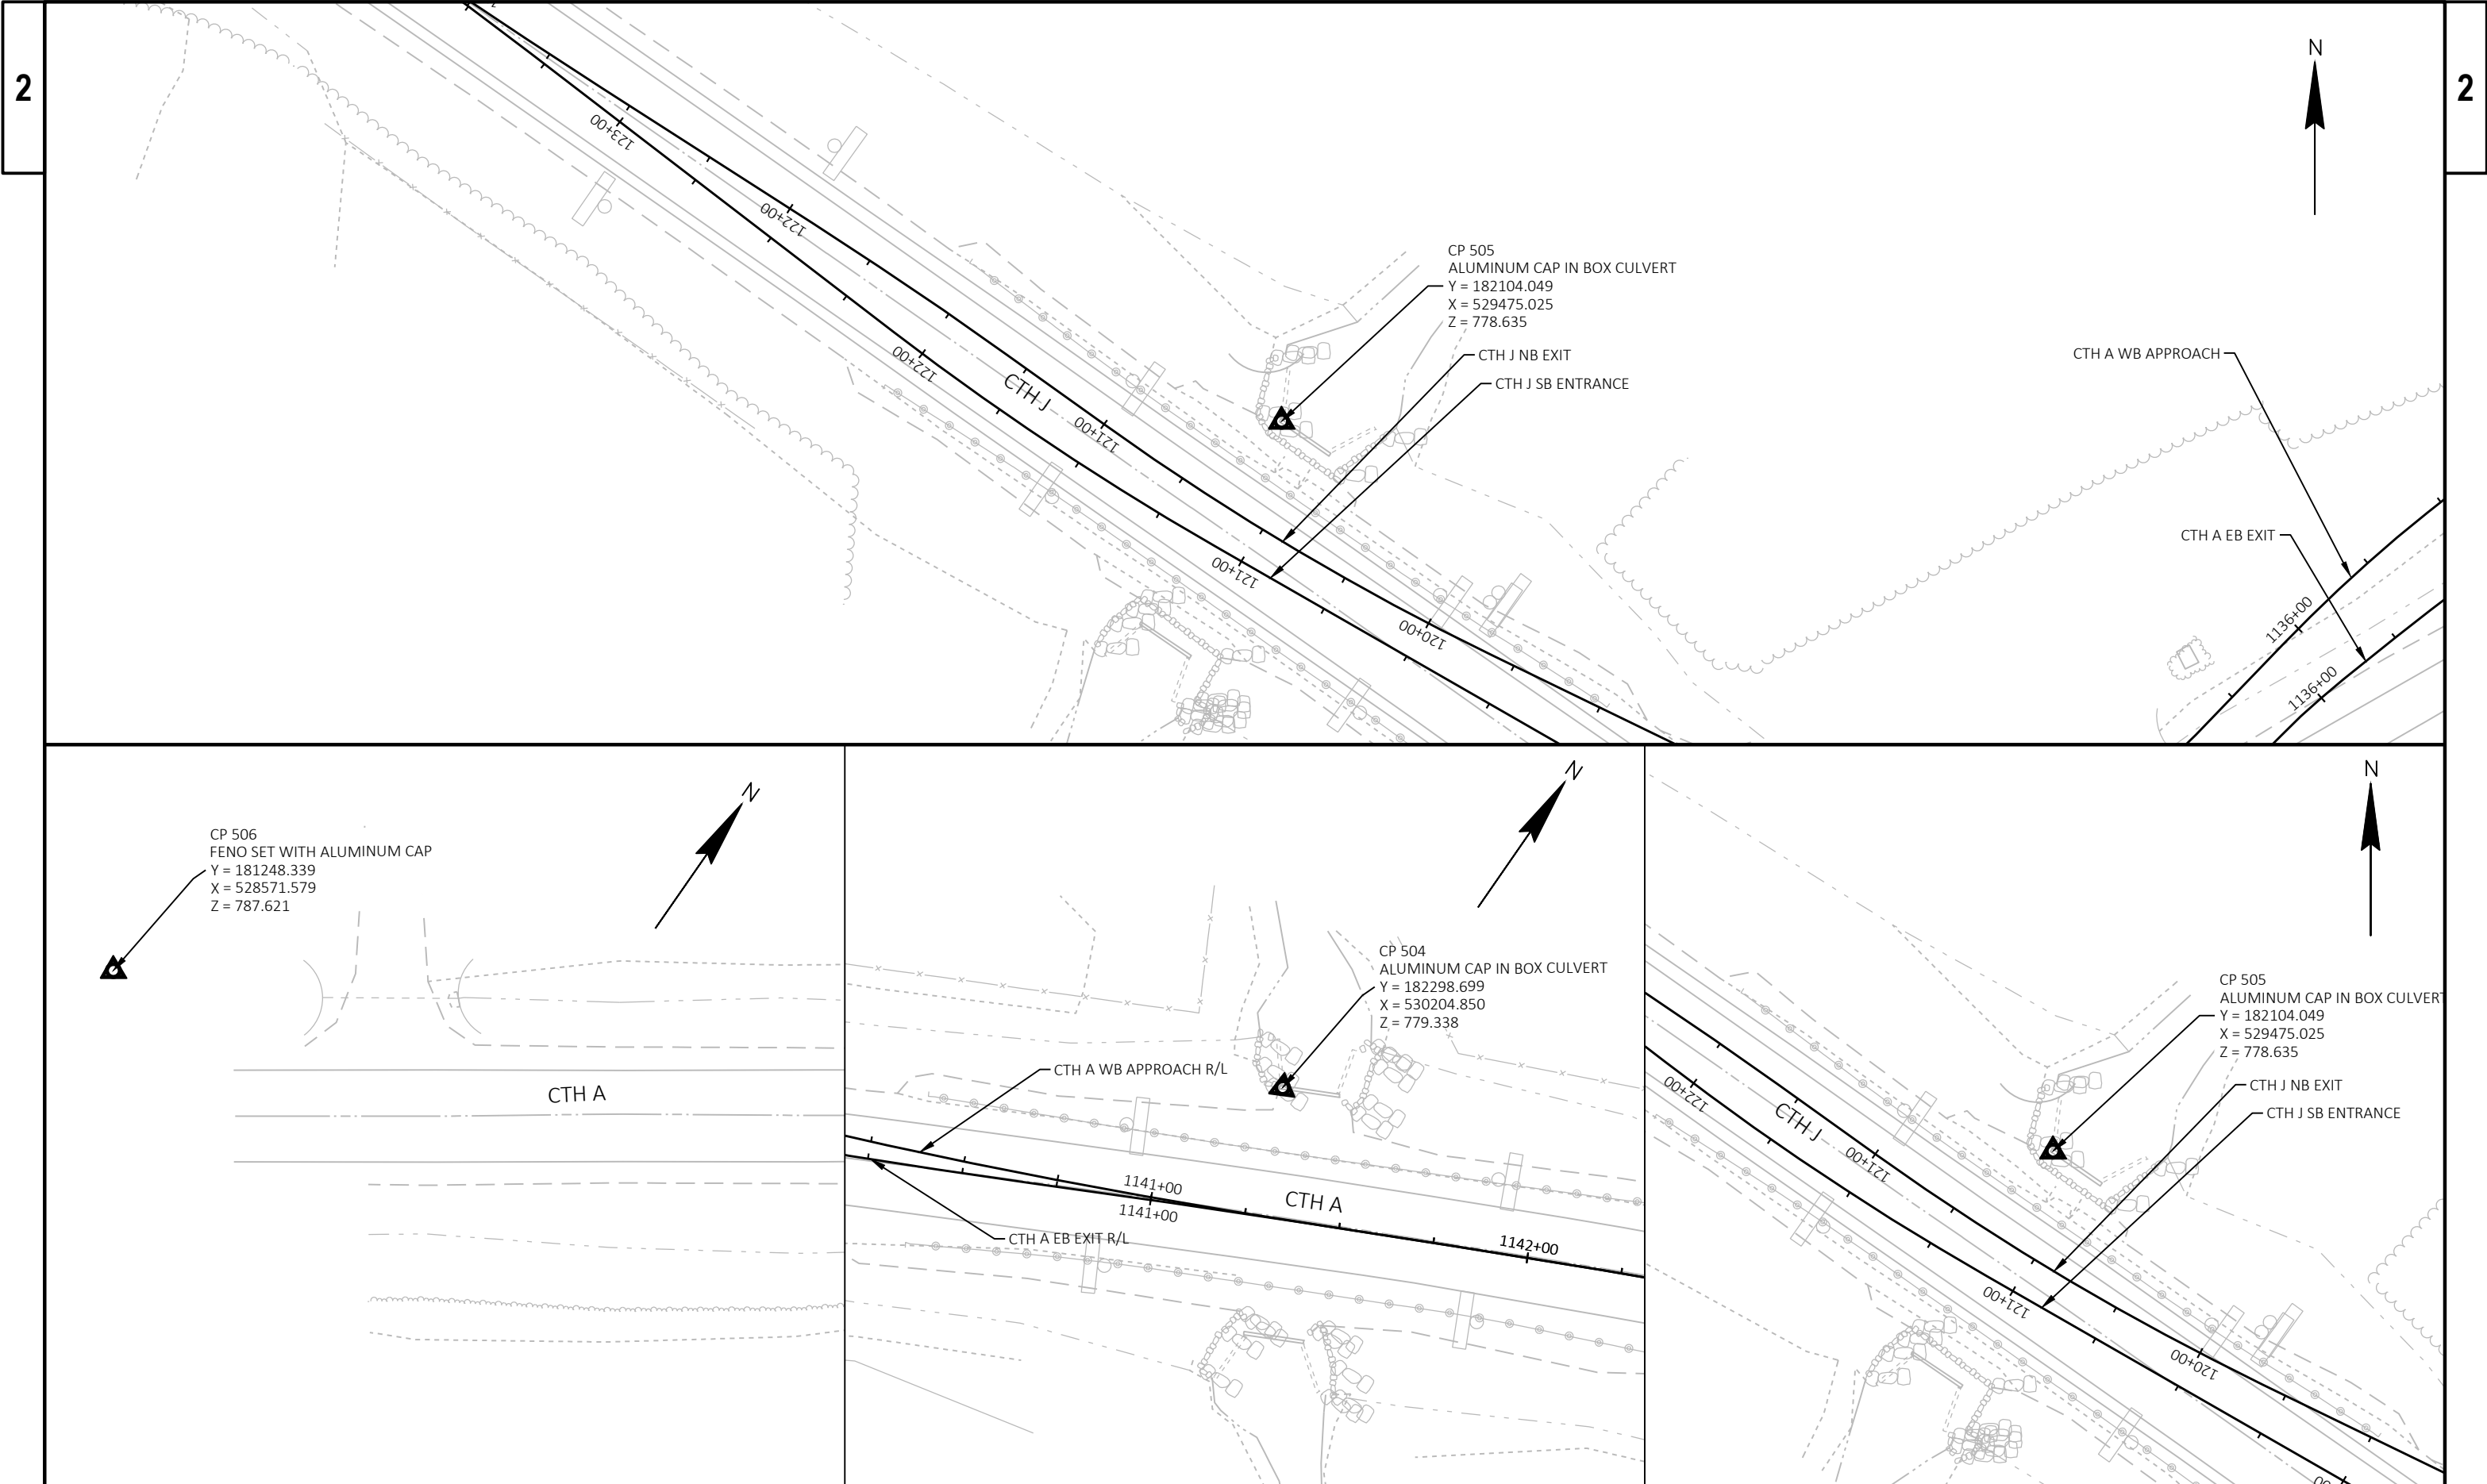

Estimate Of Quantities

2814-03-70

Line	Item	Item Description	Unit	Total	Qty
0002	201.0205	Grubbing	STA	17.000	17.000
0004	203.0100	Removing Small Pipe Culverts	EACH	15.000	15.000
0006	204.0120	Removing Asphaltic Surface Milling	SY	1,020.000	1,020.000
0008	204.0165	Removing Guardrail	LF	820.000	820.000
0010	204.0170	Removing Fence	LF	1,260.000	1,260.000
0012	204.0215	Removing Catch Basins	EACH	1.000	1.000
0014	205.0100	Excavation Common	CY	26,590.000	26,590.000
0016	213.0100	Finishing Roadway (project) 01. 2814-03-70	EACH	1.000	1.000
0018	305.0110	Base Aggregate Dense 3/4-Inch	TON	370.000	370.000
0020	305.0120	Base Aggregate Dense 1 1/4-Inch	TON	10,400.000	10,400.000
0022	305.0130	Base Aggregate Dense 3-Inch	TON	13,950.000	13,950.000
0024	312.0110	Select Crushed Material	TON	10,500.000	10,500.000
0026	405.0100	Coloring Concrete WisDOT Red	CY	108.000	108.000
0028	415.2010	Concrete Truck Apron 12-inch	SY	554.000	554.000
0030	455.0605	Tack Coat	GAL	771.000	771.000
0032	460.2000	Incentive Density HMA Pavement	DOL	2,050.000	2,050.000
0034	460.5223	HMA Pavement 3 LT 58-28 S	TON	1,960.000	1,960.000
0036	460.5224	HMA Pavement 4 LT 58-28 S	TON	1,240.000	1,240.000
0038	465.0120	Asphaltic Surface Driveways and Field Entrances	TON	70.000	70.000
0040	465.0315	Asphaltic Flumes	SY	119.000	119.000
0042	520.1024	Apron Endwalls for Culvert Pipe 24-Inch	EACH	4.000	4.000
0044	520.4124	Culvert Pipe Class IV 24-Inch	LF	208.000	208.000
0046	521.1012	Apron Endwalls for Culvert Pipe Steel 12-Inch	EACH	2.000	2.000
0048	521.1015	Apron Endwalls for Culvert Pipe Steel 15-Inch	EACH	6.000	6.000
0050	521.1018	Apron Endwalls for Culvert Pipe Steel 18-Inch	EACH	12.000	12.000
0052	521.3115	Culvert Pipe Corrugated Steel 15-Inch	LF	120.000	120.000
0054	521.3118	Culvert Pipe Corrugated Steel 18-Inch	LF	222.000	222.000
0056	522.1012	Apron Endwalls for Culvert Pipe Reinforced Concrete 12-Inch	EACH	1.000	1.000
0058	524.0112	Culvert Pipe Salvaged 12-Inch	LF	28.000	28.000
0060	601.0405	Concrete Curb & Gutter 18-Inch Type A	LF	174.000	174.000
0062	601.0411	Concrete Curb & Gutter 30-Inch Type D	LF	1,412.000	1,412.000
0064	601.0553	Concrete Curb & Gutter 4-Inch Sloped 36-Inch Type D	LF	1,586.000	1,586.000
0066	602.0405	Concrete Sidewalk 4-Inch	SF	8,530.000	8,530.000
0068	606.0200	Riprap Medium	CY	5.000	5.000
0070	606.0300	Riprap Heavy	CY	83.000	83.000
0072	608.0412	Storm Sewer Pipe Reinforced Concrete Class IV 12-Inch	LF	50.000	50.000
0074	611.0652	Inlet Covers Type T	EACH	1.000	1.000
0076	611.3225	Inlets 2x2.5-FT	EACH	1.000	1.000
0078	612.0106	Pipe Underdrain 6-Inch	LF	158.000	158.000
0080	612.0700	Drain Tile Exploration	LF	400.000	400.000
0082	614.2300	MGS Guardrail 3	LF	904.000	904.000
0084	614.2350	MGS Guardrail Short Radius	LF	13.000	13.000
0086	614.2610	MGS Guardrail Terminal EAT	EACH	5.000	5.000
0088	614.2620	MGS Guardrail Terminal Type 2	EACH	1.000	1.000
0090	614.2630	MGS Guardrail Short Radius Terminal	EACH	1.000	1.000
0092	616.0120.S	Fencing Small Animal	LF	3,200.000	3,200.000
0094	618.0100	Maintenance and Repair of Haul Roads (project) 01. 2814-03-70	EACH	1.000	1.000
0096	619.1000	Mobilization	EACH	1.000	1.000
0098	620.0300	Concrete Median Sloped Nose	SF	387.000	387.000

Estimate Of Quantities

2814-03-70

Line	Item	Item Description	Unit	Total	Qty
0100	624.0100	Water	MGAL	210.000	210.000
0102	625.0100	Topsoil	SY	3,040.000	3,040.000
0104	625.0500	Salvaged Topsoil	SY	15,100.000	15,100.000
0106	628.1504	Silt Fence	LF	176.000	176.000
0108	628.1520	Silt Fence Maintenance	LF	176.000	176.000
0110	628.1530.S	Silt Fence Heavy Duty	LF	1,720.000	1,720.000
0112	628.1535.S	Silt Fence Heavy Duty Maintenance	LF	1,720.000	1,720.000
0114	628.1905	Mobilizations Erosion Control	EACH	6.000	6.000
0116	628.1910	Mobilizations Emergency Erosion Control	EACH	4.000	4.000
0118	628.2006	Erosion Mat Urban Class I Type A	SY	15,100.000	15,100.000
0120	628.2008	Erosion Mat Urban Class I Type B	SY	3,060.000	3,060.000
0122	628.7005	Inlet Protection Type A	EACH	1.000	1.000
0124	628.7020	Inlet Protection Type D	EACH	1.000	1.000
0126	628.7504	Temporary Ditch Checks	LF	251.000	251.000
0128	628.7555	Culvert Pipe Checks	EACH	29.000	29.000
0130	628.7560	Tracking Pads	EACH	4.000	4.000
0132	630.0130	Seeding Mixture No. 30	LB	114.000	114.000
0134	630.0160	Seeding Mixture No. 60	LB	18.000	18.000
0136	630.0200	Seeding Temporary	LB	397.000	397.000
0138	630.0500	Seed Water	MGAL	400.000	400.000
0140	631.0300	Sod Water	MGAL	1.000	1.000
0142	631.1100	Sod Erosion Control	SY	25.000	25.000
0144	633.5200	Markers Culvert End	EACH	25.000	25.000
0146	634.0614	Posts Wood 4x6-Inch X 14-FT	EACH	2.000	2.000
0148	634.0616	Posts Wood 4x6-Inch X 16-FT	EACH	36.000	36.000
0150	634.0618	Posts Wood 4x6-Inch X 18-FT	EACH	10.000	10.000
0152	634.0620	Posts Wood 4x6-Inch X 20-FT	EACH	10.000	10.000
0154	634.0622	Posts Wood 4x6-Inch X 22-FT	EACH	12.000	12.000
0156	637.2210	Signs Type II Reflective H	SF	528.000	528.000
0158	637.2230	Signs Type II Reflective F	SF	161.000	161.000
0160	638.2102	Moving Signs Type II	EACH	2.000	2.000
0162	638.2602	Removing Signs Type II	EACH	52.000	52.000
0164	638.3000	Removing Small Sign Supports	EACH	38.000	38.000
0166	642.5001	Field Office Type B	EACH	1.000	1.000
0168	643.0300	Traffic Control Drums	DAY	1,110.000	1,110.000
0170	643.0420	Traffic Control Barricades Type III	DAY	888.000	888.000
0172	643.0900	Traffic Control Signs	DAY	32,750.000	32,750.000
0174	643.1050	Traffic Control Signs PCMS	DAY	28.000	28.000
0176	643.5000	Traffic Control	EACH	1.000	1.000
0178	645.0120	Geotextile Type HR	SY	138.000	138.000
0180	645.0140	Geotextile Type SAS	SY	6,980.000	6,980.000
0182	646.1020	Marking Line Epoxy 4-Inch	LF	7,890.000	7,890.000
0184	646.3020	Marking Line Epoxy 8-Inch	LF	192.000	192.000
0186	646.6320	Marking Dotted Extension Epoxy 18-Inch	LF	78.000	78.000
0188	646.7120	Marking Diagonal Epoxy 12-Inch	LF	321.000	321.000
0190	646.8120	Marking Curb Epoxy	LF	281.000	281.000
0192	646.8220	Marking Island Nose Epoxy	EACH	6.000	6.000
0194	650.4000	Construction Staking Storm Sewer	EACH	2.000	2.000
0196	650.4500	Construction Staking Subgrade	LF	2,955.000	2,955.000

Estimate Of Quantities

2814-03-70

Line	Item	Item Description	Unit	Total	Qty
0198	650.5000	Construction Staking Base	LF	2,955.000	2,955.000
0200	650.5500	Construction Staking Curb Gutter and Curb & Gutter	LF	3,434.000	3,434.000
0202	650.6000	Construction Staking Pipe Culverts	EACH	12.000	12.000
0204	650.8501	Construction Staking Electrical Installations (project) 01. 2814-03-70	EACH	1.000	1.000
0206	650.9500	Construction Staking Sidewalk (project) 01. 2814-03-70	EACH	1.000	1.000
0208	650.9911	Construction Staking Supplemental Control (project) 01. 2814-03-70	EACH	1.000	1.000
0210	650.9920	Construction Staking Slope Stakes	LF	2,955.000	2,955.000
0212	652.0225	Conduit Rigid Nonmetallic Schedule 40 2-Inch	LF	1,983.000	1,983.000
0214	652.0235	Conduit Rigid Nonmetallic Schedule 40 3-Inch	LF	434.000	434.000
0216	653.0140	Pull Boxes Steel 24x42-Inch	EACH	8.000	8.000
0218	654.0105	Concrete Bases Type 5	EACH	12.000	12.000
0220	654.0224	Concrete Control Cabinet Bases Type L24	EACH	1.000	1.000
0222	655.0610	Electrical Wire Lighting 12 AWG	LF	1,548.000	1,548.000
0224	655.0620	Electrical Wire Lighting 8 AWG	LF	10,128.000	10,128.000
0226	656.0201	Electrical Service Meter Breaker Pedestal (location) 01. 1127+93.50,72.61'LT	EACH	1.000	1.000
0228	657.0255	Transformer Bases Breakaway 11 1/2-Inch Bolt Circle	EACH	12.000	12.000
0230	657.0322	Poles Type 5-Aluminum	EACH	12.000	12.000
0232	657.0614	Luminaire Arms Single Member 4-Inch Clamp 8-FT	EACH	12.000	12.000
0234	659.1115	Luminaires Utility LED A	EACH	12.000	12.000
0236	659.2124	Lighting Control Cabinets 120/240 24-Inch	EACH	1.000	1.000
0238	690.0150	Sawing Asphalt	LF	750.000	750.000
0240	715.0720	Incentive Compressive Strength Concrete Pavement	DOL	500.000	500.000
0242	740.0440	Incentive IRI Ride	DOL	960.000	960.000
0244	ASP.1T0A	On-the-Job Training Apprentice at \$5.00/HR	HRS	800.000	800.000
0246	ASP.1T0G	On-the-Job Training Graduate at \$5.00/HR	HRS	2,280.000	2,280.000
0248	SPV.0090	Special 01. Silt Fence Turtle Exclusion Barrier	LF	3,040.000	3,040.000
0250	SPV.0090	Special 02. Concrete Curb and Gutter 3-Inch sloped 36-inch, Type T	LF	262.000	262.000

CLEARING AND GRUBBING ITEMS

201.0205

CATEGORY	STAGE	LOCATION	STATION	STATION	GRUBBING STA
0010	1				
		J NB APP	1123+57	1127+18	4
		J SB EXIT	1123+50	1125+61	2
		A EB EXIT	1138+81	1139+34	1
		A WB APP	1136+17	1137+23	2
SUBTOTAL					10
		J NB EXIT	118+70	119+61	1
		J SB APP	121+89	123+69	2
		A WB EXIT	1129+50	1133+07	4
SUBTOTAL					7
PROJECT TOTAL					17

REMOVAL ITEMS

CATEGORY	STAGE	LOCATION	204.0120 REMOVING ASPHALTIC SURFACE MILLING SY	204.0165 REMOVING GUARDRAIL LF	204.0170 REMOVING FENCE LF
0010	1				
		CTH A & CTH J	1,020	820	1,260
PROJECT TOTAL			1,020	820	1,260

REMOVING DRAINAGE ITEMS

204.0215 203.0100

CATEGORY	STAGE	LOCATION	STATION	OFFSET TO	STATION	OFFSET	ALIGNMENT	REMOVING CATCH BASINS EACH	REMOVING SMALL PIPE CULVERTS EACH	COMMENTS
0010	1									
		CTH A APPROACH	1128+60.03	28' RT	-	1128+83.96	28' RT	CTH A EB INSIDE APPROACH	--	1 15" X 24' CMCP
		CTH A APPROACH	1128+71.29	30' LT	-	1129+01.92	28' LT	CTH A EB INSIDE APPROACH	--	1 12" X 31' CPCP
		CTH A APPROACH	1131+90.55	25' RT	-	1132+17.19	25' RT	CTH A EB INSIDE APPROACH	--	1 18" X 27' CMCP
		CTH A APPROACH	1132+69.27	24' RT	-	1132+94.79	24' RT	CTH A EB INSIDE APPROACH	--	1 18" X 27' CMCP
		CTH A APPROACH	1133+40.68	27' RT	-	1133+66.13	31' RT	CTH A EB INSIDE APPROACH	--	1 18" X 26' CMCP
		CTH A CROSS CULVERT	1134+24.96	91' LT	-	1134+80.33	27' RT	CTH A EB INSIDE APPROACH	--	1 18" X 135' CMCP
		CTH A APPROACH	1134+35.20	38' RT	-	1134+79.21	28' RT	CTH A EB INSIDE APPROACH	--	1 15" X 26' CMCP
		CTH A CATCH BASIN	1134+79.86	24' RT				CTH A EB INSIDE APPROACH	1	-- CATCH BASIN
		CTH A APPROACH	1134+81.41	26' RT	-	1135+01.78	22' RT	CTH A EB INSIDE APPROACH	--	1 15" X 26' CMCP
		CTH A EXIT	1135+43.45	30' LT	-	1135+64.51	19' LT	CTH A EB INSIDE EXIT	--	1 15" X 26' CMCP
		CTH A EXIT	1139+39.28	29' LT	-	1139+60.71	31' LT	CTH A EB INSIDE EXIT	--	1 15" X 21' CMCP
		CTH A EXIT	1139+83.43	41' RT	-	1140+07.03	38' RT	CTH A EB INSIDE EXIT	--	1 15" X 24' CMCP
		CTH J APPROACH	1125+62.84	42' LT	-	1126+09.92	40' LT	CTH J NB INSIDE APPROACH	--	1 18" X 45' CMCP
		CTH J APPROACH	1125+83.46	78' LT	-	1126+11.61	42' LT	CTH J NB INSIDE APPROACH	--	1 14" X 45' CPCP
		CTH J CROSS CULVERT	1127+90.36	30' LT	-	1128+03.76	22' RT	CTH J NB INSIDE APPROACH	--	1 24" X 54' CMCP
		CTH J EXIT	123+22.28	35' RT	-	123+49.99	35' RT	CTH J NB INSIDE EXIT	--	1 18" X 28' CMCP
PROJECT TOTAL								1	15	

DIVISION	FROM/TO STATION	205.0100 COMMON EXCAVATION (1)		SALVAGED/UNUSABLE PAVEMENT MATERIAL (4)	AVAILABLE MATERIAL (5)	305.0130 BASE AGGREGATE DENSE 3-INCH (3)	645.0140 GEOTEXTILE TYPE SAS (6)	UNEXPANDED FILL	EXPANDED FILL (6)	MASS ORDINATE +/- (7)	WASTE
		CUT (2)	EBS EXCAVATION (3)			TON	SY		FACTOR 1.15		
DIVISION 1											
CENTER CIRCLE	01+00.000/03+50.00	790	716	175	615	1,430	720	246	283	332	-1,174
EB APP	1127+85.336/1134+26.2	4,439	1,770	241	4,198	3,540	1,770	752	865	3,333	3,333
EB EXIT	1135+39.248/1145+08.313	8,132	1,969	365	7,767	3,940	1,970	472	543	7,224	7,224
NB APP	1123+50.47/1128+05.234	2,931	1,280	191	2,740	2,560	1,280	524	603	2,137	2,137
NB EXIT	119+00/123+62.388	3,328	1,240	100	3,228	2,480	1,240	321	369	2,859	2,859
DIVISION 1 SUBTOTAL		19,620	6,975	1,072	18,548	13,950	6,980	2,315	2,662	15,886	14,380
GRAND TOTAL		19,620	6,975	1,072	18,548	13,950	6,980	2,315	2,662	15,886	14,380
TOTAL COMMON EXC		26,590									

NOTES:
(1) COMMON EXCAVATION IS THE SUM OF THE CUT AND EBS EXCAVATION COLUMNS. ITEM NUMBER 205.0100
(2) SALVAGED/UNSUABLE PAVEMENT MATERIAL IS INCLUDED IN CUT.
(3) EBS EXCAVATION TO BE BACKFILLED WITH BASE AGGREGATE DESNE 3-INCH
(4) SALVAGED/UNUSABLE PAVEMENT MATERIAL
(5) AVAILABLE MATERIAL = CUT - SALVAGED/UNUSUABLE PAVEMENT MATERIAL
(6) EXPANDED FILL FACTOR EXPANDED FILL = (UNEXPANDED FILL) * FILL FACTOR
(7) THE MASS ORDINATE + OR - QTY CALCULATED FOR THE DIVISION. PLUS QUANTITY INDICATES AN EXCESS OF MATERIAL WITHIN THE DIVISION. MINUS INDICATES A SHORTAGE OF MATERIAL WITHIN THE DIVISION.
(8) FACTORS USED TO COMPUTE ANTICIPATED WASTE AND THE COMPUTED WASTE VOLUME IDENTIFIED ARE FOR GENERAL INFORMATION ONLY.

3

DRIVEWAYS				
		305.0120*	465.0120	
		BASE AGGREGATE	ASPHALTIC	
		DENSE 1 1/4-INCH	SURFACE	
		TON	DRIVEWAYS AND	
			FIELD ENTRANCES	
CATEGORY	STAGE	LOCATION	TON	TON
0010	1	CTH A & CTH J	300	70
		PROJECT TOTAL	300	70
*ADDITIONAL QUANTITIES SHOWN ELSEWHERE				

BASE AGGREGATE ITEMS				
		305.0110	305.0120*	312.0110
		BASE	BASE	
		AGGREGATE	AGGREGATE	
		DENSE	DENSE 1	SELECT
		3/4-INCH	1/4-INCH	CRUSHED
		TON	TON	MATERIAL
CATEGORY	STAGE	LOCATION		TON
0010	1	CTH A & CTH J	--	10,500
		CTH J SHOULDER	100	--
		SHOULDER CTH A	270	--
		MEDIANS SIDEWALK	--	--
		PROJECT TOTAL	370	10,500
*ADDITIONAL QUANTITIES SHOWN ELSEWHERE				

3

ASPHALTIC ITEMS				
		455.0605	460.5224	460.5223
				465.0315
		TACK COAT	HMA PAVEMENT 4	HMA
		GAL	LT 58-28 S	PAVEMENT 3 LT
			TON	58-28 S
				TON
CATEGORY	STAGE	LOCATION		ASPHALTIC
0010	1	CTH A & CTH J	762	119
		CTH J RUMBLE STRIP	9	--
		PROJECT TOTAL	771	119

CONCRETE CURB & GUTTER				
		601.0553	SPV.0090.02	601.0405
		CONCRETE CURB &	CONCRETE CURB &	CONCRETE
		GUTTER 4-INCH	GUTTER 3-INCH	CURB &
		SLOPED 36-INCH	SLOPED 36-INCH	GUTTER
		TYPE D	TYPE	18-INCH TYPE A
		LF	T	30-INCH TYPE D
			LF	LF
CATEGORY	STAGE	LOCATION		COMMENTS
0010	1			
		CTH A & CTH J	1,586	262
				174
				1,412
		PROJECT TOTAL	1,586	262
				174
				1,412

CONCRETE SIDEWALK				
			602.0405	
			CONCRETE	
			SIDEWALK	
			4-INCH	
			SF	
CATEGORY	STAGE	LOCATION	STATION	OFFSET TO
0010	1	CTH A & CTH J	8,530	
		PROJECT TOTAL	8,530	

CONCRETE MEDIAN NOSE				
		620.0300	CONCRETE MEDIAN	
			SLOPED NOSE	
			TYPE 1	TYPE 2
			SF	COMMENTS
CATEGORY	STAGE	LOCATION		
0010	1	CTH A - CTH J	295	92
		PROJECT TOTAL	387	

CONCRETE PAVEMENT ITEMS				
		405.0100	415.2010	
		COLORING	CONCRETE	
		CONCRETE	TRUCK APRON	
		WISDOT RED	12-INCH	
		CY	SY	
CATEGORY	STAGE	LOCATION		COMMENTS
0010	1	CTH A & CTH J	108	554
		PROJECT TOTAL	108	554

CROSS DRAINS																					
CATEGORY	STAGE	LOCATION	STATION	OFFSET TO	STATION	OFFSET	ALIGNMENT	INLET ELEVATION	DISCHARGE ELEVATION	SLOPE	520.1024	521.1012	521.1015	521.1018	520.4124	524.0112	521.3115	521.3118	633.5200*		
											APRON ENDWALLS FOR CULVERT PIPE 24-INCH EACH	APRON ENDWALLS FOR CULVERT PIPE STEEL 12-INCH EACH	APRON ENDWALLS FOR CULVERT PIPE STEEL 15-INCH EACH	APRON ENDWALLS FOR CULVERT PIPE STEEL 18-INCH EACH	CULVERT PIPE CLASS IV 24-INCH LF	CULVERT PIPE SALVAGED 12-INCH LF	CULVERT PIPE CORRUGATED STEEL 15-INCH LF	CULVERT PIPE CORRUGATED STEEL 18-INCH LF	MARKERS CULVERT END EACH		
0010	1	CTH A APPROACH	1128+51.92	31' RT	-	1128+89.83	31' RT	CTH A EB INSIDE APPROACH	783.29	782.99	0.79%	--	--	2	--	--	38	--	2	0.064" THICKNESS	
		CTH A APPROACH	1128+71.87	30' LT	-	1128+99.14	31' LT	CTH A EB INSIDE APPROACH	783.24	783.10	0.51%	--	2	--	--	--	28	--	2		
		CTH A APPROACH	1130+54.57	34' RT	-	1130+94.38	34' RT	CTH A EB INSIDE APPROACH	781.45	781.18	0.68%	--	--	--	2	--	--	--	40	2	0.064" THICKNESS
		CTH A APPROACH	1131+72.89	32' RT	-	1132+03.75	31' RT	CTH A EB INSIDE APPROACH	780.55	780.29	0.80%	--	--	--	2	--	--	--	32	2	0.064" THICKNESS
		CTH A APPROACH	1133+16.49	32' RT	-	133+47.50	34' RT	CTH A EB INSIDE APPROACH	779.17	778.85	0.94%	--	--	--	2	--	--	--	34	2	0.064" THICKNESS
		CTH A CROSS CULVERT	1134+21.60	66' LT	-	1134+34.75	35' RT	CTH A EB INSIDE APPROACH	777.85	774.91	2.88%	2	--	--	--	102	--	--	--	2	
		CTH A EXIT	1139+31.95	55' LT	-	1139+73.85	55' LT	CTH A EB INSIDE EXIT	777.37	777.15	0.52%	--	--	2	--	--	--	42	--	2	0.064" THICKNESS
		CTH A EXIT	1139+77.75	44' RT	-	1140+22.20	44' RT	CTH A EB INSIDE EXIT	777.08	776.92	0.34%	--	--	--	2	--	--	--	46	2	0.064" THICKNESS
		CTH J APPROACH	1125+72.75	52' LT	-	1126+21.97	54' LT	CTH J NB INSIDE APPROACH	781.72	780.28	3.00%	--	--	--	2	--	--	--	48	2	0.064" THICKNESS
		CTH J APPROACH	1125+85.87	77' LT	-	1126+21.77	58' LT	CTH J NB INSIDE APPROACH	780.51	780.31	0.50%	--	--	2	--	--	--	40	--	2	0.064" THICKNESS
		CTH J CROSS CULVERT	1127+98.75	35' RT	-	128+00.62	71' LT	CTH J NB INSIDE APPROACH	778.98	778.11	0.82%	2	--	--	--	106	--	--	--	2	
		CTH J EXIT	123+24.11	37' RT	-	123+46.42	36' RT	CTH J NB INSIDE EXIT	781.06	780.81	1.15%	--	--	--	2	--	--	--	22	2	0.064" THICKNESS
		PROJECT TOTAL											4	2	6	12	208	28	120	222	24

*ADDITIONAL QUANTITIES SHOWN ELSEWHERE

NOTE

1) STATION OFFSETS SHOWN ARE TO THE CENTER OF END OF PIPE AT APRON ENDWALLS (NOT INCLUDING LENGTH OF ENDWALL).

STORM SEWER STRUCTURES																
CATEGORY	STAGE	LOCATION	STATION	OFFSET	ALIGNMENT	STRUCTURE NUMBER	RIM ELEVATION	STRUCTURE ELEVATION	BOTTOM OF STRUCTURE ELEVATION	DEPTH	522.1012	608.0412	611.0652	611.3225	633.5200*	650.4000
											APRON ENDWALLS FOR CULVERT PIPE REINFORCED CONCRETE 12-INCH EACH	STORM SEWER PIPE REINFORCED CONCRETE CLASS IV 12-INCH LF	INLET COVERS		MARKERS CULVERT END	CONSTRUCTION STAKING
													COVERS TYPE T EACH	INLETS 2X2.5-FT EACH	EACH	EACH
0010	1	CTH A - CTH J CENTER	2+97	1' LT	CTH A - CTH J CENTER	1	783.29	779.43	778.89	4.40	1	50	1	1	1	2
		PROJECT TOTAL									1	50	1	1	1	2

*ADDITIONAL QUANTITIES SHOWN ELSEWHERE

NOTE

- 1) STATIONS SHOWN ARE TO THE ENDS OF THE PIPE OR CENTER OF STRUCTURE
2) OFFSETS ARE TO THE FLANGE LINE FOR STRUCTURES IN THE ROADWAY WITH INLET GRATES AND TO THE CENTER OF COVER FOR FIELD INLETS AND MANHOLES WITH SOLID LIDS
3) RIM ELEVATIONS ARE GIVEN AT THE FLANGE LINE FOR INLET GRATES OR THE CENTER OF THE MANHOLE COVER FOR MANHOLES
4) DEPTH = RIM ELEVATION - INVERT - CASTING HEIGHT - ADJUSTMENT CASTING HEIGHT = 0.75 FT FOR J COVERS; 0.5 FT FOR HM AND S COVERS; 0.83 FT FOR TYPE V COVERS; 0.67 FOR TYPE B COVERS; 0 FT FOR TYPE MS COVERS
ADJUSTMENT (RINGS) = 0.33 FT FOR B, V, J, HM, AND S COVERS; 0 FT FOR TYPE MS COVERS

3

RIPRAP ITEMS									
						606.0200	606.0300	645.0120	
						RIPRAP MEDIUM CY	RIPRAP HEAVY CY	GEOTEXTILE TYPE HR SY	
CATEGORY	STAGE	LOCATION	STATION	OFFSET	ALIGNMENT				
0010	1	CTH J	119+42	LT	CTH J NB	4	--	16	
		CTH J	119+53	LT	CTH J NB	1	--	7	
		CTH J BOX CULVERT	120+50	LT & RT	CTH J NB	--	30	46	
		CTH A BOX CULVERT	1141+40	LT & RT	CTH A EB	--	53	69	
		PROJECT TOTAL				5	83	138	

INLET PROTECTION					
				628.7005	628.7020
				INLET PROTECTION TYPE A EACH	INLET PROTECTION TYPE D EACH
CATEGORY	STAGE	LOCATION			
0010	1	CTH A-CTH J CENTER CIRCLE		1	1
		PROJECT TOTAL		1	1

DRAINTILE EXPLORATION				
				612.0700
				DRAIN TILE EXPLORATION LF
CATEGORY	STAGE	LOCATION		
0010	ALL	CTH A WEST LEG		400
		PROJECT TOTAL		400

3

TRACKING PADS				
				628.7560
				EACH
CATEGORY	STAGE	LOCATION		
0010	1	UNDISTRIBUTED		4
		PROJECT TOTAL		4

MAINTENANCE AND REPAIR OF HAUL ROADS (2814-03-70)				
				618.0100.01
				MAINTENANCE AND REPAIR OF HAUL ROADS (2814-03-70) EACH
CATEGORY	STAGE	LOCATION		
0020	ALL	PROJECT		1
		PROJECT TOTAL		1

EROSION CONTROL MOBILIZATION				
			628.1905	628.1910
			MOBILIZATIONS EROSION CONTROL EACH	MOBILIZATIONS EMERGENCY EROSION CONTROL EACH
CATEGORY	STAGE	LOCATION		
0010	1	UNDISTRIBUTED	6	4
PROJECT TOTAL			6	4

EROSION CONTROL ITEMS																	
		616.0120.S 628.1530.S 628.1535.S 628.1504 628.1520 628.2006 628.2008 628.7504 628.7555 SPV.0090.001															
		FENCING SILT FENCE SILT FENCE SILT FENCE SILT FENCE EROSION MAT EROSION MAT TEMPORARY CULVERT PIPE SILT FENCE															
		SMALL ANIMAL HEAVY DUTY HEAVY DUTY HEAVY DUTY HEAVY DUTY URBAN CLASS I URBAN CLASS I DITCH CHECKS CHECKS TURTLE															
		LF LF LF LF LF TYPE A TYPE B LF EACH EXCLUSION															
CATEGORY	STAGE	LOCATION	STATION	OFFSET TO	STATION	OFFSET	ALIGNMENT	LF	LF	LF	LF	LF	SY	SY	LF	LF	LF
0010	1	NW LEG	118+60	-	123+62.39		CTH J NB	610	576	576	--	--	1,400	1,140	63	2	630
		NE LEG	1135+05	-	1145+08.32		CTH A EB	1,900	613	613	--	--	4,300	1,410	113	4	1,800
		SE LEG	1123+50.47	-	1135+05		CTH J NB	--	118	118	--	--	2,800	--	50	9	--
		SW LEG	1127+85.34	-	1134+70		CTH A EB	690	126	126	147	147	3,900	--	25	14	610
		CENTER CIRCLE	1+00	-	3+74		CENTER CIRCLE	--	--	--	--	--	200	--	--	--	--
		UNDISTRIBUTED						--	287	287	29	29	2,500	510	--	--	--
		PROJECT TOTAL							3,200	1,720	1,720	176	176	15,100	3,060	251	29

PROJECT NO: 2814-03-70	HWY: CTH A	COUNTY: RACINE	MISCELLANEOUS QUANTITIES	SHEET	E
------------------------	------------	----------------	--------------------------	-------	---

3

3

RESTORATION ITEMS

									625.0100	625.0500	630.0160	630.0130	630.0200	630.0500	631.0300	631.1100
									TOPSOIL	SALVAGED	SEEDING	SEEDING	SEEDING	SEED WATER	SOD WATER	SOD EROSION
CATEGORY	STAGE	LOCATION	STATION	OFFSET	TO	STATION	OFFSET	ALIGNMENT	SY	TOPSOIL	MIXTURE NO.	MIXTURE NO.	TEMPORARY	MGAL	MGAL	CONTROL
										SY	60	30	LB			SY
0010	1															
		NW LEG	119+19	LT	-	120+73.79	LT	CTH J NB	--	600	4	--	15	10	--	--
			120+73.79	LT	-	123+62.39	LT	CTH J NB	--	600	--	5	14	10	0.1	3
			118+59.09	RT	-	119+32.26	RT	CTH J NB	--	300	--	2	7	10	--	--
			119+32.26	RT	-	120+67.97	RT	CTH J NB	--	500	4	--	12	10	--	--
			120+67.97	RT	-	123+62.39	RT	CTH J NB	--	500	--	4	12	10	--	--
		NE LEG	1135+35	LT	-	1145+08.32	LT	CTH A EB	--	3,100	--	22	69	70	0.1	3
			1135+18.15	RT	-	1145+08.32	RT	CTH A EB	--	2,600	--	19	59	60	0.1	3
		SE LEG	1123+51	RT	-	1127+14	RT	CTH J NB	--	1,100	--	8	24	20	0.1	3
			1127+14	RT	-	1128+43	RT	CTH J NB	--	300	2	--	6	10	--	--
			1127+13.53	LT	-	1134+97.87	LT	CTH J NB	--	1,400	--	10	32	30	0.1	3
		SW LEG	1127+85.34	RT	-	1128+61.37	RT	CTH A EB	--	200	1	--	4	--	--	--
			1128+61.37	RT	-	1134+97.87	RT	CTH A EB	--	1,600	--	12	36	40	0.1	3
			1127+85.34	LT	-	1130+12.30	LT	CTH A EB	--	600	--	4	14	10	--	--
			1130+12.30	LT	-	1131+32.42	LT	CTH A EB	--	500	4	--	12	10	--	--
			1131+32.42	LT	-	1134+05.60	LT	CTH A EB	--	1,000	--	7	23	20	0.1	3
		CENTER CIRCLE				CENTER CIRCLE			--	200	--	2	5	10	--	--
		UNDISTRIBUTED							3,040	--	3	19	68	70	0.1	4
		PROJECT TOTAL							3,040	15,100	18	114	397	400	1.0	25

REMOVING AND MOVING SIGNS

						638.2102	638.2602	638.3000
						MOVING SIGNS	REMOVING	REMOVING
CATEGORY	STAGE	LOCATION	SIGN NUMBER	SIGN CODE	SIGN MESSAGE	TYPE II EACH	SIGNS TYPE II EACH	SMALL SIGN SUPPORTS EACH
0010	1	CTH A & CTH J	1R	W2-1 & W13-1	CROSSROADS & 45 MPH ADVISORY SPEED	--	2	1
			2R	R2-1	SPEED LIMIT 55	--	1	1
			3R	M2-1 & M1-5A	JCT & COUNTY J	--	2	1
			4R	M1-5A & M3-4	COUNTY A & WEST	--	2	1
			5R	I55-56	ADOPT A HIGHWAY	1	--	1
			6R	I2-2	PLANK RD & ENGLISH SETTLEMENT AVE	--	2	1
			7R	M1-5A & M6-4	COUNTY J	--	2	1
			8R	R1-1	STOP & TRAFFIC ON A DOES NOT STOP	--	2	1
			9R	M6-4 & M1-5A	COUNTY J	--	2	1
			10R	R1-1	STOP	--	1	1
			11R	R1-1	STOP	--	1	1
			12R	M6-4 & M1-5A	COUNTY J	--	2	1
			13R	M6-4 & M1-5A	COUNTY A	--	2	1
			14R	R1-1	TRAFFIC ON A DOES NOT STOP & STOP	--	2	1
			15R	M1-5A & M3-2	COUNTY A & EAST	--	2	1
			16R	I55-56	ADOPT A HIGHWAY	1	--	1
			17R	R2-1	SPEED LIMIT 55	--	1	1
			18R	M1-5A & M2-1	COUNTY J & JCT	--	2	1
			19R	W13-1 & W2-1	45 MPH	--	2	1
			20R	W3-1	STOP AHEAD	--	1	1
			21R	W3-1	STOP AHEAD	--	1	1
			22R	D1-60	PLANK RD	--	1	1
			23R	M2-1 & M1-5A	JCT & COUNTY A	--	2	1
			24R	W1-2R	ROAD CURVES RIGHT	--	1	1
			25R	M1-5A & M3-2	COUNTY J & NORTH	--	2	1
			26R	M2-1 & M1-5A	JCT	--	2	1
			27R	W14-3	NO PASSING ZONE	--	1	1
			28R	I2-2	PLANK RD	--	1	1
			29R	W3-1	STOP AHEAD	--	1	1
			30R	W3-1	STOP AHEAD	--	1	1
			31R	WO5-52L	BRIDGE HASH MARKS	--	1	1
			32R	WO5-52L	BRIDGE HASH MARKS	--	1	1
			33R	WO5-52L	BRIDGE HASH MARKS	--	1	1
			34R	WO5-52L	BRIDGE HASH MARKS	--	1	1
			35R	WO5-52L	BRIDGE HASH MARKS	--	1	1
			36R	WO5-52L	BRIDGE HASH MARKS	--	1	1
			37R	WO5-52L	BRIDGE HASH MARKS	--	1	1
			38R	WO5-52L	BRIDGE HASH MARKS	--	1	1
PROJECT TOTAL						2	52	38

PROJECT NO:	2814-03-70	HWY: CTH A	COUNTY: RACINE	MISCELLANEOUS QUANTITIES	SHEET	E
-------------	------------	------------	----------------	--------------------------	-------	----------

TYPE II SIGNS AND SUPPORTS										634.0614	634.0616	634.0618	634.0620	634.0622	637.2210	637.2230	SIGN MOUNTED ON SAME POST AS SIGN NO.
CATEGORY	SIGN NUMBER	SIGN CODE	SIGN SIZE	SIGN TYPE	SIGN DIMENSION W X H			DESCRIPTION	POSTS WOOD 4X6-INCH X 14-FT EACH	POSTS WOOD 4X6-INCH X 16-FT EACH	POSTS WOOD 4X6-INCH X 18-FT EACH	POSTS WOOD 4X6-INCH X 20-FT EACH	POSTS WOOD 4X6-INCH X 22-FT EACH	SIGNS TYPE II REFLECTIVE H SF	SIGNS TYPE II REFLECTIVE F SF		
					IN	X	IN										
0010	201	W13-1	2S	II	18	X	18	ADVISORY SPEED PLATE (YELLOW BACK)	--	--	--	--	--	--	--	2.25	202
	202	W2-6	2S	II	30	X	30	CIRCULAR INTERSECTION SIGN	--	--	1	--	--	--	--	6.25	
	203	M1-5A	2S	II	24	X	24	COUNTY MARKER	--	1	--	--	--	4.00	--	--	
	204	W3-2	2S	II	36	X	36	YIELD AHEAD	--	1	--	--	--	--	--	9.00	
	205	W6-3	2S	II	36	X	36	TWO-WAY TRAFFIC SYMBOL	--	1	--	--	--	--	--	9.00	
	206	R5-1	2S	II	30	X	30	DO NOT ENTER	--	--	--	--	--	6.25	--	--	207
	207	R2-1	2S	II	24	X	30	SPEED LIMIT _ MPH	--	1	--	--	--	5.00	--	--	
	208	R4-7	2S	II	24	X	30	KEEP RIGHT	--	--	--	--	--	5.00	--	--	210
	209	W5-54	2S	II	18	X	18	CLEARANCE MARKER WITH YELLOW TYPE F SHEETING	--	--	--	--	--	--	--	2.25	210
	210	W14-3	2S	II	48	X	36	NO PASSING ZONE	--	1	--	--	--	--	--	5.56	
	211	R1-54	2S	II	24	X	15	TO TRAFFIC FROM LEFT	--	--	--	--	--	2.50	--	--	212
	212	R1-2	2S	II	36	X	31	YIELD	--	--	1	--	--	3.88	--	--	
	213	R1-54	2S	II	24	X	15	TO TRAFFIC FROM LEFT	--	--	--	--	--	2.50	--	--	214
	214	R1-2	2S	II	36	X	31	YIELD	--	--	1	--	--	3.88	--	--	
	215	R6-2R	2S	II	24	X	30	ONE WAY RIGHT ARROW	--	--	--	--	--	5.00	--	--	216
	216	R1-2	2S	II	36	X	31	YIELD	--	--	1	--	--	3.88	--	--	
	219	R6-2R	2S	II	24	X	30	ONE WAY RIGHT ARROW	--	--	--	--	--	5.00	--	--	220
	220	R1-2	2S	II	36	X	31	YIELD	--	--	--	1	--	3.88	--	--	
	221	R1-2	2S	II	36	X	31	YIELD	--	--	1	--	--	3.88	--	--	222
	222	R1-54	2S	II	24	X	15	TO TRAFFIC FROM LEFT	--	--	--	--	--	2.50	--	--	
	223	R6-2R	2S	II	24	X	30	ONE WAY RIGHT ARROW	--	--	--	--	--	5.00	--	--	224
	224	R1-2	2S	II	36	X	31	YIELD	--	--	--	1	--	3.88	--	--	
	225	R1-54	2S	II	24	X	15	TO TRAFFIC FROM LEFT	--	--	--	--	--	2.50	--	--	226
	226	R1-2	2S	II	36	X	31	YIELD	--	--	1	--	--	3.88	--	--	
	227	R2-1	2S	II	24	X	30	SPEED LIMIT _ MPH	--	--	--	--	--	5.00	--	--	228
	228	R5-1	2S	II	30	X	30	DO NOT ENTER	--	1	--	--	--	6.25	--	--	
	229	W14-3	2S	II	48	X	36	NO PASSING ZONE	--	--	--	--	--	--	--	5.56	231
	230	R4-7	2S	II	24	X	30	KEEP RIGHT	--	--	--	--	--	5.00	--	--	231
	231	W5-54	2S	II	18	X	18	CLEARANCE MARKER WITH YELLOW TYPE F SHEETING	--	1	--	--	--	--	--	2.25	
	232	W3-2	2S	II	36	X	36	YIELD AHEAD	--	1	--	--	--	--	--	9.00	
	233	W6-3	2S	II	36	X	36	TWO-WAY TRAFFIC SYMBOL	--	1	--	--	--	--	--	9.00	
	234	M1-5A	2S	II	24	X	24	COUNTY MARKER	--	1	--	--	--	4.00	--	--	
	235	W05-52R	2S	II	12	X	36	CLEARANCE STRIPER DOWN LEFT	--	1	--	--	--	--	--	3.00	
	236	W05-52L	2S	II	12	X	36	CLEARANCE STRIPER DOWN RIGHT	--	1	--	--	--	--	--	3.00	
	237	W05-52L	2S	II	12	X	36	CLEARANCE STRIPER DOWN RIGHT	--	1	--	--	--	--	--	3.00	
	238	W05-52R	2S	II	12	X	36	CLEARANCE STRIPER DOWN LEFT	--	1	--	--	--	--	--	3.00	
	239	W2-6	2S	II	30	X	30	CIRCULAR INTERSECTION SIGN	--	--	--	--	--	--	--	6.25	240
	240	W13-1	2S	II	18	X	18	ADVISORY SPEED PLATE (YELLOW BACK)	--	--	1	--	--	--	--	2.25	
	241	W13-1	2S	II	18	X	18	ADVISORY SPEED PLATE (YELLOW BACK)	--	--	--	--	--	--	--	2.25	242
	242	W2-6	2S	II	30	X	30	CIRCULAR INTERSECTION SIGN	--	--	1	--	--	--	--	6.25	
	243	M1-5A	2S	II	24	X	24	COUNTY MARKER	--	1	--	--	--	4.00	--	--	
	244	W3-2	2S	II	36	X	36	YIELD AHEAD	--	1	--	--	--	--	--	9.00	
	245	W6-3	2S	II	36	X	36	TWO-WAY TRAFFIC SYMBOL	--	1	--	--	--	--	--	9.00	
	246	R5-1	2S	II	30	X	30	DO NOT ENTER	--	--	--	--	--	6.25	--	--	247
	247	R2-1	2S	II	24	X	30	SPEED LIMIT _ MPH	--	1	--	--	--	5.00	--	--	
	248	R4-7	2S	II	24	X	30	KEEP RIGHT	--	--	--	--	--	5.00	--	--	250
	249	W5-54	2S	II	18	X	18	CLEARANCE MARKER WITH YELLOW TYPE F SHEETING	--	--	--	--	--	--	--	2.25	250
	250	W14-3	2S	II	48	X	36	NO PASSING ZONE	--	1	--	--	--	--	--	5.56	
	251	R6-2R	2S	II	24	X	30	ONE WAY RIGHT ARROW	--	--	--	--	--	5.00	--	--	252
	252	R1-2	2S	II	36	X	31	YIELD	--	--	1	--	--	3.88	--	--	
	253	W05-52L	2S	II	12	X	36	CLEARANCE STRIPER DOWN RIGHT	--	1	--	--	--	--	--	3.00	
	254	W05-52R	2S	II	12	X	36	CLEARANCE STRIPER DOWN LEFT	--	1	--	--	--	--	--	3.00	
	255	W05-52R	2S	II	12	X	36	CLEARANCE STRIPER DOWN LEFT	--	1	--	--	--	--	--	3.00	
	256	W5-54	2S	II	18	X	18	CLEARANCE MARKER WITH YELLOW TYPE F SHEETING	--	--	--	--	--	--	--	2.25	261
	257	R4-7	2S	II	24	X	30	KEEP RIGHT	--	--	--	--	--	5.00	--	--	261
	258	W05-52L	2S	II	12	X	36	CLEARANCE STRIPER DOWN RIGHT	--	1	--	--	--	--	--	3.00	
	259	R2-1	2S	II	24	X	30	SPEED LIMIT _ MPH	--	--	--	--	--	5.00	--	--	260
	260	R5-1	2S	II	30	X	30	DO NOT ENTER	--	1	--	--	--	6.25	--	--	
	261	W14-3	2S	II	48	X	36	NO PASSING ZONE	--	1	--	--	--	--	--	5.56	
	262	W6-3	2S	II	36	X	36	TWO-WAY TRAFFIC SYMBOL	--	1	--	--	--	--	--	9.00	
	263	W3-2	2S	II	36	X	36	YIELD AHEAD	--	1	--	--	--	--	--	9.00	
	264	M1-5A	2S	II	24	X	24	COUNTY MARKER	--	1	--	--	--	4.00	--	--	
	265	W2-6	2S	II	30	X	30	CIRCULAR INTERSECTION SIGN	--	--	--	--	--	--	--	6.25	266
	266	W13-1	2S	II	18	X	18	ADVISORY SPEED PLATE (YELLOW BACK)	--	--	1	--	--	--	--	2.25	
	267	D1-62	-	II	144	X	66	ROUNDABOUT EXITS	--	--	--	--	3	66.00	--	--	
	268	D1-62	-	II	144	X	66	ROUNDABOUT EXITS	--	--	--	--	3	66.00	--	--	
	269	D1-62	-	II	144	X	66	ROUNDABOUT EXITS	--	--	--	--	3	66.00	--	--	
	270	D1-62	-	II	144	X	66	ROUNDABOUT EXITS	--	--	--	--	3	66.00	--	--	
	271	R6-4B	2S	II	60	X	24	ROUNDABOUT CHEVRON BANK	--	--	--	--	--	10.00	--	--	276
	272	R6-4B	2S	II	60	X	24	ROUNDABOUT CHEVRON BANK	--	--	--	--	--	10.00	--	--	277
	273	R6-4B	2S	II	60	X	24	ROUNDABOUT CHEVRON BANK	--	--	--	--	--	10.00	--	--	278
	274	R6-4B	2S	II	60	X	24	ROUNDABOUT CHEVRON BANK	--	--	--	--	--	10.00	--	--	275
	275	R6-1R	2S	II	36	X	12	ONE WAY RIGHT ARROW	--	--	--	2	--	3.00	--	--	
	276	R6-1R	2S	II	36	X	12	ONE WAY RIGHT ARROW	--	--	--	2	--	3.00	--	--	
	277	R6-1R	2S	II	36	X	12	ONE WAY RIGHT ARROW	--	--	--	2	--	3.00	--	--	
	278	R6-1R	2S	II	36	X	12	ONE WAY RIGHT ARROW	--	--	--	2	--	3.00	--	--	
	279	D1-2	-	II	84	X	30	J NORTH EXIT	--	2	--	--	--	17.50	--	--	
	280	D1-2	-	II	84	X	30	A EAST EXIT	--	2	--	--	--	17.50	--	--	
	281	D1-2	-	II	84	X	30	J SOUTH EXIT	--	2	--	--	--	17.50	--	--	
	282	D1-2	-	II	84	X	30	A WEST EXIT	--	2	--	--	--	17.50	--	--	
	283	I55-56	2	II	30	X	18	ADOPT A HIGHWAY MOVE SIGN	1	--	--	--	--	--	--	--	
	284	I55-56	2	II	30	X	18	ADOPT A HIGHWAY MOVE SIGN	1	--	--	--	--	--	--	--	
PROJECT TOTAL									2	36	10	10	12	528.00	161.00		

PROJECT NO: 2814-03-70

HWY: CTH A

COUNTY: RACINE

MISCELLANEOUS QUANTITIES

SHEET

E

TRAFFIC CONTROL ITEMS									
CATEGORY	STAGE	LOCATION	STAGE DURATION DAYS	643.0300		643.0420		643.0900*	
				TRAFFIC CONTROL DRUMS		TRAFFIC CONTROL BARRICADES TYPE III		TRAFFIC CONTROL SIGNS	
				NO.	DAY	NO.	DAY	NO.	DAY
0010	1		111						
		CTH J NW LEG		--	--	2	222	4	444
		CTH A NE LEG		--	--	2	222	4	444
		CTH J SE LEG		--	--	2	222	4	444
		CTH A SW LEG		--	--	2	222	4	444
									--
		UNDISTRIBUTED		10	1,110				
		PROJECT TOTAL			1,110		888		1,780
*ADDITIONAL QUANTITIES SHOWN ELSEWHERE									

TRAFFIC CONTROL ITEMS-DETOUR						
CATEGORY	STAGE	LOCATION	643.1050		643.0900*	
			TRAFFIC CONTROL SIGNS PCMS		TRAFFIC CONTROL SIGNS	
			NO.	DAY	NO.	DAY
0010	1					
		CHURCH RD		--	9	999
		KETTERHAGEN RD		--	9	999
		STH 11		--	21	2,331
		CTH J	2	14	40	4,440
		STH 83		--	73	8,103
		CTH A	2	14	42	4,662
		SHARP RD		--	9	999
		ROWNTREE RD		--	9	999
		CROSSWAY RD		--	9	999
		STH 20		--	37	4,107
		STH 75		--	21	2,331
		PROJECT TOTAL		28		30,970
*ADDITIONAL QUANTITIES SHOWN ELSEWHERE						

LONG LINE PAVEMENT MARKING ITEMS

CATEGORY	STAGE	LOCATION	646.1020		646.3020	646.7120	646.8120	646.8220	646.8320
			MARKING LINE EPOXY 4-INCH		MARKING LINE EPOXY 8-INCH	MARKING DIAGONAL EPOXY 12-INCH	MARKING CURB EPOXY	MARKING ISLAND NOSE EPOXY	MARKING DOTTED EXTENSION EPOXY 18-INCH
			SOLID WHITE	SOLID YELLOW		25' C-C YELLOW	SOLID YELLOW		2' LINE, 2'SKIP SOLID WHITE
			LF	LF	SOLID WHITE	LF	LF	YELLOW	LF
0010	1	CTH A-J	4,780	3,110	192	321	281	6	78
		PROJECT TOTAL	7,890		192	321	281	6	78

GUARDRAIL ITEMS

CATEGORY	STAGE	LOCATION	614.2300	614.2610	614.2620	614.2630	614.2350	COMMENTS
			MGS	MGS	MGS	MGS	MGS	
			GUARDRAIL 3	GUARDRAIL	GUARDRAIL	GUARDRAIL	GUARDRAIL	
			LF	TERMINAL EAT	TERMINAL TYPE 2	SHORT RADIUS	SHORT RADIUS	
			EACH	EACH	EACH	EACH	LF	
0010	1	CTH A & CTH J	904	5	1	1	13	8' RADIUS WITH 2 CRT POSTS
PROJECT TOTAL			904	5	1	1	13	

PIPE UNDERDRAIN ITEMS

							612.0106	
							PIPE UNDERDRAIN 6-INCH LF	
CATEGORY	STAGE	LOCATION	STATION	OFFSET TO	STATION	OFFSET	ALIGNMENT	COMMENTS
0010	1							
		CTH A & CTH J	1+00	LT	3+73	LT	CENTER CIRCLE	UNDERDRAIN USED BEHIND 18-INCH CURB AND GUTTER IN CENTER CIRCLE. TO BE CONNECTED TO INLET AT STA 2+97
		PROJECT TOTAL						158

CONSTRUCTION STAKING

CATEGORY	STAGE	LOCATION	650.4500	650.5000	650.5500	650.6000	650.8501.01	650.9911.01	650.9920	650.9500.01
			CONSTRUCTION STAKING SUBGRADE	CONSTRUCTION STAKING BASE	CONSTRUCTION STAKING CURB & GUTTER	CONSTRUCTION STAKING PIPE CULVERTS	CONSTRUCTION STAKING ELECTRICAL INSTALLATIONS (2814-03-70)	CONSTRUCTION STAKING SUPPLEMENTAL CONTROL (2814-03-70)	CONSTRUCTION STAKING SLOPE STAKES	CONSTRUCTION STAKING SIDEWALK (2814-03-70)
			LF	LF	LF	EACH	EACH	EACH	LF	EACH
0010	1	CTH A APPROACH	672	672	668	6			672	
		CTH A EXIT	986	986	867	2	--	--	986	--
		CTH J APPROACH	474	474	771	3	--	--	474	--
		CTH J EXIT	469	469	692	1	--	--	469	--
		CENTER CIRCLE	354	354	436	--	--	--	354	--
		CTH A & CTH J	--	--	--	--	1	1	--	1
		PROJECT TOTAL	2,955	2,955	3,434	12	1	1	2,955	1

FINISHING ROADWAY (2814-03-70)

			213.0100.01
			FINISHING ROADWAY (2814-03-70)
CATEGORY	STAGE	LOCATION	EACH
0010	1	PROJECT	1
PROJECT TOTAL			1

MOBILIZATION

			619.1000
CATEGORY	STAGE	LOCATION	MOBILIZATION EACH
0010	ALL	PROJECT	1
PROJECT TOTAL			1

FIELD OFFICE

			642.5001
			FIELD OFFICE TYPE B
CATEGORY	STAGE	LOCATION	EACH
0010	ALL	PROJECT	1
PROJECT TOTAL			1

WATER

			624.0100
			MGAL
CATEGORY	STAGE	LOCATION	
0010	ALL	PROJECT-BASE COMPACTION	110
		PROJECT-COMMON EXCAVATION	100
PROJECT TOTAL			210

SAWING

			690.0150
			SAWING ASPHALT LF
CATEGORY	STAGE	LOCATION	
0010	1	CTH A & CTH J	750
PROJECT TOTAL			750

TRAFFIC CONTROL

			643.5000
			TRAFFIC CONTROL EACH
CATEGORY	STAGE	LOCATION	
0010	ALL	PROJECT	1
PROJECT TOTAL			1

LIGHTING-POLES			
POLE I.D. OR LOCATION	657.0255	657.0322	654.0105
	TRANSFORMER BASES BREAKAWAY 11.5-INCH BOLT CIRCLE	POLES TYPE 5 ALUMINUM	CONCRETE BASES TYPE 5
	EACH	EACH	EACH
BCTHA2	1	1	1
ACTHA3	1	1	1
ACTHA9	1	1	1
BCTHA8	1	1	1
ACTHA11	1	1	1
BCTHA12	1	1	1
BCTHA6	1	1	1
ACTHA5	1	1	1
BCTHA4	1	1	1
ACTHA1	1	1	1
BCTH10	1	1	1
ACTHA7	1	1	1
TOTALS	12	12	12

LIGHTING-PULL BOXES				
DESCRIPTION	STATION	OFFSET	ALIGNMENT	653.0140
				PULL BOXES STEEL 24X42- INCH
				EACH
PB1	1128.08.50	67.39' LT	NB	1
PB2	1132+64.73	24.87' RT	EB	1
PB3	1134+18.84	43.87' LT	EB	1
PB4	121+00.09	34.05' LT	NB	1
PB5	119+08.24	29.15' RT	EB	1
PB6	1137+12.31	48.03' LT	EB	1
PB7	1128+17.88	51.04' RT	NB	1
PB8	1126+25.46	26.62' RT	NB	1
TOTAL				8

LIGHTING-MISCELLANEOUS						
DESCRIPTION	STATION	OFFSET	ALIGNMENT	654.0224	656.0201.01	659.2124
				CONCRETE CONTROL CABINET BASES TYPE L24	ELECTRIC SERVICE METER BREAKER PEDESTAL (1127+93.50,72. 61'LT)	LIGHTING CONTROL CABINETS 120/240 24-INCH
				EACH	EACH	EACH
DISTRIBUTION CENTER A	1128+06.43	79.64' LT	NB	1	1	1
TOTALS				1	1	1

LIGHTING-ARMS AND LUMINAIRES			
POLE I.D. OR LOCATION	655.0610	657.0615	659.1115
	ELECTRICAL WIRE LIGHTING 12 AWG	LUMINAIRE ARMS SINGLE MEMBER 4 1/2-INCH CLAMP 8-FT	LUMINAIRES UTILITY LED A
	LF	EACH	EACH
BCTHA2	129	1	1
ACTHA3	129	1	1
ACTHA9	129	1	1
BCTHA8	129	1	1
ACTHA11	129	1	1
BCTHA12	129	1	1
BCTHA6	129	1	1
ACTHA5	129	1	1
BCTHA4	129	1	1
ACTHA1	129	1	1
BCTH10	129	1	1
ACTHA7	129	1	1
TOTALS	1,548	12	12

LIGHTING-WIRE AND CONDUIT				
FROM	TO	652.0225	652.0235	655.0620
		CONDUIT RIGID NONMETALLIC SCHEDULE 40 2-INCH	CONDUIT RIGID NONMETALLIC SCHEDULE 40 3-INCH	ELECTRICAL WIRE LIGHTING 8 AWG
		LF	LF	LF
DC	PB1	18	-	132
PB1	AXX1	84	-	356
AXX1	PB2	155	-	680
PB2	BXX2	122	-	508
AXX1	PB3	-	73	352
PB3	AXX3	142	-	588
PB3	BXX4	35	-	160
BXX4	PB4	168	-	732
PB4	AXX5	118	-	492
BXX4	PB5	-	162	388
PB5	BXX6	162	-	668
PB5	AXX7	74	-	316
AXX7	PB6	169	-	736
PB6	BXX8	110	-	460
AXX7	PB7	-	101	464
PB7	AXX9	158	-	652
PB7	BXX10	39	-	176
BXX10	PB8	146	-	644
PB8	AXX11	108	-	452
PB7	PB1	-	98	452
PB1	BXX12	175	-	720
TOTALS		1,983	434	10,128

Vol 1 Pg 347
TRANSPORTATION PROJECT PLAT NO: 2814-03-00-4.01


THAT PART OF NE1/4 OF THE SE1/4 OF SECTION 13, PART OF LOT 1 OF CSM 2579, LOCATED IN PART OF THE SE1/4 OF THE SE1/4 OF SECTION 13, PART OF THE SE1/4 OF THE SE1/4 OF SECTION 13, AND PART OF LOTS 3 & 4 OF CSM 1995, LOT 2 OF CSM 2480, LOCATED IN PART OF THE SW1/4 OF THE SE1/4 OF SECTION 13, ALL LOCATED IN TOWNSHIP 3 NORTH, RANGE 19 EAST, VILLAGE OF ROCHESTER, RACINE COUNTY, WISCONSIN.

RELOCATION ORDER - LOCAL ROAD, VILLAGE OF ROCHESTER CTH J (INTERSECTION WITH CTH A), RACINE COUNTY

TO PROPERLY ESTABLISH, LAY OUT, WIDEN, ENLARGE, EXTEND, CONSTRUCT, RECONSTRUCT, IMPROVE, OR MAINTAIN A PORTION OF THE HIGHWAY DESIGNATED ABOVE, RACINE COUNTY DEEMS IT NECESSARY TO RELOCATE OR CHANGE SAID HIGHWAY AND ACQUIRE CERTAIN LANDS AND INTERESTS OR RIGHTS IN LANDS FOR THE ABOVE PROJECT.

TO EFFECT THIS CHANGE, PURSUANT TO AUTHORITY GRANTED UNDER SECTION 83.08 (1), WISCONSIN STATUTES, RACINE COUNTY HEREBY ORDERS THAT:

1. THAT PORTION OF SAID HIGHWAY AS SHOWN ON THIS PLAT IS LAID OUT AND ESTABLISHED TO THE LINES AND WIDTHS AS SO SHOWN FOR THE ABOVE PROJECT.
2. THE LANDS OR INTERESTS OR RIGHTS IN LANDS AS SHOWN ON THIS PLAT ARE REQUIRED BY RACINE COUNTY FOR THE ABOVE PROJECT AND SHALL BE ACQUIRED IN THE NAME OF RACINE COUNTY, PURSUANT TO THE PROVISIONS OF SECTION 83.08 (1), WISCONSIN STATUTES.

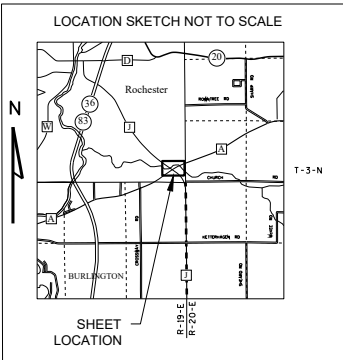


ALL TLES ARE FOR SLOPE GRADING PURPOSES

REFER TO THE TITLE SHEET, RECORDED AS SHEET 2 OF 3, FOR ADDITIONAL INFORMATION.

SEE SHEET 3 OF 3 FOR NOTES, CURVE DATA, TABLES & DETAILS.

BLANKET DRAINAGE EASEMENT
VOL. 518, PG. 401
DOC. 5746797



FOUND LIMESTONE
MONUMENT
Y = 183562.527
X = 530765.008

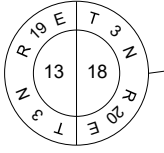

Document # **2678456**
RACINE COUNTY REGISTER OF DEEDS
June 11, 2024 9:00 AM
Karin J. Pope
KARIE POPE
RACINE COUNTY
REGISTER OF DEEDS
Fee Amount: \$75.00
Pages: 3

RESERVED FOR REGISTER OF DEEDS
PROJECT NUMBER 2814-03-00-4.01
SHEET 1 OF 3
AMENDMENT NO.:

FOUND PK NAIL
Y = 180908.253
X = 530795.448

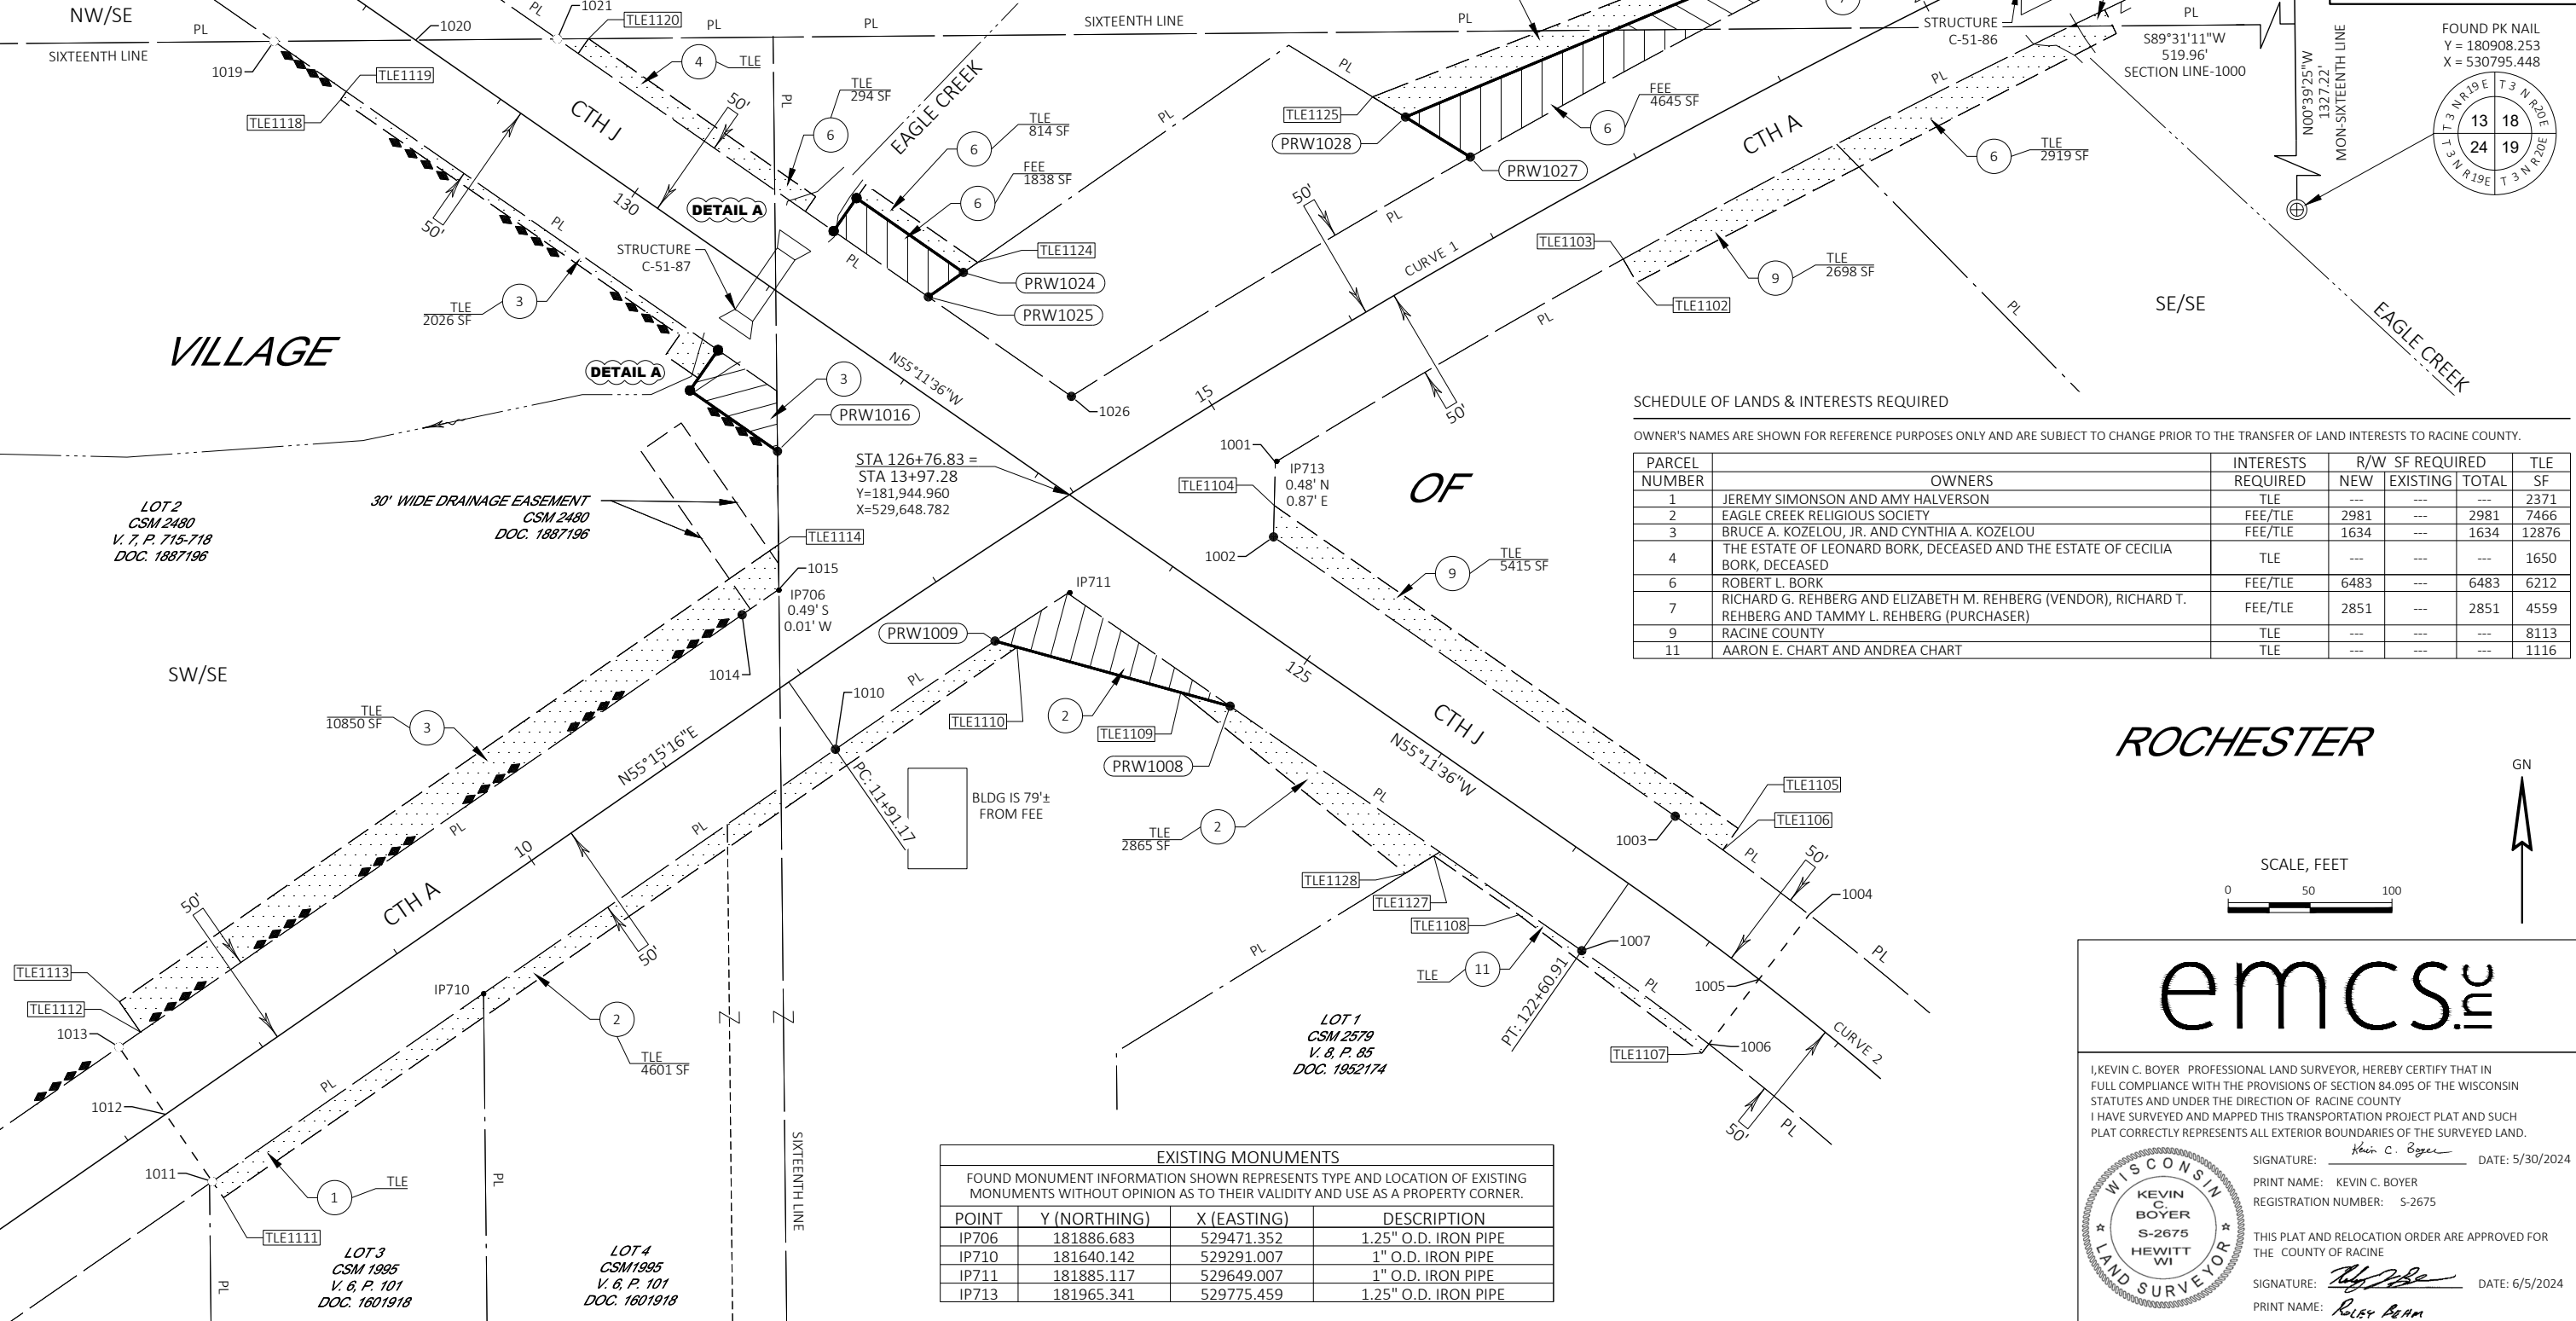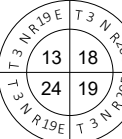

SCHEDULE OF LANDS & INTERESTS REQUIRED

OWNER'S NAMES ARE SHOWN FOR REFERENCE PURPOSES ONLY AND ARE SUBJECT TO CHANGE PRIOR TO THE TRANSFER OF LAND INTERESTS TO RACINE COUNTY.

PARCEL NUMBER	OWNERS	INTERESTS REQUIRED	R/W NEW	R/W EXISTING	TOTAL SF REQUIRED	TLE SF
1	JEREMY SIMONSON AND AMY HALVERSON	TLE	---	---	---	2371
2	EAGLE CREEK RELIGIOUS SOCIETY	FEE/TLE	2981	---	2981	7466
3	BRUCE A. KOZELOU, JR. AND CYNTHIA A. KOZELOU	FEE/TLE	1634	---	1634	12876
4	THE ESTATE OF LEONARD BORK, DECEASED AND THE ESTATE OF CECILIA BORK, DECEASED	TLE	---	---	---	1650
6	ROBERT L. BORK	FEE/TLE	6483	---	6483	6212
7	RICHARD G. REHBERG AND ELIZABETH M. REHBERG (VENDOR), RICHARD T. REHBERG AND TAMMY L. REHBERG (PURCHASER)	FEE/TLE	2851	---	2851	4559
9	RACINE COUNTY	TLE	---	---	---	8113
11	AARON E. CHART AND ANDREA CHART	TLE	---	---	---	1116

ROCHESTER

SCALE, FEET
0 50 100

emcs

I, KEVIN C. BOYER, PROFESSIONAL LAND SURVEYOR, HEREBY CERTIFY THAT IN FULL COMPLIANCE WITH THE PROVISIONS OF SECTION 84.095 OF THE WISCONSIN STATUTES AND UNDER THE DIRECTION OF RACINE COUNTY, I HAVE SURVEYED AND MAPPED THIS TRANSPORTATION PROJECT PLAT AND SUCH PLAT CORRECTLY REPRESENTS ALL EXTERIOR BOUNDARIES OF THE SURVEYED LAND.





SIGNATURE: *Kevin C. Boyer* DATE: 5/30/2024
PRINT NAME: KEVIN C. BOYER
REGISTRATION NUMBER: S-2675

THIS PLAT AND RELOCATION ORDER ARE APPROVED FOR THE COUNTY OF RACINE

SIGNATURE: *Robert E. Chart* DATE: 6/5/2024
PRINT NAME: Robert E. Chart

NOTE
CONTROL POINTS WERE USED AS
VERTICAL BENCHMARKS. SEE
ALIGNMENT DETAIL - SURVEY
CONTROL SHEETS FOR CONTROL
POINT INFORMATION

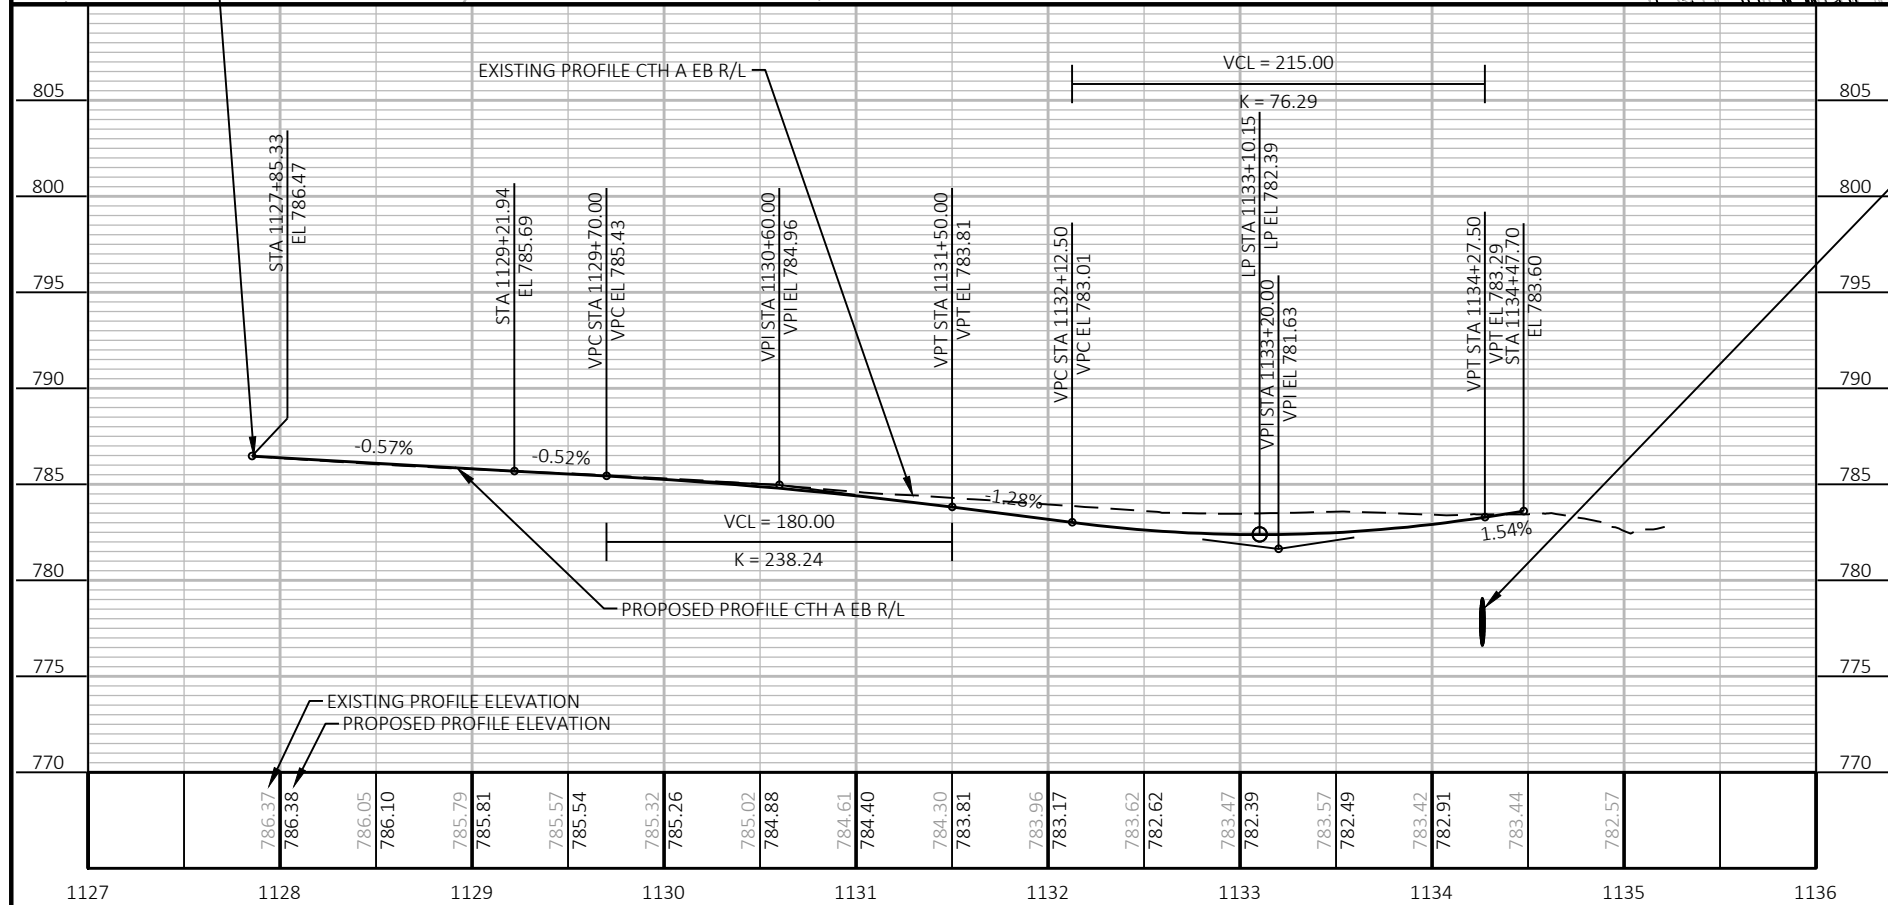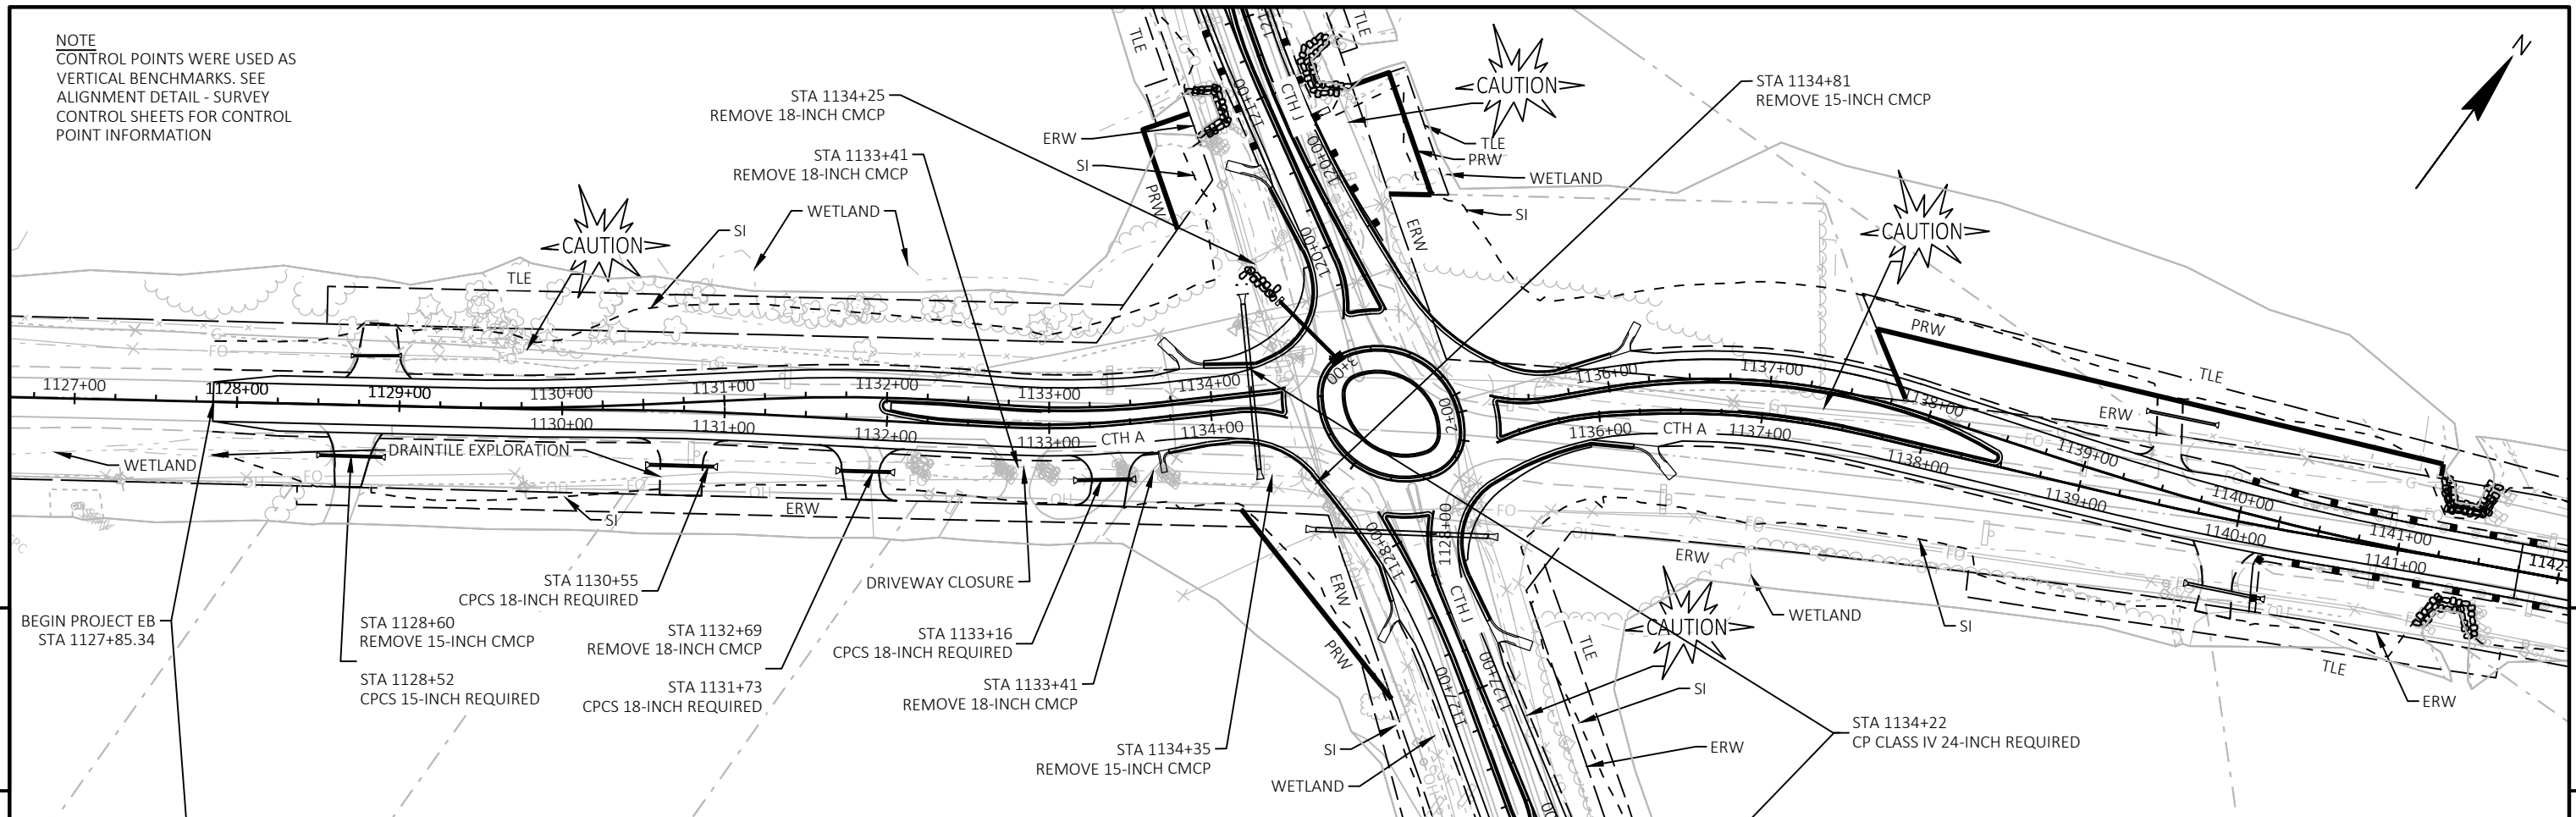

PROJECT NO:	2814-03-70	HWY:	CTH A	COUNTY:	RACINE	PLAN AND PROFILE:	CTH A EB APPROACH	SHEET	E
-------------	------------	------	-------	---------	--------	-------------------	-------------------	-------	---

FILE NAME : Y:\54XX\5486.DP22.CTH.A.RCN.INTRSECTN.CTH.J\CADD\28140300\050101-PP.DWG
LAYOUT NAME - 050101-pp



PLOT DATE : 2/19/2025 10:36 AM



PLOT BY : NICHOLAS BECKER

PLOT NAME :



PLOT SCALE : 1 IN:100 FT

WISDOT/CADD SHEET 44

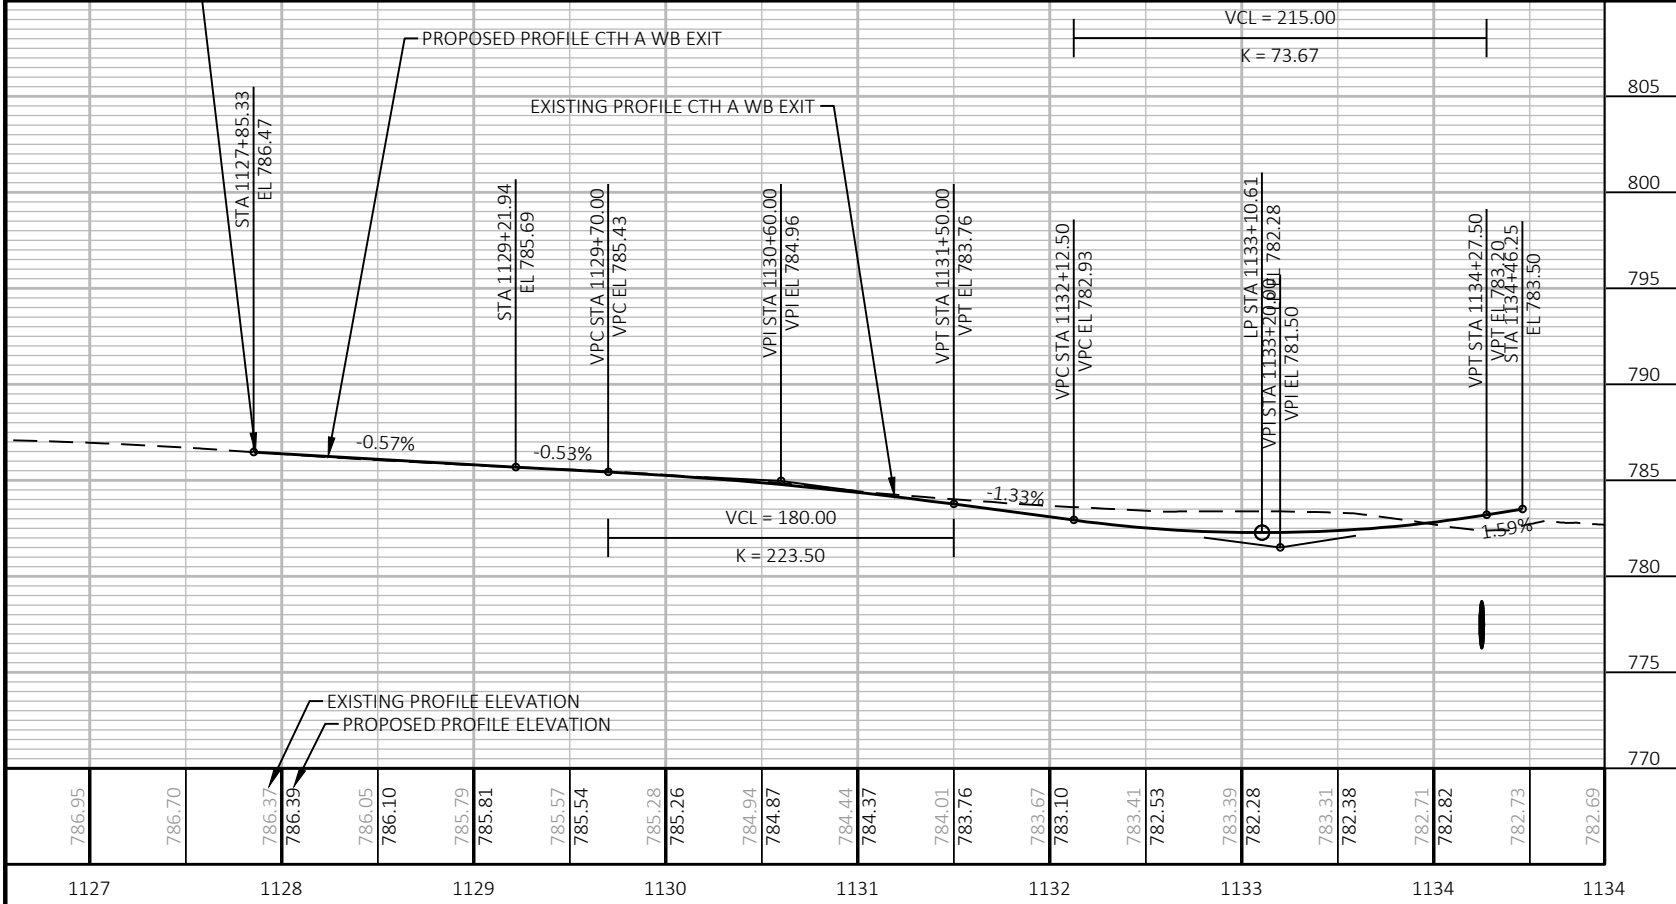
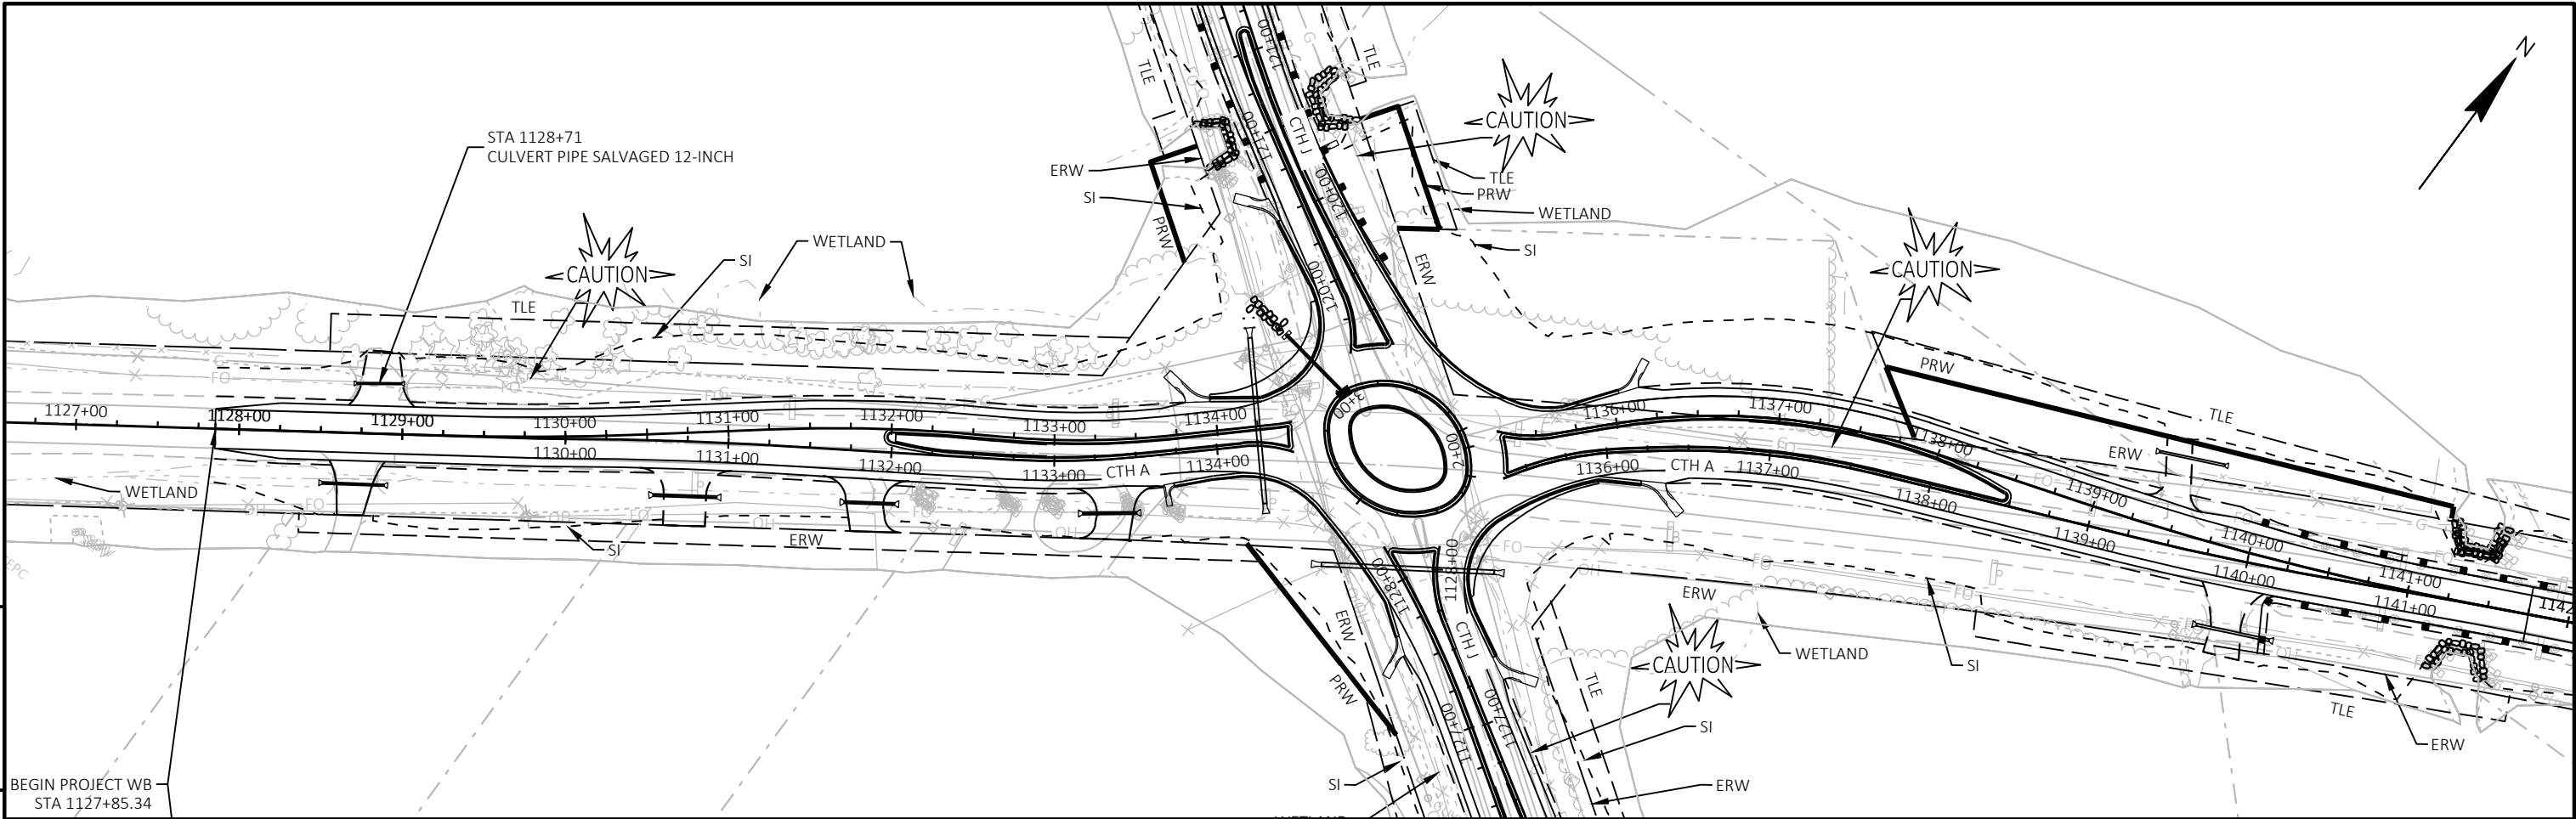


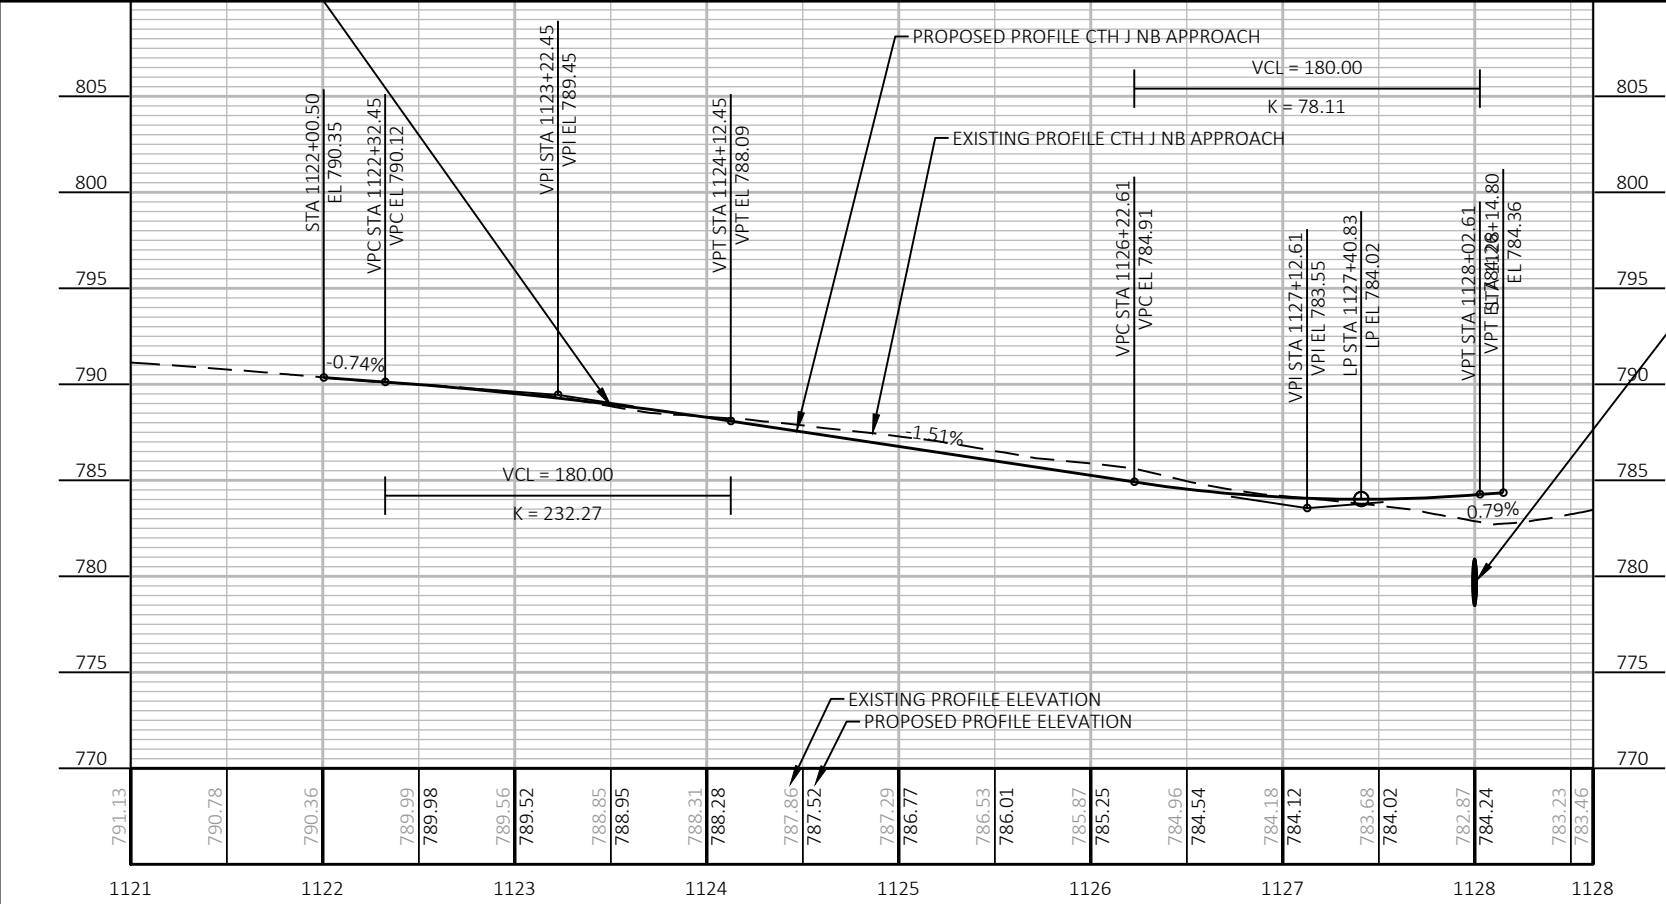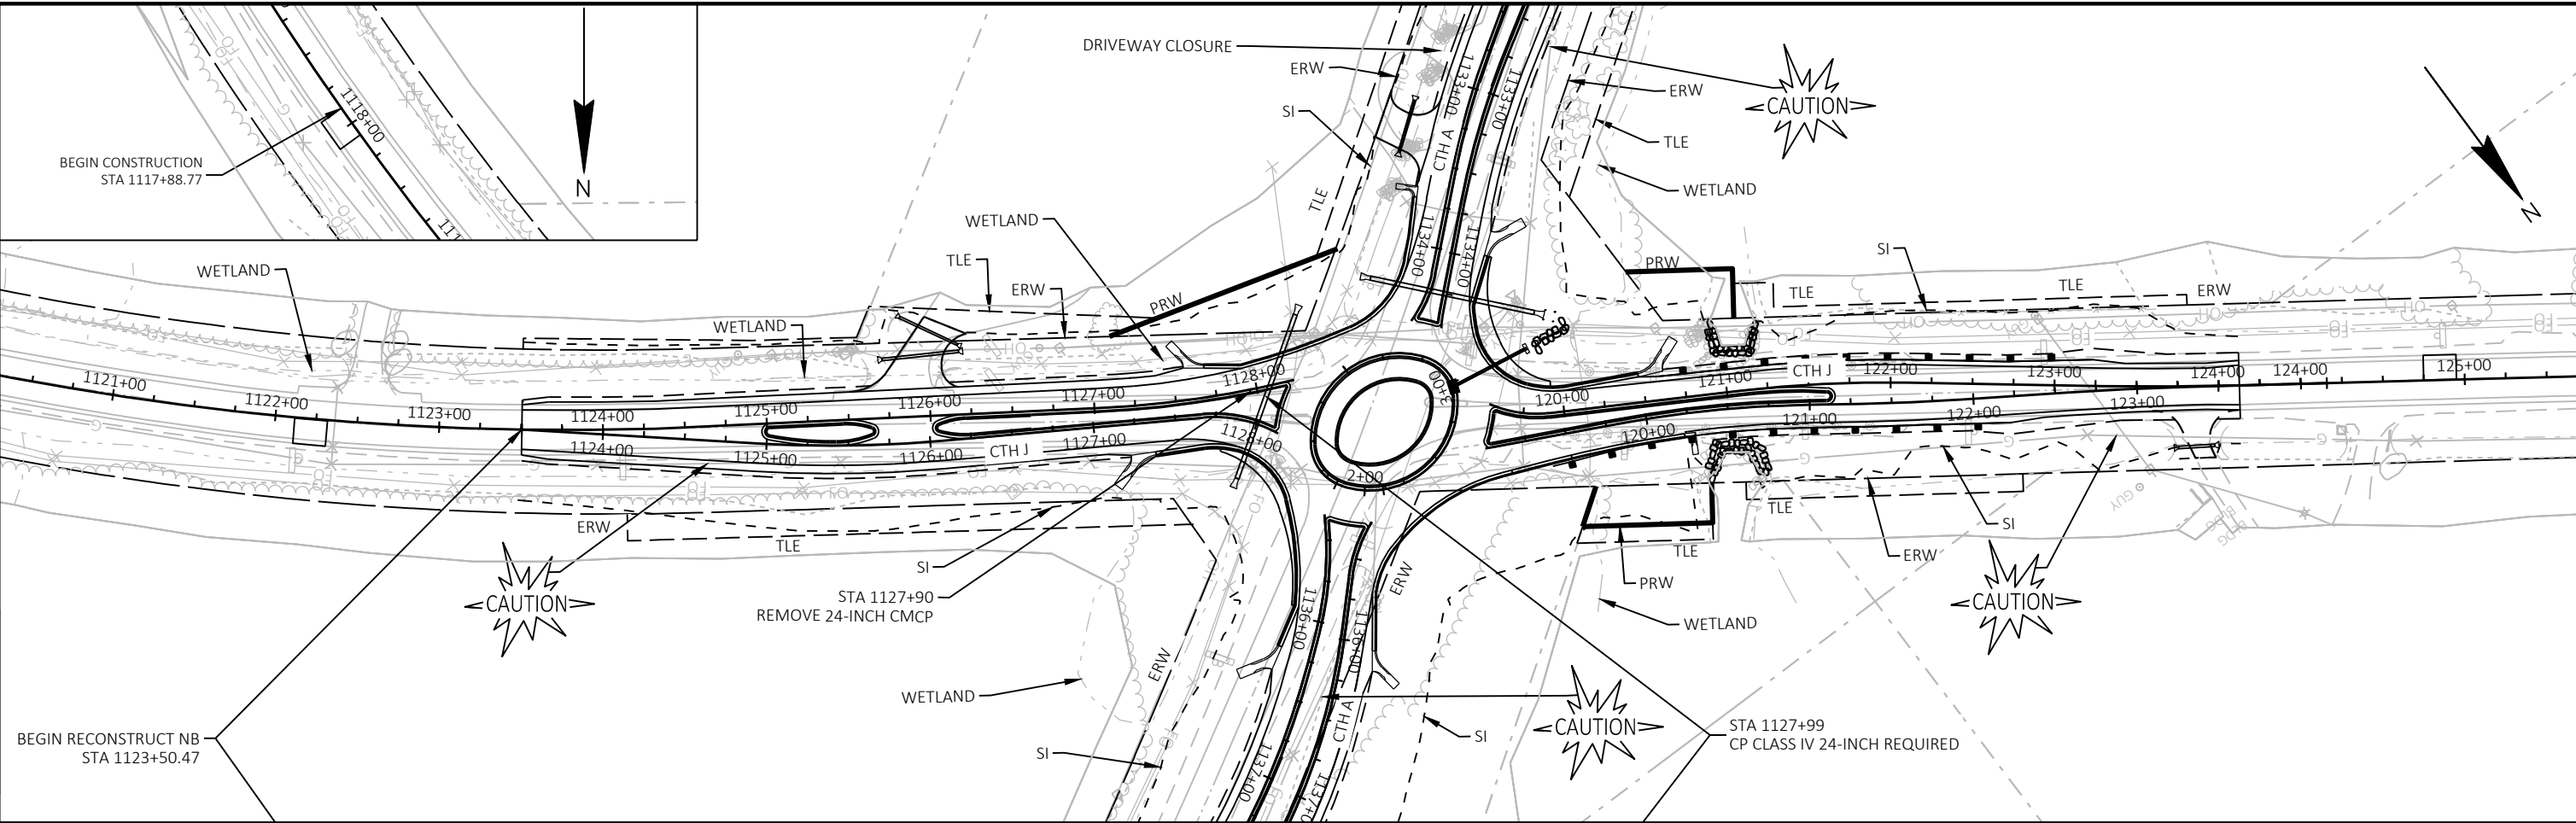

PROJECT NO: 2814-03-70	HWY: CTH A	COUNTY: RACINE	PLAN AND PROFILE: CTH J NB APPROACH	SHEET	E
------------------------	------------	----------------	-------------------------------------	-------	---

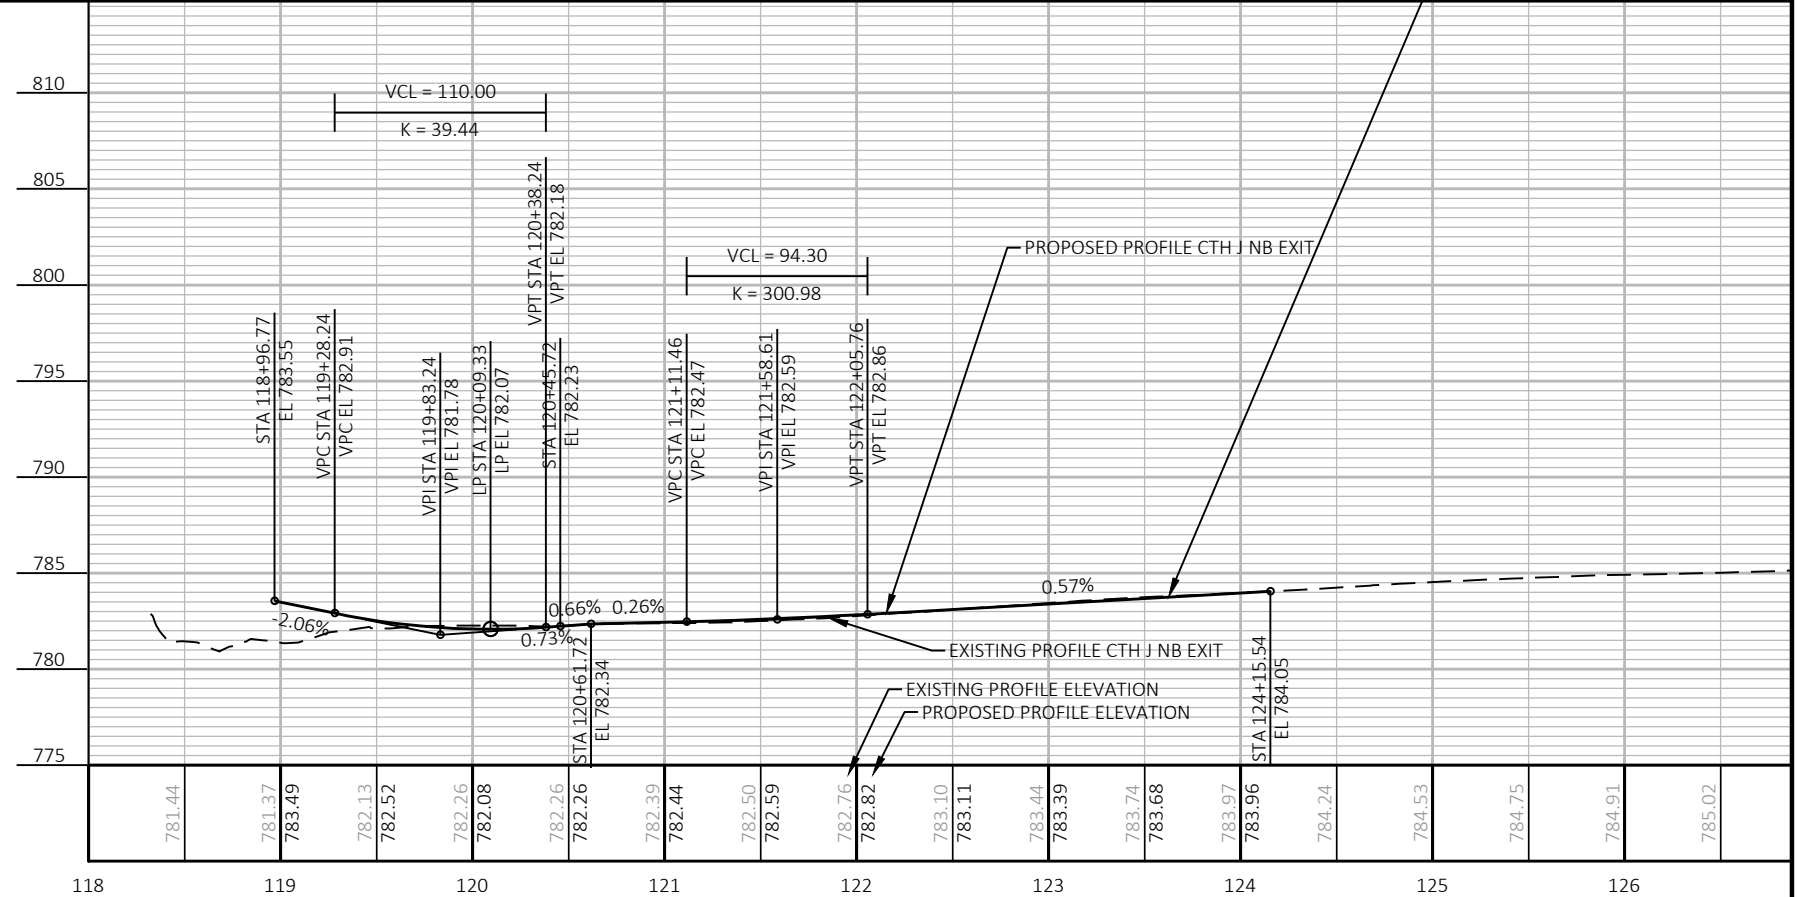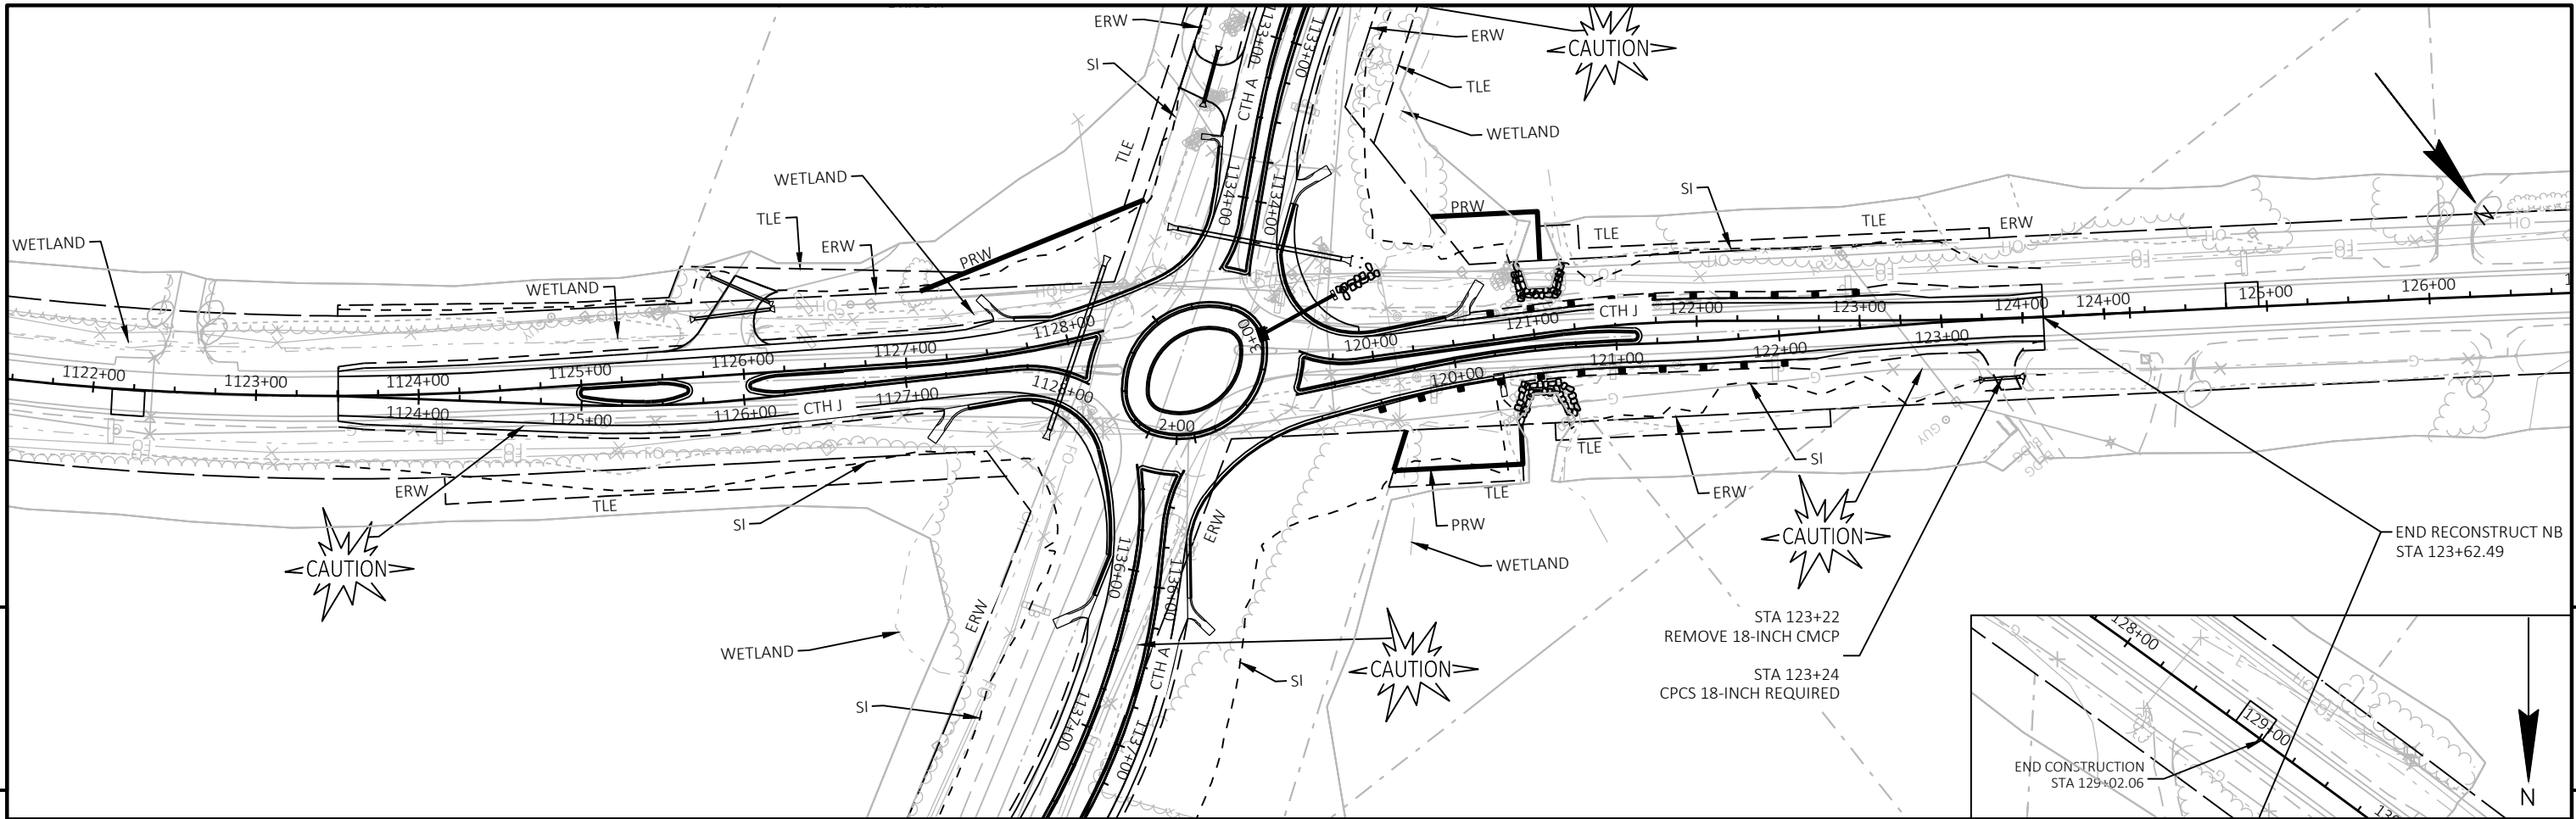


PROJECT NO: 2814-03-70	HWY: CTH A	COUNTY: RACINE	PLAN AND PROFILE: CTH J NB EXIT	SHEET E
------------------------	------------	----------------	---------------------------------	---------

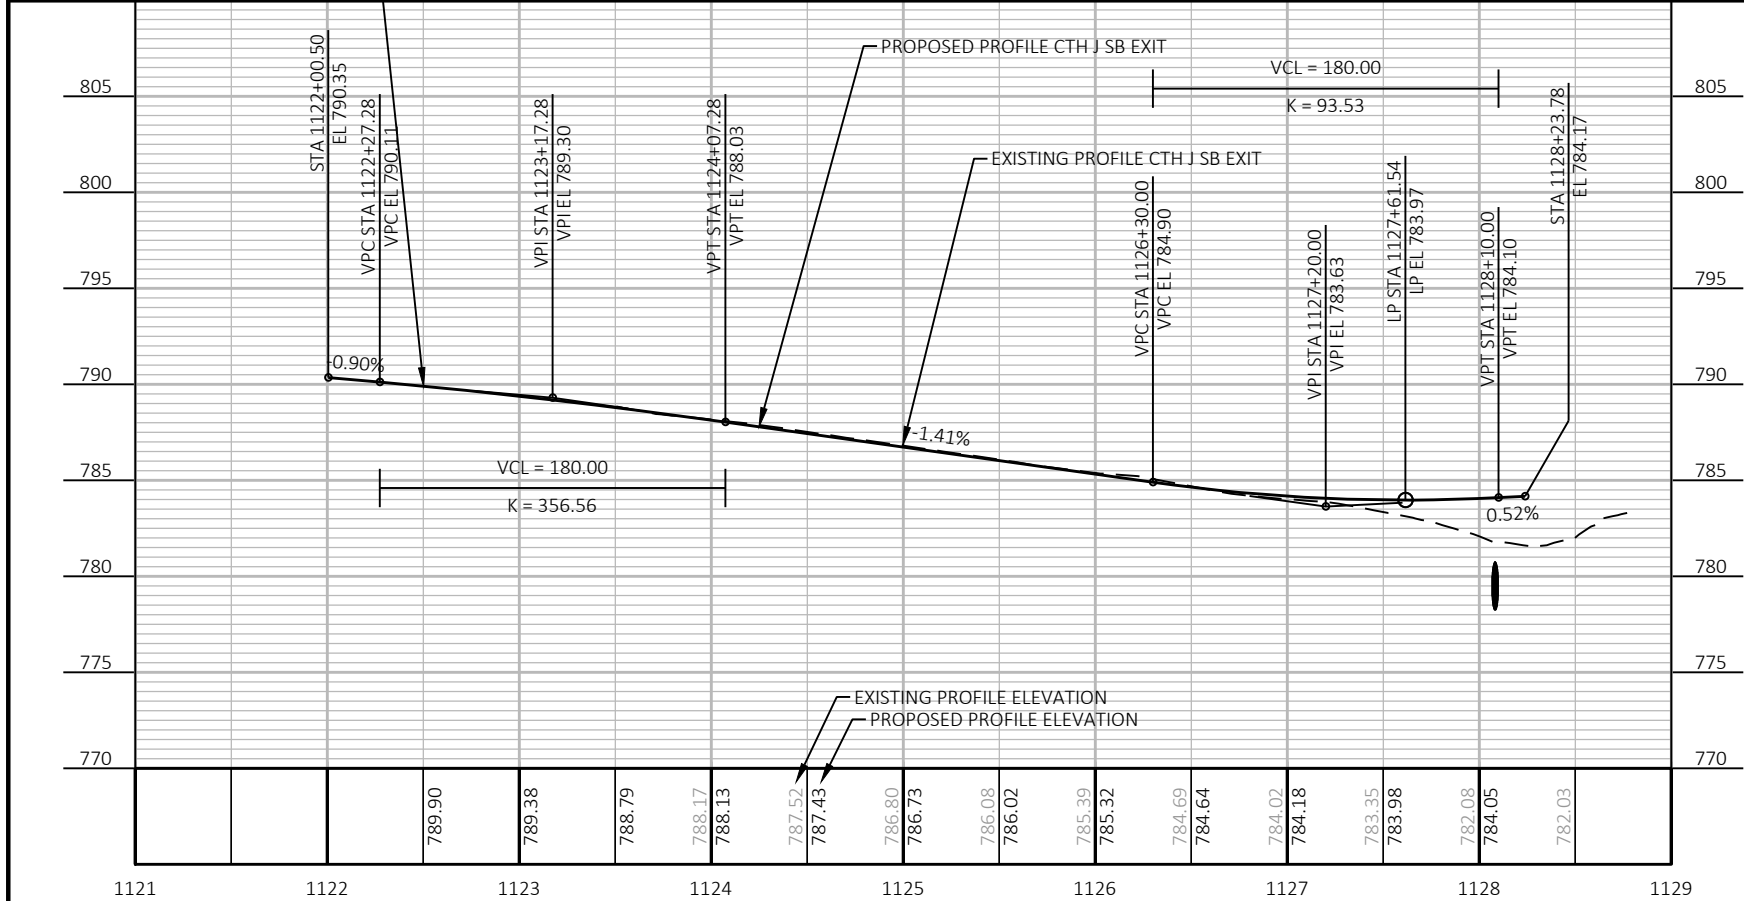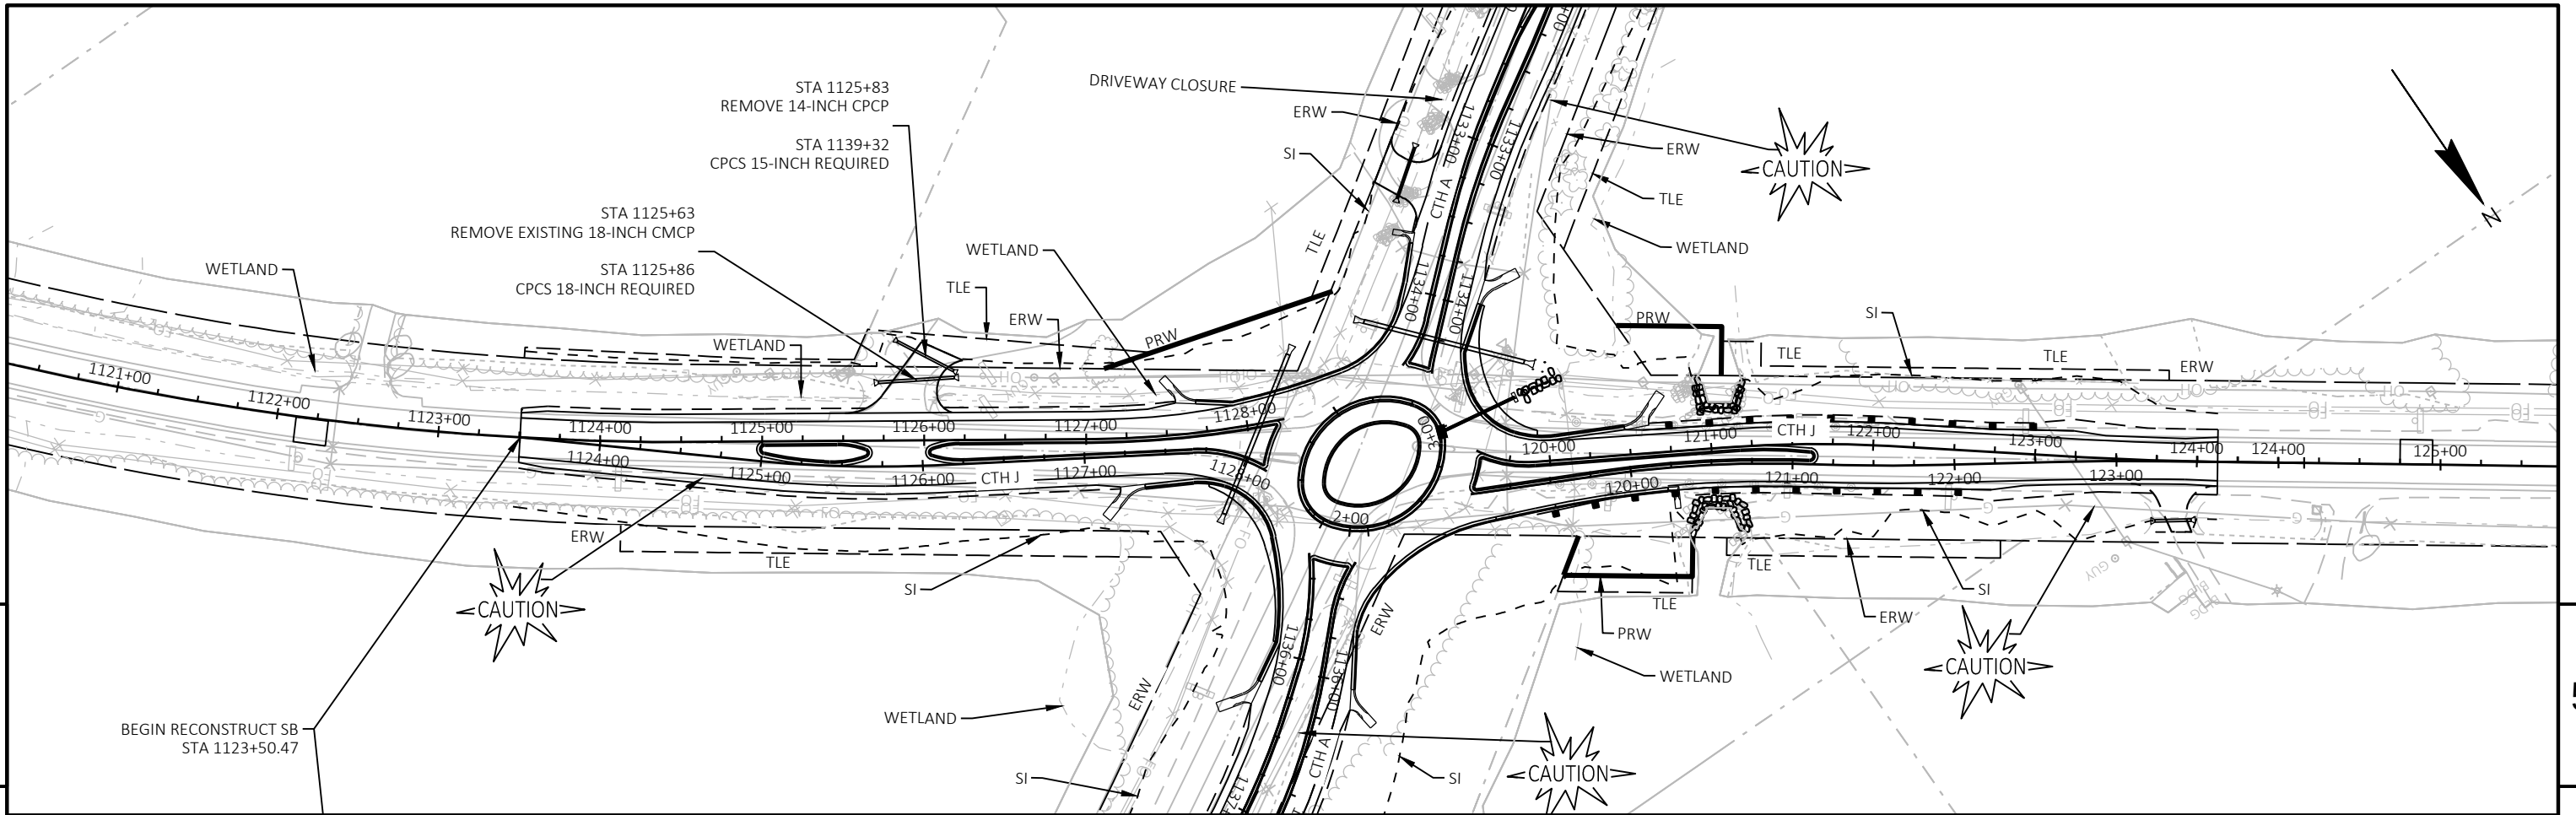




PROJECT NO: 2814-03-70	HWY: CTH A	COUNTY: RACINE	PLAN AND PROFILE: CTH J SB EXIT	SHEET	E
------------------------	------------	----------------	---------------------------------	-------	---

5

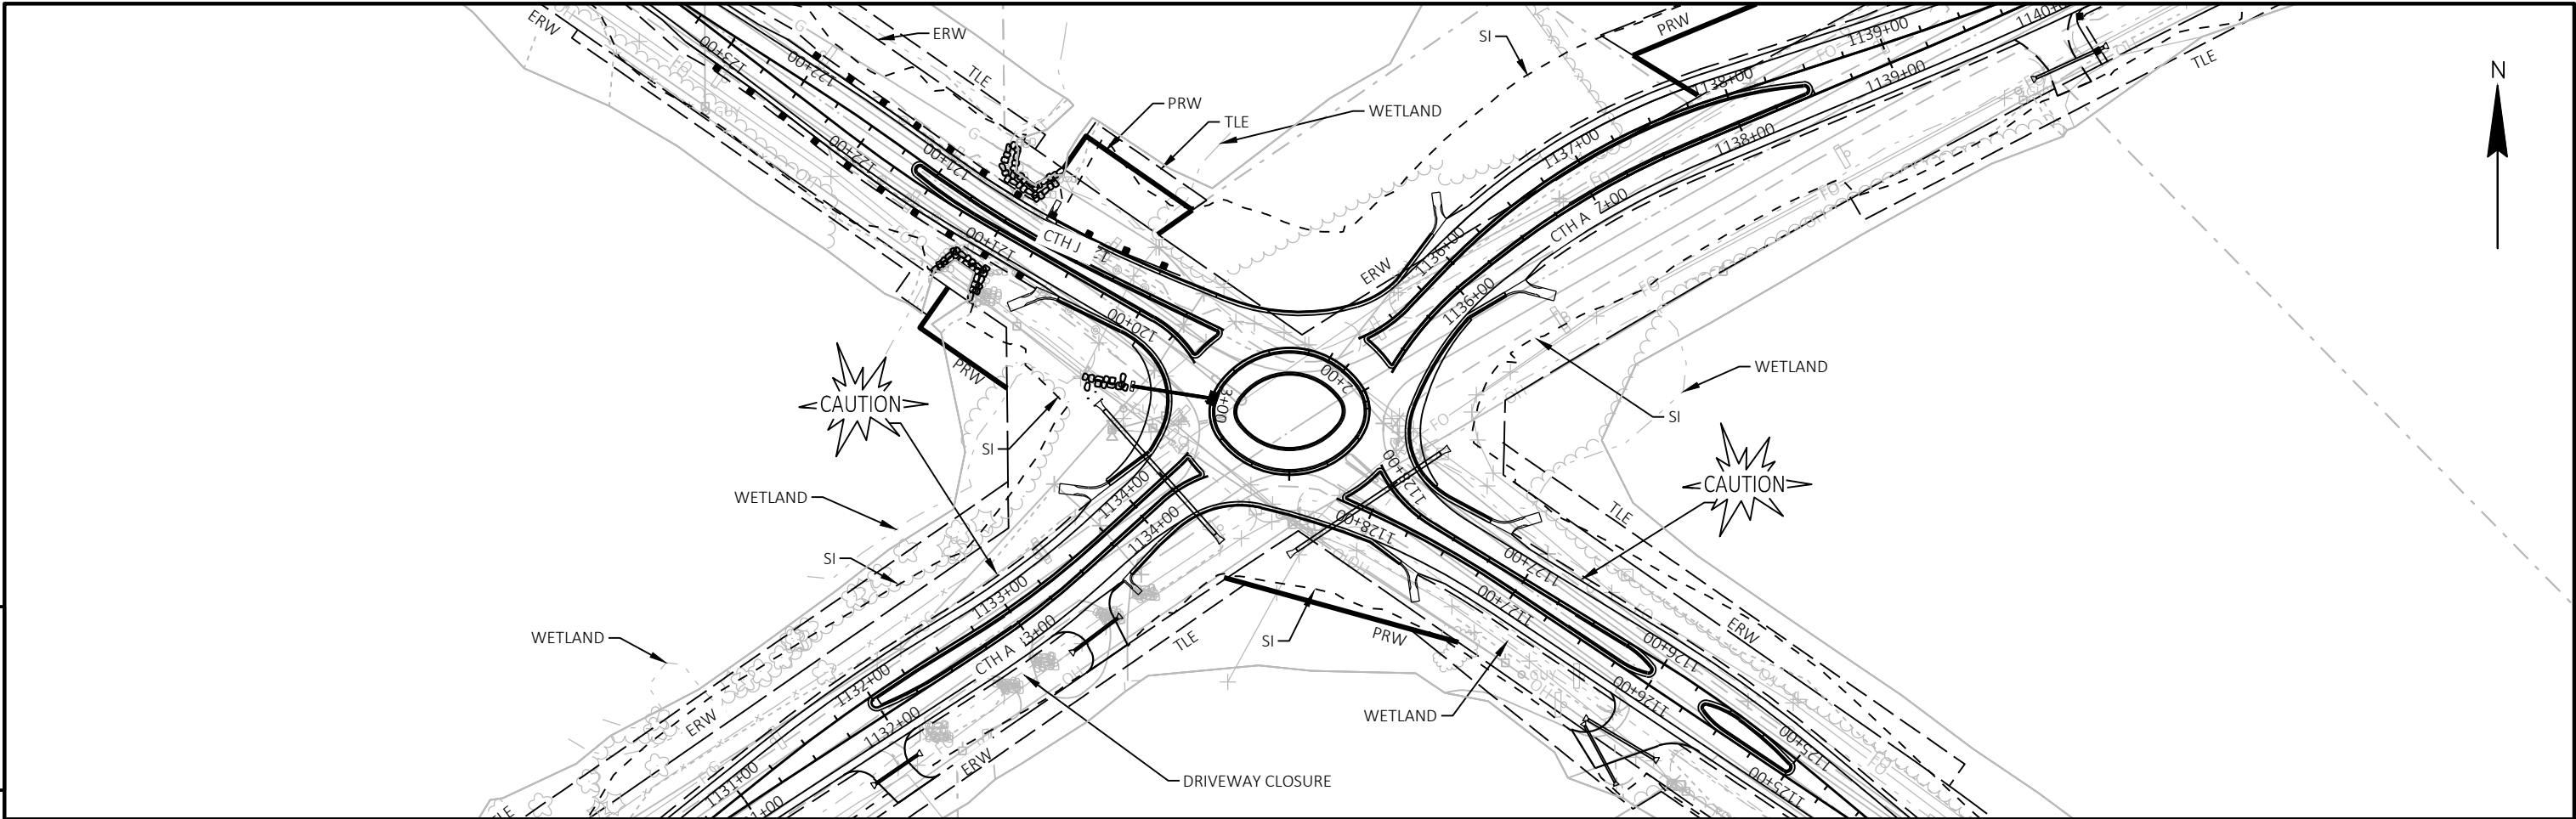



5

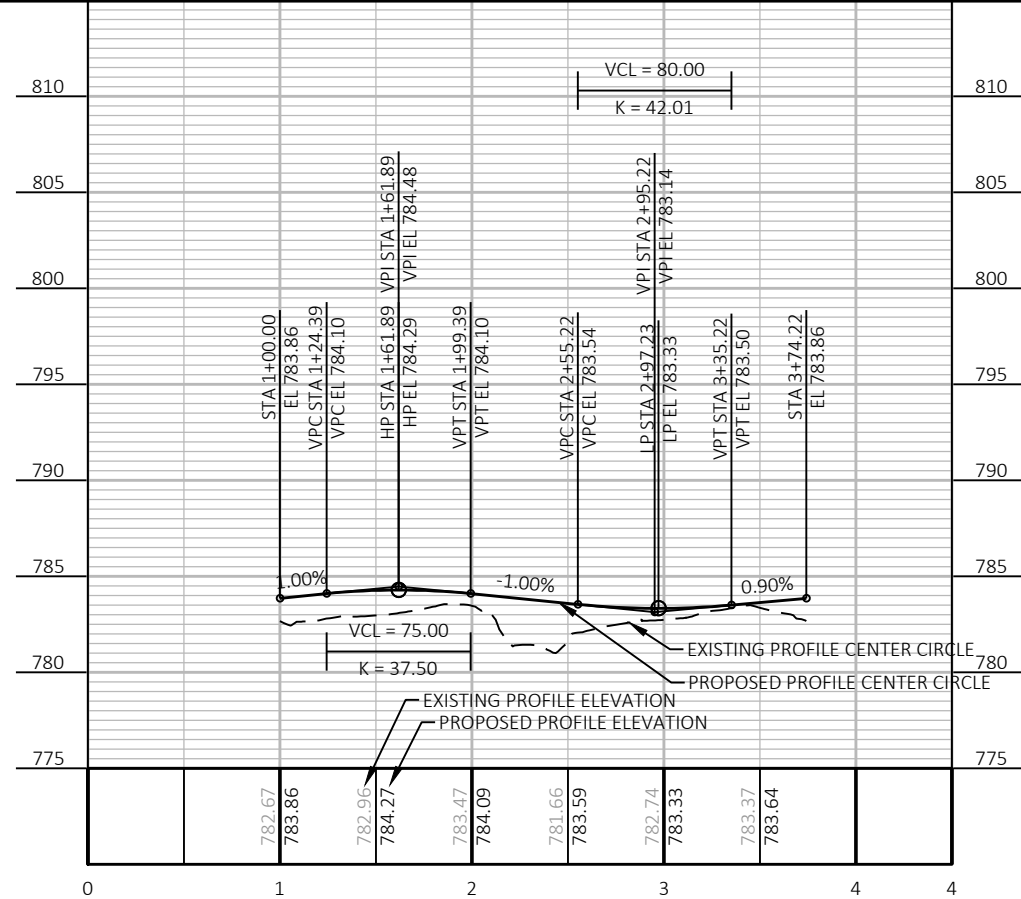

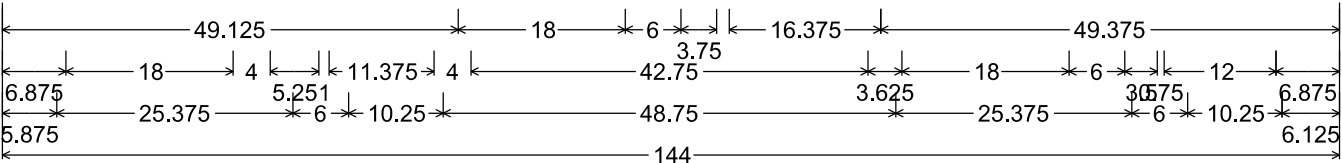
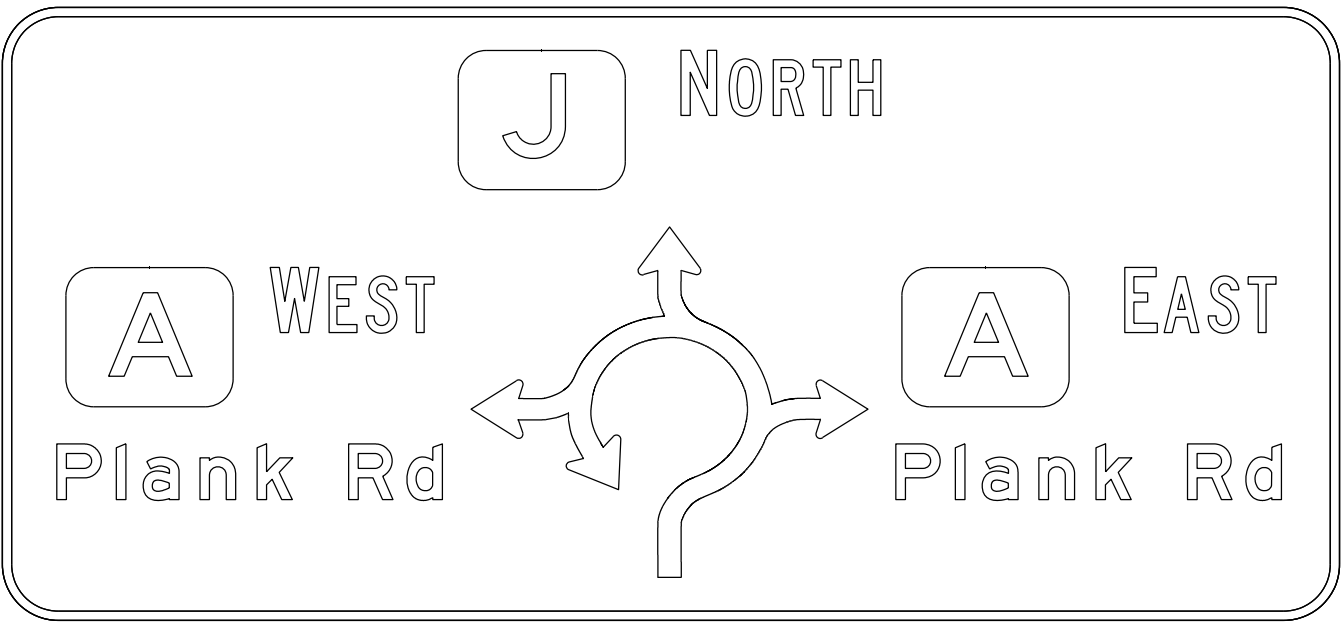


D1-62; 6.000" Radius, 1.000" Border,
"NORTH", C; "WEST", C; "Plank", E; "Rd", E; "EAST", C; "Plank", E; "Rd", E



- NOTES
1. Signs are Type II - Type H Reflective
 2. Color:
Background - Green
Message - White
 3. Message Series - C except as noted

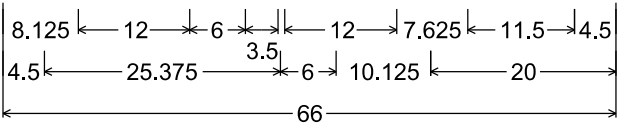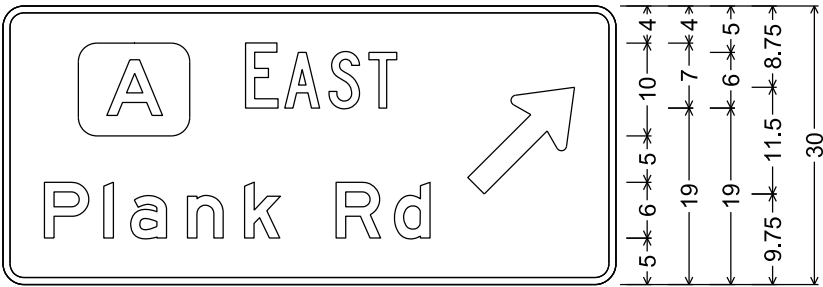


D1-2; 2.250" Radius, 0.750" Border,
"EAST", C; "Plank", E; "Rd", E

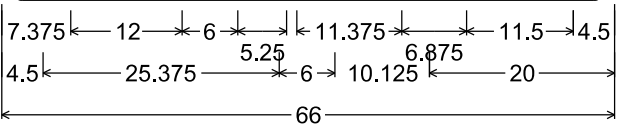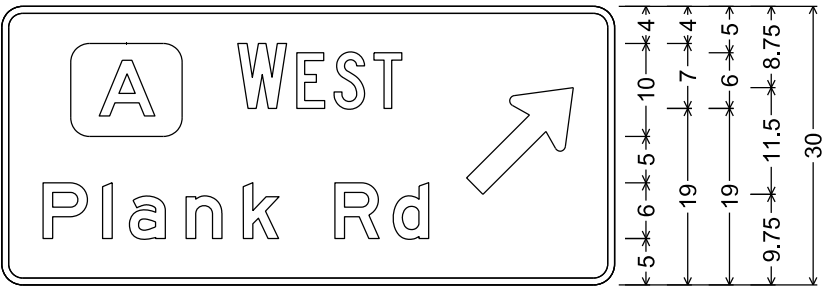

D1-2; 2.250" Radius, 0.750" Border,
"WEST", C; "Plank", E; "Rd", E

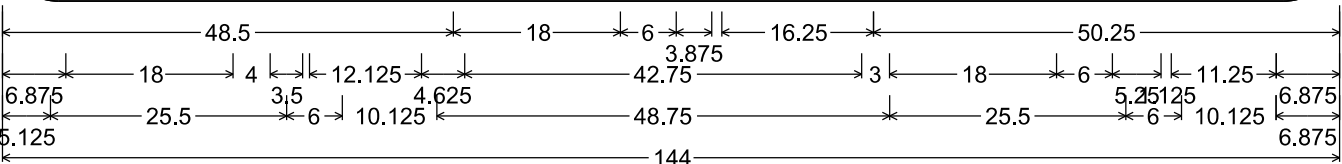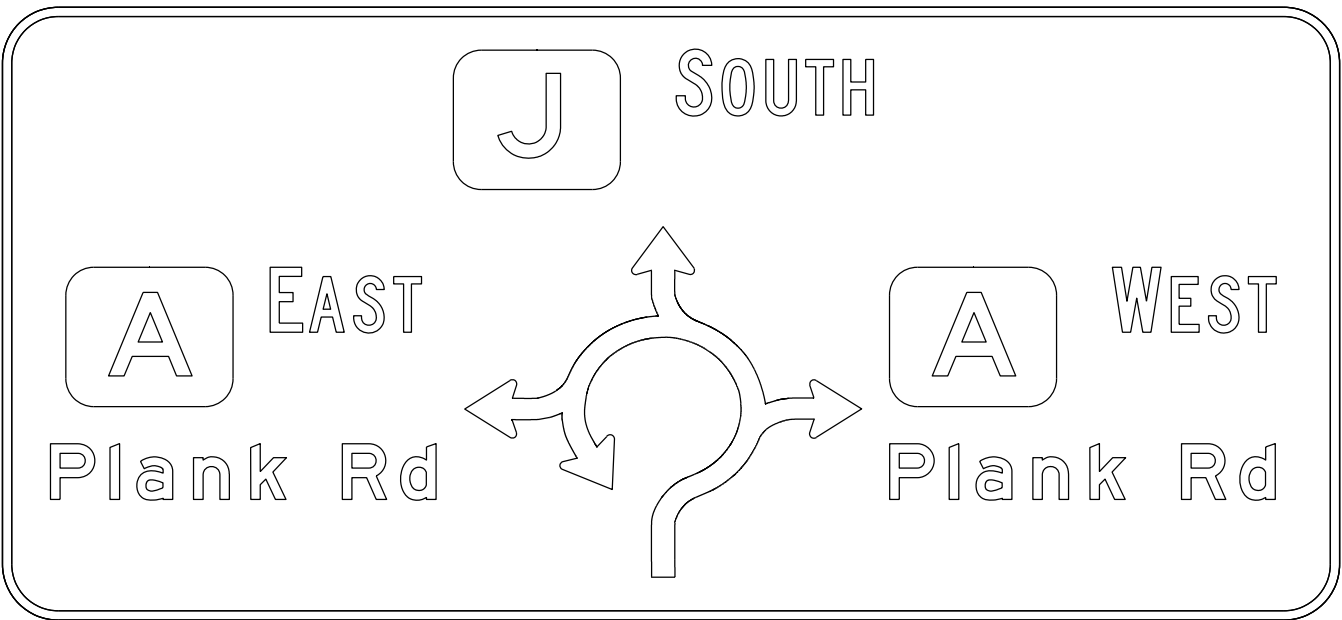


D1-62; 6.000" Radius, 1.000" Border,
"SOUTH", C; "EAST", C; "Plank", E; "Rd", E; "WEST", C; "Plank", E; "Rd", E

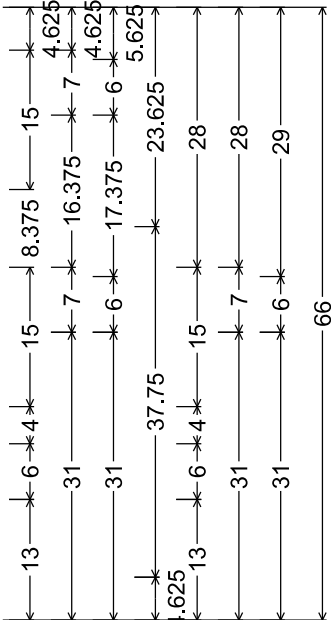


7


7

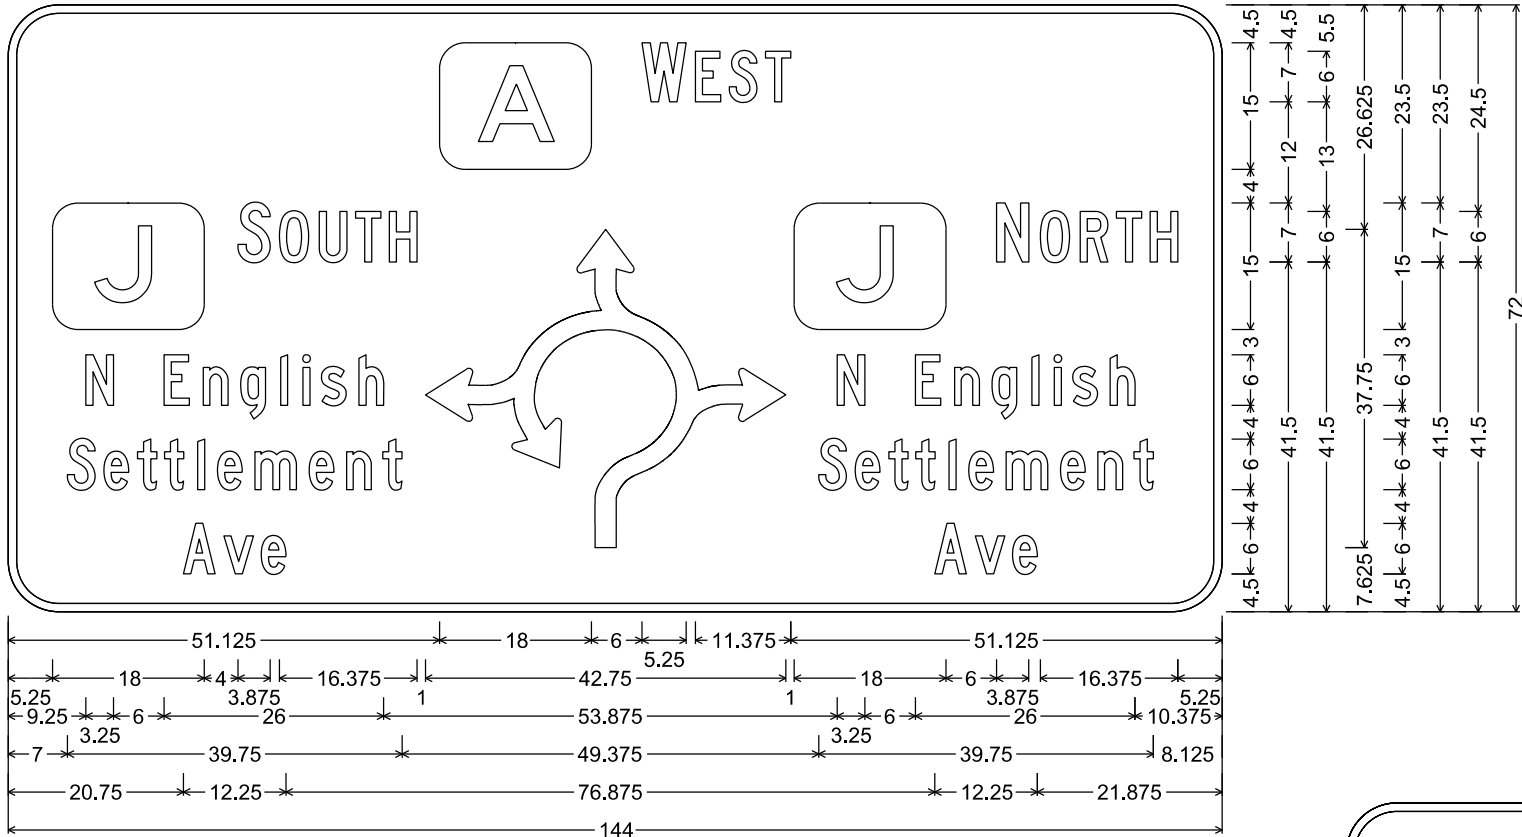


D1-62; 6.000" Radius, 1.000" Border,
"WEST", C; "SOUTH", C; "N", C; "English", C; "Settlement", C; "Ave", C; "NORTH", C

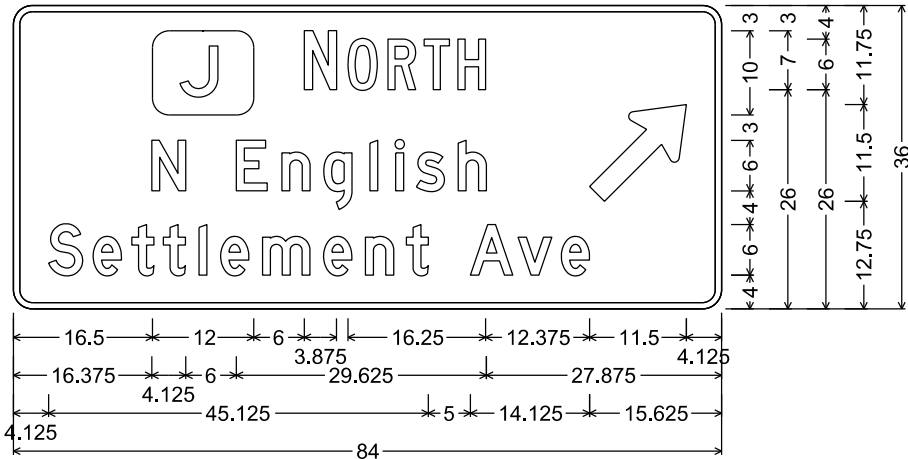

D1-2; 2.250" Radius, 0.750" Border,
"NORTH", C; "N", D; "English", D; "Settlement", D; "Ave", D

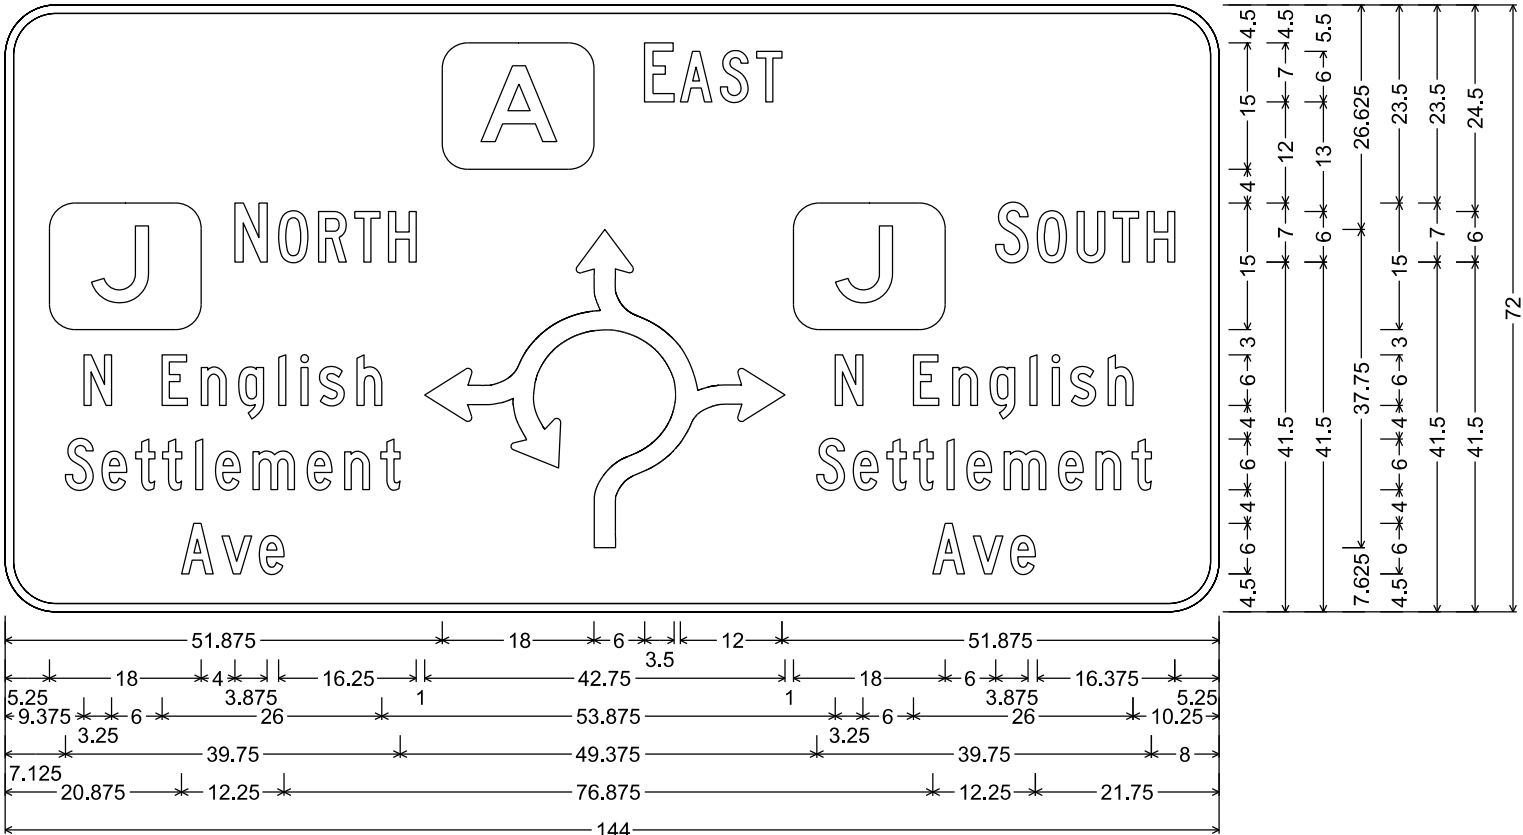

D1-62; 6.000" Radius, 1.000" Border,
"EAST", C; "NORTH", C; "N", C; "English", C; "Settlement", C; "Ave", C; "SOUTH", C

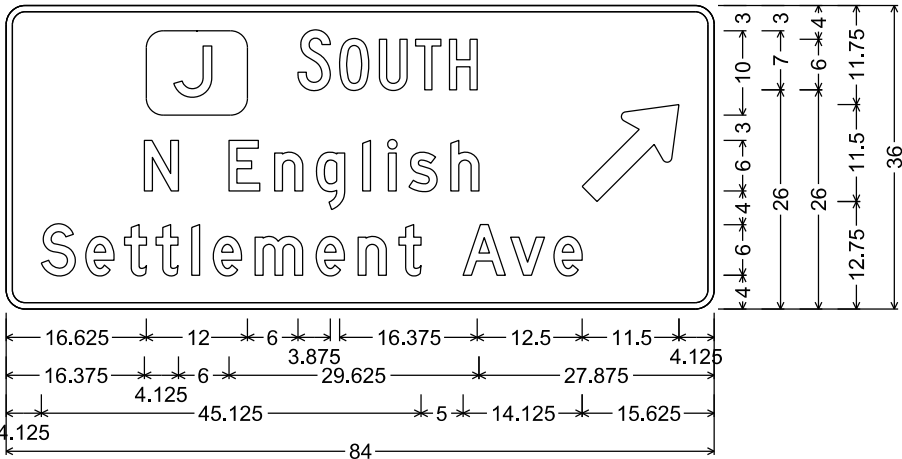

D1-2; 2.250" Radius, 0.750" Border,
"SOUTH", C; "N", D; "English", D; "Settlement", D; "Ave", D

NOTES

- 1. Signs are Type II - Type H Reflective
- 2. Color:
Background - Green
Message - White
- 3. Message Series - C except as noted



Standard Detail Drawing List

08A05-21C	INLET COVERS TYPE F, HM, HM-S, S, T, HM-GJ & HM-GJ-S
08C07-03	INLETS 2X2-FT, 2X2.5-FT, 2X3-FT, 2.5X3-FT & 2X3.5-FT
08D01-23A	CONCRETE CURB & GUTTER
08D01-23B	CONCRETE CURB, TIES AND CURB AND GUTTER APPLICATIONS
08D04-07	CONCRETE SURFACE DRAINS & ASPHALTIC FLUMES
08E08-03	TYPICAL INSTALLATIONS OF EROSION BALES / TEMPORARY DITCH CHECKS
08E09-06	SILT FENCE
08E10-02	INLET PROTECTION TYPE A, B, C AND D
08E14-01	TRACKING PAD
08E15-01	CULVERT PIPE CHECK
08F01-11	APRON ENDWALLS FOR CULVERT PIPE
08F04-08	JOINT TIES FOR CONCRETE PIPE AND CONCRETE COLLAR DETAIL
09B02-10	CONDUIT
09B04-12	PULL BOX
09C02-09	CONCRETE BASES, TYPES 1, 2, 5, & 6
09C03-04	TRANSFORMER/PEDESTAL BASES
09C05-10	CONCRETE CONTROL CABINET BASES
09C14-03	CONCRETE CONTROL CABINET BASE, TYPE L
09D01-05	CABINET SERVICE INSTALLATION (METER BREAKER PEDESTAL)
09D04-03	LIGHTING CONTROL CABINET 120/240 VOLT
09E01-15D	POLE MOUNTINGS FOR LIGHTING UNITS, TYPE 5 (30 FEET)
09E01-15G	HARDWARE DETAILS FOR POLE MOUNTINGS
11B02-02	CONCRETE MEDIAN NOSE
14B42-07A	MIDWEST GUARDRAIL SYSTEM (MGS) GUARDRAIL
14B42-07B	MIDWEST GUARDRAIL SYSTEM (MGS) GUARDRAIL
14B42-07C	MIDWEST GUARDRAIL SYSTEM (MGS) GUARDRAIL
14B42-07D	MIDWEST GUARDRAIL SYSTEM (MGS) GUARDRAIL
14B44-04A	MIDWEST GUARDRAIL SYSTEM ENERGY ABSORBING TERMINAL (MGS)
14B44-04B	MIDWEST GUARDRAIL SYSTEM ENERGY ABSORBING TERMINAL (MGS)
14B44-04C	MIDWEST GUARDRAIL SYSTEM ENERGY ABSORBING TERMINAL (MGS)
14B53-02A	SHORT RADIUS BEAM GUARD (MGS) SHORT RADIUS TERMINAL (MGS)
14B53-02B	SHORT RADIUS BEAM GUARD (MGS) SHORT RADIUS TERMINAL (MGS)
14B53-02C	SHORT RADIUS BEAM GUARD (MGS) SHORT RADIUS TERMINAL (MGS)
14B53-02D	SHORT RADIUS BEAM GUARD (MGS) SHORT RADIUS TERMINAL (MGS)
14B53-02E	SHORT RADIUS BEAM GUARD (MGS) SHORT RADIUS TERMINAL (MGS)
14B53-02F	SHORT RADIUS BEAM GUARD (MGS) SHORT RADIUS TERMINAL (MGS)
14B53-02G	SHORT RADIUS BEAM GUARD (MGS) SHORT RADIUS TERMINAL (MGS)
14B53-02H	SHORT RADIUS BEAM GUARD (MGS) SHORT RADIUS TERMINAL (MGS)
14B53-02I	SHORT RADIUS BEAM GUARD (MGS) SHORT RADIUS TERMINAL (MGS)
15A03-02A	FLEXIBLE MARKER POST FOR CULVERT END
15A03-02B	FLEXIBLE MARKER POST FOR CULVERT END
15C02-09A	BARRICADES AND SIGNS FOR MAINLINE CLOSURES
15C02-09B	BARRICADES AND SIGNS FOR VARIOUS CLOSURES
15C02-09C	DETOUR SIGNING FOR MAINLINE CLOSURES
15C08-23A	PERMANENT LONGITUDINAL PAVEMENT MARKINGS
15C11-10B	CHANNELIZING DEVICES DRUMS, CONES, BARRICADES AND VERTICAL PANELS
15C18-09A	MEDIAN ISLAND MARKINGS
15C18-09B	PAVEMENT MARKINGS, MEDIAN ISLAND NOSE
15C22-01	DOTTED EXTENSION FOR ROUNDABOUT

GENERAL NOTES


DETAILS OF CONSTRUCTION, MATERIALS AND WORKMANSHIP NOT SHOWN ON THIS DRAWING SHALL CONFORM TO THE PERTINENT REQUIREMENTS OF THE STANDARD SPECIFICATIONS AND THE APPLICABLE SPECIAL PROVISIONS.

DETAIL DRAWINGS FOR PROPOSED ALTERNATE DESIGNS FOR INLET COVERS SHALL BE SUBMITTED TO THE ENGINEER FOR APPROVAL PROVIDING THAT SUCH ALTERNATE DESIGNS MAKE PROVISION FOR EQUIVALENT CAPACITY AND STRENGTH.

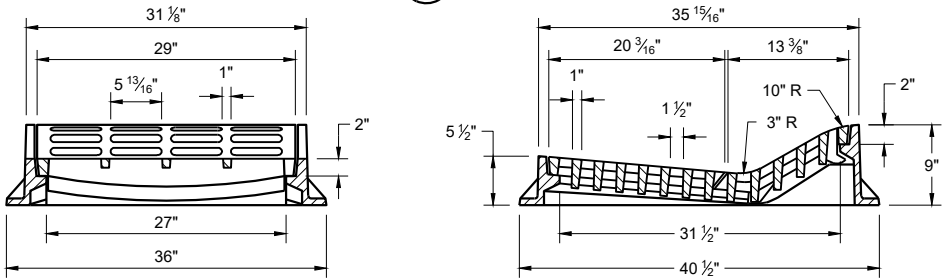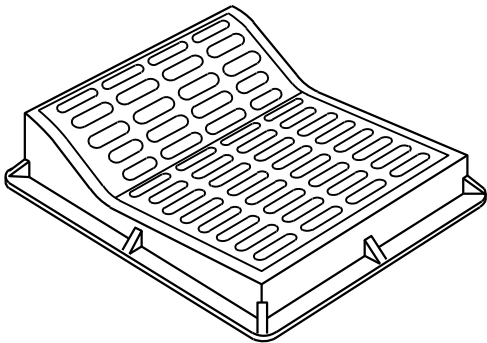

TYPE "F"

USE WITH TYPES "A" AND "D" CONCRETE CURB AND GUTTER, 36"

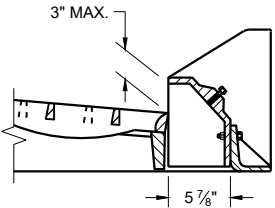


ALTERNATIVE CURB BOX
FOR TYPE "HM" COVER

USE WITH TYPES "G" AND "J" CONCRETE CURB AND GUTTER, 30 INCH
NOTED AS TYP "HM-GJ" ON DRAINAGE TABLE


NOTE:
SPECIAL GRATE FOR THE TYPE "H" COVER MAY ALSO BE USED FOR THE TYPE "HM-GJ" COVER.

NOTED AS TYPE HM-GJ-S ON THE DRAINAGE TABLE.

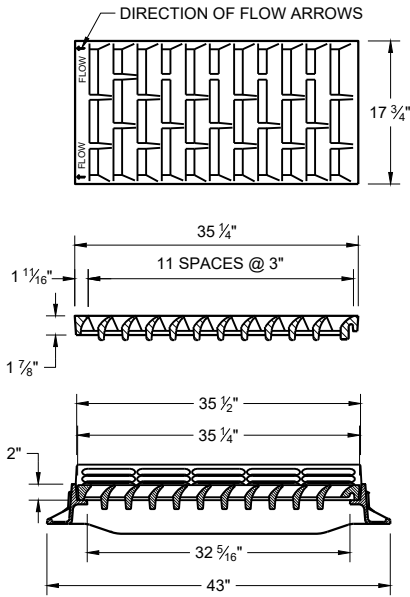


TYPE "HM"

USE WITH TYPES "A" AND "D" CONCRETE CURB AND GUTTER, 36"


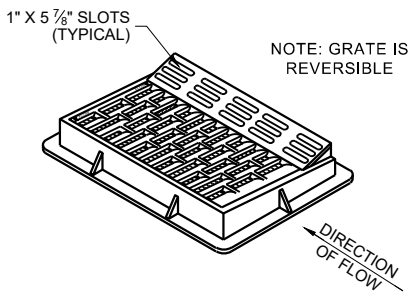


NOTE: GRATE IS REVERSIBLE


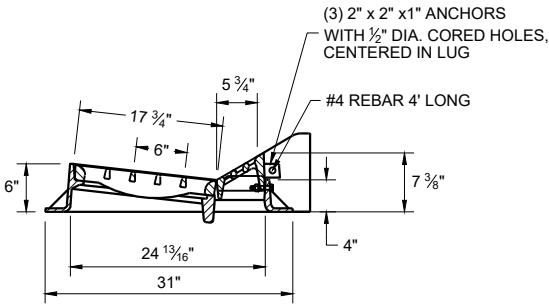


NOTE:
SPECIAL GRATE FOR THE TYPE "H" COVER MAY ALSO BE USED FOR THE TYPE "HM-GJ" COVER.

NOTED AS TYPE HM-GJ-S ON THE DRAINAGE TABLE.

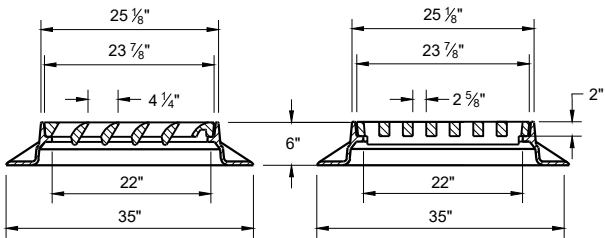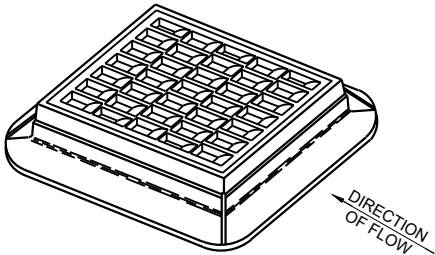

TYPE "S"

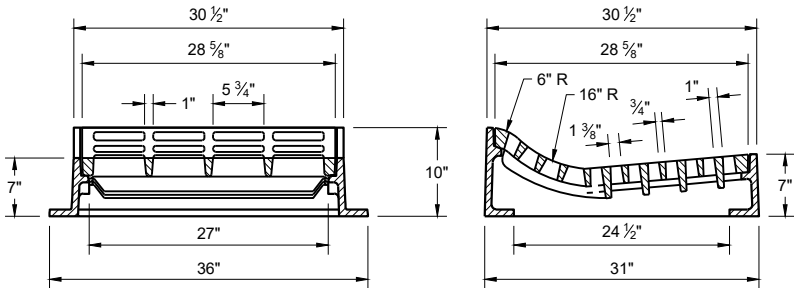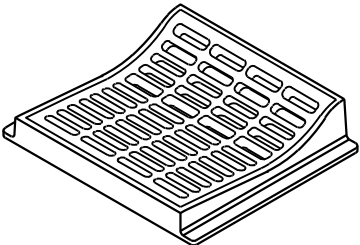


TYPE "T"

USE WITH TYPES "R" AND "T" CONCRETE CURB AND GUTTER, 36"


INLET COVERS
TYPES F, HM, HM-S, S, T,
HM-GJ AND HM-GJ-S

STATE OF WISCONSIN
DEPARTMENT OF TRANSPORTATION


APPROVED
December 2023 /S/ Rodney Taylor
DATE ROADWAY STANDARDS DEVELOPMENT
FHWA UNIT SUPERVISOR

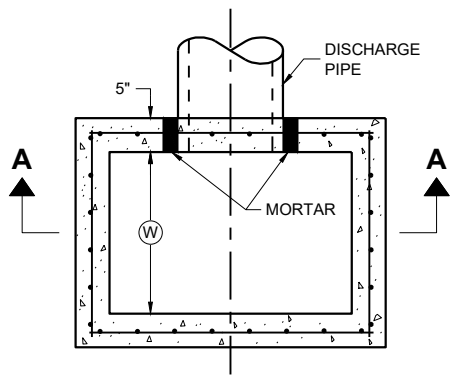

PLAN VIEW

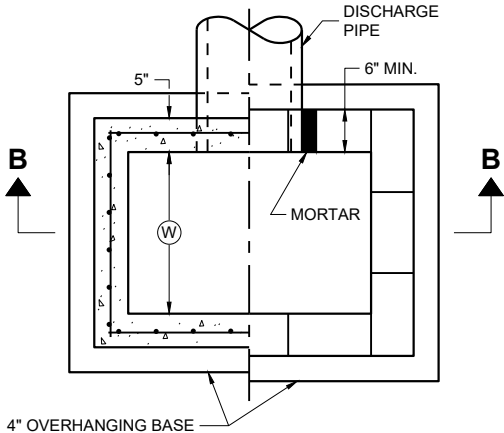


PLAN VIEW

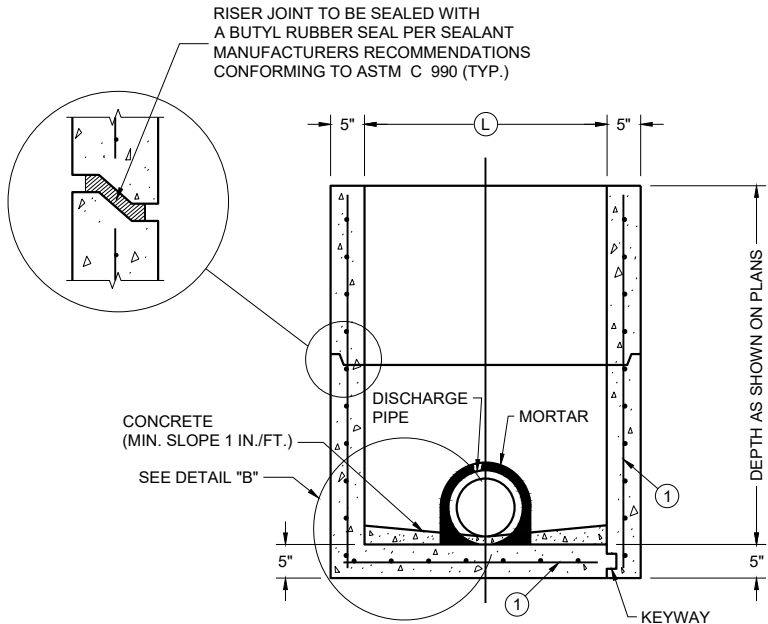

PRECAST REINFORCED
CONCRETE WITH
MONOLITHIC BASE

PRECAST REINFORCED
CONCRETE WITH
INTEGRAL BASE


SECTION A - A

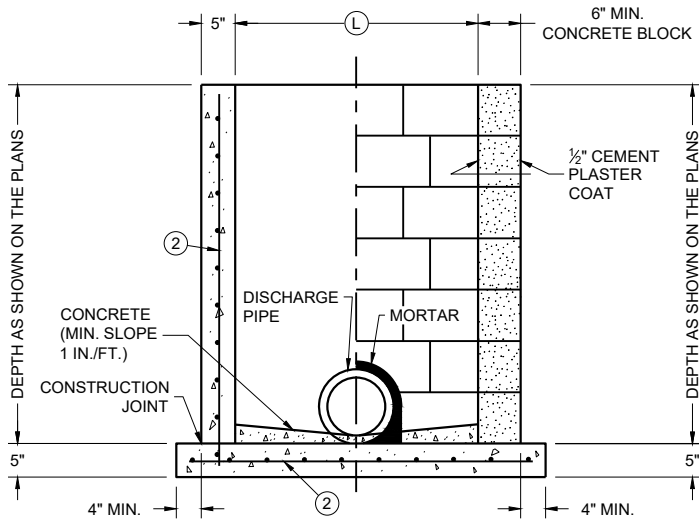

CAST IN PLACE
REINFORCED
CONCRETE


CONCRETE BLOCK WITH
CAST IN PLACE OR
PRECAST REINFORCED
CONCRETE BASE ①

SECTION B - B

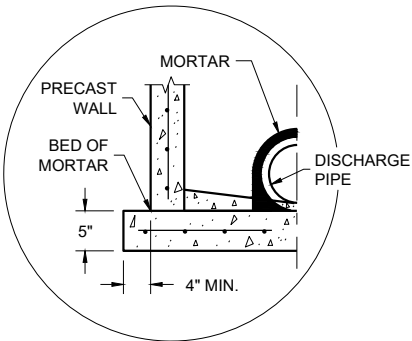

SEPARATE PRECAST REINFORCED
CONCRETE BASE OPTION

DETAIL "B"

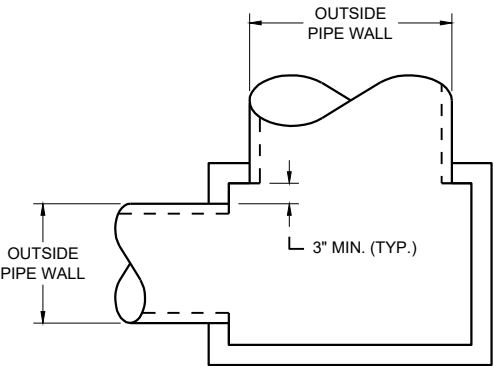

DETAIL "A"

INLETS 2 X 2-FT, 2 X 2.5-FT, 2 X 3-FT, 2.5 X 3-FT AND 2X3.5-FT

GENERAL NOTES

DETAILS OF CONSTRUCTION, MATERIALS AND WORKMANSHIP NOT SHOWN ON THIS DRAWING SHALL CONFORM TO THE PERTINENT REQUIREMENTS OF THE STANDARD SPECIFICATIONS AND THE APPLICABLE SPECIAL PROVISIONS.

UNLESS OTHERWISE AUTHORIZED IN WRITING BY THE ENGINEER, THE CONTRACTOR SHALL NOT ORDER AND DELIVER PRECAST INLET UNITS REQUIRED FOR THE PROJECT UNTIL A LIST OF SIZES IS FURNISHED BY THE ENGINEER.

DETAILED DRAWINGS FOR PROPOSED ALTERNATE DESIGNS FOR UNDERGROUND DRAINAGE STRUCTURES SHALL BE SUBMITTED TO THE ENGINEER FOR APPROVAL PROVIDING THAT SUCH ALTERNATE DESIGNS MAKE PROVISION FOR EQUIVALENT CAPACITY AND STRENGTH.

ALL PRECAST INLET UNITS SHALL CONFORM TO THE PERTINENT REQUIREMENTS OF ASTM C 913.

ALL DRAINAGE STRUCTURES ARE DESIGNATED ON THE PLANS AS "MANHOLES 3X3-L", "CATCH BASINS 4-B", "INLETS 2X3-H", ETC. THE FIRST NUMBERS DESIGNATES THE SIZE OF THE STRUCTURE, AND THE FOLLOWING LETTER DESIGNATES THE TYPE OF COVER TO BE USED TO COMPRISE THE COMPLETE UNIT.

BASES SHALL BE PLACED ON A BED OF MATERIAL AT LEAST 6 INCHES IN DEPTH, WHICH MEETS THE REQUIREMENTS OF FOUNDATION BACKFILL. THIS BEDDING SHALL BE COMPACTED AND PROVIDE UNIFORM SUPPORT FOR THE ENTIRE AREA OF THE BASE.

ALL BAR STEEL REINFORCEMENT SHALL BE EMBEDDED 2 INCHES CLEAR UNLESS OTHERWISE SHOWN OR NOTED.

PRECAST REINFORCED RISERS SHALL HAVE A TONGUE AND GROOVE JOINT WITH TONGUE UP OR DOWN.

4" OVERHANGING BASES ARE REQUIRED FOR CAST-IN-PLACE REINFORCED CONCRETE AND CONCRETE BLOCK INSTALLATIONS. 4" OVERHANG IS REQUIRED WHEN SEPARATE PRECAST BASE IS PROVIDED. OVERHANG IS NOT REQUIRED ON PRECAST STRUCTURES WITH AN INTEGRAL OR MONOLITHIC BASE.

MAXIMUM INSIDE PIPE DIAMETER DETERMINED BY 3" CLEARANCE ON EACH SIDE OF THE OUTSIDE WALL OF THE PIPE. SEE DETAIL "A". ASSUMES PIPE ENTERS PERPENDICULAR TO THE STRUCTURE.

- ① FOR PRECAST INLETS AND REINFORCED CONCRETE BASES PROVIDE REINFORCING STEEL IN ACCORDANCE TO ASTM C 913
- ② CONTRACTOR TO PROVIDE DRAWING(S) STAMPED BY A PROFESSIONAL ENGINEER FOR STEEL REINFORCING DESIGN FOR CAST-IN-PLACE STRUCTURES.

CATCH BASIN COVER MATRIX

INLET SIZE	WIDTH (W) (FT.)	LENGTH (L) (FT.)	INLET COVER TYPE									
			ALL A'S	ALL B'S	BW	F	ALL H'S	S	T	V	WM	V V-B
2 X 2-FT	2	2	X	X				X				
2 X 2.5-FT	2	2.5			X			X	X	X	X	
2 X 3-FT	2	3					X					
2.5 X 3-FT	2.5	3				X						
2 X 3.5-FT	2	3.5										X


PIPE MATRIX

CATCH BASIN SIZE	MAXIMUM INSIDE PIPE DIAMETER FOR TWO PIPES	
	WIDTH (IN)	LENGTH (IN)
2 X 2-FT	12	12
2 X 2.5-FT	12	18
2 X 3-FT	12	24
2.5 X 3-FT	18	24
2 X 3.5-FT	12	30


INLETS 2 X 2-FT, 2 X 2.5-FT,
2 X 3-FT, 2.5 X 3-FT
AND 2 X 3.5-FT

STATE OF WISCONSIN
DEPARTMENT OF TRANSPORTATION


APPROVED
December 2023 /S/ Rodney Taylor
DATE ROADWAY STANDARDS DEVELOPMENT
FHWA UNIT SUPERVISOR

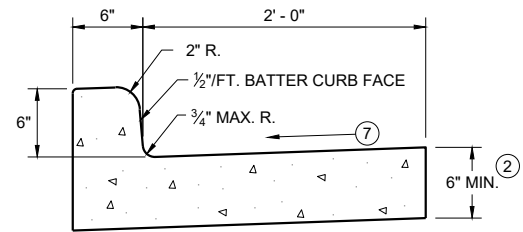


TYPES A^① & D

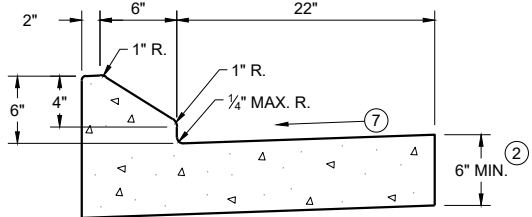


6" SLOPED CURB TYPES G^① & J

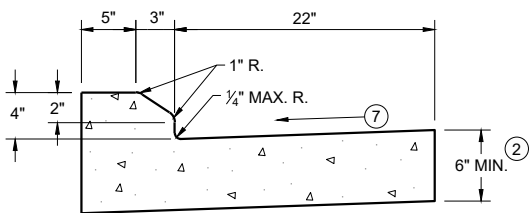

4" SLOPED CURB TYPES G^① & J

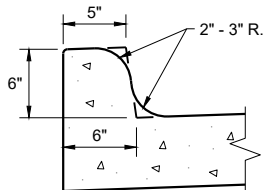


TYPES K^① & L
(OPTIONAL CURB SHAPE)

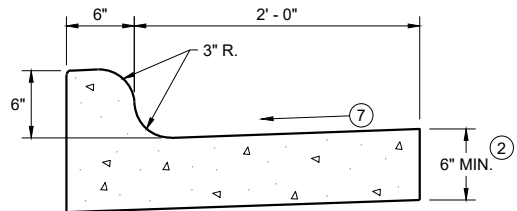


TYPES K^① & L

CONCRETE CURB AND GUTTER 30"

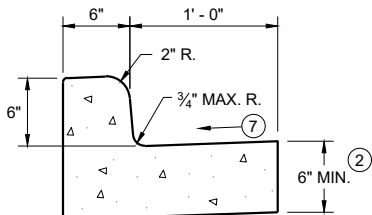


TYPES A^① & D

CONCRETE CURB AND GUTTER 18"

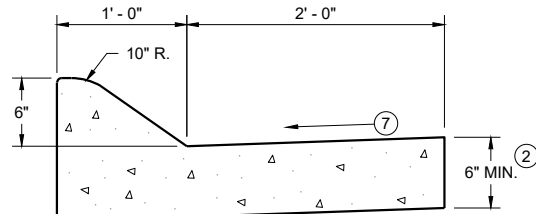


6" SLOPED CURB TYPES A^① & D

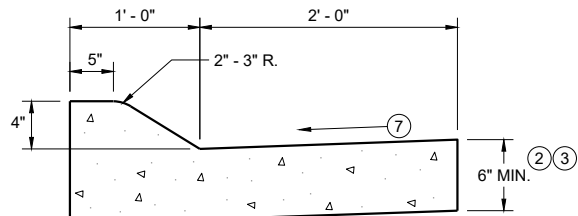


4" SLOPED CURB TYPES A^① & D

CONCRETE CURB AND GUTTER 36"

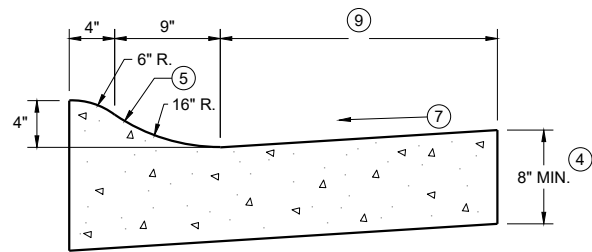

4" SLOPED CURB TYPES R^① & T

TBT & TBTT	X
30"	22"
36"	28"

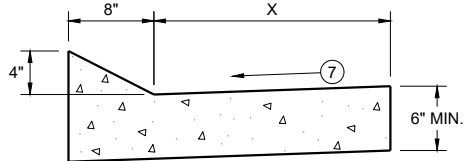


TYPES TBT & TBTT^①

CONCRETE CURB AND GUTTER


PAVEMENT THICKNESS
AND MAXIMUM CONCRETE
PANEL WIDTH TABLE

PAVEMENT THICKNESS	MAXIMUM PANEL WIDTH
LESS THAN 10"	12'
10" & ABOVE	15'

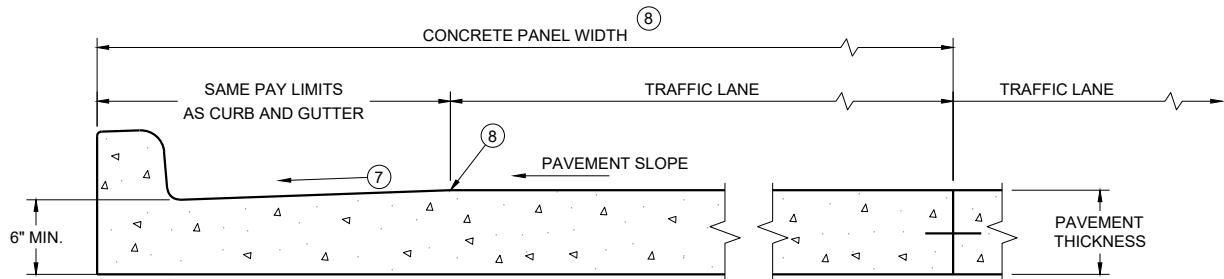

PARTIAL SECTION OF PAVEMENT
WITH INTEGRAL CURB AND GUTTER

* BIKE LANE IS NOT SHOWN

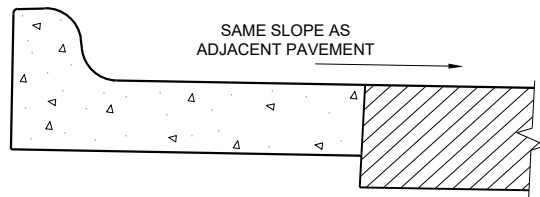

REVERSE SLOPE GUTTER^⑥
(TYPICAL FOR ALL CURB & GUTTER TYPES)

GENERAL NOTES

DETAILS OF CONSTRUCTION AND WORKMANSHIP NOT SHOWN ON THIS DRAWING SHALL CONFORM TO THE PERTINENT REQUIREMENTS OF THE CONTRACT.

PAVEMENT TIES AND TIE BARS SHALL BE EPOXY COATED IN CONFORMANCE WITH SUBSECTION 505.2.6.2 OF THE STANDARD SPECIFICATIONS.


INTEGRAL CURB AND GUTTER SHALL CONFORM TO THE DETAILS SHOWN FOR CONCRETE CURB AND GUTTER INCLUDING THE TRANSVERSE GUTTER SLOPE.

UNLESS OTHERWISE SHOWN ON THE TYPICAL CROSS SECTIONS, THE BASE AGGREGATE AND COMMON EXCAVATION LIMITS ARE 2' - 0" BEHIND THE BACK OF CURBS.


- ① TIE BARS ARE REQUIRED FOR CURB AND GUTTERS TYPES A, G, K, R, AND TBTT.
- ② THE BOTTOM OF CURB AND GUTTER MAY BE CONSTRUCTED EITHER LEVEL OR PARALLEL TO THE SLOPE OF THE SUBGRADE OR BASE AGGREGATE PROVIDED A 6" MINIMUM GUTTER THICKNESS IS MAINTAINED.
- ③ USE 8" MINIMUM GUTTER THICKNESS WHEN USED WITH AN ADJACENT CONCRETE TRUCK APRON PLACED BEHIND BACK OF CURB.
- ④ THE BOTTOM OF CURB AND GUTTER MAY BE CONSTRUCTED EITHER LEVEL OR PARALLEL TO THE SLOPE OF THE SUBGRADE OR BASE AGGREGATE PROVIDED A 8" MINIMUM GUTTER THICKNESS IS MAINTAINED.
- ⑤ UNLESS OTHERWISE NOTED, FOR STAKING PURPOSES THE FACE OF CURB IS 6" FROM THE BACK OF CURB.
- ⑥ WHEN REVERSE SLOPE GUTTER IS REQUIRED, THE LOCATION(S) WILL BE SHOWN ELSEWHERE IN THE PLAN.
- ⑦ USE 4% GUTTER CROSS SLOPE UNLESS OTHERWISE NOTED IN THE PLANS.
- ⑧ INCLUDE LONGITUDINAL JOINT AND TIE BARS ALONG LANE EDGE WHEN CONCRETE PANEL WIDTH EXCEEDS THE MAXIMUM WIDTH PER TABLE BELOW. LONGITUDINAL JOINT(S) ARE NOT ALLOWED WITHIN TRAFFIC LANES AND BIKE LANES. LONGITUDINAL JOINT MAY BE SAWED.
- ⑨ CONCRETE CURB AND GUTTER 4-INCH SLOPED 30-INCH TYPE "R" AND "T" = 17 INCHES
CONCRETE CURB AND GUTTER 4-INCH SLOPED 36-INCH TYPE "R" AND "T" = 23 INCHES

CONCRETE CURB AND GUTTER

STATE OF WISCONSIN
DEPARTMENT OF TRANSPORTATION

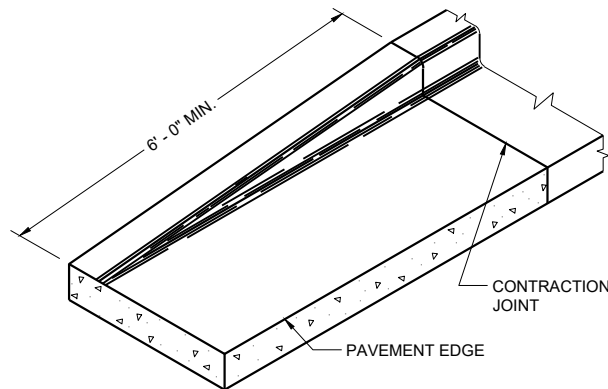


END SECTION CURB AND GUTTER

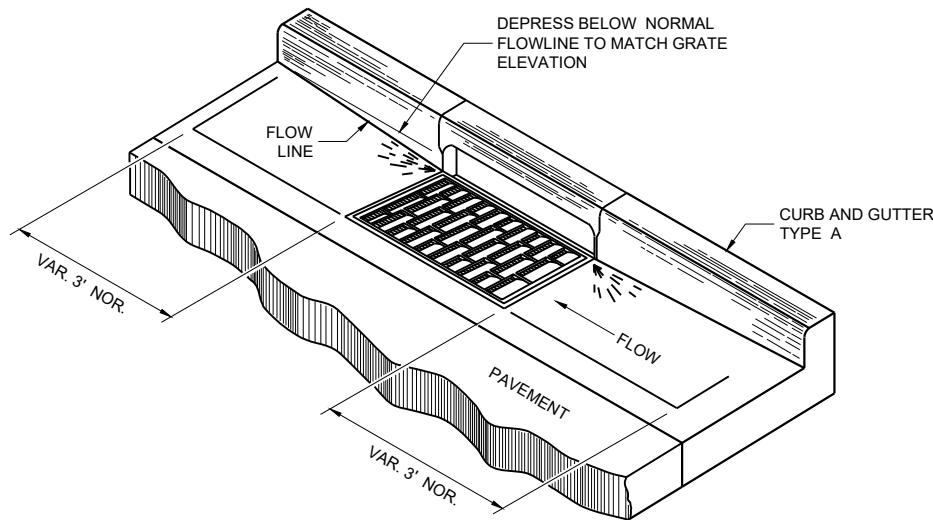


DETAIL OF CURB AND GUTTER AT INLETS


(TYPICAL H INLET COVER SHOWN)

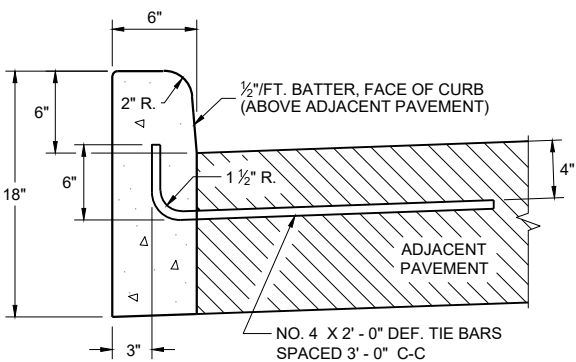


TYPES A^① & D

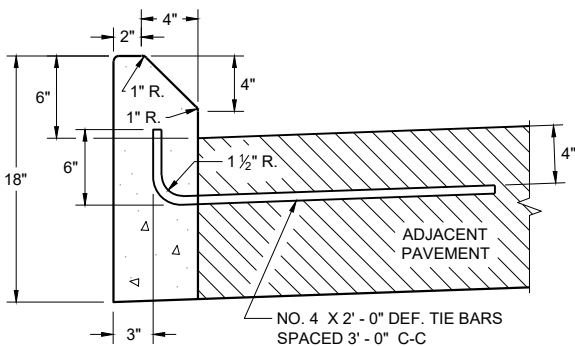

TYPES G^① & J
CONCRETE CURB

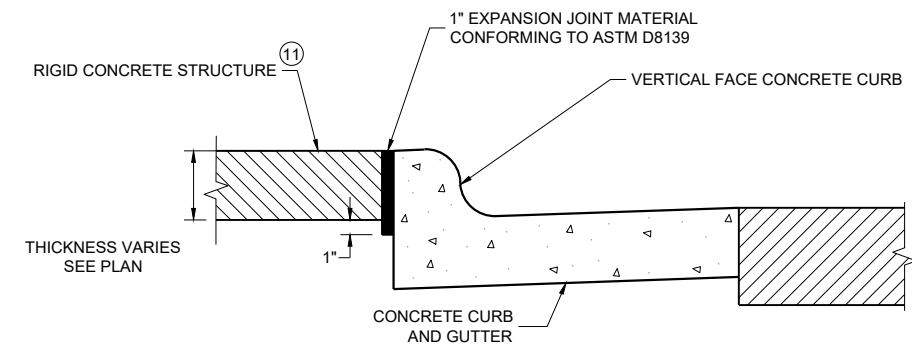

EXPANSION JOINT DETAIL FOR VERTICAL CURB ABUTTING A RIGID STRUCTURE^⑪

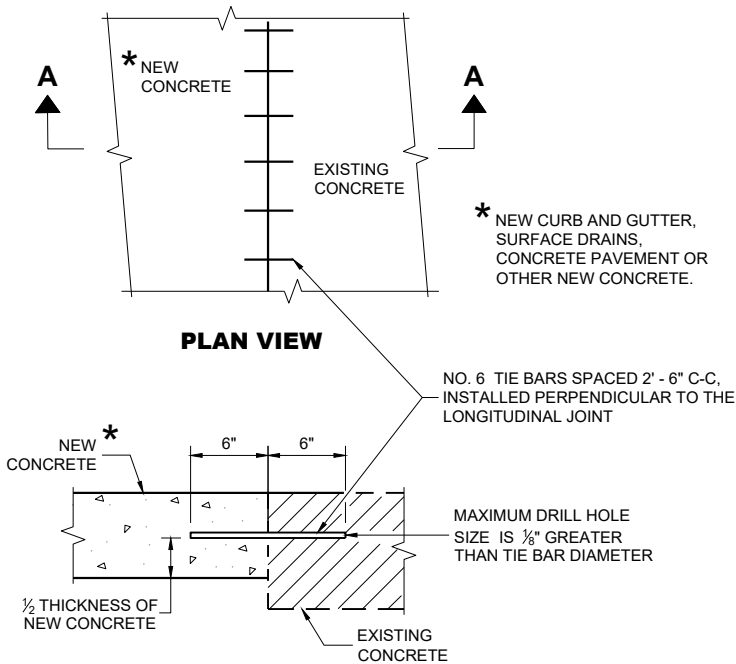

SECTION A - A
TIE BARS DRILLED INTO EXISTING PAVEMENT


GENERAL NOTES

DETAILS OF CONSTRUCTION AND WORKMANSHIP NOT SHOWN ON THIS DRAWING SHALL CONFORM TO THE PERTINENT REQUIREMENTS OF THE CONTRACT.


PAVEMENT TIES AND TIE BARS SHALL BE EPOXY COATED IN CONFORMANCE WITH SUBSECTION 505.2.6.2 OF THE STANDARD SPECIFICATIONS.

UNLESS OTHERWISE SHOWN ON THE TYPICAL CROSS SECTIONS, THE BASE AGGREGATE AND COMMON EXCAVATION LIMITS ARE 2' - 0" BEHIND THE BACK OF CURBS.

- ① TIE BARS ARE REQUIRED FOR CURB AND GUTTERS TYPES A, G, K, R, AND TBTT.
- ② THE BOTTOM OF CURB AND GUTTER MAY BE CONSTRUCTED EITHER LEVEL OR PARALLEL TO THE SLOPE OF THE SUBGRADE OR BASE AGGREGATE PROVIDED A 6" MINIMUM GUTTER THICKNESS IS MAINTAINED.
- ⑩ REFER TO SDD 08D18 AND 08D19 FOR ADDITIONAL DRIVEWAY ENTRANCE CURB DETAILS.
- ⑪ PLACE 1" THICK EXPANSION JOINT MATERIAL BETWEEN VERTICAL FACE CURB TYPES EXTENDING FROM THE TOP OF CURB TO 1 INCH BELOW THE ADJOINING CONCRETE SURFACE. RIGID CONCRETE STRUCTURES INCLUDE RAISED CONCRETE MEDIANS, CONCRETE SAFETY ISLANDS, SPLITTER ISLANDS, OR LOCATIONS IDENTIFIED ON THE PLANS.

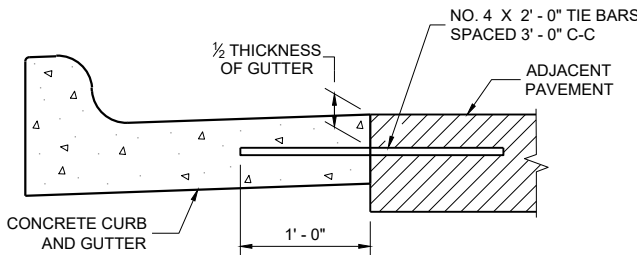

TYPICAL TIE BAR LOCATION^①

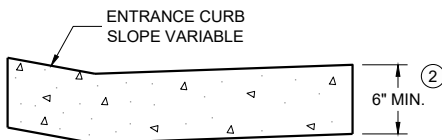

DRIVEWAY ENTRANCE CURB^⑩
(WHEN DIRECTED BY THE ENGINEER)


CONCRETE CURB, TIES
AND CURB AND GUTTER
APPLICATIONS

STATE OF WISCONSIN
DEPARTMENT OF TRANSPORTATION

APPROVED
May 2023 /S/ Rodney Taylor
DATE ROADWAY STANDARDS DEVELOPMENT
FHWA UNIT SUPERVISOR


NOTE: TAPER CURB ENDS TO GUTTER IN 1' - 0"

ASPHALTIC FLUME

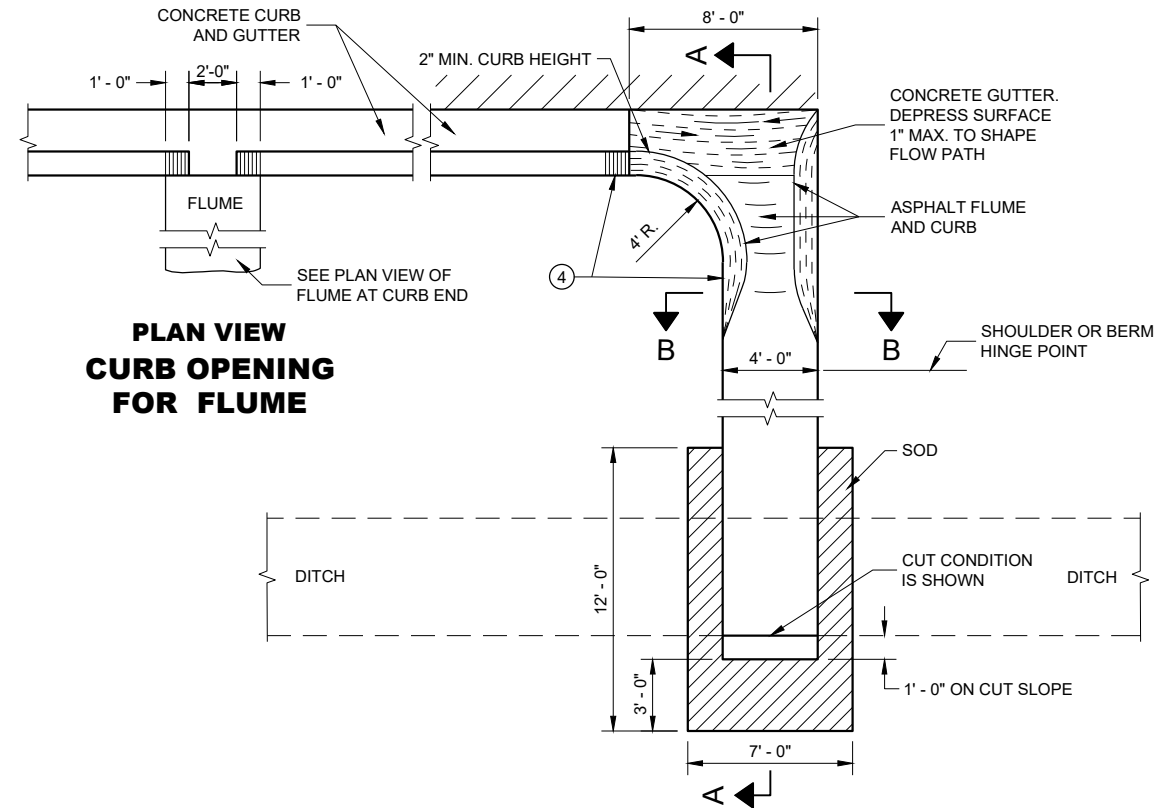

PLAN VIEW
CURB OPENING
FOR FLUME

PLAN VIEW
FLUME AT CURB END

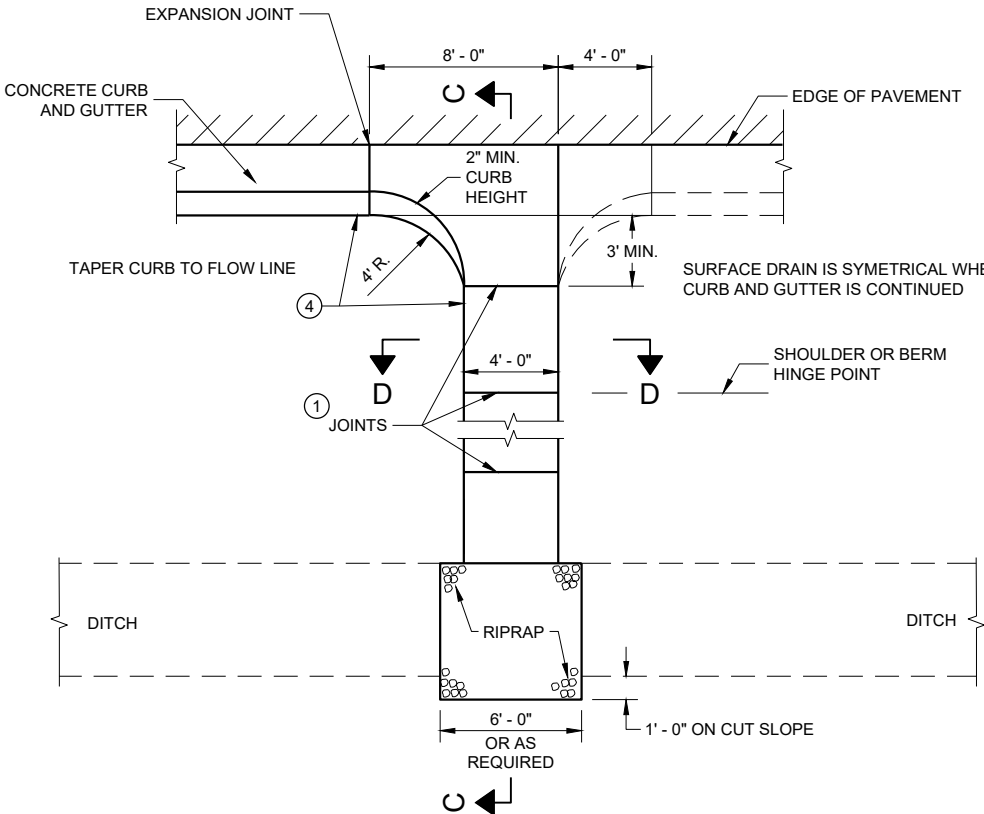


PLAN VIEW
CONCRETE SURFACE DRAIN

GENERAL NOTES


DETAILS OF CONSTRUCTION, MATERIALS AND WORKMANSHIP NOT SHOWN ON THIS DRAWING SHALL CONFORM TO PERTINENT REQUIREMENTS OF THE STANDARD SPECIFICATIONS AND APPLICABLE SPECIAL PROVISIONS.

4" X 4" - W3.0 X W3.0 CONCRETE REINFORCEMENT SHALL BE IN ACCORDANCE WITH AASHTO SPECIFICATION M55.


- ① JOINTS SHALL BE 1/8" TO 1/4" WIDE BY 1 1/2" DEEP AND SPACED AT UNIFORM INTERVALS OF APPROXIMATELY 4 FEET.
- ② GEOTEXTILE TYPE "R" SHALL UNDERLAY THE FULL LENGTH AND WIDTH OF THE CONCRETE SURFACE DRAIN AND RIPRAP.
- ③ CONCRETE SURFACE DRAIN WITHOUT CURB AND GUTTER MAY BE USED ON BACKSLOPES WHEN SPECIFIED.
- ④ ANGLE OF FLUME IN RELATION TO BACK OF CURB TO BE CONSTRUCTED PER THE PLAN DETAILS OR AS DIRECTED BY THE ENGINEER. ANGLE OF FLUME MAY BE OTHER THAN 90 DEGREES AS SHOWN.

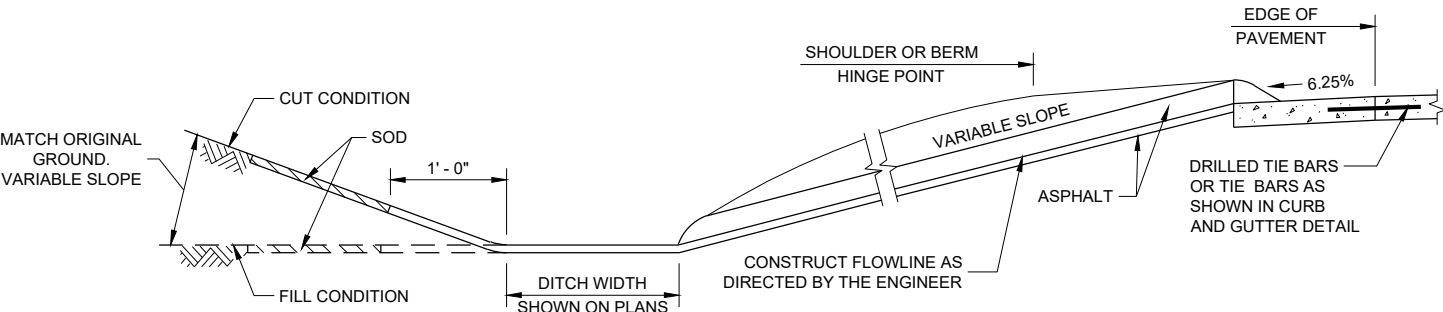


SECTION A - A

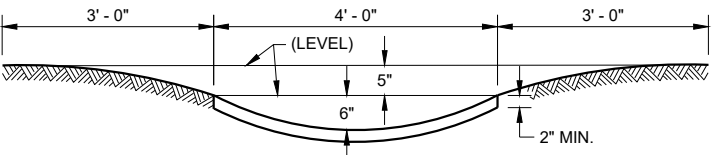

SECTION B - B

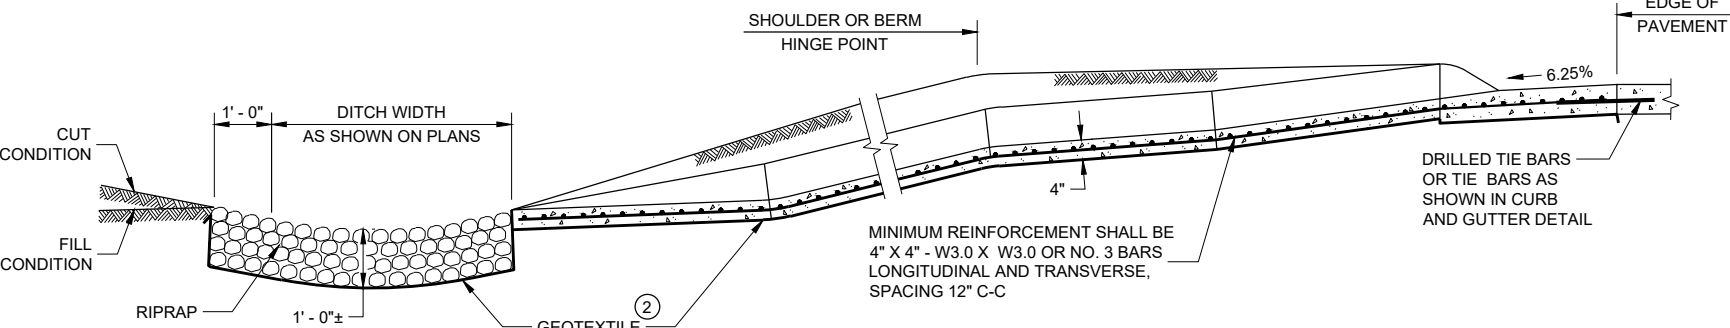

SECTION C - C

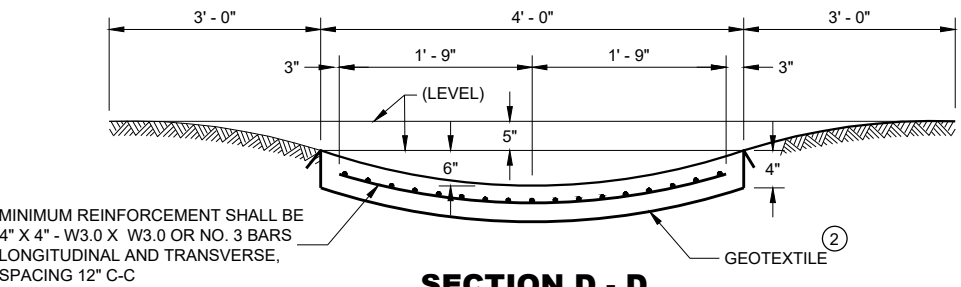


SECTION D - D

CONCRETE SURFACE
DRAINS AND
ASPHALTIC FLUMES

STATE OF WISCONSIN
DEPARTMENT OF TRANSPORTATION

APPROVED
May 2023
DATE
/S/ Rodney Taylor
ROADWAY STANDARDS DEVELOPMENT
ENGINEER



FHWA

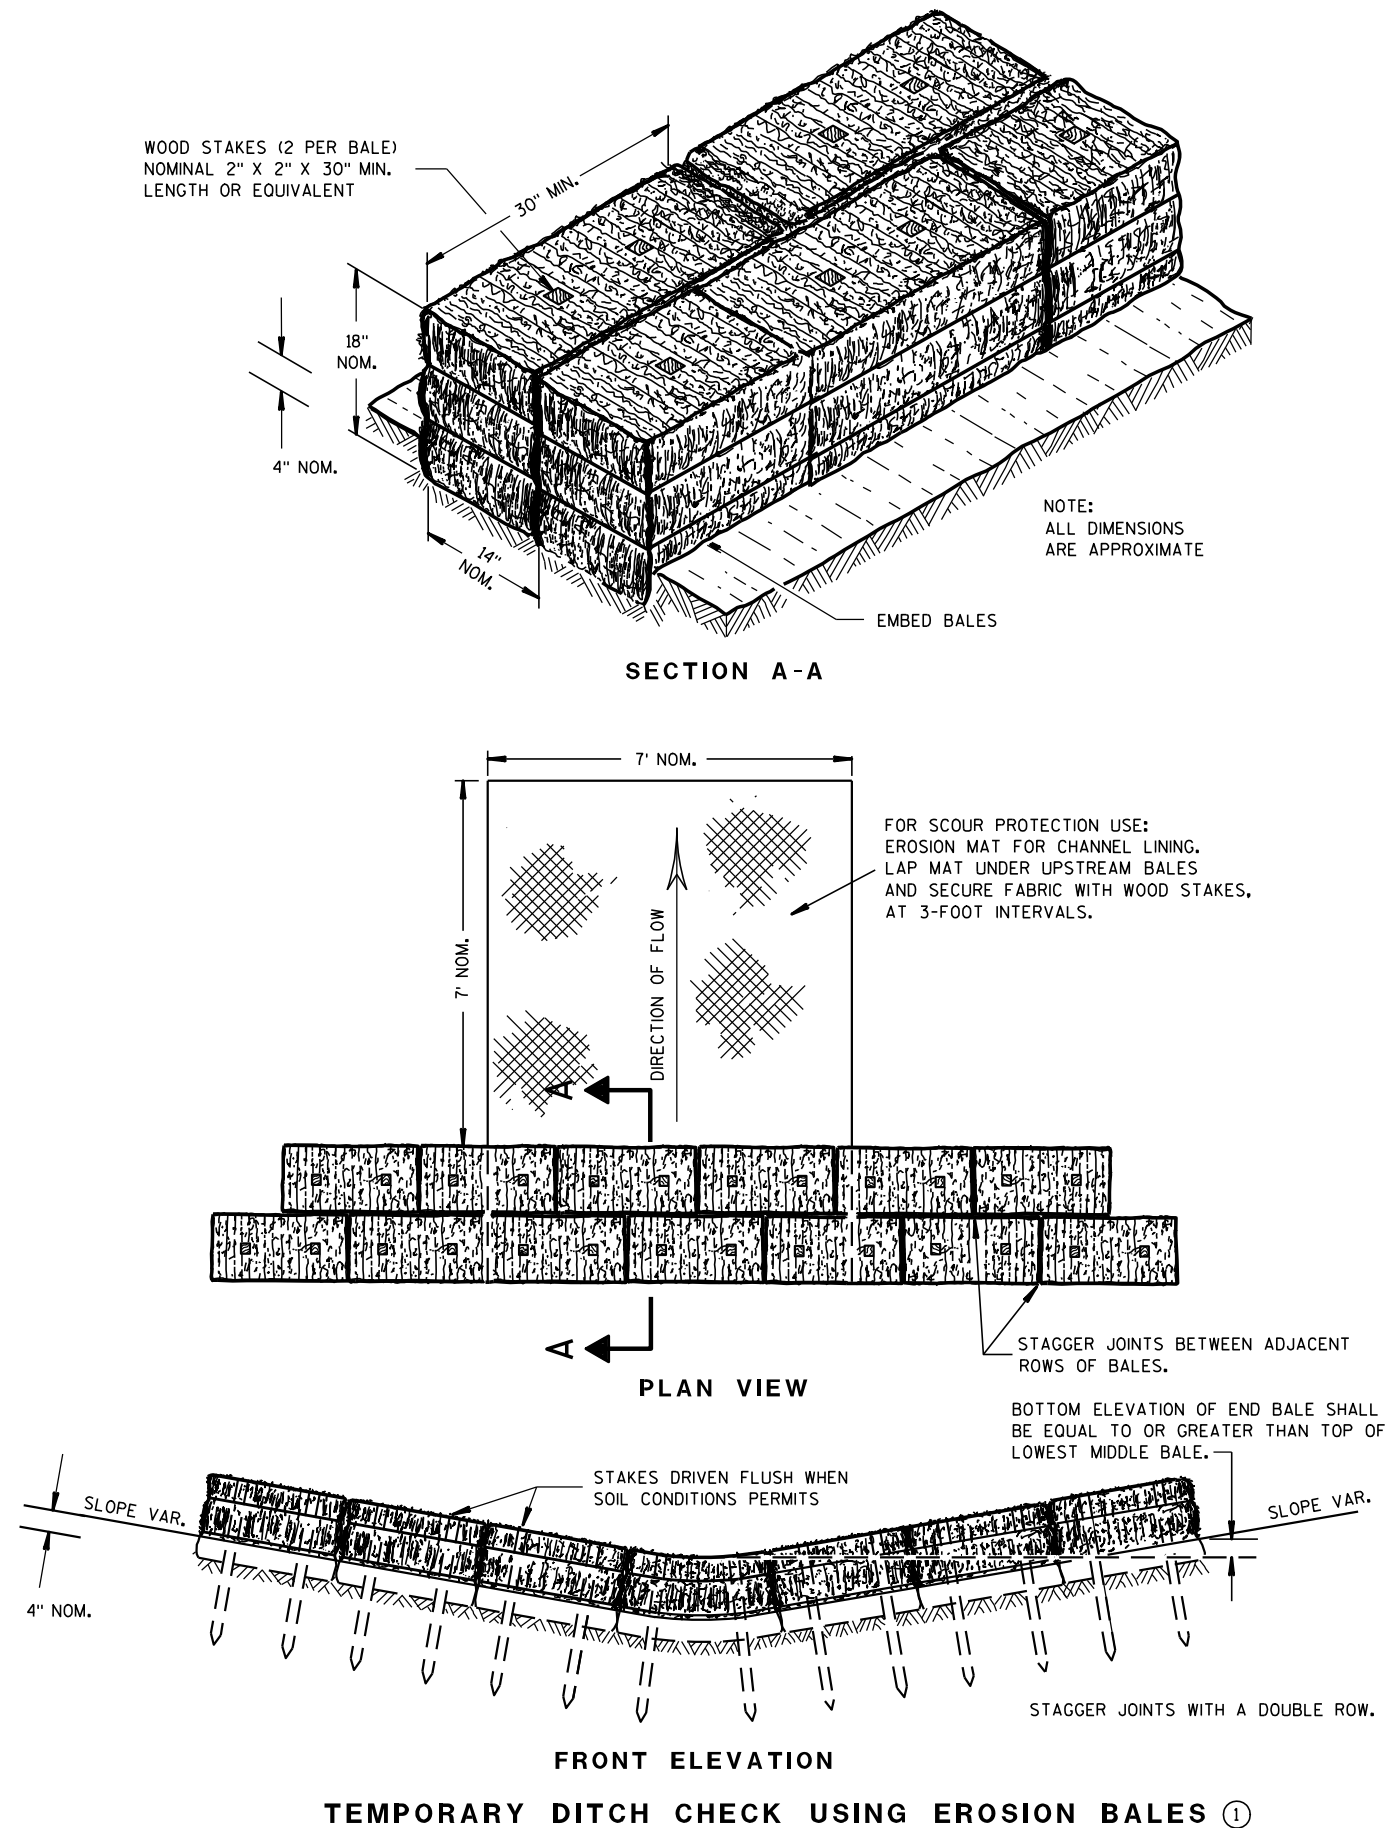

GENERAL NOTES

DETAILS OF CONSTRUCTION, MATERIALS AND WORKMANSHIP NOT SHOWN ON THIS DRAWING SHALL CONFORM TO THE PERTINENT REQUIREMENTS OF THE STANDARD SPECIFICATIONS AND THE APPLICABLE SPECIAL PROVISIONS.

- ① TEMPORARY DITCH CHECKS EITHER EROSION BALES OR MANUFACTURED SHALL BE PAID FOR UNDER THE BID ITEM OF TEMPORARY DITCH CHECK. THE DEPARTMENT WILL NOT PAY FOR TEMPORARY DITCH CHECKS CONSTRUCTED OF A SINGLE ROW OF EROSION BALES.

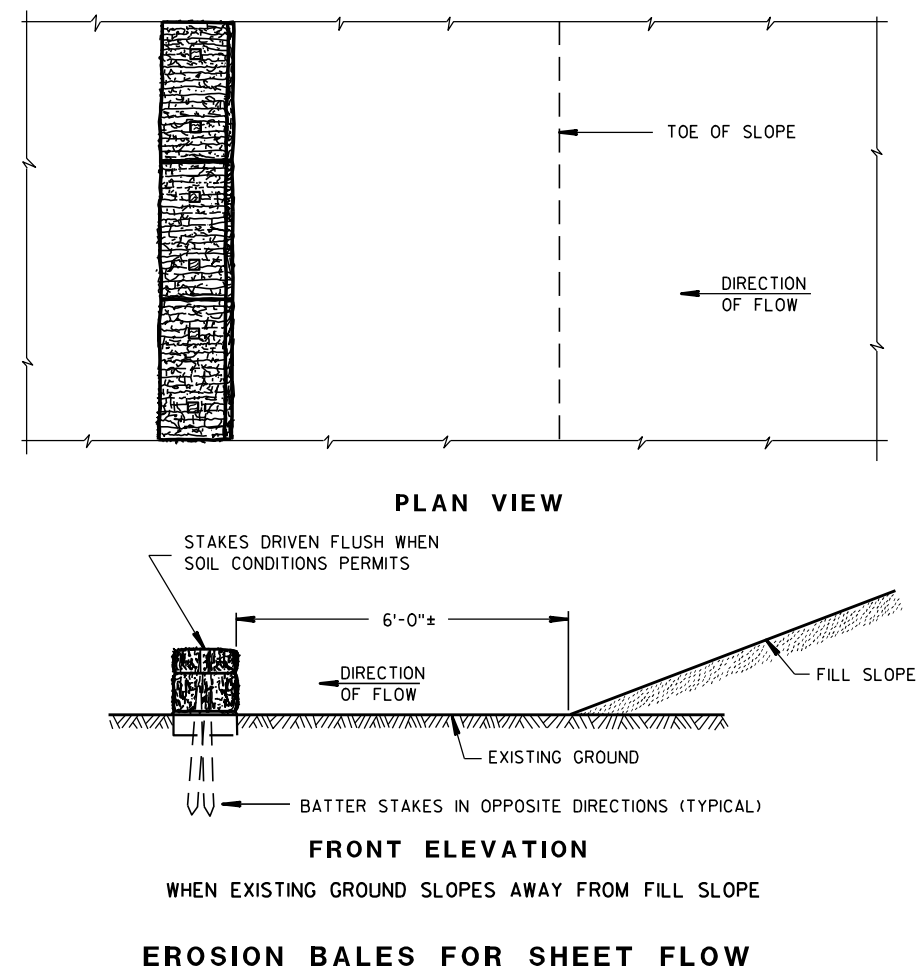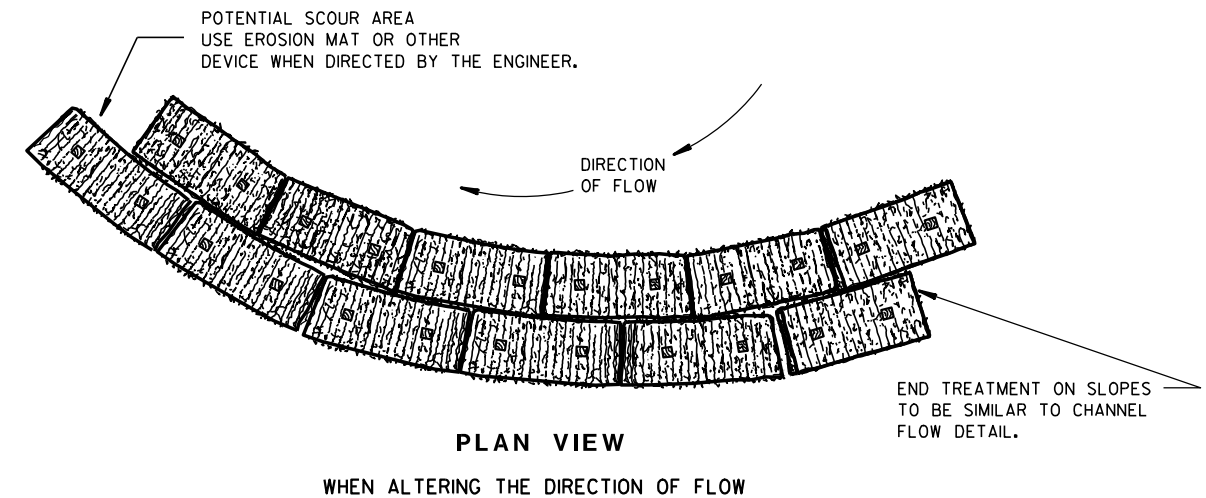
TYPICAL INSTALLATIONS OF
EROSION BALES / TEMPORARY
DITCH CHECKS

STATE OF WISCONSIN
DEPARTMENT OF TRANSPORTATION

APPROVED


6/04/02
DATE/S/ Beth Canestra
CHIEF ROADWAY DEVELOPMENT ENGINEER

FHWA

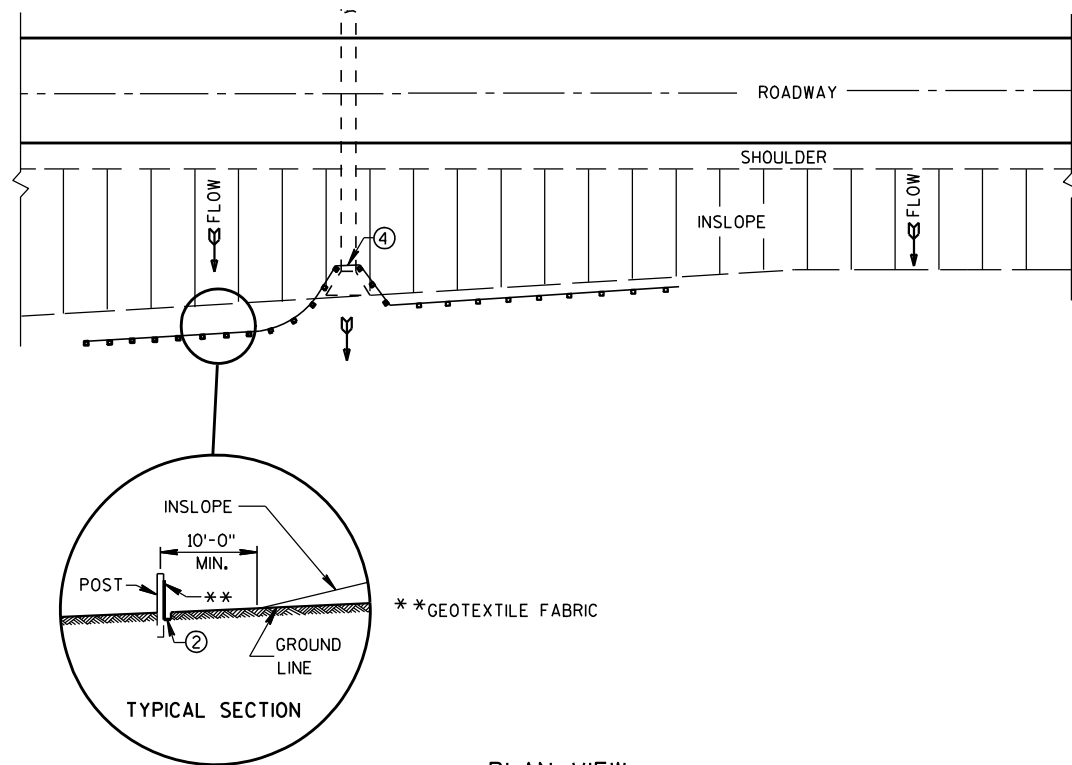


PLAN VIEW
TYPICAL APPLICATION OF SILT FENCE

NOTE: ADDITIONAL POST DEPTH OR TIE BACKS
MAY BE REQUIRED IN UNSTABLE SOILS

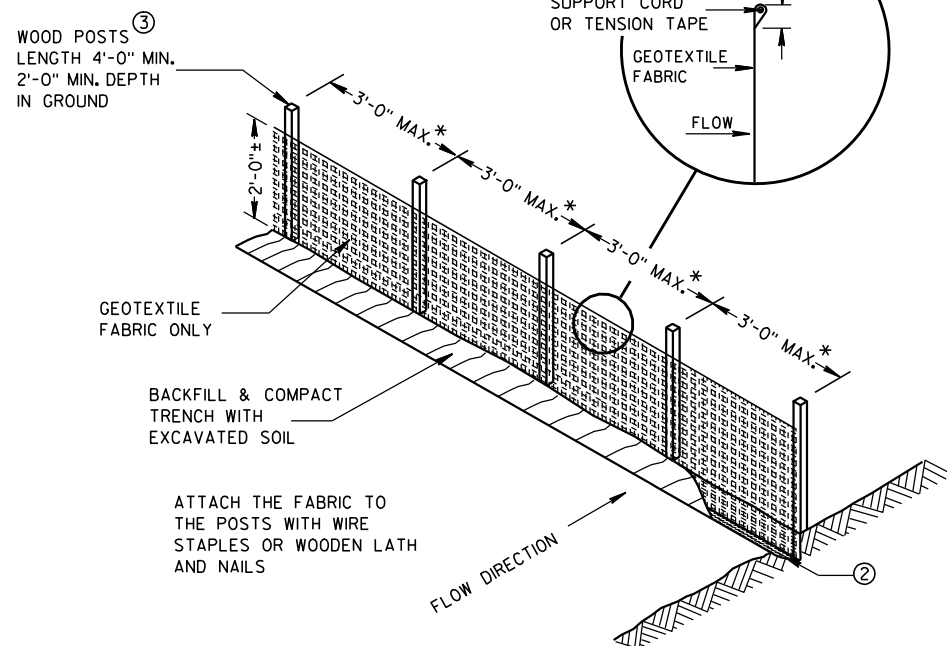


SILT FENCE

* NOTE: 8'-0" POST SPACING ALLOWED IF A
WOVEN GEOTEXTILE FABRIC IS USED.

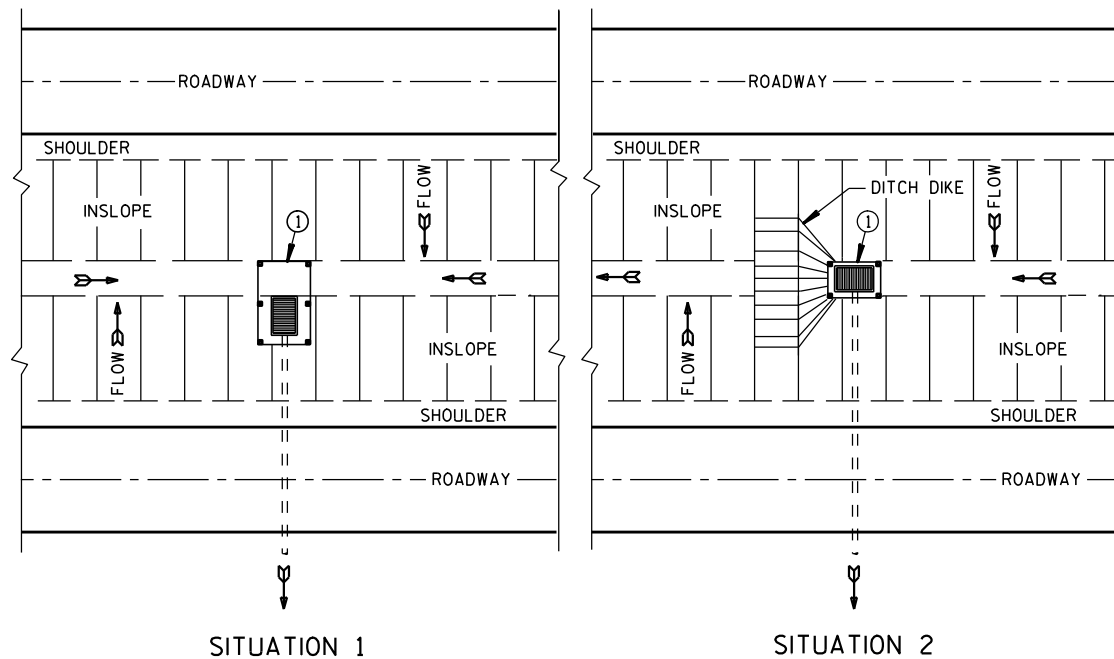

PLAN VIEW
SILT FENCE AT MEDIAN SURFACE DRAINS

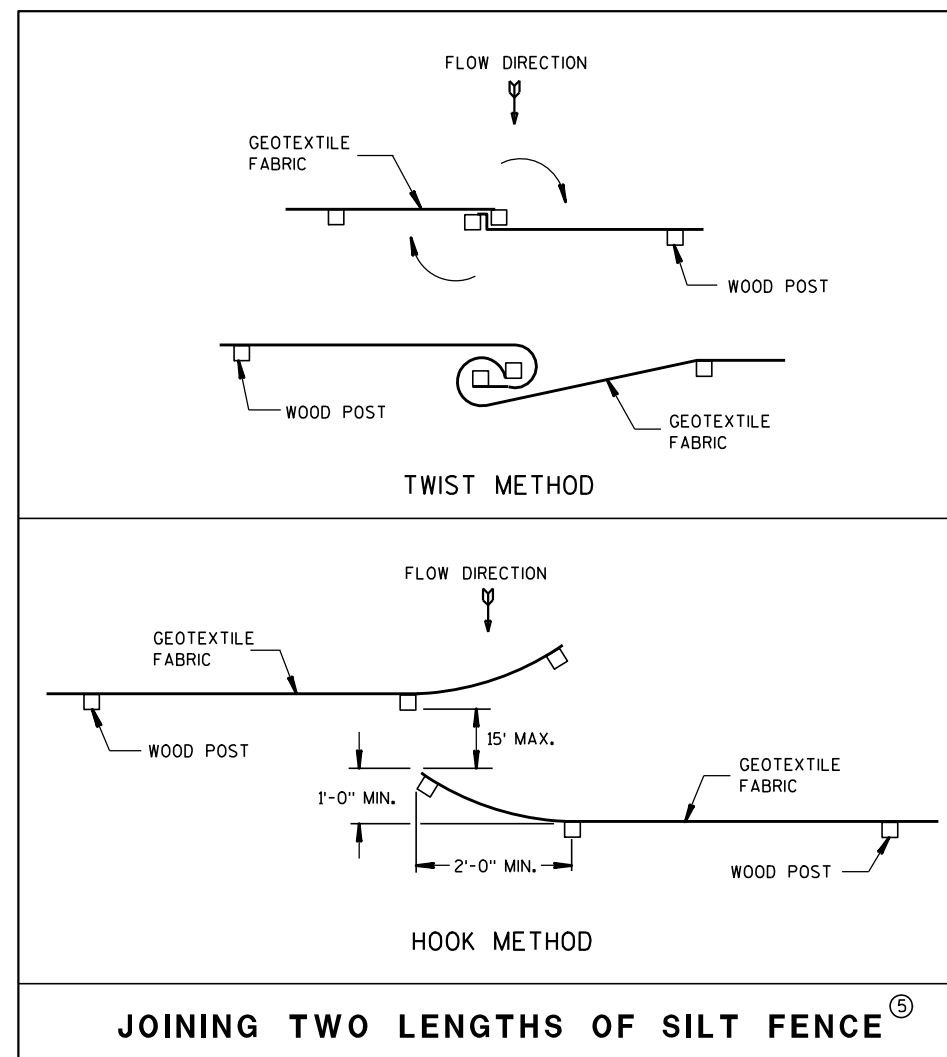


JOINING TWO LENGTHS OF SILT FENCE^⑤


GENERAL NOTES

DETAILS OF CONSTRUCTION NOT SHOWN ON THIS DRAWING SHALL CONFORM TO THE PERTINENT REQUIREMENTS OF THE STANDARD SPECIFICATIONS AND APPLICABLE SPECIAL PROVISIONS.

- ① HORIZONTAL BRACE REQUIRED WITH 2" X 4" WOODEN FRAME OR EQUIVALENT AT TOP OF POSTS.
- ② FOR MANUAL INSTALLATIONS THE TRENCH SHALL BE A MINIMUM OF 4" WIDE & 6" DEEP TO BURY AND ANCHOR THE GEOTEXTILE FABRIC. FOLD MATERIAL TO FIT TRENCH AND BACKFILL & COMPACT TRENCH WITH EXCAVATED SOIL.
- ③ WOOD POSTS SHALL BE A MINIMUM SIZE OF 1 1/8" X 1 1/8" OF OAK OR HICKORY.
- ④ SILT FENCE TO EXTEND ACROSS THE TOP OF THE PIPE.
- ⑤ CONSTRUCT SILT FENCE FROM A CONTINUOUS ROLL IF POSSIBLE BY CUTTING LENGTHS TO AVOID JOINTS. IF A JOINT IS NECESSARY USE ONE OF THE FOLLOWING TWO METHODS; A) OVERLAP THE END POSTS AND TWIST, OR ROTATE, AT LEAST 180 DEGREES, B) HOOK THE END OF EACH SILT FENCE LENGTH.

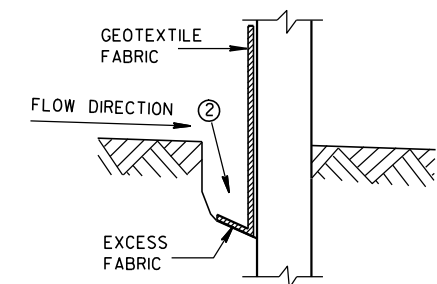

TRENCH DETAIL

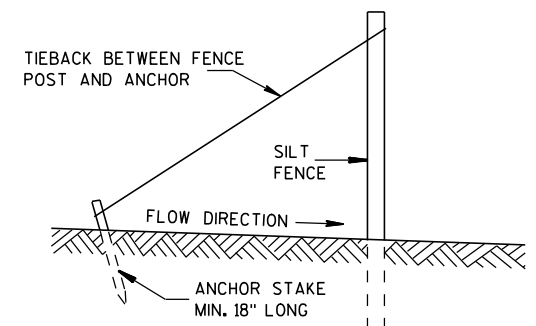

SILT FENCE TIE BACK
(WHEN REQUIRED BY THE ENGINEER)

SILT FENCE



STATE OF WISCONSIN
DEPARTMENT OF TRANSPORTATION

APPROVED

4-29-05
DATE

FHWA

/S/ Beth Cannestra
CHIEF ROADWAY DEVELOPMENT ENGINEER

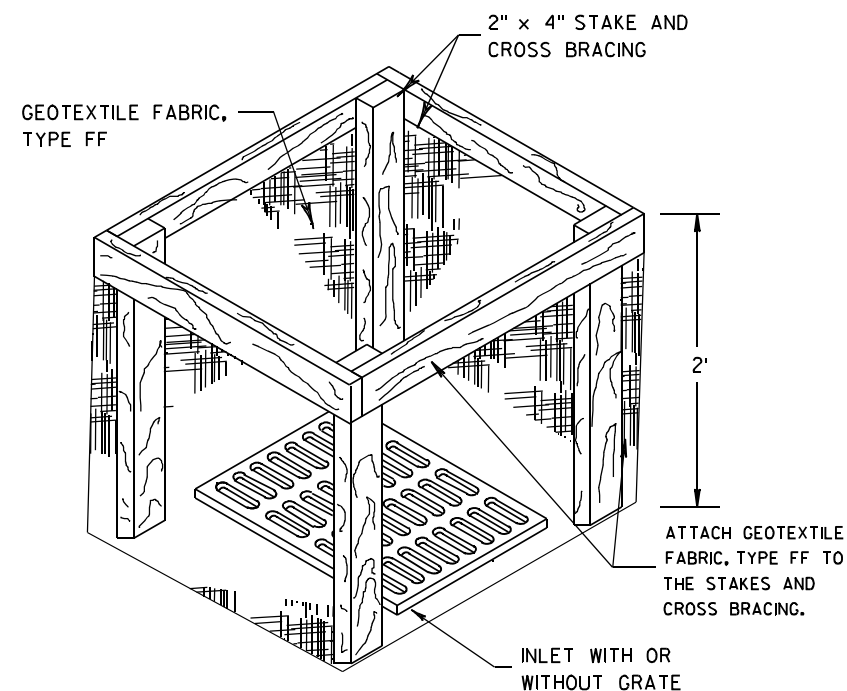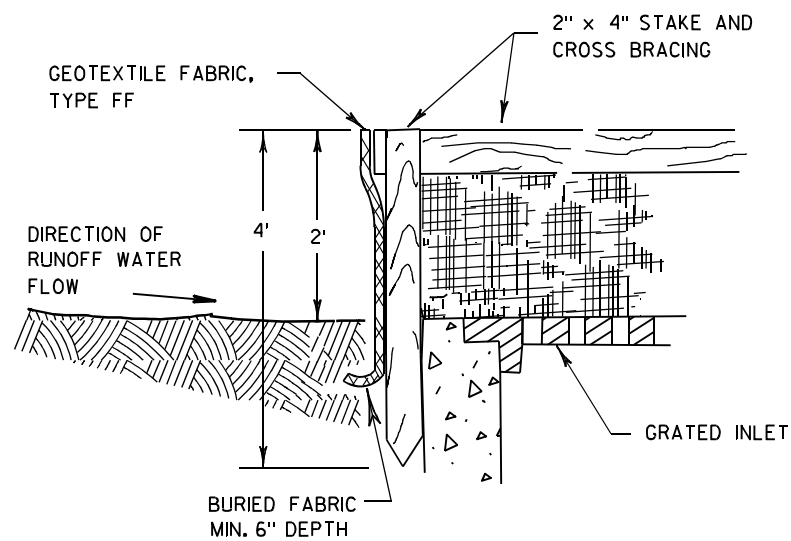

INLET PROTECTION, TYPE A


GENERAL NOTES

INLET PROTECTION DEVICES SHALL BE MAINTAINED OR REPLACED AT THE DIRECTION OF THE ENGINEER.

MANUFACTURED ALTERNATIVES APPROVED AND LISTED ON THE DEPARTMENT'S EROSION CONTROL PRODUCT ACCEPTABILITY LIST MAY BE SUBSTITUTED.


WHEN REMOVING OR MAINTAINING INLET PROTECTION, CARE SHALL BE TAKEN SO THAT THE SEDIMENT TRAPPED ON THE GEOTEXTILE FABRIC DOES NOT FALL INTO THE INLET. ANY MATERIAL FALLING INTO THE INLET SHALL BE REMOVED IMMEDIATELY.

- ① FINISHED SIZE, INCLUDING FLAP POCKETS WHERE REQUIRED, SHALL EXTEND A MINIMUM OF 10" AROUND THE PERIMETER TO FACILITATE MAINTENANCE OR REMOVAL.
- ② FOR INLET PROTECTION, TYPE C (WITH CURB BOX), AN ADDITIONAL 18" OF FABRIC IS WRAPPED AROUND THE WOOD AND SECURED WITH STAPLES. THE WOOD SHALL NOT BLOCK THE ENTIRE HEIGHT OF THE CURB BOX OPENING.
- ③ FLAP POCKETS SHALL BE LARGE ENOUGH TO ACCEPT WOOD 2X4.

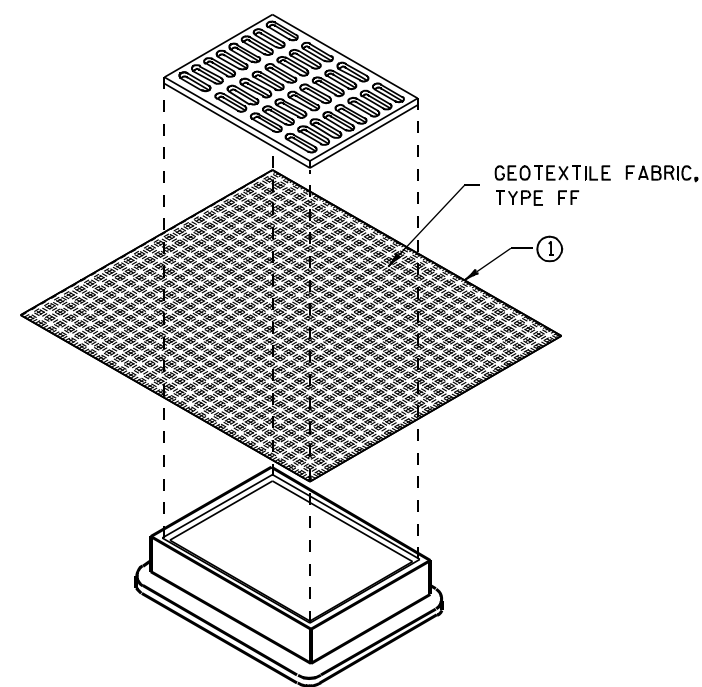

**INLET PROTECTION, TYPE B
(WITHOUT CURB BOX)**

(CAN BE INSTALLED IN ANY INLET WITHOUT A CURB BOX)

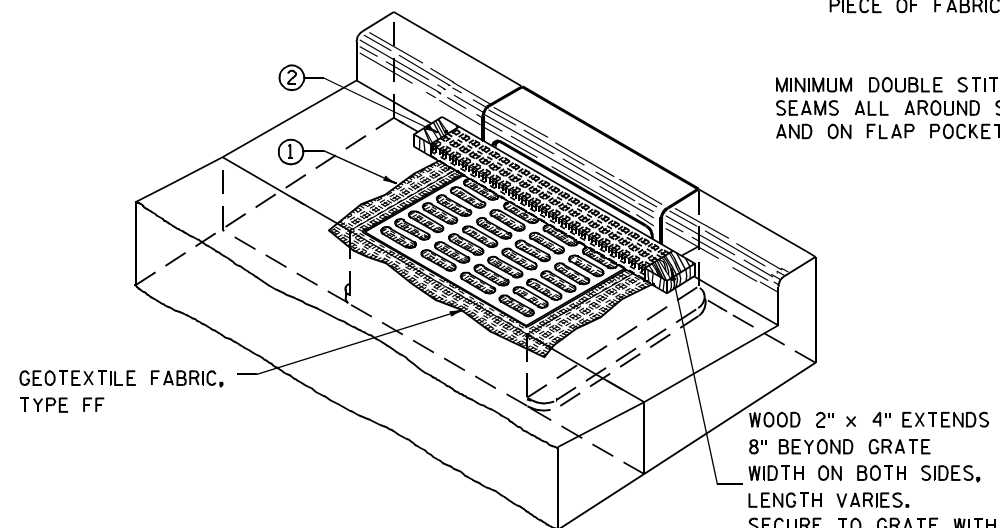

INLET PROTECTION, TYPE C (WITH CURB BOX)

INSTALLATION NOTES

TYPE B & C

TRIM EXCESS FABRIC IN THE FLOW LINE TO WITHIN 3" OF THE GRATE.


THE CONTRACTOR SHALL DEMONSTRATE A METHOD OF MAINTENANCE, USING A SEWN FLAP, HAND HOLDS OR OTHER METHOD TO PREVENT ACCUMULATED SEDIMENT FROM ENTERING THE INLET.

TYPE D

DO NOT INSTALL INLET PROTECTION TYPE D IN INLETS SHALLOWER THAN 30", MEASURED FROM THE BOTTOM OF THE INLET TO THE TOP OF THE GRATE.

TRIM EXCESS FABRIC IN THE FLOW LINE TO WITHIN 3" OF THE GRATE.

THE INSTALLED BAG SHALL HAVE A MINIMUM SIDE CLEARANCE, BETWEEN THE INLET WALLS AND THE BAG, MEASURED AT THE BOTTOM OF THE OVERFLOW HOLES, OF 3". WHERE NECESSARY THE CONTRACTOR SHALL CINCH THE BAG, USING PLASTIC ZIP TIES, TO ACHIEVE THE 3" CLEARANCE. THE TIES SHALL BE PLACED AT A MAXIMUM OF 4" FROM THE BOTTOM OF THE BAG.

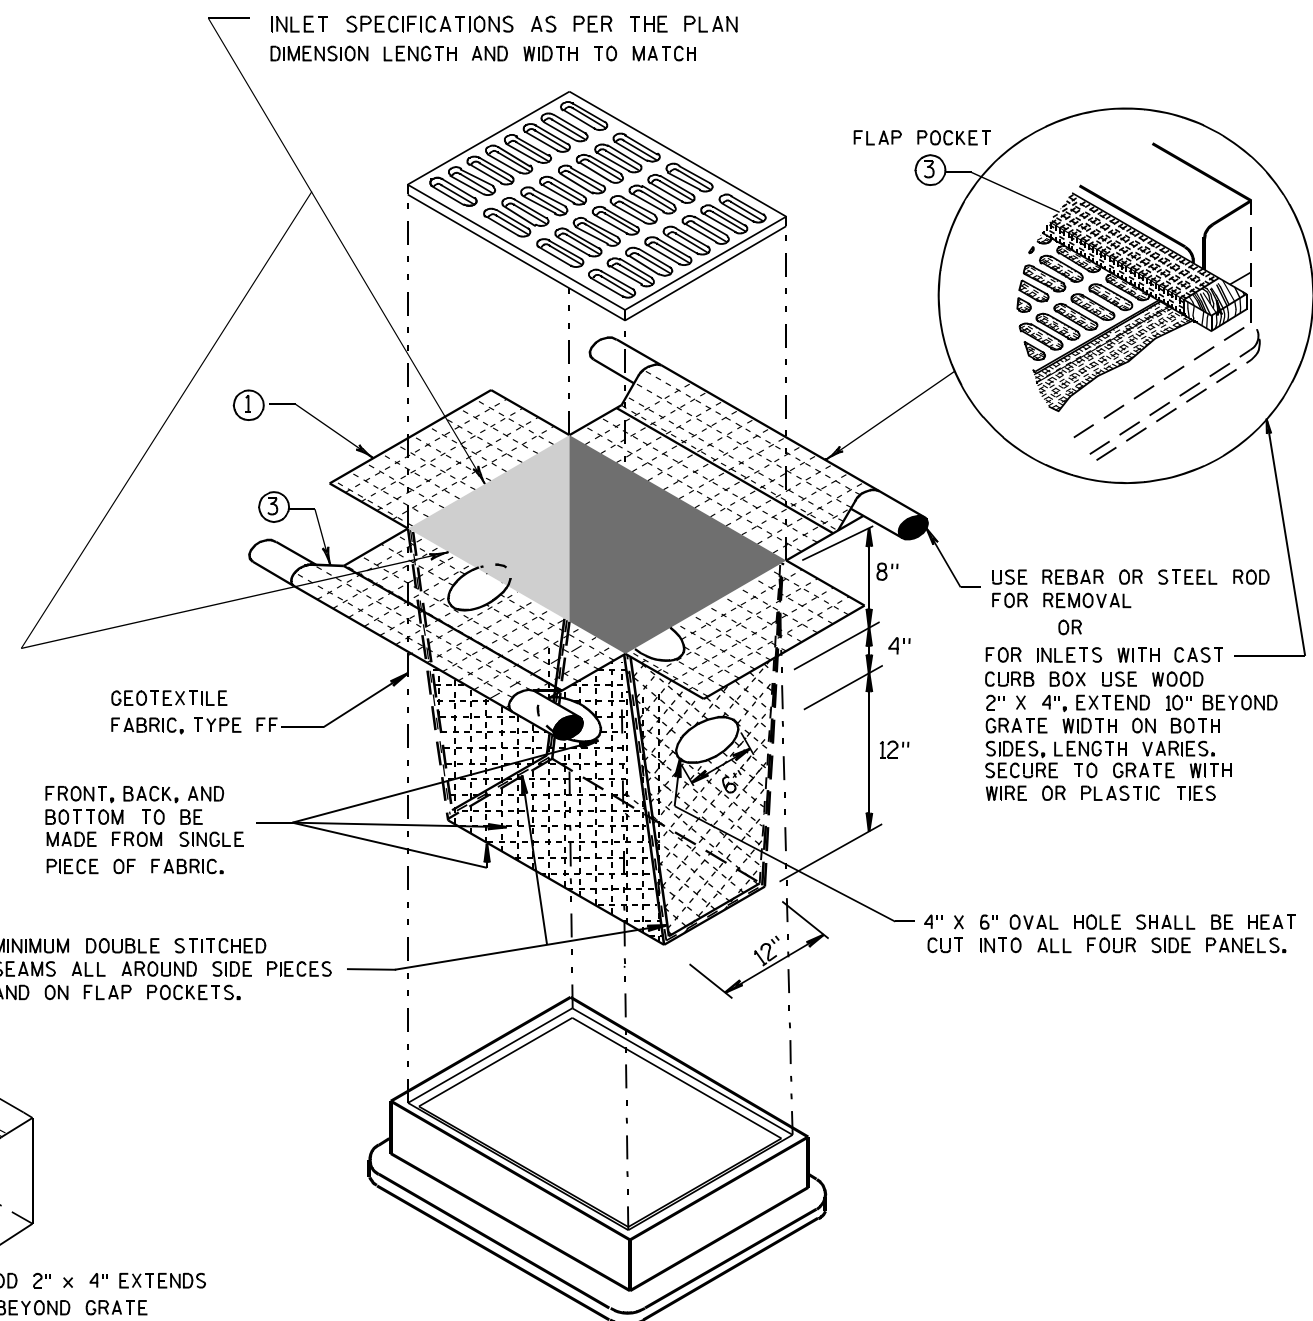


INLET PROTECTION, TYPE D

(CAN BE INSTALLED IN ANY INLET TYPE WITH OR WITHOUT A CURB BOX AS PER NOTE ②)

**INLET PROTECTION
TYPE A, B, C, AND D**

STATE OF WISCONSIN
DEPARTMENT OF TRANSPORTATION

APPROVED
10/16/02 /S/ Beth Cannestra
DATE
FHWA CHIEF ROADWAY DEVELOPMENT ENGINEER

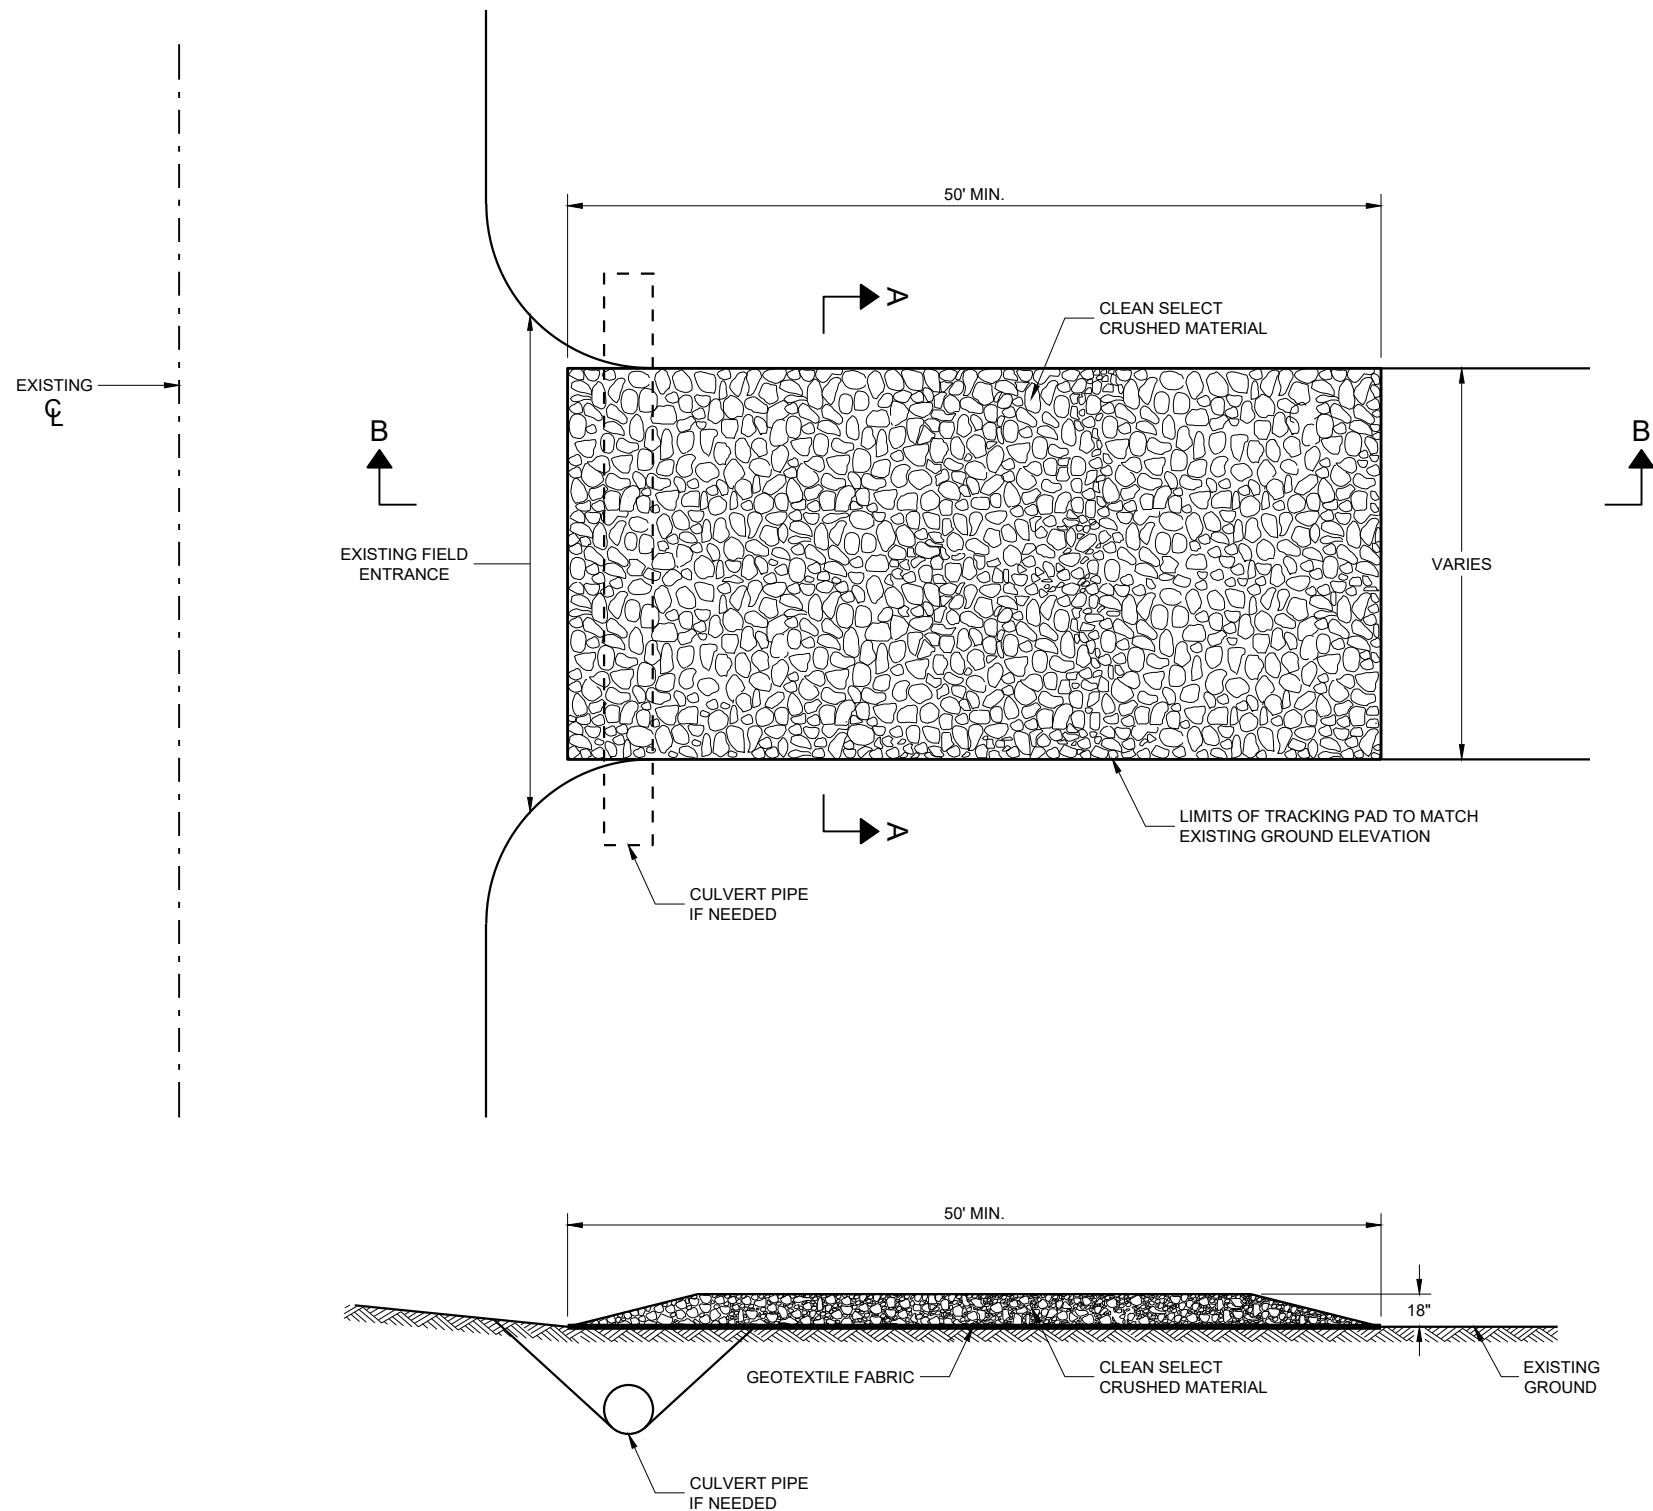

GENERAL NOTES

DETAILS OF CONSTRUCTION, MATERIALS AND WORKMANSHIP NOT SHOWN ON THIS DRAWING SHALL CONFORM TO THE PERTINENT REQUIREMENTS OF THE STANDARD SPECIFICATIONS AND THE APPLICABLE SPECIAL PROVISIONS.

TRACKING PAD SHALL BE INSPECTED DAILY. DEFICIENT AREAS SHALL BE REPAIRED OR REPLACED IMMEDIATELY.


TRACKING PAD TO BE REMOVED AFTER CONSTRUCTION IS COMPLETED.

TRACKING PAD SHALL BE THE FULL WIDTH OF THE EGRESS POINT.

SURFACE WATER MUST BE PREVENTED FROM PASSING THROUGH THE TRACKING PAD. FLOWS SHALL BE DIVERTED AWAY, AROUND OR CONVEYED UNDER THE TRACKING PAD.

CULVERT PIPE OR OTHER BMP USED TO DIVERT WATER AWAY, AROUND OR UNDER THE TRACKING PAD SHALL BE DESIGNED TO CONVEY THE 2 YEAR - 24 HOUR EVENT.

THE COST OF ADDITIONAL BMP TO DIVERT WATER ARE INCIDENTAL TO THE TRACKING PAD BID ITEM.

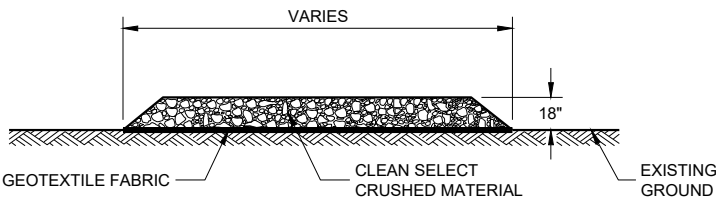

SECTION A - A

TRACKING PAD

STATE OF WISCONSIN
DEPARTMENT OF TRANSPORTATION

APPROVED


3/24/2011

DATE


/S/ Jerry H. Zogg

ROADWAY STANDARDS DEVELOPMENT
ENGINEER

FHWA

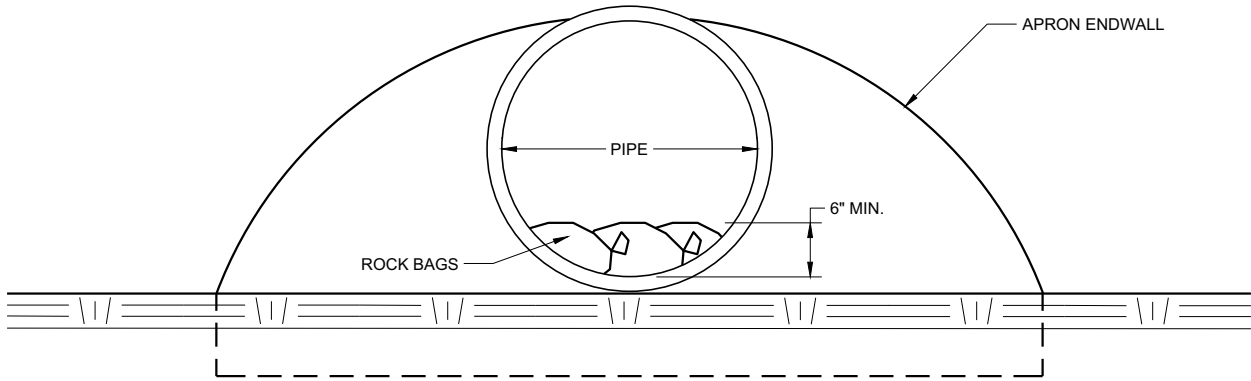

END VIEW

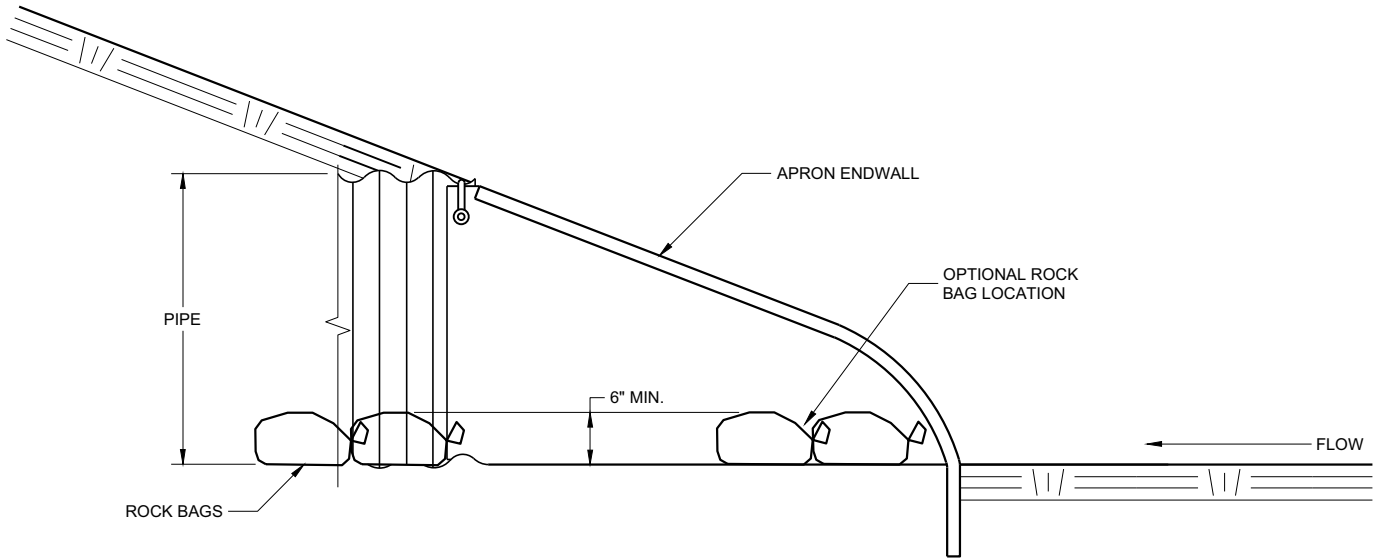


SIDE VIEW

CULVERT PIPE CHECK
(INSTALL ON INLET END ONLY)



CULVERT PIPE CHECK	
STATE OF WISCONSIN DEPARTMENT OF TRANSPORTATION	
APPROVED May 2019 DATE	/S/ Daniel Schave EROSION CONTROL ENGINEER
FHWA	

METAL APRON ENDWALLS												
PIPE DIA. (IN.)	MIN. THICK. (Inches)		DIMENSIONS (Inches)							APPROX. SLOPE		BODY
	STEEL	ALUM.	A (±1")	B (MAX.)	H (±1")	L (±1 1/2")	L1 ①	L2 ①	W (±2")			
12	.064	.060	6	6	6	21	12	17 1/2	24	2 1/2 to 1	1	1 Pc.
15	.064	.060	7	8	6	26	14	21 3/4	30	2 1/2 to 1	1	1 Pc.
18	.064	.060	8	10	6	31	15	28 1/4	36	2 1/2 to 1	1	1 Pc.
21	.064	.060	9	12	6	36	18	29 5/8	42	2 1/2 to 1	1	1 Pc.
24	.064	.075	10	13	6	41	18	37 1/4	48	2 1/2 to 1	1	1 Pc.
30	.079	.075	12	16	8	51	18	52 1/4	60	2 1/2 to 1	1	1 Pc.
36	.079	.105	14	19	9	60	24	59 3/4	72	2 1/2 to 1	2	Pc.
42	.109	.105	16	22	11	69	24	75 5/8	84	2 1/2 to 1	2	Pc.
48	.109	.105	18	27	12	78	24	81	90	2 1/4 to 1	3	Pc.
54	.109	.105	18	30	12	84	30	85 1/2	102	2 1/4 to 1	3	Pc.
60	.109x	.105x	18	33	12	87	—	—	114	2 to 1	3	Pc.
66	.109x	.105x	18	36	12	87	—	—	120	2 to 1	3	Pc.
72	.109x	.105x	18	39	12	87	—	—	126	2 to 1	3	Pc.
78	.109x	.105x	18	42	12	87	—	—	132	1 1/2 to 1	3	Pc.
84	.109x	.105x	18	45	12	87	—	—	138	1 1/2 to 1	3	Pc.
90	.109x	.105x	18	37	12	87	—	—	144	1 1/2 to 1	3	Pc.
96	.109x	.105x	18	35	12	87	—	—	150	1 1/2 to 1	3	Pc.

* EXCEPT CENTER PANEL
SEE GENERAL NOTES

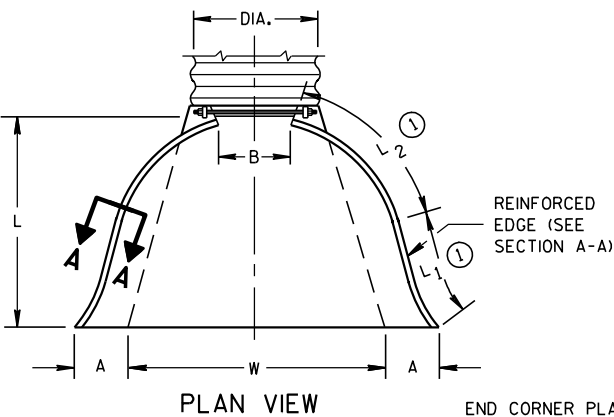



END CORNER PLATES MAY
BE FASTENED TO APRON
PROPER BY BOLTS, RIVETS,
OR RESISTANCE SPOT
WELDS WHICH WILL HOLD
THE SURFACES TIGHTLY
TOGETHER

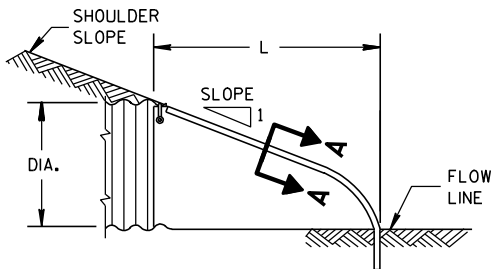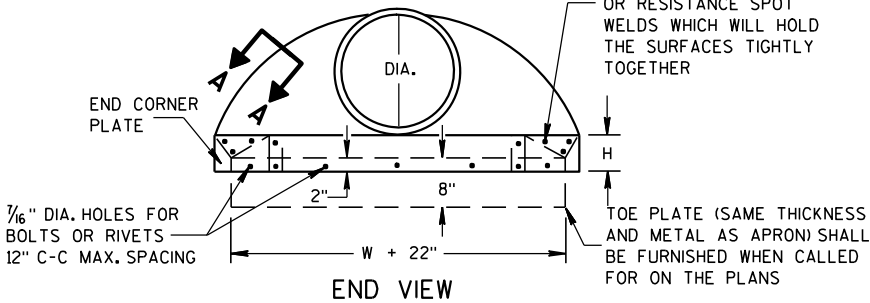


SIDE ELEVATION
METAL ENDWALLS

REINFORCED CONCRETE APRON ENDWALLS												
PIPE DIA. (IN.)	DIMENSIONS (Inches)							APPROX. SLOPE				
	T	A	B	C	D	E	G					
12	2	4	24	48 7/8	72 7/8	24	2	3 to 1				
15	2 1/4	6	27	46	73	30	2 1/4	3 to 1				
18	2 1/2	9	27	46	73	36	2 1/2	3 to 1				
21	2 3/4	9	36	37 1/2	73 1/2	42	2 3/4	3 to 1				
24	3	9 1/2	43 1/2	30	73 1/2	48	3	3 to 1				
27	3 1/4	10 1/2	49 1/2	24	73 1/2	54	3 1/4	3 to 1				
30	3 1/2	12	54	19 3/4	73 1/2	60	3 1/2	3 to 1				
36	4	15	63	34 3/4	97 3/4	72	4	3 to 1				
42	4 1/2	21	63	35	98	78	4 1/2	3 to 1				
48	5	24	72	26	98	84	5	3 to 1				
54	5 1/2	27	65	33 1/4-35	98 1/4-100	90	5 1/2	2 1/2 to 1				
60	6	30-35	60	39	99	96	5	2 to 1				
66	6 1/2	24-30	72-78	21-27	99	102	5 1/2	2 to 1				
72	7	24-36	78	21	99	108	6	2 to 1				
78	7 1/2	24-36	78	21	99	114	6 1/2	2 to 1				
84	8	36	90 1/2	21	111 1/2	120	6 1/2	1 1/2 to 1				
90	8 1/2	41	87 1/2	24	111 1/2	132	6 1/2	1 1/2 to 1				


* MINIMUM
** MAXIMUM

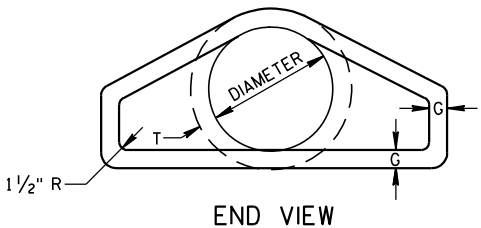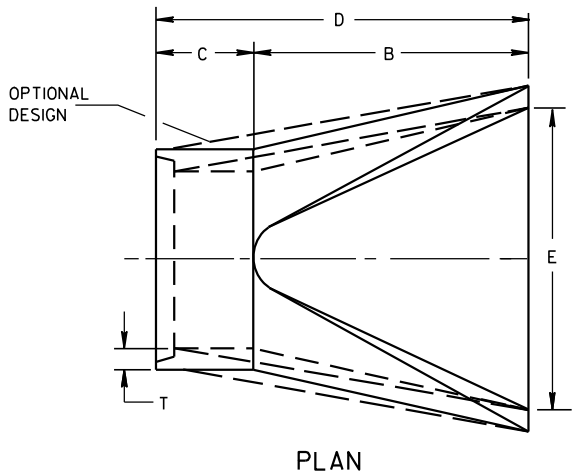





LONGITUDINAL SECTION
CONCRETE ENDWALLS

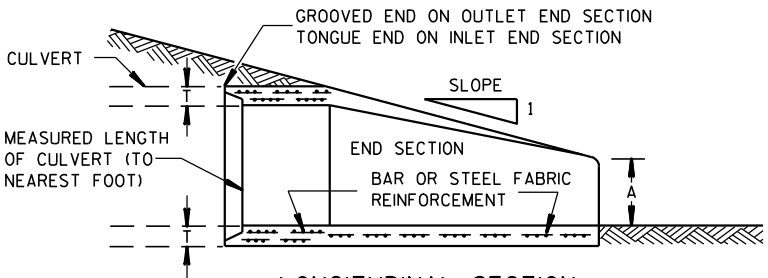

1" WIDE, 12 GA. (0.109"
THICK) GALVANIZED STRAP
WITH STANDARD 6" X 1/2"
BAND BOLT AND NUT

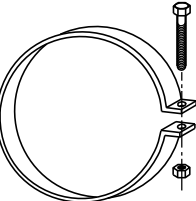

ALTERNATE FOR TYPE 1 CONNECTION
END SECTION CONNECTOR STRAP

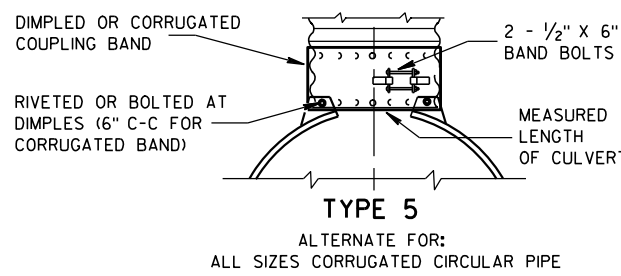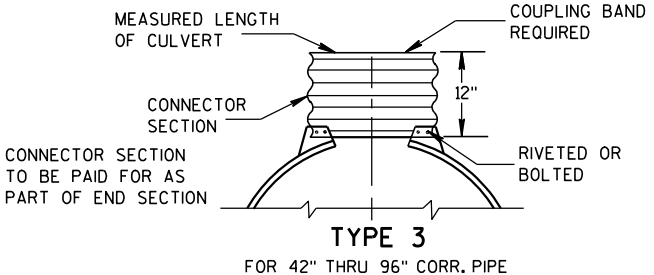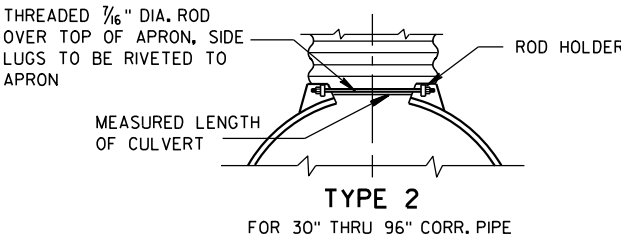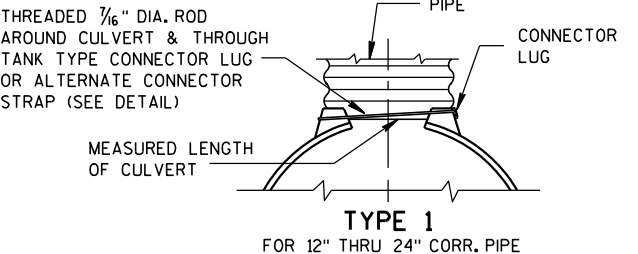


NOTE: DIMPLED BAND FITS OVER OUTSIDE OF ENDWALL,
AND CORRUGATED BAND FITS INSIDE ENDWALL.
DIMPLED BAND MAY BE USED WITH HELICALLY
CORRUGATED PIPE.

FOR CIRCUMFERENTIALLY CORRUGATED PIPE USE
ENDWALL CONNECTION DETAILS 1, 2, 3 OR 5
AS APPLICABLE.

FOR HELICALLY CORRUGATED PIPE USE ENDWALL
CONNECTION DETAILS 1, 2 OR 5.

FOR HELICALLY CORRUGATED PIPES WITH TWO
CIRCUMFERENTIAL CORRUGATIONS AT EACH END
USE ENDWALL CONNECTION DETAILS 1, 2 OR 3.

CONNECTION DETAILS

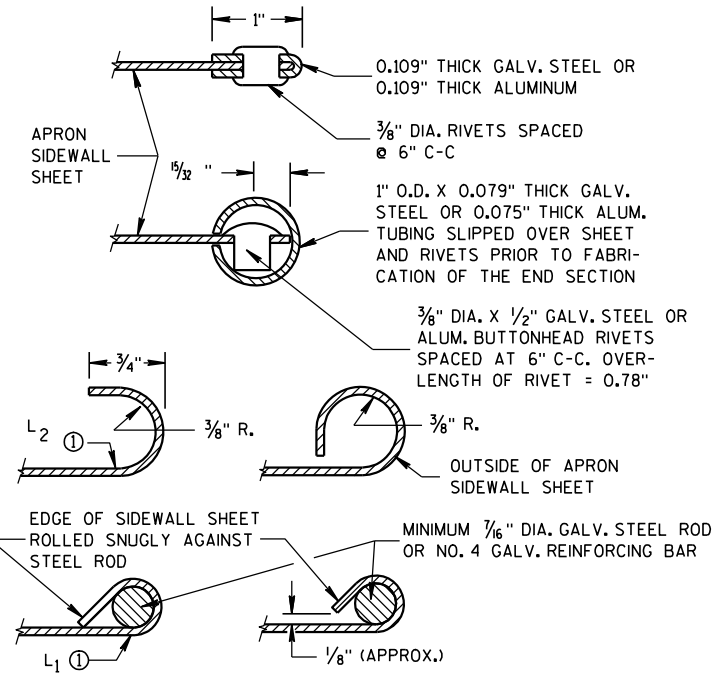

SECTION A-A

GENERAL NOTES

DETAILS OF CONSTRUCTION, MATERIALS AND WORKMANSHIP NOT SHOWN ON
THIS DRAWING SHALL CONFORM TO THE PERTINENT REQUIREMENTS OF THE
STANDARD SPECIFICATIONS AND THE APPLICABLE SPECIAL PROVISIONS.

CONCRETE CULVERT ENDWALLS MAY NOT BE USED WITH GALVANIZED STEEL
OR ALUMINUM CULVERT PIPE OR VISE VERSA. GALVANIZED STEEL OR
ALUMINUM ENDWALLS SHALL NORMALLY BE INSTALLED ON CULVERT PIPE
OF THE SAME METAL.

ALL THREE PIECE STEEL APRON ENDWALLS FOR 60" DIAMETER PIPE AND
LARGER SHALL HAVE 0.109" SIDES AND 0.138" CENTER PANELS. ALL
THREE PIECE ALUMINUM APRON ENDWALLS FOR 60" DIAMETER PIPE AND
LARGER SHALL HAVE 0.105" SIDES AND 0.134" CENTER PANELS. THE WIDTH
OF CENTER PANELS SHALL BE GREATER THAN 20 PERCENT OF THE PIPE
PERIMETER.

LAP SEAMS SHALL BE TIGHTLY JOINED BY GALVANIZED RIVETS OR BOLTS
FOR STEEL UNITS AND ALUMINUM RIVETS AND BOLTS FOR ALUMINUM UNITS.
FOR THE 60" THROUGH 96" DIAMETER APRON ENDWALL SIZES, THE REINFORCED
EDGES AND CENTER PANEL SEAMS SHALL BE FURTHER REINFORCED WITH
GALVANIZED STEEL OR ALUMINUM STIFFENER ANGLES. THE ANGLES SHALL BE
ATTACHED BY GALVANIZED NUTS AND BOLTS FOR STEEL UNITS AND ALUMINUM
NUTS AND BOLTS FOR ALUMINUM UNITS.


WHERE TWO OR MORE PIPES WITH APRON ENDWALLS ARE LAID ADJACENT
TO EACH OTHER, THEY SHALL BE SEPARATED BY A DISTANCE SUFFICIENT
TO PROVIDE A MINIMUM CLEARANCE OF 6 INCHES BETWEEN APRON ENDWALLS.

① FOR PIPE SIZES UP TO 60" DIAMETER, A 180° ROLLED EDGE MAY BE USED
INSTEAD OF STEEL ROD REINFORCEMENT. SEE SECTION A-A.

APRON ENDWALLS FOR
CULVERT PIPE


STATE OF WISCONSIN
DEPARTMENT OF TRANSPORTATION

APPROVED
11/30/94
DATE
/S/ Rory L. Rhinesmith
CHIEF ROADWAY DEVELOPMENT ENGINEER
FHWA

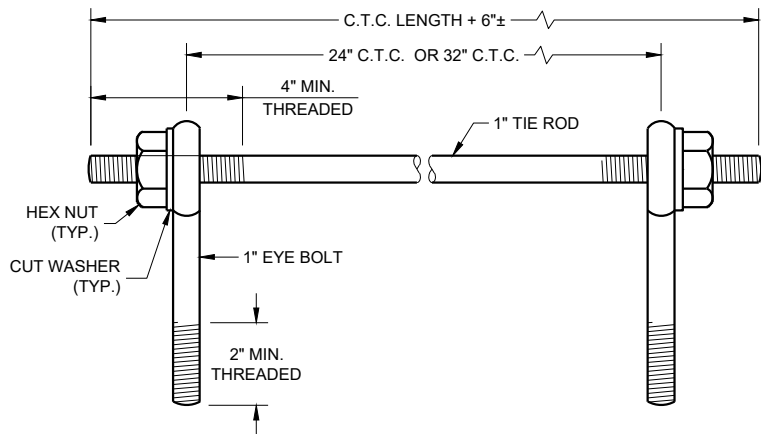

EYE BOLTS AND TIE ROD

EYE BOLT AND TIE ROD ASSEMBLY (ALTERNATE NO. 1)

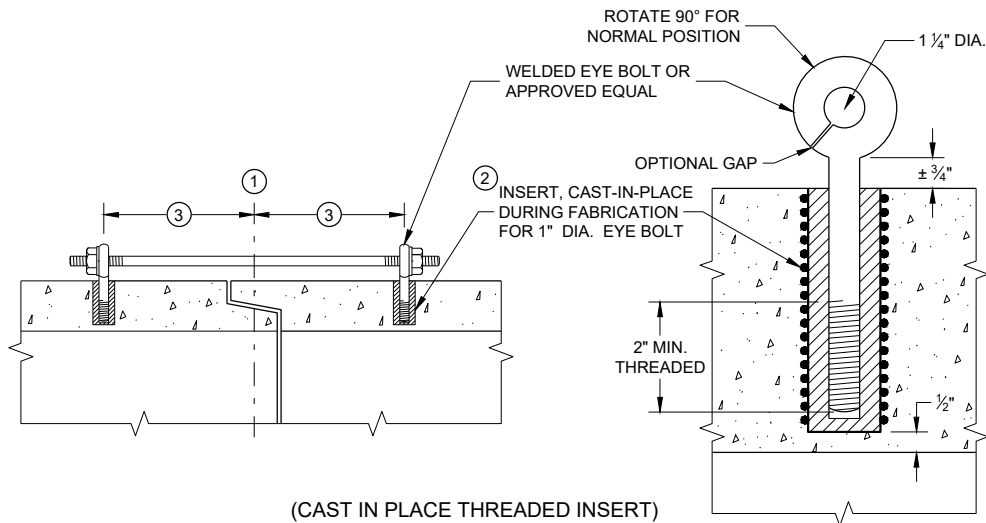

(CAST IN PLACE THREADED INSERT)

LONGITUDINAL SECTIONS

GENERAL NOTES


DETAILS OF CONSTRUCTION, MATERIALS, AND WORKMANSHIP NOT SHOWN ON THIS DRAWING SHALL CONFORM TO THE PERTINENT REQUIREMENTS OF THE STANDARD SPECIFICATIONS AND APPLICABLE SPECIAL PROVISIONS.

CONCRETE CULVERT AND STORM SEWER PIPE SHALL BE TIED TOGETHER IN THE MANNER ILLUSTRATED BY THIS DETAIL AT LOCATIONS DESIGNATED IN THE STANDARD SPECIFICATIONS AND THE PLAN. THE CONTRACTOR MAY USE EITHER ALTERNATE 1, 2 OR 3 FOR DRAINAGE STRUCTURES. ONLY ALTERNATE 1 AND 3 MAY BE USED FOR CATTLE PASSES, UNLESS OTHERWISE STATED IN THE CONTRACT. THE MATERIALS, FABRICATION AND WORK NECESSARY TO TIE THE PIPE BY THIS DETAIL WILL BE CONSIDERED INCIDENTAL TO THE PIPE AND APRON ENDWALLS IF REQUIRED.

DETAILED DRAWINGS FOR PROPOSED ALTERNATE DESIGNS FOR JOINT TIES SHALL BE SUBMITTED TO THE ENGINEER FOR APPROVAL.


JOINT TIES TO BE HOT-DIP GALVANIZED PER ASTM A 153.

- 1 CENTER LINE OF TONGUE AND GROOVE OR BELL AND SPIGOT JOINTS.
- 2 THE INSIDE OF THE THREADED INSERTS SHALL BE CLEAN TO ALLOW THE INSERTION OF THREADED EYE BOLTS.
- 3 HOLES SHALL BE CAST-IN-PLACE OR DRILLED PER THE APPLICABLE DETAIL, AND EQUAL DISTANCE FROM THE CENTERLINE OF THE JOINT.
- 4 BOLT PROJECTION INSIDE OF PIPE SHALL NOT EXCEED 2 INCHES.
- 5 OPENING TO BE ROD DIAMETER PLUS 1 INCH.
- 6 LENGTH ADEQUATE TO EXTEND TO WITHIN 1/2 INCH OF THE INNER SURFACE OF THE PIPE.
- 7 EYE BOLT LENGTH DETERMINED BY WALL THICKNESS, BELL THICKNESS AND BOLT PROJECTION INSIDE PIPE.

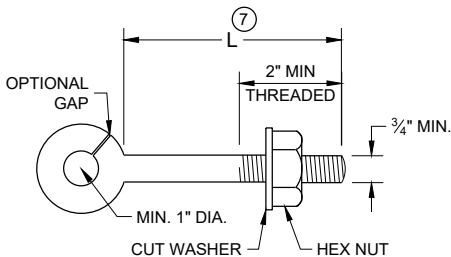


EYE BOLT 7

NOTE: TWO EYE BOLTS MAY BE USED WITH A 30" OR 38" LONG THREADED ROD IN LIEU OF THE 90° BENT TIE ROD.

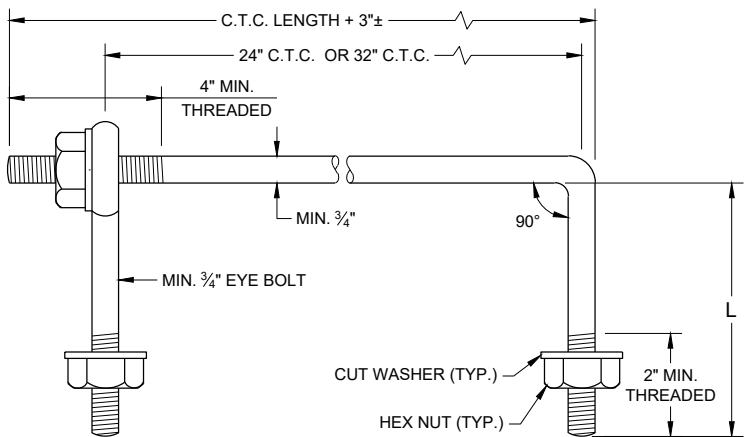

EYE BOLT AND TIE ROD

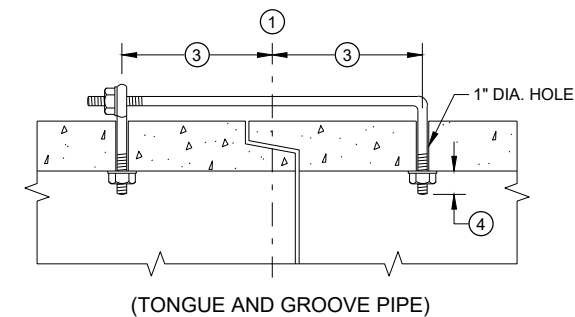


(TONGUE AND GROOVE PIPE)

LONGITUDINAL SECTION

(JOINT TIES FOR 18" TO 66" DIA. CONCRETE PIPE)

EYE BOLT AND TIE ROD ASSEMBLY (ALTERNATE NO. 2)

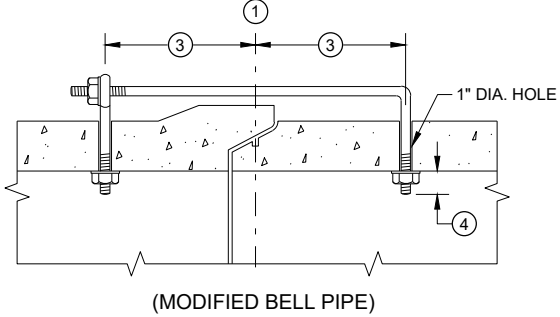


(MODIFIED BELL PIPE)


ADJUSTABLE TIE ROD TABLE

PIPE DIAMETER	TIE ROD DIAMETER	D	L ₁	N
12 - 60	5/8	5/8	5	1/2
66 - 84	3/4	3/4	5	1/2
90 - 144	1	1	7	1 1/16

DIMENSIONS SHOWN ARE IN INCHES

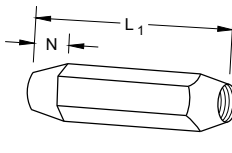


TAPERED

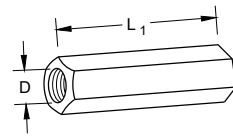


PLAIN

RIGHT AND LEFT THREADS
SLEEVE NUTS

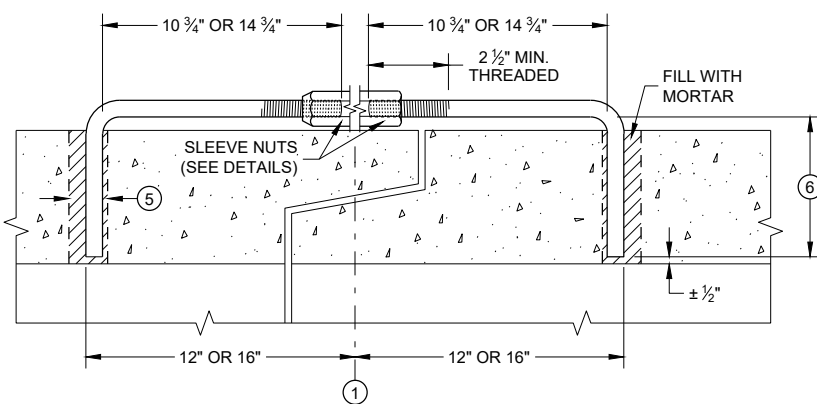


LONGITUDINAL SECTION

ADJUSTABLE TIE ROD (ALTERNATE NO. 3)

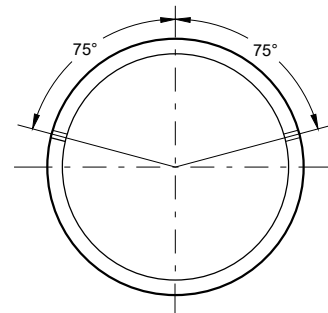

PLACEMENT OF (2) CAST-IN-PLACE INSERTS OR HOLES DURING FABRICATION FOR PIPE SECTIONS REQUIRING TIE RODS

TRANSVERSE SECTION

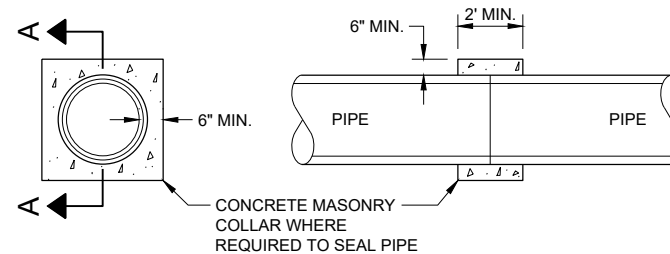


SECTION A - A

CONCRETE COLLAR DETAIL


JOINT TIES FOR CONCRETE PIPE AND CONCRETE COLLAR DETAIL

STATE OF WISCONSIN
DEPARTMENT OF TRANSPORTATION

APPROVED
November 2021 /S/ Rodney Taylor
DATE ROADWAY STANDARDS DEVELOPMENT
ENGINEER
FHWA

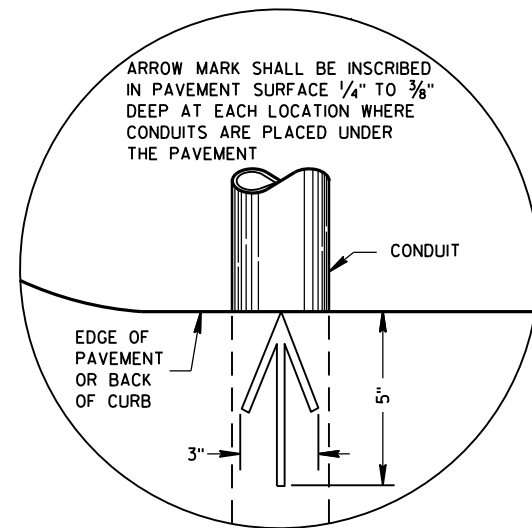

PLAN VIEW
ARROW MARK

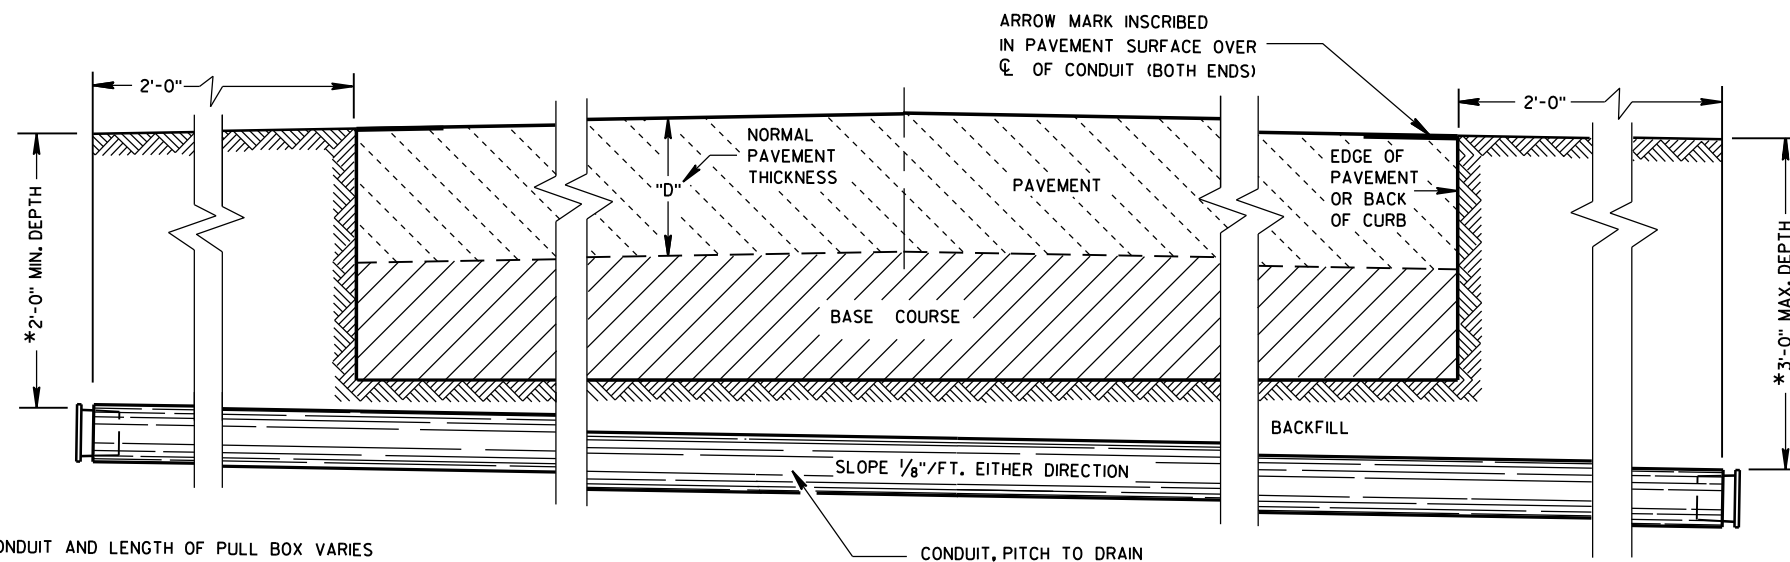

SIDE ELEVATION
DETAIL FOR CONDUIT UNDER PAVED HIGHWAYS

*DEPTH OF CONDUIT AND LENGTH OF PULL BOX VARIES WITH HEIGHT OF CURB USED. ALSO SEE PULL BOX S.D.D. 9B4

GENERAL NOTES

DETAILS OF CONSTRUCTION, MATERIALS AND WORKMANSHIP NOT SHOWN ON THIS DRAWING SHALL CONFORM TO THE PERTINENT REQUIREMENTS OF THE CONTRACT.

METALLIC (STANDARD SPECIFICATION 652.2.2) OR NONMETALLIC (STANDARD SPECIFICATION 652.2.3) CONDUIT SHALL BE FURNISHED AND PLACED AS SHOWN.

DEPTH OF CONDUIT INSTALLED BELOW THE TRAVELED WAY SHALL BE 24 INCHES MINIMUM AND 36 INCHES MAXIMUM.

DEPTH OF CONDUIT INSTALLED THAT IS NOT BELOW THE TRAVELED WAY SHALL BE 18 INCHES MINIMUM AND 36 INCHES MAXIMUM.

ANY EXCEPTION TO THE MAXIMUM DEPTH SHALL BE ONLY WITH THE WRITTEN APPROVAL OF THE ENGINEER.

THE TRENCH SHALL NOT BE BACKFILLED PRIOR TO INSPECTION OF THE CONDUIT.

ALL METALLIC CONDUIT RACEWAY ENDS SHALL BE REAMED AND THREADED.

ALL METALLIC CONDUIT IN WHICH WIRE OR CABLE IS TO BE INSTALLED SHALL BE BUSHED WITH APPROVED THREADED BUSHINGS BEFORE INSTALLATION OF THE WIRE OR CABLE.

ALL METALLIC CONDUITS IN WHICH WIRE OR CABLE IS NOT TO BE INSTALLED SHALL BE CAPPED WITH THREADED PROTECTIVE CAPS, AS APPROVED BY THE ENGINEER.

ALL NONMETALLIC CONDUIT SHALL BE CAPPED OR PLUGGED IMMEDIATELY AFTER INSTALLATION AND SHALL REMAIN CAPPED OR PLUGGED UNTIL WIRE/CABLES ARE INSTALLED.

NONMETALLIC CONDUITS IN WHICH WIRE OR CABLE IS NOT BEING INSTALLED SHALL REMAIN CAPPED OR PLUGGED.

BENDING OF PVC ELECTRICAL CONDUIT SHALL BE ACCOMPLISHED BY USING A BLANKET OR EMERSION TYPE TANK DESIGNED FOR THE PURPOSE OF BENDING PVC ELECTRICAL CONDUIT.

ALL CUT ENDS SHALL BE TRIMMED INSIDE AND OUTSIDE TO REMOVE ALL ROUGH EDGES ON NONMETALLIC CONDUIT. (SEE NEC 347.5)

WHEN REQUIRED TO CONNECT NONMETALLIC CONDUIT TO METALLIC CONDUIT, ONLY U.L. LISTED ADAPTER FITTINGS SHALL BE USED.

PRIOR TO CONDUIT ACCEPTANCE, CONDUIT CAPS OR PLUGS SHALL BE REMOVED, AND THE CAPS, PLUGS AND CONDUIT ENDS SHALL BE THOROUGHLY CLEANED AND THEN THE CAPS OR PLUGS REINSTALLED TO ENSURE THAT THE CAPS OR PLUGS CAN BE EASILY REMOVED IN THE FUTURE.

ALL CONDUIT BEING FURNISHED AND INSTALLED SHALL HAVE THE U.L. LABEL FIRMLY ATTACHED.

CONDUIT RUNS SHALL BE THE SAME SIZE OF CONDUIT FROM ONE END TO THE OTHER (FROM PULL BOX TO PULL BOX-OR-JUNCTION BOX TO JUNCTION BOX-OR-BASE TO BASE, ETC.).


TRACER WIRE SHALL BE INSTALLED AS STATED IN THE STANDARD SPECIFICATION, ITEM 652.3.1.1.

ALL CONDUIT RUNS SHALL BE STRAIGHT (WITHOUT BENDS) FROM PULL BOX TO PULL BOX, PULL BOX TO BASE AND BASE TO BASE AS SHOWN ON THE PLANS.


CONDUIT

STATE OF WISCONSIN
DEPARTMENT OF TRANSPORTATION


APPROVED
March, 2017 /S/ Ahmet Demirbilek
DATE STATE ELECTRICAL ENGINEER
FHWA

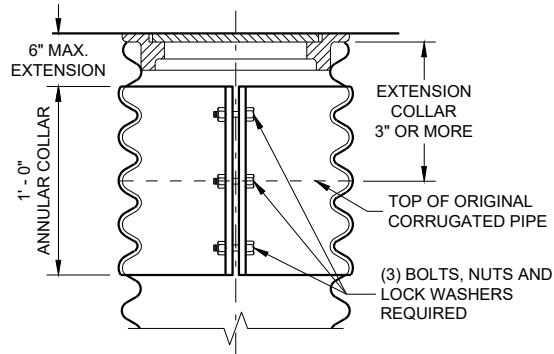


CORRUGATED PIPE EXTENDER

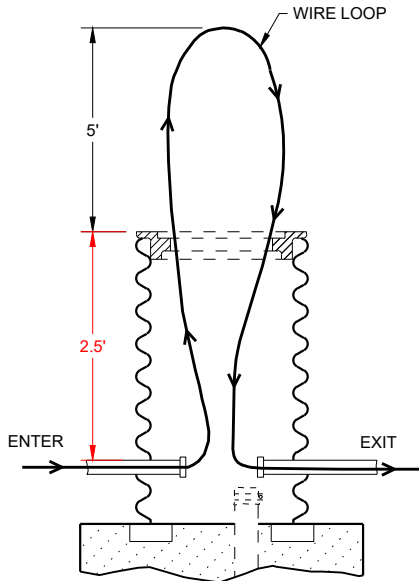


MEASUREMENT DETAIL FOR WIRE/CABLE IN THE PULL BOX

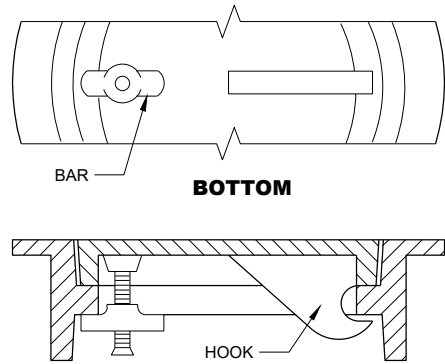


ALTERNATE COVER (LOCKING)
TIGHTENING BAR TYPE

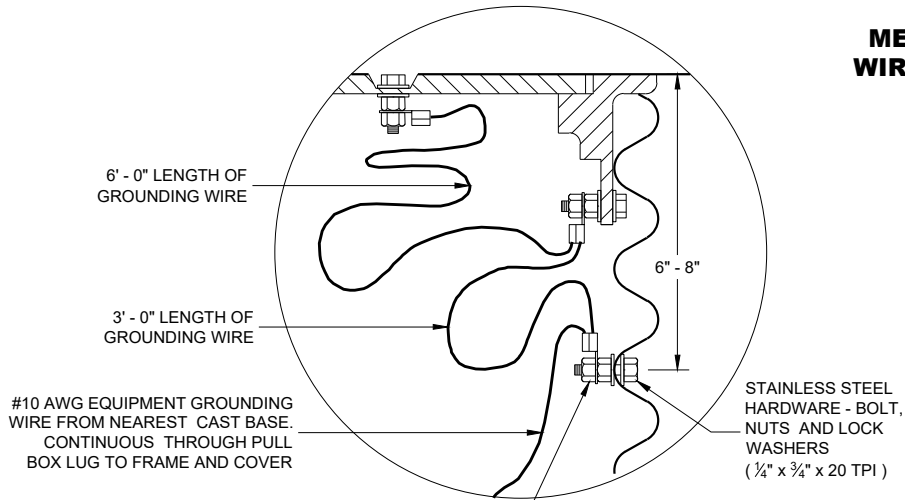


EQUIPMENT GROUNDING LUG AND LOCATION IN STEEL PULL BOXES

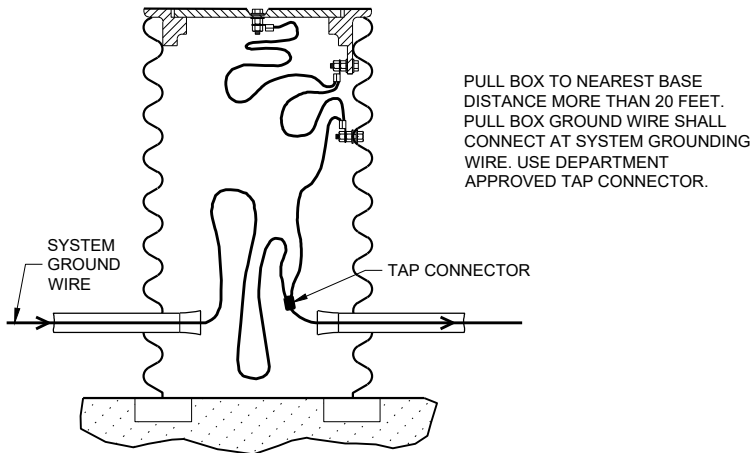

EQUIPMENT GROUNDING LUG AND LOCATION IN STEEL PULL BOXES

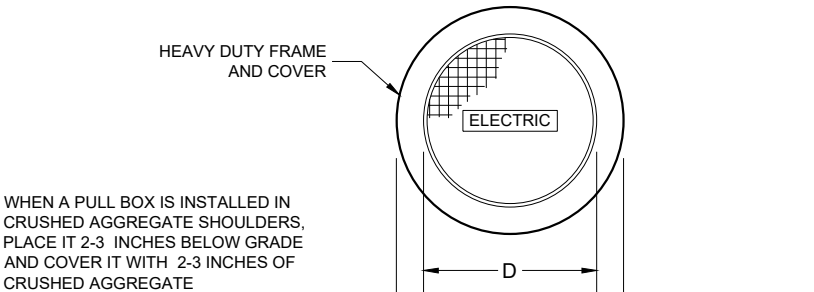

WHEN A PULL BOX IS INSTALLED IN CRUSHED AGGREGATE SHOULDERS, PLACE IT 2-3 INCHES BELOW GRADE AND COVER IT WITH 2-3 INCHES OF CRUSHED AGGREGATE

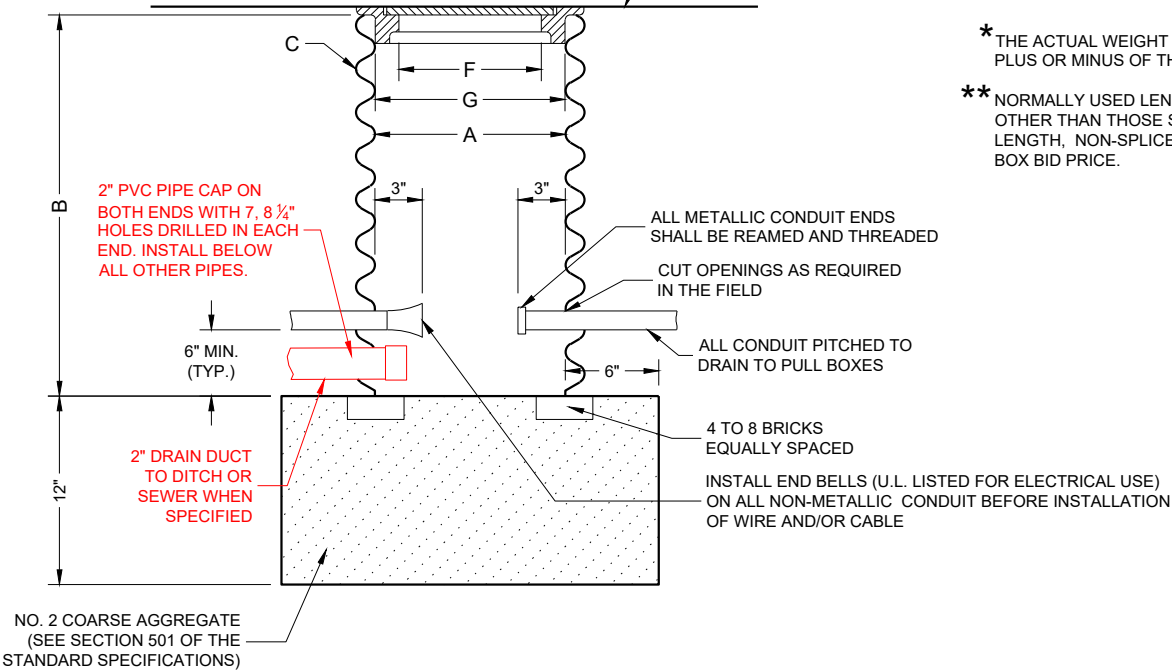

PULL BOX

GENERAL NOTES

DETAILS OF CONSTRUCTION, MATERIALS AND WORKMANSHIP NOT SHOWN ON THIS DRAWING SHALL CONFORM TO THE PERTINENT REQUIREMENTS OF THE CONTRACT.

ALL FRAMES AND COVERS SHALL BE HEAVY DUTY TYPE, SUITABLE FOR VEHICULAR TRAFFIC LOADS.

PULL BOXES LOCATED IN THE ROADWAYS SHALL HAVE LOCKING COVERS.

ENTRANCE HOLES INTO PULL BOXES SHALL BE CUT WITH A CIRCULAR HOLE SAW OR HYDRAULIC CONDUIT PUNCH. HOLE SIZE SHALL BE THE OUTSIDE DIAMETER OF THE CONDUIT THAT IS TO FIT IN THE OPENING PLUS NO MORE THAN 1/4".

THE CONTRACTOR SHALL NOT INSTALL WIRE IN ANY PULL BOX UNTIL ITS INSTALLATION HAS BEEN INSPECTED AND ACCEPTED BY THE ENGINEER.

GROUNDING LUGS (MECHANICAL CONNECTORS) SHALL BE U.L. LISTED AND APPROVED FOR USE WITH COPPER WIRE.

ALL METALLIC CONDUIT IN WHICH WIRE AND/OR CABLE IS TO BE INSTALLED, SHALL BE BUSHED BEFORE INSTALLATION OF THE WIRE AND/OR CABLE.

WHEN PULL BOXES ARE INSTALLED FOR FUTURE USE, DO NOT INSTALL THE EQUIPMENT GROUNDING LUG. THE EQUIPMENT GROUNDING LUG, THE EQUIPMENT GROUNDING ELECTRODE AND THE EQUIPMENT GROUNDING CONDUCTOR SHALL BE REQUIRED AND INSTALLED UNDER A FUTURE WIRING CONTRACT.

TABLE OF NOMINAL DIMENSIONS AND WEIGHTS

DIMENSION IN INCHES		CORRUGATED STEEL PIPE								
PIPE DIAMETER (INSIDE)	A	12	12	12	18	18	18	24	24	24
PIPE LENGTH**	B	24	30	36	24	30	36	36	42	48
WALL THICKNESS	C	0.064	0.064	0.064	0.064	0.064	0.064	0.064	0.064	0.064
COVER	D	10 1/4	10 1/4	10 1/4	16 1/4	16 1/4	16 1/4	22 1/4	22 1/4	22 1/4
FRAME	E	14 1/2	14 1/2	14 1/2	20 1/2	20 1/2	20 1/2	26 1/2	26 1/2	26 1/2
FRAME	F	8 1/2	8 1/2	8 1/2	14 1/2	14 1/2	14 1/2	20 1/2	20 1/2	20 1/2
FRAME	G	11 1/2	11 1/2	11 1/2	17 1/2	17 1/2	17 1/2	23 1/2	23 1/2	23 1/2
WEIGHT IN POUNDS*										
FRAME AND COVER		60	60	60	110	110	110	155	155	155

* THE ACTUAL WEIGHT OF THE MANHOLE FRAME AND COVER MAY VARY WITHIN 5 PERCENT PLUS OR MINUS OF THE WEIGHTS SHOWN.

** NORMALLY USED LENGTHS. THE PROJECT ENGINEER SHALL DETERMINE IF PIPE LENGTHS, OTHER THAN THOSE SPECIFIED, SHALL BE USED, TO A MAXIMUM OF 48" (CONTINUOUS LENGTH, NON-SPLICED). THE ADDITIONAL LENGTH SHALL BE INCIDENTAL TO THE PULL BOX BID PRICE.


PULL BOX

STATE OF WISCONSIN
DEPARTMENT OF TRANSPORTATION

APPROVED
May 2022 /S/ Ahmet Demirelek
DATE STATE ELECTRICAL ENGINEER

FHWA

FORM DEPTH SHALL BE NO MORE THAN 6" BELOW GRADE ON THE LOWER SIDE OF BASE

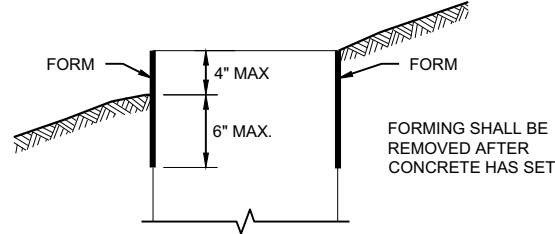

FORMING DETAIL

QUANTITY REQUIREMENTS	CONCRETE BASE TYPE		
	1	2	5 & 6
APPROX. CUBIC YARDS OF CONCRETE	0.40	0.57	0.40
LBS. OF HOOP BAR STEEL	NONE	23	16
LBS. OF VERTICAL BAR STEEL	NONE	60	18

DETAILS OF CONSTRUCTION, MATERIALS AND WORKMANSHIP NOT SHOWN ON THIS DRAWING SHALL CONFORM TO THE PERTINENT REQUIREMENTS OF THE CONTRACT.

BASES SHALL BE EXCAVATED BY USE OF A CIRCULAR AUGER.

TOP SURFACES OF CONCRETE BASES SHALL BE TROWEL FINISHED SMOOTH AND LEVEL.

CONDUIT SIZES AND LOCATIONS SHALL BE SHOWN ON THE PLANS

THE FINAL OR TERMINATING CONCRETE BASE IN A CONDUIT RUN SHALL HAVE A 6" EXIT STUB INSTALLED FOR FUTURE CABLING USE. THE EXIT STUB SHALL BE SIZED AS USED THROUGHOUT THE CONDUIT RUN AS SHOWN AT THE ENTRANCE OF THE BASE.

ENDS OF CONDUIT INSTALLED BELOW GRADE FOR FUTURE USE SHALL BE CAPPED IF METALLIC OR PLUGGED IF NON-METALLIC.

MINIMUM BENDING RADIUS OF CONDUIT IS EQUAL TO 6X THE DIAMETER.

CONDUIT HEIGHT ABOVE CONCRETE BASES SHALL BE 1 INCH. ALL METALLIC CONDUIT ENDS SHALL BE REAMED AND THREADED.

ALL CONDUIT ENDS AT THE TOP OF CONCRETE BASES SHALL BE CAPPED IF METALLIC OR PLUGGED IF NON-METALLIC IMMEDIATELY AFTER PLACEMENT AND BEFORE CONCRETE IS POURED. CONDUITS IN WHICH WIRE OR CABLE IS NOT INSTALLED SHALL REMAIN CAPPED OR PLUGGED.

GENERAL NOTES

BELL ENDS SHALL BE INSTALLED ON ALL PVC CONDUIT EXPOSED AT THE TOP OF CONCRETE BASES BEFORE INSTALLATION.

WHEN REQUIRED TO CONNECT NON-METALLIC CONDUIT TO METALLIC CONDUIT, ONLY ADAPTER FITTINGS, U.L. LISTED FOR ELECTRICAL USE, SHALL BE USED.

IF A BASE REQUIRES A DEEP FORM BECAUSE OF LOOSE DIRT OR FILL, THE FORM SHALL BE REMOVED BEFORE BACKFILLING AROUND THE BASE. BACKFILL SHALL BE TAMPED TIGHT AGAINST THE BARE CONCRETE BASE IN LAYERS OF 1 FOOT OR LESS.

A NO. 4 AWG STRANDED COPPER EQUIPMENT GROUNDING CONDUCTOR SHALL BE EXOTHERMICALLY WELDED TO THE EQUIPMENT GROUNDING ELECTRODE (GROUND ROD) FOR TYPE 2, TYPE 5 AND TYPE 6 BASES.

THE EQUIPMENT GROUNDING CONDUCTOR SHALL BE FURNISHED AND INSTALLED TO ENTER ALL BASE TYPES THROUGH A 1 INCH CONDUIT INSTALLED FOR GROUNDING PURPOSES, LEAVING A 4 FOOT COIL OF WIRE ABOVE THE CONCRETE BASE. THE EQUIPMENT GROUNDING CONDUCTOR SHALL BE NEATLY COILED AND THE COILS TIED TOGETHER.

ANCHOR RODS SHALL BE THREADED 12" IN LENGTH ON EACH END OF THE ROD. ANCHOR RODS SHALL BE MANUFACTURED IN ACCORDANCE WITH SECTION 654.2.1 OF THE STANDARD SPECIFICATIONS.

WASHERS AND LOCK WASHERS ARE REQUIRED ON ALL ANCHOR RODS.

WHEN ANCHOR RODS USING THE ALTERNATE "L" BEND ARE FURNISHED, THE 4 INCH "L" BEND SHALL BE IN ADDITION TO THE SPECIFIED ANCHOR ROD BAR LENGTH. THE "L" BEND SHALL NOT BE THREADED.


ANCHOR RODS SHALL BE INSTALLED WITH MISALIGNMENTS OF LESS THAN 1:40 FROM VERTICAL.

WELDING OF THE ANCHOR RODS TO THE CAGE IS UNACCEPTABLE. TIE WIRES SHALL BE USED.

BAR STEEL REINFORCEMENT SHALL BE COATED WITH POWDERED EPOXY RESIN IN ACCORDANCE WITH SECTION 505 OF THE STANDARD SPECIFICATIONS (LATEST EDITION).


- 1 THE MINIMUM DEPTH OF CONDUIT EXITING THE CONCRETE BASE AND INSTALLED BELOW THE TRAVELED WAY SHALL BE 24 INCHES. THE MINIMUM DEPTH OF CONDUIT EXITING THE CONCRETE BASE THAT IS NOT INSTALLED BELOW THE TRAVELED WAY SHALL BE 18 INCHES. THE MAXIMUM DEPTH OF ALL CONDUIT SHALL BE 36 INCHES EXCEPT WITH WRITTEN APPROVAL OF THE ENGINEER.
- 2 (4) 1" DIA. X 3' - 6" ANCHOR RODS.
- 3 (4) 1" DIA. X 5' - 0" ANCHOR RODS.
- 4 (6) NO. 6 X 6' - 8" BAR STEEL REINFORCEMENT.
- 5 (7) NO. 4 X 5' - 1" BAR STEEL REINFORCEMENT @ 1' - 0" C - C.
- 6 (4) 1" DIA. X 3' - 6" ANCHOR RODS.
- 7 (6) NO. 4 X 4' - 8" BAR STEEL REINFORCEMENT.
- 8 (5) NO. 4 X 5' - 1" BAR STEEL REINFORCEMENT @ 1' - 0" C - C.
- 9 EXOTHERMIC CONNECTION TO EQUIPMENT GROUNDING CONDUCTOR
- 10 5/8" DIA. X 8' - 0" COPPERCLAD EQUIPMENT GROUNDING ELECTRODE REQUIRED
- 11 ANY ANCHOR ROD PROJECTION SHORTER THAN 2 3/4" OR LONGER THAN 3 1/2" SHALL REQUIRE THE BASE TO BE REMOVED AND REPLACED AT THE CONTRACTOR'S EXPENSE.
- 12 FOR NON - BREAKAWAY INSTALLATIONS, 4 1/2" ± ANCHOR ROD PROJECTION WITH THE USE OF LEVELING NUTS. RODENT SCREEN REQUIRED.

HALF SECTION IN UNPAVED AREA

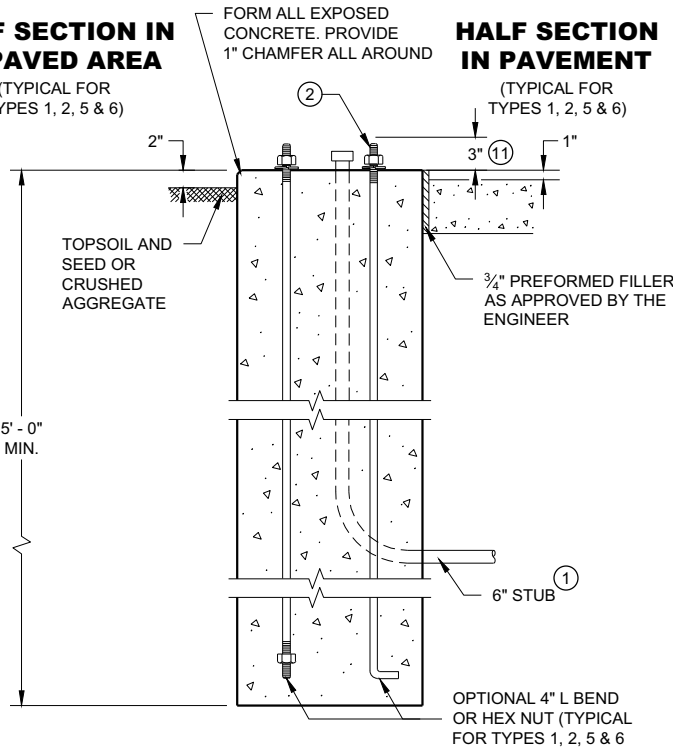


TYPE 1

HALF SECTION IN PAVEMENT

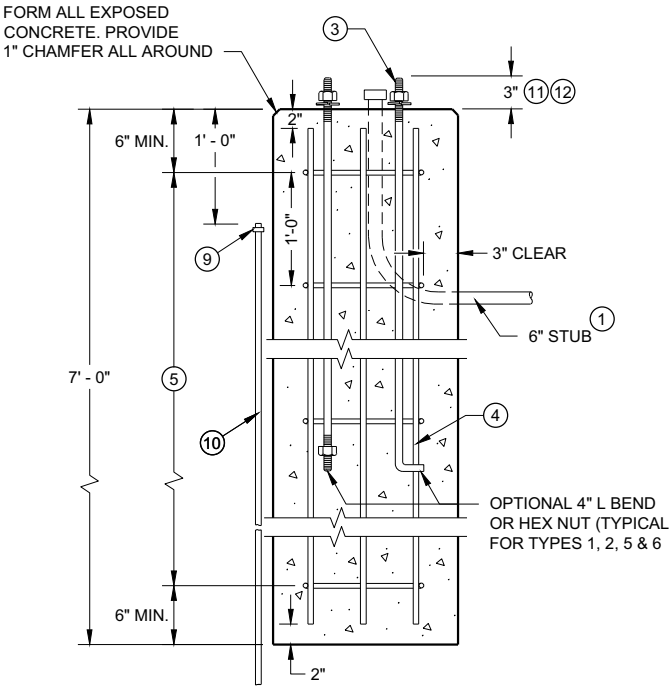

TYPE 2

CONCRETE BASES

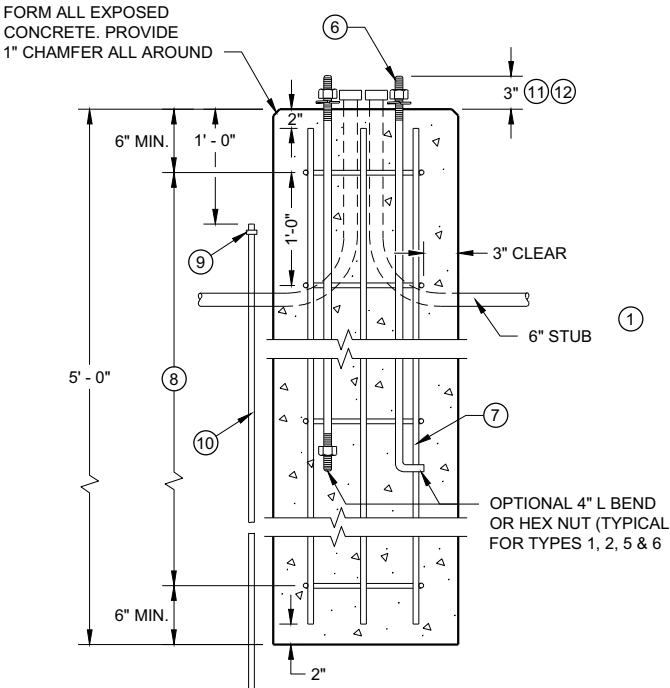

TYPE 5 & 6

GENERAL NOTES

DETAILS OF CONSTRUCTION, MATERIALS AND WORKMANSHIP NOT SHOWN ON THIS DRAWING SHALL CONFORM TO THE PERTINENT REQUIREMENTS OF THE CONTRACT.

FOUR (4) BOLTS SHALL BE FURNISHED WITH EACH TRANSFORMER BASE. BOLTS SHALL BE 1" DIAMETER, 4" IN LENGTH, WITH WASHERS, LOCK WASHERS AND NUTS. BOLTS, NUTS AND WASHERS SHALL BE MANUFACTURED IN ACCORDANCE WITH SECTION 531.2.2 OF THE STANDARD SPECIFICATIONS.

LEVELING SHIMS, IF NEEDED, SHALL BE DESIGNED FOR THE PURPOSE AND USED UNDER CAST BASES WHEN PLUMBING POLES OR STANDARDS DURING INSTALLATION. THE USE OF WASHERS IN LIEU OF PROPER LEVELING SHIMS IS NOT ACCEPTABLE.

SHIM LENGTH SHALL BE LONG ENOUGH TO COMPLETELY COVER THE AREA UNDER THE LENGTH AND WIDTH OF THE BASE MOUNTING FLANGE.

DOUBLE NUTTING IS NOT ACCEPTABLE FOR LEVELING OR MOUNTING PURPOSES.

A NEMA APPROVED, U.L. LISTED, COPPER WITH BRASS OR STAINLESS STEEL SET SCREW, DIRECT BURY RATED, MECHANICAL CONNECTOR (LUG), SIZED TO ACCEPT AWG. #10 TO #4 COPPER STRANDED WIRE SHALL BE FURNISHED AND INSTALLED IN THE PEDESTAL AND TRANSFORMER BASES.


THE MECHANICAL CONNECTOR SHALL BE INSTALLED USING A 1/4" - 20 (TPI) STAINLESS STEEL HEX HEAD BOLT OF SUFFICIENT LENGTH TO FIRMLY ATTACH THE LUG TO THE BASE.

SHOULD THE MANNER OF ATTACHMENT OF THE LUG REQUIRE WASHERS, HEX NUTS, LOCK WASHER - THEY SHALL BE STAINLESS STEEL AS IS THE BOLT. THE MANNER OF ATTACHMENT SHALL NOT BLOCK ACCESSIBILITY TO WIRE PLACEMENT IN THE CONNECTOR.

PEDESTAL BASE COLLAR THREADING SHALL BE TAPERED AND IN ACCORDANCE WITH NATIONAL PIPE THREADING DIMENSIONS.

BASE COLLAR THREADING SHALL EXTEND INTO THE BASE COLLAR WITH SUFFICIENT DEPTH TO ACCEPT THE INSTALLATION OF TRAFFIC SIGNAL STANDARDS TO A DEPTH OF 1/2", THEN TIGHTENING TO A POINT OF BEING IMMOVABLE.

THE ACCESS DOOR SHALL BE OF THE SAME MATERIAL AS THE BASE.

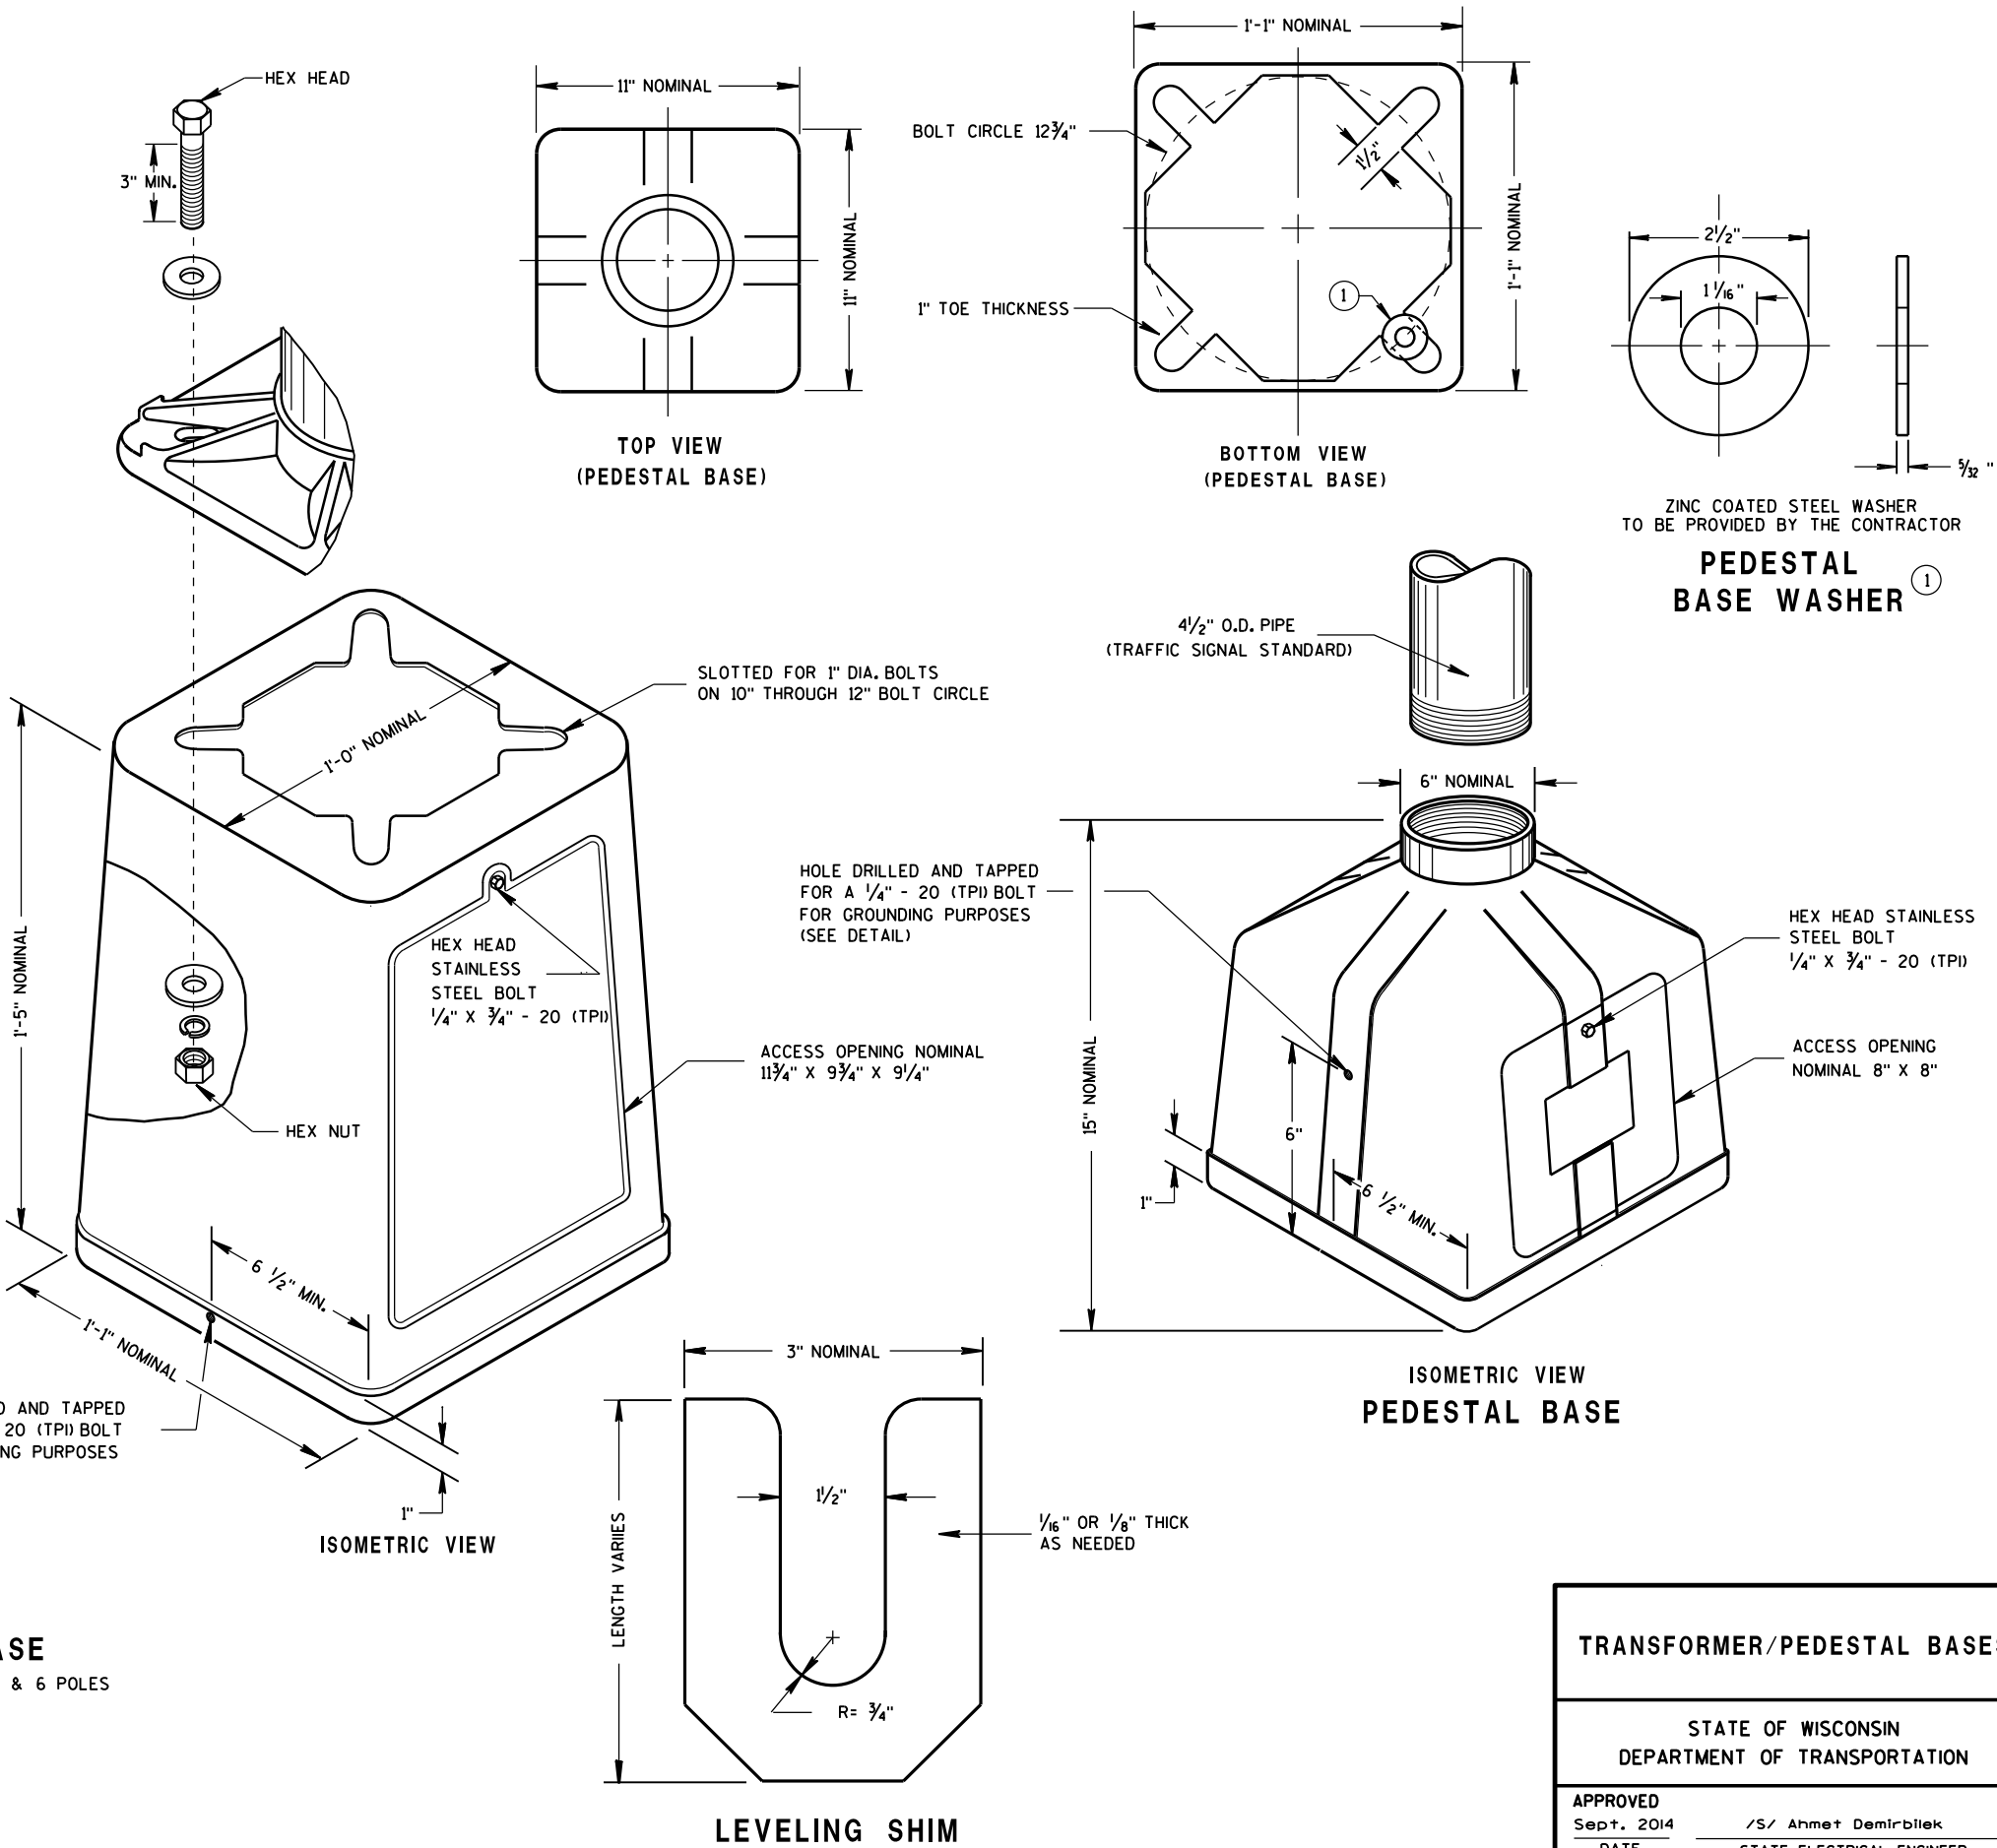

TYPICAL MECHANICAL
CONNECTOR LUG
TO BE FURNISHED WITH EACH BASE

TRANSFORMER BASE
INTENDED FOR USE WITH TYPE 2, 3, 4, 5 & 6 POLES

ISOMETRIC VIEW
PEDESTAL BASE

LEVELING SHIM


TRANSFORMER/PEDESTAL BASES

STATE OF WISCONSIN
DEPARTMENT OF TRANSPORTATION

APPROVED
Sept. 2014 /S/ Ahmet Demirbilek
DATE STATE ELECTRICAL ENGINEER
FHWA


CONTROL CABINET BASE TYPE	DIMENSIONS				CUBIC YARD CONCRETE (APPROX.)
	H	I	J	K	
TYPE 6 - 30" CABINET	34"	60"	10"	17"	.64
TYPE 7 - 38" CABINET	42"	60"	10"	21"	.93
TYPE 8 - 38" CABINET	42"	72"	12"	21"	1.29
TYPE 9 - VARIABLE	54"	72"	14"	27"	1.56
TYPE 10 - POST MOUNT	AS SHOWN				.65*

* INCLUDES MAINTENANCE PLATFORM.

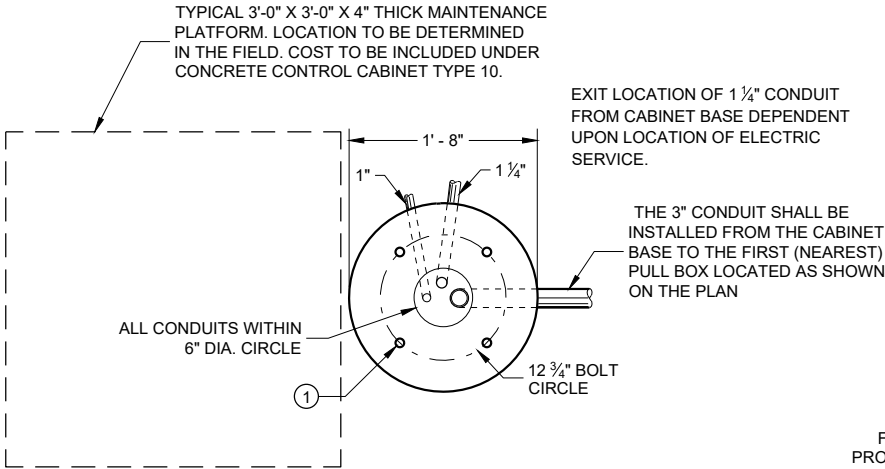


HALF SECTION
IN UNPAVED AREA

HALF SECTION
IN PAVED AREA

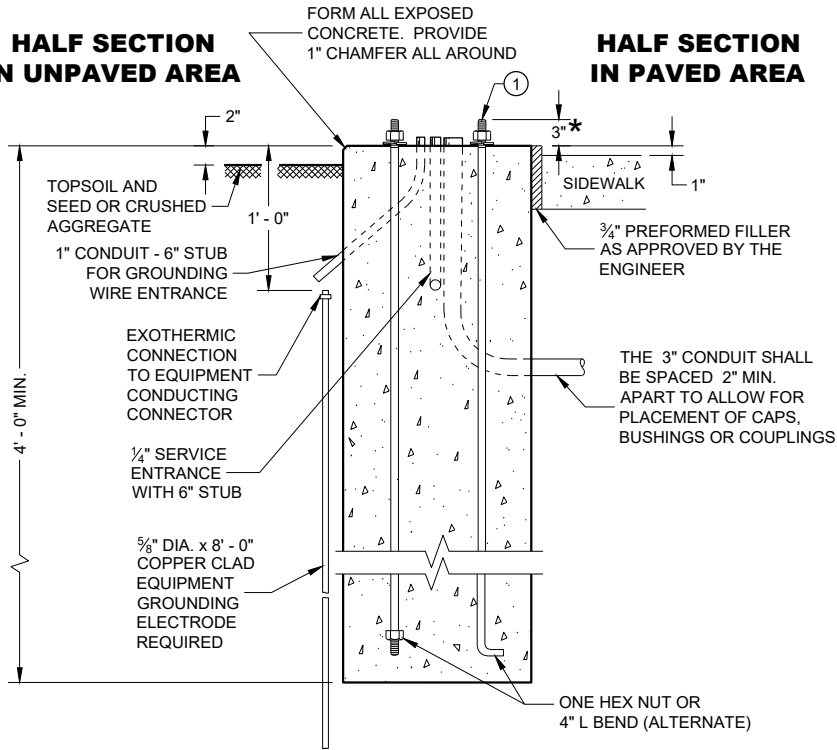


TYPE 10

* ANY ANCHOR ROD PROJECTION SHORTER THAN 2 3/4" OR LONGER THAN 3 1/4" SHALL REQUIRE THE BASE TO BE REMOVED AND REPLACED AT THE CONTRACTORS EXPENSE.

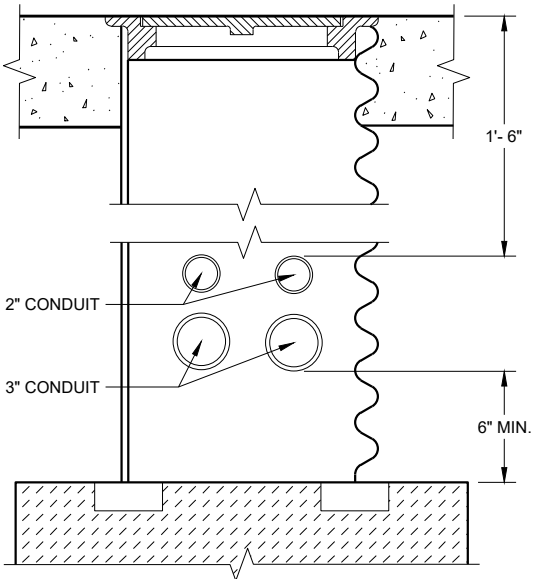

CONDUIT LOCATIONS IN 24" X 36" PULL BOX

(LEADING TO CONTROLLER CABINET BASE TYPE 6, 7, 8 AND 9)

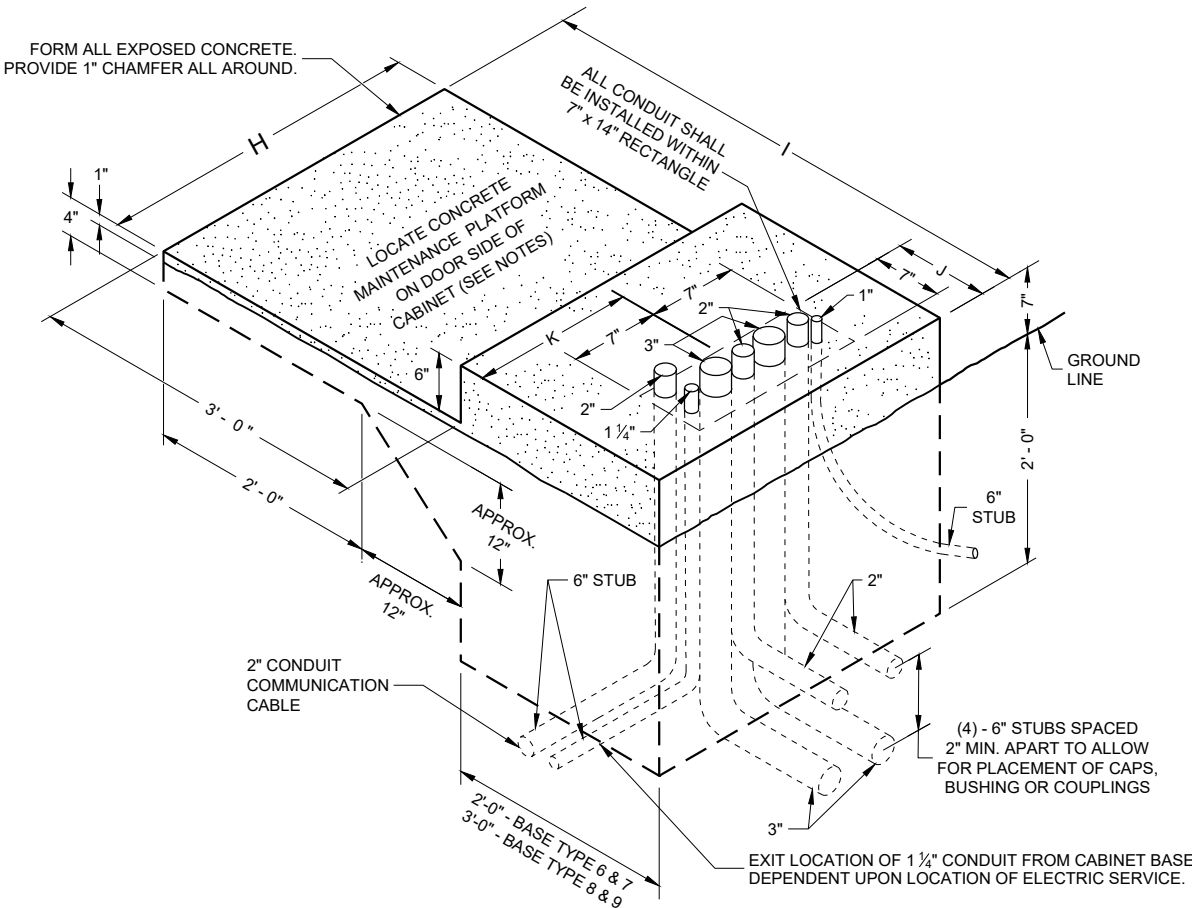

ISOMETRIC VIEW
TYPE 6, 7, 8 AND 9

GENERAL NOTES

DETAILS OF CONSTRUCTION, MATERIALS AND WORKMANSHIP NOT SHOWN ON THIS DRAWING SHALL CONFORM TO THE PERTINENT REQUIREMENTS OF THE CONTRACT.

INSTALL FOUR (4) 1/2" INCH MINIMUM DIAMETER X 4 INCH MINIMUM LENGTH APPROVED CONCRETE MASONRY ANCHORS WITH A PULLOUT STRENGTH OF 9,000 LBS. TO ANCHOR THE CABINET TO TYPE 6, 7, 8, AND 9 BASES. THE ANCHOR STUDS SHALL BE LOCATED AS DIRECTED BY THE ENGINEER TO PROPERLY ANCHOR THE CONTROL CABINET TO THE BASE.

WHEN REQUIRED TO CONNECT NON - METALLIC CONDUIT TO METALLIC CONDUIT, ONLY ADAPTER FITTINGS, U. L. LISTED FOR ELECTRICAL USE, SHALL BE USED.

CONDUIT HEIGHT ABOVE THE CONCRETE BASE SHALL BE 1 INCH.

DEPTH OF CONDUIT INSTALLED BELOW THE TRAVELED WAY SHALL BE 24 INCHES MINIMUM AND 36 INCHES MAXIMUM.

DEPTH OF CONDUIT INSTALLED THAT IS NOT BELOW THE TRAVELED WAY SHALL BE 18 INCHES MINIMUM AND 36 INCHES MAXIMUM.

ANY EXCEPTION TO THE MAXIMUM DEPTH SHALL BE ONLY WITH THE WRITTEN APPROVAL OF THE ENGINEER.

CONTROL CABINET BASE TOP SURFACE SHALL BE TROWEL FINISHED SMOOTH AND LEVEL.

WHEN A TYPE 10 CONTROL CABINET BASE IS USED TO POST MOUNT A CONTROL CABINET, A 36" SQUARE 4" THICK CONCRETE MAINTENANCE PLATFORM SHALL BE REQUIRED ON THE DOOR SIDE OF THE CABINET. THE TOP 1 INCH SHALL BE ABOVE FINISHED GRADE AND BE BROOM FINISHED AND LEVEL.

MAINTENANCE PLATFORMS ARE NOT REQUIRED WHEN THE SURROUNDING AREA IS PAVED.

MINIMUM BENDING RADIUS OF CONDUIT EQUALS 6 TIMES THE DIAMETER.

ALL METALLIC CONDUIT ENDS SHALL BE REAMED AND THREADED.

ALL CONDUIT ENDS AT THE TOP OF CONCRETE BASES SHALL BE CAPPED IF METALLIC OR PLUGGED IF NON - METALLIC IMMEDIATELY AFTER PLACEMENT AND BEFORE CONCRETE IS POURED. CONDUITS IN WHICH WIRE OR CABLE IS NOT BEING INSTALLED SHALL REMAIN CAPPED OR PLUGGED.

ALL FOUR (TWO INCH AND THREE INCH) CONDUIT SHALL BE INSTALLED FROM THE CABINET BASE TO THE FIRST (NEAREST PULL BOX LOCATED AS SHOWN ON THE PLANS.

BELL ENDS SHALL BE INSTALLED ON ALL PVC CONDUIT EXPOSED AT THE TOP OF THE CONCRETE BASE BEFORE INSTALLATION OF CABLE OR WIRE.

CONCRETE FORM DEPTH BELOW FINISHED GRADE SHALL BE 6" MAXIMUM. CONCRETE FORMS SHALL BE REMOVED AFTER CONCRETE HAS SET.

WHEN ANCHOR RODS USING THE ALTERNATE L BEND ARE FURNISHED FOR THE TYPE 10 BASE, THE 4" L BEND SHALL BE IN ADDITION TO THE SPECIFIED ANCHOR ROD BAR LENGTH.

THE "L" BEND SHALL NOT BE THREADED.

STRAIGHT ANCHOR RODS SHALL BE THREADED 12" IN LENGTH ON EACH END OF THE ROD.


ANCHOR RODS SHALL BE INSTALLED WITH MISALIGNMENTS OF LESS THAN 1:40 FROM VERTICAL.

① FOUR (4) ANCHOR RODS, 1" DIA. X 3'-6". ANCHOR RODS SHALL BE MANUFACTURED IN ACCORDANCE WITH SECTION 654.2 OF THE STANDARD SPECIFICATIONS.

CONCRETE CABINET
CONTROL BASES

STATE OF WISCONSIN
DEPARTMENT OF TRANSPORTATION


APPROVED
September 2016 /S/ Ahmet Demerbilek
DATE STATE ELECTRICAL ENGINEER
FHWA

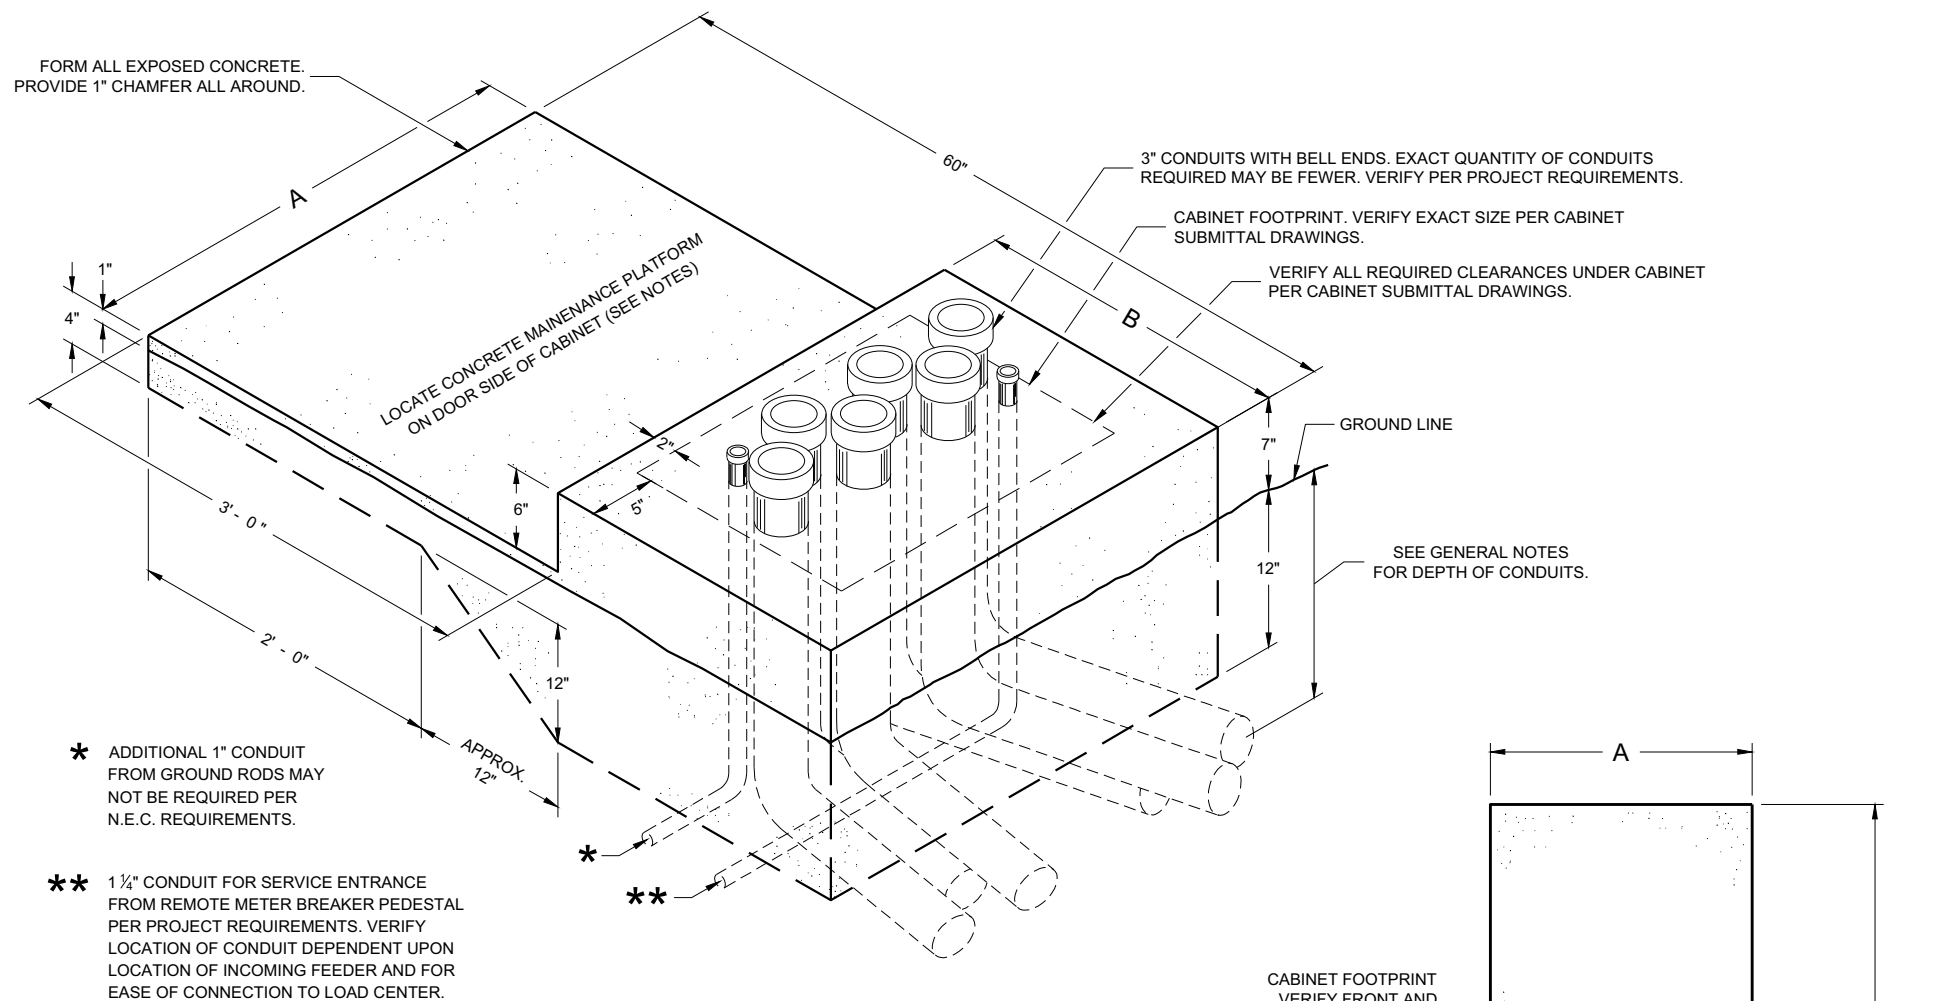

ISOMETRIC VIEW CONCRETE CONTROL CABINET BASE, TYPE L

(C.Y. CONCRETE = APPROX. 0.4)

CONCRETE BASE TYPE	CABINET WIDTH	DIMENSIONS		MAXIMUM 3" CONDUITS
		A	B	
L24	24"	34"	24"	4
L30	30"	40"	24"	6

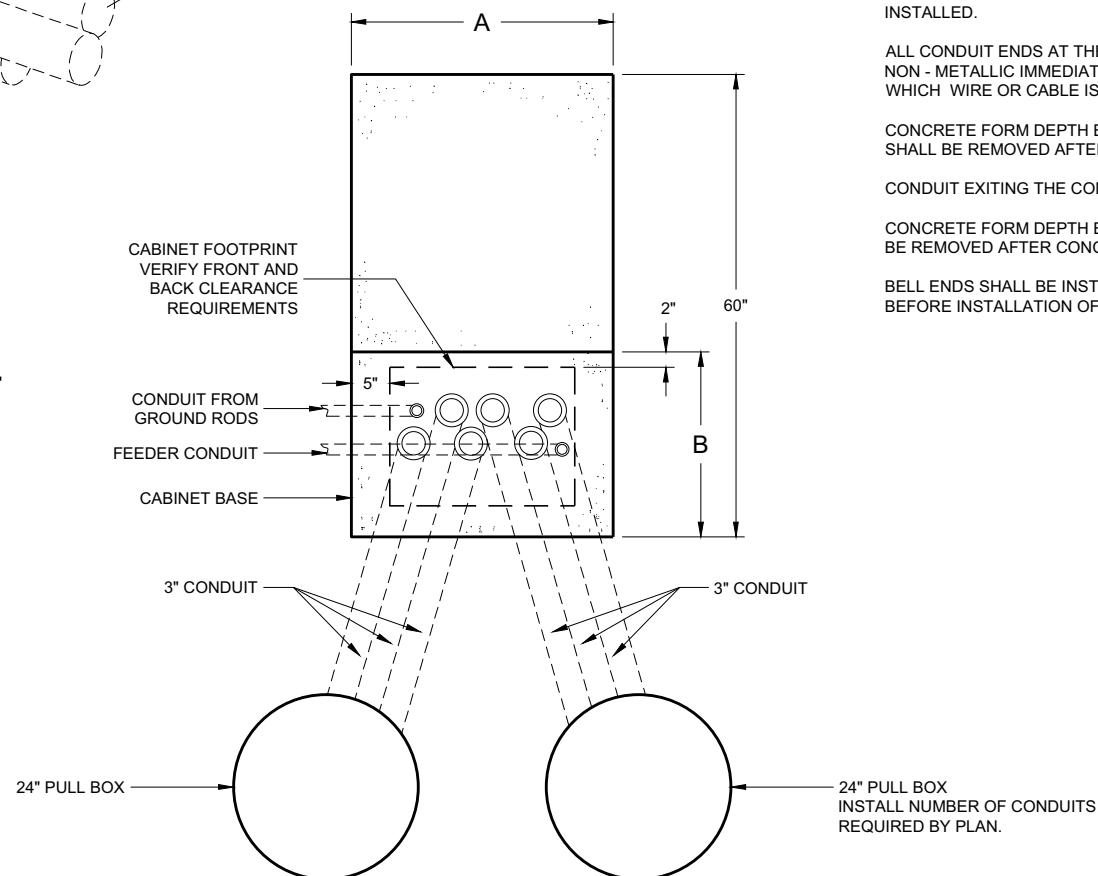

PLAN VIEW CONCRETE CONTROL CABINET BASE, TYPE L

GENERAL NOTES

DETAILS OF CONSTRUCTION, MATERIALS AND WORKMANSHIP NOT SHOWN ON THIS DRAWING SHALL CONFORM TO THE PERTINENT REQUIREMENTS OF THE CONTRACT.

INSTALL FOUR STAINLESS STEEL APPROVED CONCRETE MASONRY ANCHORS TO ANCHOR THE CABINET BASES. THE ANCHORS SHALL BE LOCATED AS DIRECTED BY THE ENGINEER TO PROPERLY ANCHOR THE CONTROL CABINET TO THE BASE.

WHEN REQUIRED TO CONNECT NON - METALLIC CONDUIT TO METALLIC CONDUIT, ONLY ADAPTER FITTINGS, U. L. LISTED FOR ELECTRICAL USE, SHALL BE USED.

CONDUIT HEIGHT ABOVE THE CONCRETE BASE SHALL BE 1 INCH.

DEPTH OF CONDUIT INSTALLED BELOW THE TRAVELED WAY SHALL BE 24 INCHES MINIMUM AND 36 INCHES MAXIMUM.

DEPTH OF CONDUIT INSTALLED THAT IS NOT BELOW THE TRAVELED WAY SHALL BE 18 INCHES MINIMUM AND 36 INCHES MAXIMUM.

ANY EXCEPTION TO THE MAXIMUM DEPTH SHALL BE ONLY WITH THE WRITTEN APPROVAL OF THE ENGINEER.

LOCATIONS SHALL BE AS SHOWN ON THE PLANS UNLESS DETERMINED BY THE ENGINEER IN THE FIELD.

CONTROL CABINET BASE TOP SURFACE SHALL BE TROWEL FINISHED SMOOTH AND LEVEL.

MAINTENANCE PLATFORM SHALL BE FLOAT OR BROOM FINISHED AND LEVEL.

MAINTENANCE PLATFORMS ARE NOT REQUIRED WHEN THE SURROUNDING AREA IS PAVED.

MINIMUM BENDING RADIUS OF CONDUIT EQUALS 6 TIMES THE DIAMETER.

ALL METALLIC CONDUIT ENDS SHALL BE REAMED AND THREADED.

CAP ALL BELOW GRADE METALLIC CONDUIT ENDS IN WHICH WIRE OR CABLE IS NOT BEING INSTALLED.

PLUG ALL BELOW GRADE NON - METALLIC CONDUIT ENDS IN WHICH WIRE OR CABLE IS NOT BEING INSTALLED.

ALL CONDUIT ENDS AT THE TOP OF CONCRETE BASES SHALL BE CAPPED IF METALLIC OR PLUGGED IF NON - METALLIC IMMEDIATELY AFTER PLACEMENT AND BEFORE CONCRETE IS POURED. CONDUITS IN WHICH WIRE OR CABLE IS NOT BEING INSTALLED SHALL REMAIN CAPPED OR PLUGGED.

CONCRETE FORM DEPTH BELOW FINISHED GRADE SHALL BE 6 INCHES MAXIMUM. CONCRETE FORMS SHALL BE REMOVED AFTER CONCRETE HAS SET.

CONDUIT EXITING THE CONCRETE BASE SHALL TERMINATE IN PULL BOXES AS SHOWN ON THE PLANS.

CONCRETE FORM DEPTH BELOW FINISHED GRADE SHALL BE 6 INCH MAXIMUM. CONCRETE FORMS SHALL BE REMOVED AFTER CONCRETE HAS SET.

BELL ENDS SHALL BE INSTALLED ON ALL PVC CONDUIT EXPOSED AT THE TOP OF THE CONCRETE BASE BEFORE INSTALLATION OF CABLE OR WIRE.

CONCRETE CONTROL CABINET BASE, TYPE L

STATE OF WISCONSIN
DEPARTMENT OF TRANSPORTATION

APPROVED
November 2018 /S/ Ahmet Demirbilek
DATE STATE ELECTRICAL ENGINEER
FHWA



DETAILS OF CONSTRUCTION, MATERIALS AND WORKMANSHIP NOT SHOWN ON THIS DRAWING SHALL CONFORM TO THE PERTINENT REQUIREMENTS OF THE CONTRACT.



THE TYPE OF CONCRETE CABINET BASE TO BE INSTALLED SHALL BE AS CALLED FOR IN THE PLANS.

WHILE FLUSH MOUNTING IS THE MOST DESIRABLE MOUNTING CONFIGURATION UTILITY REQUIREMENTS MAY PRECLUDE THIS OPTION. CONTRACTOR MUST PROVIDE UTILITY APPROVED PEDESTAL AND INSTALL PER UTILITY AND MANUFACTURERS REQUIREMENTS.

SERVICE CONDUCTOR ENTRANCES SHALL BE SIZED AND LOCATED AS REQUIRED BY THE LOCAL UTILITY AND IN ACCORDANCE WITH APPROPRIATE ARTICLES OF THE LATEST ACCEPTED NATIONAL ELECTRICAL CODE.

* SOME PEDESTAL LIGHTING PLANS SHOW MAIN LUGS ONLY.

FRONT INTERIOR
ELEVATION

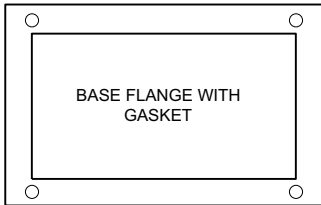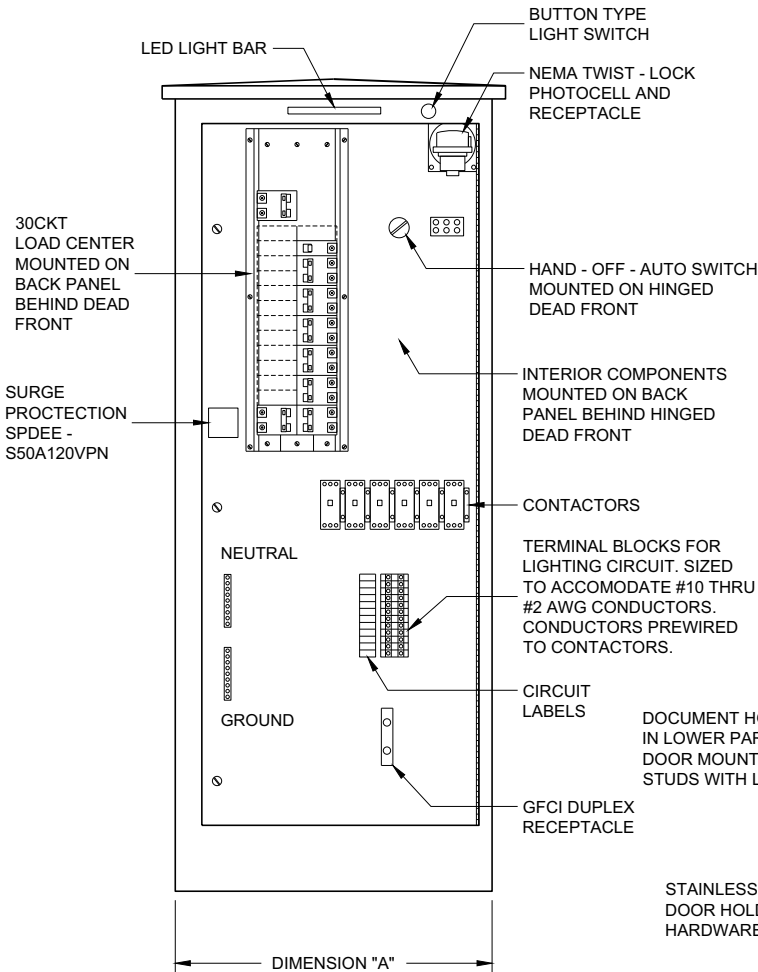

LIGHTING CONTROL CABINET

SIDE VIEW


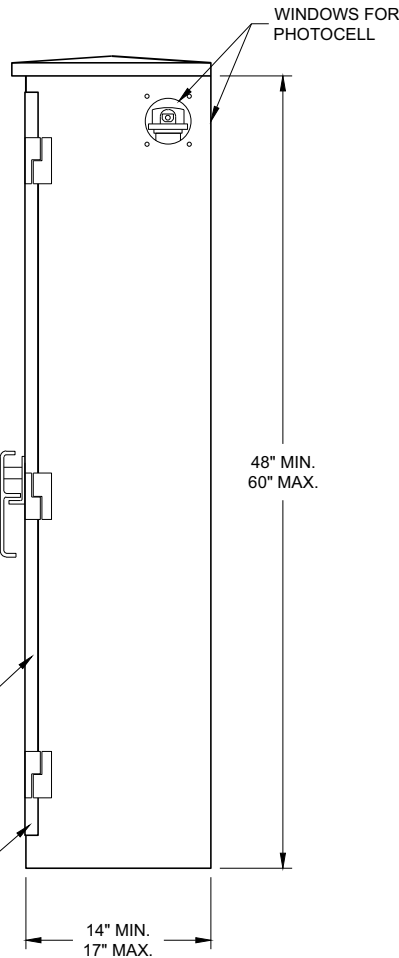


TABLE OF DIMENSIONS (INCHES)		
CONCRETE BASE TYPE	CABINET WIDTH	DIMENSION "A"
L24	24"	24"
L30	30"	30"

UTILITY METER PEDESTAL PROVIDED BY CONTRACTOR UNDER SEPARATE BID ITEM. MAY OR MAY NOT BE ATTACHED TO OUTSIDE OF CONTROL CABINET PER PROJECT REQUIREMENTS.

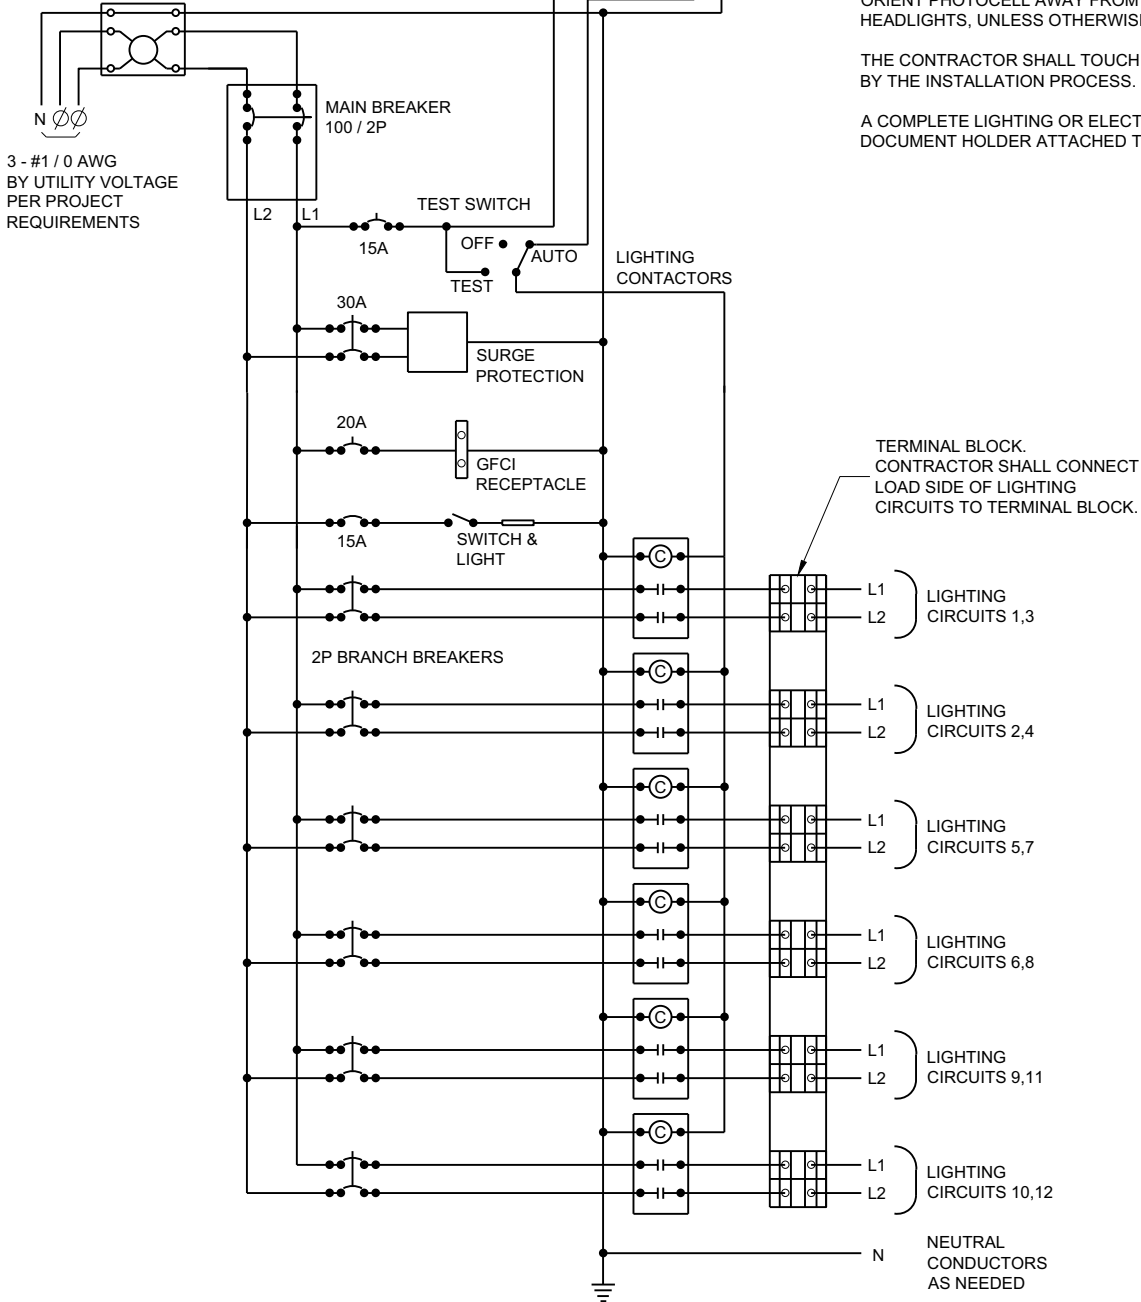

CONTROL CABINET SCHEMATIC

GENERAL NOTES


- DETAILS OF CONSTRUCTION, MATERIALS AND WORKMANSHIP NOT SHOWN ON THIS DRAWING SHALL CONFORM TO THE PERTINENT REQUIREMENTS OF THE STANDARD SPECIFICATIONS AND APPLICABLE SPECIAL PROVISIONS.
- ALL INTERNAL ELECTRICAL COMPONENTS WILL BE PRE - WIRED BY THE CABINET MANUFACTURER.
- ALL CONDUIT ENTRIES SHALL BE SEALED WITH AN APPROPRIATE DUCT SEALING COMPOUND.
- ORIENT PHOTOCELL AWAY FROM AMBIENT LIGHT SOURCES AND ONCOMING TRAFFIC HEADLIGHTS, UNLESS OTHERWISE CALLED FOR IN THE SPECIAL PROVISION.
- THE CONTRACTOR SHALL TOUCH UP ANY DAMAGE TO THE ANODIZED FINISH CAUSED BY THE INSTALLATION PROCESS. COLOR MATCH PAINT SHALL BE USED.
- A COMPLETE LIGHTING OR ELECTRICAL PLAN SHALL BE SECURELY PLACED IN THE DOCUMENT HOLDER ATTACHED TO THE DOOR.

LIGHTING CONTROL CABINET
120 / 240 VOLT

STATE OF WISCONSIN
DEPARTMENT OF TRANSPORTATION

APPROVED
November 2018 /S/ Ahmet Demirelek
DATE STATE ELECTRICAL ENGINEER

FHWA

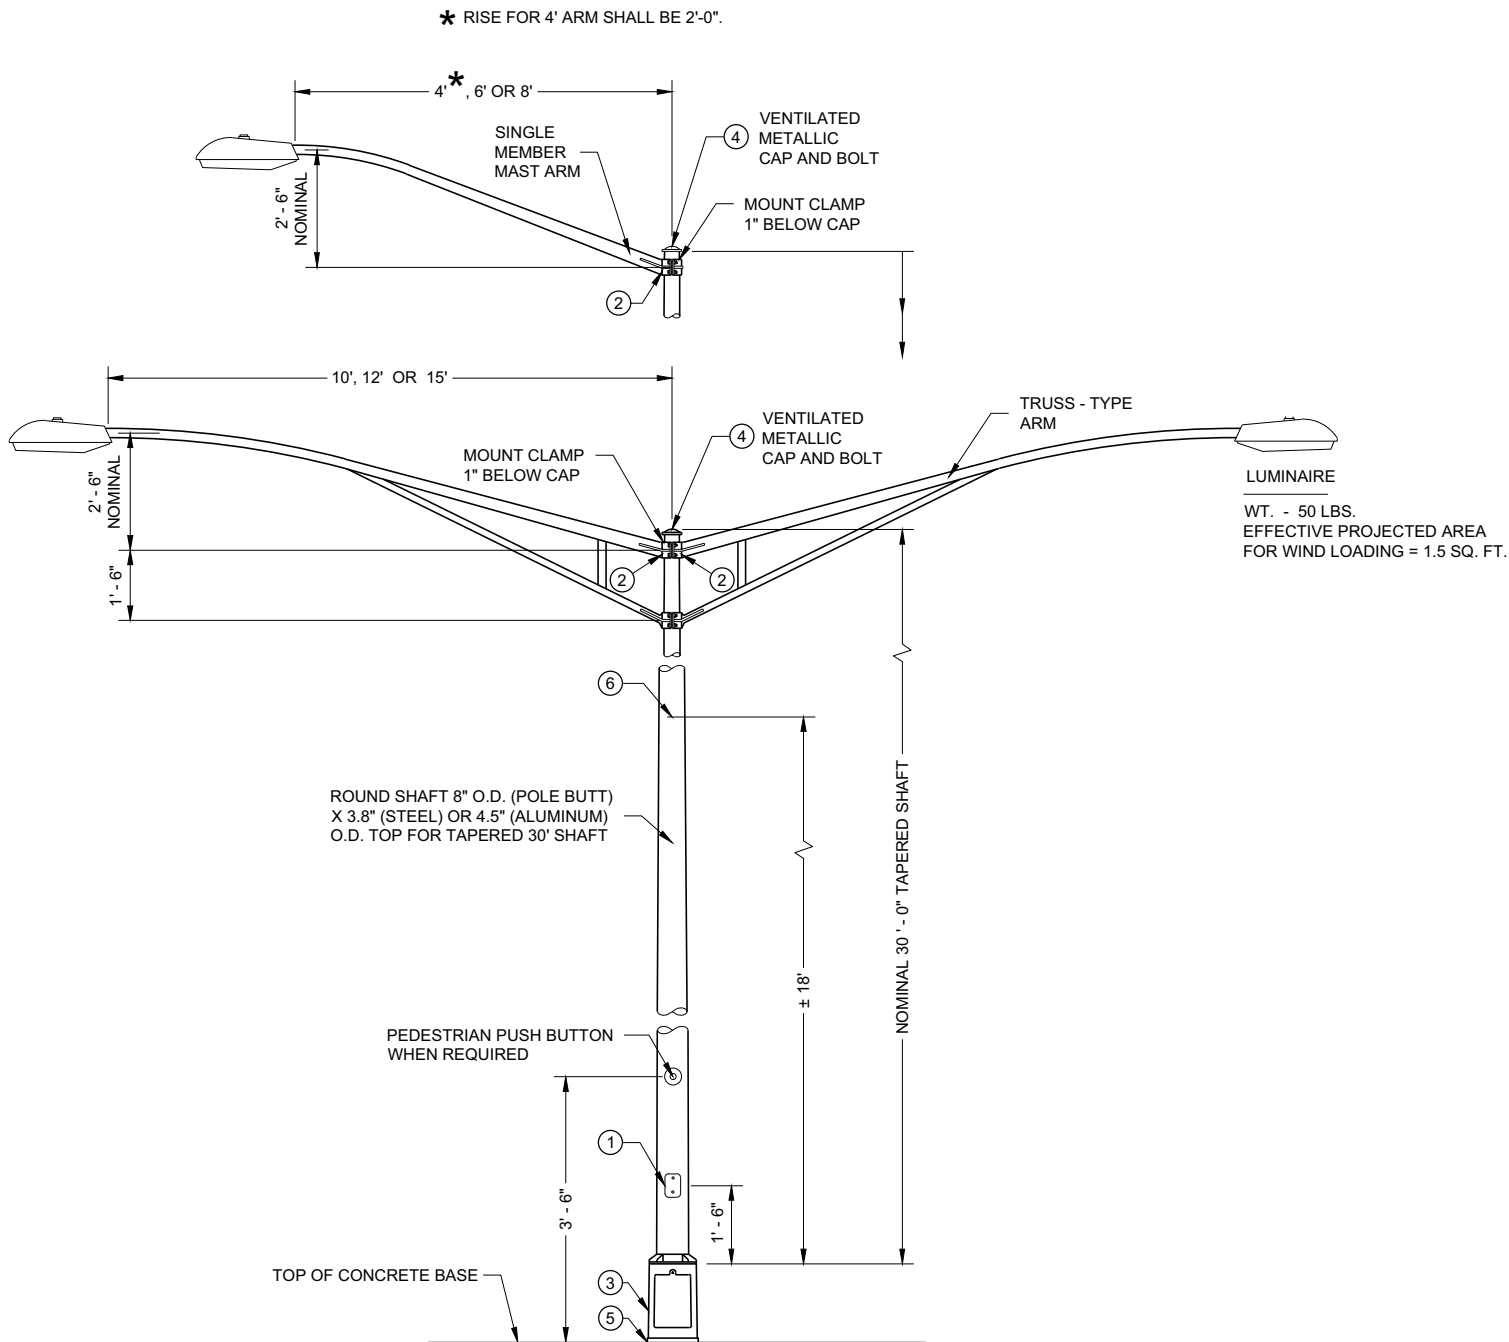

**TYPE 5 POLE MOUNTING CONFIGURATION
(MAXIMUM LOAD)
LIGHTING ONLY**

GENERAL NOTES

DETAILS OF CONSTRUCTION, MATERIALS AND WORKMANSHIP NOT SHOWN ON THIS DRAWING SHALL CONFORM TO THE PERTINENT REQUIREMENTS OF THE CONTRACT.

SECTION 657, POLES, OF THE STANDARD SPECIFICATIONS SHALL APPLY TO THIS DRAWING.

ALL TYPE 5 POLE MOUNTINGS SHALL BE DESIGNED TO INCLUDE TWIN 15' ARMS WITH LUMINAIRES.

POLES SHALL BE GALVANIZED STEEL OR ALUMINUM, AS CALLED FOR IN THE CONTRACT.

TYPE 5 ALUMINUM POLES SHALL BE CONSTRUCTED OF 6063 - T6 ALUMINUM ALLOY. SLEEVEING INSIDE THE POLE IS NOT ACCEPTABLE.


TYPE 5 ALUMINUM POLES SHALL HAVE A MINIMUM WALL THICKNESS OF 0.1888".

TYPE 5 STEEL POLES SHALL HAVE A MINIMUM WALL THICKNESS OF U.S. STANDARD 11 GAGE (0.1196").

THE SLIPFITTER END OF THE LUMINAIRE MAST ARM SHALL BE A NOMINAL 2 3/8 INCHES IN OUTSIDE DIAMETER. THE STRAIGHT PORTION OF THE SLIPFITTER END OF THE LUMINAIRE MAST ARM SHALL BE A NOMINAL 12 INCHES IN LENGTH.

WHEN TRANSFORMER BASES ARE USED, WIRE CONNECTIONS SHALL BE MADE IN THE TRANSFORMER BASE.


- ① 4" X 6" REINFORCED HANDHOLE AND COVER ASSEMBLY WITH TWO (2) 3/4" X 3/4" - 20 TPI , STAINLESS STEEL, HEX HEAD BOLTS.
- ② GROMMETS. 1" CHASE NIPPLES OR 1" CLOSE CONDUIT NIPPLES WITH BUSHINGS SHALL BE PROVIDED FOR 1 3/8" HOLE IN POLE SHAFT FOR WIRING.
- ③ CAST ALUMINUM TRANSFORMER BASE, WHEN REQUIRED.
- ④ FURNISH AND INSTALL VENTILATED, CAST METALLIC (ALUMINUM ALLOY) CAPS. FASTEN CAPS WITH ONE (1) 3/4" X 3/4" - 20 TPI STAINLESS STEEL, HEX HEAD BOLT.
- ⑤ SHIMMING, IF NEEDED, SHALL BE LOCATED BETWEEN THE CONCRETE FOUNDATION AND POLE.
- ⑥ INTERNAL DUMBBELL - TYPE VIBRATION DAMPER.

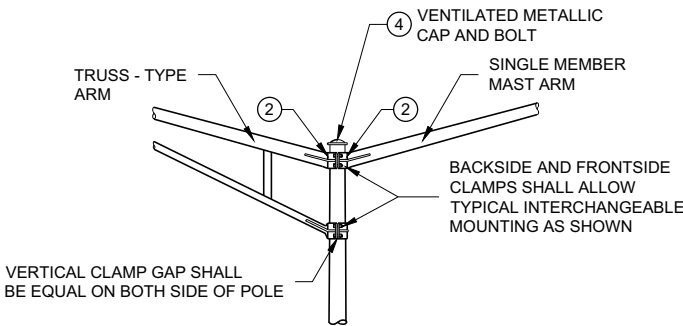


INTERCHANGEABLE MOUNTING DETAIL

**POLE MOUNTINGS FOR
LIGHTING UNITS, TYPE 5
(30 FEET)**


STATE OF WISCONSIN
DEPARTMENT OF TRANSPORTATION

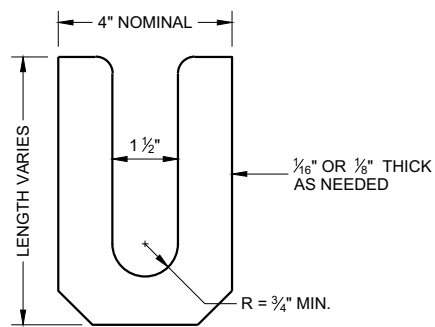

LEVELING SHIM
SHALL BE ALUMINUM

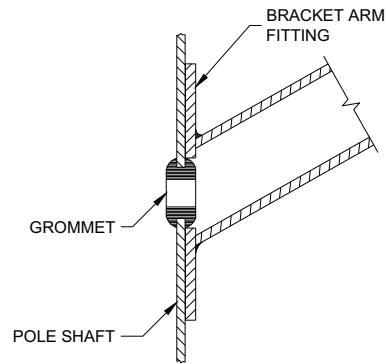

TYPICAL APPLICATION OF GROMMET IN POLE SHAFT

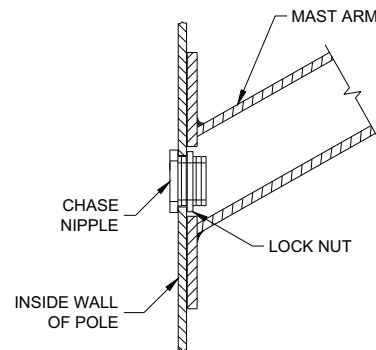


TYPICAL APPLICATION OF CHASE NIPPLE IN POLE SHAFT

GENERAL NOTES


CLAMP BOLT-NUT TIGHTENING TORQUE SHALL BE INDICATED BY INDENT STAMPING (1/2 INCH NUMERALS AND LETTERS) OR WEATHERPROOF PRINTING ON THE INSIDE OF THE CLAMP THAT IS WELDED TO THE ARM MEMBER.

- ① 4.5" I.D. FOR LUMINAIRE MAST ARM CLAMP. 6.625" I.D. FOR TROMBONE MAST ARM CLAMP.
- ② INDIVIDUAL BASE PLATE ANCHOR ROD COVERS. (4 REQUIRED)
- ③ BASE PLATE SLOTTED TO ACCEPT 11" THROUGH 12" BOLT CIRCLE USING 1" DIAMETER ANCHOR RODS.
- ④ LEVELING SHIMS, DESIGNED FOR THE PURPOSE, SHALL BE USED WHEN PLUMBING POLES. THE USE OF WASHERS IN LIEU OF PROPER LEVELING SHIMS IS NOT ACCEPTABLE. LEVELING SHIMS SHALL BE USED ONLY BETWEEN THE TOP OF THE CONCRETE BASE AND A METALLIC BASE PLATE.


SHIMS SHALL BE LONG ENOUGH AND WIDE ENOUGH TO COMPLETELY COVER THE AREA UNDER THE LENGTH AND WIDTH OF THE BASE MOUNTING FLANGE.

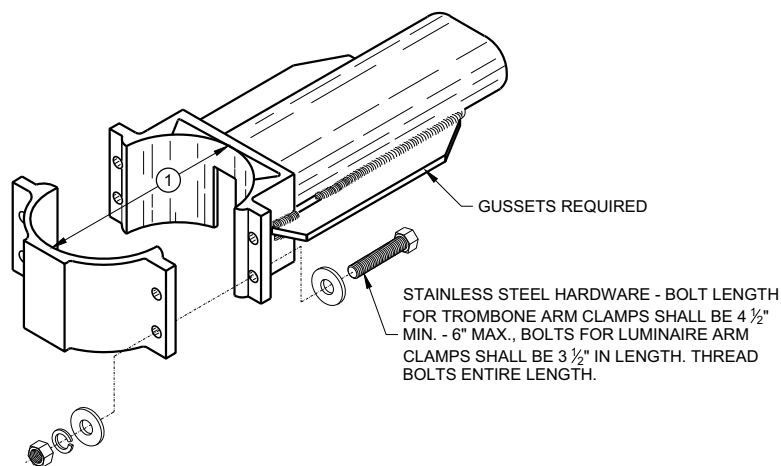


TYPICAL TROMBONE MAST ARM AND SINGLE LUMINAIRE MAST ARM MOUNTING CLAMP

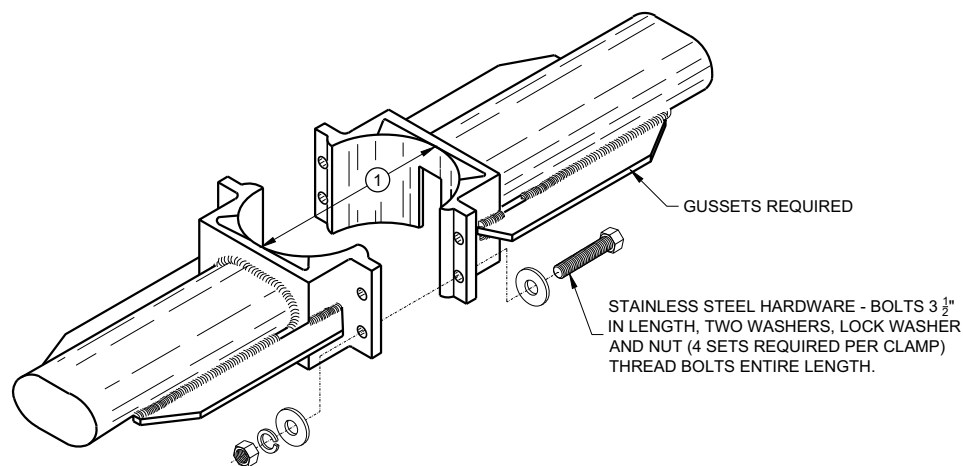



TYPICAL LUMINAIRE MAST ARM (DOUBLE) MOUNTING BRACKETS

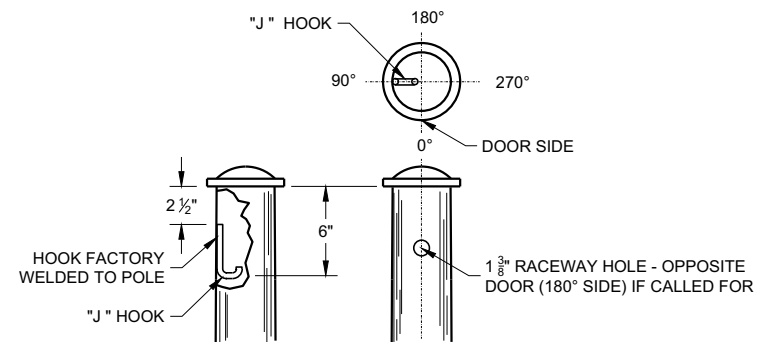


TYPICAL "J" HOOK LOCATION

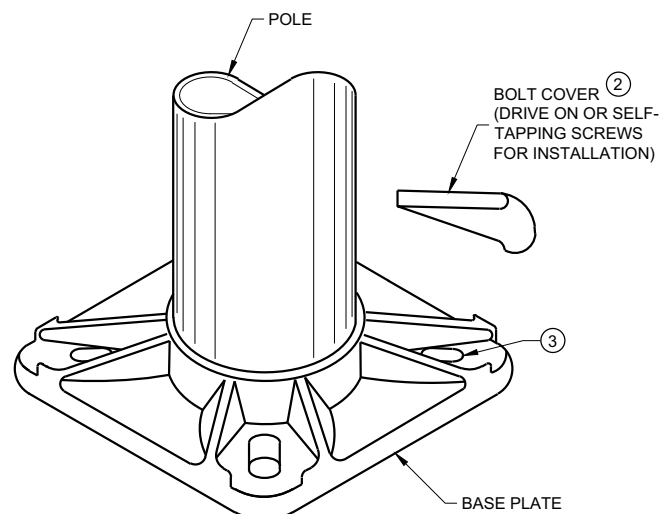

BASE PLATE

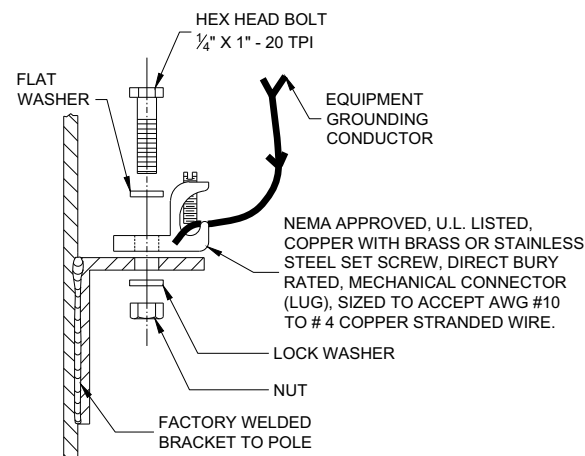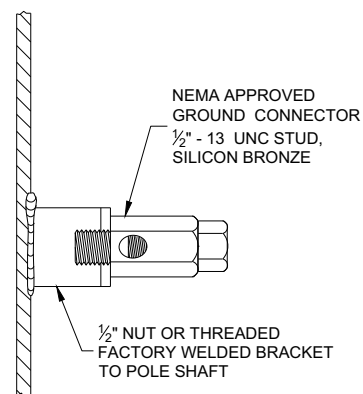





TYPICAL GROUNDING CONNECTIONS
NUT, BOLT AND WASHERS SHALL BE STAINLESS STEEL

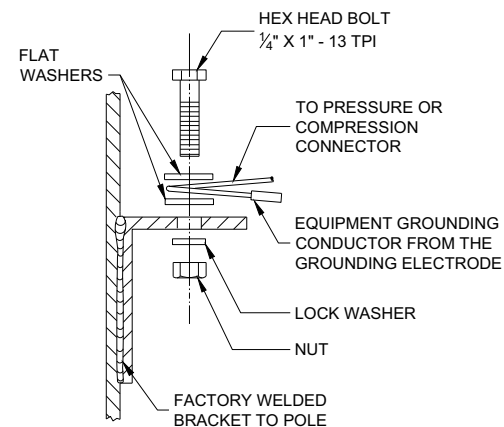




HARDWARE DETAILS FOR POLE MOUNTING

STATE OF WISCONSIN
DEPARTMENT OF TRANSPORTATION



APPROVED
November 2018 /S/ Ahmet Demirbilek
DATE STATE ELECTRICAL ENGINEER
FHWA

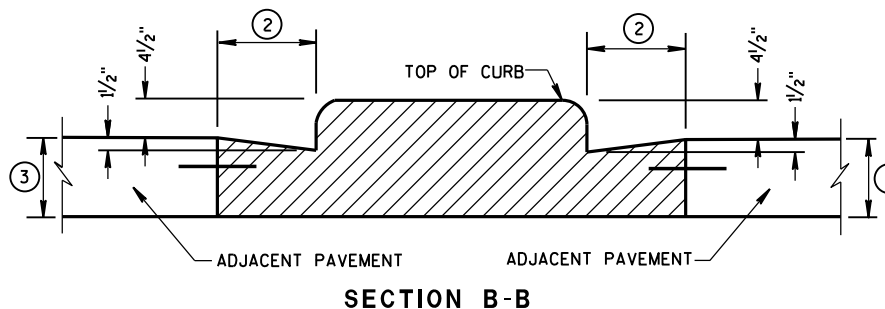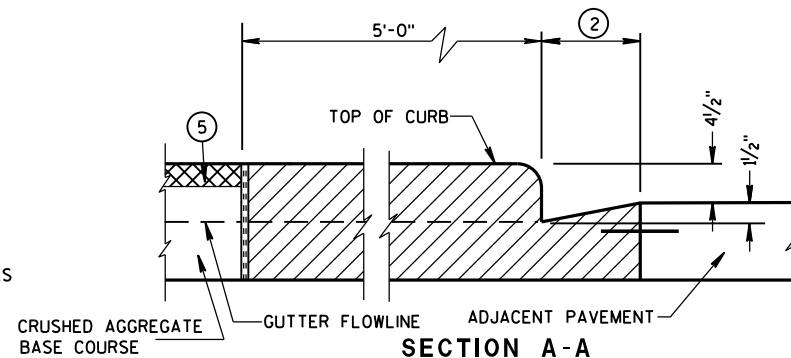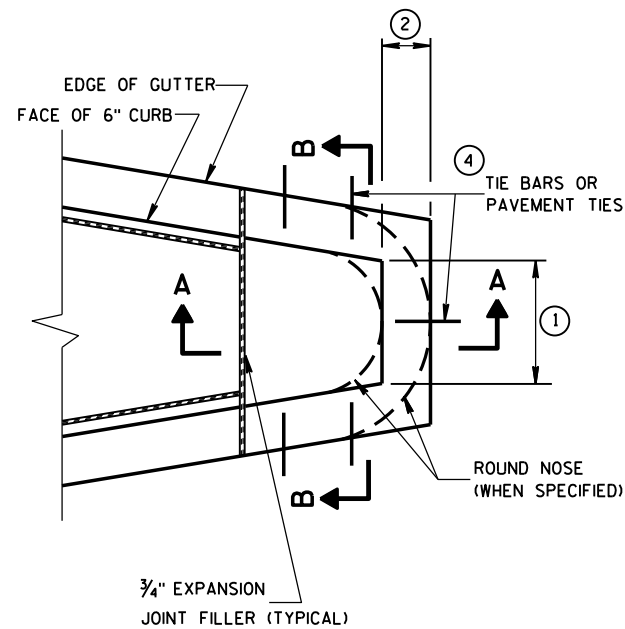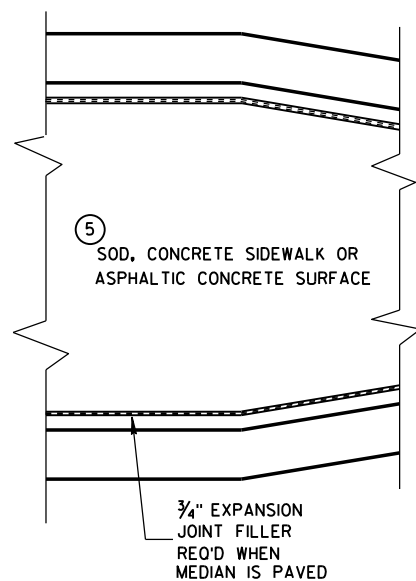


CONCRETE MEDIAN BLUNT NOSE DETAIL

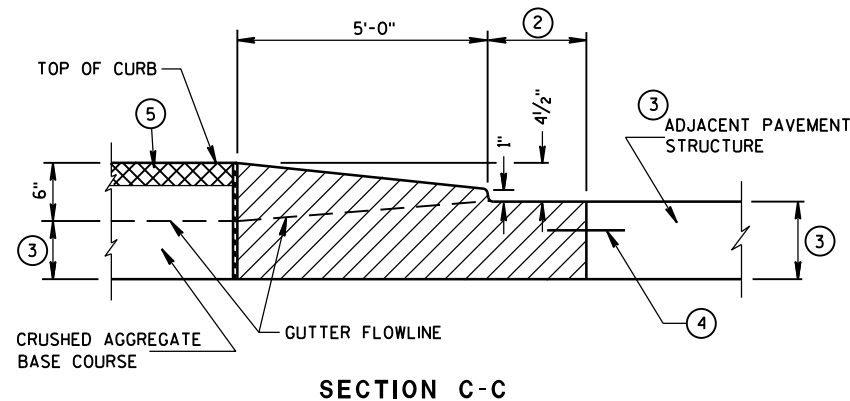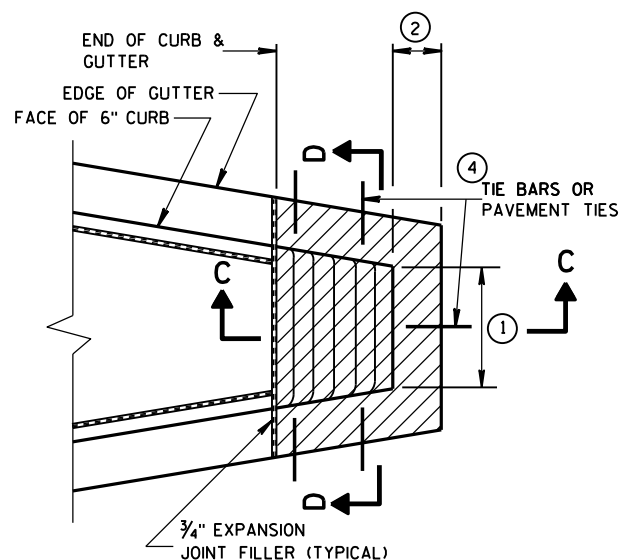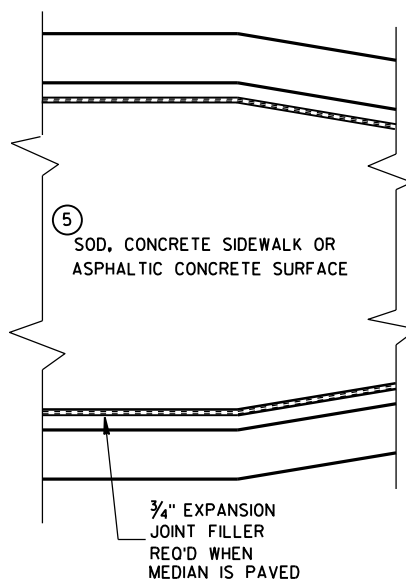

CONCRETE MEDIAN SLOPED NOSE TYPE 1

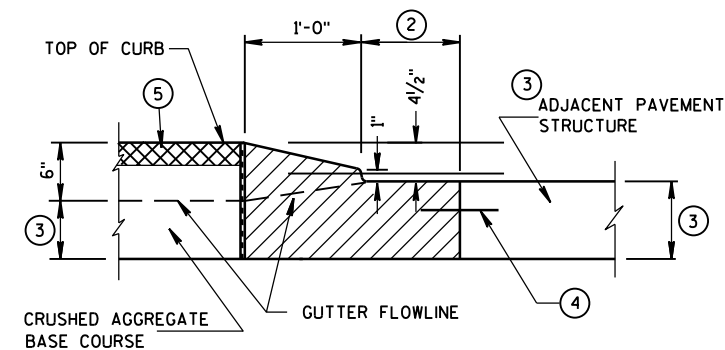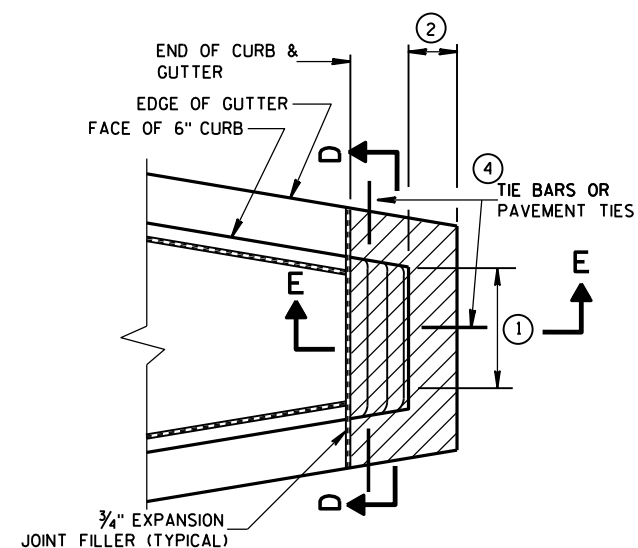

CONCRETE MEDIAN SLOPED NOSE TYPE 2

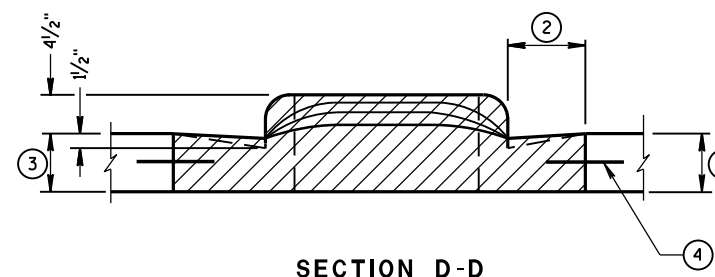

GENERAL NOTES

DETAILS OF CONSTRUCTION, MATERIALS AND WORKMANSHIP NOT SHOWN ON THIS DRAWING SHALL CONFORM TO THE PERTINENT REQUIREMENTS OF THE STANDARD SPECIFICATIONS AND THE APPLICABLE SPECIAL PROVISIONS.

- ① SEE PLAN FOR MEDIAN NOSE WIDTH AND RADIUS (FOR ROUND NOSE ALTERNATE).
- ② WIDTH OF GUTTER TO MATCH EXISTING ADJACENT GUTTER OR AS SPECIFIED ELSEWHERE IN THE PLAN.
- ③ DEPTH EQUAL TO ADJACENT PAVEMENT. ADJACENT PAVEMENT STRUCTURE DETAILS ARE SHOWN ON THE PLAN. TYPICAL OPTIONS ARE:
 - (1) NEW OR EXISTING CONCRETE PAVEMENT.
 - (2) ASPHALTIC CONCRETE PAVEMENT OVER NEW OR EXISTING CONCRETE BASE COURSE.
 - (3) ASPHALTIC CONCRETE PAVEMENT OVER CRUSHED AGGREGATE BASE COURSE.

- ④ TIE BARS OR PAVEMENT TIES REQUIRED IN NEW CONCRETE PAVEMENT OR CONCRETE BASE COURSE. TIE BARS SHALL BE NO. 4 X 2'-0" SPACED AT 2'-0" C-C.

PAVEMENT TIES REQUIRED IN EXISTING CONCRETE BASE COURSE. PAVEMENT TIES SHALL BE NO. 6 X 1'-0" SPACED AT 3'-0" C-C INSTALLED ON A HORIZONTAL SKEW OF 6:1. THE DIRECTION OF SKEW SHALL ALTERNATE AFTER EVERY ONE OR TWO BARS.

- ⑤ SURFACE TYPE AND DETAILS ARE SHOWN ELSEWHERE IN THE PLAN.

CONCRETE MEDIAN NOSE

STATE OF WISCONSIN
DEPARTMENT OF TRANSPORTATION

APPROVED






6/8/2006

DATE




FHWA

/S/ Jerry H. Zogg
ROADWAY STANDARDS DEVELOPMENT
ENGINEER


- ① WOOD OR STEEL POSTS (w6X9 OR w6X8.5) MAY BE USED. DO NOT INTERMIX WOOD AND STEEL POSTS. INSTALL STEEL POSTS WITH HOLES ON APPROACHING TRAFFIC SIDE.
- ② USE WOOD OR APPROVED PLASTIC BLOCKOUTS. WOOD BLOCKOUTS MAY BE CONSTRUCTED OUT OF TWO OR MORE WOOD BLOCKOUTS. SEE ALTERNATE WOOD BLOCKOUT DETAIL. DIMENSIONS OF APPROVED PLASTIC BLOCKOUTS MAY VARY.
- ③ IF ROCK IS ENCOUNTERED DURING EXCAVATION, PROVIDE A HOLE 12 INCHES IN DIAMETER EXTENDING 20 INCHES DEEP INTO THE ROCK. PLACE APPROXIMATELY 2 1/2" INCHES OF GRANULAR MATERIAL IN THE BOTTOM OF THE HOLE. CUT THE POSTS THE TO LENGTH AND INSTALL. BACKFILL WITH EXCAVATED MATERIAL AND COMPACT. BACKFILL IS TO BE FREE OF LARGE ROCKS.
- ④ WHEN THE DISTANCE FROM BACK OF POST TO SHOULDER HINGE POINT IS LESS THAN 2 FEET INSTALL LONGER POST AT HALF POST SPACING (K).
- ⑤ FOR NEW MGS INSTALLATION TOP OF W-BEAM RAIL TOLERANCE IS $\pm 1"$. FOR EXISTING MGS INSTALLATION TOP OF W-BEAM IS BETWEEN 27 3/4" TO 32".
- ⑥ WHEN USING STEEL POST AND WOOD BLOCKOUTS INSTALL FOUR 16D GALVANIZED NAILS. INSTALL NAILS AT THE BACK CORNERS OF THE BLOCK AND BEND THE NAILS OVER THE FLANGE OF THE STEEL POST.
- ⑦ TOTAL POST LENGTH FOR TYPE K IS 7' - 0".
TOTAL POST LENGTH FOR OTHER MGS TYPES IS 6' - 0".

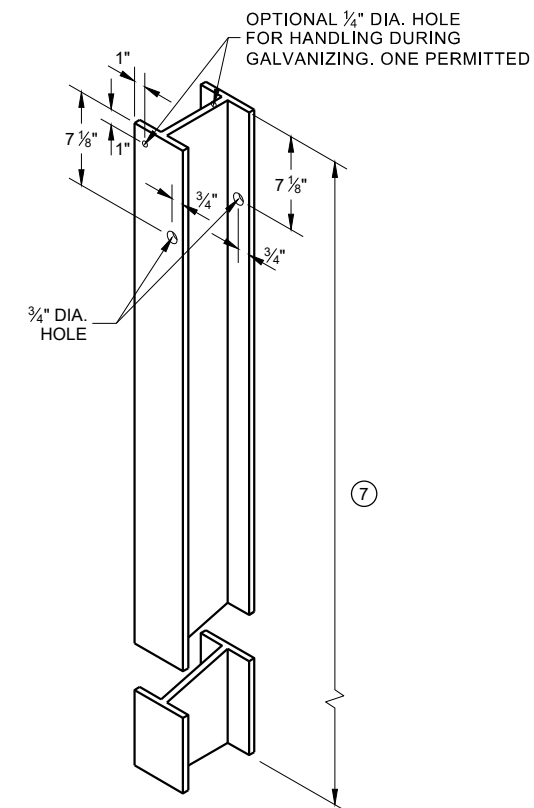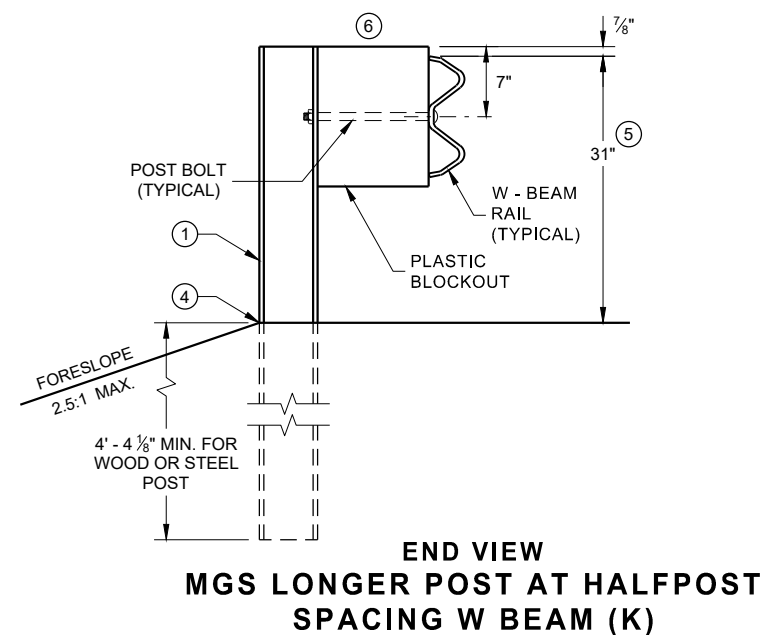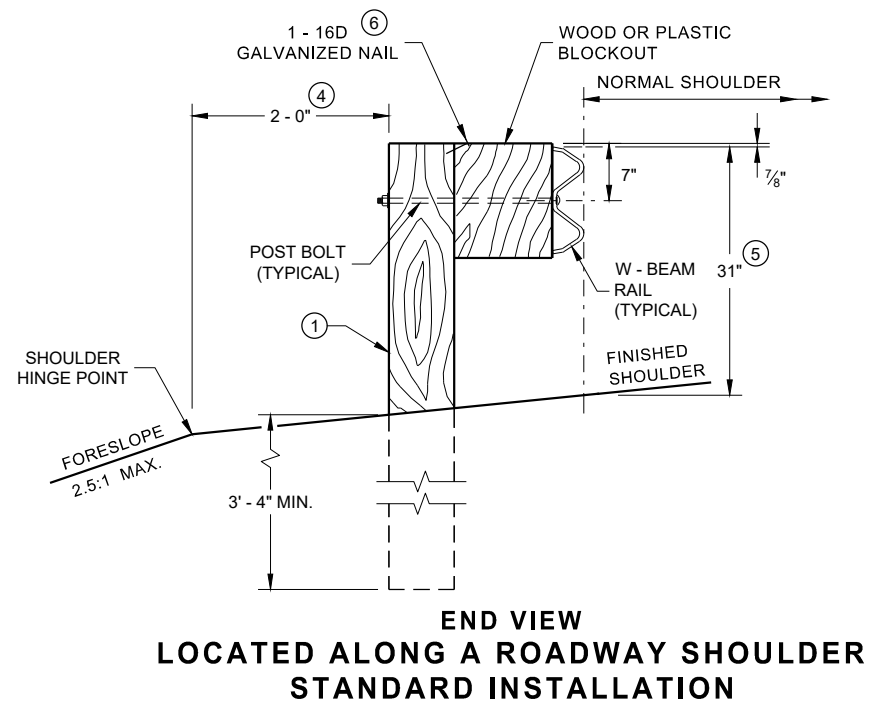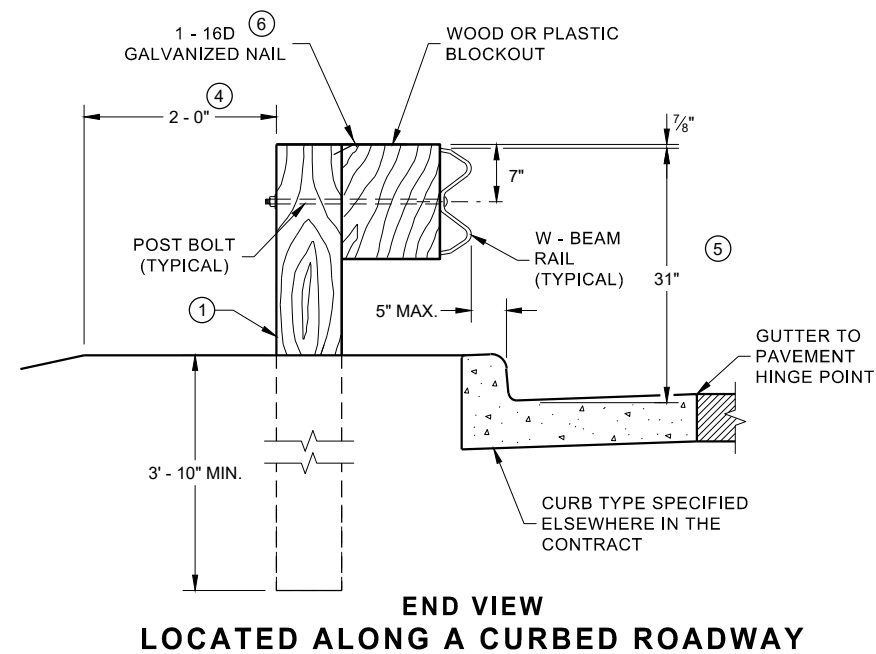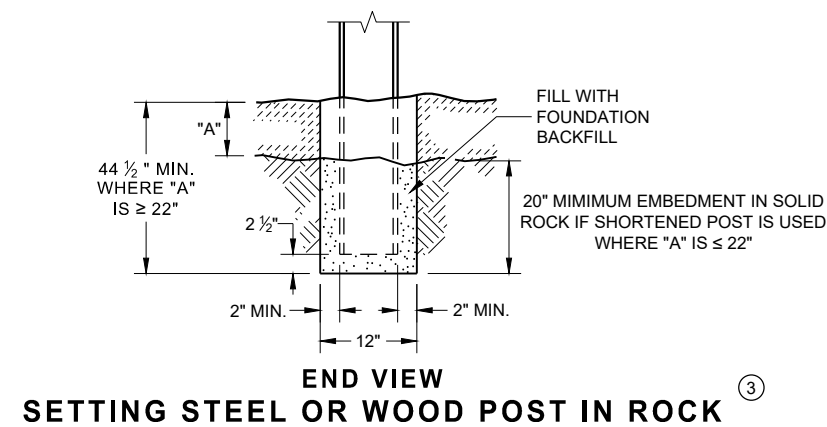


**STEEL POST & HOLE
PUNCHING DETAIL
(W 6 X 9) ①**

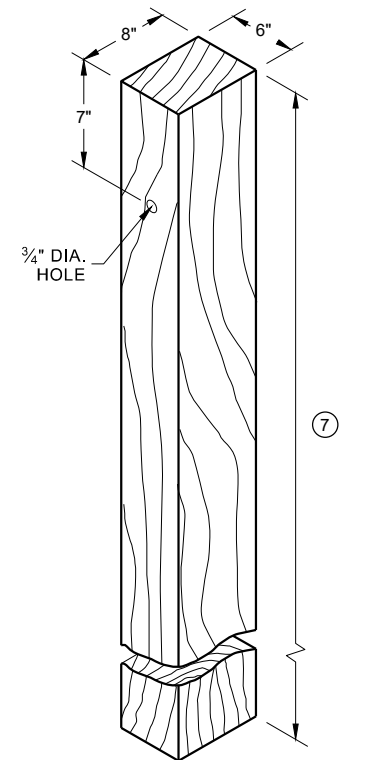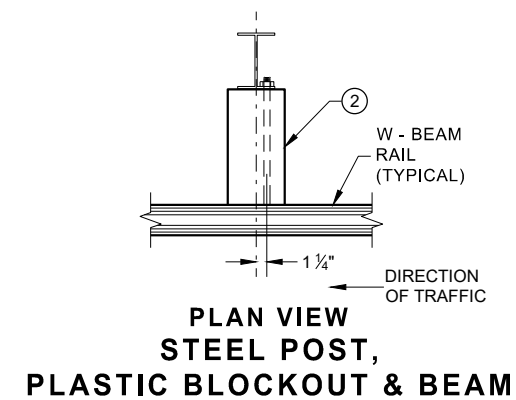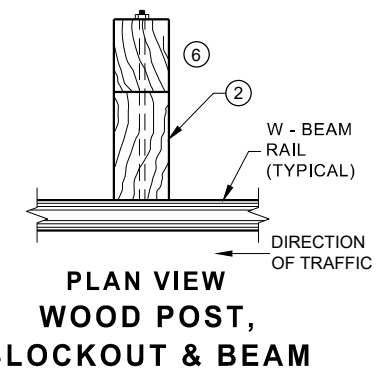


WOOD POST (6" X 8") NOMINAL ⁽¹⁾

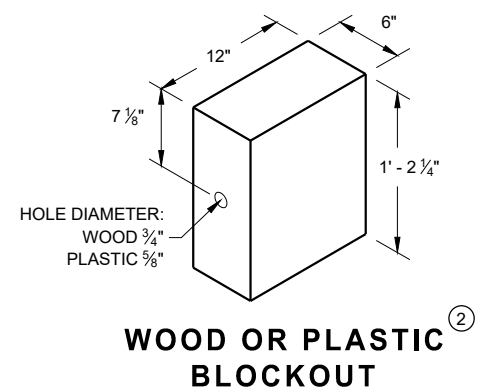


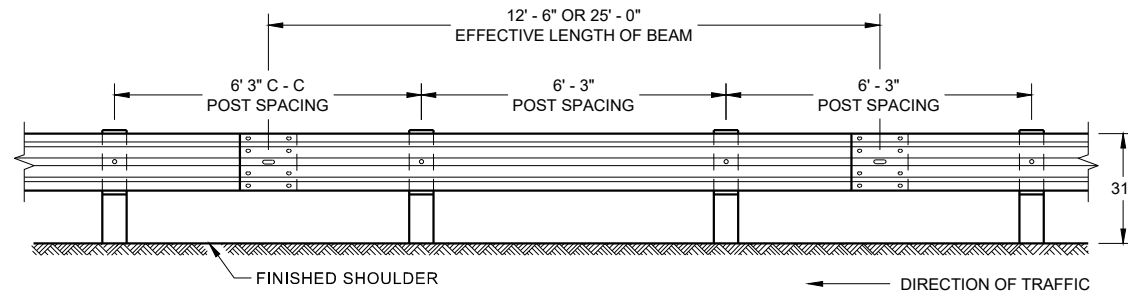


**FRONT VIEW
POST SPACING STANDARD INSTALLATION**

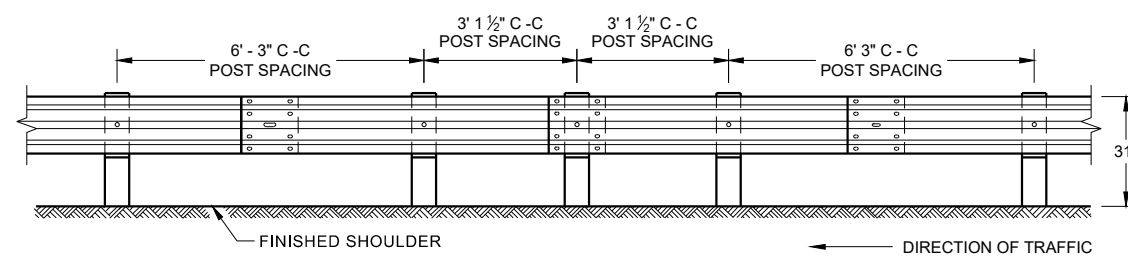


**FRONT VIEW
HALF POST SPACING (HS) AND
HALF POST SPACING WITH LONGER POSTS (K)**

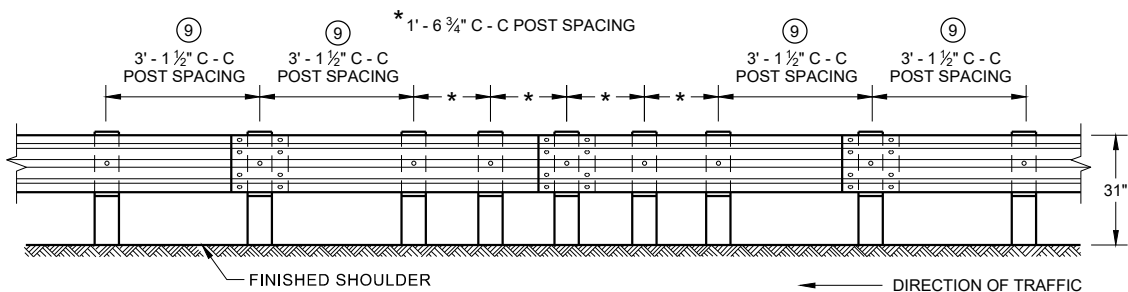


**FRONT VIEW
QUARTER POST SPACING (QS)**

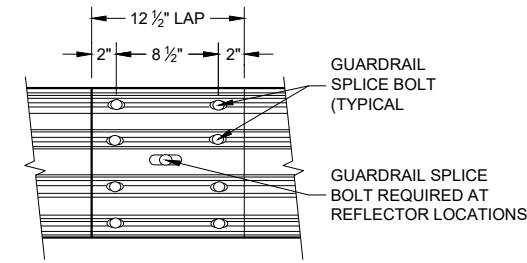


**FRONT VIEW
MID-SPAN BEAM SPLICE**

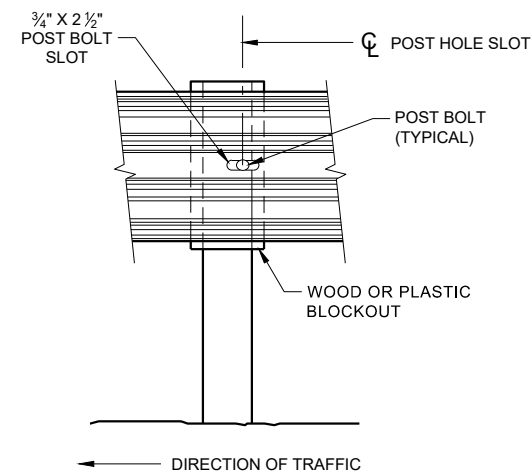

FRONT VIEW AT STEEL POST

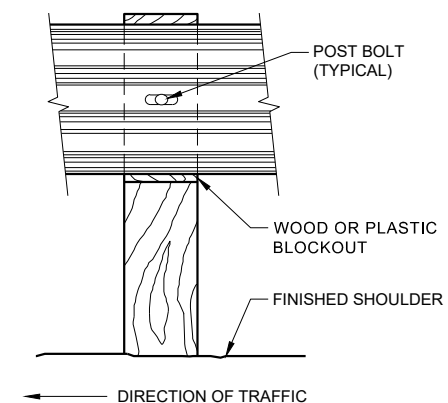

FRONT VIEW AT WOOD POST

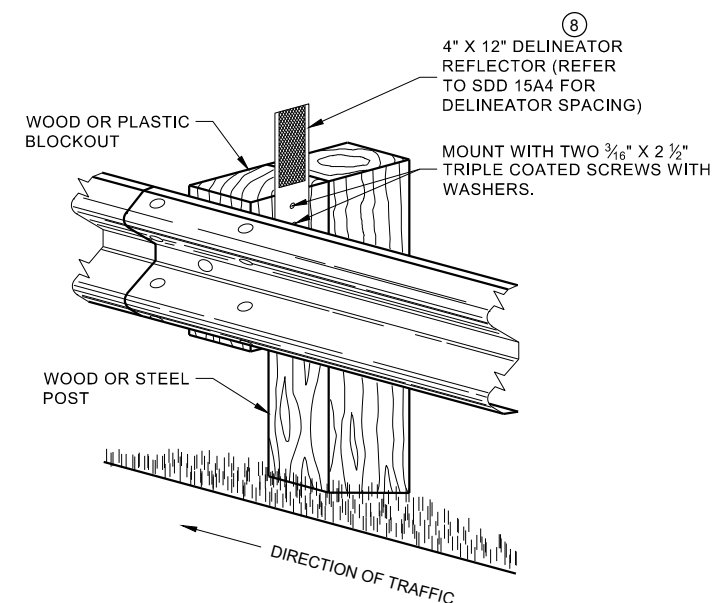


**ONE SIDED REFLECTOR DETAIL
AND TYPICAL INSTALLATION**

GENERAL NOTES

- 8 DO NOT INSTALL REFLECTORS ON THE FIRST 50 FEET OF THE APPROACH END OF THE ENERGY ABSORBING TERMINAL.
- 9 25 FEET OF HALF POST SPACING IS REQUIRED ON APPROACH AND DEPARTURE ENDS OF QUARTER POST SPACING.

POST BOLTS ARE A 3/8" DIAMETER ASTM A307 GUARDRAIL BOLT. A POST BOLT REQUIRES 3/8" DIAMETER A563A DOUBLE RECESSED (DR) HEAVY HEX NUT AND 3/8" DIAMETER F844 FLAT WASHER. POST BOLTS MAY BE LONGER IF MULTIPLE BLOCKOUTS ARE BEING USED.


GUARD RAIL SPLICE BOLTS ARE A 3/8" DIAMETER ASTM A307 GUARDRAIL HEAD BOLT. A GUARDRAIL SPLICE BOLT REQUIRES 3/8" DIAMETER A563A DOUBLE RECESSED (DR) HEAVY HEX NUT.

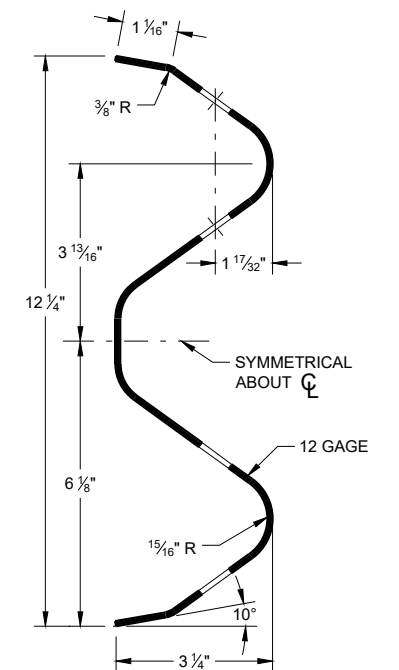

SECTION THRU W-BEAM RAIL


**MIDWEST GUARDRAIL SYSTEM
(MGS) GUARDRAIL**

STATE OF WISCONSIN
DEPARTMENT OF TRANSPORTATION

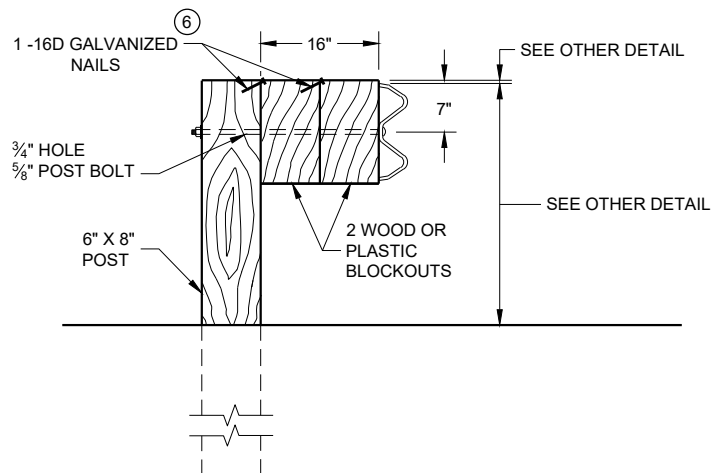

DETAIL FOR 16" BLOCKOUT DEPTH


IT IS ACCEPTABLE TO USE BLOCKOUTS UP TO 16" DEEP TO INCREASE THE POST OFFSET TO AVOID UNDERGROUND OBSTACLES. THERE IS NO LIMIT TO THE NUMBER OF POSTS THAT CAN HAVE ADDITIONAL BLOCKOUTS UP TO 16" DEEP.

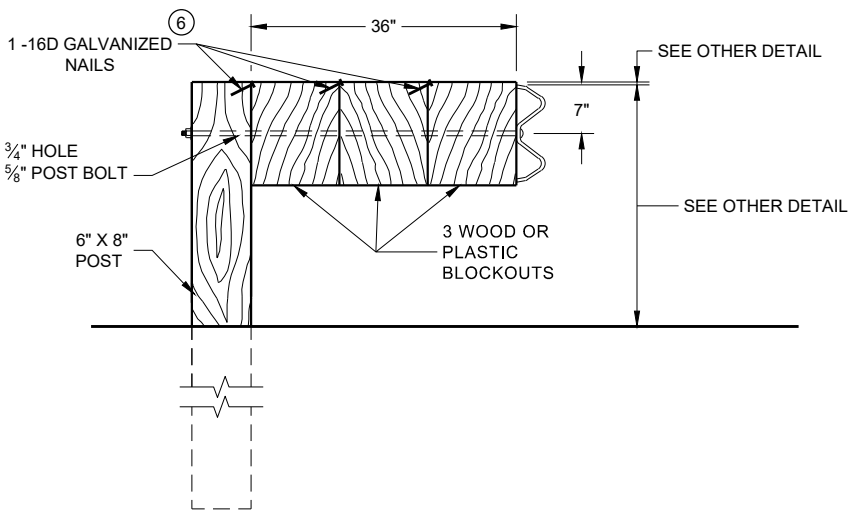

DETAIL FOR 36" BLOCKOUT DEPTH


NOTES: UNDER SPECIAL CIRCUMSTANCES, SUCH AS AVOIDING OBSTACLES THAT ARE NOT RELOCATED, IT IS ACCEPTABLE TO INSTALL ADDITIONAL BLOCKOUTS TO OBTAIN UP TO 36" DEPTH FOR ONE OR TWO POSTS IN A SECTION OF GUARDRAIL.
DO NOT USE 16" OR 36" BLOCKOUTS IF IT CAUSES THE POST TO BE DRIVEN BEYOND SHOULDER HINGE POINT OR CAUSES A FIXED OBJECT TO BE WITHIN THE DEFLECTION DISTANCE OF THE BARRIER.

- NOTE:
- 1. ALL FILLETS SHALL HAVE A MINIMUM RADIUS OF 3/16".
 - 2. IF THE BOLT EXTENDS MORE THAN 1/4" FROM THE NUT THE BOLT SHOULD BE TRIMMED BACK.

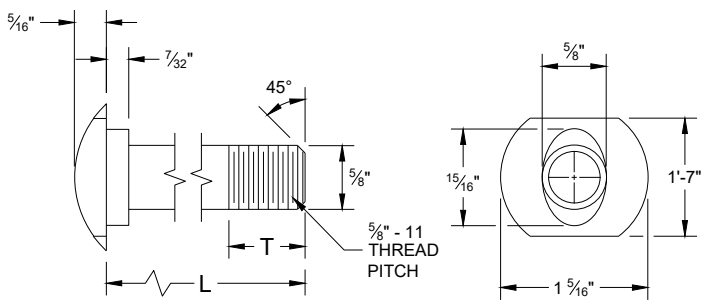


POST BOLT TABLE

L	T (MIN.)
1 1/4"	1 1/8"
2"	1 3/4"
10"	4"
14"	4 1/16"
18"	4"
21"	4 1/16"
25"	4"

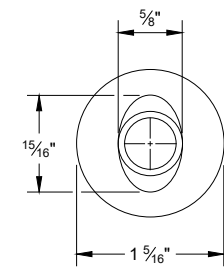


ALTERNATE BOLT HEAD

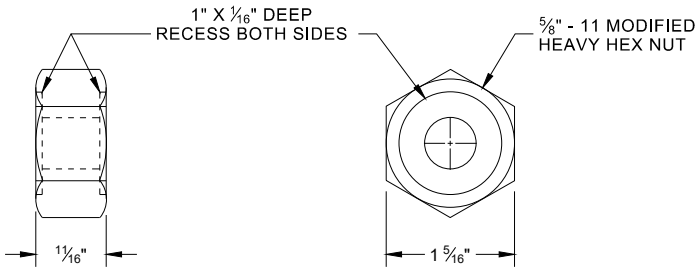


POST BOLT, SPLICE BOLT AND RECESS NUT


- 6 WHEN USING STEEL POST AD WOOD BLOCKOUTS, INSTALL FOUR 16D GALVANIZED NAILS. INSTALL NAILS AT THE BACK CORNERS OF THE BLOCK AND BEND THE NAILS OVER THE FLANGE OF THE STEEL POST.

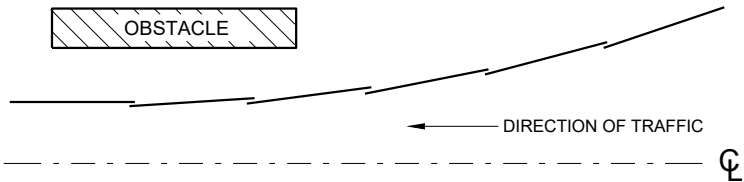


PLAN VIEW
BEAM LAPPING DETAIL

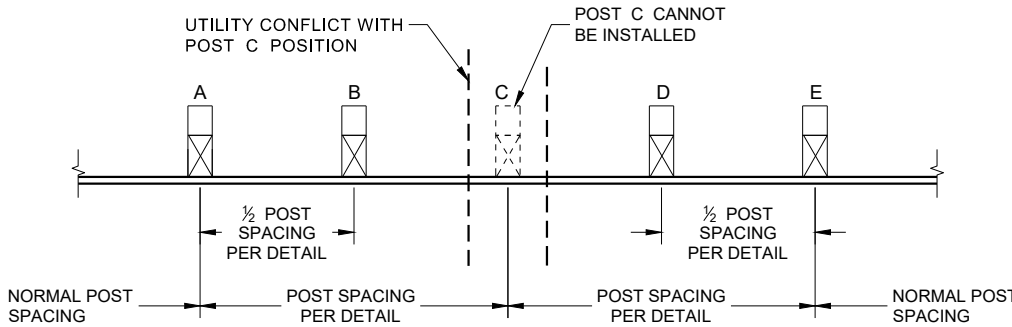

POST DRIVING FOR CONTINUOUS
UNDERGROUND OBSTRUCTION

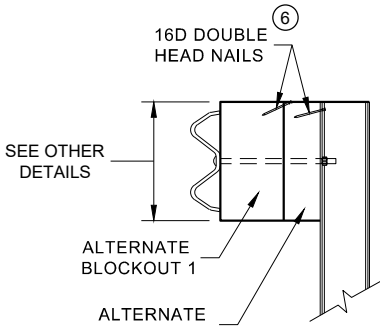

SIDE VIEW

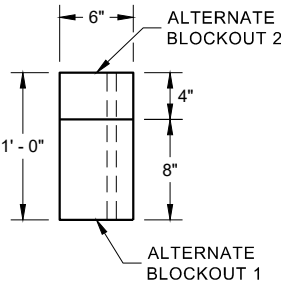


PLAN VIEW


ALTERNATE WOOD
BLOCKOUT DETAIL

MIDWEST GUARDRAIL SYSTEM
(MGS) GUARDRAIL


STATE OF WISCONSIN
DEPARTMENT OF TRANSPORTATION

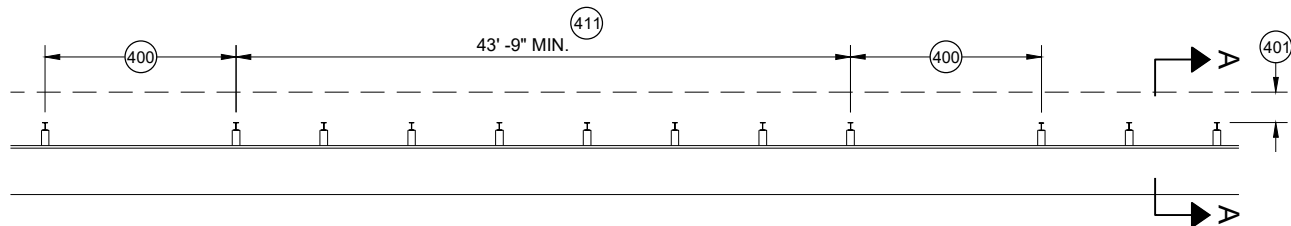


MISSING POST IN MGS GUARDRAIL

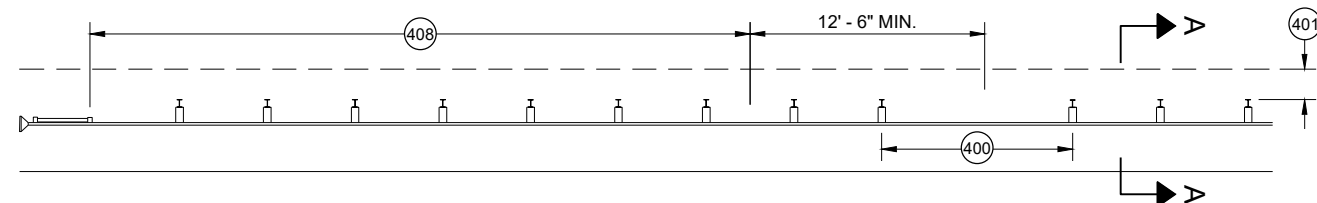


MISSING POST IN MGS GUARDRAIL NEAR EAT

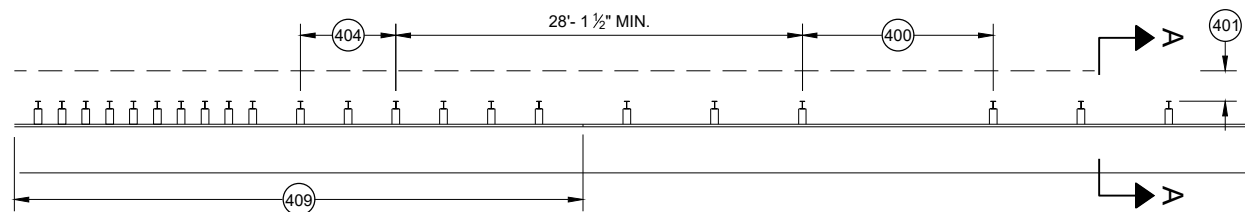


MISSING POST IN MGS GUARDRAIL NEAR AN APPROACH TRANSITION

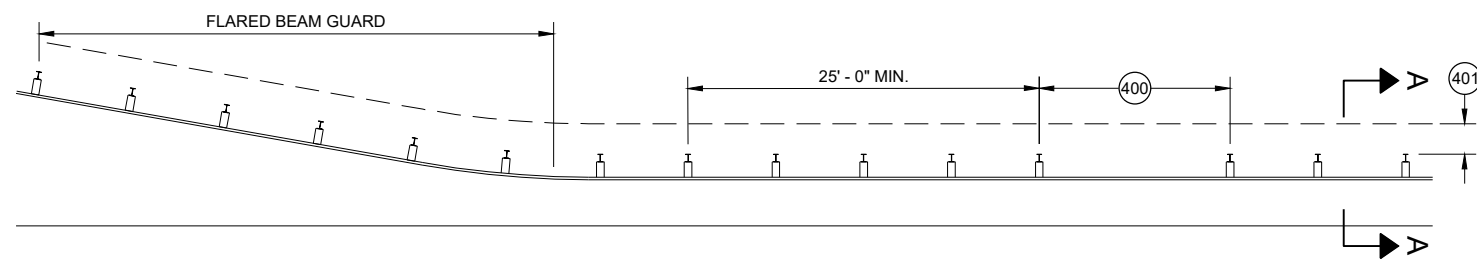

MISSING POST IN MGS GUARDRAIL NEAR FLARED BEAM GUARD

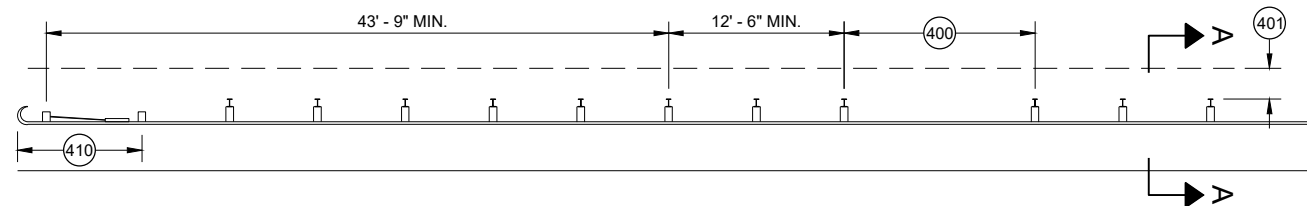


MISSING POST IN MGS GUARDRAIL NEAR A TYPE 2 END TERMINAL

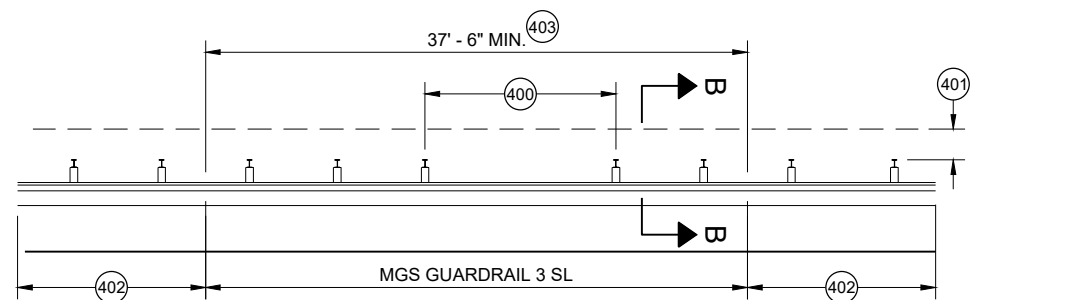


MISSING POST IN SHORT SPAN MGS GUARDRAIL NEAR CURB (SL)

- (400) MAX SPAN 12' - 6"
- (401) 2' MIN.
- (402) MGS GUARDRAIL 3
- (403) NESTING BEAM GUARD
- (404) ASYMMETRIC TRANSITION
- (405) SOIL WELL DRAINED AND COMPACTED
- (406) SEE OTHER DRAWINGS IN THIS SDD
- (407) SEE OTHER DRAWINGS FOR MIN. SPACING BETWEEN SPANS
- (408) SEE SDD 14B44
- (409) SEE SDD 14B45
- (410) SEE SDD 14B47
- (411) MINIMUM DISTANCE BETWEEN MISSING POST SPANS.

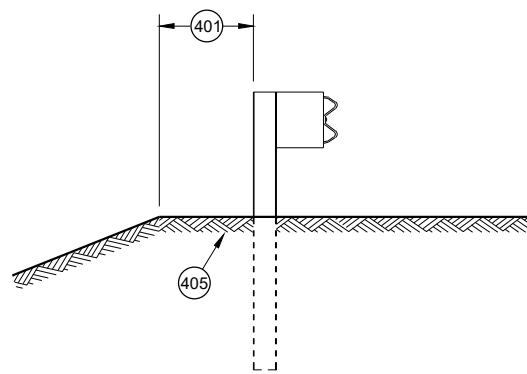

SECTION A - A

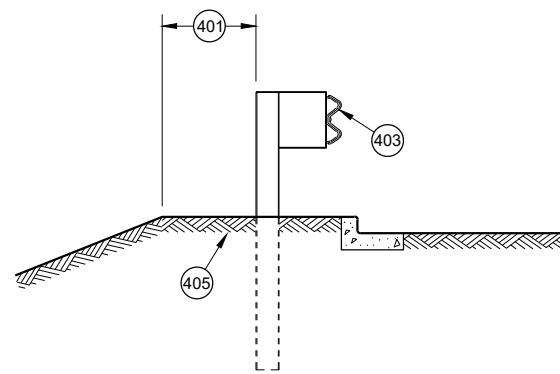

SECTION B - B

**MIDWEST GUARDRAIL SYSTEM
(MGS) GUARDRAIL**

STATE OF WISCONSIN
DEPARTMENT OF TRANSPORTATION

APPROVED
May 2021
DATE
/S/ Rodney Taylor
ROADWAY STANDARDS DEVELOPMENT
UNIT SUPERVISOR

FHWA

GENERAL NOTES

- (A) THE SLOPE IN THE AREA BOUNDED BY THE GRADELINE, THE HINGE POINT LINE (HPL) AND THE CLEAR ZONE LIMITS (CZL) SHALL BE 4:1 OR FLATTER.
 - (B) AFTER FINAL ASSEMBLY, RECHECK CABLE TO BE SURE IT IS TAUT AND HAS NOT RELAXED
 - (C) DIFFERENT MANUFACTURERS REQUIRE DIFFERENT PERFORATED W - BEAM RAIL END PANELS. SEE MANUFACTURER'S INFORMATION.
 - (D) ATTACH ALUMINUM SHEET TO E.A.T. HEAD USING 4 STAINLESS STEEL SELF - TAPPING SCREWS. ONE SCREW PER CORNER.
 - (E) HARDWARE MAY VARY BETWEEN MANUFACTURER. SEE MANUFACTURER'S DRAWING FOR INFORMATION.
- DIMENSIONS MAY VARY, MANUFACTURER'S INFORMATION.


SEE SDD 14B42 FOR MORE INFORMATION.

* DO NOT ATTACH BLOCKOUTS TO POST 1 AND 2.


DO NOT INSTALL REFLECTORS ON THE FIRST 50 FEET OF THE APPROACH END OF THE ENERGY ABSORBING TERMINAL.

SEE MANUFACTURER'S DRAWING FOR SPLICE LOCATION, HARDWARE DIMENSIONS AND INSTALLATION INSTRUCTIONS.


THE CENTER OF THE UPPER 3 1/2" DIAMETER HOLE ON POST NUMBER 3 THROUGH POST 9 IS TO BE FLUSH WITH THE GROUND LINE UP TO A MAXIMUM OF 2" ABOVE GROUND LINE. WOOD BLOCKS ON POSTS NUMBERED 3 THROUGH 9 MAY BE ADJUSTED UP TO 3" ABOVE THE TOP OF POST.

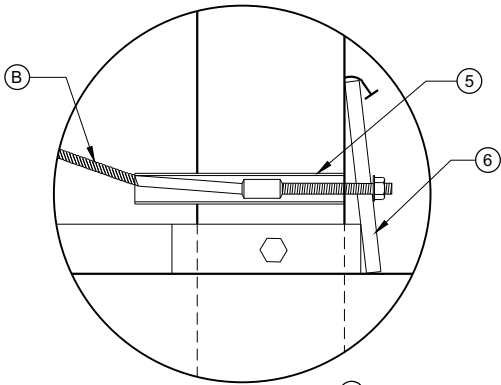


DETAIL "A"

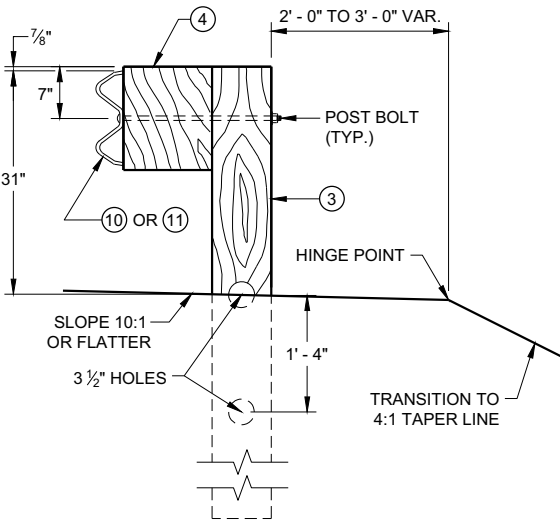


SECTION C - C
TYPICAL AT POST NOS. 3 - 9

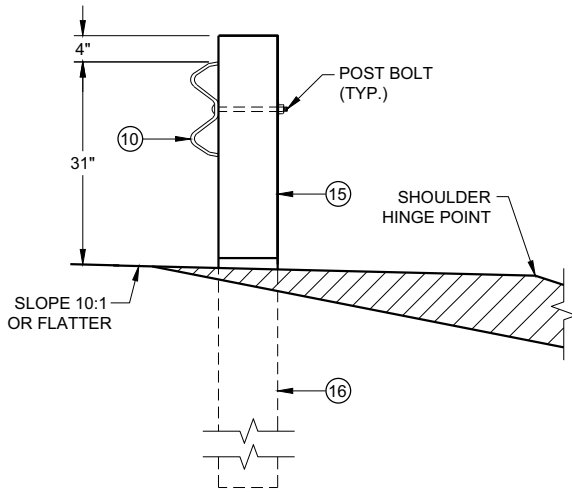

SECTION B - B
TYPICAL AT POST NO. 2*

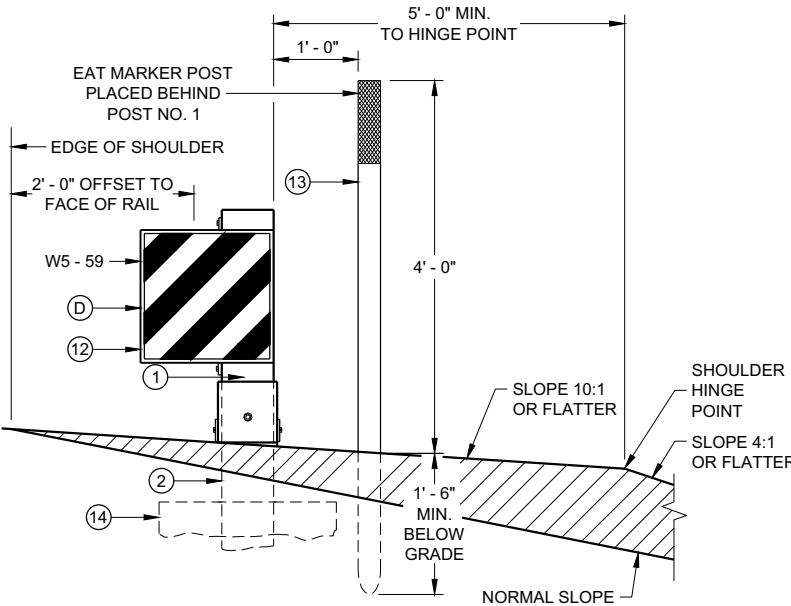


SECTION A - A
TYPICAL AT POST NO. 1*

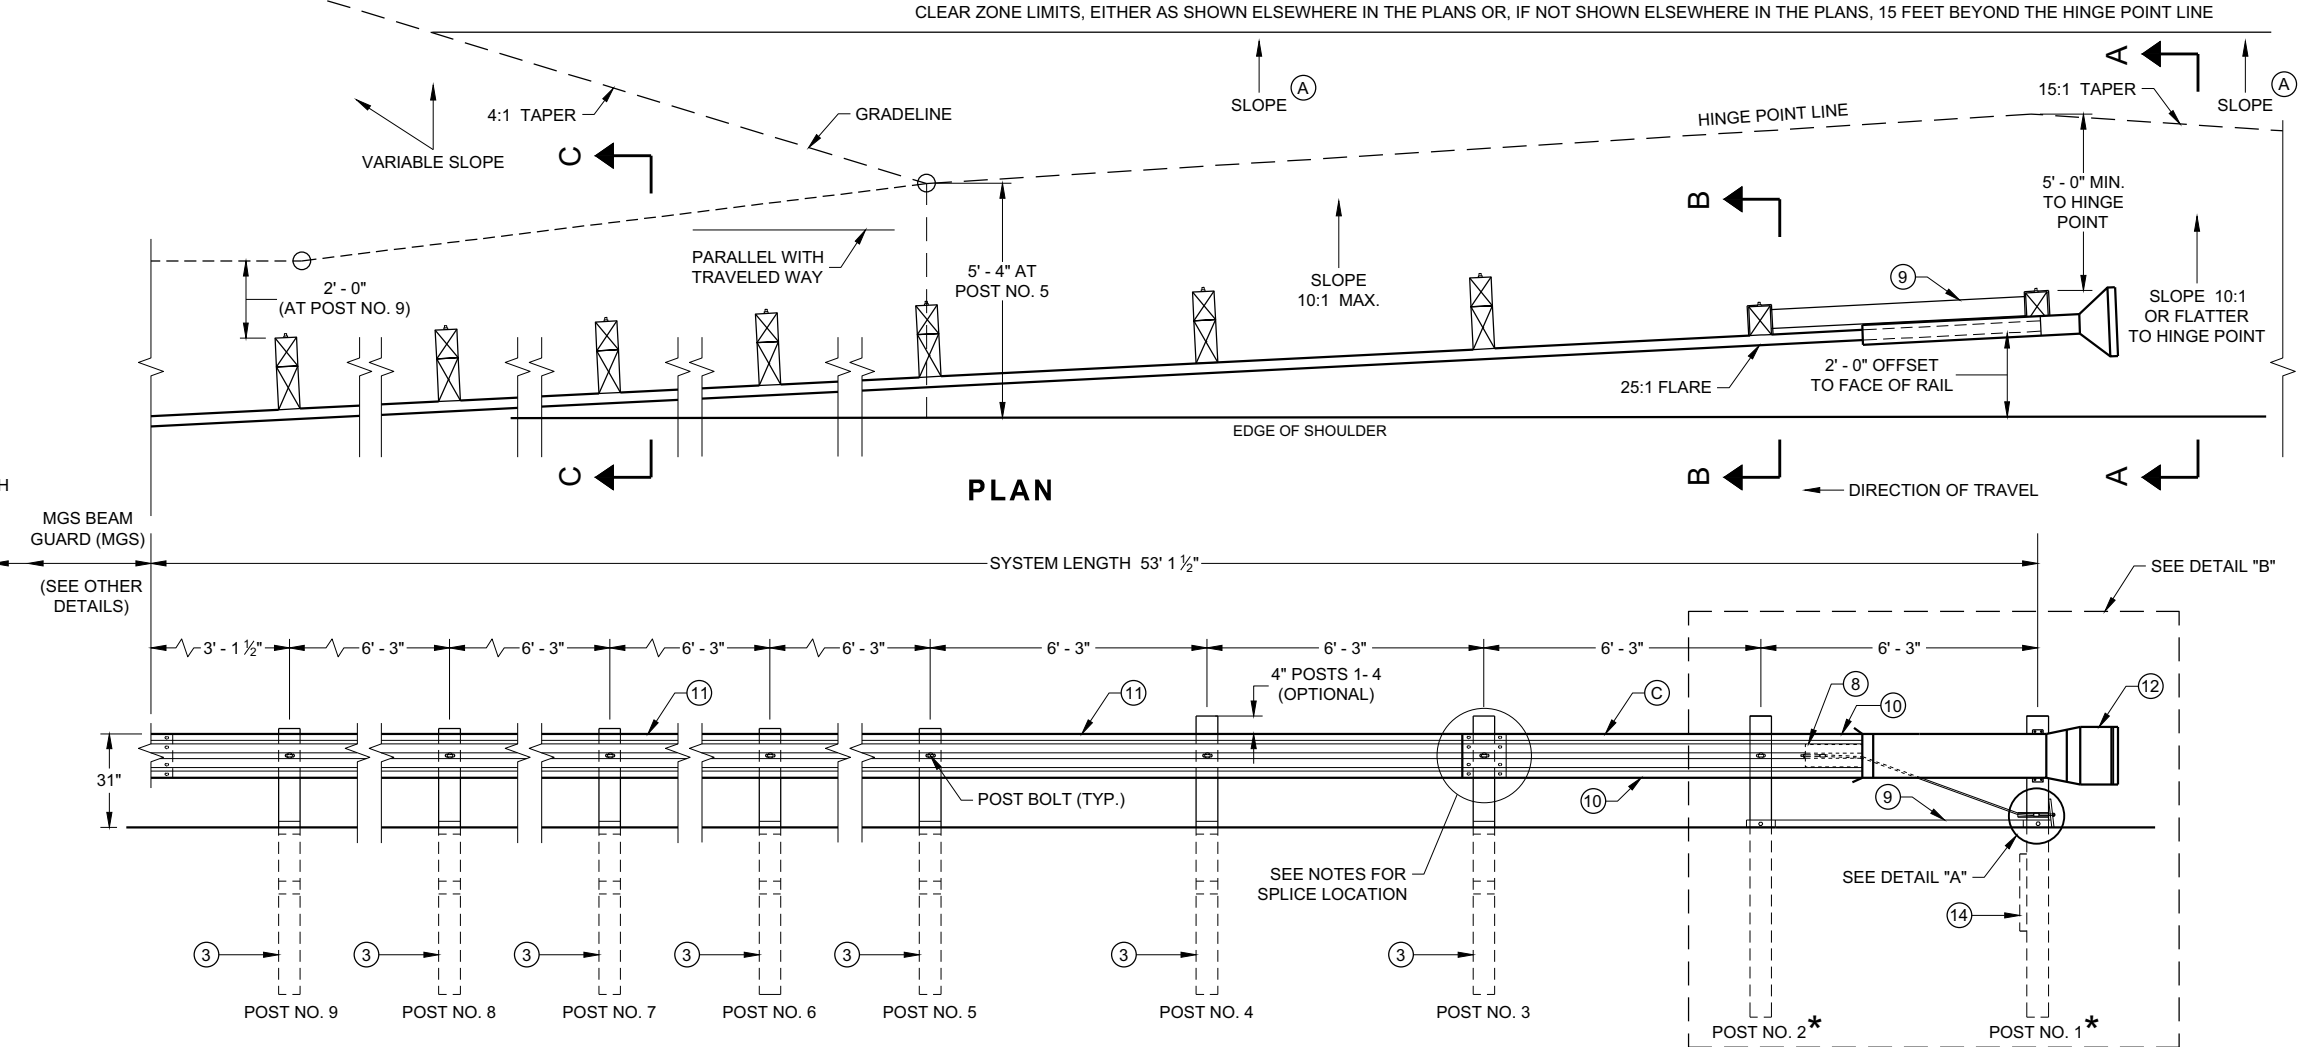

PLAN


ELEVATION

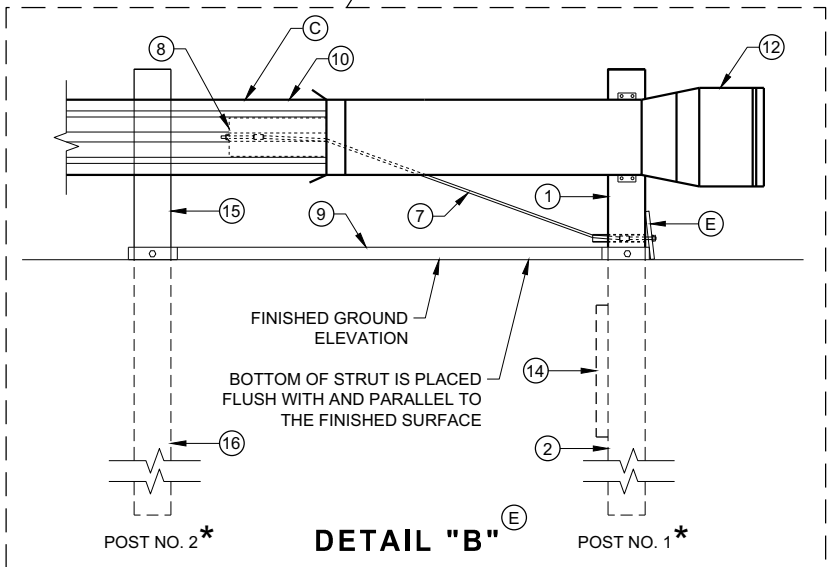

DETAIL "B"


**MIDWEST GUARDRAIL SYSTEM
ENERGY ABSORBING TERMINAL
(MGS)**

STATE OF WISCONSIN
DEPARTMENT OF TRANSPORTATION

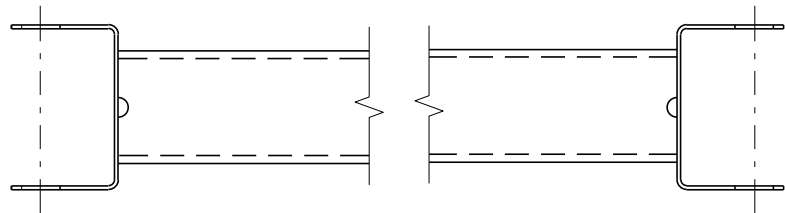


GENERIC GROUND STRUT^⑨ [Ⓔ]

BILL OF MATERIALS	
PART NO.	DESCRIPTION MATERIALS PROVIDED BY MGS EAT MANUFACTURER. SEE MANUFACTURER'S DETAILS FOR MORE INFORMATION.
①	UPPER POST NO. 1 6" X 6" TUBE
②	LOWER POST NO. 1
③	WOOD CRT
④	WOOD BLOCKOUT
⑤	PIPE SLEEVE
⑥	BEARING PLATE
⑦	BCT CABLE ASSEMBLY
⑧	ANCHOR CABLE BOX
⑨	GROUND STRUT
⑩	PERFORATED W-BEAM RAIL END PANEL, 12'-6" LONG.
⑪	STANDARD W-BEAM RAIL. MULTIPLE SECTIONS REQUIRED. SECTIONS VARY IN LENGTH.
⑫	IMPACT HEAD
⑬	EAT MARKER POST - YELLOW (SEE APPROVED PRODUCTS LIST)
⑭	SOIL PLATE
⑮	UPPER POST NO. 2
⑯	LOWER POST NO. 2

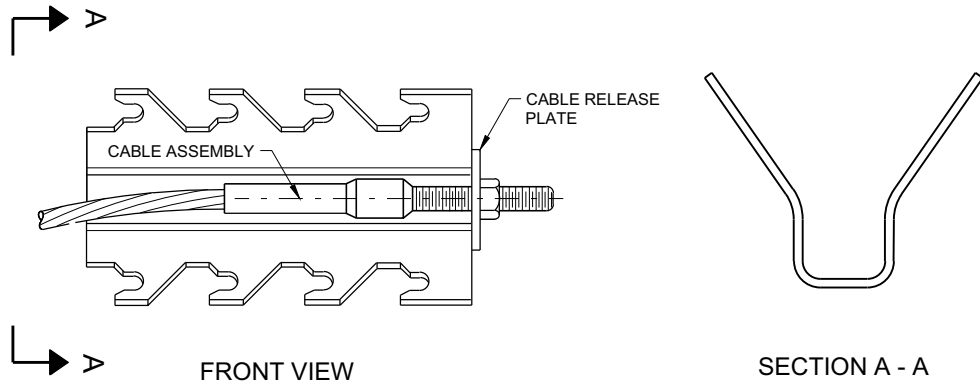


GENERIC ANCHOR CABLE BOX^⑨ [Ⓔ]

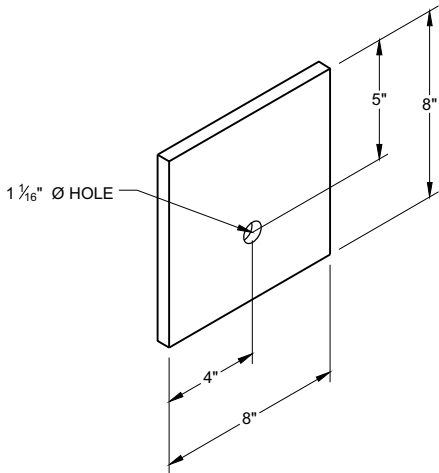


BEARING PLATE^⑥ [Ⓔ]

MIDWEST GUARDRAIL SYSTEM
ENERGY ABSORBING TERMINAL
(MGS)


STATE OF WISCONSIN
DEPARTMENT OF TRANSPORTATION

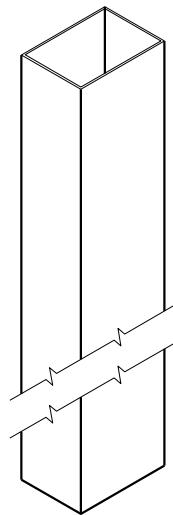


UPPER POST NO. 1 ⁽¹⁾ (E)

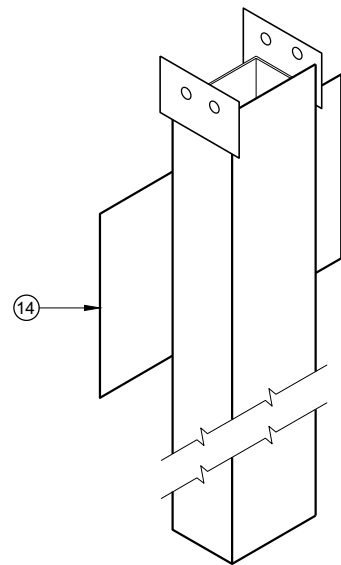


LOWER POST NO. 1 ⁽²⁾ (E)

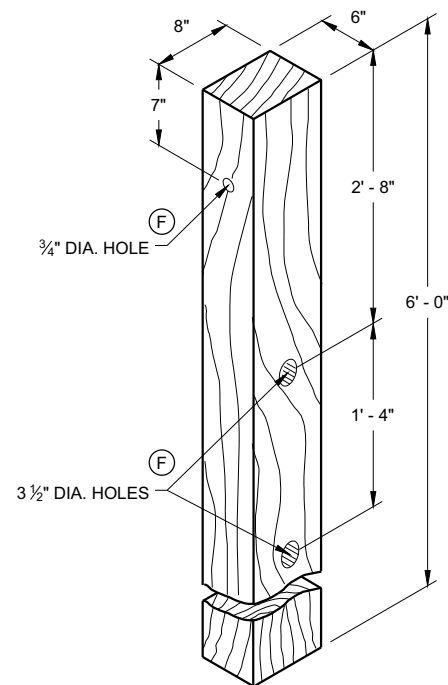


WOOD CRT POST ⁽³⁾ (E)
POSTS NUMBER 3-9

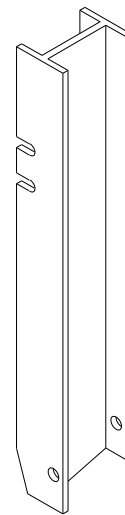


UPPER POST NO. 2 ⁽¹⁵⁾ (E)

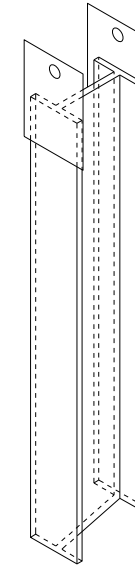


LOWER POST NO. 2 ⁽¹⁶⁾ (E)

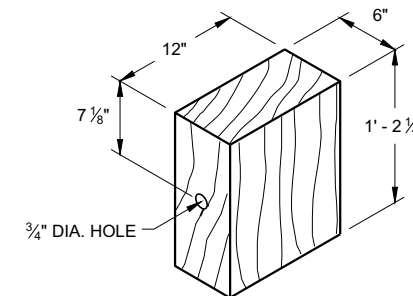


WOOD BLOCKOUT ⁽⁴⁾
REQ'D. AT ALL POSTS EXCEPT POST NO'S 1 & 2

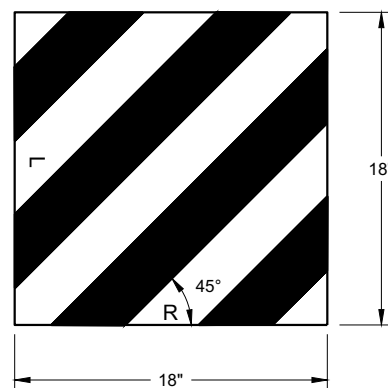


W5 - 59
REFLECTIVE SHEETING DETAIL ^(E)

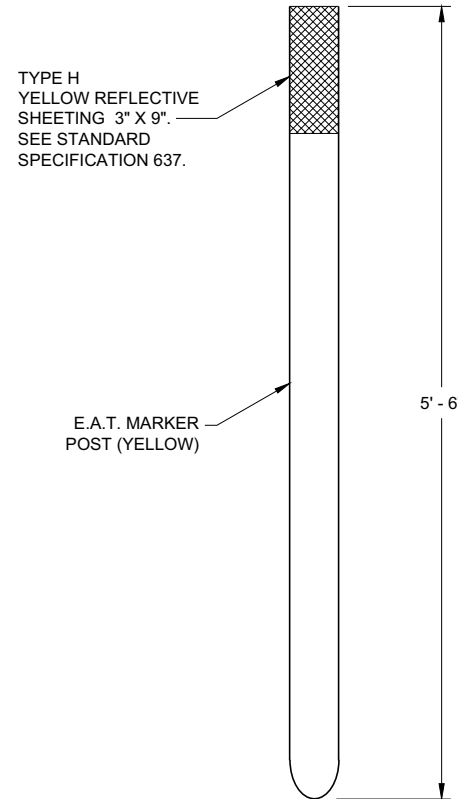

FRONT VIEW
SIDE VIEW
E.A.T. MARKER POST ⁽¹³⁾

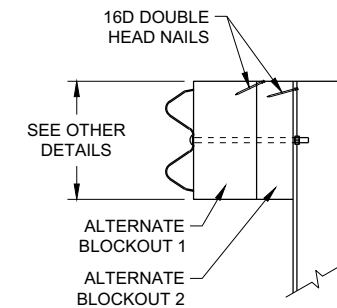

SIDE VIEW

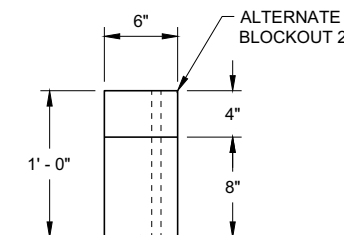


TOP VIEW

ALTERNATE WOOD
BLOCKOUT DETAIL


**MIDWEST GUARDRAIL SYSTEM
ENERGY ABSORBING TERMINAL
(MGS)**

STATE OF WISCONSIN
DEPARTMENT OF TRANSPORTATION


APPROVED
7/2018 DATE /S/ Rodney Taylor
ROADWAY STANDARDS DEVELOPMENT
UNIT SUPERVISOR
FHWA

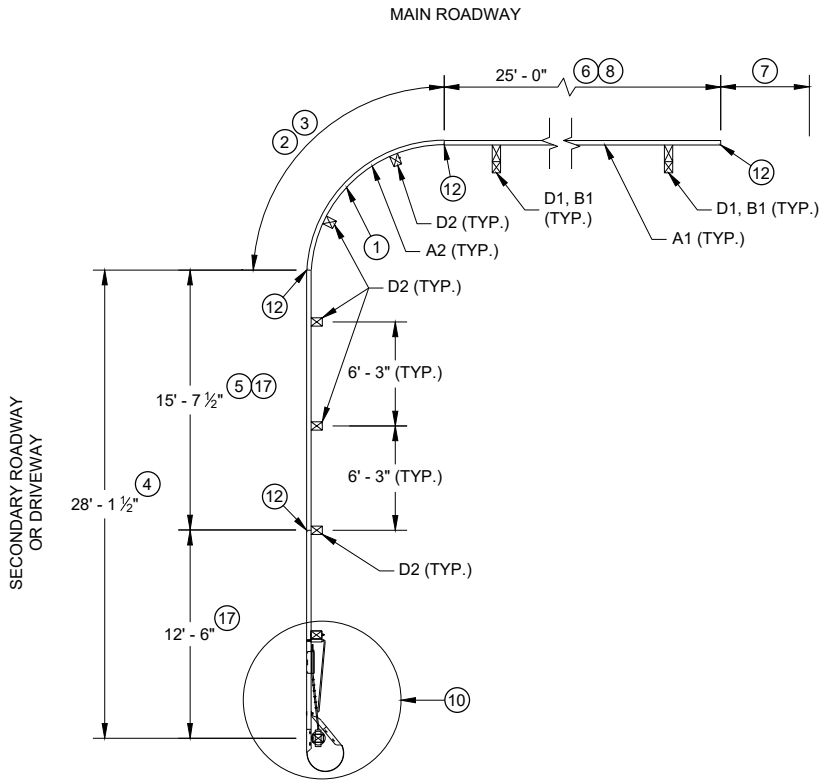


PLAN VIEW
SHORT RADIUS BEAM GUARD WITH
SHORT RADIUS TERMINAL ON
SECONDARY ROAD OR DRIVEWAY

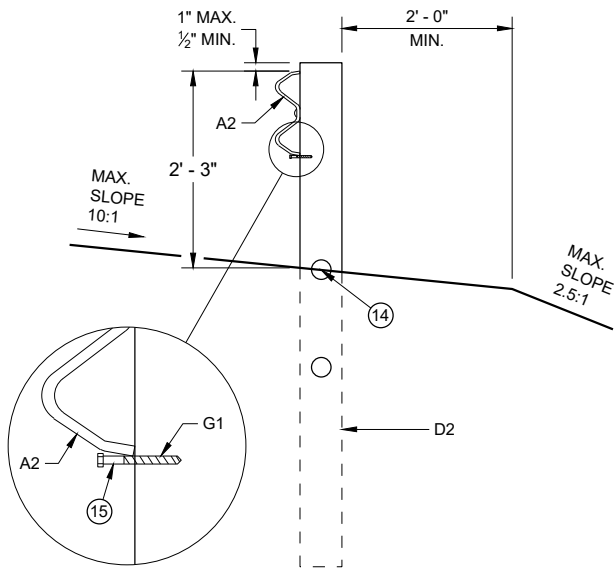

CONTROLLED RELEASE
TERMINAL POST (CRT) IN RADIUS

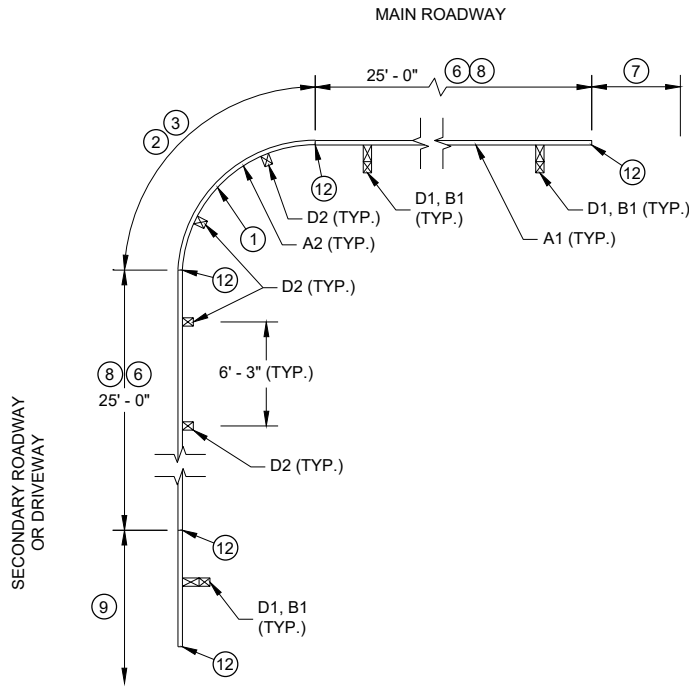


PLAN VIEW
SHORT RADIUS BEAM GUARD WITH
EAT, ADDITIONAL BEAM GUARD
OR
TRANSITION TO RIGID BARRIER ON
SECONDARY ROAD OR DRIVEWAY

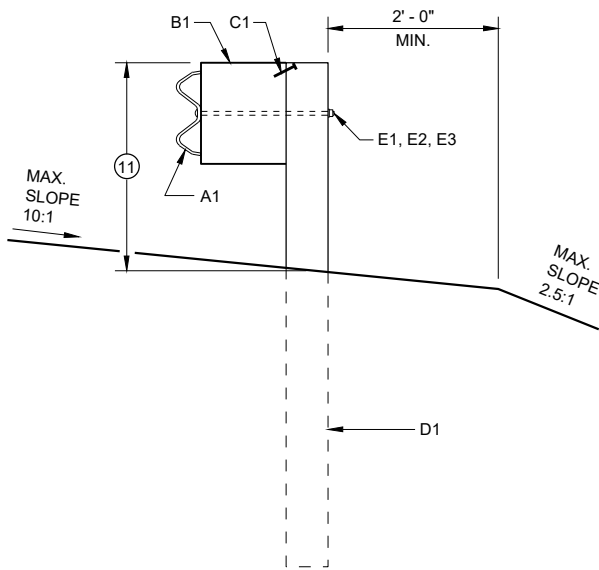


BEAM GUARD POSTS
IN HEIGHT TRANSITION

TABLE FOR RADIUS OF 32' AND LESS


RADIUS (FT)	LENGTH (FT)	WIDTH (FT)
8	25	15
16	30	15
24	40	20
32	50	30

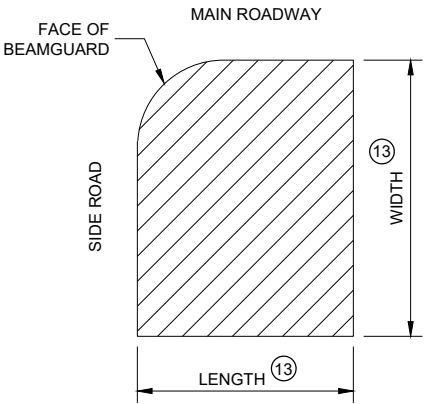

AREA FREE OF FIXED
OBJECTS FOR RADIUS
32' AND LESS

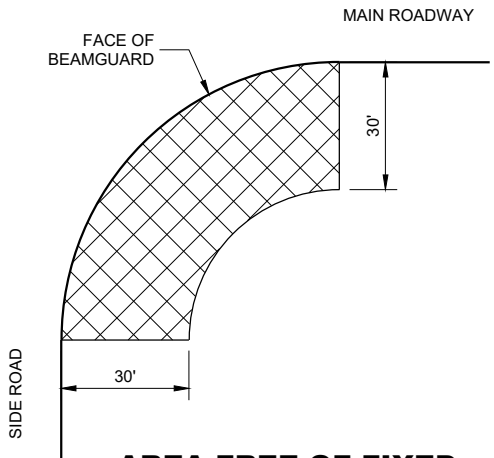

AREA FREE OF FIXED
OBJECTS FOR RADIUS
GREATER THAN 32'

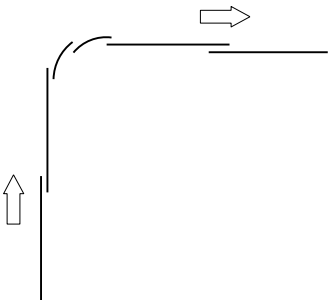

LAP SPLICE DETAIL


GENERAL NOTES

- SEE PLANS FOR OTHER BARRIER SYSTEM AND LOCATION SPECIFICS.
- SEE SDD 14B42 FOR MORE INFORMATION ON BEAM GUARD INSTALLATION, PARTS, MATERIALS, AND INSTALLATION INFORMATION.
- GALVANIZE PARTS AFTER FABRICATION.
- WELDING TO FOLLOW CURRENT REQUIREMENTS OF THE AMERICAN WELDING SOCIETY STRUCTURAL WELDING CODE ANSI / AWS D1.1.
- UNLESS NOTED OTHERWISE, ALL PLATES ARE FLAT AND FREE OF WARP.
- UNLESS NOTED OTHERWISE, ALL EDGES ARE SMOOTH, STRAIGHT AND VERTICAL.
- ALL CUTS AND HOLES, EXCEPT IN BEAM GUARD RAIL ARE TO BE MACHINED OR MACHINE FLAME CUT.
- UNLESS NOTED OTHERWISE, CUT OR PROVIDE BOLTS THAT ARE 1/4" TO 1/2" BEYOND THE NUT.
- DRAWINGS ARE NOT TO SCALE.


- (1) RADIUS MEASURE FROM INSIDE OF RAIL. LENGTH OF BEAM GUARD SHORT RADIUS GUARD MEASURED ALONG TRAFFIC SIDE OF RAIL. RADIUS BETWEEN 8 FEET TO 150 FEET. SEE PLAN FOR REQUIRED RADIUS. BEAM GUARD RAIL IN RADIUS IS SHOP BENT. ODD RAIL LENGTH OR FIELD CUTS MAY BE REQUIRED.
- (2) CONTROLLED RELEASE TERMINAL (CRT) POSTS ARE USED IN THE RADIUS. CONTROLLED RELEASE TERMINAL (CRT) POSTS ARE SPACED 6' - 3". SEE PLAN FOR NUMBER OF CONTROLLED RELEASE (CRT) POSTS.
- (3) WITHIN RADIUS BEAM GUARD RAILS ARE NOT BOLTED TO POSTS. BEAM GUARD RAIL IS RESTED ON TOP OF LAG SCREW.
- (4) MINIMUM LENGTH OF BEAM GUARD ALONG SIDE ROAD OR DRIVEWAY TO INSTALL SHORT RADIUS TERMINAL. BEAM GUARD IS PAID WITH BEAM GUARD ITEM.
- (5) ODD LENGTH OF BEAM GUARD REQUIRED TO INSTALL SHORT RADIUS TERMINAL.
- (6) MINIMUM AMOUNT OF BEAM GUARD TO BE INSTALLED PRIOR TO TRANSITION TO RIGID BARRIER. ADDITIONAL BEAM GUARD, OR EAT. BEAM GUARD PAID FOR WITH BEAM GUARD ITEM. SEE PLANS FOR MORE DETAIL.
- (7) BEAM GUARD, EAT, OR TRANSITION TO RIGID BARRIER. SEE PLAN.
- (8) TOP OF BEAM GUARD BY THE RADIUS IS 27". HEIGHT OF BEAM GUARD IS 31" BY TRANSITION TO RIGID BARRIER, ADDITIONAL BEAM GUARD OR EAT.
- (9) ADDITIONAL BEAM GUARD, EAT OR TRANSITION TO RIGID BARRIER. BEAM GUARD SHOWN. SEE PLAN FOR DETAILS.
- (10) SHORT RADIUS TERMINAL (SEE OTHER DETAILS).
- (11) HEIGHT VARIES. SEE NOTE (8) AND (8).
- (12) BEAM GUARD RAIL SPLICE LOCATION. SPLICE LOCATION REQUIRES PART F1 AND F2. SEE SDD 14B42 FOR DETAILS.
- (13) SEE TABLE FOR VALUES.
- (14) MAXIMUM HEIGHT FOR CENTER OF HOLE IS 3/4" ABOVE FINISHED GROUND ±1".
- (15) DRILL POST 1 5/64" DIA. PILOT HOLE. DO NOT HAMMER LAG SCREW INTO POST.
- (16) SMALL SIGNS ON BREAKAWAY HARDWARE ARE ACCEPTABLE.
- (17) TOP OF RAIL HEIGHT IS 27" WHEN USING A SHORT RADIUS TERMINAL (CRT).

SHORT RADIUS BEAM
GUARD (MGS) SHORT
RADIUS TERMINAL (MGS)

STATE OF WISCONSIN
DEPARTMENT OF TRANSPORTATION

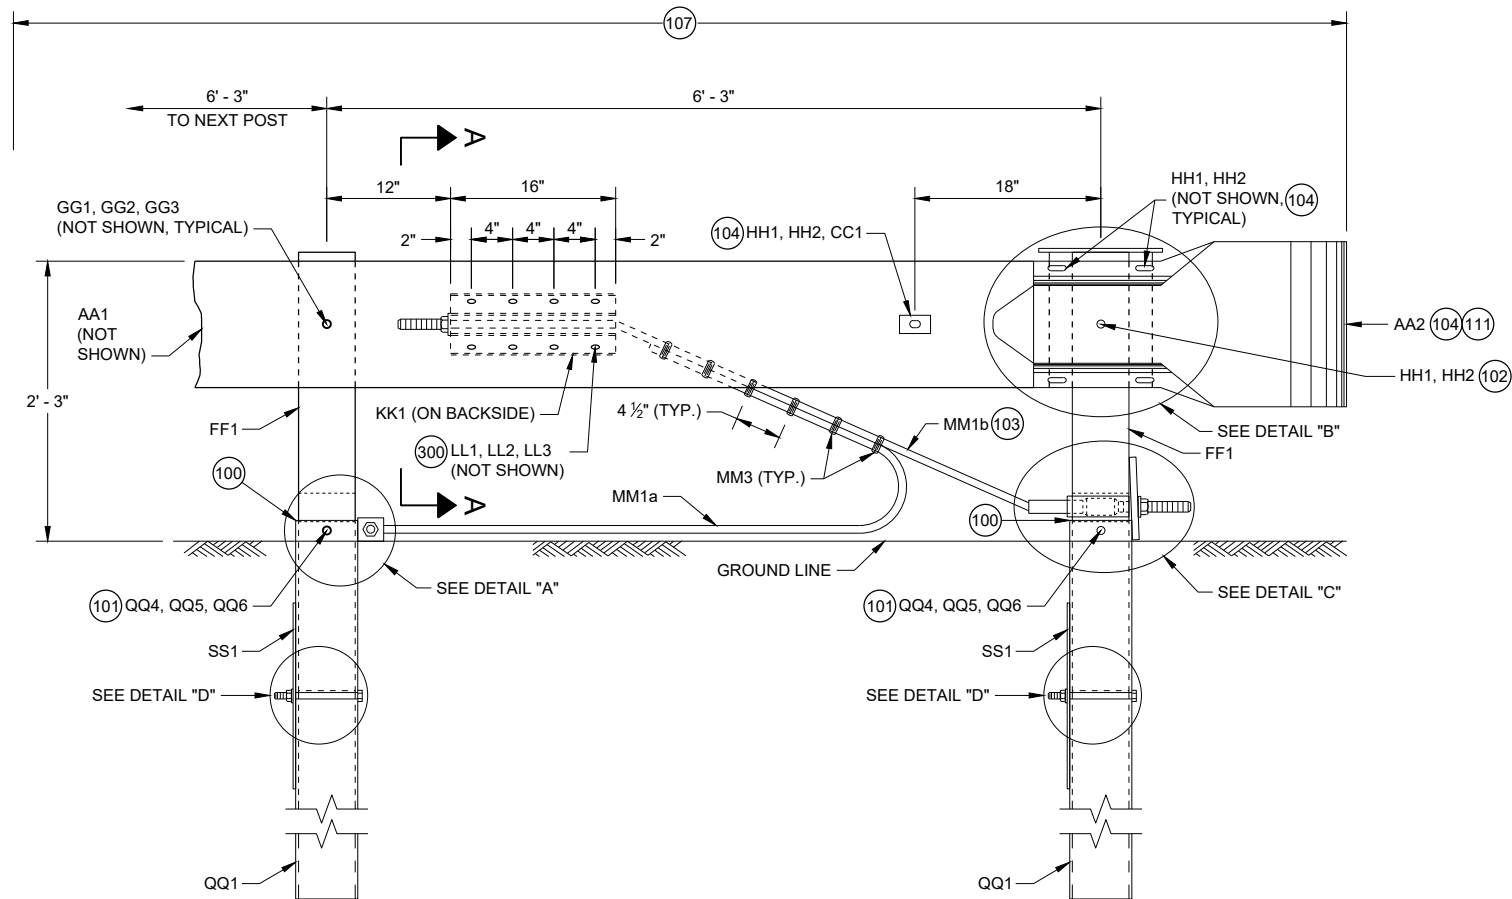


**PROFILE VIEW
SHORT RADIUS TERMINAL**

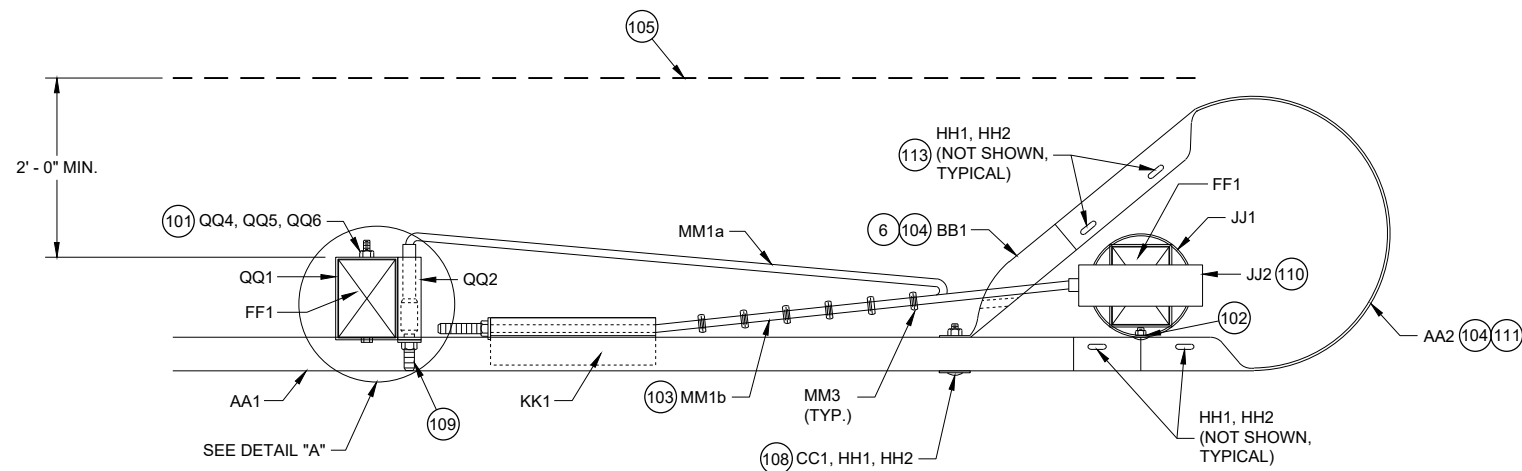


**TOP VIEW
SHORT RADIUS TERMINAL**

GENERAL NOTES

- (100) TOP OF FOUNDATION TUBE 2 INCHES MAXIMUM ABOVE FINISHED GROUND.
- (101) WASHERS REQUIRED BETWEEN BOLT HEAD AND FOUNDATION TUBE AND BETWEEN NUT AND FOUNDATION TUBE.
- (102) SPLICE BOLT AND NUT CONNECTS BEAM GUARD RAIL, W-BEAM SECTION BUFFER, AND STEEL PIPE ASSEMBLY. NO WASHER REQUIRED. SEE DETAIL "B".
- (103) CABLE IS TAUT.
- (104) ADJUST AA2 AND BB1 TO FIT.
- (105) BREAK POINT OF SHOULDER.
- (106) TACK WELD CABLE CONNECTOR TUBE PLATE TO CABLE CONNECTION TUBE. SEE DETAIL "A" PROFILE VIEW.
- (107) PAY LIMIT FOR BEAM GUARD.
- (108) SQUARE WASHER BETWEEN HEAD OF BOLT AND TRAFFIC FACE OF BEAM GUARD. ROUND WASHER REQUIRED BETWEEN NUT AND BB1.
- (109) CUT OR PROVIDE THREADED STUD THAT IS FLUSH WITH FACE OF BEAM GUARD RAIL KK1 (PLUS OR MINUS 1/2" TOLERANCE). DEBURR AFTER CUTTING.
- (110) SEE STEEL PIPE ASSEMBLY DETAILS.
- (111) ATTACH UU2 WITH UU3. SHOP APPLY UU1 TO UU2.
- (112) FOUR (4) HH1 AND HH2 REQUIRED TO ATTACH AA1 TO AA2.
- (113) FOUR (4) HH1 AND HH2 REQUIRED TO ATTACH AA2 TO BB1.

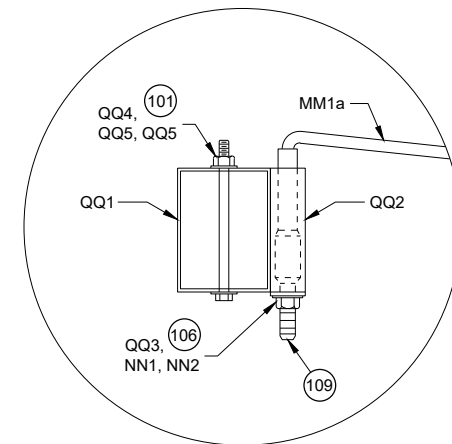


**TOP VIEW
DETAIL "A"
(WOOD BREAKAWAY AND BEAM
GUARD RAIL POSTS NOT SHOWN)**

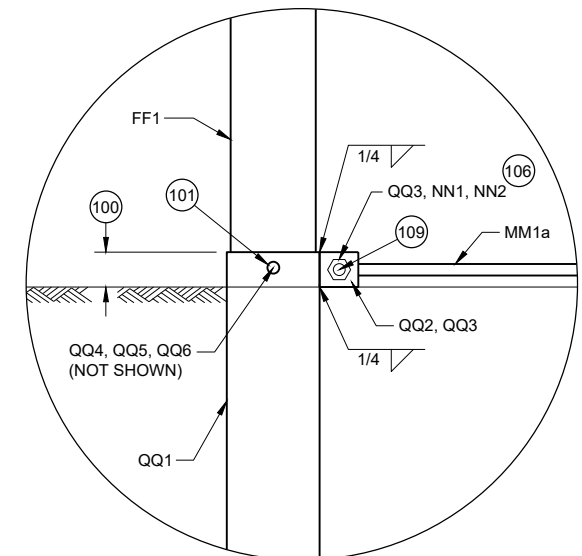

**PROFILE VIEW
DETAIL "A"**

**SHORT RADIUS BEAM
GUARD (MGS) SHORT
RADIUS TERMINAL (MGS)**


STATE OF WISCONSIN
DEPARTMENT OF TRANSPORTATION

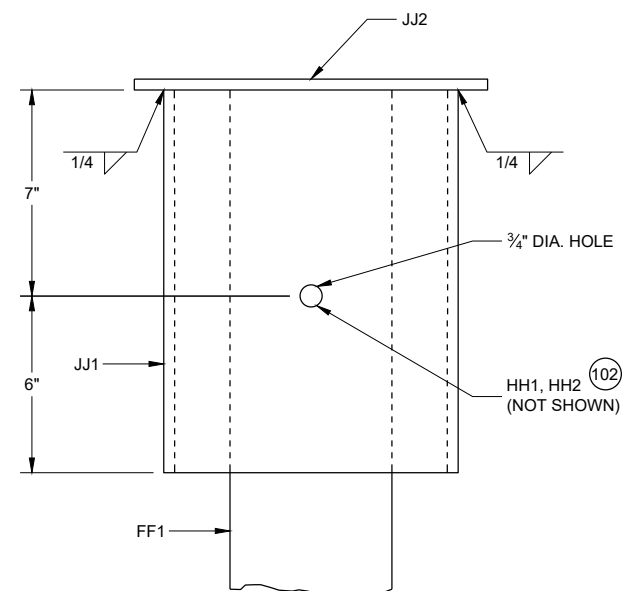


PROFILE VIEW

DETAIL "B"


STEEL PIPE ASSEMBLY
(BEAM GUARD AND W BEAM
END SECTION NOT SHOWN)

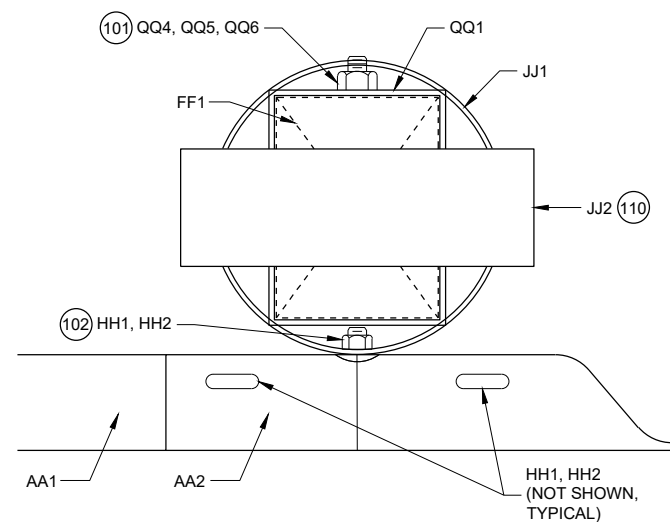

PLAN VIEW
DETAIL "B"
STEEL PIPE ASSEMBLY

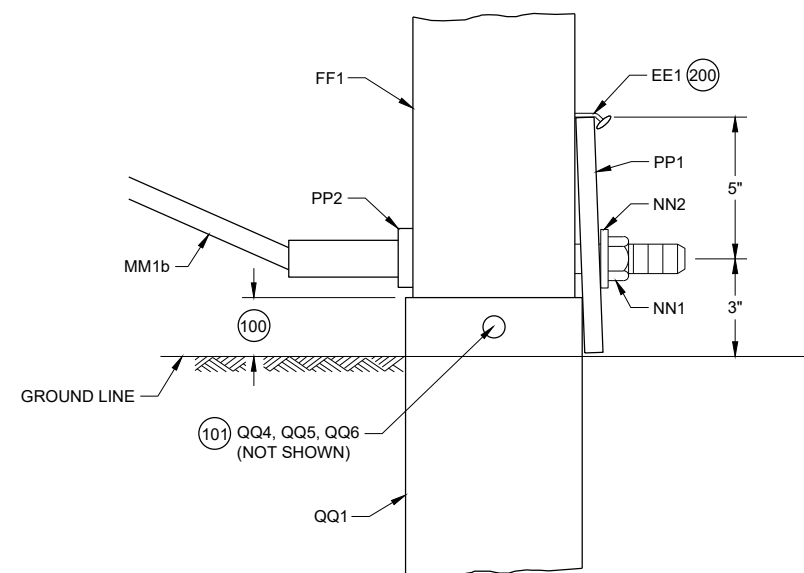

**PROFILE VIEW
DETAIL "C"**

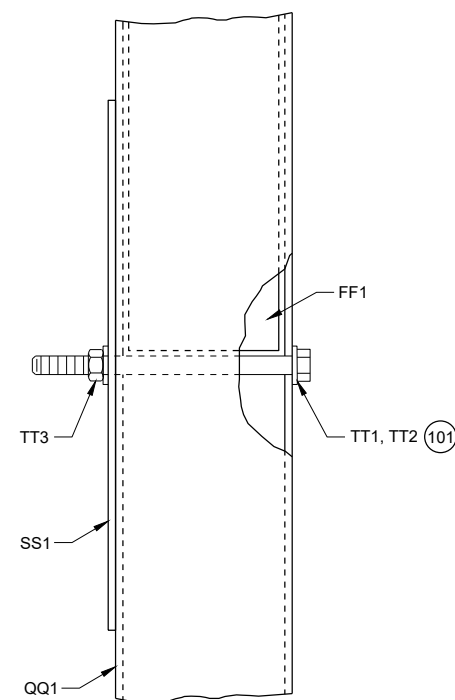



PROFILE VIEW
DETAIL "D"

GENERAL NOTES



(200) TWO (2) NAILS SPACED 4 INCHES CENTER TO CENTER.

**SHORT RADIUS BEAM
GUARD (MGS) SHORT
RADIUS TERMINAL (MGS)**

STATE OF WISCONSIN
DEPARTMENT OF TRANSPORTATION

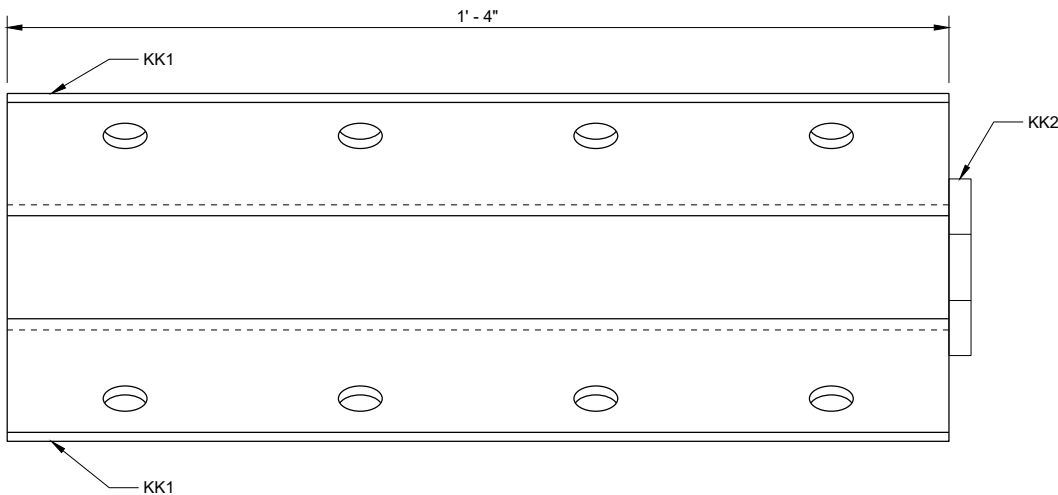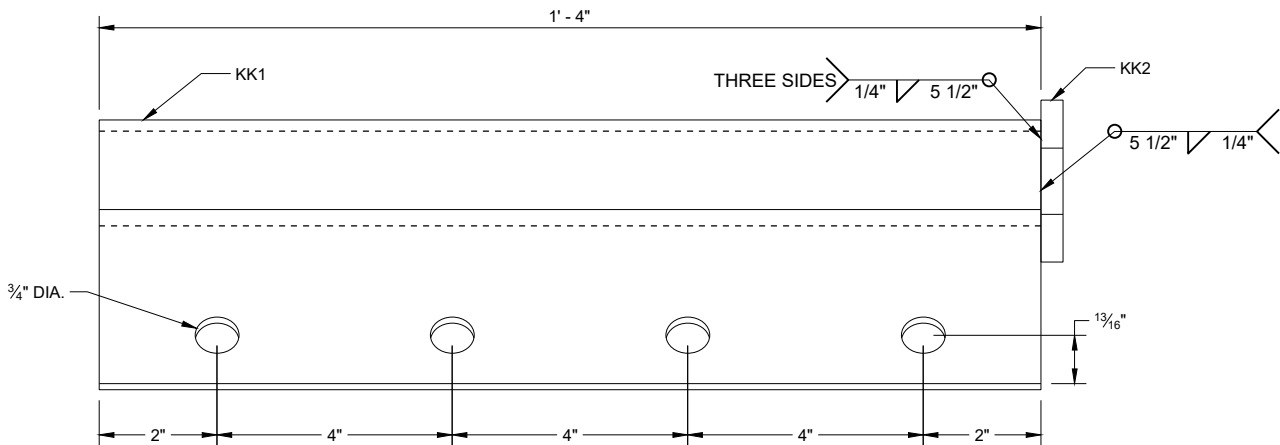


ANCHOR BRACKET (KK1, KK2)

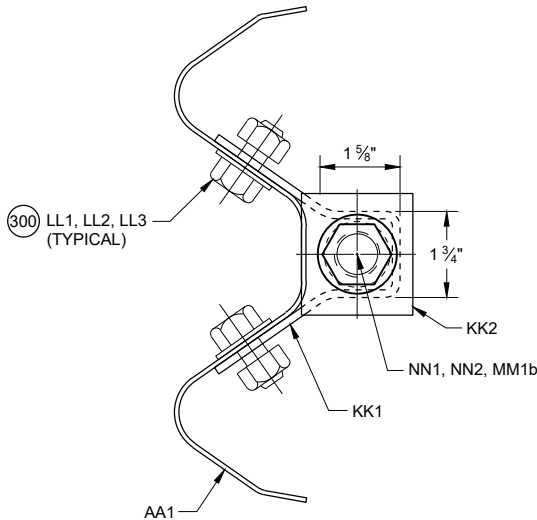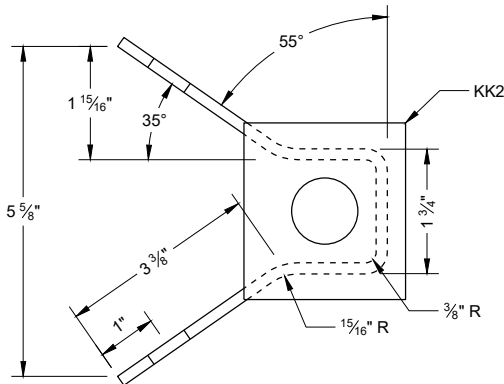

SECTION A - A








300 WASHERS REQUIRED BETWEEN BOLT HEAD AND BEAM GUARD RAIL AND BETWEEN NUT AND ANCHOR BRACKET. EIGHT (8) LL1 AND LL3 REQUIRED. SIXTEEN (16) LL2 REQUIRED.

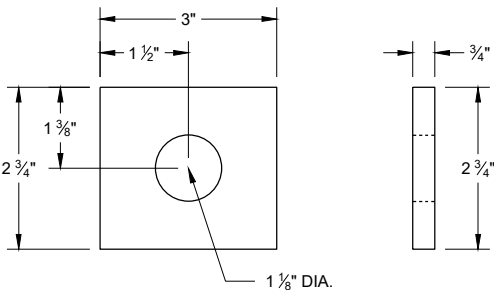

ANCHOR BRACKET BEARING PLATE (KK2)

SHORT RADIUS BEAM
GUARD (MGS) SHORT
RADIUS TERMINAL (MGS)

STATE OF WISCONSIN
DEPARTMENT OF TRANSPORTATION

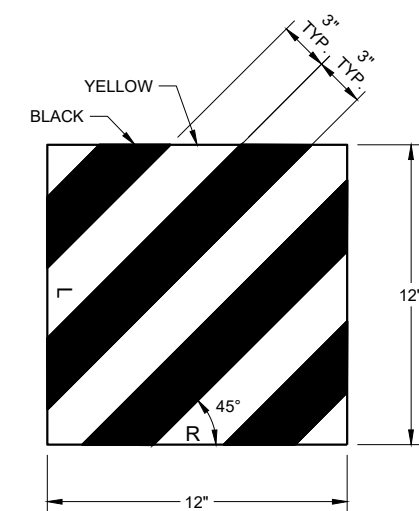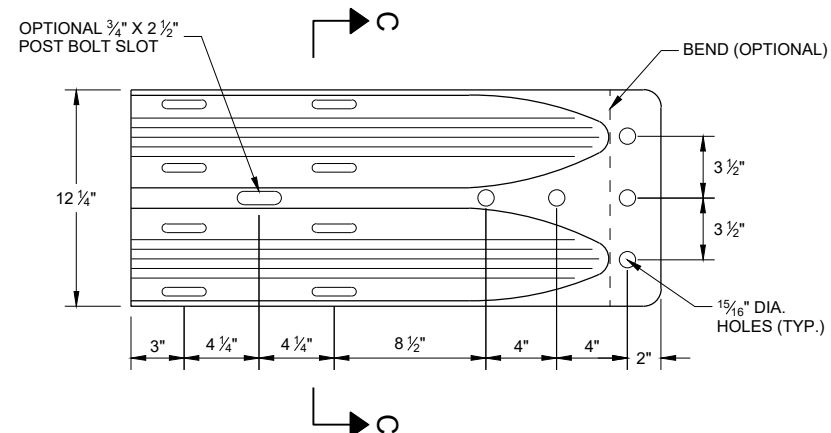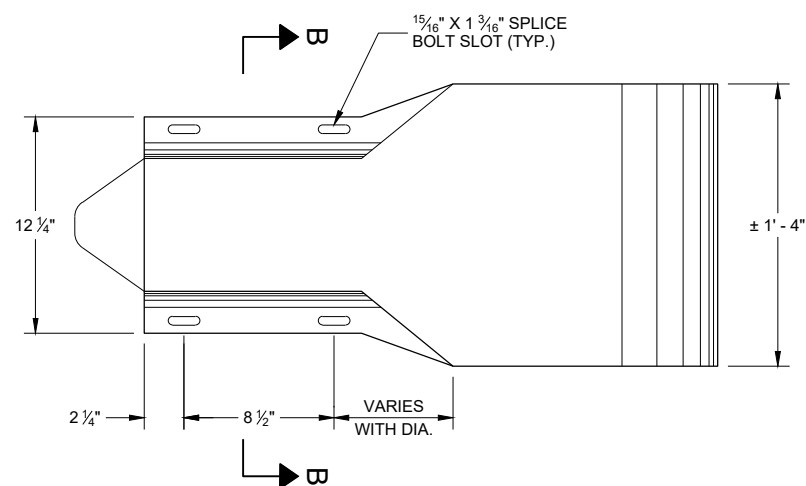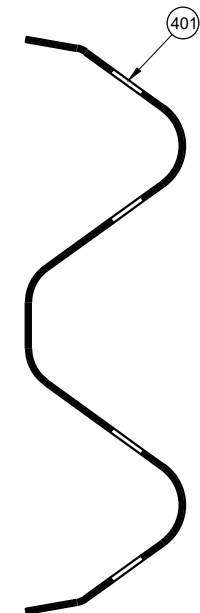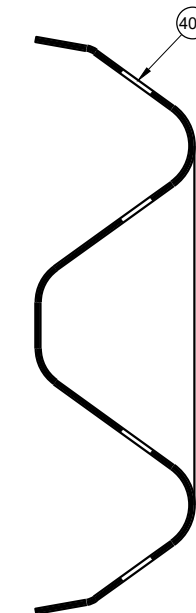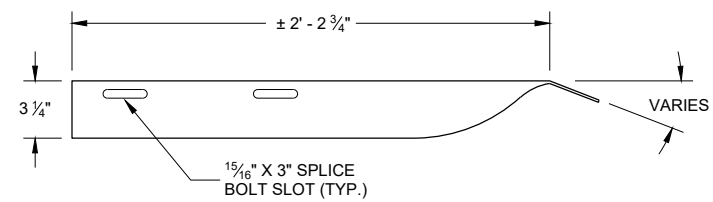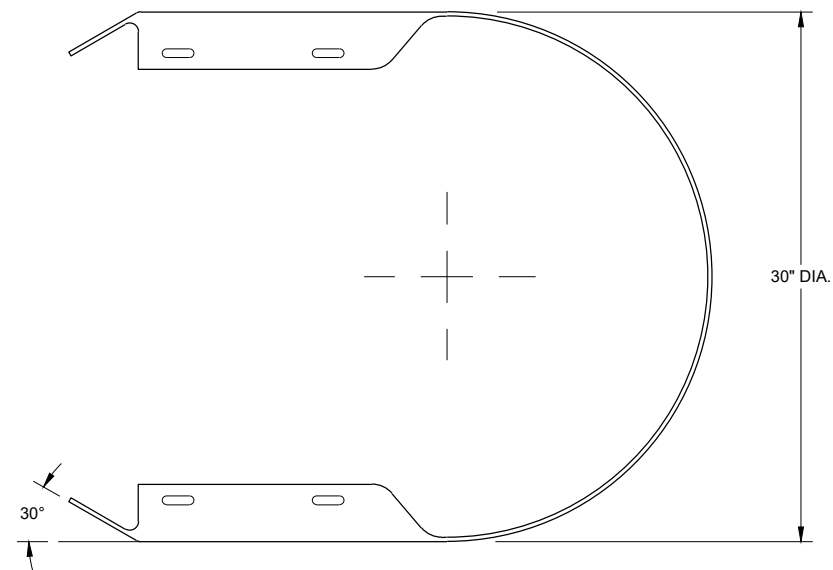


GENERAL NOTES

400 CROSS SECTION OF PART IS TO FIT OVER AA1 .


401 CROSS SECTION OF PART IS TO FIT OVER OR UNDER AA1 .

**SHORT RADIUS BEAM
GUARD (MGS) SHORT
RADIUS TERMINAL (MGS)**


STATE OF WISCONSIN
DEPARTMENT OF TRANSPORTATION

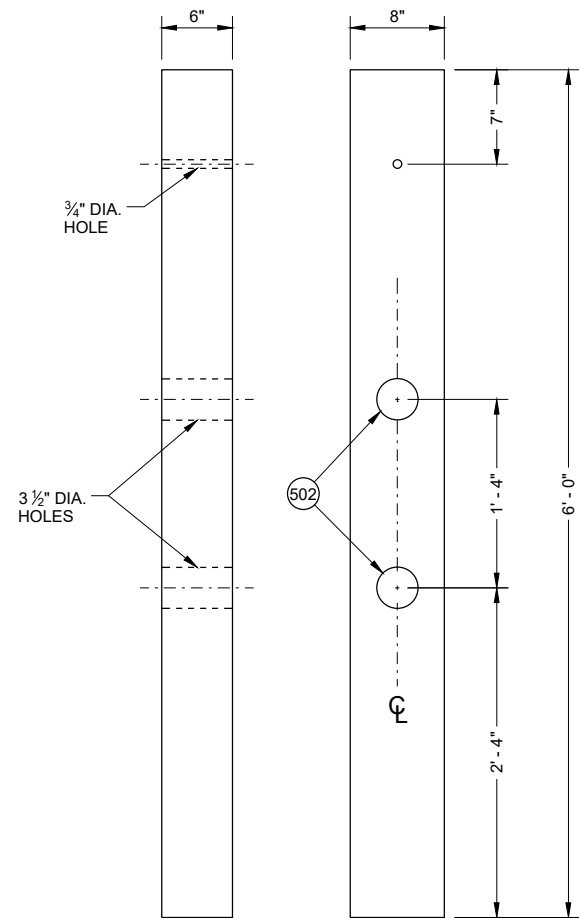


FRONT VIEW SIDE VIEW
CONTROLLED RELEASE POST (CRT) (DD2)

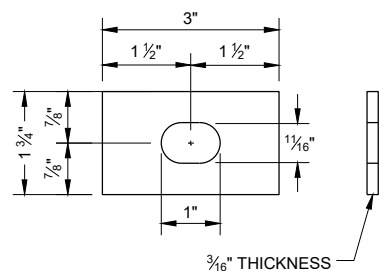


RECTANGULAR PLATE WASHER (CC1)

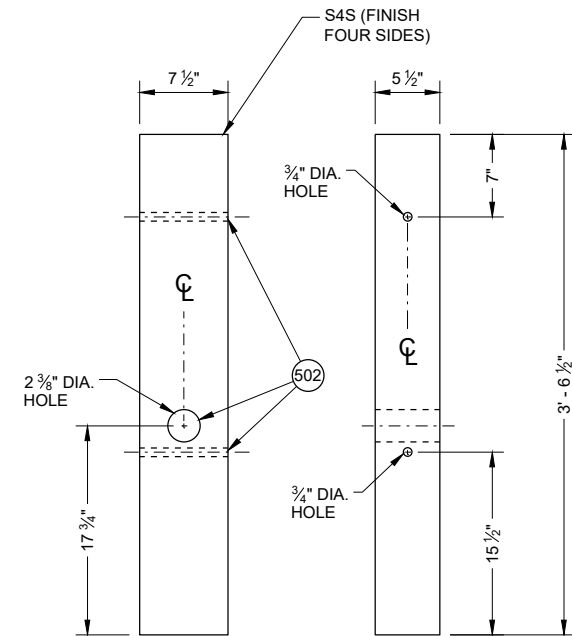


FRONT VIEW SIDE VIEW
WOOD BREAKAWAY POST (FF1)

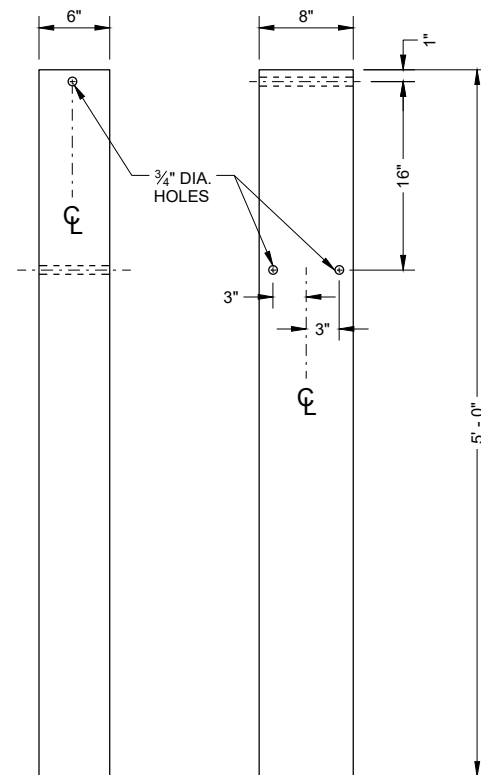

FRONT VIEW SIDE VIEW
FOUNDATION TUBE (QQ1) (500)

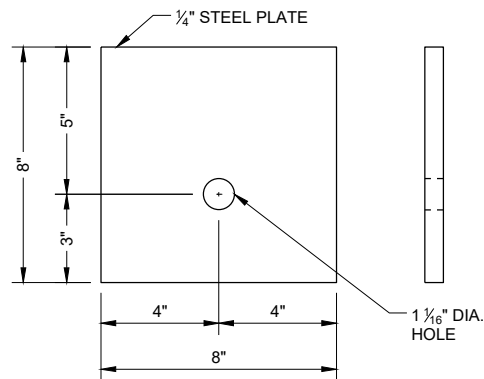


BEARING PLATE (PP1)

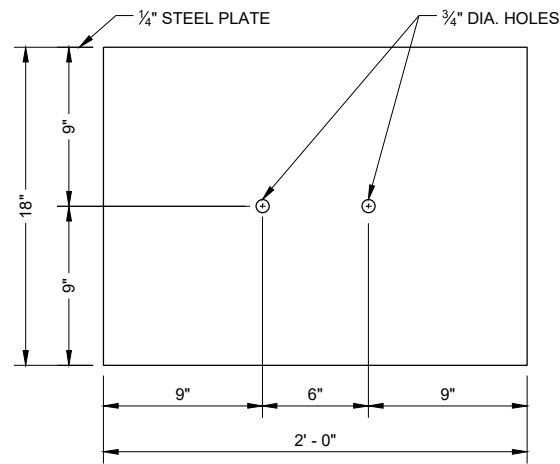


SOIL PLATE (SS1)

GENERAL NOTES


- (500) SEE DETAIL "D" FOR LOCATION AND ATTACHMENT OF SS1.
- (501) FOR MM1a THREADED STUD ONLY REQUIRED ON ONE END. SWAGED FITTING REQUIRED.
- (502) LOCATE HOLES ON THE CENTERLINE OF THE SIDE OF THE POST.
- (503) MM1a MAY HAVE ONE THREADED STUD 4 INCHES LONG. SEE NOTE (109).

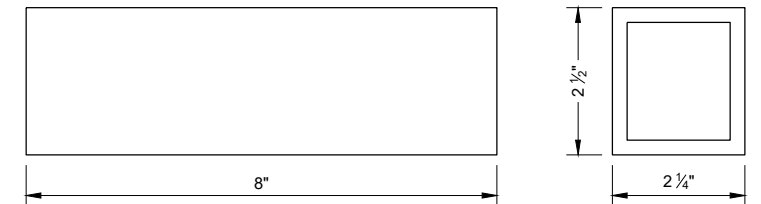

FOUNDATION TUBE - ANCHOR CABLE TUBE (QQ2)

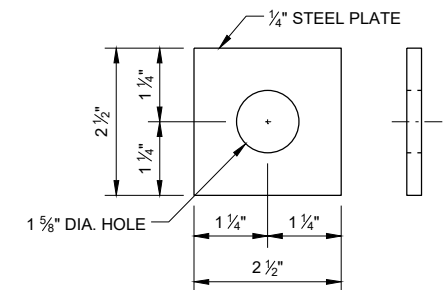

ANCHOR CABLE TUBE END PLATE (QQ3)

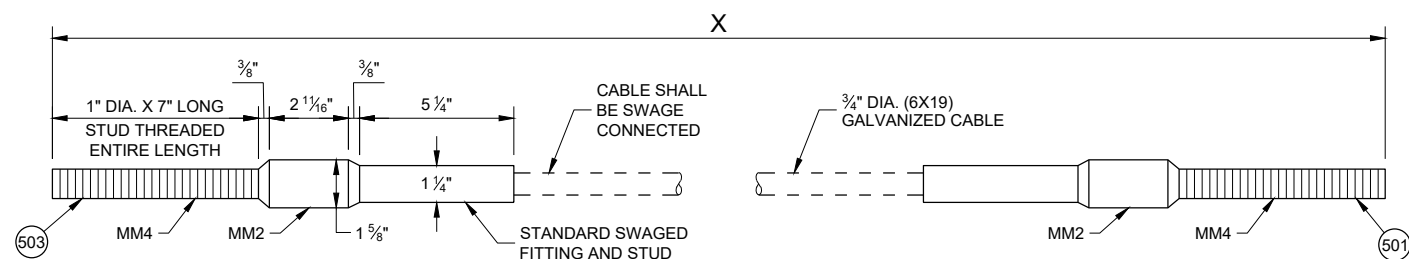

CABLE ASSEMBLY (MM1a, MM1b)

"X" LENGTH

MM1b	9' - 0"
MM1b	6' - 8"

SHORT RADIUS BEAM GUARD (MGS) SHORT RADIUS TERMINAL (MGS)

STATE OF WISCONSIN
DEPARTMENT OF TRANSPORTATION

BILL OF MATERIALS - SHORT RADIUS BEAM GUARD (MGS)

PART	DESCRIPTION	MATERIALS SPECIFICATIONS	NOTES
A1	BEAM GUARD RAIL	AASHTO M180, CLASS A, TYPE 2	
		APPROVED PRODUCER	
A2	BEAM GUARD RAIL - SHOP BENT	INDICATE ON BACK OF RAIL THE RADIUS THAT RAIL WAS BENT TO. SHOP BEND RADIUS IS TO THE NEAREST FOOT. FOLLOW AASHTO M180 ON HOW TO MARK RADIUS INFORMATION.	
		AASHTO M180, CLASS A, TYPE 2	
		APPROVED PRODUCER	
B1	BLOCK - WOOD	WISDOT SPEC. 614	SEE SDD 14B42
C1	NAIL	ASTM A153 HOT DIP CLASS D	
		ASTM F1667 TYPE 1 STYLE 12 (16 DOUBLE HEAD)	
D1	POST-STRONG POST-WOOD	WISDOT SPEC. 614	SEE SDD 14B42
D2	POST-CRT-WOOD	WISDOT SPEC. 614	
E1	POST BOLT	ASTM A307 GRADE A OR SAE J429 GRADE 2	5/8" DIA. SEE SDD 14B42 FOR BOLT GEOMETRY
		AASHTO M180	
		GALV. HOT DIP TO AASHTO M232 CLASS C / ASTM A153 CLASS C / ASTM F2329 OR GALV. MECHANICALLY TO AASHTO M298 CLASS 50, TYPE 1 / ASTM B695 CLASS 50, TYPE 1	
		UNC	
E2	POST BOLT - WASHER	ASTM F436 TYPE 1 (HARDEN TYPICALLY USED WITH STEEL) OR ASTM F844 (UNHARDENED TYPICALLY WITH WOOD)	5/8" DIA.
		GALV. AASHTO M111 / ASTM A 123 OR GALV. HOT DIP. TO AASHTO M232 CLASS C / ASTM A153 CLASS C / ASTM F2329	
E3	POST BOLT - NUT	AASHTO M180 DOUBLE RECESSED HEAVY HEX HEAD	5/8" DIA. SEE SDD 14B42 FOR BOLT GEOMETRY
		GALV. HOT DIP TO AASHTO M232 CLASS C / ASTM A153 CLASS C / ASTM F2329 OR GALV. MECHANICALLY TO AASHTO M298 CLASS 50, TYPE 1 / ASTM B695 CLASS 50, TYPE 1	
		UNC	
		OVER TAPPED NUTS OVER-SIZE AS SPECIFIED IN AASHTO 291 / ASTM A 563	
		ASTM A563 GRADE A HEAVY HEX HEAD	
F1	SPlice BOLT	GALV. HOT DIP TO AASHTO M232 CLASS C / ASTM A153 CLASS C / ASTM F2329 OR GALV. MECHANICALLY TO AASHTO M298 CLASS 50, TYPE 1 / ASTM B695 CLASS 50, TYPE 1	5/8" DIA. SEE SDD 14B42 FOR BOLT GEOMETRY
		ASTM A307 GRADE A OR SAE J429 GRADE 2	
		UNC	
		AASHTO M180	

PART	DESCRIPTION	MATERIALS SPECIFICATIONS	NOTES
F2	SPlice BOLT - NUT	ASTM A563 GRADE A	5/8" DIA. SEE SDD 14B42 FOR BOLT GEOMETRY
		AASHTO M180 DOUBLE RECESSED HEAVY HEX HEAD	
		GALV. HOT DIP TO AASHTO M232 CLASS C/ASTM A153 CLASS C/ASTM F2329 OR GALV. MECHANICALLY TO AASHTO M298 CLASS 50, TYPE 1/ASTM B695 CLASS 50, TYPE 1	
		OVER TAPPED NUTS OVER-SIZE AS SPECIFIED IN AASHTO 291 / ASTM A 563	
		UNC	
G1	LAG SCREW	ASTM A308 GRADE A ASTM A153 CLASS D	1/2" DIA. 6" LONG
H1	DELINEATOR - BEAM GUARD		SEE SDD 14B42 FOR MORE INFORMATION
H2	DELINEATION - SHEETING	YELLOW OR WHITE	
		WISDOT SPEC 637 TYPE SH	
		APPROVED PRODUCT LIST	
J1	FOUNDATION BACKFILL	STANDARD SPEC. 614	
AA1	BEAM GUARD RAIL - PUNCHED	AASHTO M180, CLASS A, TYPE 2	
		APPROVED PRODUCER	
AA2	BEAM GUARD RAIL - END SECTION BUFFER	AASHTO M180, CLASS A, TYPE 2	
		APPROVED PRODUCER	
BB1	BEAM GUARD RAIL - TERMINAL CONNECTOR MODIFIED	AASHTO M180, CLASS A, TYPE 2	
		APPROVED PRODUCER	
CC1	SHORT RADIUS - SQUARE WASHER	AASHTO M180	
		GALV. AASHTO M111 / ASTM A123	
EE1	NAIL	ASTM A153 HOT DIP CLASS D	
		ASTM F1667 TYPE 1 STYLE 12 (16 DOUBLE HEADED)	
FF1	POST - BCT - WOOD	S4S FINISH ON 4 SIDES	
		WISDOT SPEC. 614	
GG1	POST BOLT	ASTM A307 GRADE A OR SAE J429 GRADE 2	3/8" DIA. SEE SDD 14B42 FOR BOLT GEOMETRY
		AASHTO M180	
		GALV. HOT DIP TO AASHTO M232 CLASS C/ASTM A153 CLASS C/ASTM F2329 OR GALV. MECHANICALLY TO AASHTO M298 CLASS 50, TYPE 1/ASTM B695 CLASS 50, TYPE 1	
		UNC	
GG2	POST BOLT - WASHER	ASTM F436 TYPE 1 (HARDEN TYPICALLY USED WITH STEEL) OR ASTM F844 (UNHARDENED TYPICALLY WITH WOOD)	3/8" DIA.
		GALV. AASHTO M111 / ASTM A 123 OR GALV. HOT DIP. TO AASHTO M232 CLASS C/ASTM A153 CLASS C / ASTM F2329	

SHORT RADIUS BEAM GUARD (MGS) SHORT RADIUS TERMINAL (MGS)

STATE OF WISCONSIN
DEPARTMENT OF TRANSPORTATION

BILL OF MATERIALS - SHORT RADIUS BEAM GUARD (MGS)

PART	DESCRIPTION	MATERIALS SPECIFICATIONS	NOTES
GG3	POST BOLT - NUT	ASTM A563 GRADE A	3/8" DIA. SEE 14B42 FOR GEOMETRY
		AASHTO M180 DOUBLE RECESSED HEAVY HEX HEAD	
		GALV. HOT DIP TO AASHTO M232 CLASS C / ASTM A153 CLASS C / ASTM F2329 OR GALV. MECHANICALLY TO AASHTO M298 CLASS 50, TYPE 1 / ASTM B695 CLASS 50, TYPE 1	
		UNC	
		OVER TAPPED NUTS OVER-SIZE AS SPECIFIED IN AASHTO 291 / ASTM A 563	
		ASTM A563 GRADE A HEAVY HEX HEAD	
HH1	SPLICE BOLT	GALV. HOT DIP TO AASHTO M232 CLASS C / ASTM A153 CLASS C / ASTM F2329 OR GALV. MECHANICALLY TO AASHTO M298 CLASS 50, TYPE 1 / ASTM B695 CLASS 50, TYPE 1	3/8" DIA. SEE SDD 14B42 FOR BOLT GEOMETRY
		ASTM A307 GRADE A OR SAE J429 GRADE 2	
		UNC	
		AASHTO M180 HEAD GEOMETRY	
HH2	SPLICE BOLT - NUT	ASTM A563 GRADE A	3/8" DIA. SEE SDD 14B42 FOR BOLT GEOMETRY
		AASHTO M180 DOUBLE RECESSED HEAVY HEX HEAD	
		GALV. HOT DIP TO AASHTO M232 CLASS C / ASTM A153 CLASS C / ASTM F2329 OR GALV. MECHANICALLY TO AASHTO M298 CLASS 50, TYPE 1 / ASTM B695 CLASS 50, TYPE 1	
		OVER TAPPED NUTS OVER-SIZE AS SPECIFIED IN AASHTO 291 / ASTM A 563	
		UNC	
JJ1	PIPE - STEEL	ASTM A53 GALVANIZED GRADE B SCHEDULE 40	10" O.D.
JJ2	TOP PLATE	ASTM A36 MIN. STRENGTH 36 KSI, OR ASTM A529 MAX. STRENGTH 50 KSI, OR ASTM A572 MAX STRENGTH 50 KSI OR ASTM A709 MAX STRENGTH 50 KSI OR ASTM A992 MAX STRENGTH 50 KSI	DIMENSIONS 3/8" X 4" X 1' - 0"
		GALV. AASHTO M111 / ASTM A123	
KK1	ANCHOR BRACKET	ASTM A36 MIN. STRENGTH 36 KSI, OR ASTM A529 MAX. STRENGTH 50 KSI, OR ASTM A572 MAX STRENGTH 50 KSI OR ASTM A709 MAX STRENGTH 50 KSI OR ASTM A992 MAX STRENGTH 50 KSI	
		GALV. AASHTO M111 / ASTM A123	
KK2	ANCHOR BRACKET - BEARING PLATE	ASTM A36 MIN. STRENGTH 36 KSI, OR ASTM A529 MAX. STRENGTH 50 KSI, OR ASTM A572 MAX STRENGTH 50 KSI OR ASTM A709 MAX STRENGTH 50 KSI OR ASTM A992 MAX STRENGTH 50 KSI	
		GALV. AASHTO M111 / ASTM A123	
LL1	ANCHOR BRACKET - BOLT	ASTM A307 GRADE B HEAVY HEX HEAD OR SAE J429 GRADE 2 HEAVY HEX HEAD	3/8" DIA.
		GALV. HOT DIP TO AASHTO M232 CLASS C / ASTM A153 CLASS C / ASTM F2329 OR GALV. MECHANICALLY TO AASHTO M298 CLASS 50, TYPE 1 / ASTM B695 CLASS 50, TYPE 1	
		UNC	

PART	DESCRIPTION	MATERIALS SPECIFICATIONS	NOTES
LL2	ANCHOR BRACKET - WASHER	ASTM F436 TYPE 1 (HARDEN WASHER ONLY)	3/8" DIA.
		GALV. AASHTO M111 / ASTM A123 OR GALV. HOT DIP TO AASHTO M232 CLASS C / ASTM A153 CLASS C / ASTM F2329	
LL3	ANCHOR BRACKET - NUT	ASTM A563 GRADE A	3/8" DIA.
		GALV. HOT DIP TO AASHTO M232 CLASS C / ASTM A153 CLASS C / ASTM F2329 OR GALV. MECHANICALLY TO AASHTO M298 CLASS 50, TYPE 1 / ASTM B695 CLASS 50, TYPE 1	
		OVER TAPPED NUTS OVER-SIZE AS SPECIFIED IN AASHTO 291 / ASTM A 563	
		UNC	
MM1a	ANCHOR CABLE	AASHTO M30 / ASTM A741 INDEPENDENT WIRE CORE (IWRC) OR WIRE STRAND CORE (WCS), IMPROVED PLOW STEEL (IPS), 6X19, TYPE II OR IIc CLASS C ZINC COATED	
MM1b	ANCHOR CABLE	AASHTO M30 / ASTM A741 INDEPENDENT WIRE CORE (IWRC) OR WIRE STRAND CORE (WCS), IMPROVED PLOW STEEL (IPS), 6X19, TYPE II OR IIc CLASS C ZINC COATED	
MM2	ANCHOR CABLE - SWAGE FITTING	ASTM A576 GRADE 1035	
		SWAGE FITTINGS ARE TO BE FACTORY SWEDGED. WITH A BREAKING STRENGTH 40,000 LBS.	
		GALV. AASHTO M111 / ASTM A123	
		ASME B30.26 FORGED, CAST, OR DIE STAMPED WITH THE FOLLOWING INTO CONNECTION: NAME OF MANUFACTURER OR TRADEMARK OF CONNECTION'S MANUFACTURER, SIZE OR RATED LOAD, GRADE.	
MM3	WIRE ROPE CABLE CLAMPS	FF-C-450D TYPE 1 CLASS 1	3/4"
		ASTM A153 HOT DIP CLASS D	
MM4	ANCHOR CABLE - SWAGE FITTING - STUD	ASTM F3125 GRADE A325 TYPE 1 OR SAE GRADE 5 OR ASTM A449 TYPE 1 HEAVY HEX HEAD	
		GALV. HOT DIP TO AASHTO M232 CLASS C / ASTM A153 CLASS C / ASTM F2329 OR GALV. MECHANICALLY TO AASHTO M298 CLASS 50, TYPE 1 / ASTM B695 CLASS 50, TYPE 1	
		UNC	
NN1	ANCHOR CABLE - NUT	ASTM A563 GRADE A	1" DIA.
		AASHTO M180 DOUBLE RECESSED HEAVY HEX HEAD	
		GALV. HOT DIP TO AASHTO M232 CLASS C / ASTM A153 CLASS C / ASTM F2329 OR GALV. MECHANICALLY TO AASHTO M298 CLASS 50, TYPE 1 / ASTM B695 CLASS 50, TYPE 1	
		OVER TAPPED NUTS OVER-SIZE AS SPECIFIED IN AASHTO 291 / ASTM A 563	
NN2	ANCHOR CABLE - NUT - WASHER	UNC	1" DIA.
		ASTM F436 TYPE 1 (HARDEN WASHER ONLY)	
		ASTM F436 TYPE 1 (HARDEN WASHER ONLY)	1" DIA.
		GALV. AASHTO M111 / ASTM A123 OR GALV. HOT DIP TO AASHTO M232 CLASS C / ASTM A153 CLASS C / ASTM F2329	

SHORT RADIUS BEAM
GUARD (MGS) SHORT
RADIUS TERMINAL (MGS)

STATE OF WISCONSIN
DEPARTMENT OF TRANSPORTATION

BILL OF MATERIALS - SHORT RADIUS BEAM GUARD (MGS)


PART	DESCRIPTION	MATERIALS SPECIFICATIONS	NOTES
PP1	BEARING PLATE AT POST	ASTM A36 MIN. STRENGTH 36 KSI, OR ASTM A529 MAX. STRENGTH 50 KSI, OR ASTM A572 MAX STRENGTH 50 KSI OR ASTM A709 MAX STRENGTH 50 KSI OR ASTM A992 MAX STRENGTH 50 KSI	
		GALV. AASHTO M111 / ASTM A123	
PP2	PIPE - STEEL	ASTM A53 GALVANIZED GRADE B SCHEDULE 40	2" DIA. x 6" LONG
QQ1	FOUNDATION TUBE	ASTM A500 GRADE B	8" X 6" X $\frac{3}{16}$ "
		GALV. AASHTO M111 / ASTM A123	
QQ2	SHORT RADIUS - FOUNDATION TUBE - ANCHOR CABLE - TUBE	ASTM A500 GRADE B	DIMENSIONS 2 $\frac{1}{2}$ " X 2 $\frac{1}{4}$ " X $\frac{1}{4}$ " X 8"
		GALV. AASHTO M111 / ASTM A123	
QQ3	SHORT RADIUS - SOIL TUBE - ANCHOR CABLE - TUBE - END PLATE	ASTM A36 MIN. STRENGTH 36 KSI, OR ASTM A529 MAX. STRENGTH 50 KSI, OR ASTM A572 MAX STRENGTH 50 KSI OR ASTM A709 MAX STRENGTH 50 KSI OR ASTM A992 MAX STRENGTH 50 KSI	DIMENSIONS 2 $\frac{1}{2}$ " X 2 $\frac{1}{2}$ " X $\frac{1}{4}$ "
		GALV. AASHTO M111 / ASTM A123	
QQ4	GROUND STRUT AND YOKE - BOLT	GALV. HOT DIP TO AASHTO M232 CLASS C / ASTM A153 CLASS C / ASTM F2329 OR GALV. MECHANICALLY TO AASHTO M298 CLASS 50, TYPE 1 / ASTM B695 CLASS 50, TYPE 1	$\frac{5}{8}$ DIA.
		ASTM A307 GRADE B HEAVY HEX HEAD OR SAE J429 GRADE 2 HEAVY HEX HEAD	
		UNC	
QQ5	GROUND PLATE AND YOKE - WASHER	ASTM F436 TYPE 1 (HARDEN WASHER ONLY)	$\frac{5}{8}$ DIA.
		GALV. AASHTO M111 / ASTM A123 OR GALV. HOT DIP TO AASHTO M232 CLASS C / ASTM A153 CLASS C / ASTM F2329	
QQ6	GROUND STRUT AND YOKE - NUT	HEAVY HEX	$\frac{5}{8}$ DIA.
		UNC	
		ASTM A563 GRADE A	
		OVER TAPPED NUTS AS SPECIFIED IN AASHTO 291 / ASTM A 563	
		GALV. HOT DIP TO AASHTO M232 CLASS C / ASTM A153 CLASS C / ASTM F2329 OR GALV. MECHANICALLY TO AASHTO M298 CLASS 50, TYPE 1 / ASTM B695 CLASS 50, TYPE 1	

PART	DESCRIPTION	MATERIALS SPECIFICATIONS	NOTES
SS1	SOIL PLATE	ASTM A36 MIN. STRENGTH 36 KSI, OR ASTM A529 MAX. STRENGTH 50 KSI, OR ASTM A572 MAX STRENGTH 50 KSI OR ASTM A709 MAX STRENGTH 50 KSI OR ASTM A992 MAX STRENGTH 50 KSI	
		GALV. AASHTO M111 / A123	
TT1	SOIL PLATE - BOLT	ASTM A307 GRADE B HEAVY HEX HEAD OR SAE J429 GRADE 2 HEAVY HEX HEAD	$\frac{5}{8}$ DIA.
		GALV. HOT DIP TO AASHTO M232 CLASS C / ASTM A153 CLASS C / ASTM F2329 OR GALV. MECHANICALLY TO AASHTO M298 CLASS 50, TYPE 1 / ASTM B695 CLASS 50, TYPE 1	
		UNC	
TT2	SOIL PLATE - WASHER	ASTM F436 TYPE 1 (HARDEN WASHER ONLY)	$\frac{5}{8}$ DIA.
		GALV. AASHTO M111 / ASTM A123 OR GALV. HOT DIP TO AASHTO M232 CLASS C / ASTM A153 CLASS C / ASTM F2329	
TT3	SOIL PLATE - NUT	GALV. HOT DIP TO AASHTO M232 CLASS C / ASTM A153 CLASS C / ASTM F2329 OR GALV. MECHANICALLY TO AASHTO M298 CLASS 50, TYPE 1 / ASTM B695 CLASS 50, TYPE 1	$\frac{5}{8}$ DIA.
UU1	OBJECT MARKER - SHEETING	MUTCD / WISDOT OBJECT MARKER TYPE 3	PATTERN AND COLOR FOR SHEETING. SHEETING TYPE FOR MARKER.
		WISDOT SPEC 637 TYPE F	
		APPROVED PRODUCT LIST	
UU2	OBJECT MARKER - ALUMINUM PLATE	WISDOT SPEC 637 ALUMINUM PLATE	MATERIAL AND THICKNESS OF MATERIALS
UU3	OBJECT MARKER - SCREWS	STAINLESS SELF-TAPPING SCREWS	
VV1	FOUNDATION BACKFILL	WISDOT SPEC 614	



SHORT RADIUS BEAM
GUARD (MGS) SHORT
RADIUS TERMINAL (MGS)

STATE OF WISCONSIN
DEPARTMENT OF TRANSPORTATION

APPROVED
May 2022 /S/ Rodney Taylor
DATE ROADWAY STANDARDS DEVELOPMENT
ENGINEER
FHWA

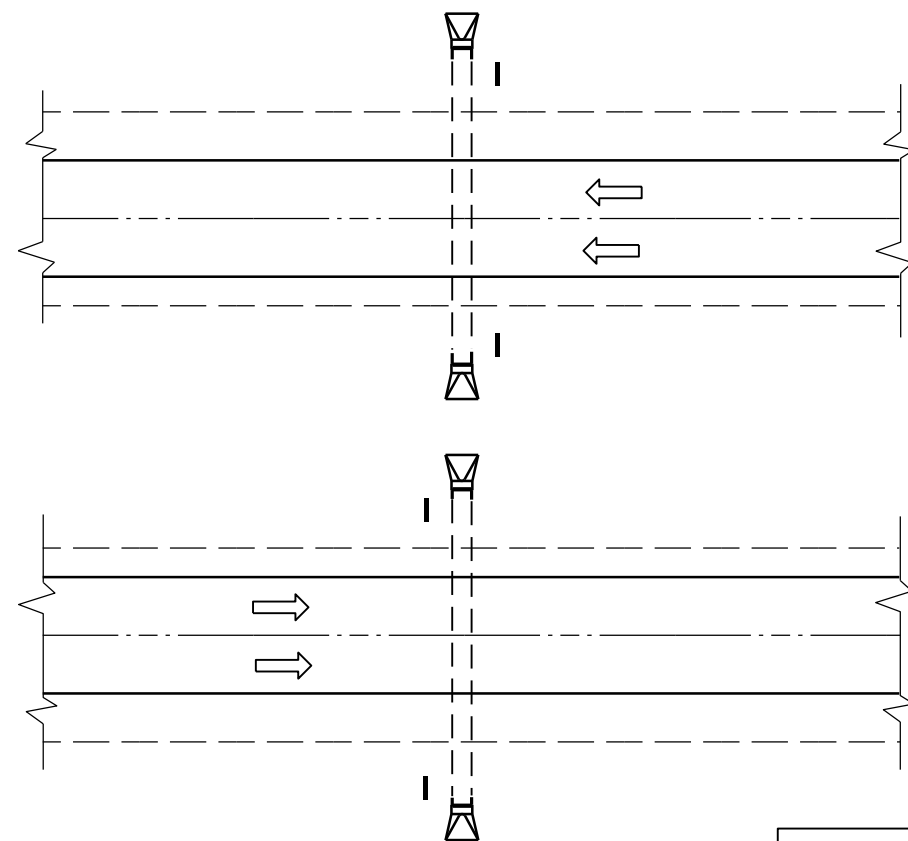

PLAN VIEW
DIVIDED HIGHWAY

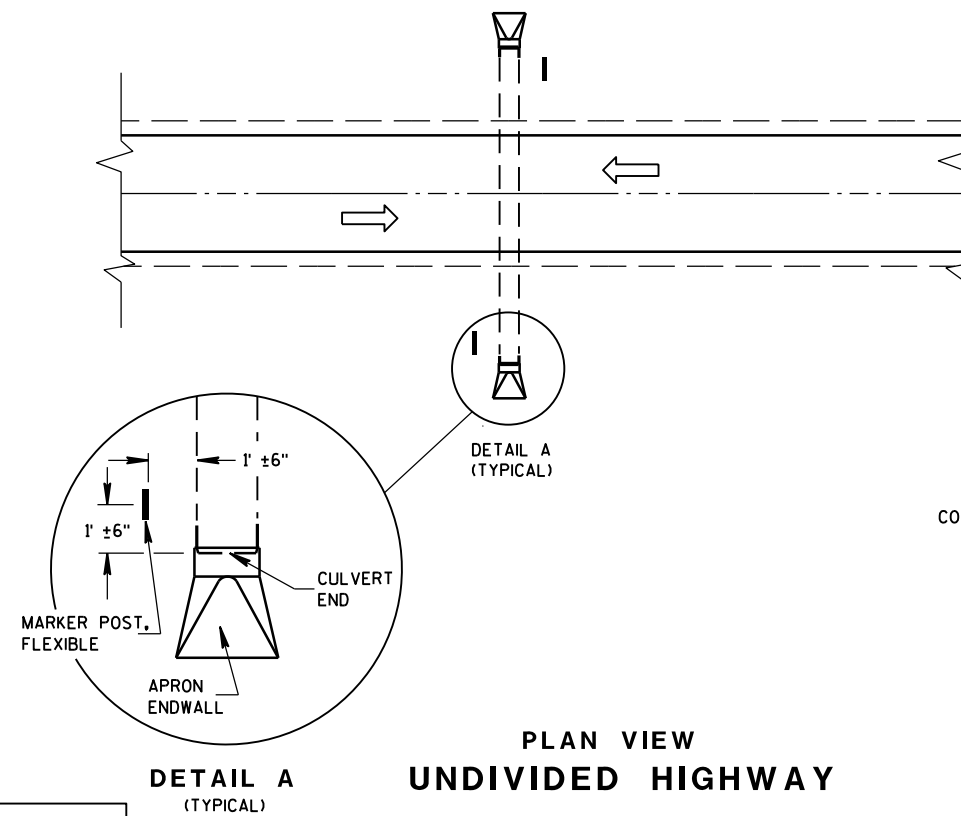 


PLAN VIEW
UNDIVIDED HIGHWAY


FLEXIBLE MARKER POST LOCATION

GENERAL NOTES

DETAILS OF CONSTRUCTION, MATERIALS AND WORKMANSHIP NOT SHOWN ON THIS DRAWING SHALL CONFORM TO THE PERTINENT REQUIREMENTS OF THE STANDARD SPECIFICATIONS AND THE APPLICABLE SPECIAL PROVISIONS.

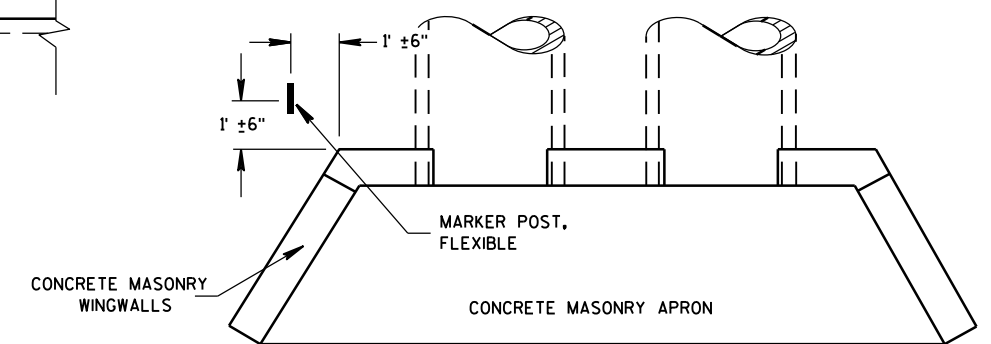




PLAN VIEW
CONCRETE MASONRY ENDWALLS FOR
CULVERT PIPE AND PIPE ARCH

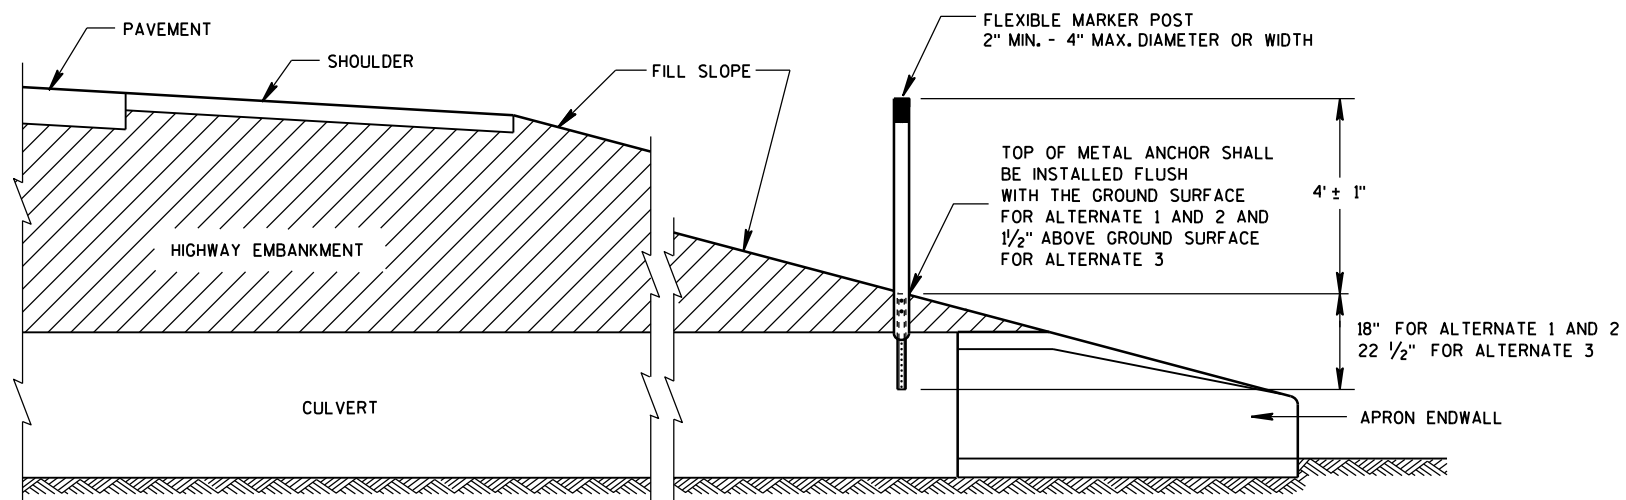


CROSS SECTION
FLEXIBLE MARKER POST

FLEXIBLE MARKER POST
FOR CULVERT END


STATE OF WISCONSIN
DEPARTMENT OF TRANSPORTATION

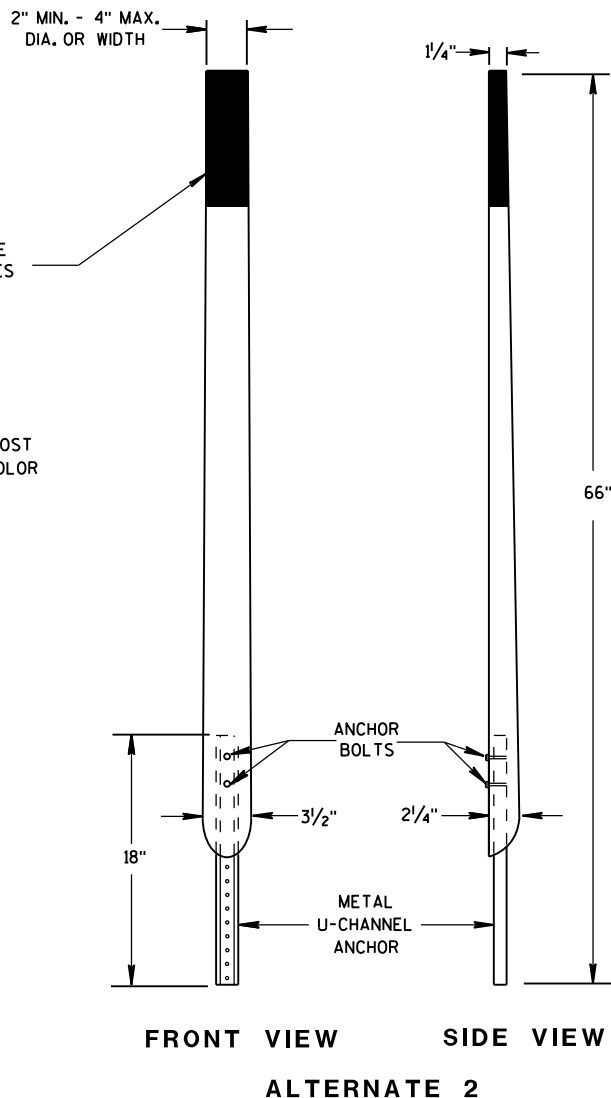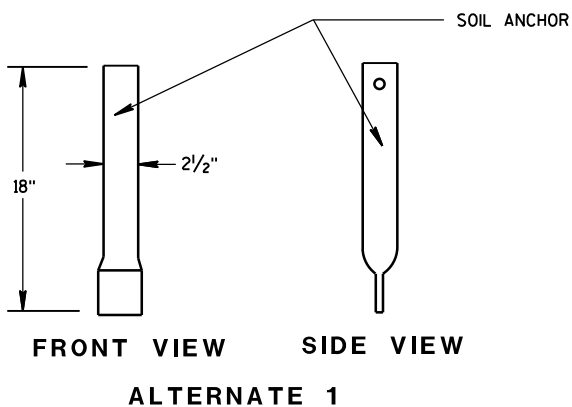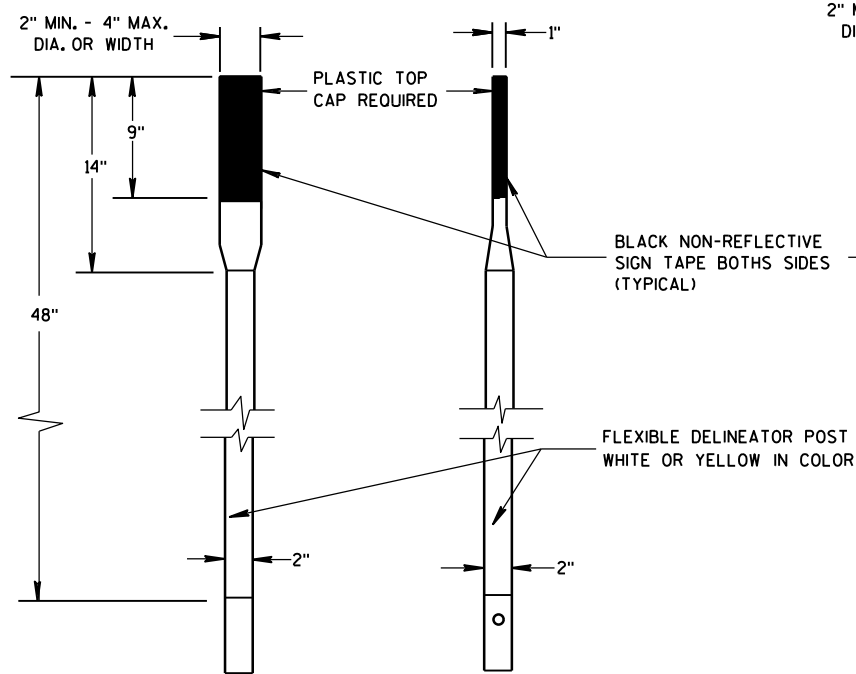


FLEXIBLE MARKER POSTS

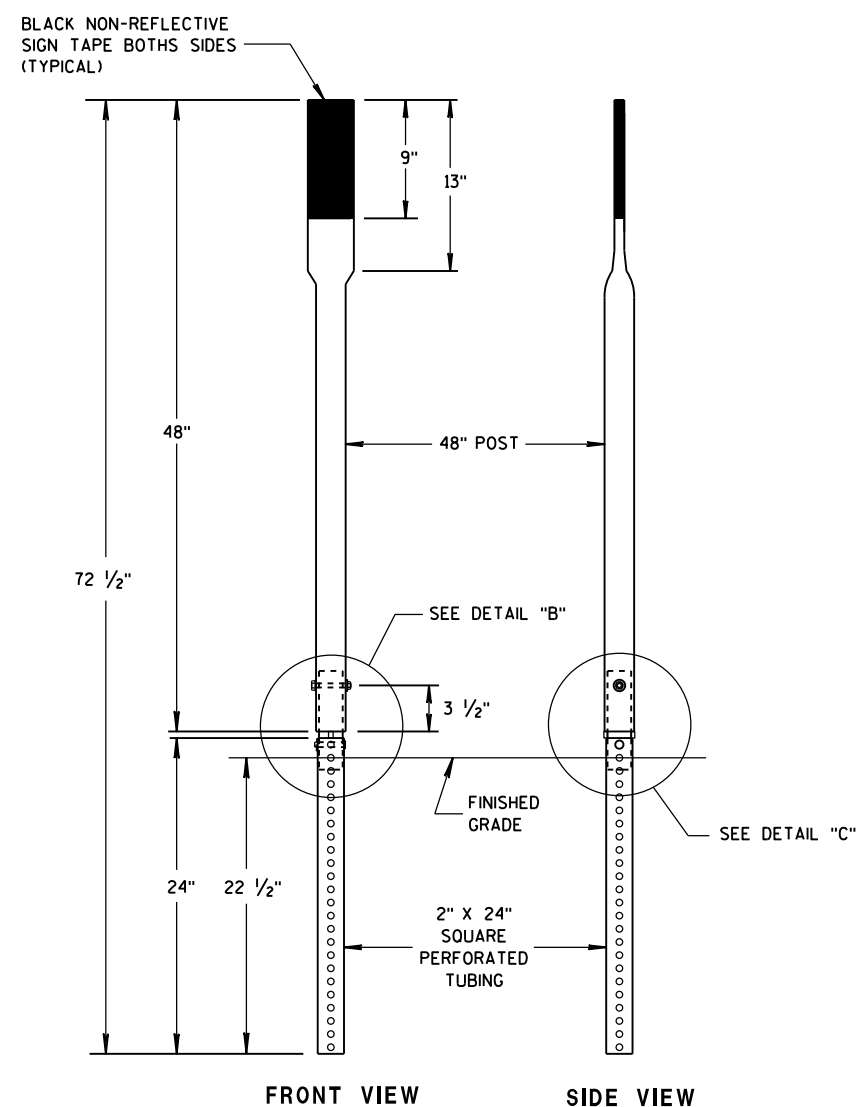


ALTERNATE 3

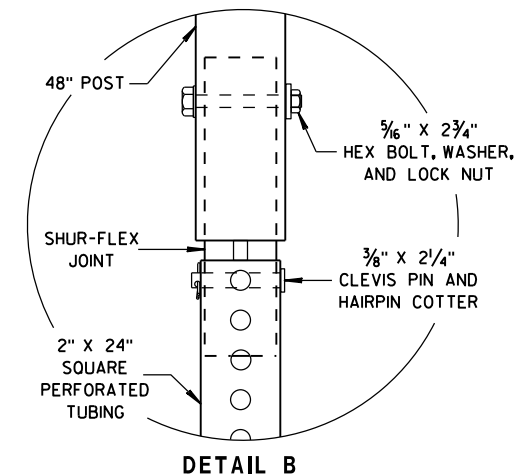



DETAIL B

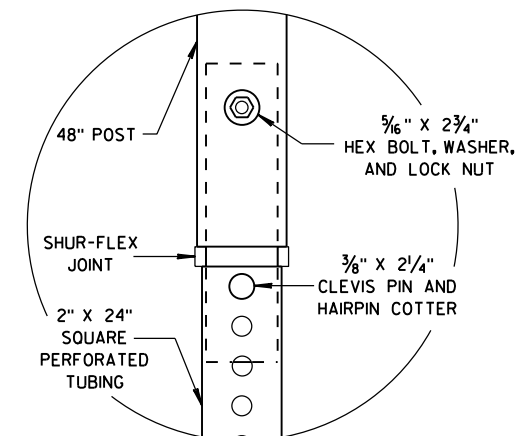


DETAIL C

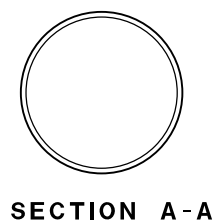


SECTION A-A

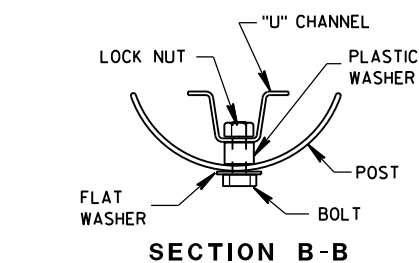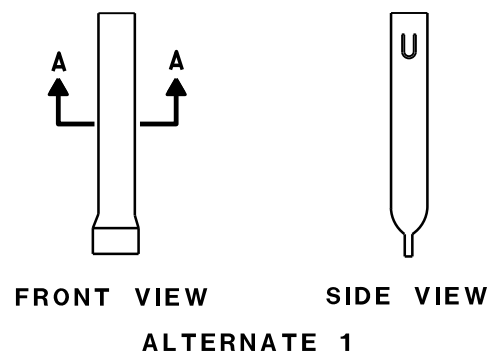

SECTION B-B

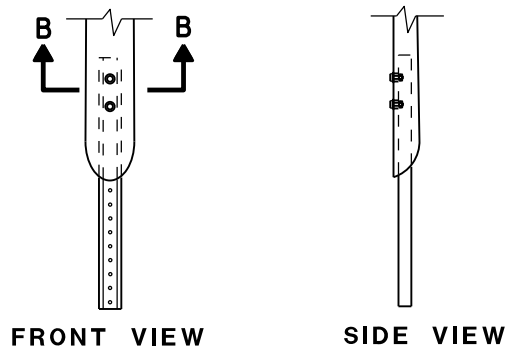


FLEXIBLE MARKER POST ANCHORS

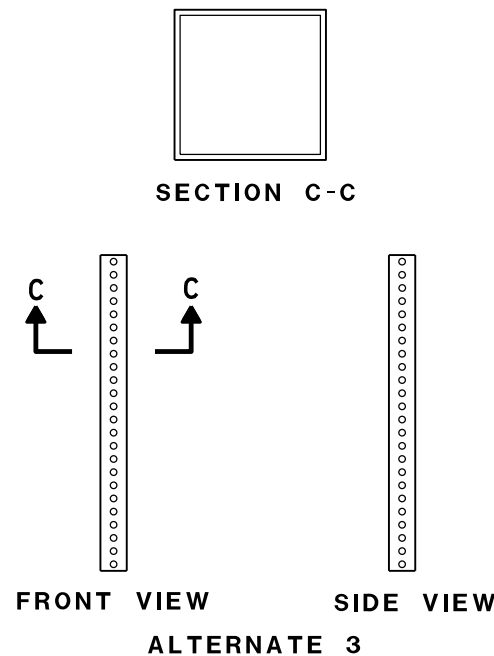


ALTERNATE 3


FLEXIBLE MARKER POST FOR CULVERT END	
STATE OF WISCONSIN DEPARTMENT OF TRANSPORTATION	
APPROVED 10/1/2012 DATE	/S/ Travis Feltes STATE TRAFFIC ENGINEER OF DESIGN
FHWA	

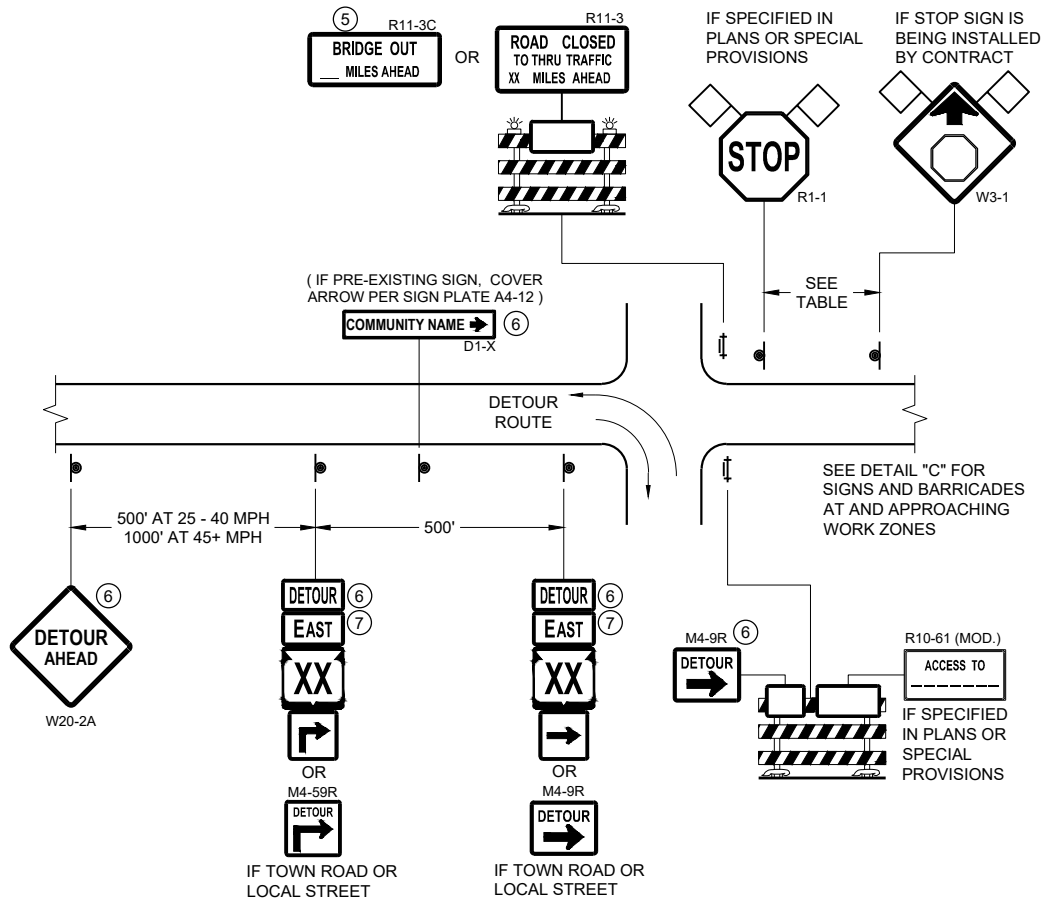

DETAIL A
MAINLINE CLOSURE WITH POSTED DETOUR
WORK ZONE GREATER THAN OR EQUAL TO ½ MILE FROM
DETOUR ROUTE (1000 FEET IF URBAN)

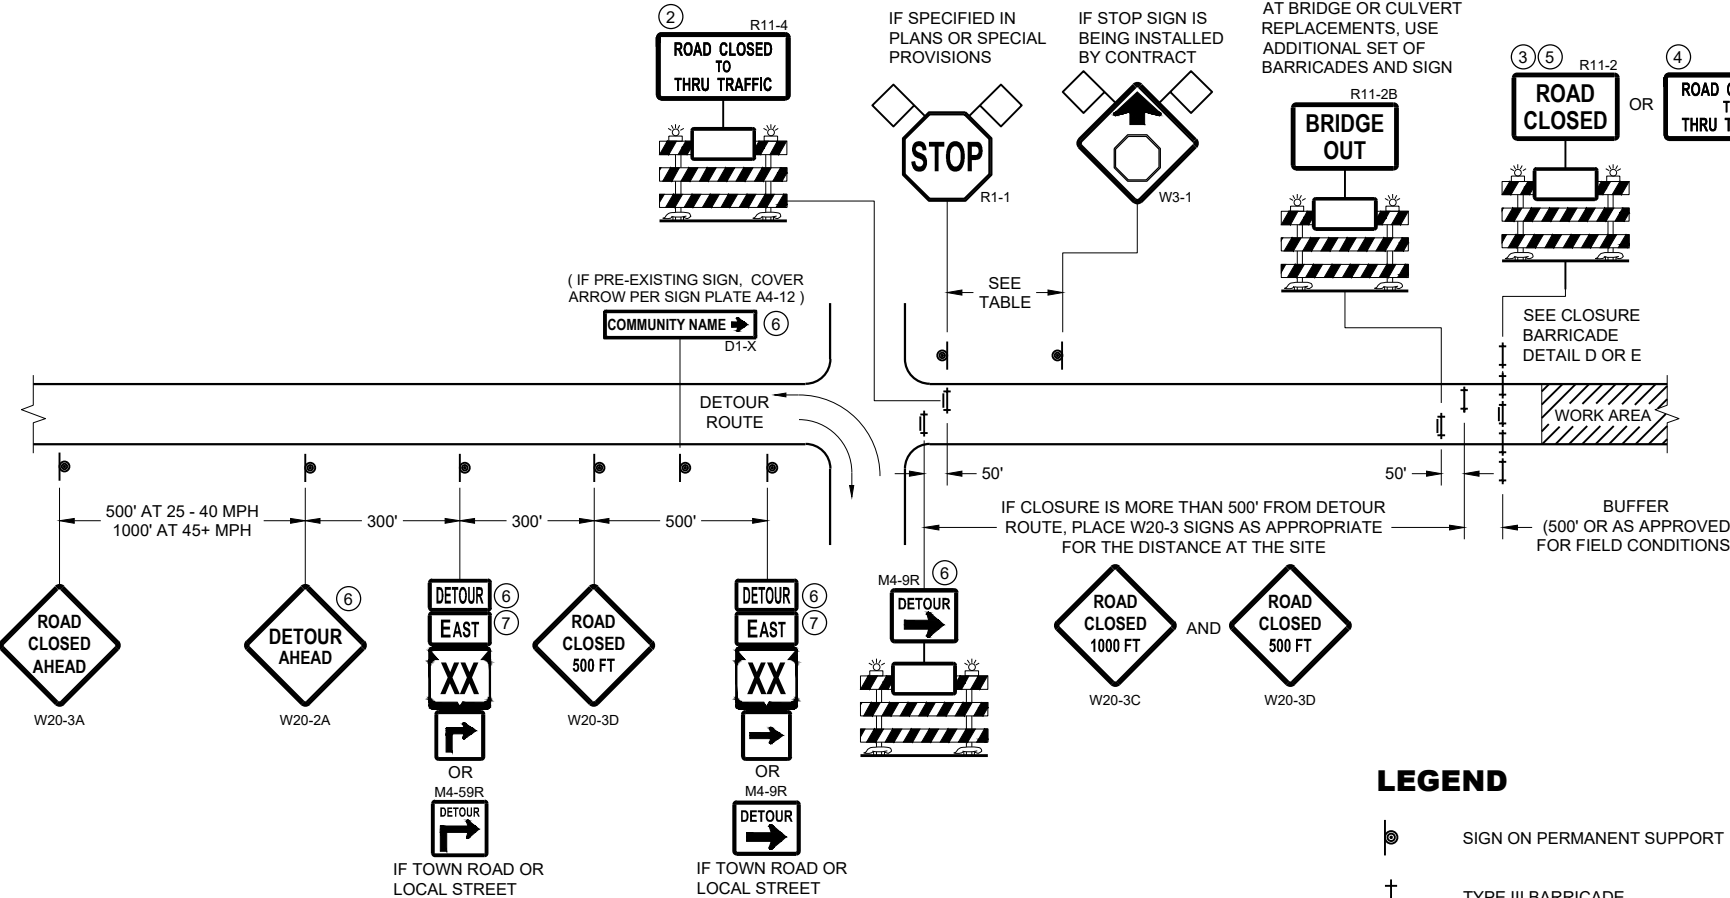

DETAIL B
MAINLINE CLOSURE WITH POSTED DETOUR
WORK ZONE LESS THAN ½ MILE FROM
DETOUR ROUTE (1000 FEET IF URBAN)

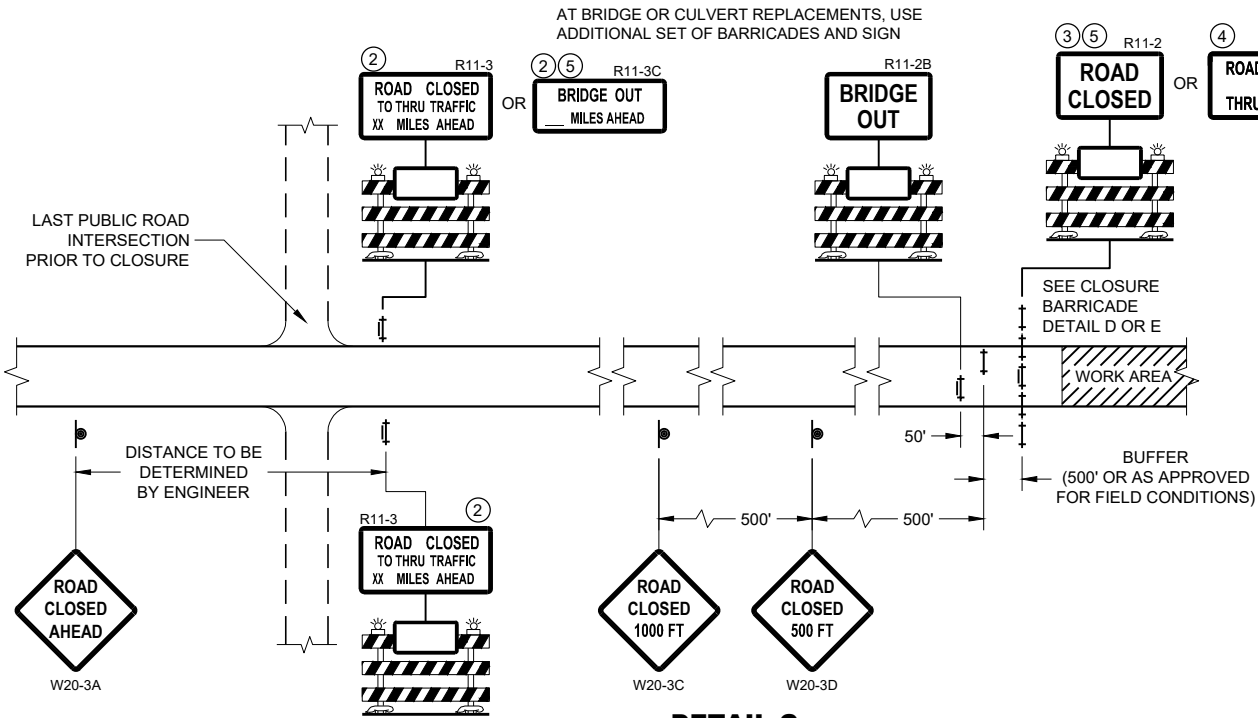

DETAIL C
MAINLINE CLOSURE, NO POSTED DETOUR

SPEED LIMIT (MPH)	"STOP AHEAD" ADVANCE WARNING DISTANCE (FT)
25	200
30	200
35	350
40	350
45	500
50	550
55	750

SEE SDD 15C2-SHEET "b"
FOR GENERAL NOTES
AND FOOTNOTES ① THROUGH ⑦


LEGEND

- SIGN ON PERMANENT SUPPORT
- TYPE III BARRICADE
- TYPE III BARRICADE WITH ATTACHED SIGN
- TYPE "A" WARNING LIGHT (FLASHING)
- WORK AREA
- FLAGS, 16" X 16" MIN. (ORANGE)
- DETOUR M4 - 8
- EAST M3 - X
- XX M1 - 4 OR XX M1 - 6 OR COUNTY M1 - 5A
- OR M05 - 1 OR M06 - 1


**BARRICADES AND SIGNS
FOR MAINLINE CLOSURES**

STATE OF WISCONSIN
DEPARTMENT OF TRANSPORTATION

APPROVED
May 2023 /S/ Andrew Heidtke
DATE WORK ZONE ENGINEER
FHWA

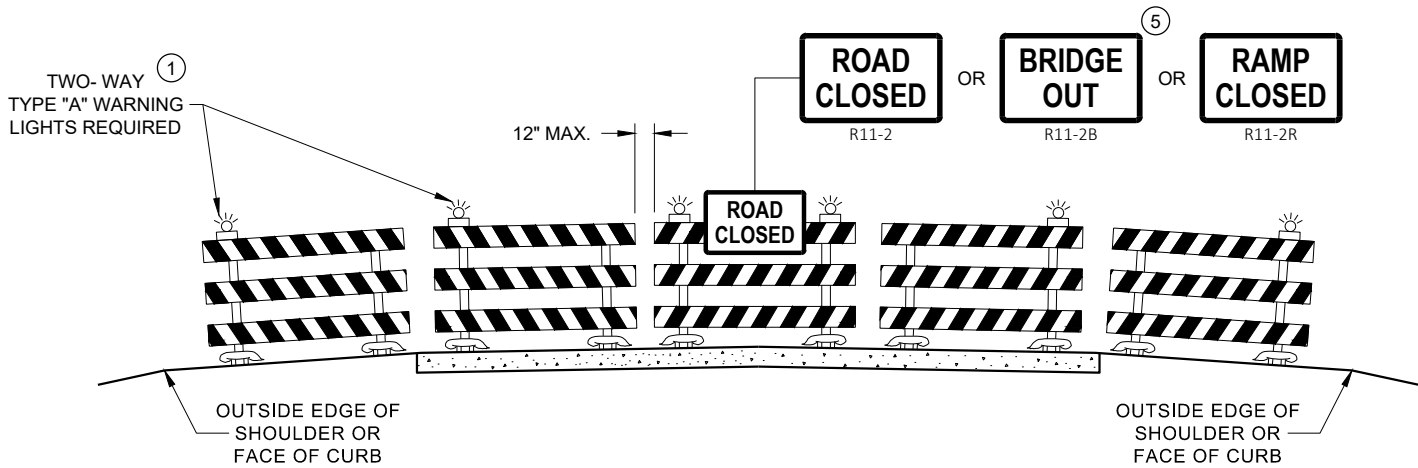

DETAIL D
ROAD CLOSURE BARRICADE DETAIL
APPROACH VIEW

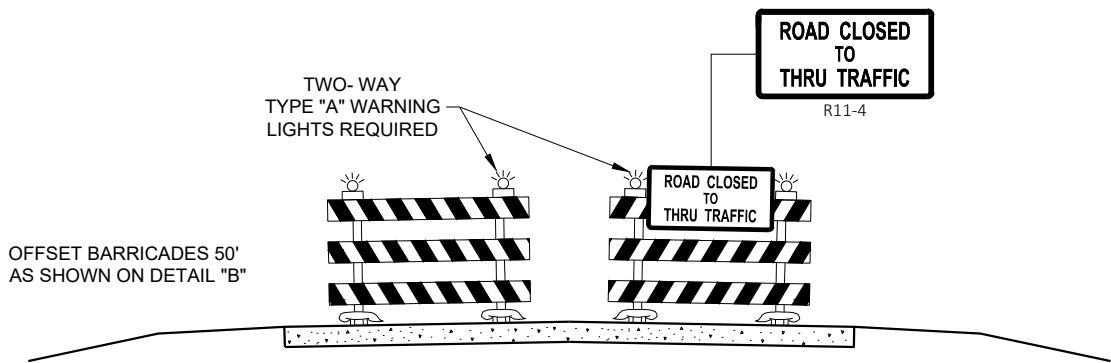

DETAIL E
LANE CLOSURE BARRICADE DETAIL
APPROACH VIEW

SEE SDD 15C2 - SHEET "a" FOR LEGEND

GENERAL NOTES

THE EXACT NUMBER, LOCATION, AND SPACING OF ALL SIGNS AND BARRICADES SHALL BE ADJUSTED TO FIT FIELD CONDITIONS AS APPROVED BY THE ENGINEER.

ANY SIGNS TEMPORARY OR EXISTING, WHICH CONFLICT WITH TRAFFIC CONTROL "IN USE", SHALL BE REMOVED OR COVERED AS NEEDED AND AS APPROVED BY THE ENGINEER.

THE SPACING BETWEEN TRAFFIC CONTROL SIGNS SHOULD BE ADJUSTED TO NOT CONFLICT WITH AND SHOULD PROVIDE A DESIRABLE MINIMUM OF 200 FEET CLEARANCE TO EXISTING SIGNS THAT WILL REMAIN IN PLACE.

BARRICADES THAT MUST BE MOVED FOR A WORK OPERATION SHALL BE IMMEDIATELY RE-ESTABLISHED UPON COMPLETION OF THE OPERATION, OR FOR CONTINUING OPERATIONS, AT THE END OF EACH WORKING DAY.

SIGNS THAT WILL BE IN PLACE LESS THAN 7 CONTINUOUS DAYS AND NIGHTS MAY BE MOUNTED ON PORTABLE SUPPORTS.

ALL TYPE III BARRICADES SHALL HAVE RAILS REFLECTORIZED ON BOTH FACES. STRIPES SHALL BE PROPERLY SLOPED DOWN TOWARD THE TRAFFIC SIDE OR AS SHOWN IN THE ROAD CLOSURE BARRICADE DETAIL "D" FOR FULL ROAD CLOSURES.

TYPE "A" LOW - INTENSITY FLASHING WARNING LIGHTS SHALL BE VISIBLE ON BOTH SIDES OF THE BARRICADE.

THE R11 - 2, R11 - 3, M4 - 9, R11 - 4, AND R10 - 61 SIGNS PLACED ON THE BARRICADES SHALL COVER NO MORE THAN THE TOP RAIL. THE SIGNS SHALL NOT COVER ANY PORTION OF THE MIDDLE RAIL OR BOTTOM RAILS.

"WO" AND "MO" SIGNS ARE THE SAME AS "W" AND "M" SIGNS EXCEPT THE BACKGROUND IS ORANGE.

ALL SIGNS SHALL BE 48" X 48" UNLESS OTHERWISE NOTED BELOW:

- R11 - 2 SHALL BE 48" X 30"
- R11 - 3 SHALL, R11 - 4 AND R10 - 61 SHALL BE 60 " X 30"
- M4 - 9 SHALL BE 30" X 24"
- M3 - X SHALL BE 24" X 12" (36" X 18" IF NEEDED TO MATCH EXISTING SIGNS)
- M4 - 8 SHALL BE 24" X 12" (36" X 18" IF NEEDED TO MATCH EXISTING SIGNS)
- M1 - 4, M1 - 5A AND M1 - 6 SHALL BE 24" X 24" (36" X 36" IF NEEDED TO MATCH EXISTING SIGNS)
- MO5 - 1 AND MO6 - 1 SHALL BE 21" X 21" (30" X 30" IF NEEDED TO MATCH EXISTING SIGNS)
- D1 - X SHALL BE AS SHOWN ON SPECIFIC PROJECT SIGNING DETAIL SHEETS.
- R1 - 1 SHALL BE 36" X 36"


- ① TWO WARNING LIGHTS SHALL BE PROVIDED ON THE CENTER BARRICADE AND A MINIMUM OF ONE WARNING LIGHT SHALL BE PROVIDED ON EACH OF THE OTHER BARRICADES WITHIN THE ROADWAY LIMITS. SPACING OF THE WARNING LIGHTS SHALL BE UNIFORM TO THE EDGE OF ROADWAY AS SHOWN (APPROX. 8 FOOT LIGHT SPACING).
- ② THESE SIGNS AND BARRICADES ARE NOT REQUIRED IF ROAD CLOSURE BEGINS AT AN INTERSECTION.
- ③ FOR ROAD CLOSURE WITHOUT LOCAL ACCESS TO PROJECT, SEE ROAD CLOSURE BARRICADE DETAIL "D".
- ④ FOR ROAD CLOSURE WITH LOCAL ACCESS TO PROJECT, SEE ROAD CLOSURE BARRICADE DETAIL "E".
- ⑤ FOR BRIDGE OR CULVERT REPLACEMENTS, SUBSTITUTE "BRIDGE OUT" INSTEAD OF "ROAD CLOSED" ON R11 - 2 AND R11 - 3 SIGNS.
- ⑥ INSTALL DETOUR AND COMMUNITY GUIDE SIGNS AND ARROWS ONLY IF SPECIFIED IN THE CONTRACT. IF THERE ARE EXISTING ROUTE MARKER ASSEMBLIES THAT WILL REMAIN IN PLACE, ADJUST THE LOCATION OF THE DETOUR ROUTE SIGNS TO CORRESPOND WITH THE EXISTING ASSEMBLIES. MODIFY EXISTING SIGNS WHERE POSSIBLE. SEE SPECIFIC PROJECT DETOUR SIGNING DETAIL SHEETS. IF DETOUR SIGNS ARE BEING INSTALLED BY OTHERS, PLACE THE CONTRACTED TRAFFIC CONTROL SIGNS TO ALLOW FOR PLACEMENT OF ALL WARNING, DETOUR AND GUIDE SIGNS AS SHOWN.
- ⑦ "EAST" CARDINAL DIRECTION MARKERS AND RIGHT TURN ARROWS ARE SHOWN. USE OTHER CARDINAL DIRECTIONS AND ARROWS AS APPROPRIATE.

BARRICADES AND SIGNS
FOR
VARIOUS CLOSURES

STATE OF WISCONSIN
DEPARTMENT OF TRANSPORTATION

APPROVED
May 2023 /S/ Andrew Heidtke
DATE WORK ZONE ENGINEER


FHWA

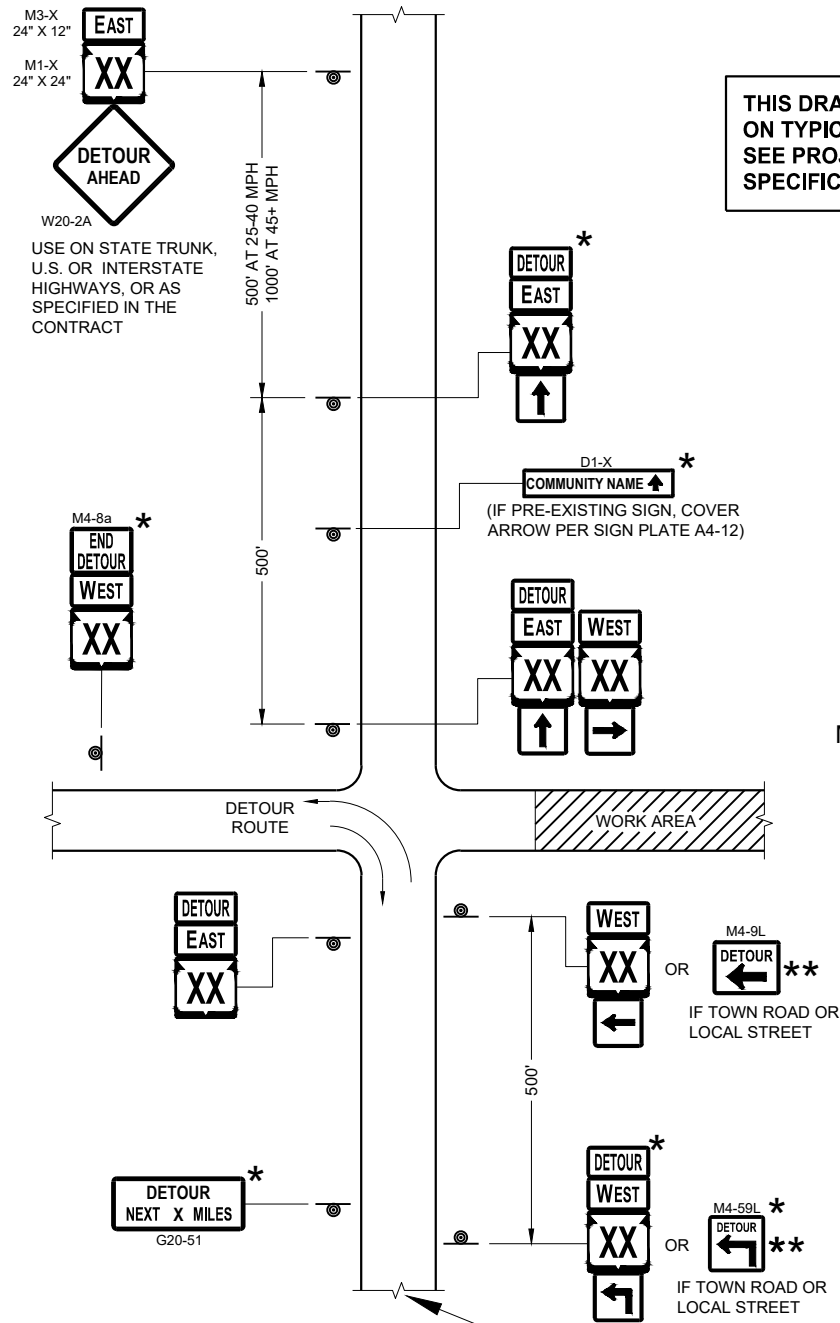

SEE SPECIFIC PROJECT DETOUR
SIGNING DETAIL SHEETS AND
DETAIL A OR B ON SDD SHEET 15C02 - SHEET "a"

THIS DRAWING PROVIDES GENERAL GUIDANCE
ON TYPICAL DETOUR SIGN LAYOUT AND SPACING.
SEE PROJECT DETOUR SIGNING SHEETS FOR
SPECIFIC DETAILS FOR EACH PROJECT.

MATCH POINT

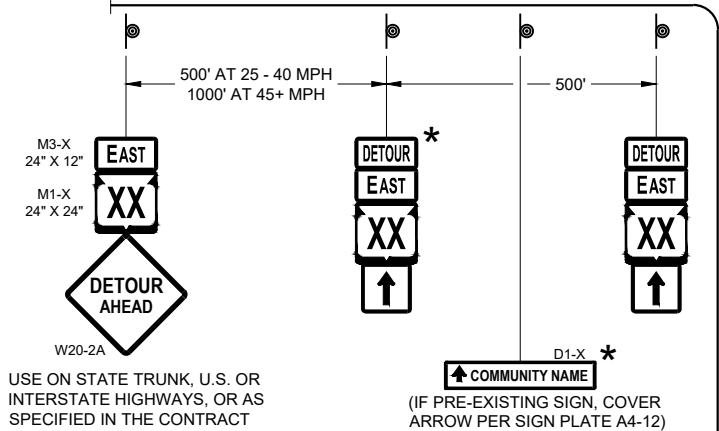

DETAIL F
DETOUR SIGNING

LEGEND

- SIGN ON PERMANENT SUPPORT
- WORK AREA
- M4 - 8
- M3 - X
- M1 - 4
- M1 - 6
- M1 - 5A
- M05 - 1
- M06 - 1
- M06 - 1

GENERAL NOTES

THE EXACT NUMBER, LOCATION AND SPACING OF ALL SIGNS SHALL BE ADJUSTED TO FIT FIELD CONDITIONS AS APPROVED BY THE ENGINEER.

IF THERE ARE EXISTING ROUTE MARKER ASSEMBLIES THAT WILL REMAIN IN PLACE, ADJUST THE LOCATION OF THE DETOUR ROUTE SIGNS TO CORRESPOND WITH THE EXISTING ASSEMBLIES. SEE SPECIFIC PROJECT DETOUR SIGNING DETAIL SHEETS. MODIFY EXISTING SIGNS WHERE POSSIBLE.

THE SPACING BETWEEN TRAFFIC CONTROL AND DETOUR SIGNS SHOULD BE ADJUSTED TO NOT CONFLICT WITH AND TO PROVIDE A DESIRABLE MINIMUM OF 200 FEET CLEARANCE TO EXISTING SIGNS THAT WILL REMAIN IN PLACE.

ANY SIGNS TEMPORARY OR EXISTING, WHICH CONFLICT WITH TRAFFIC CONTROL "IN USE" SHALL BE REMOVED OR COVERED AS NEEDED AND AS APPROVED BY THE ENGINEER.


SIGNS THAT WILL BE IN PLACE LESS THAN 7 CONTINUOUS DAYS AND NIGHTS MAY BE MOUNTED ON PORTABLE SUPPORTS.

"MO" SIGNS ARE THE SAME AS "M" SIGNS EXCEPT THE BACKGROUND IS ORANGE.

SIGN SIZES SHALL BE AS FOLLOWS:

- M3-X SHALL BE 24" X 12" (36" X 18" IF NEEDED TO MATCH EXISTING SIGNS)
- M4-8 SHALL BE 24" X 12" (36" X 18" IF NEEDED TO MATCH EXISTING SIGNS)
- M1-4, M1-5A AND M1-6 SHALL BE 24" X 24" (36" X 36" IF NEEDED TO MATCH EXISTING SIGNS)
- M05-1 AND M06-1 SHALL BE 21" X 21" (30" X 30" IF NEEDED TO MATCH EXISTING SIGNS)
- M4-9 AND M4-59 SHALL BE 30" X 24"
- M4-8a SHALL BE 24" X 18"
- G20-51 SHALL BE 60" X 24"
- W20-2A SHALL BE 48" X 48"
- D1-X SHALL BE AS SHOWN ON SPECIFIC PROJECT SIGNING DETAIL SHEETS.

- * OPTIONAL SIGNS. SEE SPECIFIC PROJECT DETOUR SIGNING DETAIL SHEETS.
- ** FOR A TOWN ROAD OR LOCAL STREET DETOURED ONTO A STATE TRUNK HIGHWAY, PLACE A ROAD NAME PLAQUE ABOVE THE M4-9 SIGN AS SPECIFIED IN THE CONTRACT.

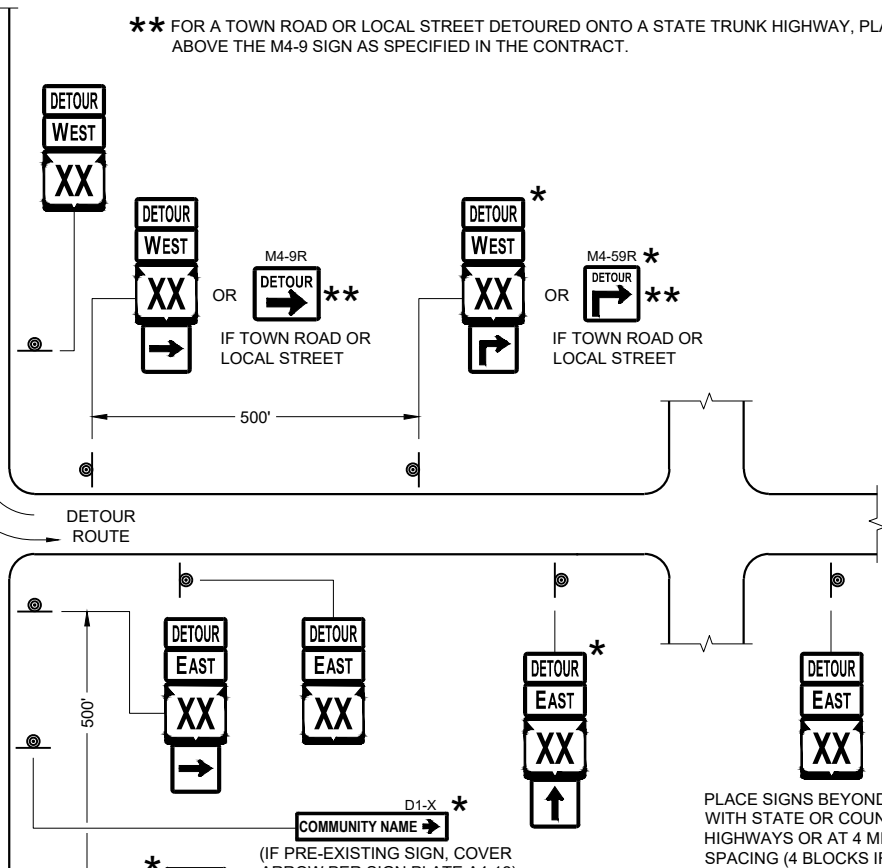


**DETOUR SIGNING
FOR MAINLINE CLOSURES**

STATE OF WISCONSIN
DEPARTMENT OF TRANSPORTATION


APPROVED
May 2023
DATE

/S/ Andrew Heidtke
WORK ZONE ENGINEER

FHWA

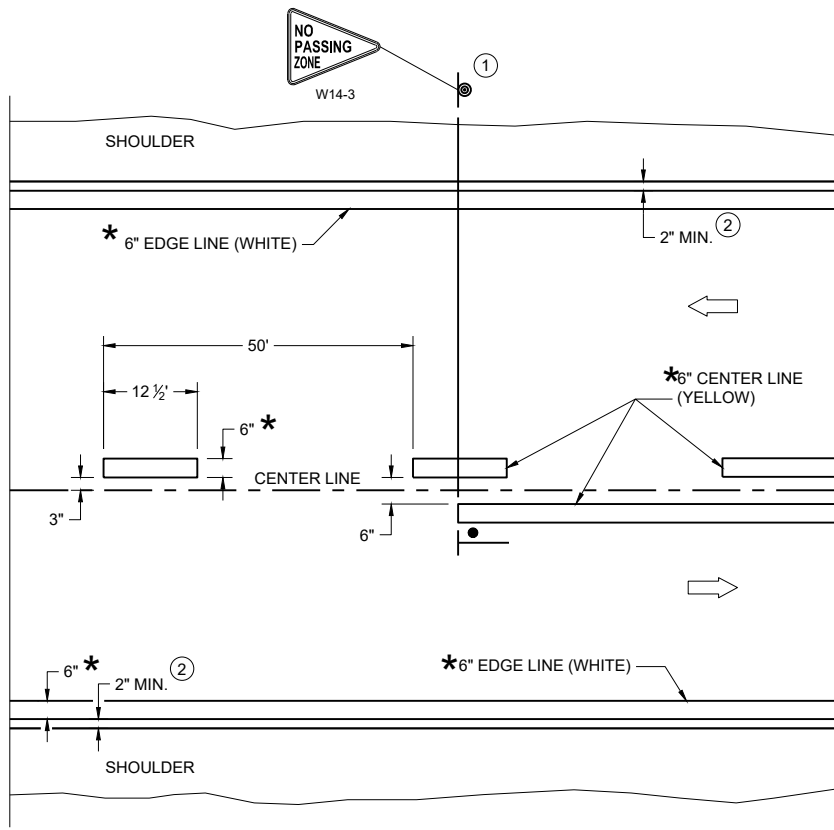

TWO WAY TRAFFIC

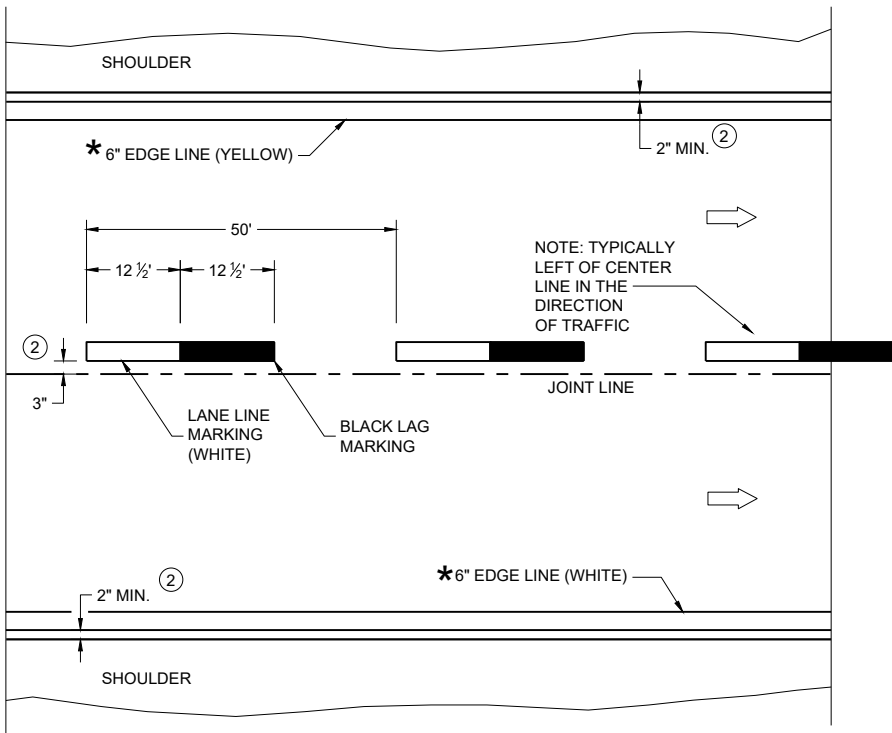

ONE WAY TRAFFIC

PERMANENT PAVEMENT MARKING

* CONFIRM MARKING LINE WIDTH WITH THE MISCELLANEOUS QUANTITIES

GENERAL NOTES


DETAILS OF CONSTRUCTION NOT SHOWN ON THIS DRAWING SHALL CONFORM TO STANDARD SPECIFICATIONS AND SPECIAL PROVISIONS.

- ① LOCATE THE NO PASSING ZONE W14-3 SIGN WITHIN 50 FEET OF THE "T" MARKING
- ② MEASURE FROM EDGE OF MARKING TO JOINT LINE. THIS DOES NOT INCLUDE SPACE NEEDED FOR GROOVING OPERATIONS.

LEGEND


- "T" MARKING
- SIGN ON PERMANENT SUPPORT
- DIRECTION OF TRAFFIC

PERMANENT LONGITUDINAL PAVEMENT MARKINGS	
STATE OF WISCONSIN DEPARTMENT OF TRANSPORTATION	
APPROVED May 2023 DATE	/S/ Jeannie Silver Statewide Pavement Marking Engineer
FHWA	

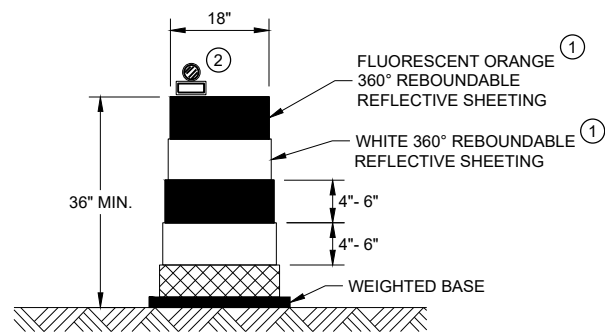


DRUM

BALLAST WIDTHS
RANGE FROM 24"-36"

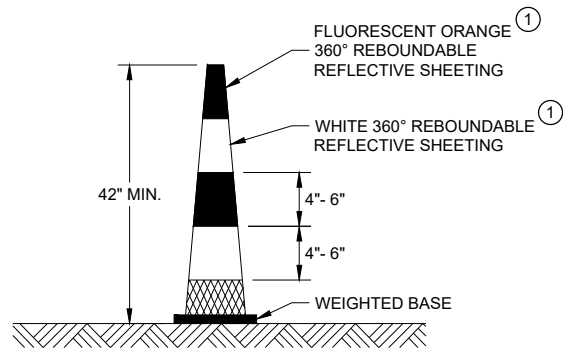


42" CONE

DO NOT USE IN TAPERS
½ SPACING OF DRUMS
BALLAST WIDTHS
RANGE FROM 14"-20"

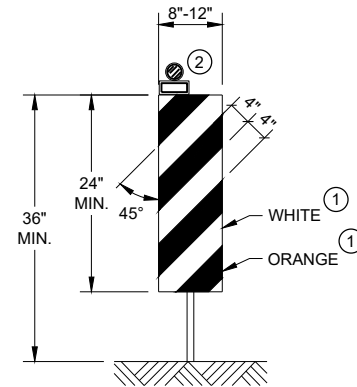


VERTICAL PANEL

THE STRIPES SHALL SLOPE DOWNWARD TO
THE TRAFFIC SIDE FOR CHANNELIZATION.

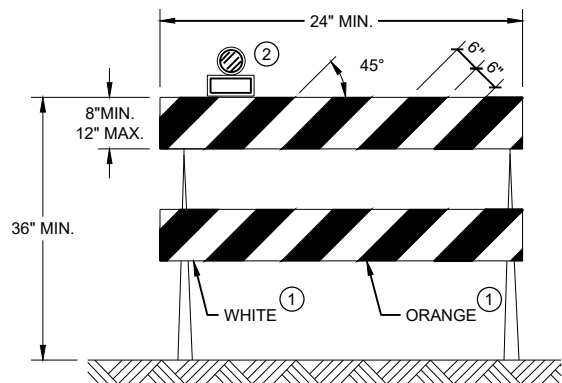

TYPE II BARRICADE

FOR RAILS LESS THAN 36" LONG, 4" WIDE STRIPES
MAY BE USED. ALL STRIPES SHALL SLOPE DOWNWARD
TO THE TRAFFIC SIDE FOR CHANNELIZATION.

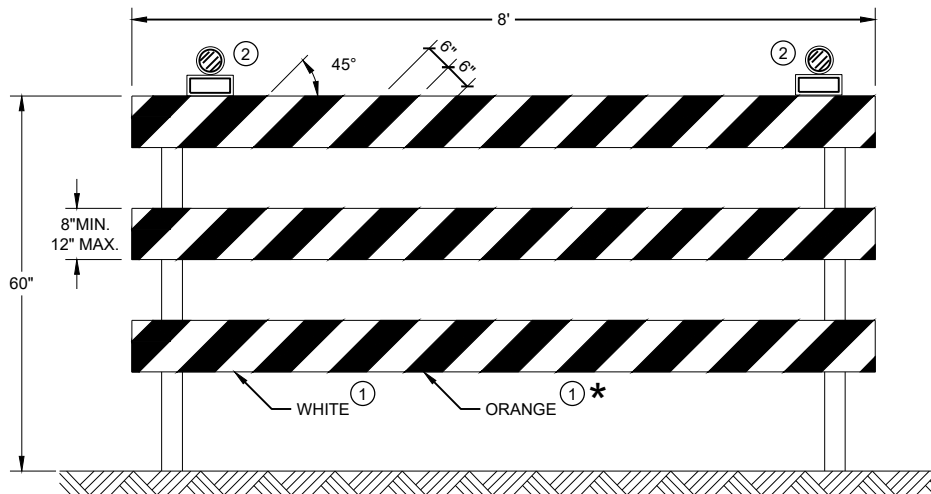

TYPE III BARRICADE

IF SIGN MOUNTED, DO NOT COVER MORE THAN 50% OF THE TOP
TWO RAILS OR 33% OF THE TOTAL AREA OF THE THREE RAILS.

* IF USED FOR A PERMANENT APPLICATION USE RED SHEETING.

GENERAL NOTES


- ① REFLECTIVE SHEETING SHALL FOLLOW THE REQUIREMENTS IN THE APPROVED PRODUCTS LISTING FOR SIGN SHEETING.
- ② LOCATION OF WARNING LIGHTS WHEN SHOWN ON THE PLAN.

**CHANNELIZING DEVICES
DRUMS, CONES, BARRICADES
AND VERTICAL PANELS**

STATE OF WISCONSIN
DEPARTMENT OF TRANSPORTATION

APPROVED
November 2022 /S/ Andrew Heidtke
DATE WORK ZONE ENGINEER

FHWA

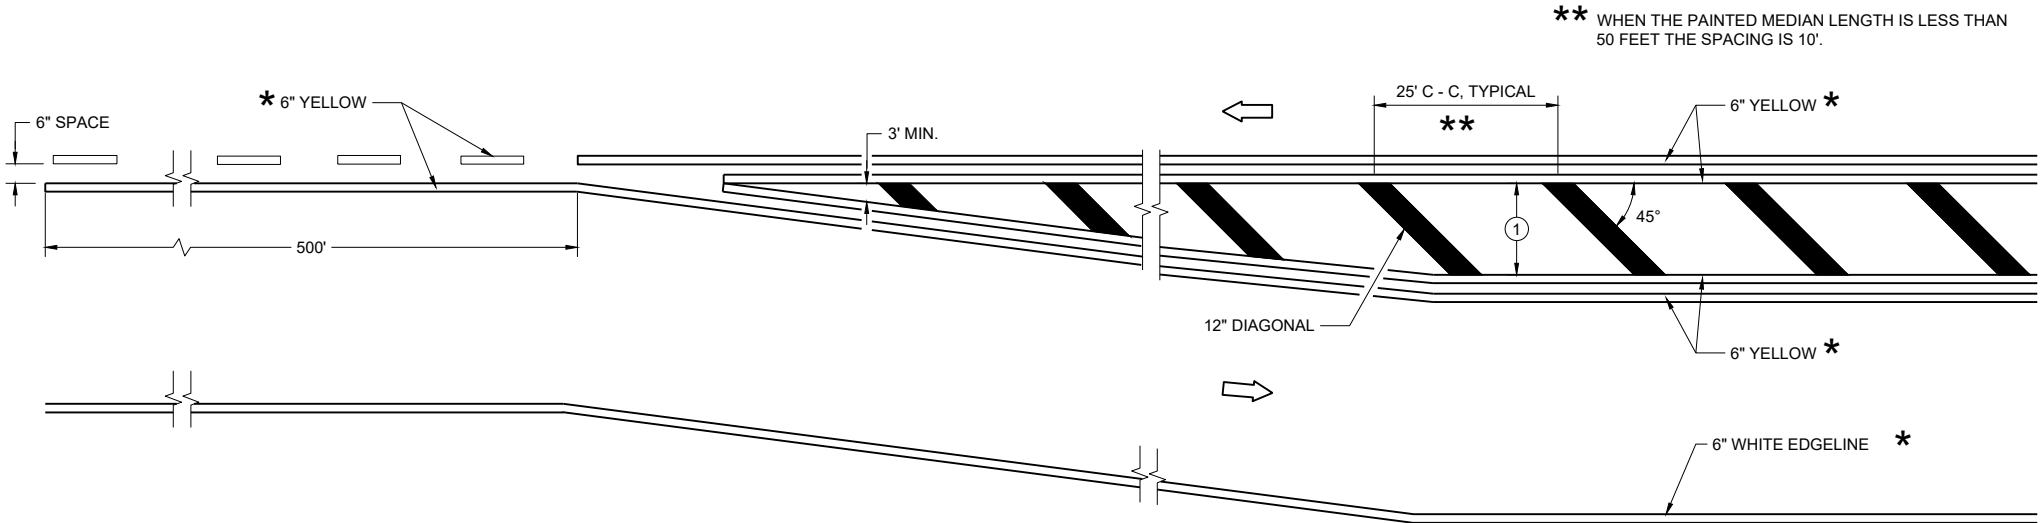


MEDIAN ISLAND DETAIL

GENERAL NOTES


① DIAGONALS ARE OPTIONAL WHEN PAINTED ISLAND IS LESS THAN 6 FEET AT THE WIDEST POINT. OMIT DIAGONALS IF WIDTH IS LESS THAN 4 FEET.

➡ DIRECTION OF TRAVEL

* CONFIRM MARKING LINE WIDTH WITH THE MISCELLANEOUS QUANTITIES

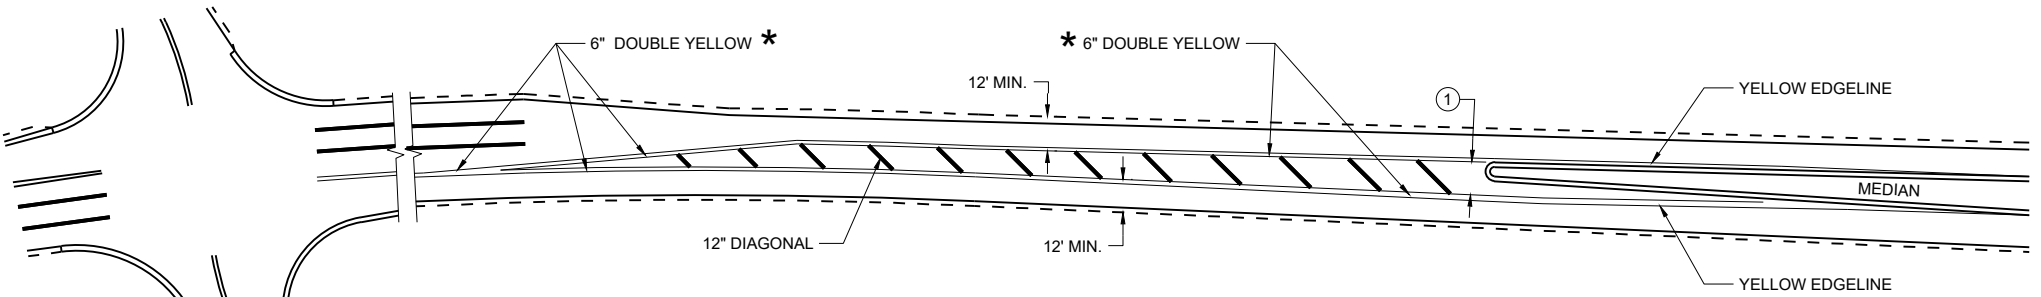


APPROACH MARKINGS FOR OTHER MEDIAN TYPES

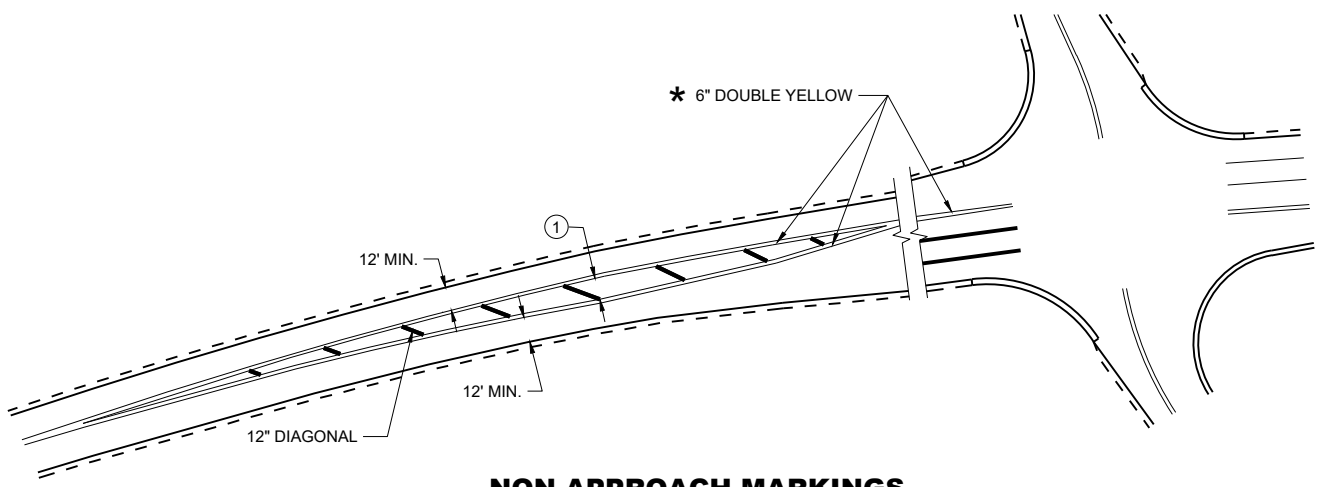


NON-APPROACH MARKINGS


MEDIAN ISLAND PAVEMENT MARKINGS	
STATE OF WISCONSIN DEPARTMENT OF TRANSPORTATION	
APPROVED August 2024 DATE	/S/ Jeannie Silver Statewide Pavement Marking Engineer
FHWA	

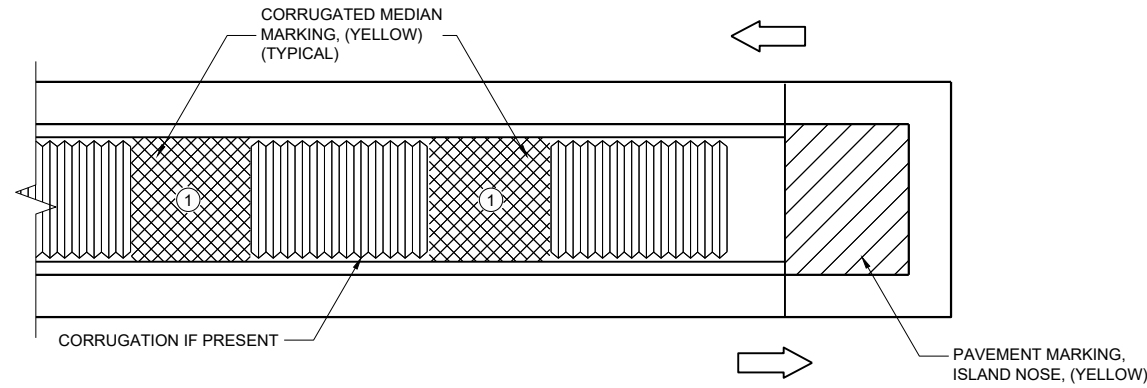

MEDIAN ISLAND WITH SQUARE BLUNT NOSE

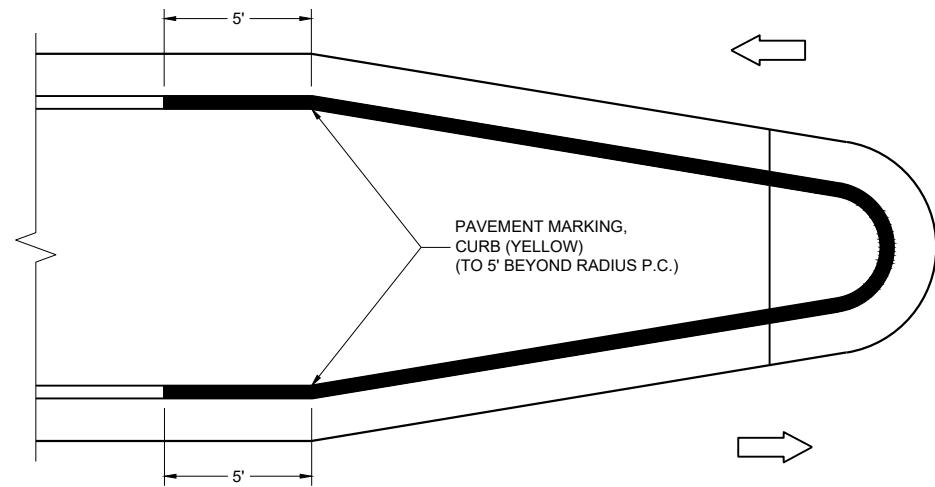

MEDIAN ISLAND WITH ROUND BLUNT NOSE

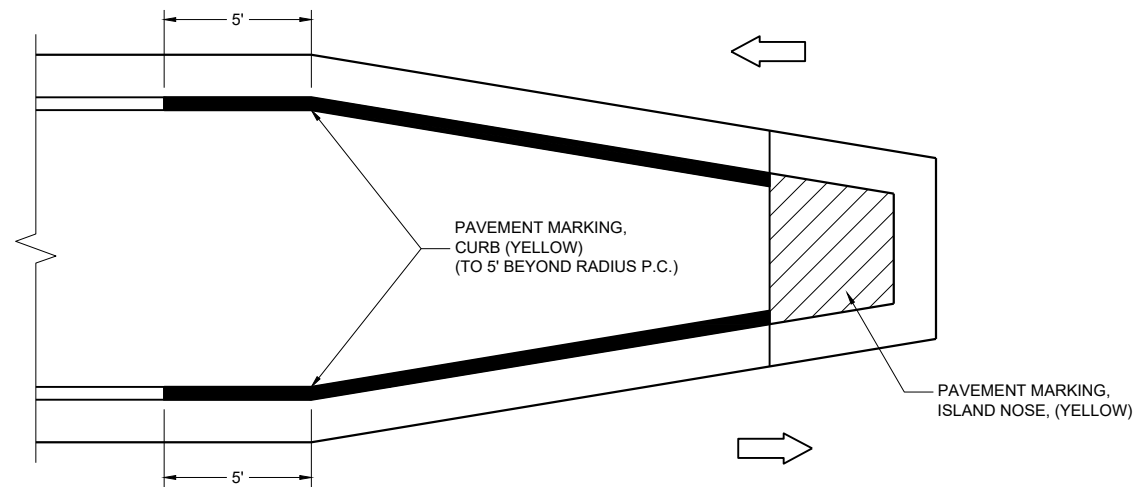

MEDIAN ISLAND WITH SLOPED NOSE


TYPICAL PLACEMENT OF PAVEMENT MARKING ON MEDIAN ISLANDS

GENERAL NOTES

WHEN CONCRETE CORRUGATED MEDIAN IS CONSTRUCTED TO SEPARATE TRAFFIC OPERATING IN THE OPPOSING DIRECTION, YELLOW PAVEMENT MARKING SHALL BE APPLIED TO THE FLAT PORTION OF THE CONCRETE CORRUGATED MEDIAN. THE ITEM OF PAVEMENT MARKING, CONCRETE CORRUGATED MEDIAN, WILL BE MEASURED IN PLACE AND ACCEPTED IN ACCORDANCE WITH THE CONTRACT AND PAID FOR AT THE CONTRACT UNIT PRICE PER SQUARE FOOT.

① APPLY PAVEMENT MARKING TO THE FLAT PORTION OF CORRUGATED MEDIAN.

- ISLAND NOSE MARKING
- CURB MARKING
- CORRUGATED MEDIAN MARKING
- DIRECTION OF TRAVEL

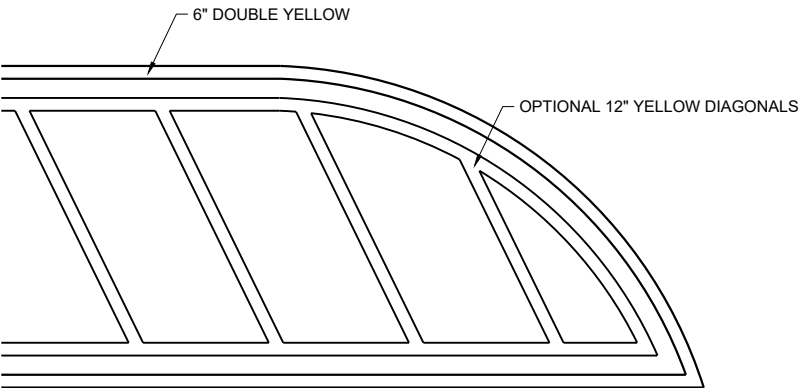

FLUSH MEDIAN ISLAND NOSE


PAVEMENT MARKINGS,
MEDIAN ISLAND NOSE

STATE OF WISCONSIN
DEPARTMENT OF TRANSPORTATION

APPROVED
August 2024 /S/ Jeannie Silver
DATE Statewide Pavement Marking Engineer
FHWA


LEGEND

- ① 10" WHITE
- ② 12" DIAGONALS AT 25' SPACING.
(CAN BE OMITTED IF LESS THAN 6')
- ③ 18" WHITE, 2' LINE, 2" GAP
- ④ 6" LINE (6 FT LINE, 3'GAP)
- DIRECTION OF TRAFFIC
- CURB AND GUTTER
- RIGHT OF WAY

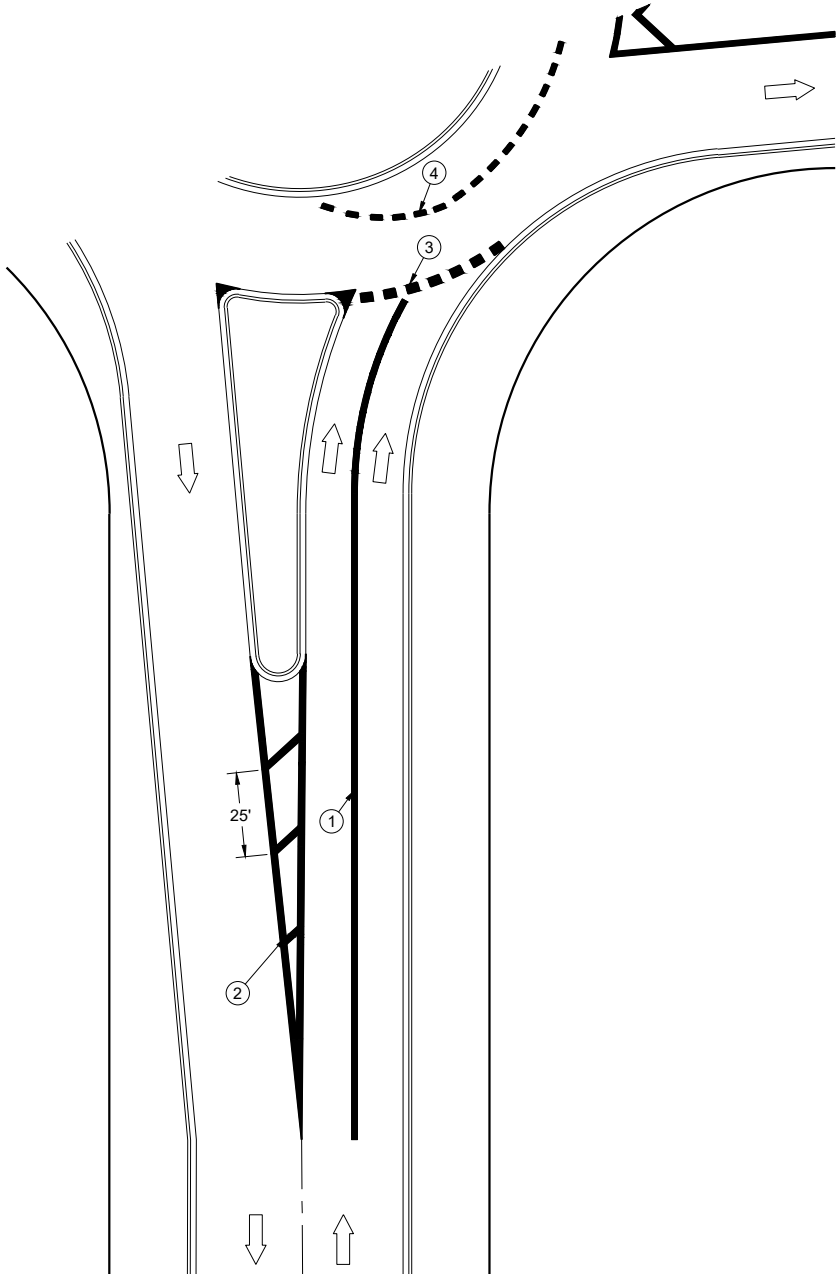


DOTTED EXTENSION FOR ROUNDAABOUT	
STATE OF WISCONSIN DEPARTMENT OF TRANSPORTATION	
APPROVED August 2024 DATE	/S/ Matthew Rauch ROADWAY STANDARDS DEVELOPMENT UNIT SUPERVISOR
FHWA	


TYPICAL ASSEMBLIES

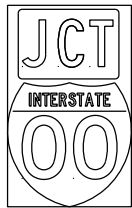

J1-1

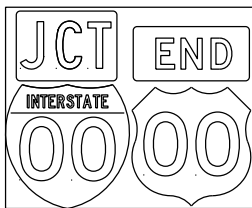


J1-2

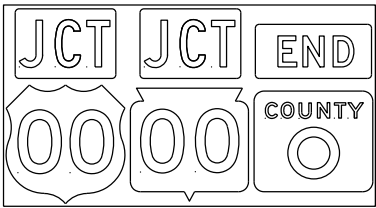


J1-3




JR1-1

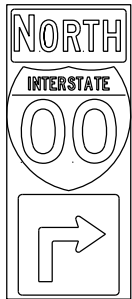


J2-1

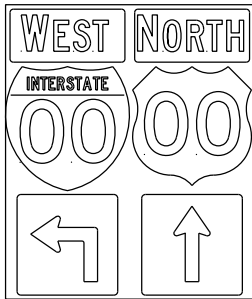


J2-2

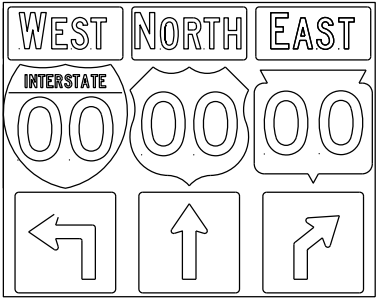


J2-3

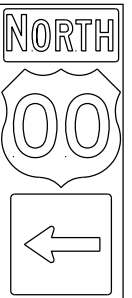


J3-1

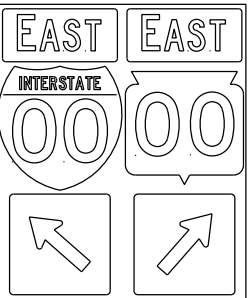


J3-2

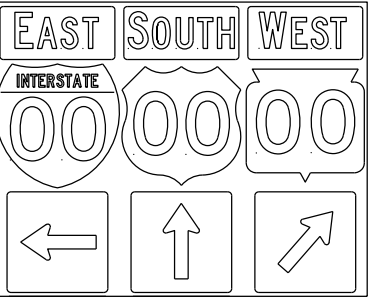


J3-3

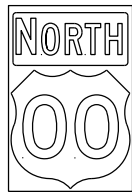


J4-1

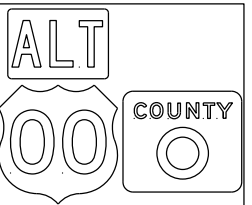


J4-2

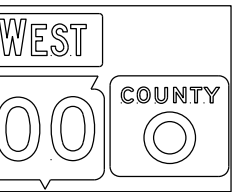


J4-2

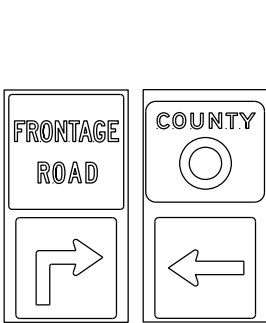


J12-1

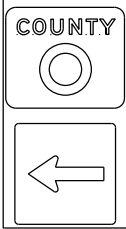

J13-1

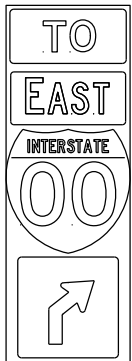


J32-1

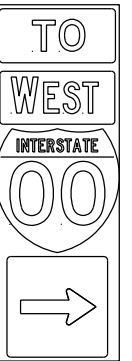

J33-1



J22-1

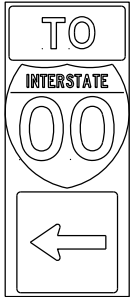

J23-1




JR13-1



JR23-1



JR99-1


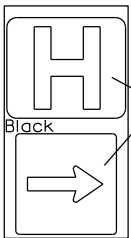


JH-1

Blue Background

Black

blue background with interstate

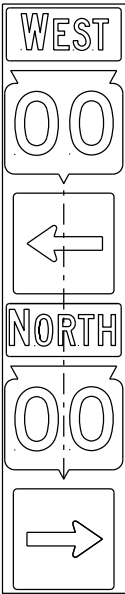
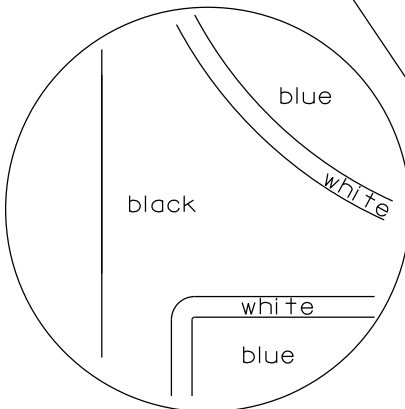


JV

(Typical Vertical J-Assembly
See Note 10 and 11)

NOTES

1. Signs are Type II - Type H Reflective
2. Color:
Background - Black Non-reflective
Message - see Note 4
3. Message Series - See Note 4
4. The colors and message spacing on each marker shall be according to the applicable route marker panel specifications.
5. Certain marker heads require the component pieces to be the same color. As an example, all the components used with an M1-1 Interstate marker shall be blue.
6. Single panel j-assemblies shall only be used with route marker shields that are same size. If the route marker shields are different size use multiple piece component.
7. Route assemblies that have 24 inch route shields and have dimensions greater than 48 inches (both vertical and horizontal) shall have one horizontal splice between the arrows and route shields. Vertical splices shall not be used on route assemblies with a horizontal dimension of 144 inches or less. The contractor shall not use more than one vertical joint per sign and the joint shall be between route shields.
8. Route assemblies that have 36 inch shields and have dimensions greater than 48 inches (both vertical and horizontal) shall have two horizontal splices. One horizontal splice shall be between the cardinal direction and route shields and the other horizontal splice shall be between the arrows and route shields. Vertical splices shall not be used on route assemblies with a horizontal dimension of 144 or less. The contractor shall not use more than one vertical joint per sign and the joint shall be between route shields.
9. All Vertical J Assemblies are given a Sign Code of JV
10. For JV Assemblies that have a mixture of Interstate and Non-Interstate shields, arrows and cardinals shall be white on blue.
11. For JV Assemblies that have a mixture of Non-Interstate and Auto-Tour shields, arrows and cardinals shall be black on white.

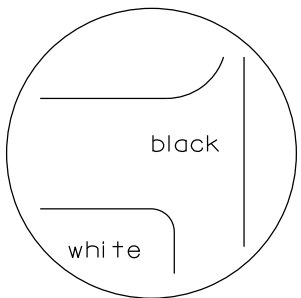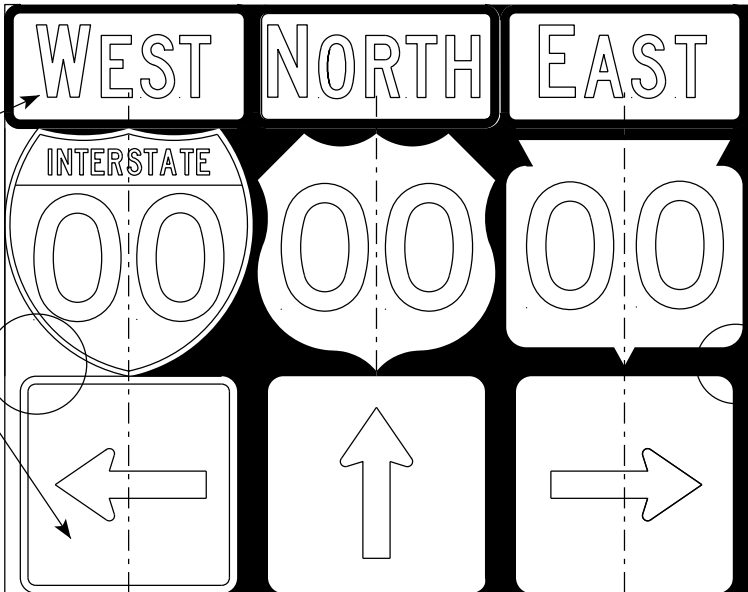

black background

ROUTE MARKERS & COMPONENTS
IN TYPICAL ASSEMBLIES

WISCONSIN DEPT OF TRANSPORTATION

APPROVED *Matthew R. Rauch*
for State Traffic Engineer



DATE 6/7/23 PLATE NO. A2-1S.10

PROJECT NO:



SHEET NO:

E

URBAN AREA

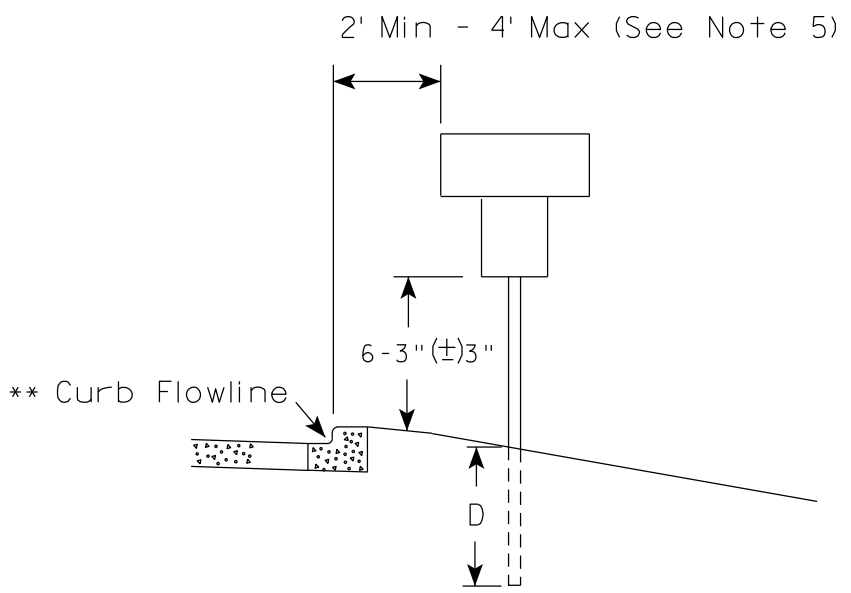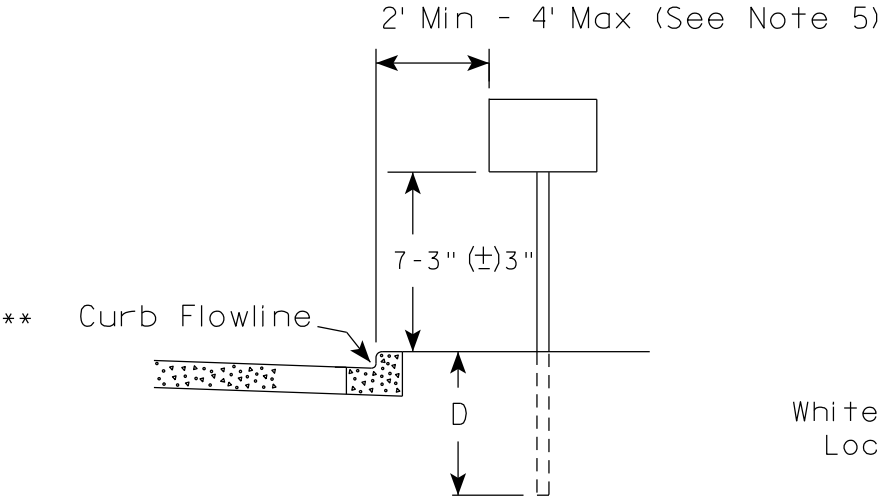

RURAL AREA (See Note 2)

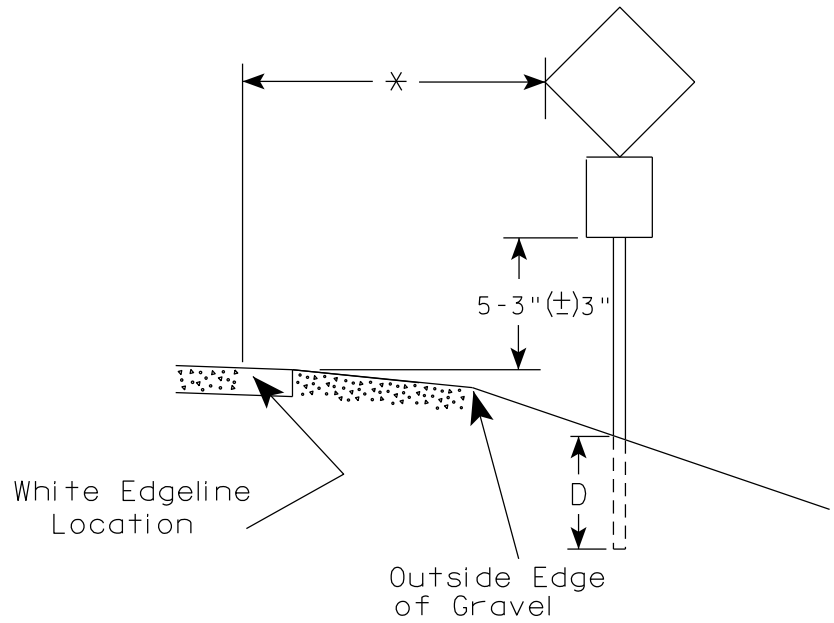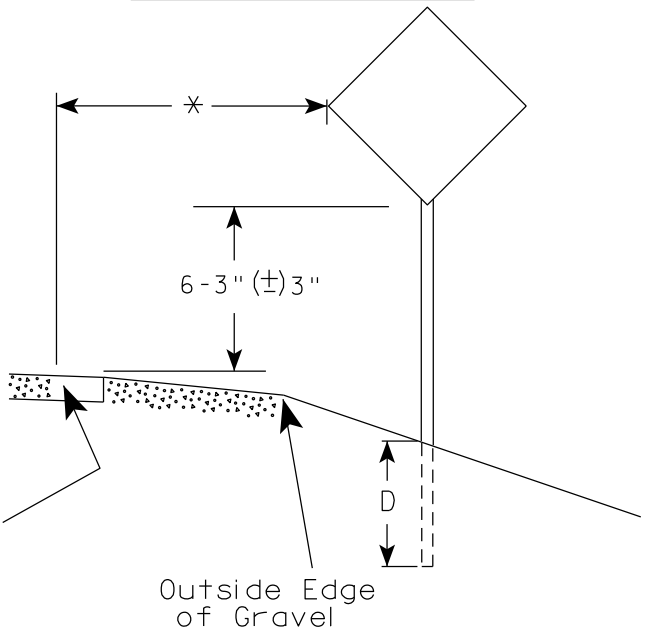

POST EMBEDMENT DEPTH	
Area of Sign Installation (Sq. Ft.)	D (Min)
20 or Less	4'
Greater than 20	5'

GENERAL NOTES

1. Signs wider than 4 feet or 20 sq.ft or larger, shall be mounted on multiple posts. Refer to plate A4-4.
2. If signs are mounted on or behind barrier wall, see A4-10 sign plate.
The Double Arrow sign (W12-1D) shall be mounted at a height of 2'-3" (±) 3". The Chevron sign (W1-8), Roundabout Chevron panel (R6-4B), Enhanced Reference Markers, Clearance Markers (W5-52), Mile Markers (D10 series), In Road Object Markers (W5-54) & End of Road Markers (W5-56) shall be mounted at a height of 4'-3" (±) 3".
3. For expressways and freeways, mounting height is 7'- 3" (±) 3" or 6'-3" (±) 3" depending upon existence of a sub-sign.
4. Minimum mounting height for signs mounted on traffic signal poles is 5'- 3" (±) 3".
5. Offset distance shall be consistent with existing signs or consistent throughout length of project.
6. Folding signs shall be mounted at a height of 5'-3" (±) 3" or as directed by the Engineer.

* * The existence of curb and gutter does not in itself mandate the vertical clearance illustrated. That height is typically measured where there is sidewalk adjacent to the roadway or parking is permitted. In the absence of sidewalk vertical clearance is measured from the top of the curb. Offset of signs is measured from the flow line.


* 6 feet from edge of a paved shoulder or 12 feet from the edge of pavement (edge line location) or 2 feet from outside edge of gravel, whichever is greater unless directed by project engineer.

TYPICAL INSTALLATION
OF PERMANENT TYPE II
SIGNS ON SINGLE POSTS

WISCONSIN DEPT OF TRANSPORTATION

APPROVED 
for State Traffic Engineer


DATE 12/6/23 PLATE NO. A4-3.23

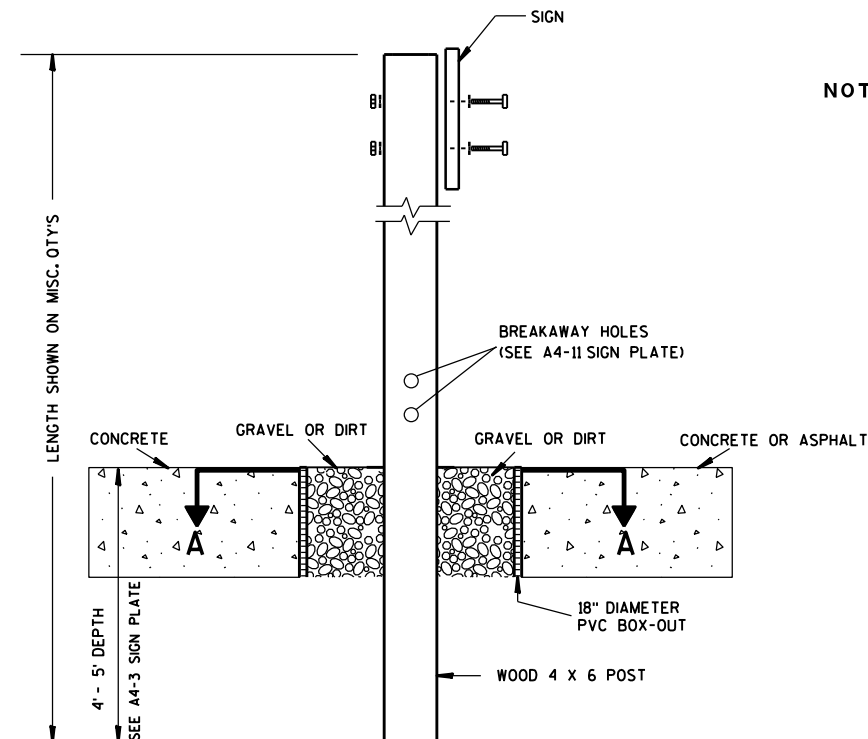

ELEVATION VIEW


DETAIL OF WOOD 4 X 6 SIGN POST IN BOX-OUT

- NOTES:**
1. ALL MATERIAL TO BE APPROVED BY ENGINEER PRIOR TO INSTALLATION
 2. SEE SIGN PLATE A4-8 FOR SIGN HARDWARE REQUIREMENTS
 3. 18 INCH X 18 INCH SQUARE BOX-OUTS MAY BE USED FOR INSTALLATIONS IN EXISTING CONCRETE OR ASPHALT LOCATIONS.

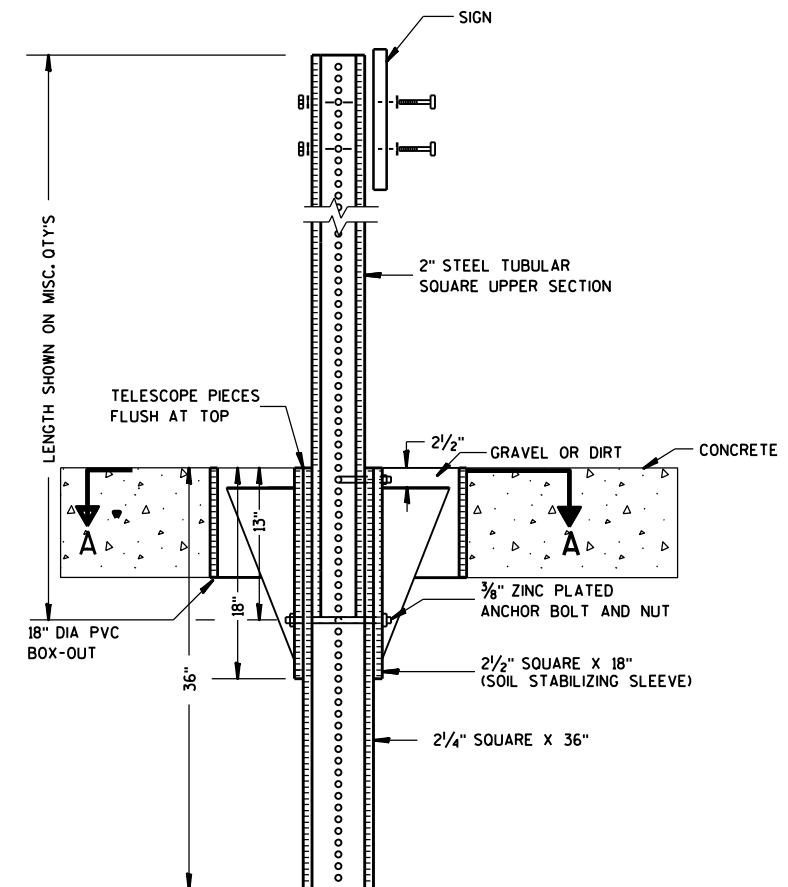

ELEVATION VIEW

DETAIL OF STEEL 2 X 2 SIGN POST IN BOX-OUT

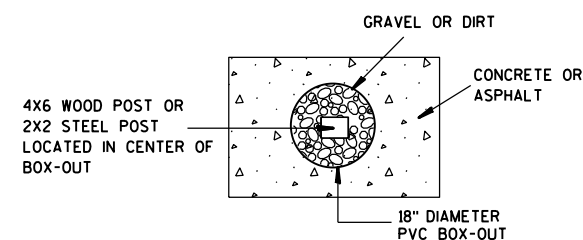

PLAN VIEW

FOR NEW CONCRETE/ASPHALT INSTALLATIONS

**SIGN POST
BOX-OUTS
A4-3B**

WISCONSIN DEPT OF TRANSPORTATION

APPROVED *Matthew R. Rauch*
for State Traffic Engineer

DATE 1/27/14 PLATE NO. A4-3B.1

PROJECT NO:


HWY:

COUNTY:



SHEET NO:

E


URBAN AREA

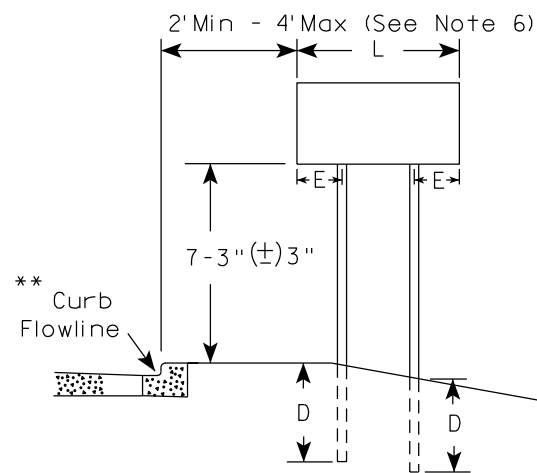


RURAL AREA (See Note 3)

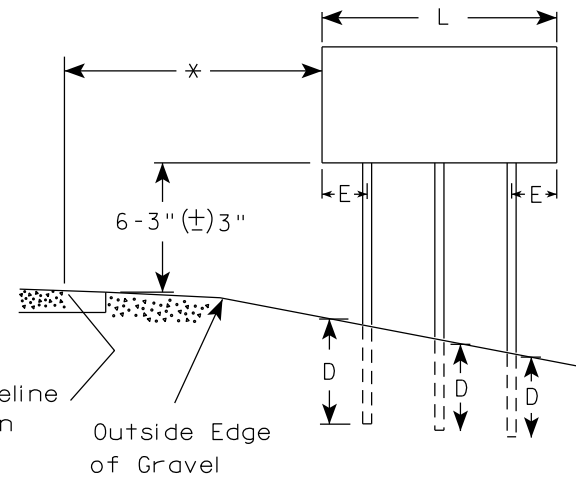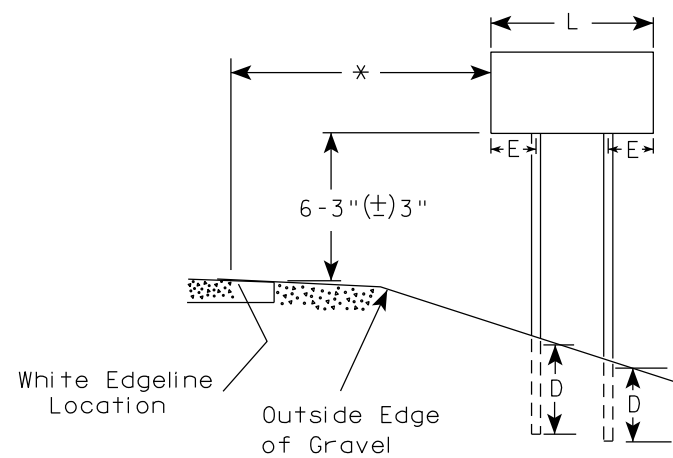

2' Min - 4' Max (See Note 6)

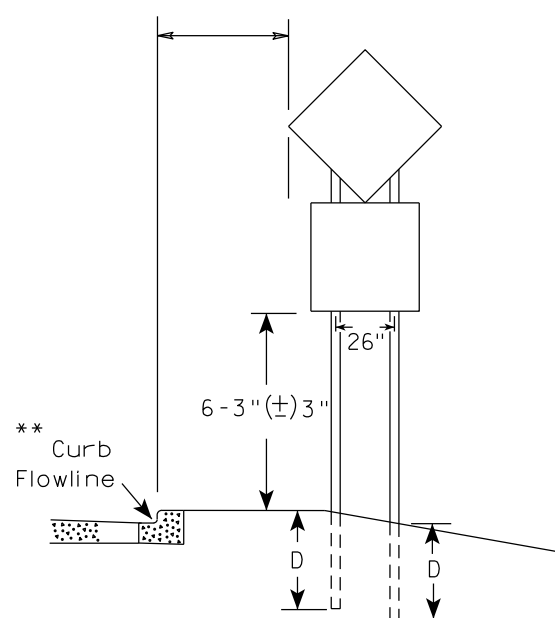

48" DIAMOND WARNING SIGN

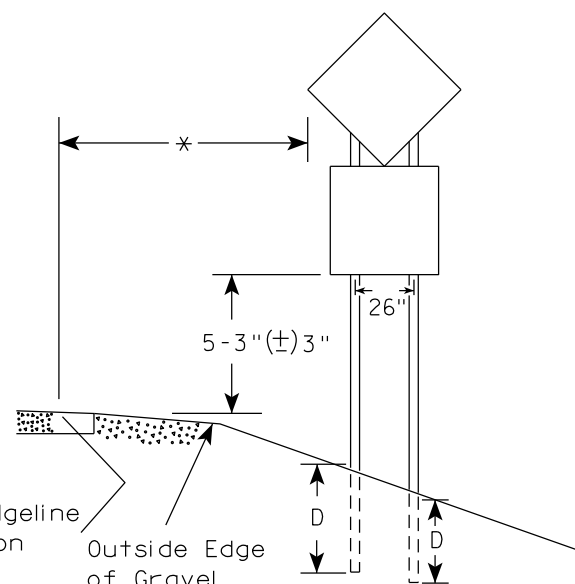

48" DIAMOND WARNING SIGN

GENERAL NOTES

1. For 3 or 4 post installations, individual post spacing shall be greater than 3'-6".
2. See tables below for required number of posts.
3. For expressways and freeways, mounting height is 7'-3" (±) 3" or 6'-3" (±) 3" depending upon existence of sub-sign.
4. The (±) tolerance for mounting height is 3 inches.
5. J-Assemblies are considered to be one sign for mounting height.
6. Offset distance shall be consistent with existing signs or consistent throughout length of project.
7. Folding signs shall be mounted at a height of 5'-3" (±) 3" or as directed by the engineer.
8. The Double Arrow sign (W12-1) shall be mounted at a height of 2'-3" (±) 3". The Chevron sign (W1-8), Roundabout Chevron panel (R6-4B), Clearance Markers (W5-52), Mile Markers (D10 series), In Road Object Markers (W5-54) & End of Road Markers (W5-56) shall be mounted at a height of 4'-3" (±) 3".

* 6 feet from edge of a paved shoulder or 12 feet from the edge of pavement (edge line location) or 2 feet from outside edge of gravel, whichever is greater unless directed by project engineer.

** The existence of curb and gutter does not in itself mandate the vertical clearance illustrated. That height is typically measured where there is sidewalk adjacent to the roadway or parking is permitted. In the absence of sidewalk vertical clearance is measured from the top of the curb. Offset of signs is measured from the flow line.

*** See A4-3 sign plate for signs 4' or less in width and less than 20 S.F. in area.

SIGN SHAPE OTHER THAN DIAMOND (TWO POSTS REQUIRED)	
L	E
Greater than 48" Less than 60"	12"
60" to 108"	L/5

SIGN SHAPE OTHER THAN DIAMOND (THREE POSTS REQUIRED)	
L	E
Greater than 108" to 144"	12"

POST EMBEDMENT DEPTH



Area of Sign Installation (Sq.Ft.)	D (Min)
20 or Less	4'
Greater than 20	5'

TYPICAL INSTALLATION
OF TYPE II SIGNS
ON MULTIPLE POSTS

WISCONSIN DEPT OF TRANSPORTATION

APPROVED *Matthew R. Rauch*
for State Traffic Engineer

DATE 12/6/23 PLATE NO. A4-4.16

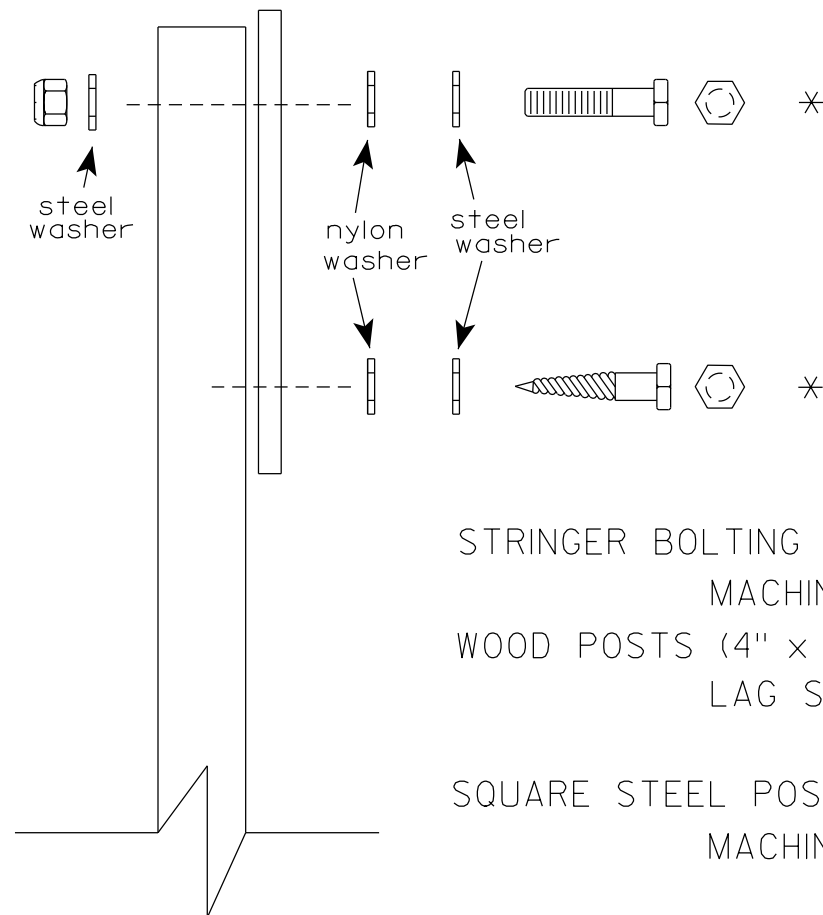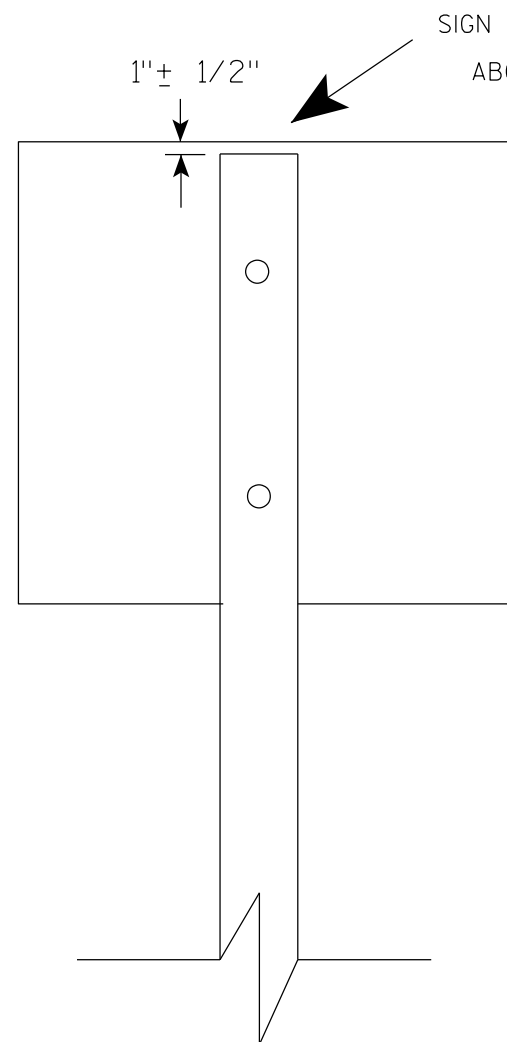

Nuts, bolts and lags used for mounting signs shall have hexagonal heads and shall be either :

- a. Hot dip galvanized in accordance with ASTM Designation: A 153, Class D, or SC 3
- b. Electro-galvanized in accordance with ASTM Designation : B 633, TYPE III, SC 3.


Threads on bolts and nuts shall be manufactured with sufficient allowance for the cadmium plate or galvanized coating to permit the nuts to run freely on the bolts.

- STRINGER BOLTING TO ALUMINUM SIGNS (SEE SIGN PLATE A4-18)
- MACHINE BOLTS - $\frac{5}{16}$ " X 1-3/4" Length w/ lock nuts
- WOOD POSTS (4" x 6")
- LAG SCREWS - $\frac{3}{8}$ " X 3" (NO STRINGERS ON BACK OF SIGN)
 $\frac{3}{8}$ " X 4" (STRINGERS ON BACK OF SIGN)
- SQUARE STEEL POSTS (2" x 2")
- MACHINE BOLTS - $\frac{3}{8}$ " X 3-1/4" Length w/ nuts (NO STRINGER ON BACK OF SIGN)
 $\frac{3}{8}$ " X 5" Length w/ nuts (STRINGERS ON BACK OF SIGN)
- RIVETS - $\frac{9}{32}$ " (6605-9-6) BULB-TITE, TRI-FOLD, ALUMINUM BODY/MANDREL
O.D. FLANGE .720-.765 INCH, GRIP RANGE .042-.375 INCH
- WASHERS (ALL POSTS) -
- 1-1/4" O.D. X $\frac{3}{8}$ " I.D. X $\frac{1}{16}$ " STEEL
 - 1-1/4" O.D. X $\frac{3}{8}$ " I.D. X .080 NYLON


* Two different fastening systems are shown for illustration purposes. On any individual sign, either one or the other system shall be used. Actual number of fasteners per sign varies with the sign area, but normally there are two. For a single post installation, all signs greater than 9 sq. ft. require the use of 3 fasteners.

ATTACHMENT OF SIGNS TO POSTS	
WISCONSIN DEPT OF TRANSPORTATION	
APPROVED	<i>Matthew R. Rauch</i> For State Traffic Engineer
DATE 4/1/2020	PLATE NO. A4-8.9

**2 1/4" SQUARE
12 GAUGE
PERFORATED
GALVANIZED FINISH**

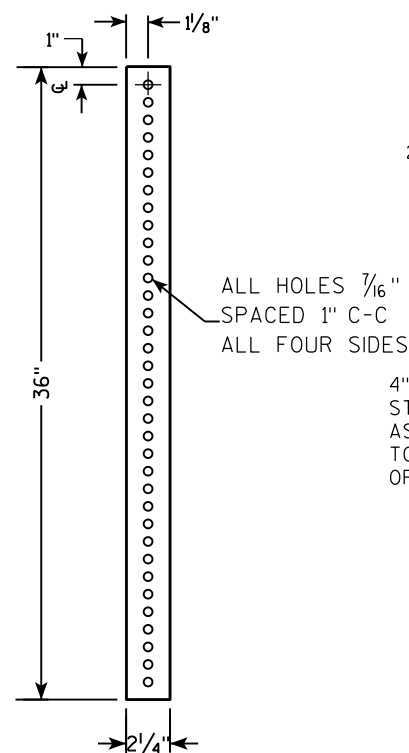


**2 1/2" SQUARE
12 GAUGE
OMNI-DIRECTIONAL
PERFORATED
SOIL STABILIZING SLEEVE
GALVANIZED FINISH**

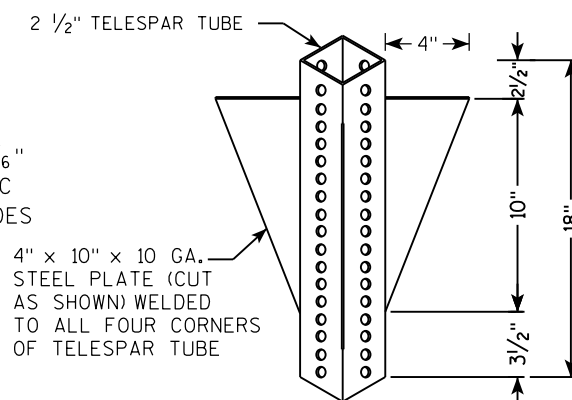[illegible]

TECHNICAL DRAWING OF A SIGNPOST ASSEMBLY:

- Dimensions:**
 - Overall height: LENGTH SHOWN ON MISC. Q'TYS
 - Section A-A: 36" (total), 18" (upper), 12" (lower)
 - Section B-B: 1"
- Components:**
 - SIGN
 - SEE SIGN PLATE A4-8 FOR BOLT WASHER, & NUT MATERIAL
 - 2" STEEL TUBULAR SQUARE UPPER SECTION
 - ALL HOLES $\frac{7}{16}$ " SPACED 1" C-C
 - ALL FOUR SIDES
 - $\frac{3}{8}$ " ZINC PLATED CORNER ANCHOR BOLT AND NUT
 - $\frac{3}{8}$ " ZINC PLATED ANCHOR BOLT AND NUT
 - 2 1/2" SQUARE X 18" (SOIL STABILIZING SLEEVE)
 - 2 1/4" SQUARE X 36"
 - TELESCOPE PIECES FLUSH AT TOP

3/8" ZINC PLATED CORNER
ANCHOR BOLT AND NUT

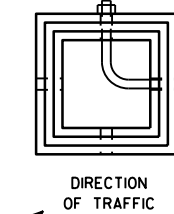

SECTION A-A

Area of Sign Installation (Sq. Ft.)	Number of Required Posts
9 or less	1
Greater than 9 less than or equal to 18	2
Greater than 18 less than or equal to 27	3

Signs wider than 3 feet or larger than 9 sq. ft shall be mounted on multiple posts (see above table).

TUBULAR STEEL
SIGN POST
A4-9

WISCONSIN DEPT OF TRANSPORTATION

APPROVED Matthew R. Rauch

for State Traffic Engineer

DATE 2/05/15 PLATE NO. A4-9.9

PROJECT NO:


HWY:

COUNTY:

SHEET NO:

E

7

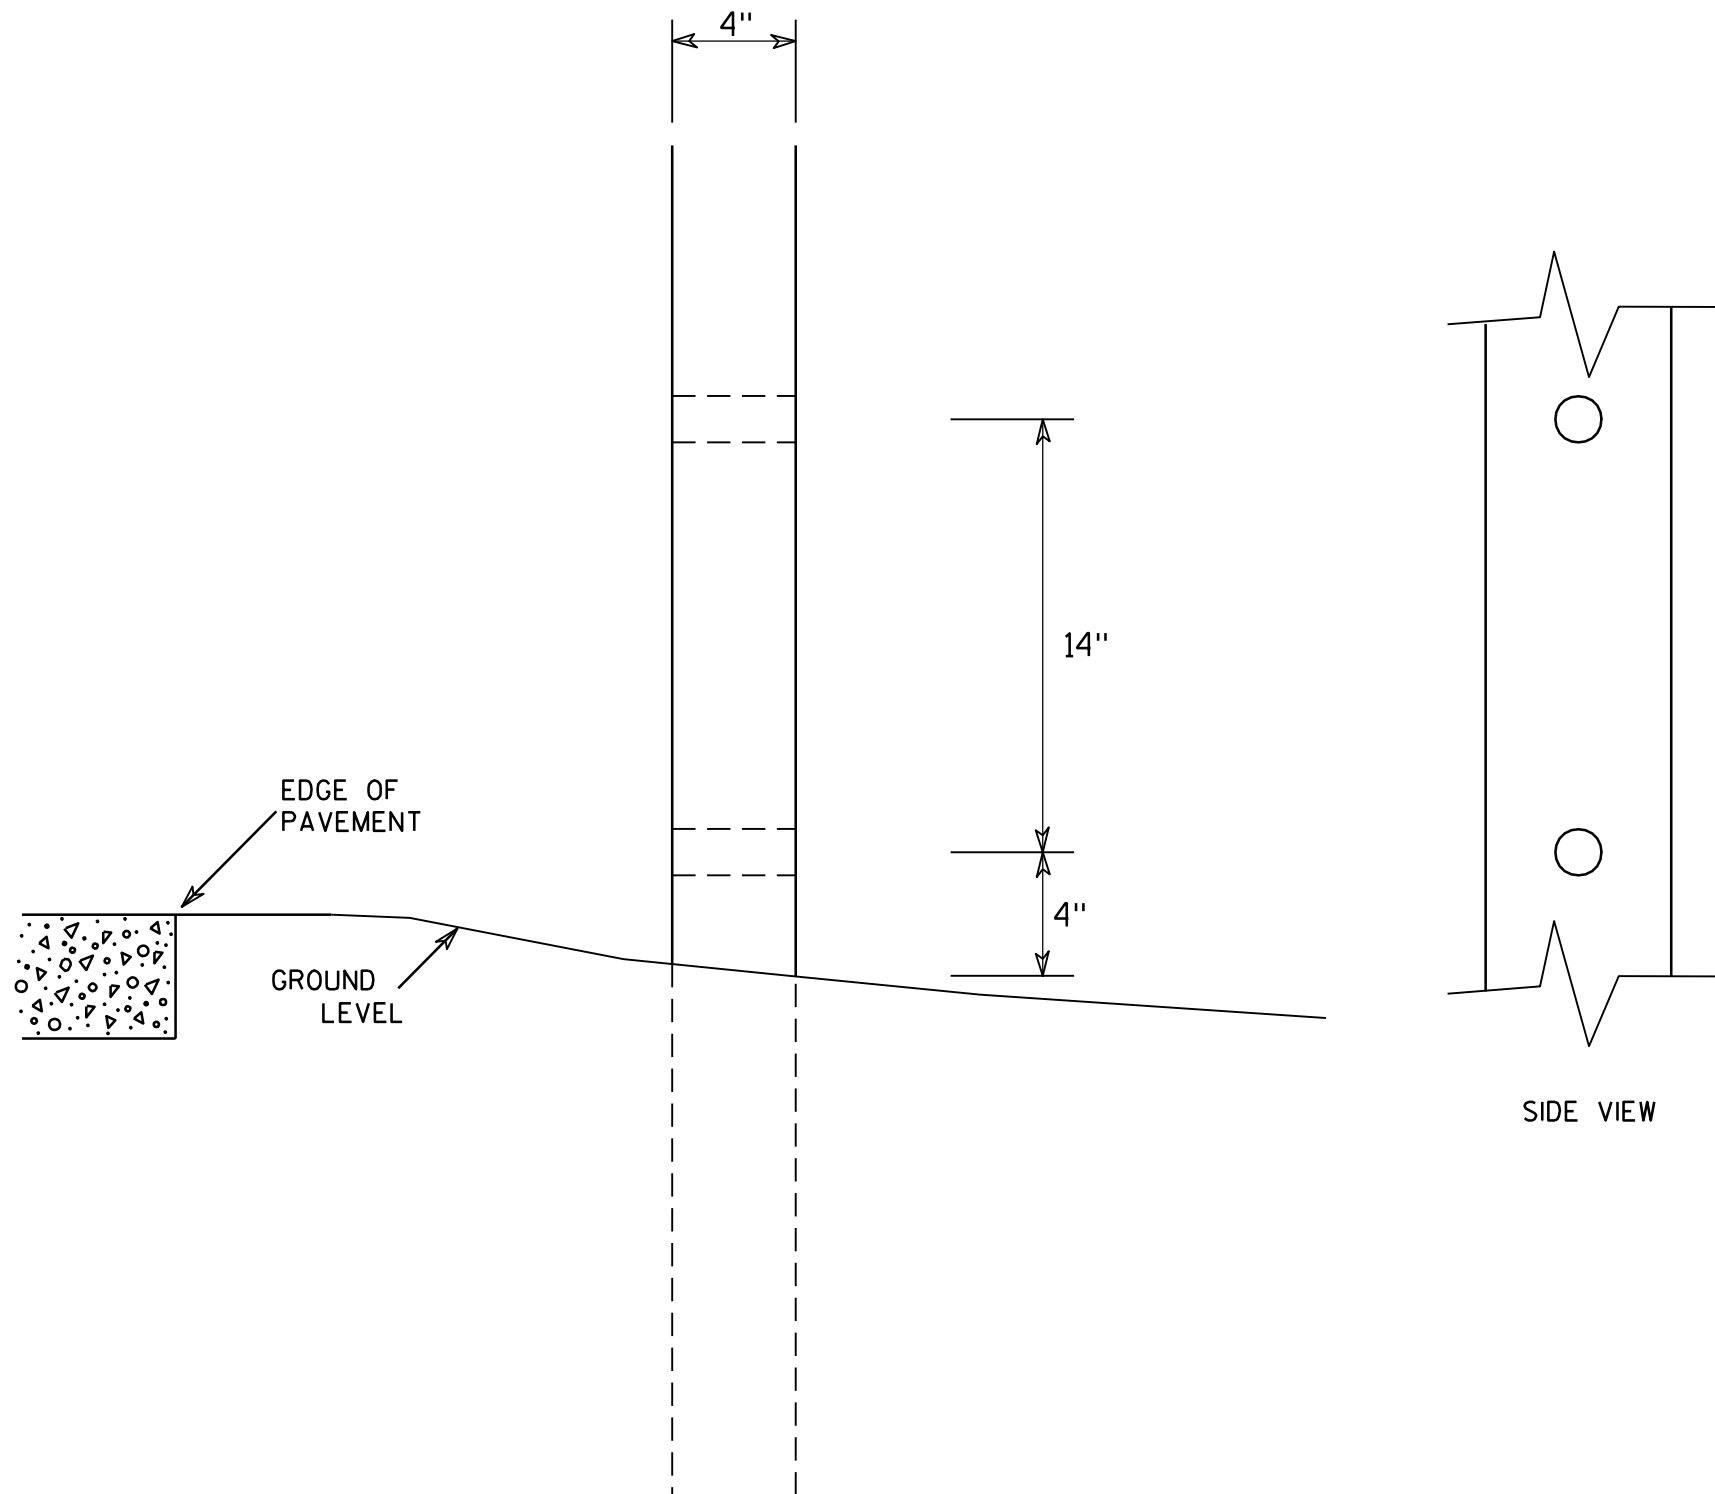

GENERAL NOTES

1. All 4 x 6 Wood Posts shall be modified by having two 1½" diameter holes drilled perpendicular to the roadway centerline.

7

4 X 6 WOOD POST MODIFICATIONS

WISCONSIN DEPT OF TRANSPORTATION

APPROVED

Chester J. Spang
for State Traffic Engineer

DATE 3/27/97

PLATE NO. A4-11.2

PROJECT NO:

HWY:




COUNTY:

SHEET NO:

E

BANDING


SINGLE SIGN

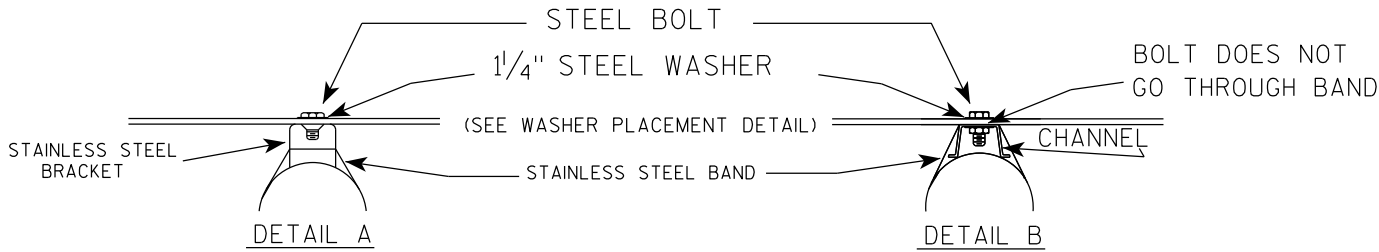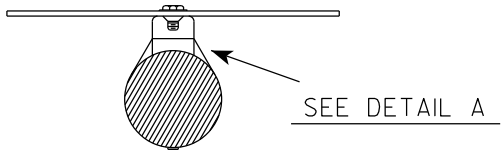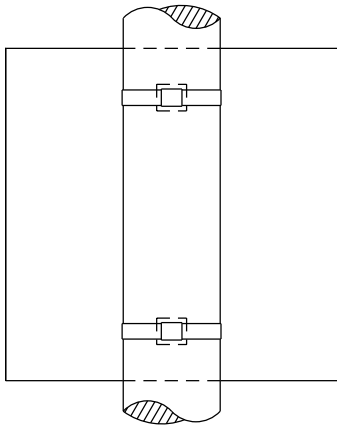

GENERAL NOTES

1. Any sign over 3 feet in width shall use the V-Block banding method. See A5-10 standard plate.
2. Signs 3 feet or greater in height shall have three bracket bands installed. Signs less than 3 feet in height shall have two bracket bands installed.
3. Banding and assembly bracket shall be stainless steel. All bands shall be $\frac{3}{4}$ " in width and 0.025" thickness.
4. ALL SIGN MOUNTING BOLTS AND WASHERS SHALL BE EITHER:
 - a. Hot dip or mechanically galvanized in accordance with ASTM Designation: A 153, Class D
 - b. Electro-galvanized in accordance with ASTM designation: B 633, Type III, SC 3


"J" ASSEMBLY

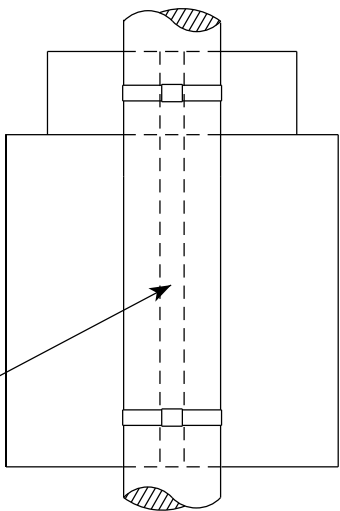

CHANNEL
SEE TYPICAL PANEL
INSTALLATION SHEET

SEE DETAIL B

WASHER PLACEMENT


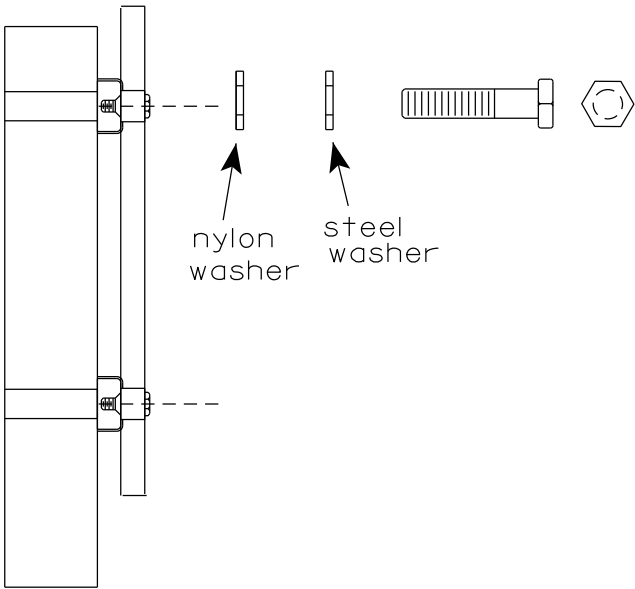


WASHERS (ALL POSTS) -
1-1/4" O.D. X $\frac{3}{8}$ " I.D. X $\frac{1}{16}$ " STEEL
1-1/4" O.D. X $\frac{3}{8}$ " I.D. X .080 NYLON
FOR ALL TYPE H SIGNS

STANDARD SIGN
SIGN BANDING DETAILS

WISCONSIN DEPT OF TRANSPORTATION

APPROVED *Matthew R. Rauch*
for State Traffic Engineer
DATE 6/10/19 PLATE NO. A5-9.4

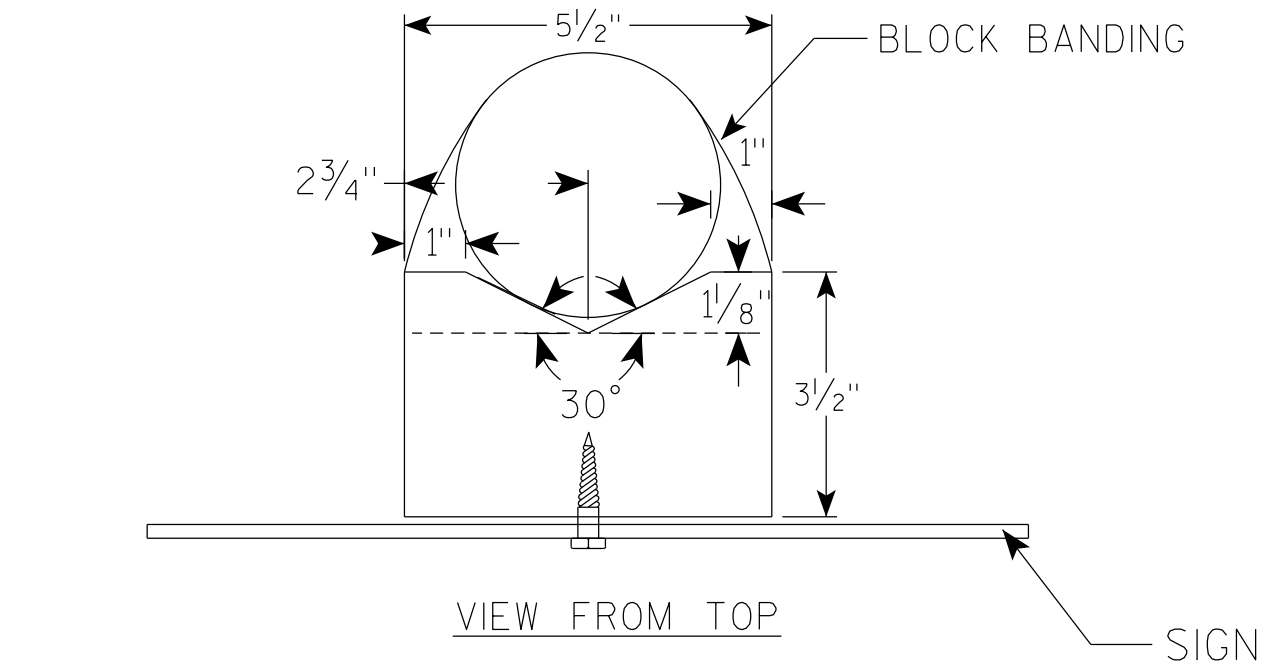
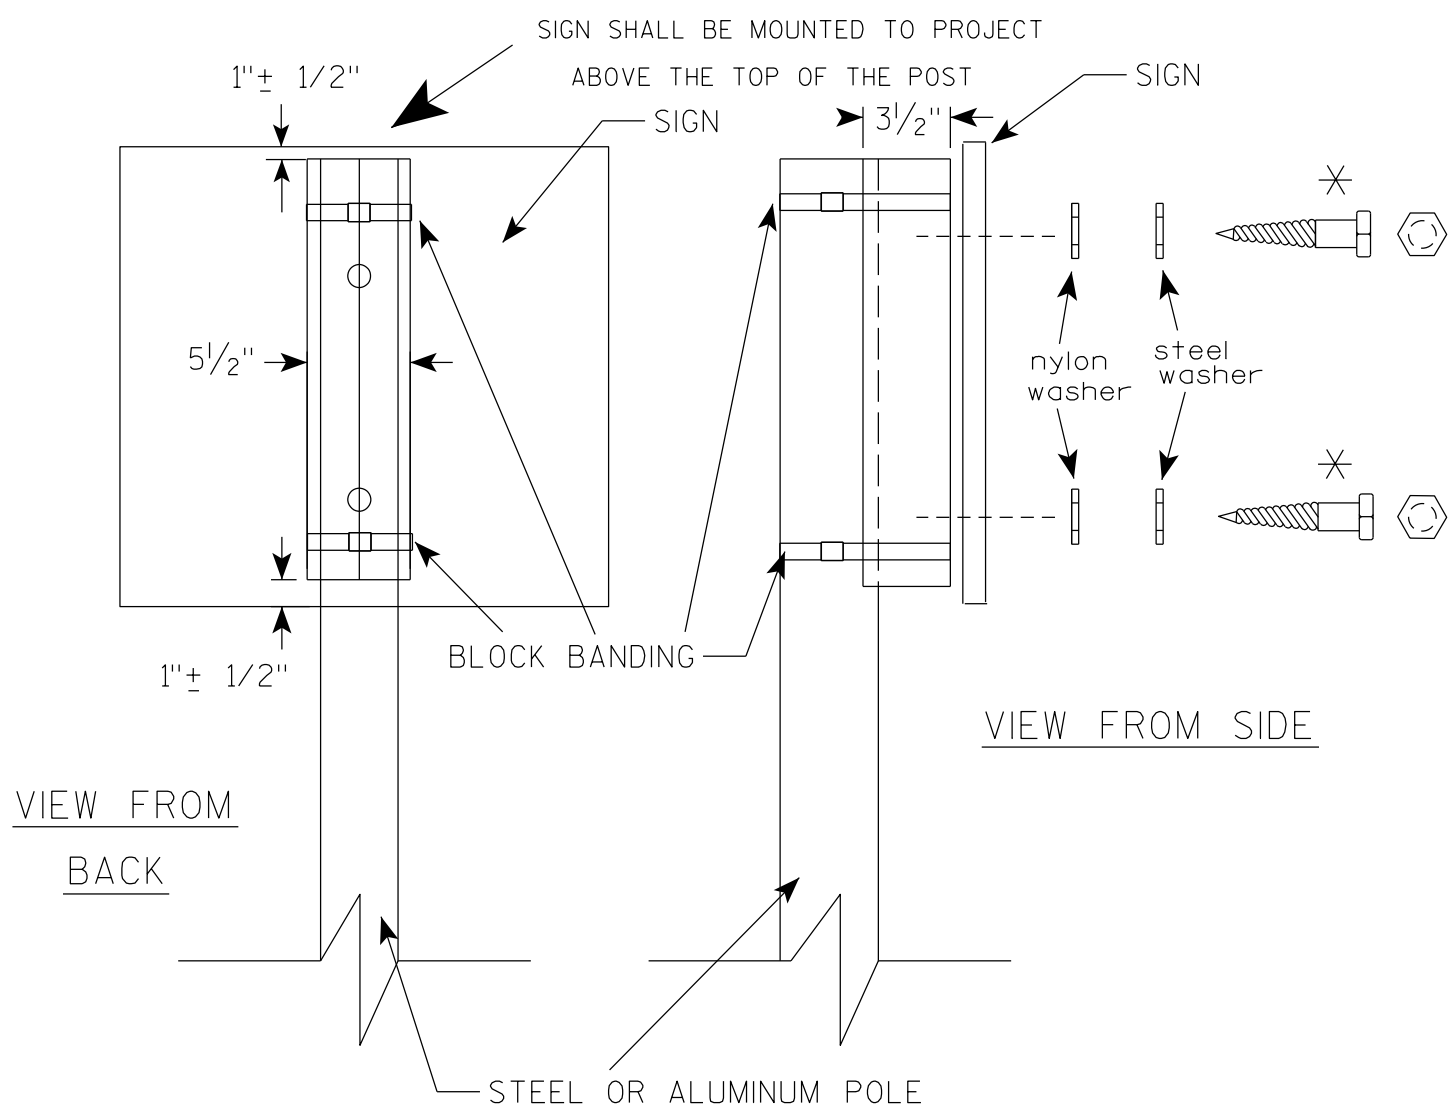


GENERAL NOTES


1. WOOD 4"X6" POST MATERIAL SHALL CONFORM TO 507.2.2 OF THE WISDOT STANDARD SPECIFICATIONS
2. BLOCK BANDING AND CLIPS SHALL BE STAINLESS STEEL, $\frac{3}{4}$ " WIDTH AND 0.025" THICKNESS
3. SIGNS 3' OR GREATER IN HEIGHT SHALL UTILIZE 3 BLOCK BANDS. SIGNS UNDER 3' IN HEIGHT SHALL UTILIZE 2 BLOCK BANDS
4. ACTUAL NUMBER OF FASTENERS PER SIGN VARIES WITH THE SIGN AREA, BUT NORMALLY THERE ARE TWO. FOR SIGNS GREATER THAN 9 S.F. 3 FASTENERS SHALL BE USED.
5. ALL SIGN MOUNTING BOLTS AND WASHERS SHALL BE EITHER:
 - a. Hot dip or mechanically galvanized in accordance with ASTM Designation: A 153, Class D
 - b. Electro-galvanized in accordance with ASTM Designation : B 633, TYPE III, SC 3
6. ALL BOLTS SHALL HAVE HEXAGONAL HEADS.
7. STEEL WASHERS SHALL BE $\frac{1}{4}$ " O.D. X $\frac{3}{8}$ " I.D. X $\frac{1}{16}$ "
8. NYLON WASHERS SHALL BE $\frac{1}{4}$ " O.D. X $\frac{3}{8}$ " I.D. X .080 FOR TYPE H OR TYPE F FACE SIGN

✱ LAG BOLTS SHALL BE $\frac{3}{8}$ " X $2\frac{1}{2}$ "

BLOCK BANDING DETAIL (V-BLOCK OPTION)	
WISCONSIN DEPT OF TRANSPORTATION	
APPROVED	<i>Matthew R. Rauch</i> for State Traffic Engineer
DATE 4/19/2022	PLATE NO. A5-10.3

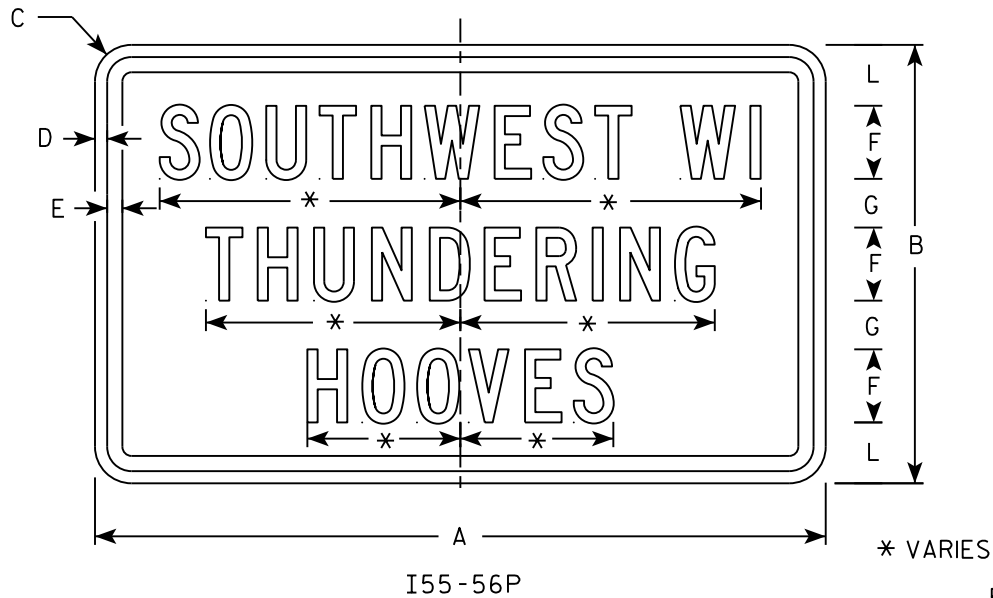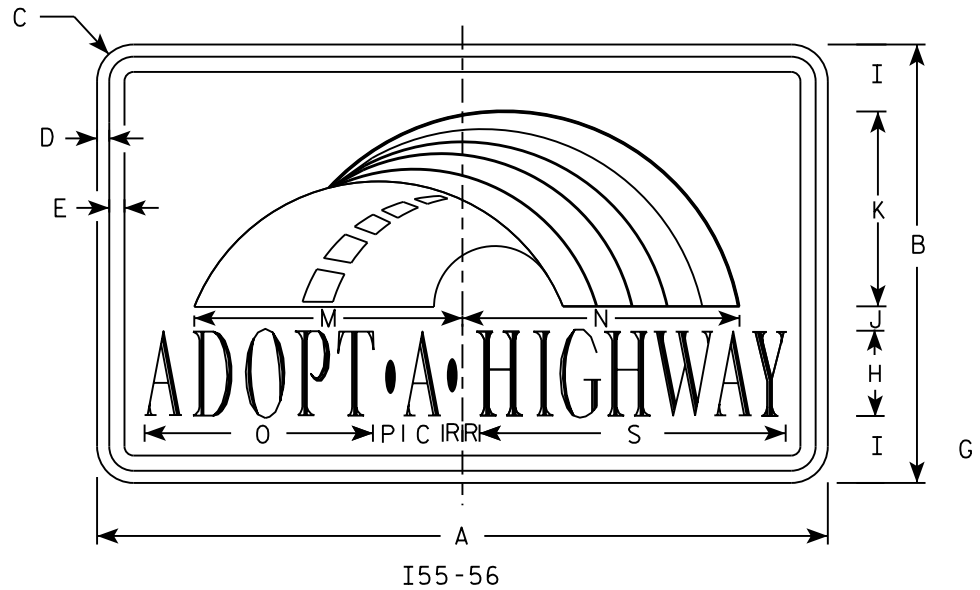


Background Colors of Symbol*

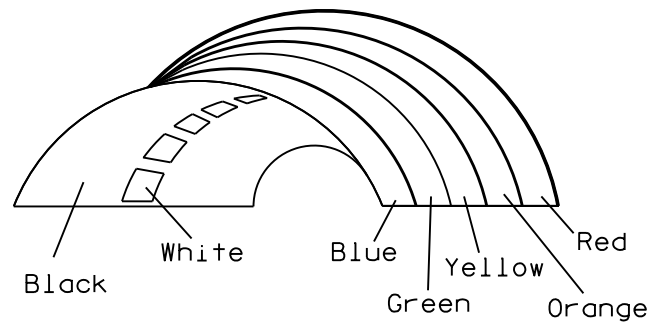

*1/4" Black Border between each color of rainbow and border of rainbow

NOTES

1. Sign is Type II - Type H Reflective
2. Color:
Background - White
Message - (See Note 4)
3. Message Series - (See Note 5)
4. Border - Blue
Adopt a Highway - Red
All other Text - Blue
5. Adopt a Highway - Dutch 8011L
All other Text - Series C
6. Contractor shall provide and install a new post bracket in accordance with the I55-56B sign detail.

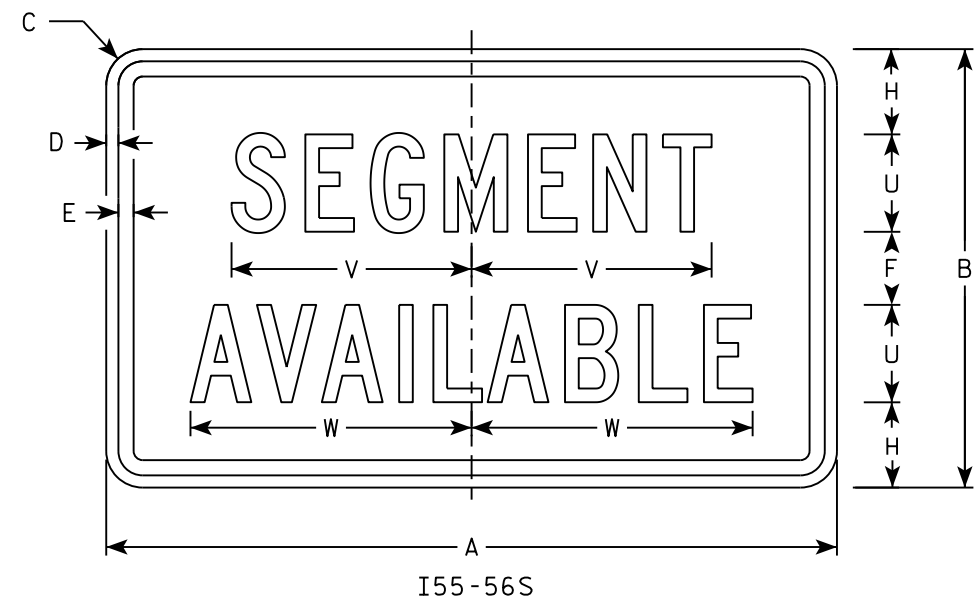

SIZE	A	B	C	D	E	F	G	H	I	J	K	L	M	N	O	P	Q	R	S	T	U	V	W	X	Y	Z	Area sq. ft.
1																											
2	30	18	1 1/2	1/2	5/8	3	2	3 1/2	2 3/4	1	8	2 1/2	11 1/4	11 1/8	9 3/8	1 1/4		3/4	12 5/8	7 1/2	4	9 7/8	11 1/2				3.75
3																											
4																											
5																											

PROJECT NO:

HWY:

COUNTY:

SHEET NO:

E


STANDARD SIGN
I55-56

WISCONSIN DEPT OF TRANSPORTATION


APPROVED *Matthew R. Rauch*
for State Traffic Engineer

DATE 2/20/18 PLATE NO. I55-56.4


ISOMETRIC VIEW

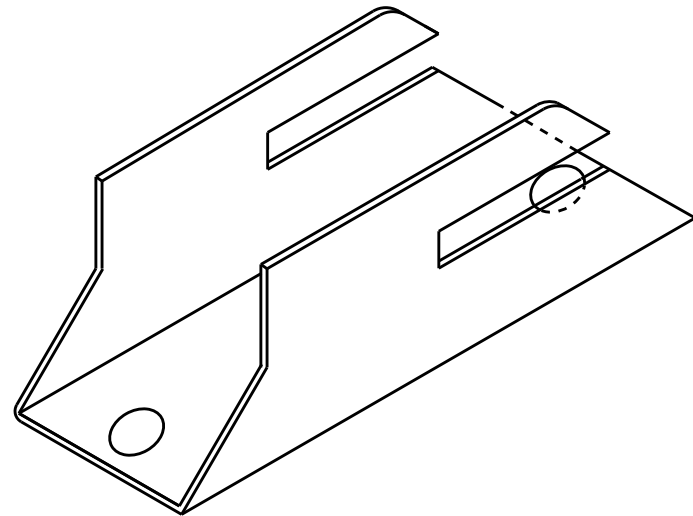


TOP VIEW

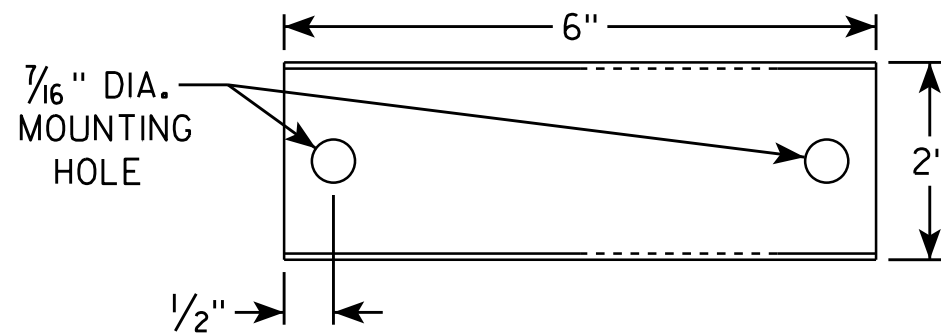

SIDE VIEW

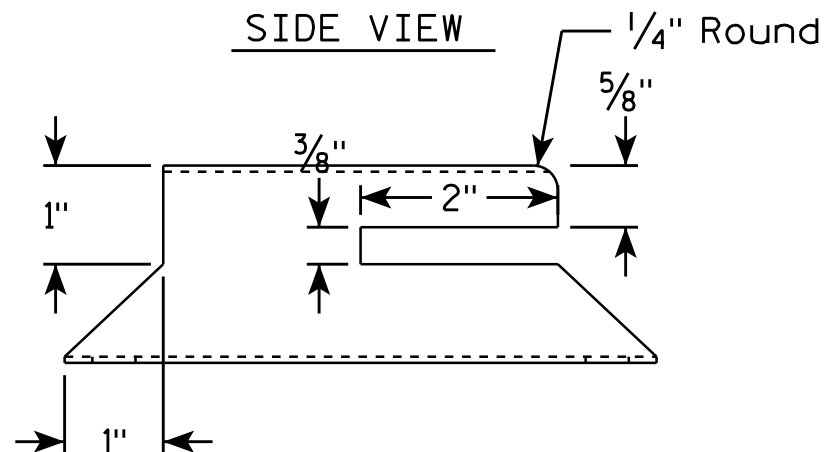


END VIEW

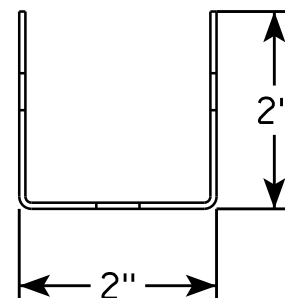

NOTES

1. Must be capable of permanent attachment to a wood or steel channel sign post utilizing the fastening hardware specified on the A4-8 sign plate.
2. Shall be entirely primed and painted with two coats of a black powder coated enamel paint.
3. Shall be made with 12 gauge steel, and incorporate no welds, no hinged components, no threaded lock-type components, and no parts which are loose or can be separated from the main body.
4. Shall have rounded edges with at least 1/8" radii.
5. Shall not have unrounded and uncoated metal edges which can contact the back surface of the roll-up sign.
6. Top of bracket shall be mounted 2' below the bottom of the I55-56 sign.
7. Cost of bracket and fastening hardware shall be incidental to the I55-56 sign.

SIDE VIEW

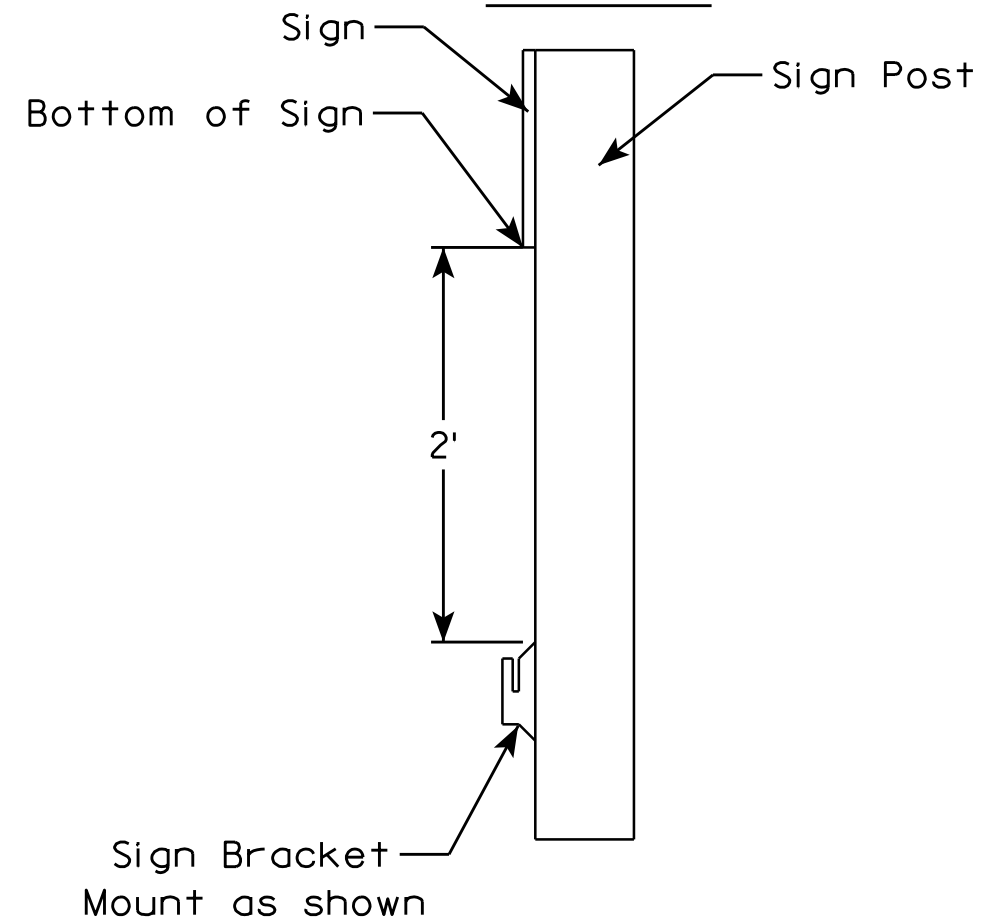

ROLLUP SIGN BRACKET
I55-56B

WISCONSIN DEPT OF TRANSPORTATION

APPROVED *Matthew R. Rauch*
for State Traffic Engineer

DATE 4/26/16 PLATE NO. I55-56B.2

PROJECT NO:



HWY:

COUNTY:

SHEET NO:



E

7

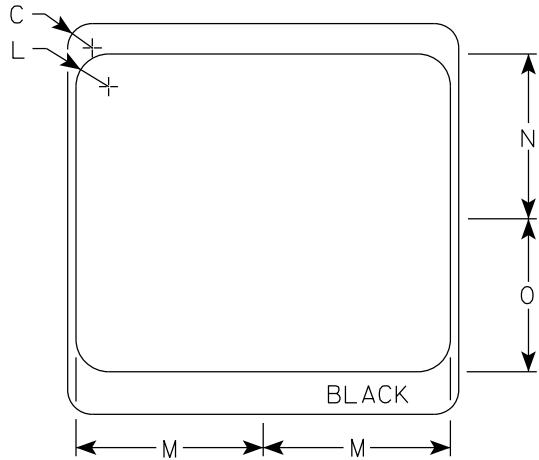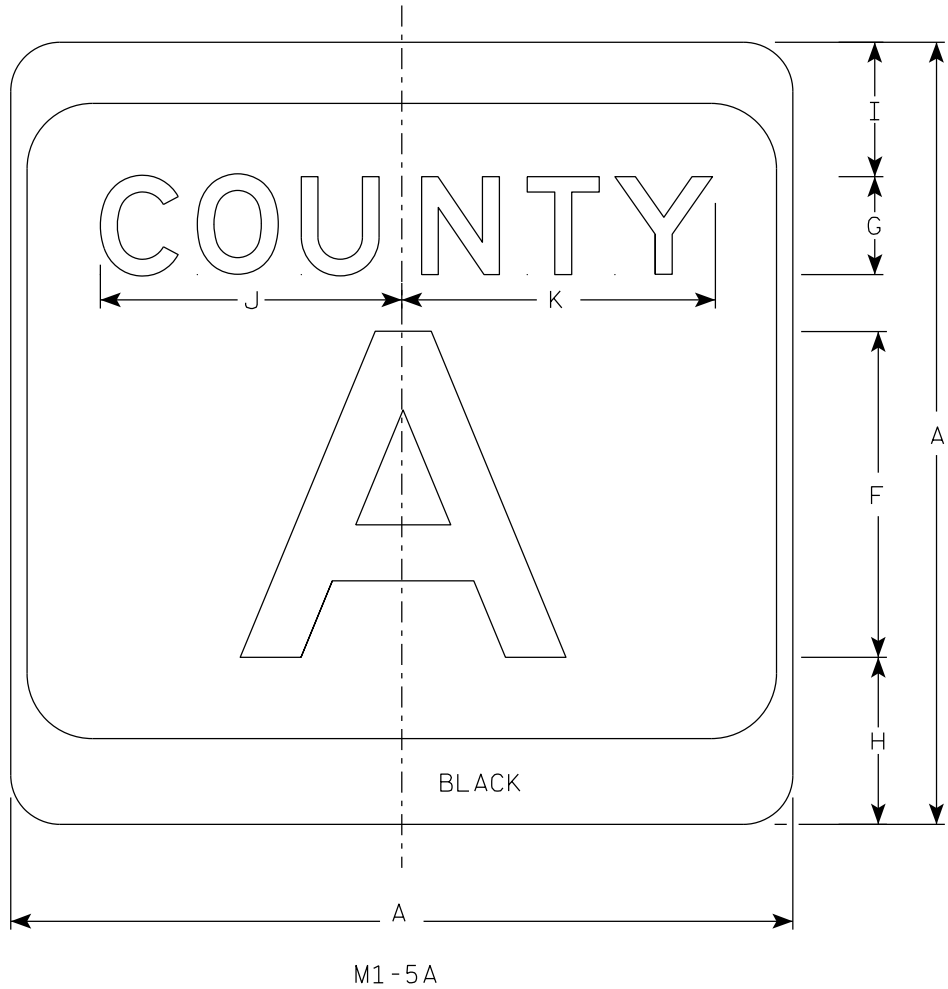

NOTES

1. Sign is Type II - Type H Reflective
2. Color:
Background - White & Black
Message - Black
3. Message Series - see Note 4
4. Message Series E for 1 letter.
Message Series D for 2 letters unless
message is too big then Series C.
Message Series C for 3 letters unless
message is too big then Series B.
5. Substitute appropriate letters & optically
center to achieve proper balance.

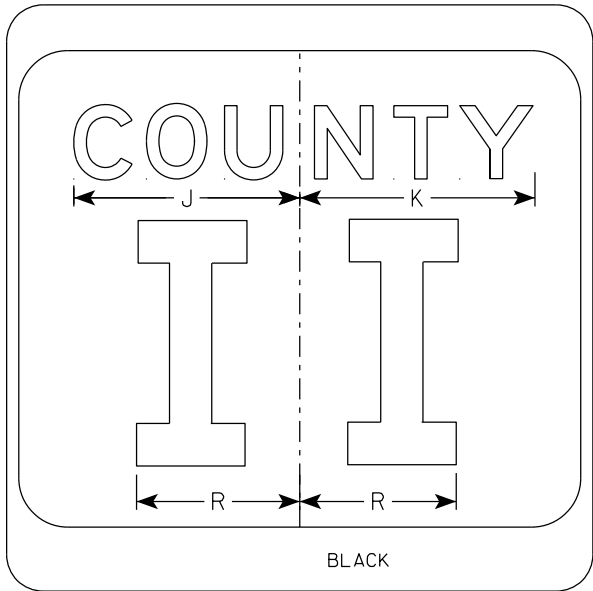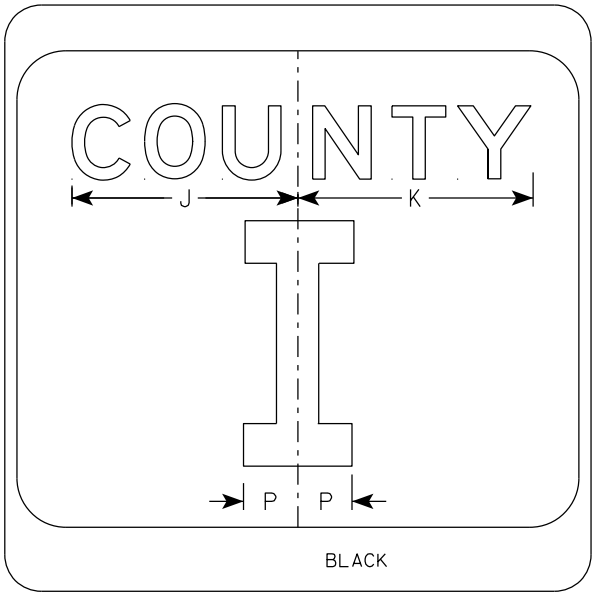

SIZE	A	B	C	D	E	F	G	H	I	J	K	L	M	N	O	P	Q	R	S	T	U	V	W	X	Y	Z	Area sq. ft.
1																											
2	24		1 1/2			10	3	5 1/8	4 1/8	9 1/4	9 5/8	2	11 1/2	10 1/8	9 3/8	2 1/4		6 5/8									4.0
2M	24		1 1/2			10	3	5 1/8	4 1/8	9 1/4	9 5/8	2	11 1/2	10 1/8	9 3/8	2 1/4		6 5/8									4.0
3	36		2 1/4			16	4	7 5/8	5 5/8	12 1/4	12 7/8	3	17 1/8	15 1/4	14	3 3/8		10									9.0
4	36		2 1/4			16	4	7 5/8	5 5/8	12 1/4	12 7/8	3	17 1/8	15 1/4	14	3 3/8		10									9.0
5	36		2 1/4			16	4	7 5/8	5 5/8	12 1/4	12 7/8	3	17 1/8	15 1/4	14	3 3/8		10									9.0


CTH MARKER
M1-5A FOR ASSEMBLIES

WISCONSIN DEPT OF TRANSPORTATION


APPROVED *Matthew R. Rauch*
for State Traffic Engineer

DATE 11/8/2022 PLATE NO. M1-5A.9


7

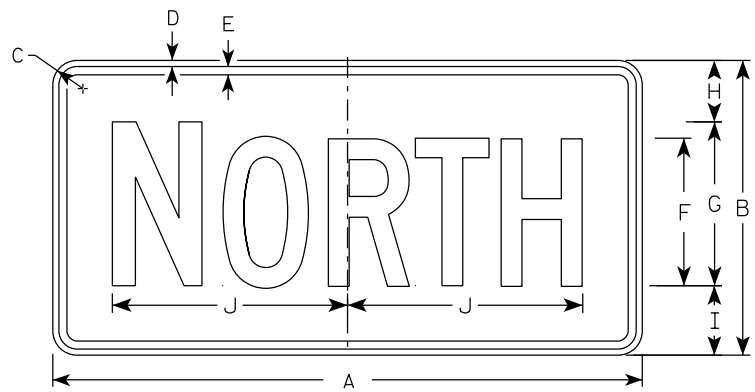


M3-1
MM3-1
MP3-1

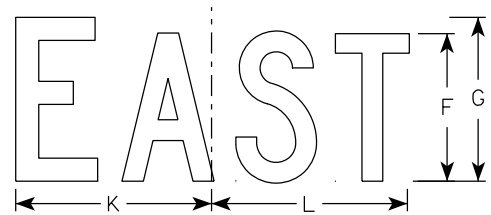


M3-2
MM3-2
MP3-2

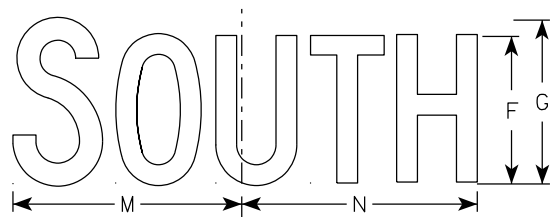


M3-3
MM3-3
MP3-3

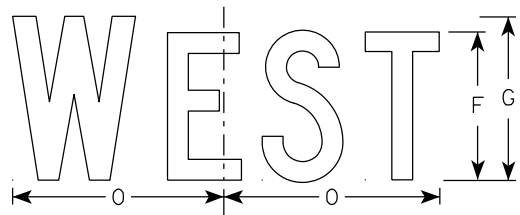


M3-4
MM3-4
MP3-4

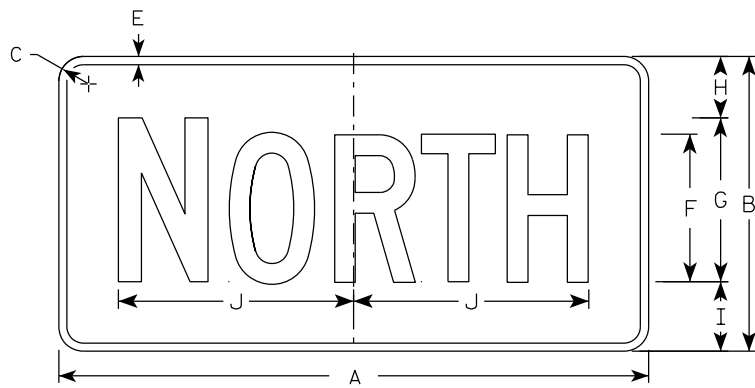


MB3-1
MK3-1
MN3-1

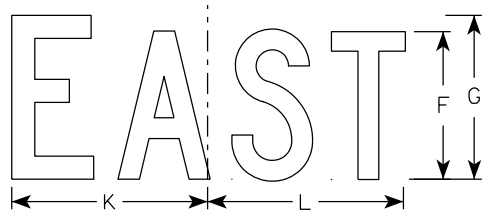

MB3-2
MK3-2
MN3-2

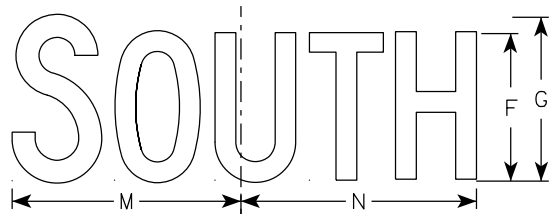

MB3-3
MK3-3
MN3-3

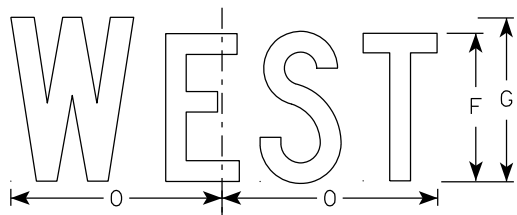

MB3-4
MK3-4
MN3-4


NOTES

1. All Signs Type II - Type H Reflective
2. Color:
Background - See note 5
Message - See note 5
3. Message Series - C
4. Corners may be square or rounded when base material is plywood but borders shall be rounded as shown. When base material is metal, the corners and borders shall be rounded.
5. M3-1 thru M3-4 Background - White
Message - Black
MB3-1 thru MB3-4 Background - Blue
Message - White
MK3-1 thru MK3-4 Background - Green
Message - White
MM3-1 thru MM3-4 Background - White
Message - Green
MN3-1 thru MN3-4 Background - Brown
Message - White
MP3-1 thru MP3-4 Background - White
Message - Blue
6. Note the first letter of each direction is larger than the remainder of the message.

SIZE	A	B	C	D	E	F	G	H	I	J	K	L	M	N	O	P	Q	R	S	T	U	V	W	X	Y	Z	Area sq. ft.
1																											
2S	24	12	1 1/2	3/8	3/8	6	7	2 1/4	2 3/4	10 1/4	7 7/8	8 3/8	10 1/4	9 3/4	8 3/4												2.00
2M	24	12	1 1/2	3/8	3/8	6	7	2 1/4	2 3/4	10 1/4	7 7/8	8 3/8	10 1/4	9 3/4	8 3/4												2.00
3	36	18	1 1/2	3/8	1/2	9	10	3 3/4	4 1/4	14 3/8	12	12 1/8	14	14 1/8	13												4.5
4	36	18	1 1/2	3/8	1/2	9	10	3 3/4	4 1/4	14 3/8	12	12 1/8	14	14 1/8	13												4.5
5	36	18	1 1/2	3/8	1/2	9	10	3 3/4	4 1/4	14 3/8	12	12 1/8	14	14 1/8	13												4.5

PROJECT NO:	HWY:	COUNTY:	SHEET NO:	E
-------------	------	---------	-----------	---

7

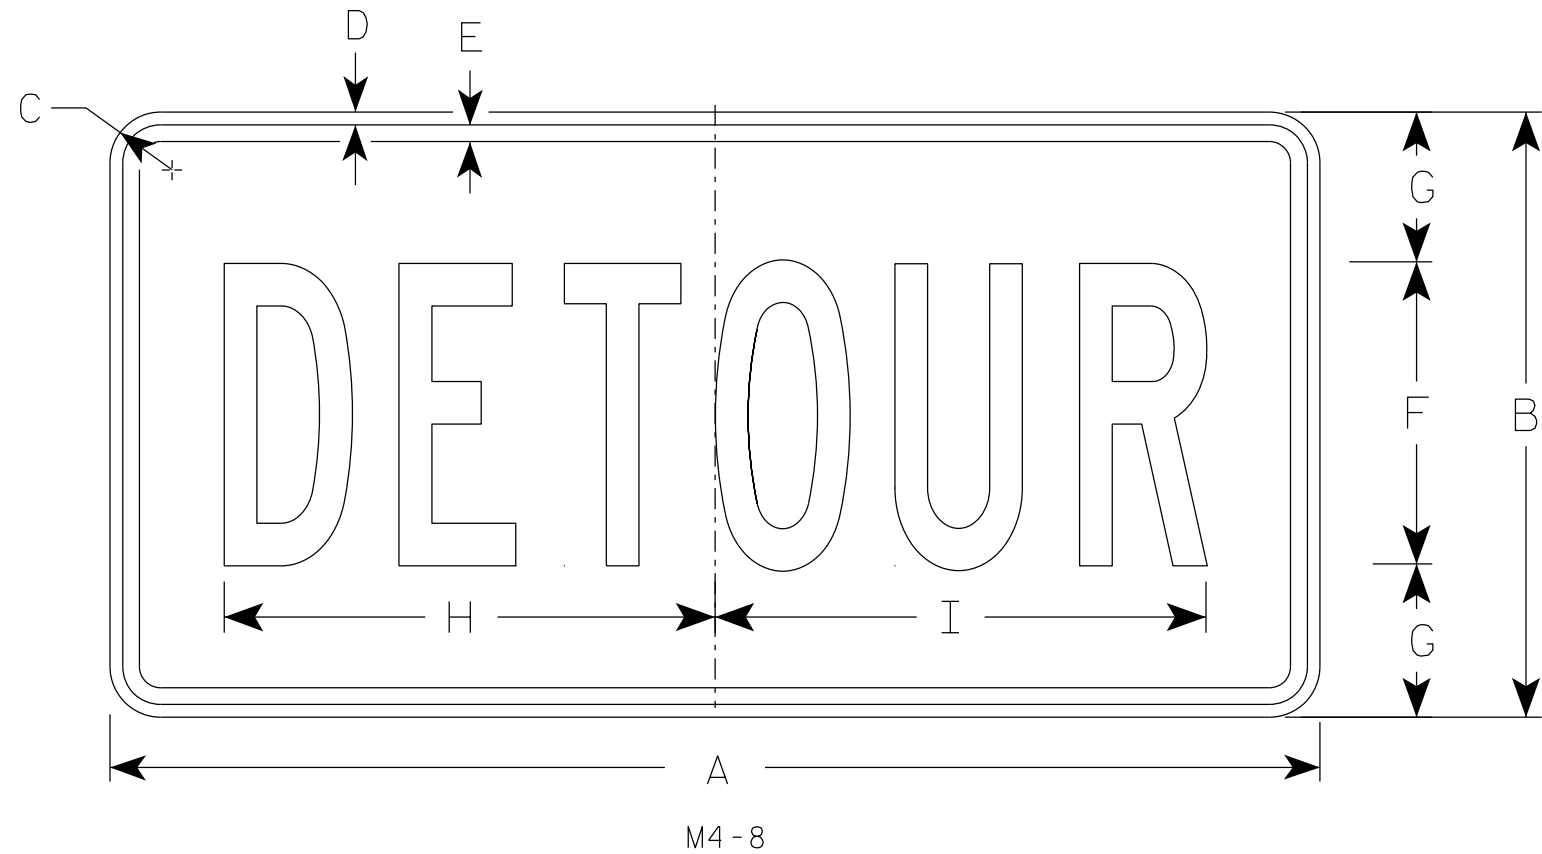

NOTES

1. Sign is Type II - Type F Reflective
2. Color:
Background - Orange
Message - Black
3. Message Series - B
4. Corners may be square or rounded when base material is plywood but borders shall be rounded as shown. When base material is metal, the corners and borders shall be rounded.

7

SIZE	A	B	C	D	E	F	G	H	I	J	K	L	M	N	O	P	Q	R	S	T	U	V	W	X	Y	Z	Area sq. ft.
1																											
2	24	12	1 1/2	3/8	3/8	6	3	10	10 1/4																		2.0
2M	24	12	1 1/2	3/8	3/8	6	3	10	10 1/4																		2.0
3	36	18	1 1/2	3/8	1/2	9	4 1/2	14 5/8	14 1/2																		4.5
4	36	18	1 1/2	3/8	1/2	9	4 1/2	14 5/8	14 1/2																		4.5
5	36	18	1 1/2	3/8	1/2	9	4 1/2	14 5/8	14 1/2																		4.5

STANDARD SIGN

M4-8

WISCONSIN DEPT OF TRANSPORTATION

APPROVED *Matthew R. Rauch*
for State Traffic Engineer

DATE 2/9/2023 PLATE NO. M4-8.4

PROJECT NO:


HWY:

COUNTY:

SHEET NO:

E

7

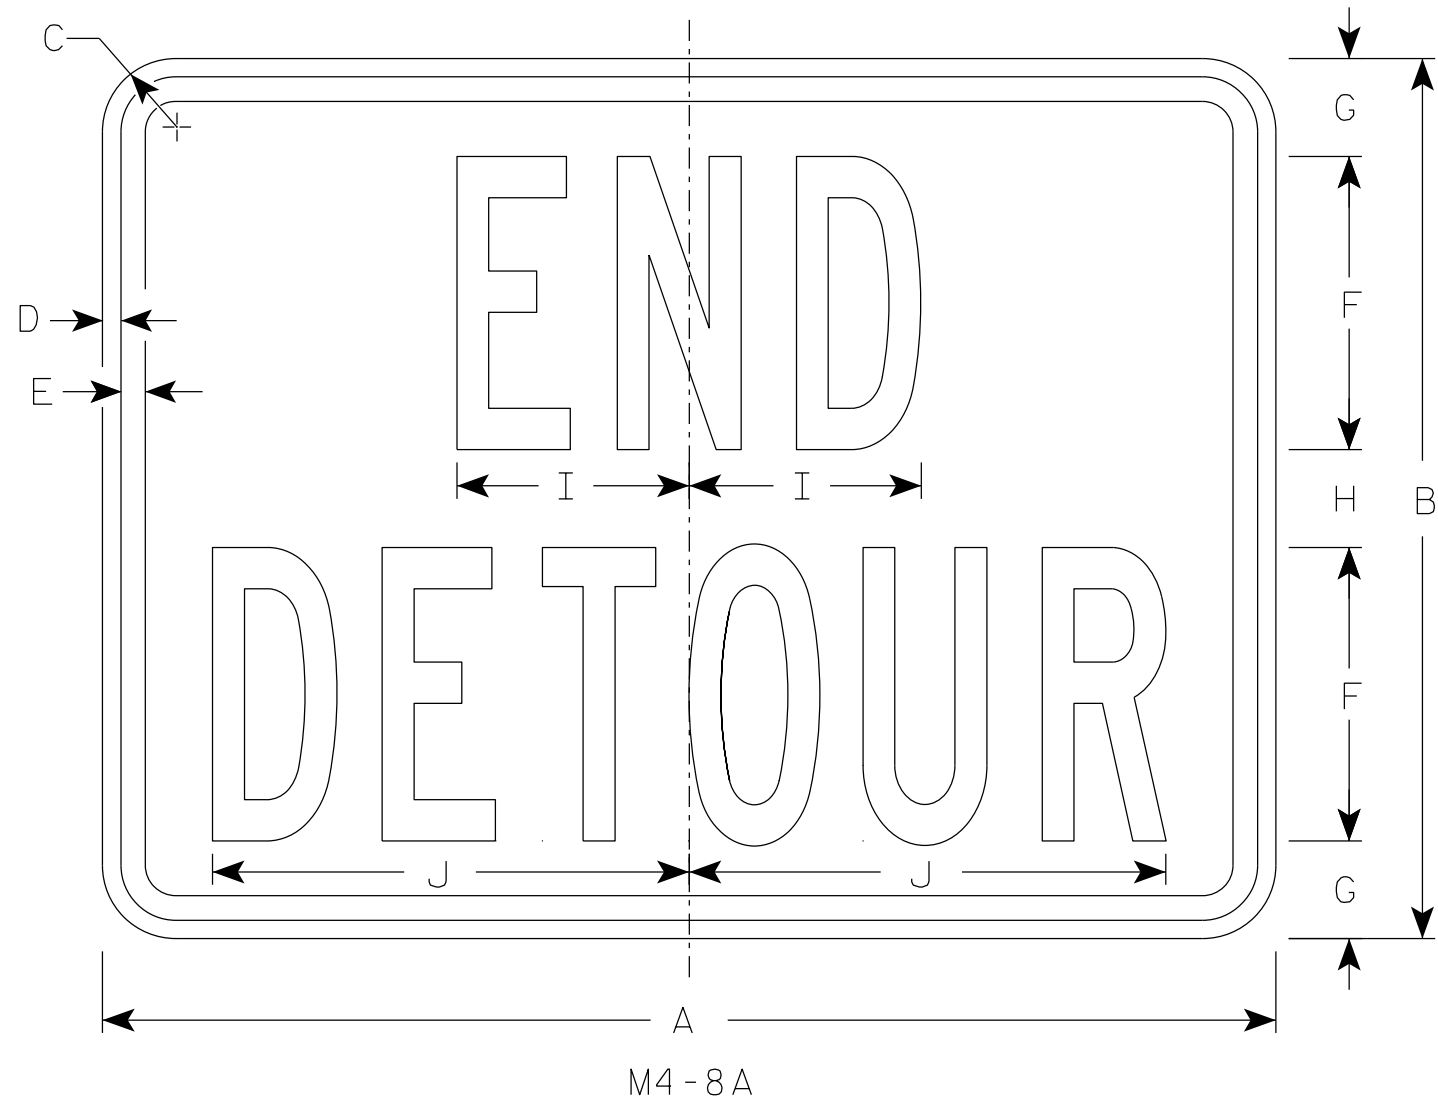

NOTES

- 1. Sign is Type II - Type F Reflective
- 2. Color:
 - Background - Orange
 - Message - Black
- 3. Message Series - B
- 4. Corners may be square or rounded when base material is plywood but borders shall be rounded as shown. When base material is metal, the corners and borders shall be rounded.

7

SIZE	A	B	C	D	E	F	G	H	I	J	K	L	M	N	O	P	Q	R	S	T	U	v	W	X	Y	Z	Area sq. ft.
1																											
2	24	18	1 1/2	3/8	1/2	6	2	2	4 3/4	9 3/4																	3.0
2M	24	18	1 1/2	3/8	1/2	6	2	2	4 3/4	9 3/4																	3.0
3	30	24	1 1/2	3/8	1/2	8	2 1/2	3	6 3/4	13																	5.0
4	30	24	1 1/2	3/8	1/2	8	2 1/2	3	6 3/4	13																	5.0
5	30	24	1 1/2	3/8	1/2	8	2 1/2	3	6 3/4	13																	5.0





STANDARD SIGN

M4-8A

WISCONSIN DEPT OF TRANSPORTATION

APPROVED *Matthew R. Rauch*
For State Traffic Engineer


DATE 2/9/2023 PLATE NO. M4-8A.4

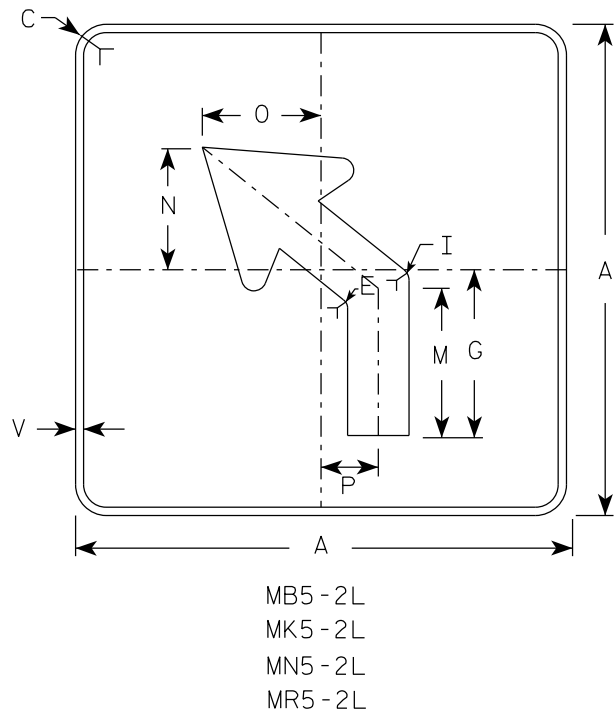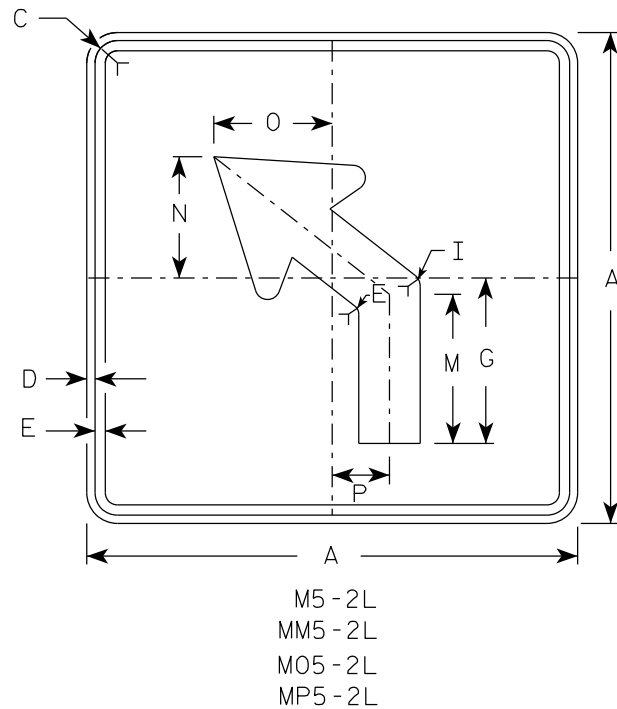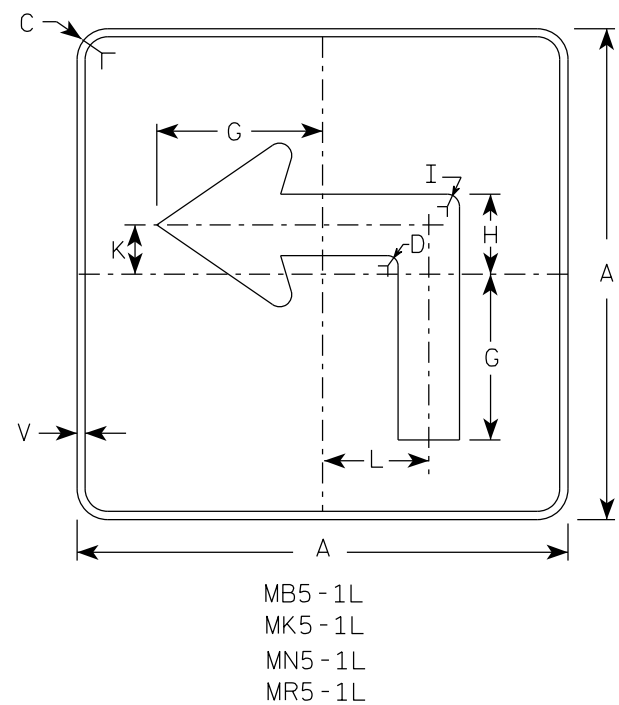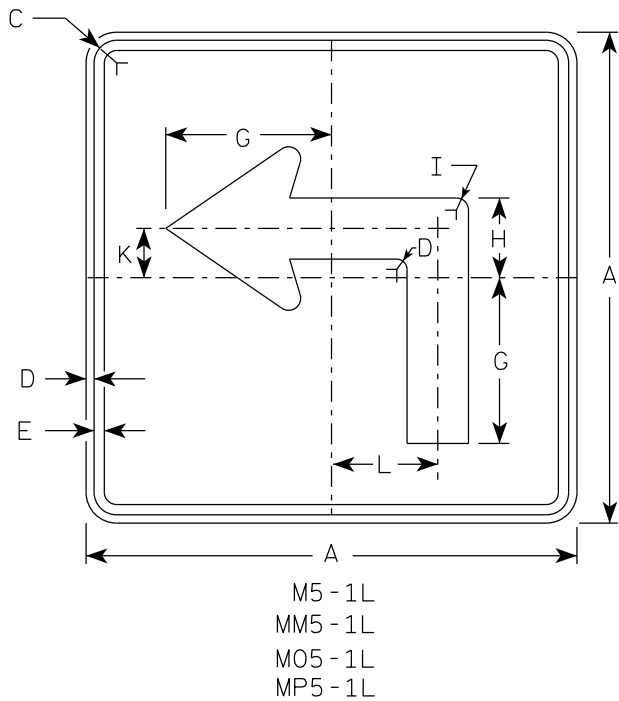

NOTES





- Signs are Type II - Type H reflective except as shown
- Color:
Background - See note 4
Message - See note 4
- Corners may be square or rounded when base material is plywood but borders shall be rounded as shown. When base material is metal, the corners and borders shall be rounded.
- | | | |
|-----------|-------|---|
| M5-1 and | M5-2 | Background - White |
| | | Message - Black |
| MB5-1 and | MB5-2 | Background - Blue |
| | | Message - White |
| MK5-1 and | MK5-2 | Background - Green |
| | | Message - White |
| MM5-1 and | MM5-2 | Background - White |
| | | Message - Green |
| MN5-1 and | MN5-2 | Background - Brown |
| | | Message - White |
| M05-1 and | M05-2 | Background - Orange - Type F Reflective |
| | | Message - Black |
| MP5-1 and | MP5-2 | Background - White |
| | | Message - Blue |
| MR5-1 and | MR5-2 | Background - Brown |
| | | Message - Yellow |
- M5-1R same as M5-1L except arrow points right.
- M5-2R same as M5-2L except arrow tilts right.

ARROW DETAIL

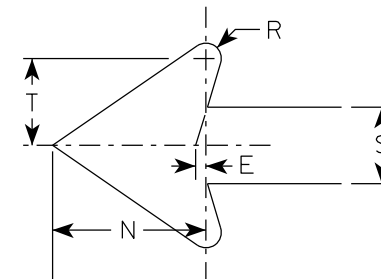


SIZE	A	B	C	D	E	F	G	H	I	J	K	L	M	N	O	P	Q	R	S	T	U	V	W	X	Y	Z	Area sq. ft.
1																											
2S	21		1 1/2	3/8	3/8		7	3 3/8	5/8		2 1/8	4 1/2	6 3/8	5 1/4	5	2 1/2		1/2	2 5/8	3		1/2					3.06
2M	21		1 1/2	3/8	3/8		7	3 3/8	5/8		2 1/8	4 1/2	6 3/8	5 1/4	5	2 1/2		1/2	2 5/8	3		1/2					3.06
3	30		1 7/8	1/2	5/8		10 1/8	4 7/8	7/8		3	6 1/2	9 1/8	7 1/2	7 1/4	3 1/2		3/4	3 3/4	4 1/4		1/2					6.25
4	30		1 7/8	1/2	5/8		10 1/8	4 7/8	7/8		3	6 1/2	9 1/8	7 1/2	7 1/4	3 1/2		3/4	3 3/4	4 1/4		1/2					6.25
5	30		1 7/8	1/2	5/8		10 1/8	4 7/8	7/8		3	6 1/2	9 1/8	7 1/2	7 1/4	3 1/2		3/4	3 3/4	4 1/4		1/2					6.25

PROJECT NO:	HWY:	COUNTY:	SHEET NO:	E
-------------	------	---------	-----------	---

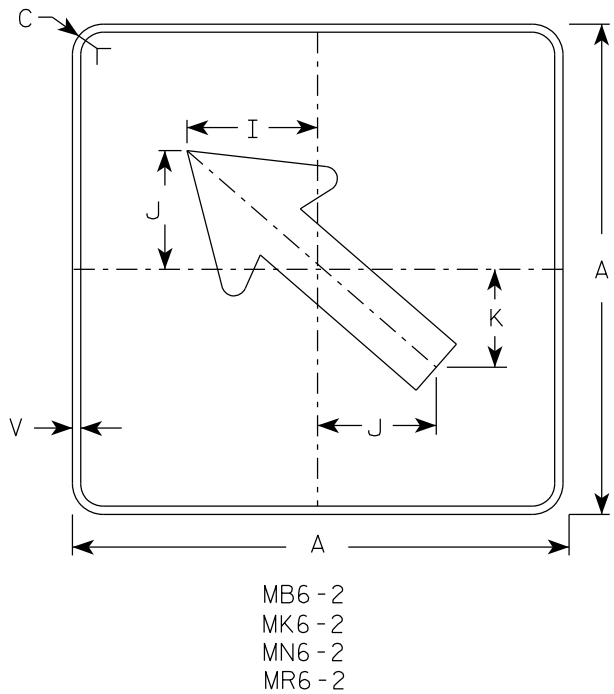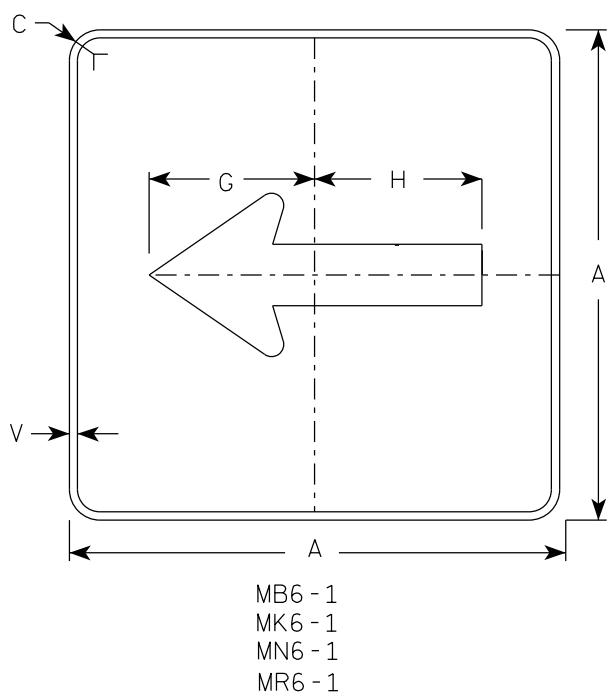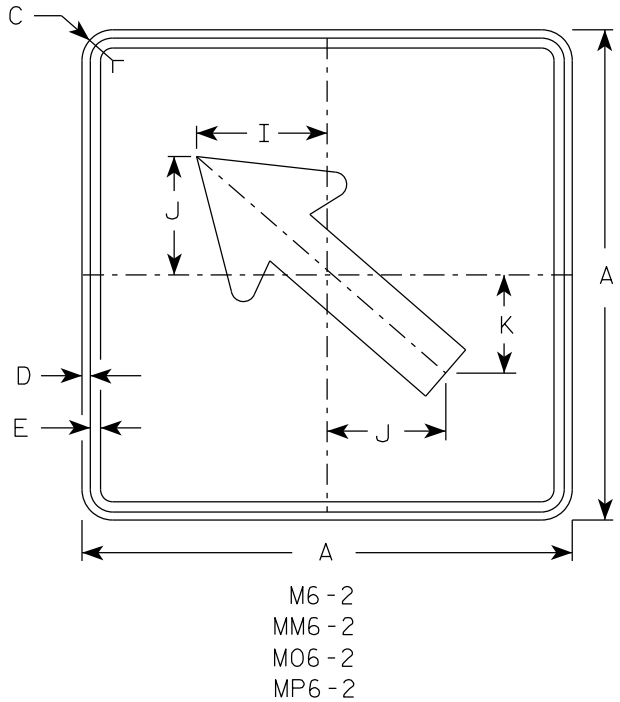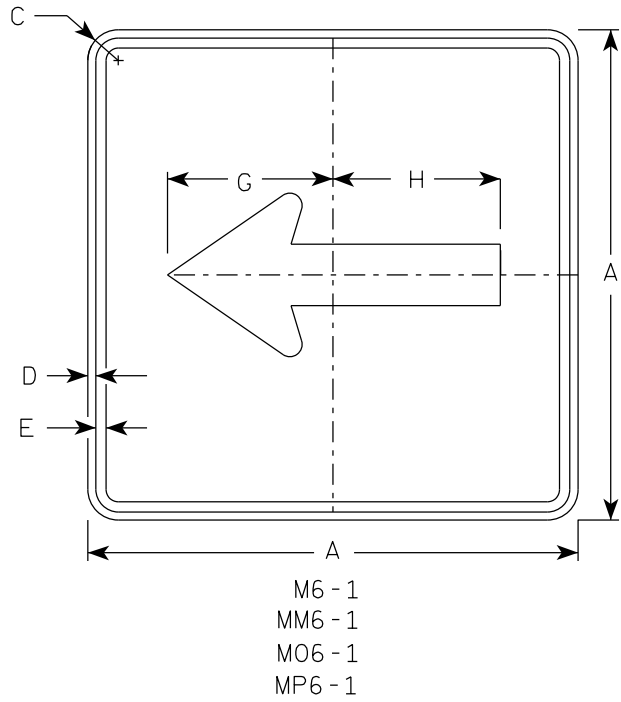

- NOTES
- Signs are Type II - Type H Reflective except as Shown
 - Color:
Background - See note 4
Message - See note 4
 - Corners may be square or rounded when base material is plywood but borders shall be rounded as shown. When base material is metal, the corners and borders shall be rounded.
 - M6-1 and M6-2 Background - White
Message - Black
MB6-1 and MB6-2 Background - Blue
Message - White
MK6-1 and MK6-2 Background - Green
Message - White
MM6-1 and MM6-2 Background - White
Message - Green
MN6-1 and MN6-2 Background - Brown
Message - White
M06-1 and M06-2 Background - Orange - Type F Reflective
Message - Black
MP6-1 and MP6-2 Background - White
Message - Blue
MR6-1 and MR6-2 Background - Brown
Message - Yellow

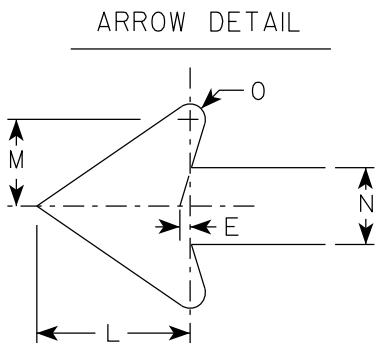

SIZE	A	B	C	D	E	F	G	H	I	J	K	L	M	N	O	P	Q	R	S	T	U	V	W	X	Y	Z	Area sq. ft.	
1																												
2S	21		1 1/2	3/8	3/8		7 1/2	7 1/8	5 5/8	5	4 1/4	5 1/4	3	2 5/8	1/2							1/2						3.06
2M	21		1 1/2	3/8	3/8		7 1/2	7 1/8	5 5/8	5	4 1/4	5 1/4	3	2 5/8	1/2							1/2						3.06
3	30		1 7/8	1/2	5/8		10 3/4	10 1/4	8	7 1/4	6	7 1/2	4 1/4	3 3/4	3/4							1/2						6.25
4	30		1 7/8	1/2	5/8		10 3/4	10 1/4	8	7 1/4	6	7 1/2	4 1/4	3 3/4	3/4							1/2						6.25
5	30		1 7/8	1/2	5/8		10 3/4	10 1/4	8	7 1/4	6	7 1/2	4 1/4	3 3/4	3/4							1/2						6.25


PROJECT NO:

HWY:

COUNTY:

SHEET NO:

E

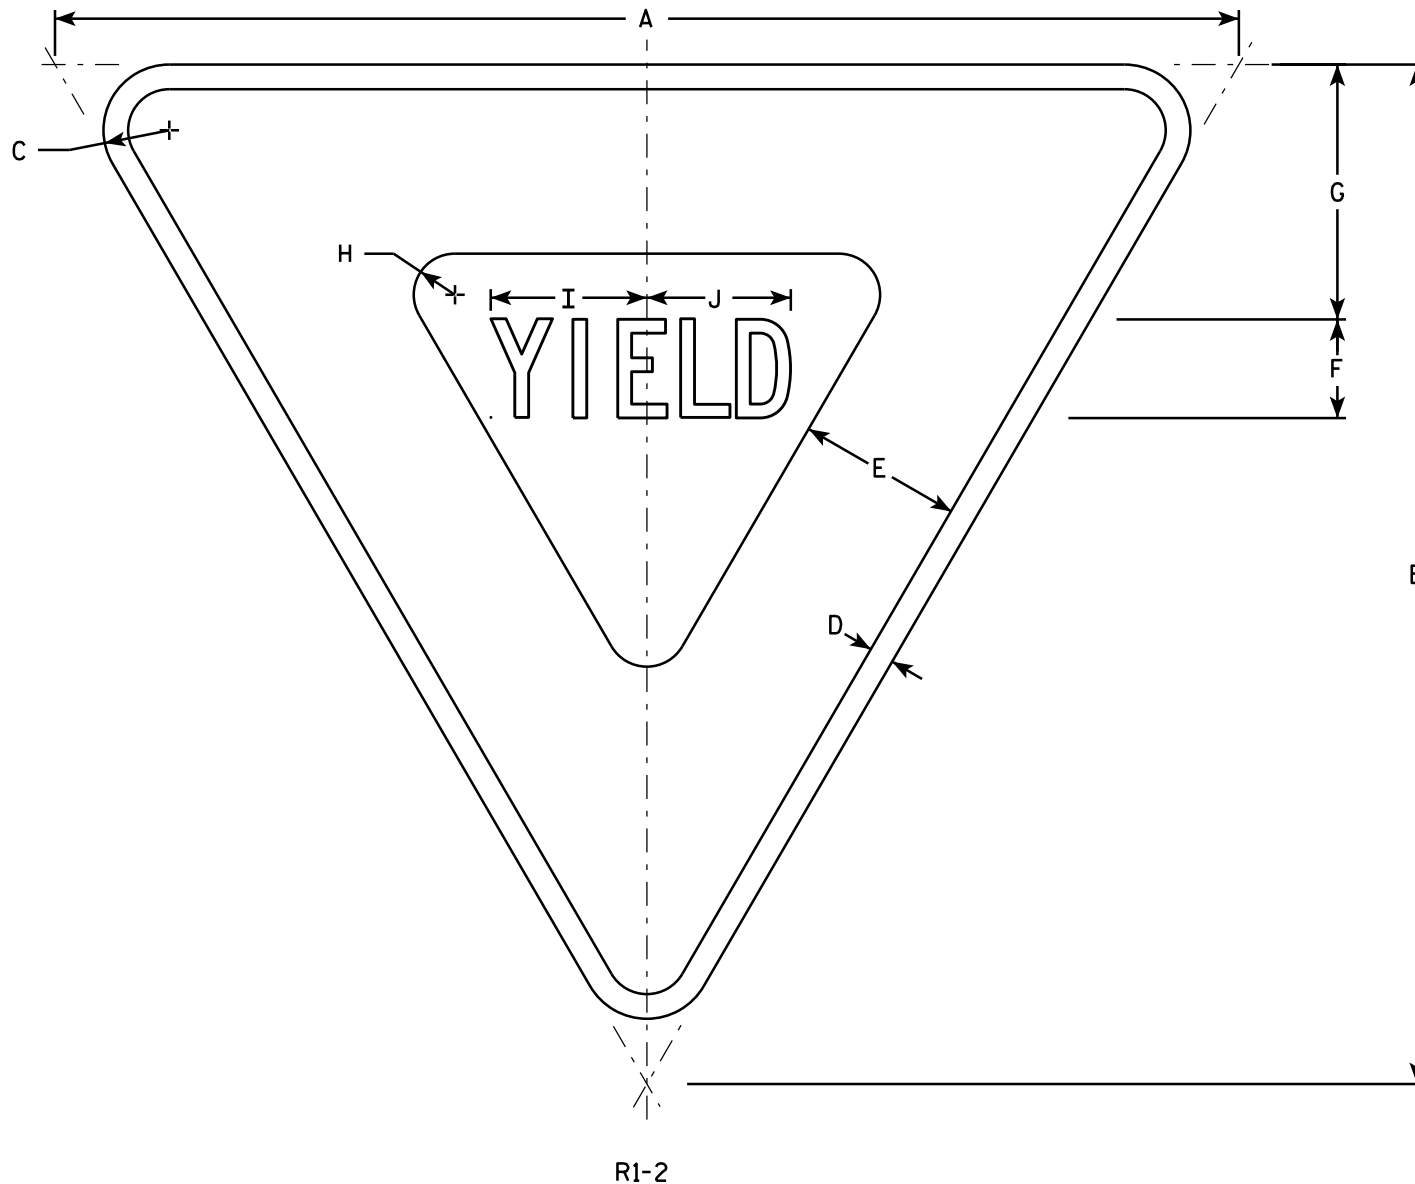

NOTES

1. Sign is Type II - Type H Reflective - reference WIS DOT Standard Specification for HIGHWAY and STRUCTURE CONSTRUCTION latest edition.
2. Color:
Background - White
Message - See note 5
3. Message Series - C
4. Corners may be square or rounded when base material is plywood but borders shall be rounded as shown. When base material is metal, the corners and borders shall be rounded.
5. The border strip and word message are reflectorized red.

SIZE	A	B	C	D	E	F	G	H	I	J	K	L	M	N	O	P	Q	R	S	T	U	V	W	X	Y	Z	Area sq. ft.
1	30	26	1 1/2	5/8	4	2 1/2	6 3/8	7/8	4	3 5/8																	2.71
2S	36	31	2	3/4	5	3	7 3/4	1 1/4	4 3/4	4 3/8																	3.88
2M	48	42	3	1	6	4	9 3/4	2	6 1/4	5 7/8																	7.00
3	48	42	3	1	6	4	9 3/4	2	6 1/4	5 7/8																	7.00
4	48	42	3	1	6	4	9 3/4	2	6 1/4	5 7/8																	7.00
5	60	52	3	1 1/2	8	5	13	2 1/2	7 7/8	7 1/4																	10.83
6																											
7	18	15 1/2	1	3/8	2 1/2	1 1/2	3 7/8	5/8	2 3/8	2 1/4																	0.97

STANDARD SIGN
R1-2

WISCONSIN DEPT OF TRANSPORTATION

APPROVED *Matthew R. Rauch*
for State Traffic Engineer

DATE 10/13/14 PLATE NO. R1-2.12

7


7

NOTES

1. Sign is Type II - Type H Reflective
2. Color:

Background - White

Message - Black
3. Message Series - B

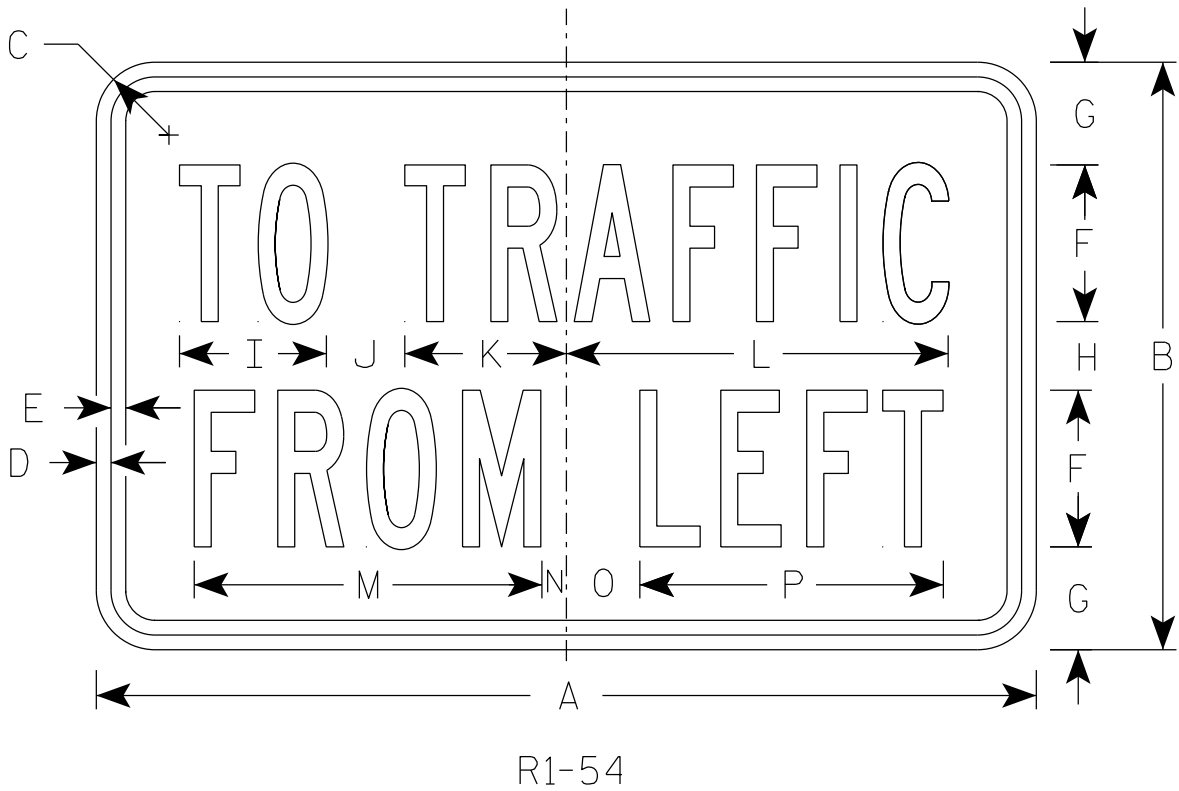

SIZE	A	B	C	D	E	F	G	H	I	J	K	L	M	N	O	P	Q	R	S	T	U	V	W	X	Y	Z	Area sq. ft.
1																											
2S	24	15	1 1/2	3/8	3/8	4	2 5/8	1 3/4	3 3/4	2	4 1/8	9 3/4	8 7/8	5/8	1 7/8	7 3/4											2.5
2M	24	15	1 1/2	3/8	3/8	4	2 5/8	1 3/4	3 3/4	2	4 1/8	9 3/4	8 7/8	5/8	1 7/8	7 3/4											2.5
3																											
4																											
5																											

PROJECT NO:


HWY:

COUNTY:

SHEET NO:

E

7

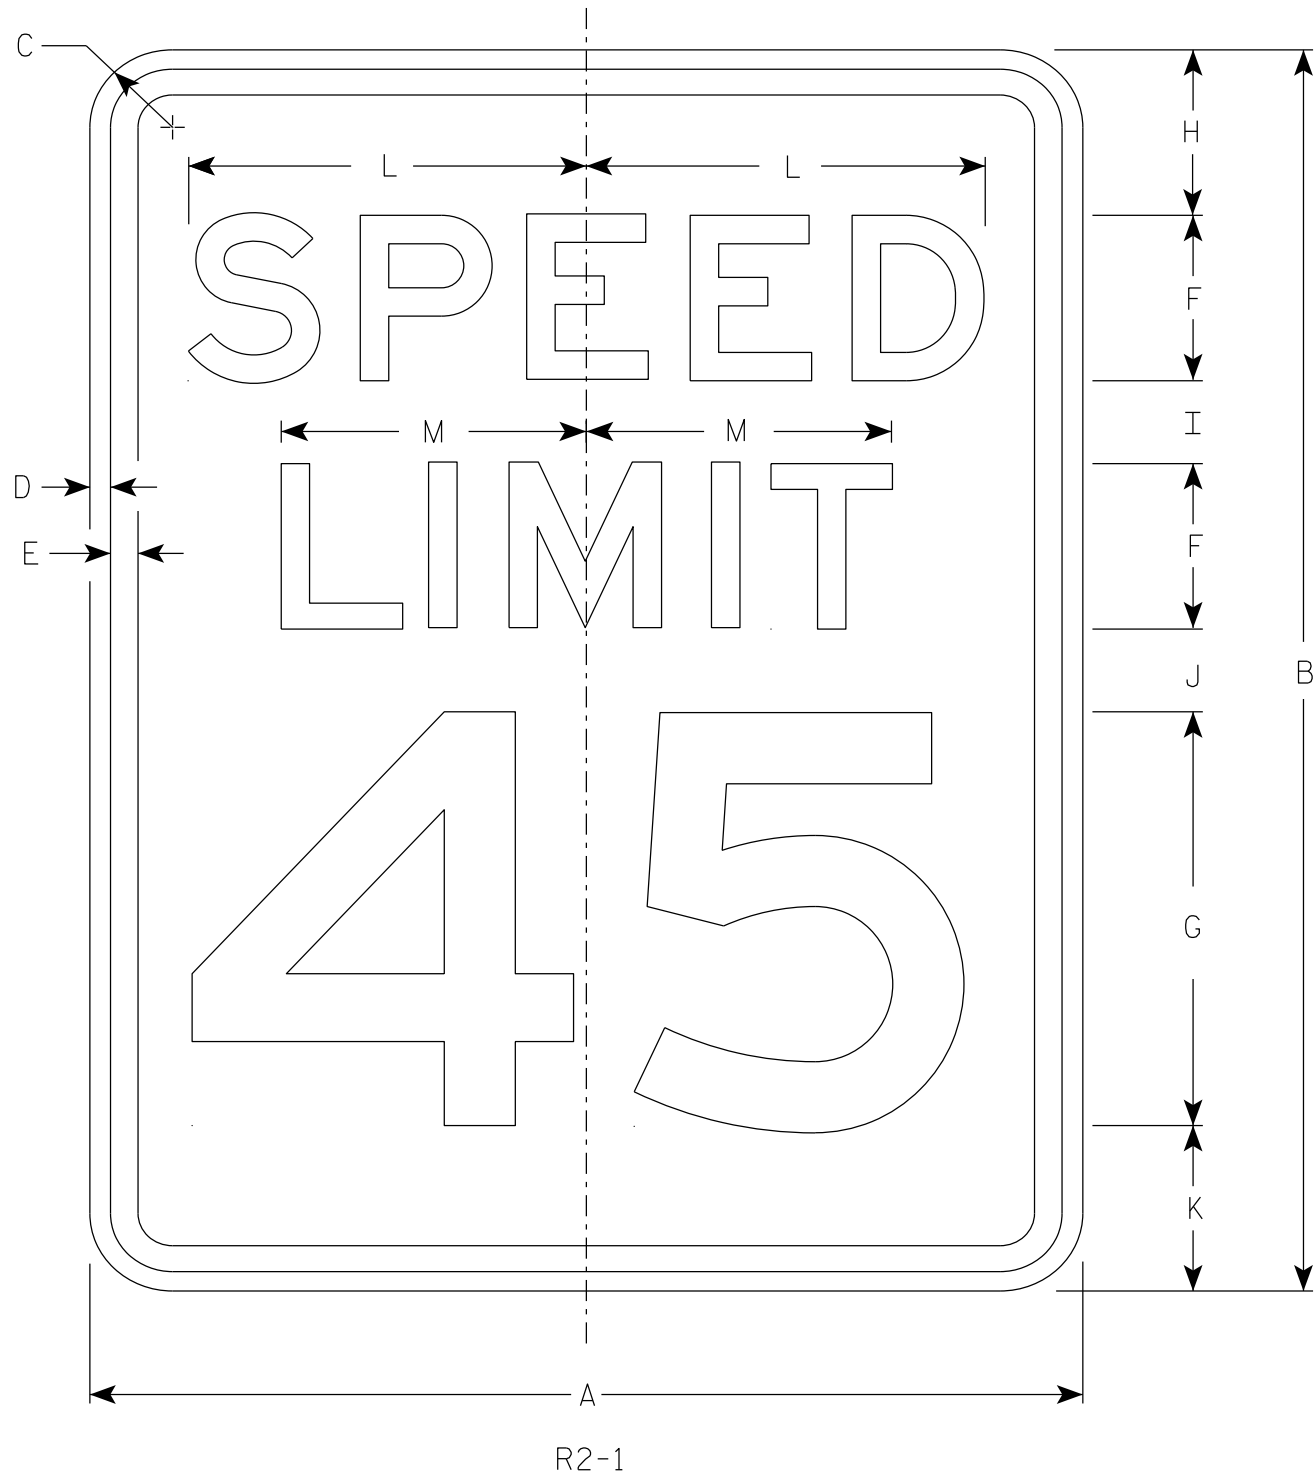

NOTES

- 1. Sign is Type II - Type H Reflective
- 2. Color:
 - Background - White
 - Message - Black
- 3. Message Series - E
- 4. Substitute appropriate numerals and optically adjust spacing to achieve proper balance.

7

SIZE	A	B	C	D	E	F	G	H	I	J	K	L	M	N	O	P	Q	R	S	T	U	V	W	X	Y	Z	Area sq. ft.
1	18	24	1 1/2	3/8	1/2	3	8	3	2	2	3	7 1/4	5 1/2														3.0
2S	24	30	1 1/2	3/8	1/2	4	10	3	2 1/4	3 3/8	3 3/8	9 5/8	7 3/8														5.0
2M	30	36	1 7/8	1/2	5/8	5	12	5	2 1/2	2 1/2	4	12	9 1/4														7.5
3	36	48	1 7/8	1/2	5/8	6	14	6	5	5	6	14 3/8	11														12.0
4	36	48	1 7/8	1/2	5/8	6	14	6	5	5	6	14 3/8	11														12.0
5	48	60	3	3/4	1	8	20	6	4 1/2	6 3/4	6 3/4	19 1/4	14 5/8														20.0

STANDARD SIGN



R2 - 1

WISCONSIN DEPT OF TRANSPORTATION

APPROVED *Matthew R. Rauch*
for State Traffic Engineer

DATE 2/1/23 PLATE NO. R2-1.14

DIVIDER DETAIL

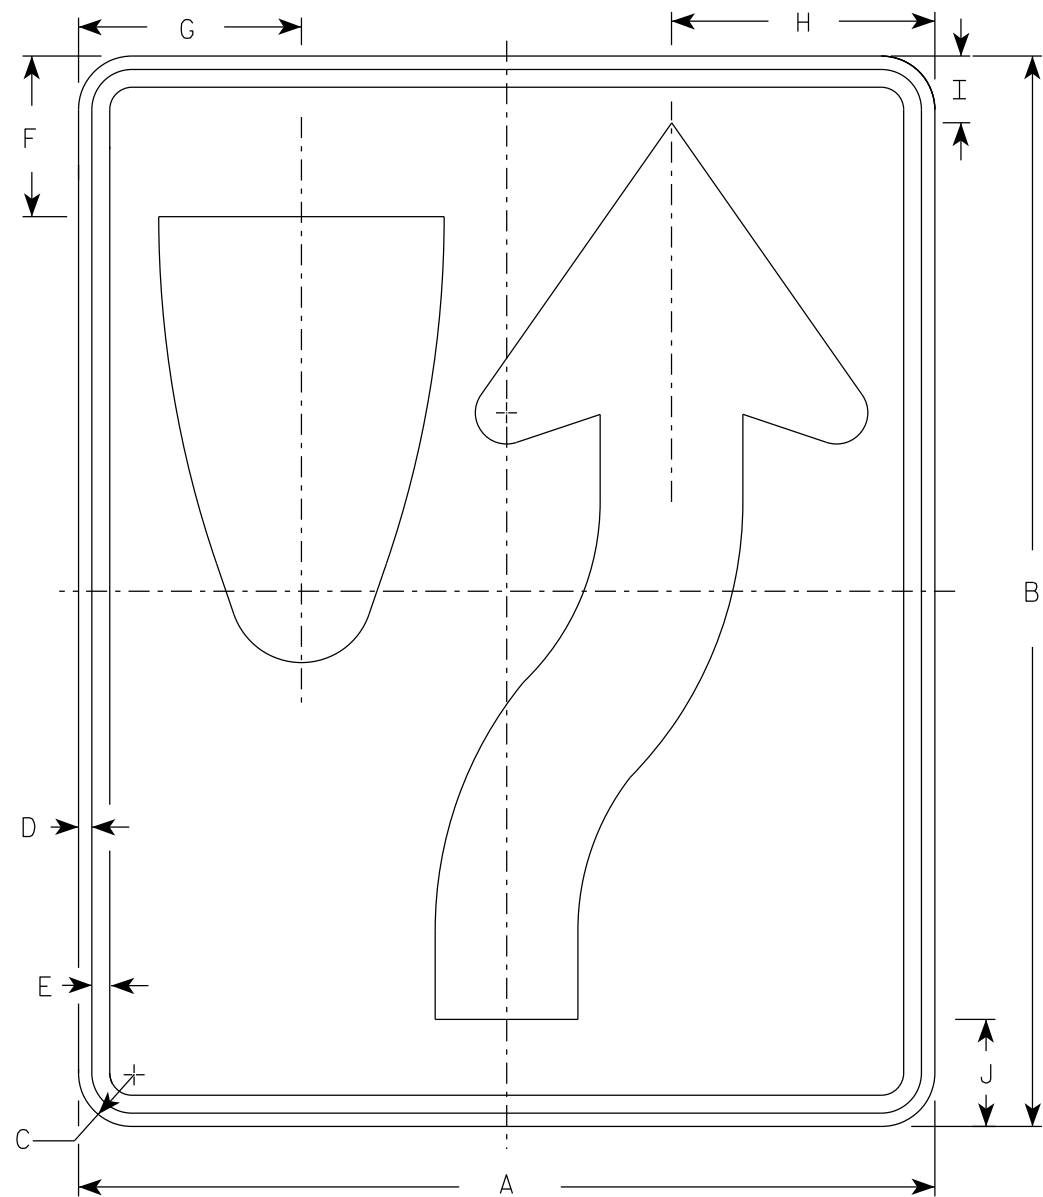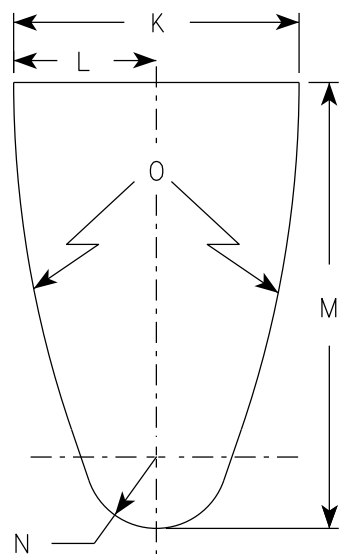


R4-7

NOTES

- 1. Sign is Type II - Type H Reflective
- 2. Color:
 - Background - White
 - Message - Black
- 3. R4-8 is the same as R4-7 except Legend is reversed.

ARROW DETAIL

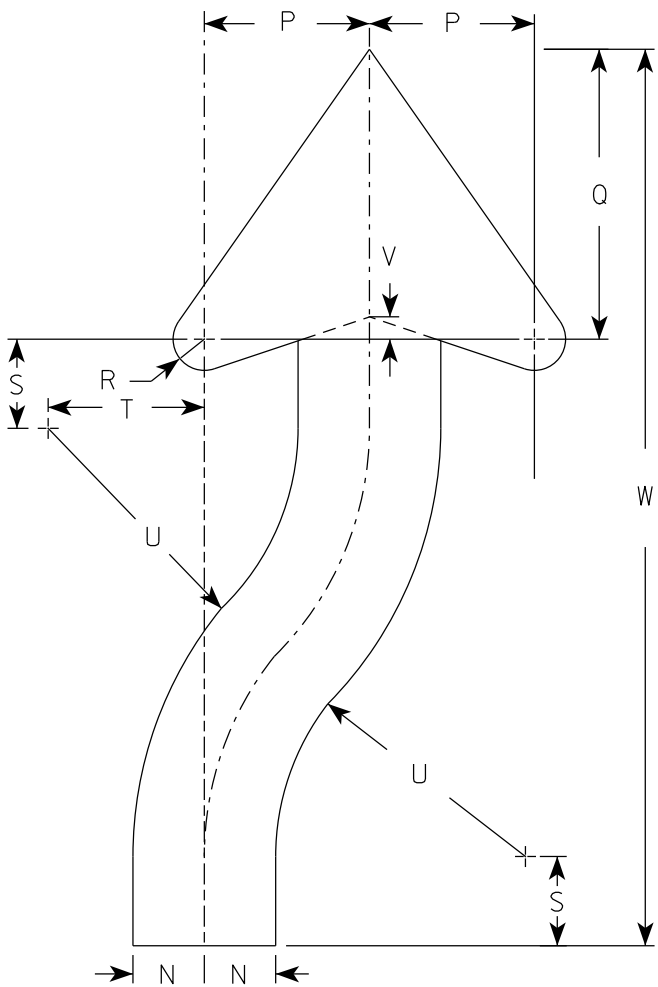

SIZE	A	B	C	D	E	F	G	H	I	J	K	L	M	N	O	P	Q	R	S	T	U	v	W	X	Y	Z	Area sq. ft.
1	18	24	1 1/2	3/8	1/2	3 3/8	4 3/4	5 1/2	1 3/8	2 1/4	6	3	9 3/8	1 1/2	22 1/2	3 1/2	6 1/8	5/8	1 7/8	3 1/4	6 3/4	1/2	20 3/8				3.0
2S	24	30	1 1/2	3/8	1/2	4 1/2	6 1/4	7 3/8	1 7/8	3	8	4	12 1/2	2	30	4 5/8	8 1/8	7/8	2 1/2	4 3/8	9	5/8	25 1/8				5.0
2M	24	30	1 1/2	3/8	1/2	4 1/2	6 1/4	7 3/8	1 7/8	3	8	4	12 1/2	2	30	4 5/8	8 1/8	7/8	2 1/2	4 3/8	9	5/8	25 1/8				5.0
3	36	48	1 7/8	1/2	5/8	6 3/4	9 3/8	11 1/8	2 7/8	4 1/2	12	6	18 3/4	3	45	6 7/8	12 1/4	1 1/4	3 3/4	6 5/8	13 1/2	1	40 3/4				12.0
4	36	48	1 7/8	1/2	5/8	6 3/4	9 3/8	11 1/8	2 7/8	4 1/2	12	6	18 3/4	3	45	6 7/8	12 1/4	1 1/4	3 3/4	6 5/8	13 1/2	1	40 3/4				12.0
5	48	60	3	3/4	1	9	12 1/2	14 3/4	3 3/4	6	16	8	25	4	60	9 1/4	16 1/4	1 5/8	5	8 3/4	18	1 1/4	50 1/4				20.0

PROJECT NO:


HWY:

COUNTY:

SHEET NO:

E

7

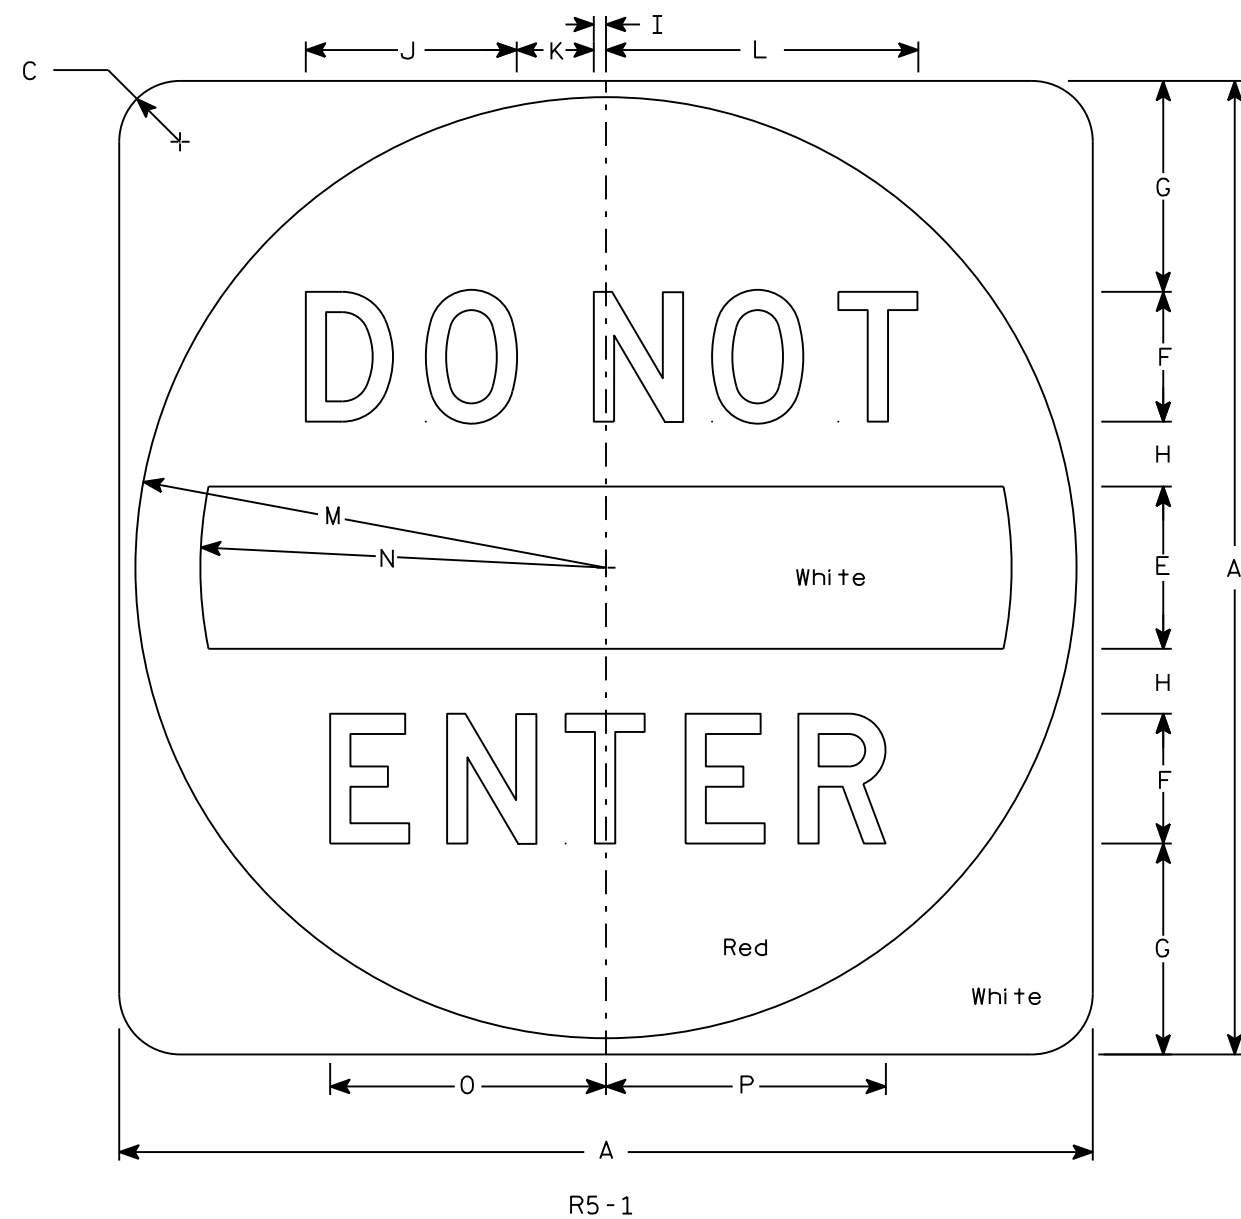

NOTES

1. Sign is Type II - Type H Reflective
2. Color:
Background - See detail
Message - White
3. Message Series - D

7

SIZE	A	B	C	D	E	F	G	H	I	J	K	L	M	N	O	P	Q	R	S	T	U	V	W	X	Y	Z	Area sq. ft.
1																											
2S	30		1 7/8		5	4	6 1/2	2	3/8	6 1/2	2 3/8	9 5/8	14 1/2	12 1/2	8 1/2	8 5/8											6.25
2M	36		2 1/4		6	5	7 1/2	2 1/2	1/2	8 1/8	3	12 1/8	17 1/2	15	10 5/8	10 3/4											9.0
3	36		2 1/4		6	5	7 1/2	2 1/2	1/2	8 1/8	3	12 1/8	17 1/2	15	10 5/8	10 3/4											9.0
4	36		2 1/4		6	5	7 1/2	2 1/2	1/2	8 1/8	3	12 1/8	17 1/2	15	10 5/8	10 3/4											9.0
5	48		3		8	6	11	3	5/8	9 3/4	3 5/8	14 1/2	23 1/2	20	12 3/4	12 7/8											16.0

STANDARD SIGN R5-1	
WISCONSIN DEPT OF TRANSPORTATION	
APPROVED	<i>Matthew R. Rauch</i> for State Traffic Engineer
DATE 3/15/18	PLATE NO. R5-1.16



PROJECT NO:	HWY:	COUNTY:		SHEET NO:	E
-------------	------	---------	--	-----------	---

NOTES

1. Sign is Type II - Type H Reflective
2. Color:

Background - Black

Message - Black Legend & White Arrow & Border
3. Message Series - D

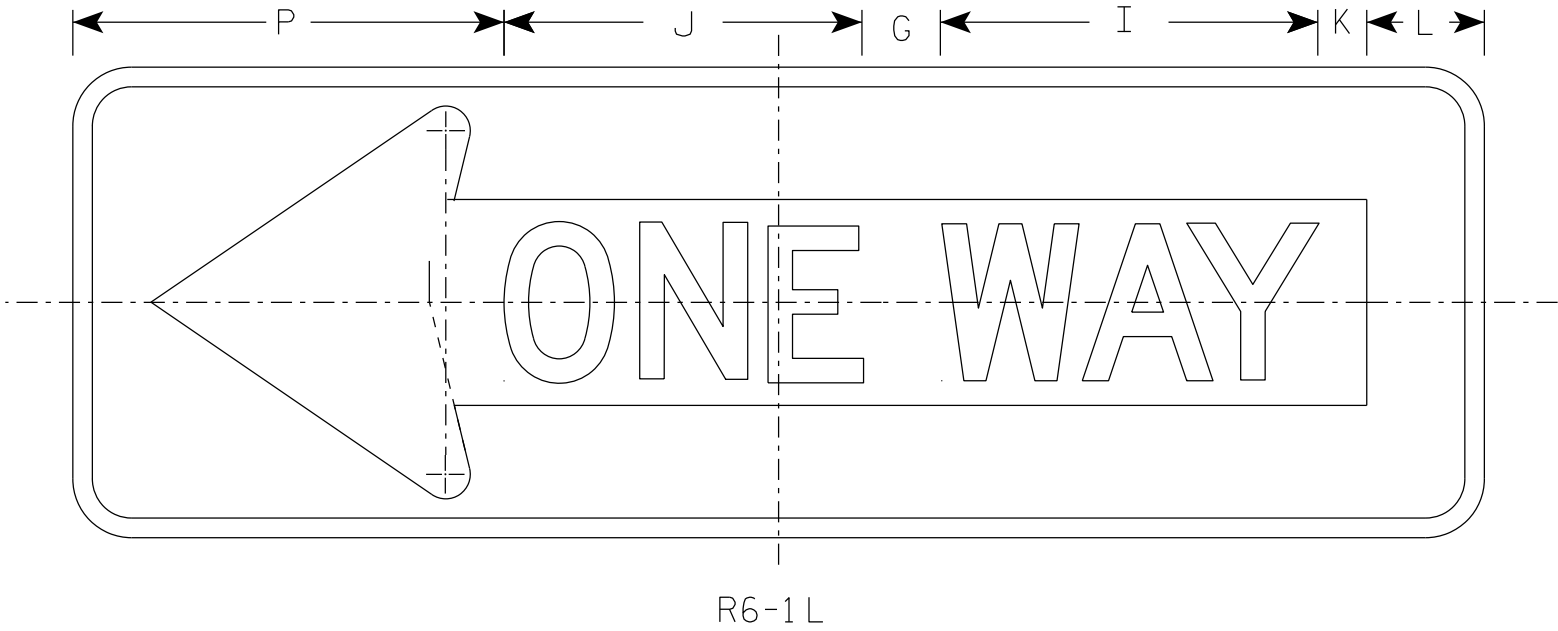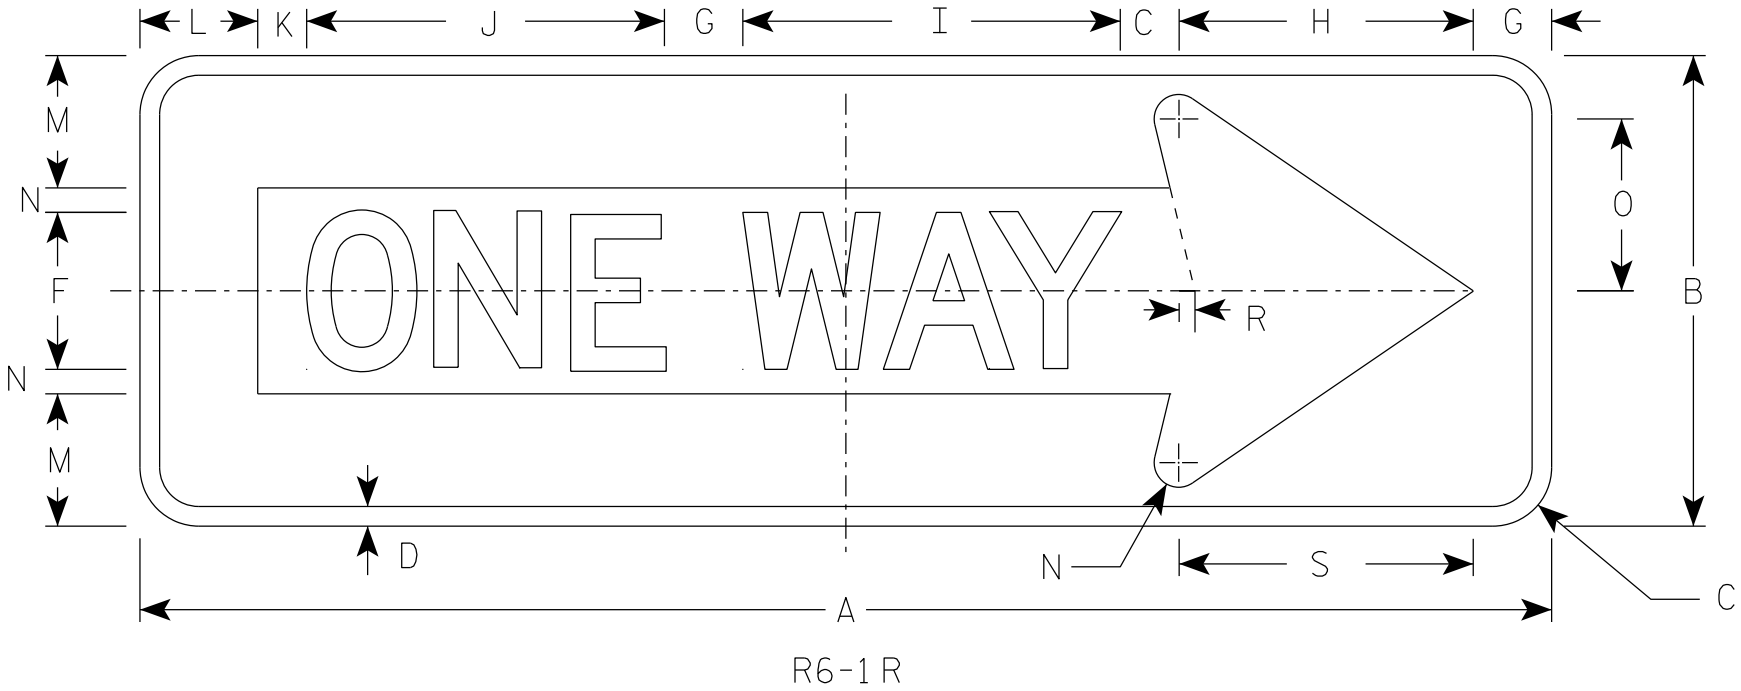

SIZE	A	B	C	D	E	F	G	H	I	J	K	L	M	N	O	P	Q	R	S	T	U	V	W	X	Y	Z	Area sq. ft.
1																											
2S	36	12	1 1/2	1/2		4	2	7 1/2	9 5/8	9 1/8	1 1/4	3	3 3/8	5/8	4 3/8	11		3/8	7 1/2								3.0
2M	54	18	1 1/2	3/4		6	3	11 1/4	13 5/8	14 1/2	1 7/8	4 1/2	5	1	6 1/2	16 1/2		5/8	11 1/4								6.75
3	54	18	1 1/2	3/4		6	3	11 1/4	13 5/8	14 1/2	1 7/8	4 1/2	5	1	6 1/2	16 1/2		5/8	11 1/4								6.75
4	54	18	1 1/2	3/4		6	3	11 1/4	13 5/8	14 1/2	1 7/8	4 1/2	5	1	6 1/2	16 1/2		5/8	11 1/4								6.75
5																											

STANDARD SIGN
R6-1 L&R

WISCONSIN DEPT OF TRANSPORTATION

APPROVED

Matthew R. Rauch
For State Traffic Engineer

DATE 8/30/23


PLATE NO. R6-1.4

PROJECT NO:

SHEET NO:

E

7

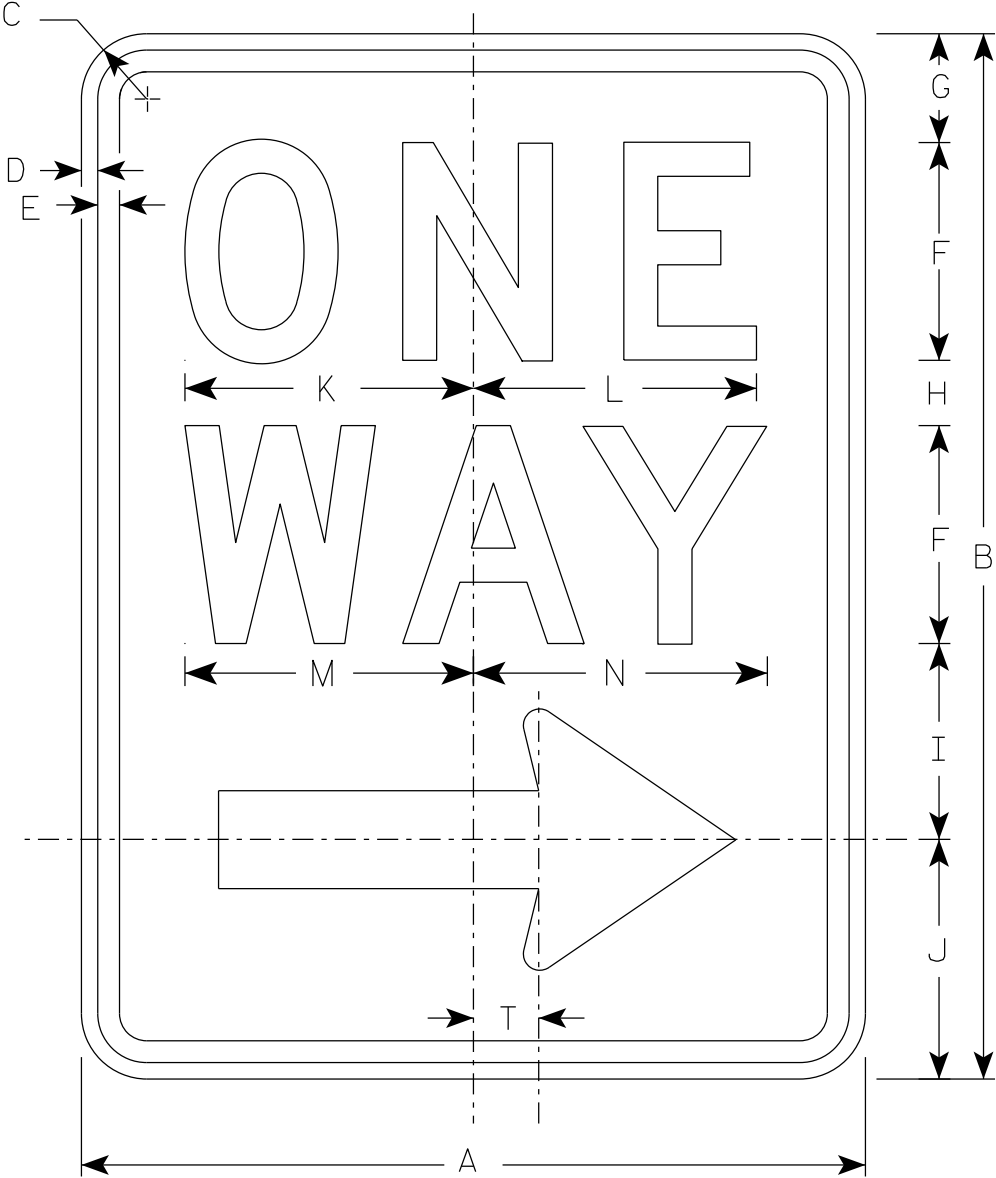


R6 - 2R

NOTES

- 1. Sign is Type II - Type H Reflective
- 2. Color:
 - Background - White
 - Message - Black
- 3. Message Series - D
- 4. R6-2L same as R6-2R except arrow points to the left.

Arrow Detail

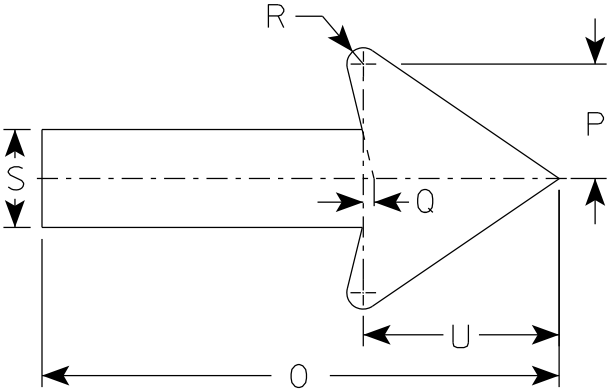

7

SIZE	A	B	C	D	E	F	G	H	I	J	K	L	M	N	O	P	Q	R	S	T	U	V	W	X	Y	Z
1	18	24	1 1/2	3/8	1/2	5	2 1/2	1 1/2	4 1/2	5 1/2	6 5/8	6 1/2	6 5/8	6 3/4	11 7/8	2 5/8	1/4	3/8	2 1/4	1 1/2	4 1/2					
2S	24	36	1 1/2	3/8	1/2	6	3	2 1/2	5 1/2	7	8 1/8	8 1/8	8 1/2	8 5/8	16	3 1/2	3/8	1/2	3	2	6					
2M	30	36	1 7/8	1/2	5/8	8	2 1/2	2 5/8	6 7/8	8	10 1/2	10 1/2	11 1/4	11 1/4	20	4 3/8	1/2	5/8	3 3/4	2 1/2	7 1/2					
3	36	48	1 7/8	1/2	5/8	10	5 1/4	3 1/4	9	10 1/2	12 3/4	12 3/4	13 1/4	13 1/2	24	5 5/8	1/2	3/4	4 3/4	3	9					
4	36	48	1 7/8	1/2	5/8	10	5 1/4	3 1/4	9	10 1/2	12 3/4	12 3/4	13 1/4	13 1/2	24	5 5/8	1/2	3/4	4 3/4	3	9					
5																										

PROJECT NO:

HWY:

COUNTY:

SHEET NO:


E

NOTES

1. Sign is Type II - Type H Reflective
2. Color:

Background - WHITE

Message - BLACK

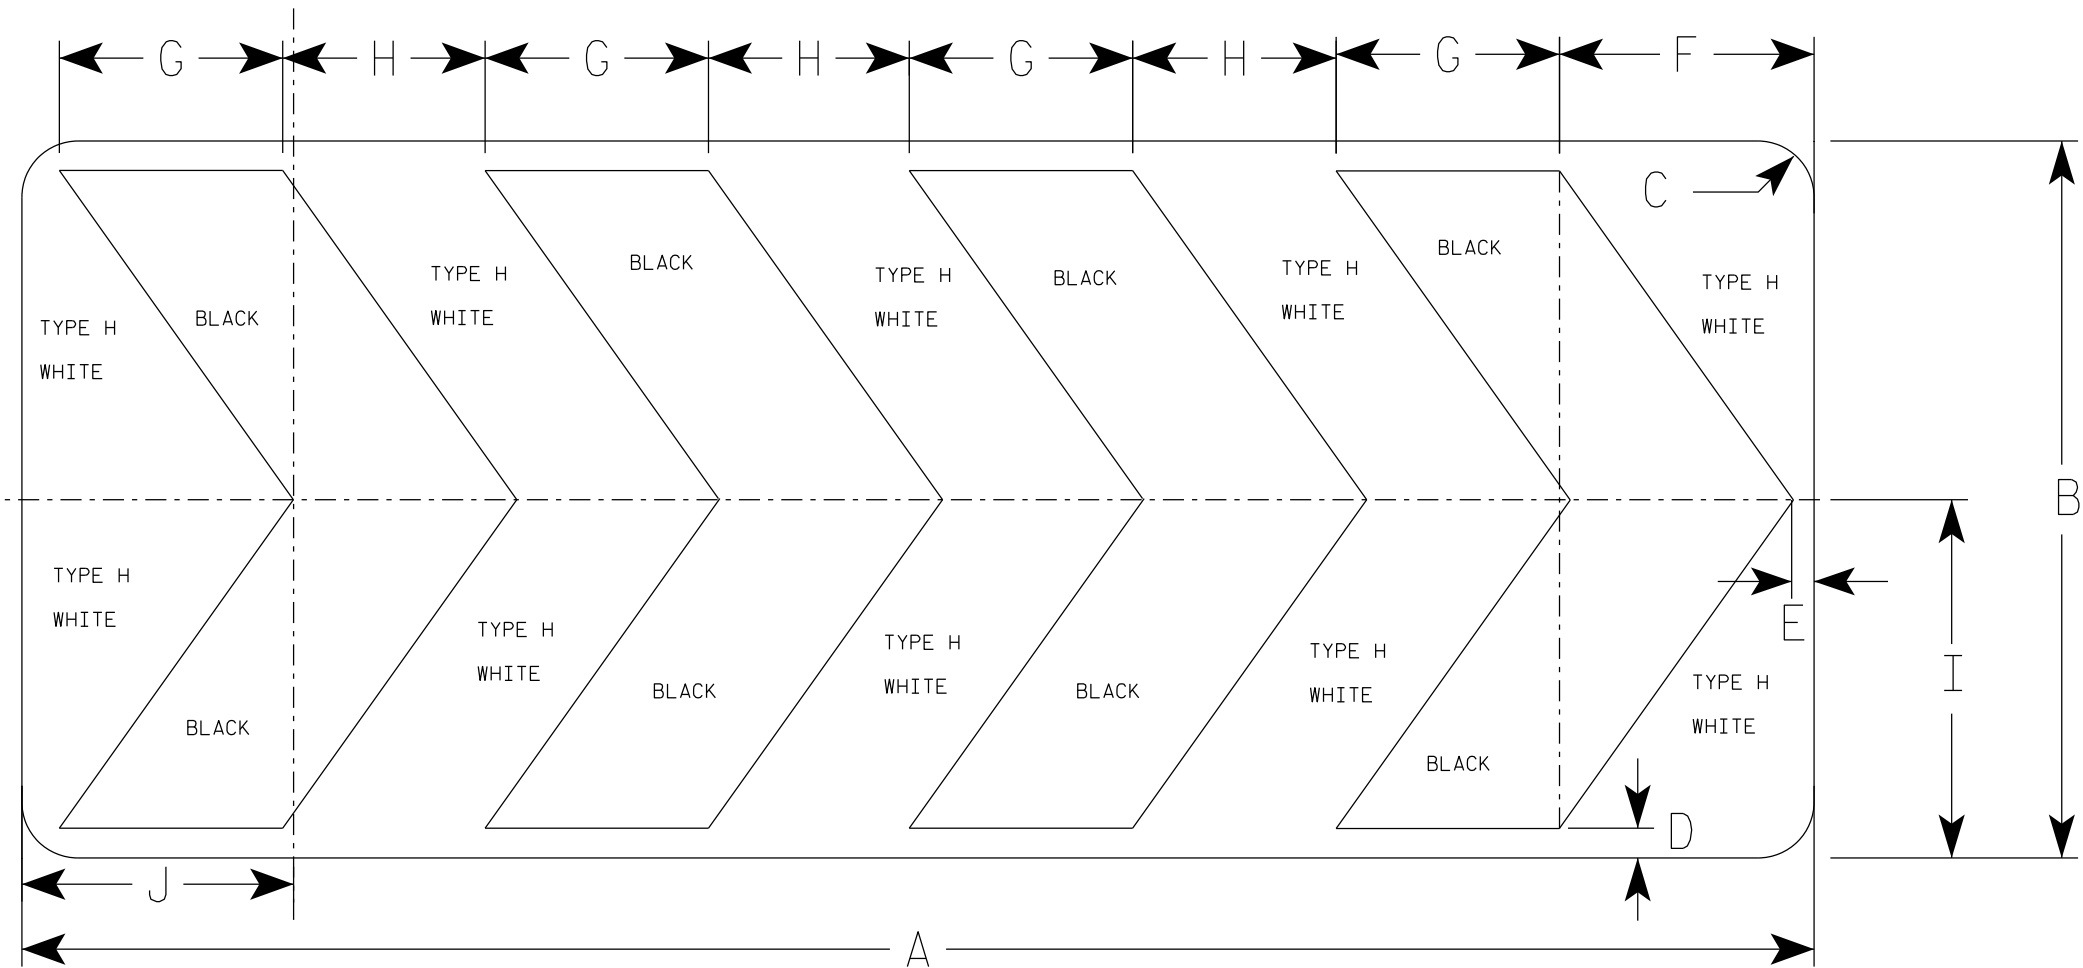

R6-4B

SIZE	A	B	C	D	E	F	G	H	I	J	K	L	M	N	O	P	Q	R	S	T	U	V	W	X	Y	Z	Area sq. ft.
1																											
2S	60	24	1 7/8	1	3/4	8 1/2	7 1/2	6 3/4	12	9 1/8																	10.0
2M	60	24	1 7/8	1	3/4	8 1/2	7 1/2	6 3/4	12	9 1/8																	10.0
3																											
4																											
5																											

STANDARD SIGN

R6 - 4B

WISCONSIN DEPT OF TRANSPORTATION

APPROVED


Matthew R. Rauch

for State Traffic Engineer

DATE 10/26/23PLATE NO. R6-4.4

NOTES

- 1. Sign is Type II - Type H Reflective
- 2. Color:
Background - White
Message - Black
- 3. Message Series - C
- 4. Corners may be square or rounded when base material is plywood but borders shall be rounded as shown. When base material is metal, the corners and borders shall be rounded.

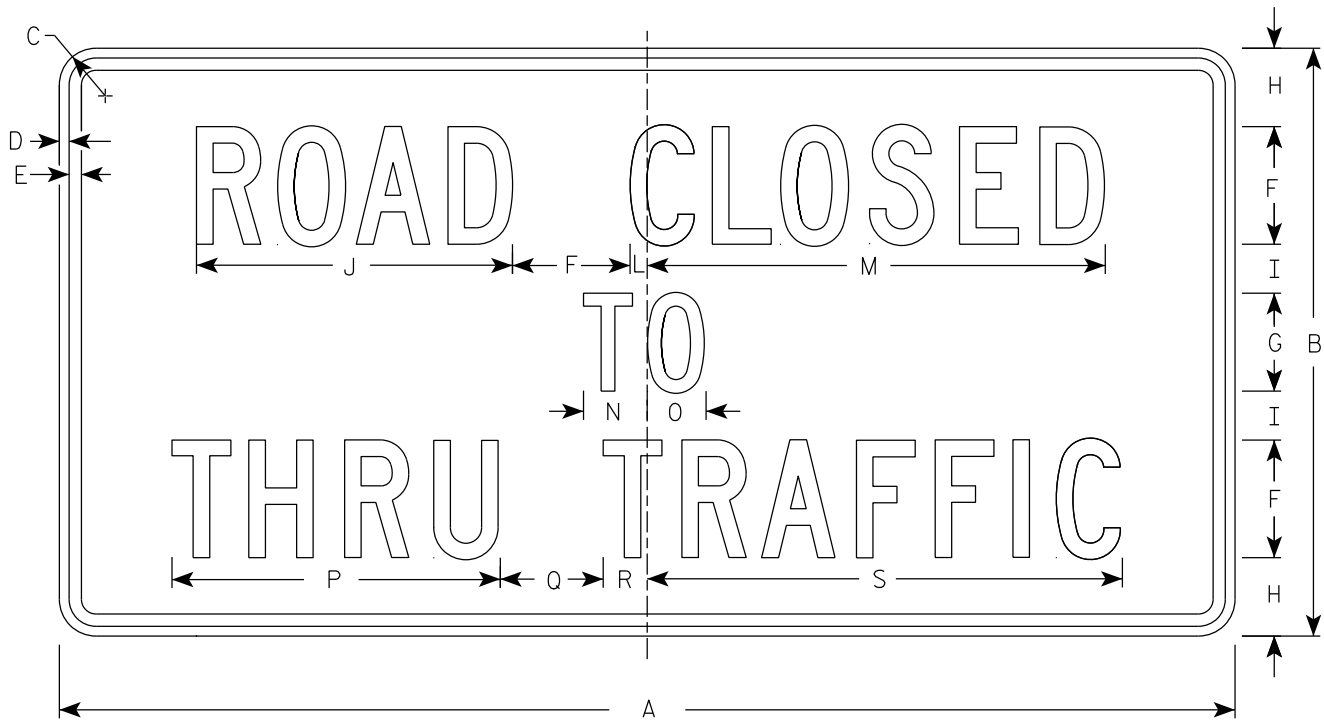

R11-4

SIZE	A	B	C	D	E	F	G	H	I	J	K	L	M	N	O	P	Q	R	S	T	U	V	W	X	Y	Z	Area sq. ft.
1																											
2S	60	30	1 7⁄8	1⁄2	5⁄8	6	5	4	2 1⁄2	16 1⁄8		7⁄8	23 3⁄8	3 1⁄4	3	16 3⁄4	5 1⁄4	2 1⁄4	24 1⁄4								12.5
2M	60	30	1 7⁄8	1⁄2	5⁄8	6	5	4	2 1⁄2	16 1⁄8		7⁄8	23 3⁄8	3 1⁄4	3	16 3⁄4	5 1⁄4	2 1⁄4	24 1⁄4								12.5
3																											
4																											
5																											

PROJECT NO:

HWY:

COUNTY:

SHEET NO:

E

STANDARD SIGN

R11 - 4


WISCONSIN DEPT OF TRANSPORTATION

APPROVED

Matthew R. Rauch
for State Traffic Engineer

DATE 2/5/24

PLATE NO. R11-4.4

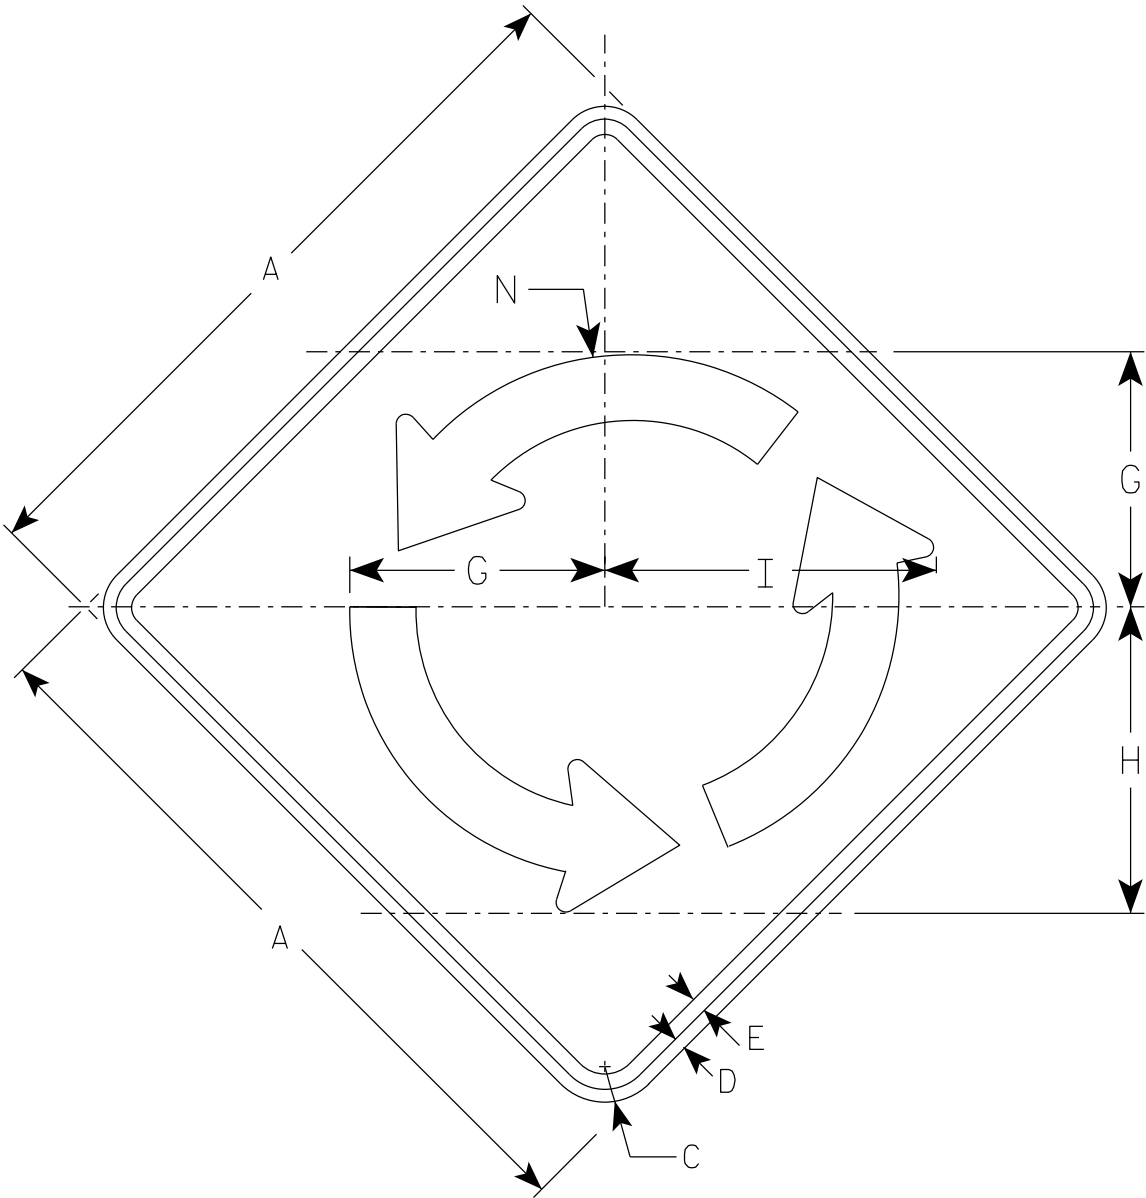


W2-6


NOTES

- 1. Sign is Type II - Type F Reflective
- 2. Color:
 - Background - Yellow
 - Message - Black

Arrow Detail

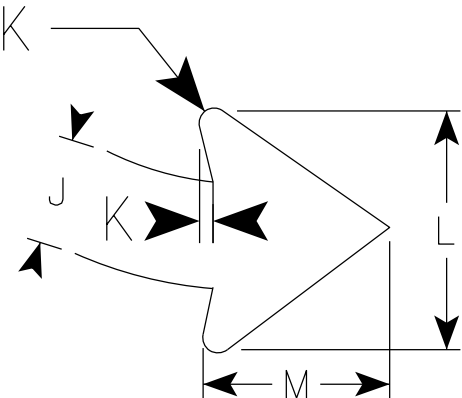


SIZE	A	B	C	D	E	F	G	H	I	J	K	L	M	N	O	P	Q	R	S	T	U	V	W	X	Area sq. ft.
1																									
2S	30		1 7/8	1/2	5/8		10 3/8	12 1/2	13 1/2	2 3/4	3/8	6	4 3/4	11 1/8											6.25
2M	30		1 7/8	1/2	5/8		10 3/8	12 1/2	13 1/2	2 3/4	3/8	6	4 3/4	11 1/8											6.25
3	36		2 1/4	5/8	3/4		12 1/2	15	16 1/4	3 1/4	1/2	7 3/8	5 3/4	13 3/8											9.00
4	48		3	3/4	1		16 5/8	20	16 1/4	4 3/8	5/8	9 3/4	7 5/8	17 7/8											16.0
5																									

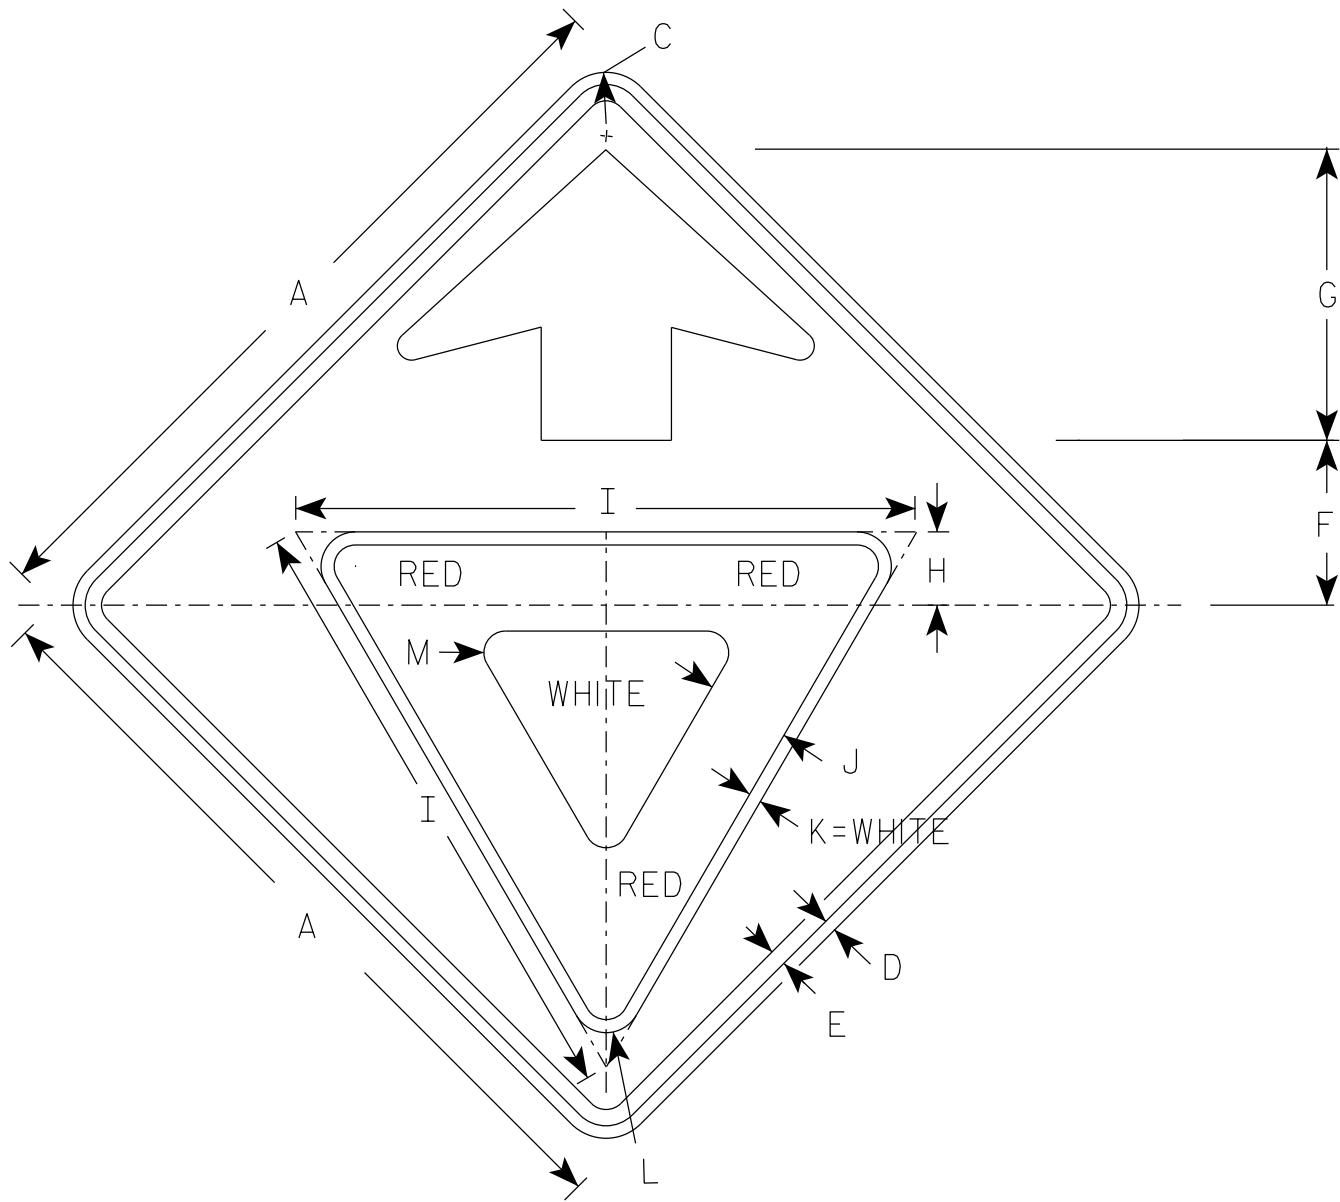

W3-2

NOTES

- 1. Sign is Type II- Type F Reflective
- 2. Color:
 - Background - Yellow
 - Arrow & Border - Black
 - Yield Symbol - White Border on Red Background

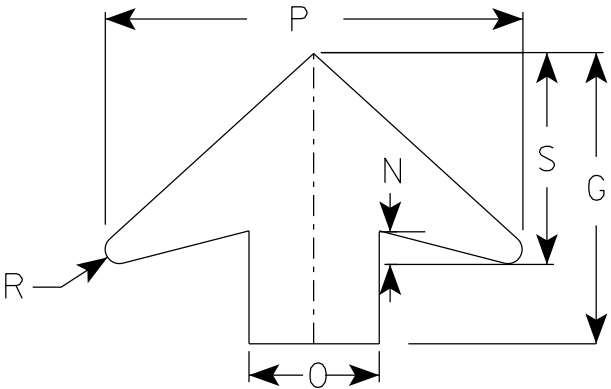

ARROW DETAIL

SIZE	A	B	C	D	E	F	G	H	I	J	K	L	M	N	O	P	Q	R	S	T	U	V	W	X	Y	Z	Area sq. ft.
1	30		1 7/8	1/2	5/8	6 1/4	11 1/4	3	25	3 3/8	1/2	1 3/8	7/8	1 1/4	5	16		1/2	8								6.25
2S	36		2 1/4	5/8	3/4	7 1/2	13 1/2	3 3/8	28	3 3/4	5/8	1 1/2	1	1 5/8	6	19 1/4		5/8	9 3/4								9.0
2M	36		2 1/4	5/8	3/4	7 1/2	13 1/2	3 3/8	28	3 3/4	5/8	1 1/2	1	1 5/8	6	19 1/4		5/8	9 3/4								9.0
3	36		2 1/4	5/8	3/4	7 1/2	13 1/2	3 3/8	28	3 3/4	5/8	1 1/2	1	1 5/8	6	19 1/4		5/8	9 3/4								9.0
4	48		3	3/4	1	10	17 7/8	4 1/2	38	5	3/4	2 1/8	1 3/8	2	8	25 5/8		7/8	13								16.0
5	48		3	3/4	1	10	17 7/8	4 1/2	38	5	3/4	2 1/8	1 3/8	2	8	25 5/8		7/8	13								16.0

STANDARD SIGN
W3-2

WISCONSIN DEPT OF TRANSPORTATION



APPROVED *Matthew R. Rauch*
for State Traffic Engineer

DATE 8/17/2023 PLATE NO. W3-2.10

PROJECT NO:

SHEET NO:

E

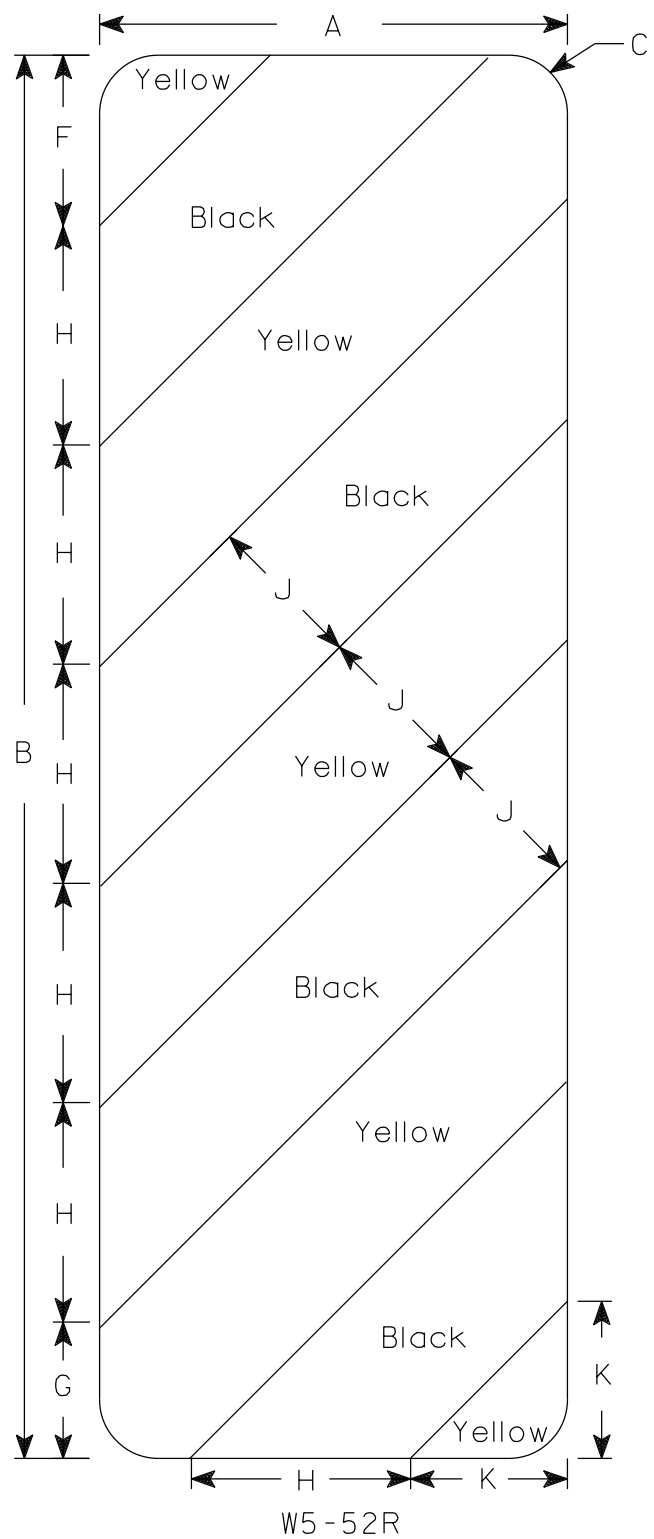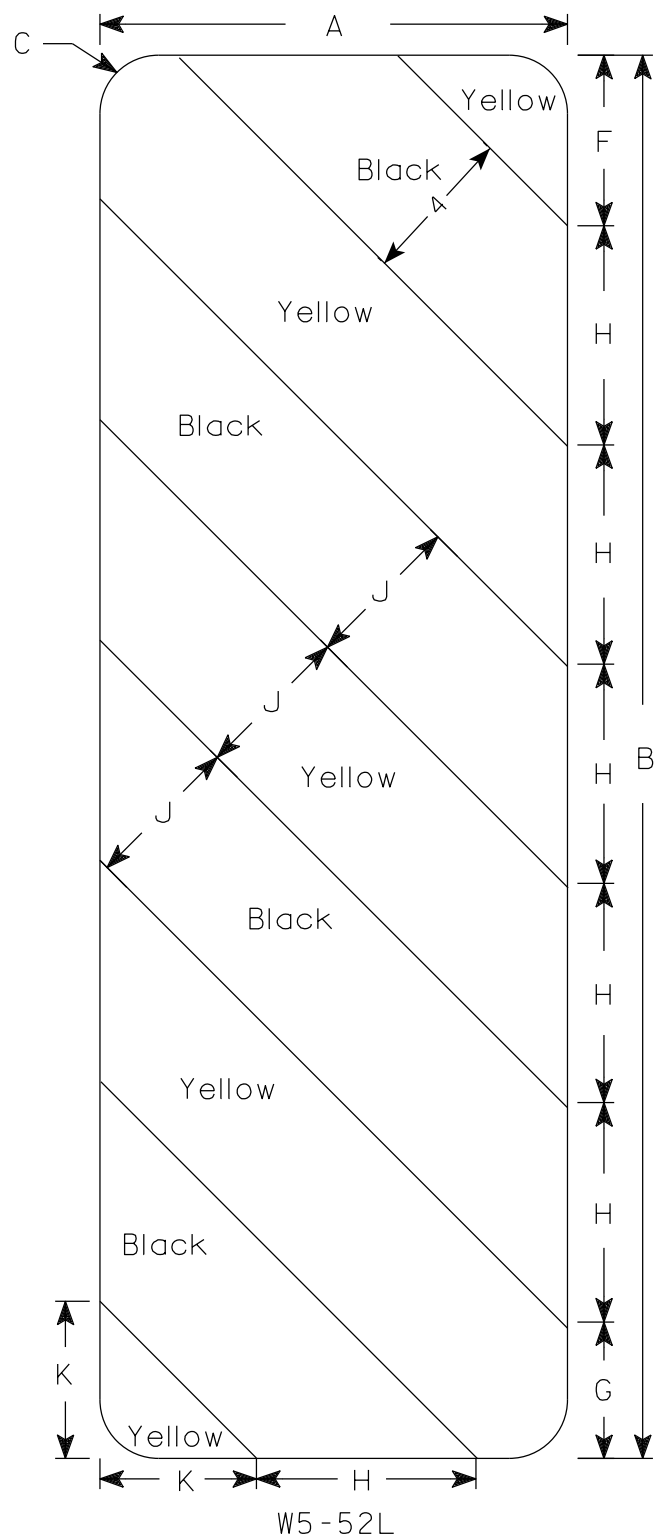

NOTES

- 1. Sign is Type II - Type F Reflective
- 2. Color:
 - Background - Yellow
 - Message - Black
- 3. Alternate colors of stripes as shown.

SIZE	A	B	C	D	E	F	G	H	I	J	K	L	M	N	O	P	Q	R	S	T	U	V	W	X	Y	Z	Area sq. ft.
1																											
2S	12	36	1 1/2			4 3/8	3 1/2	5 5/8	45°	4	4																3.0
2M	12	36	1 1/2			4 3/8	3 1/2	5 5/8	45°	4	4																3.0
3	18	54	1 1/2			6	5 1/2	8 1/2	45°	6	6 9/16																6.75
4																											
5																											

STANDARD SIGN
W5-52L & W5-52R

WISCONSIN DEPT OF TRANSPORTATION


APPROVED *Matthew R. Rauch*
For State Traffic Engineer

DATE 3/4/2024 PLATE NO. W5-52.10

NOTES

1. Sign is Type II - Type F Reflective
2. Color:

Background - Yellow

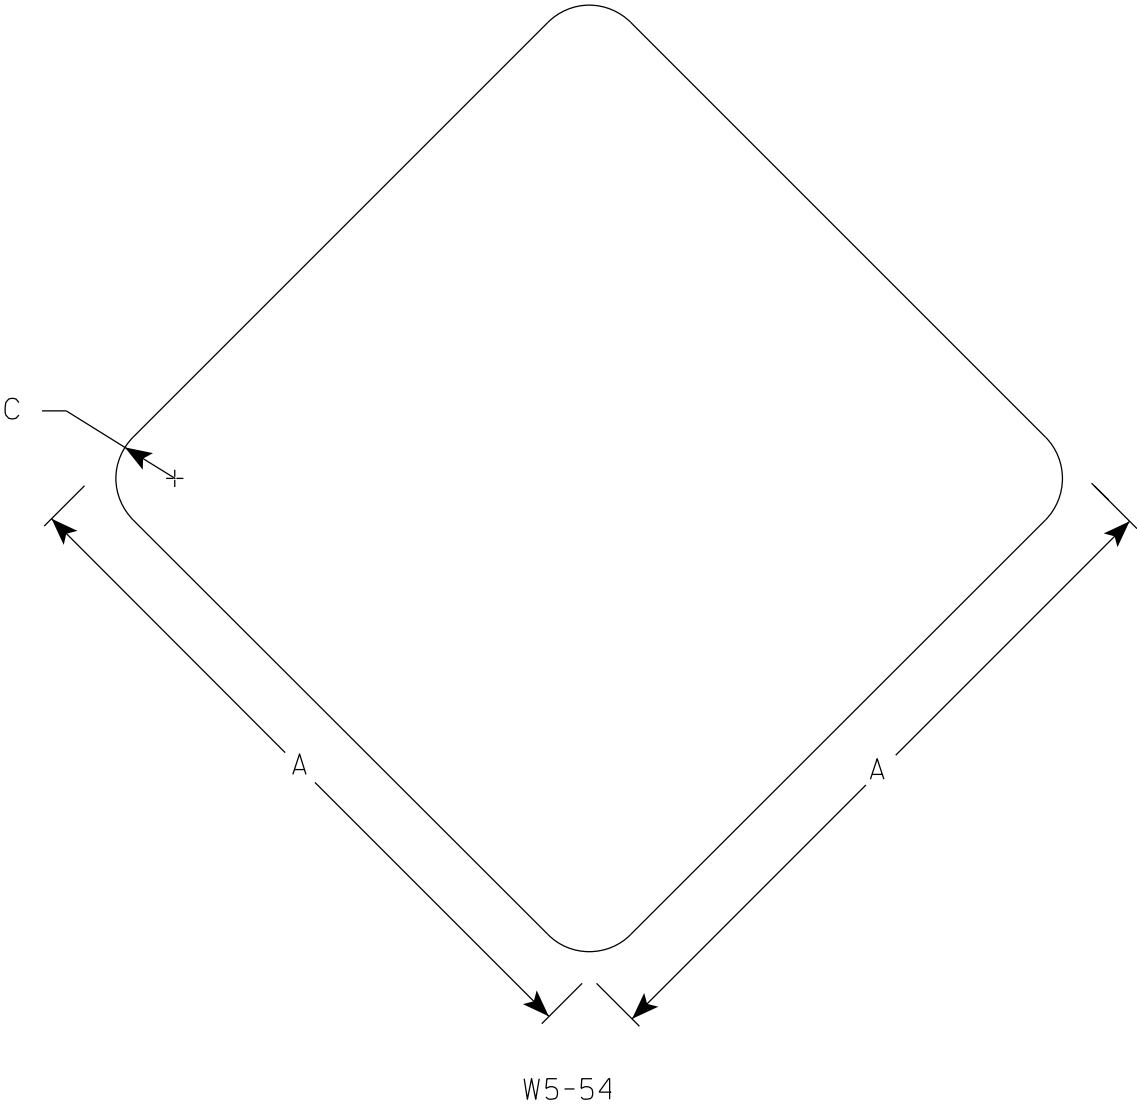

SIZE	A	B	C	D	E	F	G	H	I	J	K	L	M	N	O	P	Q	R	S	T	U	V	W	X	Y	Z	Area sq. ft.
1	12		1 ½																								1.0
2S	18		1 ½																								2.25
2M	18		1 ½																								2.25
3																											
4																											
5																											

STANDARD SIGN
W5-54

WISCONSIN DEPT OF TRANSPORTATION


APPROVED

Matthew R. Rauch

for State Traffic Engineer

DATE 3/5/2024PLATE NO. W5-54.9


7

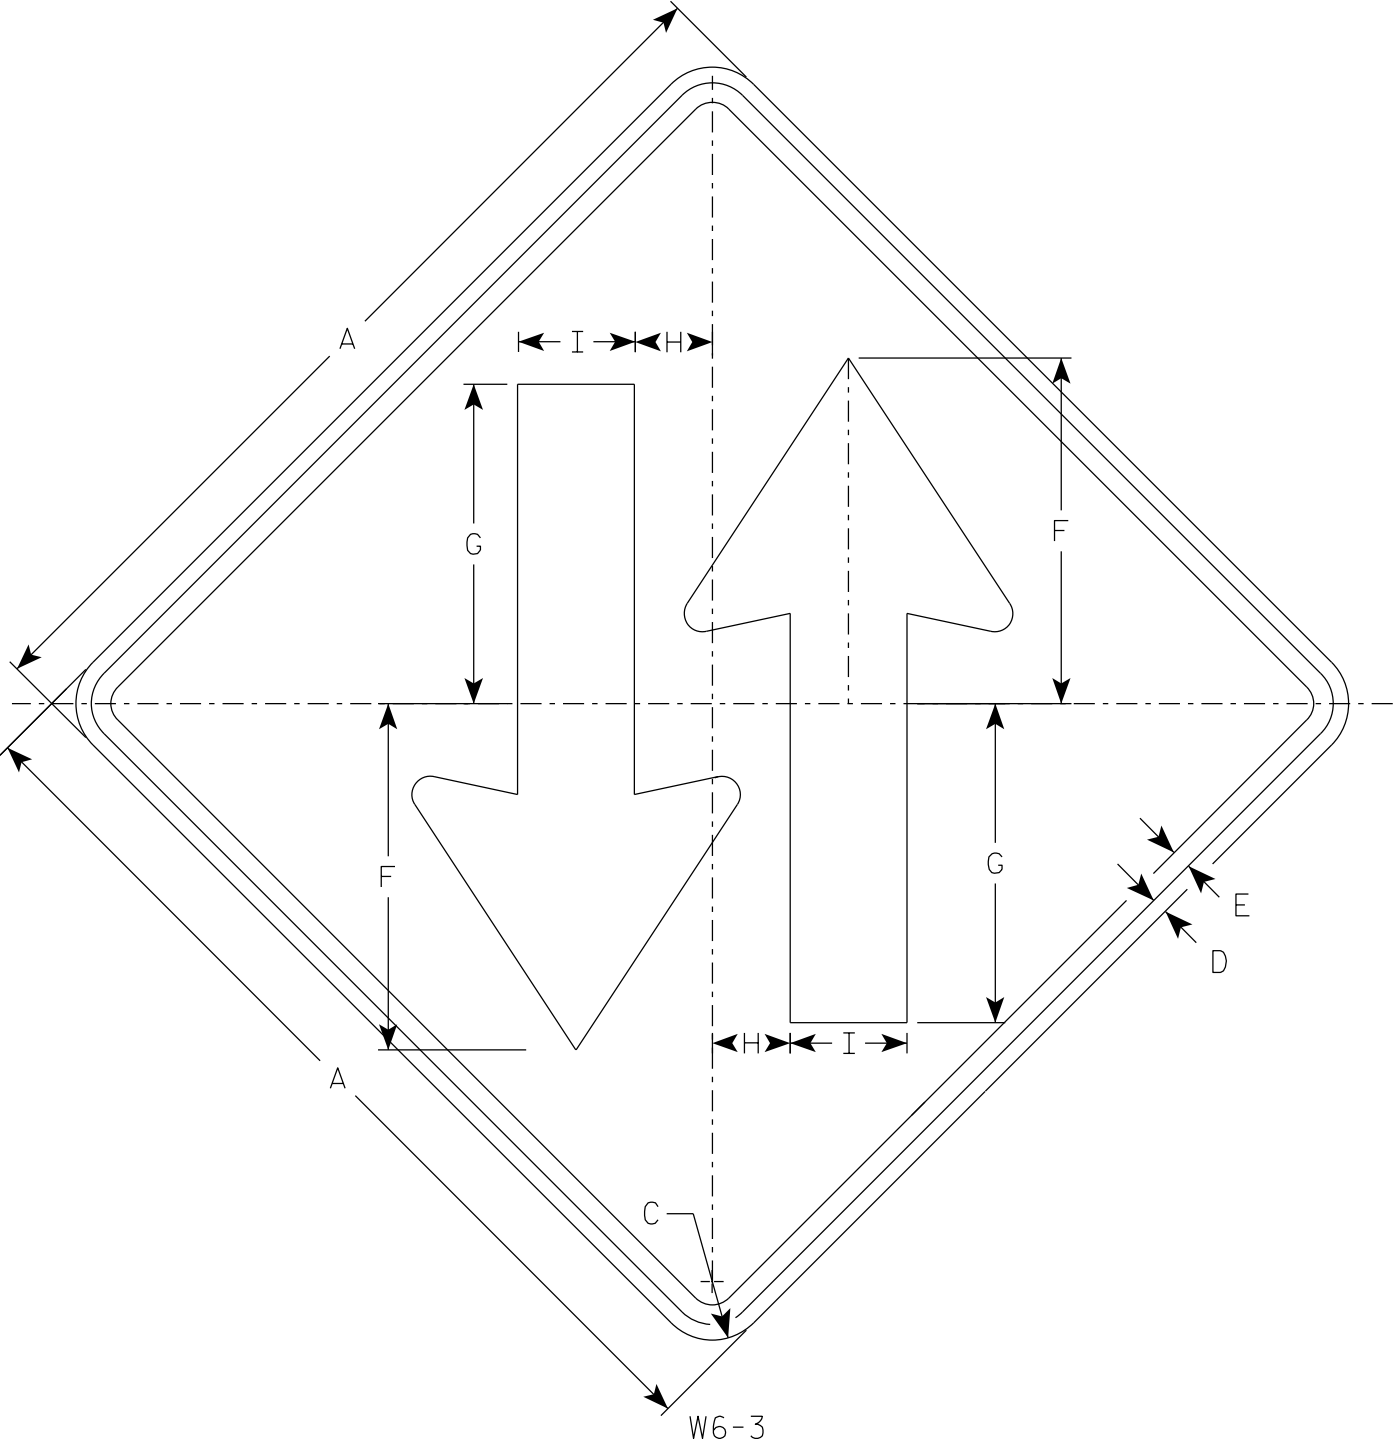

W6-3

NOTES

- 1. Sign is Type II - Type F Reflective
- 2. Color:
Background - Yellow
Message - Black

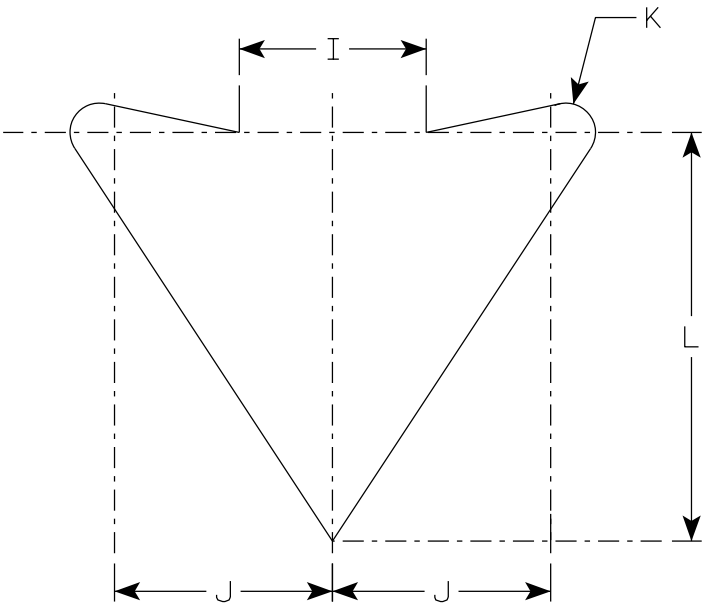

ARROW DETAIL

7

SIZE	A	B	C	D	E	F	G	H	I	J	K	L	M	N	O	P	Q	R	S	T	U	V	W	X	Y	Z	Area sq. ft.
1	30		1 7/8	1/2	5/8	11 1/8	10 1/4	2 1/2	3 3/4	4 3/8	5/8	8 1/4															6.25
2S	36		2 1/4	5/8	3/4	13 3/8	12 1/4	3	4 1/2	5 1/4	3/4	9 7/8															9.0
2M	36		2 1/4	5/8	3/4	13 3/8	12 1/4	3	4 1/2	5 1/4	3/4	9 7/8															9.0
3	36		2 1/4	5/8	3/4	13 3/8	12 1/4	3	4 1/2	5 1/4	3/4	9 7/8															9.0
4	48		3	3/4	1	17 3/4	16 3/8	4	6	7	1	13 1/8															16.0
5	48		3	3/4	1	17 3/4	16 3/8	4	6	7	1	13 1/8															16.0

STANDARD SIGN
W6-3

WISCONSIN DEPT OF TRANSPORTATION

APPROVED
Matthew R. Rauch
for State Traffic Engineer

DATE 9/6/2023 PLATE NO. W6-3.12


PROJECT NO:

HWY:

COUNTY:

SHEET NO:

E

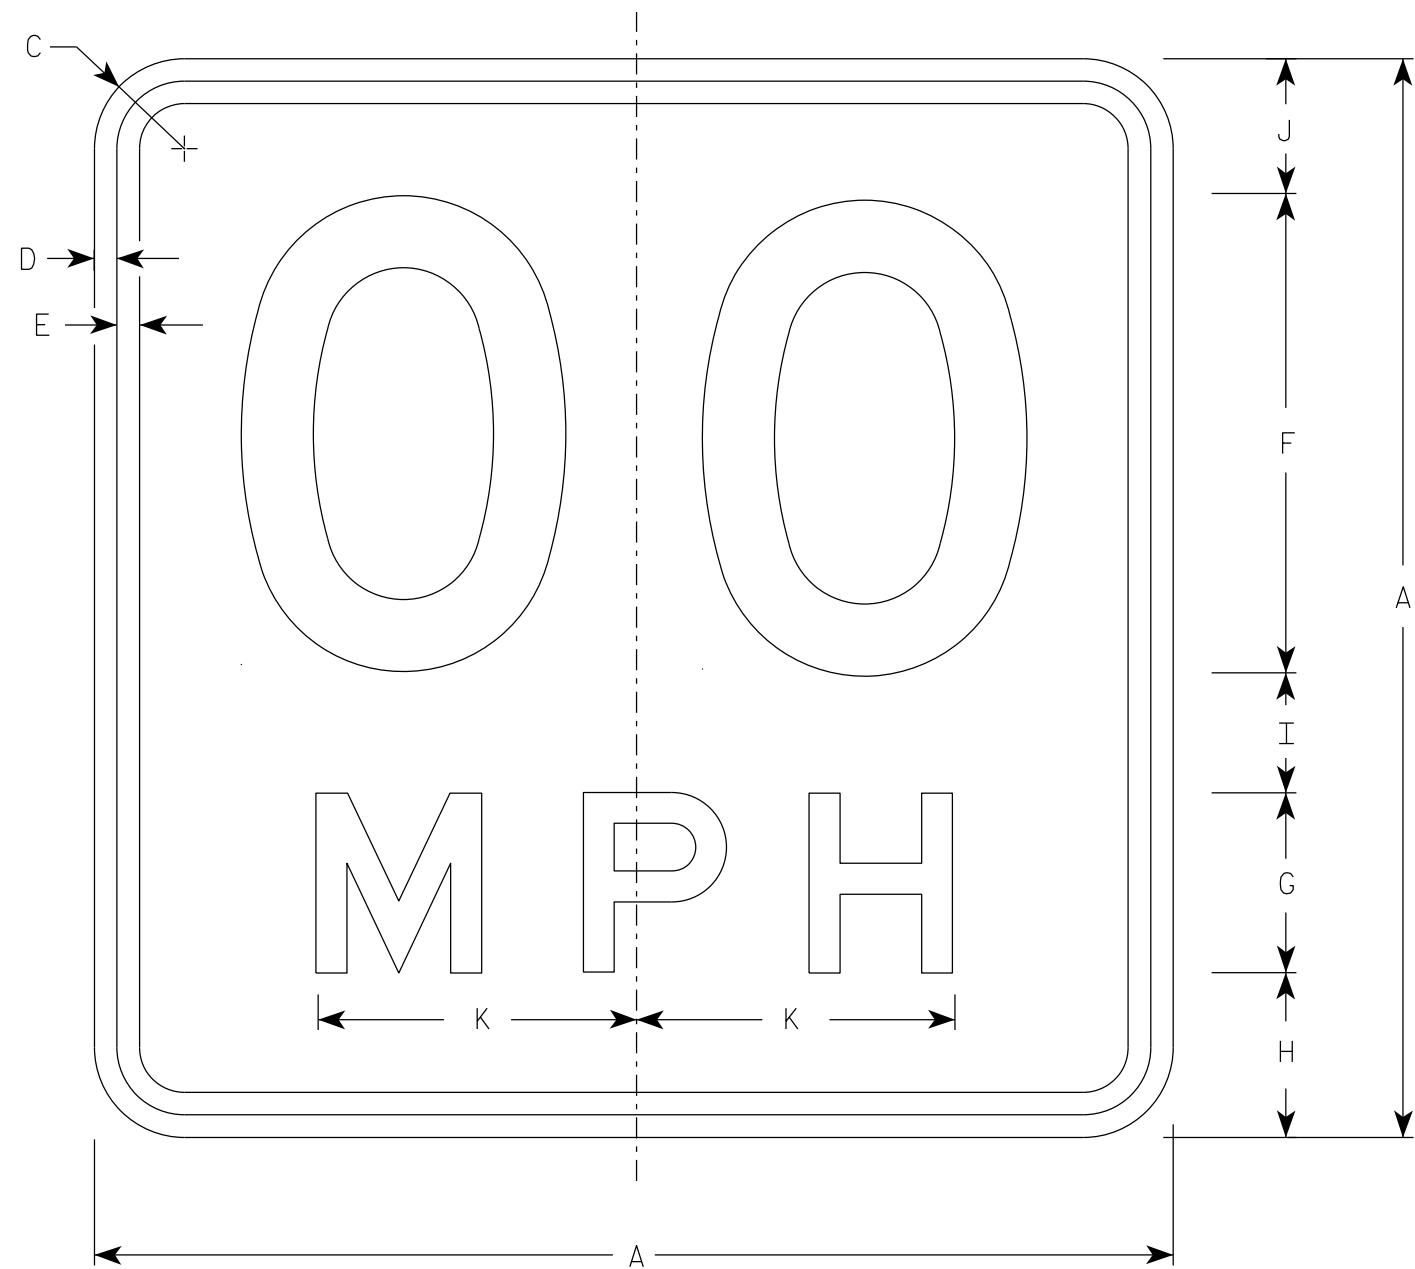

NOTES

1. Sign is Type II - Type F Reflective
2. Color:
Background - Yellow
Message - Black
3. Message Series - See Note 5
4. Substitute appropriate numerals and optically space about centerline to achieve proper balance.
5. Line 1 is Series D
Line 2 is Series E

W13-1

* For 30" x 30" Warning Signs, use 18" x 18" W13-1 signs.
For 36" x 36" Warning Signs, use 24" x 24" W13-1 signs.

SIZE	A	B	C	D	E	F	G	H	I	J	K	L	M	N	O	P	Q	R	S	T	U	V	W	X	Y	Z	Area sq. ft.
✱ 2S	1	18		1 1/2	3/8	3/8	8	3	2 3/4	2	2 1/4	5 3/8															2.25
	2	18		1 1/2	3/8	3/8	8	3	2 3/4	2	2 1/4	5 3/8															2.25
✱ 2M	3	18		1 1/2	3/8	3/8	8	3	2 3/4	2	2 1/4	5 3/8															2.25
	4	24		1 1/2	3/8	1/2	10	4	4	2 3/4	3 1/4	6 5/8															4.00
	5	36		2 1/4	5/8	3/4	16	6	5 1/2	4	4 1/2	10 5/8															9.00
	6	36		2 1/4	5/8	3/4	16	6	5 1/2	4	4 1/2	10 5/8															9.00

STANDARD SIGN
W13-1

WISCONSIN DEPT OF TRANSPORTATION


APPROVED Matthew R. Rauch
For State Traffic Engineer

DATE 1/8/2024 PLATE NO. W13-1.17

PROJECT NO: HWY: COUNTY: SHEET NO: **E**

NOTES

- 1. Sign is Type II- Type F Reflective
- 2. Color:
Background - Yellow
Message - Black
- 3. Message Series - Lines 1 and 2 are Series D.
Line 3 is series C.
- 4. Corners and borders shall be rounded on all base materials for this sign.

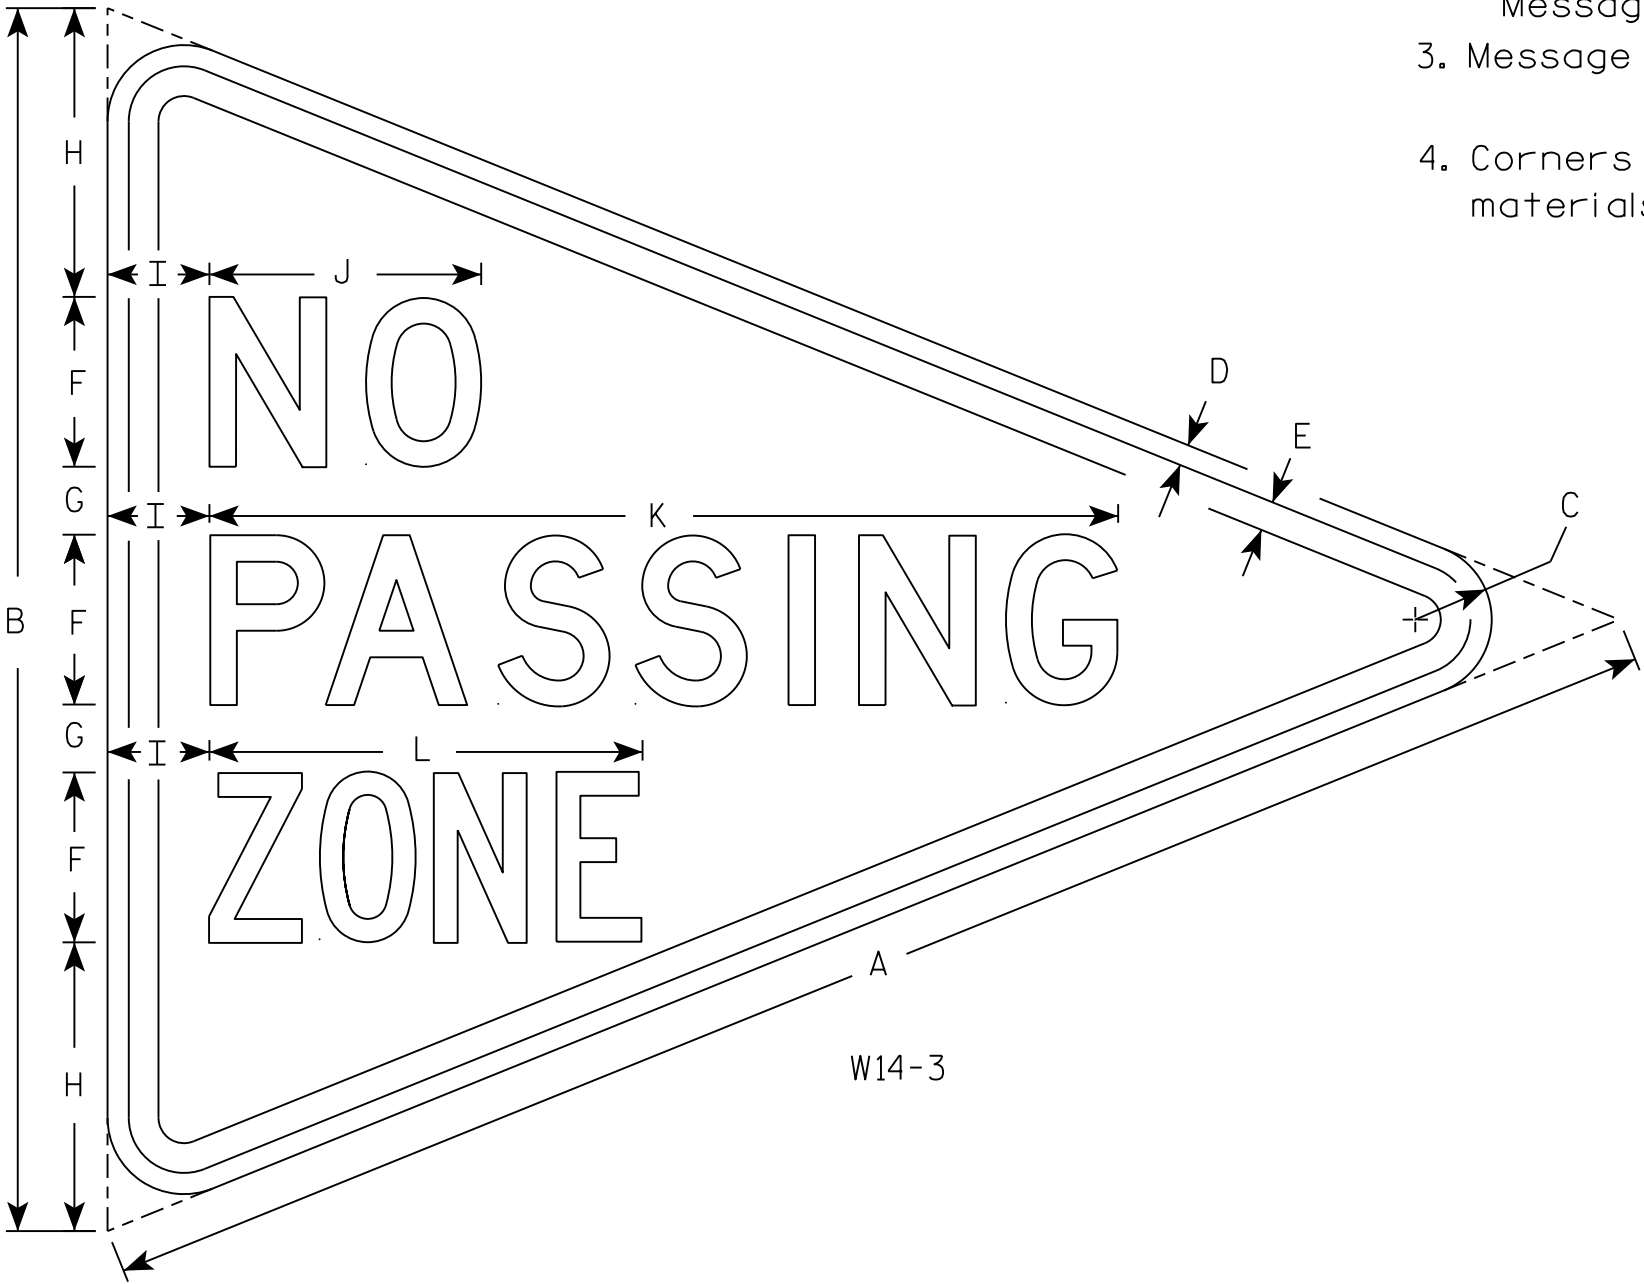

7

7

SIZE	A	B	C	D	E	F	G	H	I	J	K	L	M	N	O	P	Q	R	S	T	U	V	W	X	Y	Z	Area sq. ft.
1																											
2S	48	36	2 1/4	5/8	7/8	5	2	8 1/2	3	8	26 3/4	12 3/4															5.56
2M																											
3																											
4																											
5																											

PROJECT NO:

HWY:

COUNTY:

SHEET NO:


E

STANDARD SIGN
W14-3


WISCONSIN DEPT OF TRANSPORTATION

APPROVED *Matthew R. Rauch*
for State Traffic Engineer


DATE 3/21/17 PLATE NO. W14-3.10

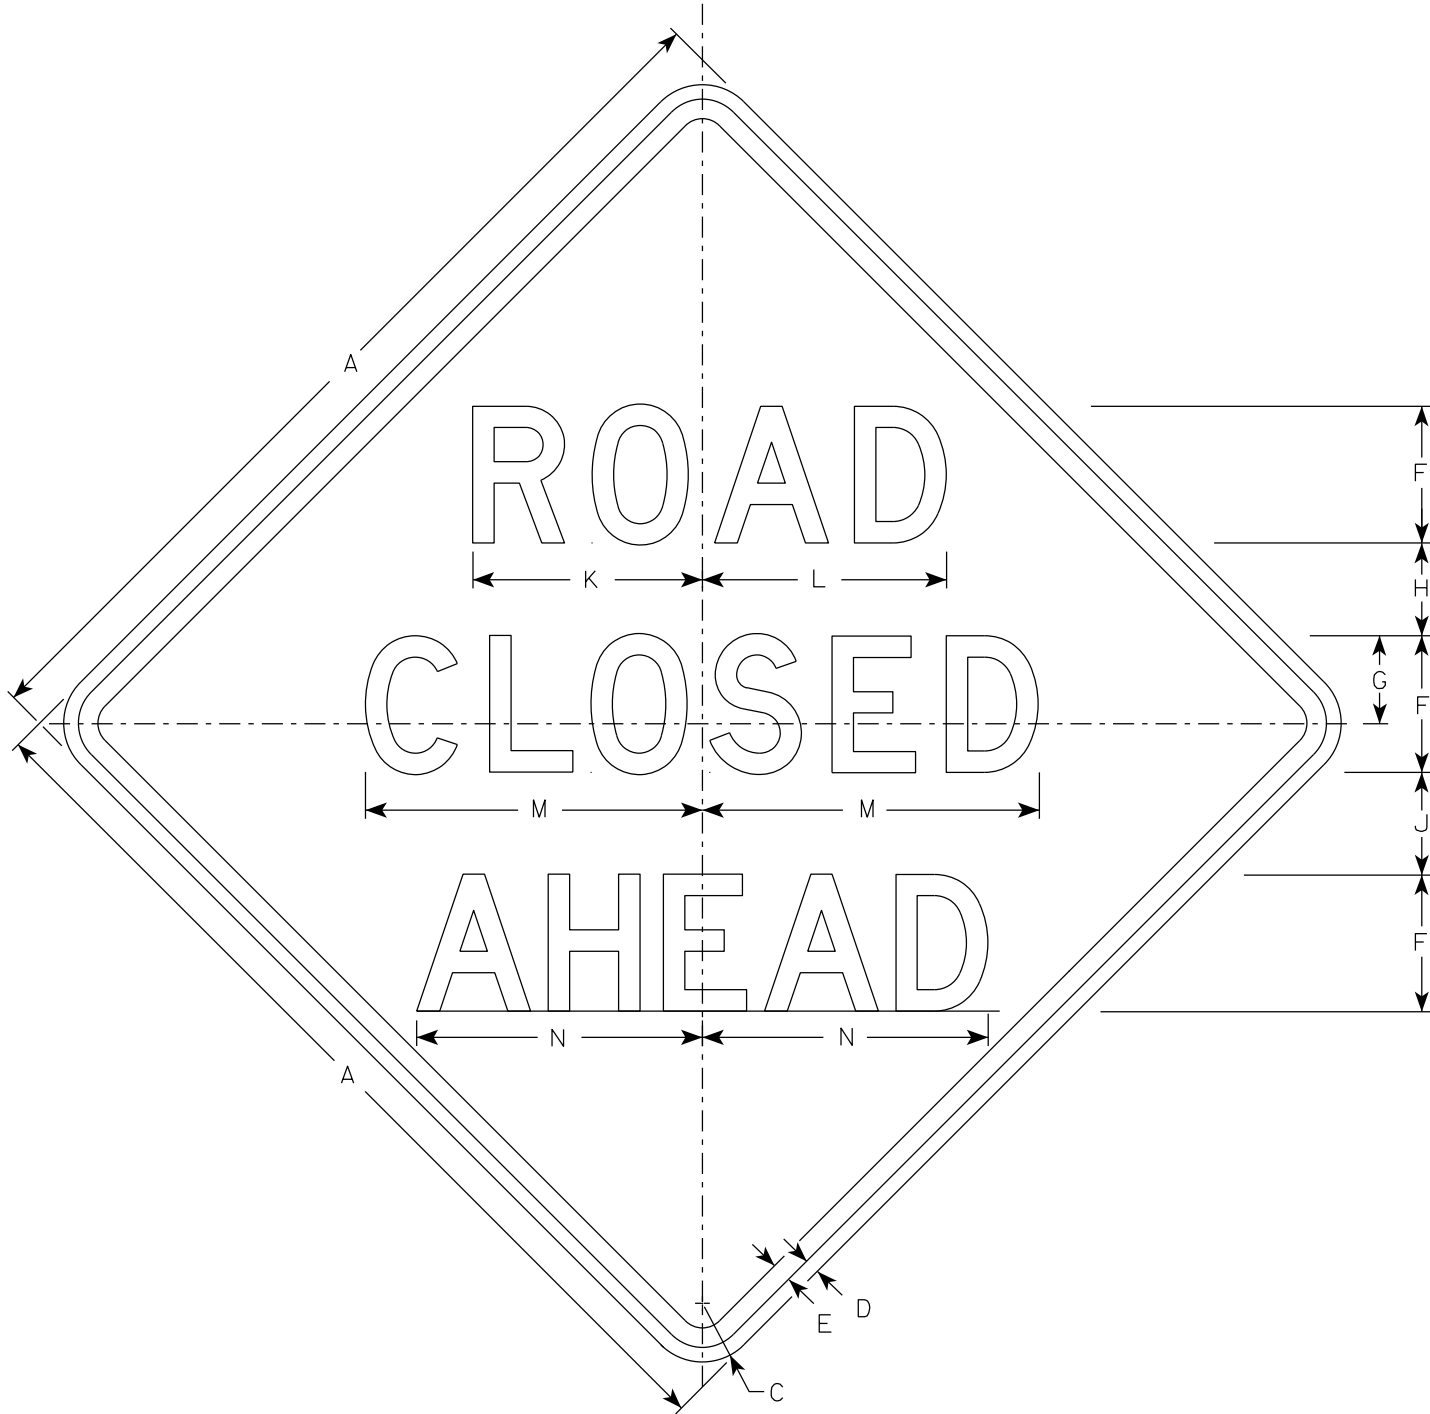


W20-3A

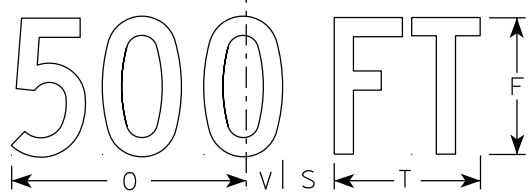


W20-3D

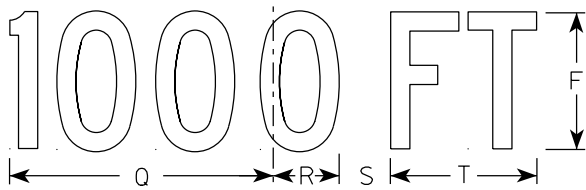


W20-3C

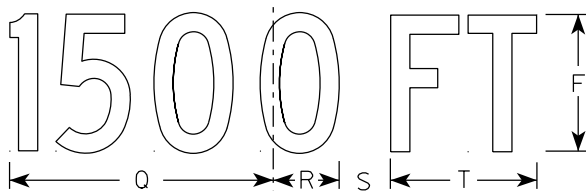

W20-3B

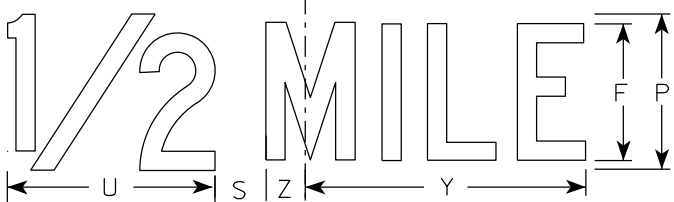

W20-3G

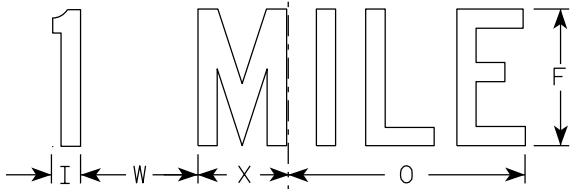

W20-3F

NOTES

1. Sign is Type II - Type F Reflective
2. Color:
Background - Orange
Message - Black
3. Message Series - see note 5
4. Corners may be square or rounded when base material is plywood but borders shall be rounded as shown. When base material is metal, the corners and borders shall be rounded.
5. Lines 1 and 2 are Series D.
Line 3 is Series D for AHEAD and Series C for all other distances.

SIZE	A	B	C	D	E	F	G	H	I	J	K	L	M	N	O	P	Q	R	S	T	U	v	W	X	Y	Z	Area sq. ft.
1	36		2 1/4	5/8	3/4	5	3 3/8	3 1/2	1 1/8	4	8 3/8	8 7/8	12 1/2	11	9	6	10 1/8	2 1/2	1 7/8	5 5/8	8	1 3/8	4 1/2	3 1/2	10 3/4	1 3/4	9.0
2S	48		3	3/4	1	7	4 1/2	4 3/4	1 1/2	5 1/4	11 3/4	12 1/2	17 1/4	14 5/8	12	8	13 1/2	3 3/8	2 5/8	7 1/2	10 5/8	1 7/8	6	4 5/8	14 3/8	2 3/8	16.0
2M	48		3	3/4	1	7	4 1/2	4 3/4	1 1/2	5 1/4	11 3/4	12 1/2	17 1/4	14 5/8	12	8	13 1/2	3 3/8	2 5/8	7 1/2	10 5/8	1 7/8	6	4 5/8	14 3/8	2 3/8	16.0
3	48		3	3/4	1	7	4 1/2	4 3/4	1 1/2	5 1/4	11 3/4	12 1/2	17 1/4	14 5/8	12	8	13 1/2	3 3/8	2 5/8	7 1/2	10 5/8	1 7/8	6	4 5/8	14 3/8	2 3/8	16.0
4	48		3	3/4	1	7	4 1/2	4 3/4	1 1/2	5 1/4	11 3/4	12 1/2	17 1/4	14 5/8	12	8	13 1/2	3 3/8	2 5/8	7 1/2	10 5/8	1 7/8	6	4 5/8	14 3/8	2 3/8	16.0
5	48		3	3/4	1	7	4 1/2	4 3/4	1 1/2	5 1/4	11 3/4	12 1/2	17 1/4	14 5/8	12	8	13 1/2	3 3/8	2 5/8	7 1/2	10 5/8	1 7/8	6	4 5/8	14 3/8	2 3/8	16.0

STANDARD SIGN
W20-3A, B, C, D, F & G

WISCONSIN DEPT OF TRANSPORTATION

APPROVED *Matthew R. Rauch*
for State Traffic Engineer

DATE 1/10/2024 PLATE NO. W20-3.8

DIVISION 1 - CTH A - CTH J CENTER											
STATION	REAL STATION	DISTANCE	AREA (SF)			INCREMENTAL VOL (CY) (UNADJUSTED)			CUMULATIVE VOL (CY)		
			CUT	SALVAGED/UNUSABLE PAVEMENT MATERIAL	FILL	CUT	SALVAGED/UNUSABLE PAVEMENT MATERIAL	FILL	CUT	EXPANDED FILL	MASS ORDINATE
						NOTE 1	NOTE 2	NOTE 3	NOTE 1	1.15	NOTE 4
01+00	100.00	0.00	51.99	10.12	105.72	0	0	0	0	0	0
01+25	125.00	25.00	59.40	10.62	20.65	52	10	59	52	68	-26
01+50	150.00	25.00	70.21	13.55	21.53	60	11	20	112	91	0
01+75	175.00	25.00	69.24	31.54	17.52	65	21	18	177	112	23
02+00	200.00	25.00	79.57	33.53	18.48	69	30	17	246	131	43
02+25	225.00	25.00	52.49	17.68	19.90	61	24	18	307	152	59
02+50	250.00	25.00	58.61	16.04	29.10	51	16	23	358	178	68
02+75	275.00	25.00	125.96	15.72	18.00	85	15	22	443	204	112
03+00	300.00	25.00	126.41	15.93	28.18	117	15	21	560	228	190
03+07.124	307.12	7.12	99.19	18.41	35.66	30	5	8	590	237	206
03+25	325.00	17.88	140.89	21.40	16.00	79	13	17	669	256	253
03+50	350.00	25.00	121.11	10.15	33.26	121	15	23	790	283	332

Notes:	
1 - CUT	CUT INCLUDES SALVAGED/UNUSABLE PAVEMENT MATERIAL
2 - SALVAGED/UNUSABLE PAVEMENT MATERIAL	THIS DOES NOT SHOW UP IN CROSS SECTIONS
3 - FILL	DOES NOT INCLUDE UNUSABLE PAVEMENT EXC VOLUME
4 - MASS ORDINATE	EBS TO BE BACKFILLED WITH BASE AGGREGATE DENSE 3-INCH: [(CUT - SALVAGED PAVT - EXPANDED EBS) - ((FILL) * FILL FACTOR)]

DIVISION 1 - CTH A EB INSIDE APPROACH

STATION	DISTANCE	AREA (SF)			INCREMENTAL VOL (CY) (UNADJUSTED)			CUMULATIVE VOL (CY)		
		CUT	SALVAGED/UNUSABLE PAVEMENT MATERIAL	FILL	CUT	SALVAGED/UNUSABLE PAVEMENT MATERIAL	FILL	CUT	EXPANDED FILL	MASS ORDNATE
					NOTE 1	NOTE 2	NOTE 3	NOTE 1	1.15	NOTE 4
1127+85.336	0.00	112.41	10.00	0.04	0	0	0	0	0	0
1128+00	14.66	115.08	10.00	0.03	62	5	0	62	0	57
1128+50	50.00	137.93	10.00	0.00	234	19	0	296	0	272
1128+72.495	22.49	133.56	10.00	2.26	113	8	1	409	1	376
1129+00	27.51	182.55	10.00	0.00	161	10	1	570	2	526
1129+50	50.00	189.31	10.00	0.00	344	19	0	914	2	851
1130+00	50.00	167.57	10.00	2.54	330	19	2	1,244	5	1,159
1130+50	50.00	154.55	10.00	96.95	298	19	92	1,542	110	1,333
1130+74.809	24.81	131.34	10.00	130.15	131	9	104	1,673	230	1,335
1131+00	25.19	141.32	10.00	136.12	127	9	124	1,800	373	1,310
1131+50	50.00	149.18	10.00	85.58	269	19	205	2,069	608	1,325
1131+93.046	43.05	166.03	10.00	48.45	251	16	107	2,320	731	1,437
1132+00	6.95	182.91	10.00	43.89	45	3	12	2,365	745	1,465
1132+50	50.00	199.18	10.00	16.42	354	19	56	2,719	810	1,735
1133+00	50.00	234.39	10.00	0.77	401	19	16	3,120	828	2,099
1133+29.391	29.39	229.45	10.00	7.37	252	11	4	3,372	833	2,335
1133+50	20.61	302.62	10.00	2.61	203	8	4	3,575	837	2,526
1134+00	50.00	268.18	10.00	9.57	529	19	11	4,104	850	3,023
1134+26.2	26.20	422.48	10.00	17.70	335	10	13	4,439	865	3,333

DIVISION 1 - CTH A EB INSIDE EXIT

STATION	DISTANCE	AREA (SF)			INCREMENTAL VOL (CY) (UNADJUSTED)			CUMULATIVE VOL (CY)		
		CUT	SALVAGED/UNUSABLE PAVEMENT MATERIAL	FILL	CUT	SALVAGED/UNUSABLE PAVEMENT MATERIAL	FILL	CUT	EXPANDED FILL	MASS ORDNATE
					NOTE 1	NOTE 2	NOTE 3	NOTE 1	1.15	NOTE 4
1135+39.248	0.00	309.20	10.00	40.14	0	0	0	0	0	0
1135+50	10.75	484.64	10.00	18.79	158	4	12	158	14	140
1136+00	50.00	253.55	10.00	1.93	684	19	19	842	36	783
1136+50	50.00	367.69	10.00	0.00	575	19	2	1,417	38	1,337
1137+00	50.00	446.31	10.00	0.00	754	19	0	2,171	38	2,072
1137+50	50.00	469.69	10.00	0.00	848	19	0	3,019	38	2,901
1138+00	50.00	437.58	10.00	0.00	840	19	0	3,859	38	3,722
1138+50	50.00	397.29	10.00	0.00	773	19	0	4,632	38	4,476
1139+00	50.00	377.54	10.00	0.00	717	19	0	5,349	38	5,174
1139+50	50.00	275.98	10.00	0.00	605	19	0	5,954	38	5,760
1140+00	50.00	242.90	10.00	7.98	480	19	7	6,434	46	6,213
1140+50	50.00	227.89	10.00	22.22	436	19	28	6,870	78	6,598
1141+00	50.00	140.80	10.00	59.22	341	19	75	7,211	164	6,834
1141+50	50.00	117.56	10.00	13.80	239	19	68	7,450	243	6,975
1141+75	25.00	113.26	10.00	71.20	107	9	39	7,557	288	7,029
1142+50	75.00	45.85	10.00	24.44	221	28	133	7,778	440	7,069
1142+57.637	7.64	46.28	10.00	22.89	13	3	7	7,791	449	7,071
1142+82.695	25.06	47.87	10.00	21.01	44	9	20	7,835	472	7,083
1142+89.223	6.53	49.28	10.00	20.81	12	2	5	7,847	477	7,087
1143+00	10.78	51.68	10.00	20.16	20	4	8	7,867	486	7,094
1143+07.753	7.75	53.50	10.00	19.10	15	3	6	7,882	493	7,099
1143+14.13	6.38	53.76	10.00	16.98	13	2	4	7,895	498	7,105
1143+39.038	24.91	55.63	10.00	14.98	50	9	15	7,945	515	7,129
1143+50	10.96	53.95	10.00	12.99	22	4	6	7,967	522	7,140
1144+00	50.00	25.29	10.00	3.40	73	19	15	8,040	539	7,177
1144+50	50.00	22.98	10.00	0.38	45	19	3	8,085	543	7,199
1145+00	50.00	20.82	10.00	0.00	41	19	0	8,126	543	7,221
1145+08.313	8.31	18.87	10.00	0.00	6	3	0	8,132	543	7,224

Notes:	
1 - CUT	CUT INCLUDES SALVAGED/UNUSABLE PAVEMENT MATERIAL
2 - SALVAGED/UNUSABLE PAVEMENT MATERIAL	THIS DOES NOT SHOW UP IN CROSS SECTIONS
3 - FILL	DOES NOT INCLUDE UNUSABLE PAVEMENT EXC VOLUME
4 - MASS ORDNATE	EBS TO BE BACKFILLED WITH BASE AGGREGATE DENSE 3-INCH: [(CUT - SALVAGED PAVT - EXPANDED EBS) - ((FILL) * FILL FACTOR)]


DIVISION 1 - CTH J NB INSIDE APPROACH


STATION	DISTANCE	AREA (SF)			INCREMENTAL VOL (CY) (UNADJUSTED)			CUMULATIVE VOL (CY)		
		CUT	SALVAGED/UNUSABLE PAVEMENT MATERIAL	FILL	CUT	SALVAGED/UNUSABLE PAVEMENT MATERIAL	FILL	CUT	EXPANDED FILL	MASS ORDNATE
					NOTE 1	NOTE 2	NOTE 3	NOTE 1	1.15	NOTE 4
1123+50.47	0.00	137.33	11.25	9.11	0	0	0	0	0	0
1124+00	49.53	161.37	11.25	15.67	274	21	23	274	26	227
1124+50	50.00	190.02	11.25	15.13	325	21	29	599	60	497
1125+00	50.00	219.40	11.25	8.70	379	21	22	978	85	830
1125+50	50.00	244.94	11.25	9.94	430	21	17	1,408	105	1,219
1126+00	50.00	198.48	11.25	16.47	411	21	24	1,819	132	1,582
1126+50	50.00	183.13	11.25	26.33	353	21	40	2,172	178	1,868
1127+00	50.00	146.31	11.25	28.38	305	21	51	2,477	237	2,093
1127+50	50.00	113.44	11.25	60.83	241	21	83	2,718	332	2,218
1128+00	50.00	94.85	11.25	157.19	193	21	202	2,911	565	2,157
1128+05.234	5.23	107.90	11.25	179.22	20	2	33	2,931	603	2,137


DIVISION 1 - CTH J NB INSIDE EXIT


STATION	DISTANCE	AREA (SF)			INCREMENTAL VOL (CY) (UNADJUSTED)			CUMULATIVE VOL (CY)		
		CUT	SALVAGED/UNUSABLE PAVEMENT MATERIAL	FILL	CUT	SALVAGED/UNUSABLE PAVEMENT MATERIAL	FILL	CUT	EXPANDED FILL	MASS ORDNATE
					NOTE 1	NOTE 2	NOTE 3	NOTE 1	1.15	NOTE 4
119+00	0.00	409.63	5.63	6.71	0	0	0	0	0	0
119+50	50.00	542.76	5.63	31.42	882	10	35	882	40	832
120+00	50.00	205.86	5.63	51.37	693	10	77	1,575	129	1,426
120+50	50.00	128.55	5.63	6.16	310	10	53	1,885	190	1,665
121+00	50.00	132.31	5.63	15.04	242	10	20	2,127	213	1,874
121+50	50.00	124.23	5.63	23.22	238	10	35	2,365	253	2,062
121+72.616	22.62	120.27	5.63	20.93	102	5	18	2,467	274	2,138
121+97.363	24.75	119.73	5.63	17.86	110	5	18	2,577	294	2,223
122+00	2.64	120.16	5.63	17.39	12	1	2	2,589	297	2,231
122+22.345	22.35	123.82	5.63	14.32	101	5	13	2,690	312	2,312
122+50	27.65	123.14	6.88	9.99	126	6	12	2,816	325	2,419
123+00	50.00	122.06	6.88	15.15	227	13	23	3,043	352	2,606
123+50	50.00	124.20	5.63	0.94	228	12	15	3,271	369	2,805
123+62.388	12.39	123.83	5.63	1.12	57	3	0	3,328	369	2,859

Notes:	
1 - CUT	CUT INCLUDES SALVAGED/UNUSABLE PAVEMENT MATERIAL
2 - SALVAGED/UNUSABLE PAVEMENT MATERIAL	THIS DOES NOT SHOW UP IN CROSS SECTIONS
3 - FILL	DOES NOT INCLUDE UNUSABLE PAVEMENT EXC VOLUME
4 - MASS ORDNATE	EBS TO BE BACKFILLED WITH BASE AGGREGATE DENSE 3-INCH: [(CUT - SALVAGED PAVT - EXPANDED EBS) - ((FILL) * FILL FACTOR)]

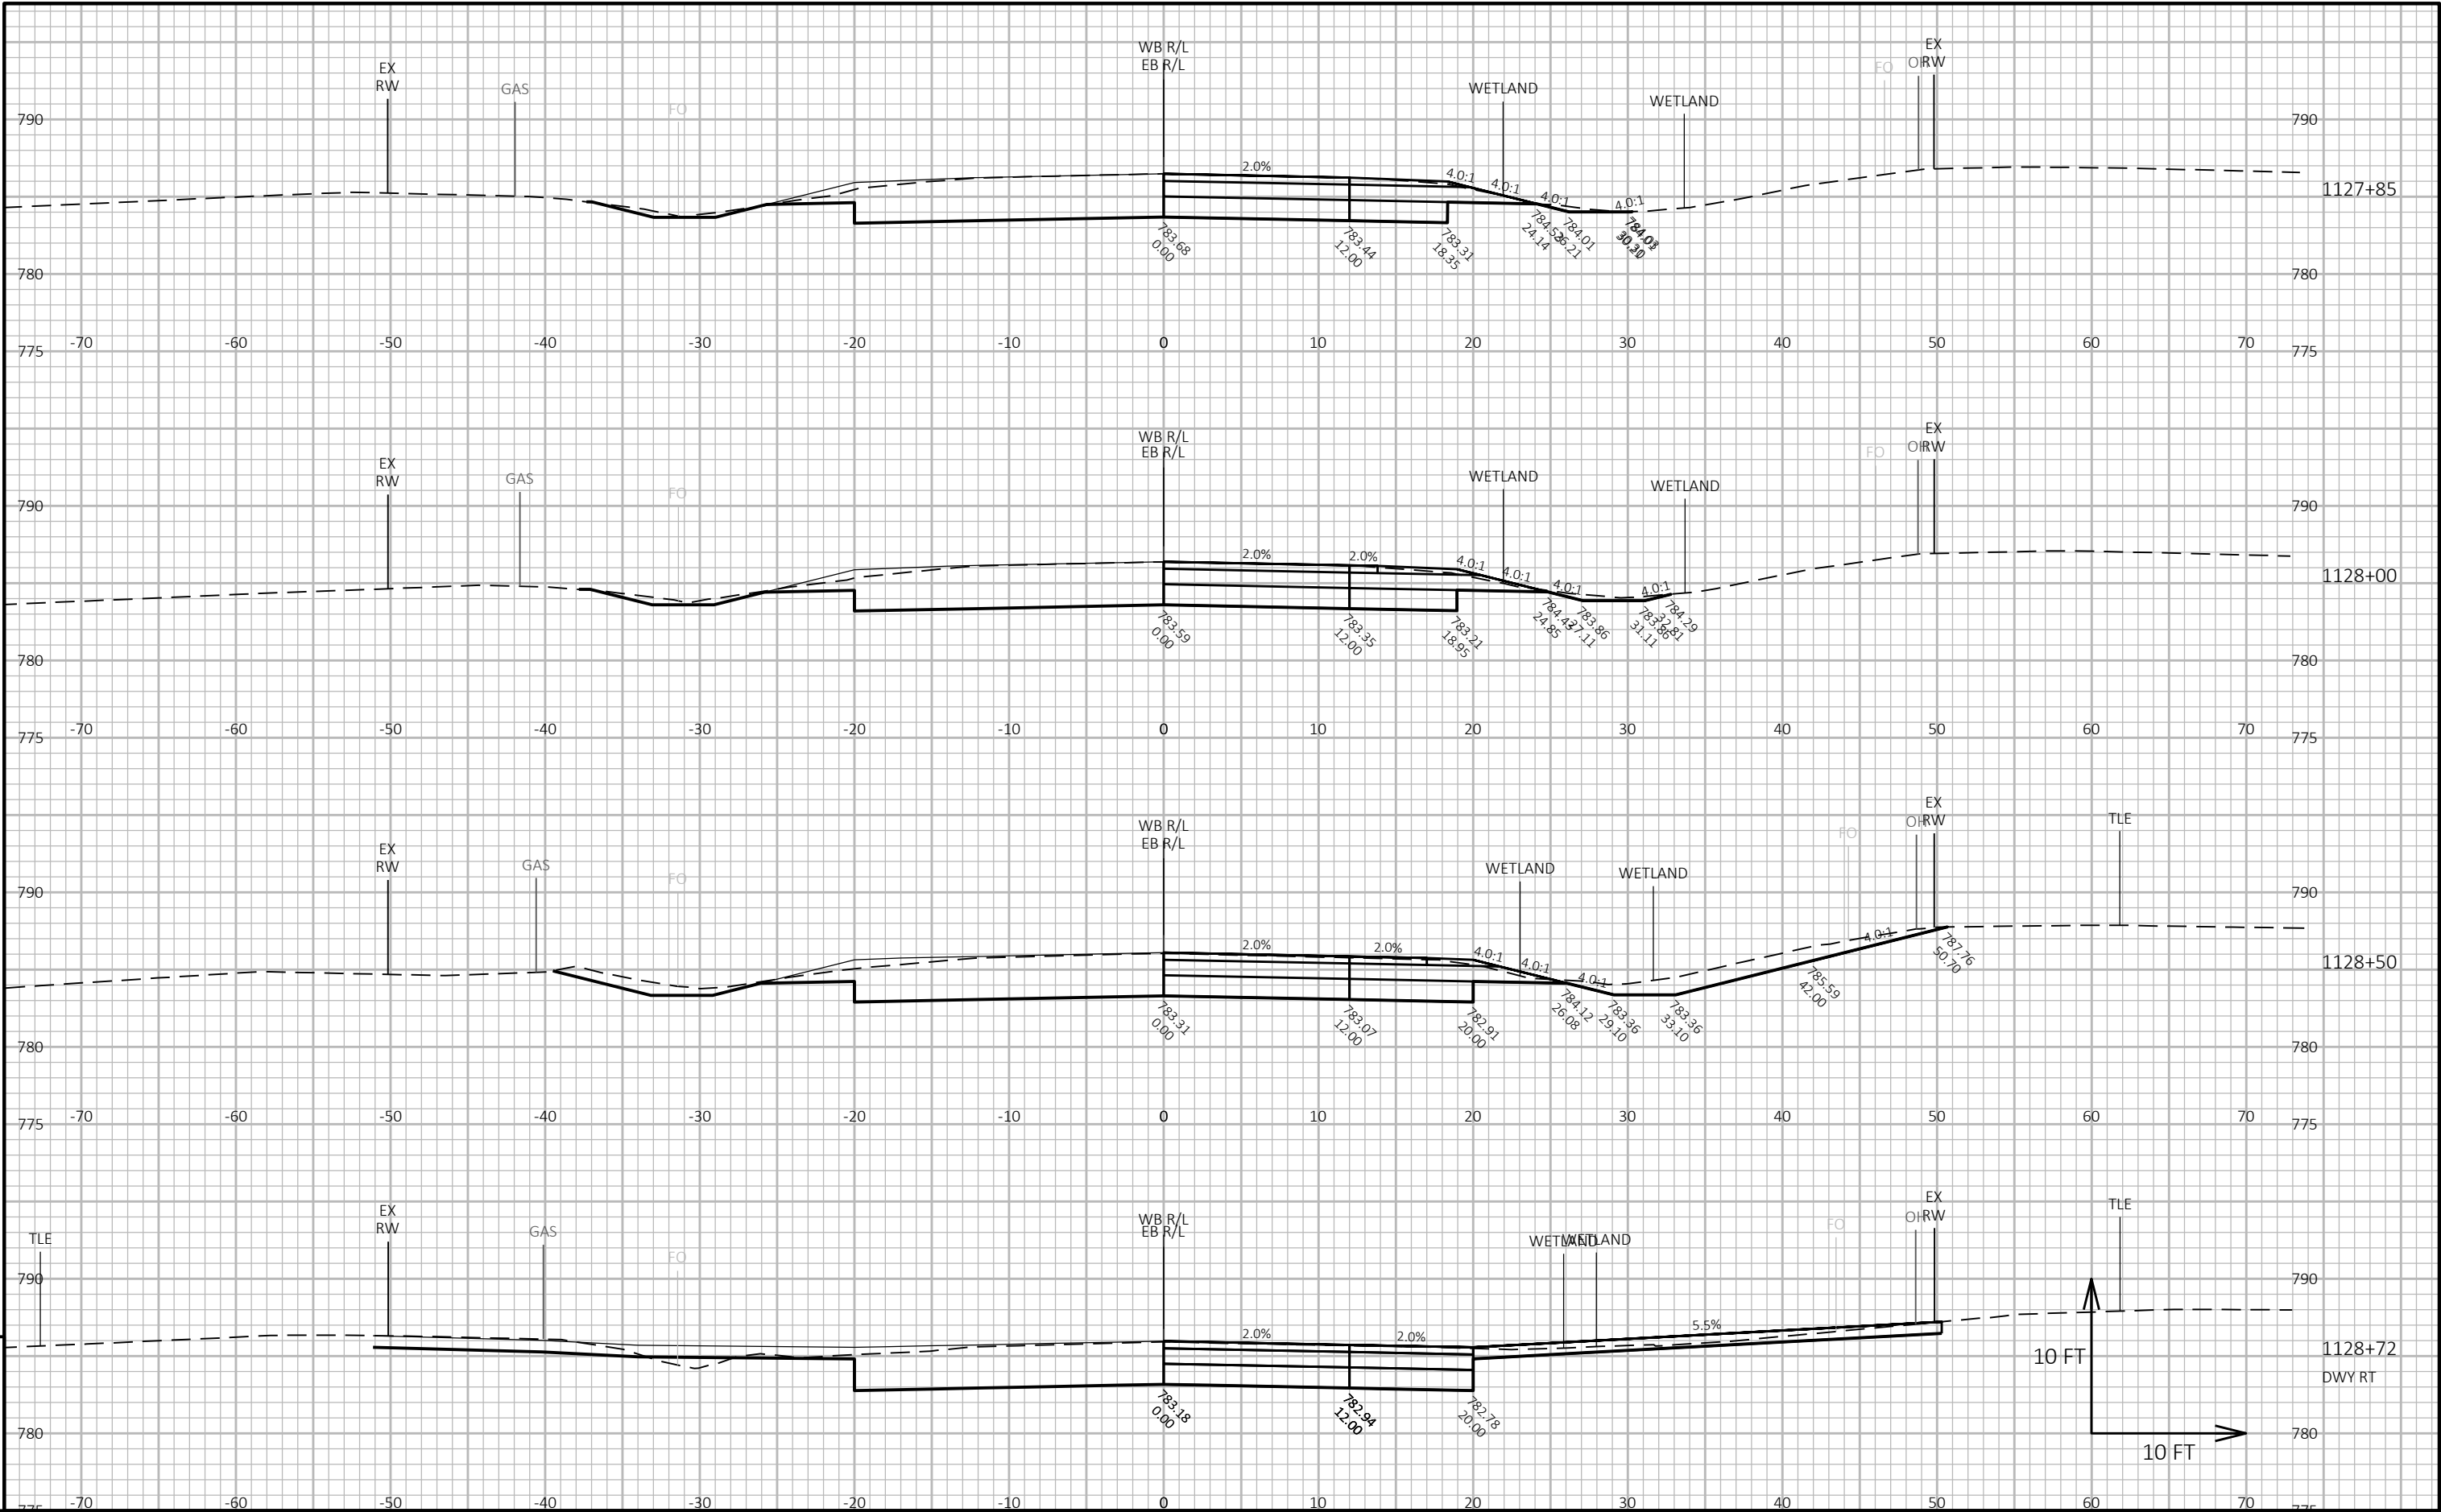

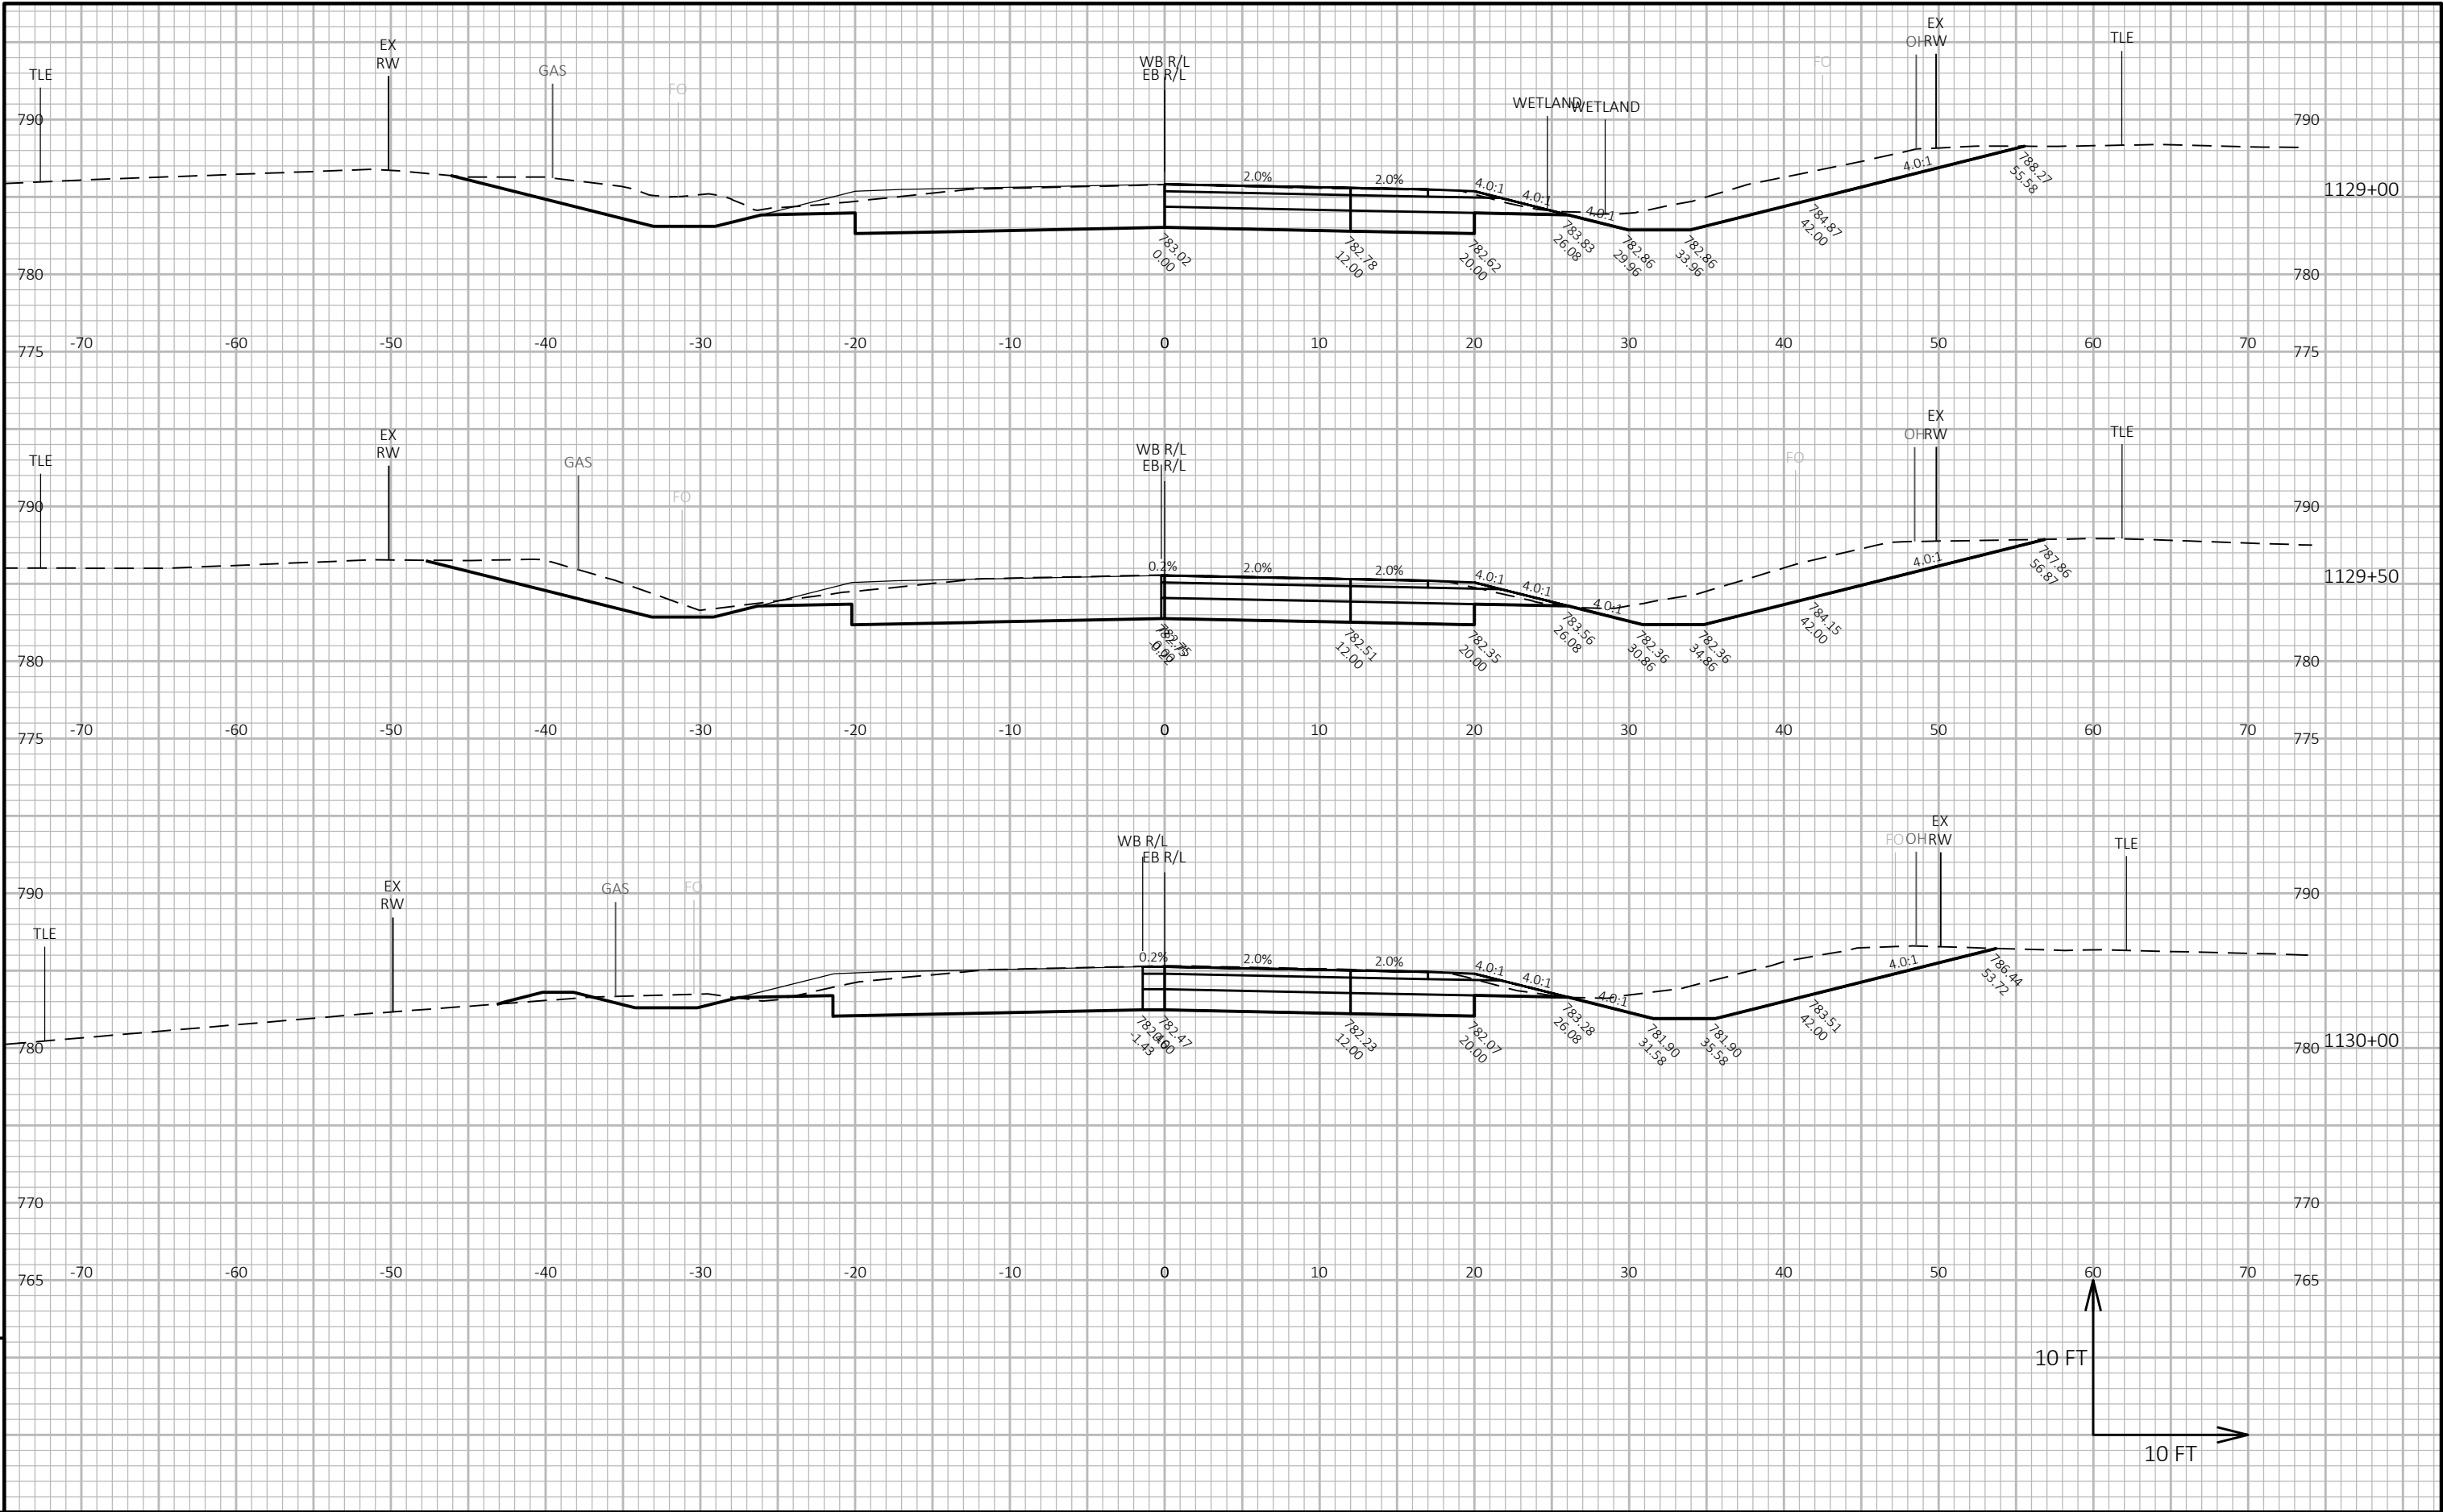

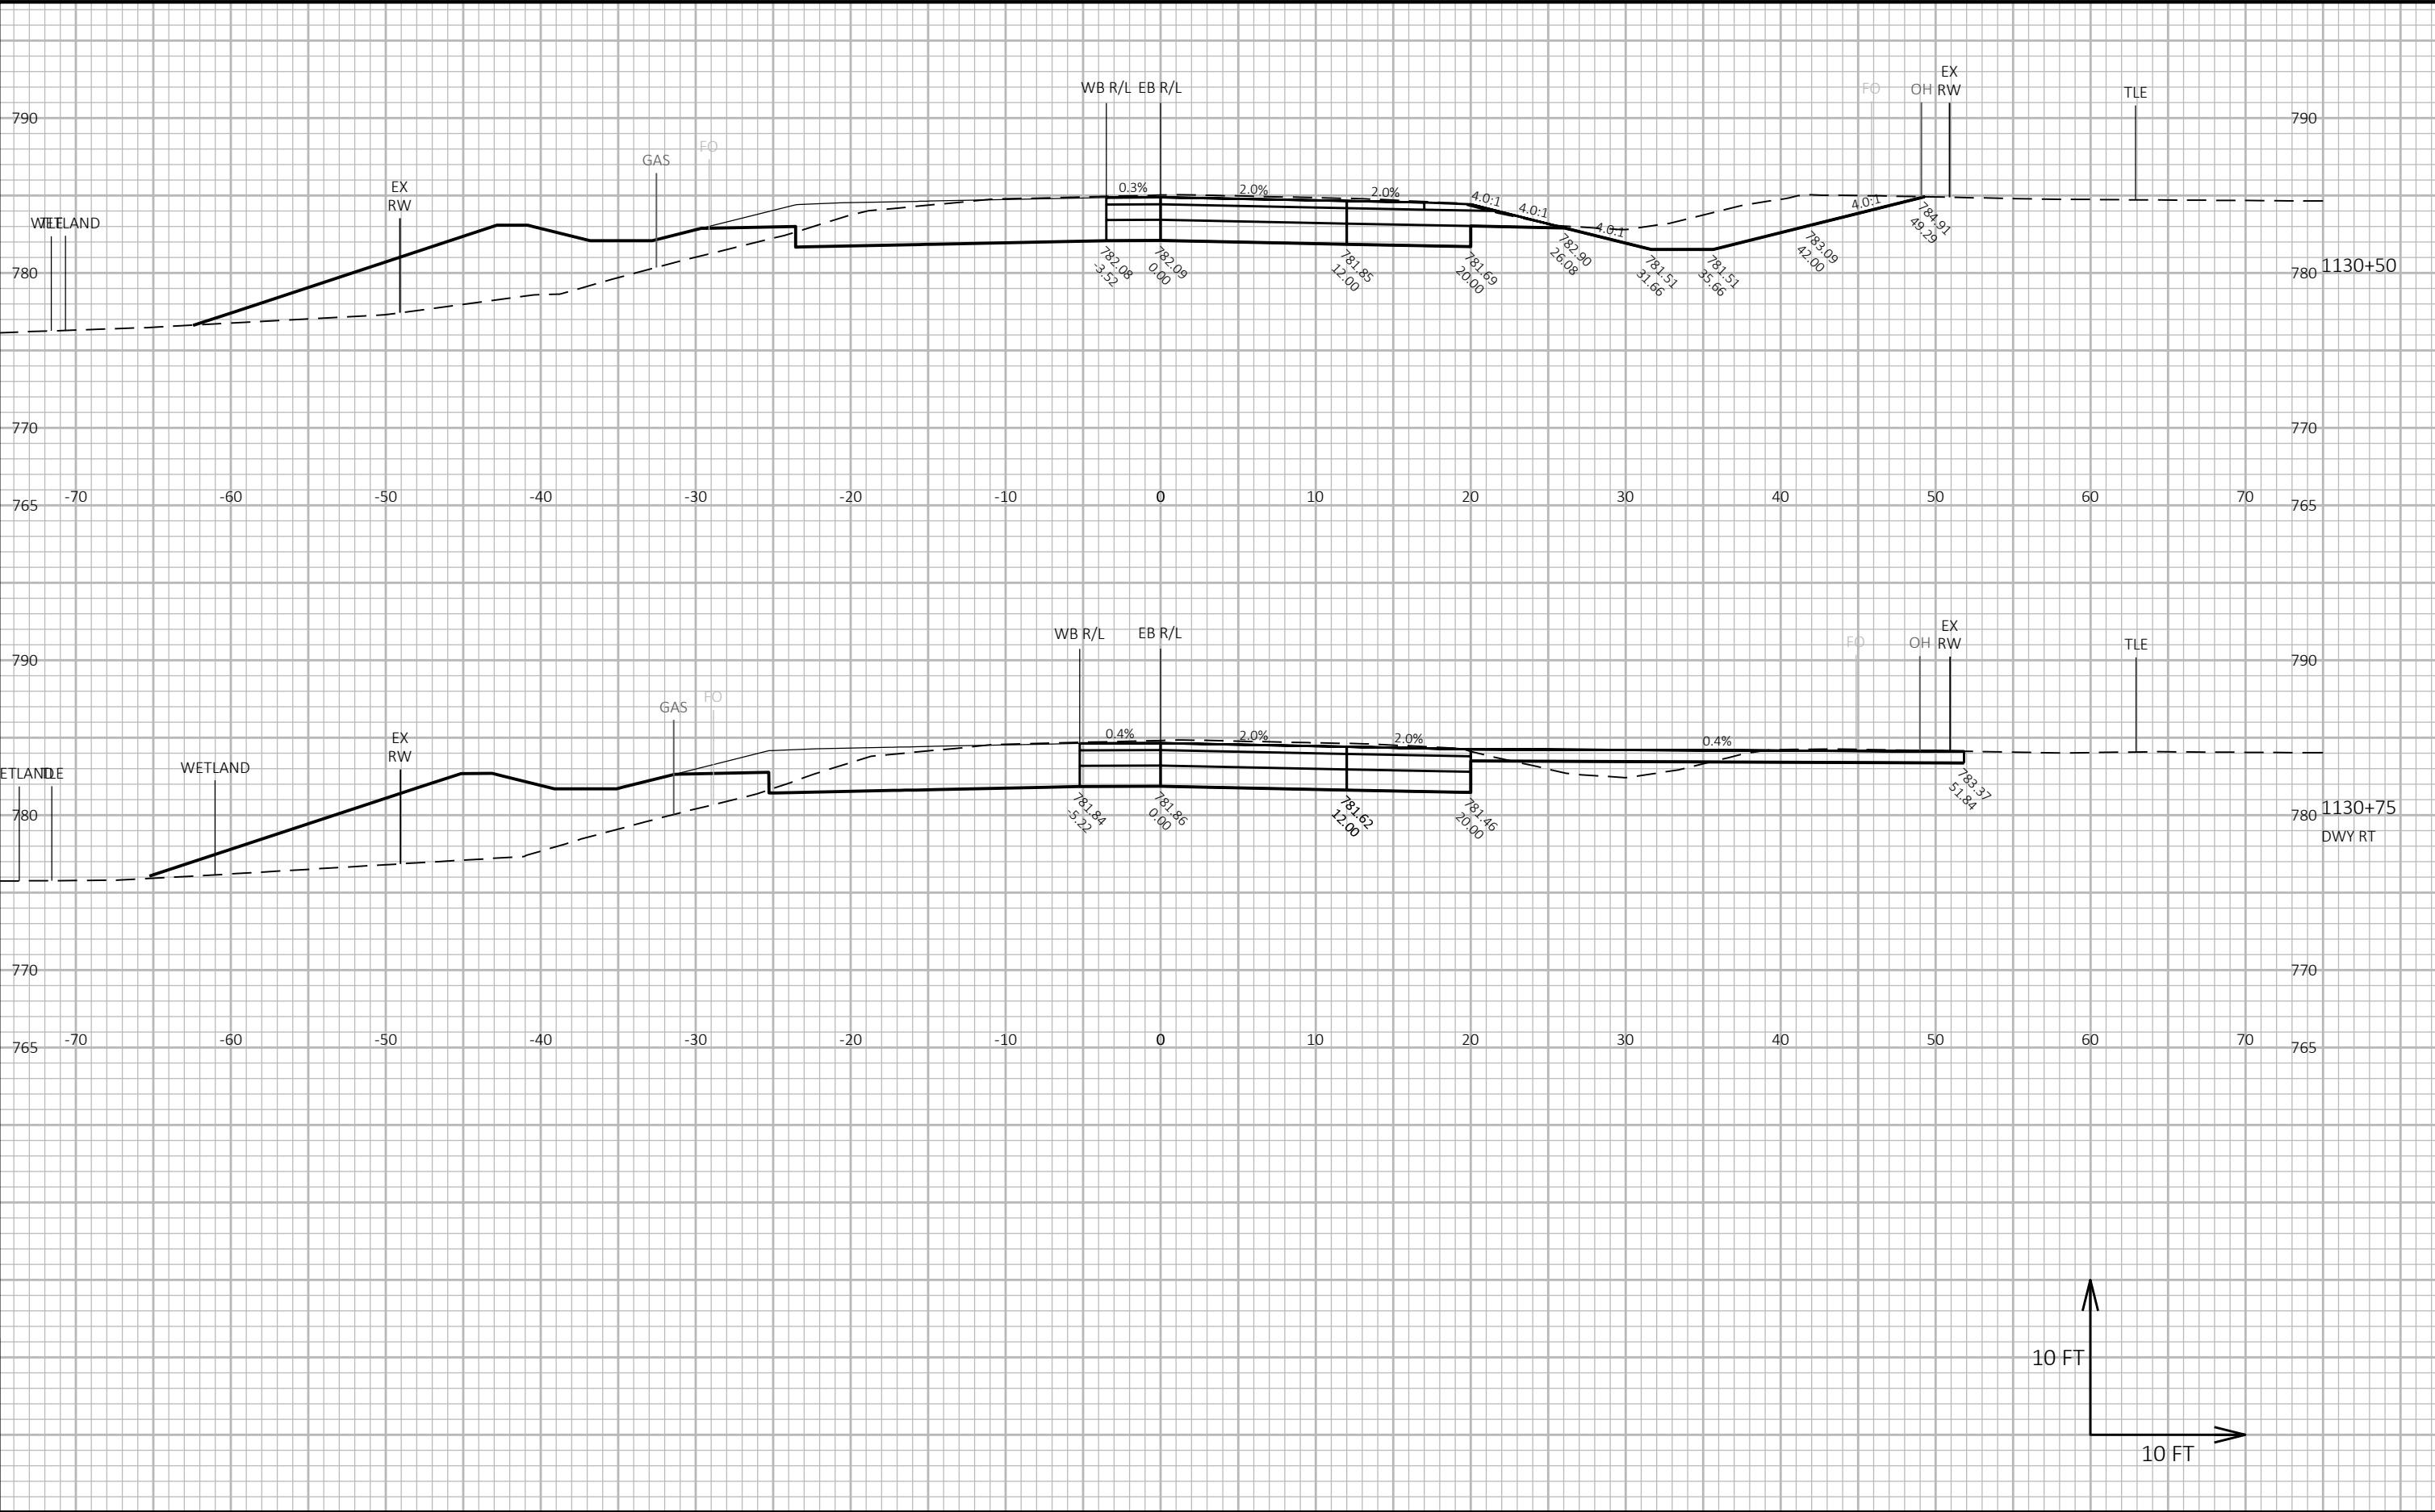


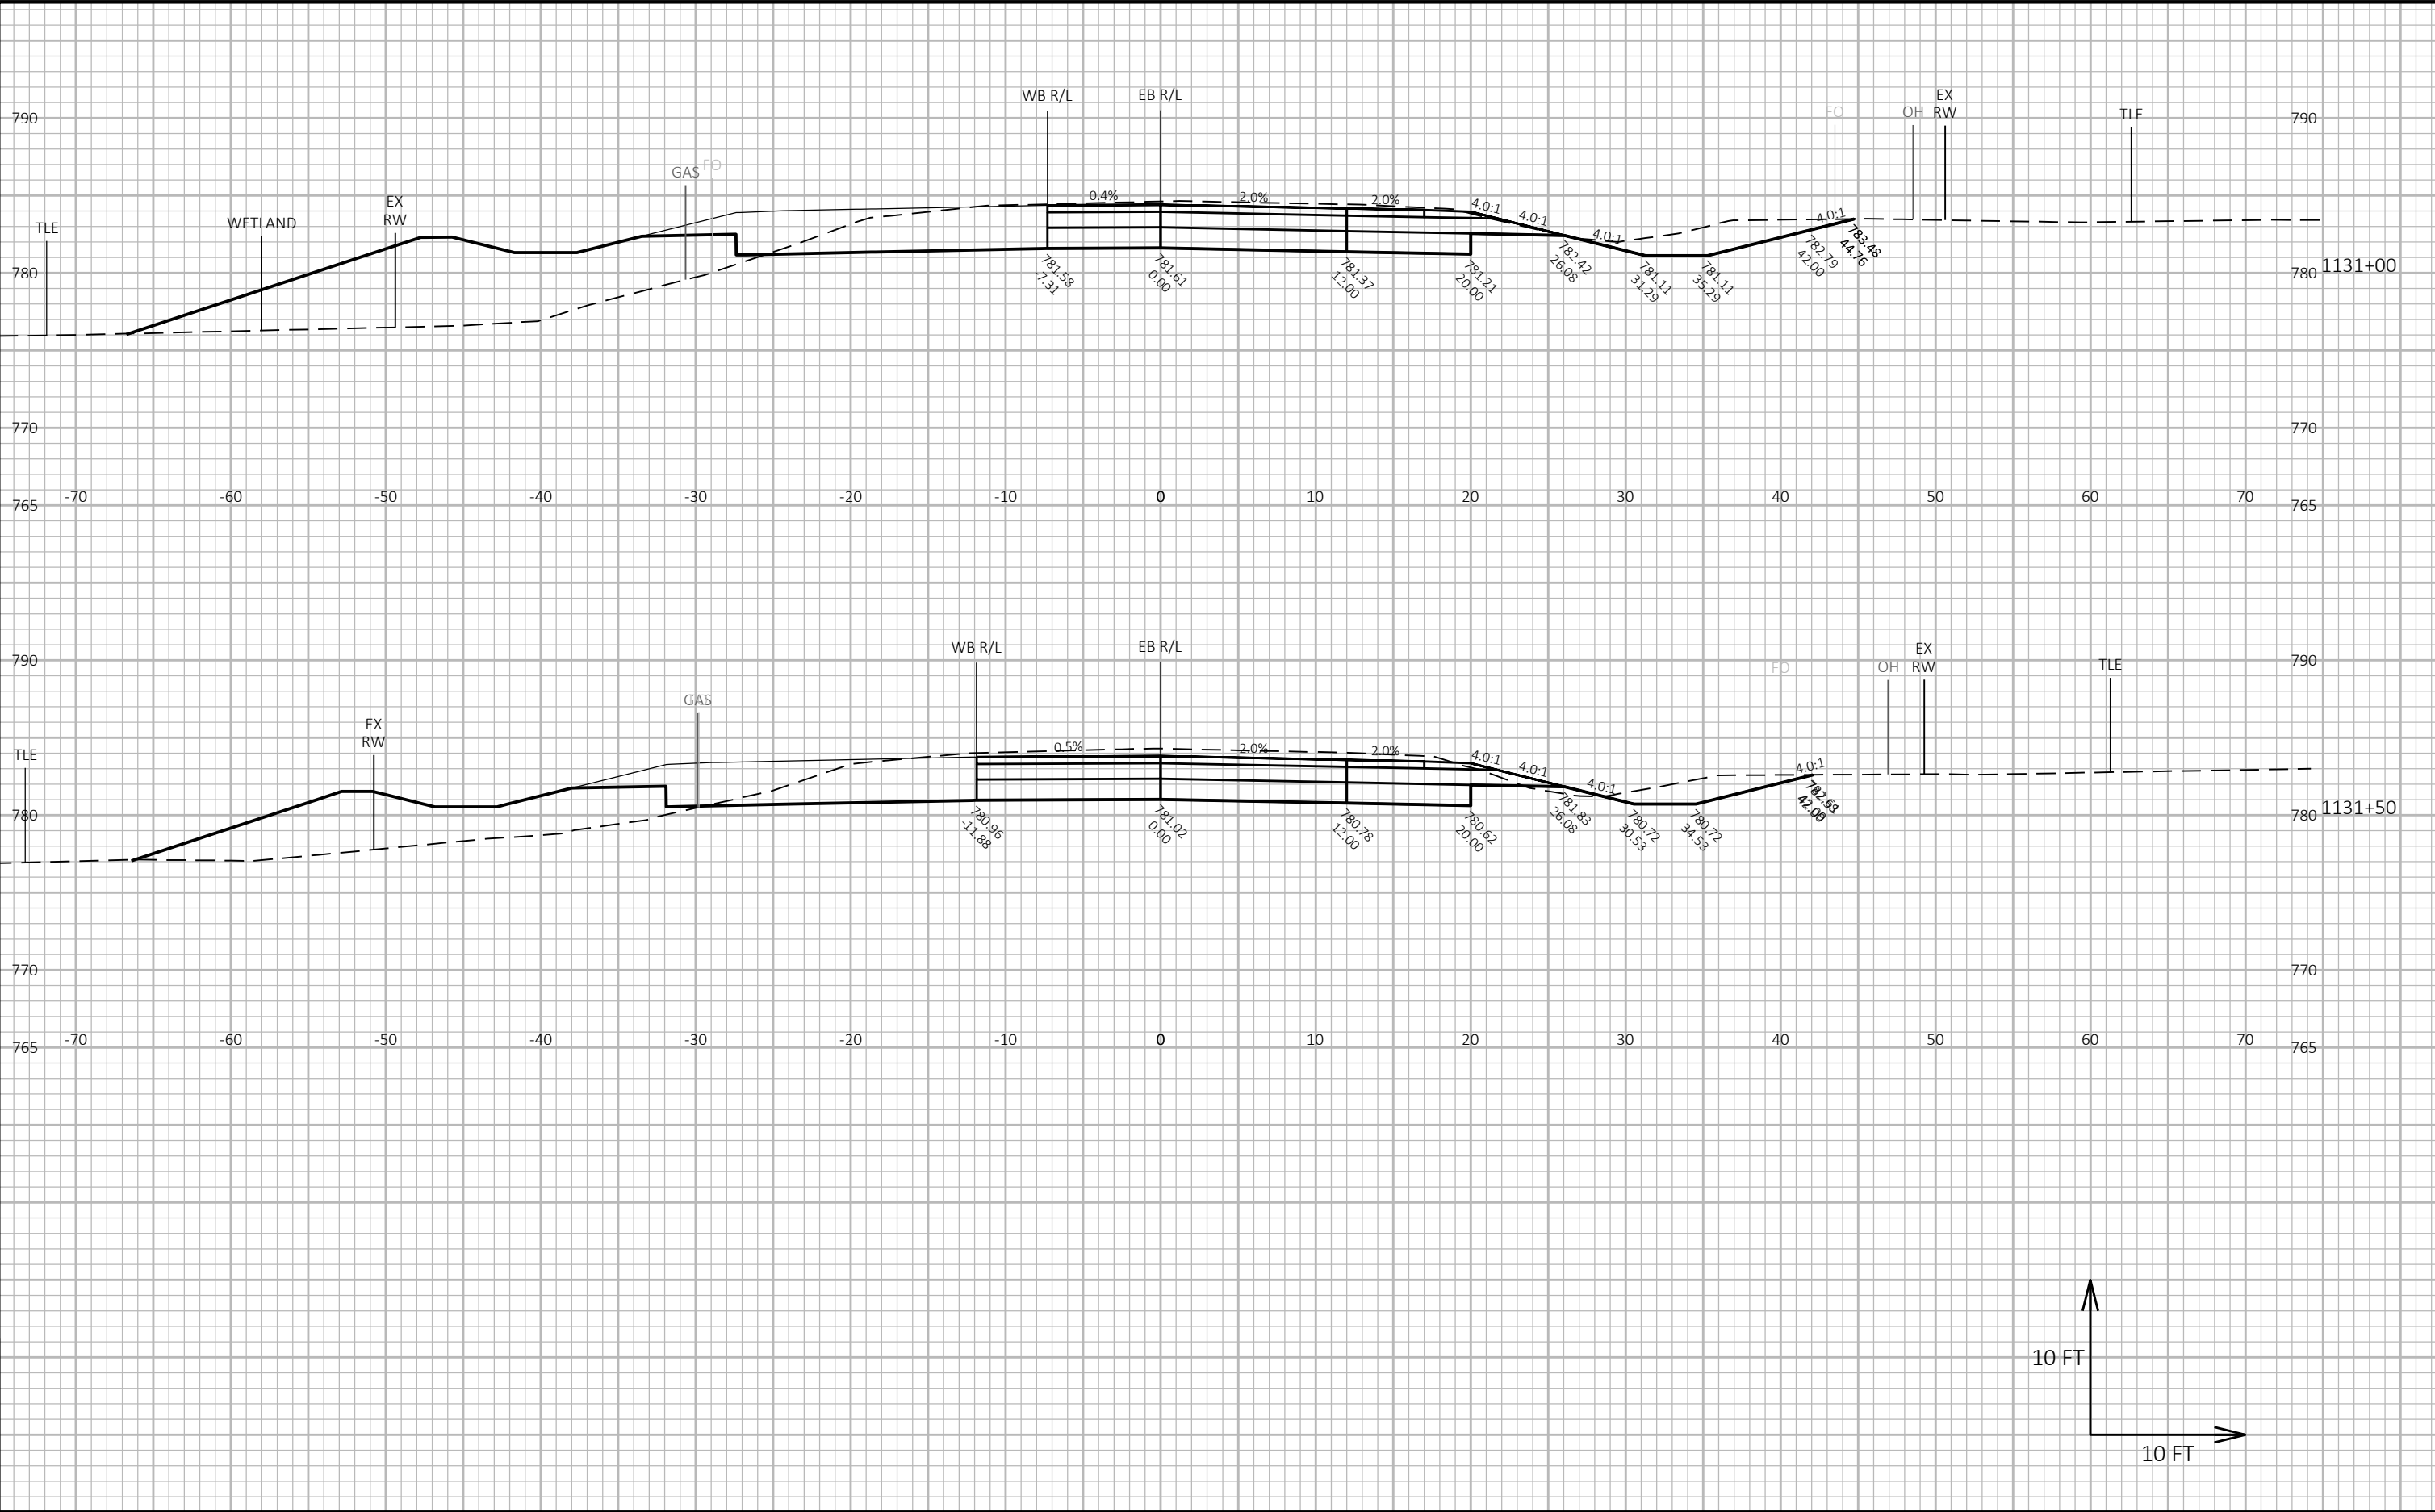

9


9


PROJECT NO: 2814-03-70	HWY: CTH A	COUNTY: RACINE	CROSS SECTIONS: CTH A EASTBOUND APPROACH	SHEET E
------------------------	------------	----------------	--	---------

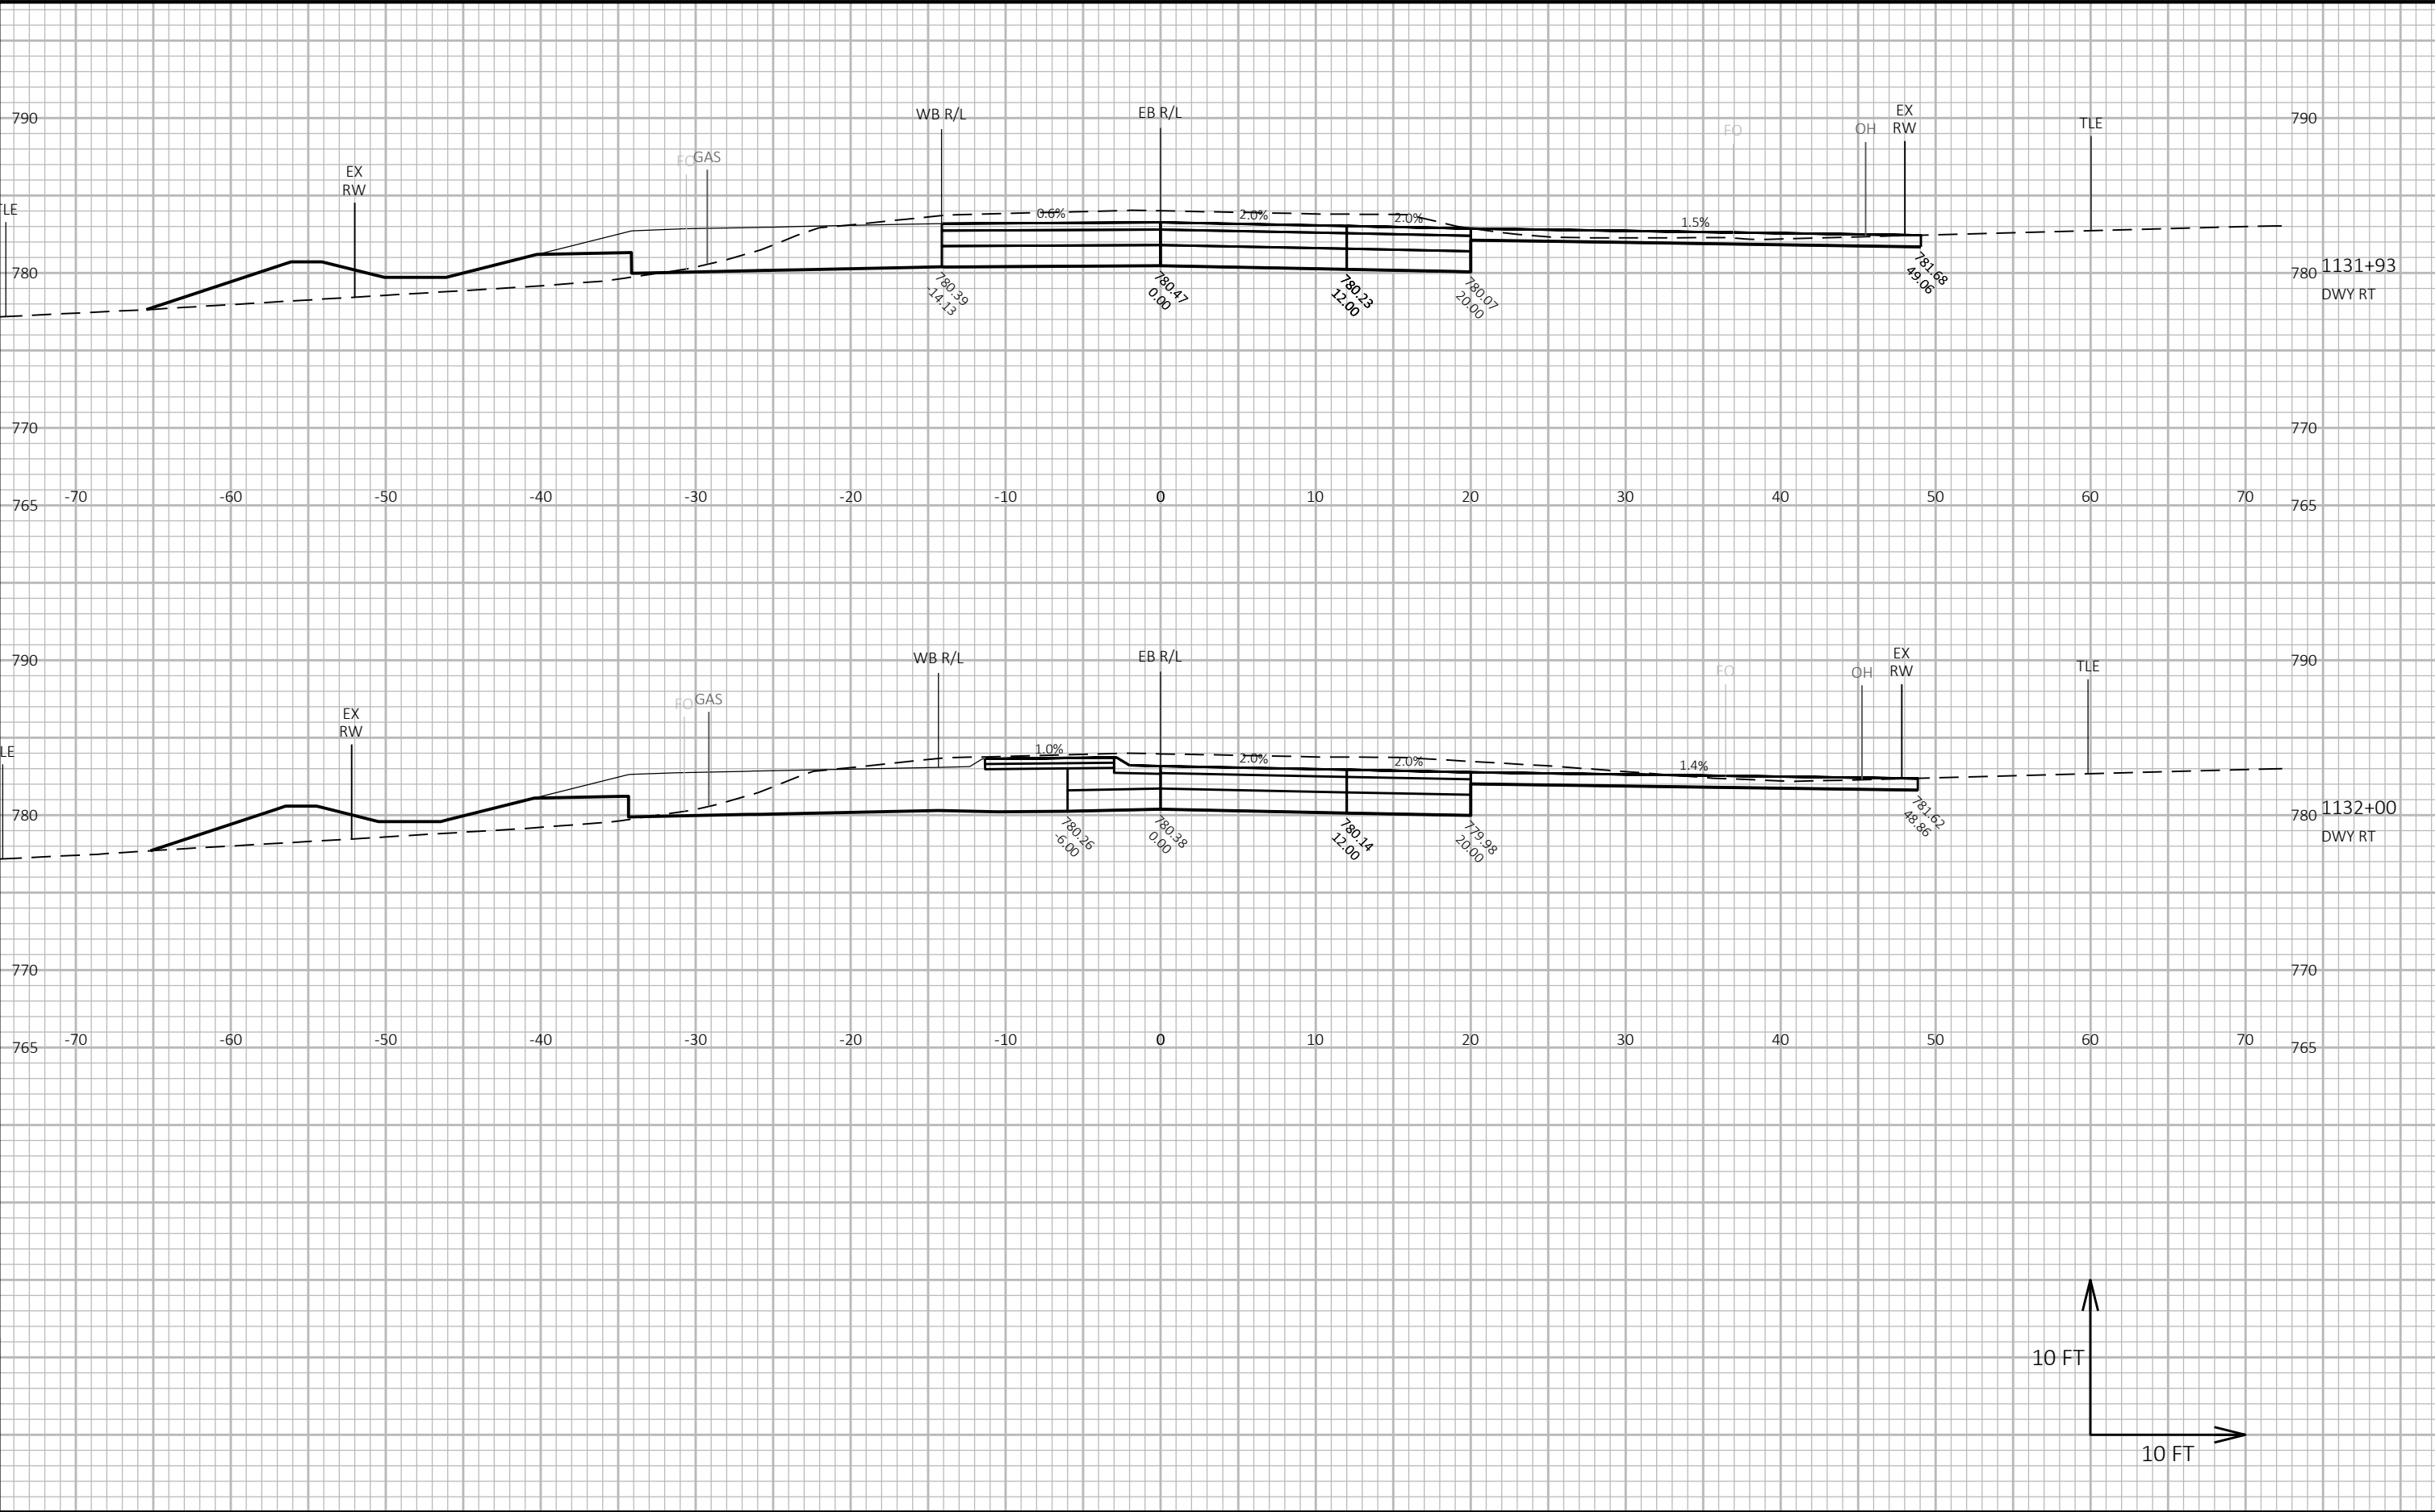



9


9

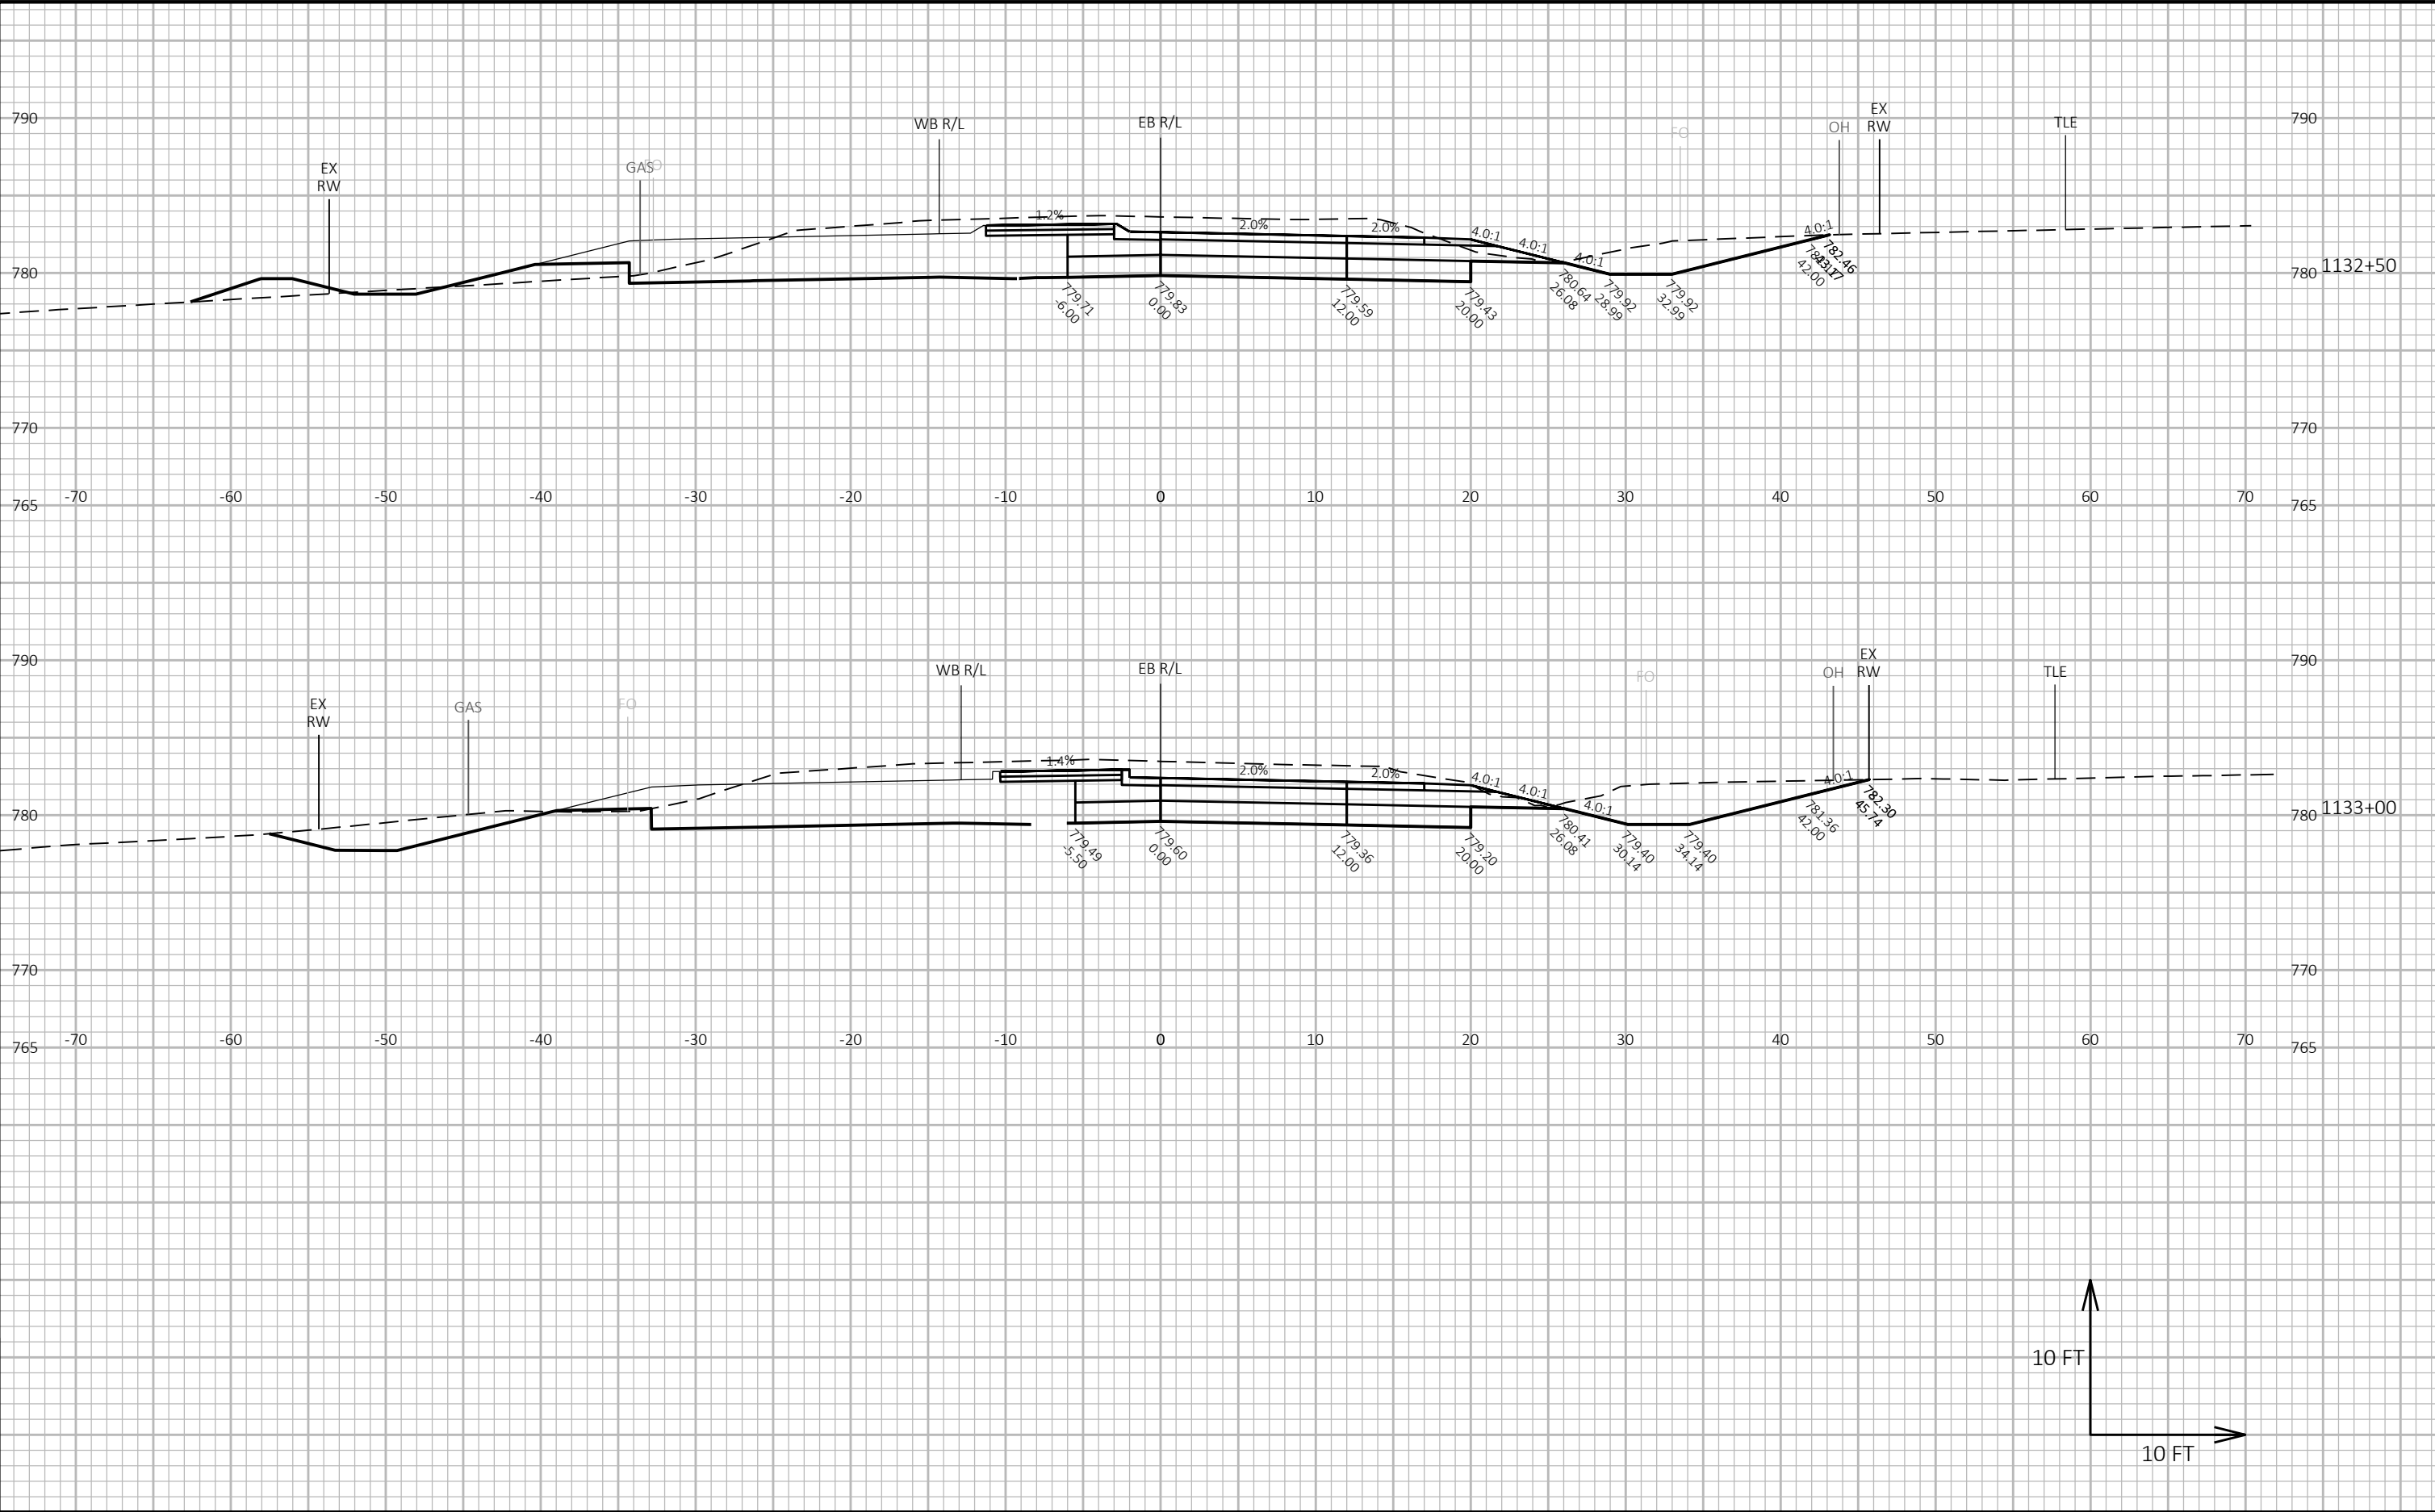


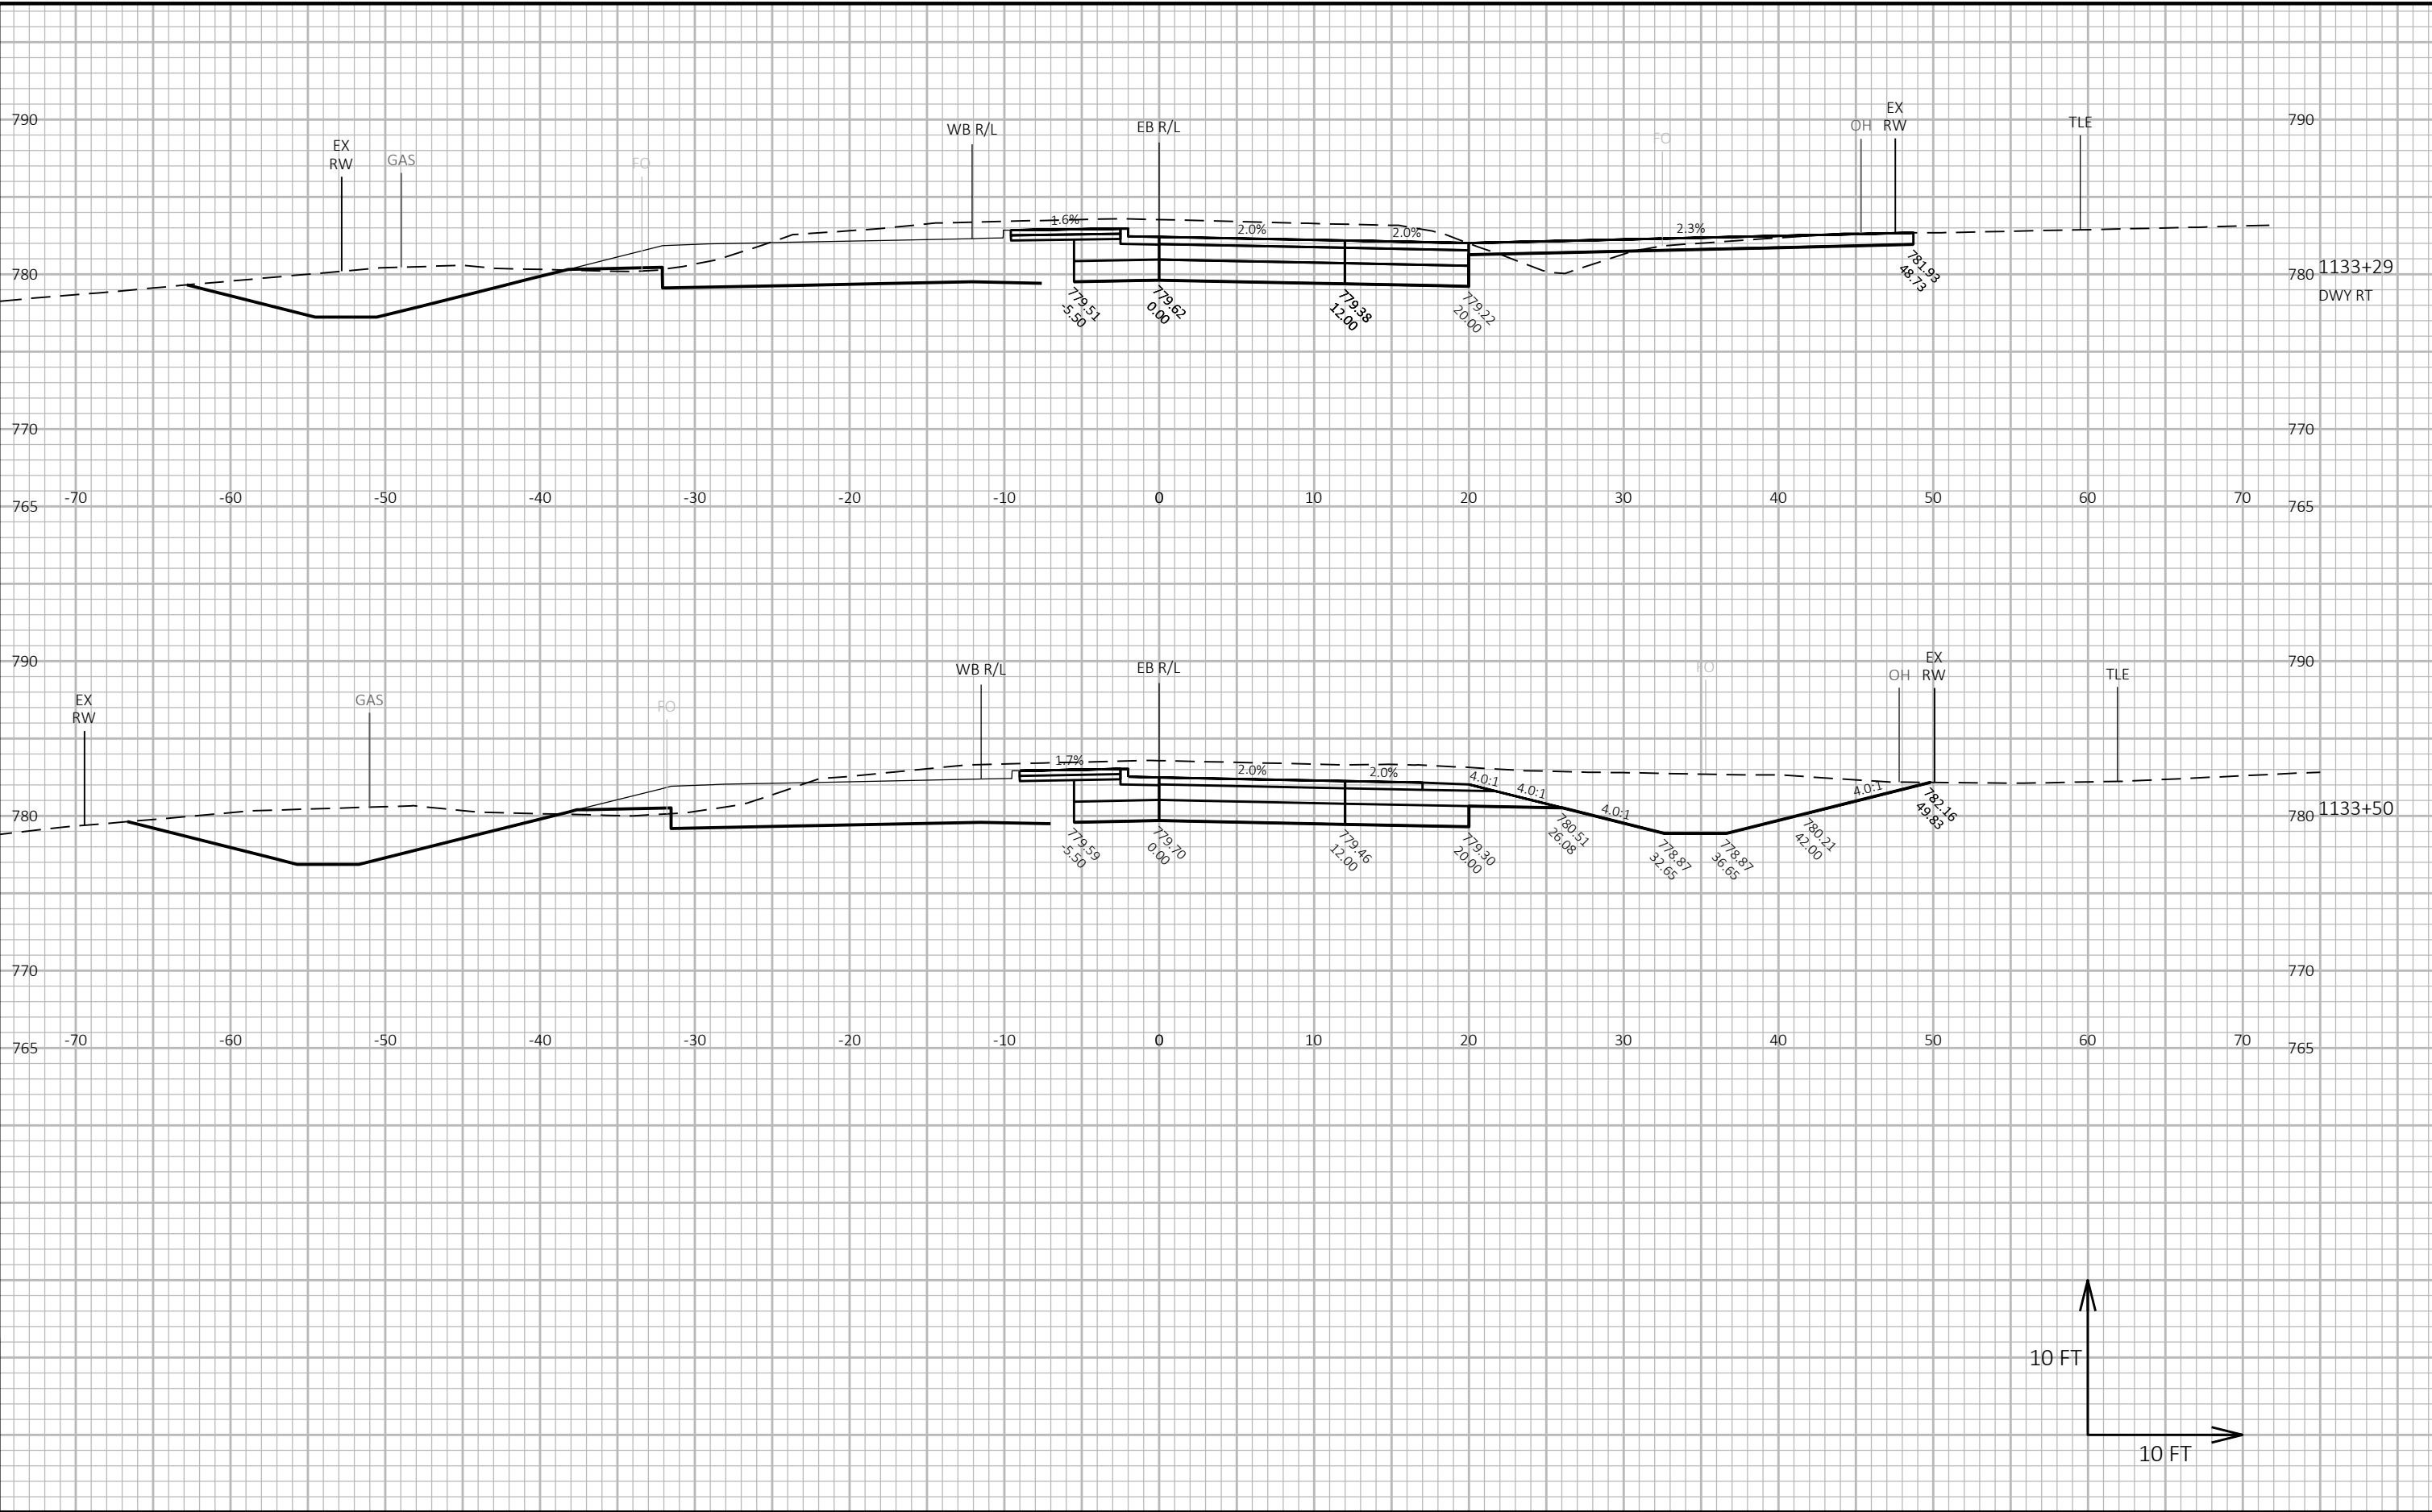


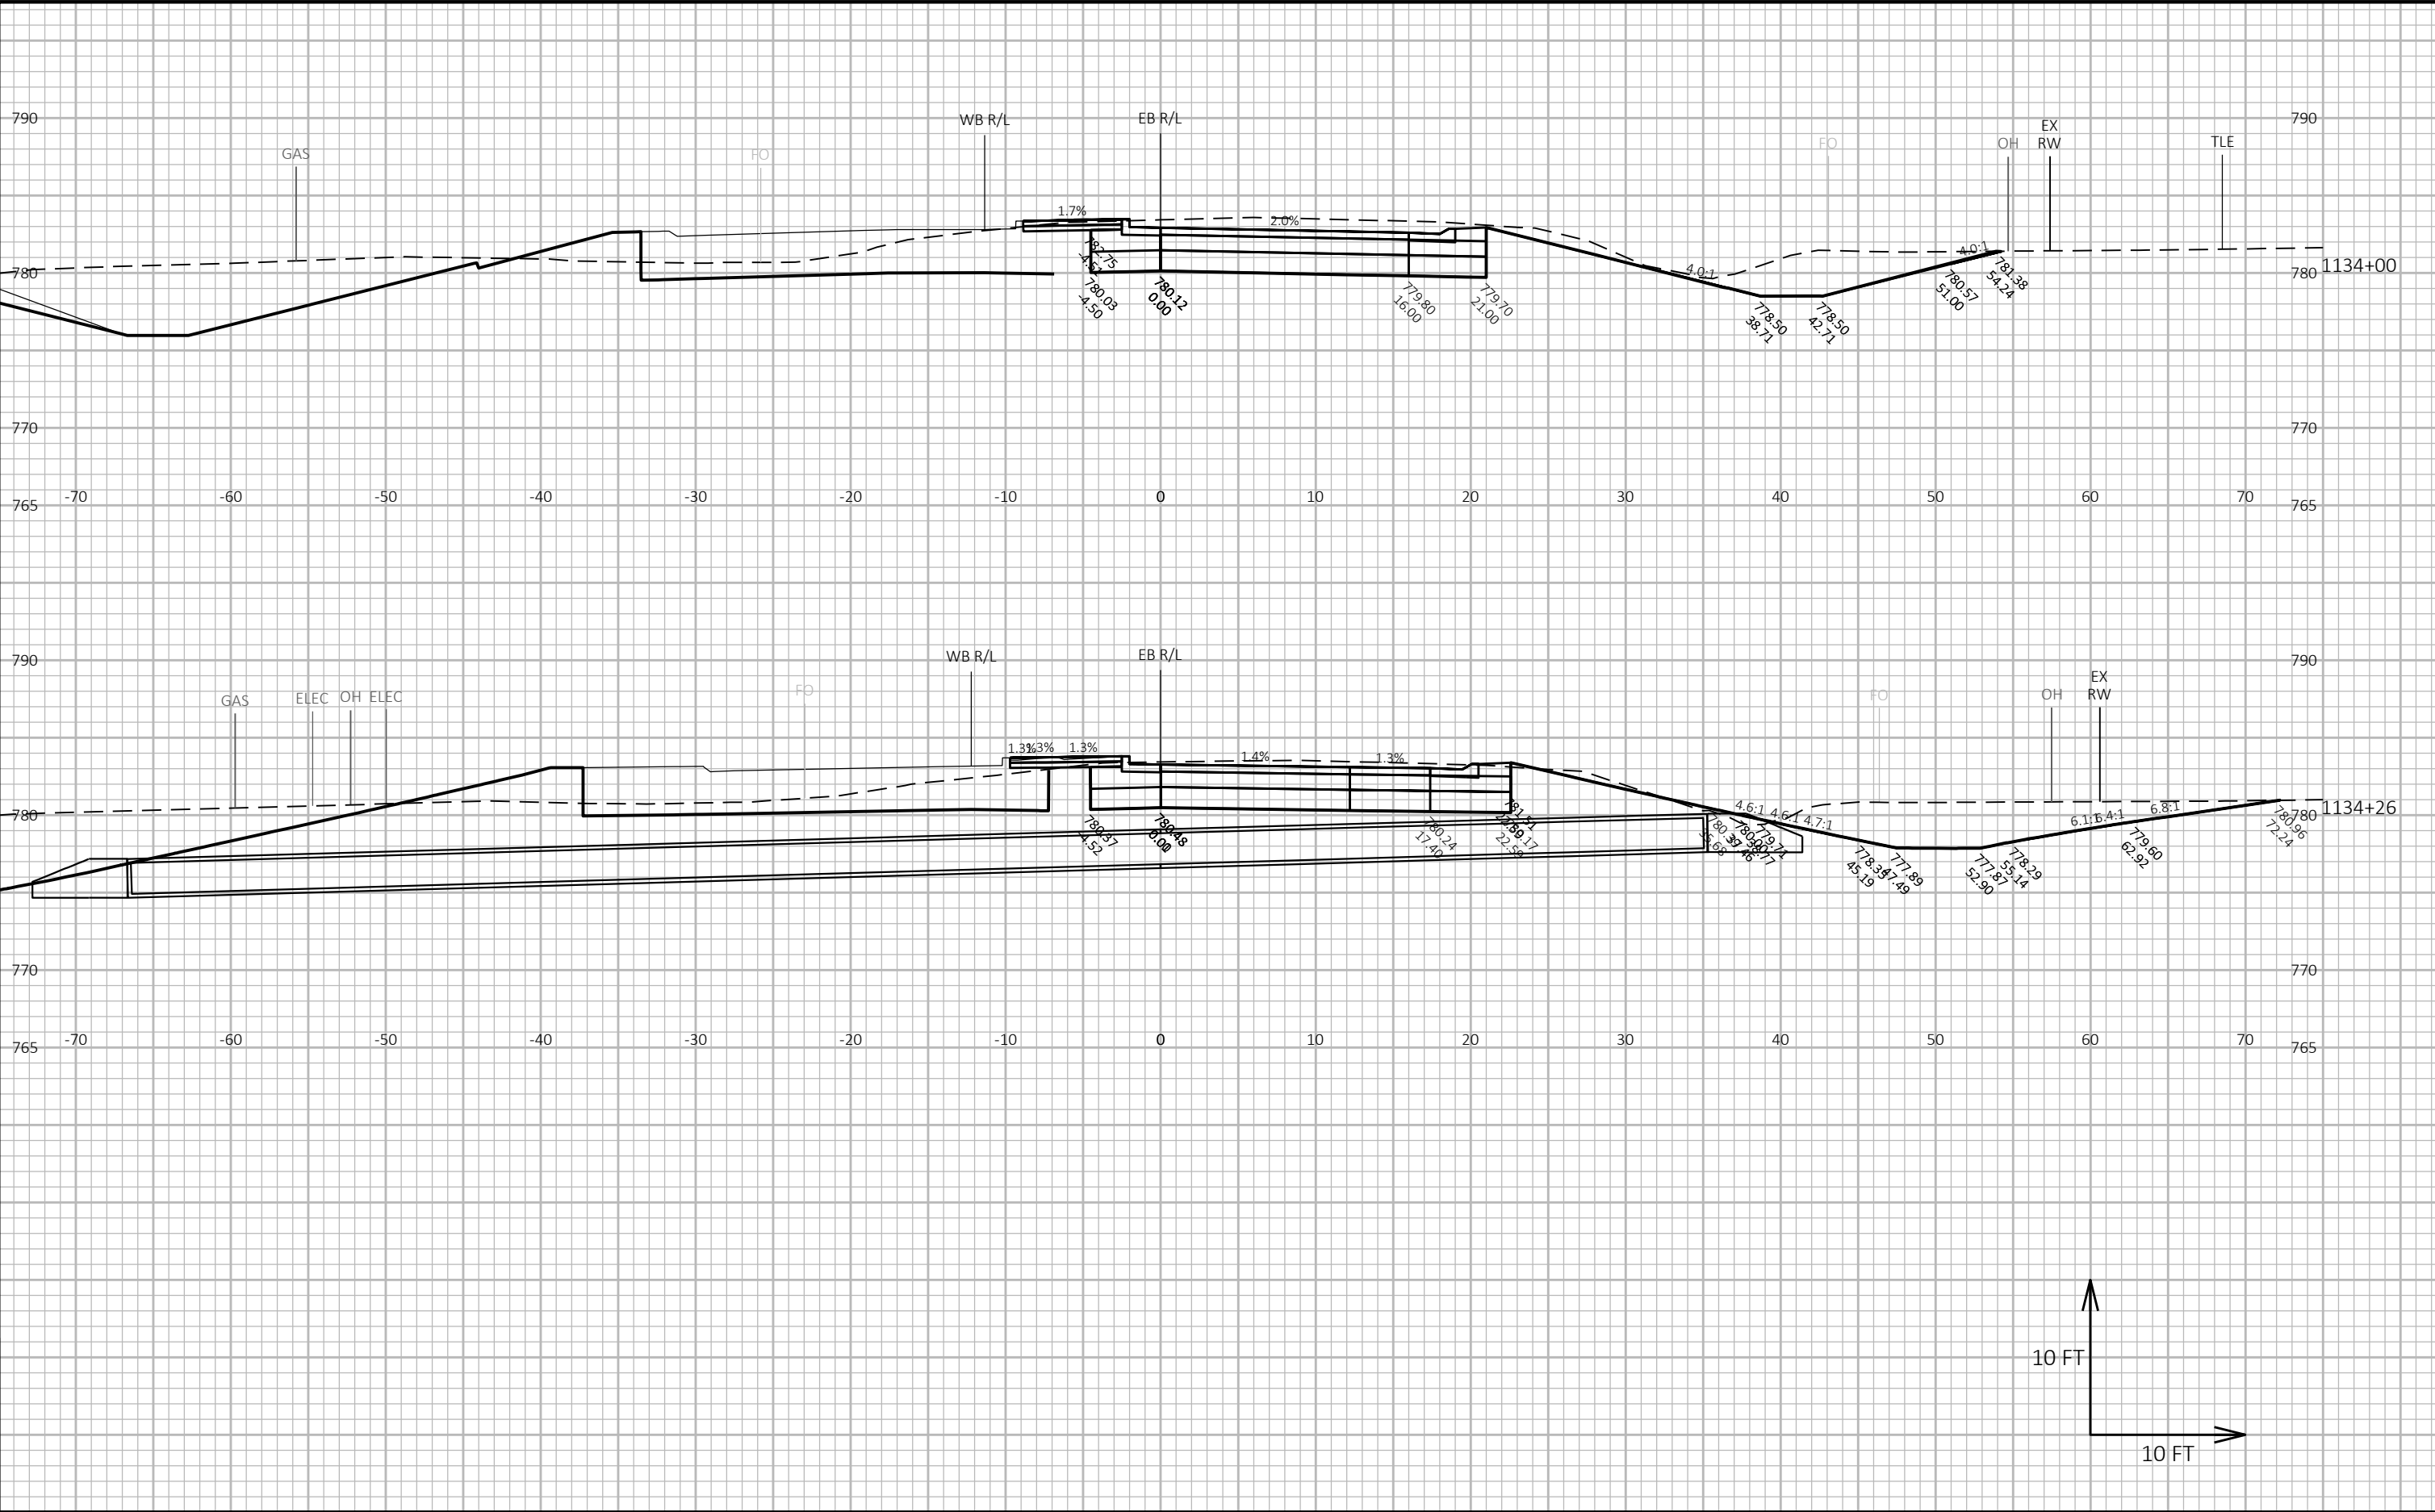

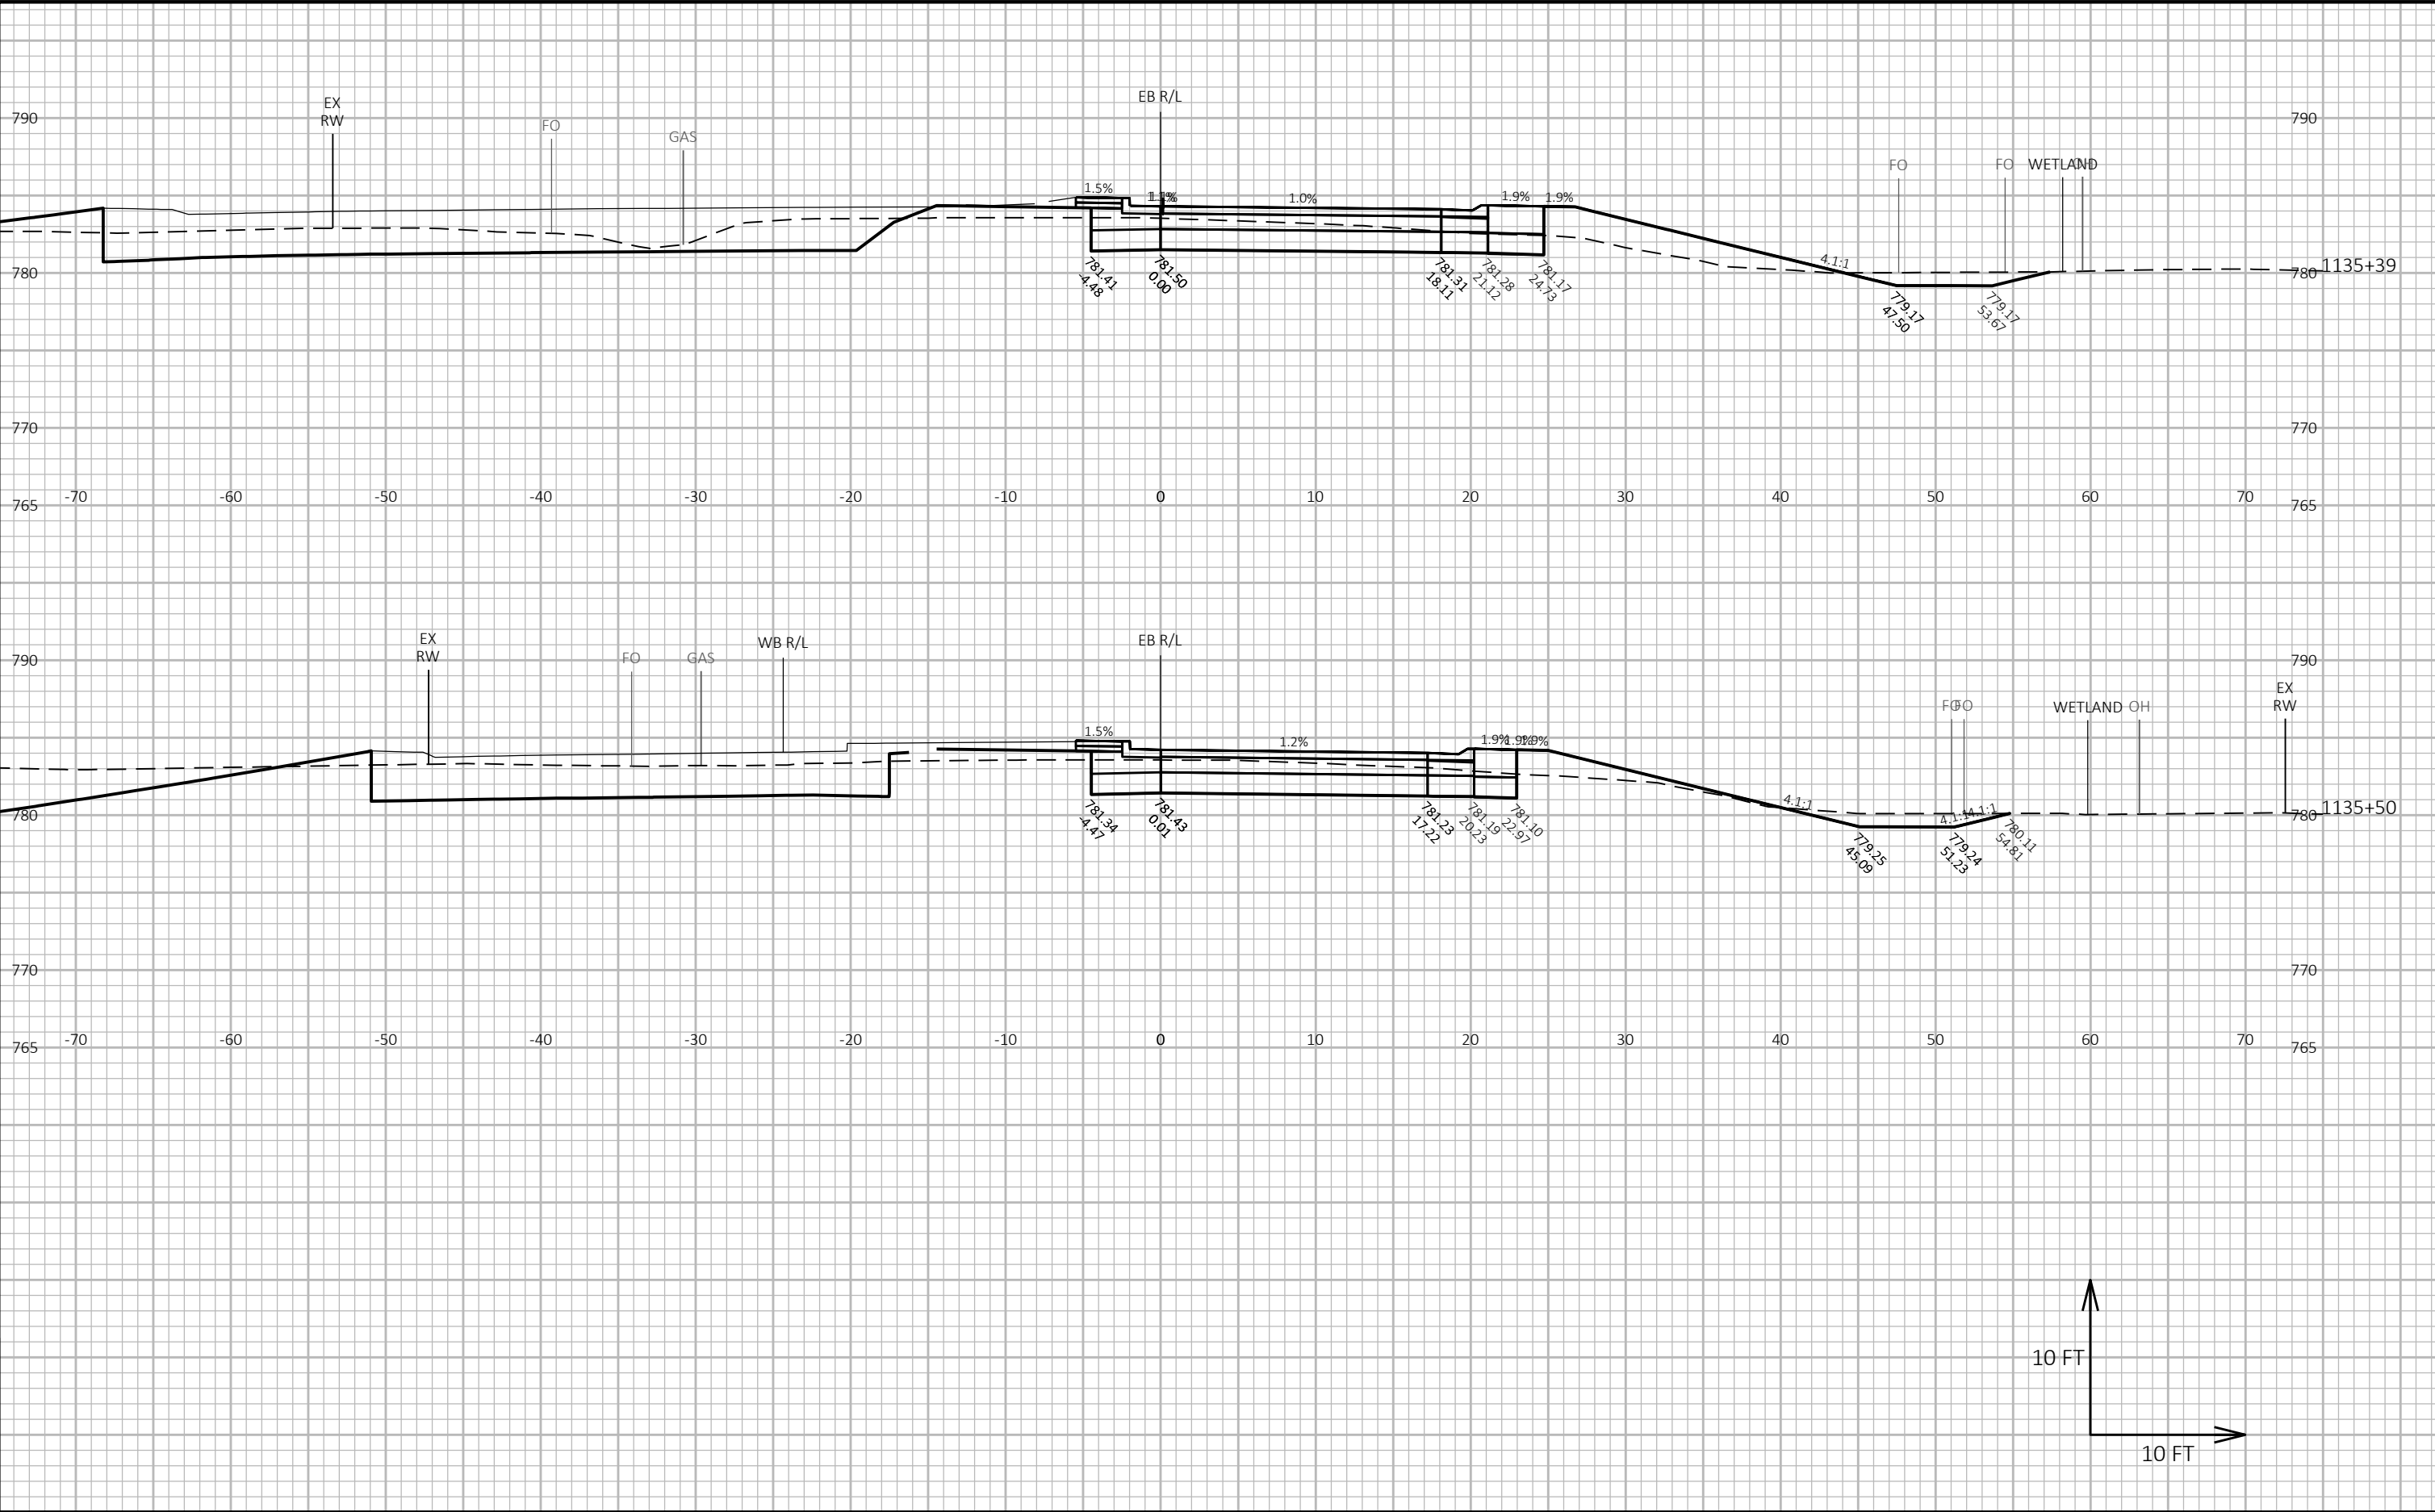


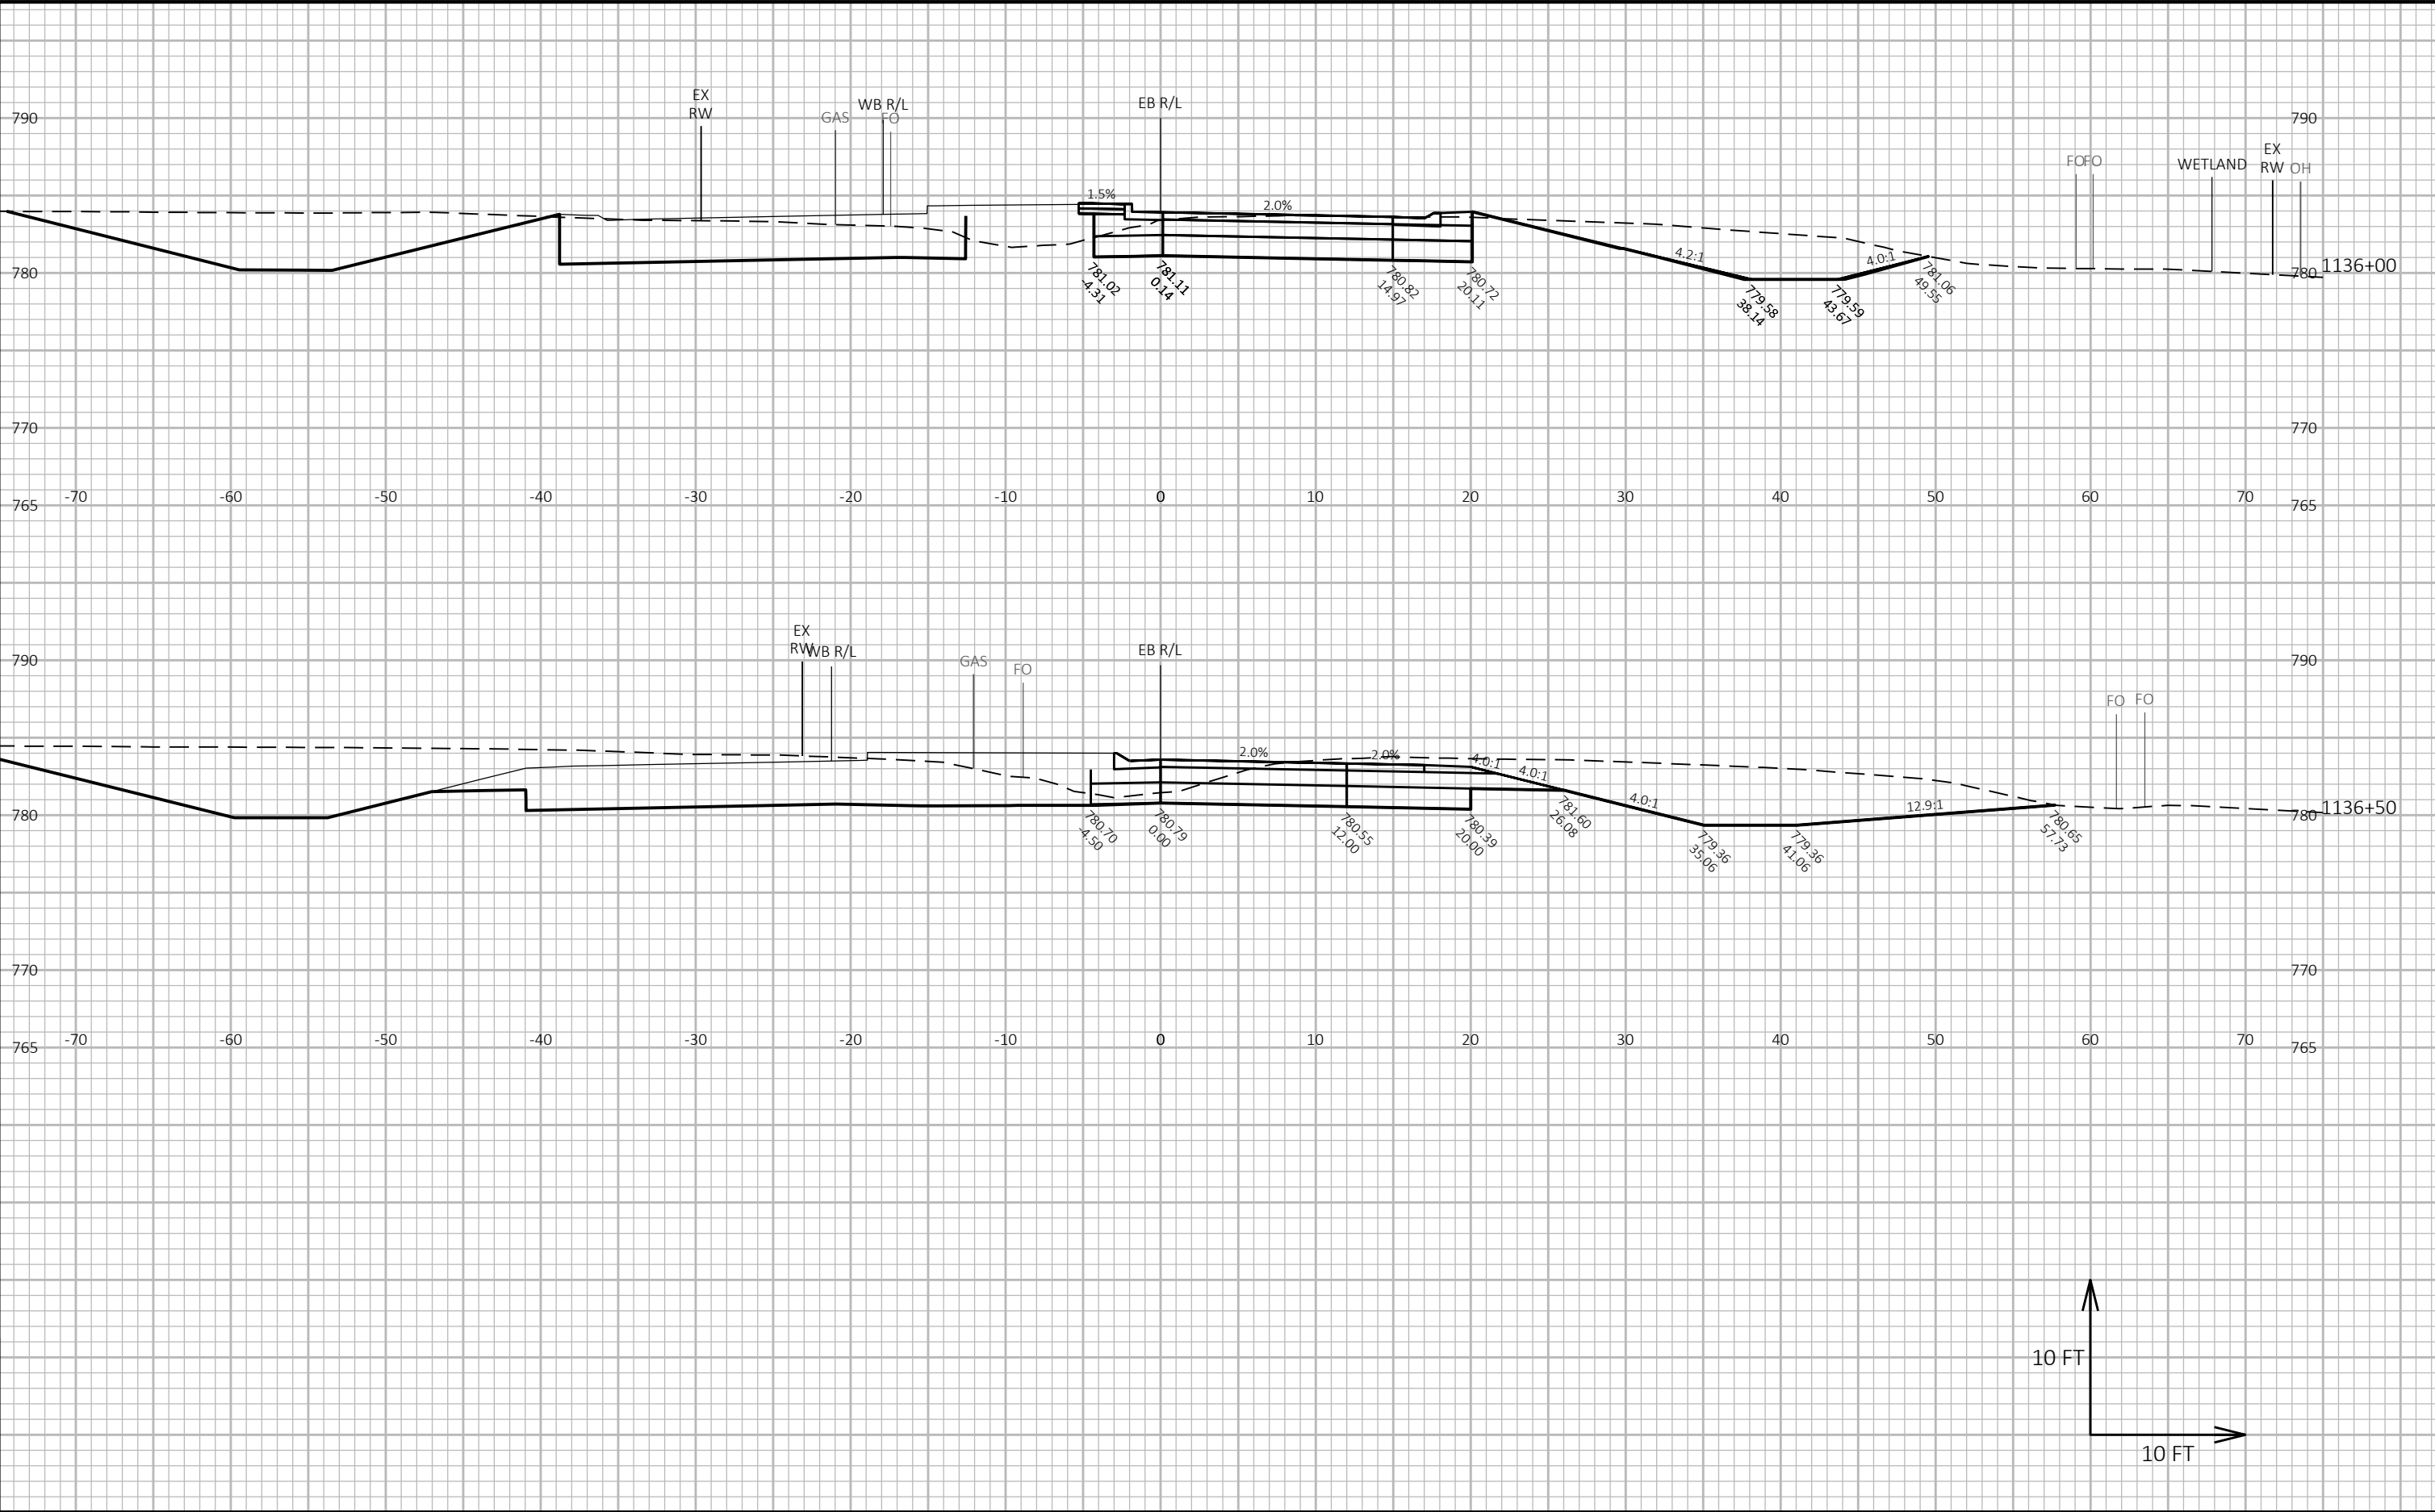

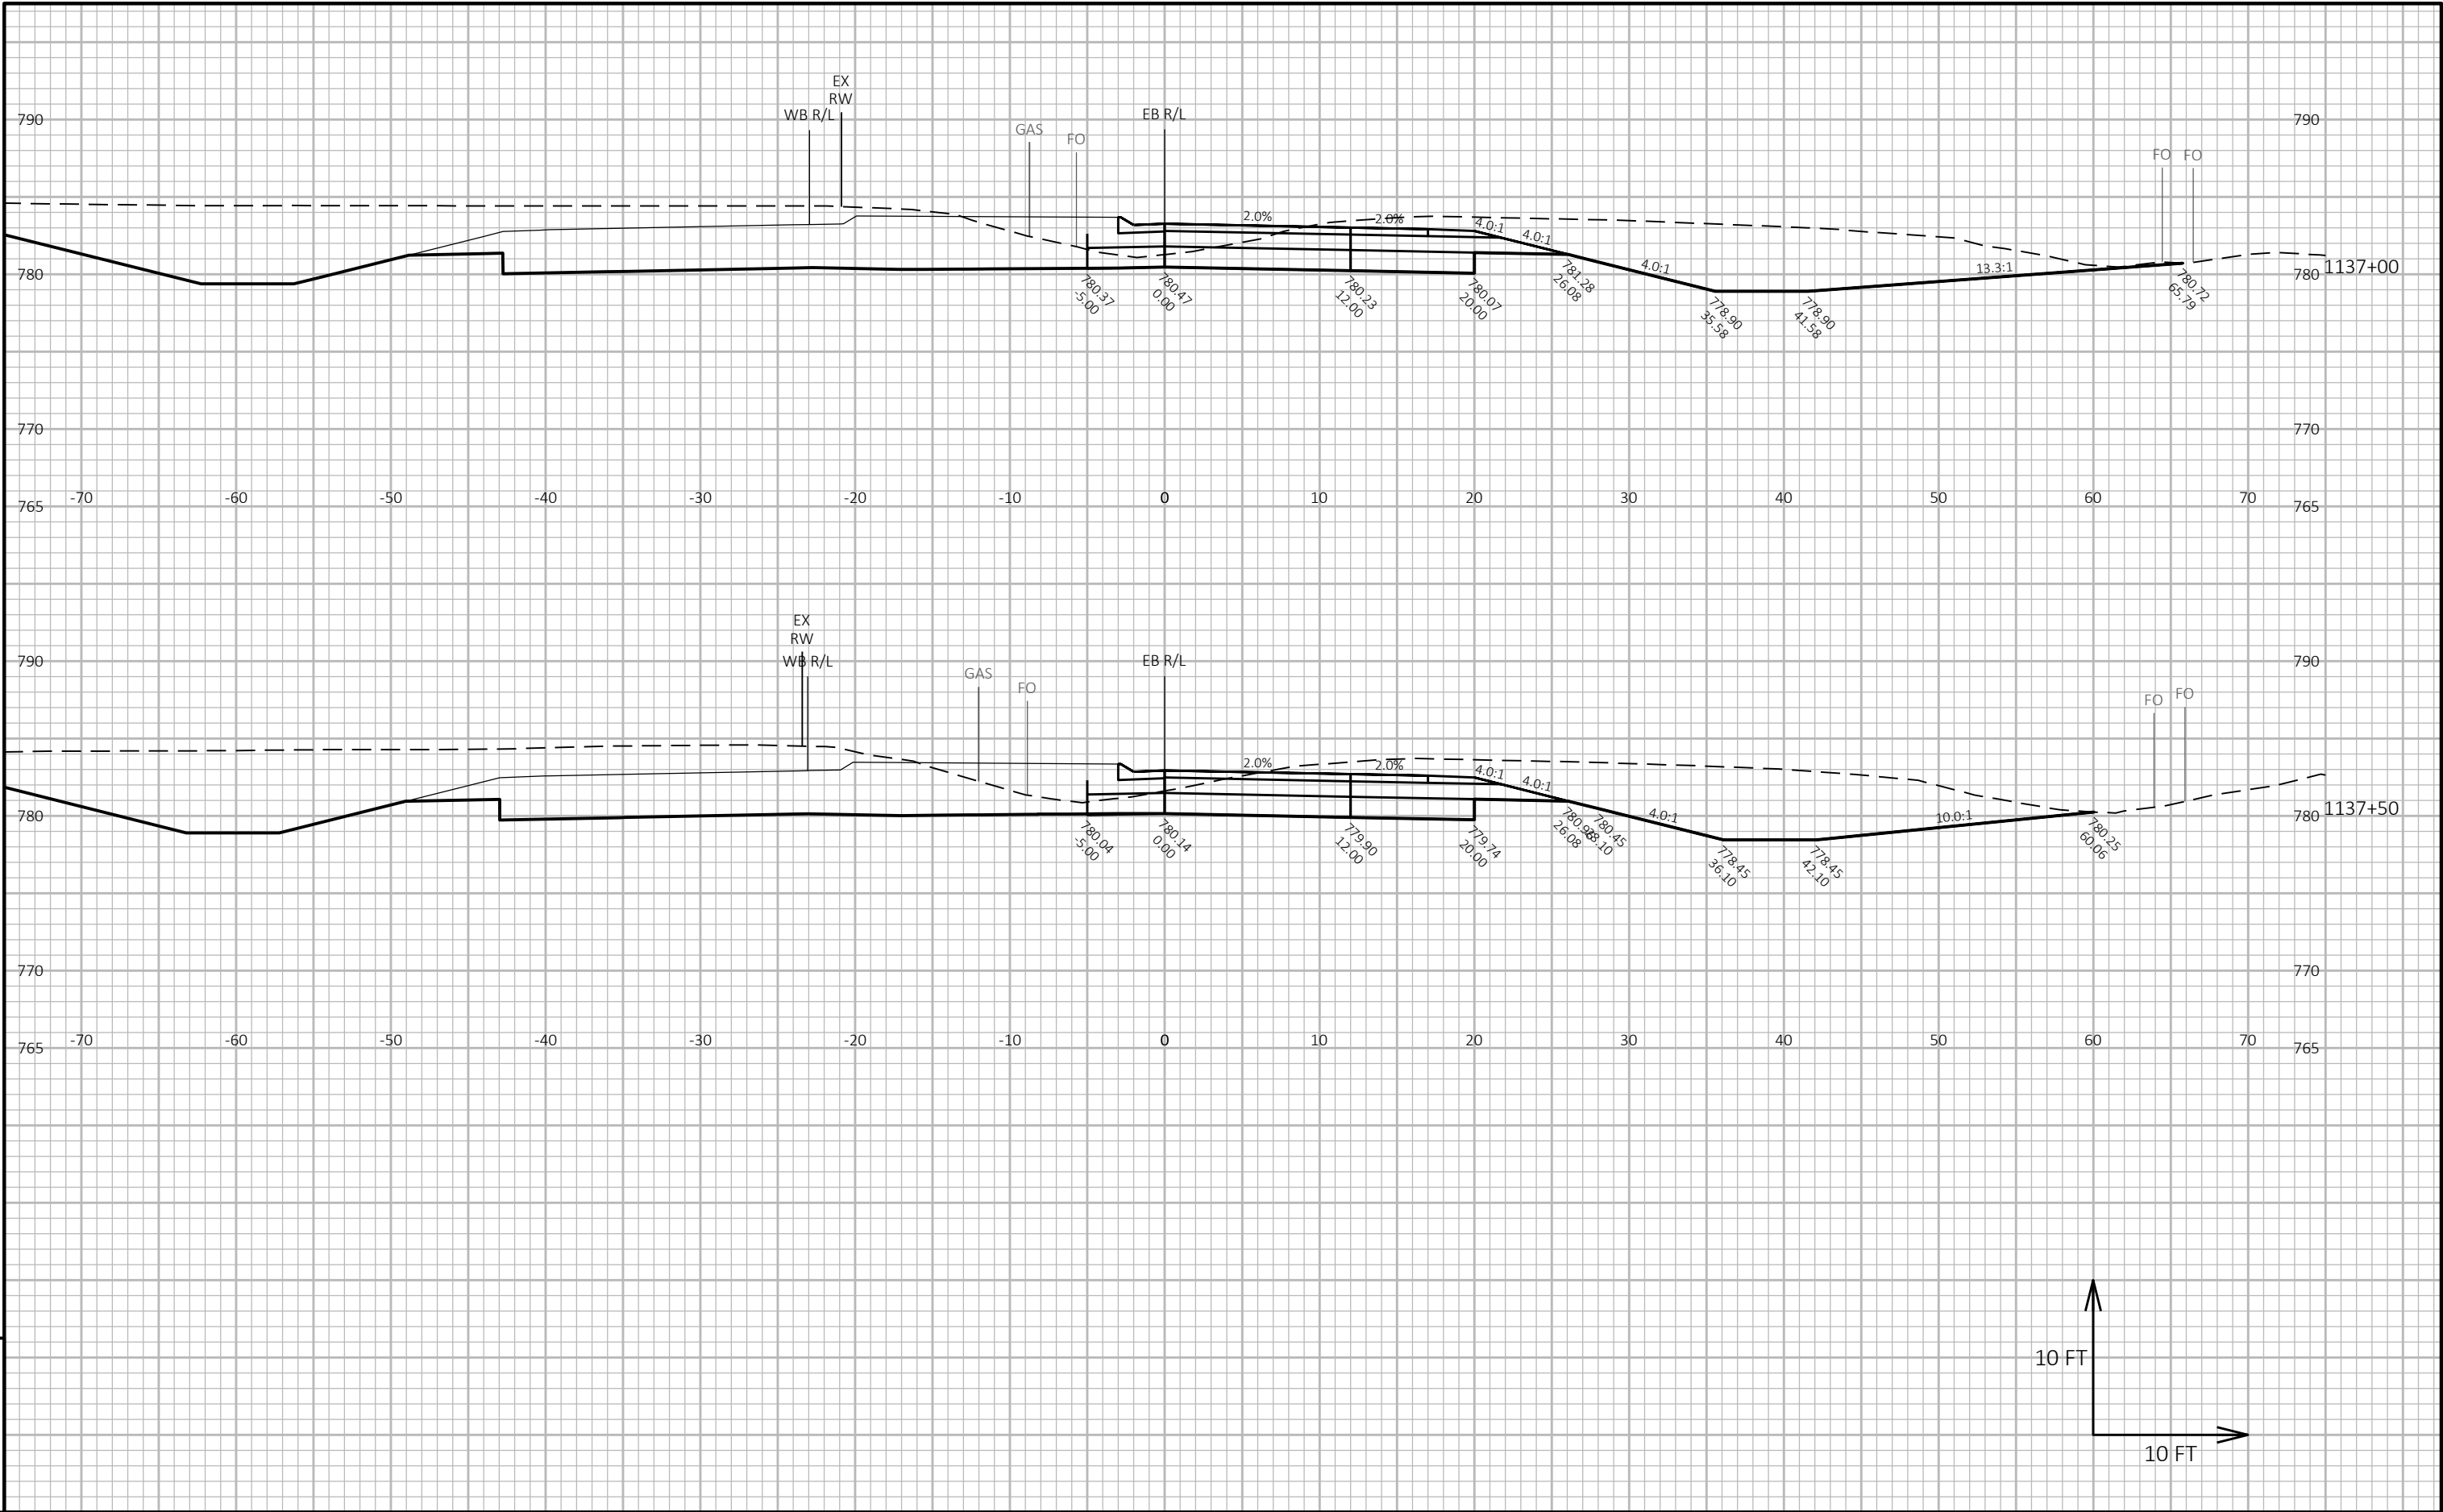

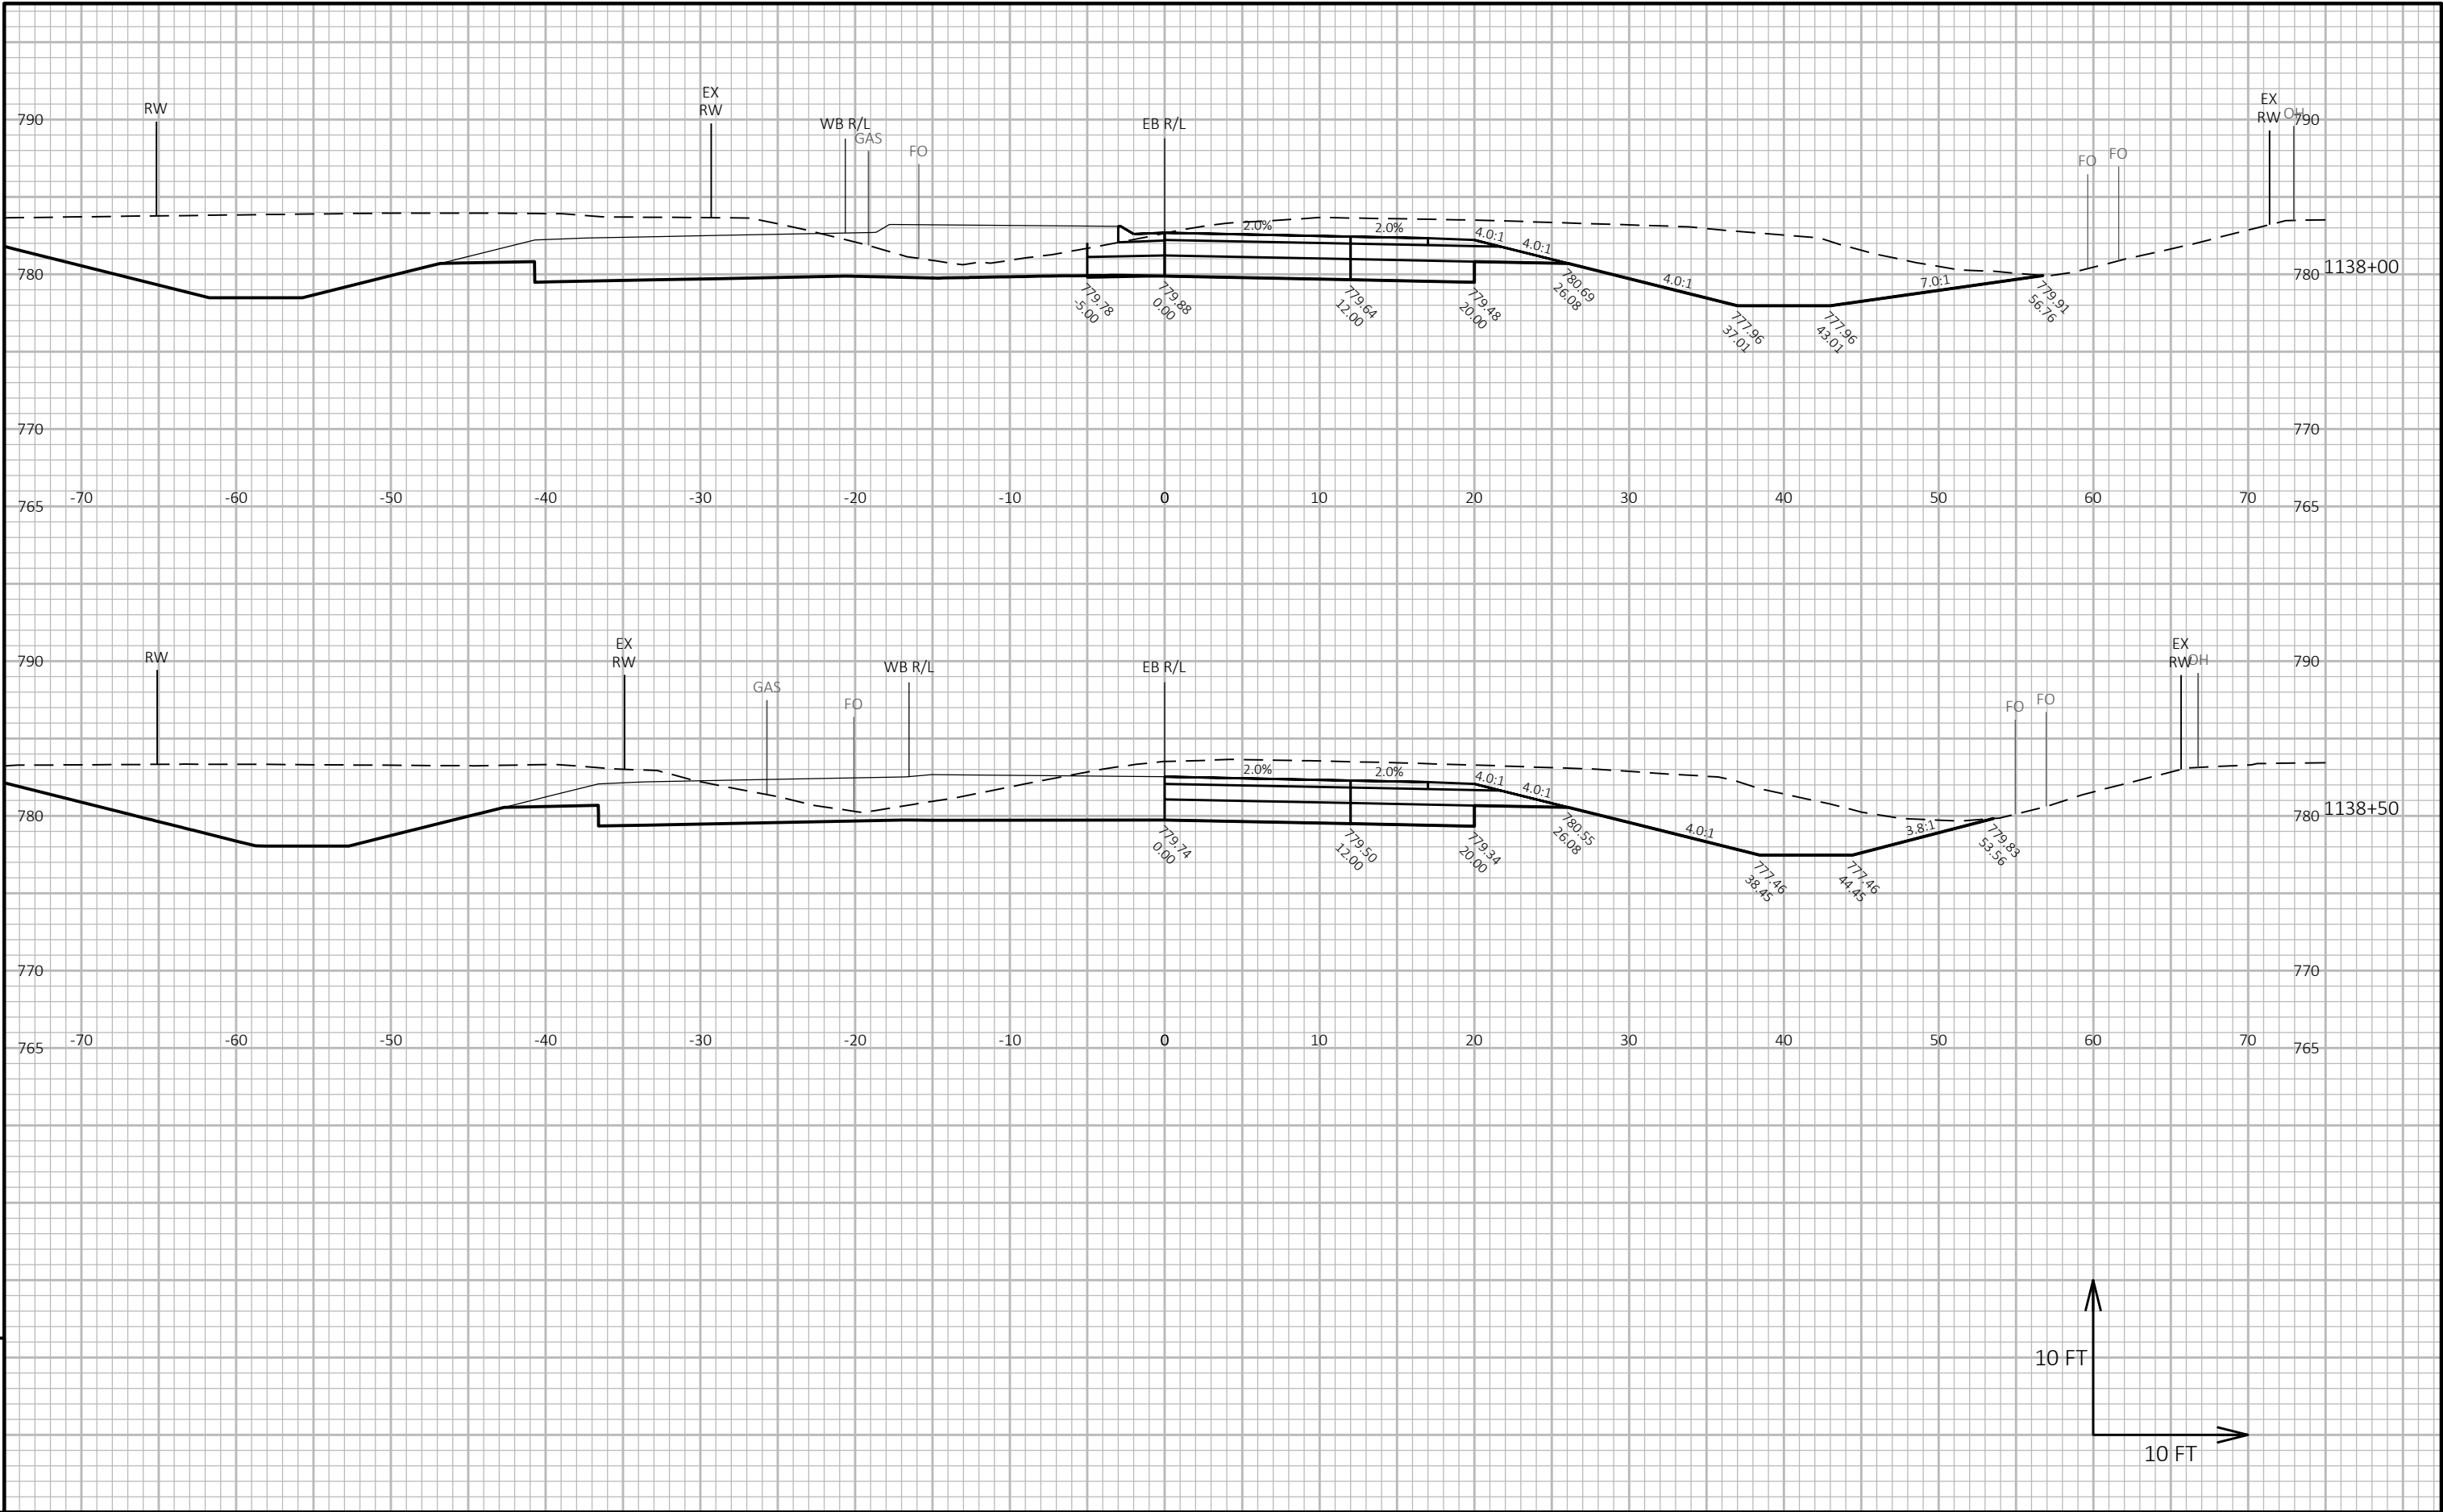


PROJECT NO: 2814-03-70	HWY: CTH A	COUNTY: RACINE	CROSS SECTIONS: CTH A EASTBOUND EXIT	SHEET E
------------------------	------------	----------------	--------------------------------------	---------

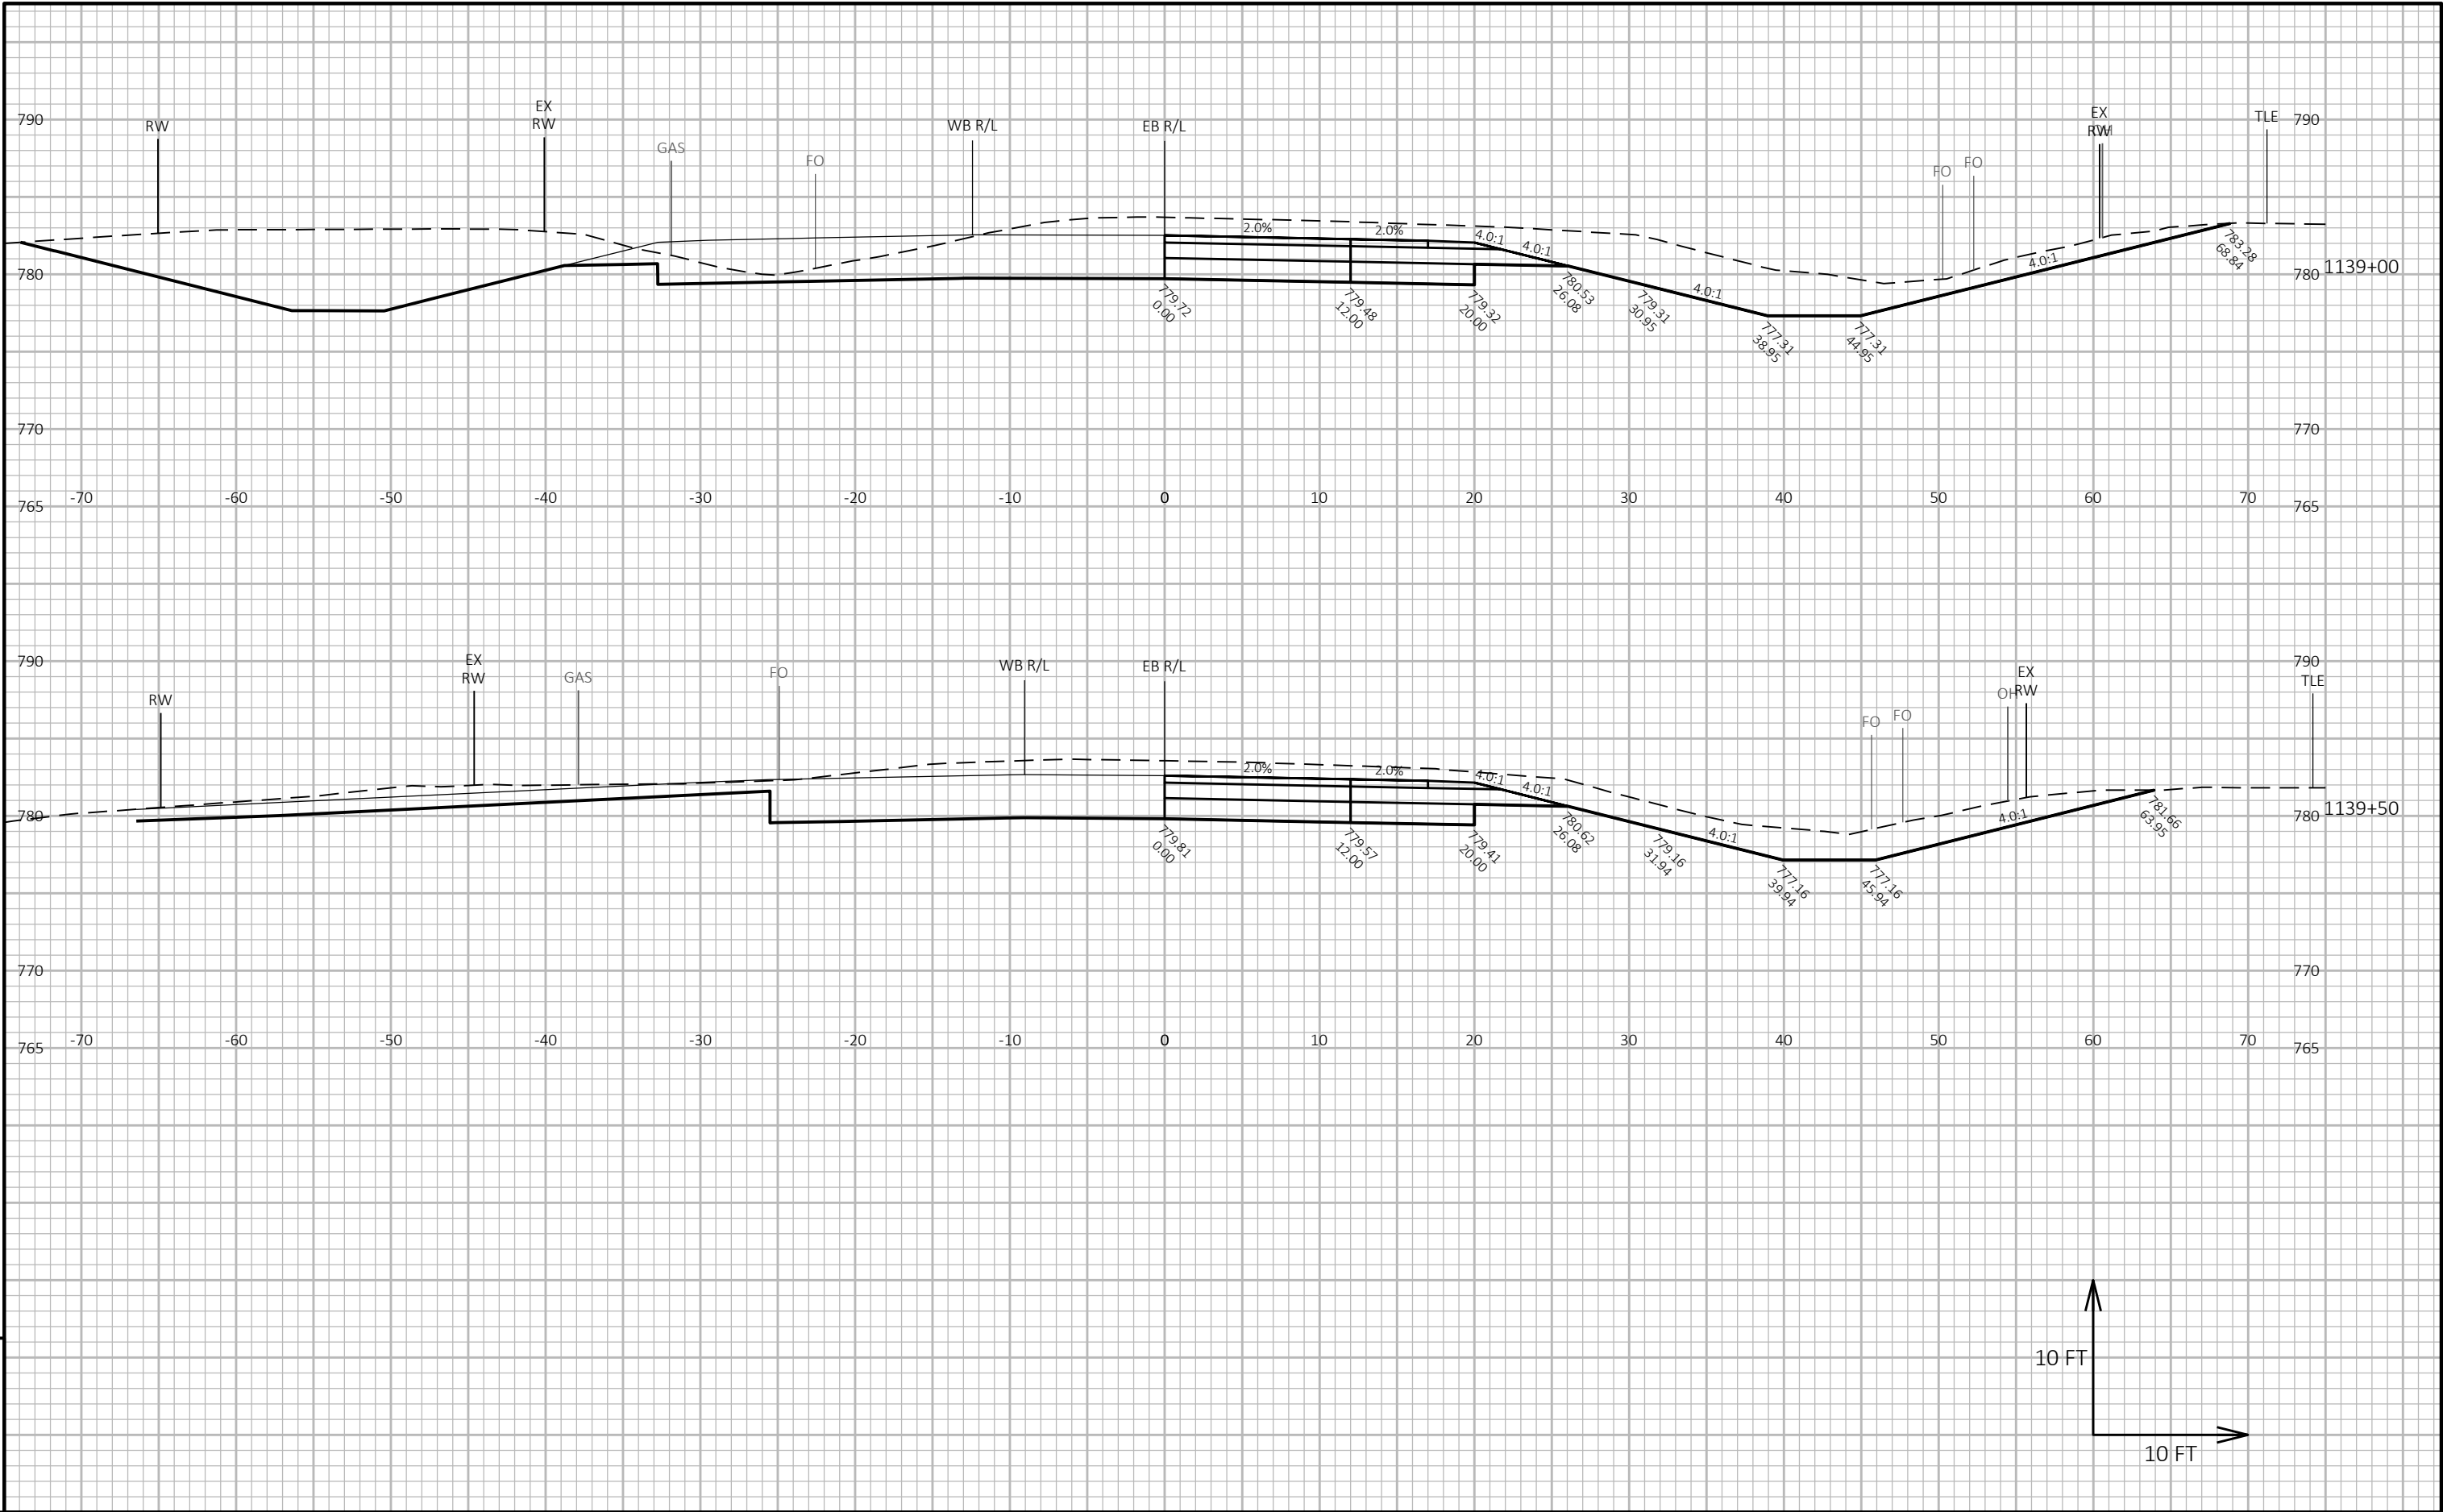

9

9


PROJECT NO: 2814-03-70	HWY: CTH A	COUNTY: RACINE	CROSS SECTIONS: CTH A EASTBOUND EXIT	SHEET	E
------------------------	------------	----------------	--------------------------------------	-------	---


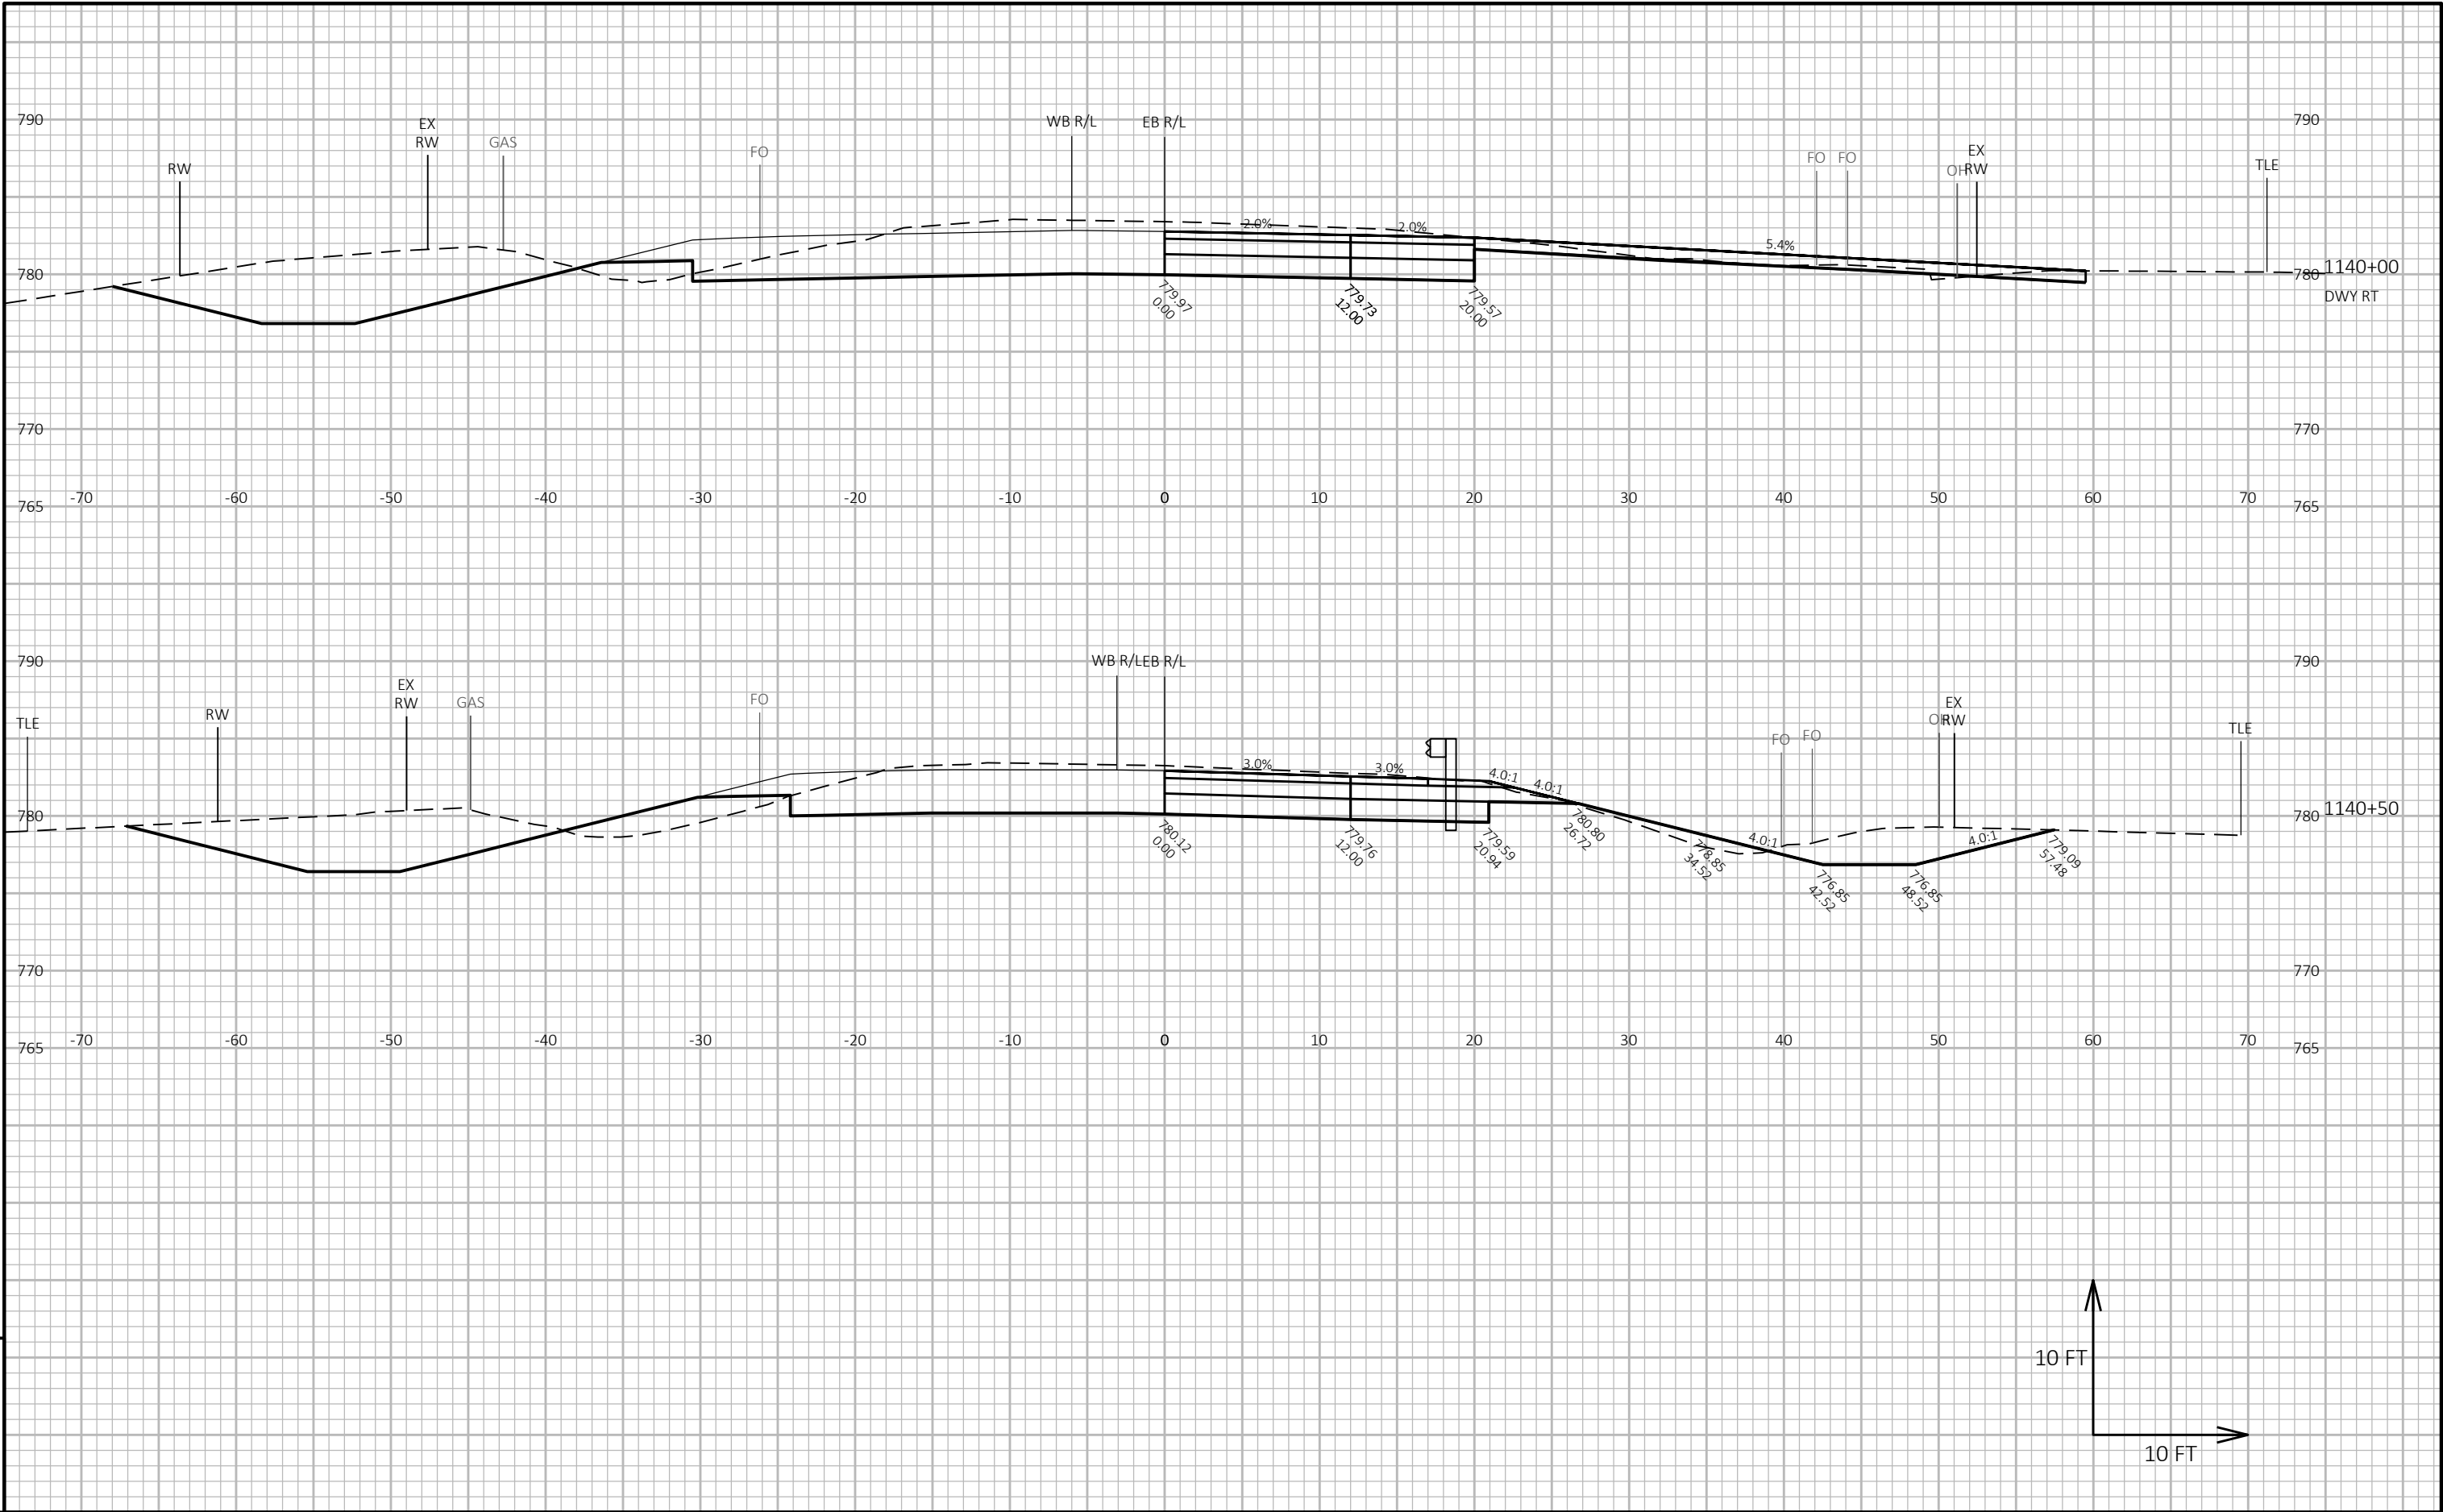



9



9

PROJECT NO: 2814-03-70	HWY: CTH A	COUNTY: RACINE	CROSS SECTIONS: CTH A EASTBOUND EXIT	SHEET	E
------------------------	------------	----------------	--------------------------------------	-------	---

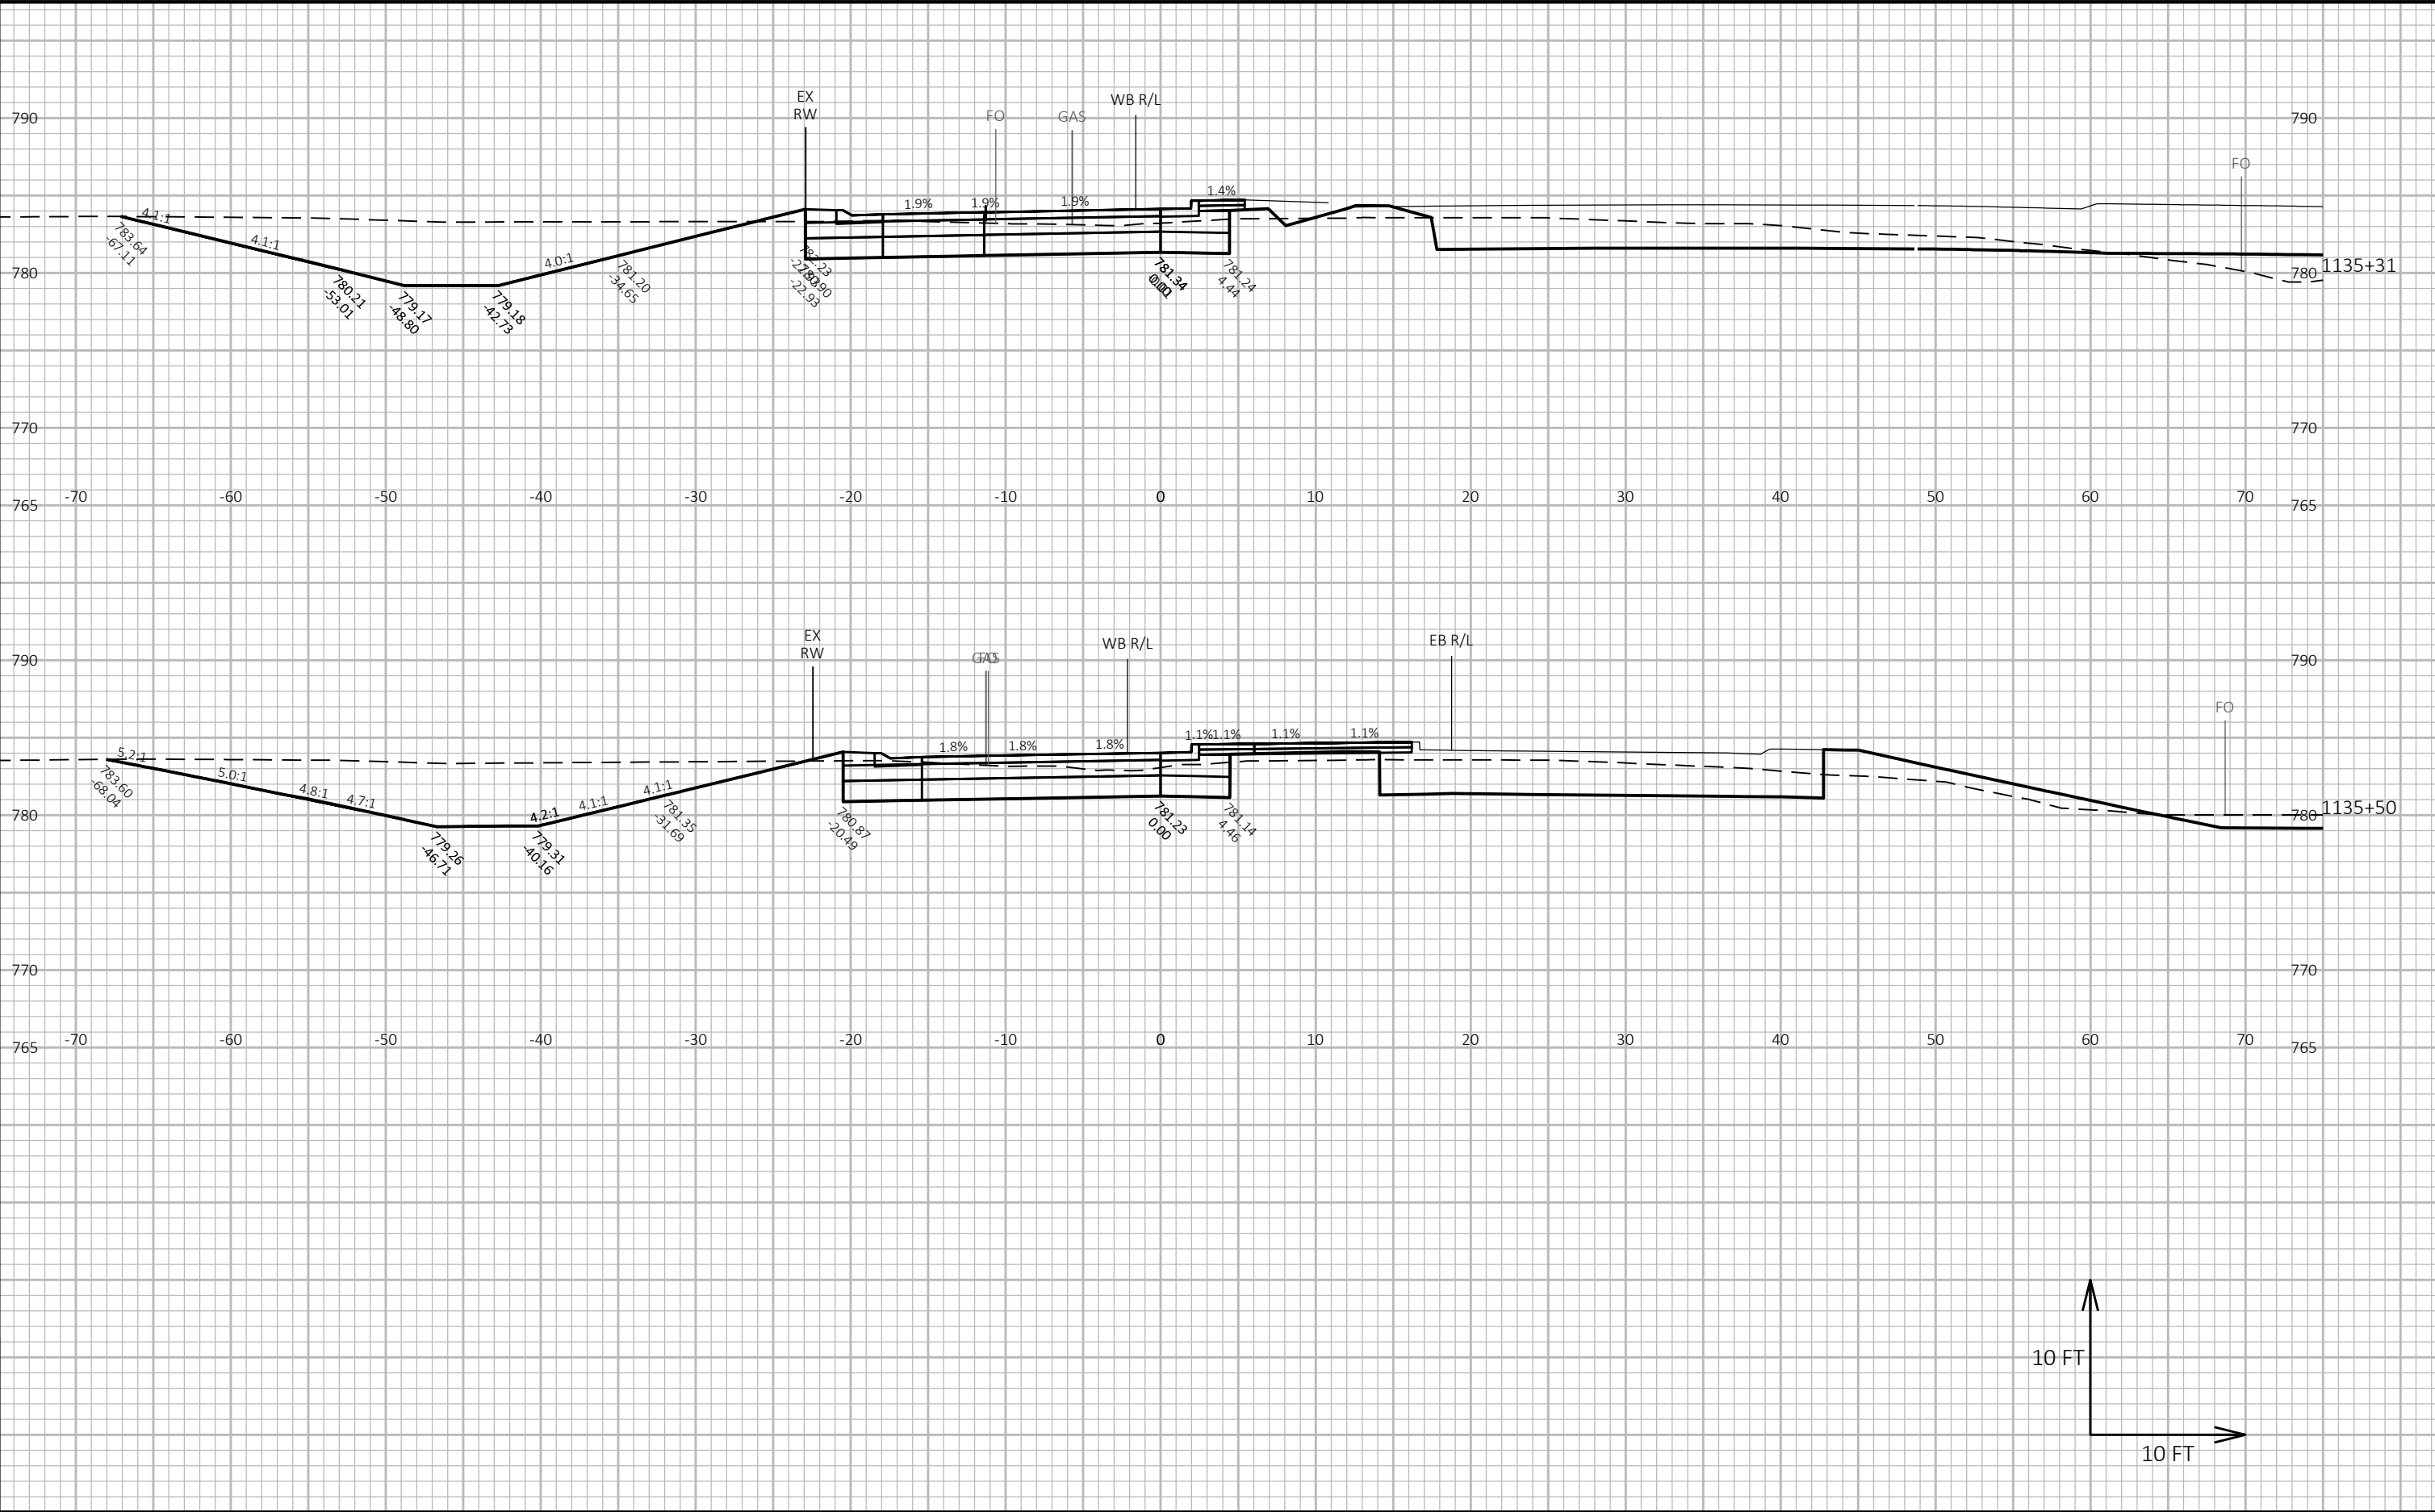

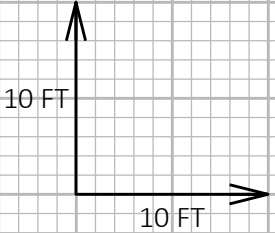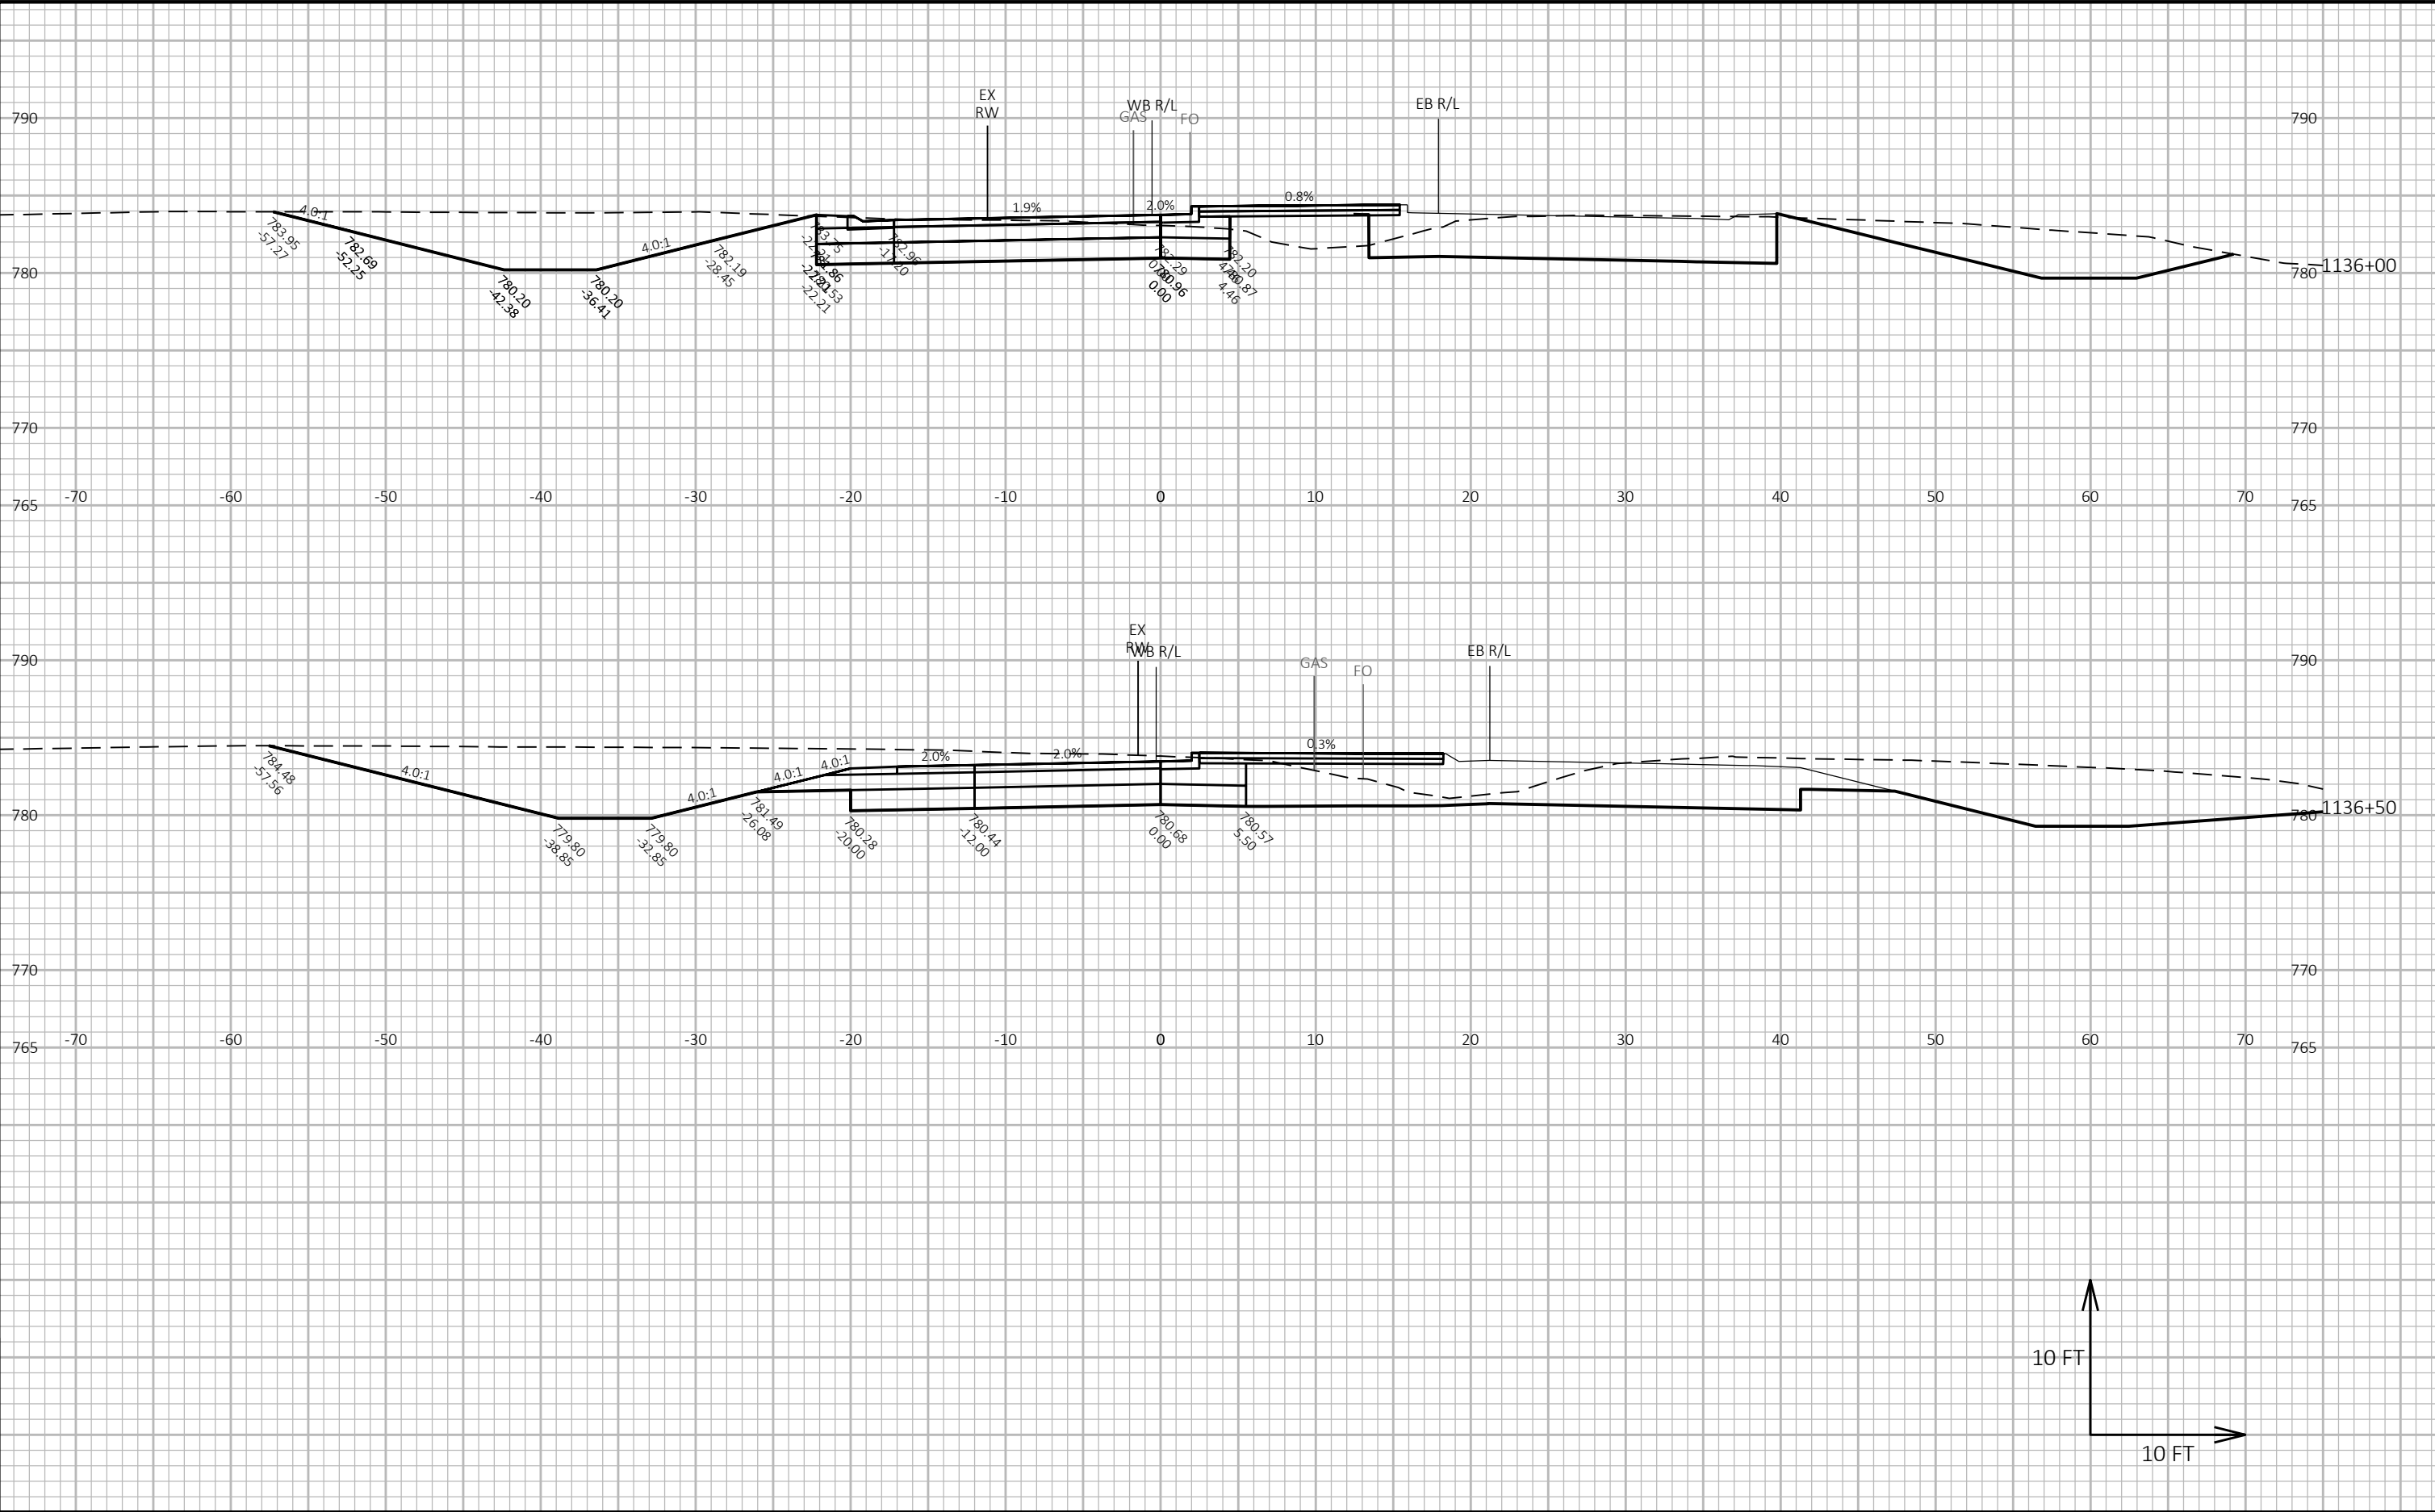

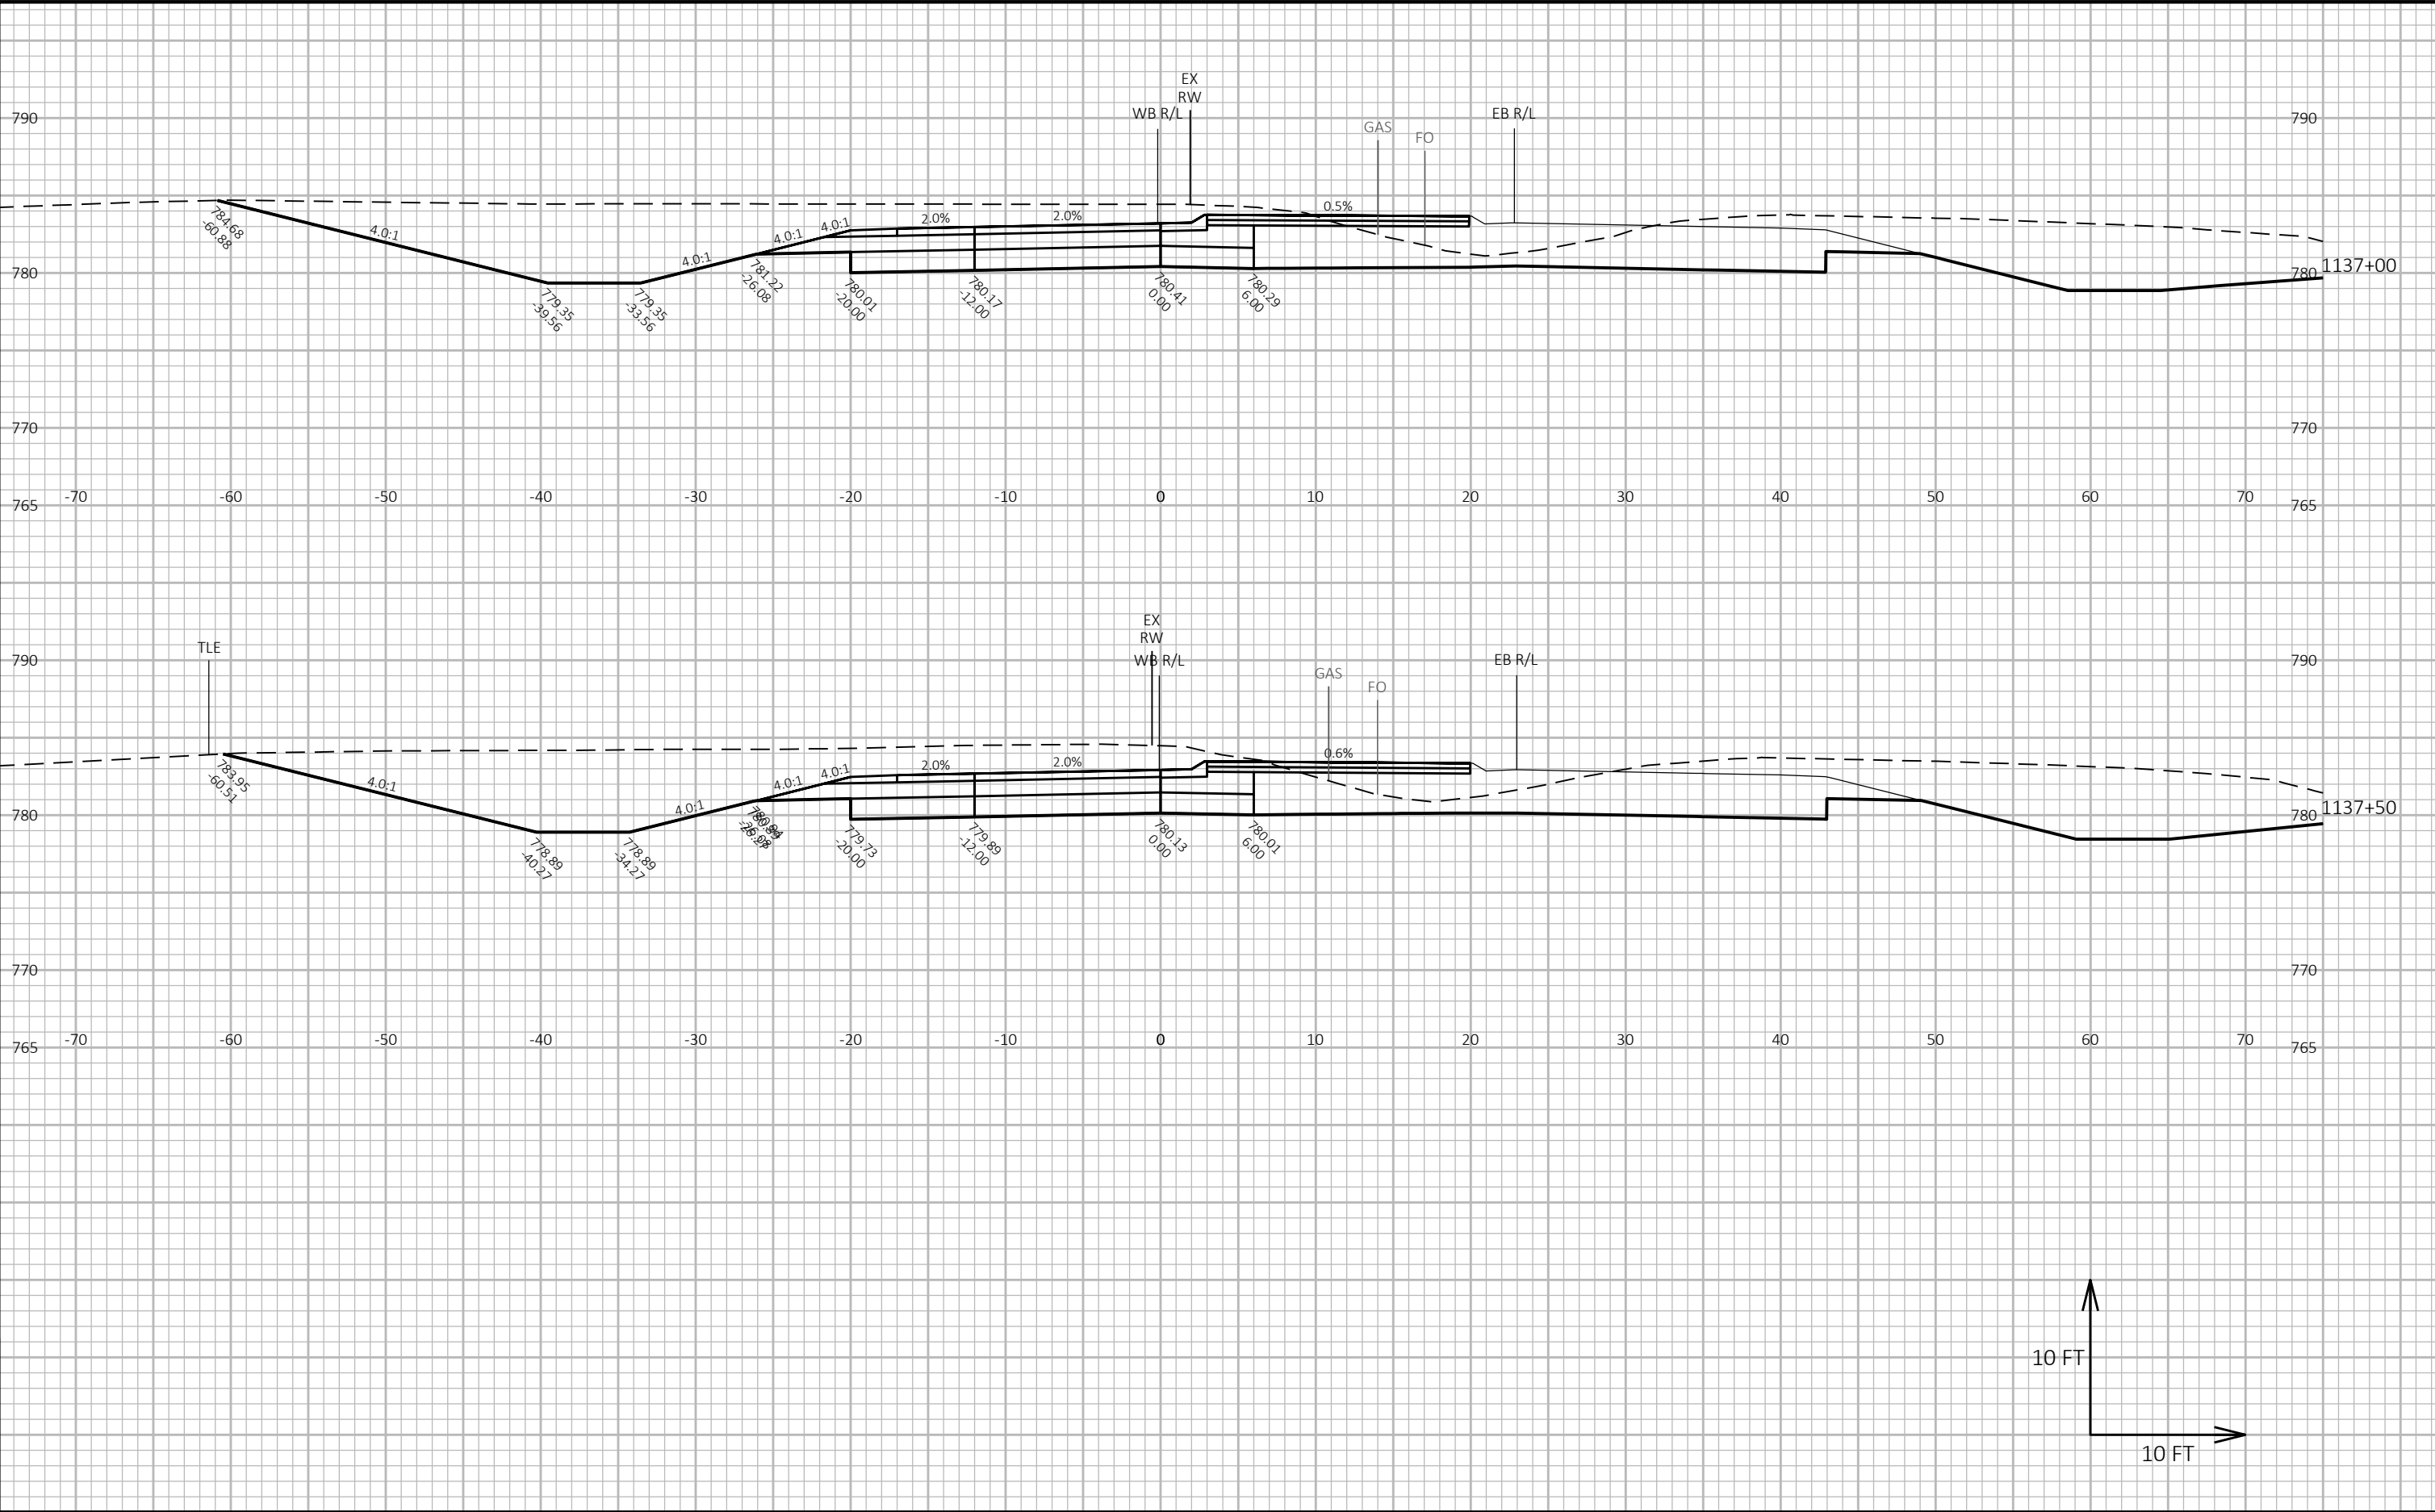


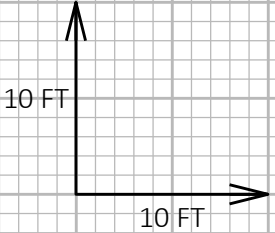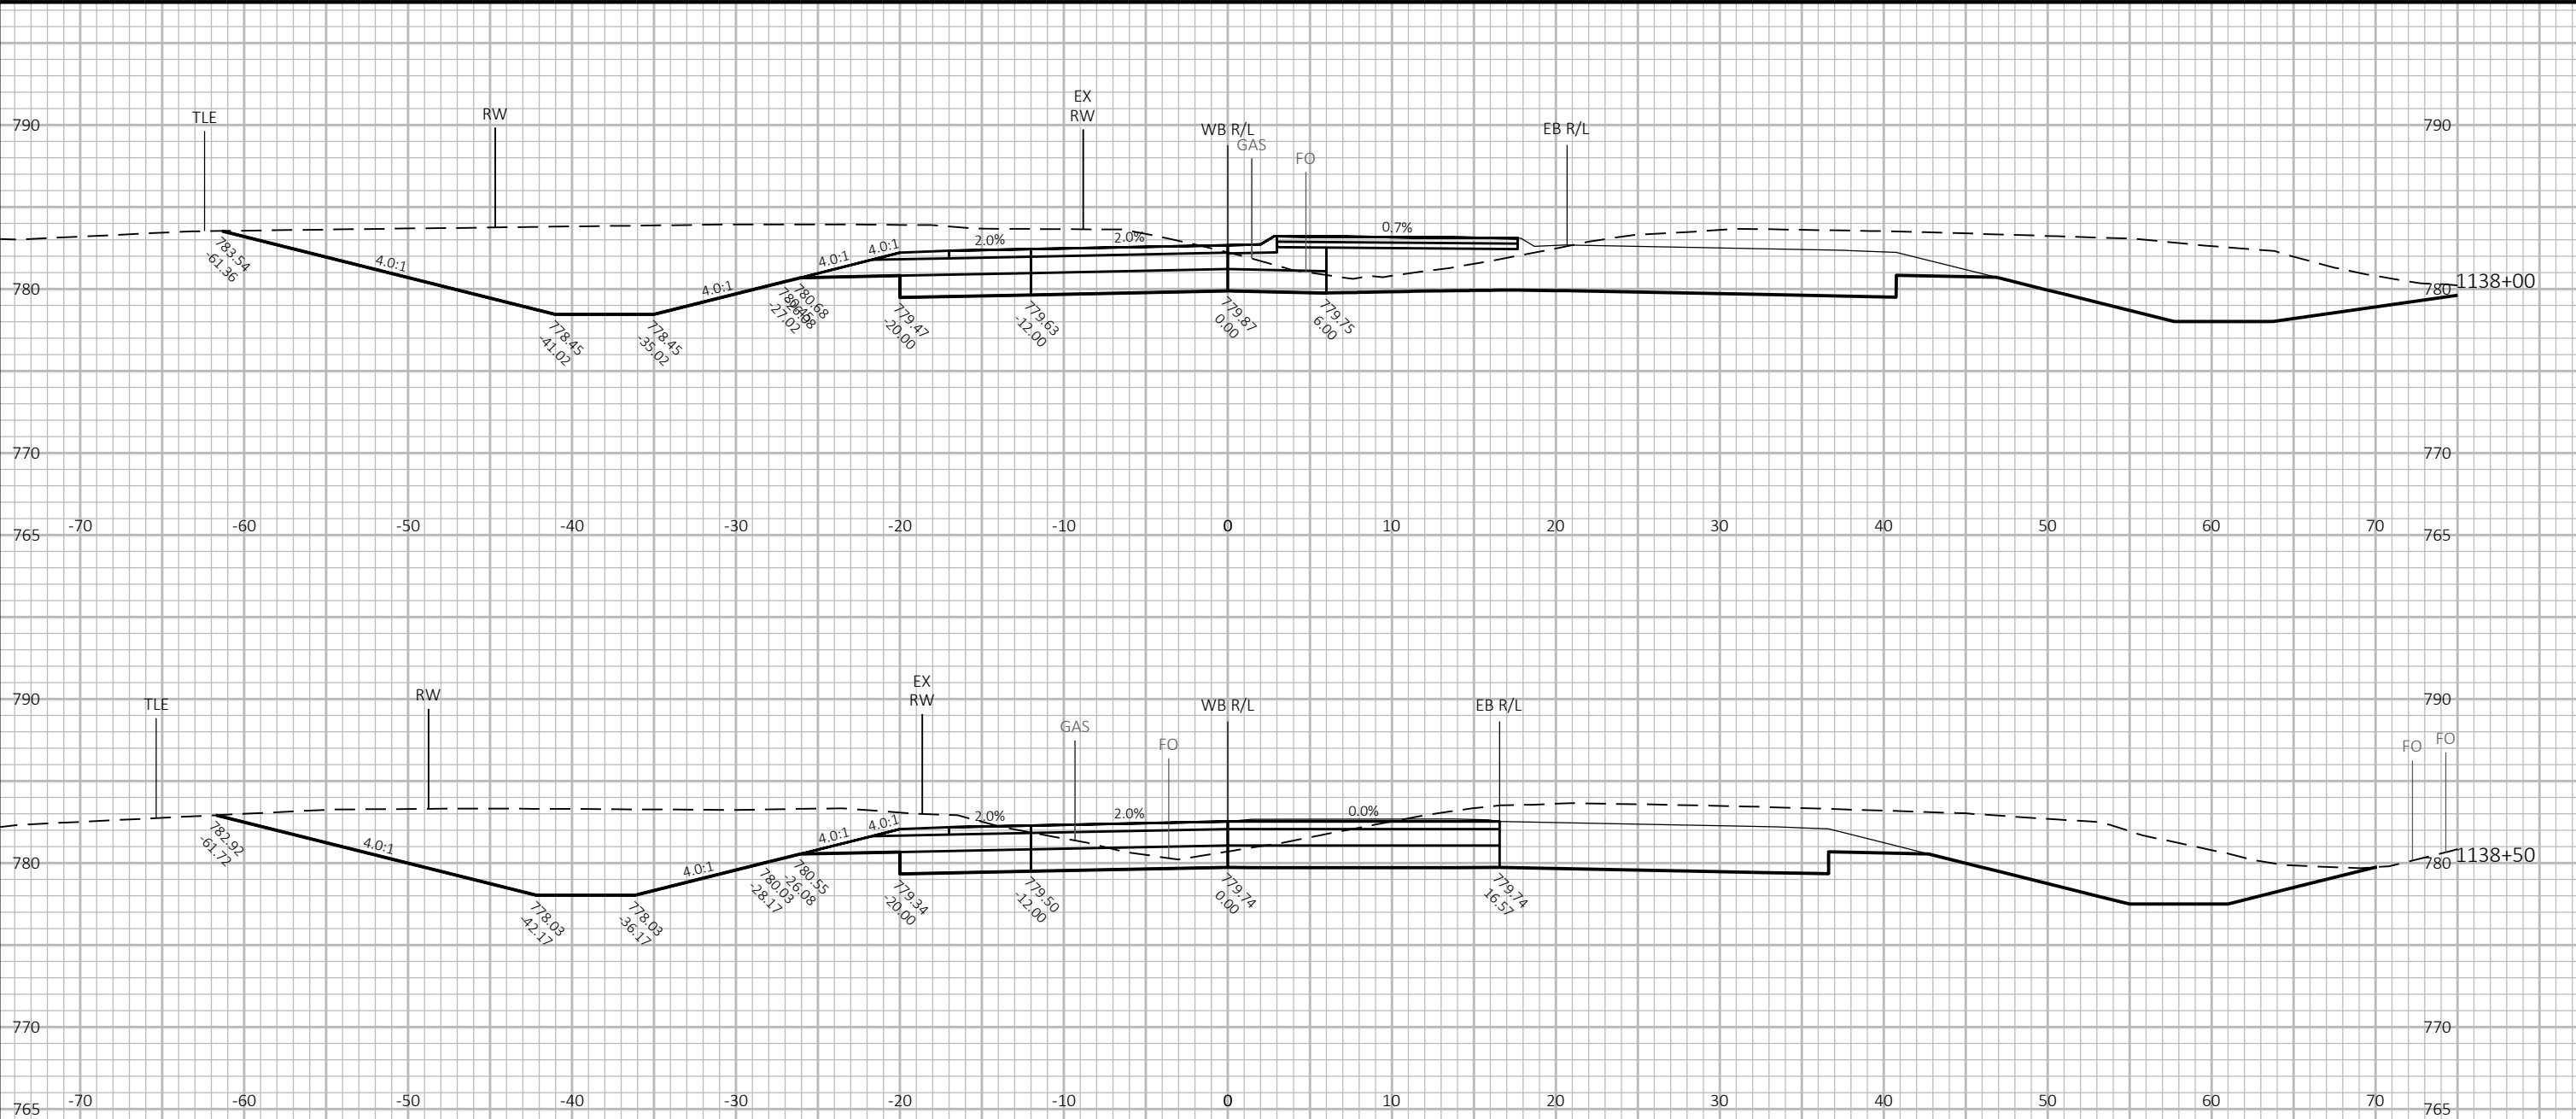



9

9

PROJECT NO: 2814-03-70	HWY: CTH A	COUNTY: RACINE	CROSS SECTIONS: CTH A WESTBOUND APPROACH	SHEET	E
------------------------	------------	----------------	--	-------	---

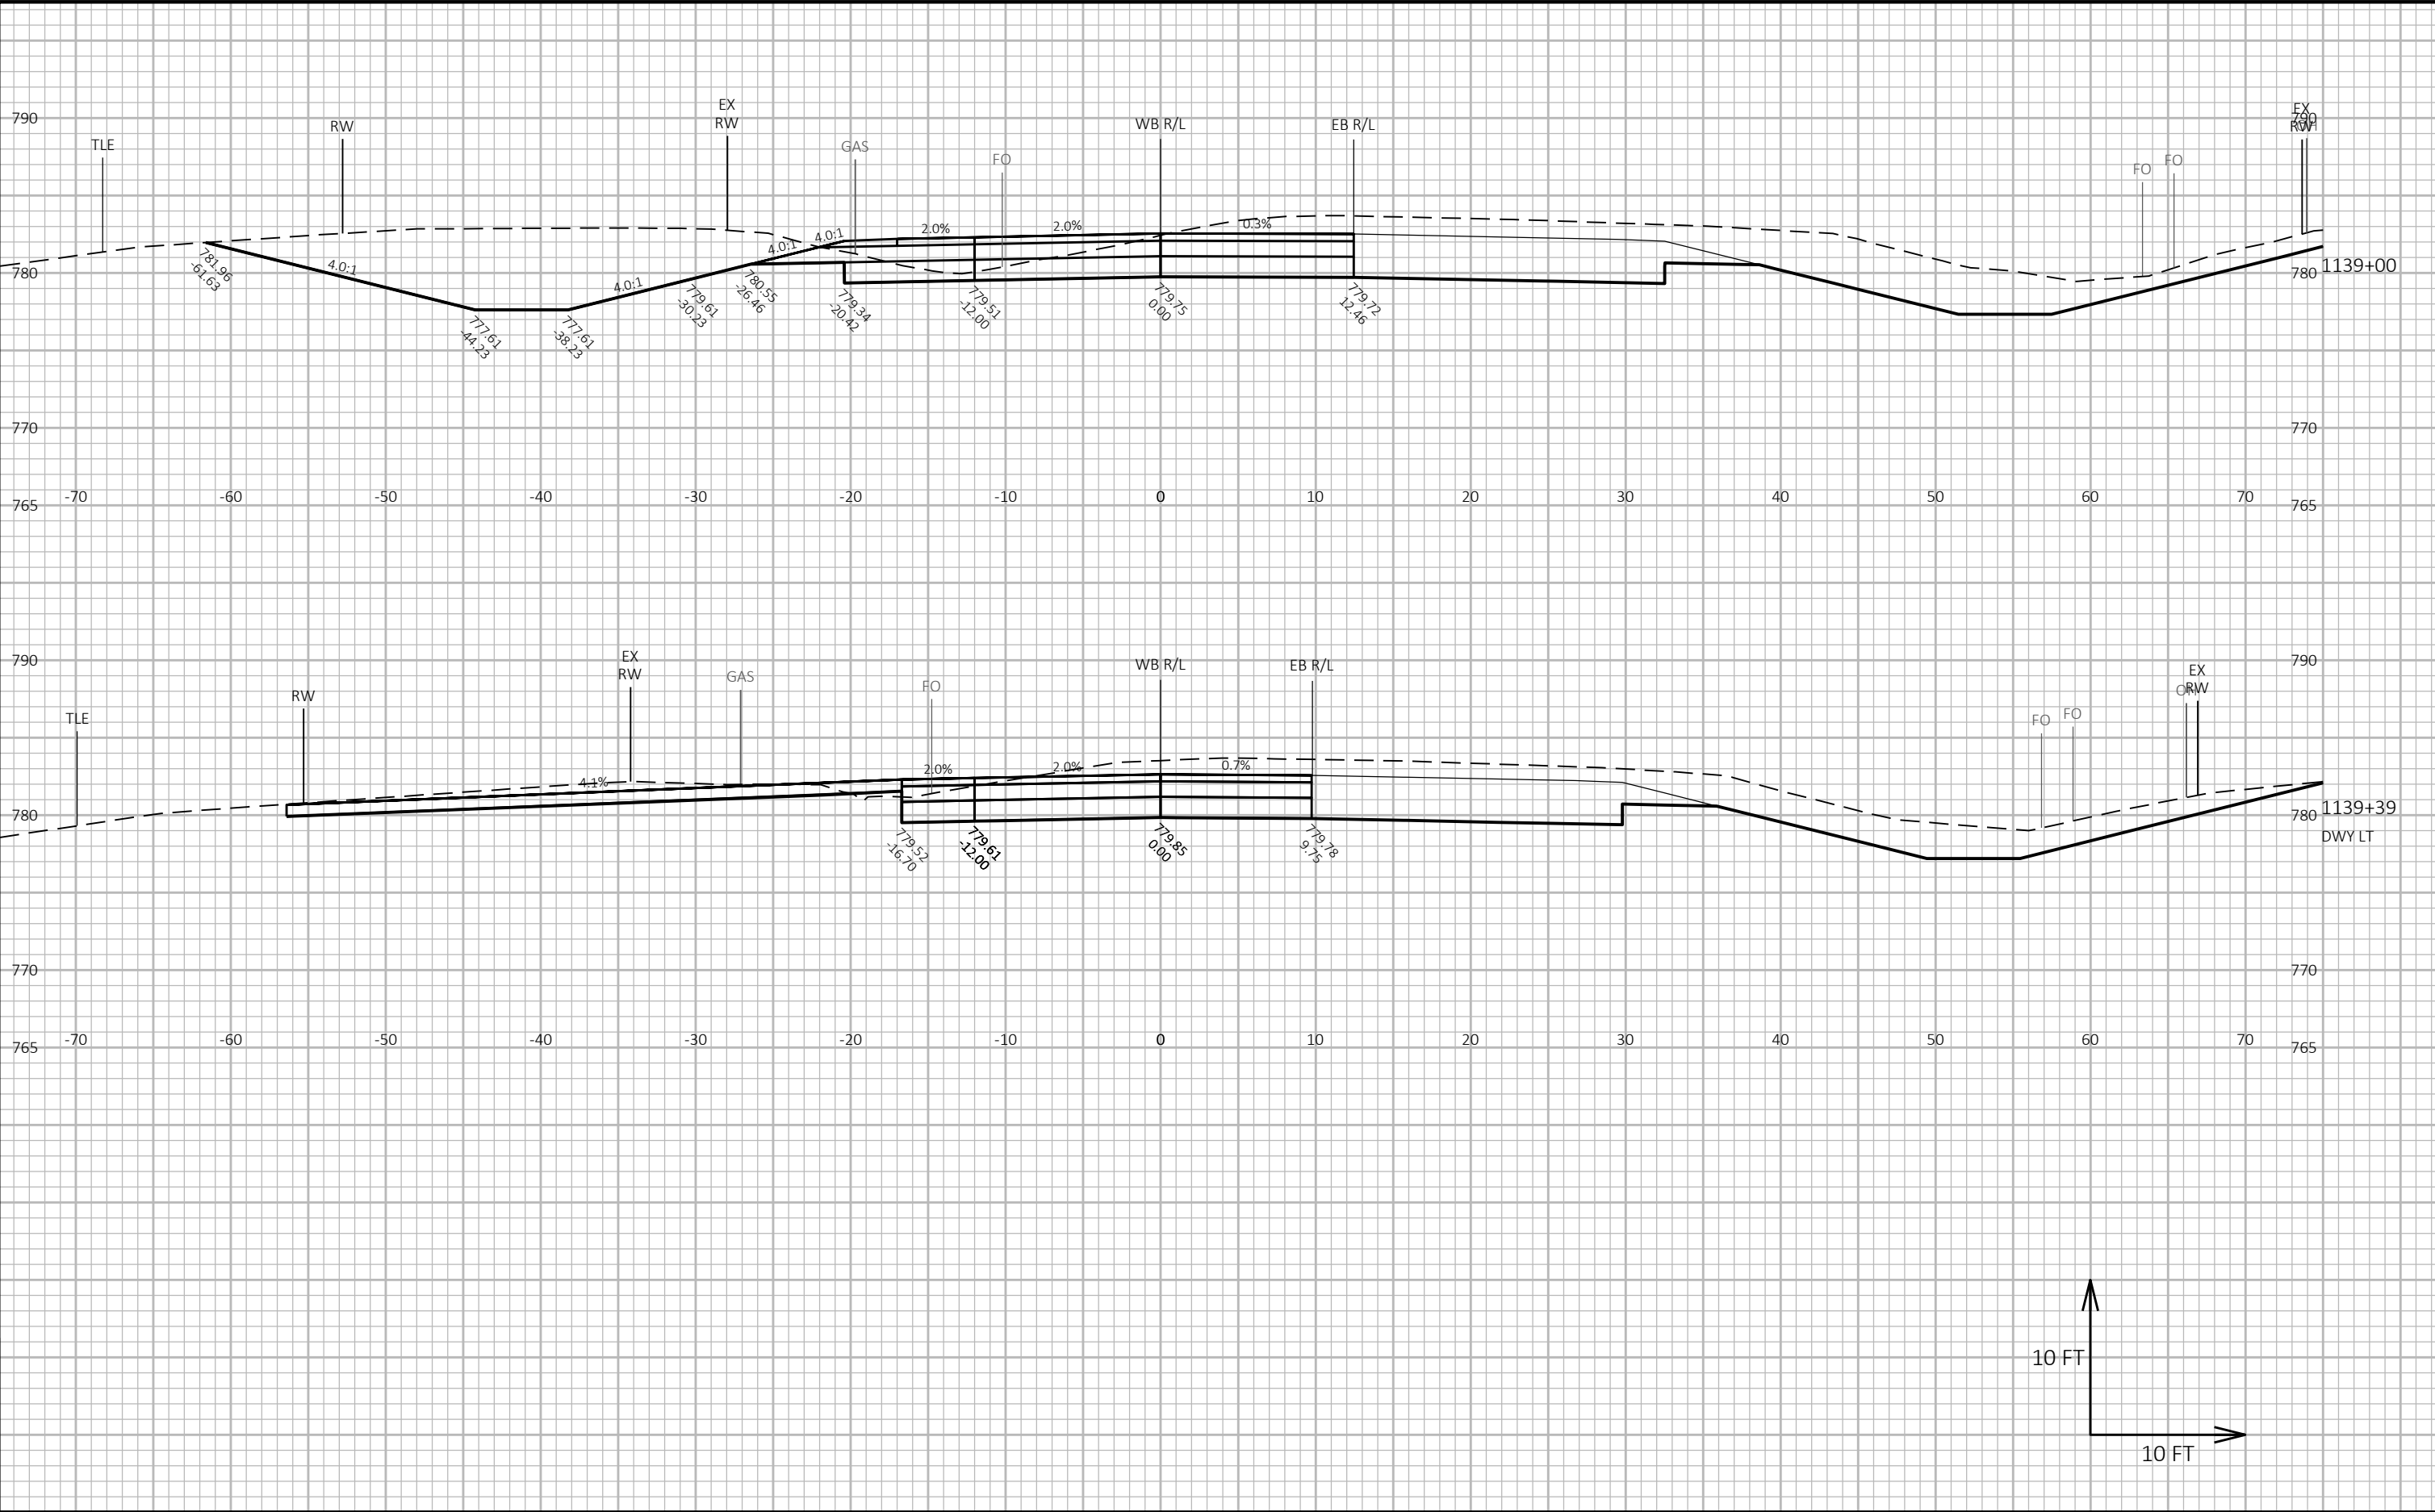


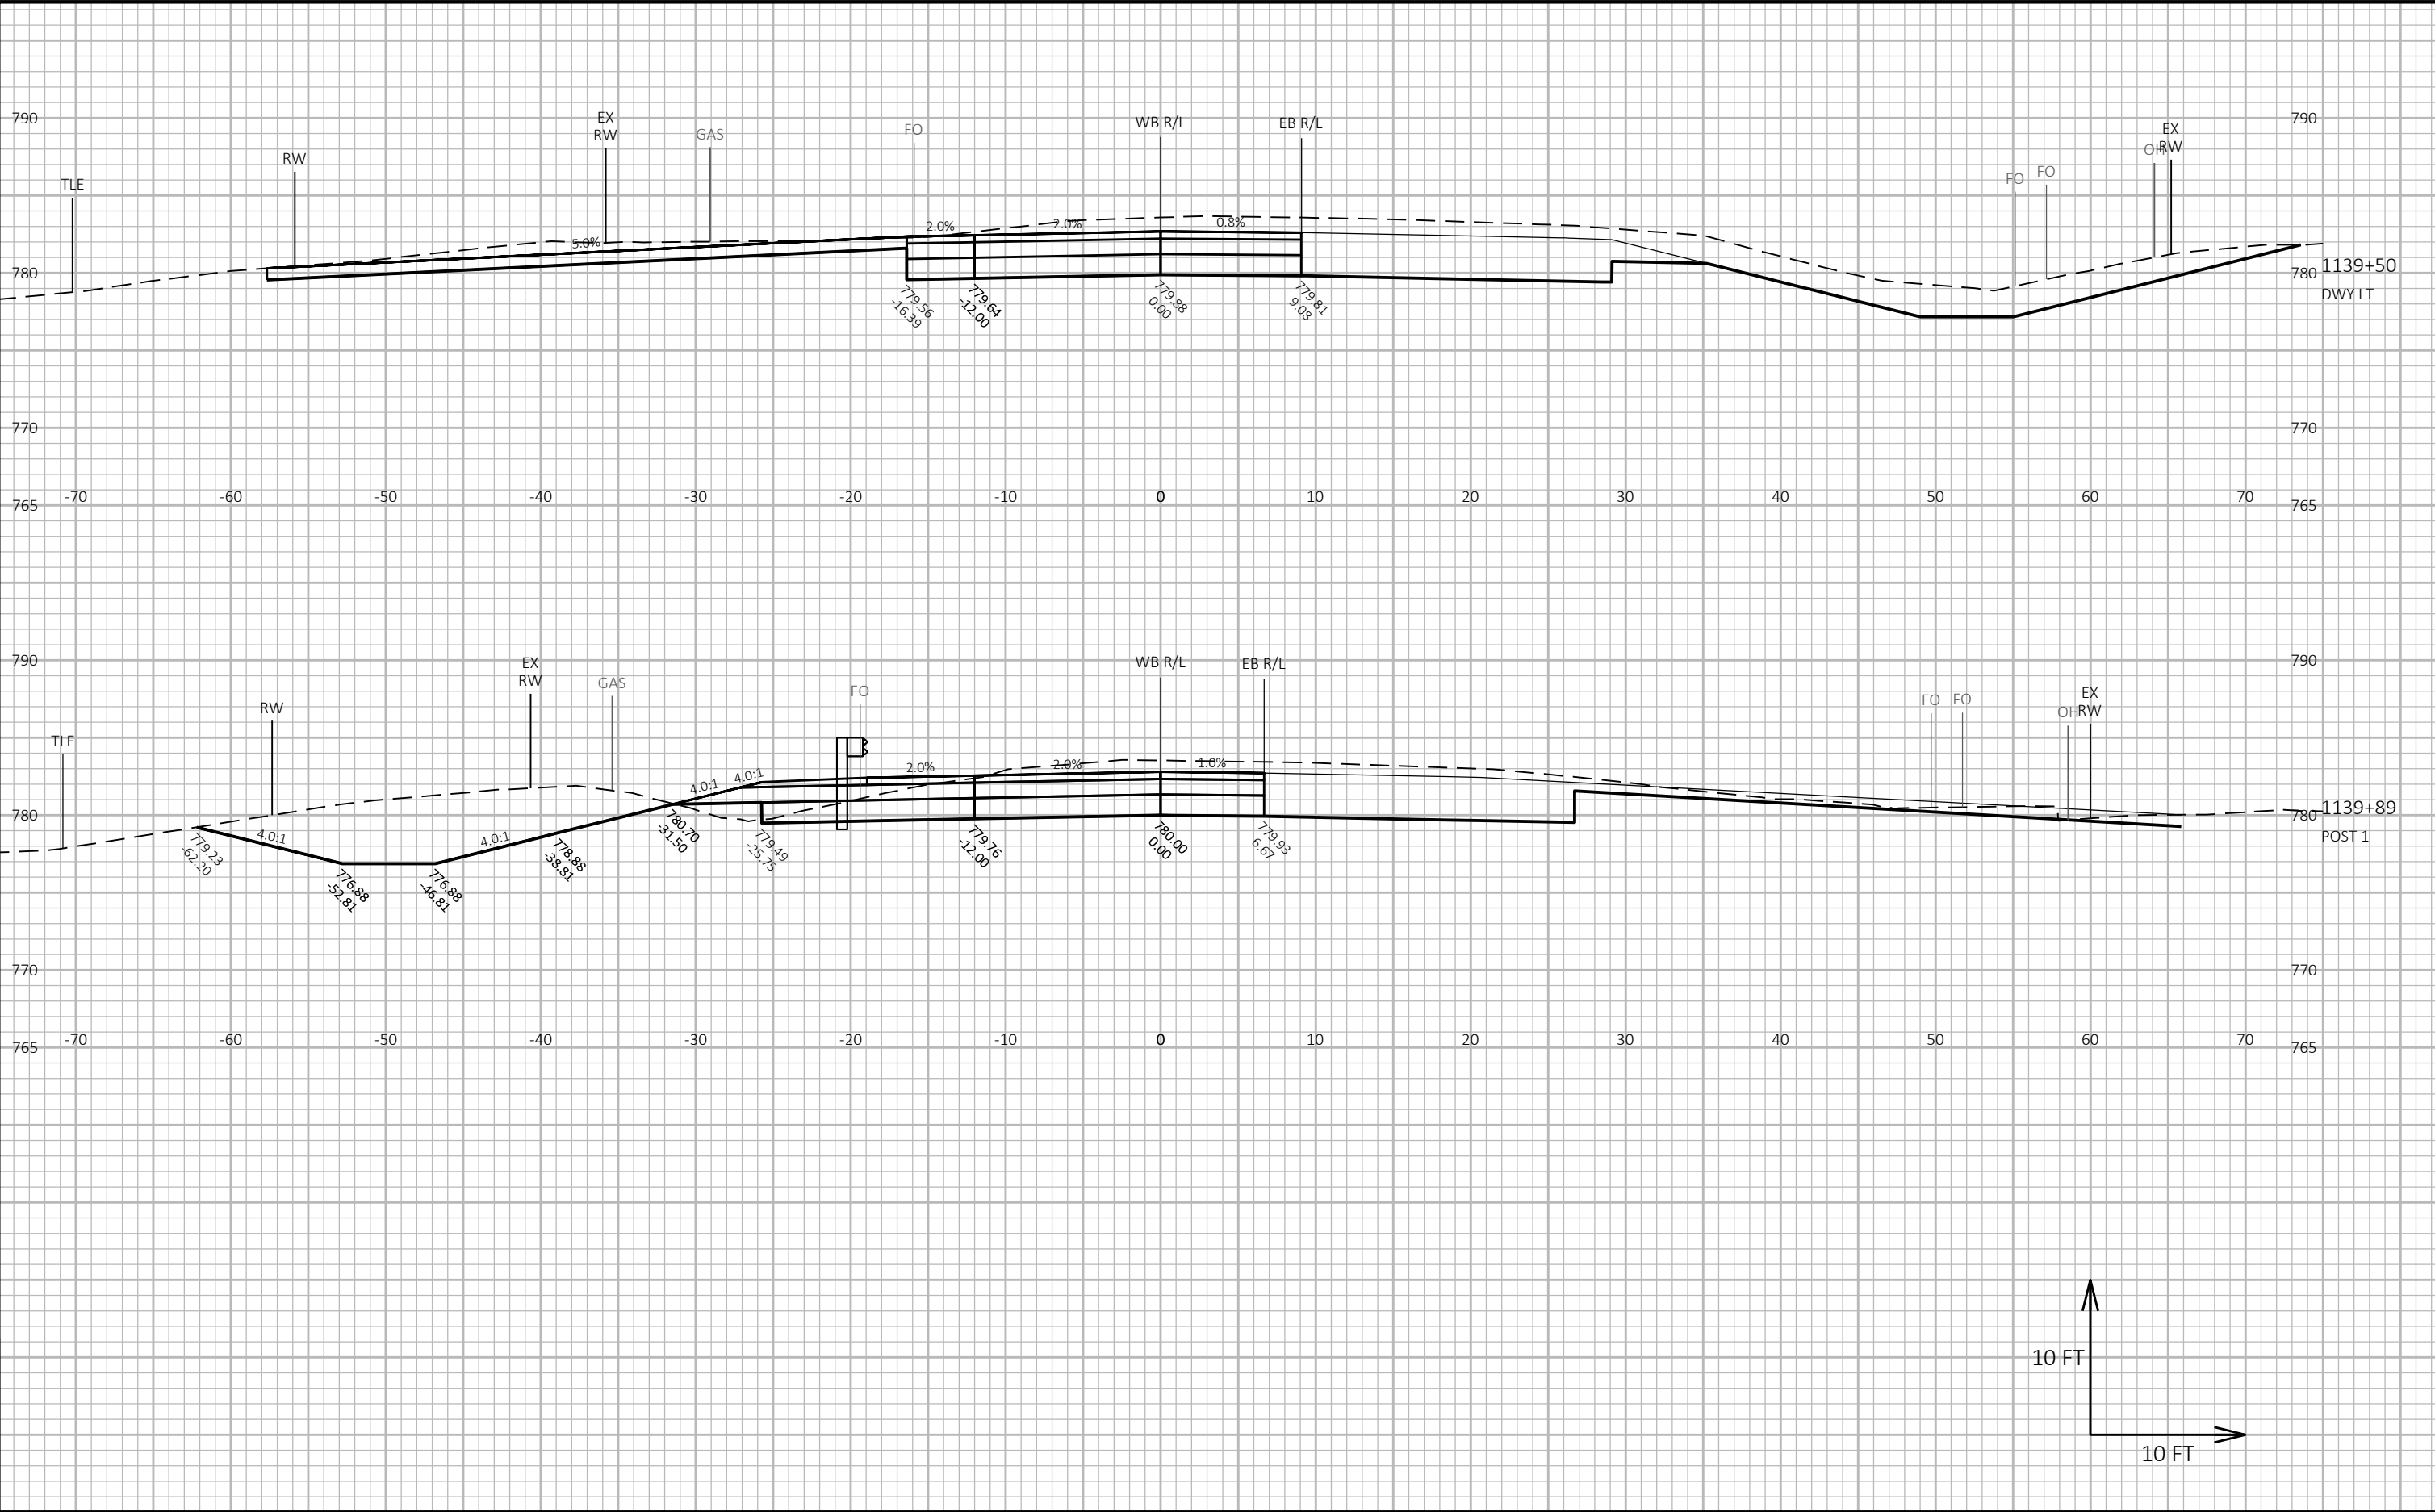

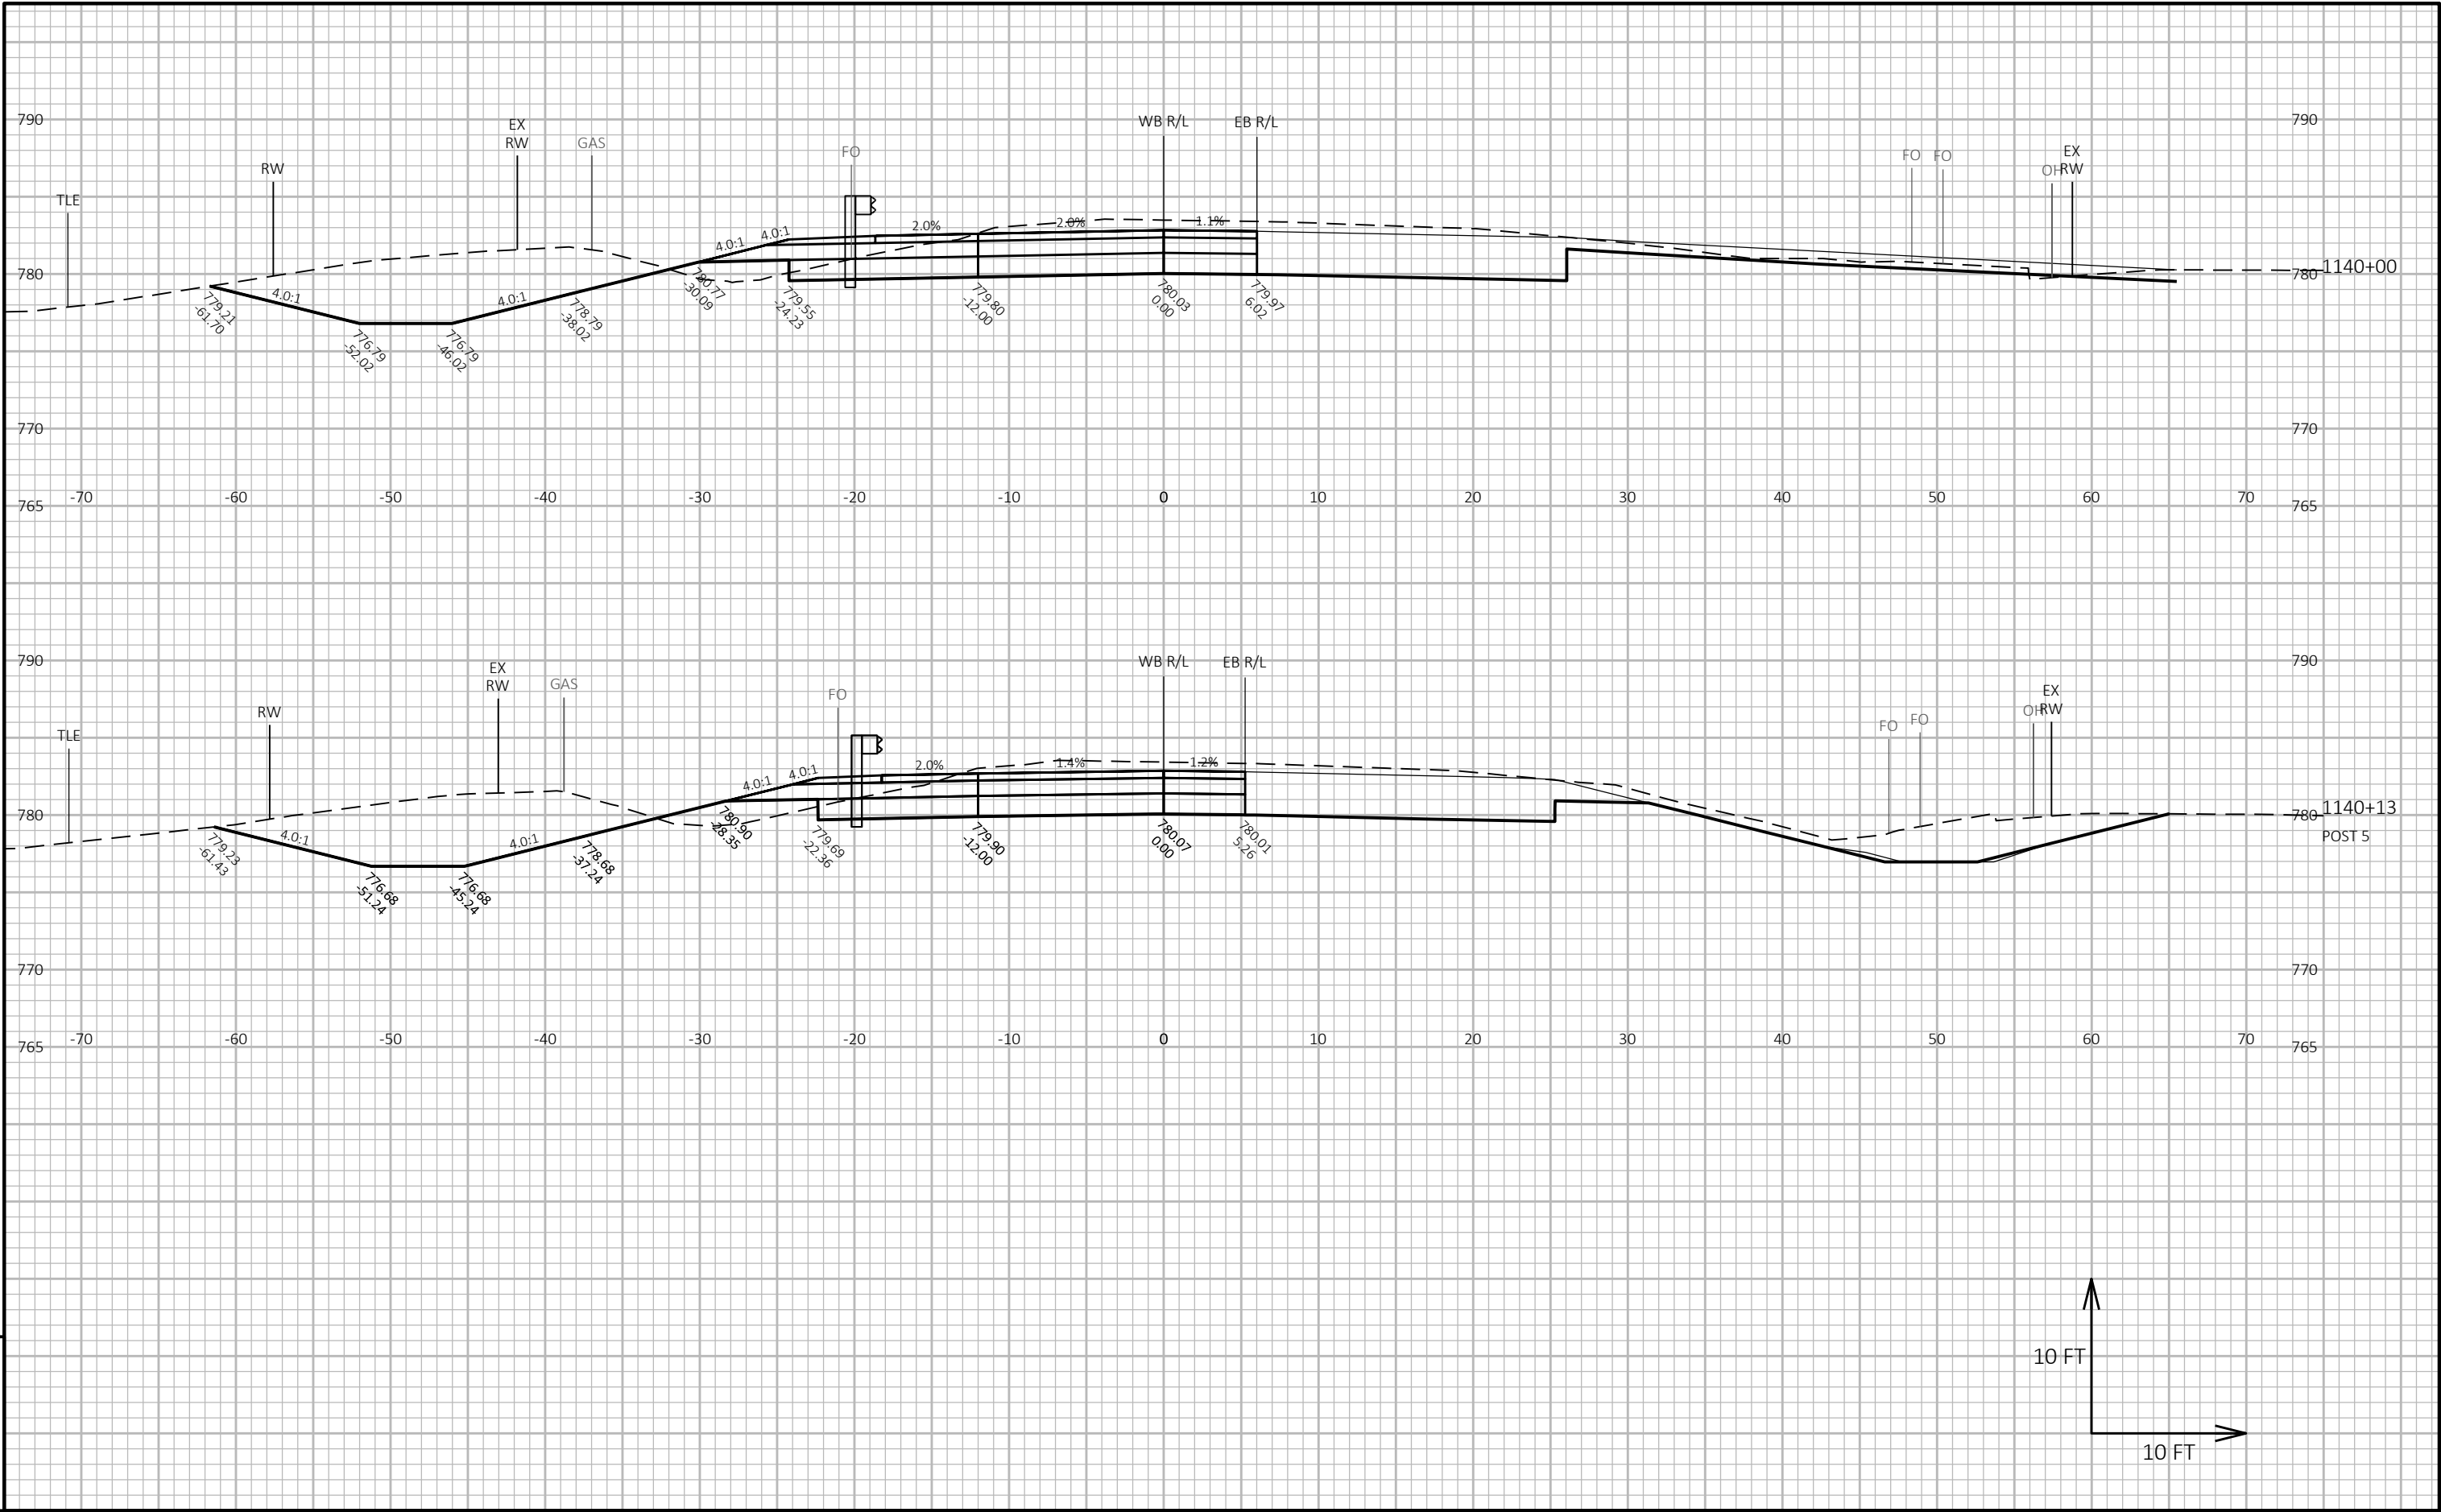


9

9

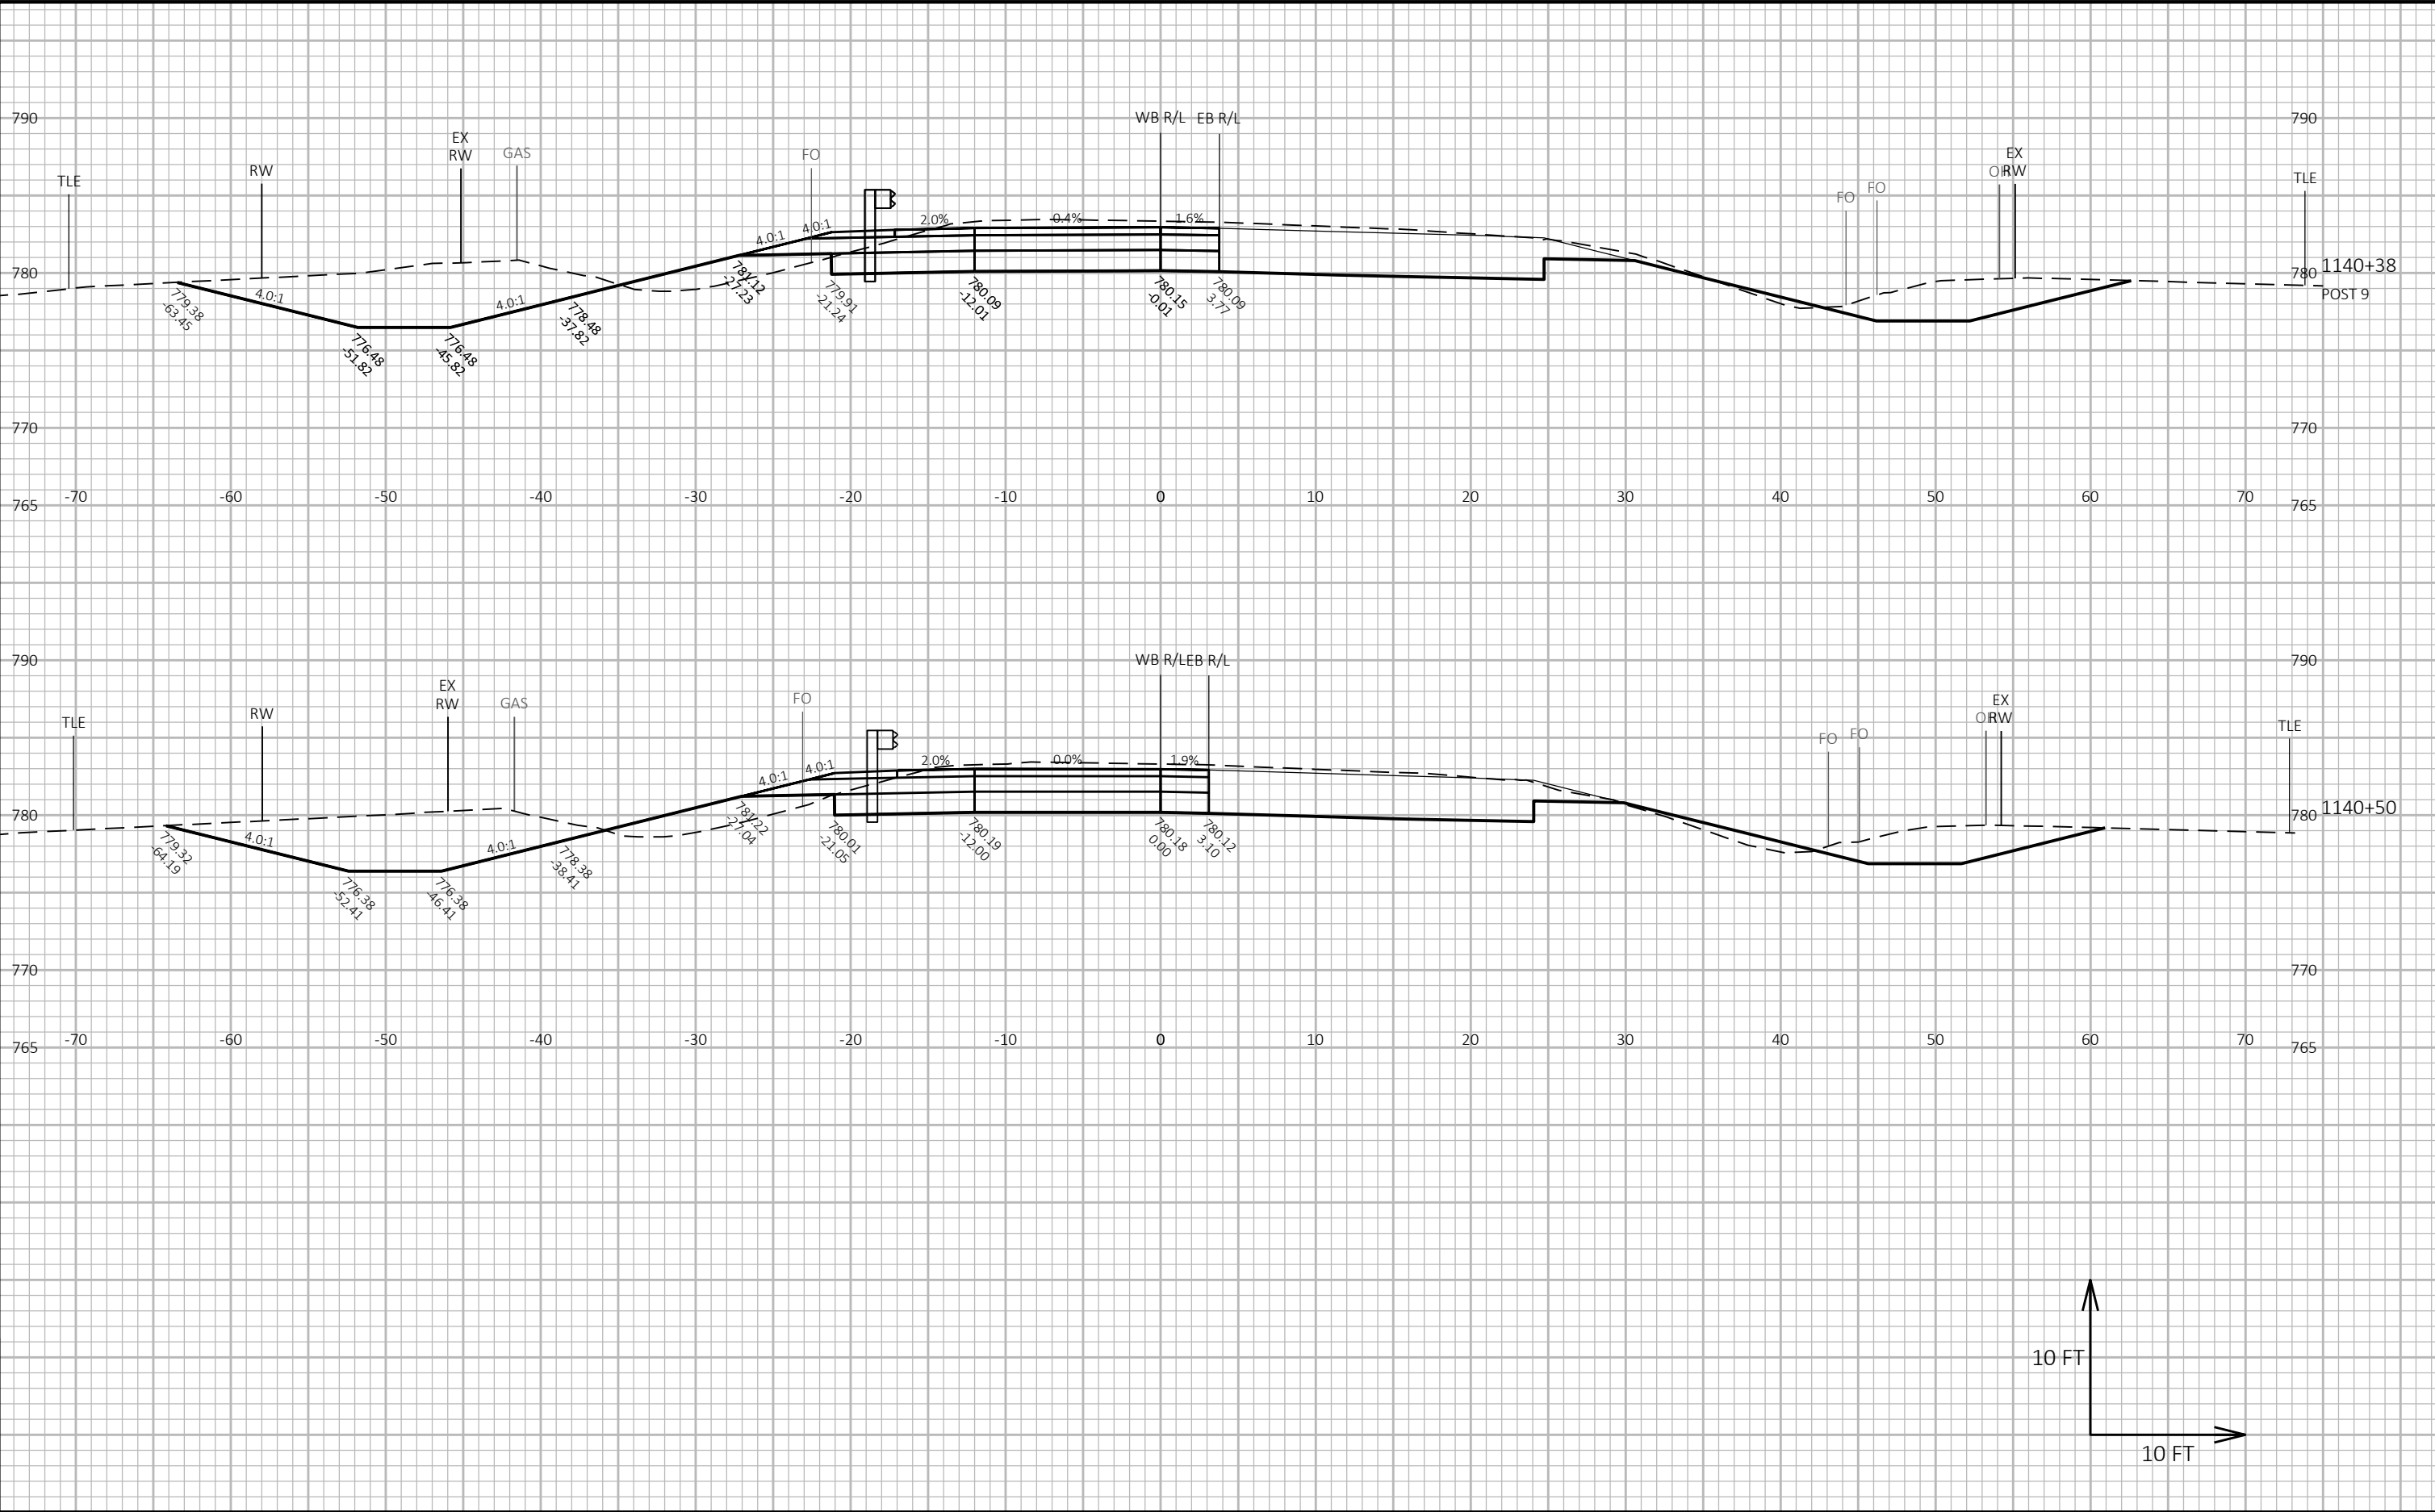


9


9

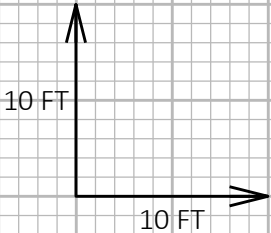



PROJECT NO: 2814-03-70	HWY: CTH A	COUNTY: RACINE	CROSS SECTIONS: CTH A WESTBOUND APPROACH	SHEET	E
------------------------	------------	----------------	--	-------	---

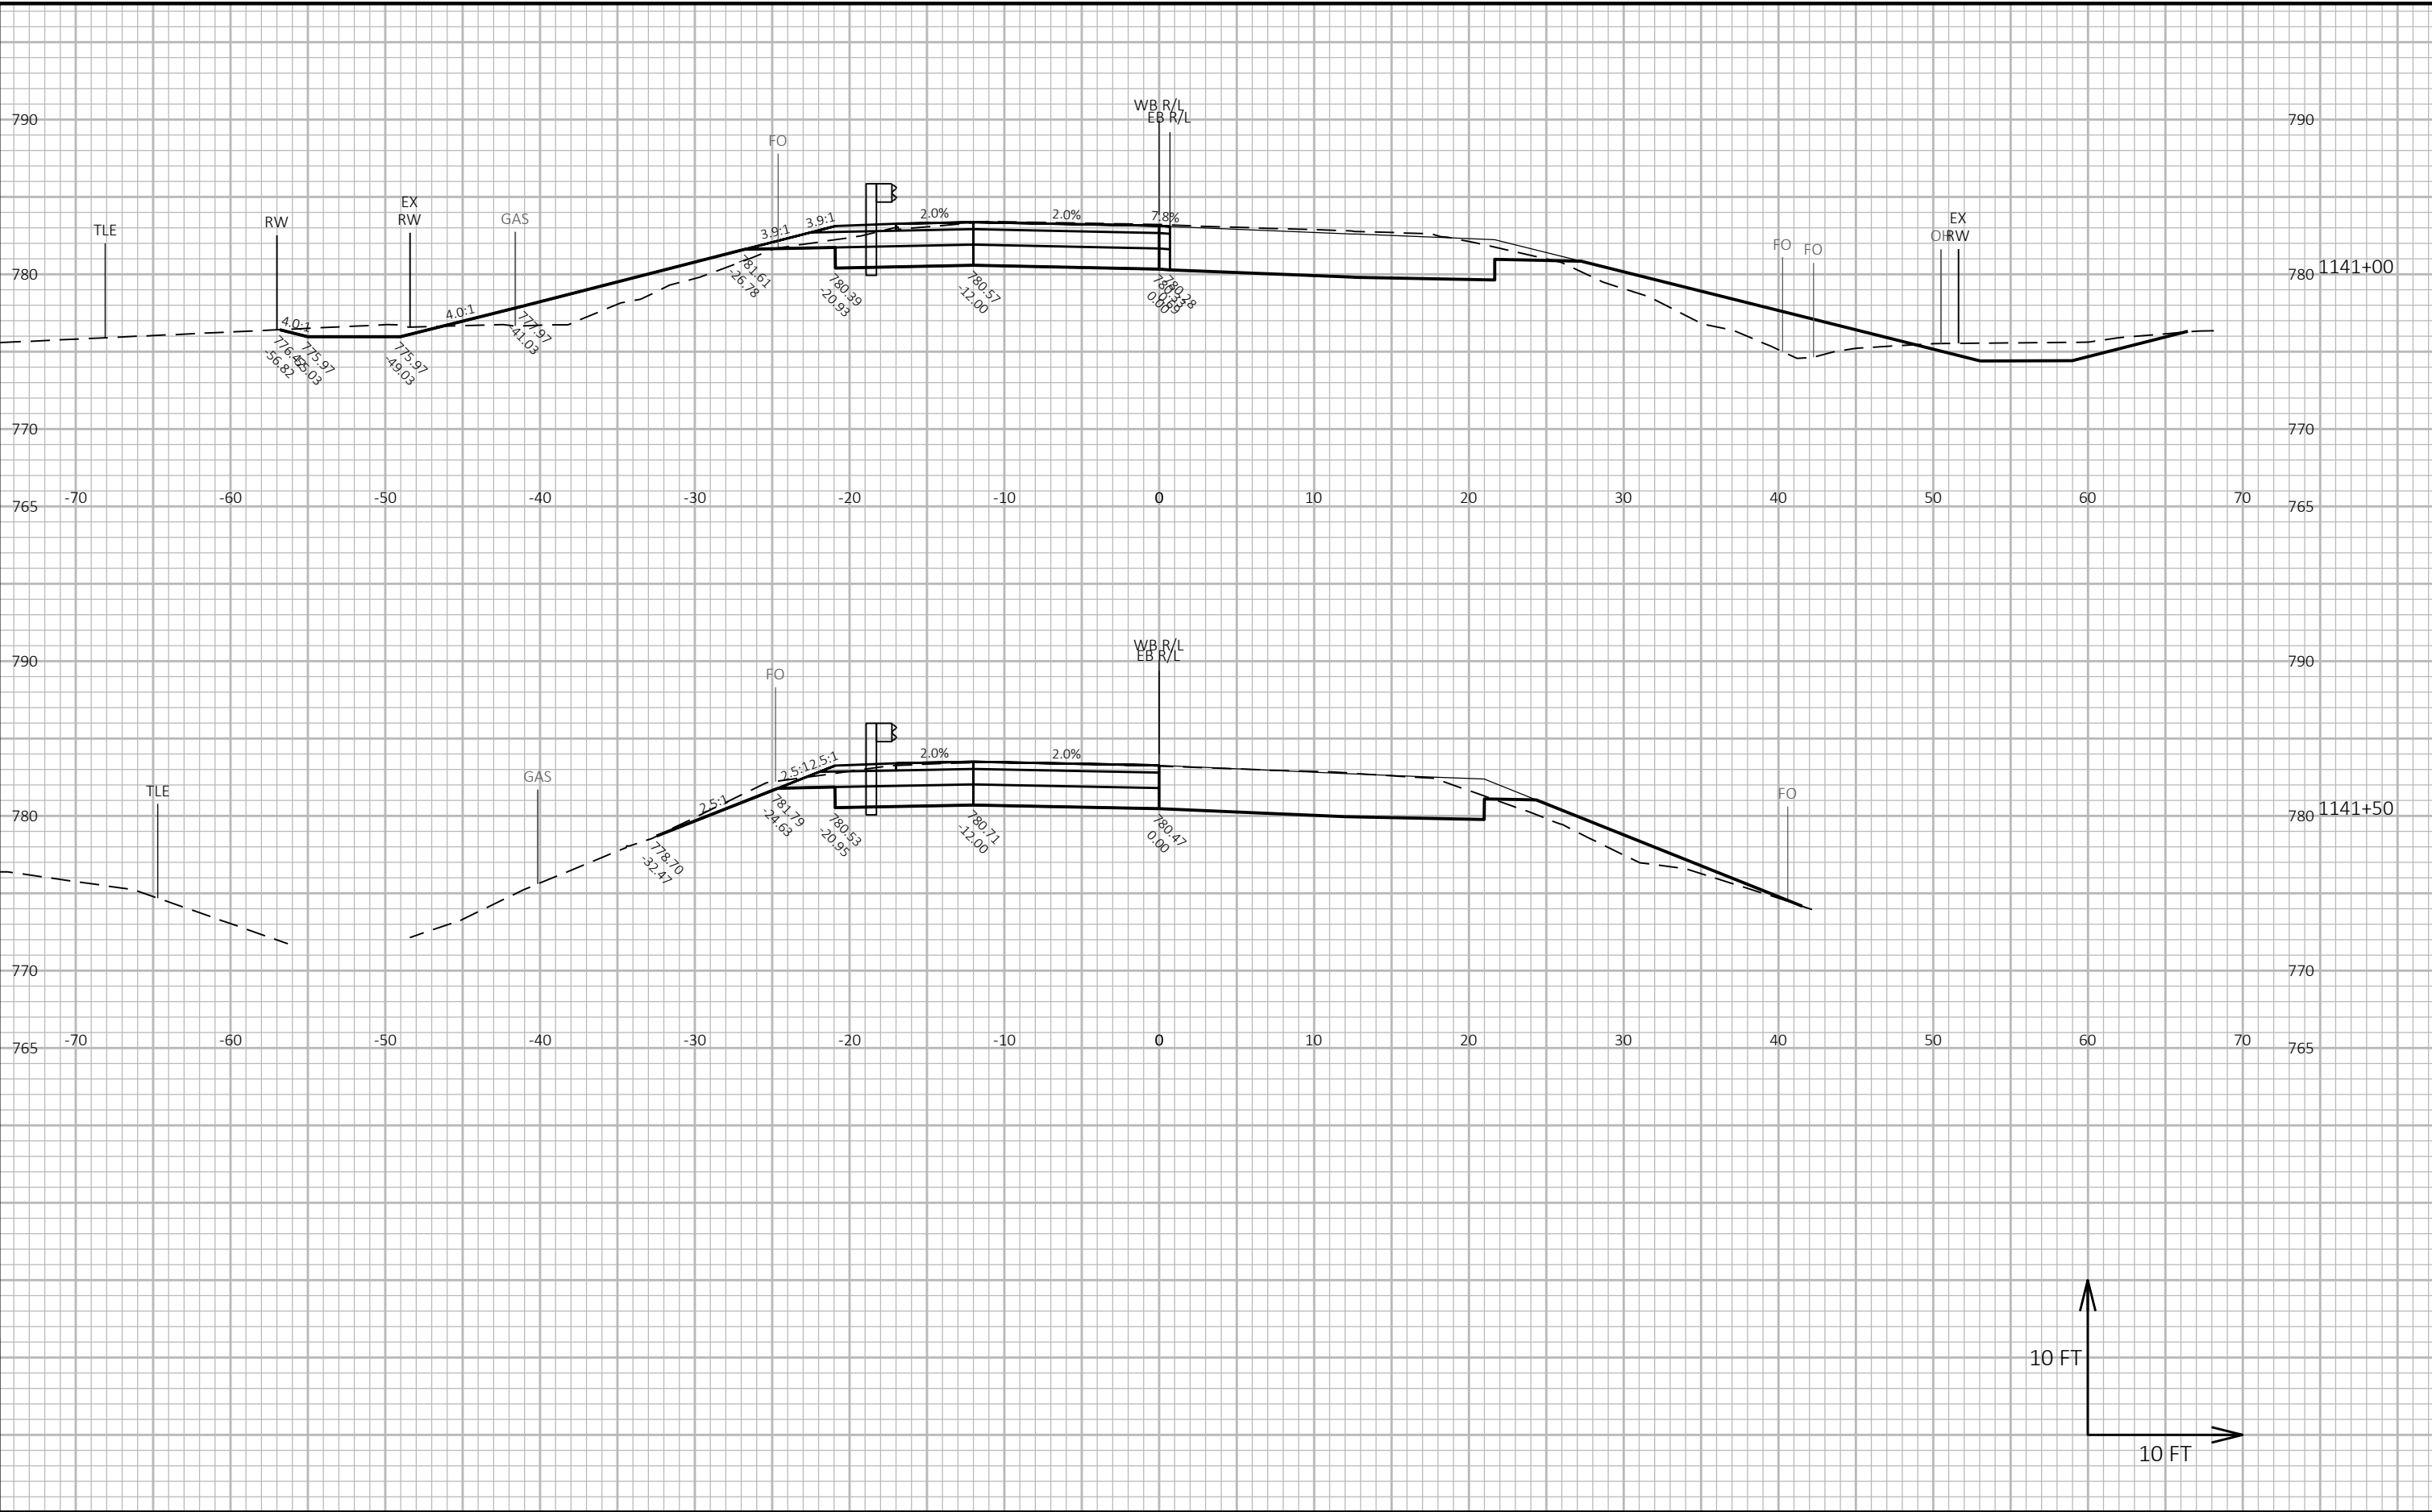


PROJECT NO: 2814-03-70	HWY: CTH A	COUNTY: RACINE	CROSS SECTIONS: CTH A WESTBOUND APPROACH	SHEET E
------------------------	------------	----------------	--	---------

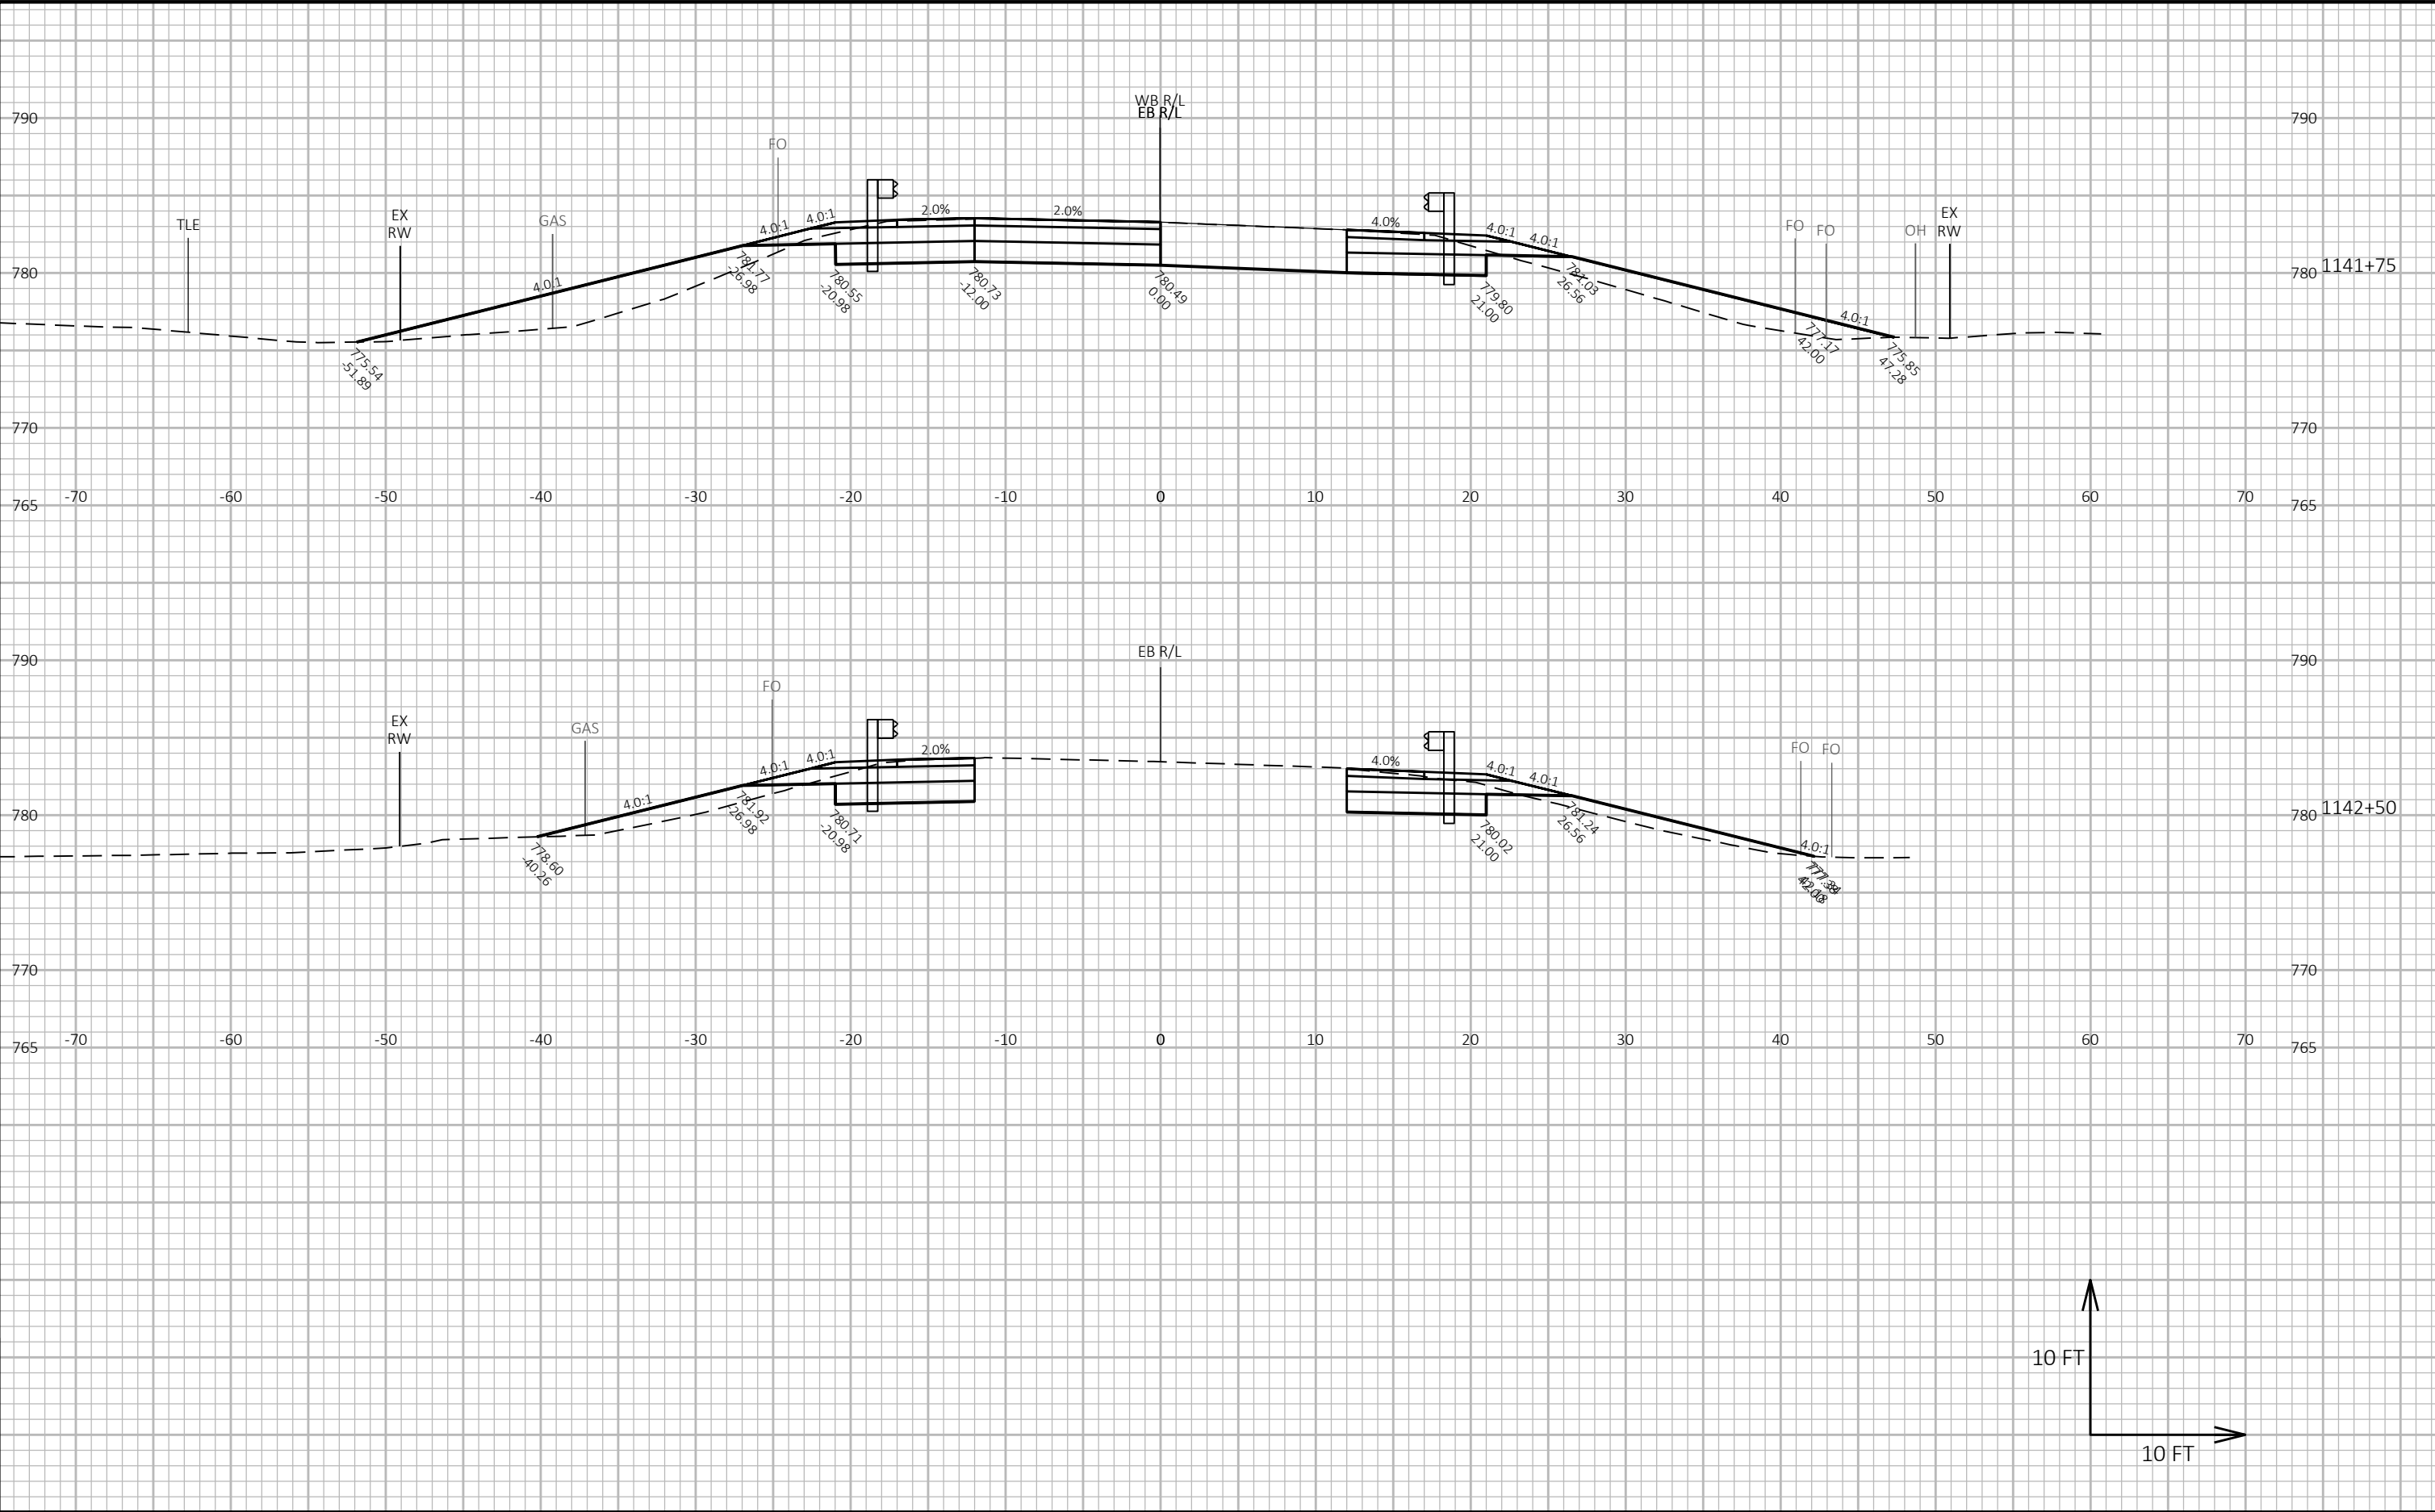


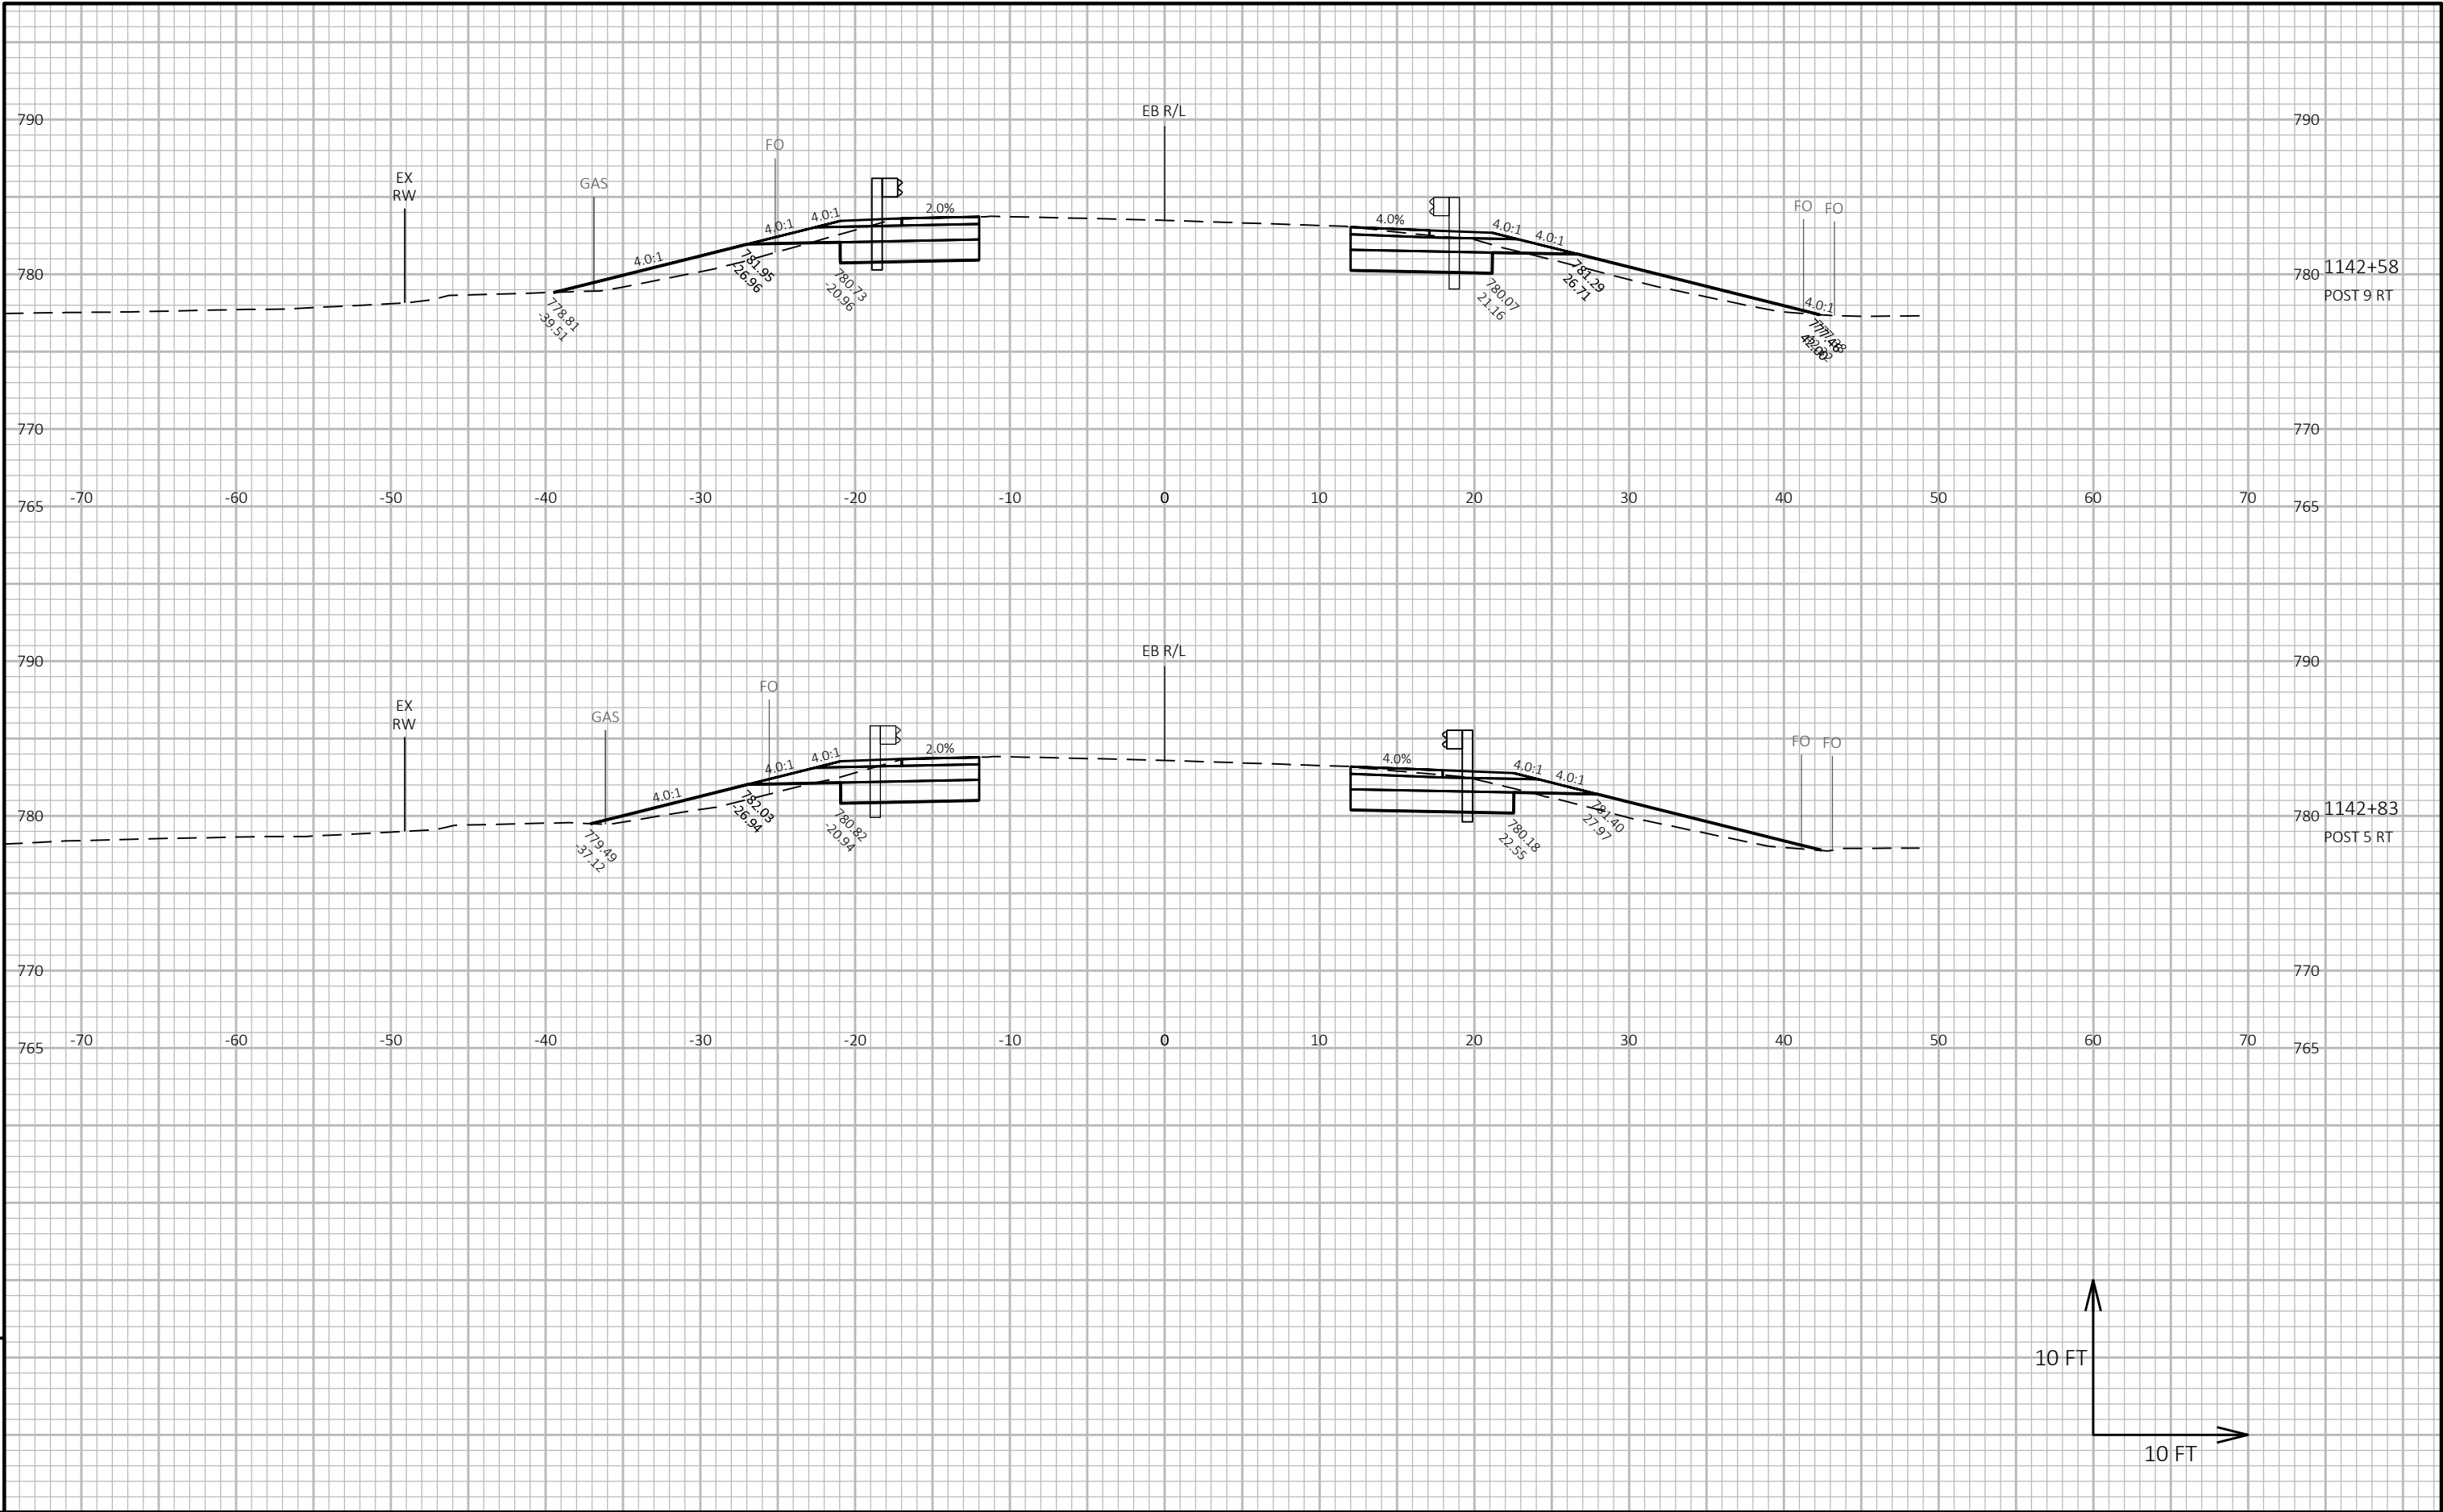


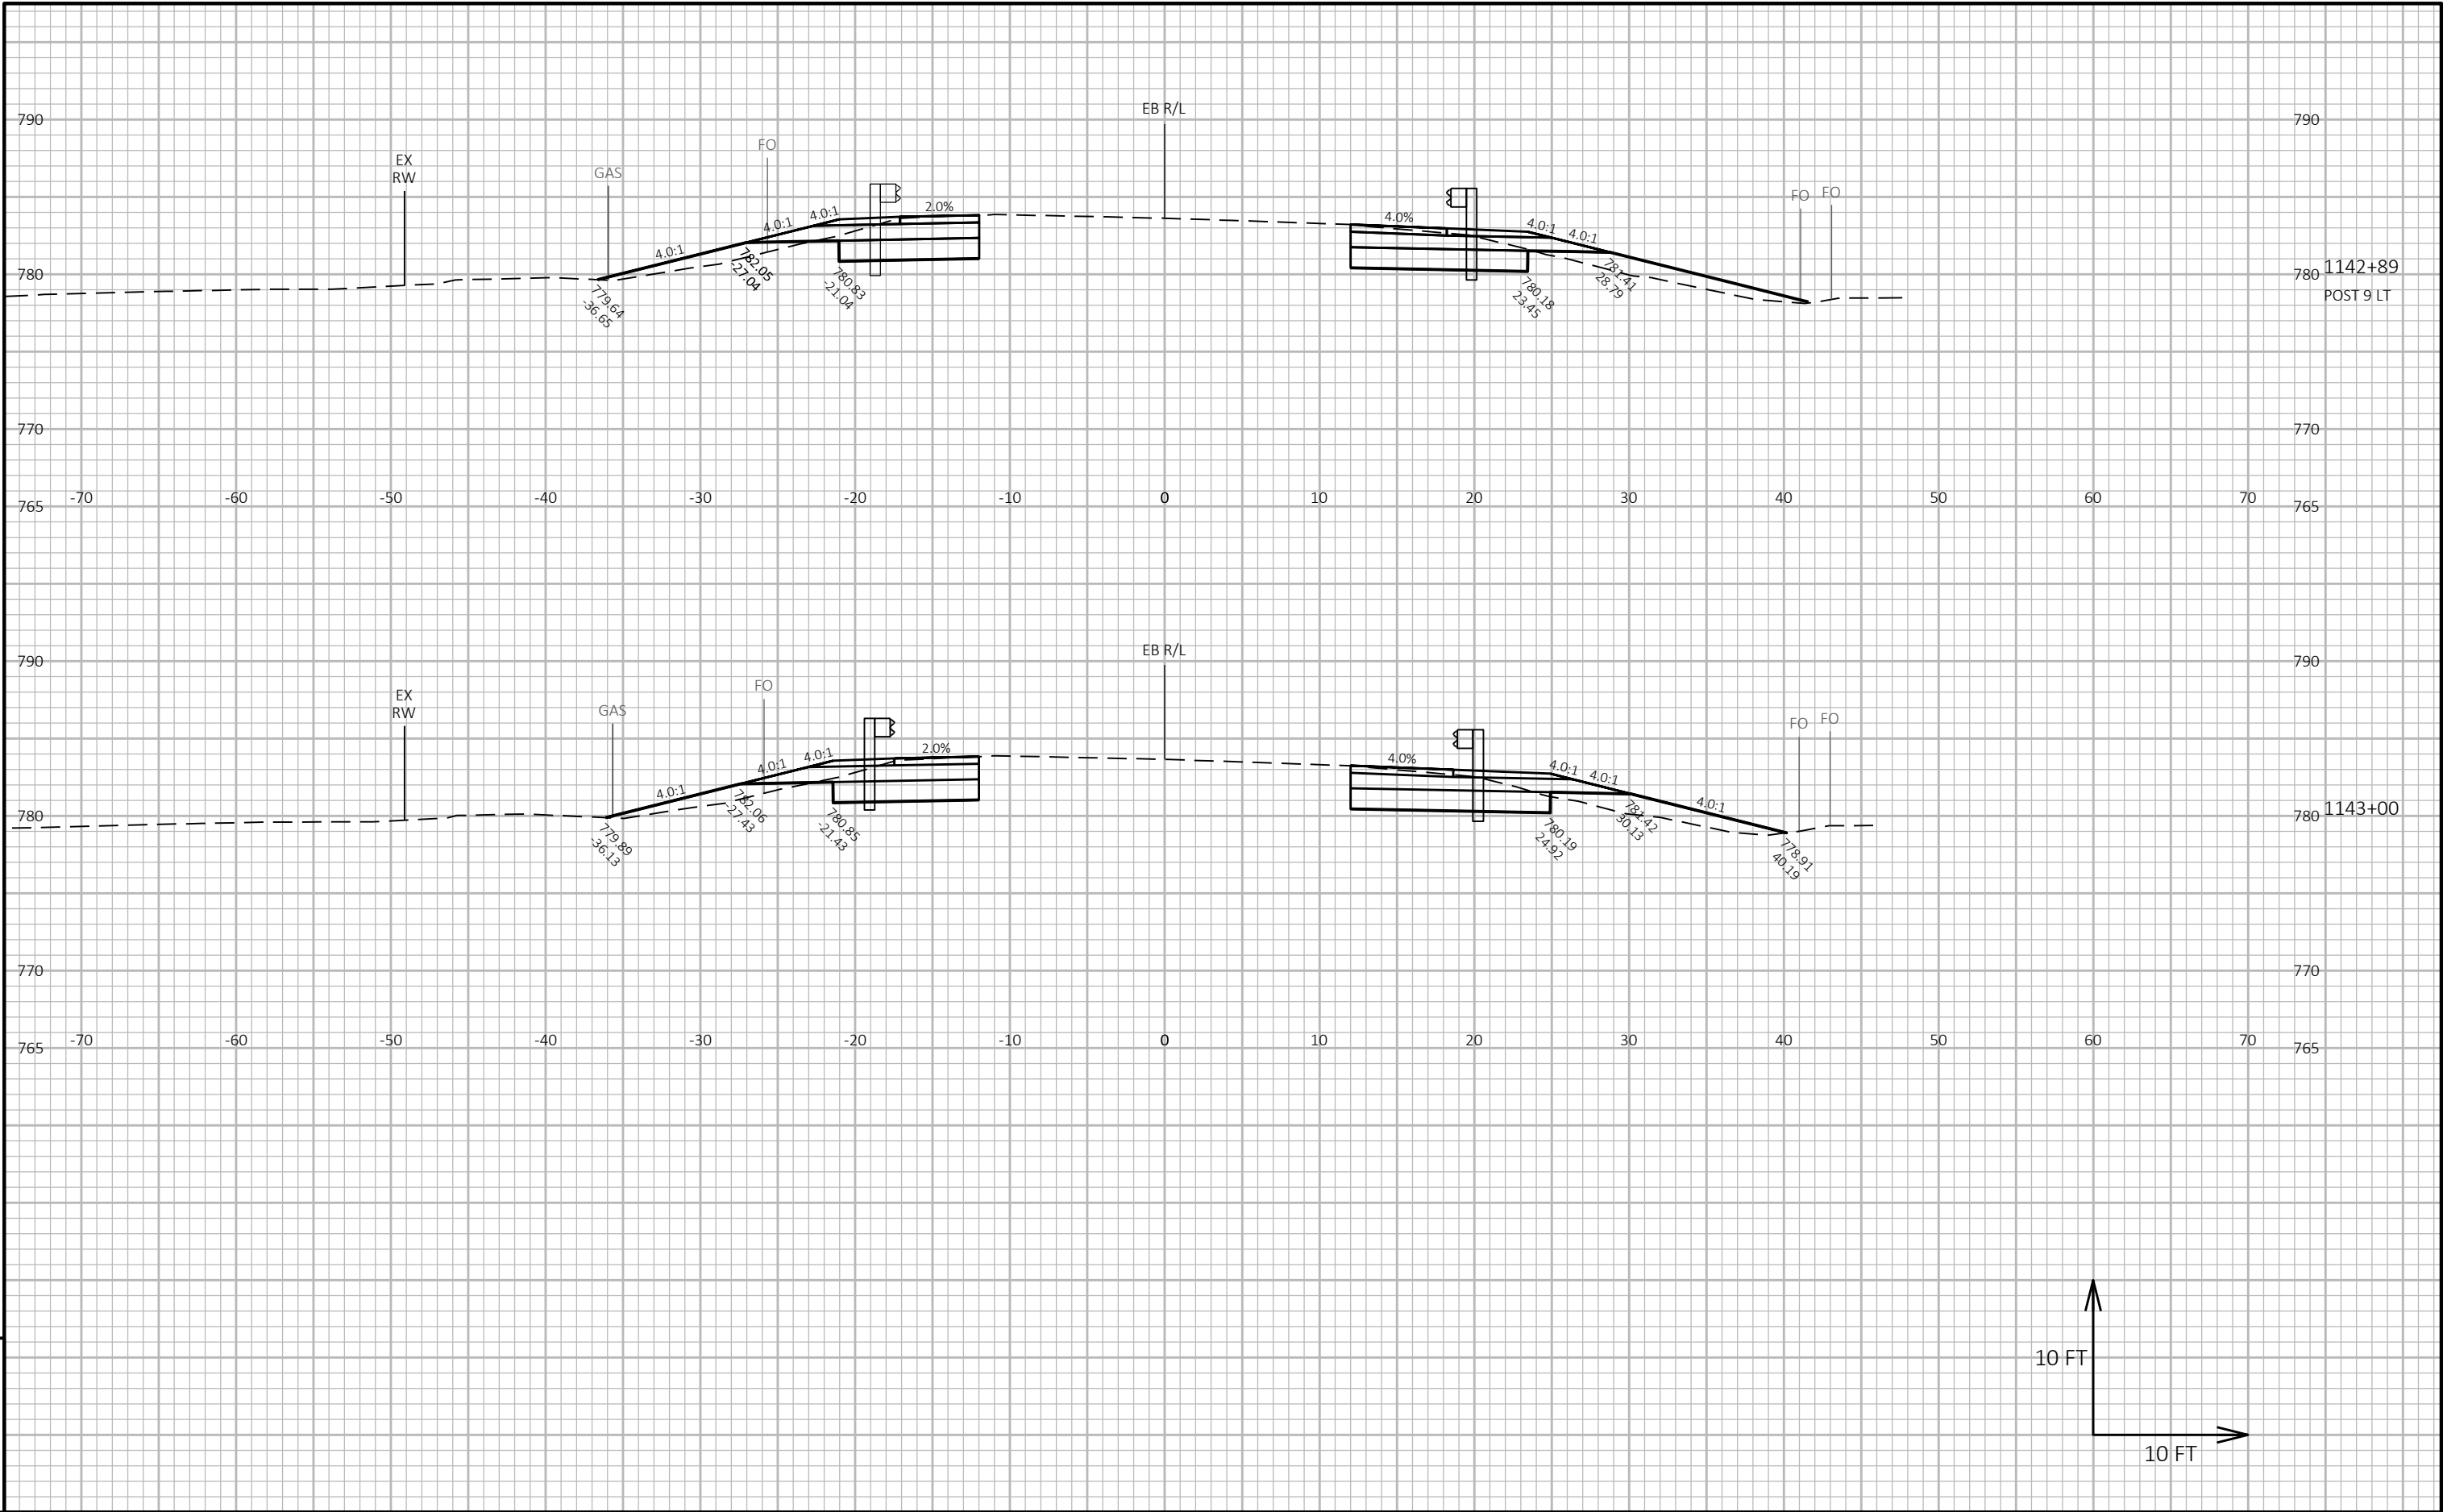


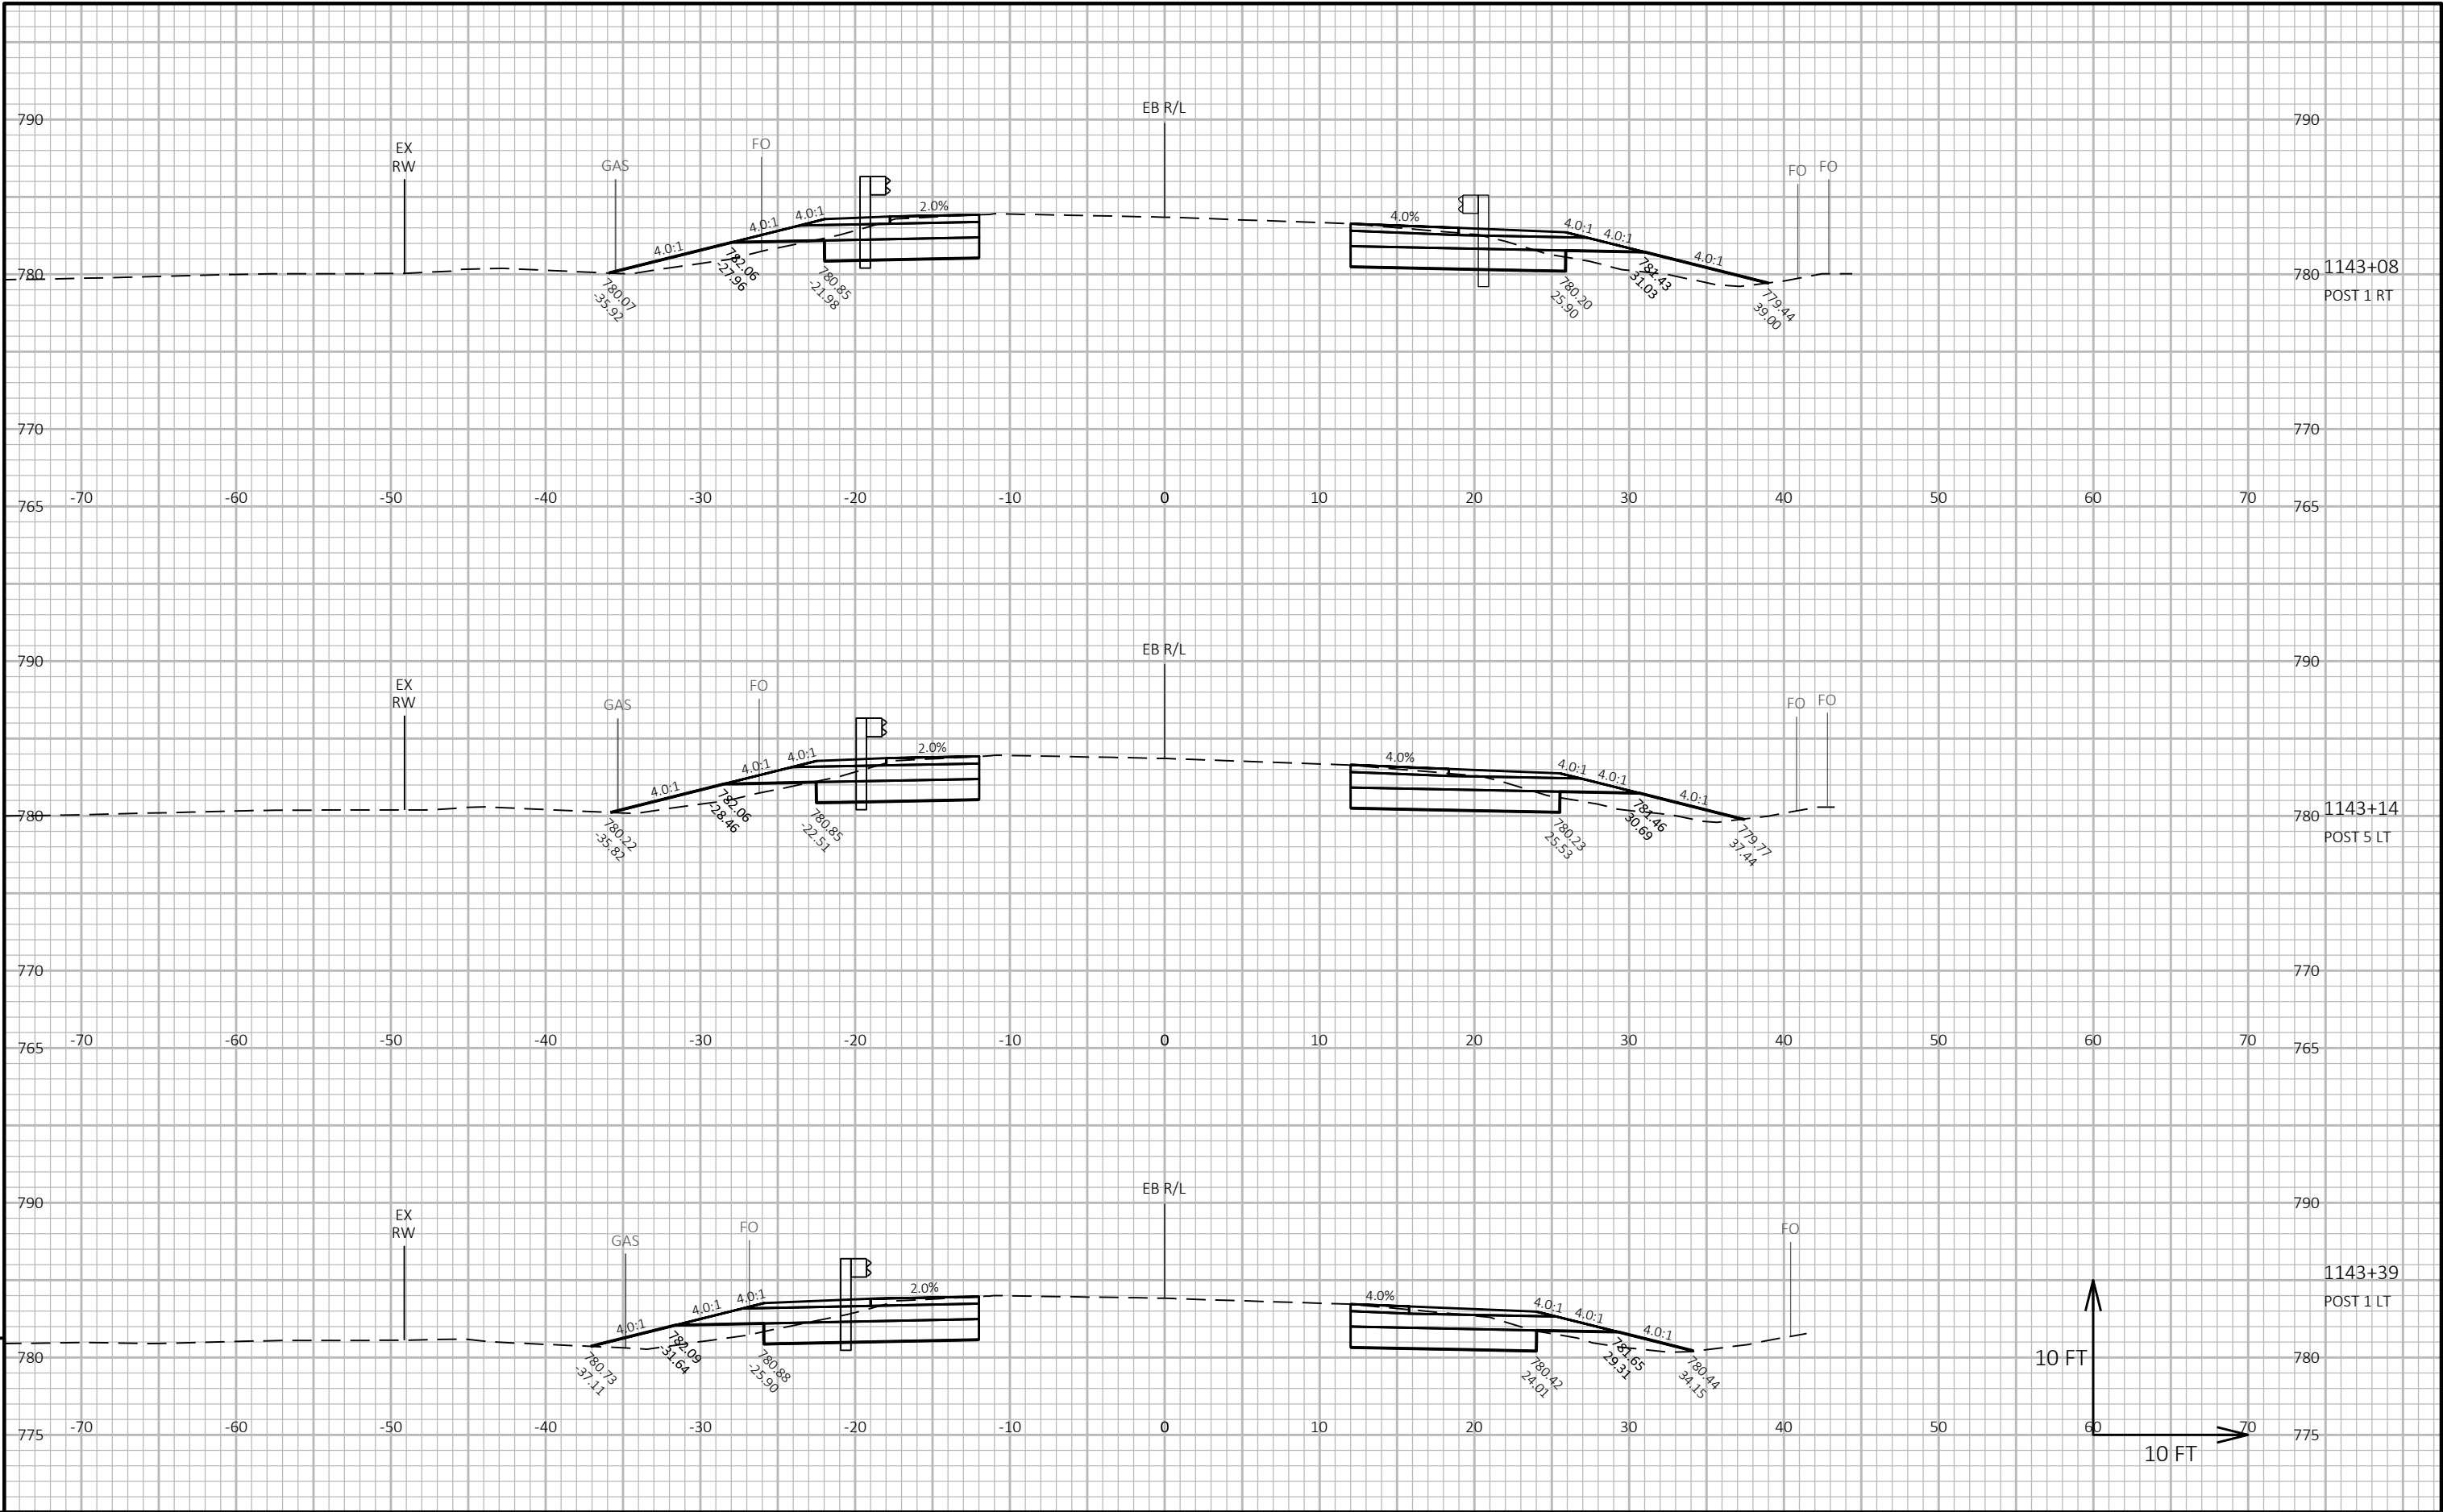


PROJECT NO: 2814-03-70	HWY: CTH A	COUNTY: RACINE	CROSS SECTIONS: CTH A WESTBOUND APPROACH	SHEET	E
------------------------	------------	----------------	--	-------	---

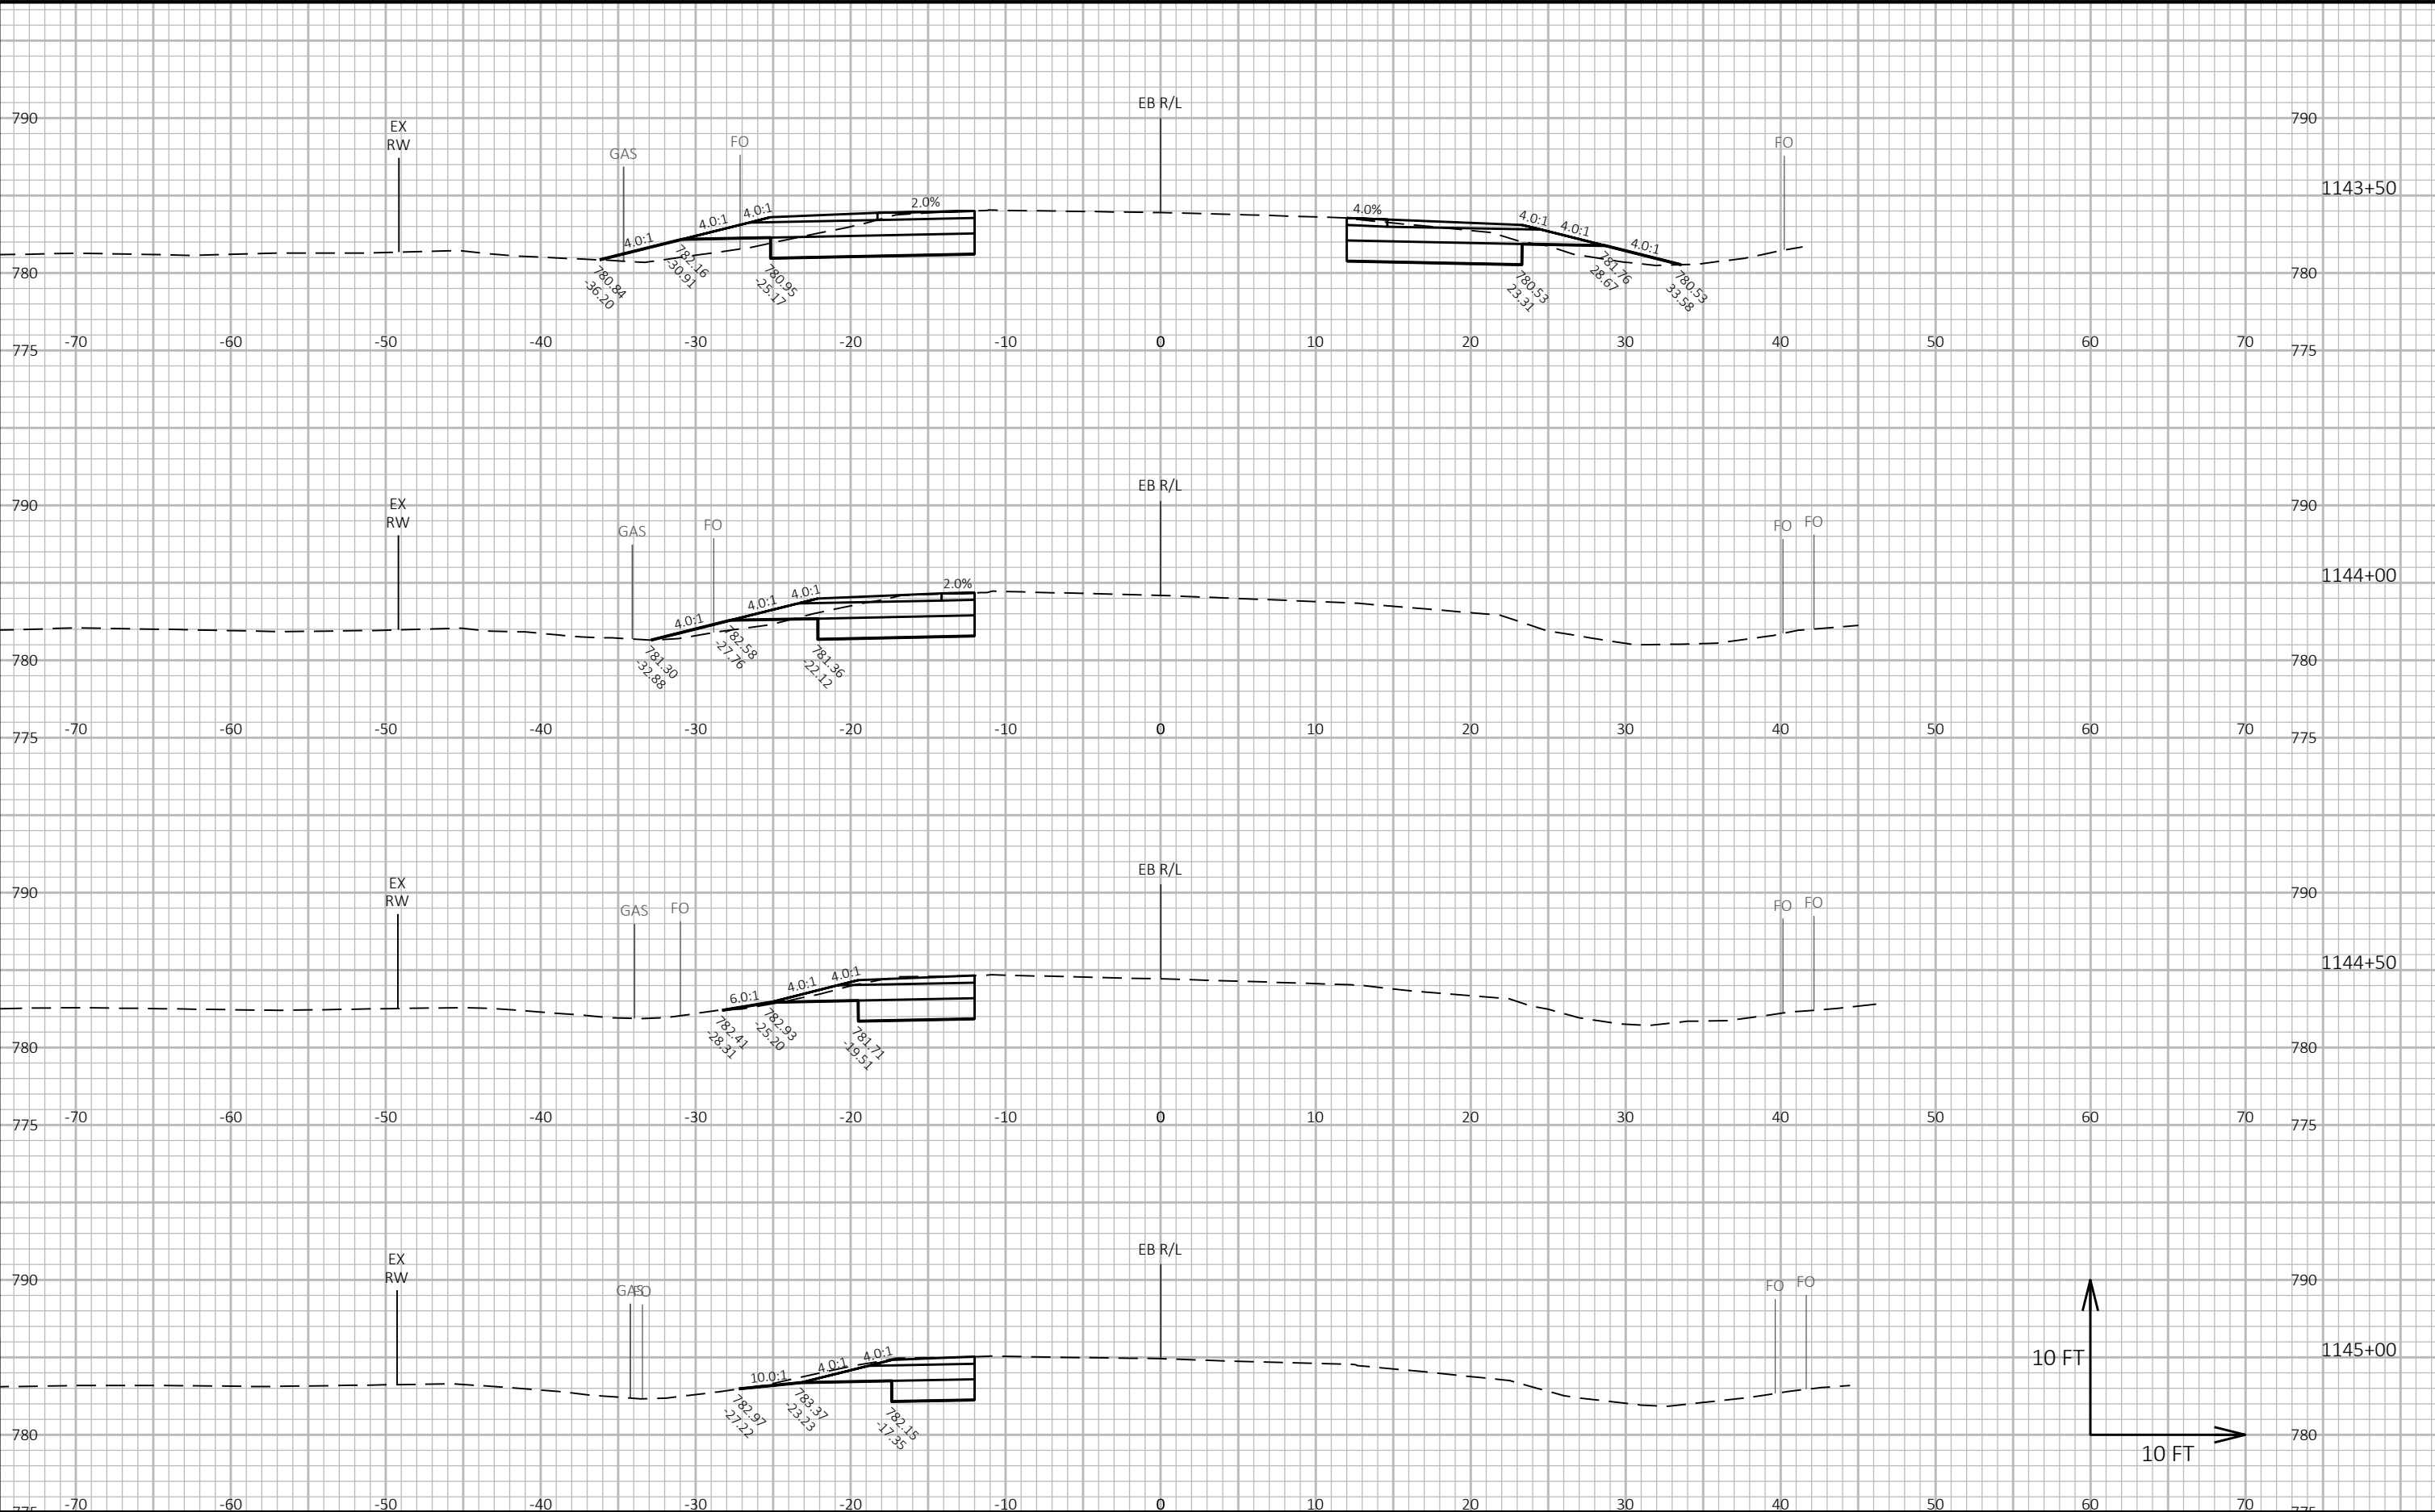

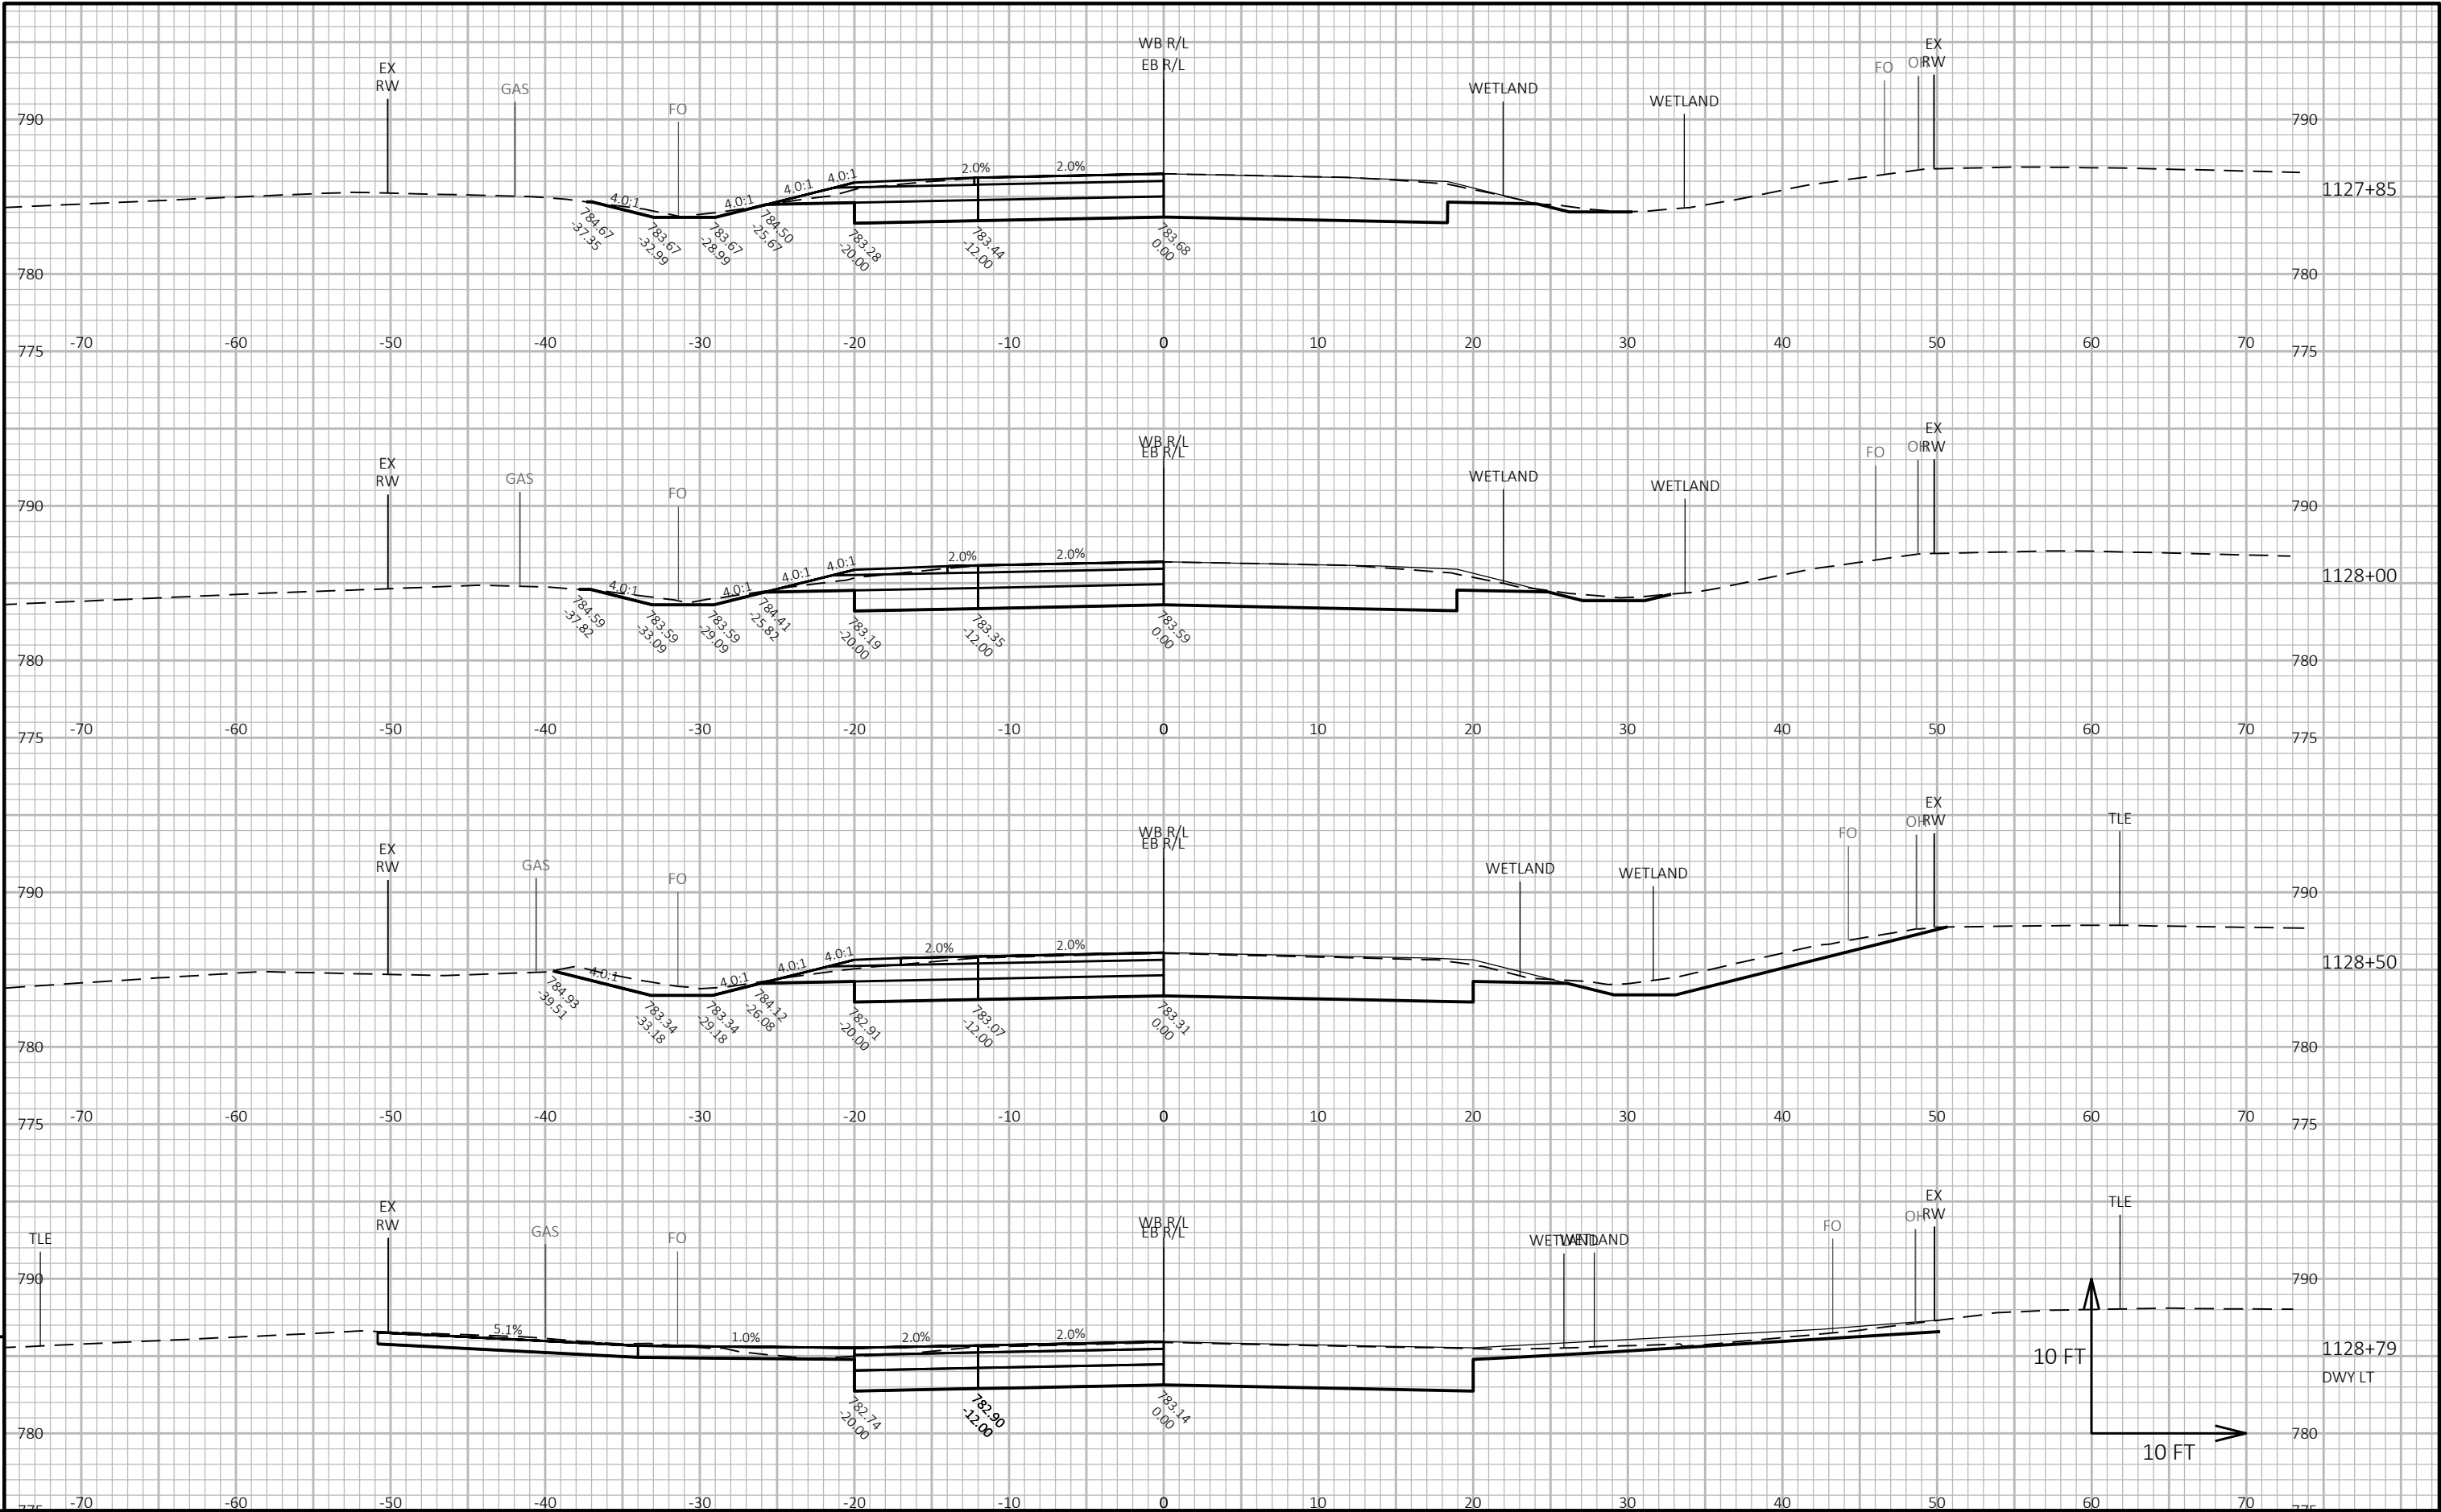

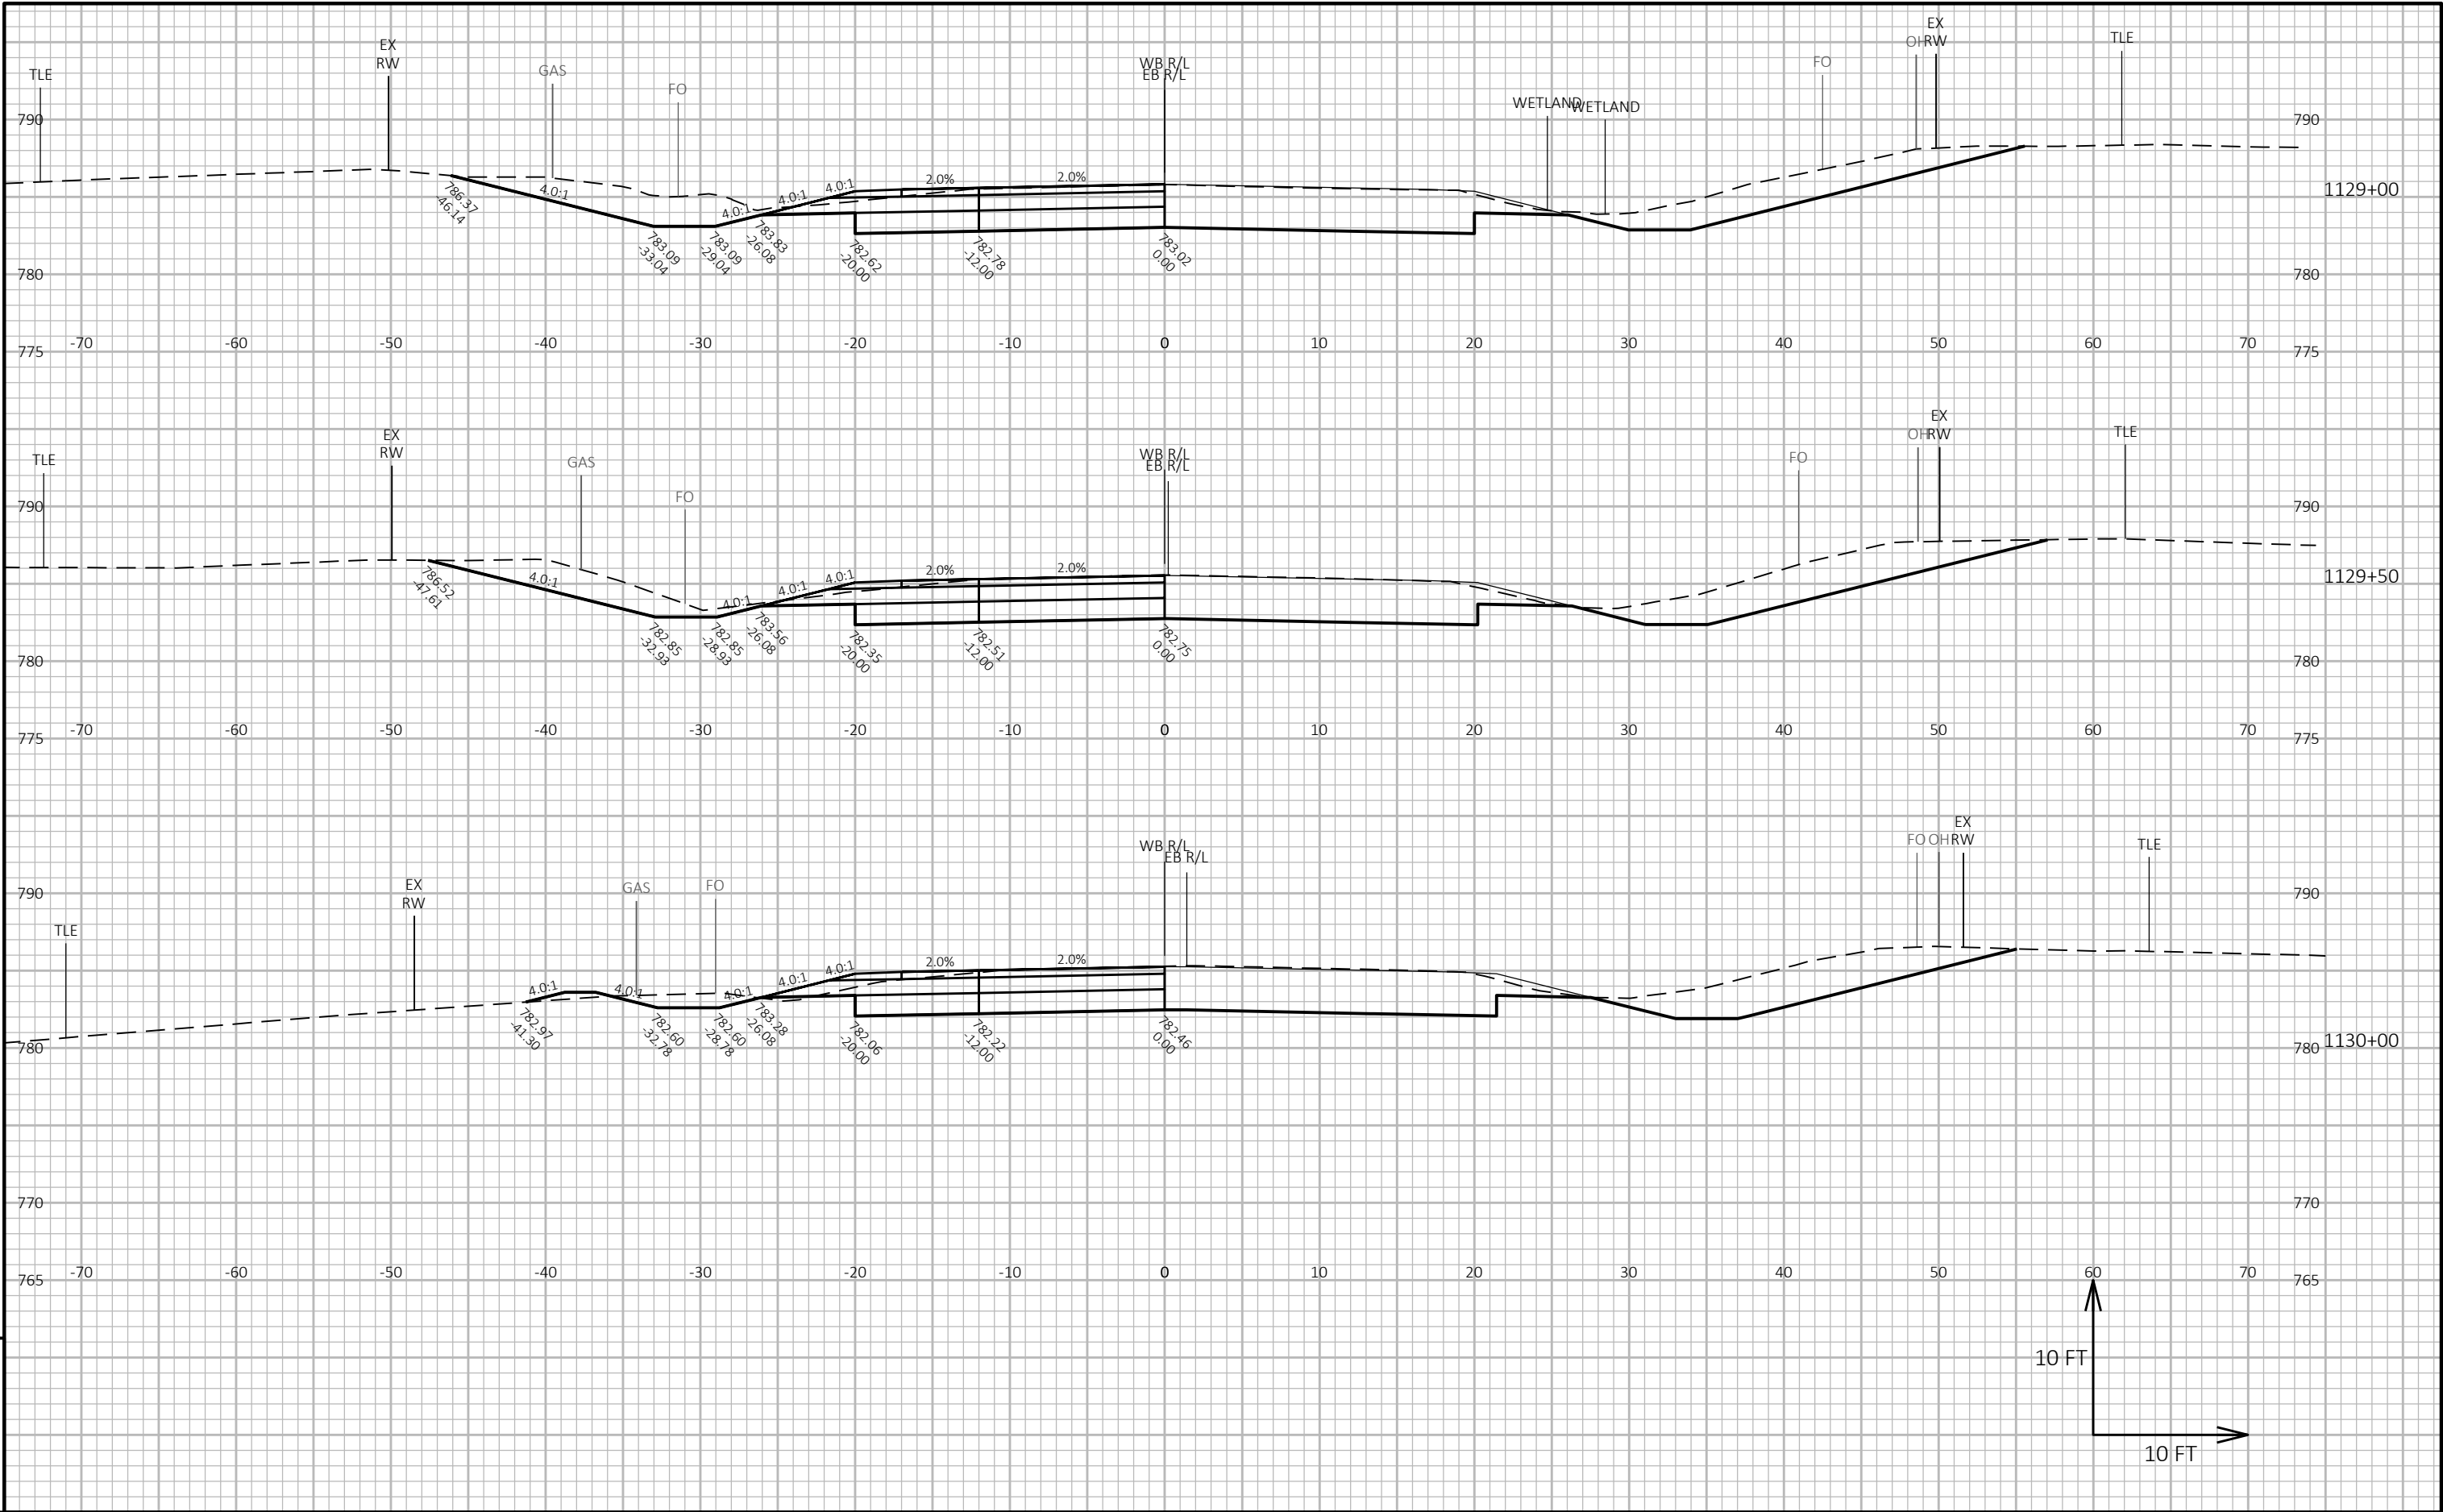


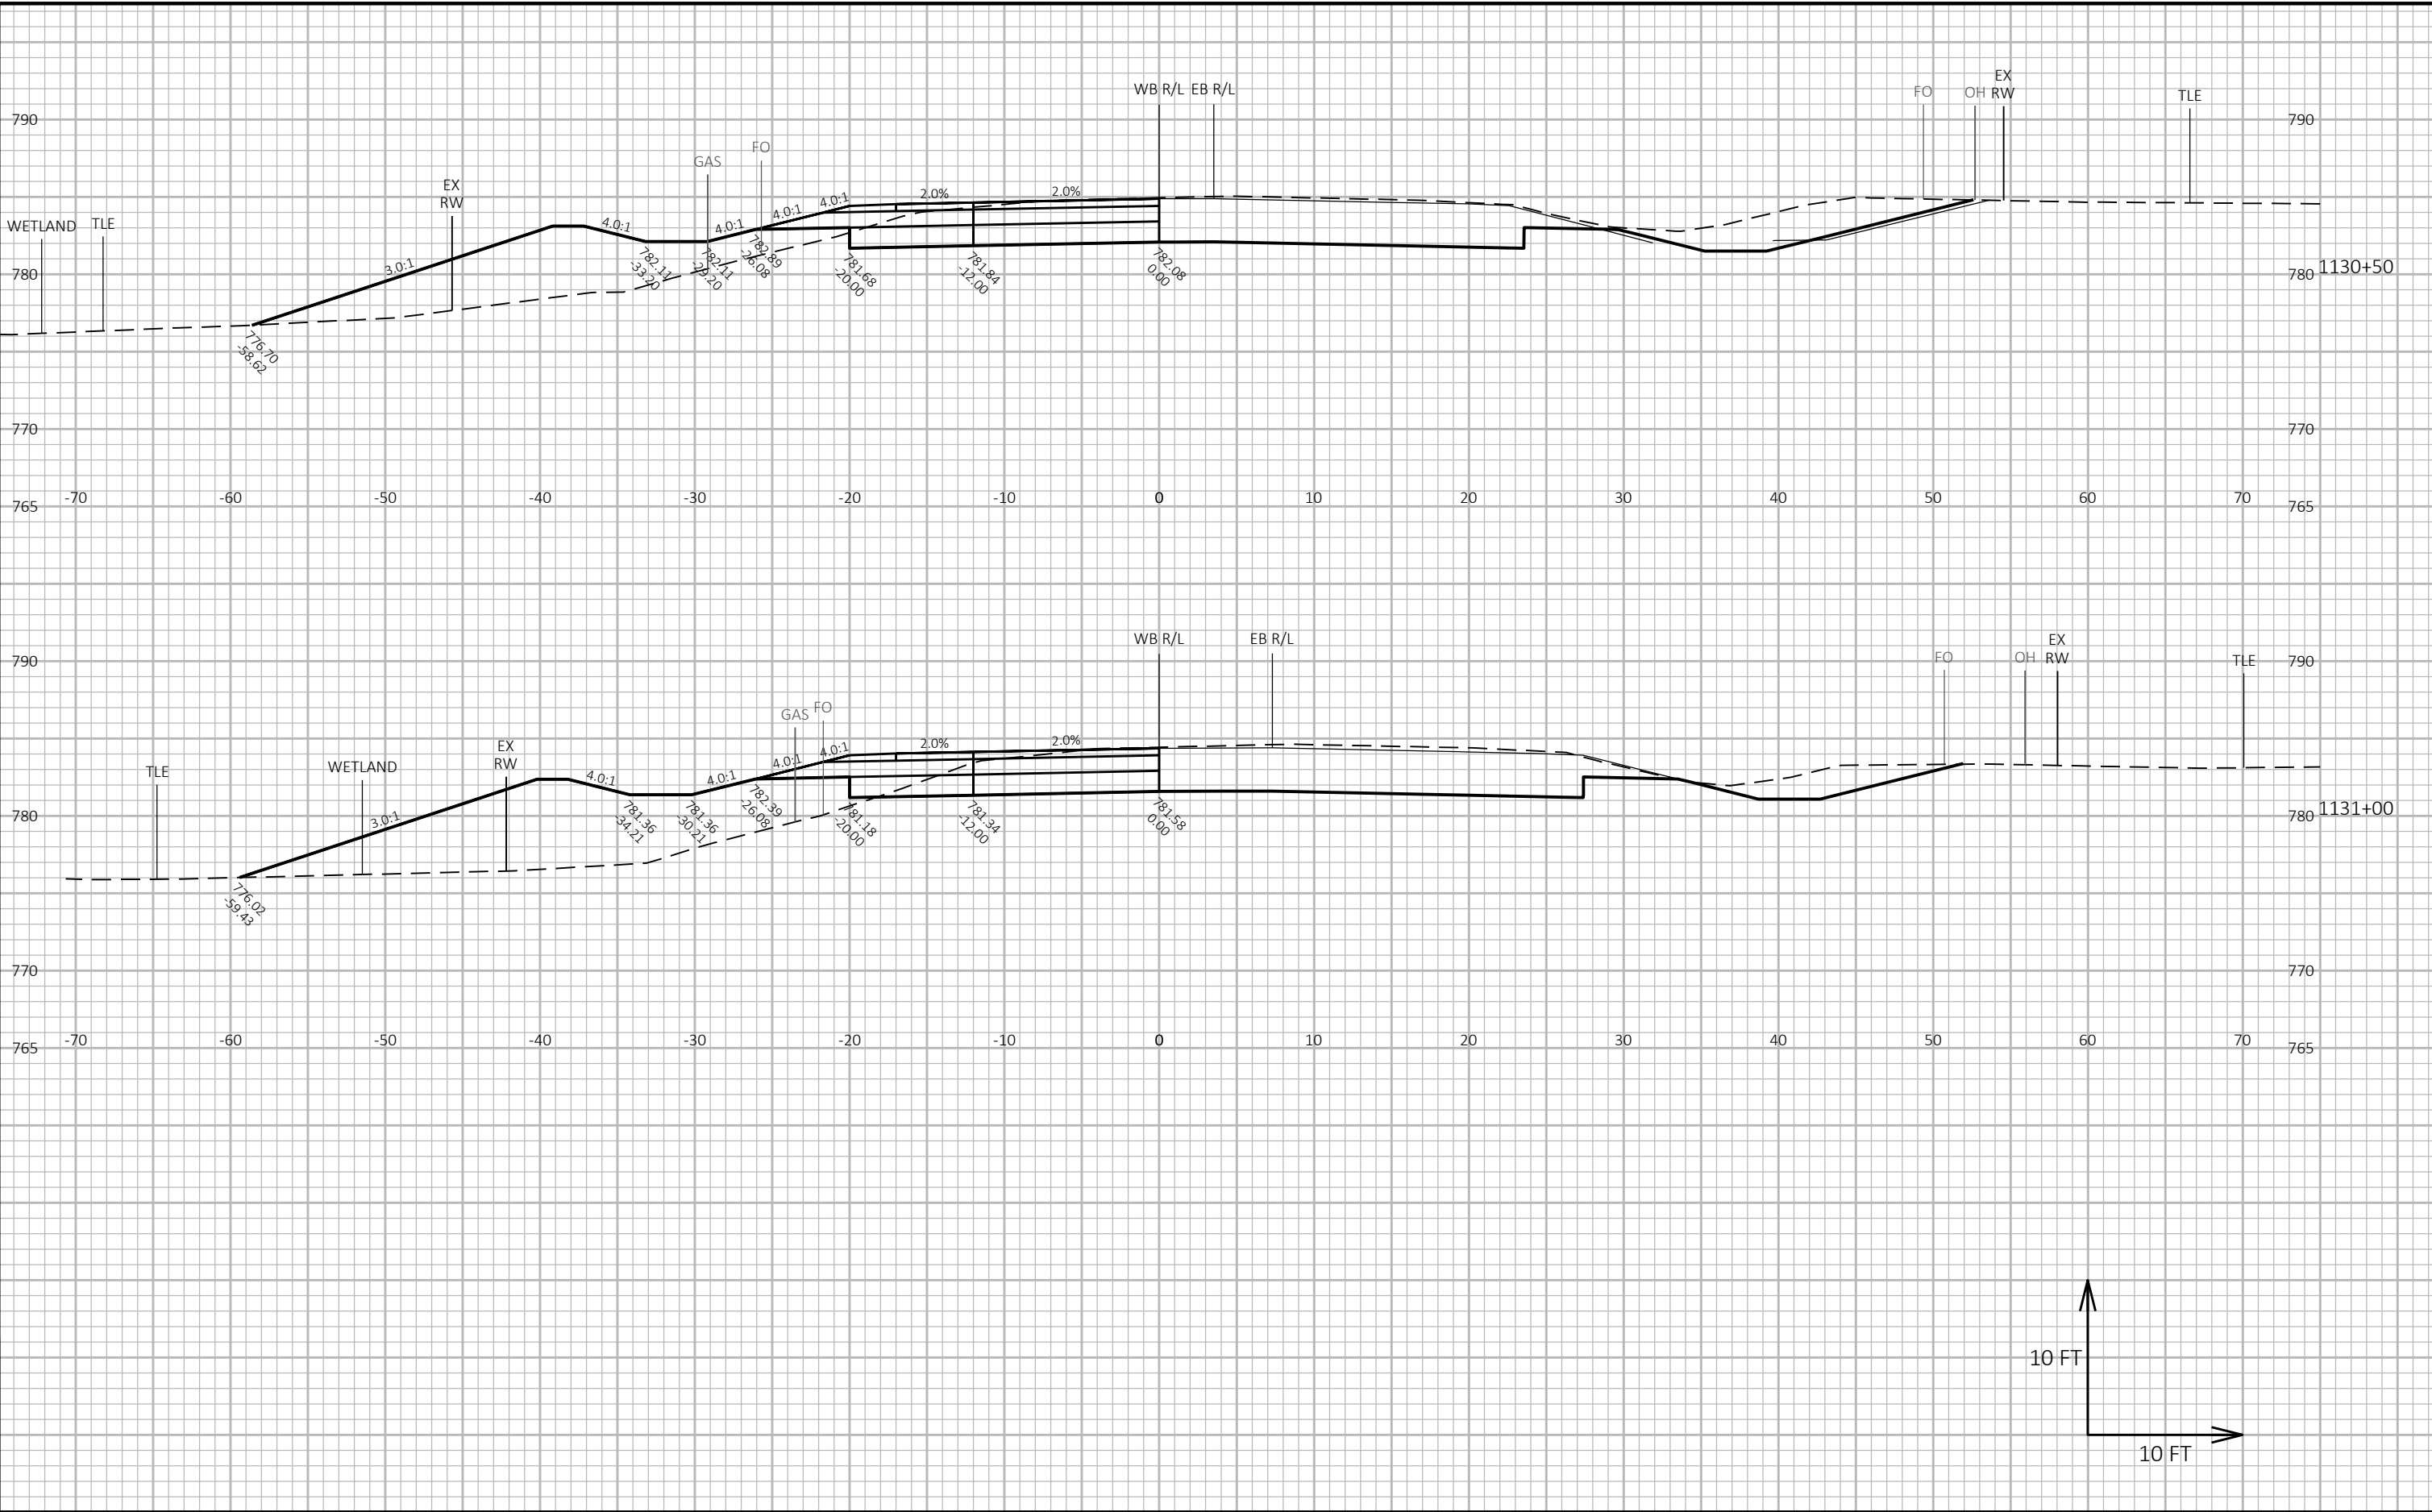



9

9

PROJECT NO: 2814-03-70	HWY: CTH A	COUNTY: RACINE	CROSS SECTIONS: CTH A WESTBOUND EXIT	SHEET E
------------------------	------------	----------------	--------------------------------------	---------

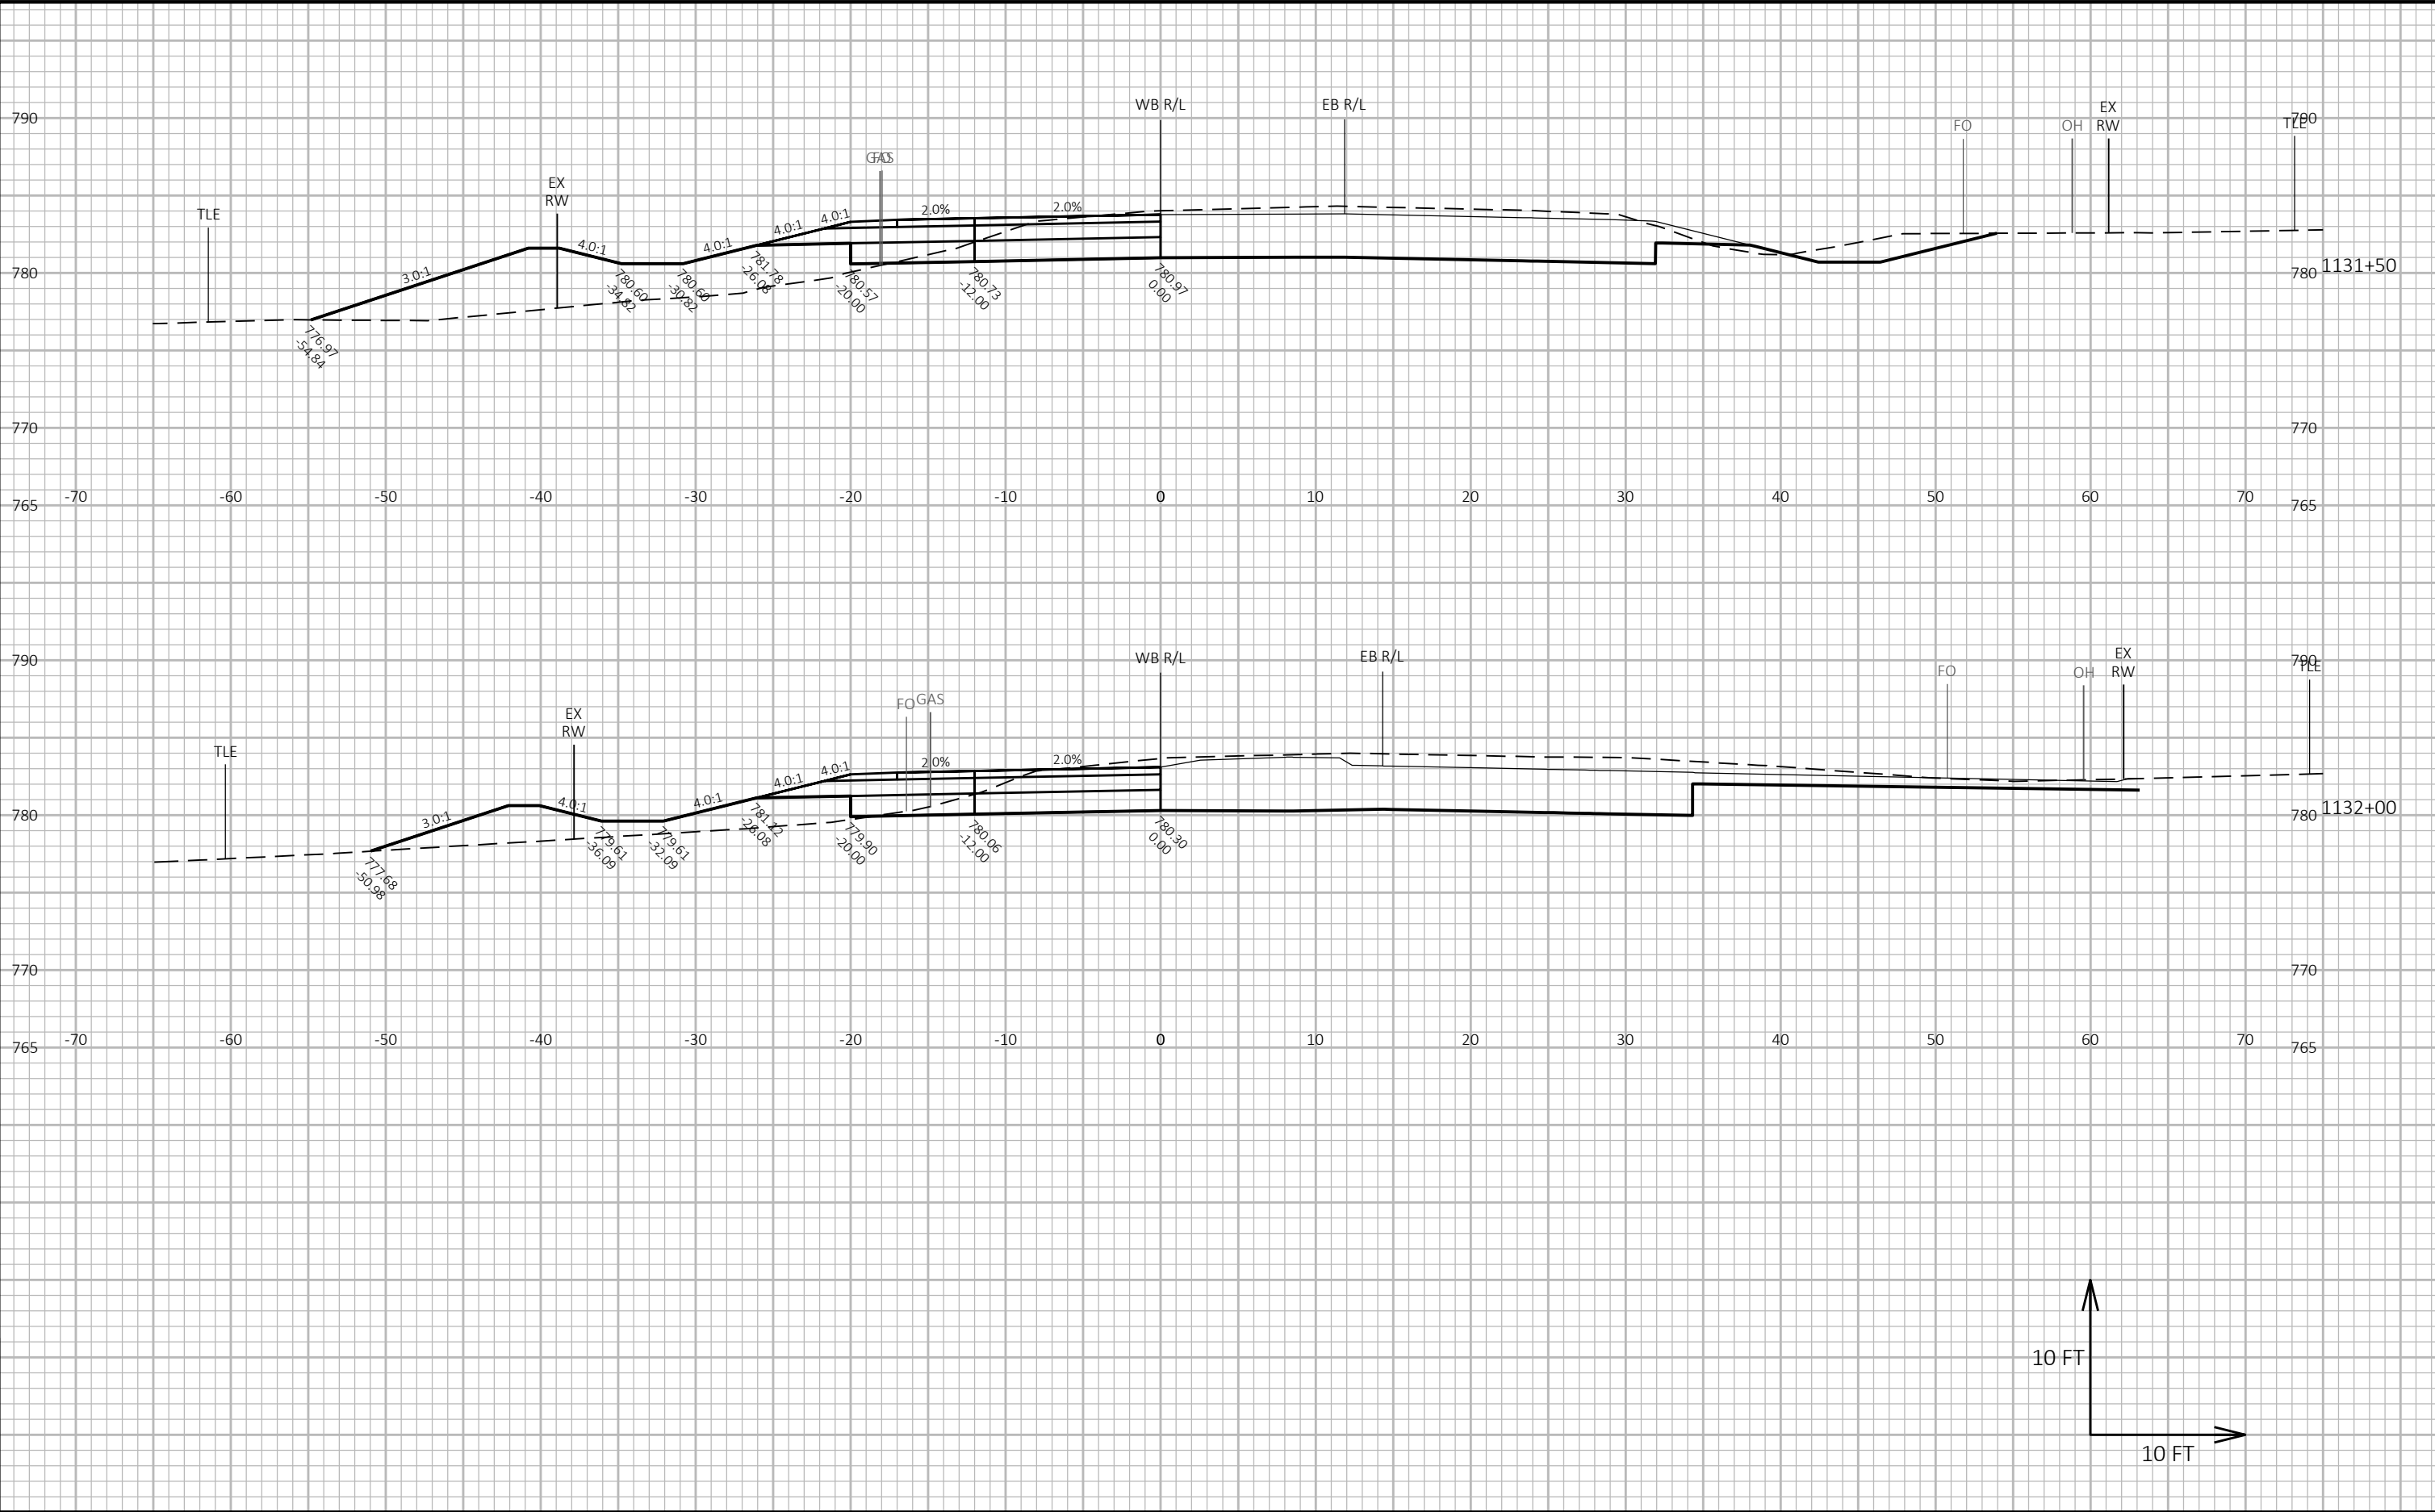

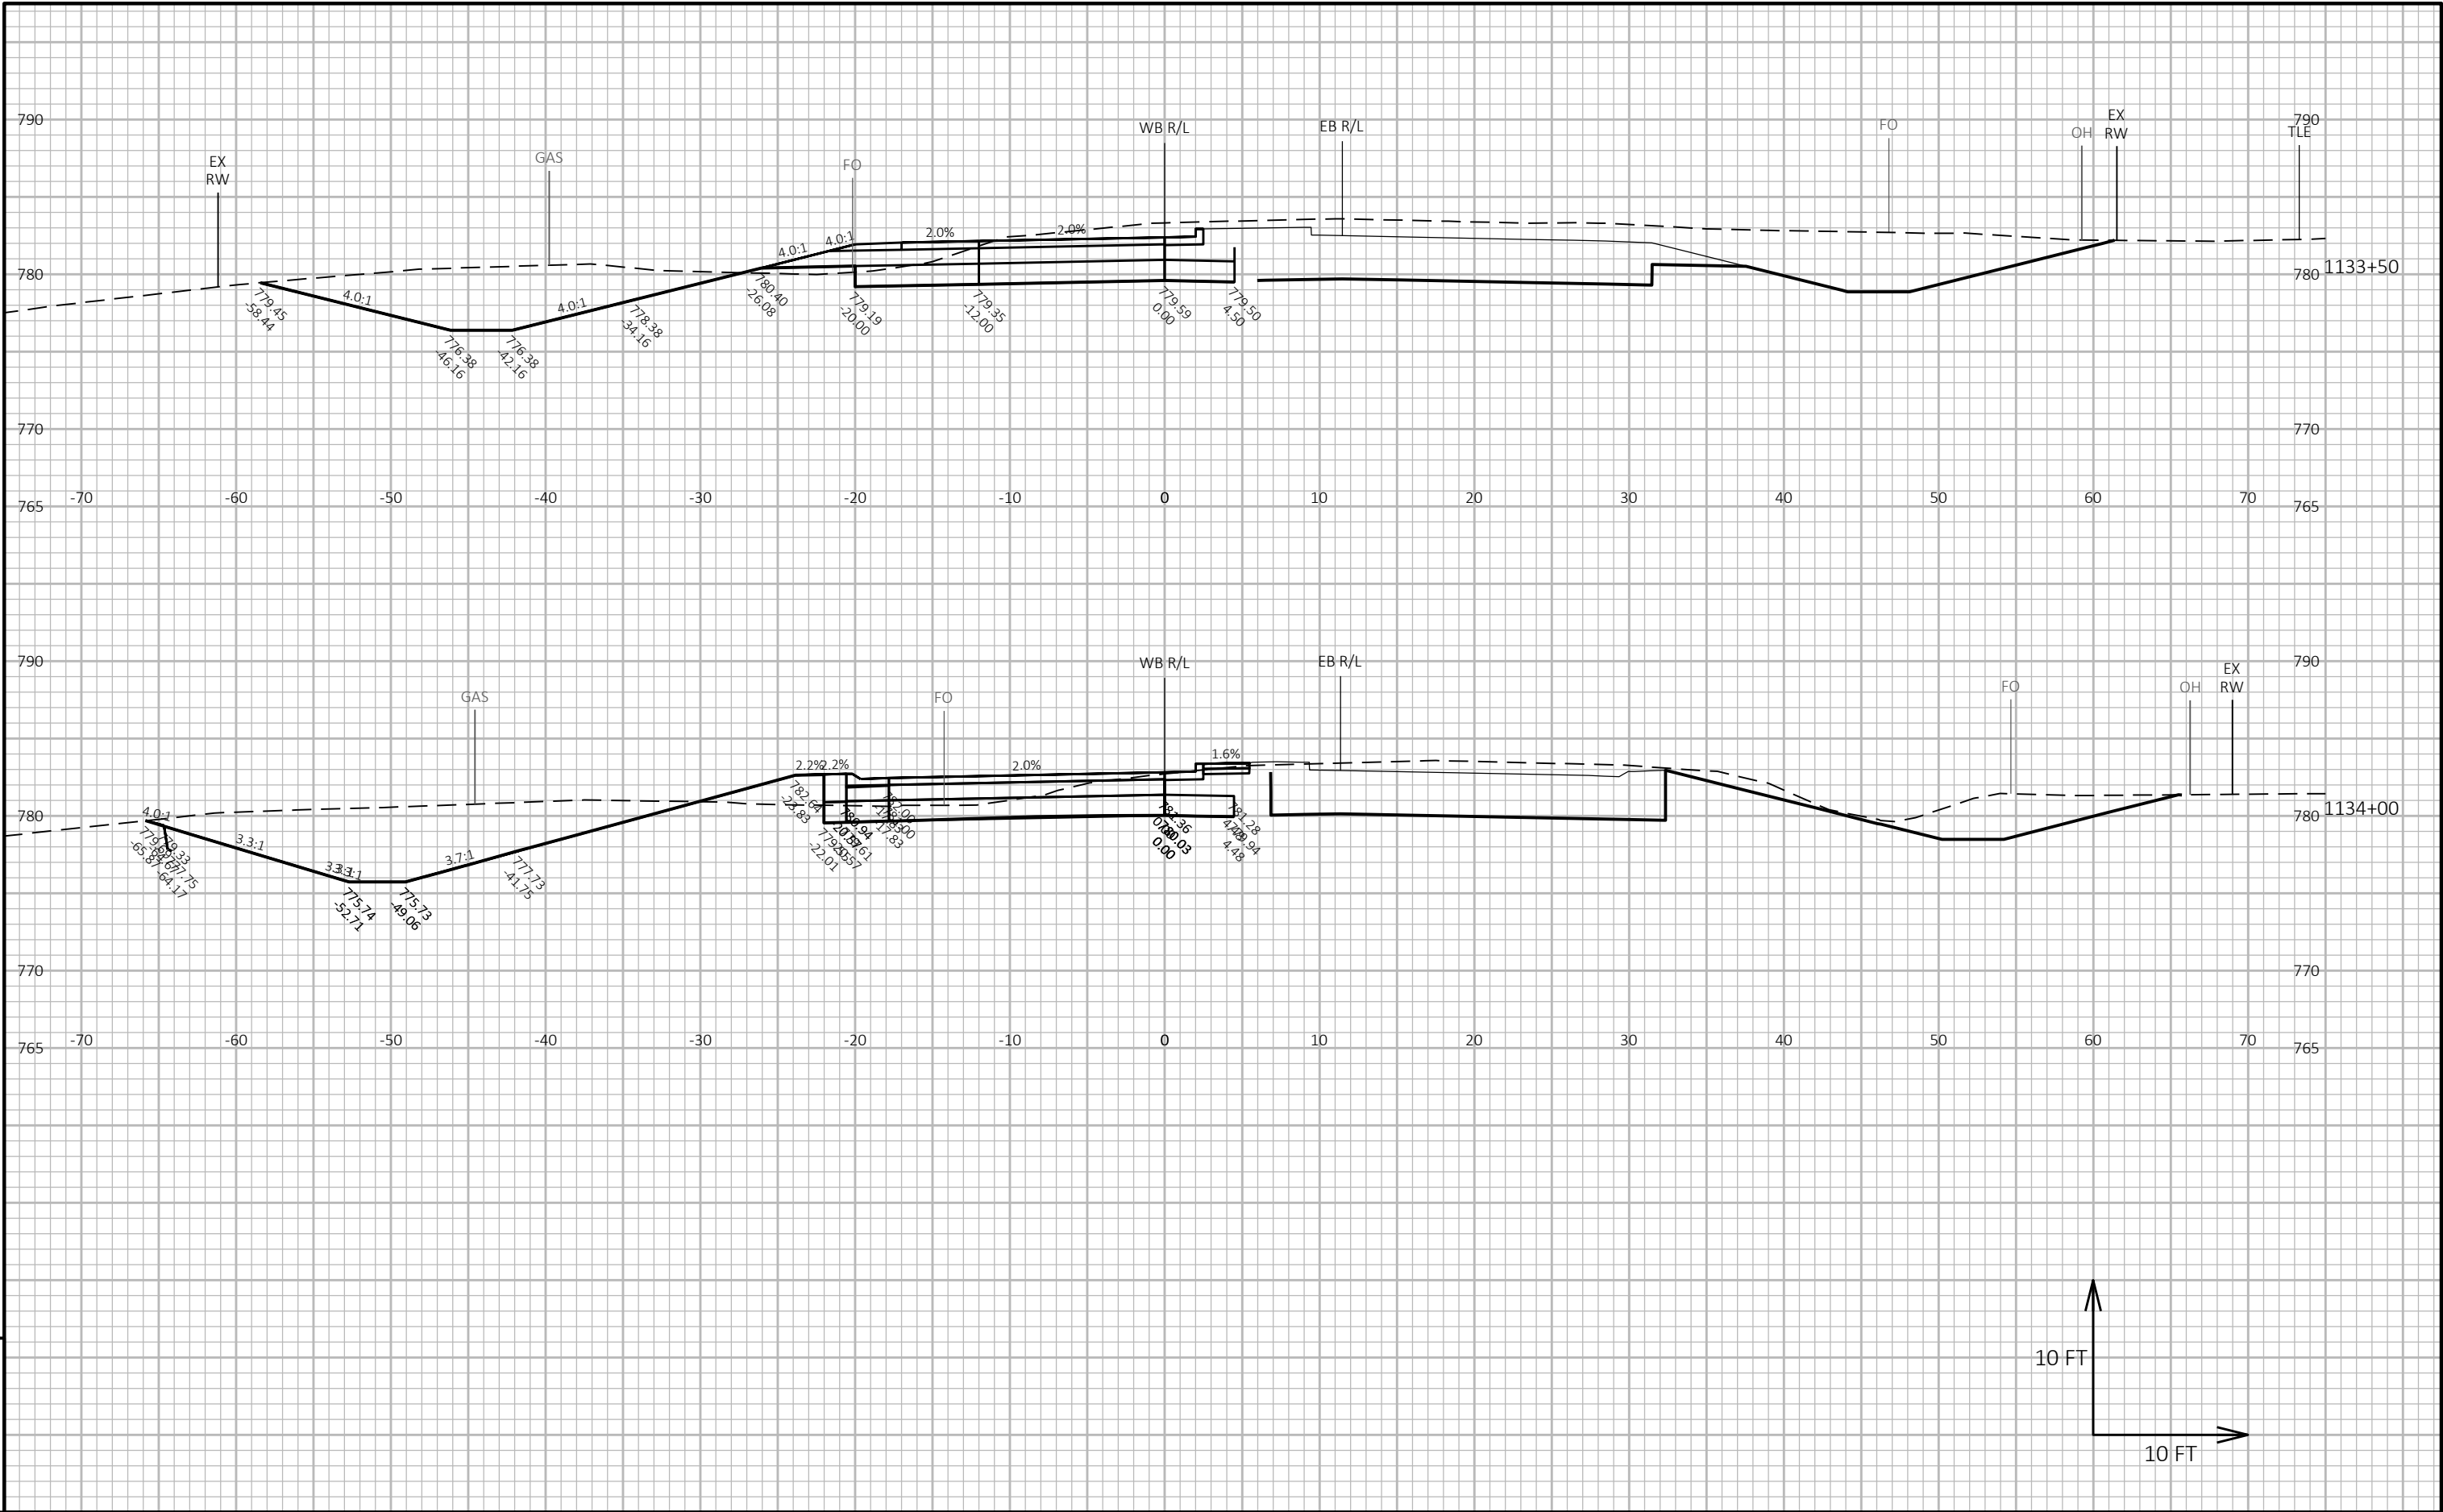


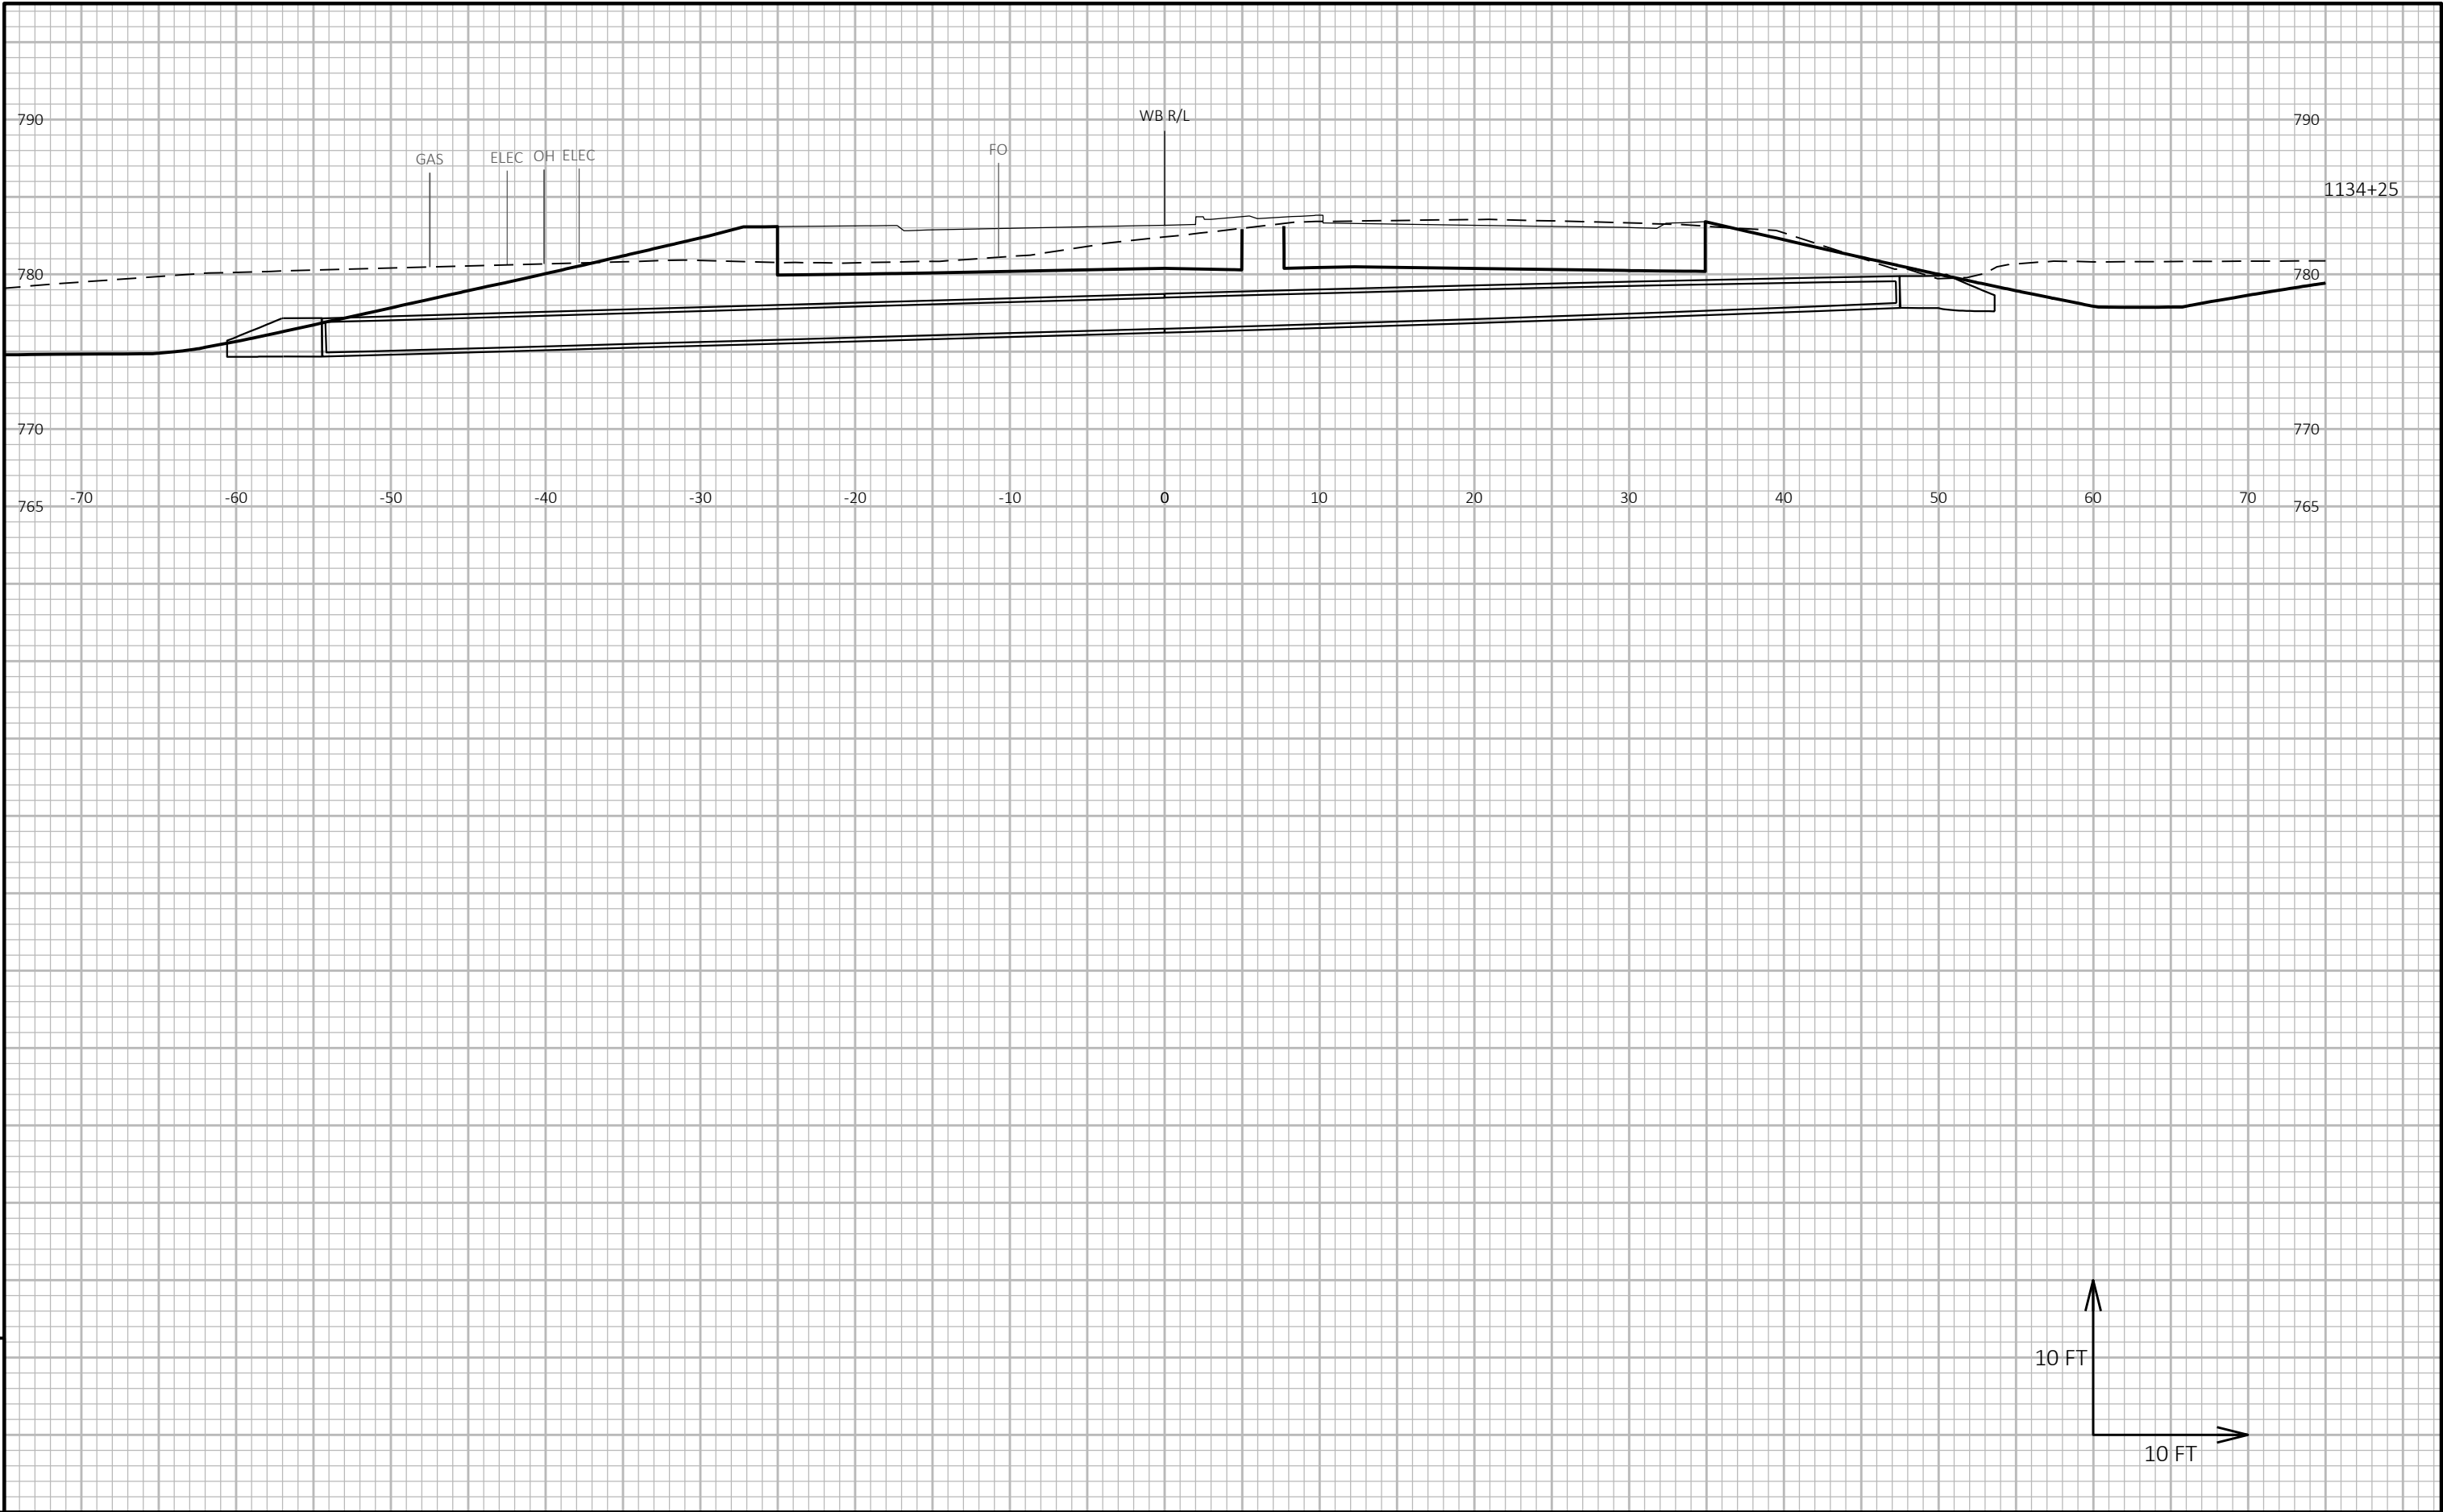



9


9

PROJECT NO: 2814-03-70	HWY: CTH A	COUNTY: RACINE	CROSS SECTIONS: CTH A WESTBOUND EXIT	SHEET E
------------------------	------------	----------------	--------------------------------------	---------

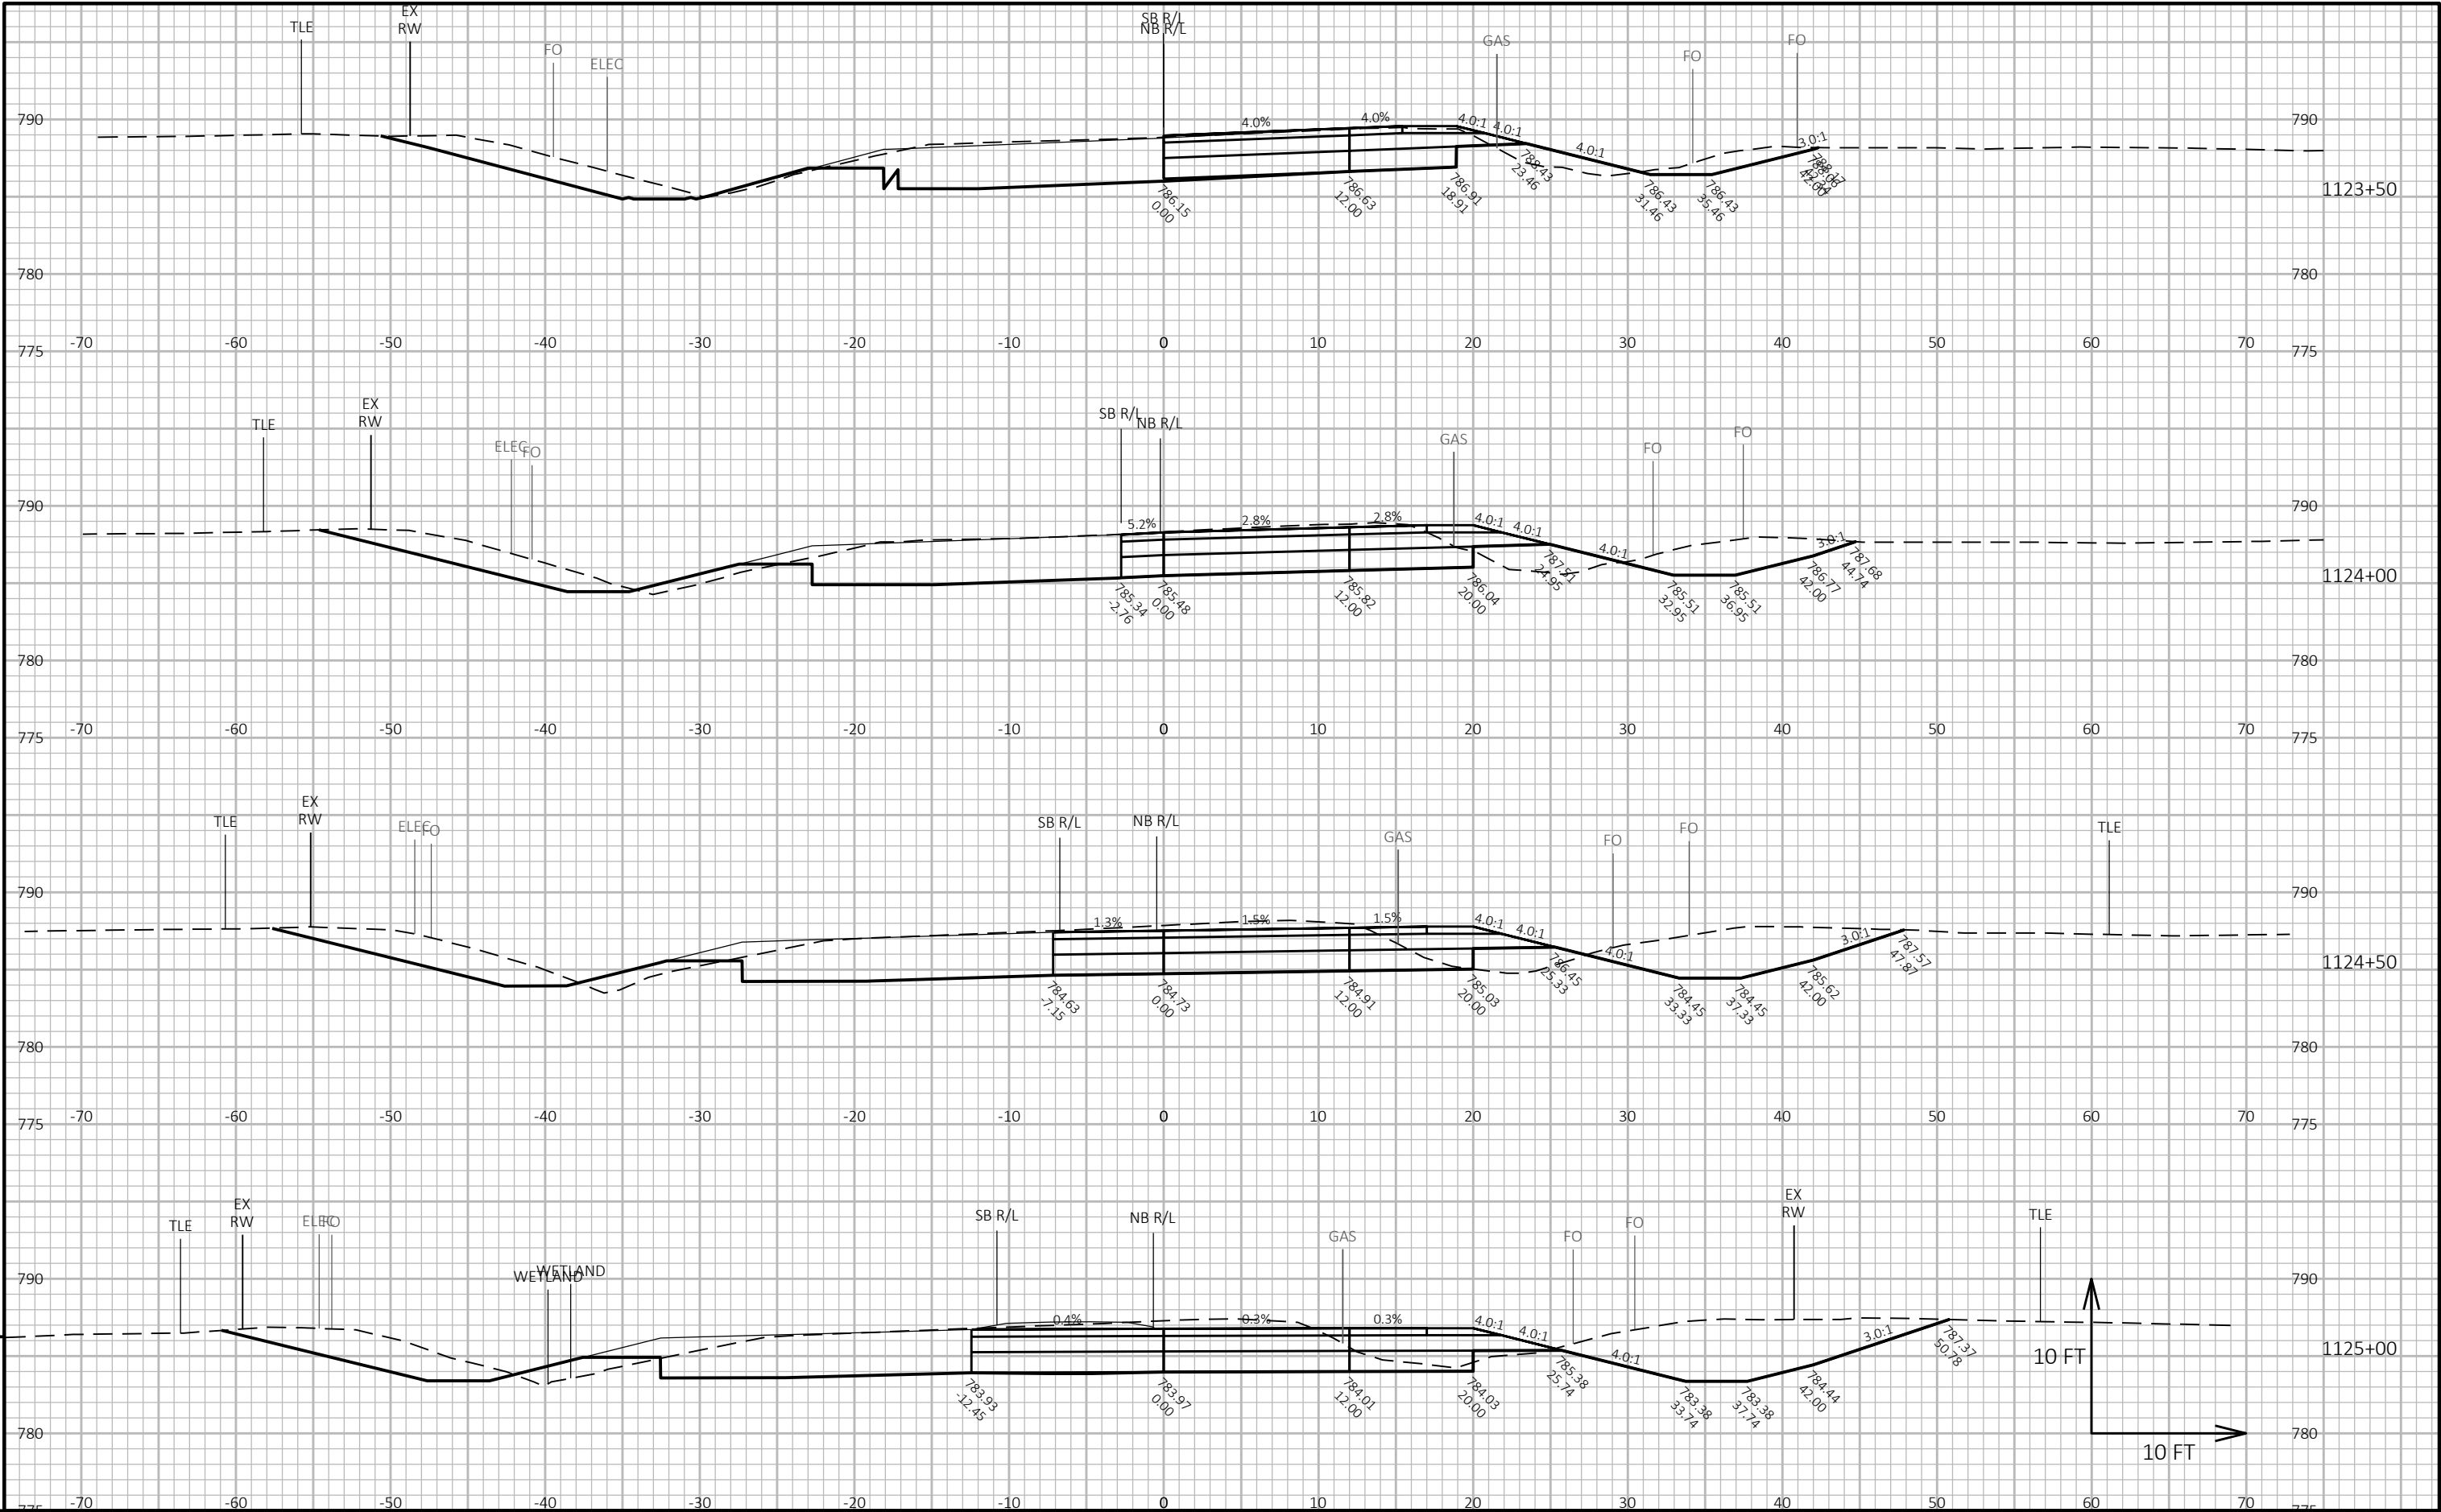

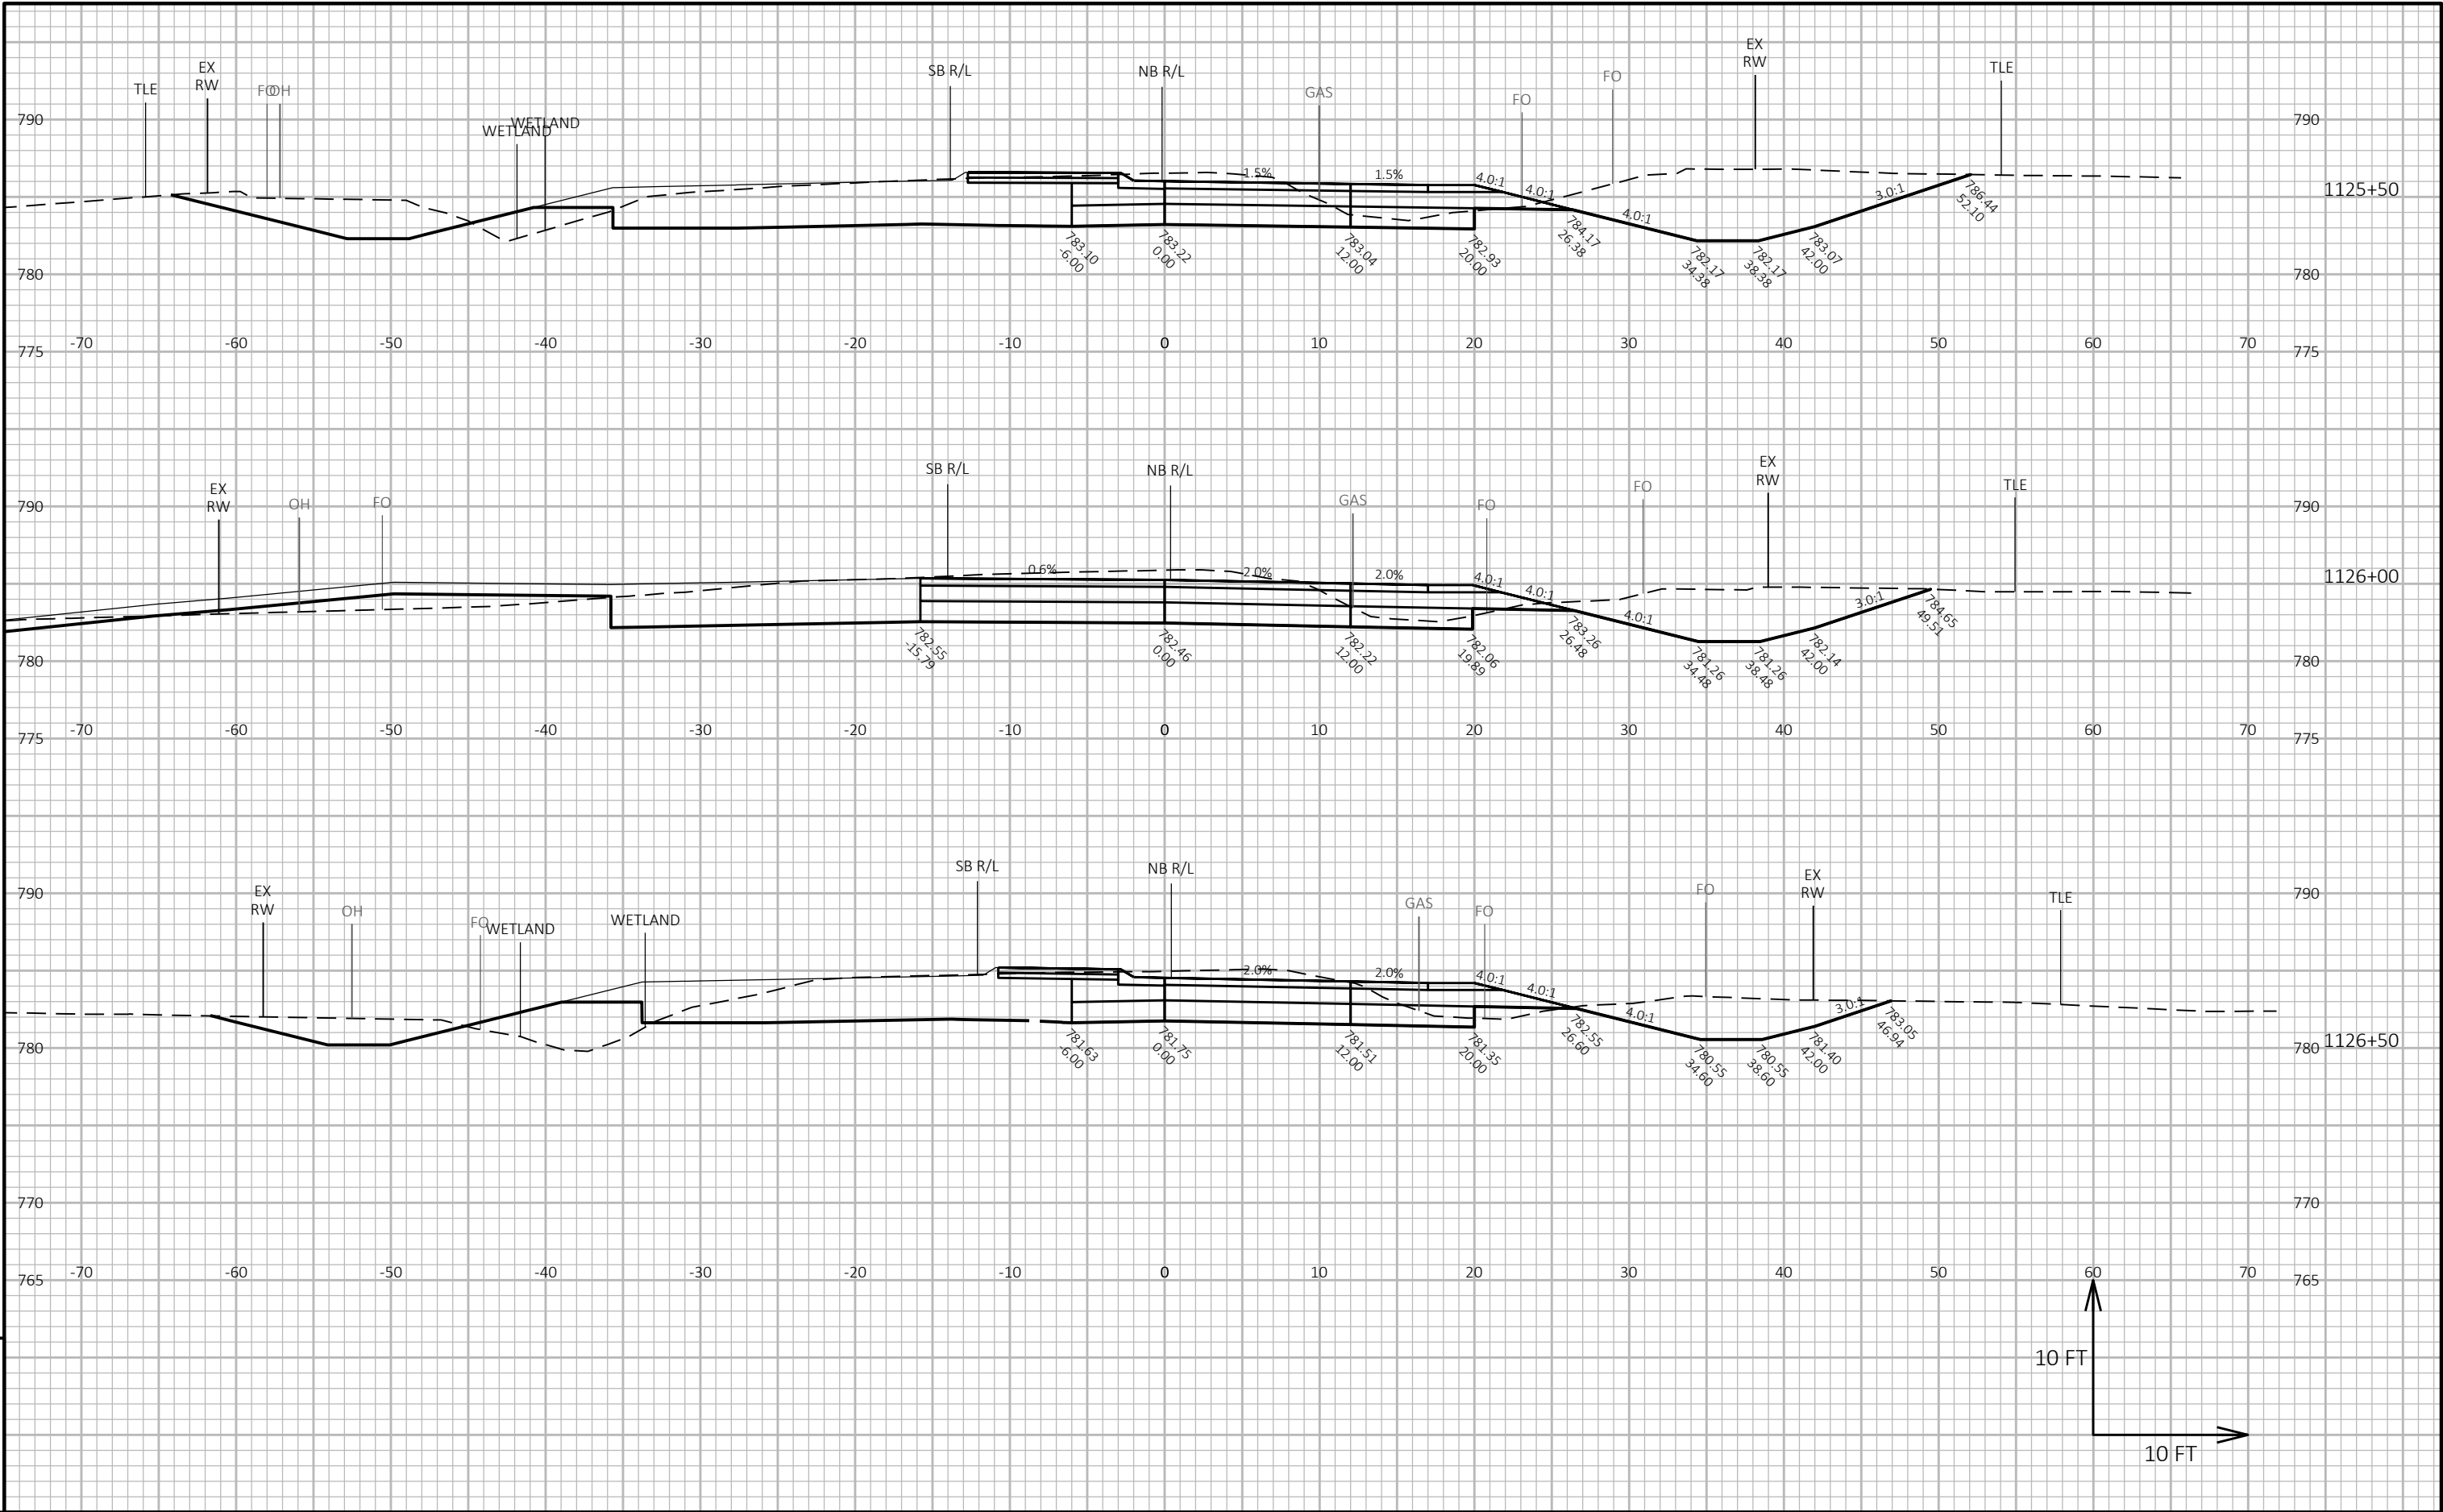

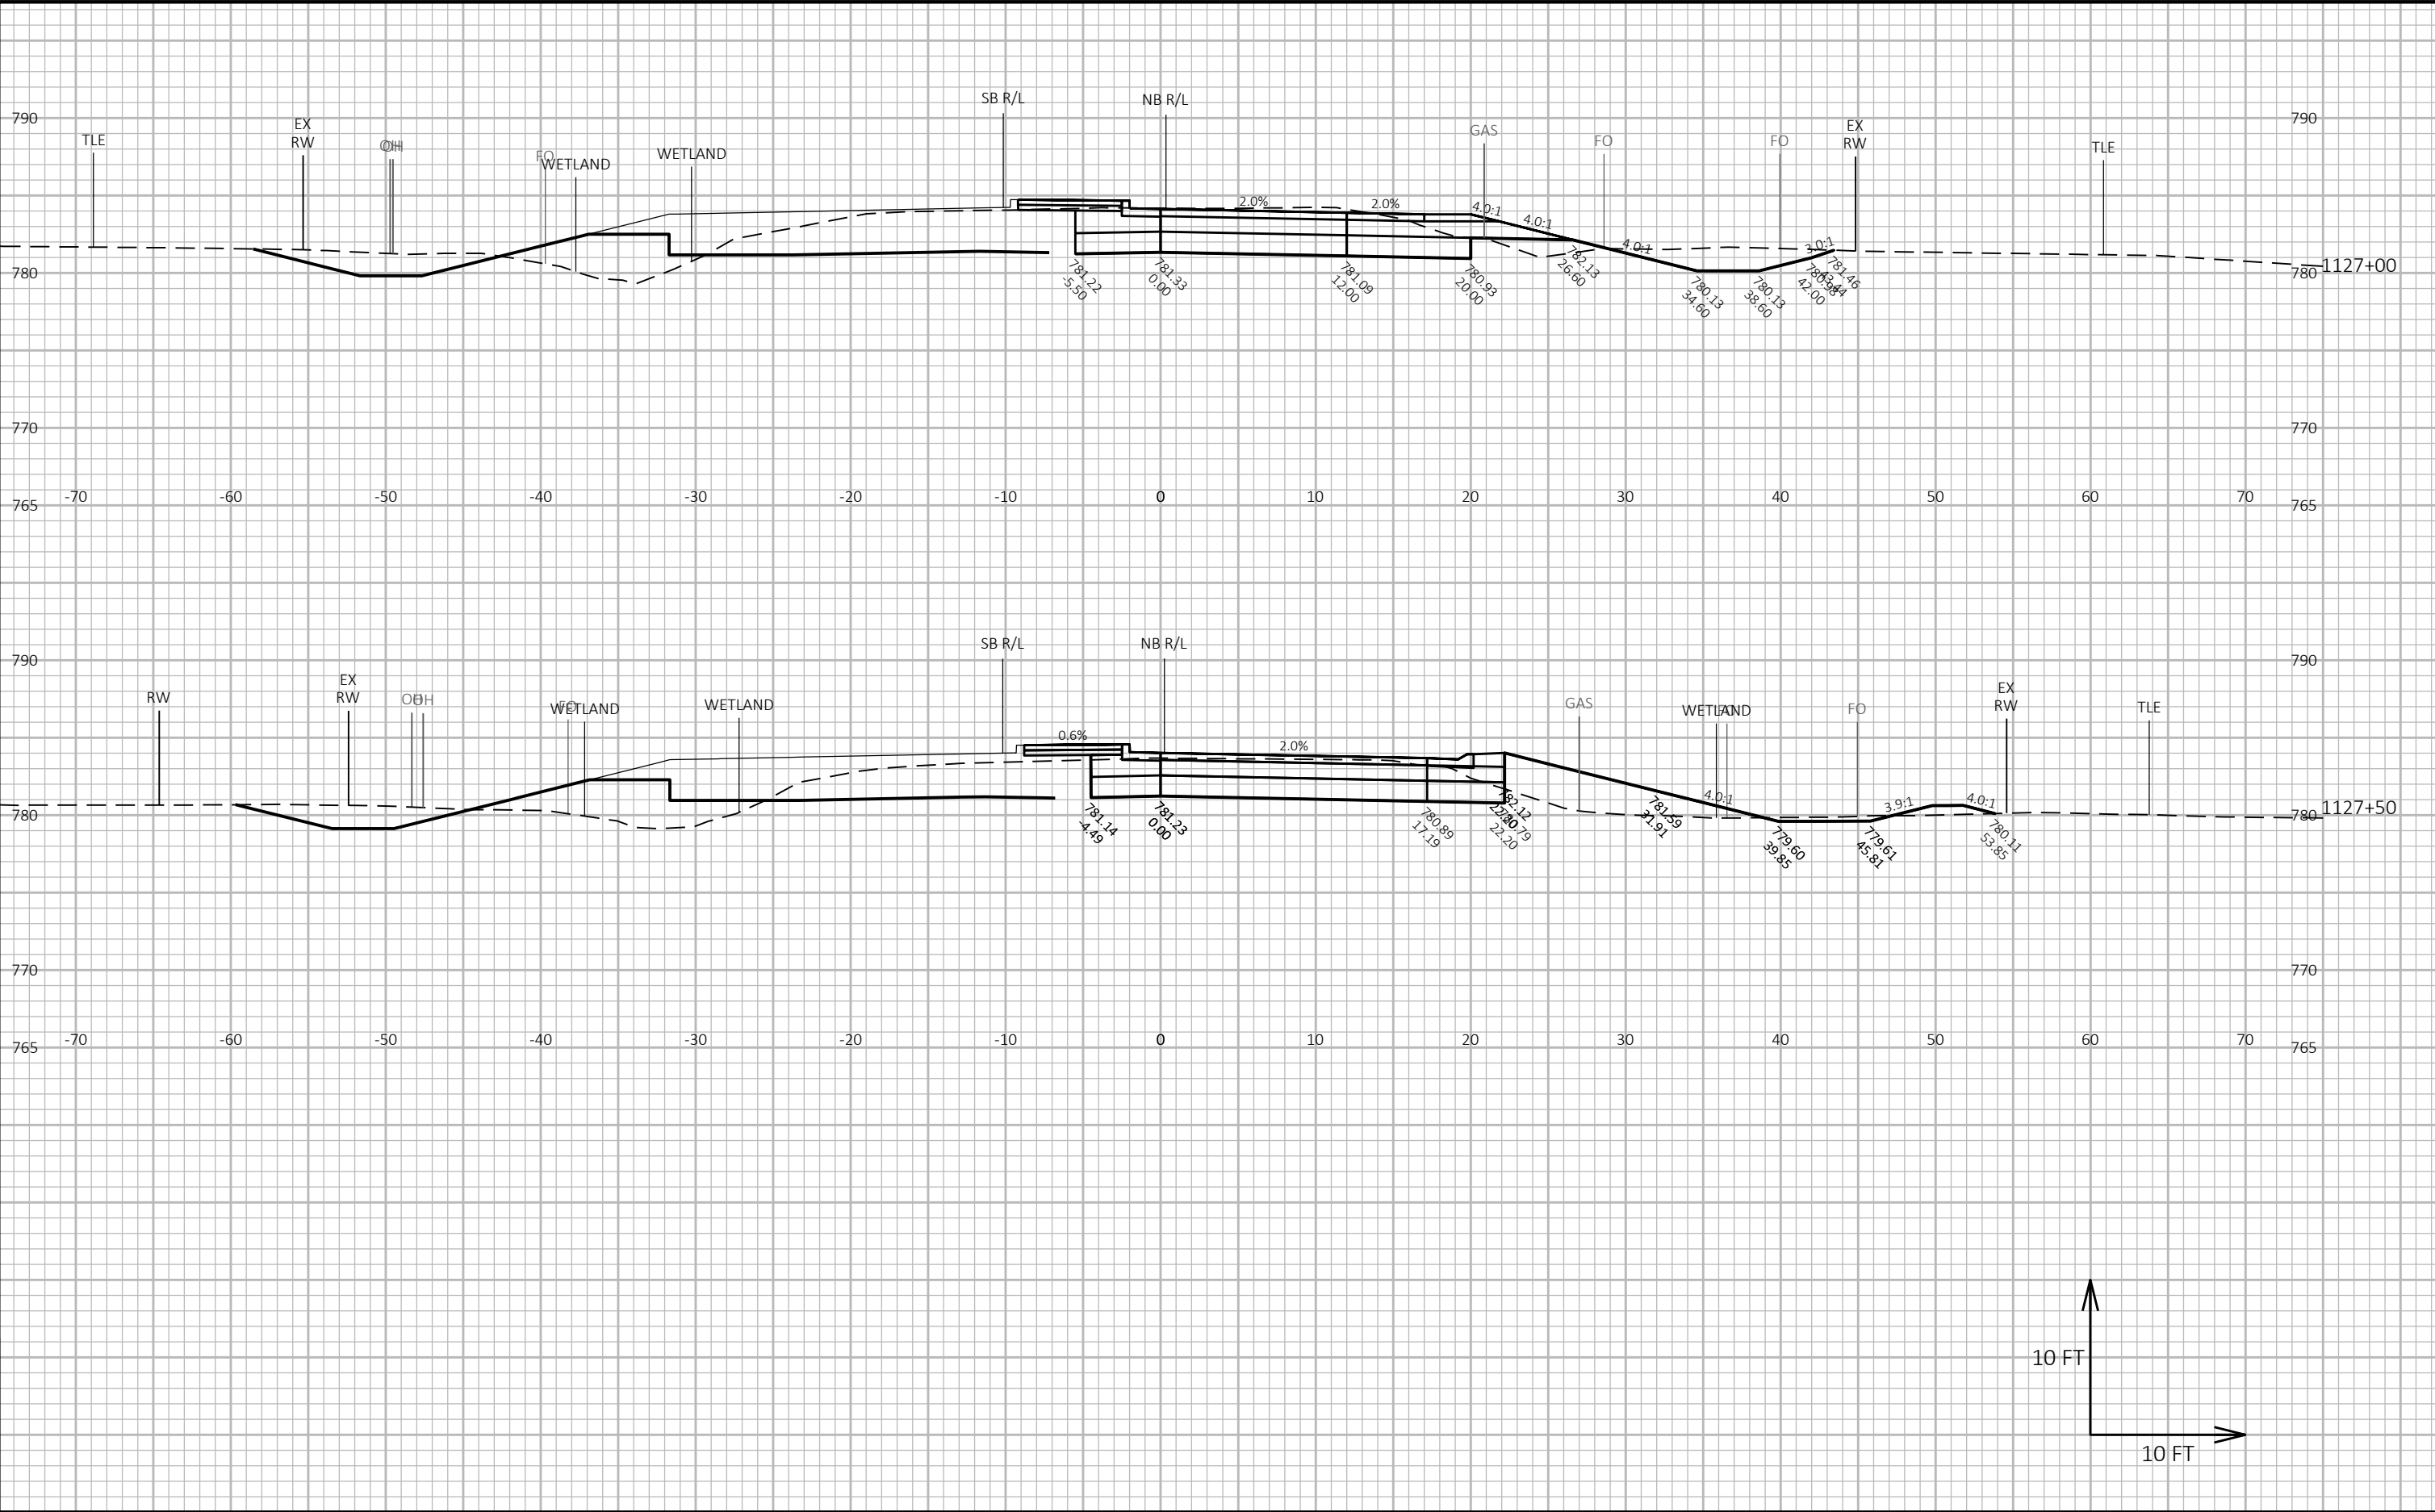


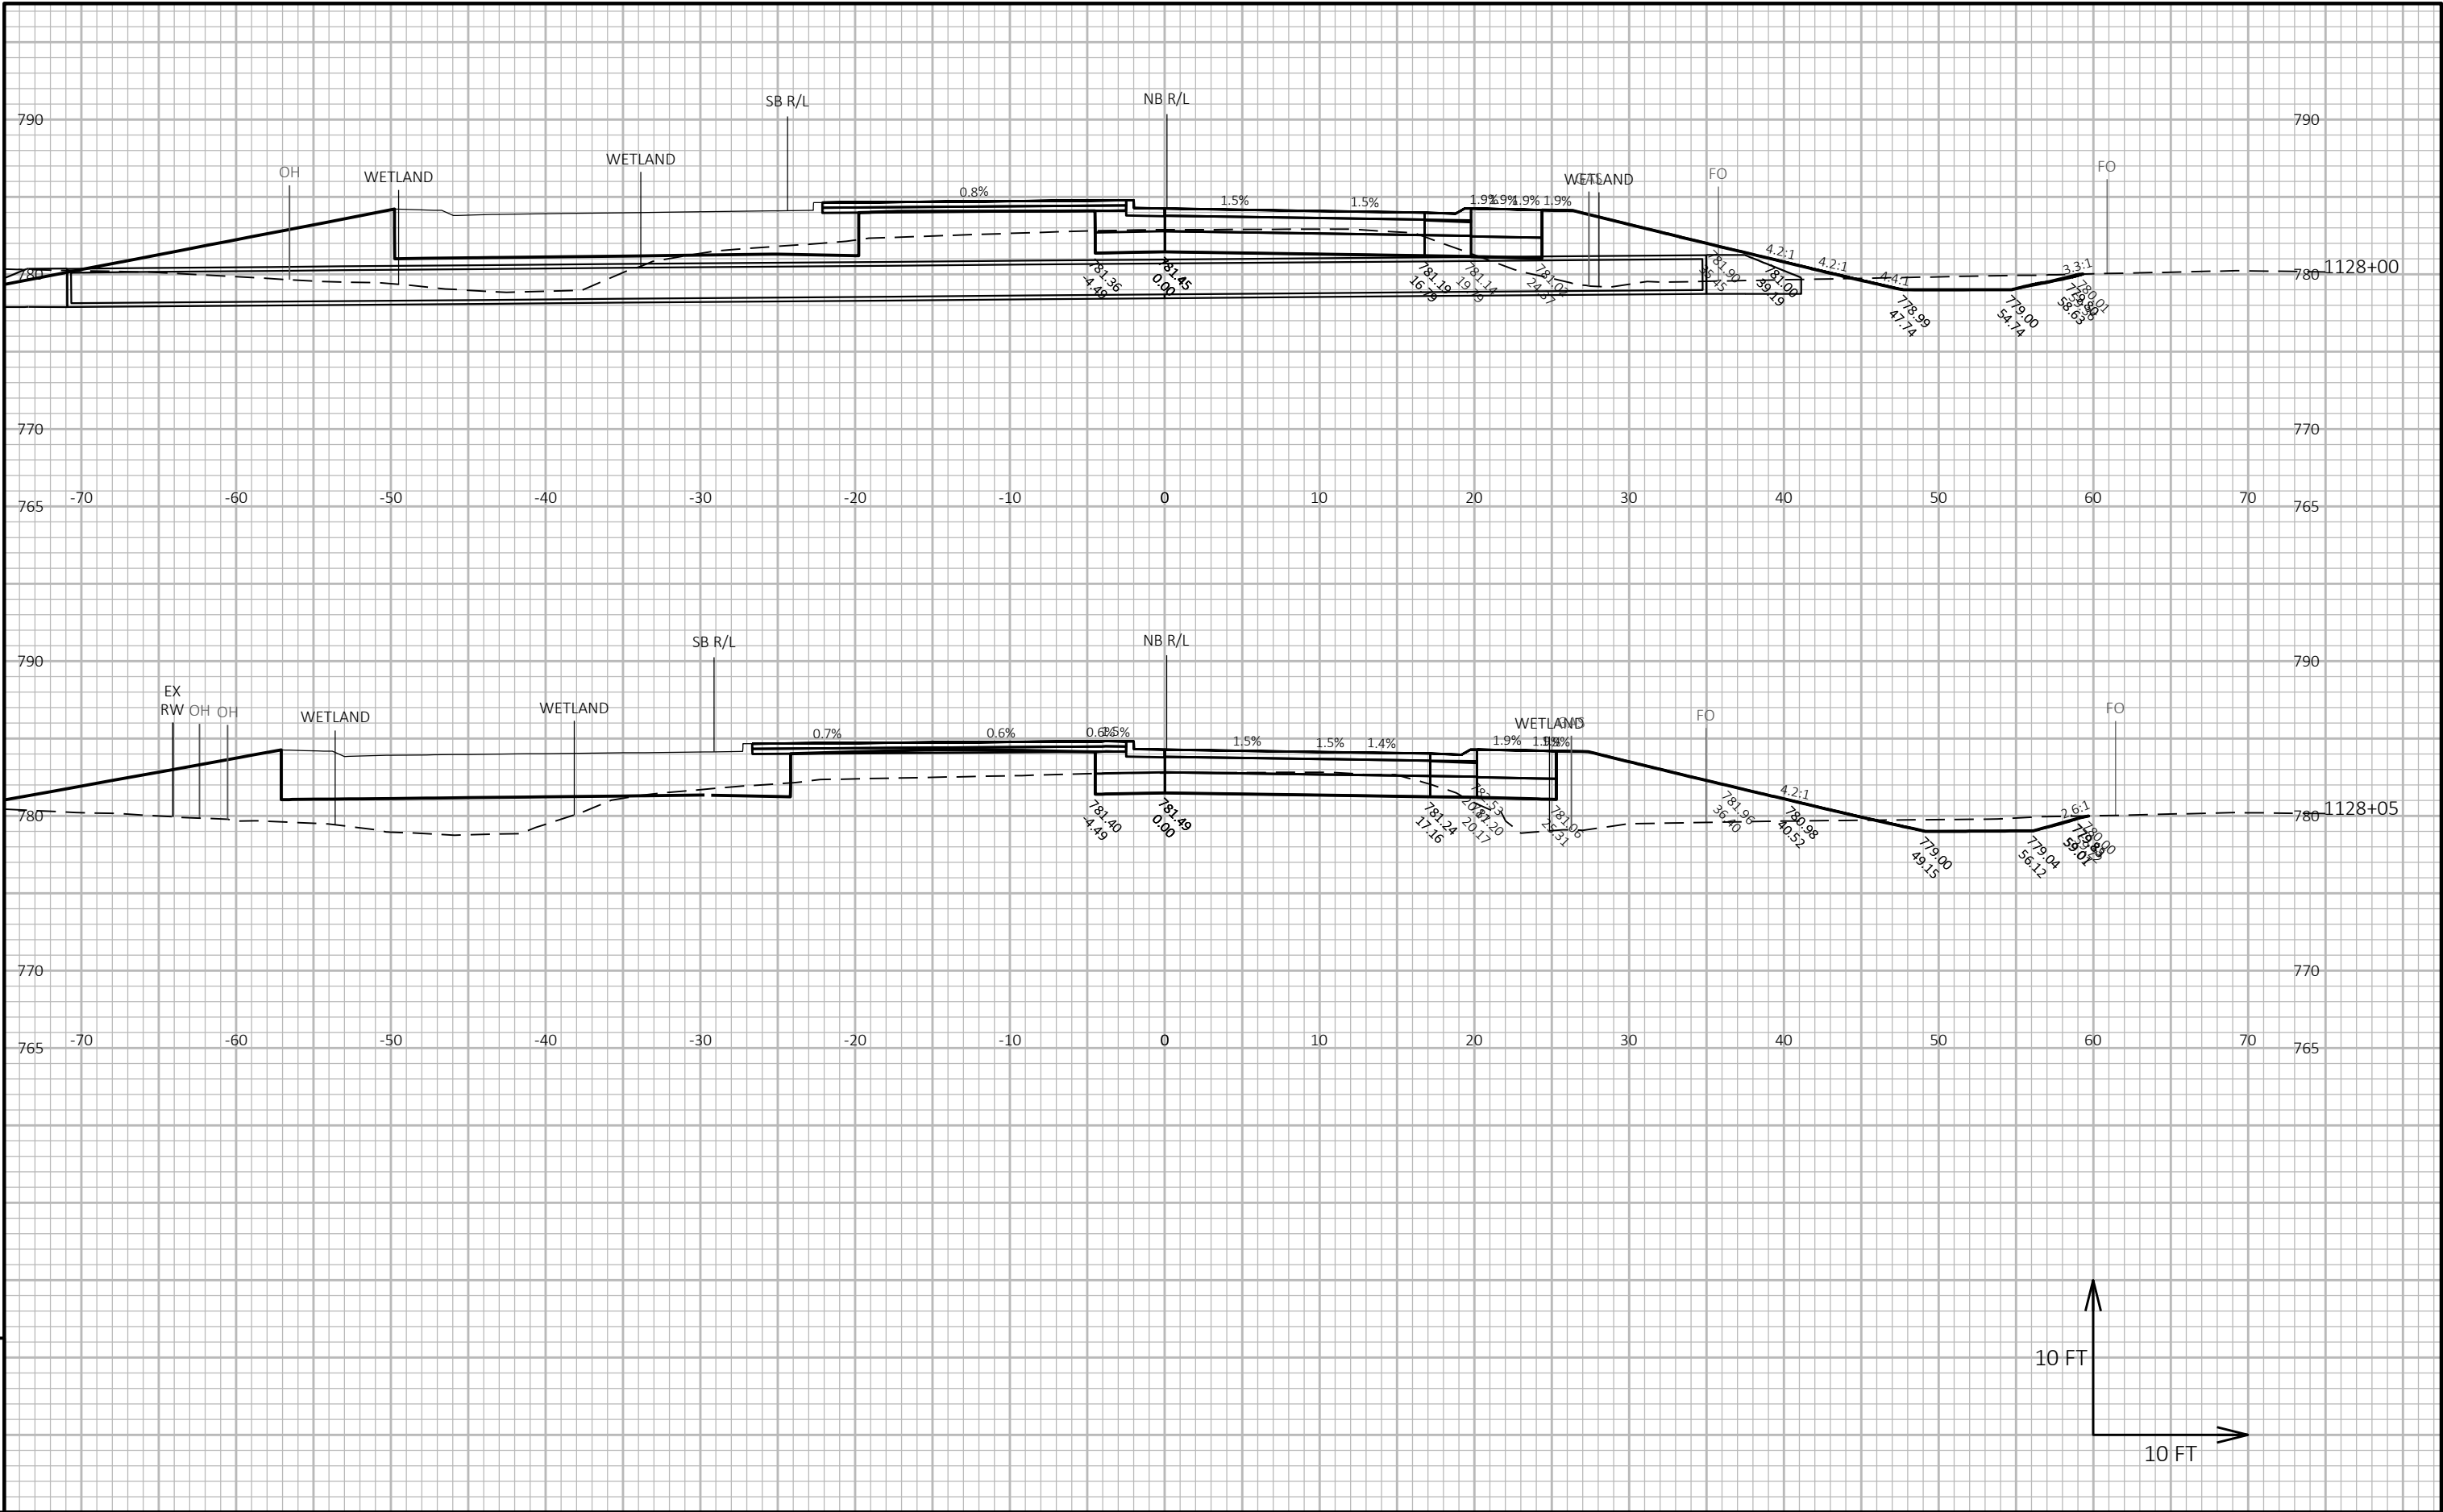


9

9


PROJECT NO: 2814-03-70	HWY: CTH A	COUNTY: RACINE	CROSS SECTIONS: CTH J NORTHBOUND APPROACH	SHEET E
------------------------	------------	----------------	---	---------

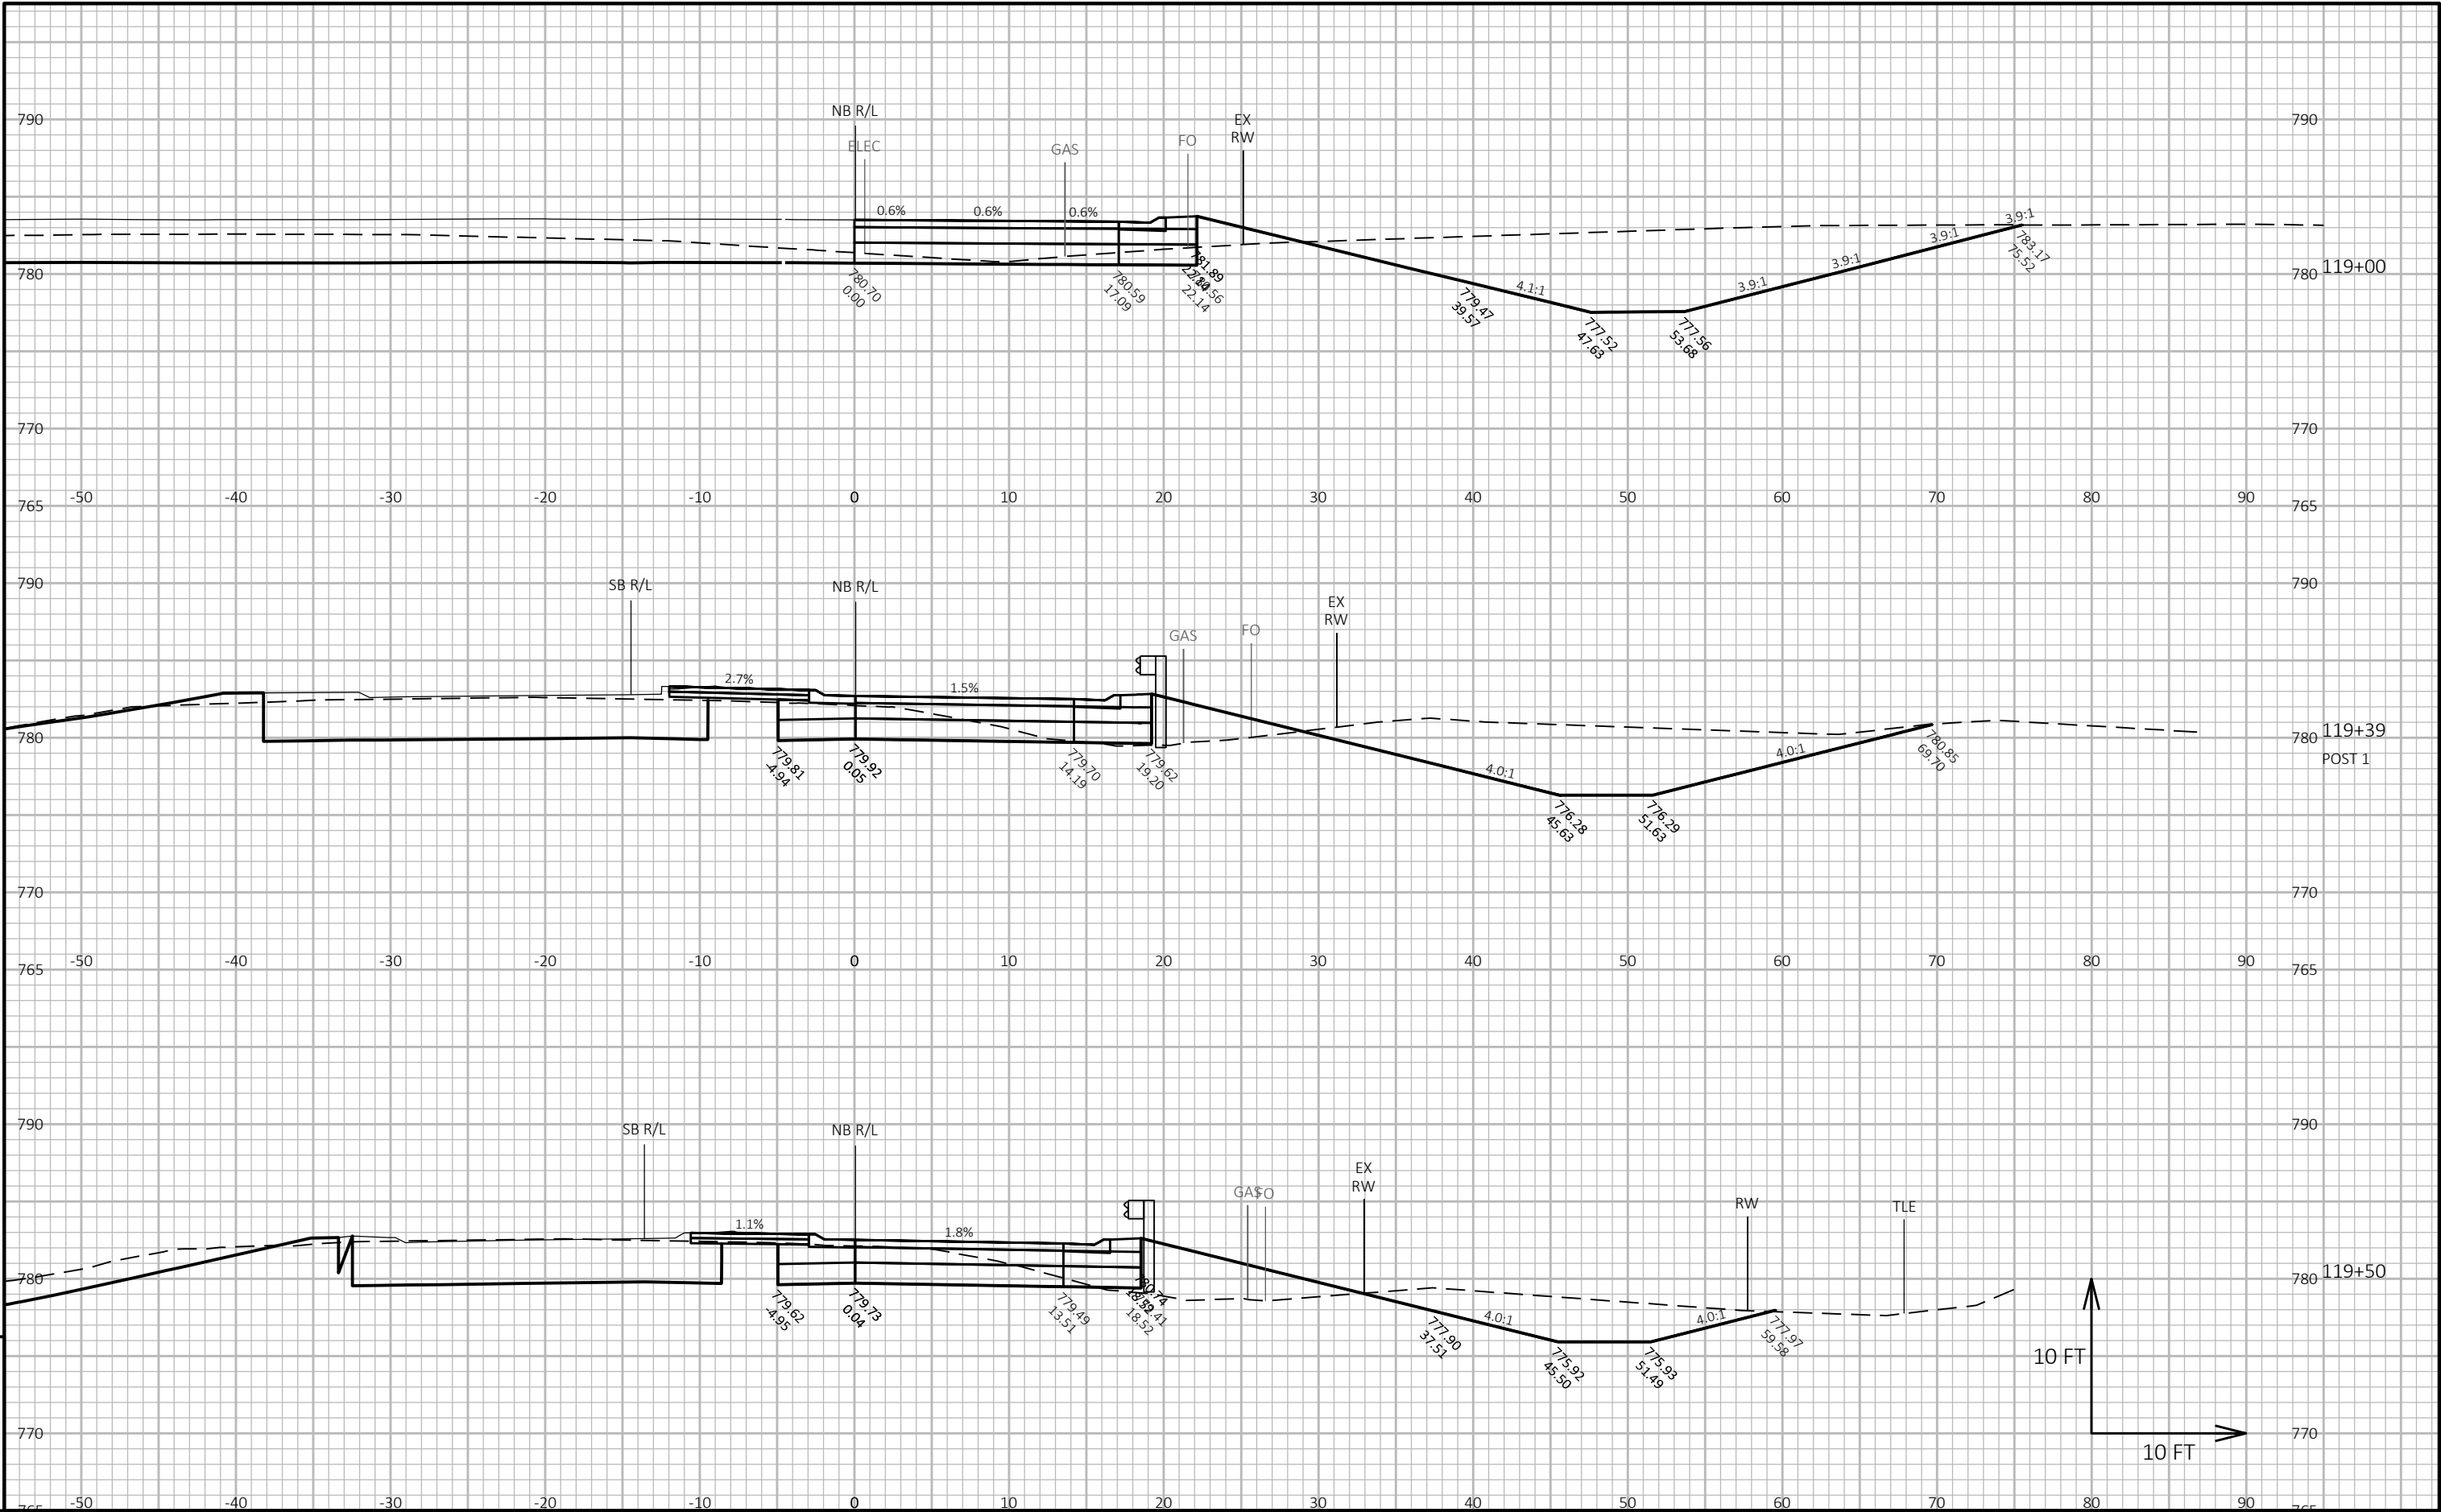

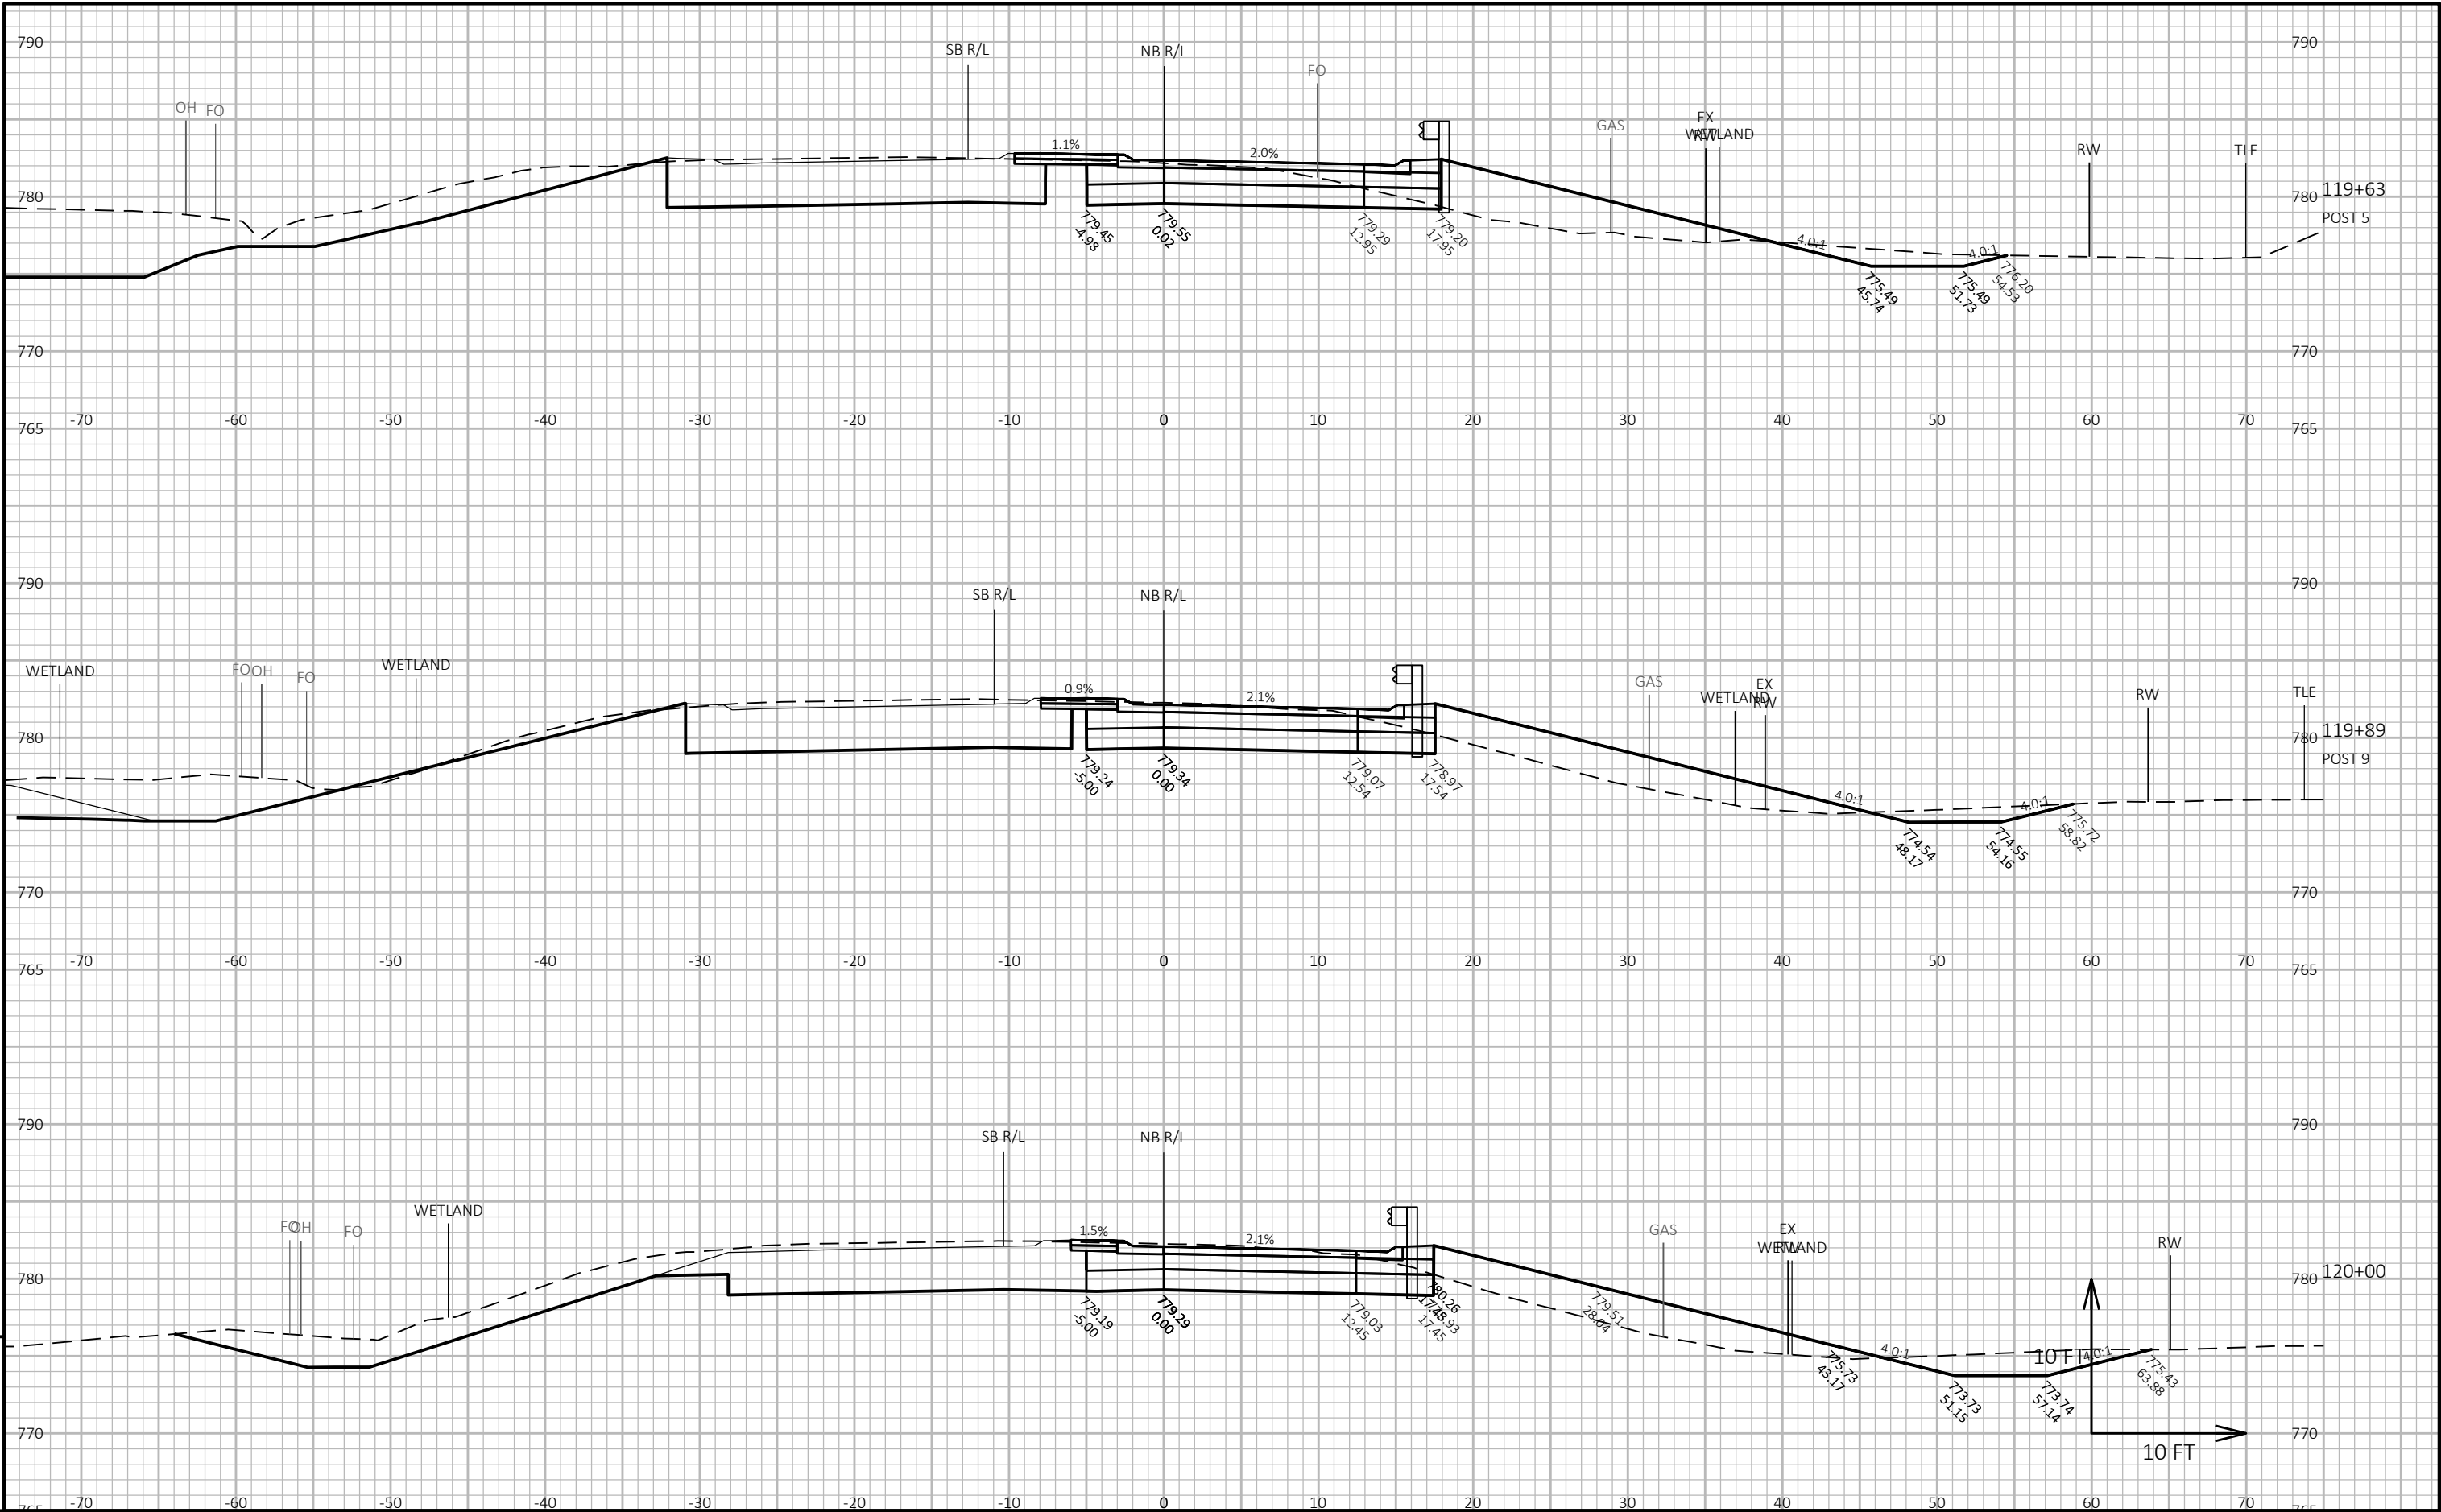



PROJECT NO: 2814-03-70	HWY: CTH A	COUNTY: RACINE	CROSS SECTIONS: CTH J NORTHBOUND EXIT	SHEET E
------------------------	------------	----------------	---------------------------------------	---------


FILE NAME : Y:\54XX\5486.DP22.CTH.A.RCN.INTRSCN.CTH.J\CADD\28140300\090201-XS.DWG
LAYOUT NAME - NB Exit 2
PLOT DATE : 2/19/2025 7:57 AM
PLOT BY : NICHOLAS BECKER
PLOT NAME :
PLOT SCALE : 1 IN:10 FT HORZ. / 1 IN:10 FT VERT.
WISDOT/CADD SHEET 49

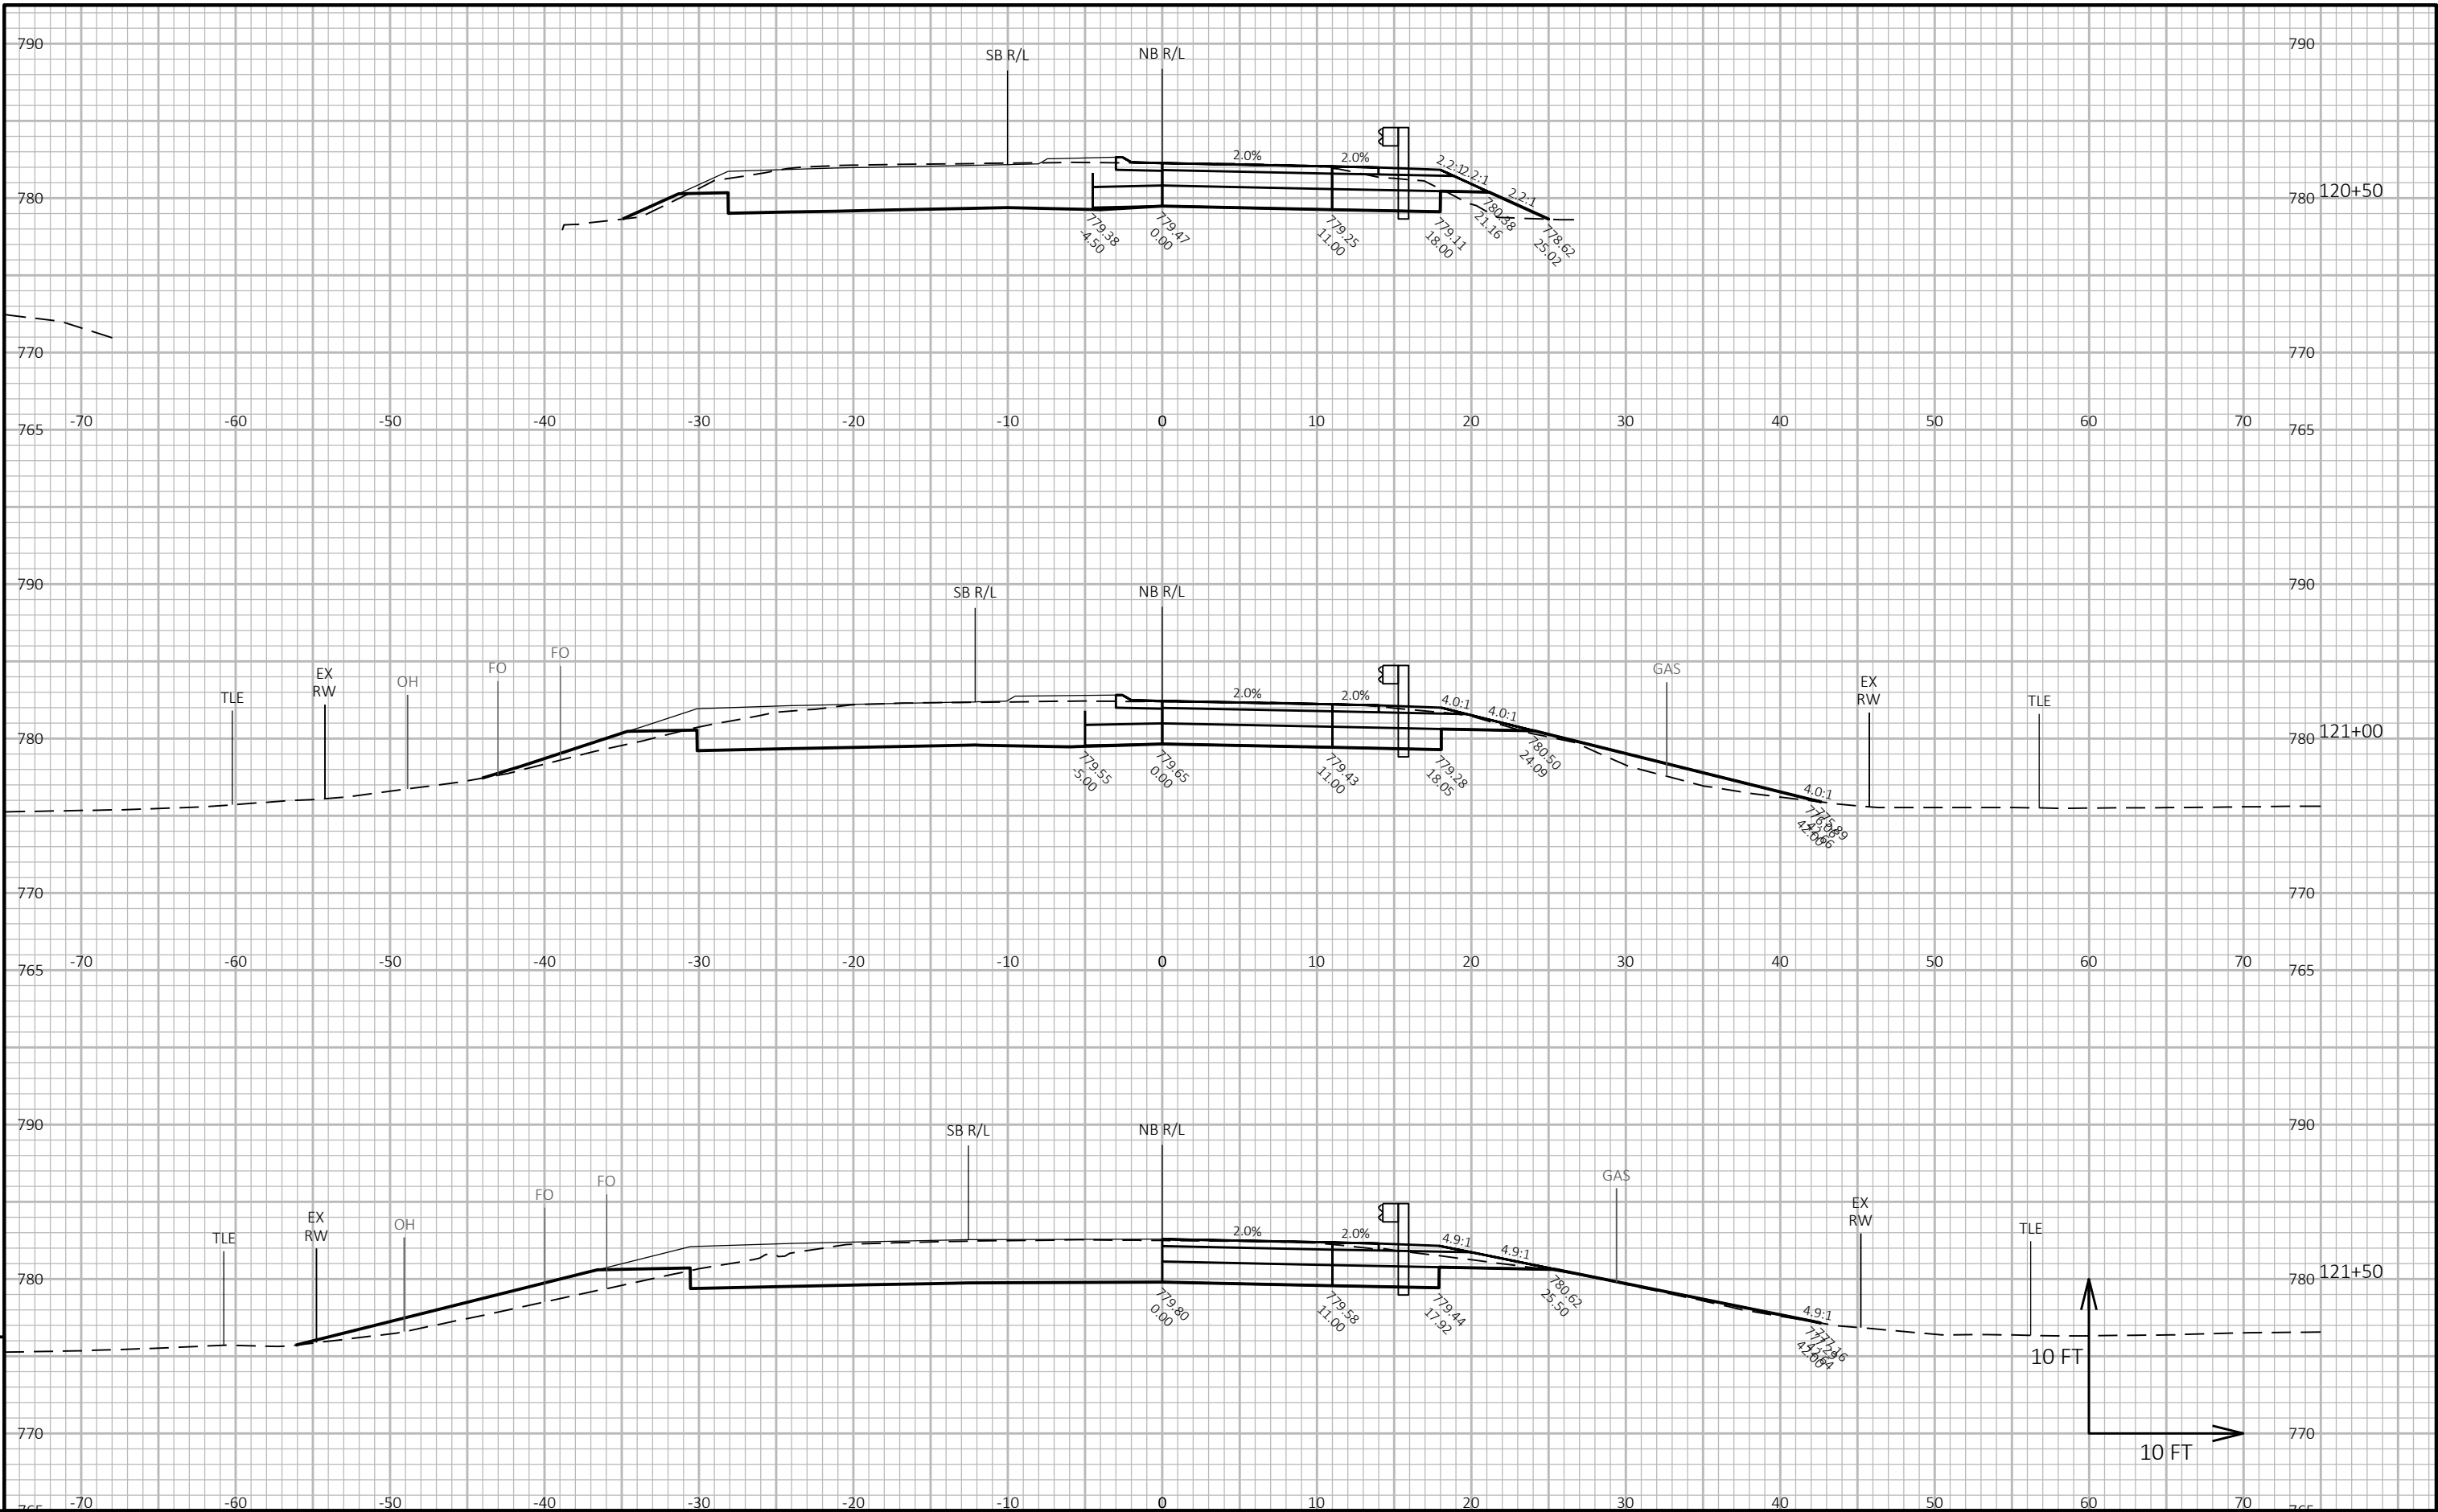



PROJECT NO: 2814-03-70	HWY: CTH A	COUNTY: RACINE	CROSS SECTIONS: CTH J NORTHBOUND EXIT	SHEET	E
------------------------	------------	----------------	---------------------------------------	-------	---


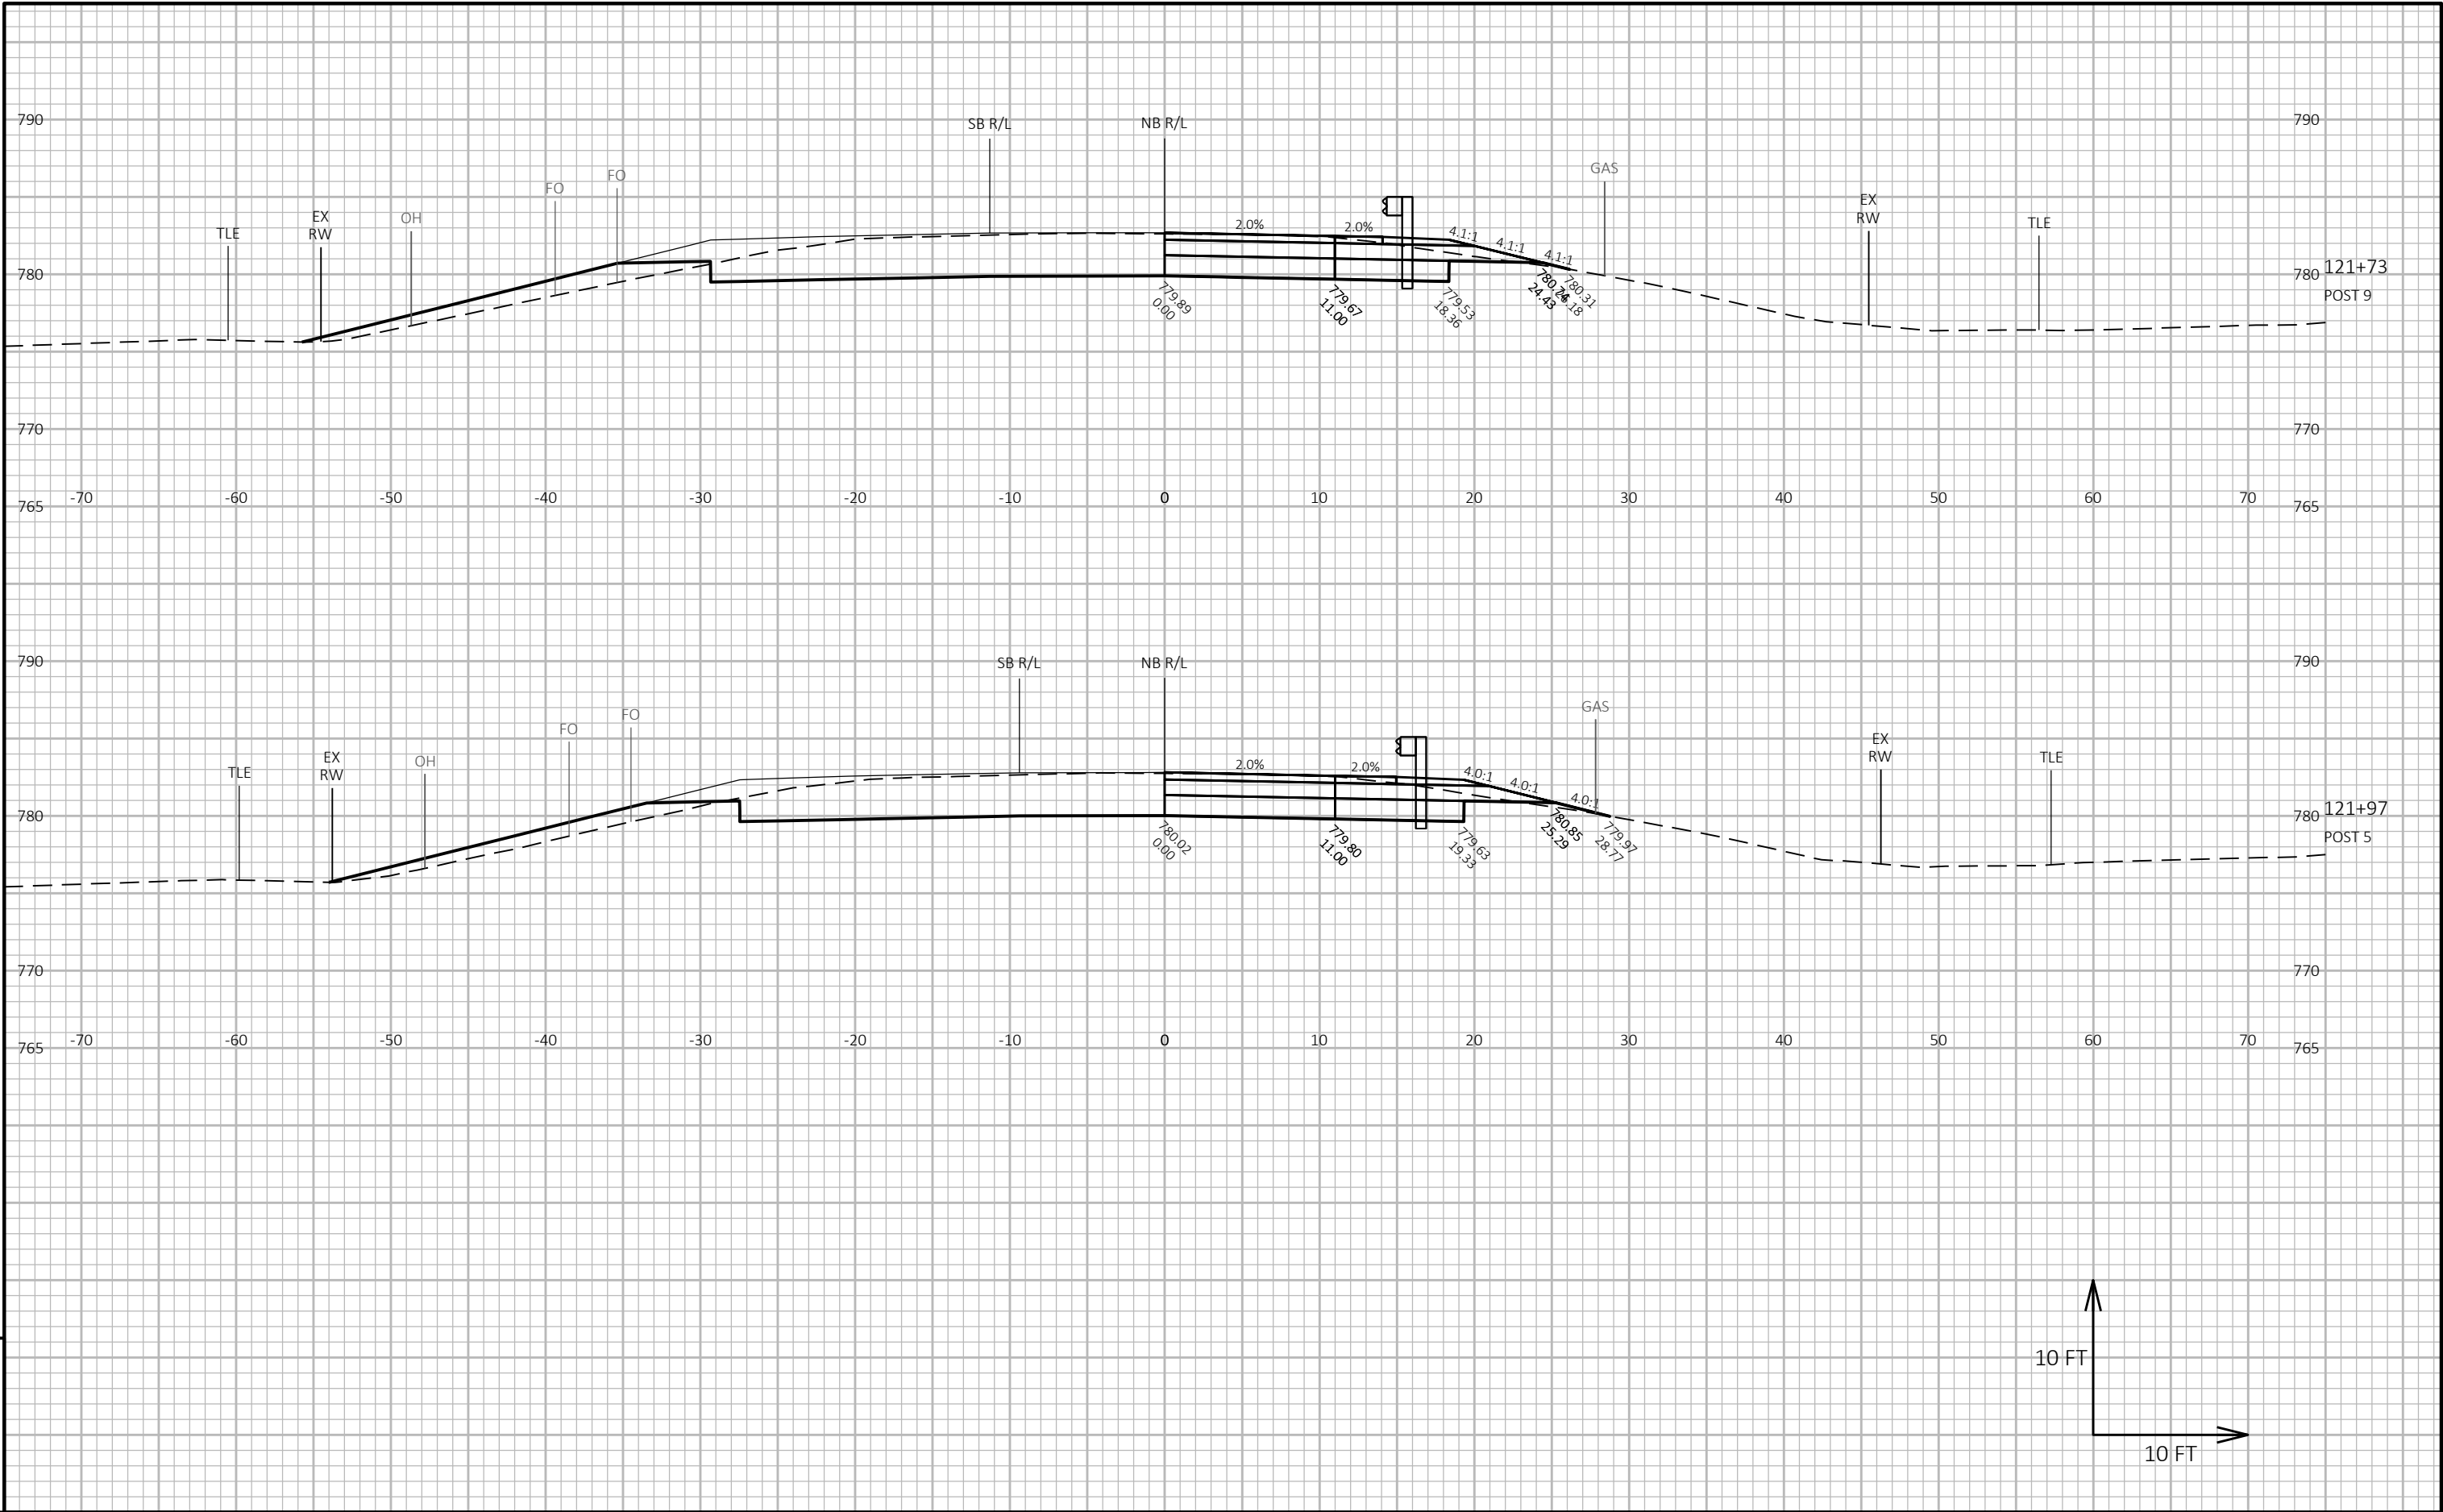


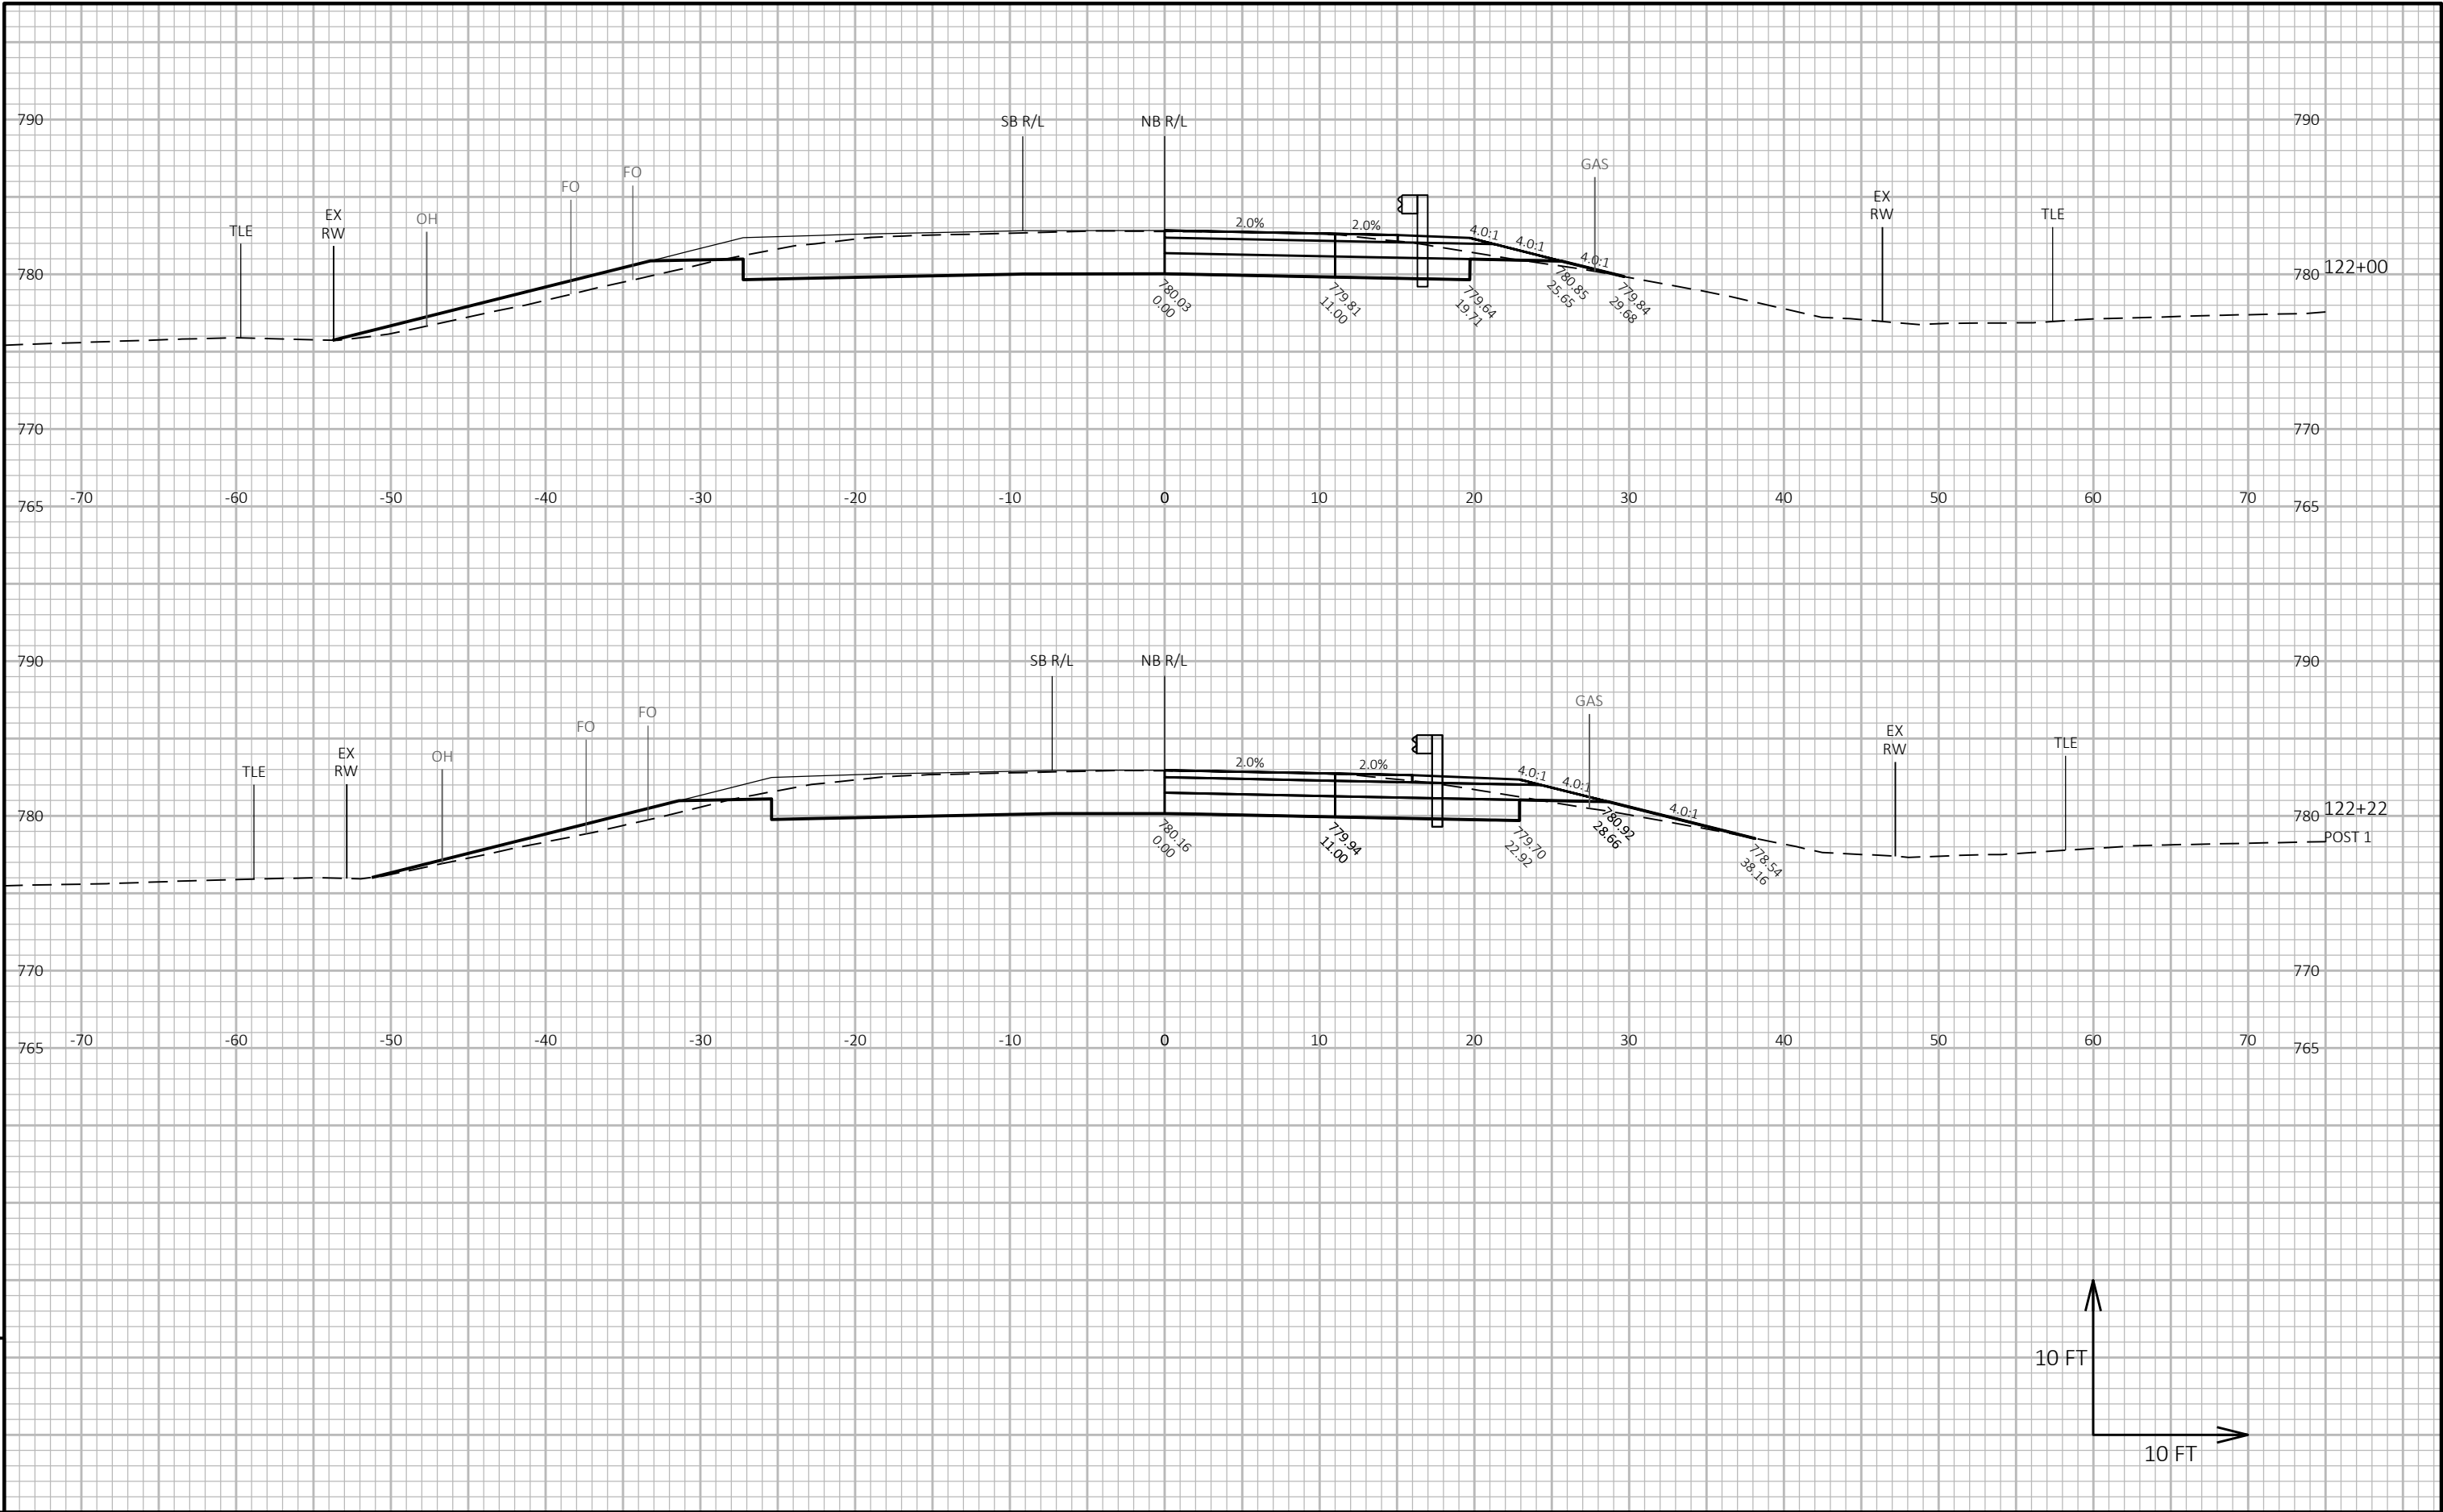

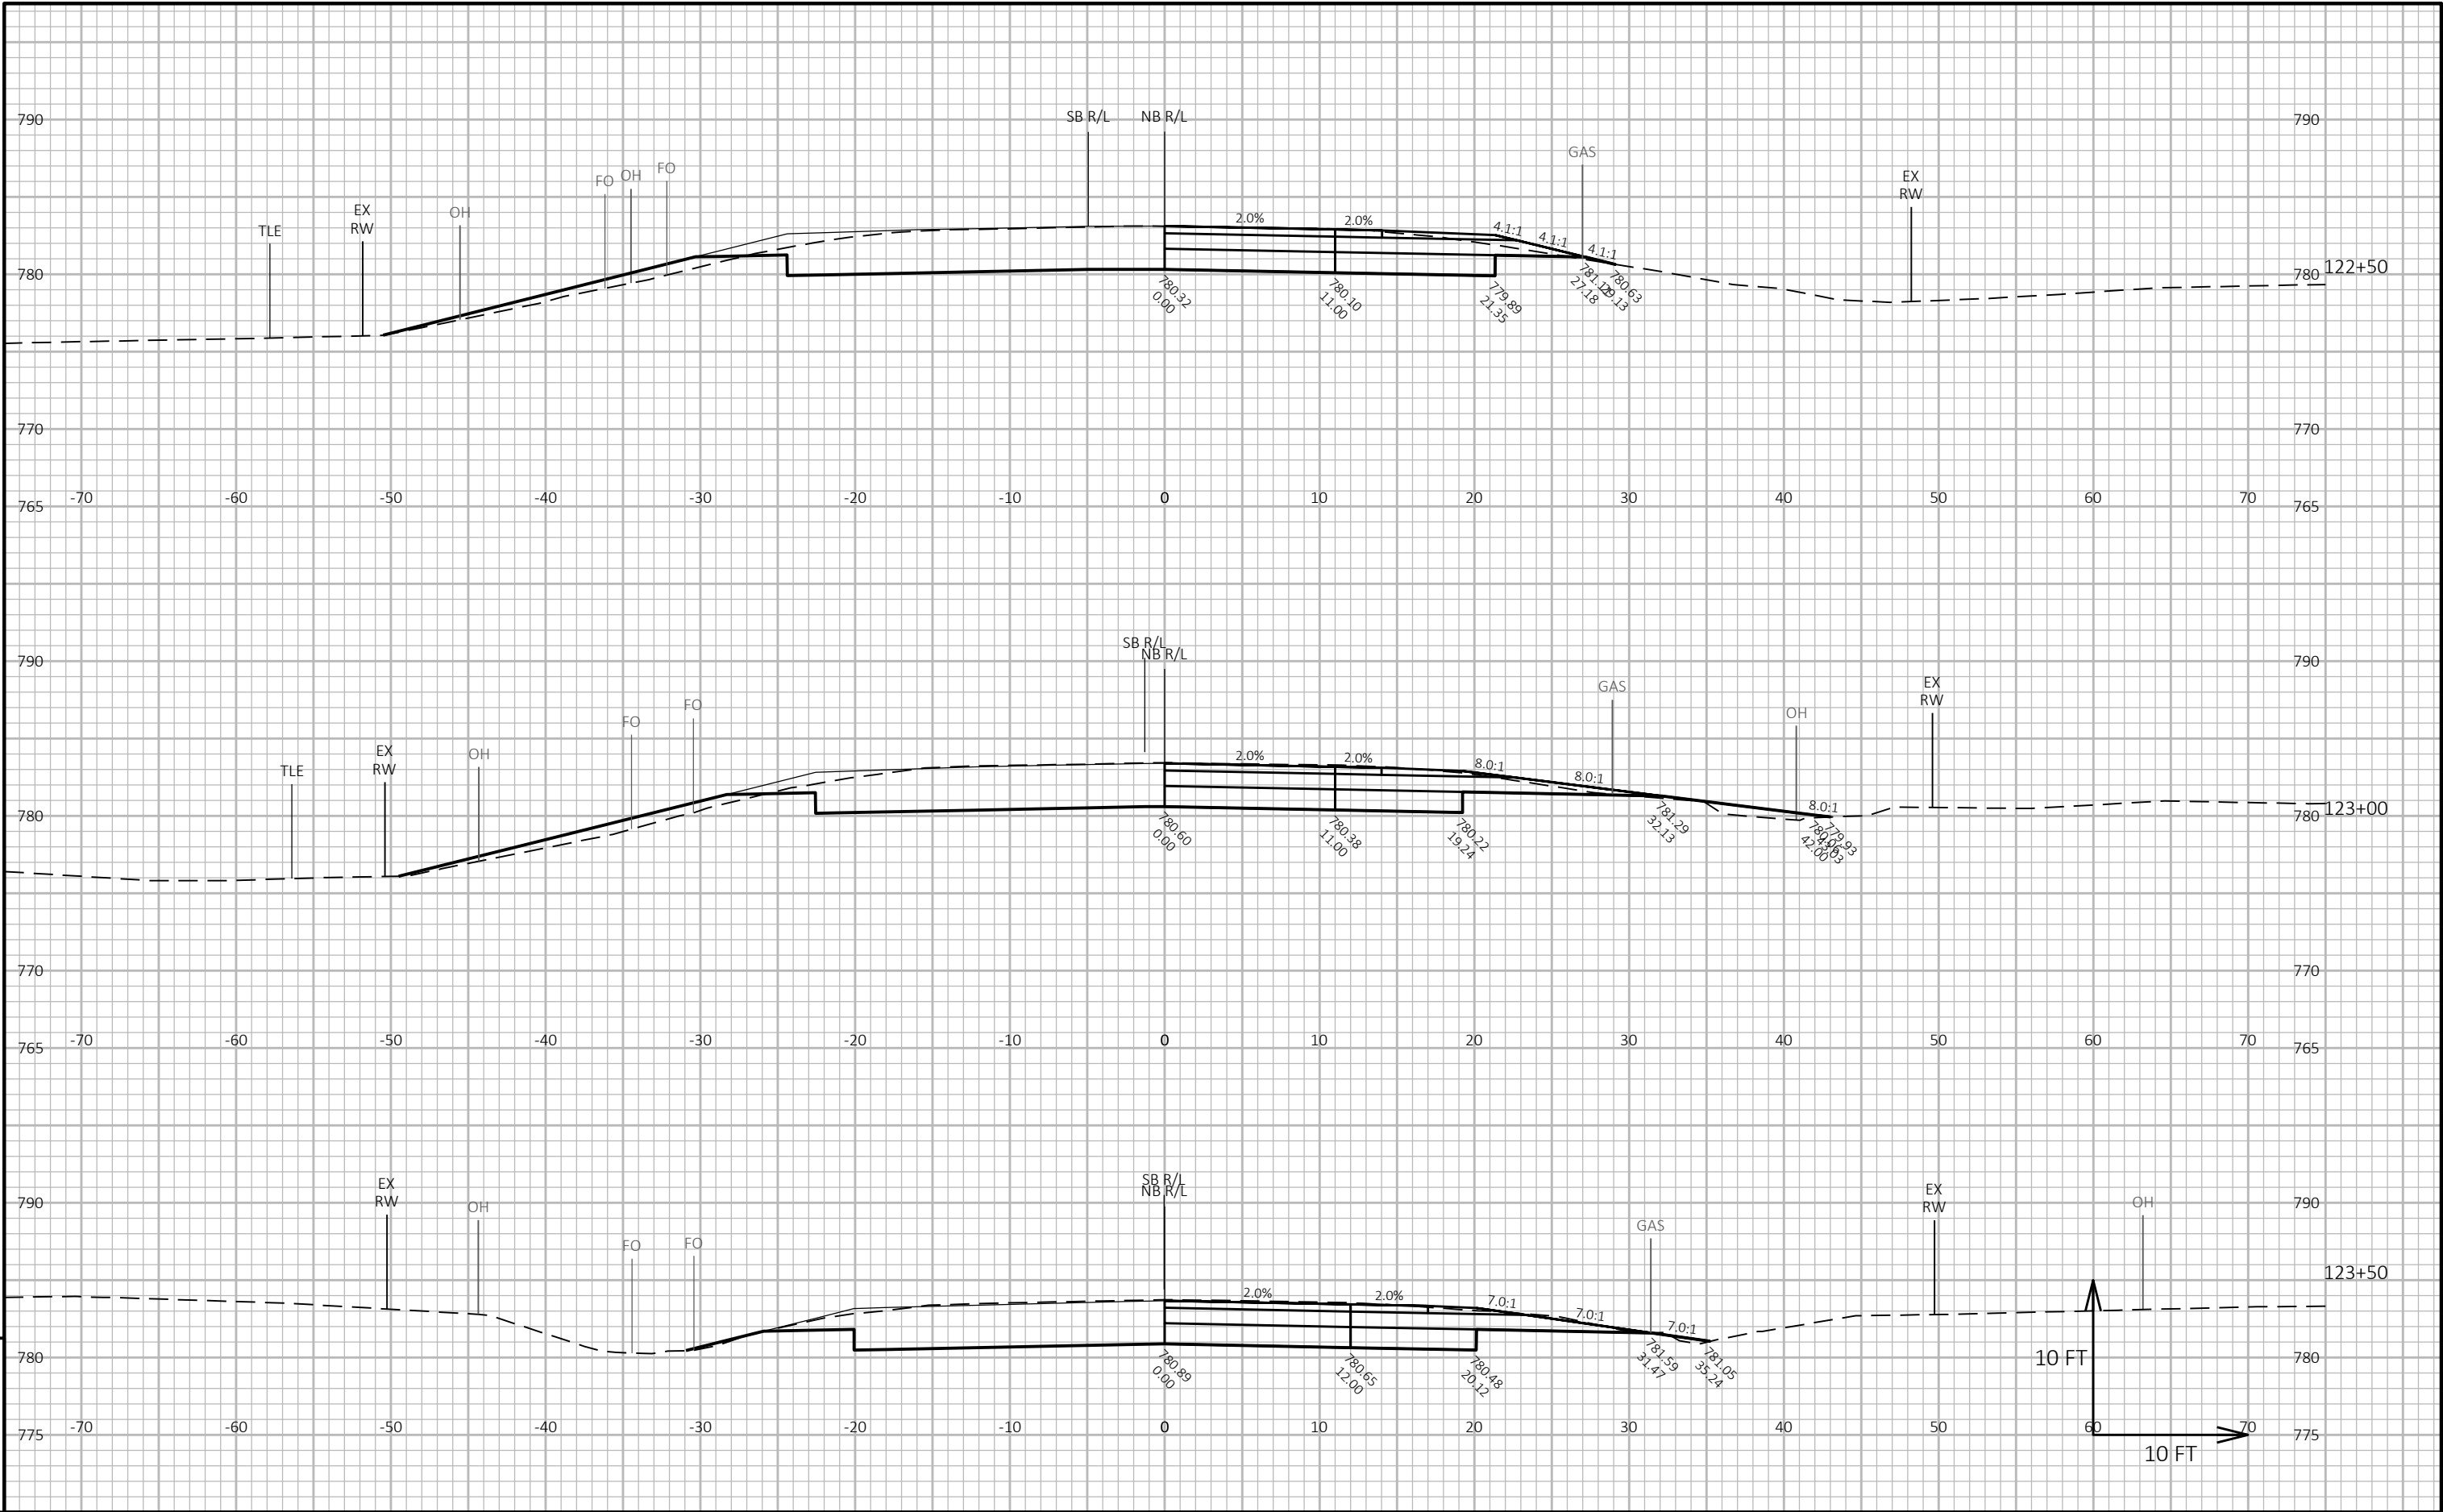

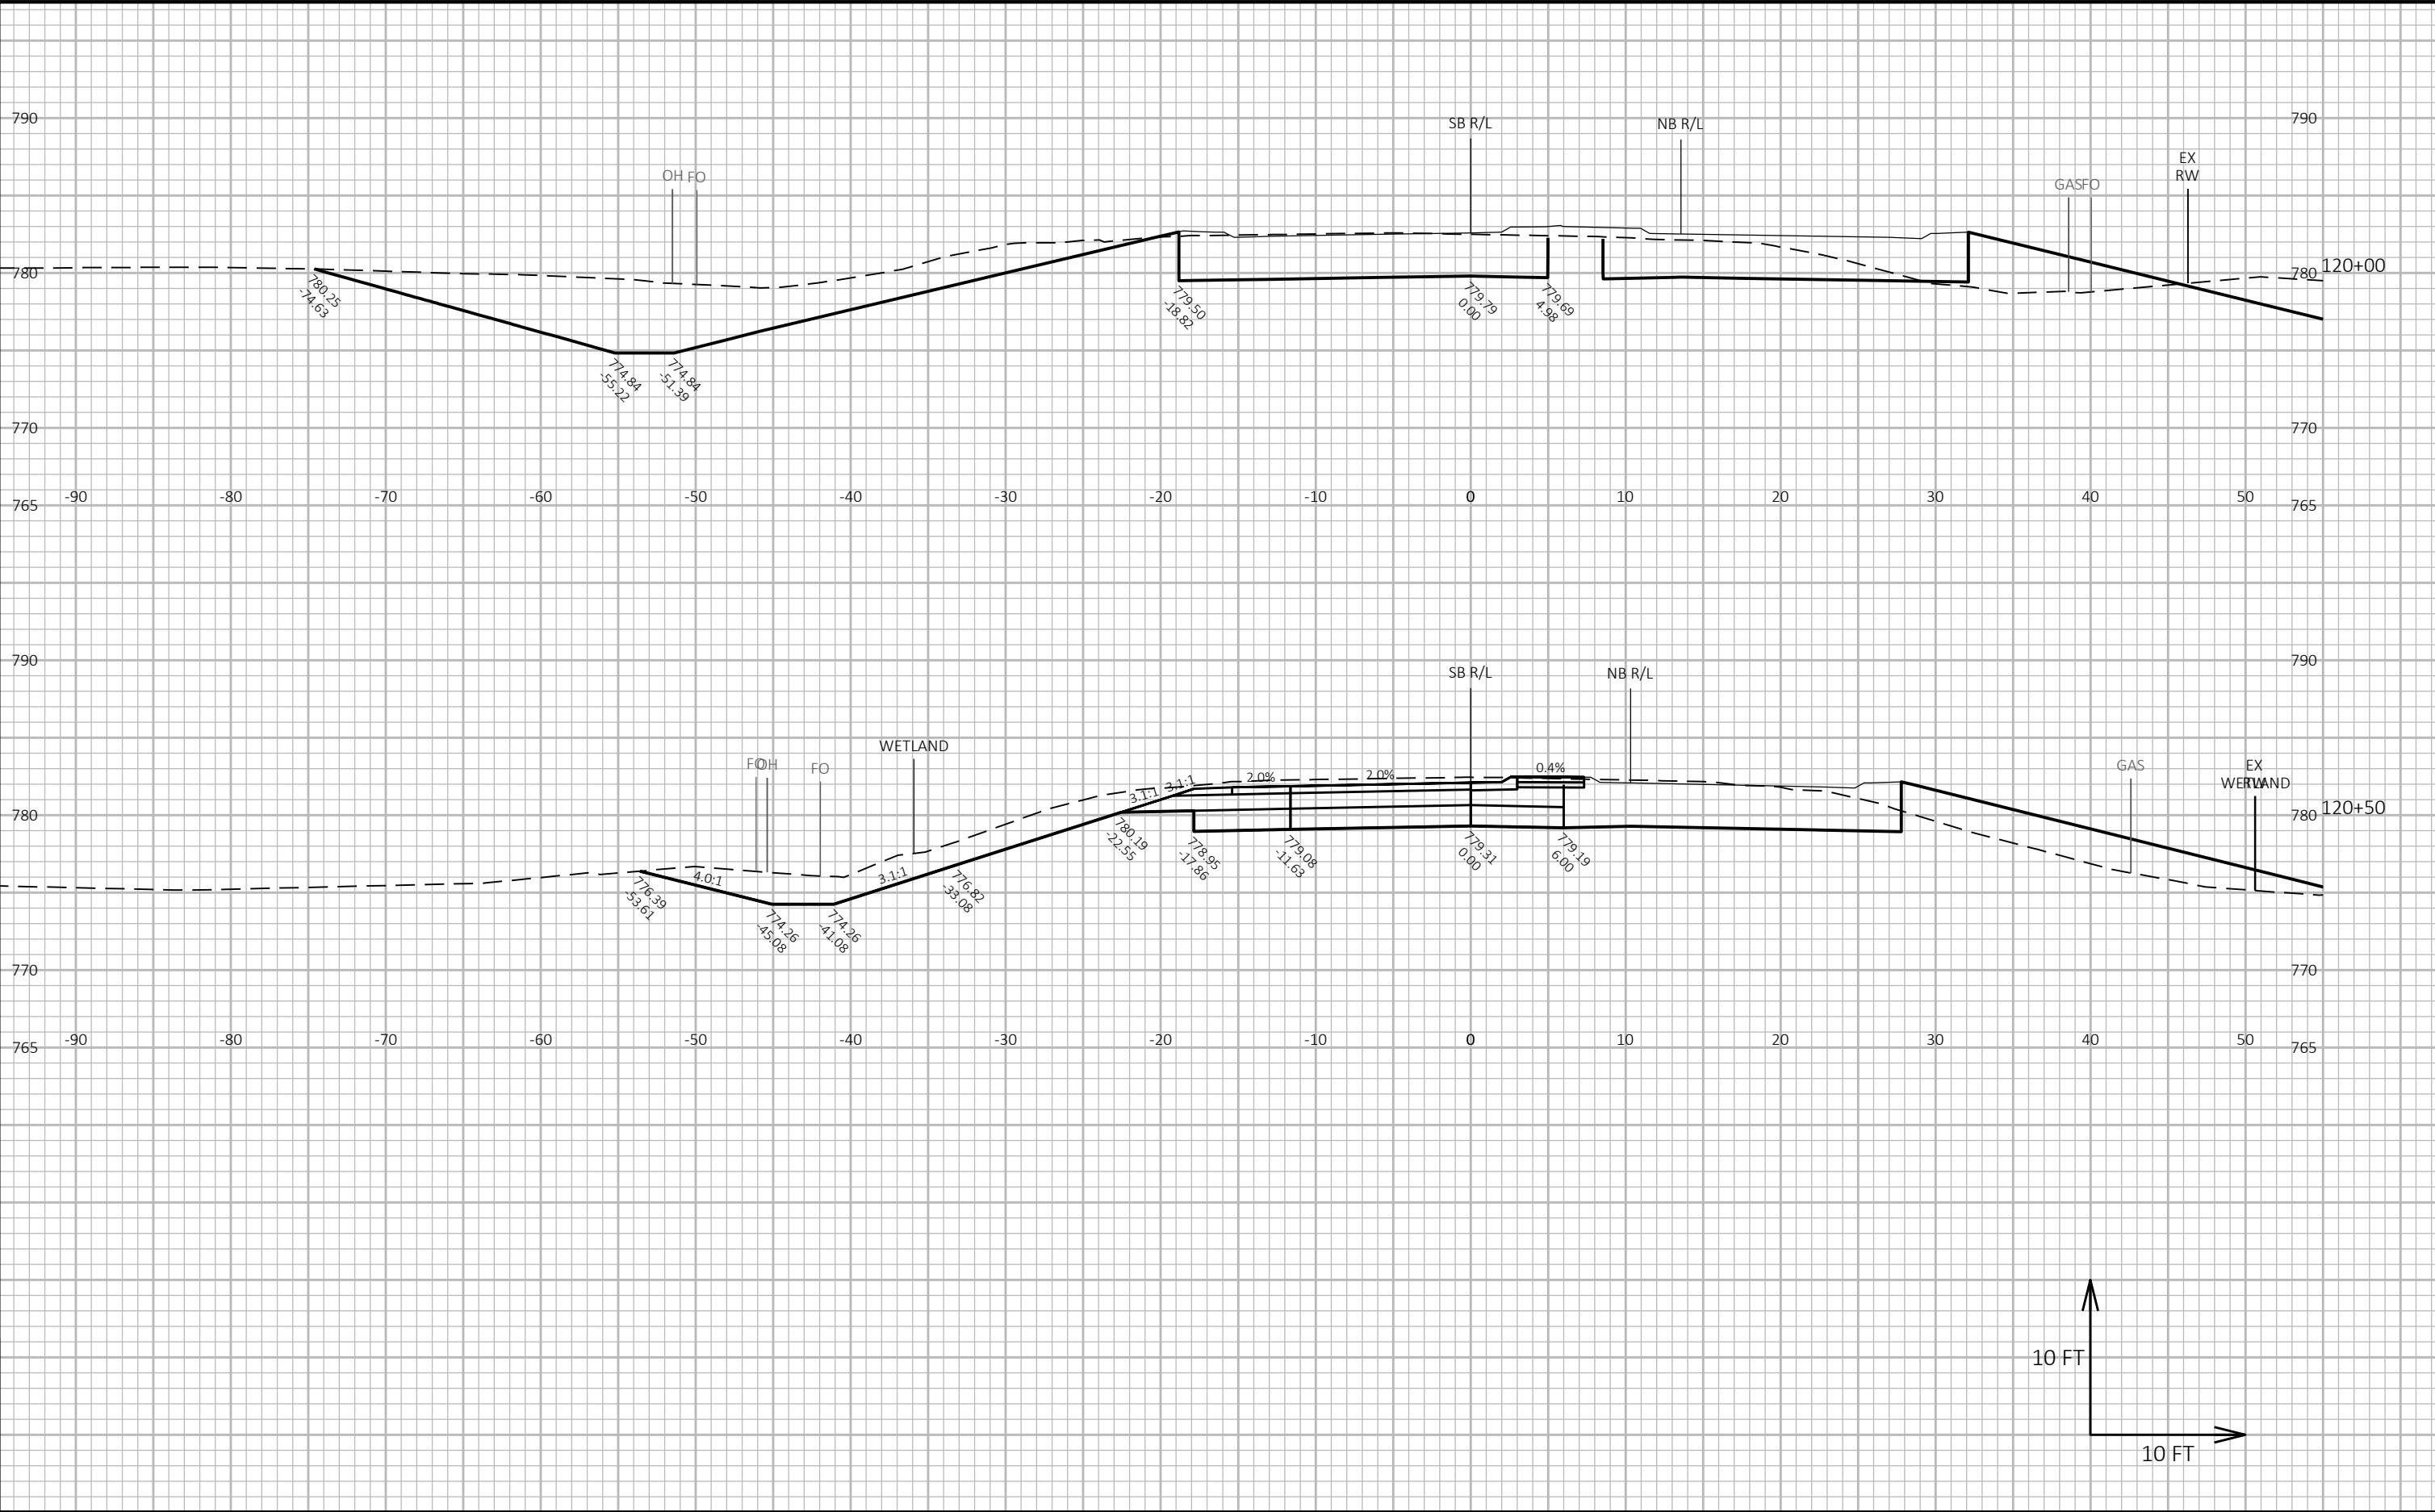



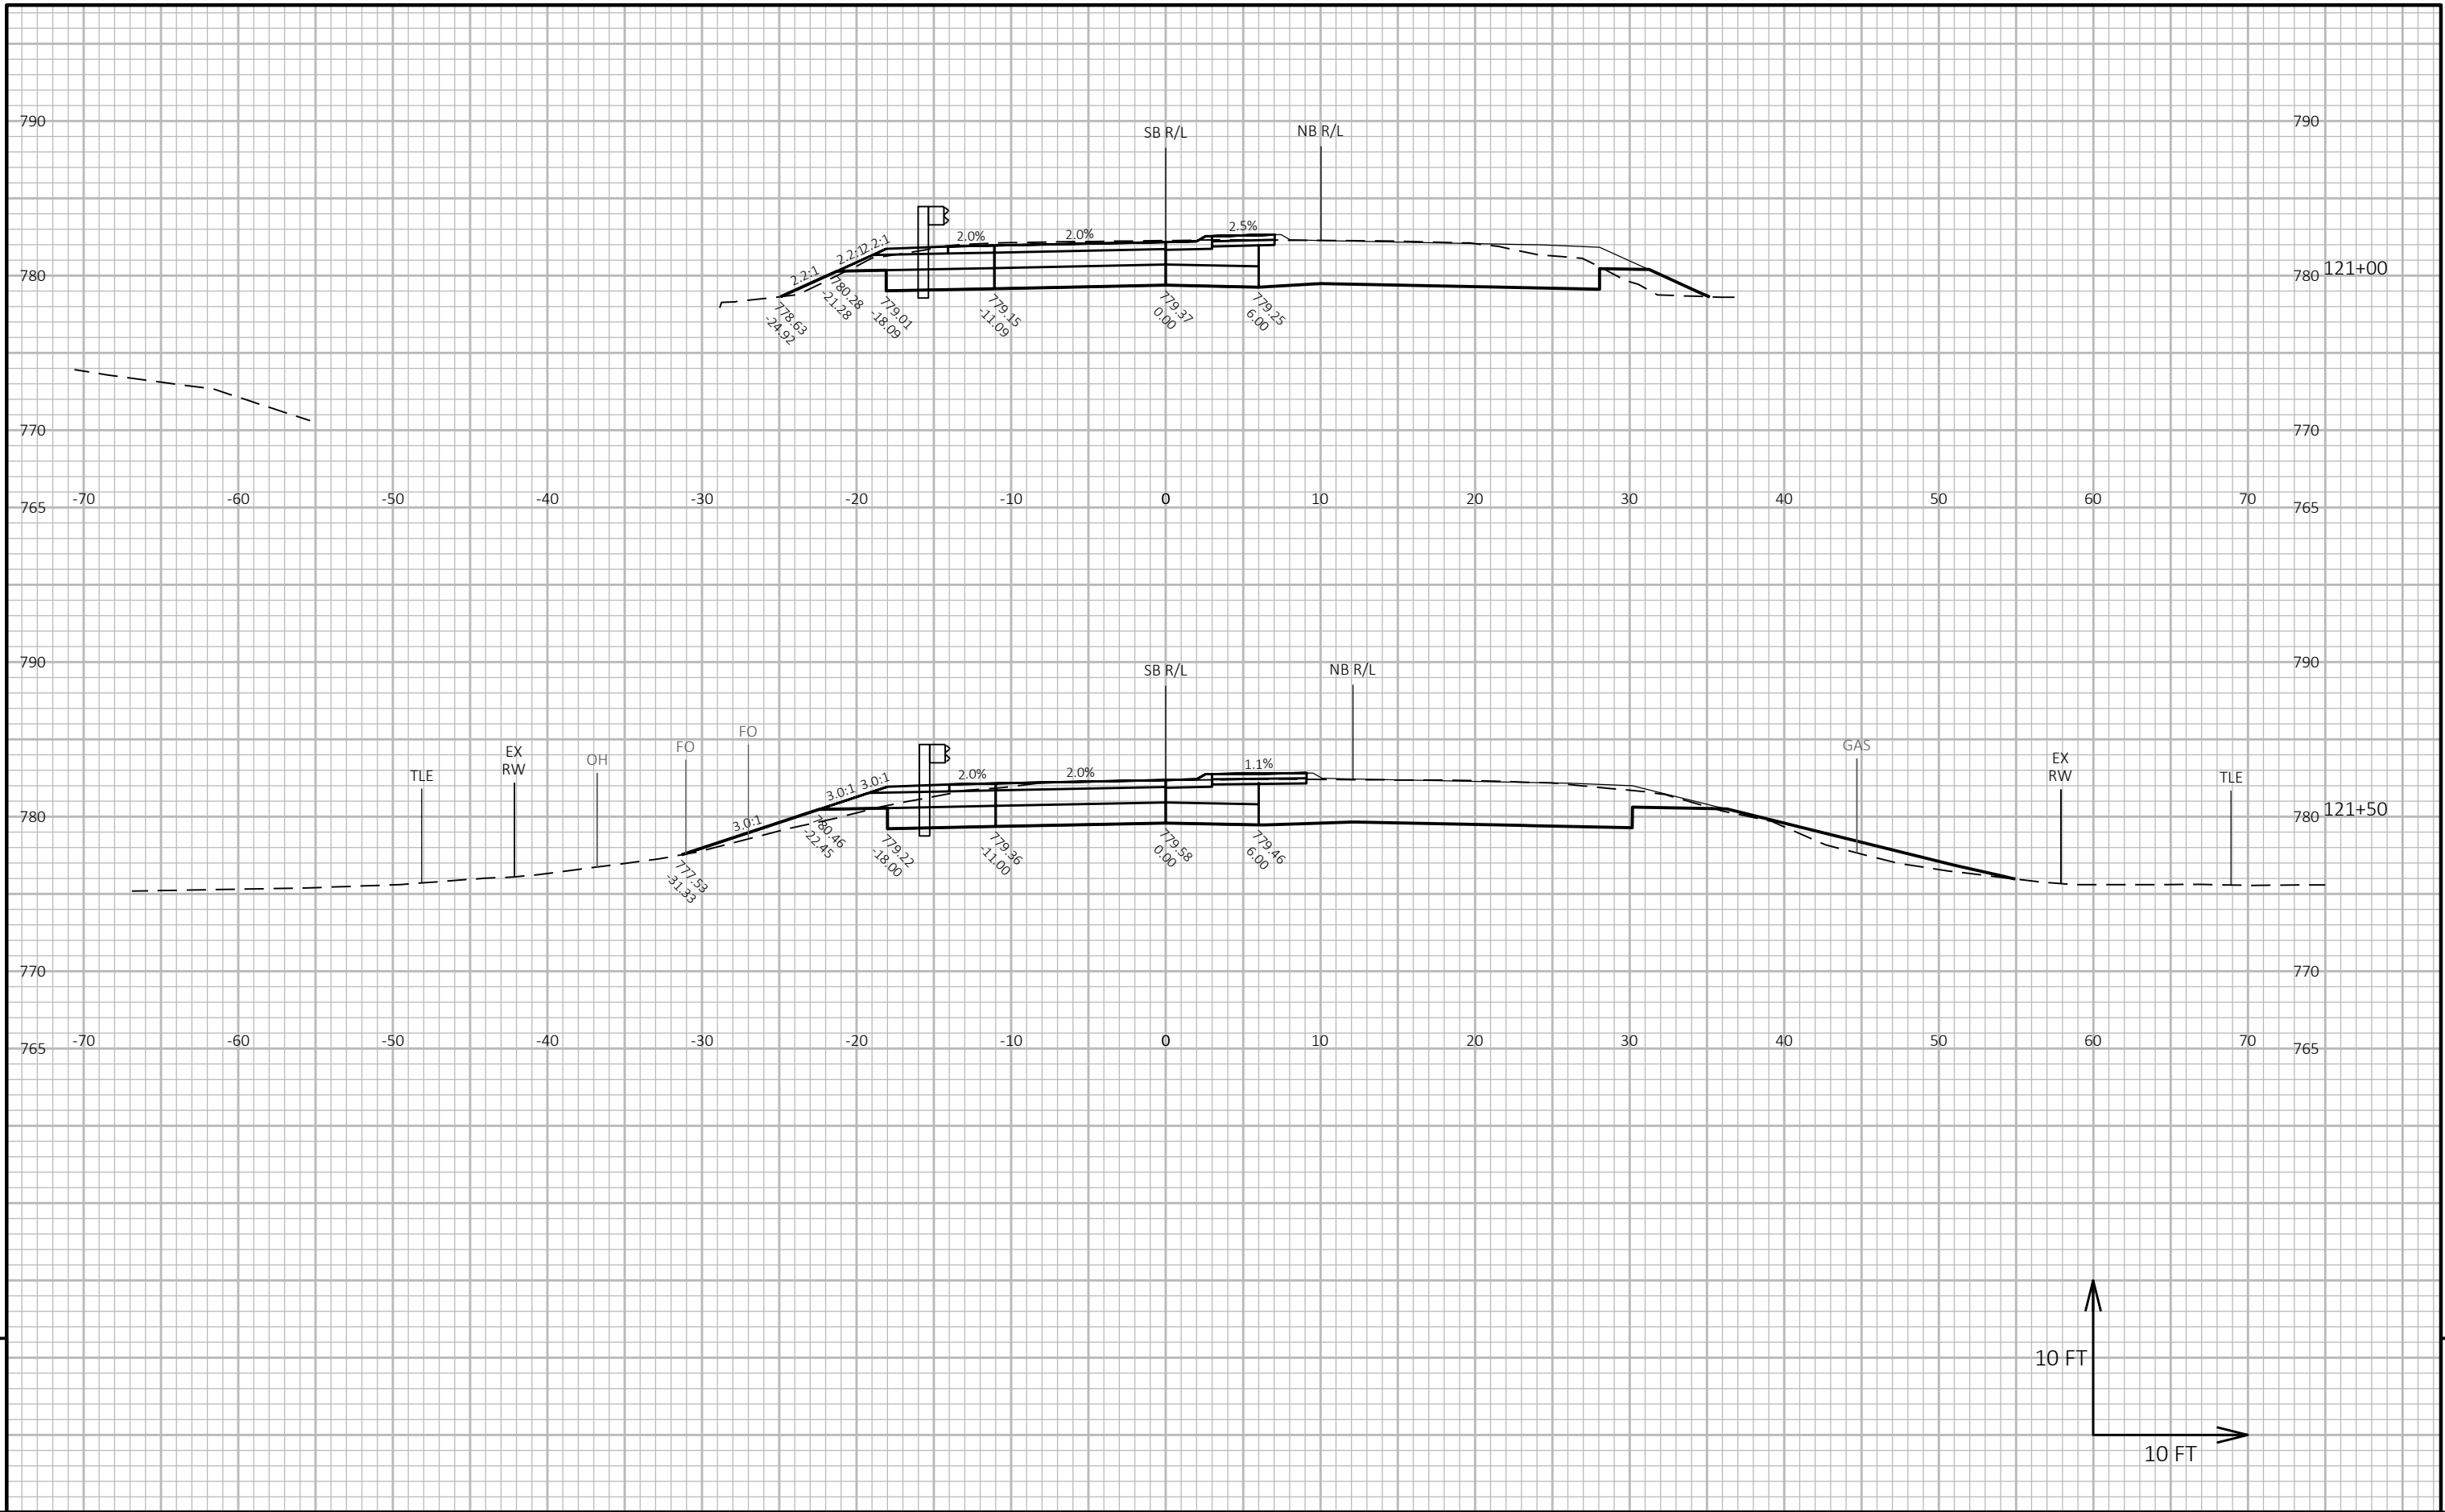


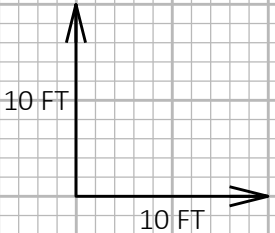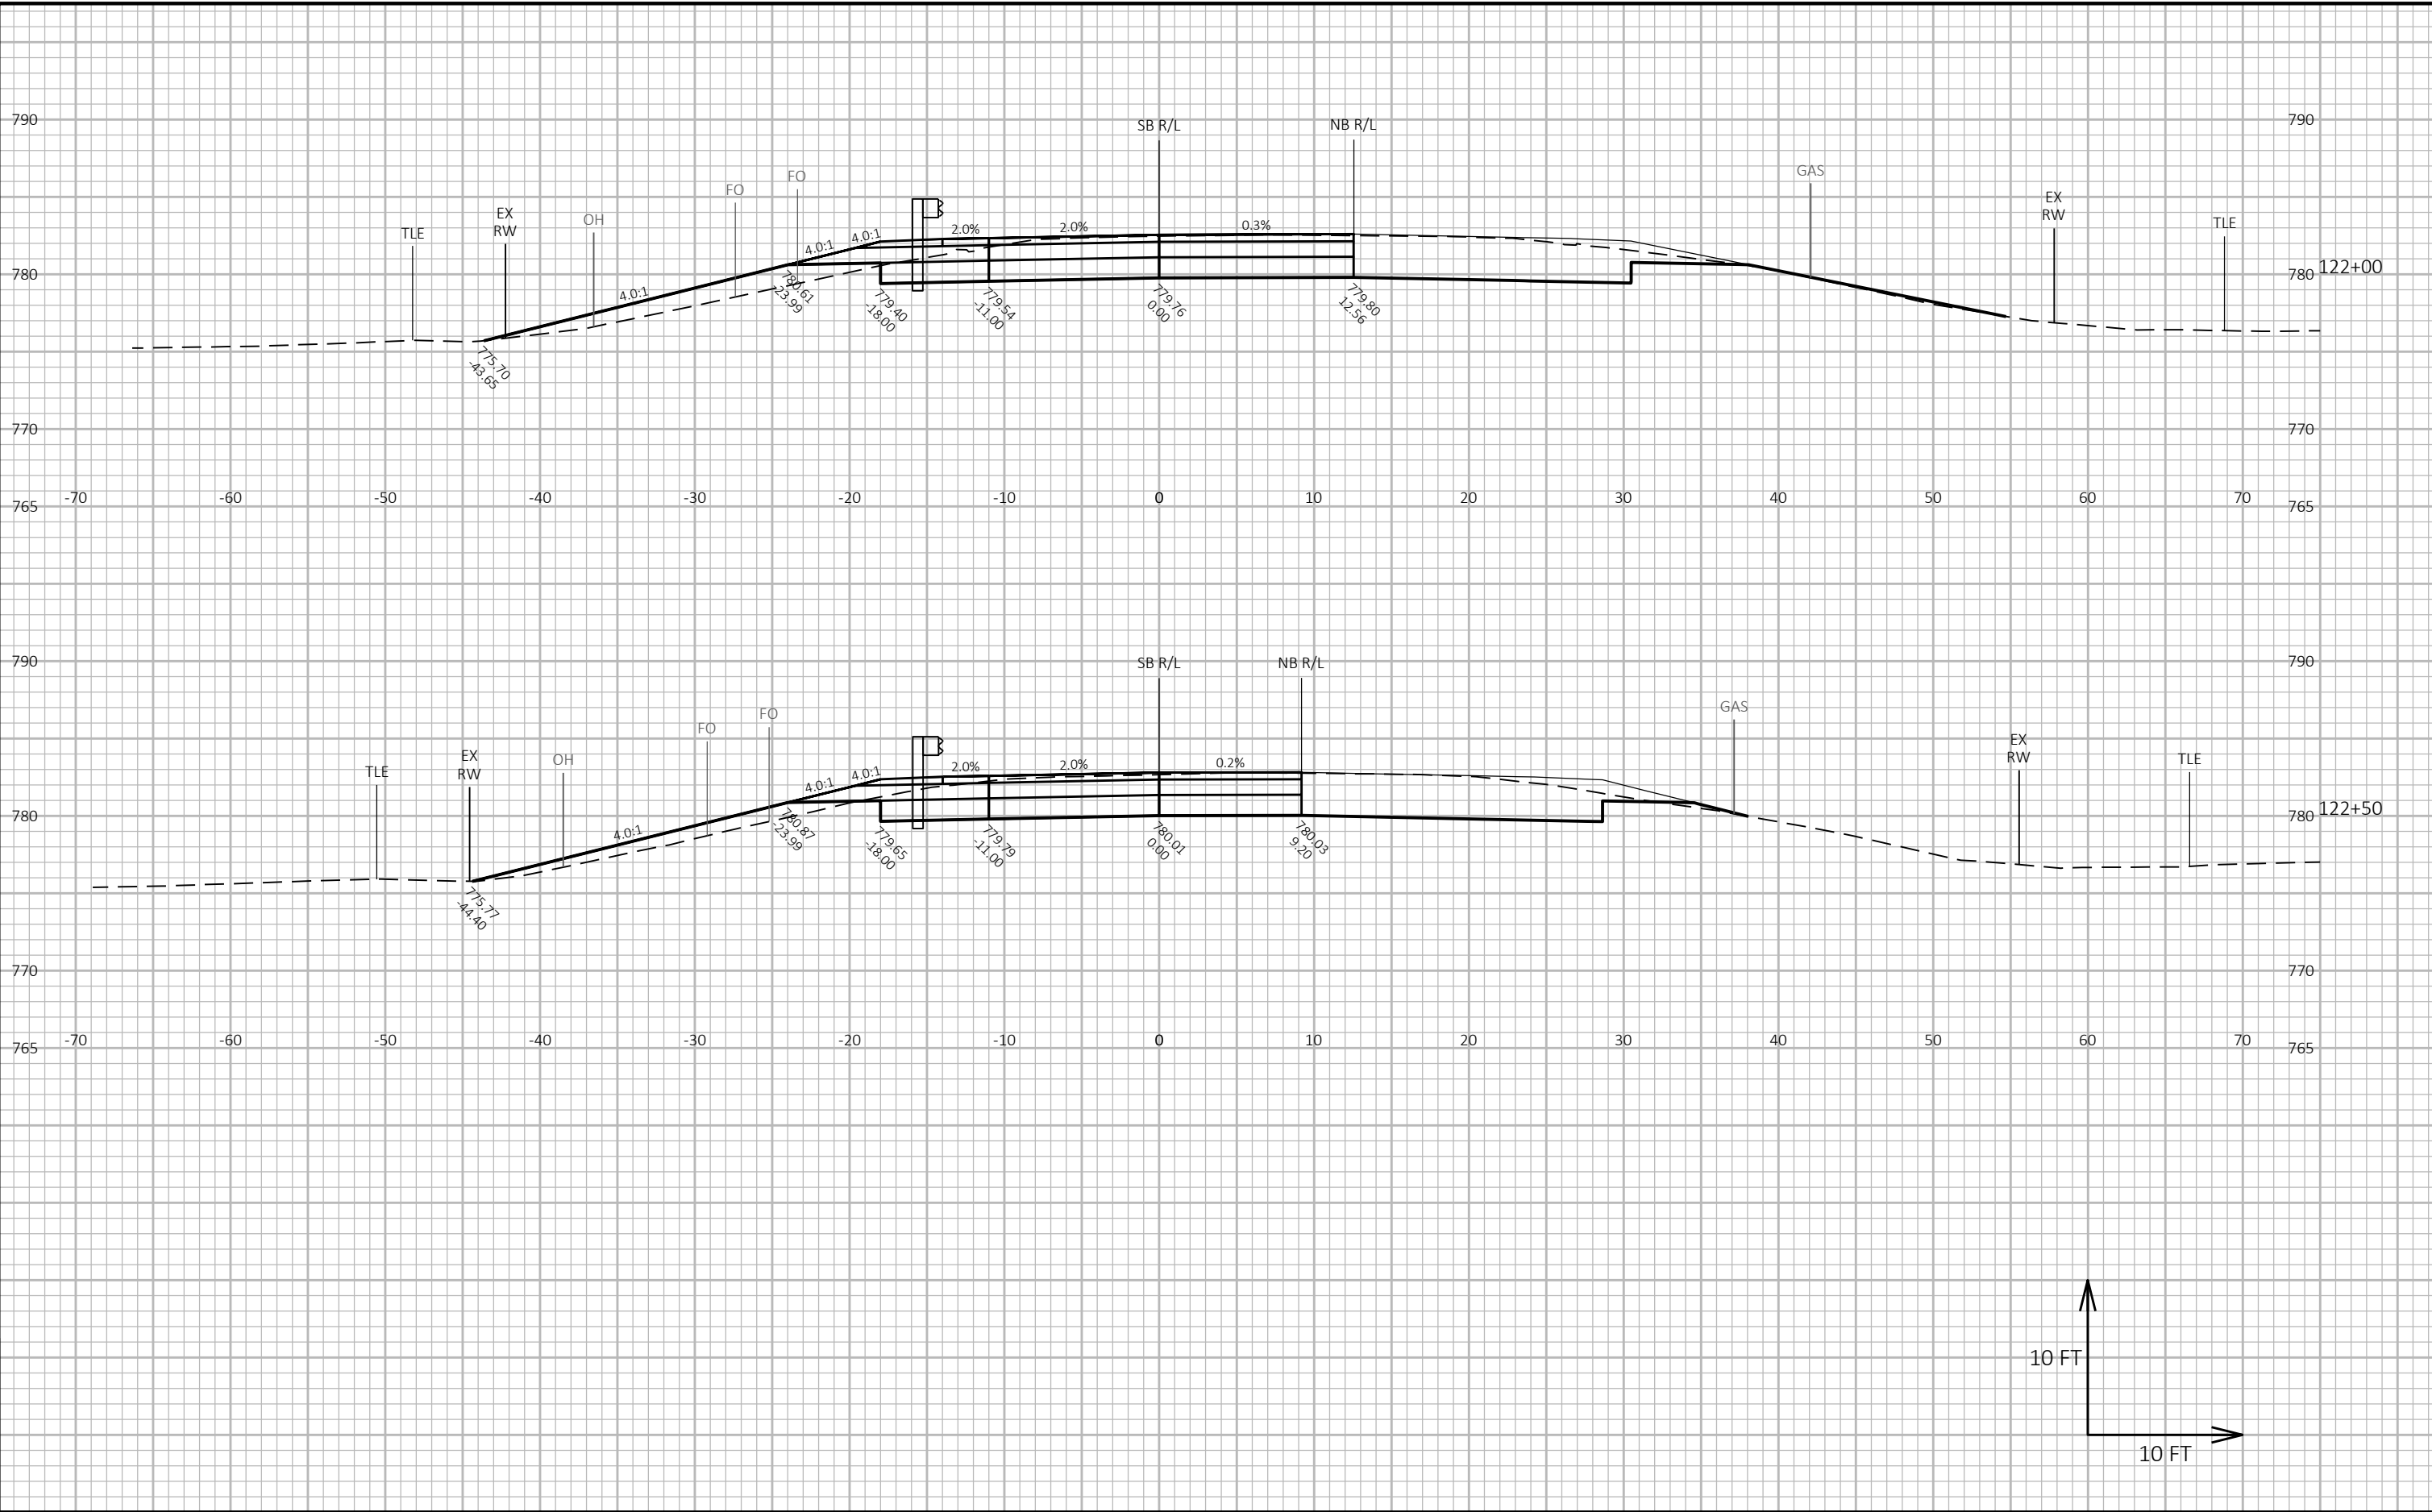

9

9


PROJECT NO: 2814-03-70	HWY: CTH A	COUNTY: RACINE	CROSS SECTIONS: CTH J SOUTHBOUND APPROACH	SHEET E
------------------------	------------	----------------	---	---------

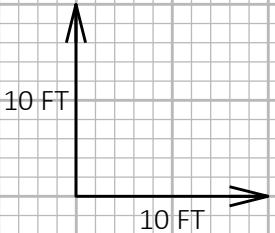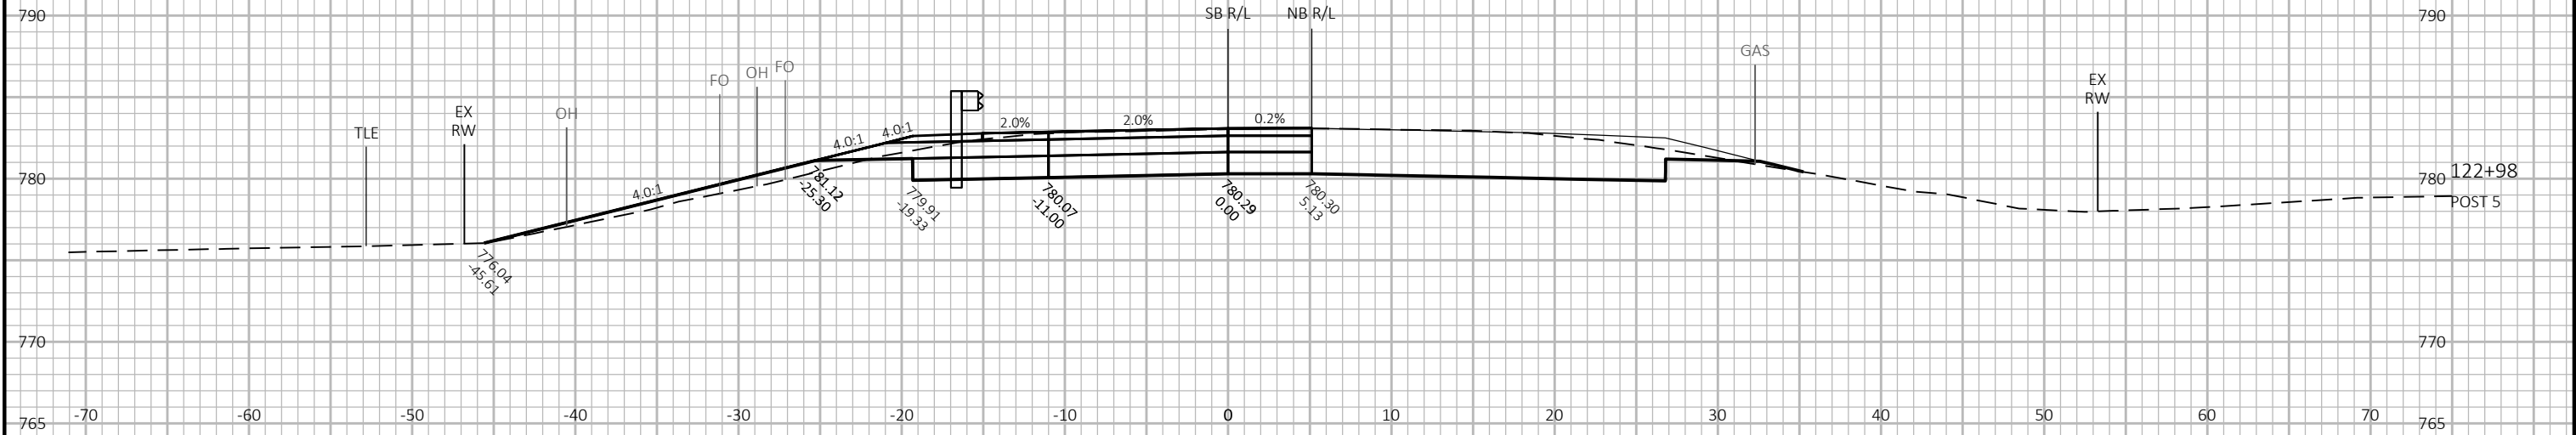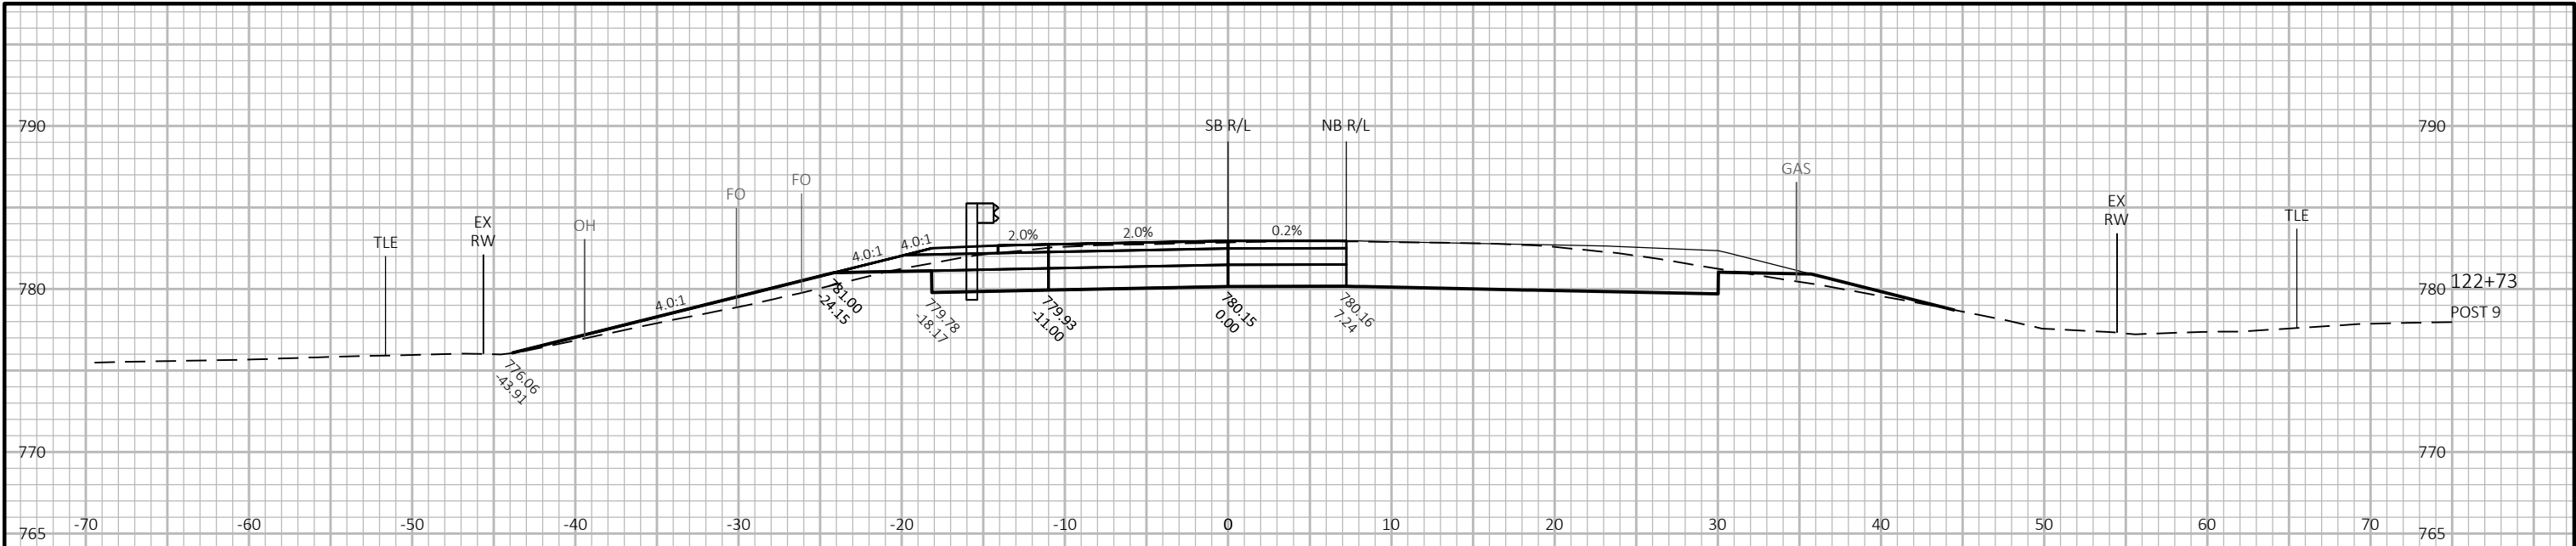


9

9

PROJECT NO: 2814-03-70	HWY: CTH A	COUNTY: RACINE	CROSS SECTIONS: CTH J SOUTHBOUND APPROACH	SHEET	E
------------------------	------------	----------------	---	-------	---

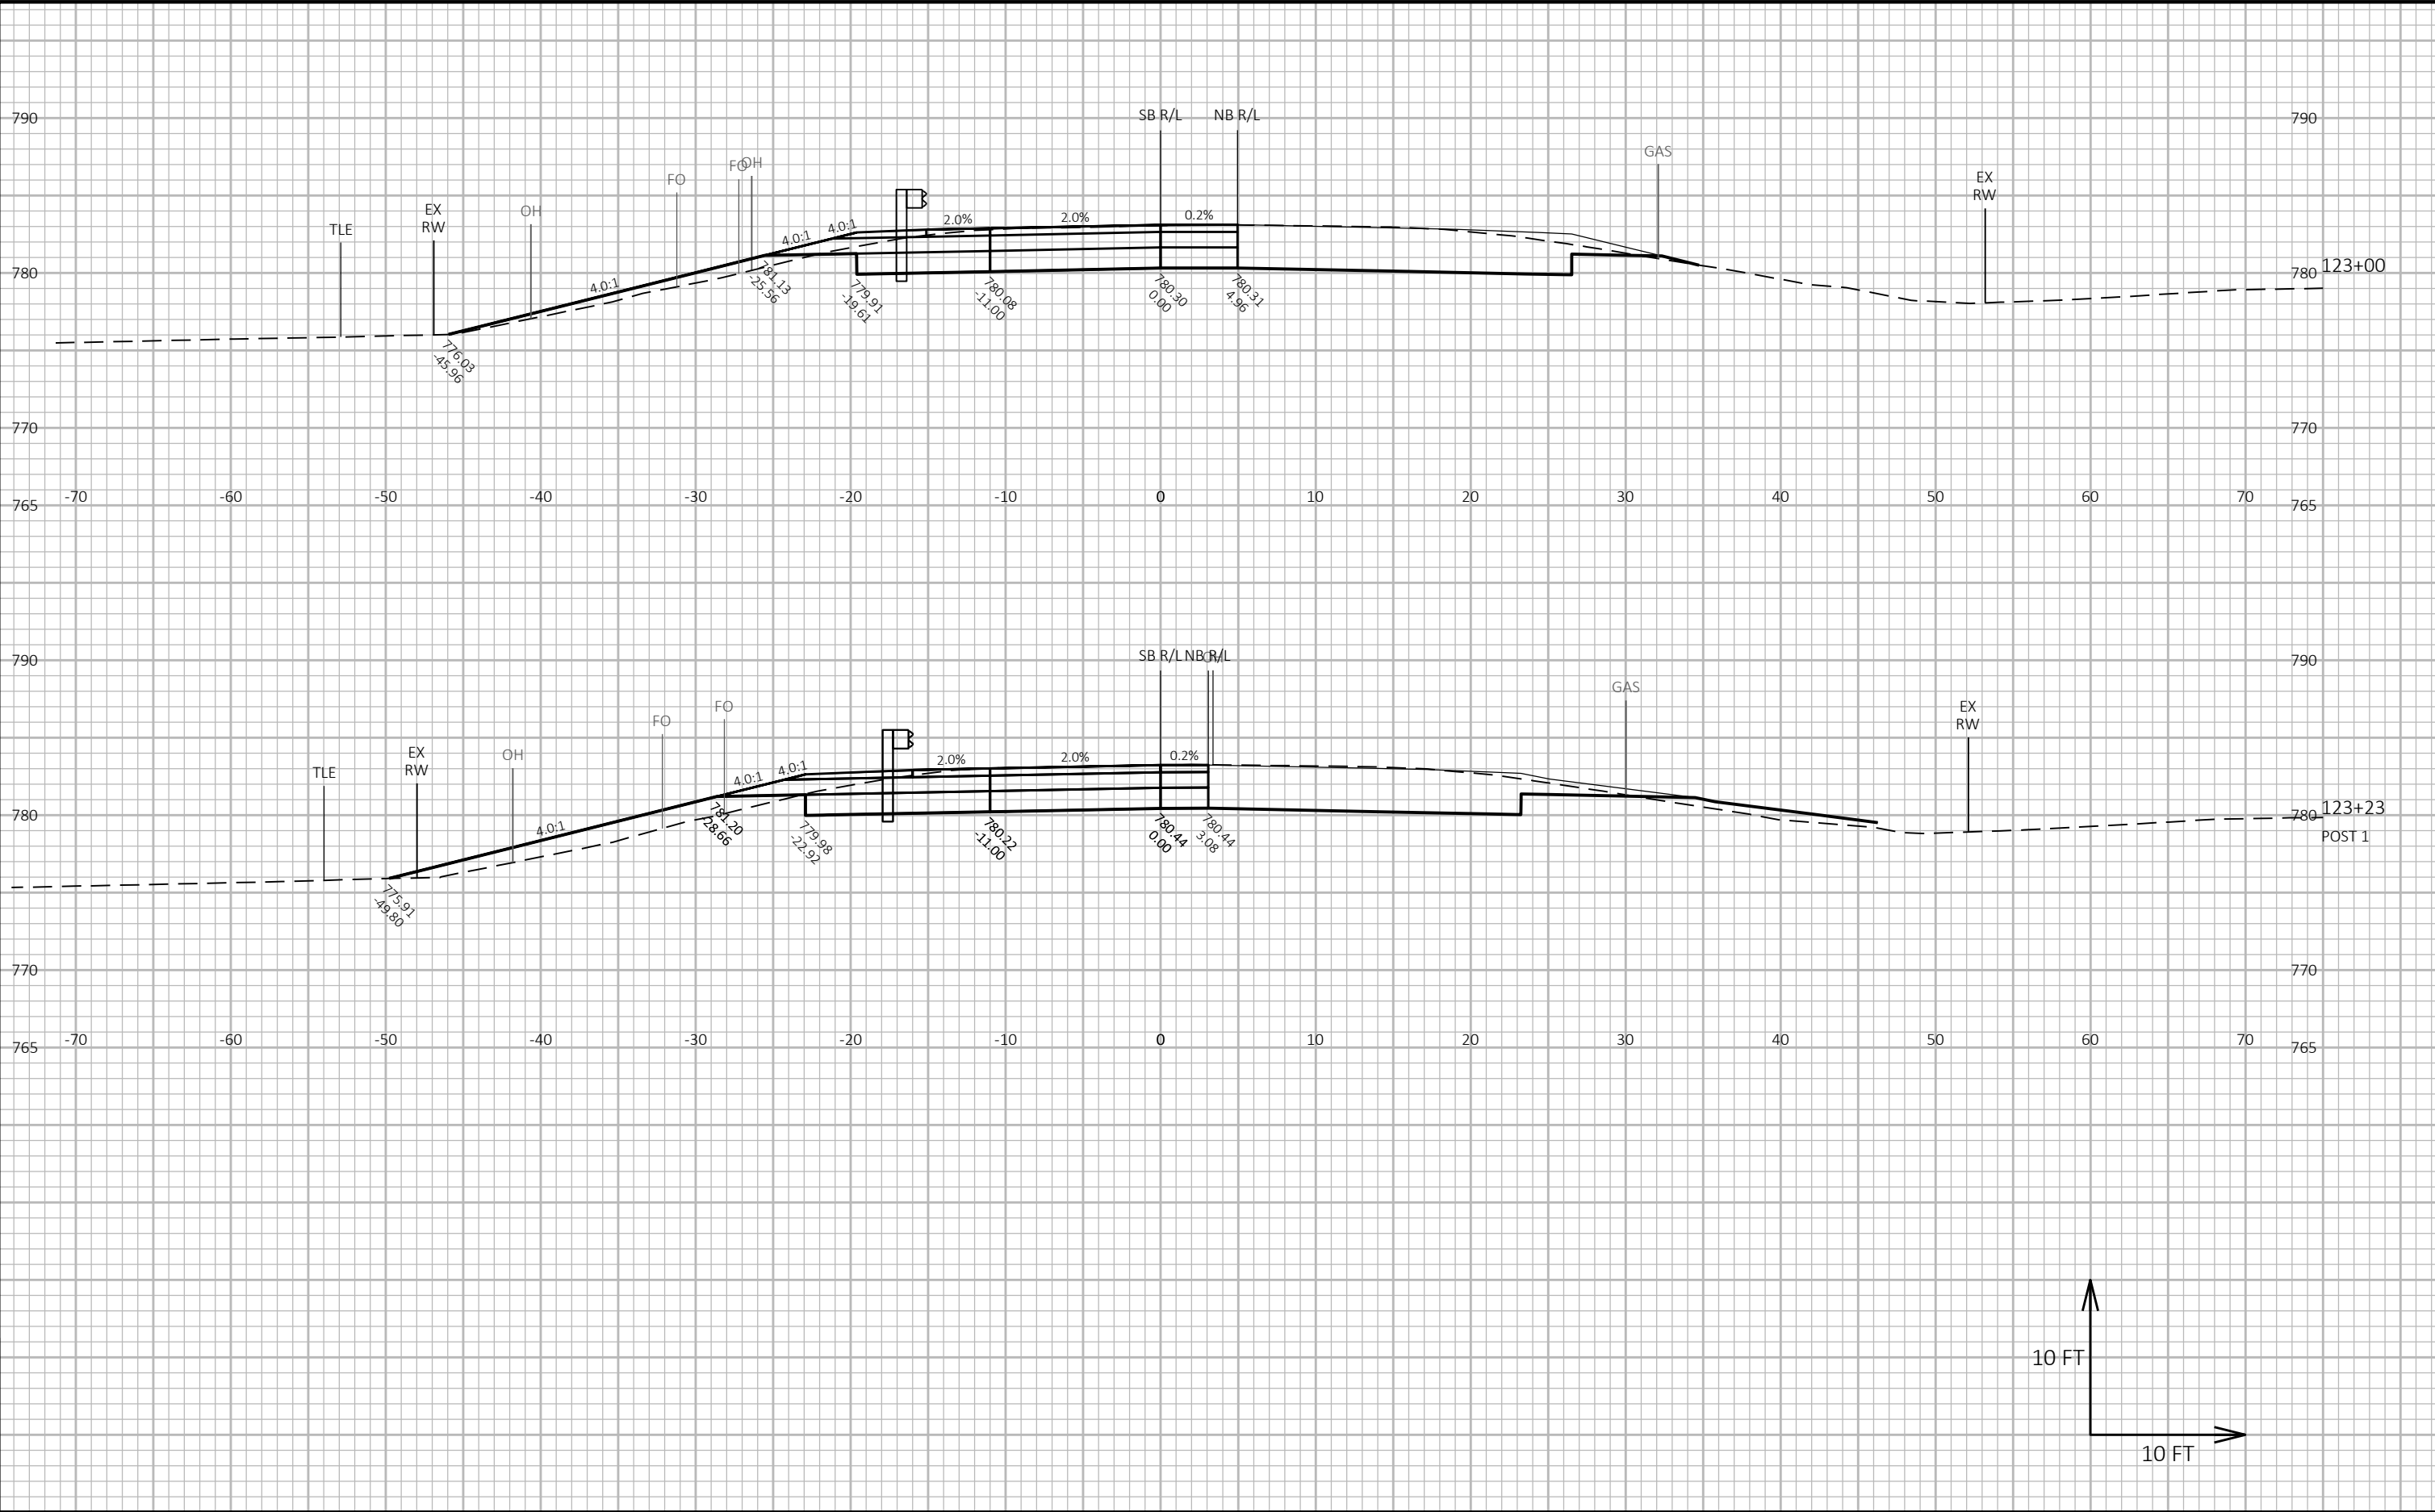


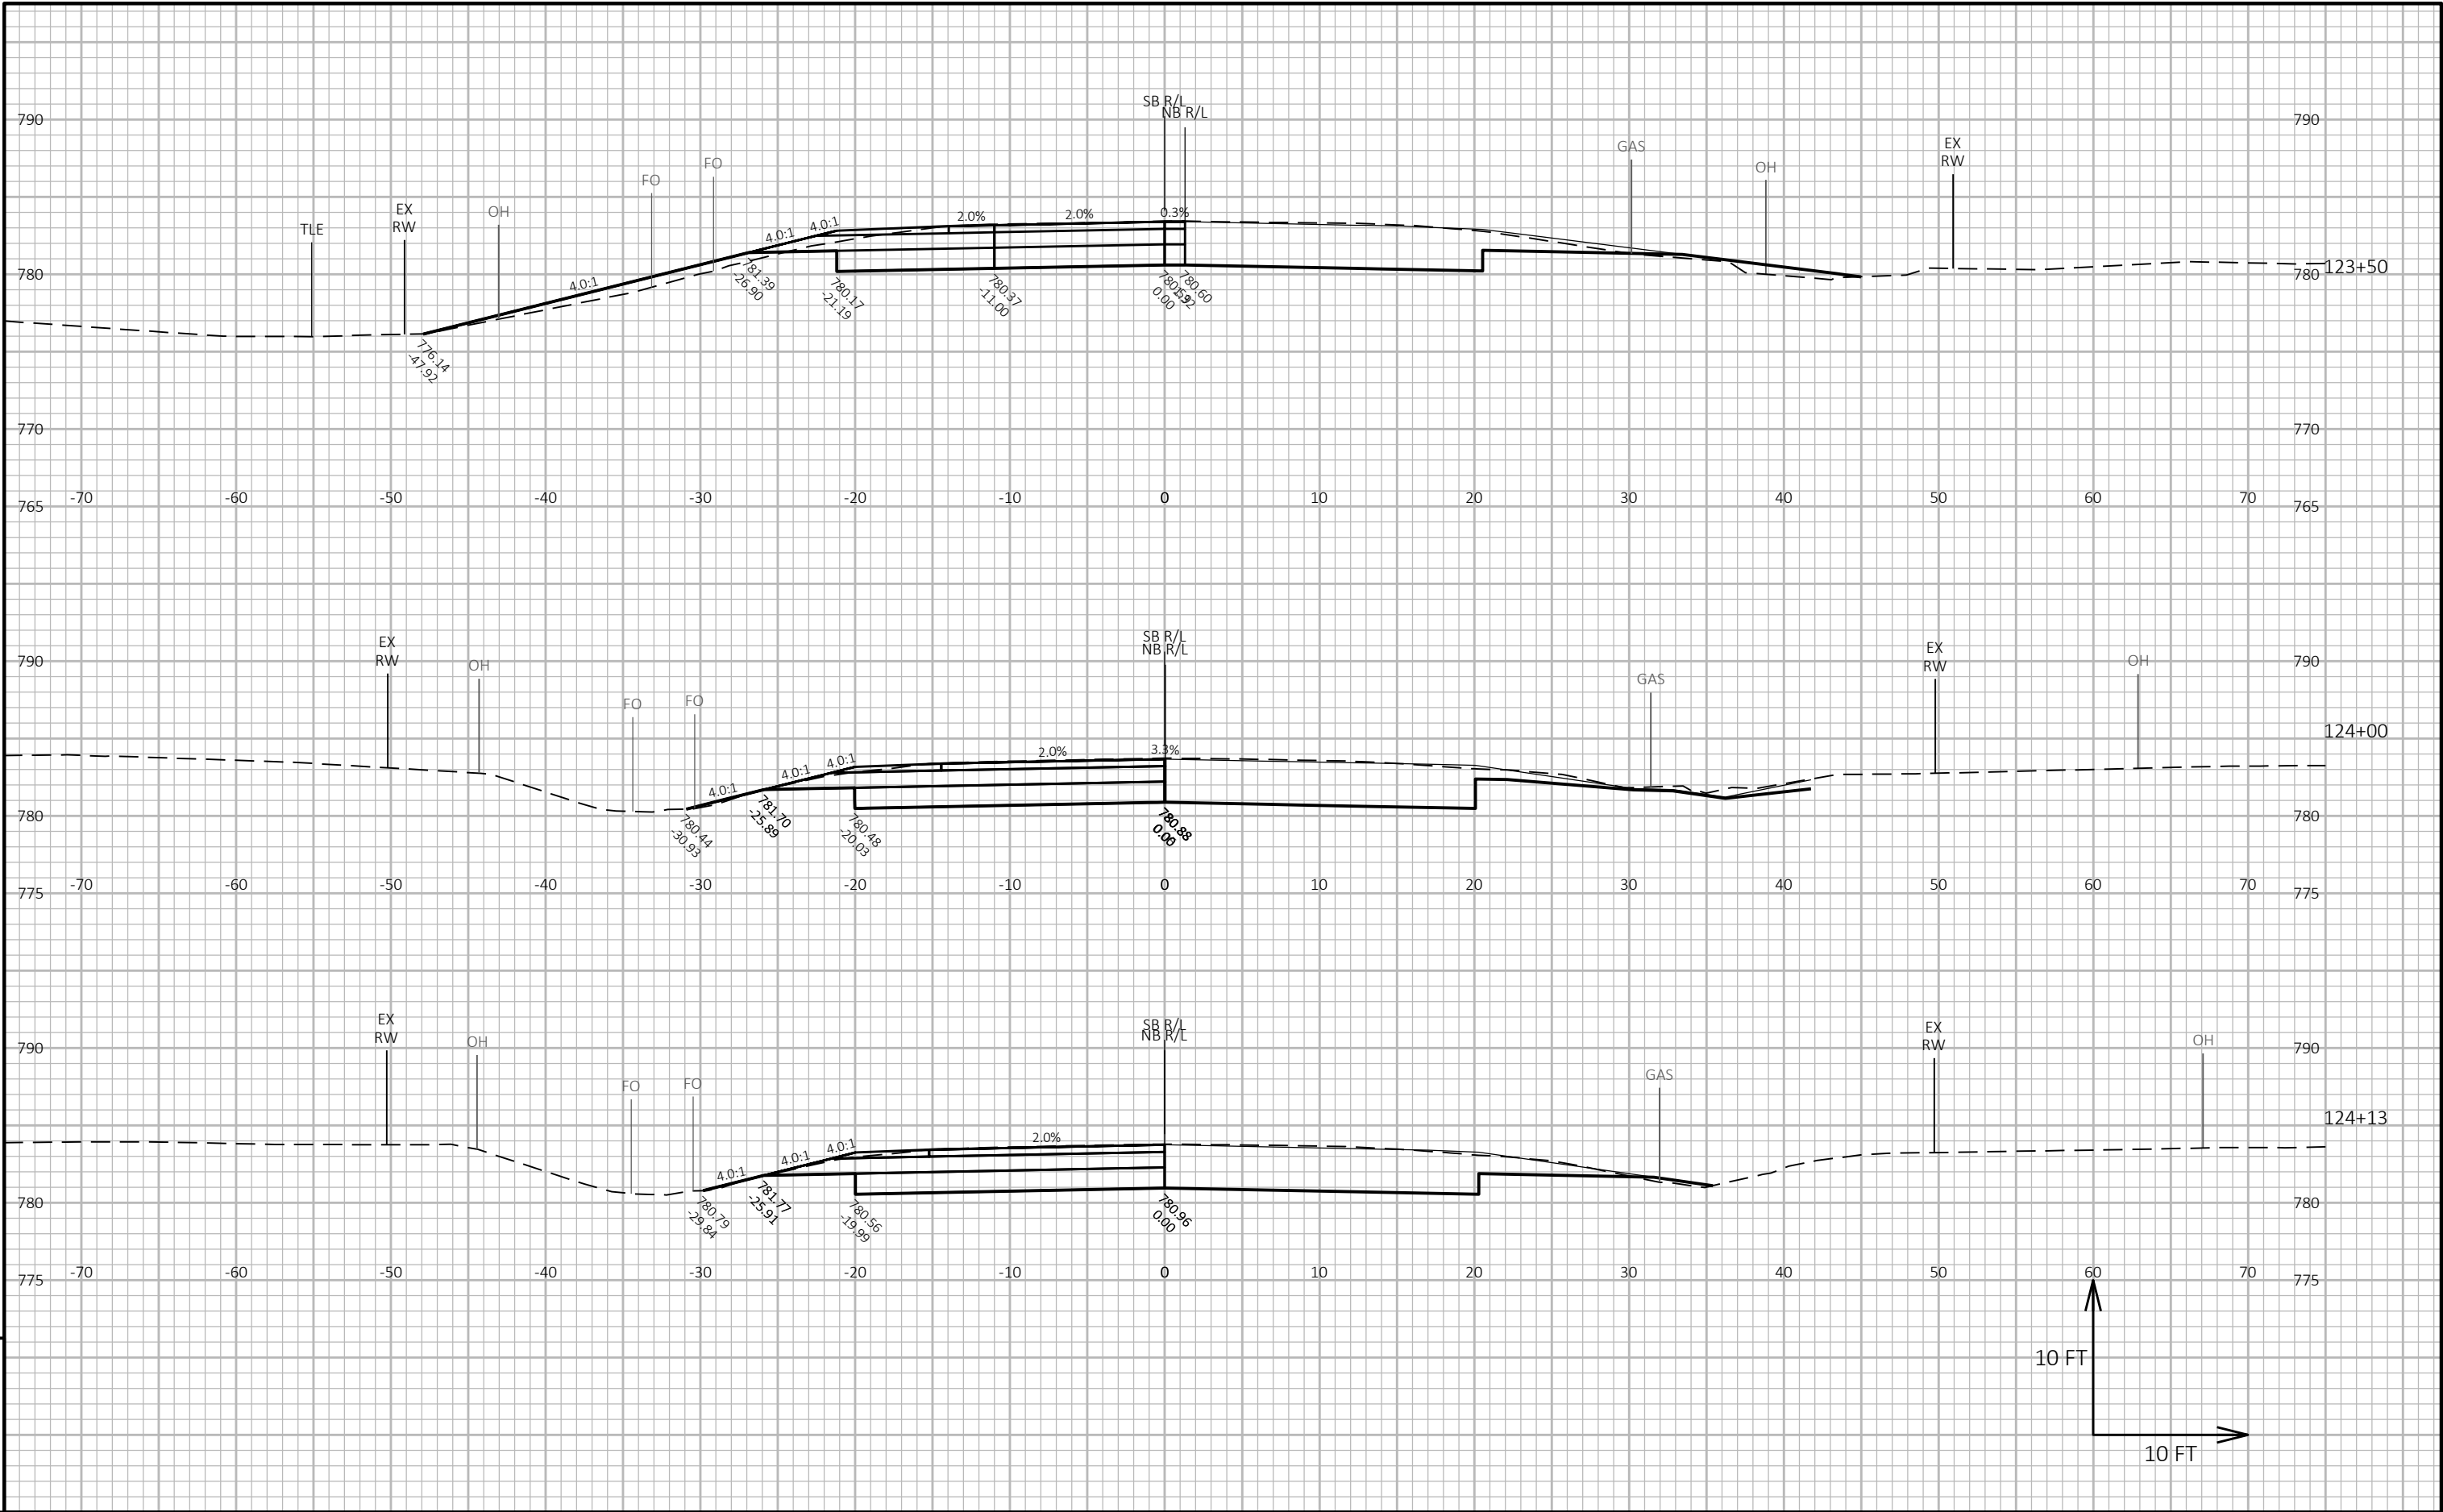



9


9


PROJECT NO: 2814-03-70	HWY: CTH A	COUNTY: RACINE	CROSS SECTIONS: CTH J SOUTHBOUND APPROACH	SHEET E
------------------------	------------	----------------	---	---------

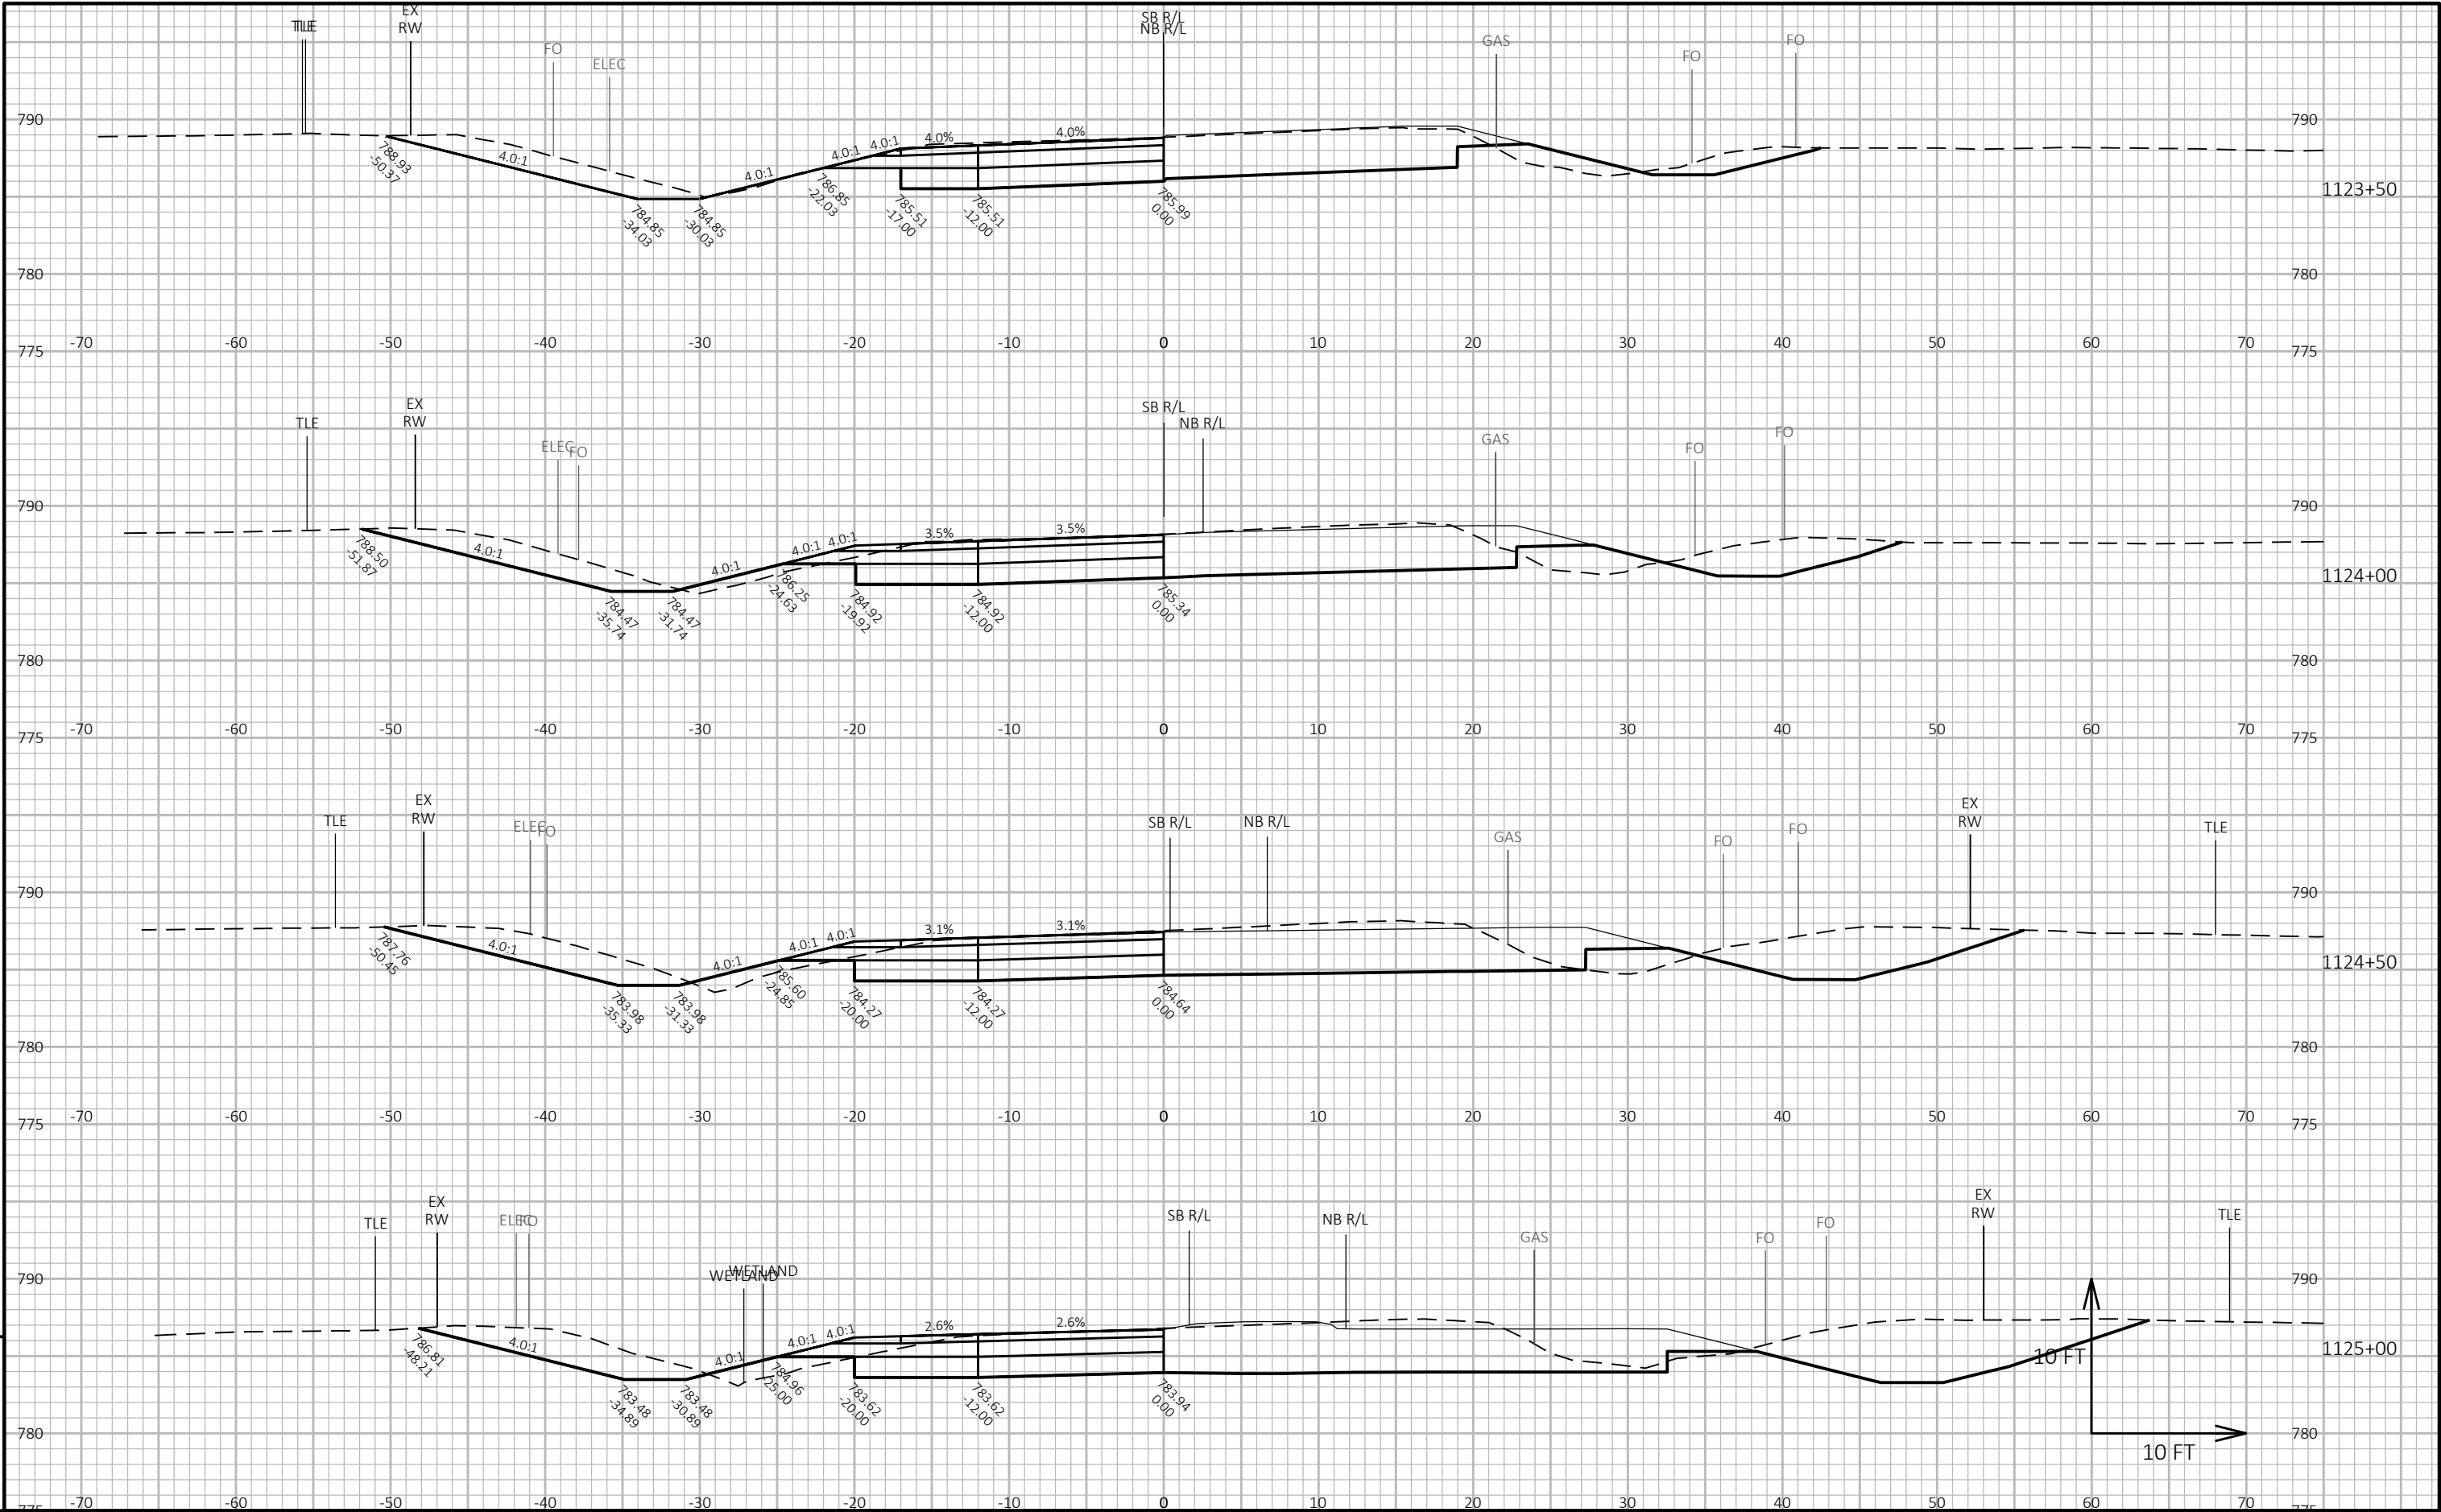

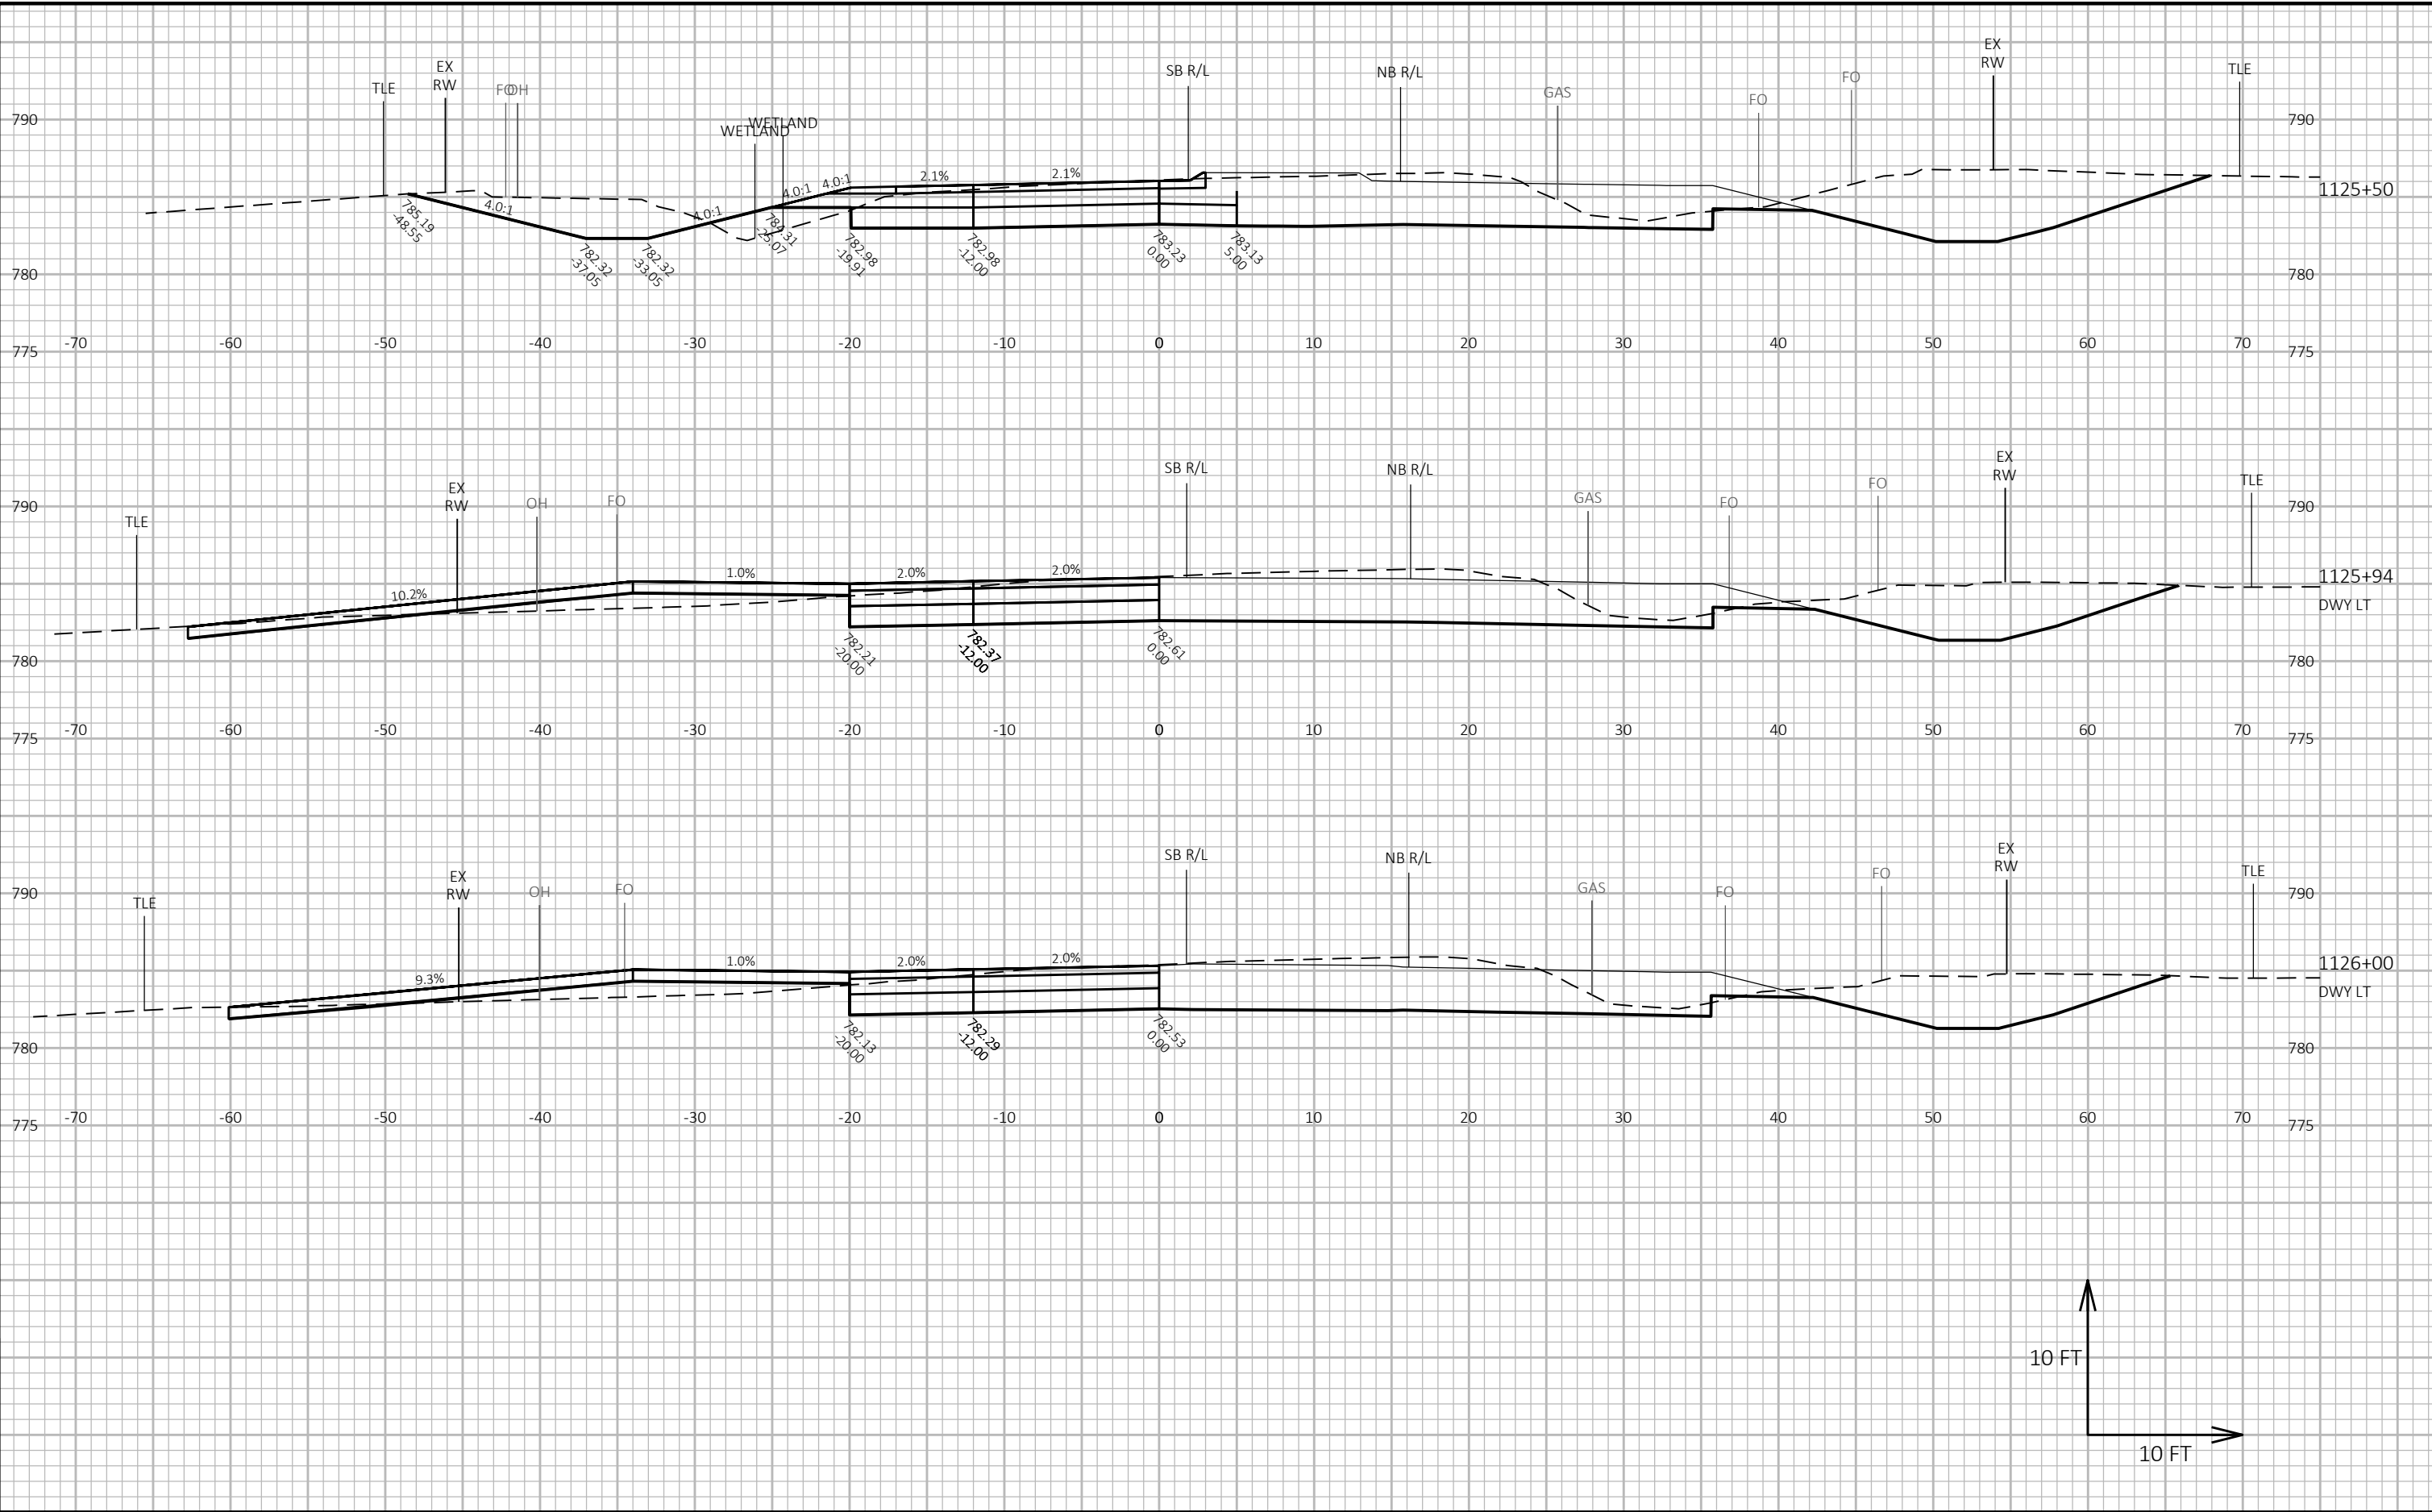

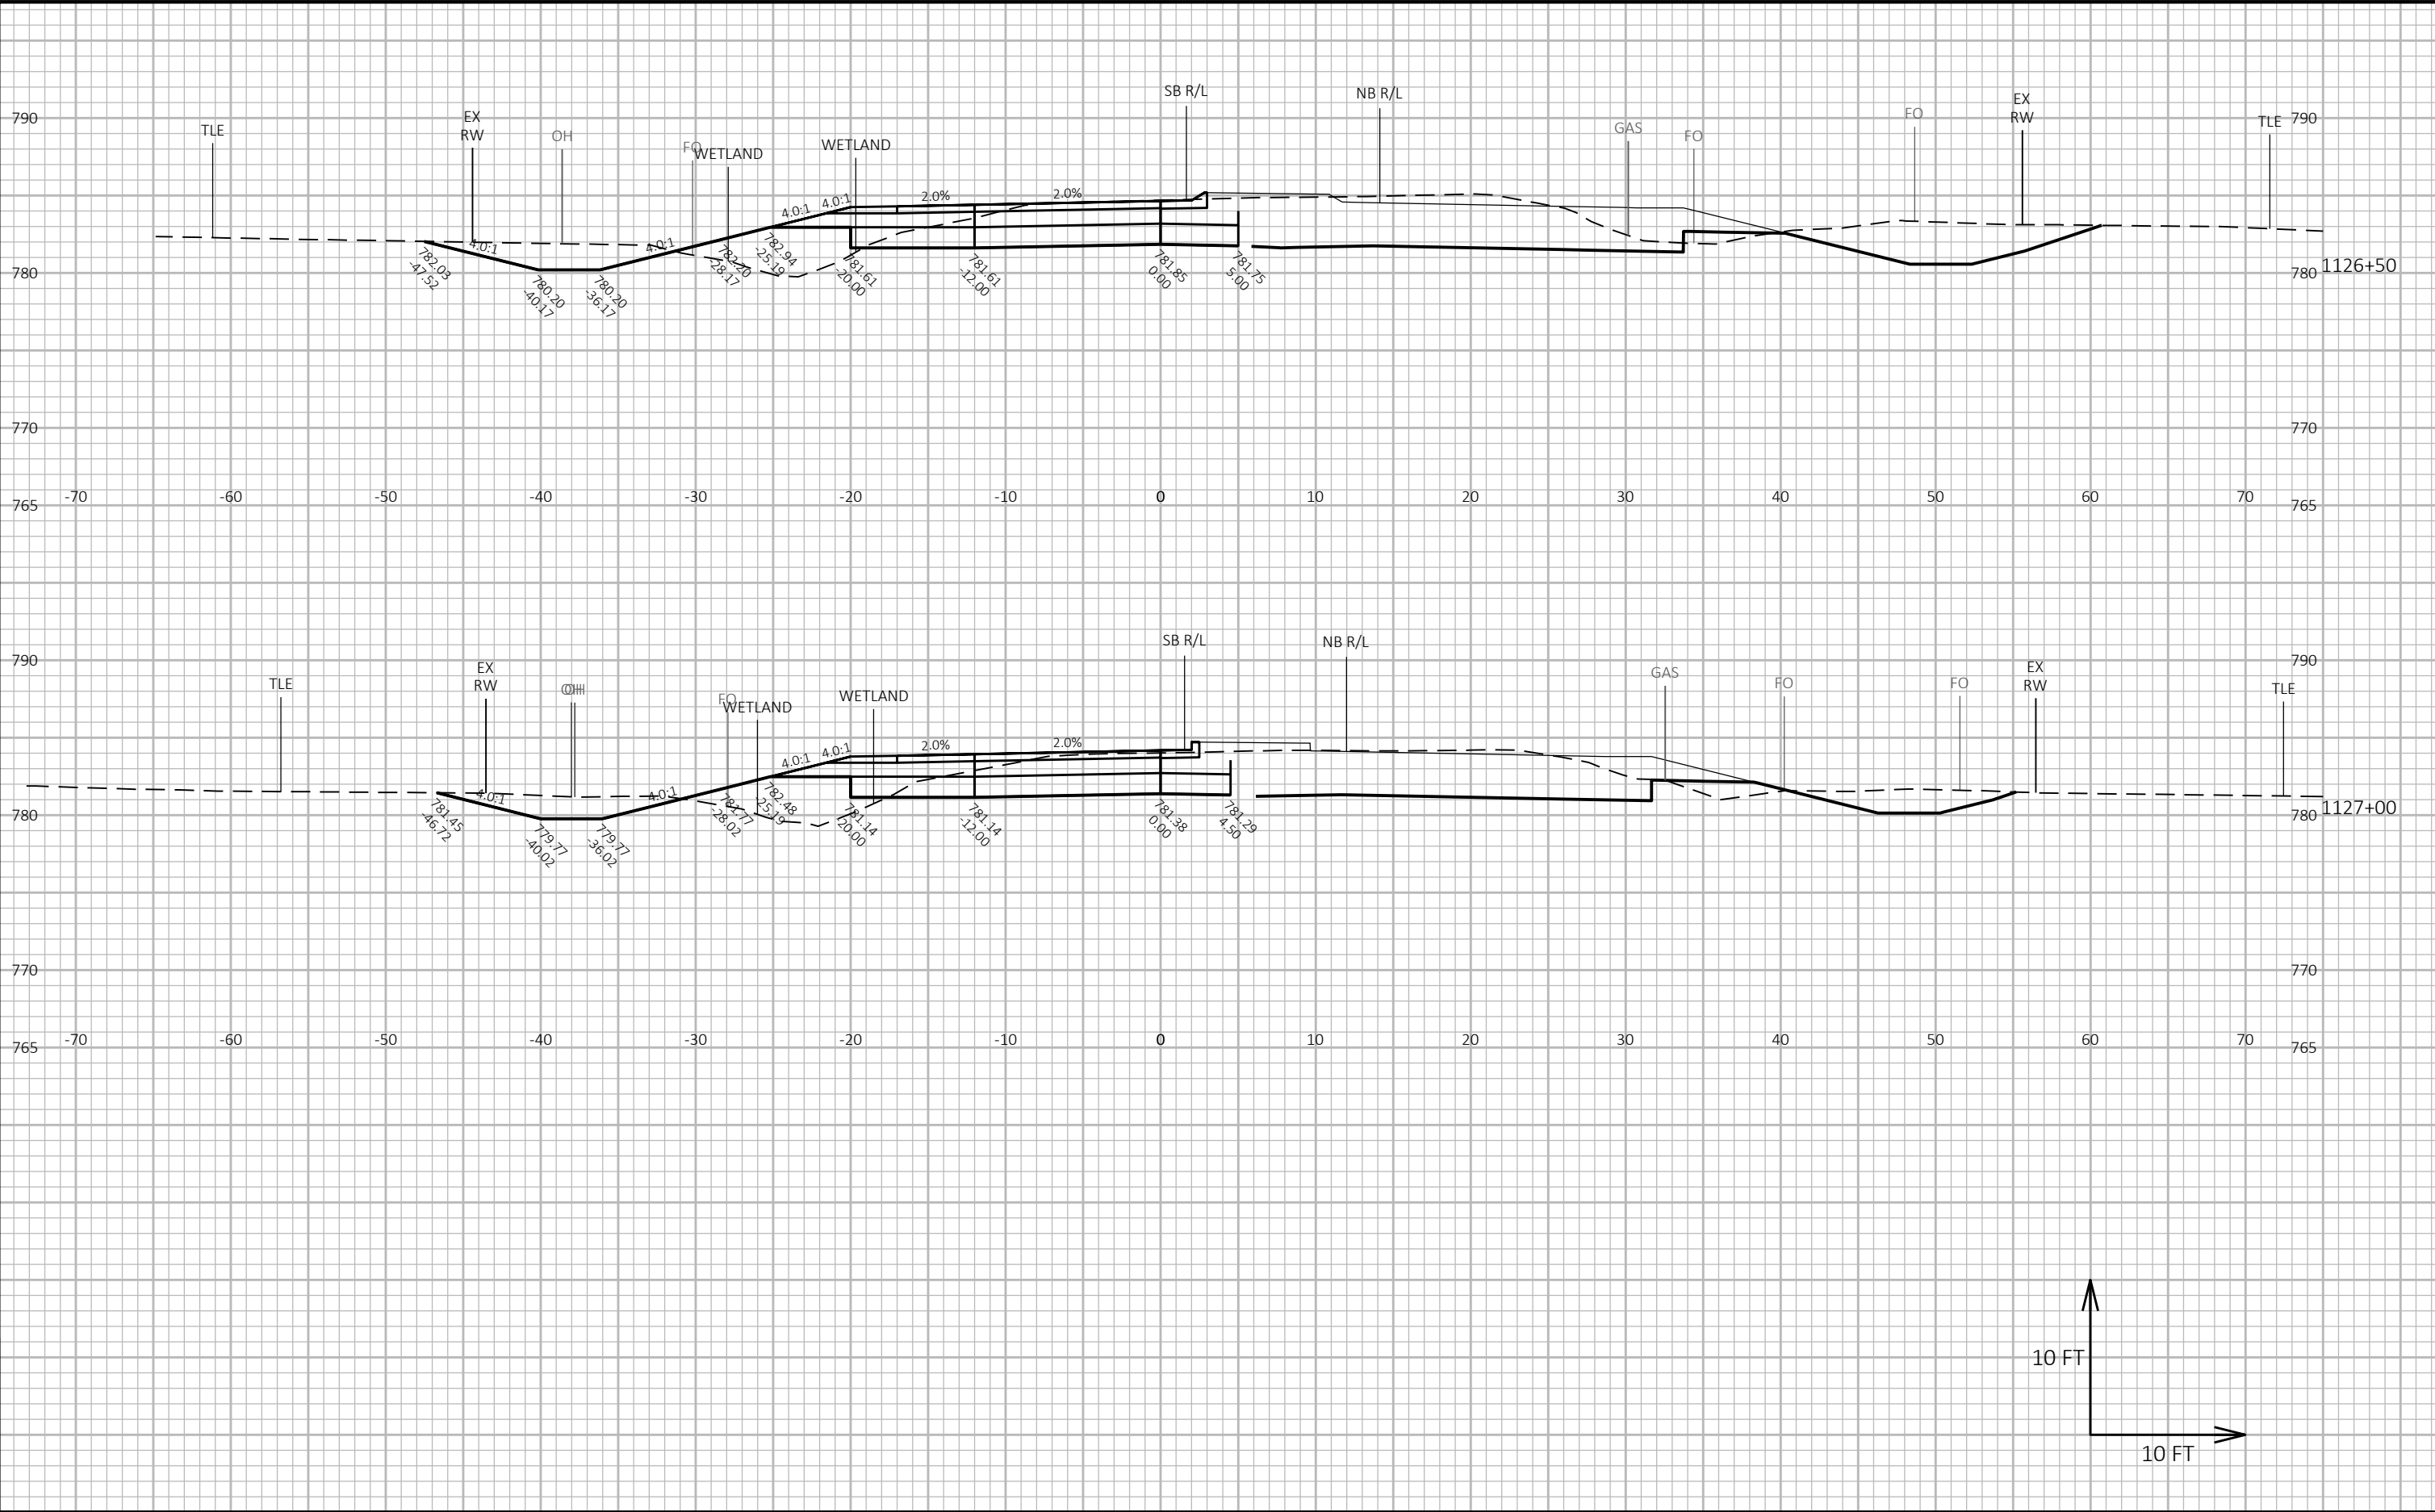

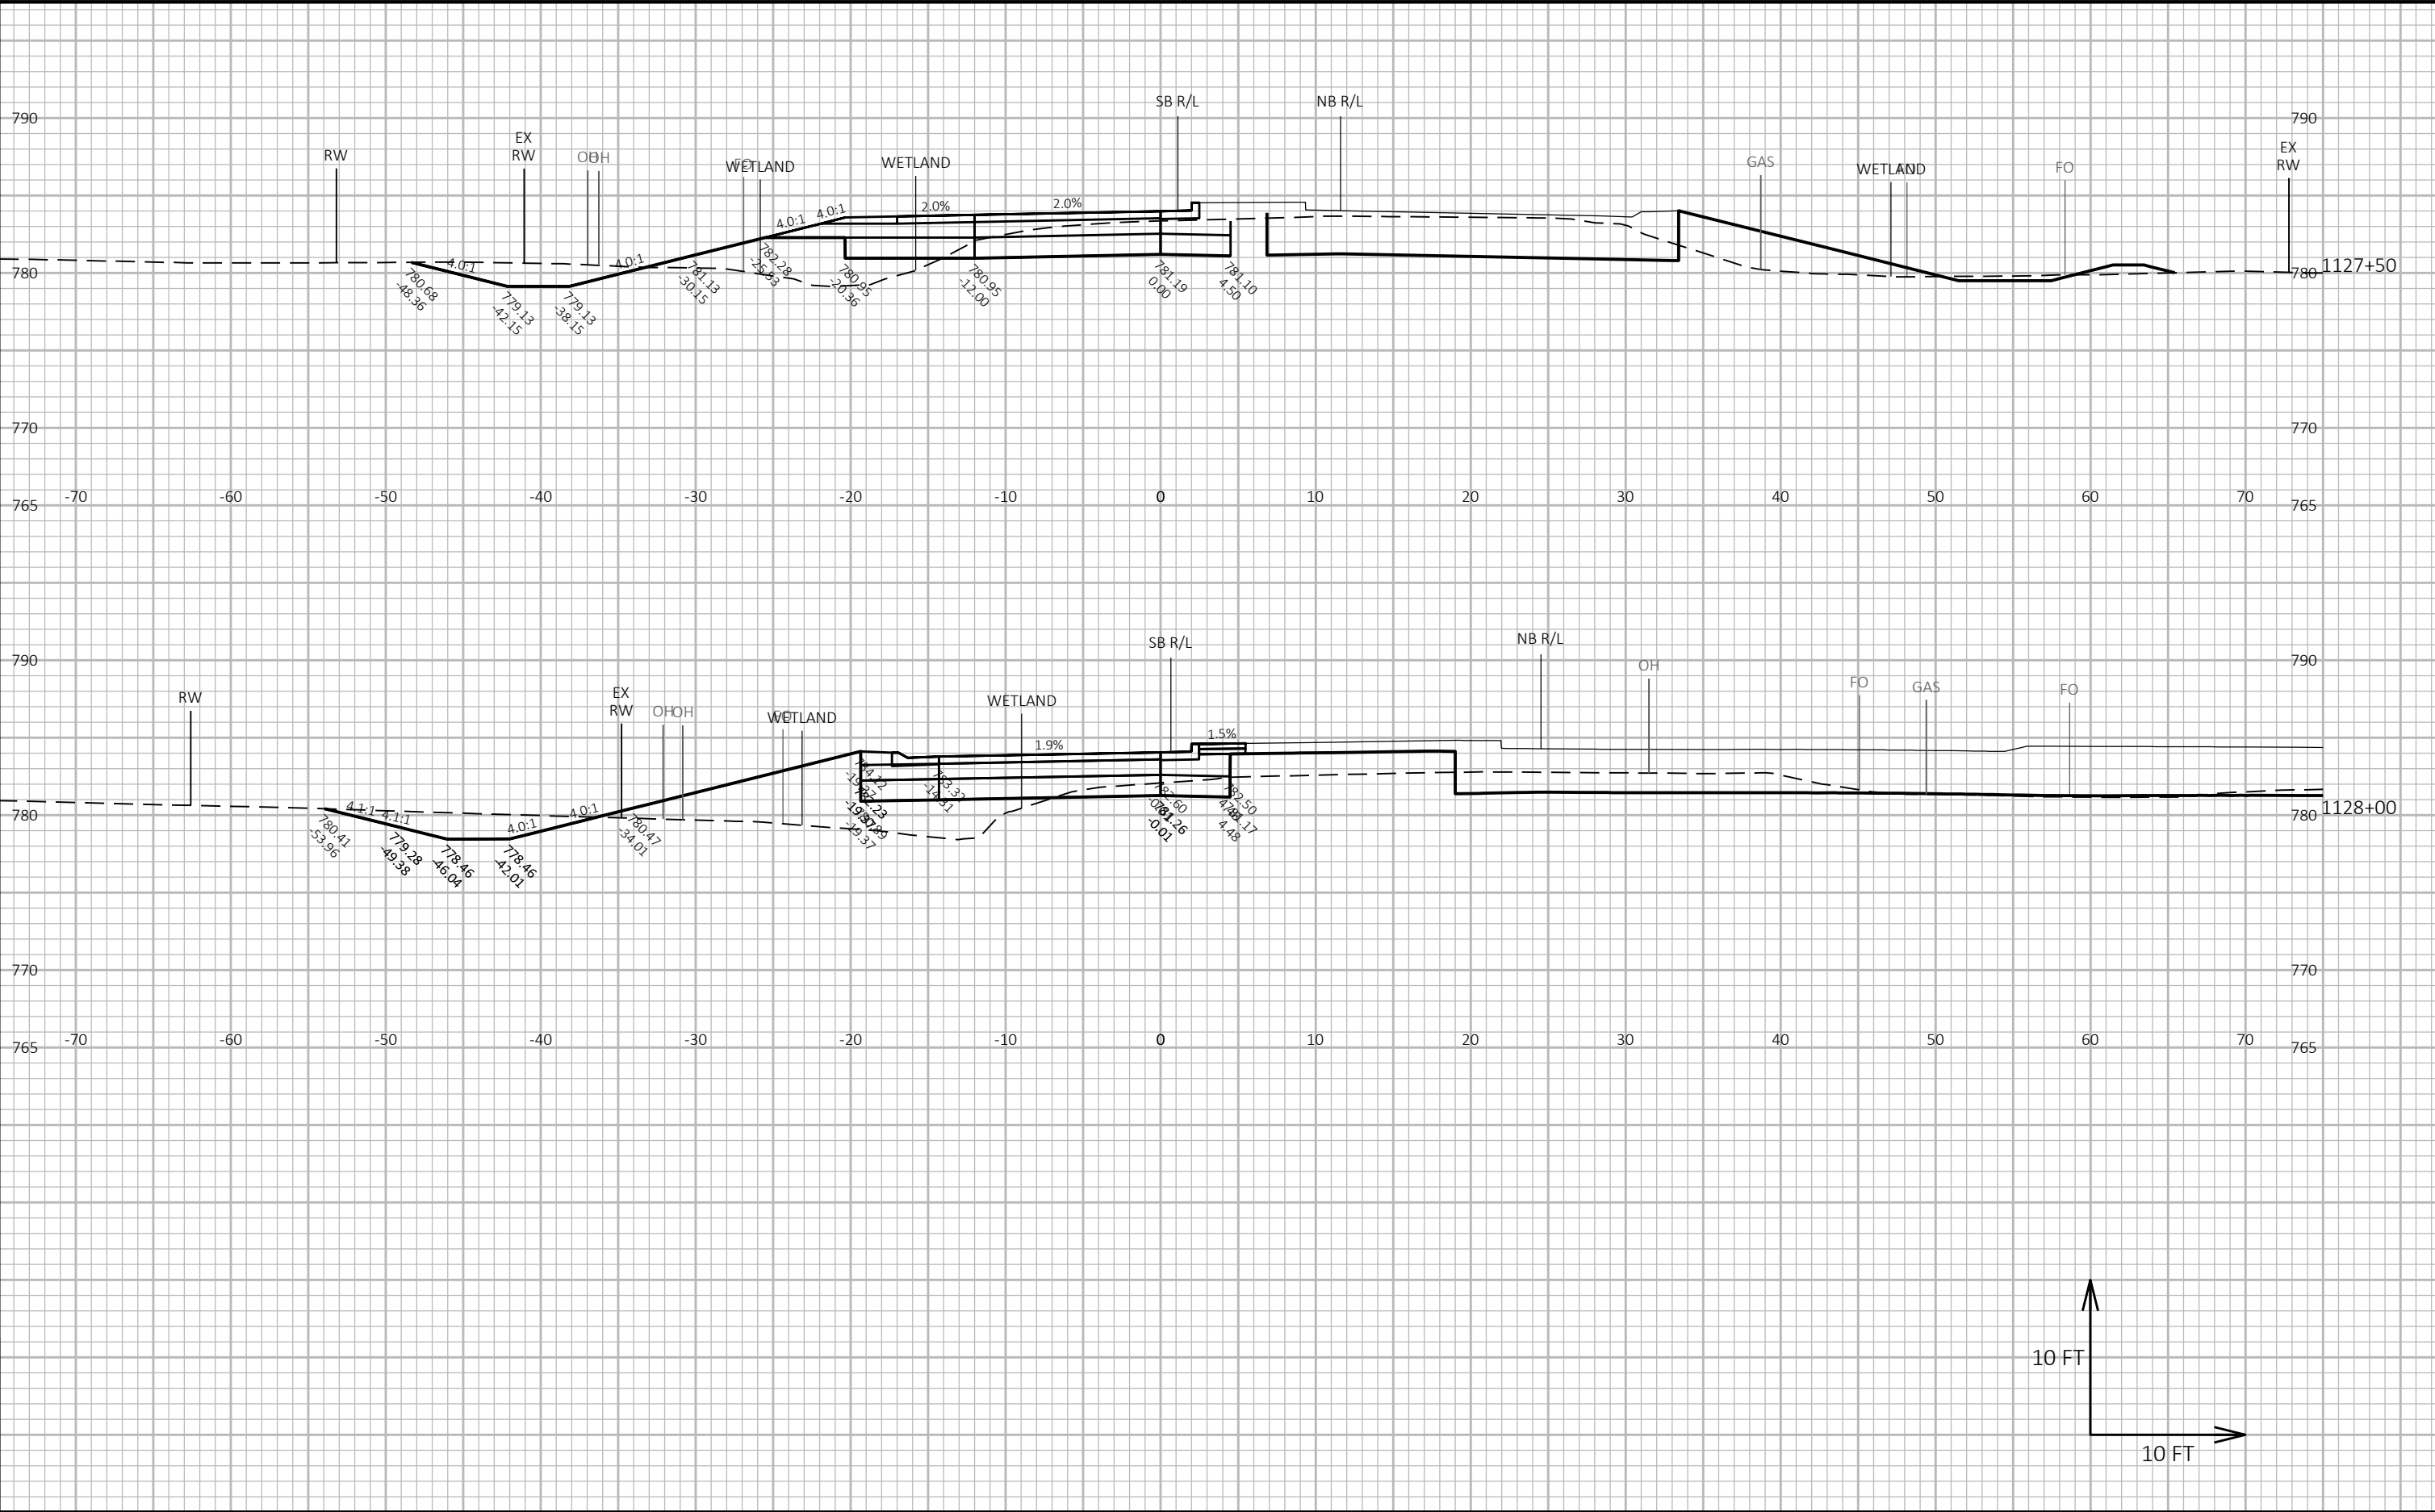


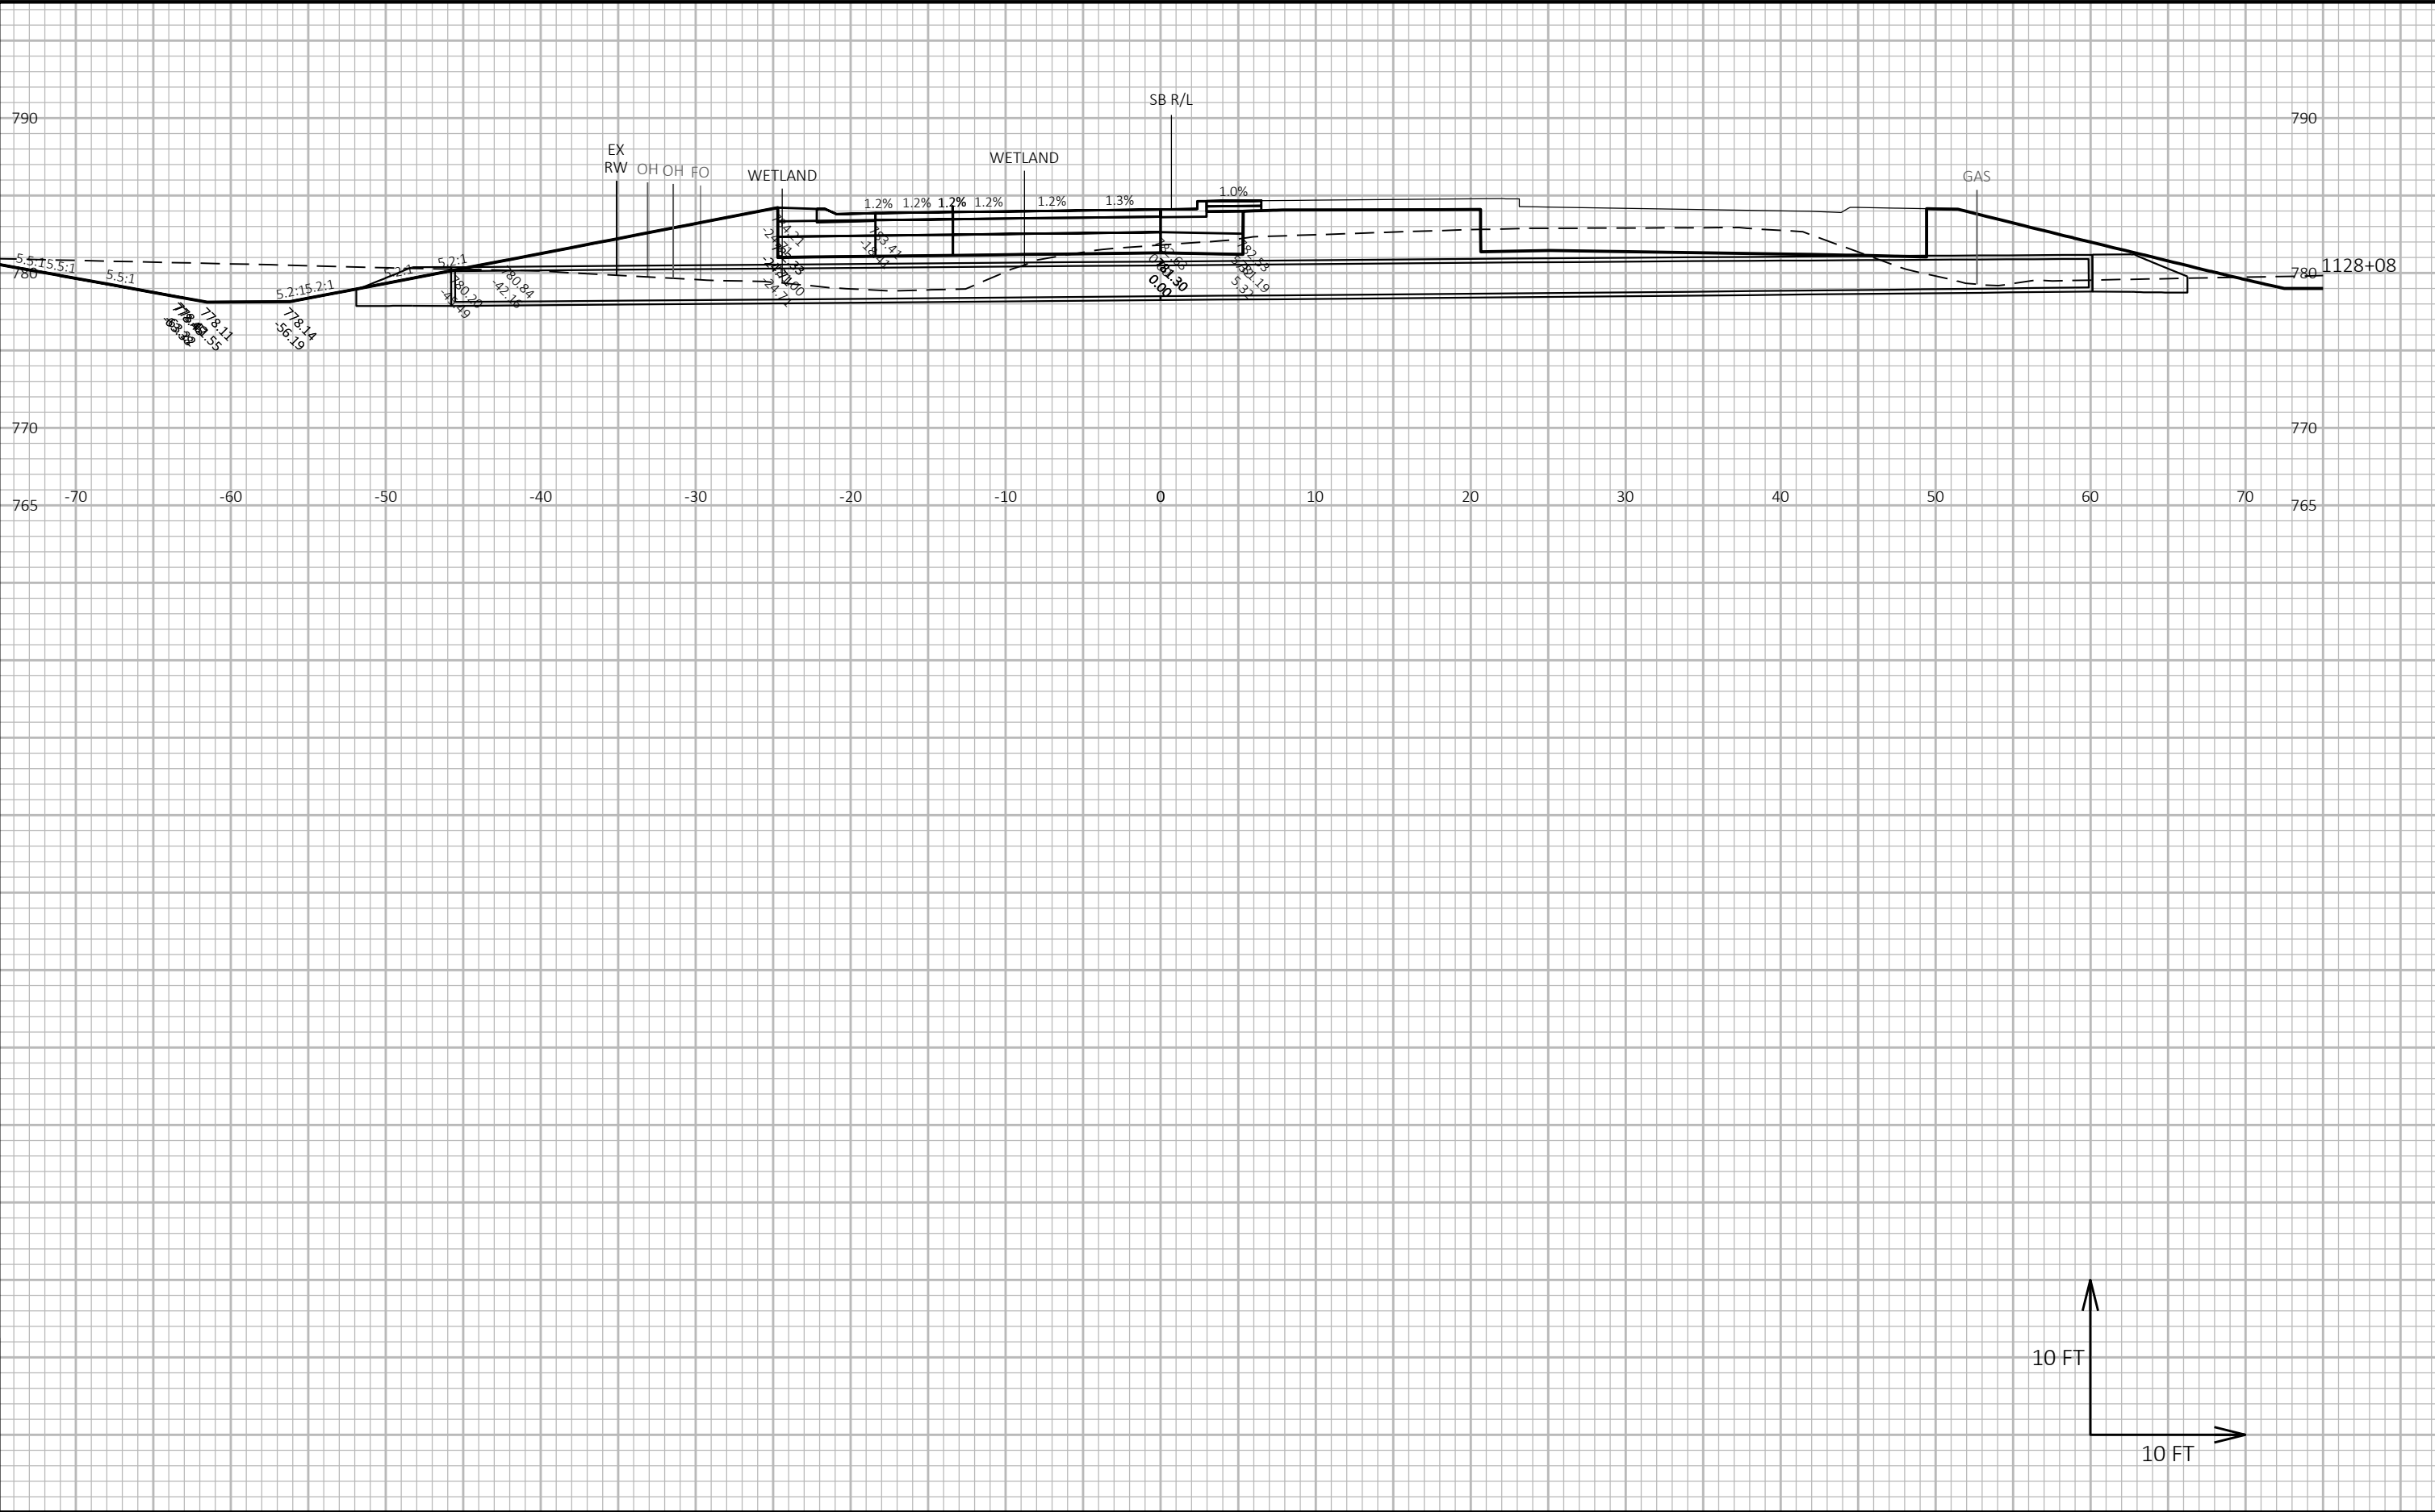


9

9

PROJECT NO: 2814-03-70	HWY: CTH A	COUNTY: RACINE	CROSS SECTIONS: CTH J SOUTHBOUND EXIT	SHEET	E
------------------------	------------	----------------	---------------------------------------	-------	---

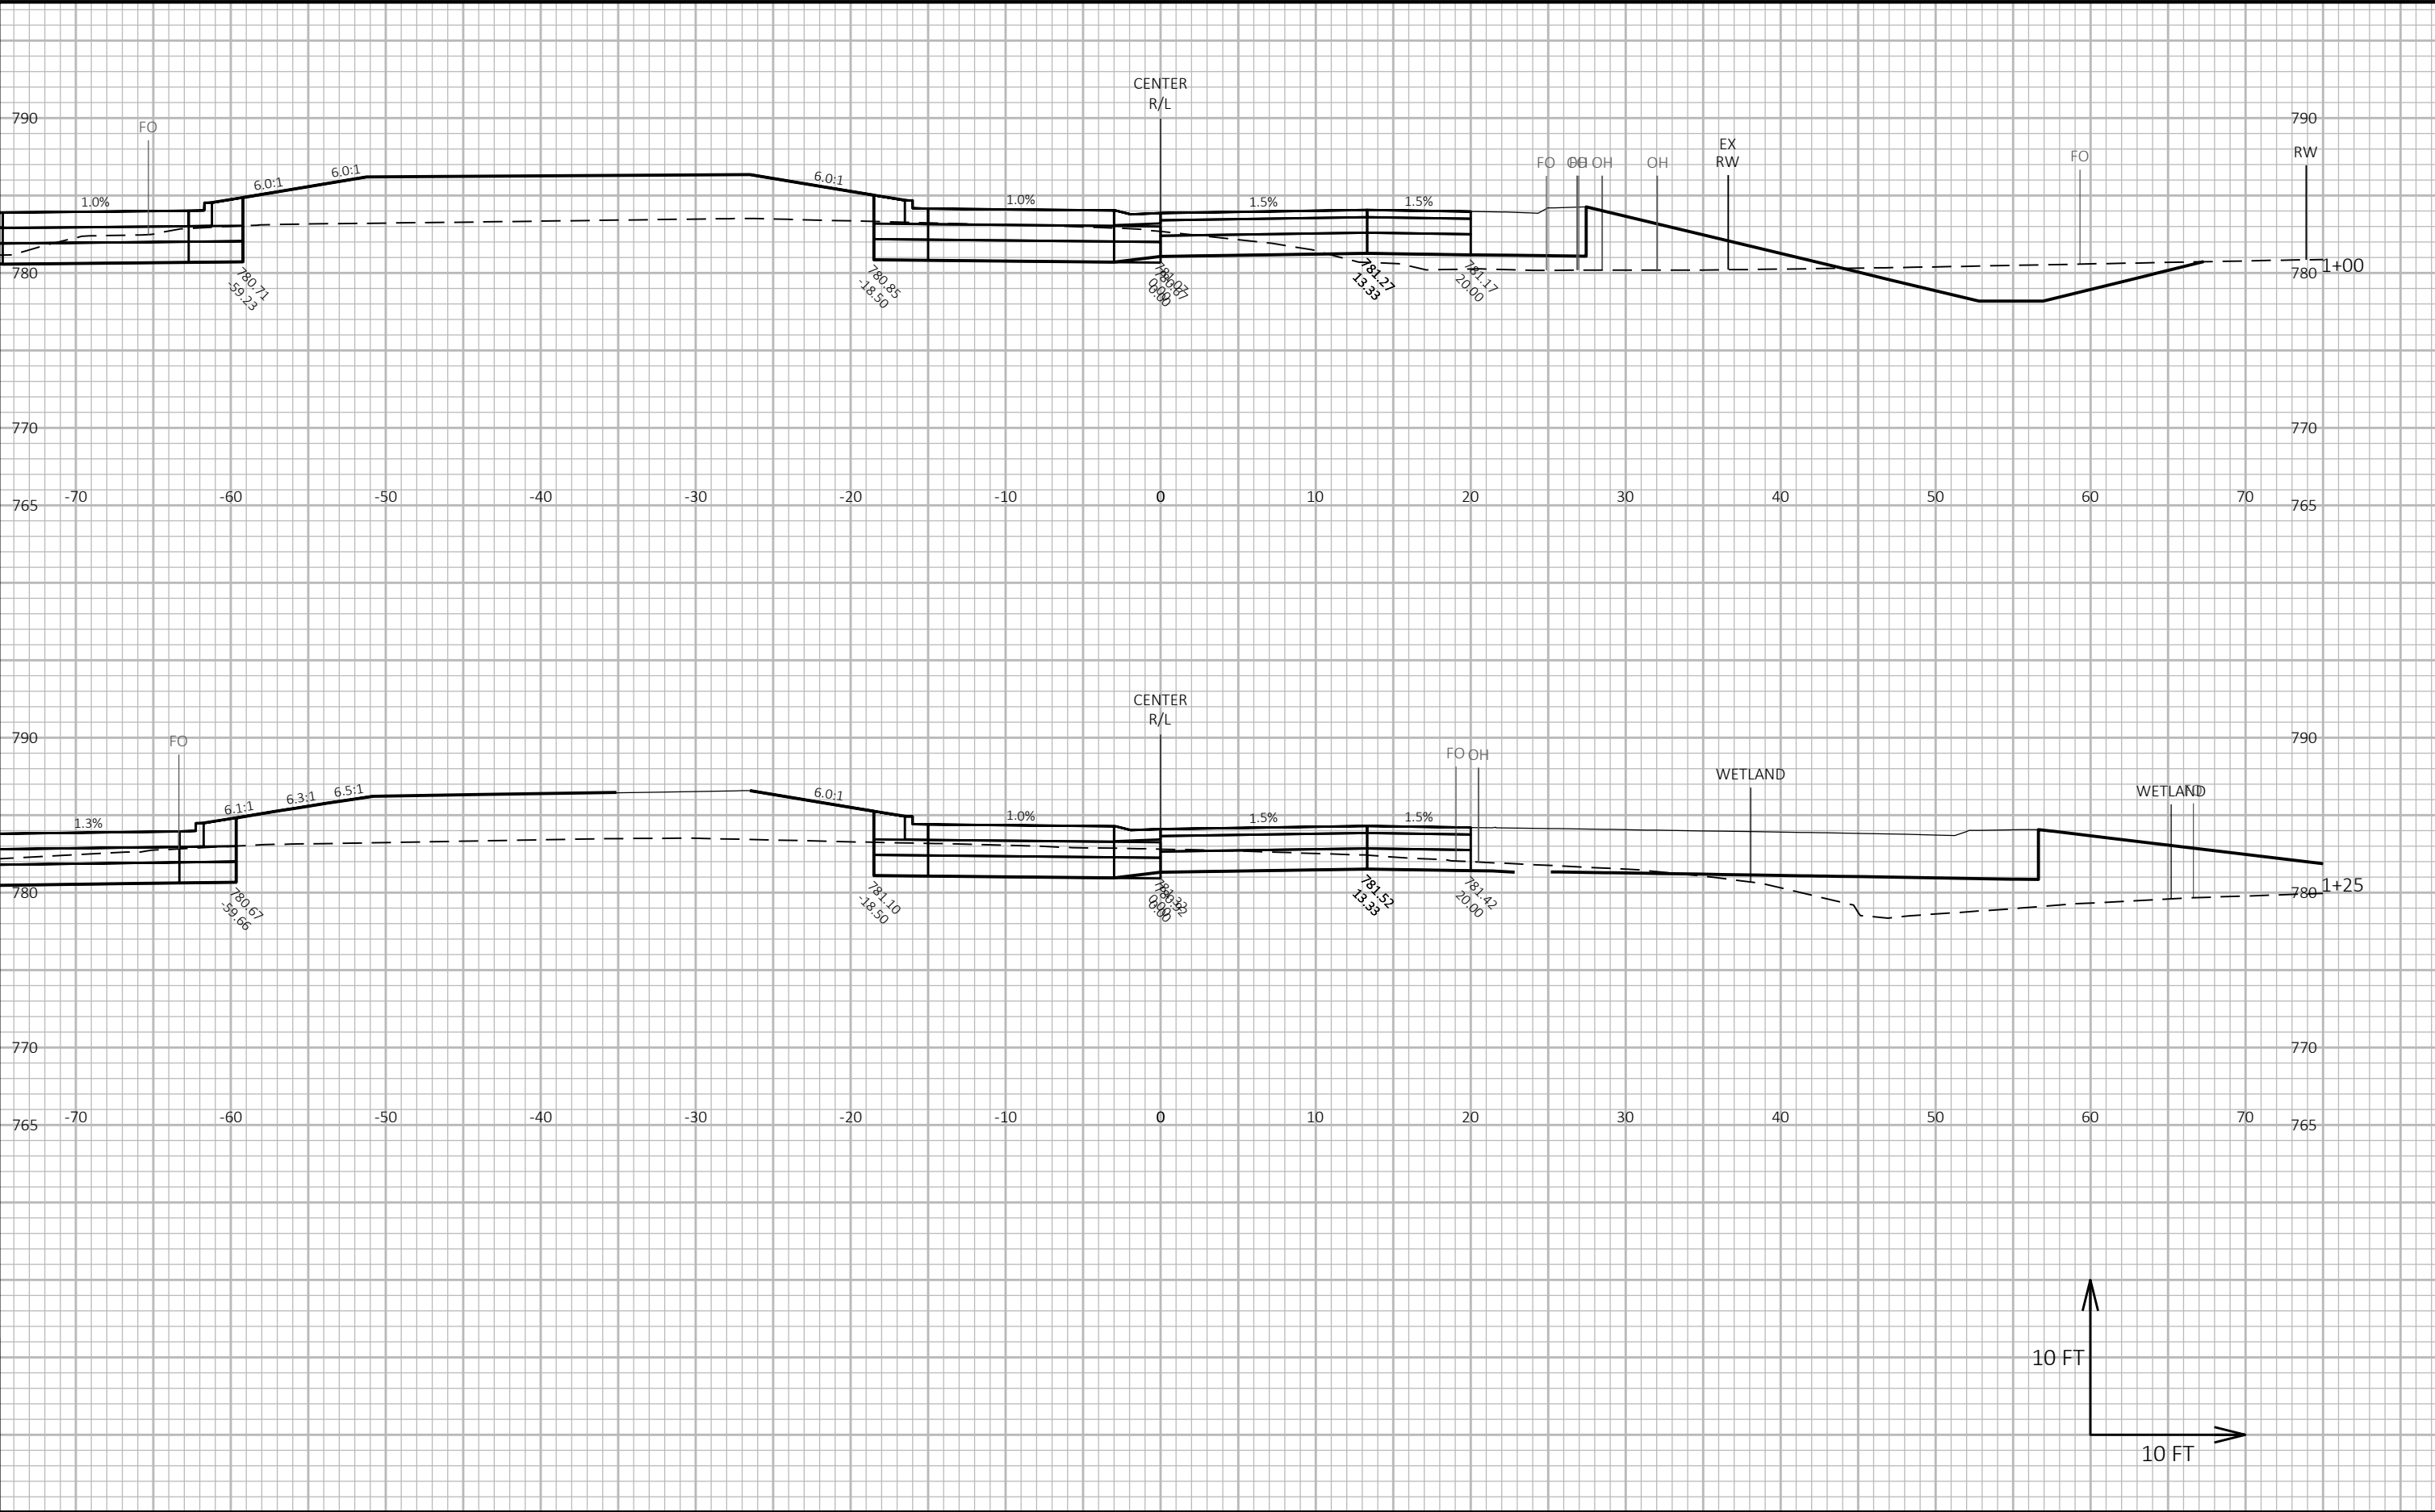


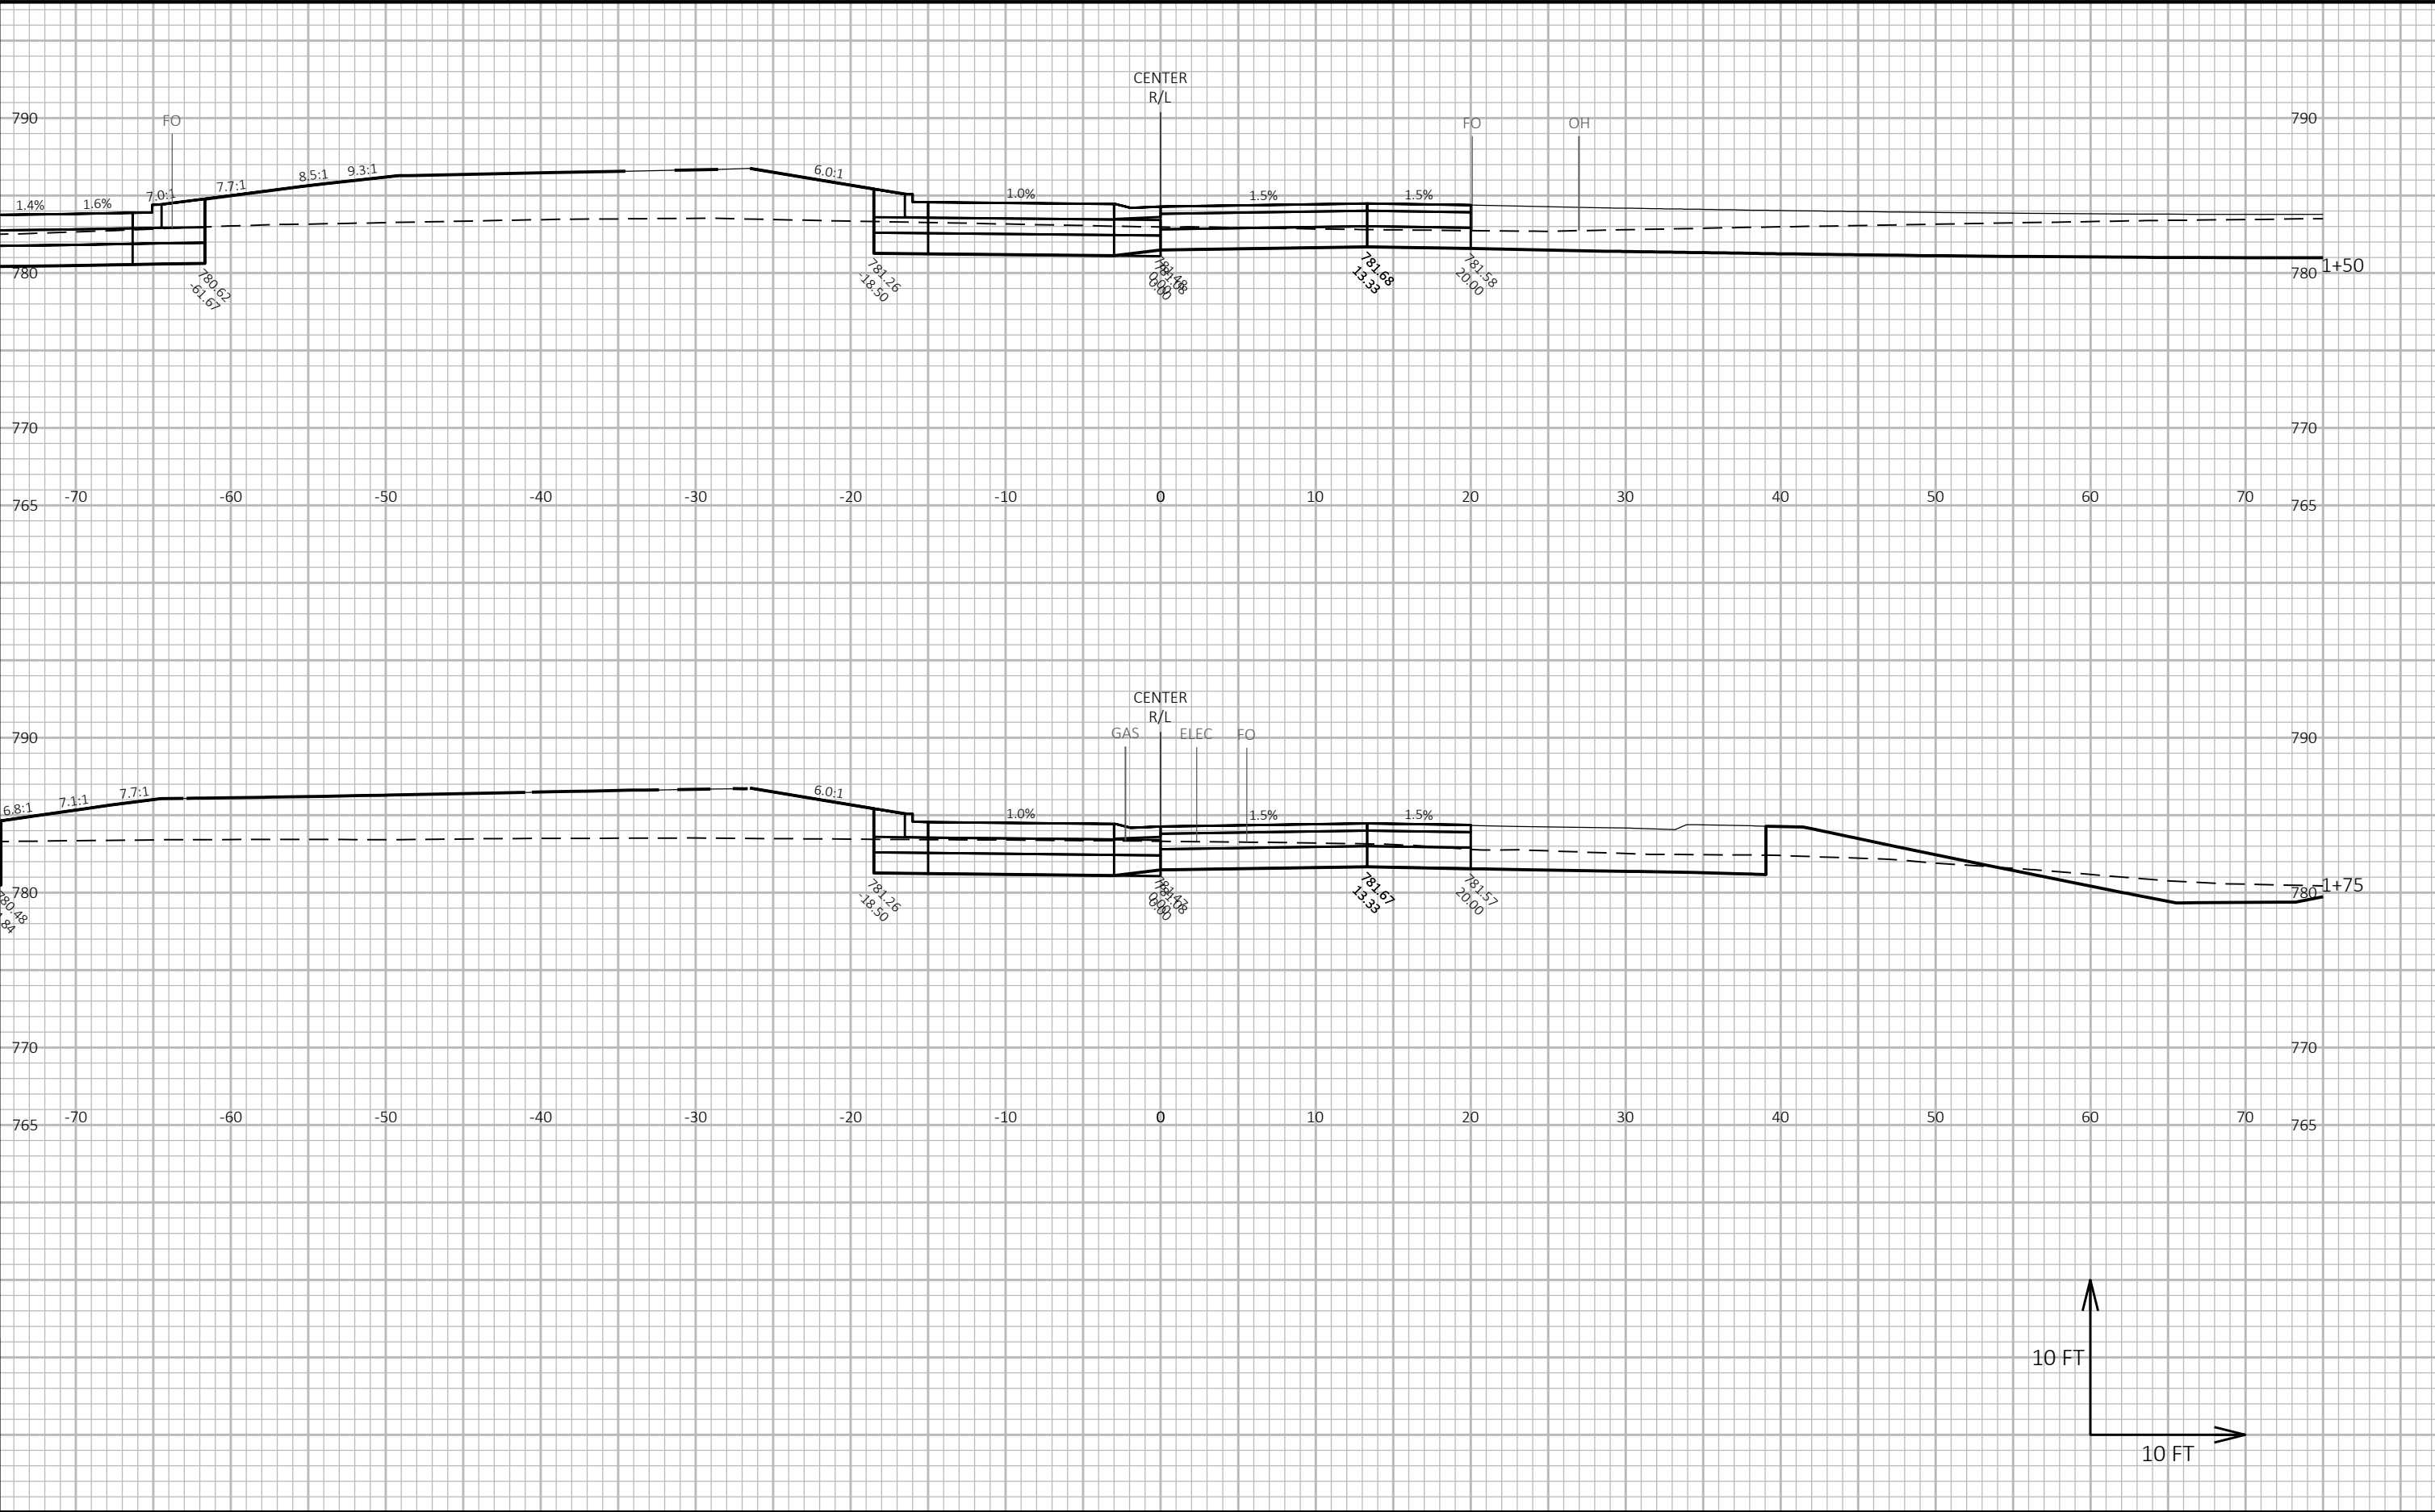

9


9

PROJECT NO: 2814-03-70	HWY: CTH A	COUNTY: RACINE	CROSS SECTIONS: CENTER CIRCLE	SHEET E
------------------------	------------	----------------	-------------------------------	---------

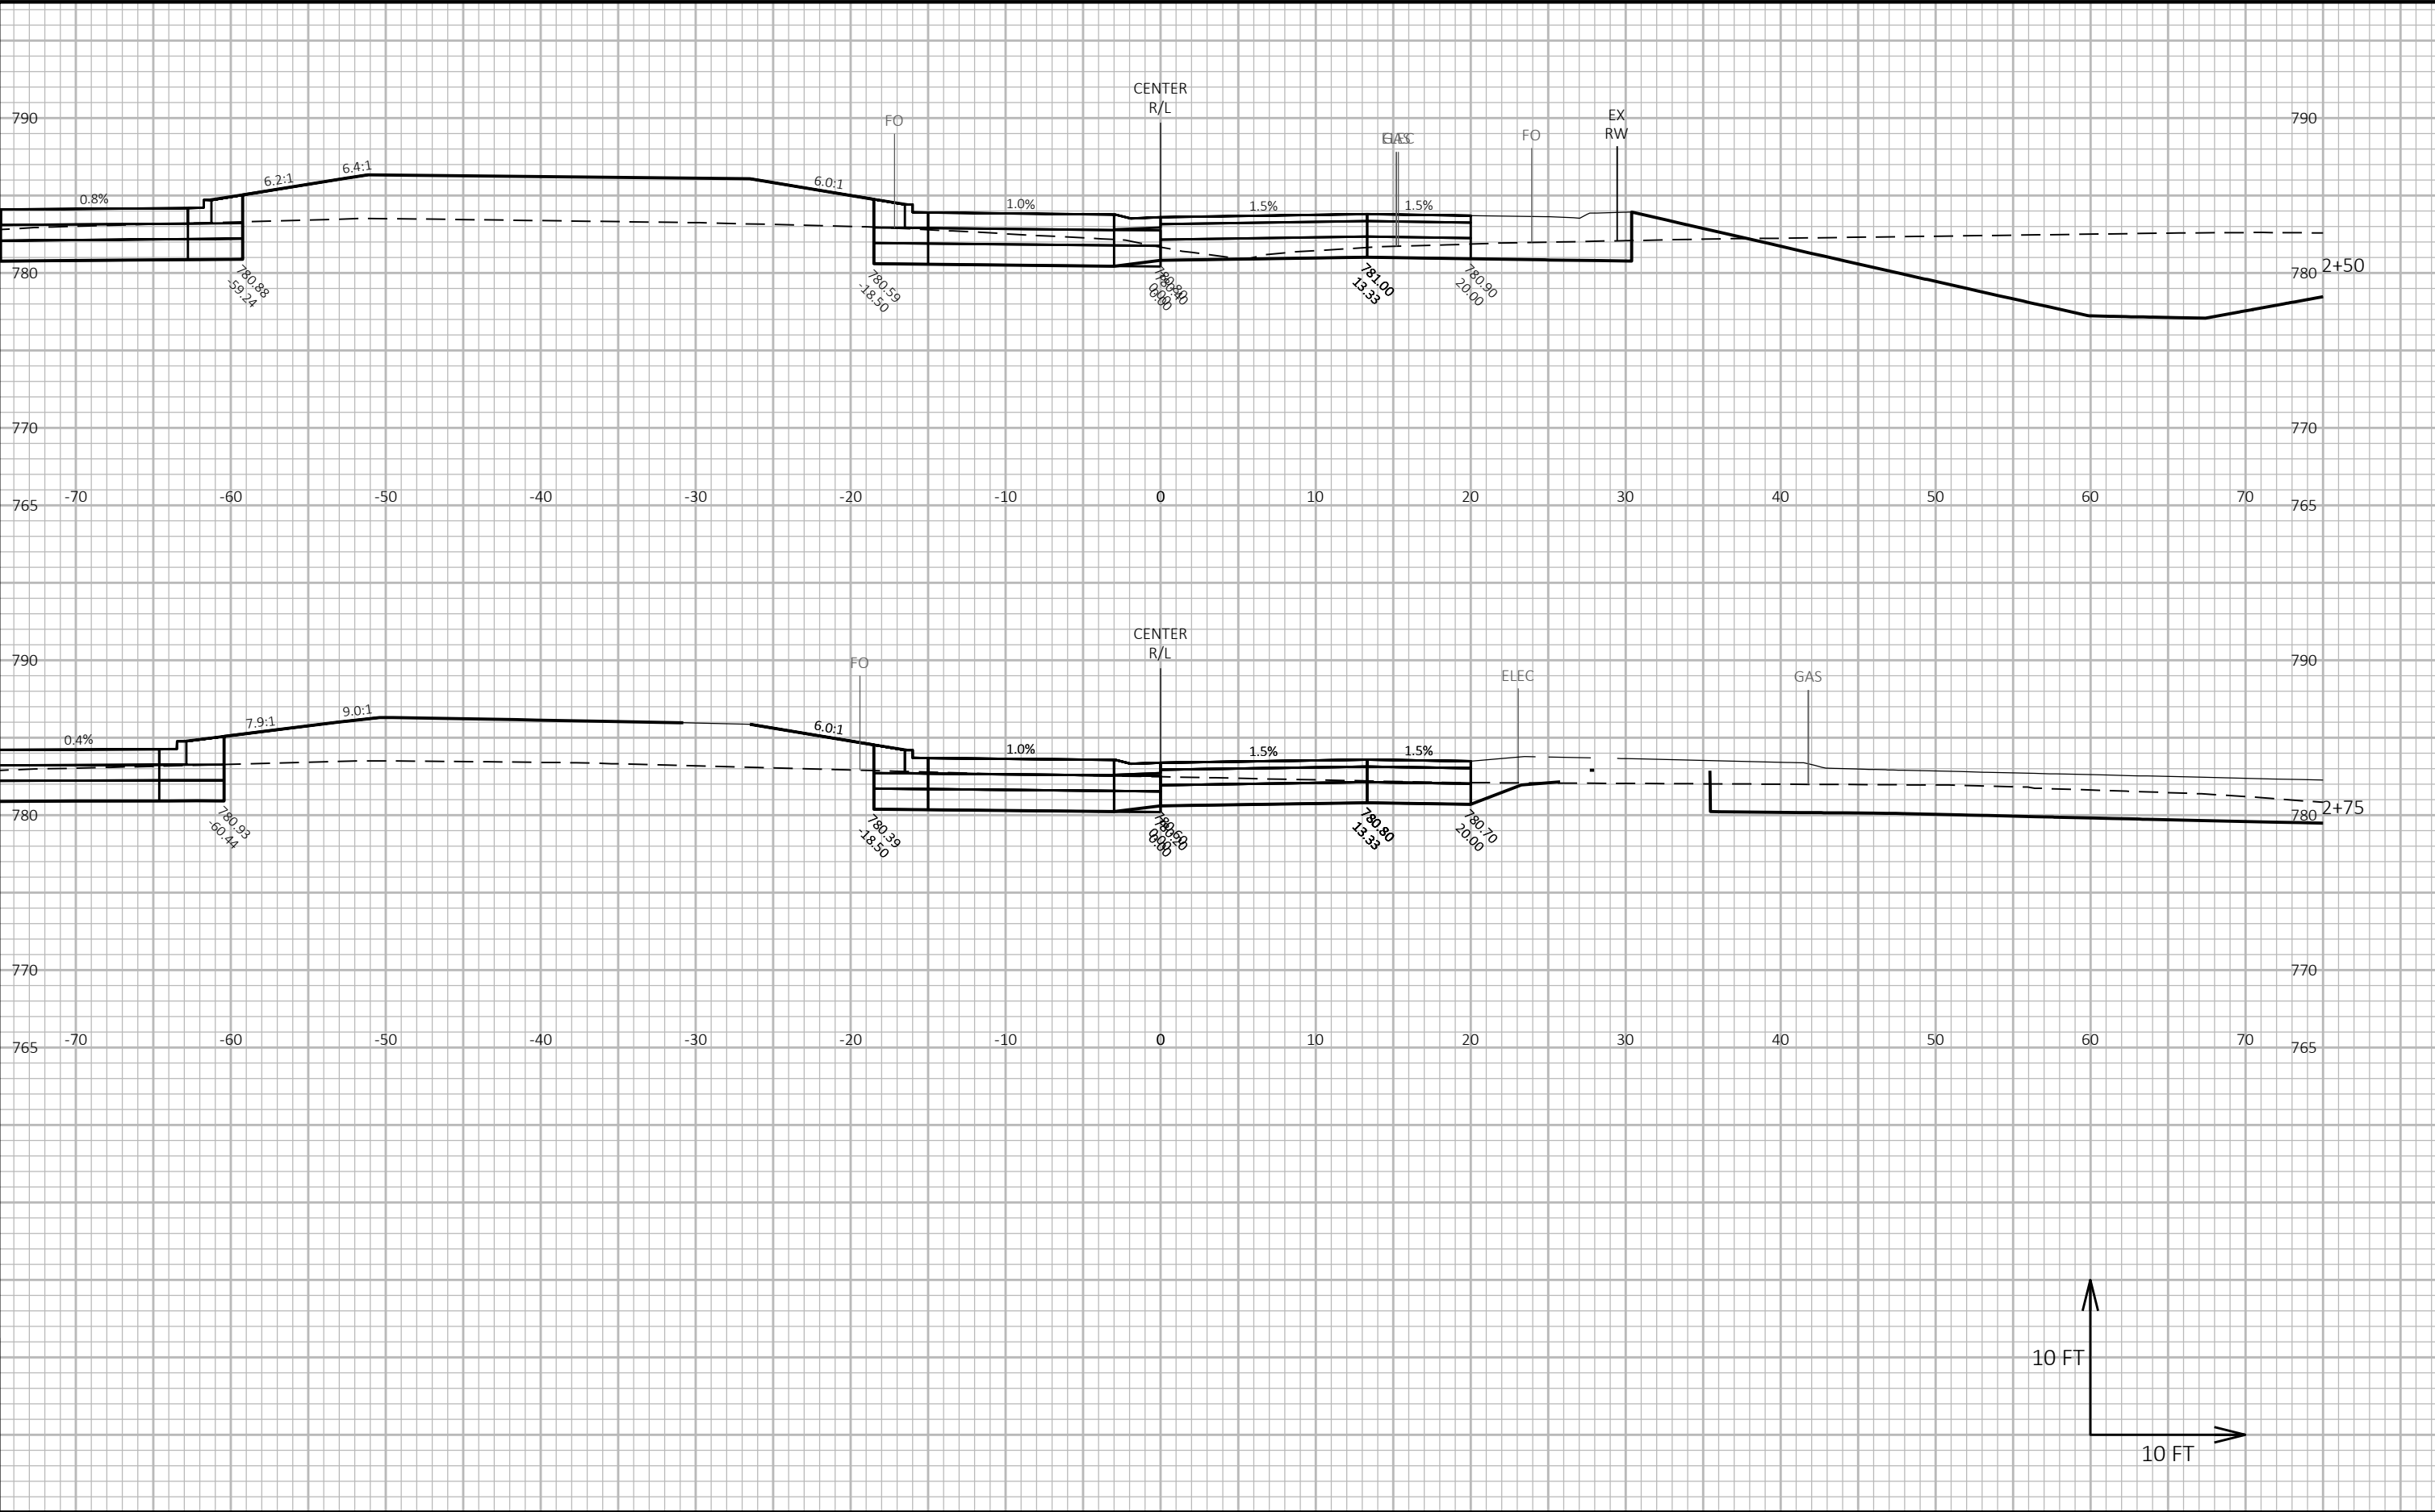


9

9

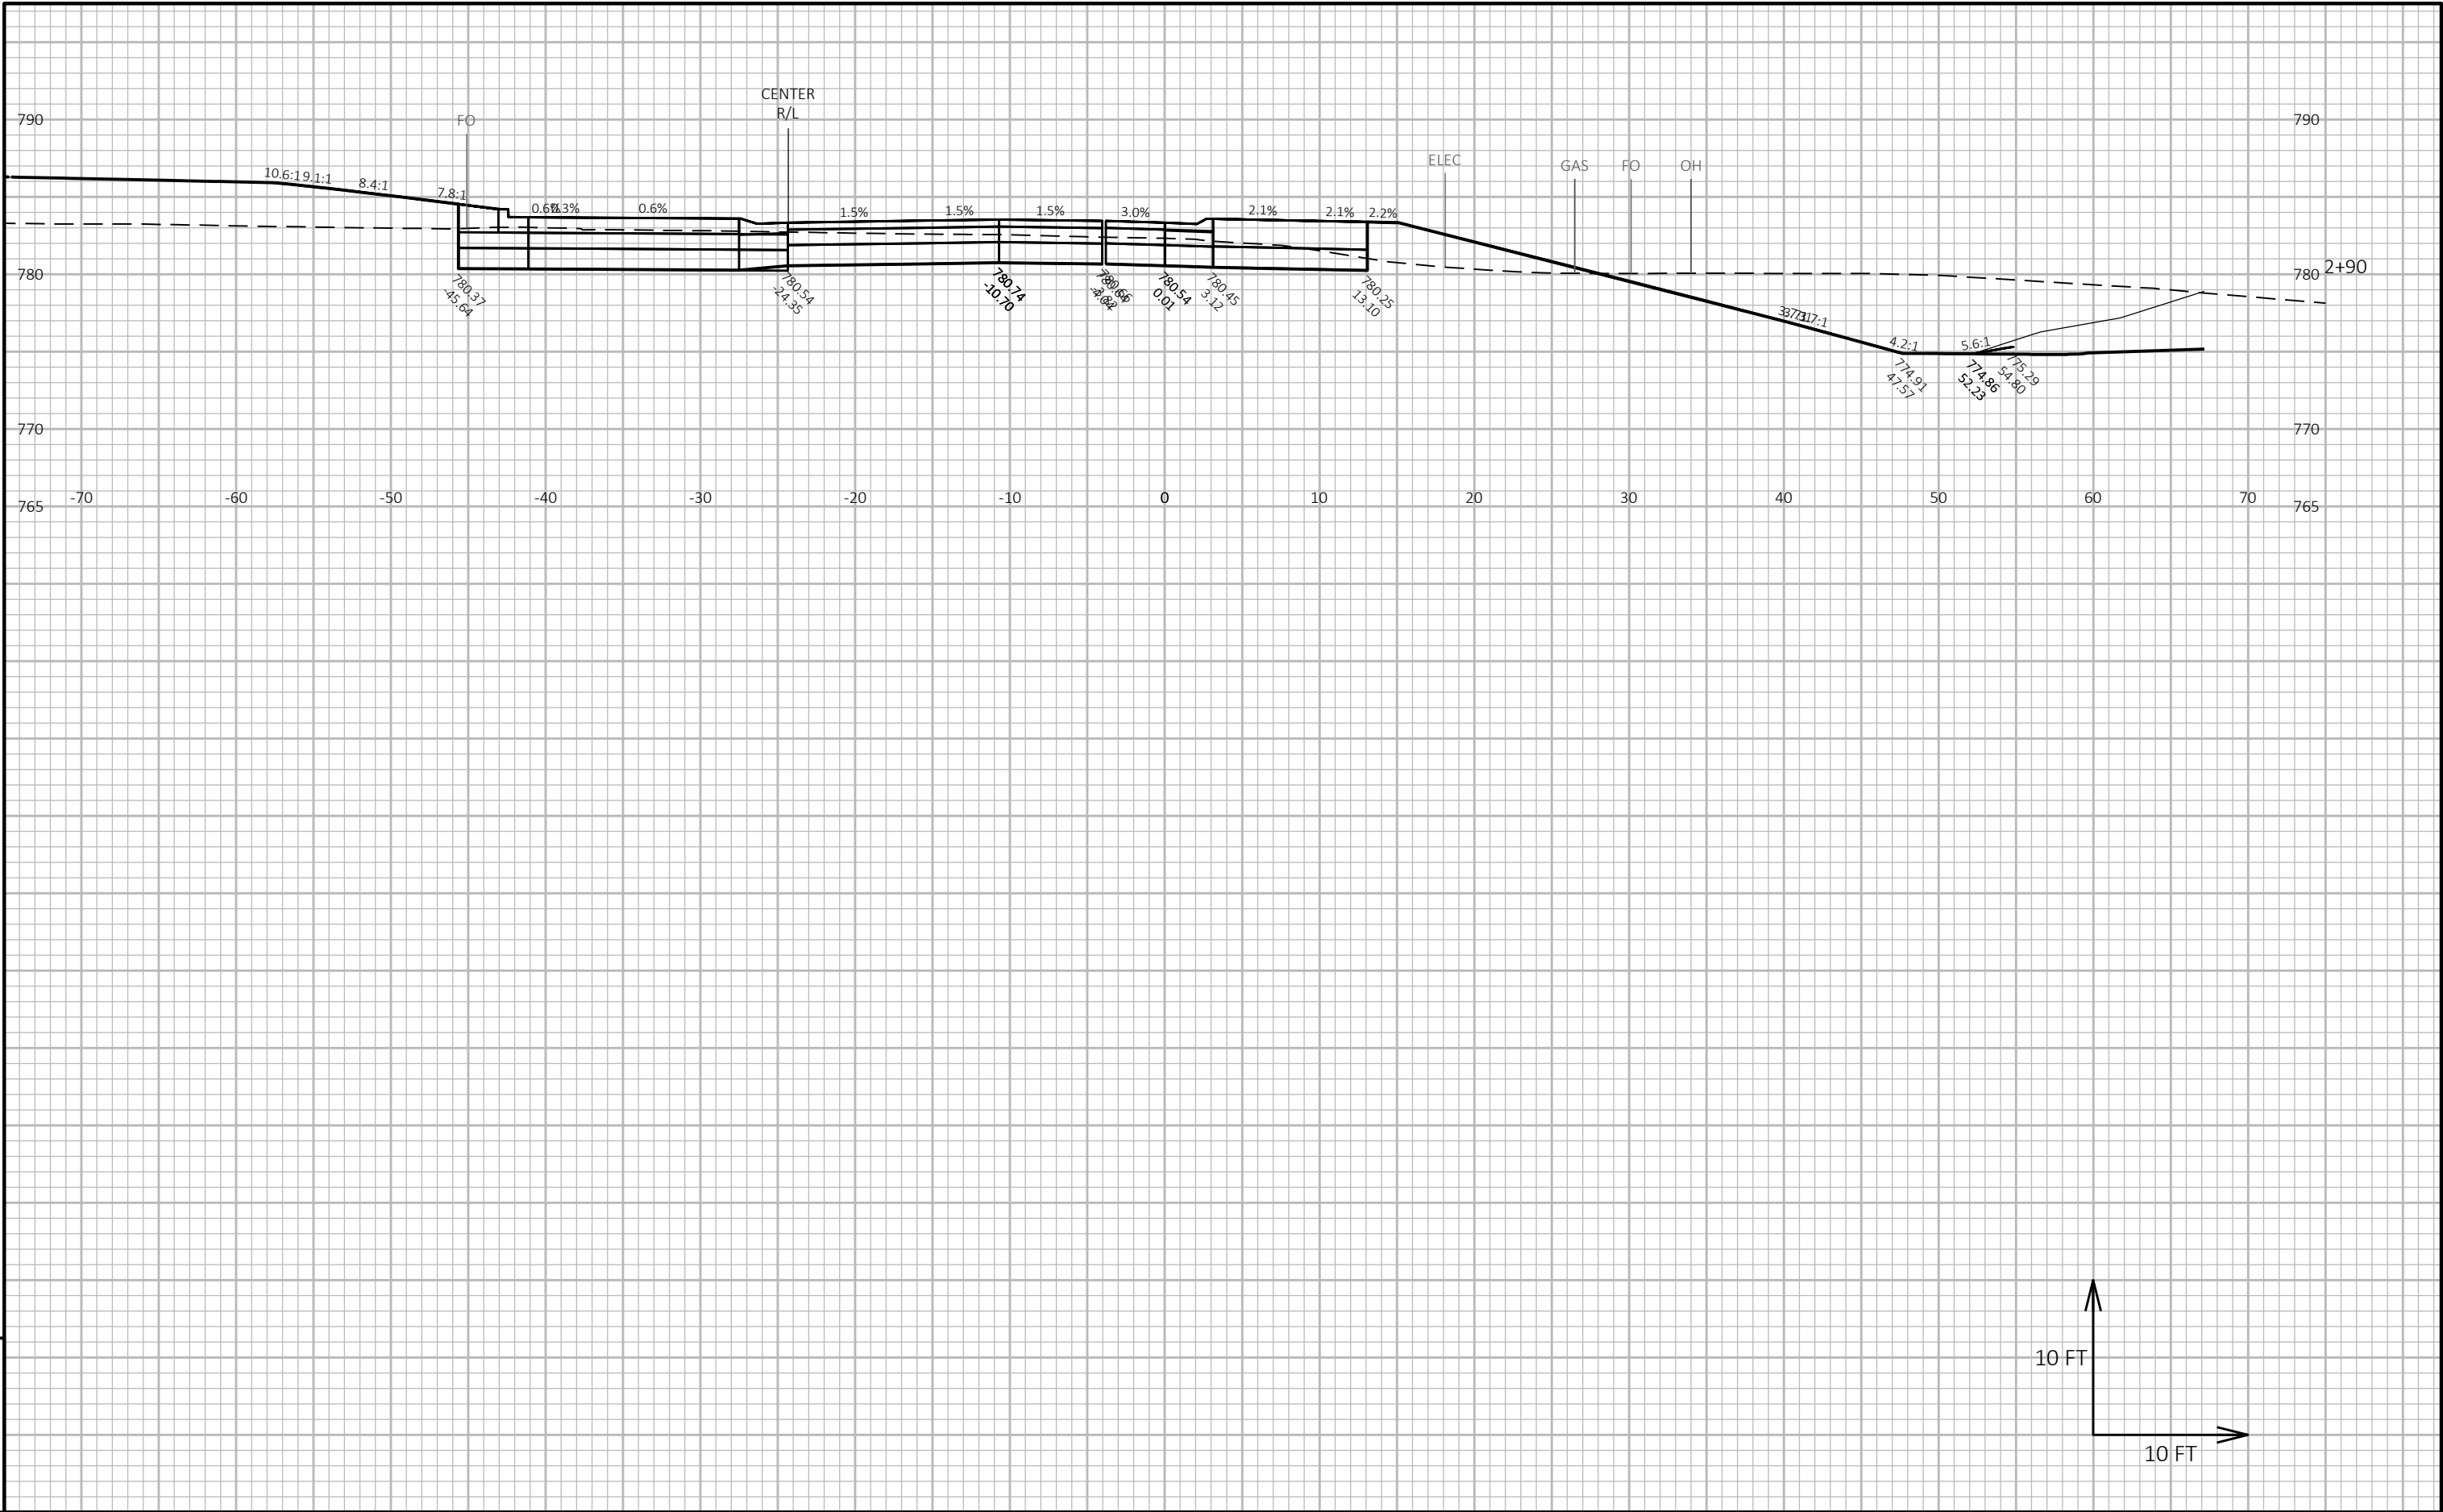

9


9

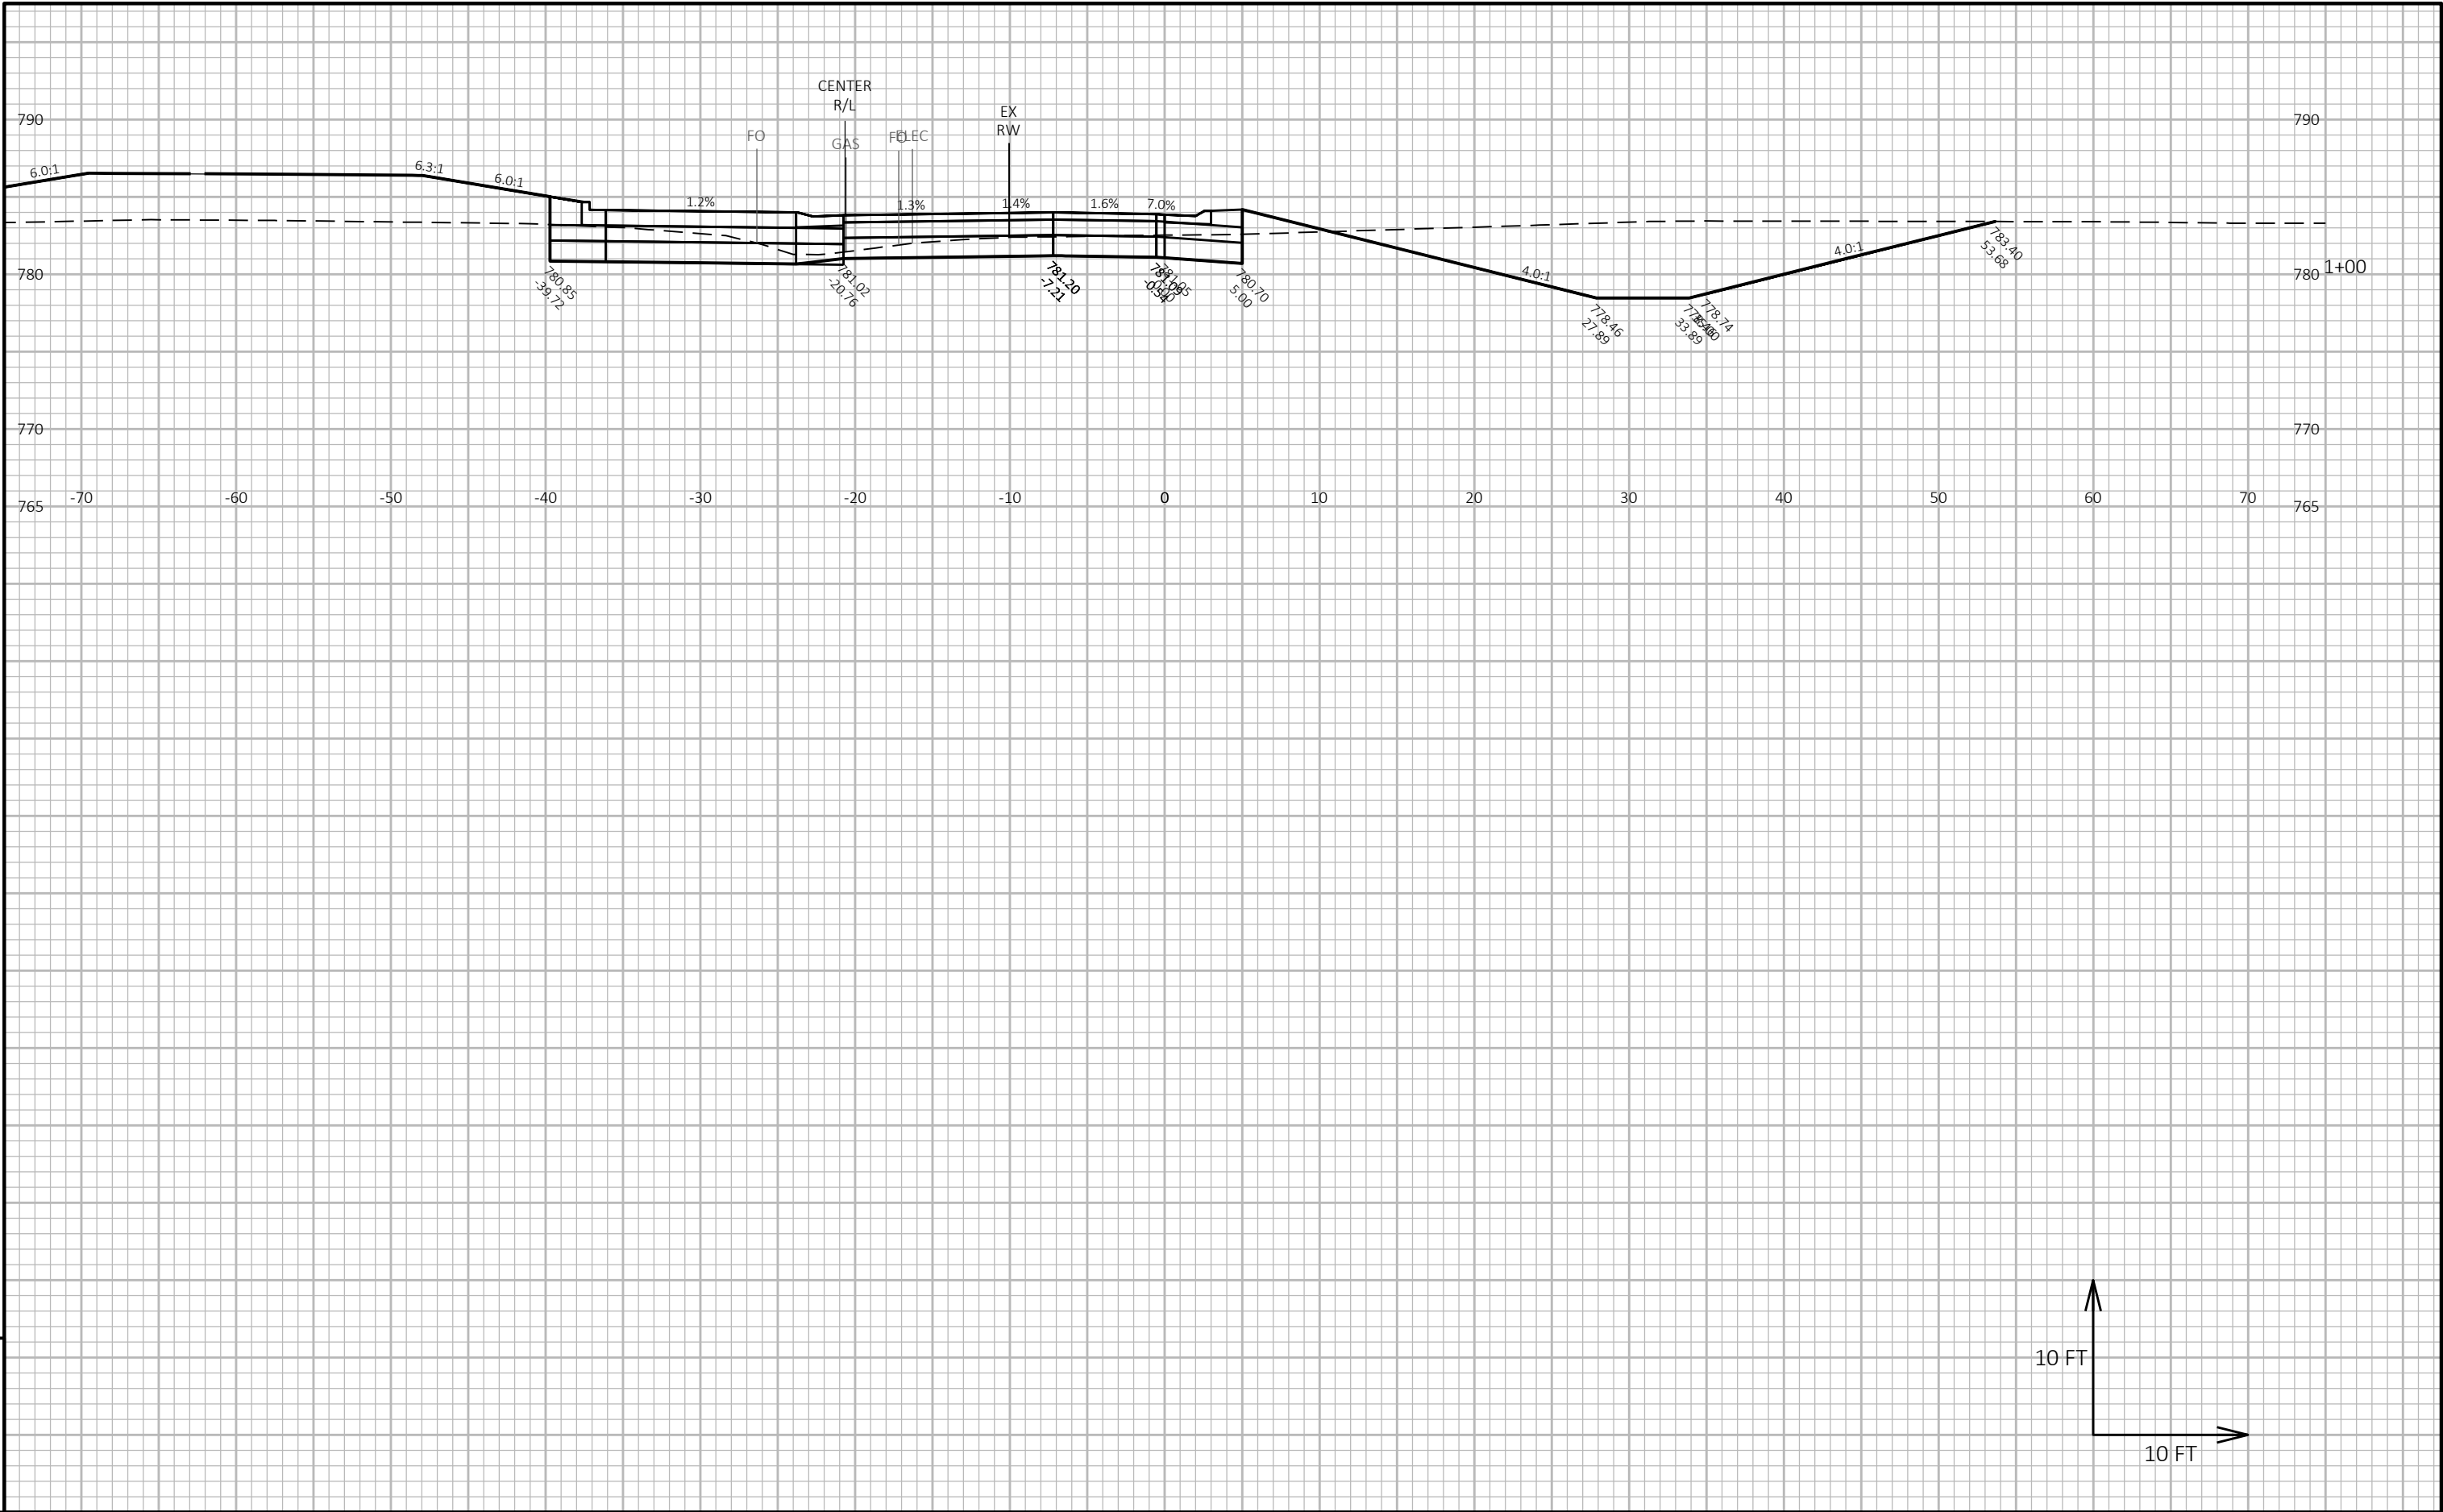


9

9

PROJECT NO: 2814-03-70	HWY: CTH A	COUNTY: RACINE	CROSS SECTIONS: NORTH QUADRANT	SHEET	E
------------------------	------------	----------------	--------------------------------	-------	---

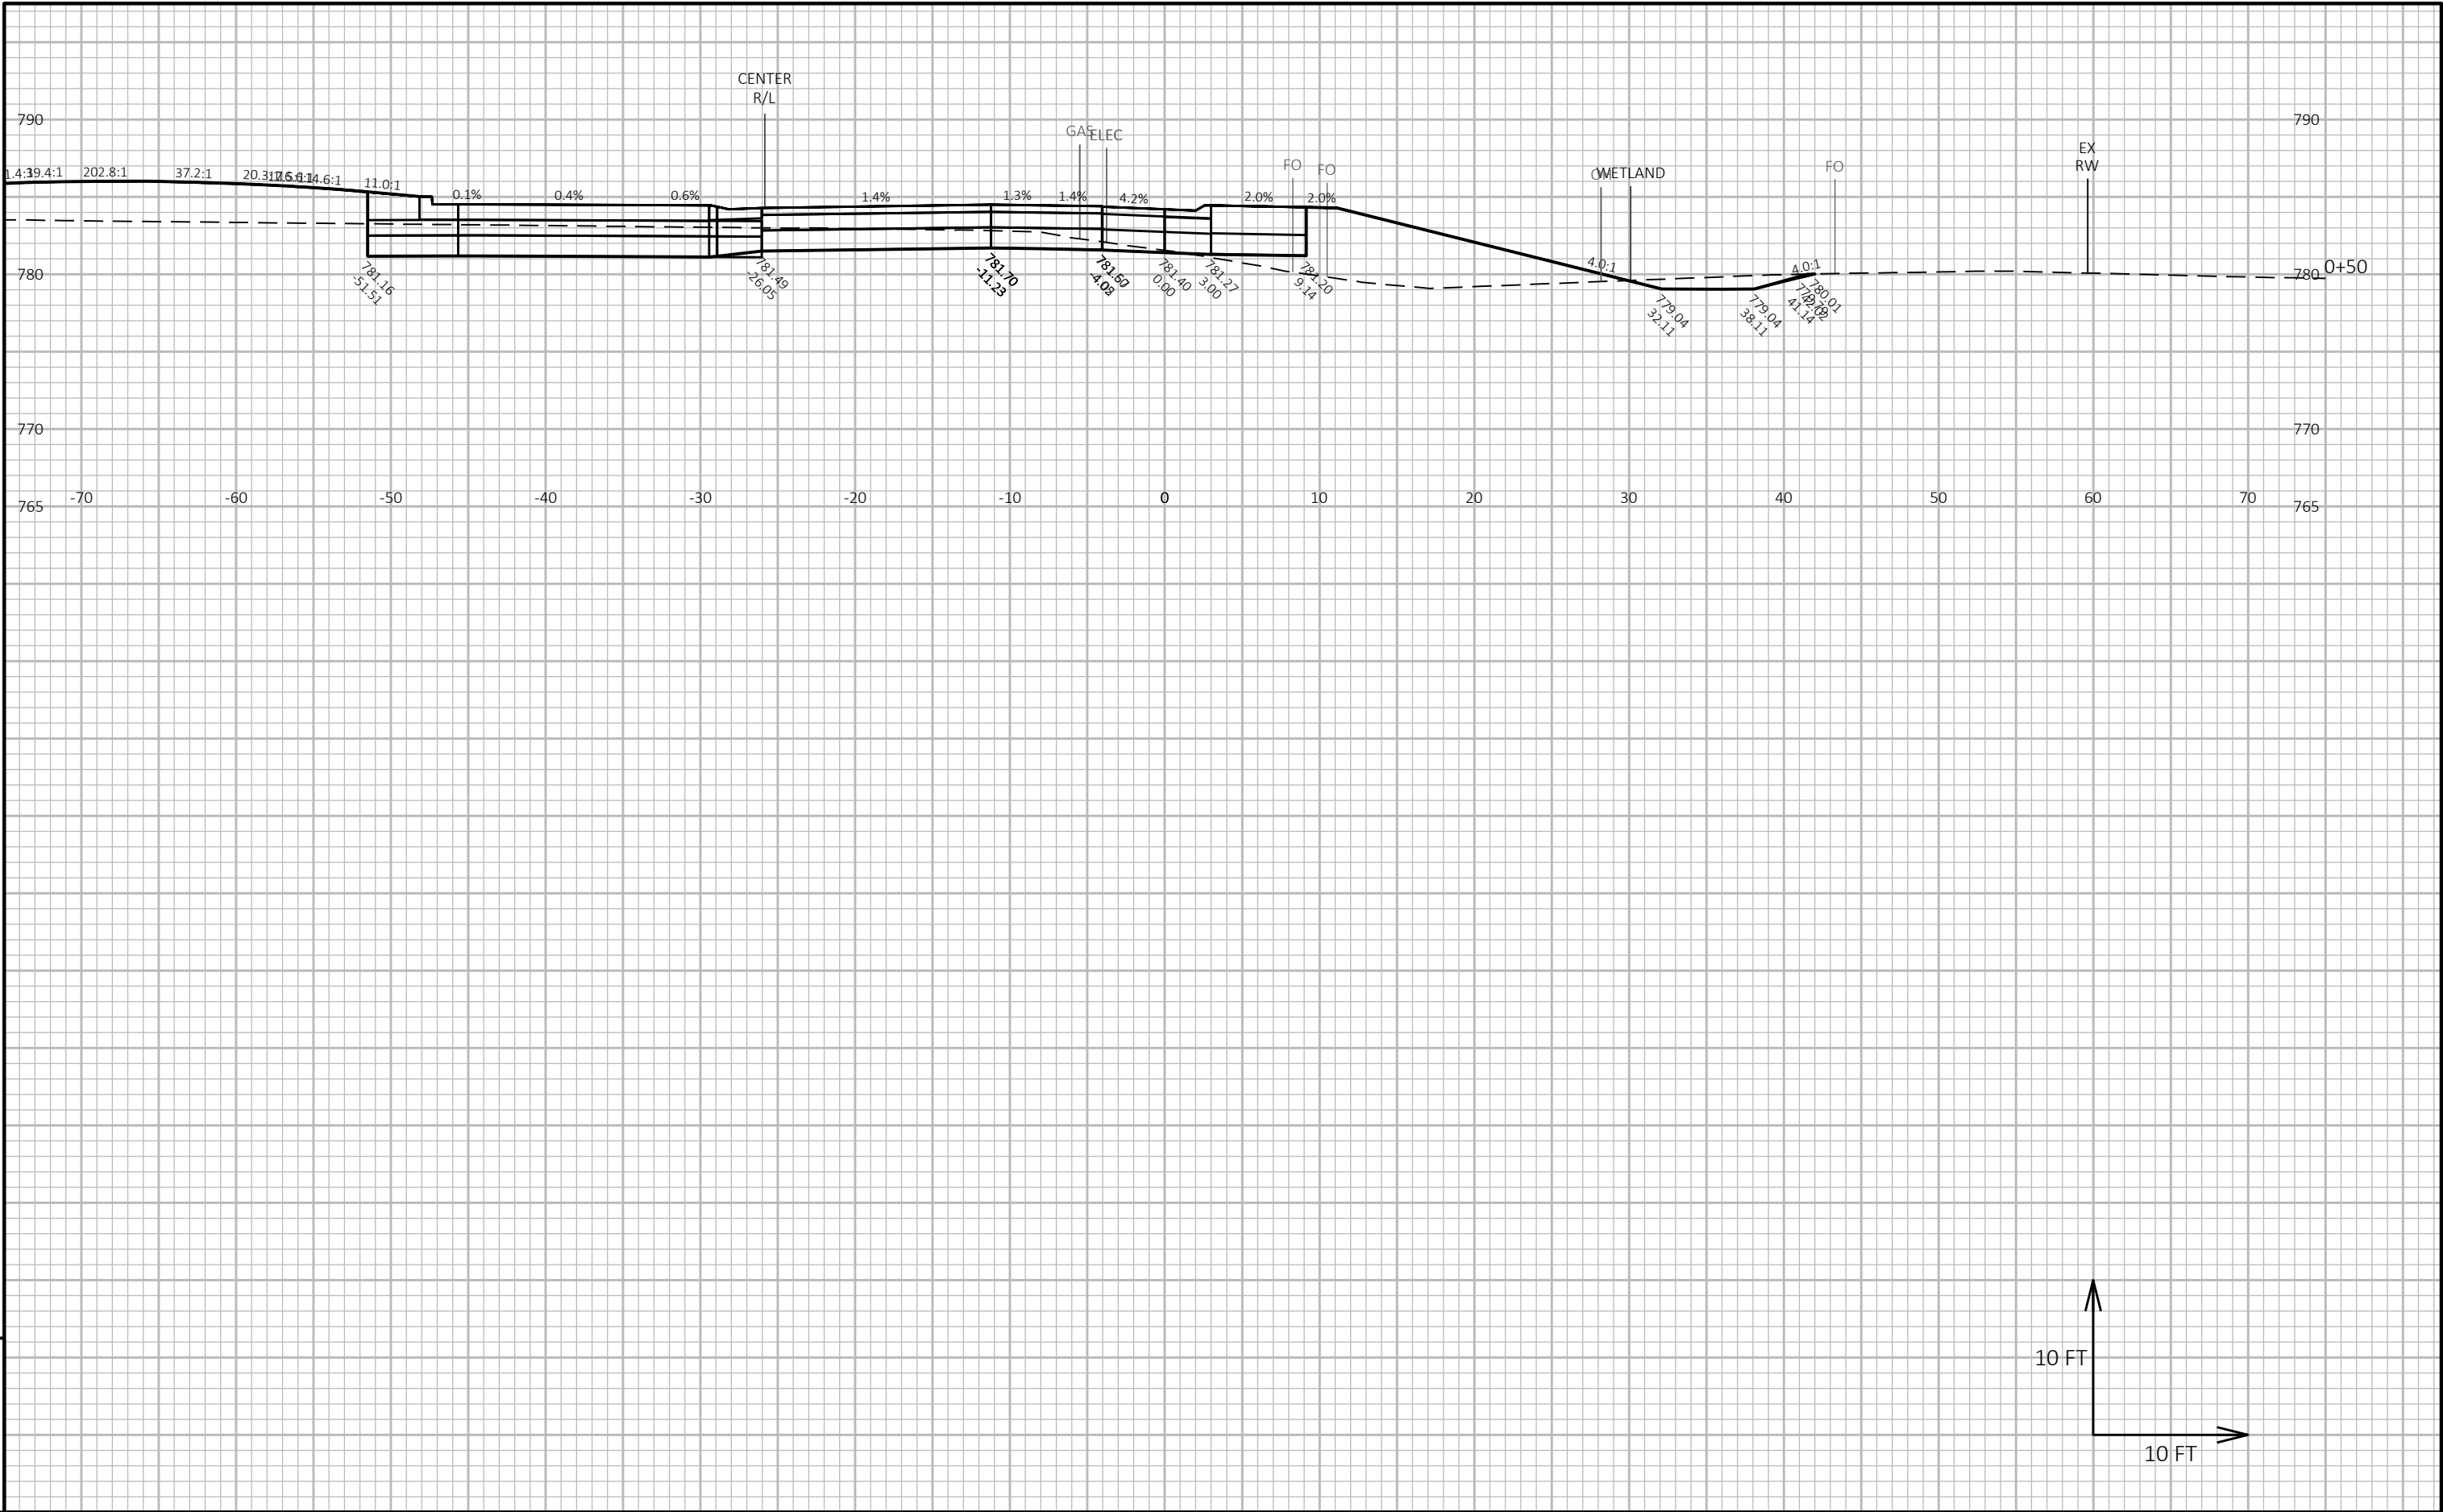


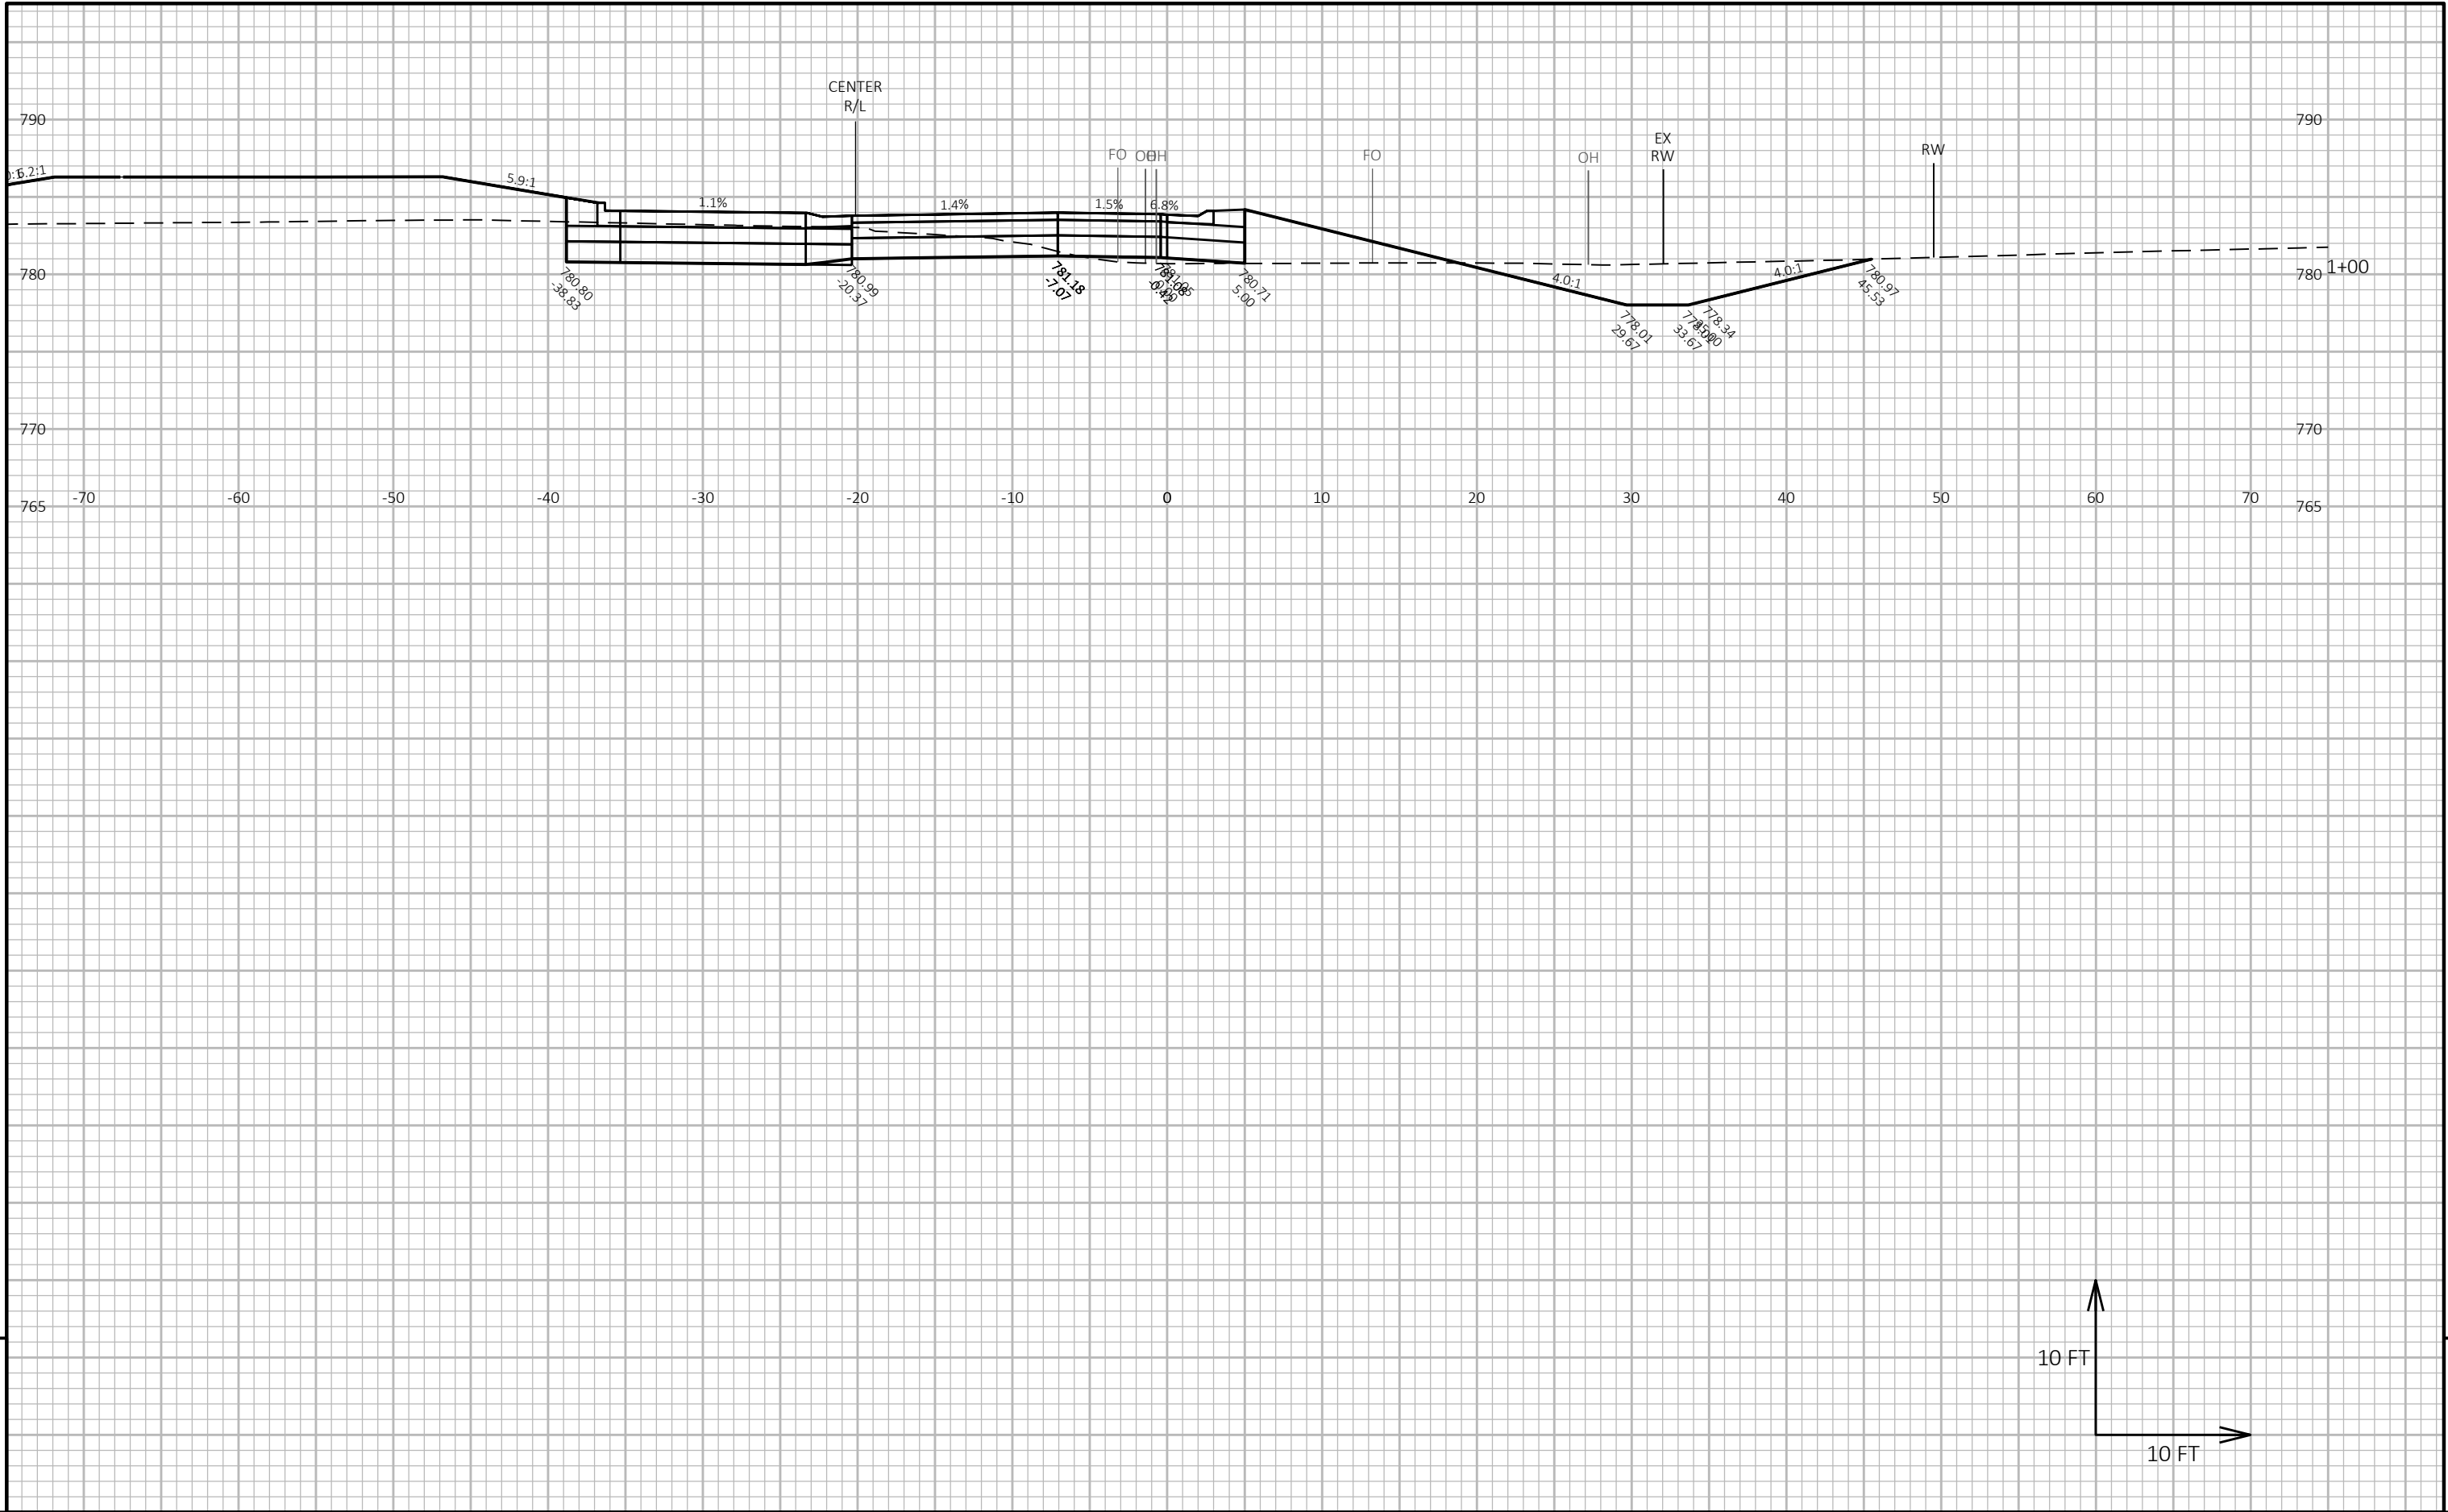

9

9

PROJECT NO: 2814-03-70	HWY: CTH A	COUNTY: RACINE	CROSS SECTIONS: SOUTH QUADRANT	SHEET	E
------------------------	------------	----------------	--------------------------------	-------	---

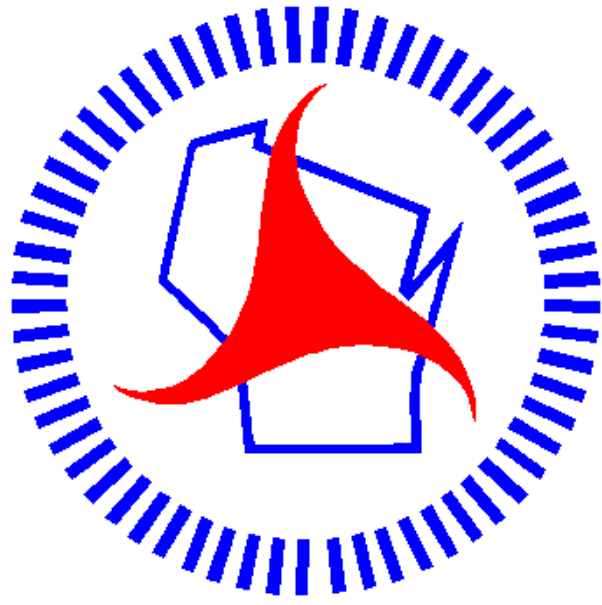

Wisconsin Department of Transportation

Dedicated people creating transportation solutions
through innovation and exceptional service.

<http://www.dot.wisconsin.gov>