


MAD WITH: PROJECT ID: 5105-16-62

COUNTY: VARIES

NOVEMBER 2025
ORDER OF SHEETS

Section No.	1	Title
Section No.	2	Typical Sections and Details
Section No.	3	Estimate of Quantities
Section No.	3	Miscellaneous Quantities
Section No.	4	Right-of-Way Plat
Section No.	5	Plan and Profile
Section No.	6	Standard Detail Drawings
Section No.	7	Sign Plates
Section No.	8	Structure Plans
Section No.	9	Computer Earthwork Data
Section No.	9	Cross Sections

TOTAL SHEETS = 68

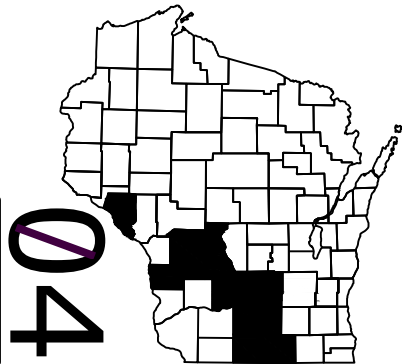


DESIGN DESIGNATION

A.A.D.T.	=
A.A.D.T.	=
D.H.V.	=
D.D.	=
T.	=
DESIGN SPEED	=
ESALS	=

CONVENTIONAL SYMBOLS

PLAN	
CORPORATE LIMITS	
PROPERTY LINE	
LOT LINE	
LIMITED HIGHWAY EASEMENT	
EXISTING RIGHT OF WAY	
PROPOSED OR NEW R/W LINE	
SLOPE INTERCEPT	
REFERENCE LINE	
EXISTING CULVERT	
PROPOSED CULVERT (Box or Pipe)	
COMBUSTIBLE FLUIDS	
MARSH AREA	
WOODED OR SHRUB AREA	


PROFILE	
GRADE LINE	
ORIGINAL GROUND	
MARSH OR ROCK PROFILE (To be noted as such)	
SPECIAL DITCH	
GRADE ELEVATION	
CULVERT (Profile View)	
UTILITIES	
ELECTRIC	
FIBER OPTIC	
GAS	
SANITARY SEWER	
STORM SEWER	
TELEPHONE	
WATER	
UTILITY PEDESTAL	
POWER POLE	
TELEPHONE POLE	

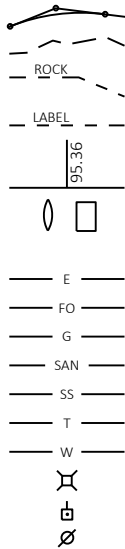

LAYOUT
SCALE 0 1 MI
TOTAL NET LENGTH OF CENTERLINE =

STATE OF WISCONSIN
DEPARTMENT OF TRANSPORTATION
PLAN OF PROPOSED IMPROVEMENT
STATEWIDE TREE CLEARING PROJECT
VAR, HWY
SOUTHWEST REGION

STATE PROJECT NUMBER
5105-16-62

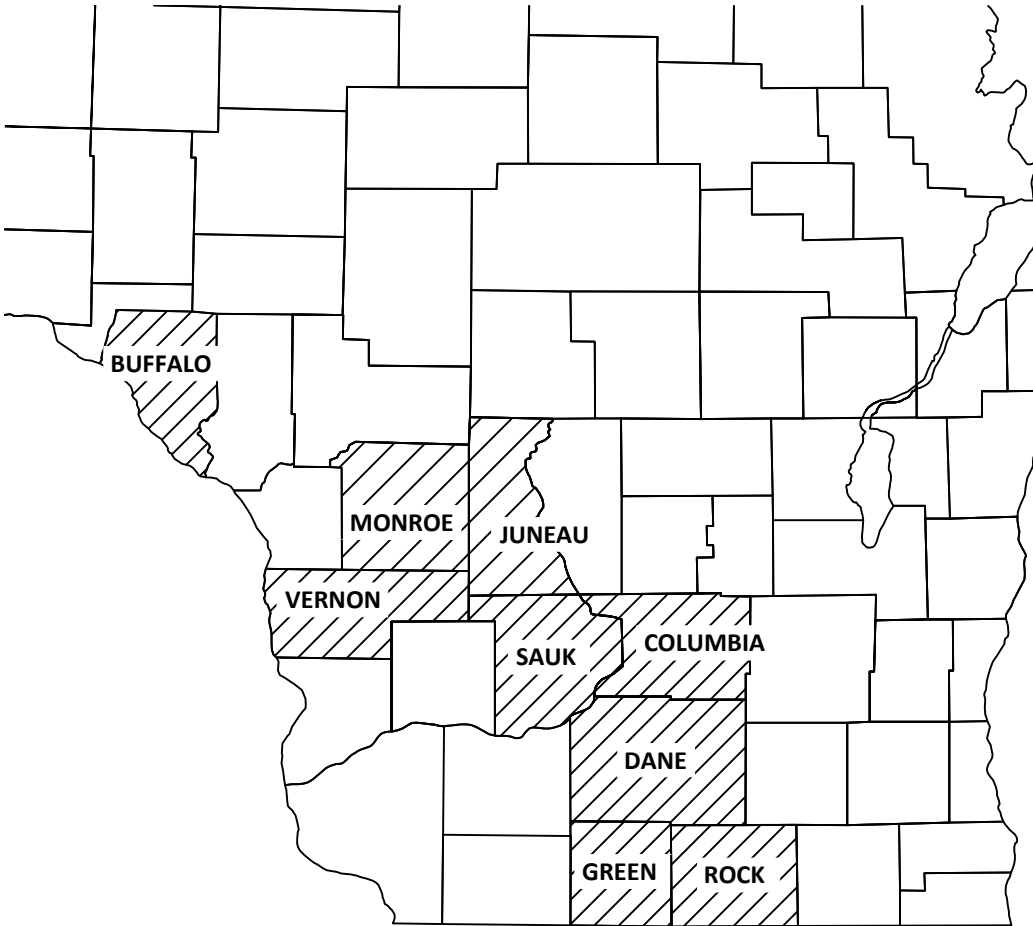

HORIZONTAL POSITIONS SHOWN ON THIS PLAN ARE WISCONSIN COORDINATE REFERENCE SYSTEM (WISCRS), {NAME} COUNTY, NAD83 HYEAR, IN U.S. SURVEY FEET. POSITIONS SHOWN ARE GRID COORDINATES, GRID BEARINGS, AND GRID DISTANCES. GRID DISTANCES ARE THE SAME AS GROUND DISTANCES.

ELEVATIONS ARE REFERENCED TO NAVD 88 {YEAR}. GPS DERIVED ELEVATIONS ARE BASED ON GEOID XX.

STATE PROJECT	FEDERAL PROJECT	
	PROJECT	CONTRACT
5105-16-62		

STATE OF WISCONSIN
DEPARTMENT OF TRANSPORTATION

PREPARED BY	
Surveyor	SURVEYOR
Designer	MILES PERKINS
Project Manager	JOSHUA NELSON
Regional Examiner	SW REGION
Regional Supervisor	PAUL PICCIONE

APPROVED FOR THE DEPARTMENT
DATE: 7/29/2025
(Signature)

E

GENERAL NOTES

NO TREES OR SHRUBS ARE TO BE REMOVED UNLESS SUCH TREES OR SHRUBS HAVE FIRST BEEN INDICATED FOR REMOVAL BY THE ENGINEER IN THE FIELD.

CONTACTS

WISCONSIN DEPARTMENT OF TRANSPORTATION:

WisDOT PROJECT MANAGER
2101 WRIGHT ST
MADISON, WI 53704
ATTN: MAHESH SHRESTHA, P.E.
CELL: (608) 245-2674
EMAIL: Mahesh.Shrestha@dot.wi.gov

DESIGN CONSULTANT:

JEWELL ASSOCIATES ENGINEERS, INC.
560 SUNRISE DRIVE
SPRING GREEN, WI 53588
ATTN: DAN TRACY, P.E.
PH: (608) 459-6052
CELL: (608) 604-6905
EMAIL: dan.tracy@jewellassoc.com

WDNR LIAISON:

STATE OF WISCONSIN
DNR SOUTH CENTRAL REGION HQ
3911 FISH HATCHERY ROAD
FITCHBURG, WI 53711
ATTN: ANDY BARTA
PH: (608) 275-3308
EMAIL: Andrew.Barta@wisconsin.gov

UTILITIES CONTACTS

ALLIANT ENERGY
ELECTRIC
KAI GRAFF
6462 BLANCHARS CROSSING
WINDSOR, WI 53598
PHONE: 608-459-5797
EMAIL: KAIGRAFF@ALLIANTENERGY.COM

ATC MANAGEMENT, INC.
ELECTRICITY
DOUG VOSBERG
2489 RINDEN RD
COTTAGE GROVE, WI 53527
PHONE: 608-887-7650
EMAIL: DVOSBERG@ATCLLC.COM

AT&T WISCONSIN
COMMUNICATIONS
RICK PODOLAK
304 S DEWEY ST
EAU CLAIRE, WI 54701
PHONE: 715-410-0656
EMAIL: RP4514@ATT.COM

EVERSTREAM
COMMUNICATIONS
ABBY STEIN
324 E WISCONSIN AVE SUITE 730
MILWAUKEE, WI 53202
PHONE: 262-442-9427
EMAIL: ASTEIN@EVERSTREAM.NET

MCI
COMMUNICATIONS
RJ CICATELLO
15725 WEST RYERSON RD
NEW BERLIN, WI 53151
PHONE: 262-232-1323
EMAIL: RANDY.CICATELLO@VERIZON.COM

MADISON GAS & ELECTRIC COMPANY
GAS
JOHN WICHERN
133 S BLAIR STREET
MADISON, WI 53788
PHONE: 608-252-1563
EMAIL: JWICHERN@MGE.COM

SPECTRUM
COMMUNICATIONS
BRAD WAGNER
2701 DANIELS ST
MADISON, WI 53718
PHONE: 608-640-9407
EMAIL: SUPACHAL.KING@CHARTER.COM

TDS METROCOM/TELECOM
COMMUNICATIONS
JOSEPH MCNEELY
525 JUNCTION ROAD
MADISON, WI 53717
PHONE: 608-370-4198, 608-370-4198
EMAIL: JOSEPH.MCNEELY@TDSTELECOM.COM

WAUNAKEE UTILITIES
ELECTRICITY
SAM TRACE
322 MORAVIAN VALLEY RD P.O. BOX 70
WAUNAKEE, WI 53597
PHONE: 608-849-5450, 608-843-6235
EMAIL: STRACE@WAUNAKEEUTILITIES.COM

WAUNAKEE UTILITIES
WATER & SEWER
RANDY DORN
322 MORAVIAN VALLEY RD
WAUNAKEE, WI 53597
PHONE: 608-849-8111, 608-235-6442
EMAIL: RDORN@WAUNAKEEUTILITIES.COM

WISCONSIN DNR LIAISON

ERIC HEGGELUND
SW - FITCHBURG
3911 FISH HATCHERY ROAD
FITCHBURG, WISCONSIN 53711
PHONE: 608-228-7927
EMAIL: ERIC.HEGGELUND@WISCONSIN.GOV

DESIGN PROJECT MANAGER

KEVIN DRUNASKY, PE
WISDOT SWR
2101 WRIGHT STREET
MADISON, WISCONSIN 53704
PHONE: 608-246-3844
EMAIL: KEVIN.DRUNASKY@DOT.WI.GOV

DESIGN PROJECT COORDINATOR

DAN SCHRUM
SRF CONSULTING GROUP, INC
1600 ASPEN COMMONS, SUITE 650
MIDDLETON, WISCONSIN 53562
PHONE: 608-298-5424
EMAIL: DSCHRUM@SRFCONSULTING.COM

GENERAL NOTES

THE LOCATIONS OF EXISTING AND PROPOSED UTILITY INSTALLATIONS AS SHOWN ON THE PLANS ARE APPROXIMATE. THERE MAY BE OTHER UTILITY INSTALLATIONS WITHIN THE PROJECT AREA THAT ARE NOT SHOWN.

DO NOT STORE EQUIPMENT OR MATERIALS IN ENVIRONMENTALLY SENSITIVE AREAS, WETLANDS, OR WATERWAYS.

DO NOT PLACE FERTILIZER WITHIN 20 FEET OF WETLANDS OR WET DRAINAGE CHANNEL.

ALL WASTE MATERIAL RESULTING FROM THE VARIOUS CONSTRUCTION OPERATIONS SHALL BE ENTIRELY REMOVED AND PROPERLY DISPOSED OF IMMEDIATELY OR AS DIRECTED BY THE ENGINEER.

PURSUANT TO CHAPTER 59 OF THE WISCONSIN STATUTES, THE CONTRACTOR SHALL CAREFULLY MAKE A SEARCH FOR EVIDENCE OF ALL LANDMAKS, BENCHMARKS, AND OTHER CONTROL POINTS IN ALL AREAS WHERE SUCH LANDMARKS, BENCHMARKS, OR OTHER CONTROL POINTS MAY EXIST.

THE CONTRACTOR SHALL PROTECT ALL SURVEY MARKERS. ALL SURVEY MARKERS SHALL NOT BE REMOVED WITHOUT THE APPROVAL OF THE ENGINEER.

ENSURE THAT DF9808 GPS IS NOT DISTURBED, BUMPED OR MOVED DURING THE DURATION OF THE PROJECT. NOTIFY JACOB ROCKWEILER IMMEDIATELY IF DF9808 GPS IS DISTURBED, BUMPED OR MOVED DURING CONSTRUCTION OPERATIONS.

JACOB ROCKWEILER, P.E., WISCONSIN HEIGHT MODERNIZATION PROGRAM MANAGER WITH THE WISCONSIN DEPARTMENT OF TRANSPORTATION WHOSE NUMBER IS 608-516-6362 AND EMAIL IS JACOB.ROCKWEILER@DOT.WI.GOV.

GENERAL NOTES

MISCELLANEOUS

THE LOCATIONS OF EXISTING AND PROPOSED UTILITY INSTALLATIONS AS SHOWN ON THE PLANS ARE APPROXIMATE. THERE MAY BE OTHER UTILITY INSTALLATIONS WITHIN THE PROJECT AREA THAT ARE NOT SHOWN.

CONTRACTOR WILL BE RESPONSIBLE FOR RESHAPING AND SEEDING ANY PREVIOUSLY GRASSED AREAS WHICH ARE DISTURBED BY OPERATIONS, OUTSIDE OF THE NORMAL CONSTRUCTION LIMITS.

THE CONTRACTOR IS TO WORK WITH UTMOST CARE AND PROTECT ALL SURVEY MARKERS. REMOVAL OF ANY SURVEY MARKER IS TO BE WITH THE APPROVAL OF THE ENGINEER.

DO NOT DRIVE OR STORE EQUIPMENT, OR STORE CONSTRUCTION MATERIALS IN ENVIRONMENTALLY SENSITIVE AREAS, WETLANDS OR WATERWAYS.

EROSION CONTROL FEATURES AS SHOWN IN THE PLANS ARE AT APPROXIMATE LOCATIONS. EXACT LOCATIONS WILL BE DETERMINED BY THE CONTRACTOR'S EROSION CONTROL IMPLEMENTATION PLAN (ECIP) AND APPROVED BY THE ENGINEER. MAINTAIN EROSION CONTROL MEASURES UNTIL SUCH A TIME AS THE ENGINEER DETERMINES THE MEASURE IS NO LONGER NECESSARY.

UTILITY CONTACTS

DOUG VOSBERG
ATC MANAGEMENT, INC. - ELECTRICITY-TRANSMISSION
2489 RINDEN ROAD
COTTAGE GROVE, WI 53527
(608) 877-7650
dvosberg@atcllc.com

RANDY FORSETH
ALLIANT ENERGY - GAS/PETROLEUM
490 SHAKERAG ST
MINERAL POINT, WI 53565
(608) 289-3101
randyforseth@alliantenergy.com

JERRY MYERS
TDS METROCOM LLC - COMMUNICATION LINE
525 JUNCTION RD
MADISON, WI 53717
(608) 664-4404
jerry.myers@tdstelecom.com

ROLLY MCGOWAN
VILLAGE OF BLANCHARDVILLE WATER UTILITY - WATER
208 MASON STREET
BLANCHARDVILLE, WI 53516
(608) 574-8929
rollyg@bvillewi.org

NATHAN BARNARD
ALLIANT ENERGY - ELECTRICITY
490 SHAKERAG ST
MINERAL POINT, WI 53565
(608) 576-6537
nathanbarnard@alliantenergy.com

DUSTIN TEAFF
BUG TUSSEL WIRELESS, LLC - COMMUNICATION LINE
1262 CAMBER CT
DE PERE, WI 54115
(920) 254-3539
dustin.teaff@kesexcavating.com

DAVID O'BRIAN
TDS TELECOM - COMMUNICATION LINE
525 JUNCTION RD
MADISON, WI 53717
(608) 577-9654
David.Obrian@tdstelecom.com

ROLLY MCGOWAN
VILLAGE OF BLANCHARDVILLE WATER UTILITY - SEWER
208 MASON STREET
BLANCHARDVILLE, WI 53516
(608) 574-8929
rollyg@bvillewi.org

WISDOT REGION CONTACT

ANTHONY BUERGER, P.E.
PROJECT MANAGER
WISDOT SOUTHWEST REGION
2101 WRIGHT STREET
MADISON, WI 53704
(608) 246-7901
anthony.buerger@dot.wi.gov

DNR LIAISON

ANDREW BARTA
DNR SOUTH CENTRAL REGION HQ
3911 FISH HATCHERY ROAD
FITCHBURG, WI 53711
(608) 235-2955
andrew.barta@wisconsin.gov

DAAR ENGINEERING, INC

TERI SCHOPP, P.E.
PROJECT MANAGER
540 VILLAGE WALK LN SUITE F
JOHNSON CREEK, WI 53038
(414) 225-9817
teri.schopp@daarcorp.com



Dial  or (800)242-8511

www.DiggersHotline.com

UTILITIES

OTHER AGENCIES

GENERAL NOTES

THE LOCATIONS OF EXISTING AND PROPOSED UTILITY INSTALLATIONS AS SHOWN ON THE PLANS ARE APPROXIMATE. THERE MAY BE OTHER UTILITY INSTALLATIONS WITHIN THE PROJECT AREA THAT ARE NOT SHOWN.

CONTRACTOR WILL BE RESPONSIBLE FOR RESHAPING AND SEEDING ANY PREVIOUSLY GRASSED AREAS WHICH ARE DISTURBED BY OPERATIONS OUTSIDE OF THE NORMAL CONSTRUCTION LIMISTS.

FERTILIZER SHALL NOT BE USED WITHIN 20' OF NAVIGABLE WATERWAYS OR WETLANDS.

COMMUNICATIONS

HILLSBORO TELEPHONE COMPANY
CHAD SCHMIDT
121 MILL ST
PO BOX 409
HILLSBORO, WI 54634
PHONE: (608) 489-4415
EMAIL: CSCHMIDT@HILLSBOROTEL.COM

MEDIACOM WISCONSIN LLC
ERIC LARSON
1504 2ND STREET SE
P.O. BOX 110
WASECA, MN 56093
PHONE: (845) 587-0789
EMAIL: ELARSON@MEDIACOMCC.COM

VERNON COMMUNICATIONS COOPERATIVE
SCOTT FREDERICK
103 N MAIN ST
WESTBY, WI 54667
PHONE: (608) 634-3136
EMAIL: SFREDERICK@VERNONCOM.COOP

ELECTRICITY

DAIRYLAND POWER COOPERATIVE
MICHAEL LYDON
3200 EAST AVE S
P.O. BOX 817
LA CROSSE, WI 54602
PHONE: (608) 787-1381
EMAIL: MICHAEL.LYDON@DAIRYLANDPOWER.COM

VERNON ELECTRIC COOPERATIVE
MARK SEE
110 SAUGSTAD ROAD
WESTBY, WI 54667
PHONE: (608) 634-3121
EMAIL: MSEE@VERNONELECTRIC.ORG

ELECTRICITY/SEWER/WATER

LA FARGE MUNICIPAL UTILITIES
WAYNE HAUGRUD
105 W MAIN ST
P.O. BOX 39
LA FARGE, WI 54639
PHONE: (608) 606-3872
EMAIL: WAYNELAF@MWT.NET

GAS

MIDWEST NATURAL GAS
RANDY RISEN
3600 STATE HIGHWAY 1575
P.O. BOX 429
LA CROSSE, WI 54602
PHONE: (608) 781-1011
EMAIL: RANDYR@MIDWESTNATURALGAS.COM

WDNR LIAISON

DNR LA CROSSE SERVICE CENTER
KAREN KALVELAGE
3550 MORMON COULEE ROAD
LA CROSSE, WI 54601
PHONE: (608)785-9115
EMAIL: KAREN.KALVELAGE@WISCONSIN.GOV

WISDOT DESIGN

PROJECT MANAGER
WISDOT SW REGION
JOHN BAINTER
3550 MORMON COULEE RD
LA CROSSE, WI 54601
PHONE: (608) 785-9279
EMAIL: JOHN.BAINTER@DOT.WI.GOV

WISDOT SURVEYING AND MAPPING

WISCONSIN HEIGHT MODERNIZATION
PROGRAM MANAGER
JACOB ROCKWEILER
3502 KINGSMAN BLVD
MADISON, WI 53704
PHONE: (608)516-6362
EMAIL: JACOB.ROCKWEILER@DOT.WI.GOV

CONSULTANT DESIGN

EMCS, INC.
CORY INMAN
1600 ASPEN COMMONS, SUITE 230
MIDDLETON, WI 53562
PHONE: (608)665-9819
EMAIL: CINMAN@EMCSINC.COM



Dial 811 or (800)242-8511
www.DiggersHotline.com

2

UTILITIES CONTACTS

- * NICHOLAS DACHNIWSKYJ
ALLIANT ENERGY - ELECTRICITY
935 WBR TOWNLINE ROAD
BELOIT, WI 53511
PHONE: (608) 364-6566
NICHOLASDACHNIWSKYJ@ALLIANTENERGY.COM

* CHRIS POLLACK
FRONTIER COMMUNICATIONS OF WI LLC -
COMMUNICATION LINE
521 4TH STREET
WAUSAU, WI 54403
PHONE: (715) 847-1240
CHRISTOPHER.POLLACK@FTR.COM

* BRIAN SHOTLIFF
KEGONSA SANITARY DISTRICT - SEWER
2240 US HIGHWAY 51
P.O. BOX 486
STOUGHTON, WI 53589-0486
PHONE: (608) 873-0230
SERVICEOPERATOR@KEGONSASANITARYDISTRICT.COM
- * RJ CICATELLO
MCI - COMMUNICATION LINE
15725 WEST RYERSON RD
NEW BERLIN, WI 53151
PHONE: (262) 782-9836
RANDY.CICATELLO@VERIZON.COM

* NICK THUNBERG
SPECTRUM - COMMUNICATION LINE
1348 PLAINFIELD AVENUE
JANESVILLE, WI 53545
PHONE: (920) 296-6552
NICHOLAS.THUNBERG@CHARTER.COM

* LORIN MISSALL
TDS METROCOM LLC - COMMUNICATION LINE
525 JUCTION RD
MADISON, WI 53719
PHONE: (608) 225-5913
LORIN.MISSALL@TDSTELECOM.COM

DIGGERSHOTLINE

811

or (800)242-8511

www.DiggersHotline.com

* DENOTES DIGGERS HOTLINE MEMBERS

WISCONSIN DNR LIAISON

ERIC HEGGELUND
WISCONSIN DEPARTMENT OF NATURAL RESOURCES
SOUTH CENTRAL REGION HEADQUARTERS
3911 FISH HATCHERY ROAD
FITCHBURG, WI 53711
PHONE: (608) 228-7927
ERIC.HEGGELUND@WISCONSIN.GOV

DESIGN CONSULTANT

KEN SWANSON, P.E.
STRAND ASSOCIATES, INC.
910 WEST WINGRA DRIVE
MADISON, WI 53715
PHONE: (608) 251-4843
KEN.SWANSON@STRAND.COM

WISDOT REGION CONTACT

KEVIN DRUNASKY, P.E.
WISDOT SOUTHWEST REGION
2101 WRIGHT STREET
MADISON, WI 53704
PHONE: (608) 246-3811
KEVIN.DRUNASKY@DOT.WI.GOV

GENERAL NOTES

THE LOCATIONS OF EXISTING AND PROPOSED UTILITY INSTALLATIONS AS SHOWN ON THE PLANS ARE APPROXIMATE. THERE MAY BE OTHER UTILITY INSTALLATIONS WITHIN THE PROJECT AREA THAT ARE NOT SHOWN.

ALL EXISTING SIGNS SHALL REMAIN IN PLACE UNLESS THE ENGINEER APPROVES THEIR REMOVAL. ANY SIGNS REMOVED DUE TO CONTRACTOR MEANS AND METHODS SHALL BE REPLACED BY THE CONTRACTOR AT THEIR EXPENSE.

2

GENERAL NOTES

THERE ARE UTILITY FACILITIES WITHIN THE PROJECT AREA THAT ARE NOT SHOWN ON THE PLANS. THE CONTRACTOR SHALL COORDINATE CONSTRUCTION ACTIVITIES WITH A CALL TO DIGGERS HOTLINE AND/OR A DIRECT CALL TO THE UTILITIES THAT HAVE FACILITIES IN THE AREA. NOT ALL UTILITIES ARE MEMBERS OF DIGGERS HOTLINE.

THE EXACT LOCATION OF THE EROSION CONTROL DEVICES SHALL BE DETERMINED IN THE FIELD.

KEEP ALL EQUIPMENT AND MATERIALS OUT OF ADJACENT WETLANDS.

TEMPORARY STORAGE OF ANY EXCAVATED MATERIALS WILL NOT BE PERMITTED IN THE WETLANDS.

WETLANDS ARE PRESENT WITHIN THE PROJECT LIMITS. DO NOT OPERATE EQUIPMENT OUTSIDE THE SLOPE INTERCEPTS.

CONTACTS

WISDOT CONTACT
WISCONSIN DEPARTMENT OF TRANSPORTATION
MR. JAY ADAMS
WISDOT SW REGION
3550 MORMON COULEE ROAD
LA CROSSE, WI 54601
PHONE: (608) 785-9027
EMAIL: JAY.ADAMS@DOT.WI.GOV

DNR CONTACT
WISCONSIN DEPARTMENT OF TRANSPORTATION
MS. KAREN KAVELAGE
3550 MORMON COULEE ROAD
LA CROSSE, WI 54601
PHONE: (608) 785-9115
EMAIL: KAREN.KAVELAGE@WISCONSIN.GOV

CONSULTANT CONTACT
MEAD & HUNT, INC.
750 N. THIRD STREET
LA CROSSE, WI 54601
ATTN: MR. JAY WHEATON, P.E.
PHONE: (608) 784-6040
EMAIL: JAY.WHEATON@MEADHUNT.COM

UTILITIES

VERNON ELECTRIC COOPERATIVE - ELECTRICITY
MR. MARK SEE
110 SAUGSTAD RD
WESTBY, WI 54667-1199
PHONE: (608) 634-3121
EMAIL: MSEE@VERNONELECTRIC.COM

DAIRYLAND POWER COOPERATIVE - ELECTRICITY
MR. MICHAEL LYDON
3200 EAST AVE SOUTH
P.O. BOX 817
LA CROSSE, WI 54602
PHONE: (608) 787-1381
EMAIL: MICHAEL.LYDON@DAIRYLANDPOWER.COM

COON VALLEY FARMERS TELEPHONE CO- COMMUNICATION
MS. CAROL OLSON
105-107 CENTRAL AVE.
P.O. BOX 398
COON VALLEY, WI 54623-0398
PHONE: (608) 452-3101
EMAIL: CVT@MWT.NET

WINDSTREAM KDL, LLC - COMMUNICATION
MS. LORI KETTER
314 N. DANZ AVENUE
GREEN BAY, WI 54302-3526
PHONE: (902) 410-6902
EMAIL: LORI.KETTER@WINDSTREAM.COM

WINDSTREAM NTI, LLC - COMMUNICATION
MS. LORI KETTER
314 N. DANZ AVENUE
GREEN BAY, WI 54302-3526
PHONE: (902) 410-6902
EMAIL: LORI.KETTER@WINDSTREAM.COM

VILLAGE OF STODDARD - WATER & SEWER
MR. KENT HATLESTAD
180 N. MAIN
P.O. BOX 236
STODDARD, WI 54658
EMAIL: VILSTODD@MWT.NET


CHASEBURG WATER & SEWER UTILITY - WATER
MR. BRIAN DAYTON
400 DEPOT ST
CHASEBURG, WI 54621
PHONE: (608) 483-2660
EMAIL: VILCHASE@MWT.NET


DIGGERSHOTLINE

Dial 811 or (800)242-8511


www.DiggersHotline.com

AREA	PROJECT ID	COUNTY	HWY
1	1016-05-67	JUNEAU	90
2	1077-03-61	MONROE	90
3	1690-04-62	GREEN	69
4	1690-04-73	GREEN	69
5	5080-09-75	SAUK	23
6	5110-06-70	VERNON	131
7	5155-02-74	ROCK	14
8	5290-02-71	DANE	19
9	5571-00-72	ROCK	213
10	5571-00-73	ROCK	213
11	5590-05-71	GREEN	78
12	5620-00-72	SAUK	113
13	5620-00-73	SAUK	113
14	5710-00-72	VERNON	82
15	5845-16-73	DANE	51
16	5845-16-74	DANE	51
17	5845-16-76	DANE	51
18	5845-16-84	DANE	162
19	5865-02-64	VERNON	44
20	5865-02-74	VERNON	162
21	6085-02-76	DANE	19
22	6630-00-81	COLUMBIA	44
23	5155-02-35	DANE	14
24	1204-05-07	DANE	18
25	1530-06-79	BUFFALO	10

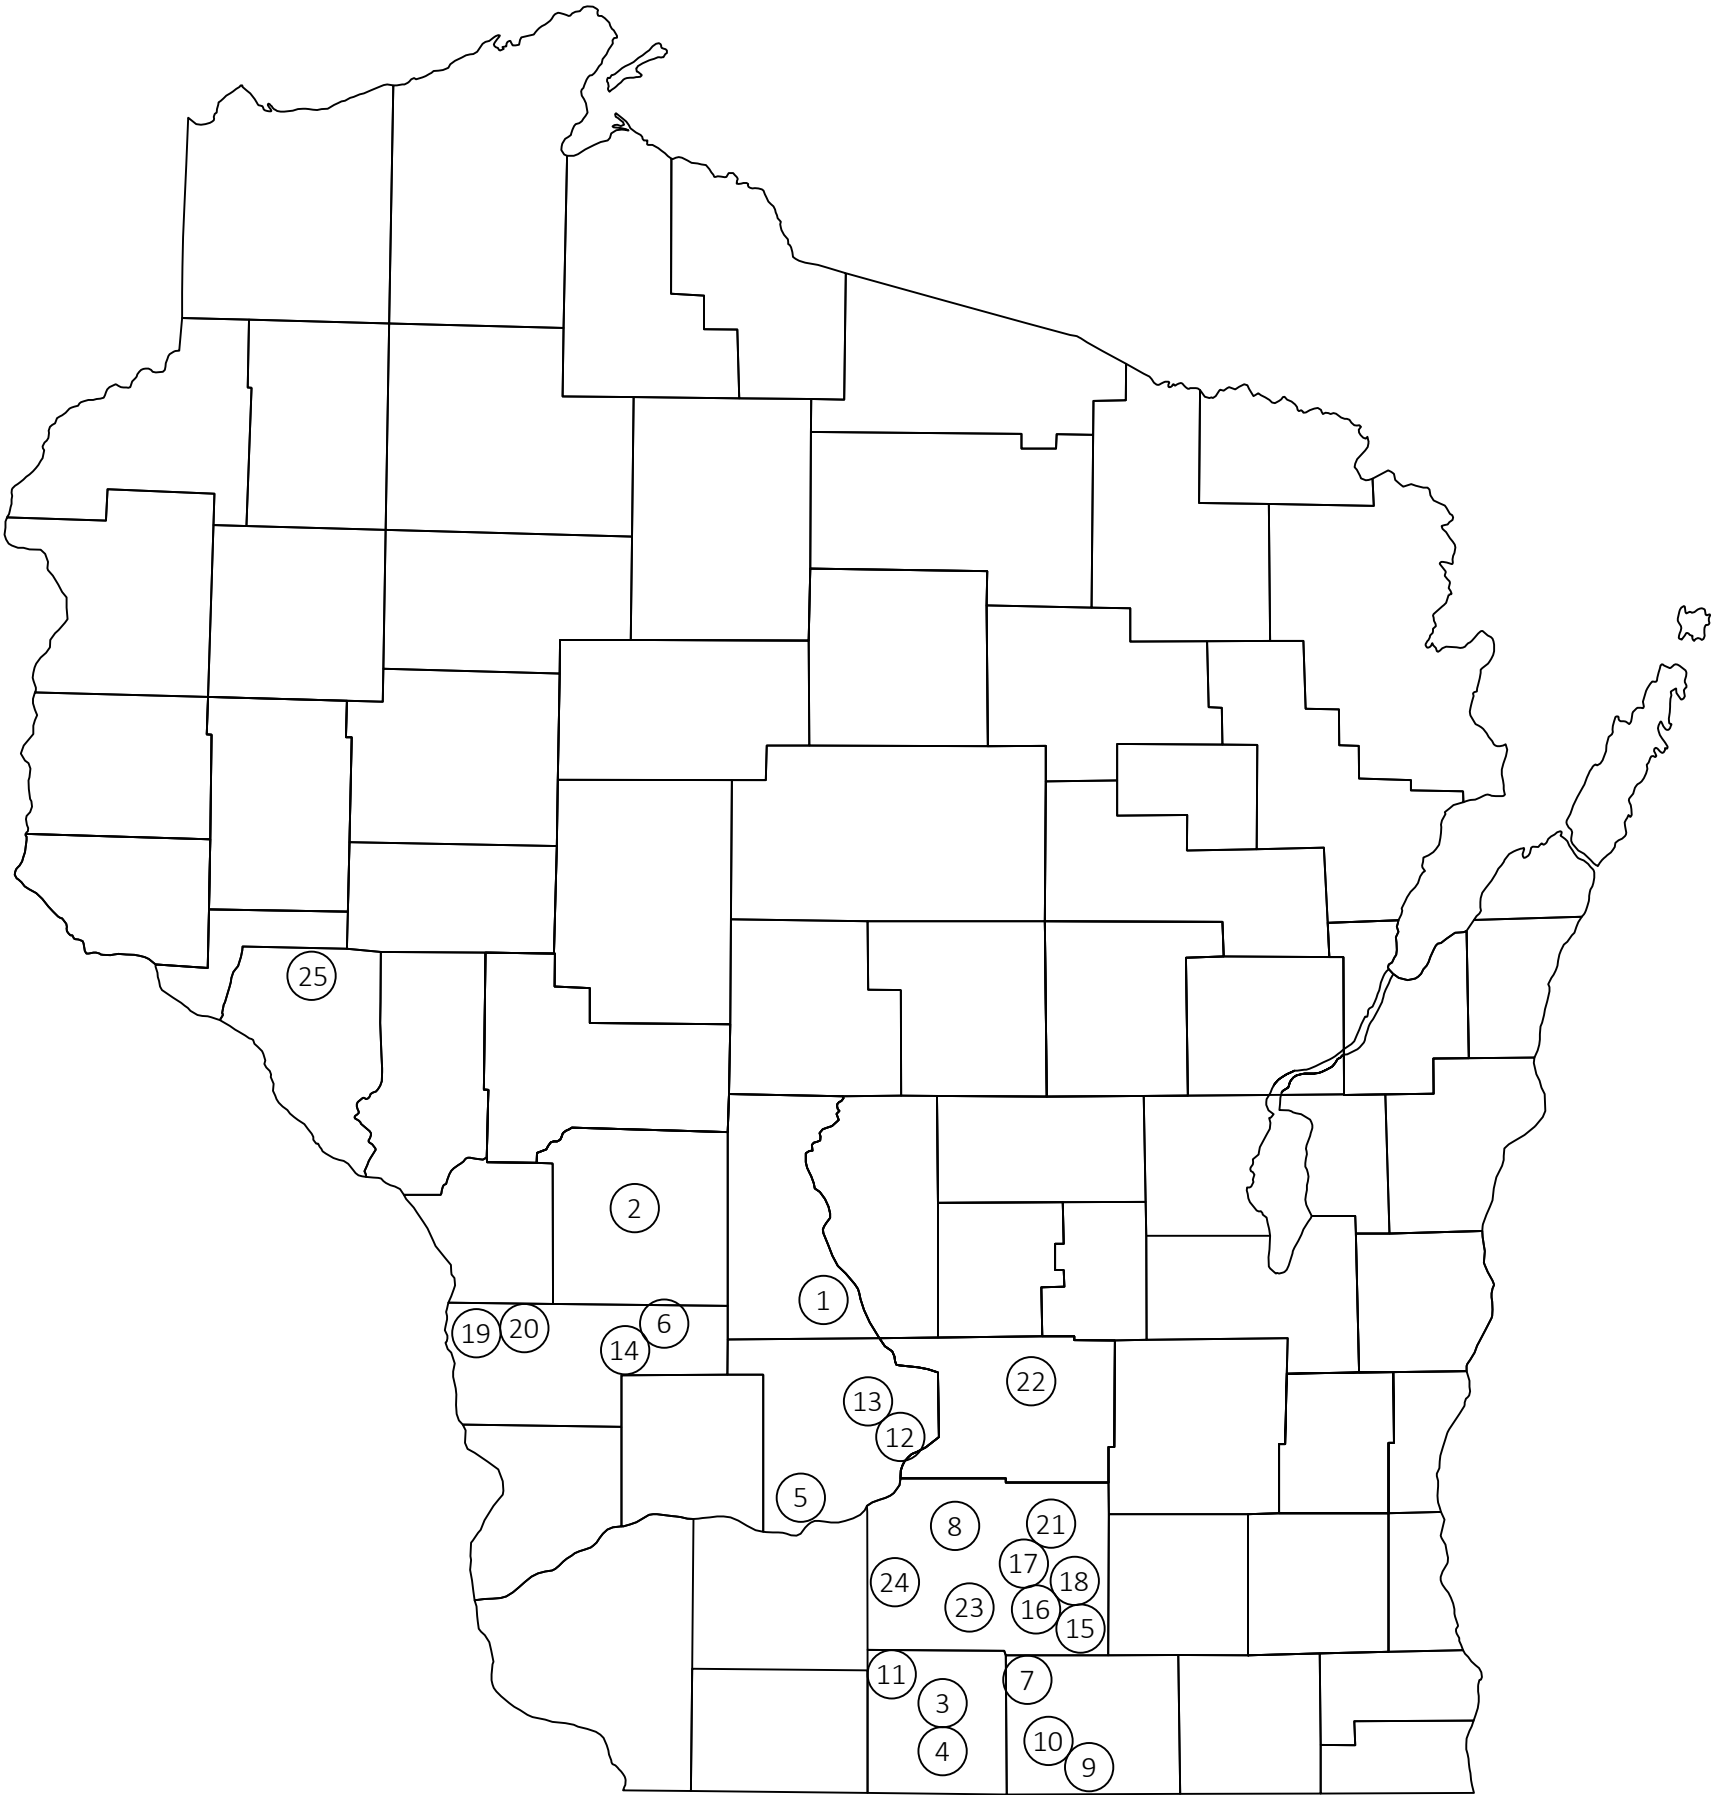


 


AREA 3
GREEN COUNTY
STH 069

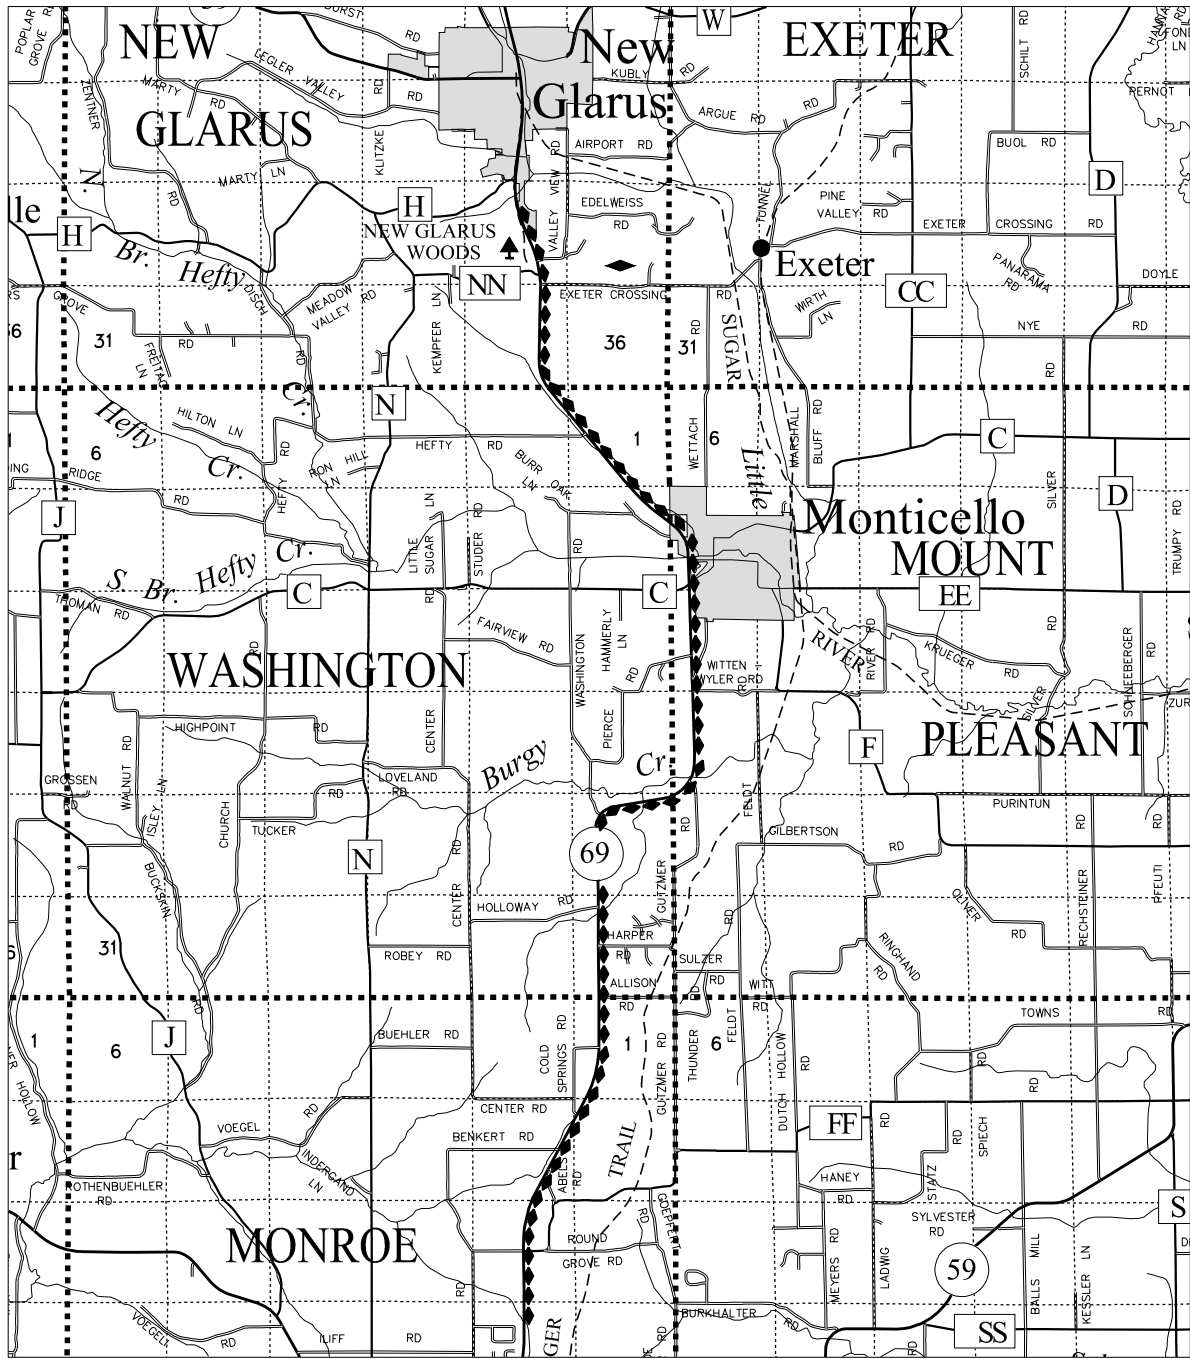


AREA 4
GREEN COUNTY
STH 069

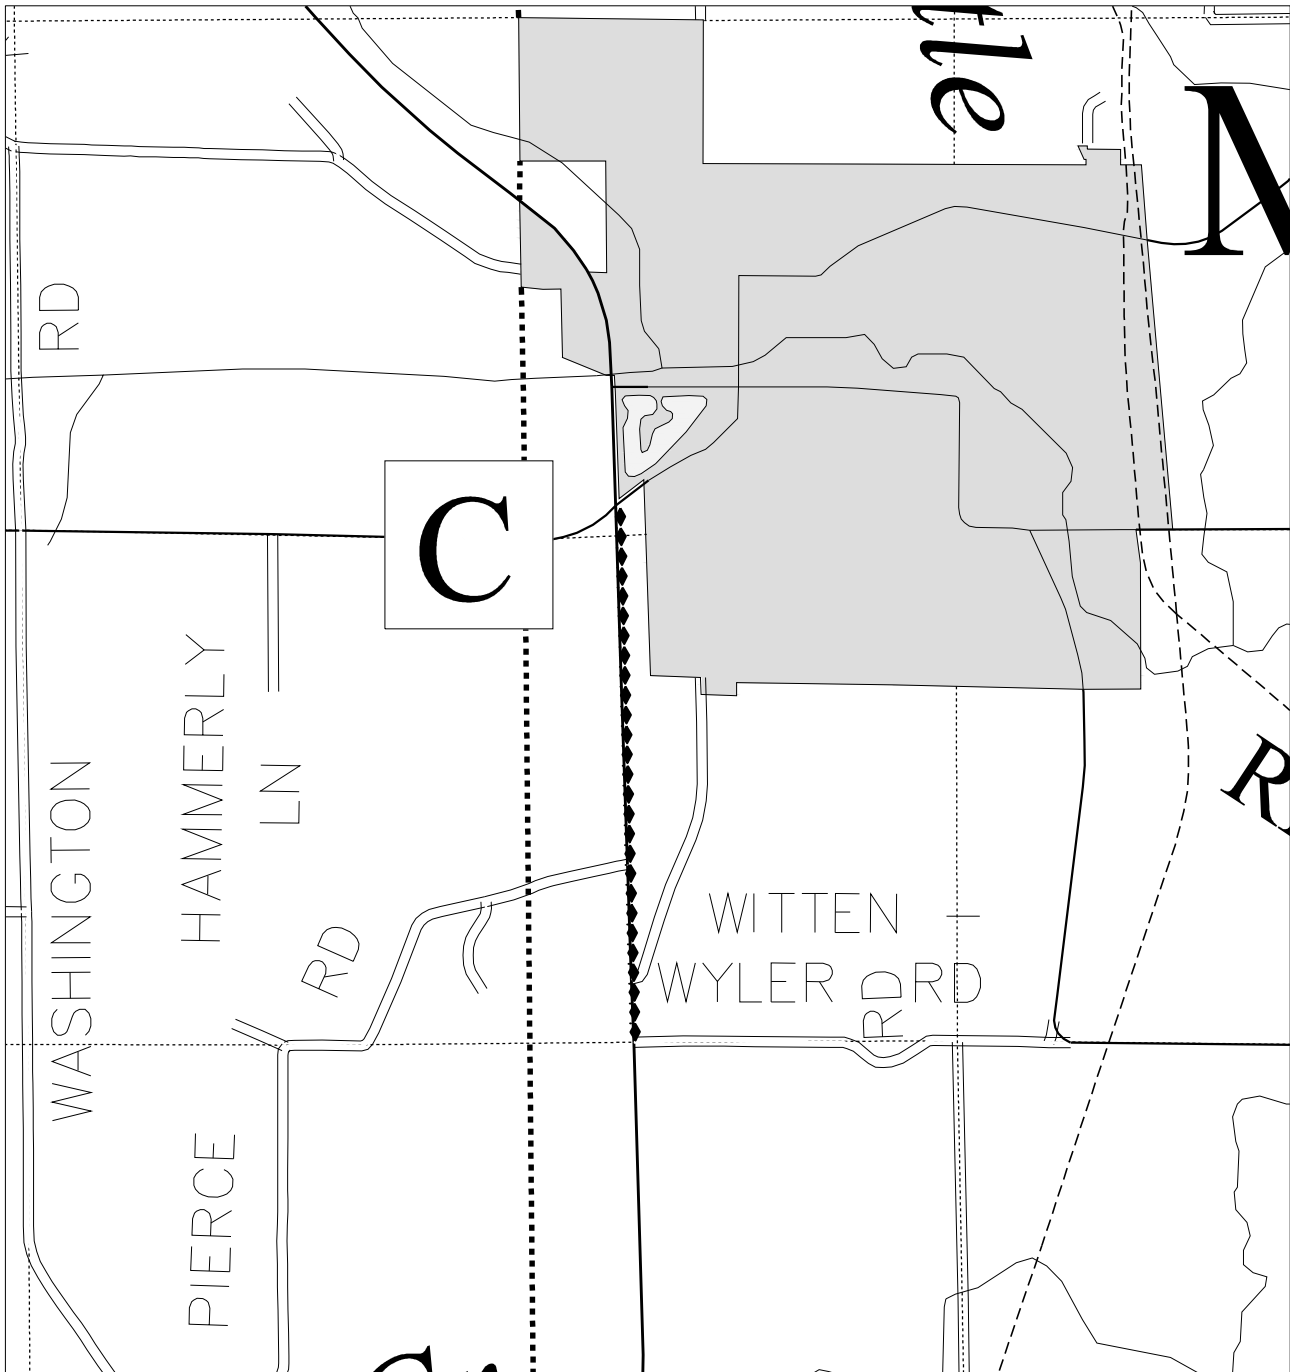

AREA 5
SAUK COUNTY
STH 023

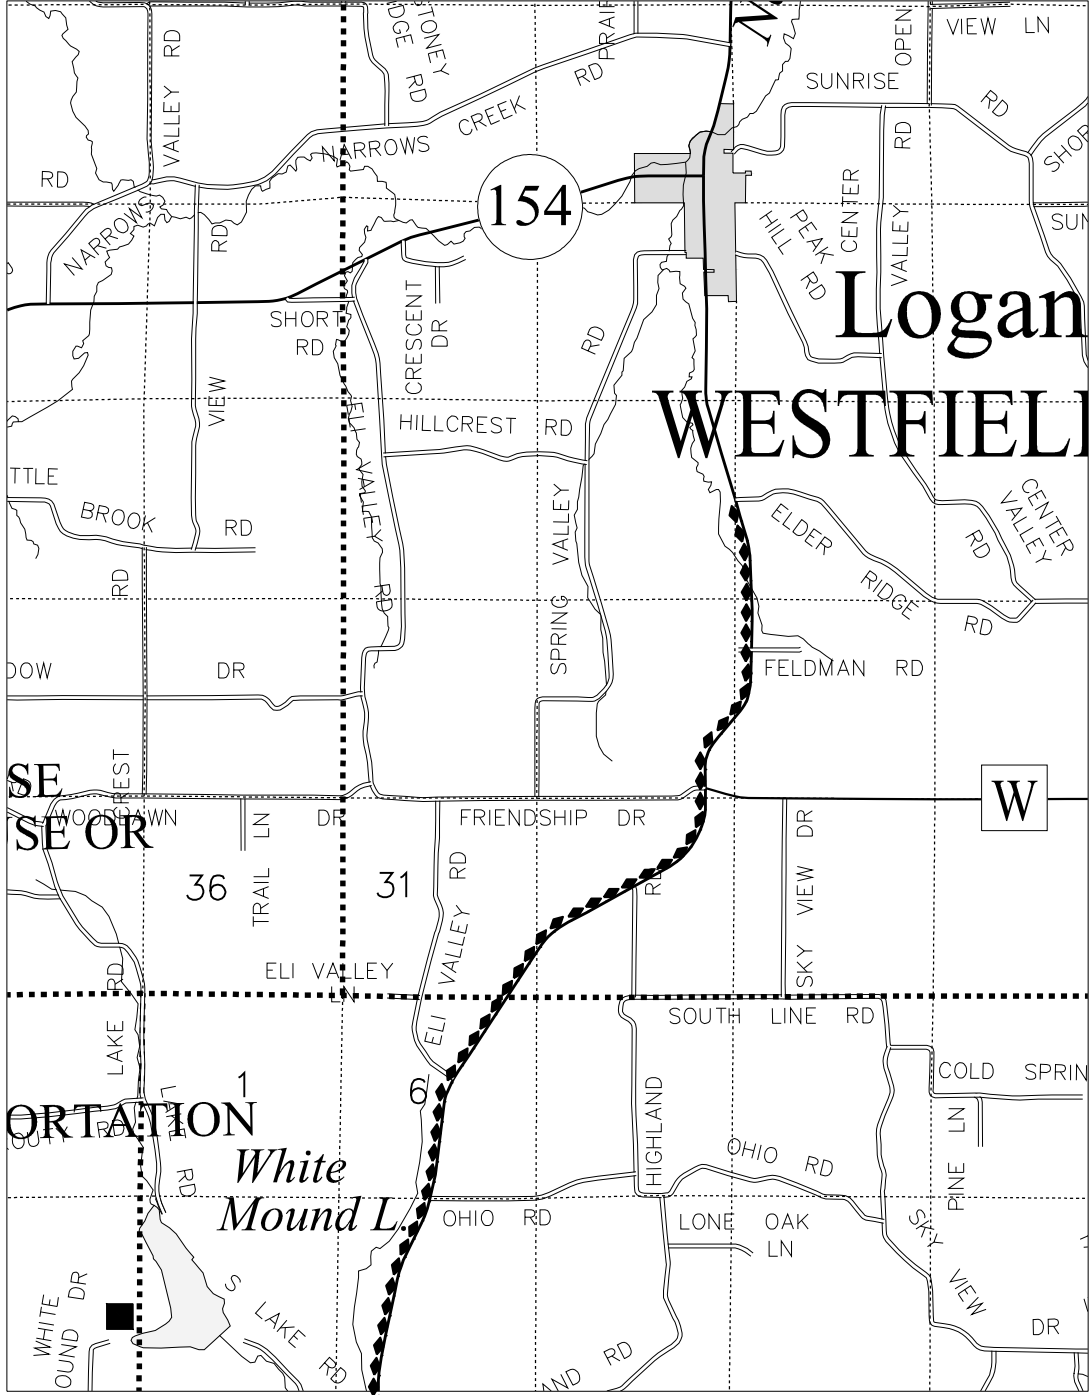

AREA 6
VERNON COUNTY
USH 131

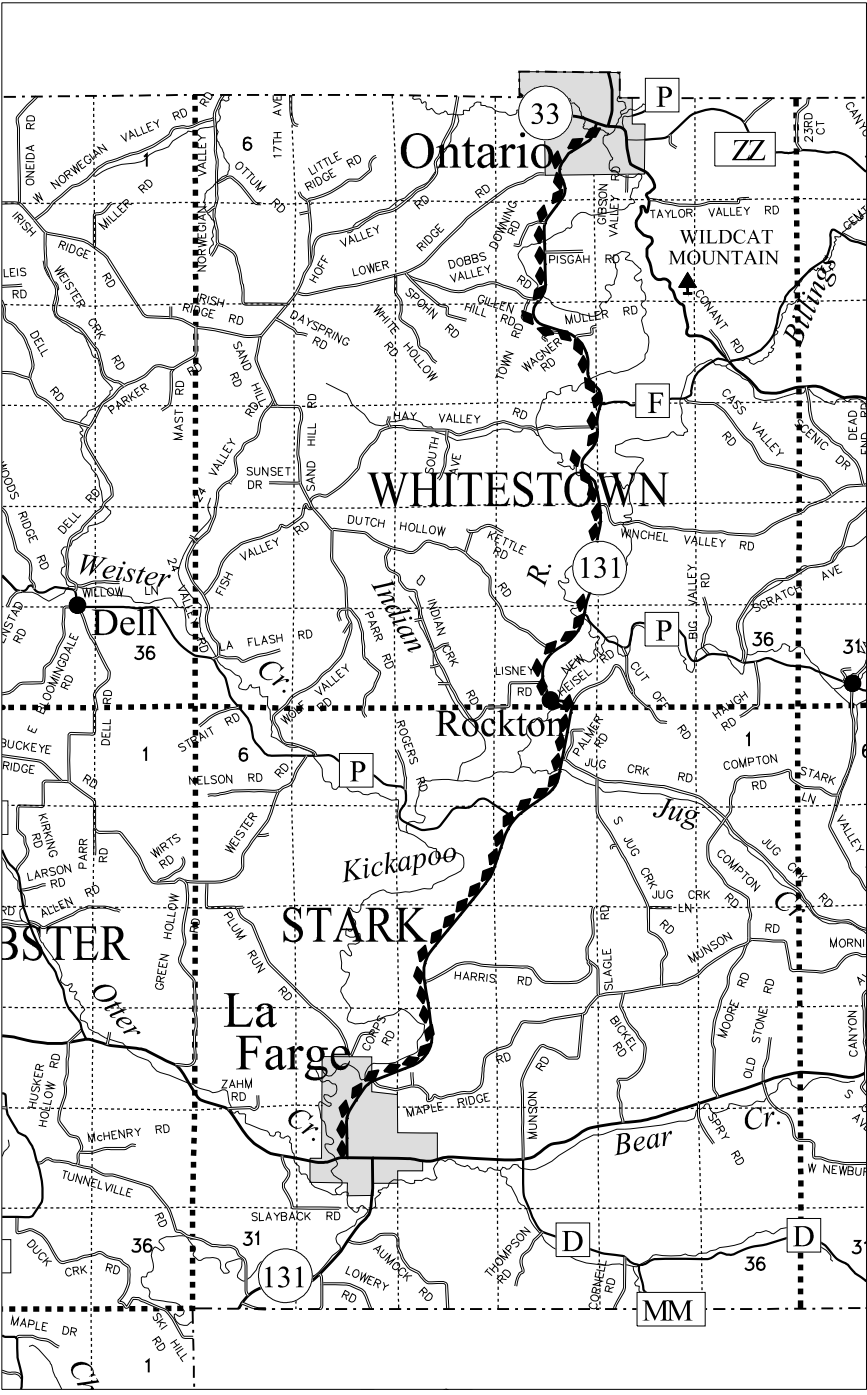


AREA 7
ROCK COUNTY
USH 014




AREA 12
SAUK COUNTY


STH 113

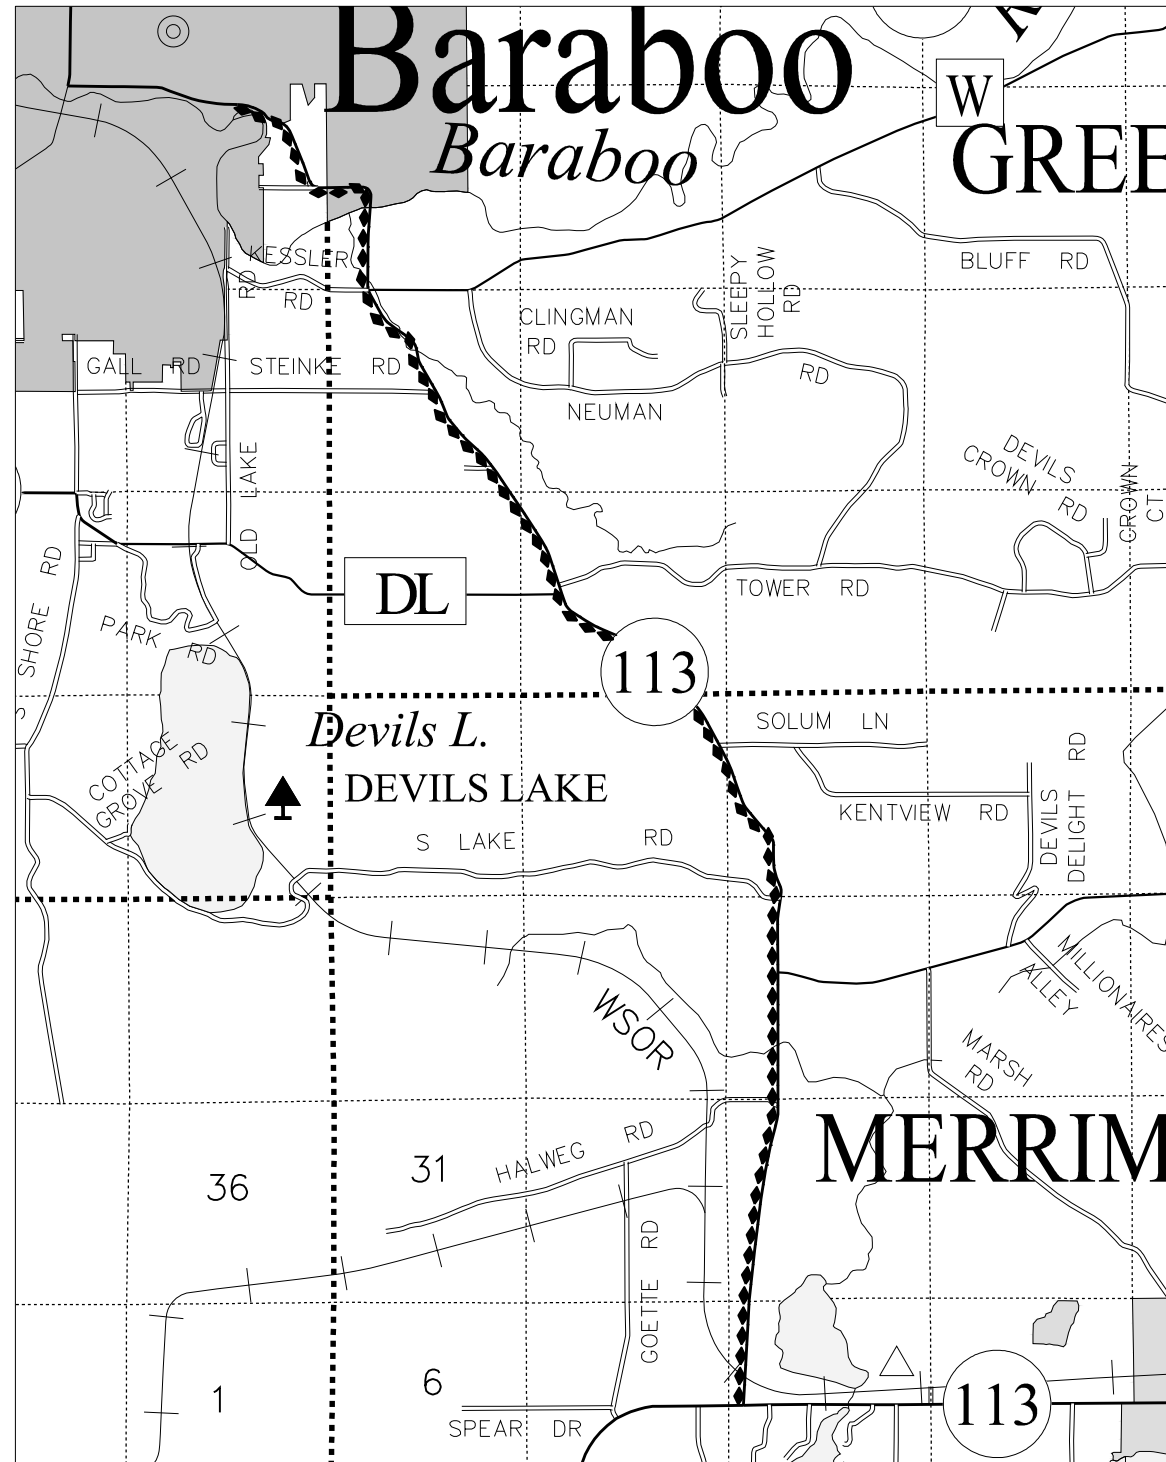


AREA 13
SAUK COUNTY
STH 113

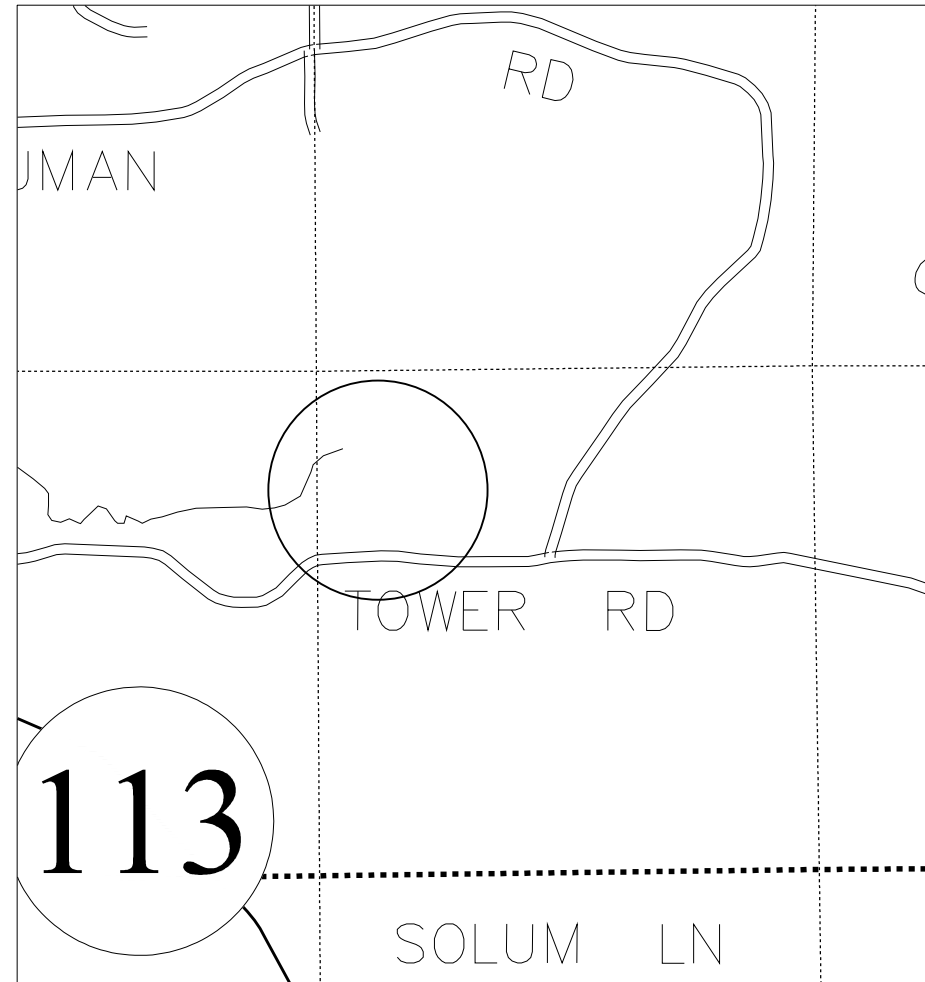


AREA 14
VERNON COUNTY
STH 082

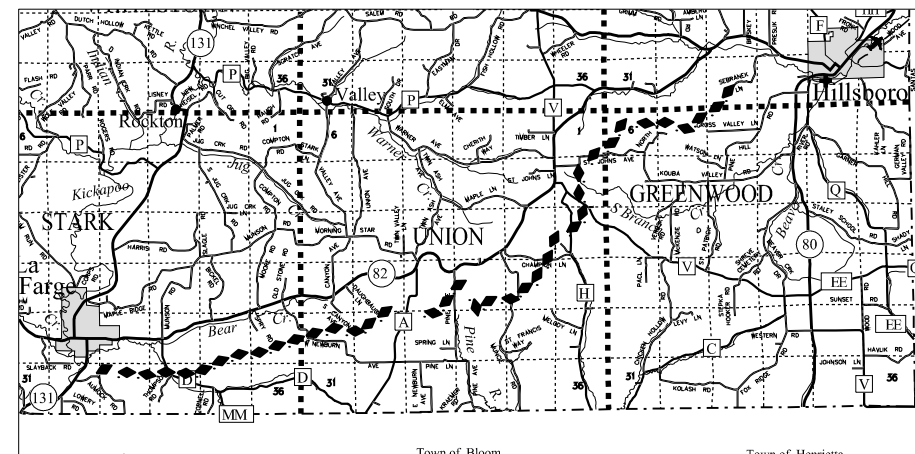


AREA 15
DANE COUNTY
USH 051



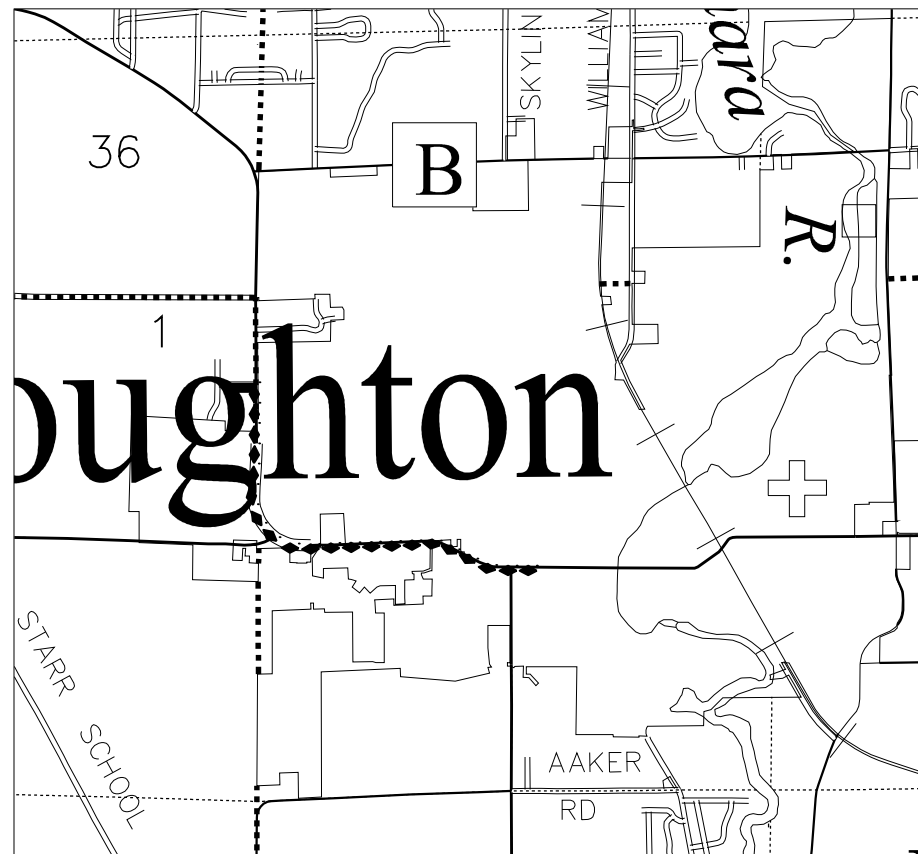


AREA 16
DANE COUNTY
USH 051

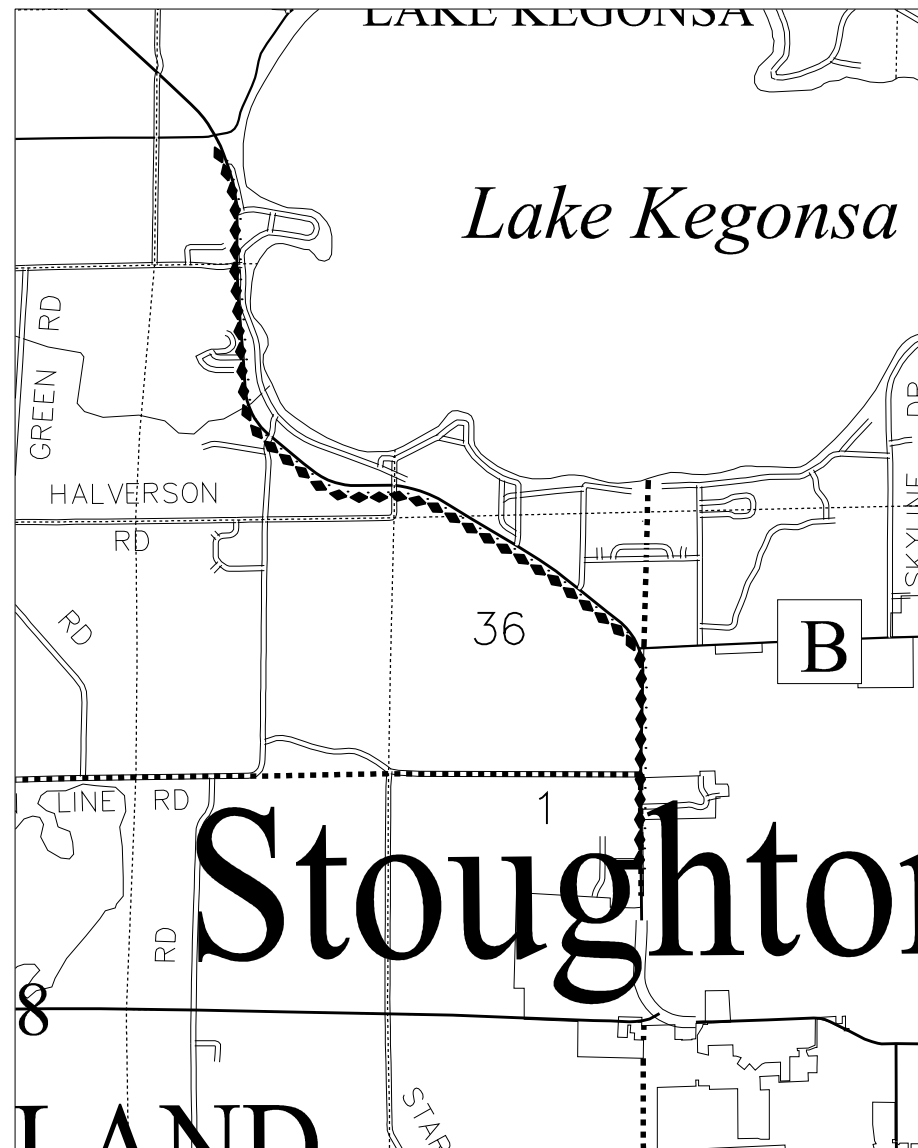

AREA 17
DANE COUNTY
USH 051

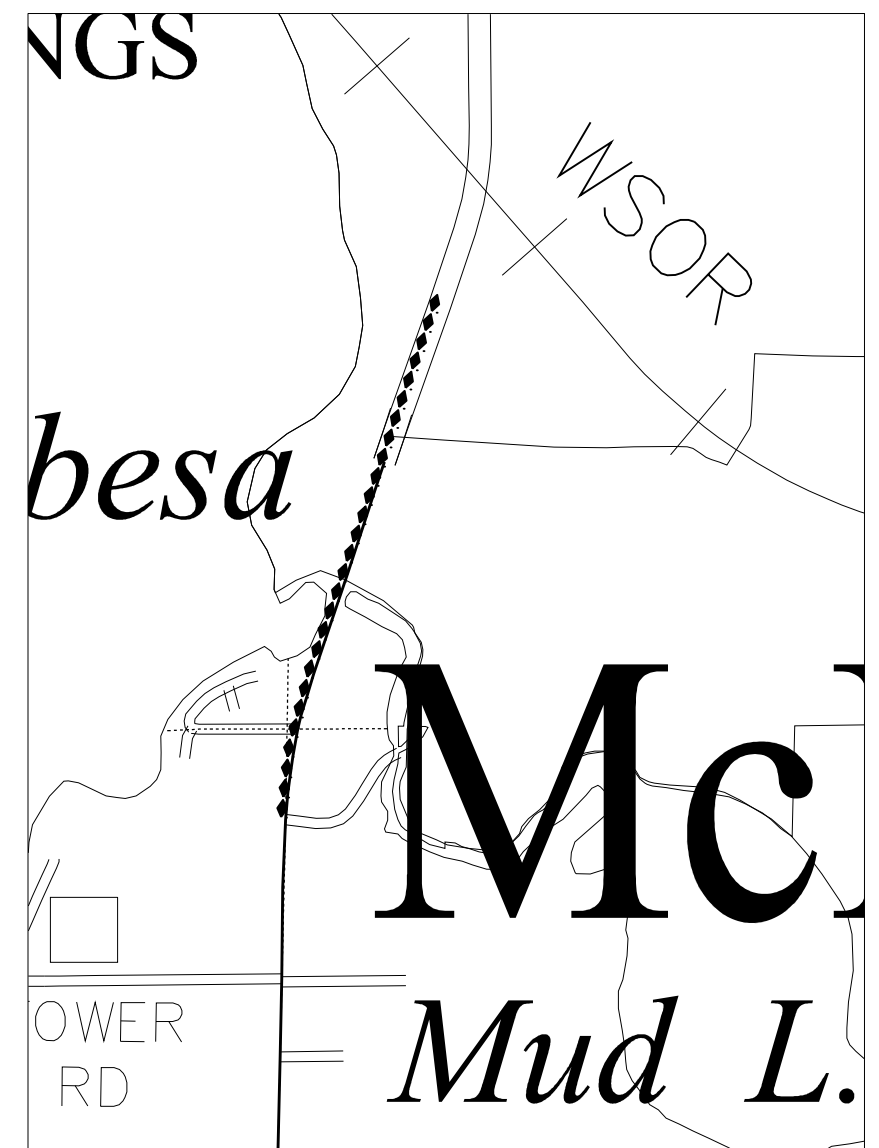


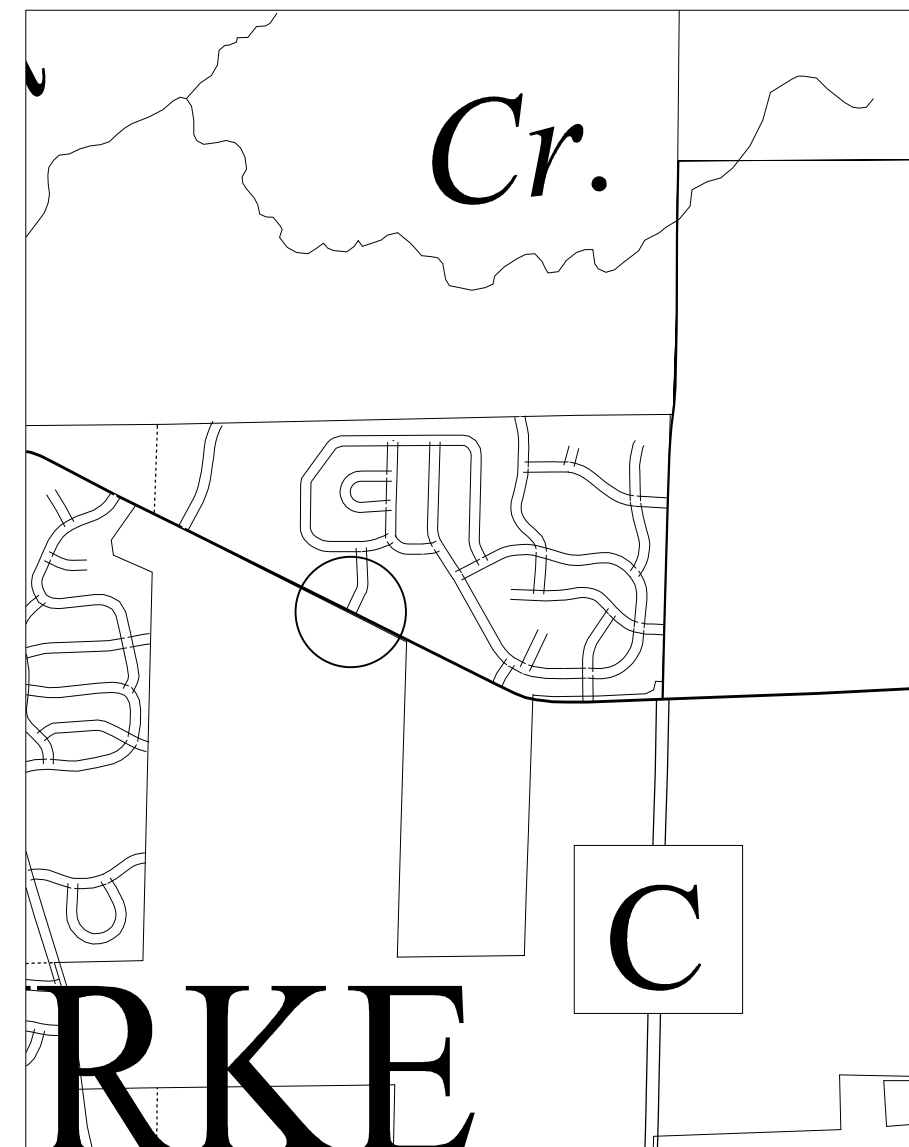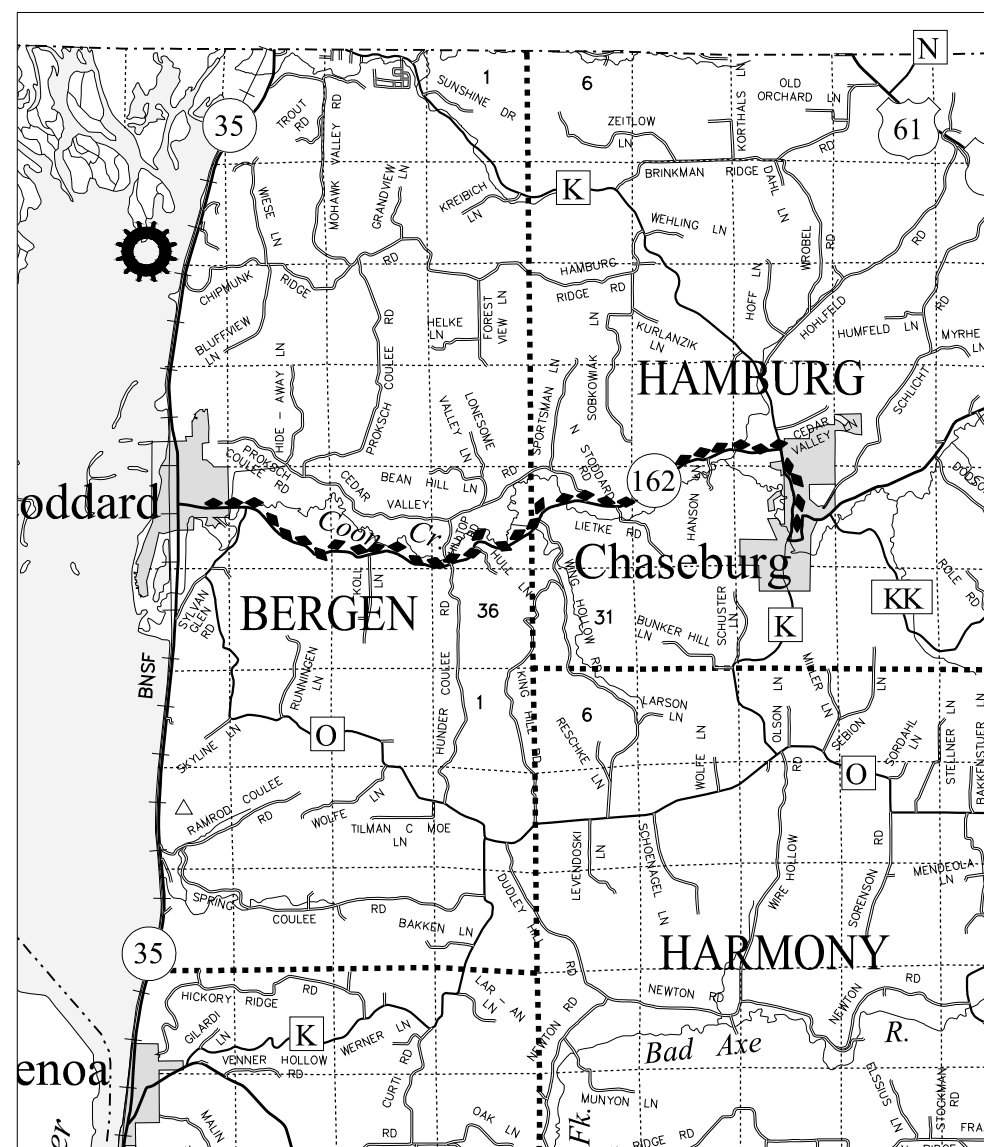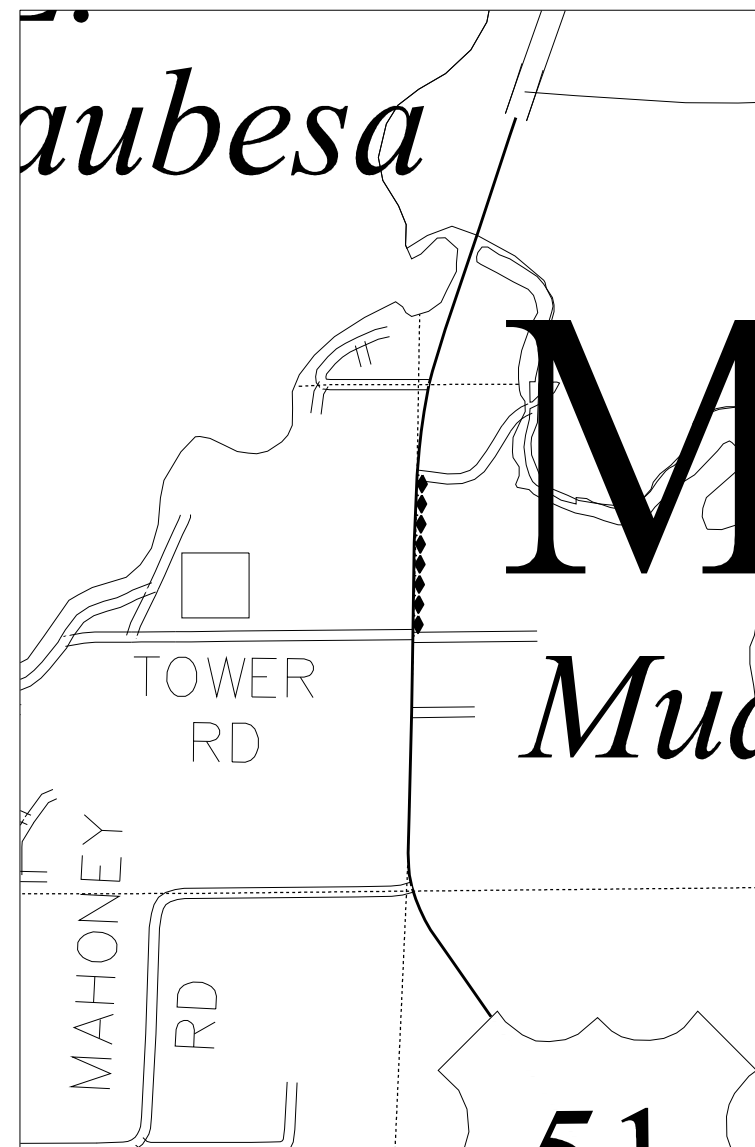




AREA 22
COLUMBIA COUNTY
STH 044



AREA 23
DANE COUNTY
USH 014

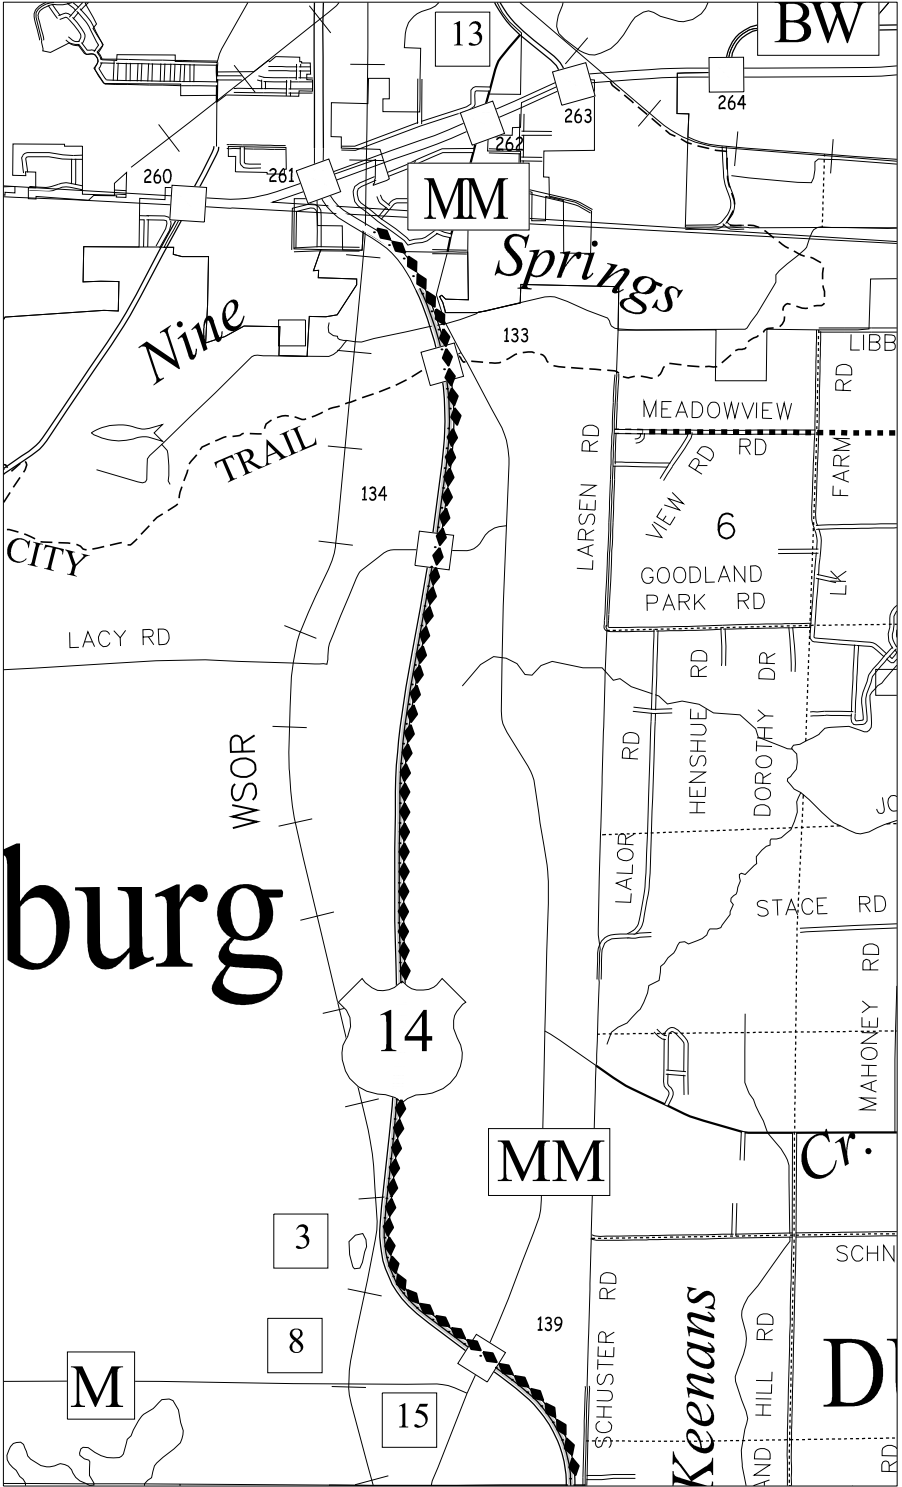


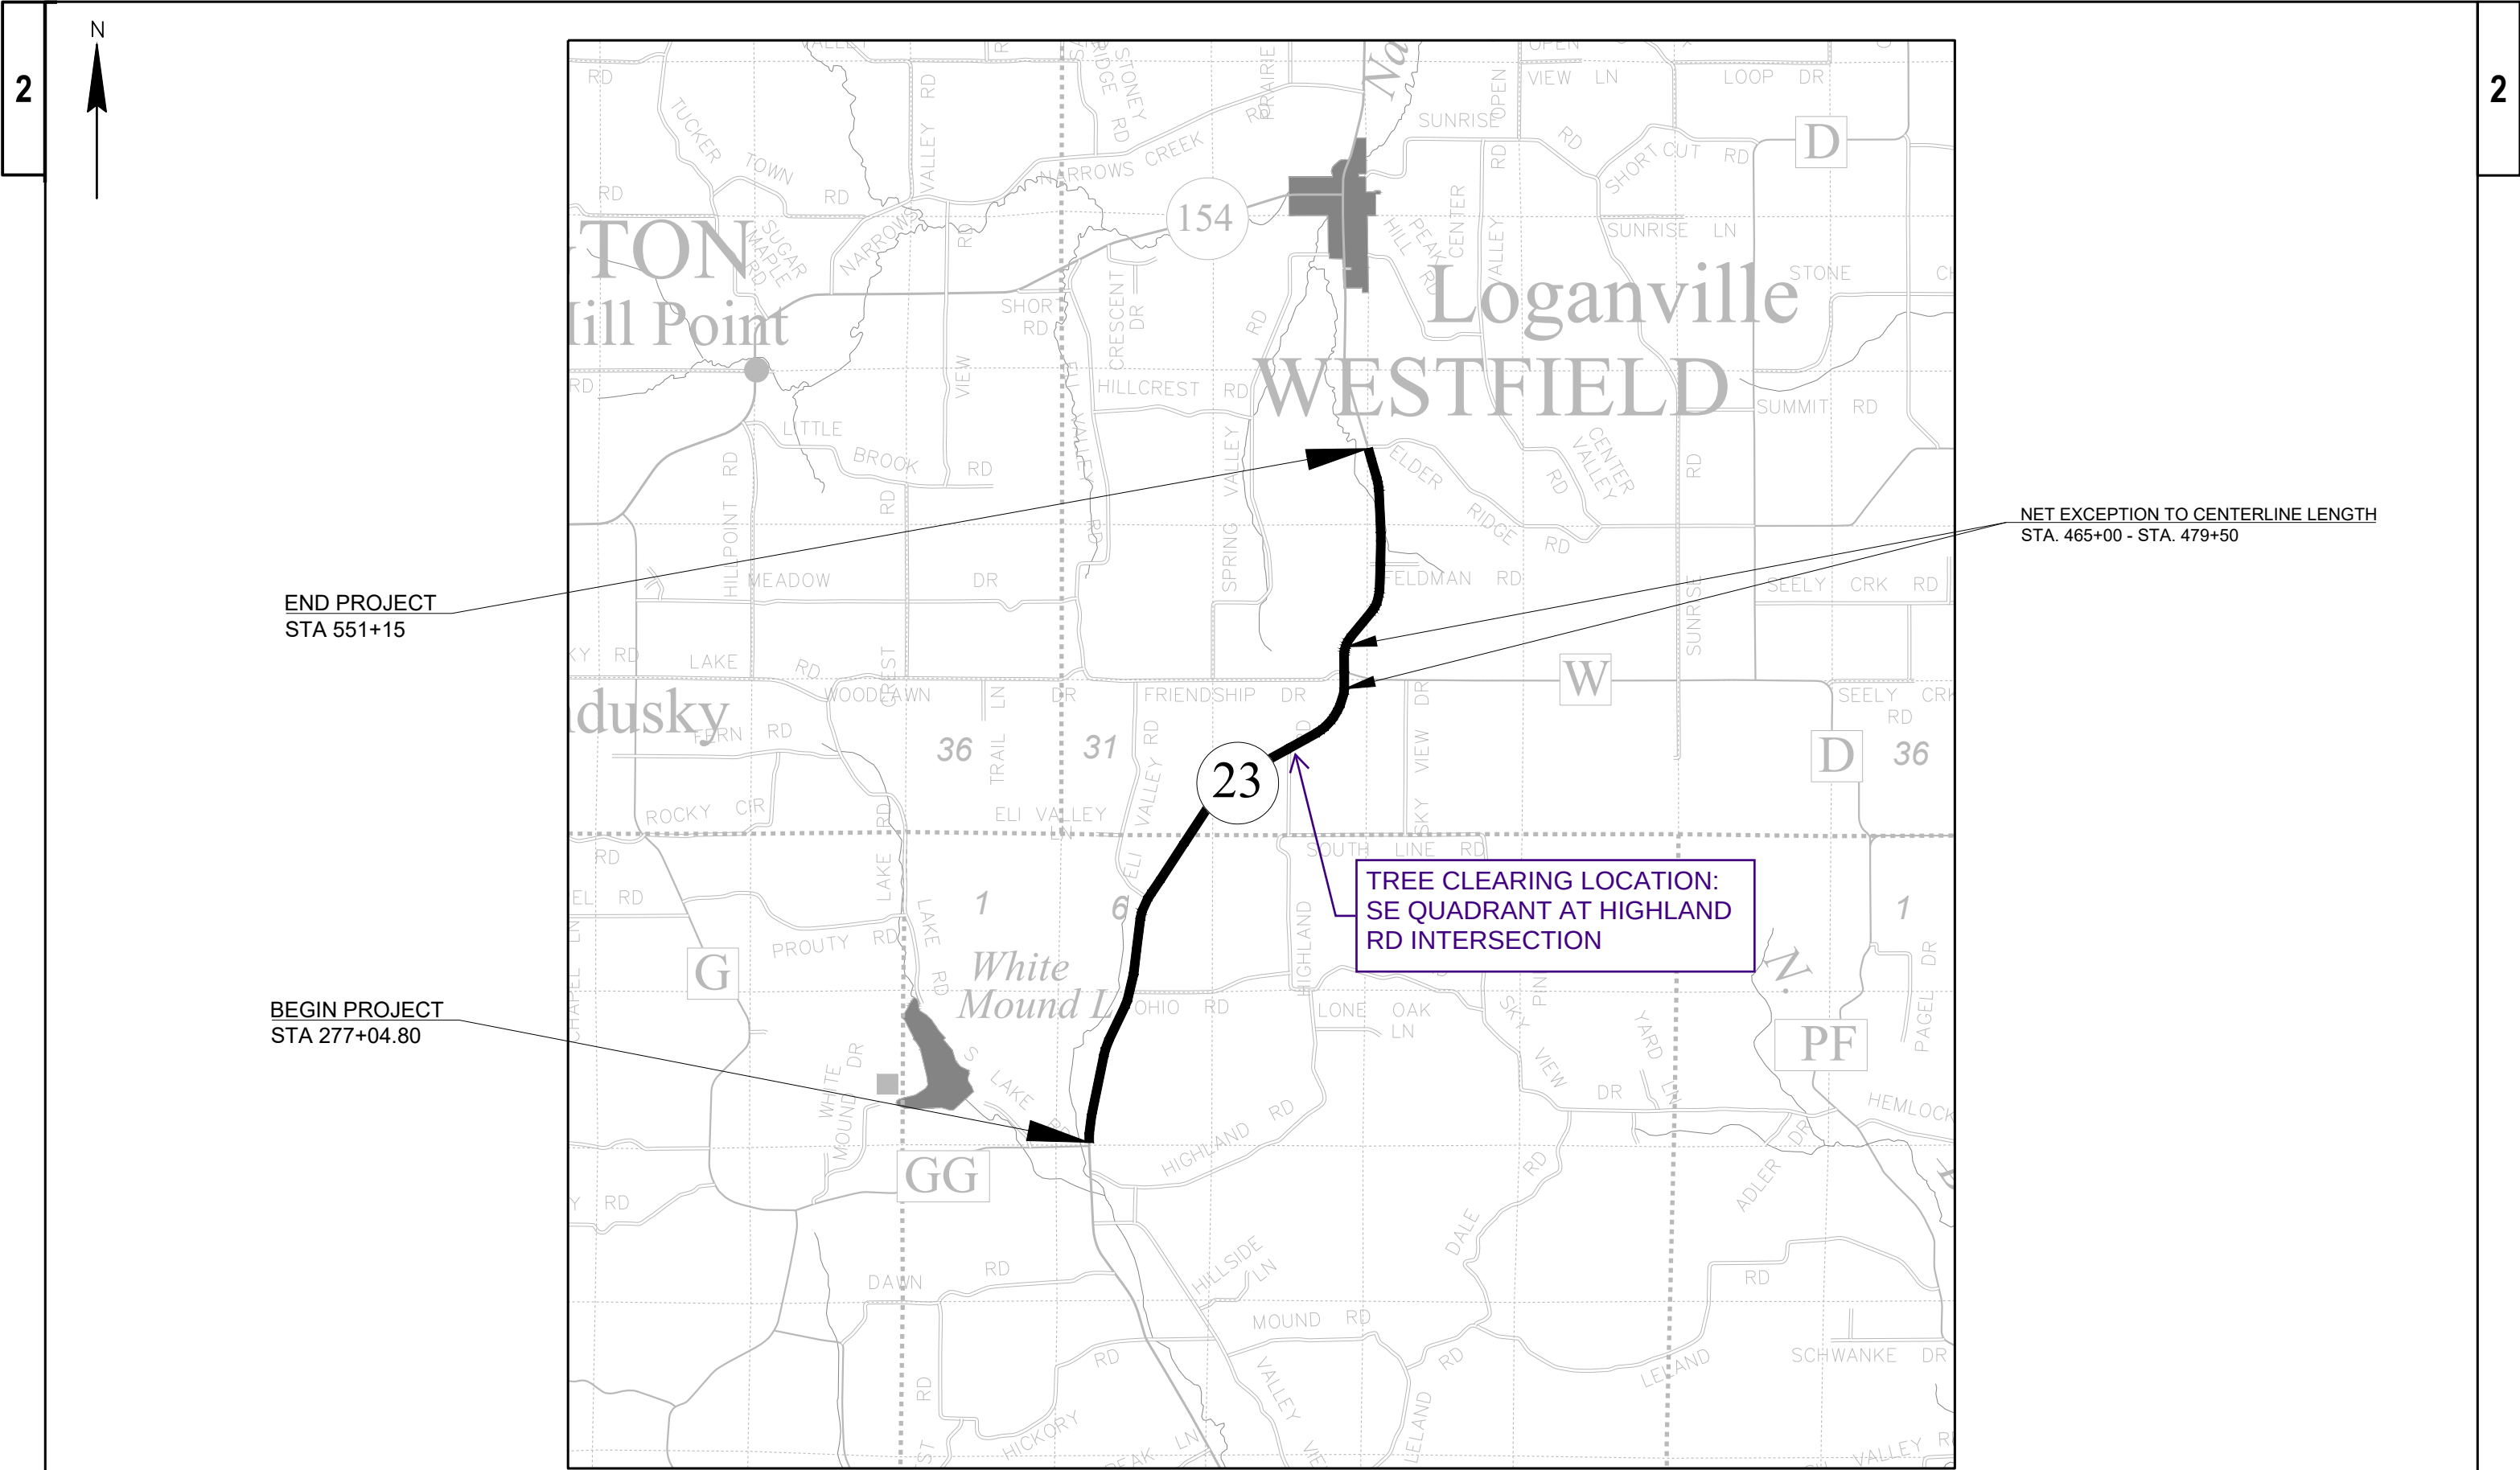

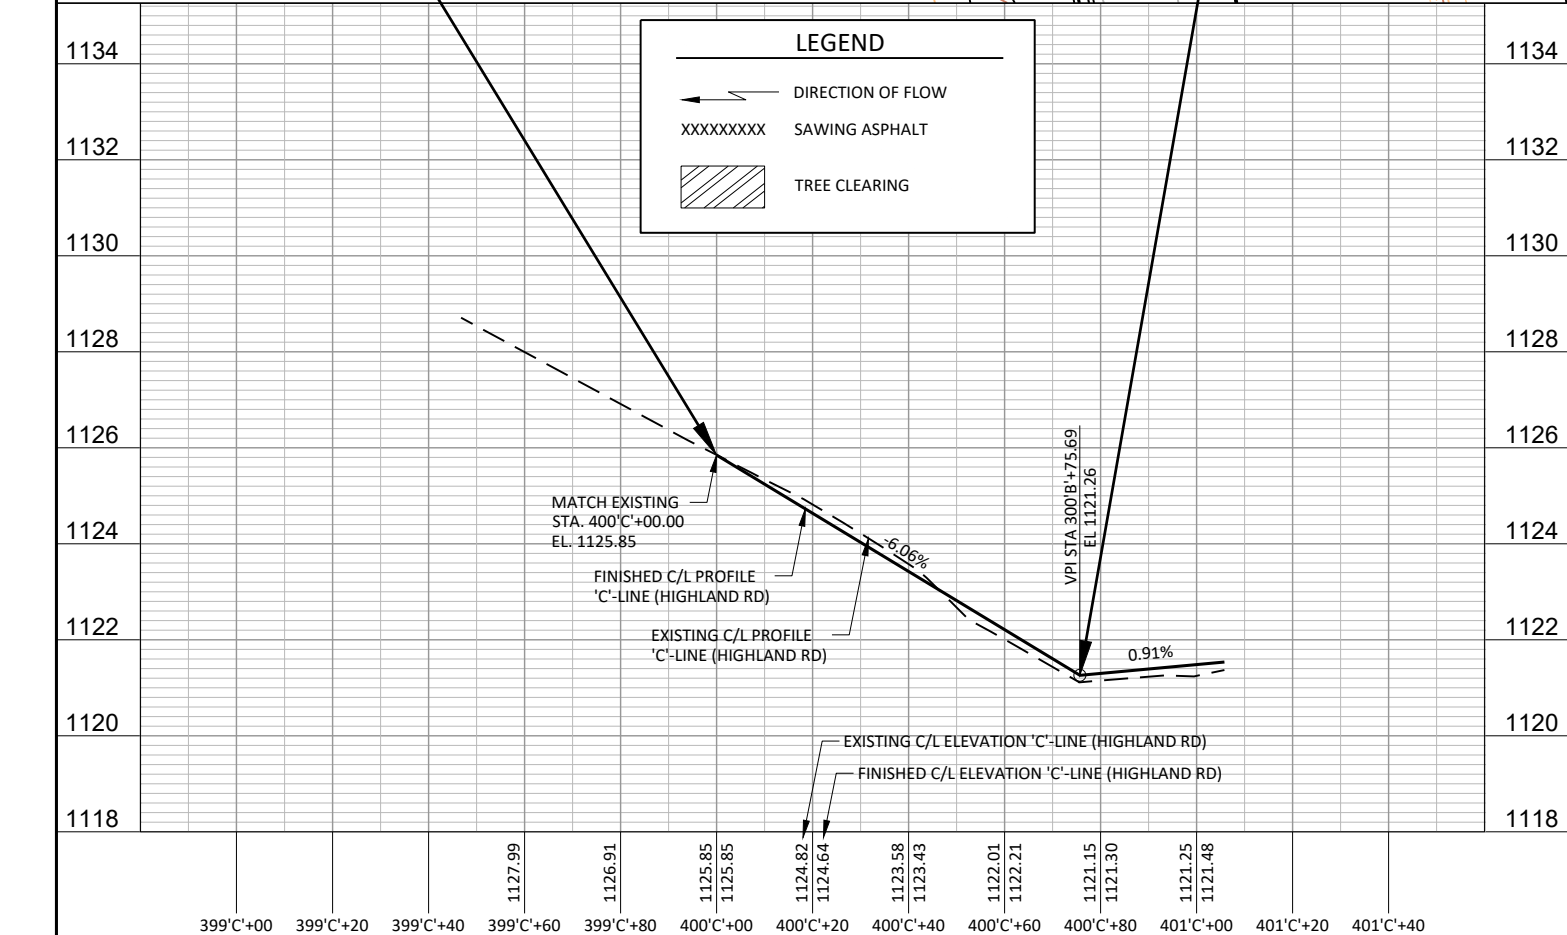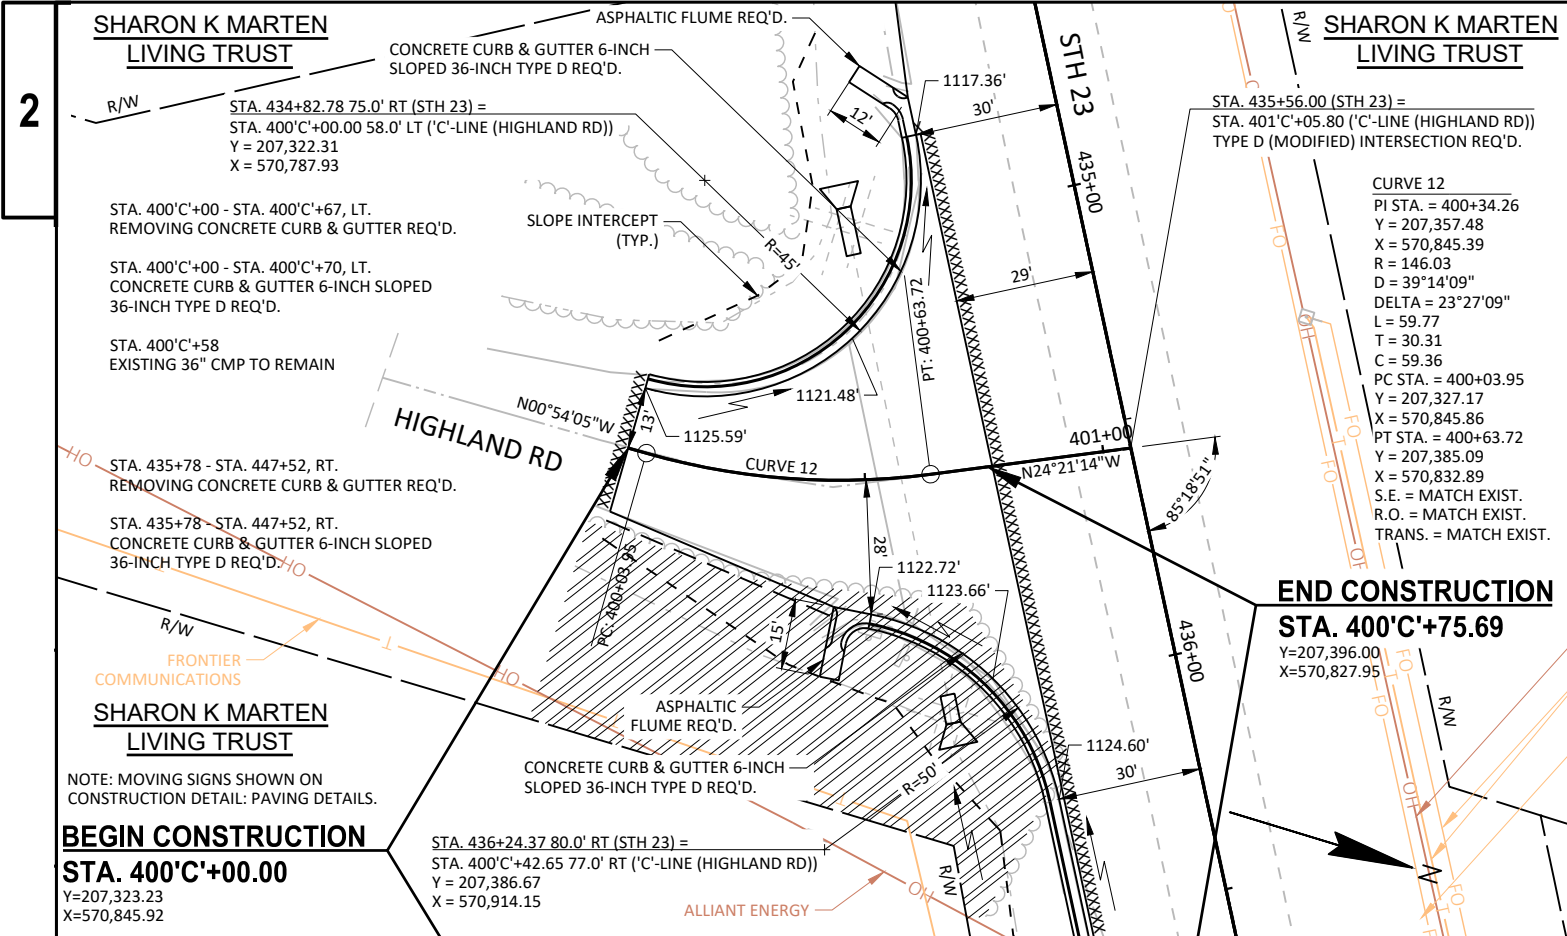

2

Remove this tree

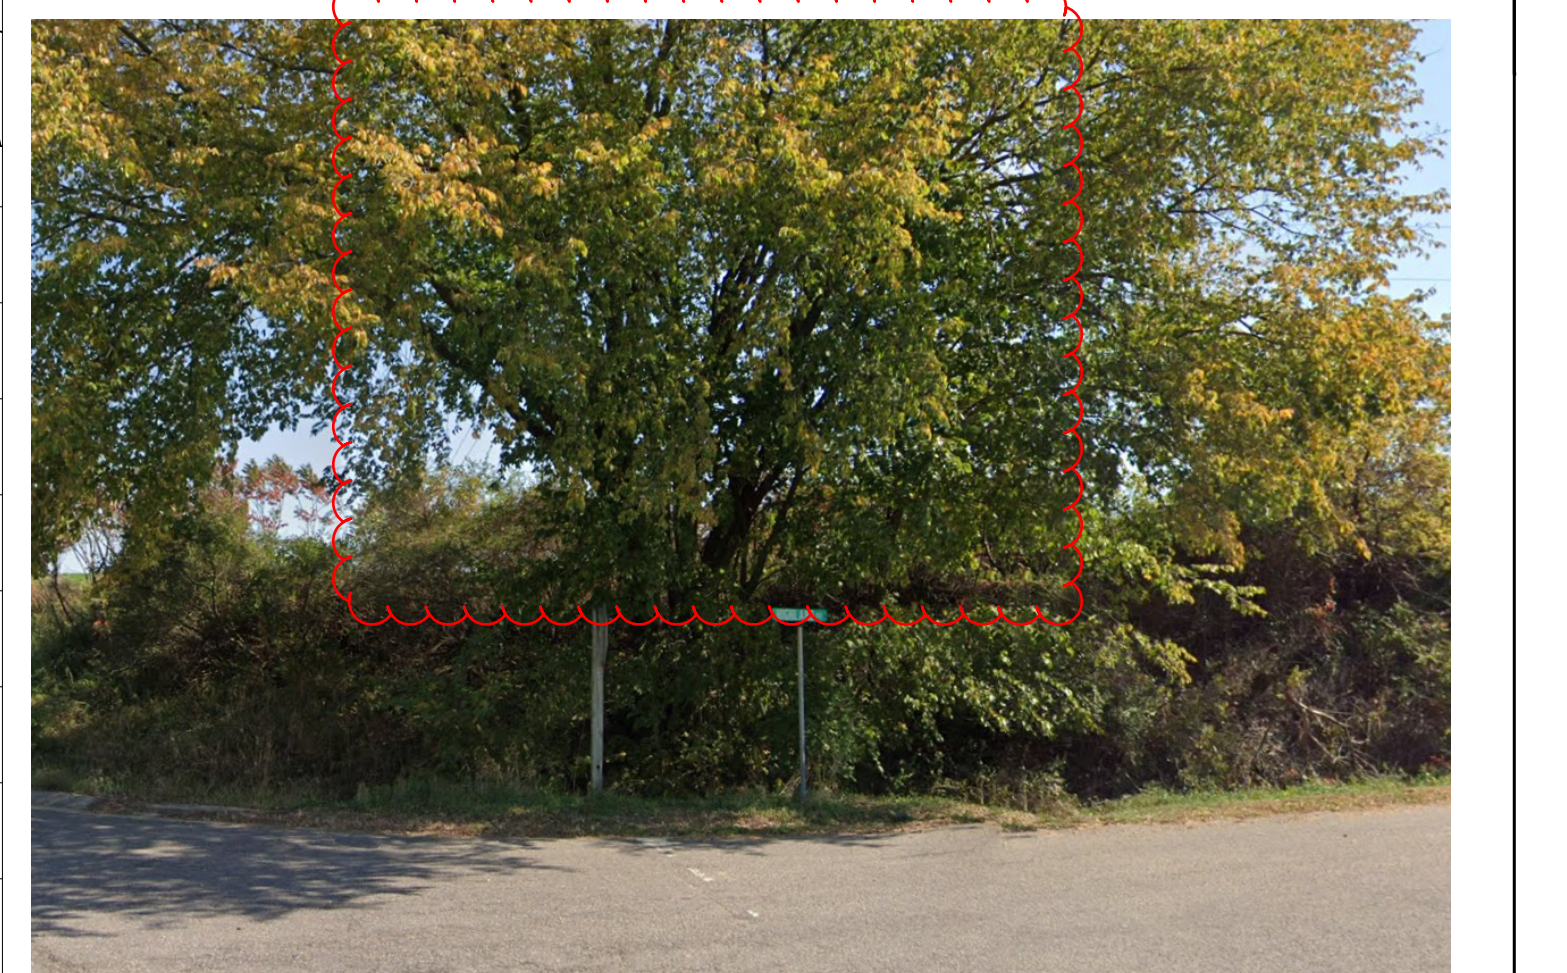

PROJECT NO: 5080-09-75

HWY: STH 23

COUNTY: SAUK

CLEARING - AREA 5

SHEET 18

E


FILE NAME: S:\PROJECTS\W11655 WISDOT - STH 23 SAUK CO (CTH GG-ELDER RIDGE RD)\REPORTS\IDIQ TREE CLEARING SUBMITTAL\CAD FILES\W11655_P&P_SIDEROADS.DWG



PLOT DATE: 12/16/2024 8:07:12 AM


PLOT BY: CODY KINTZ


PLOT SCALE: 1" = 1'

LAYOUT: 'C'-LINE

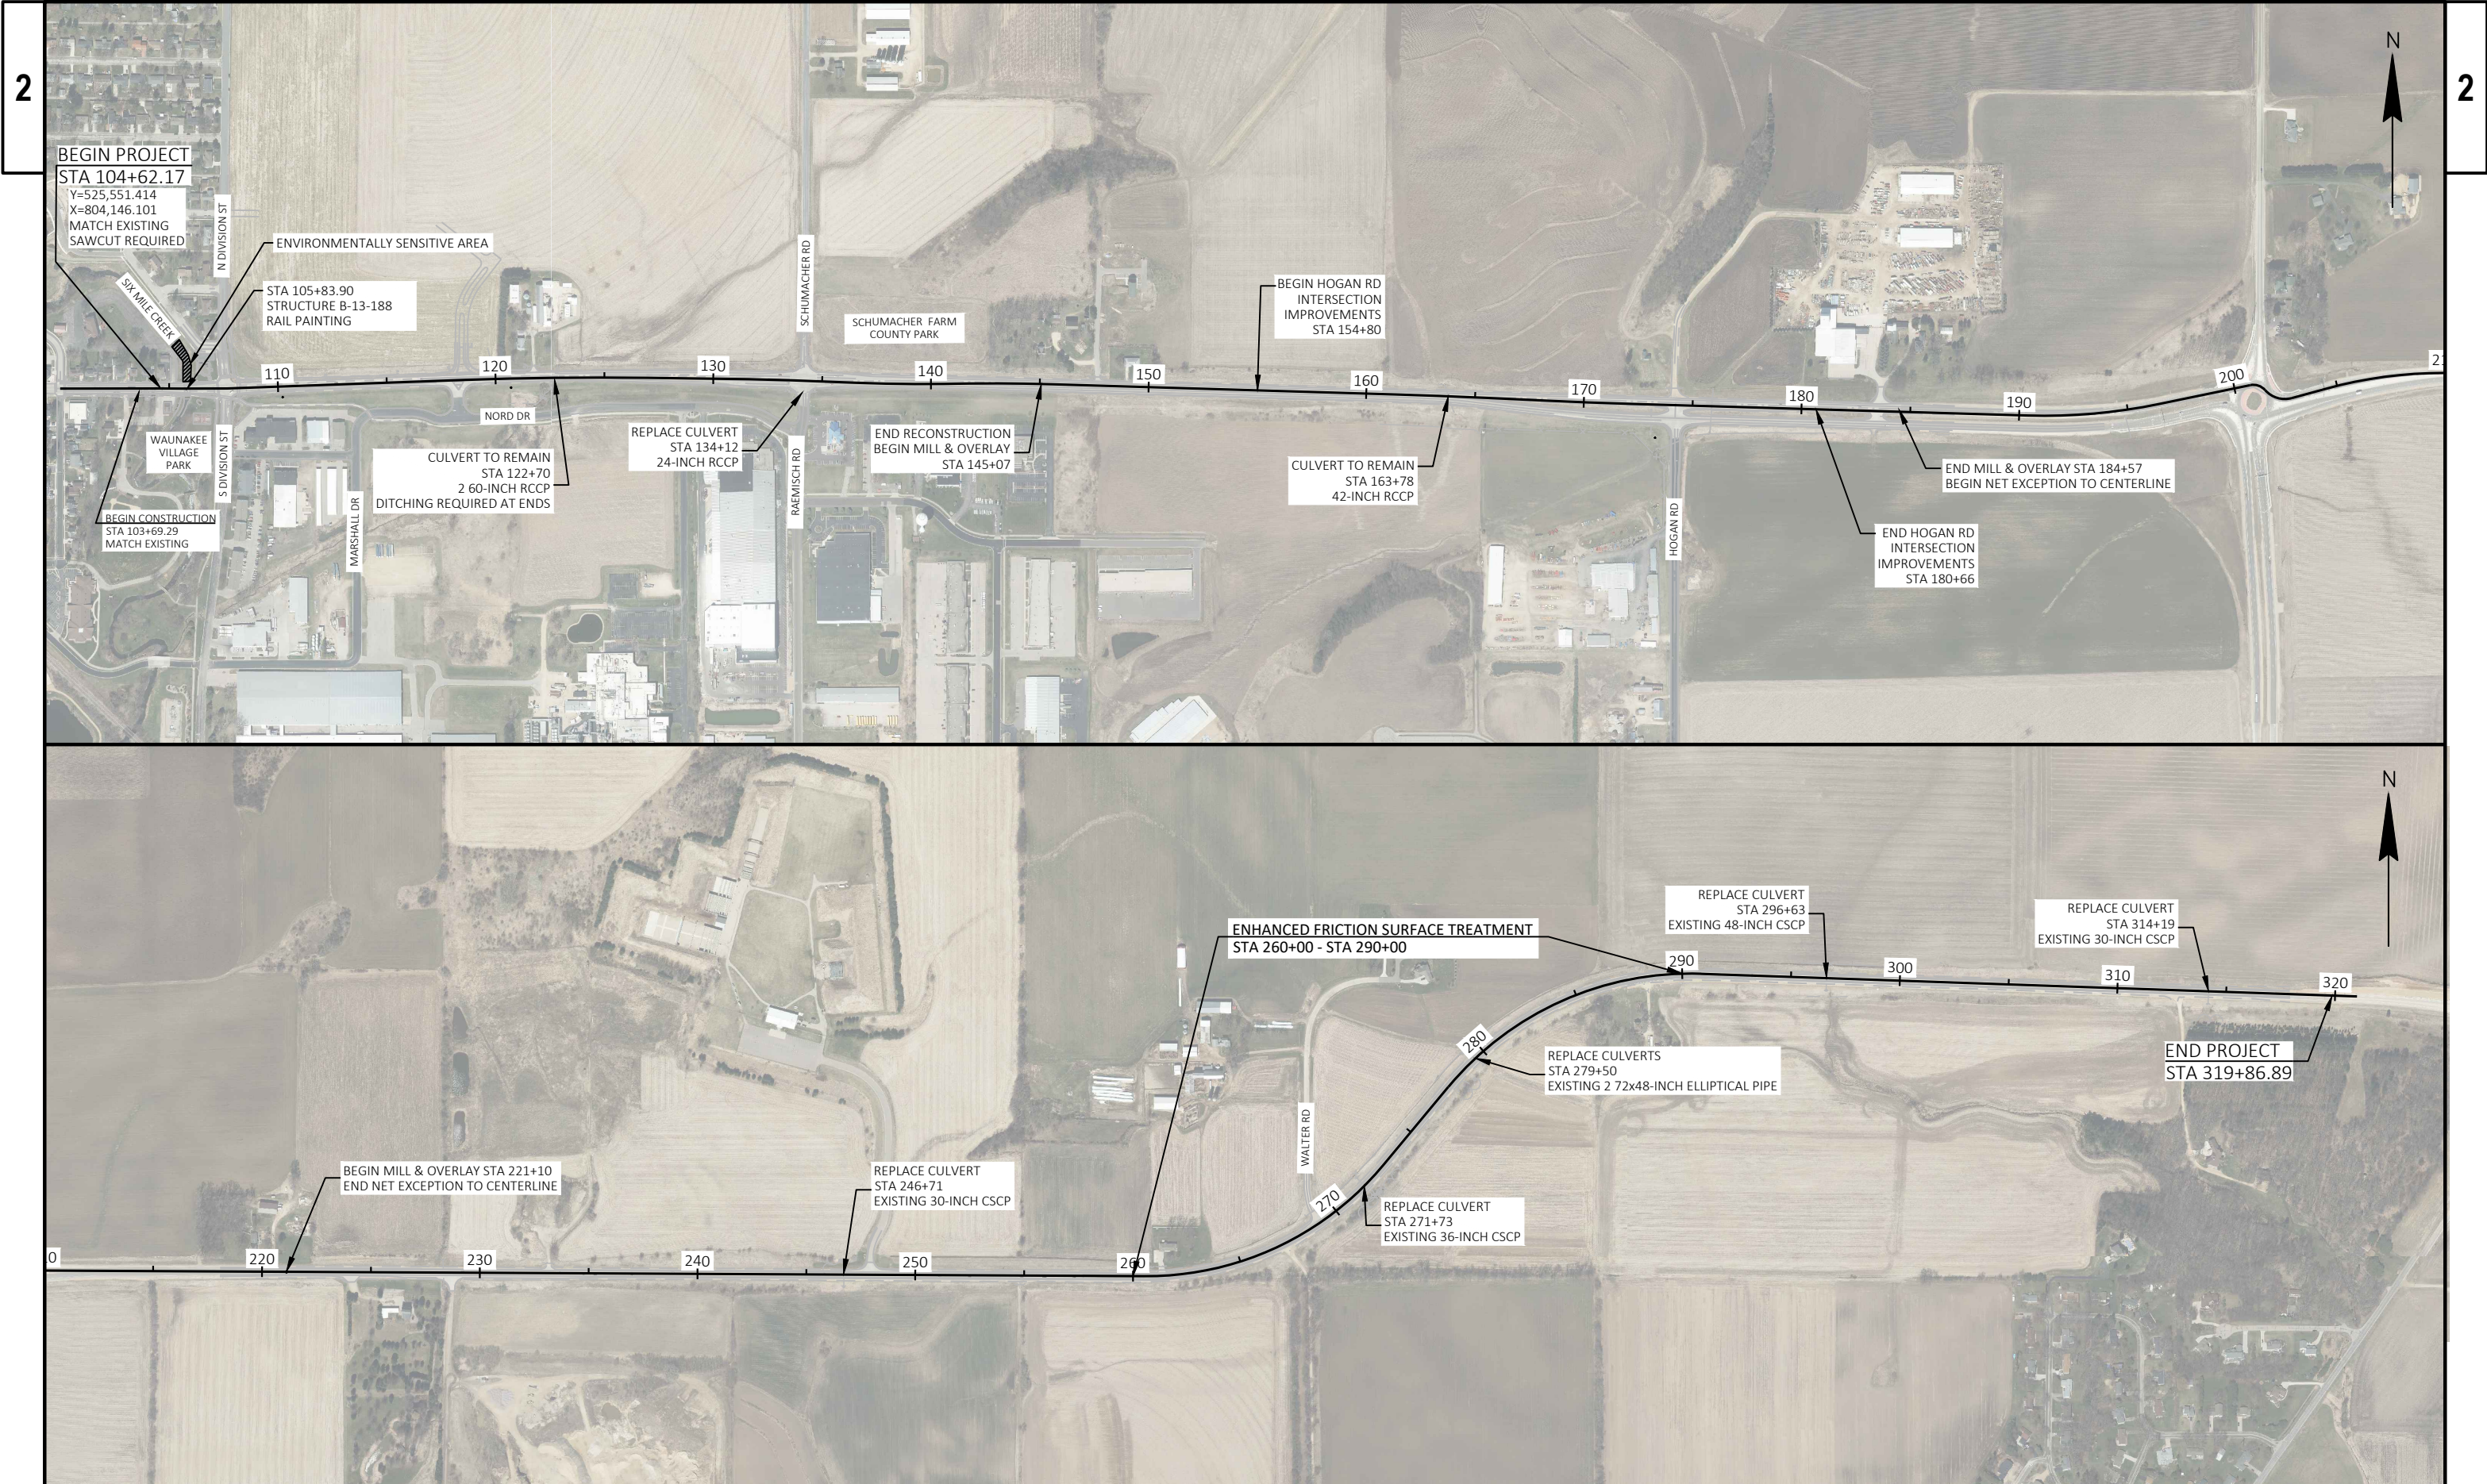

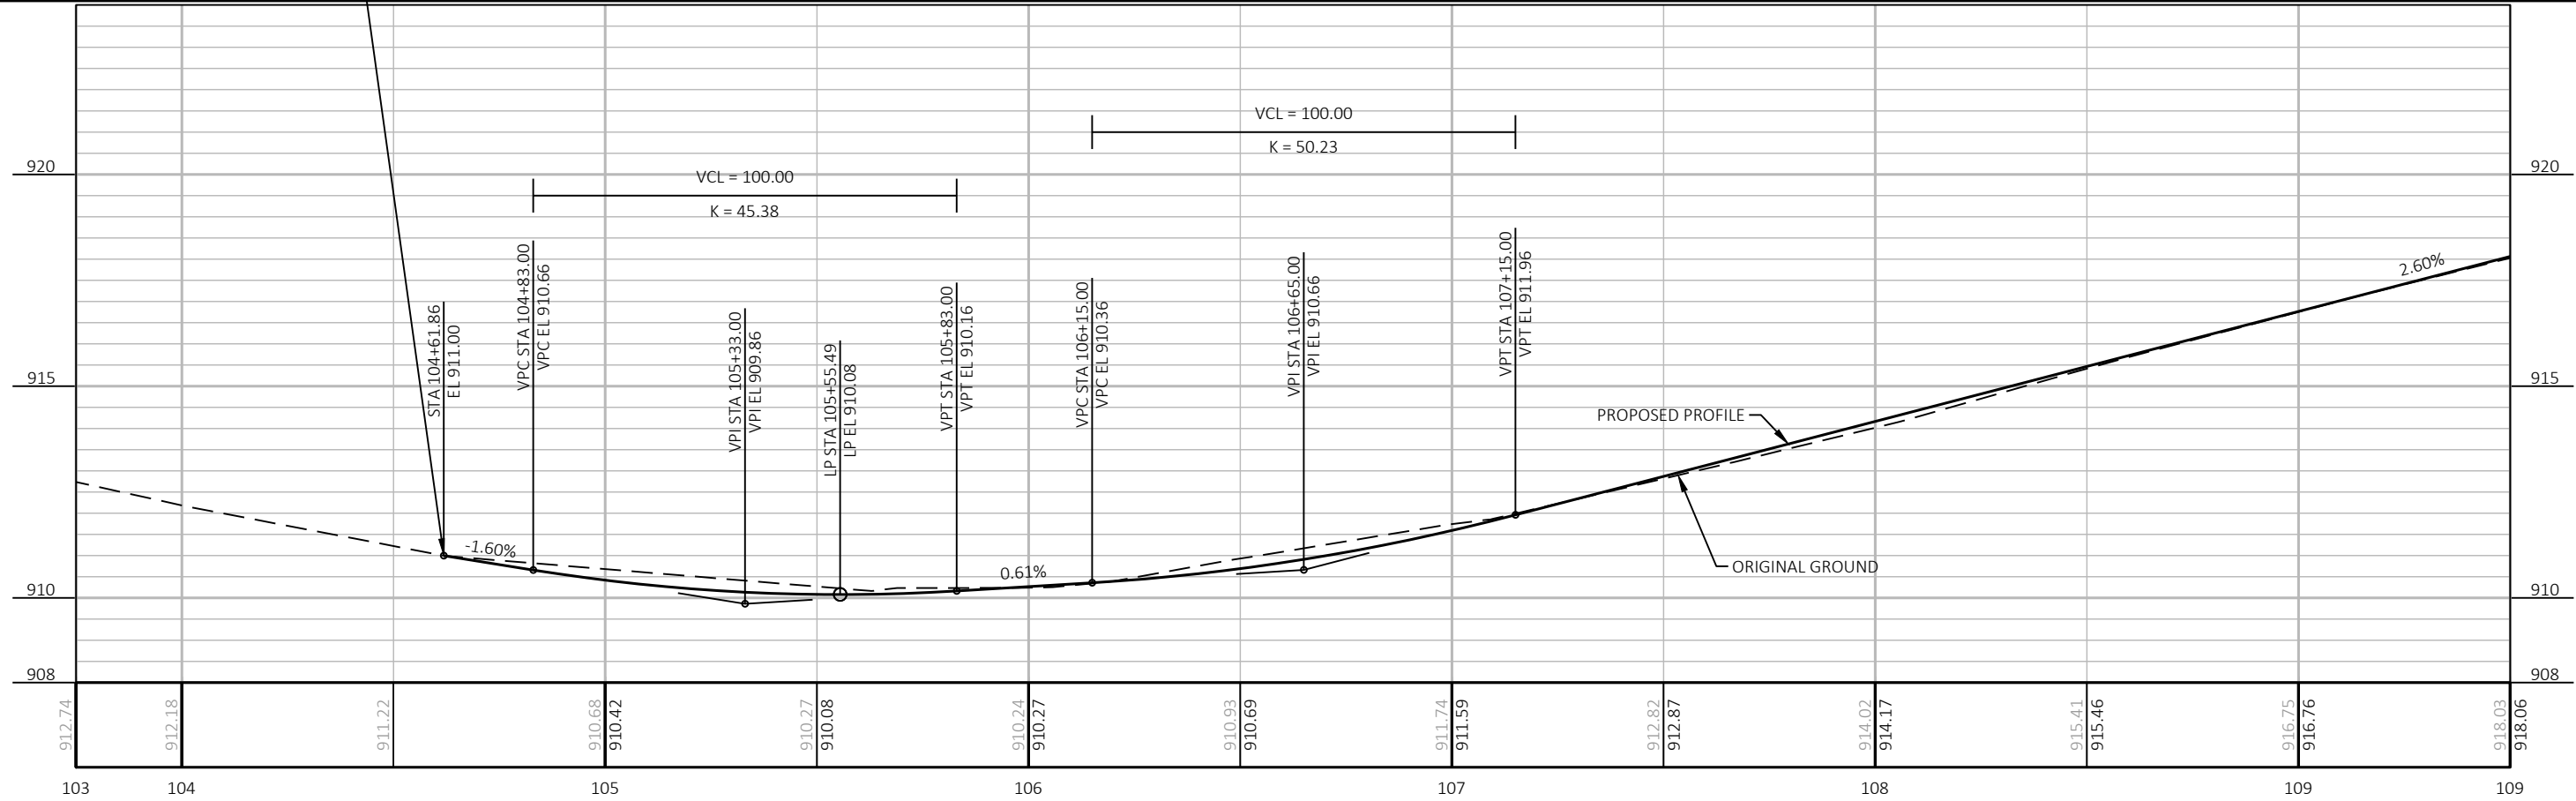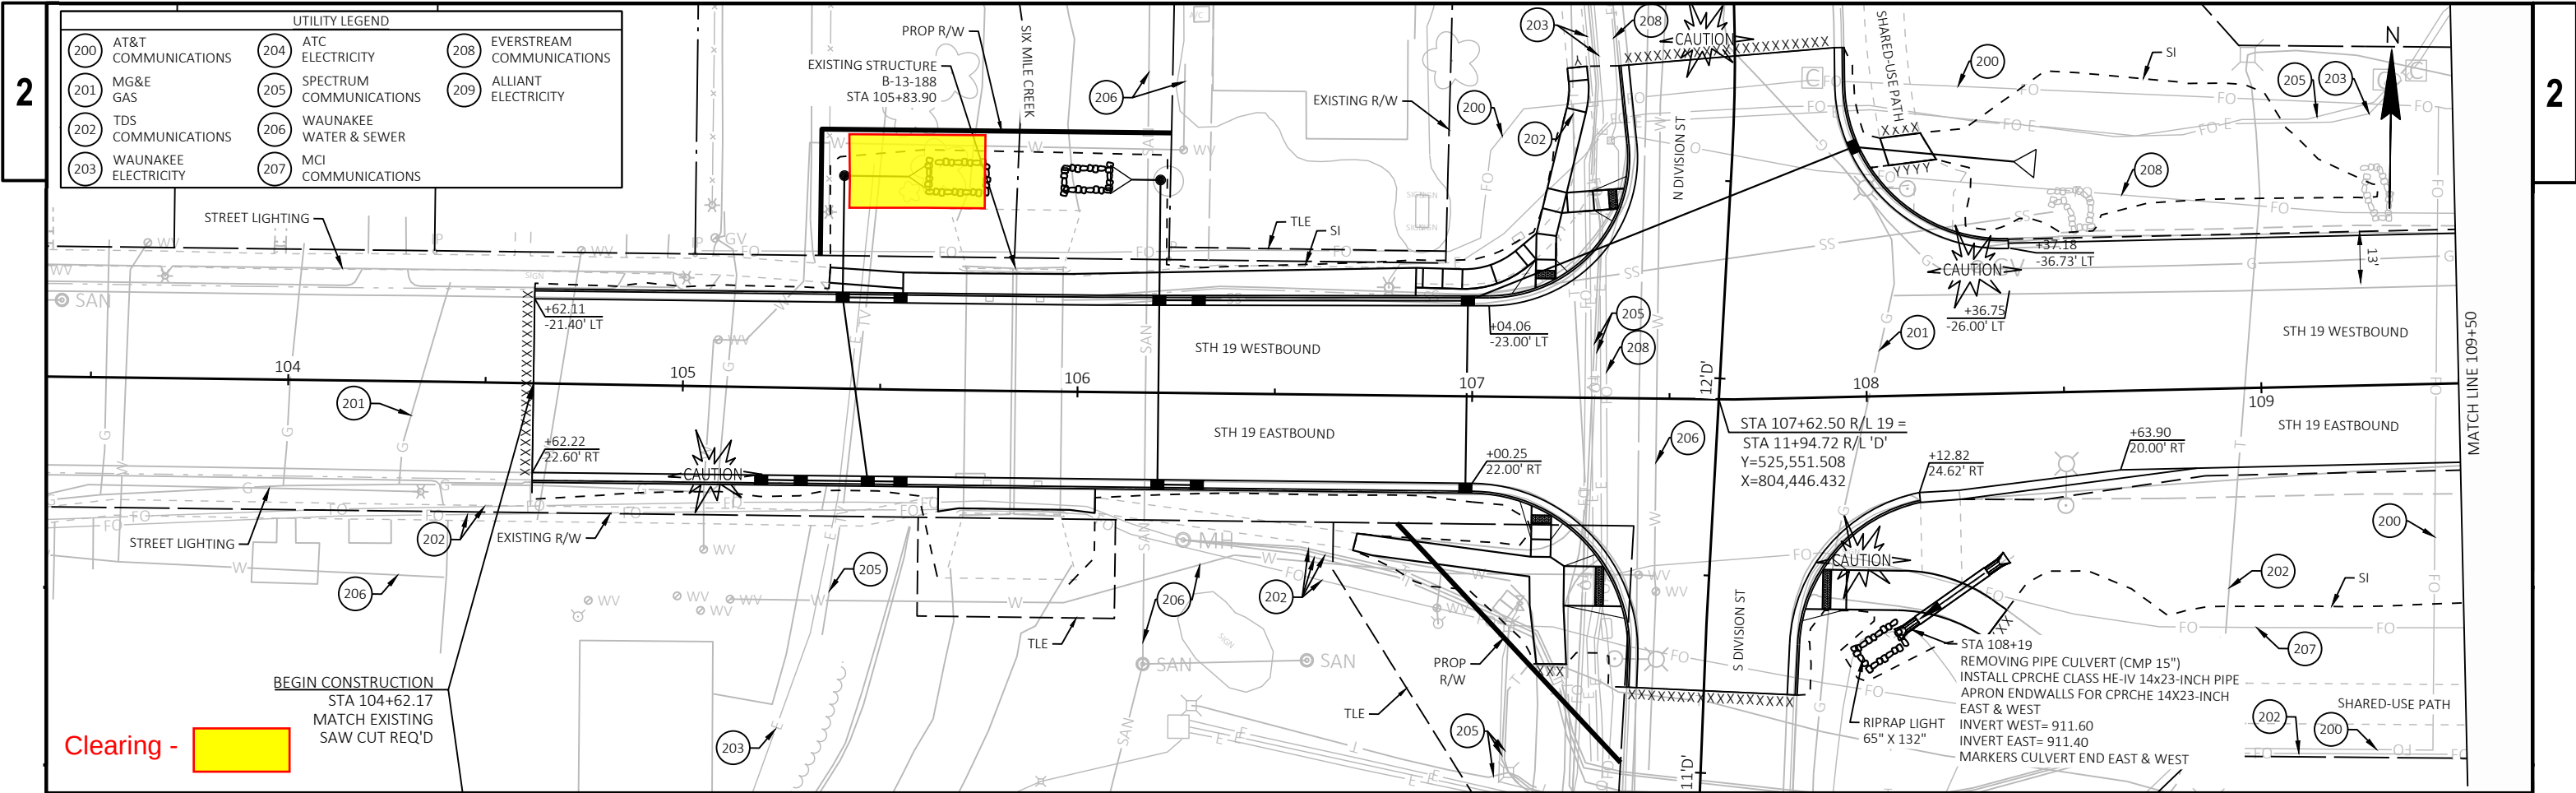

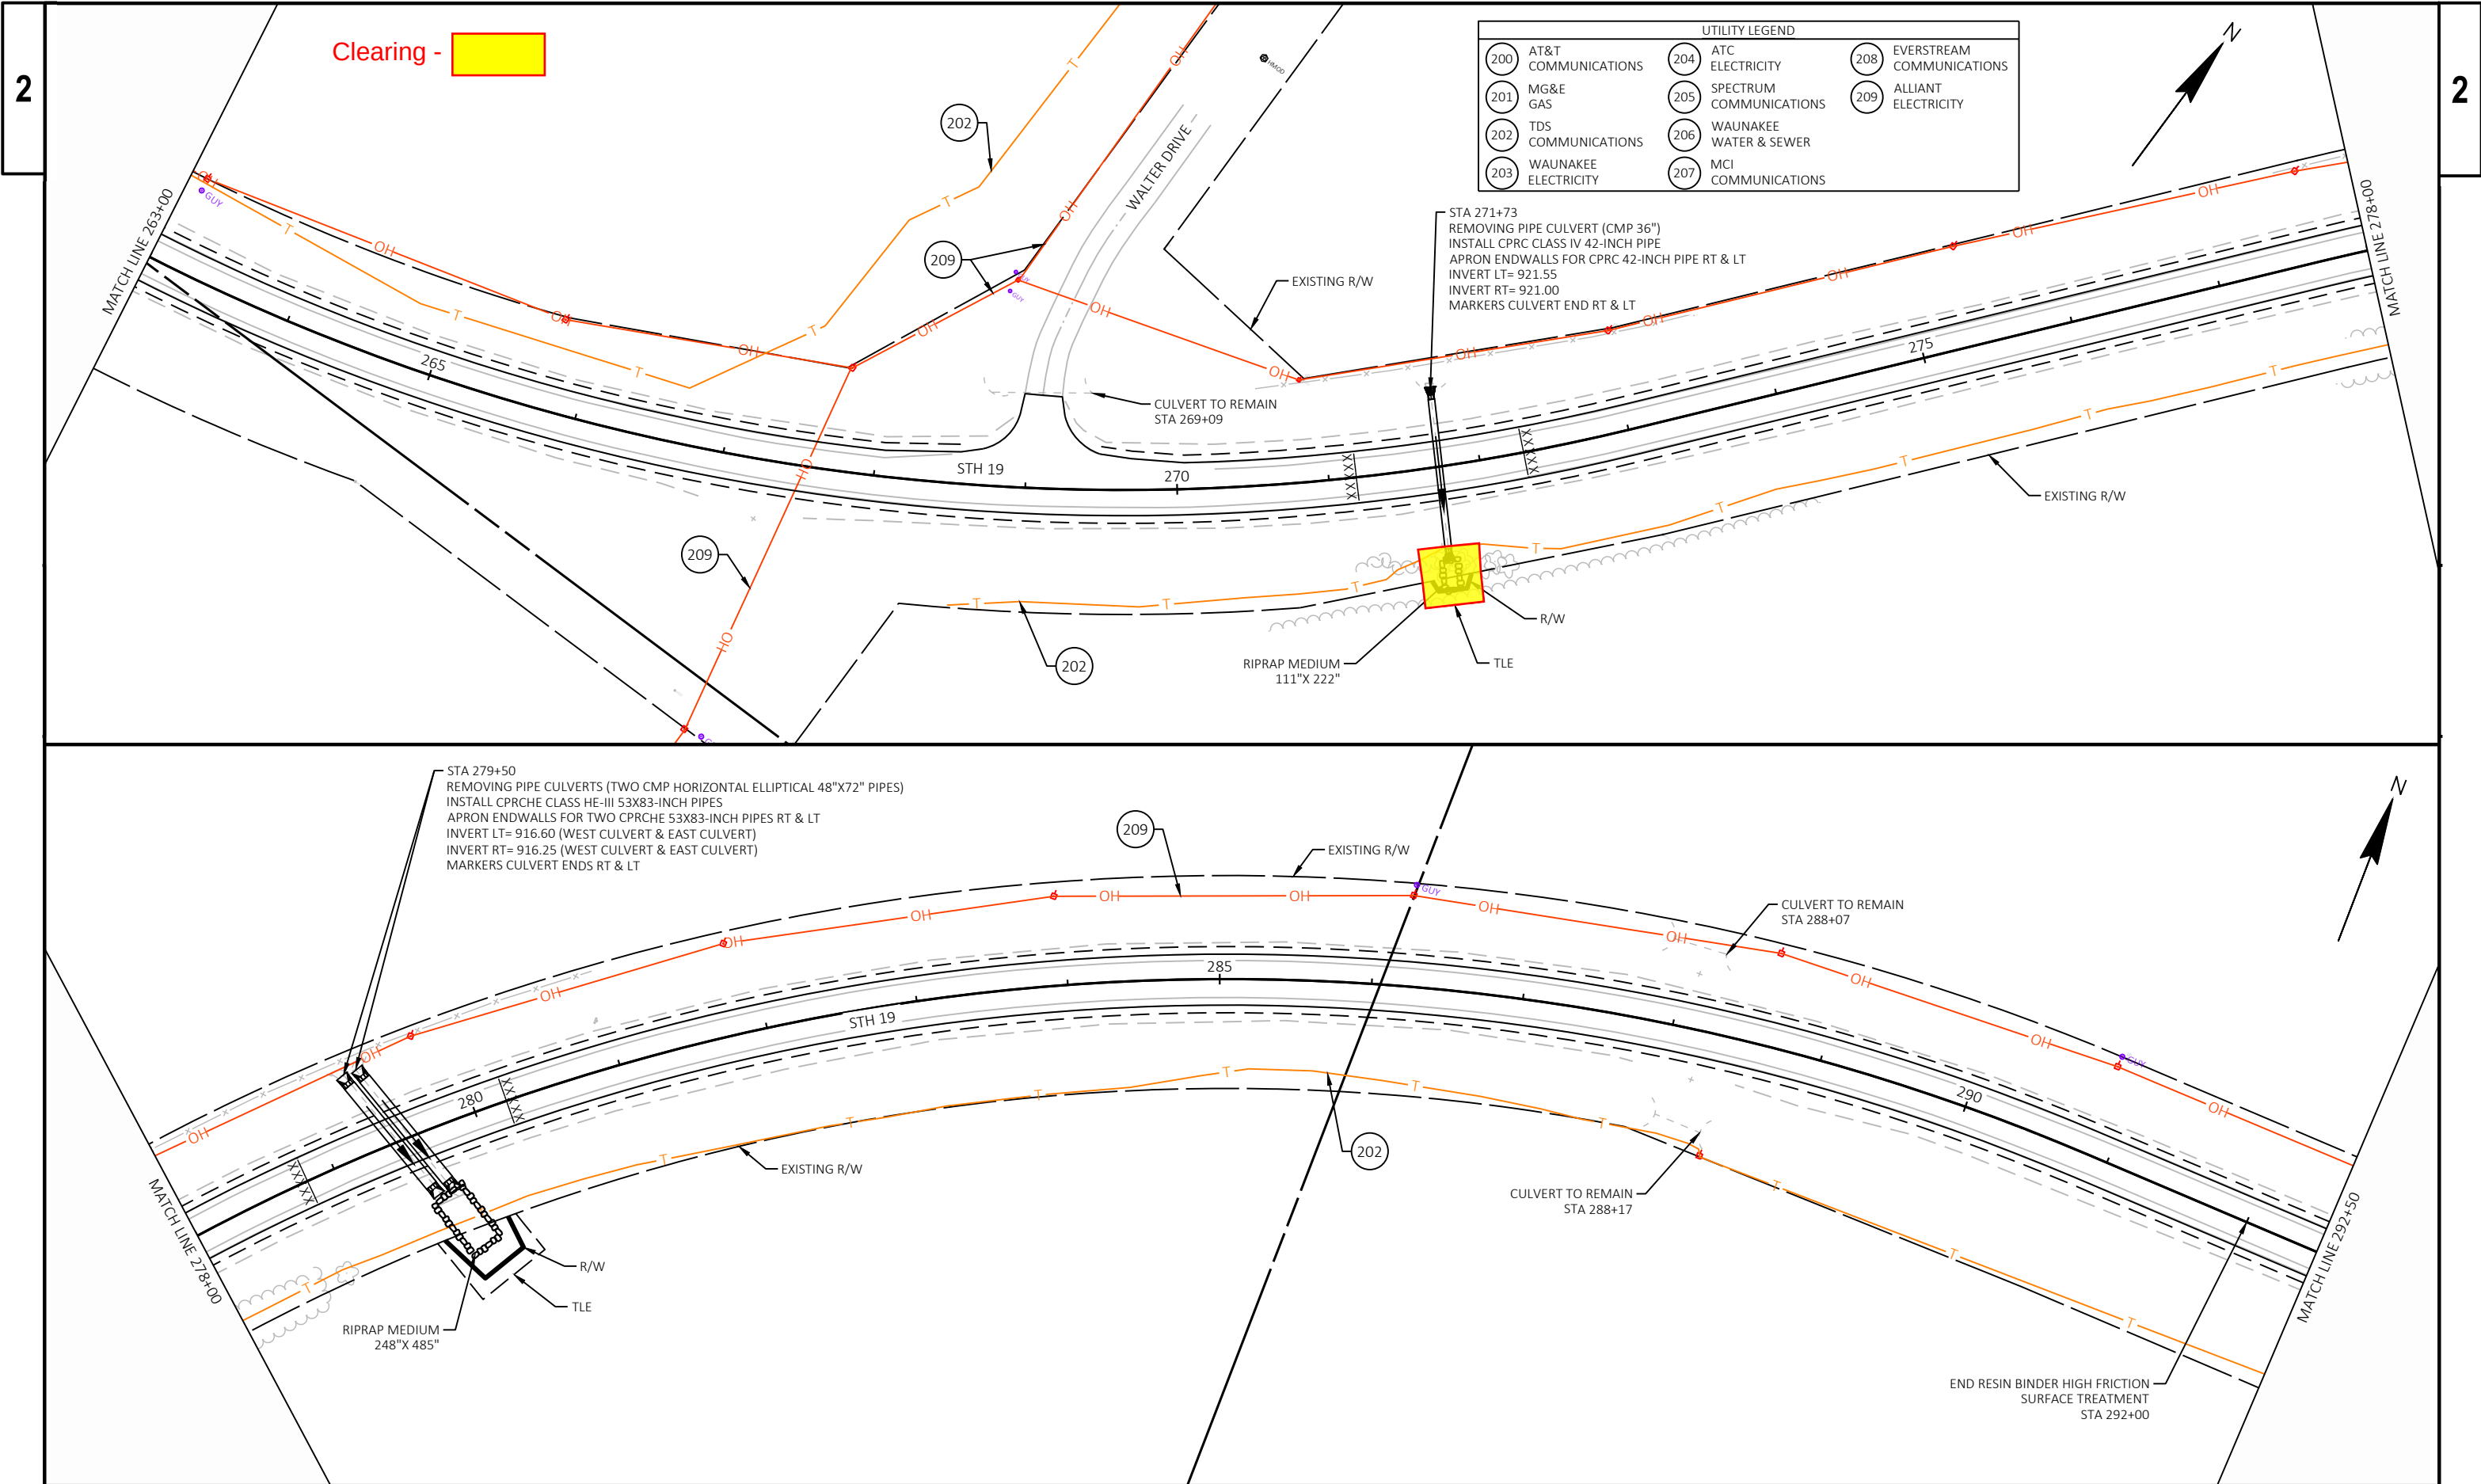

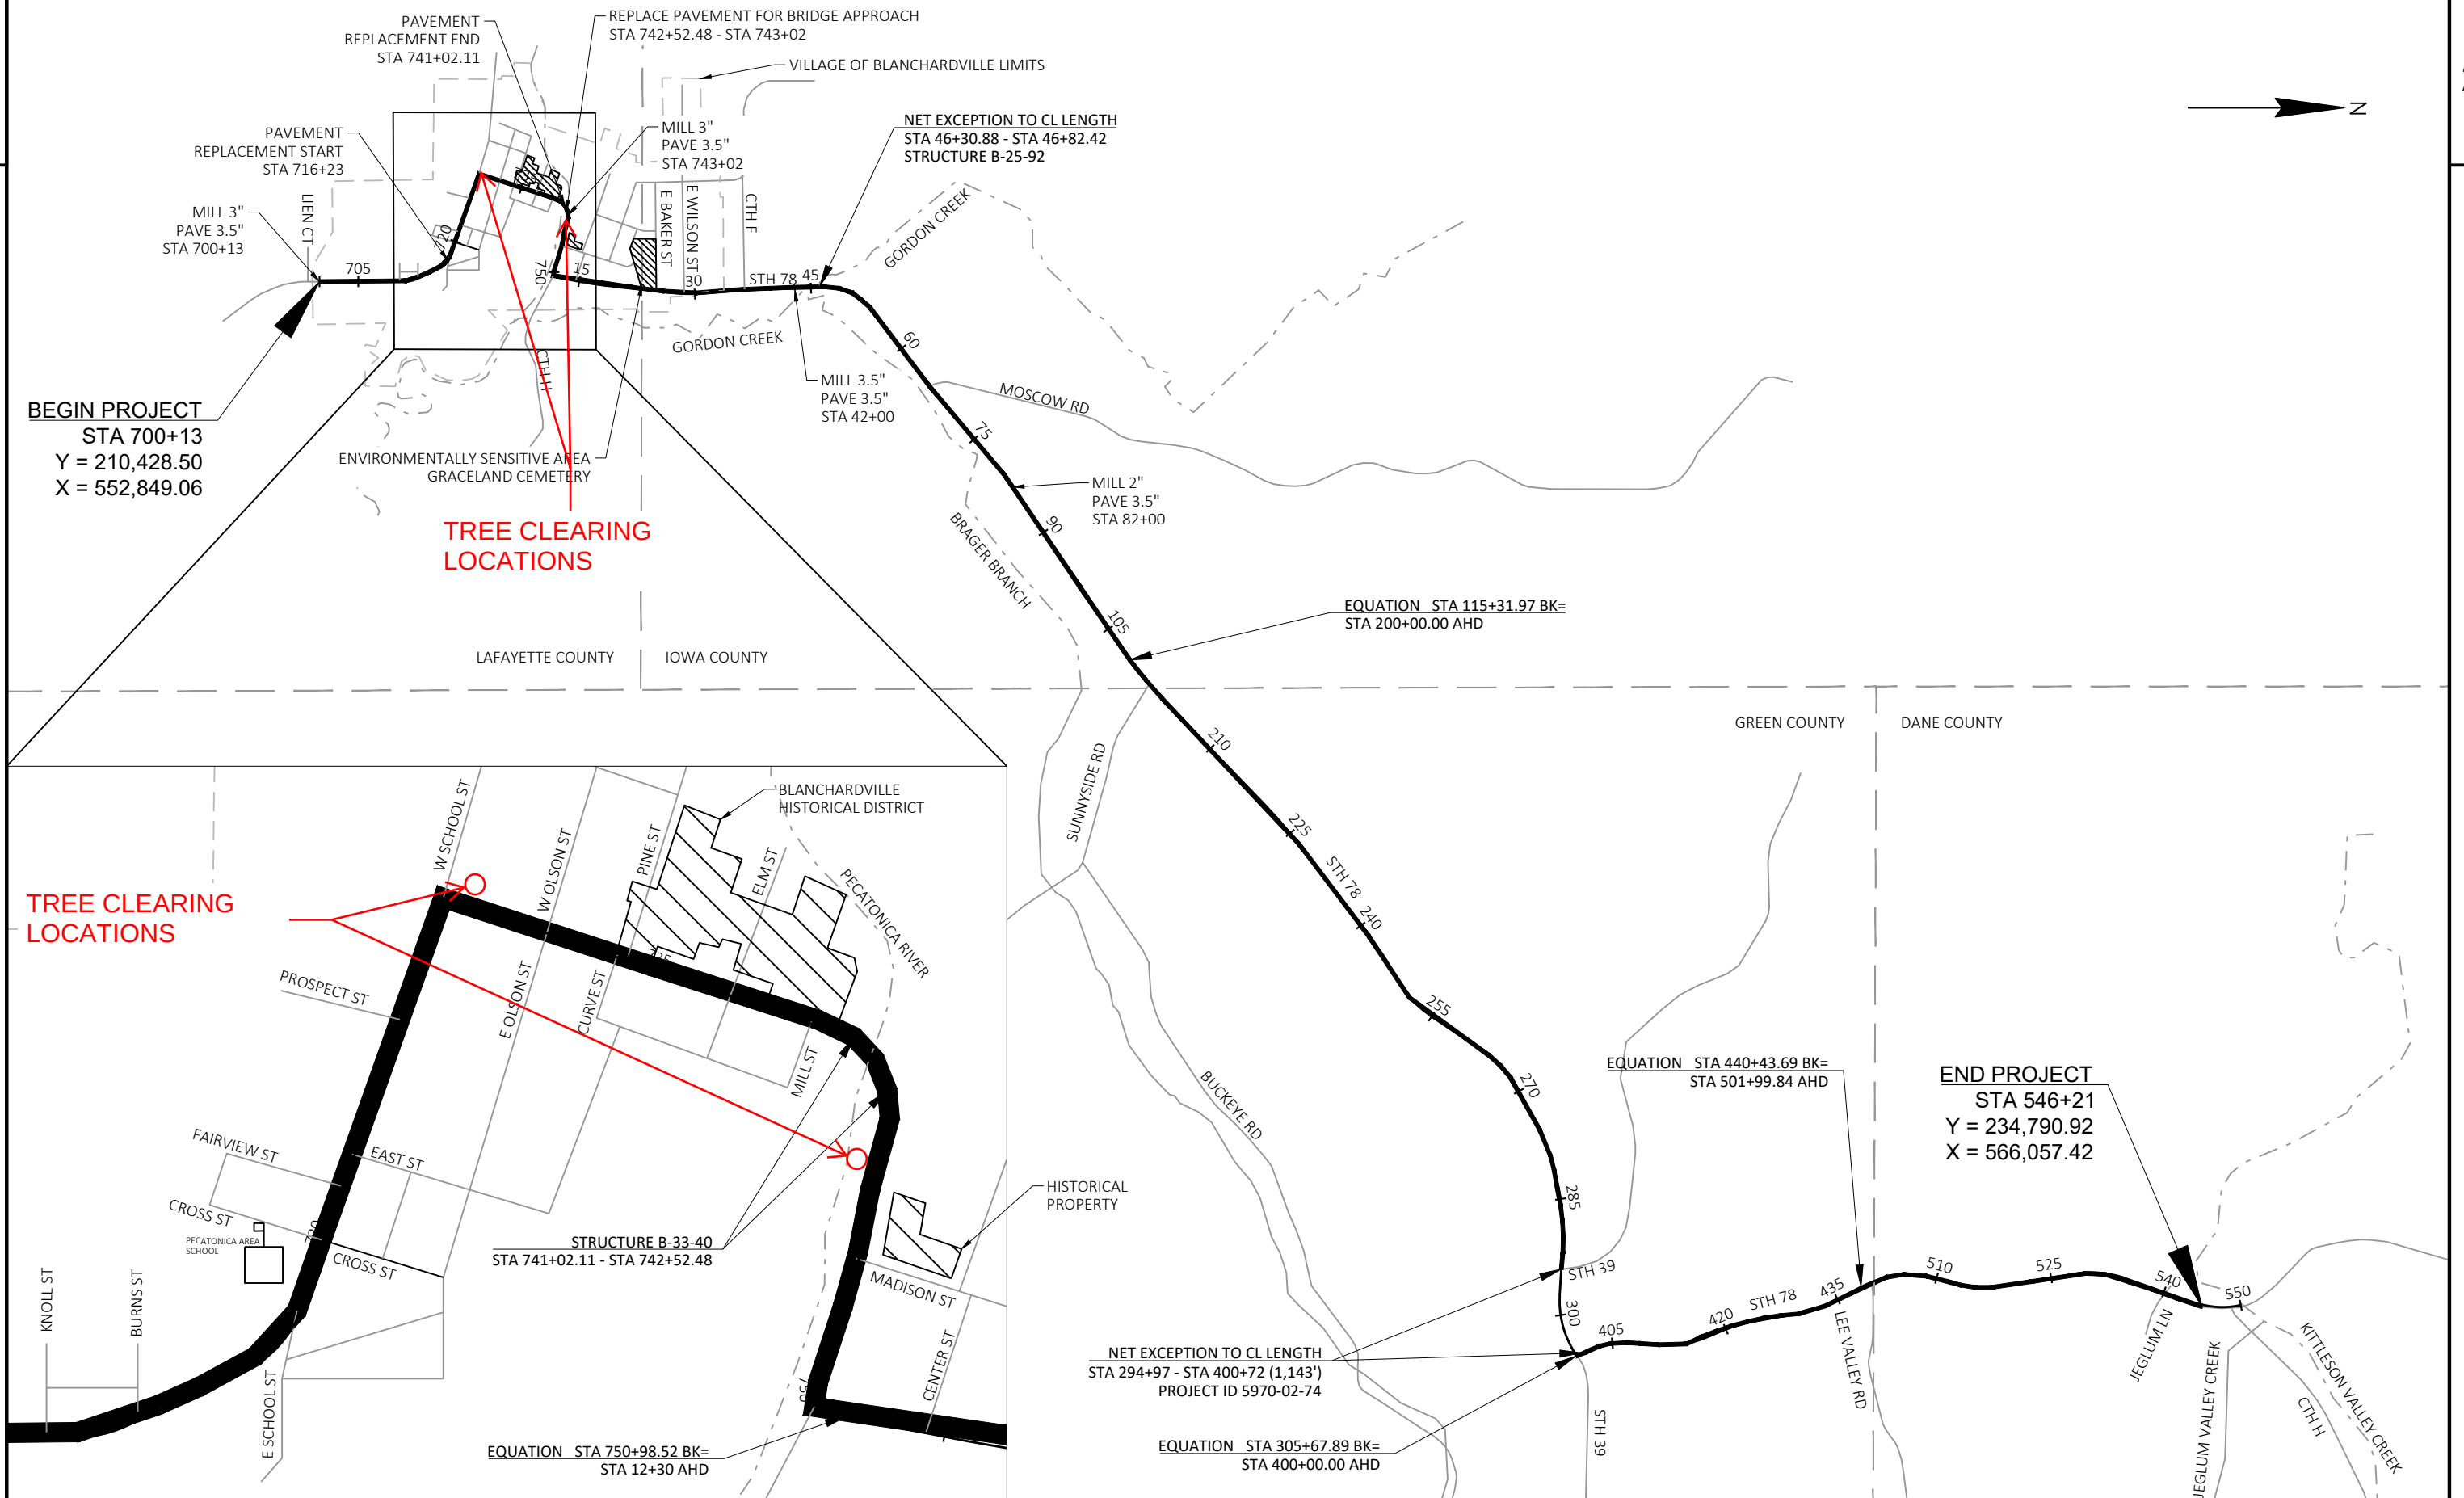

PROJECT NO: 5590-05-71

HWY: STH 78

COUNTY: VARIOUS


PROJECT OVERVIEW - AREA 11



SHEET


22


E

CLEARING ITEMS				
201.0120				
CLEARING				
CATEGORY	STATION	LOCATION	ID	REMARKS
0010	729+94	LT	48	
0010	730+10	LT	48	
0010	730+26	LT	36	
0010	730+34	LT	36	
0010	743+51	RT	8	
TOTAL 0010			176	

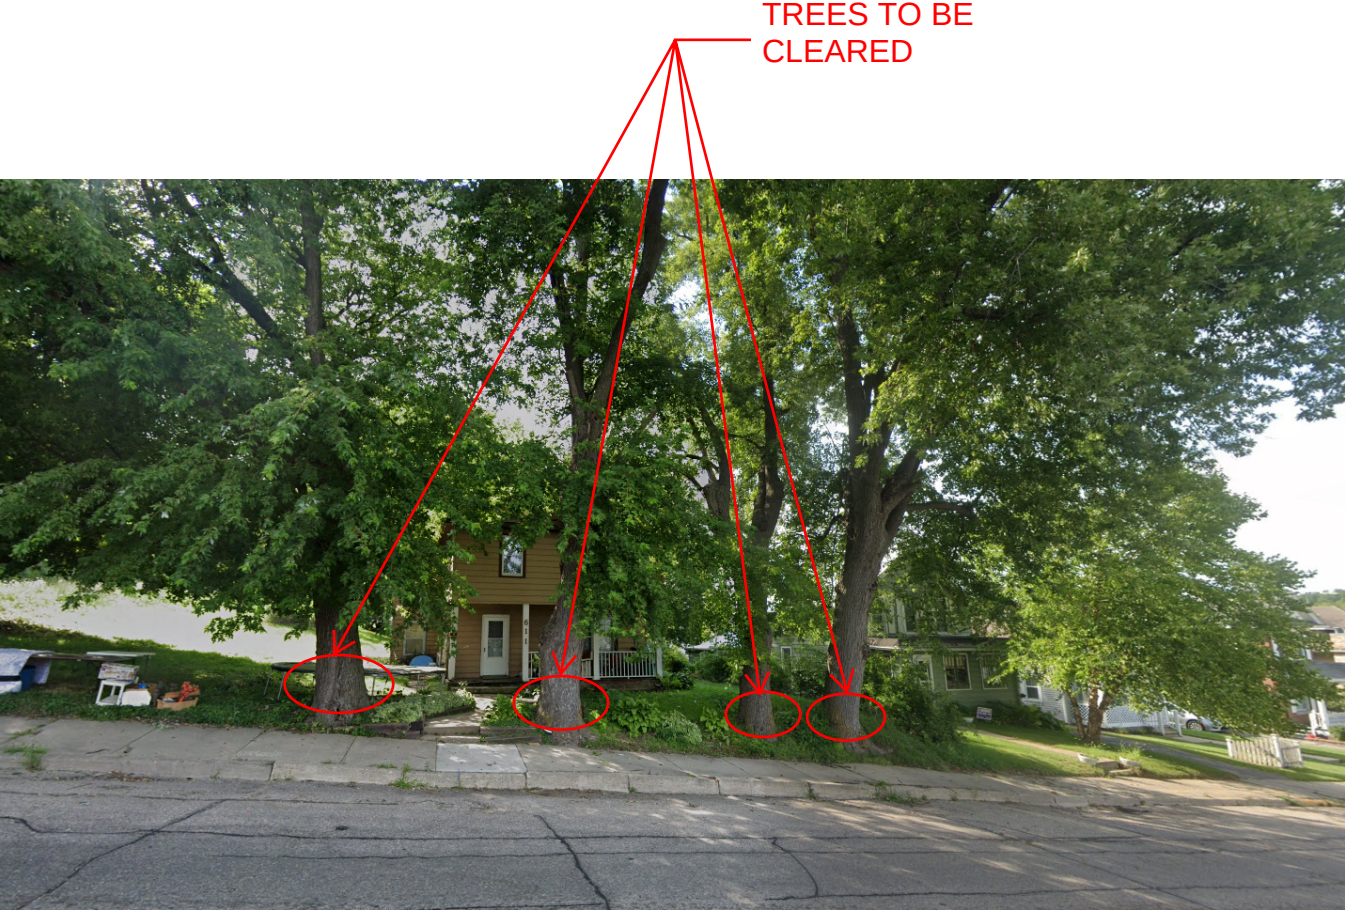

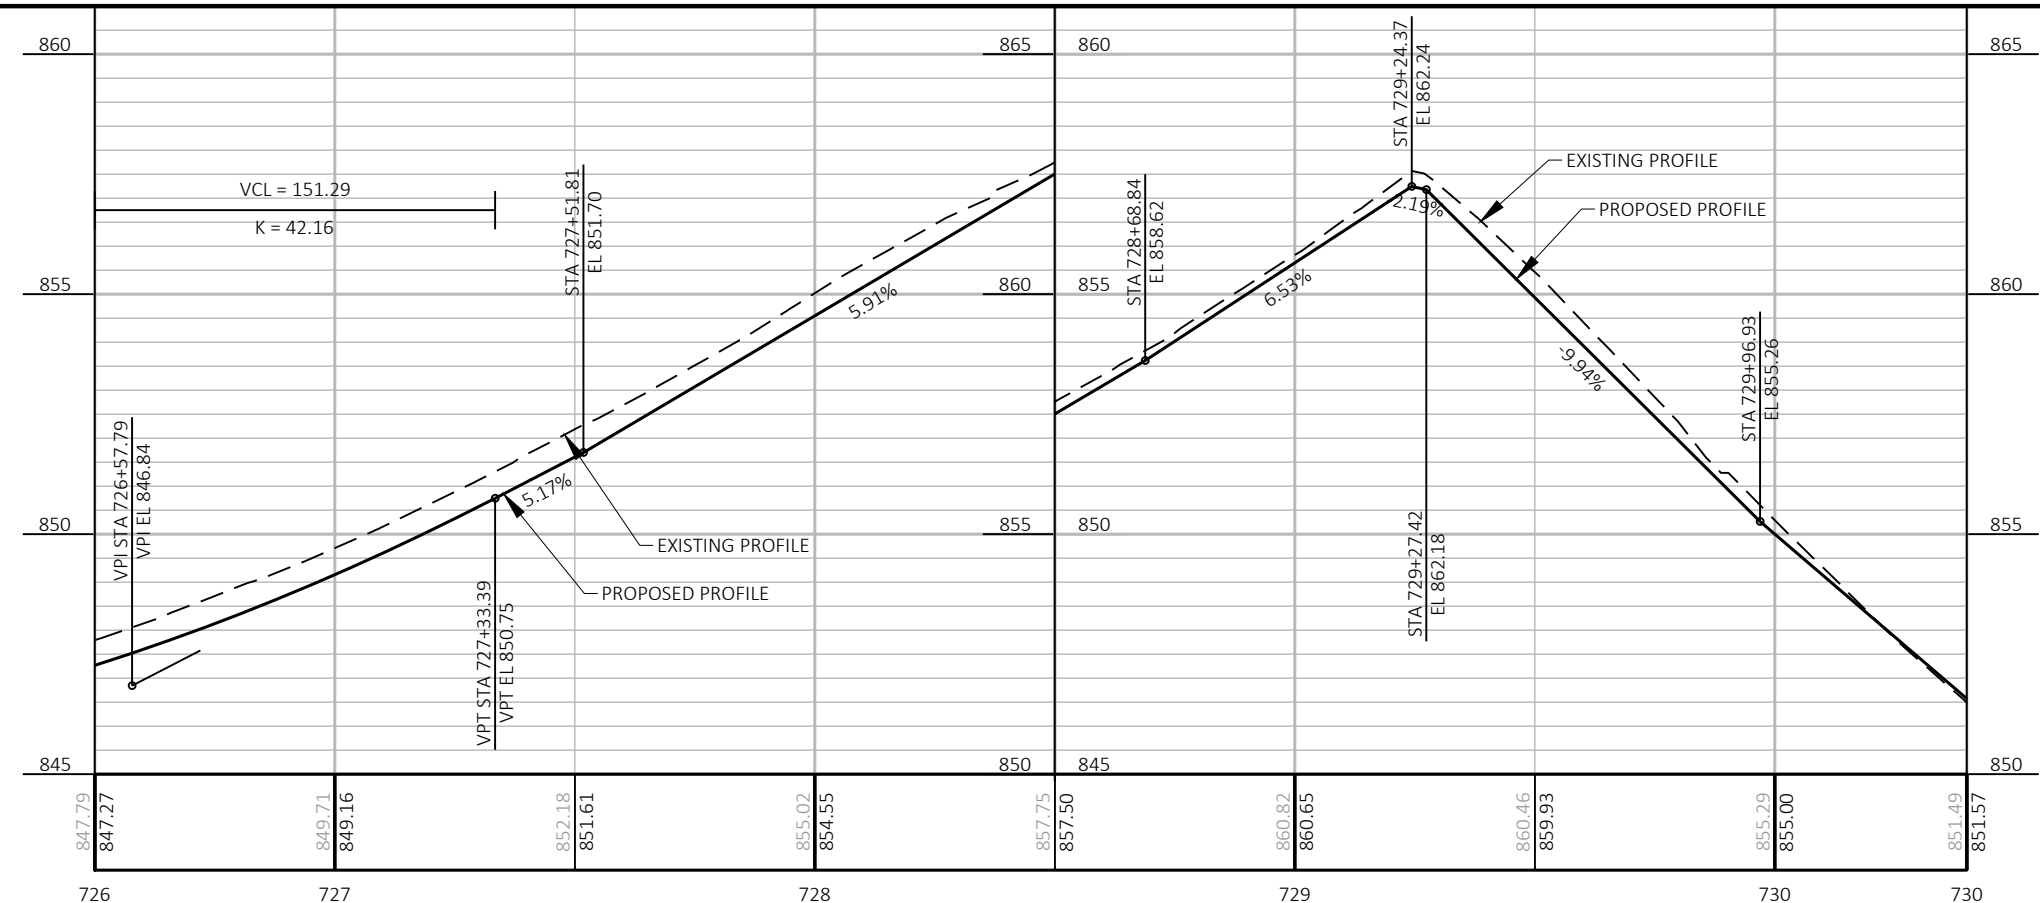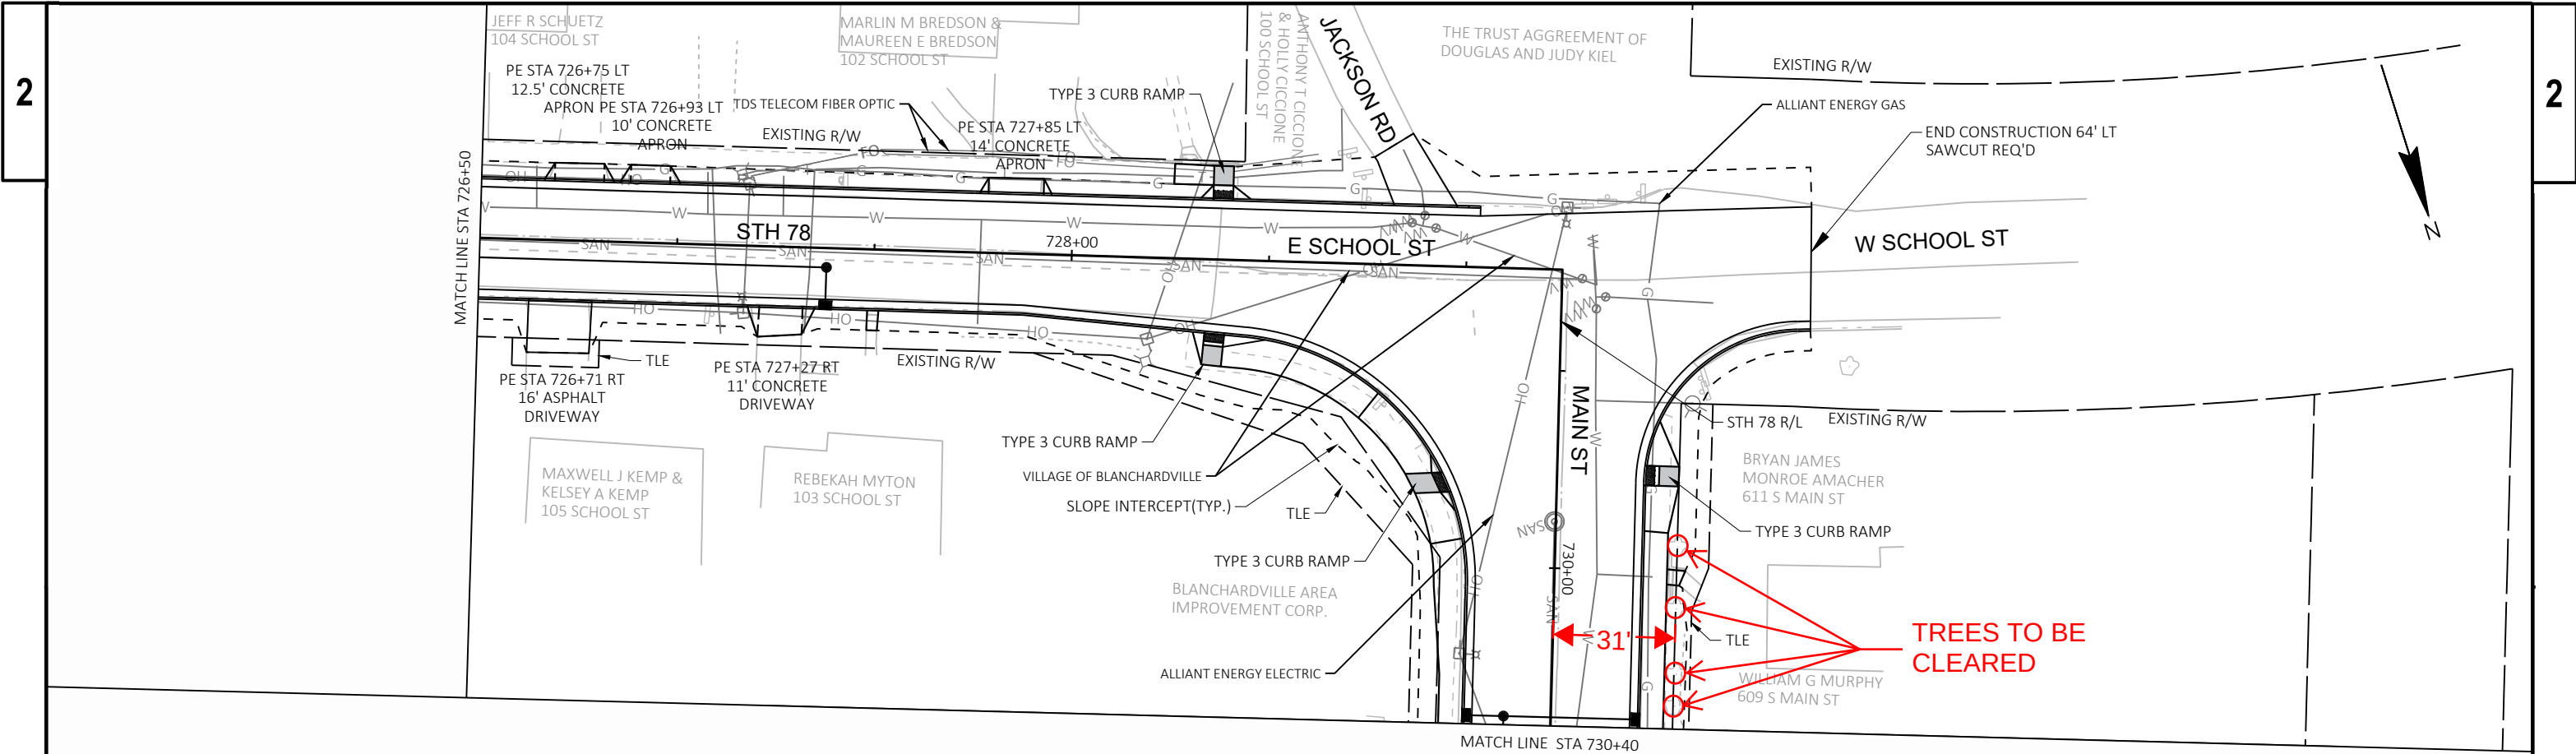


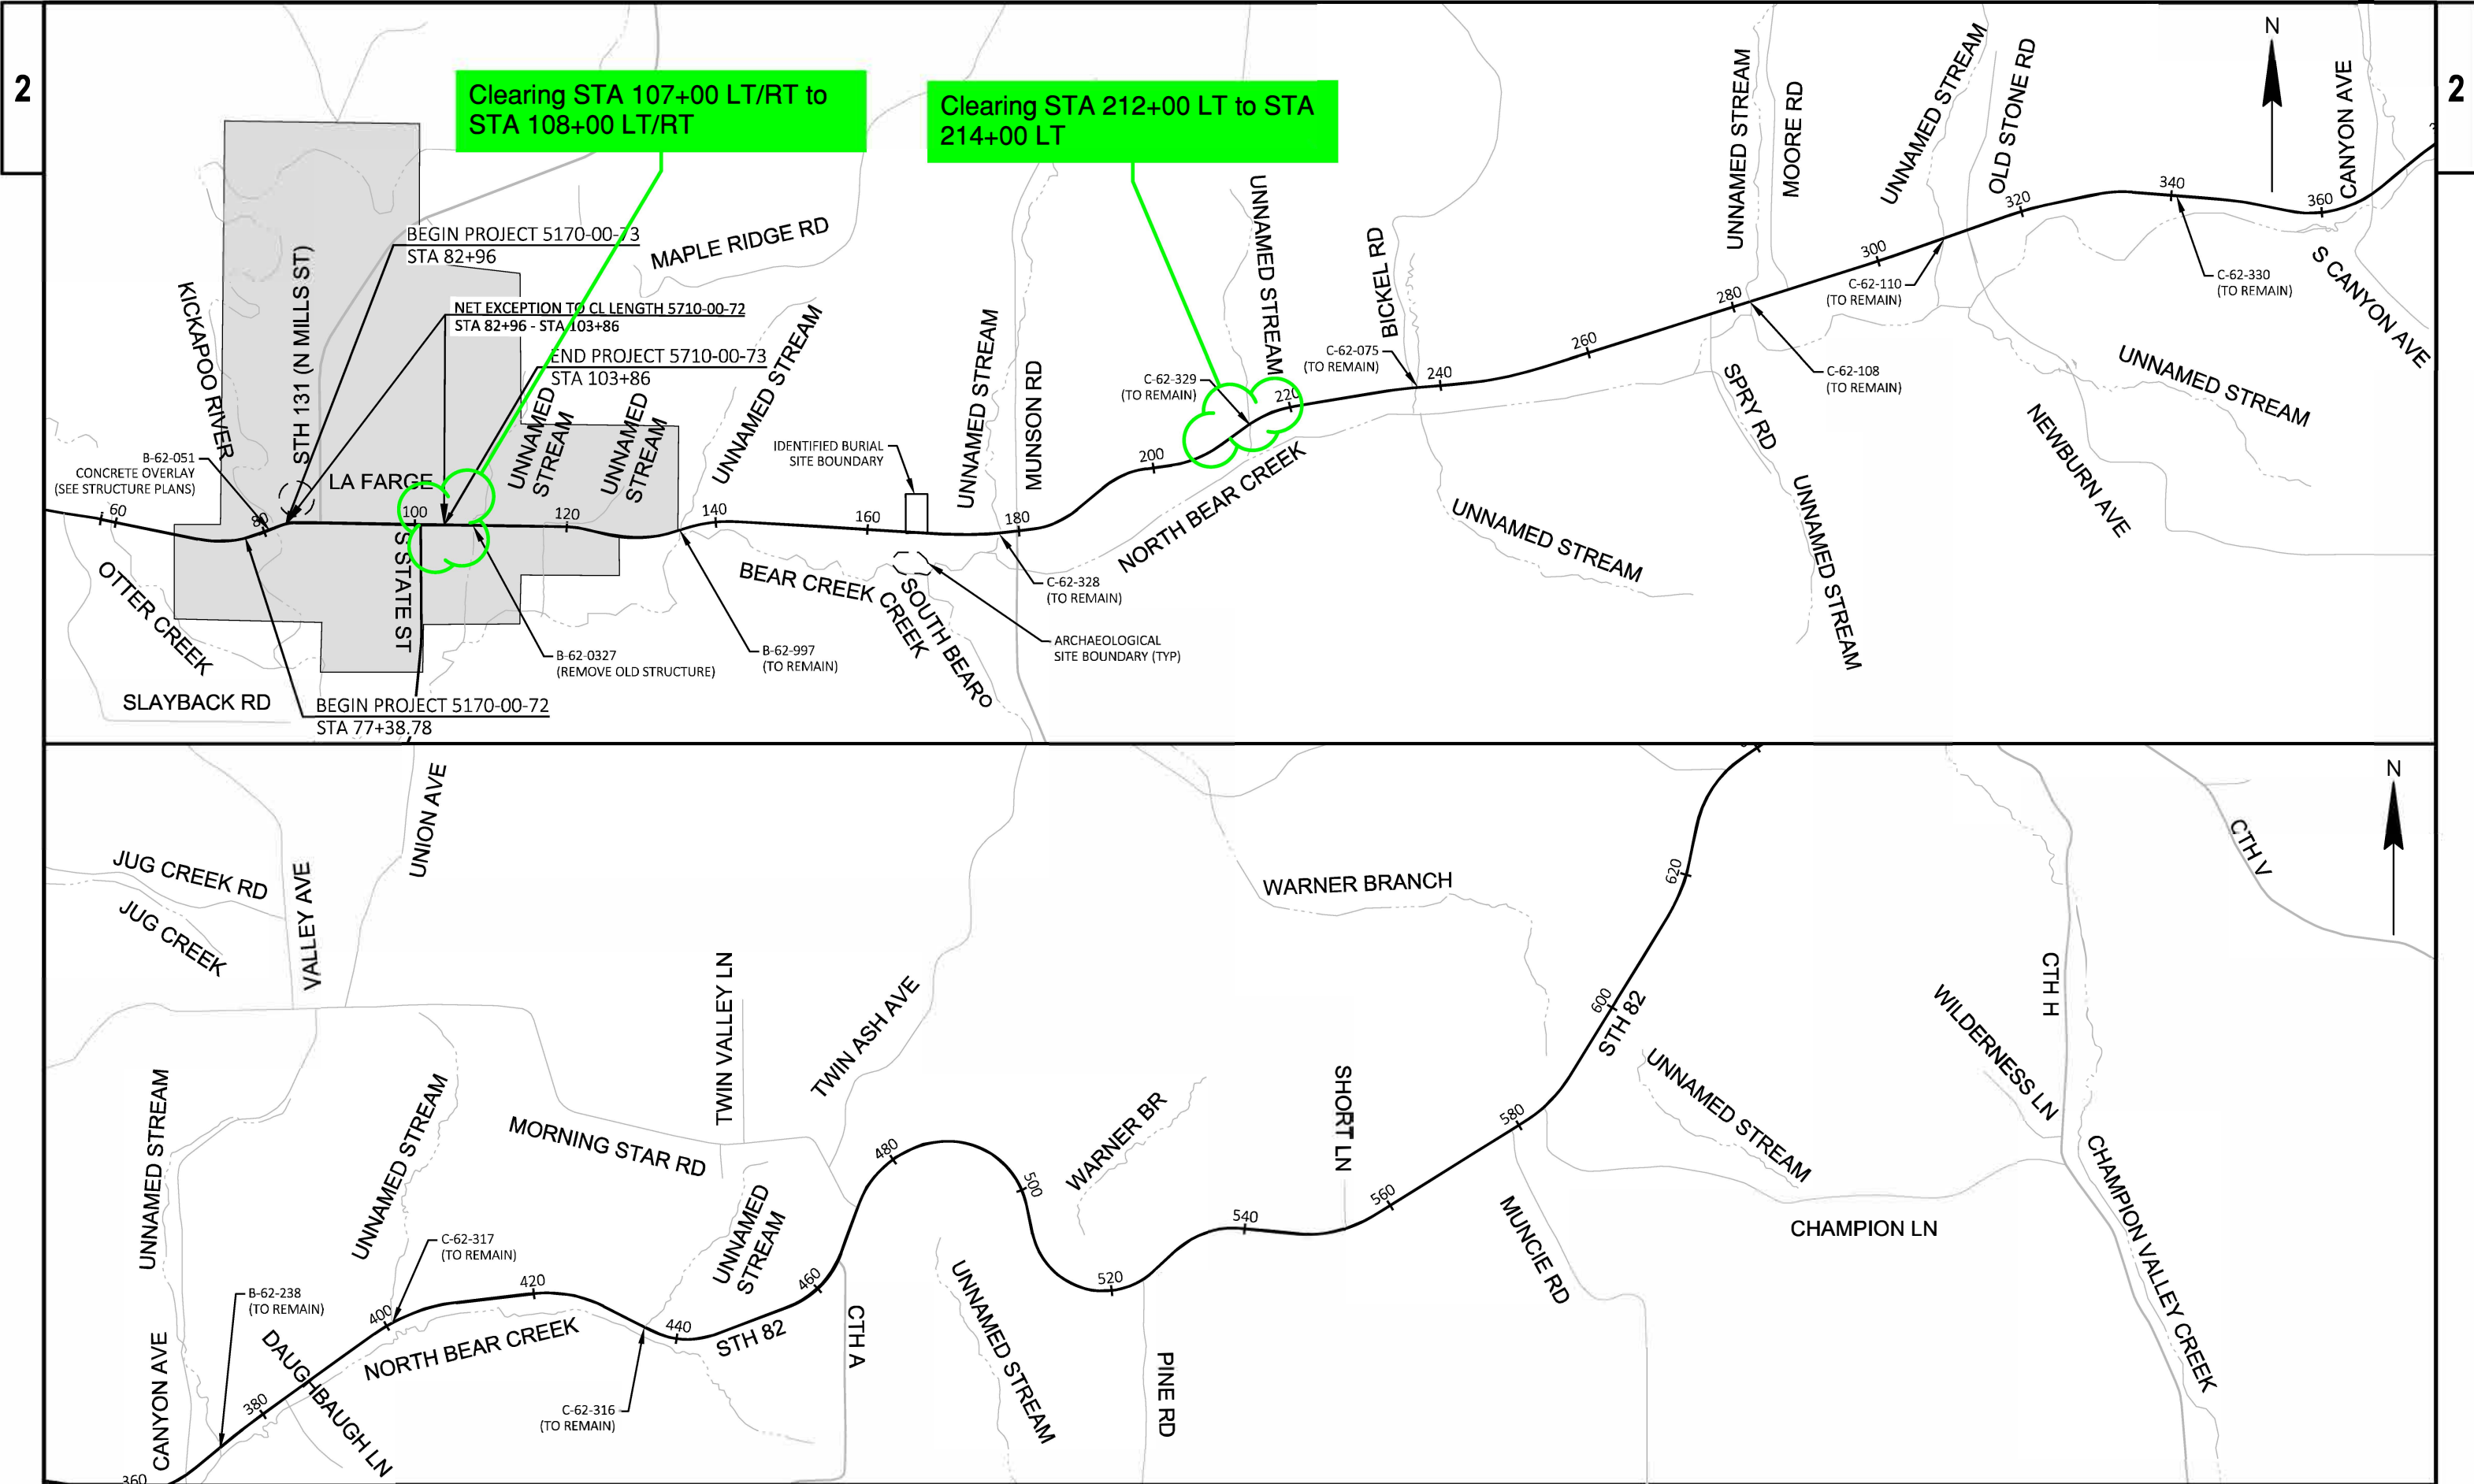


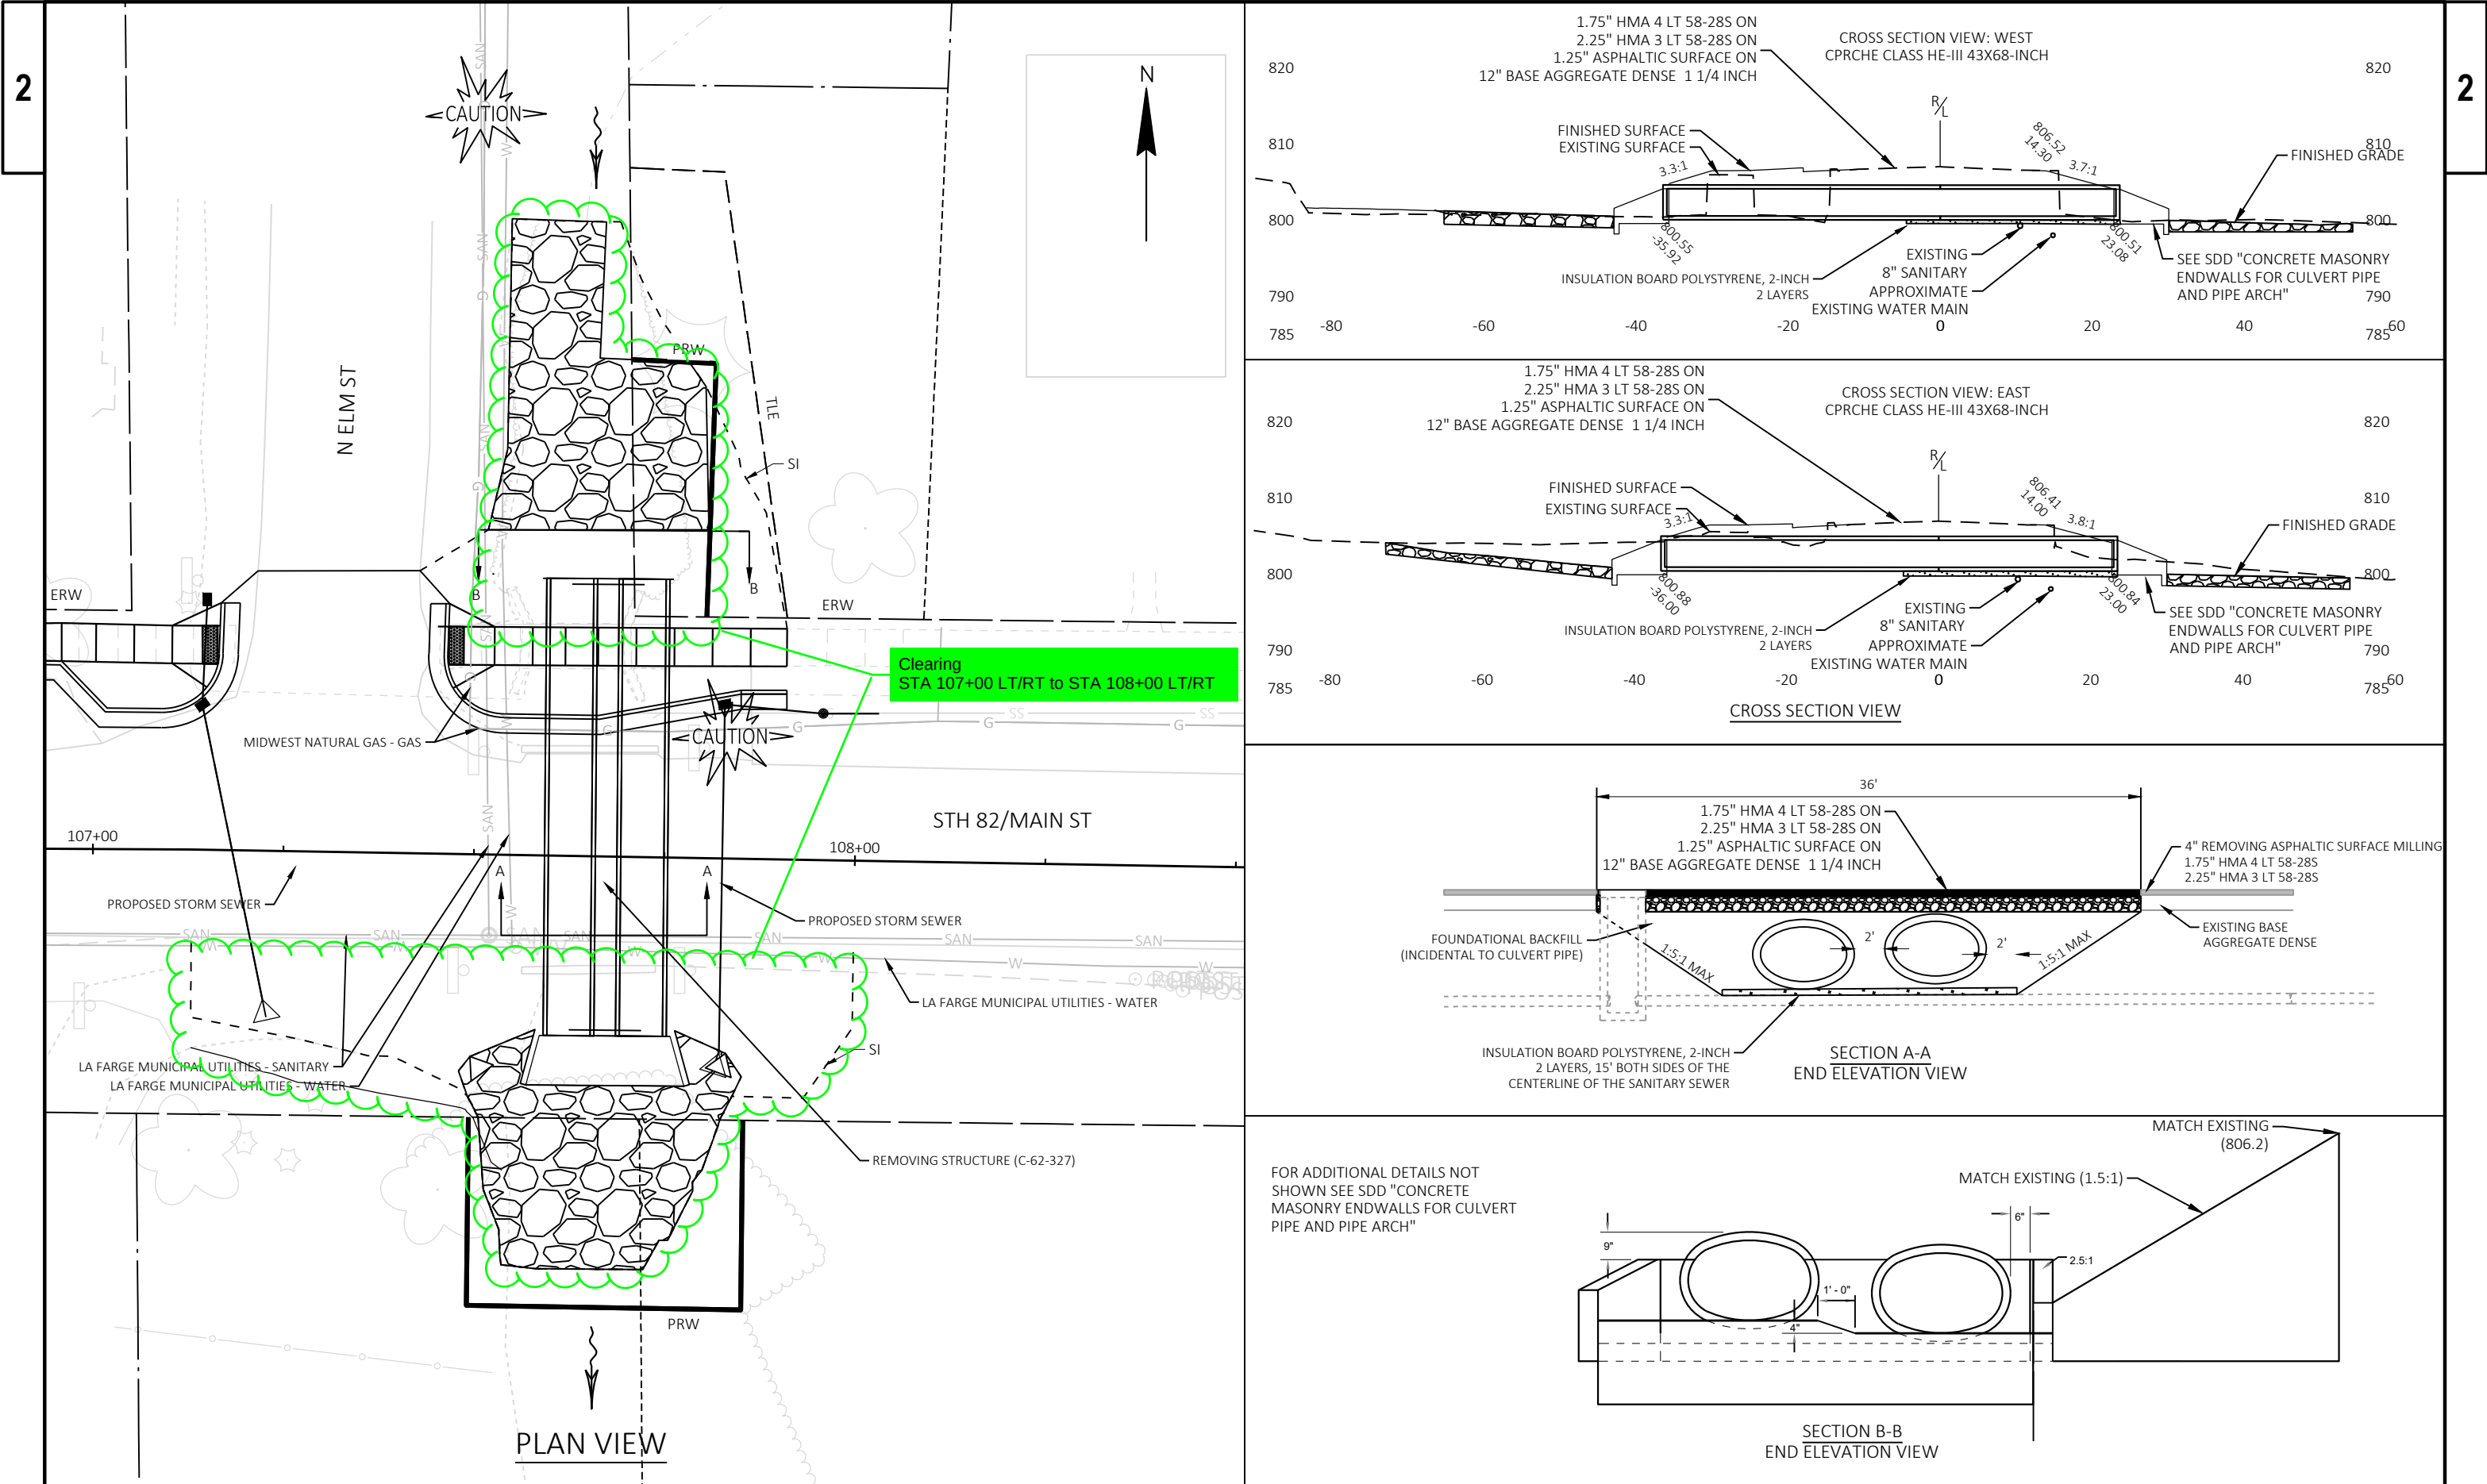

2


WISDOT/CADDS SHEET 42

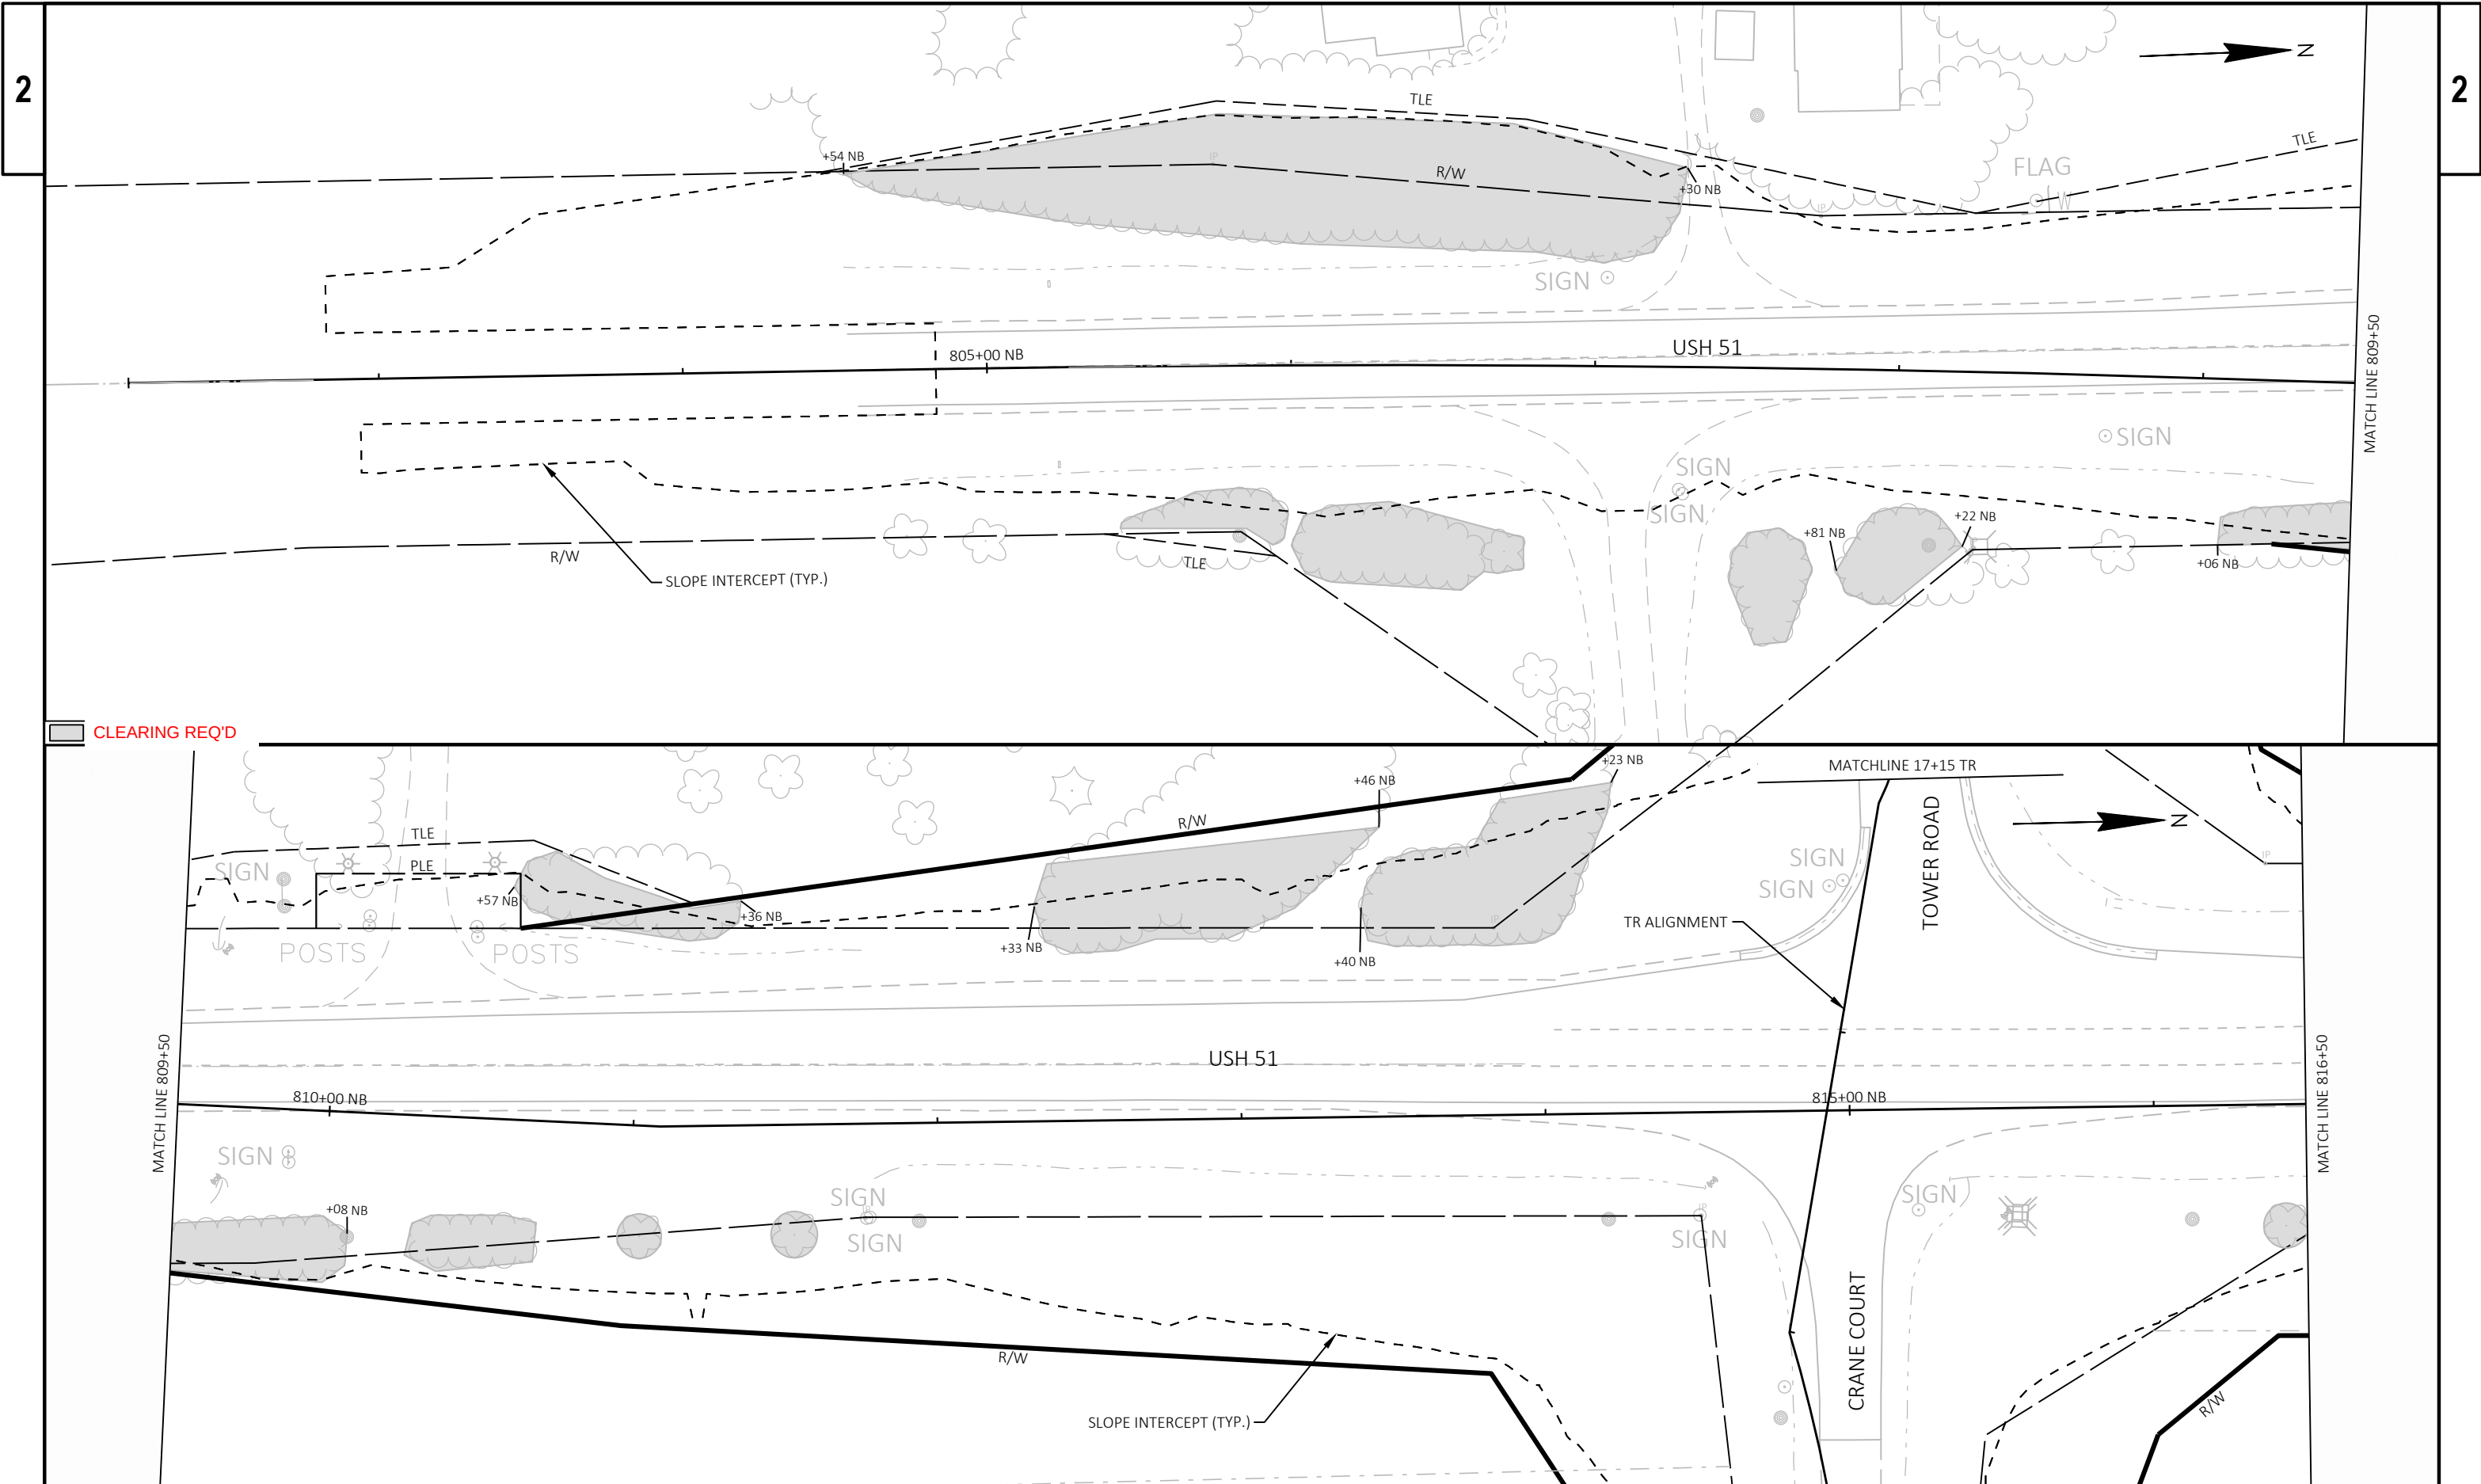


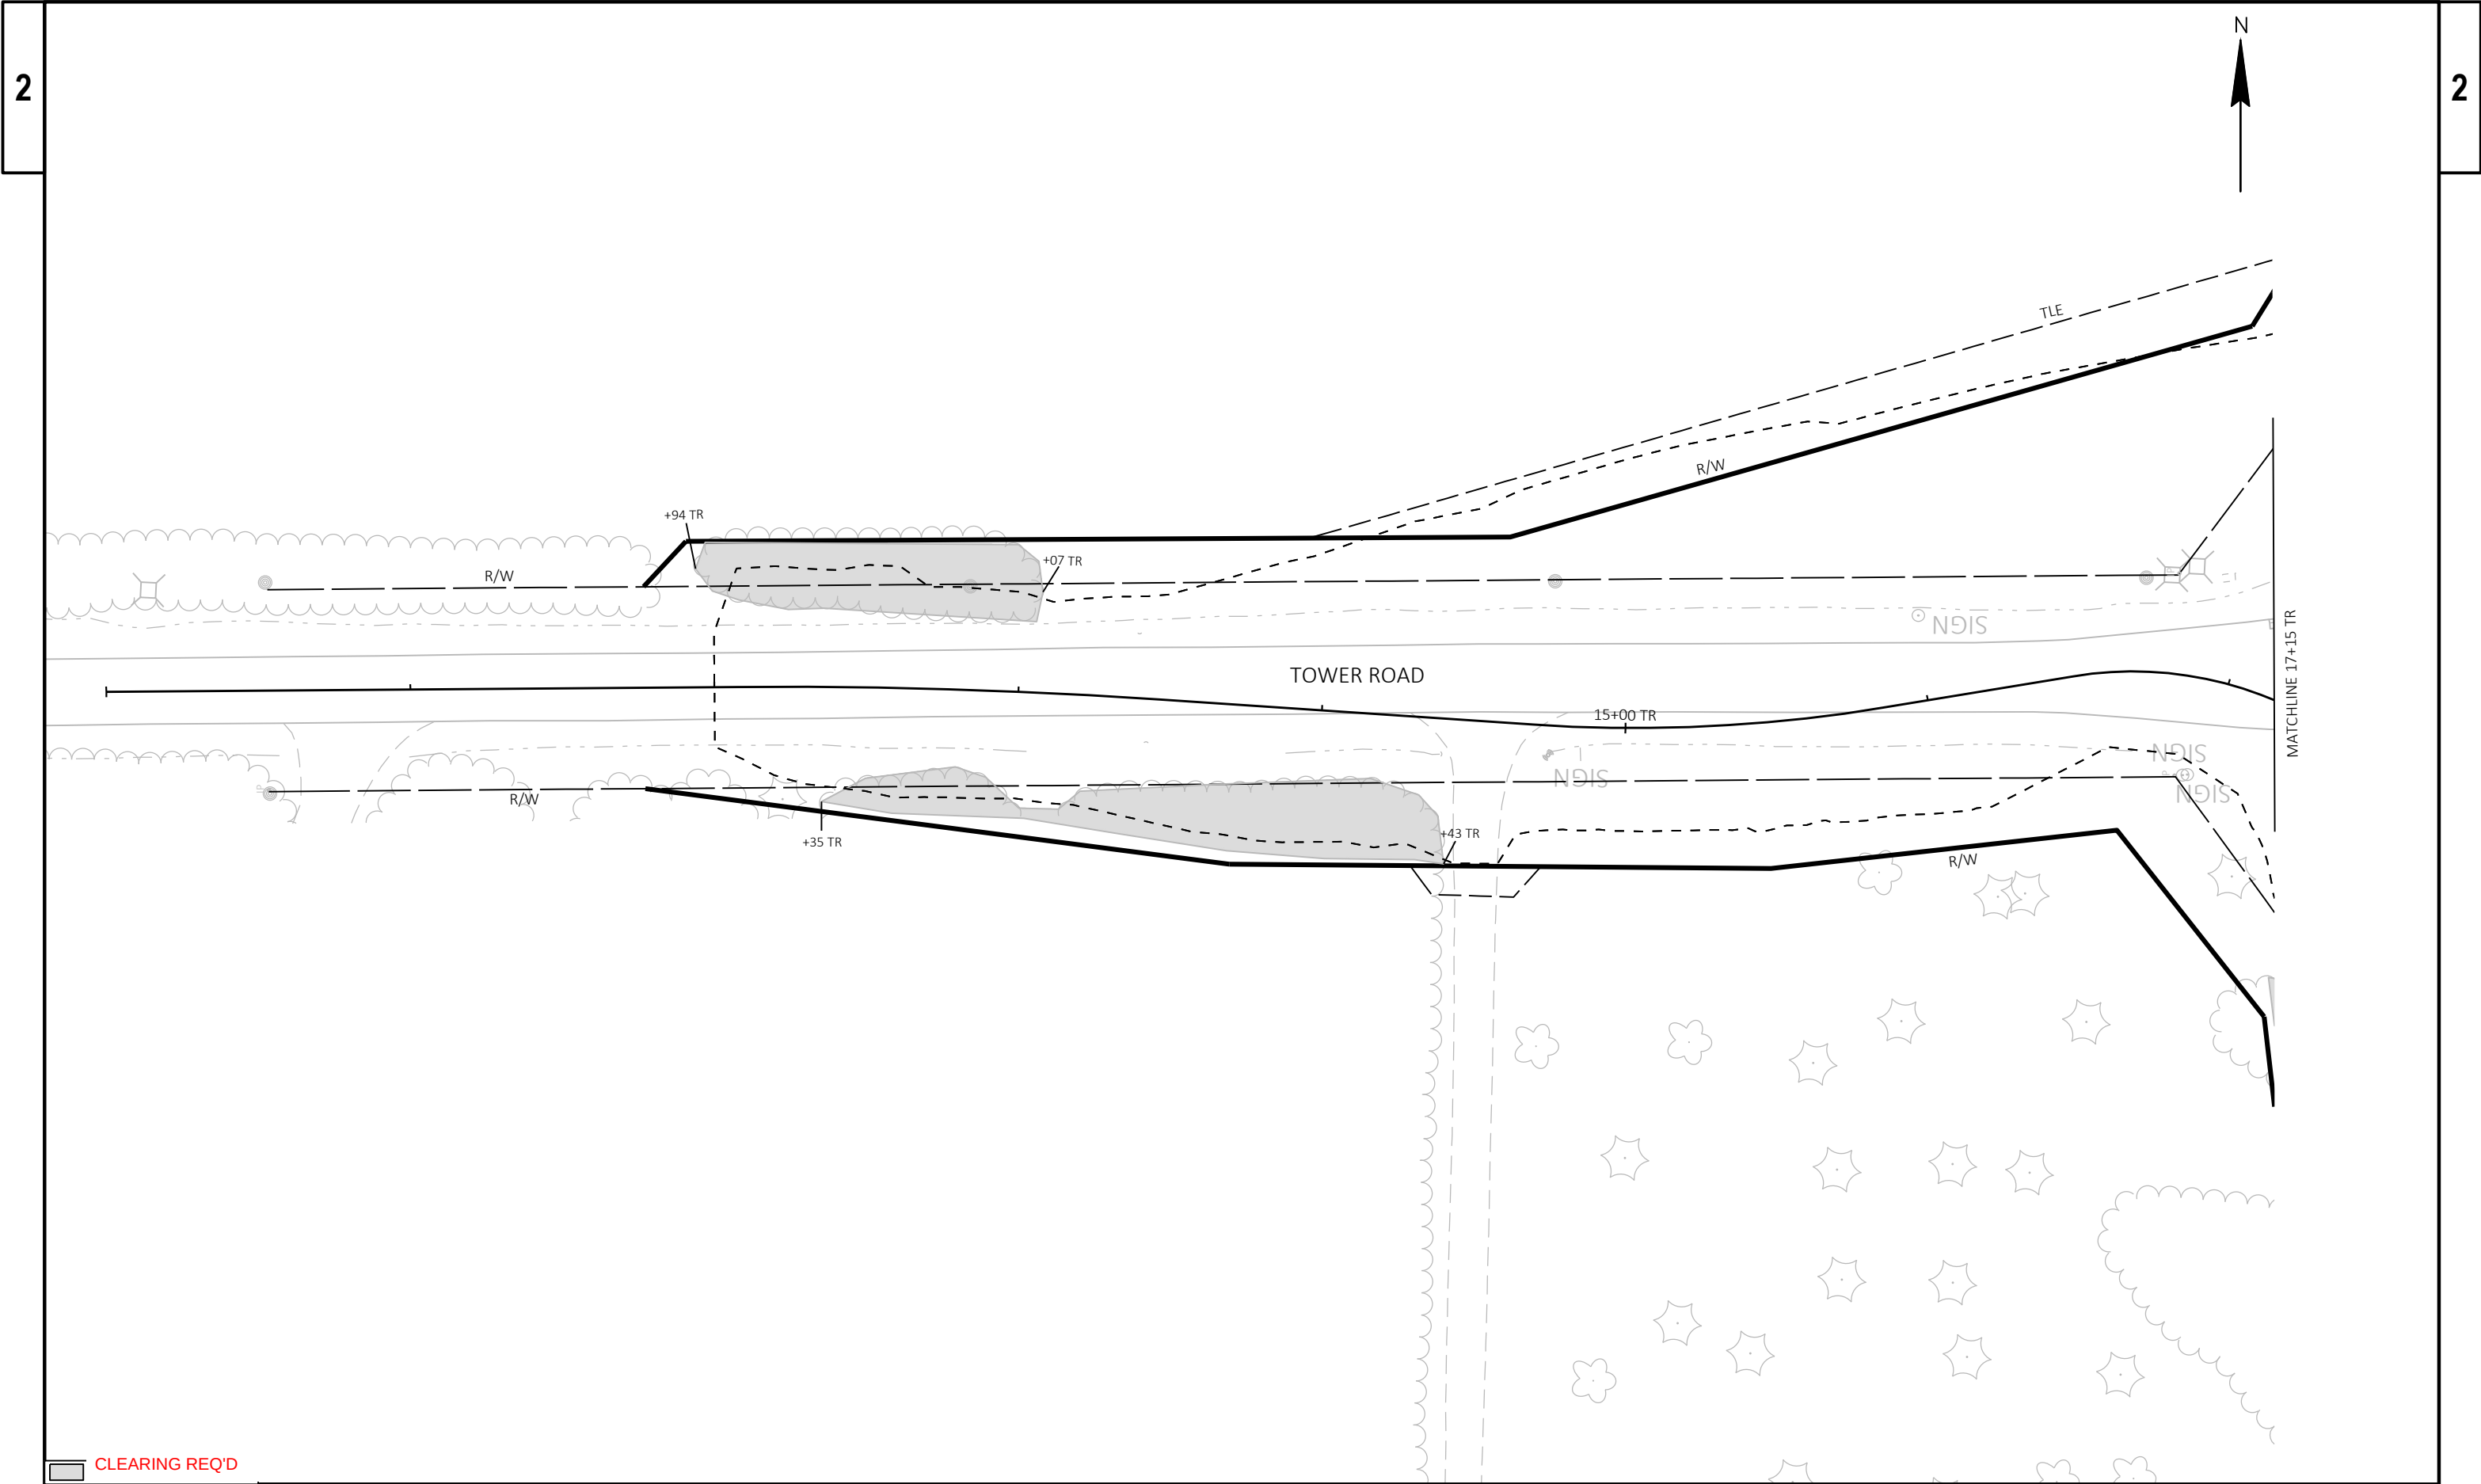


 CLEARING REQ'D


PROJECT NO: 5845-16-84	HWY: USH 51	COUNTY: DANE	CLEARING - AREA 18	SHEET 30	E
------------------------	-------------	--------------	--------------------	----------	---


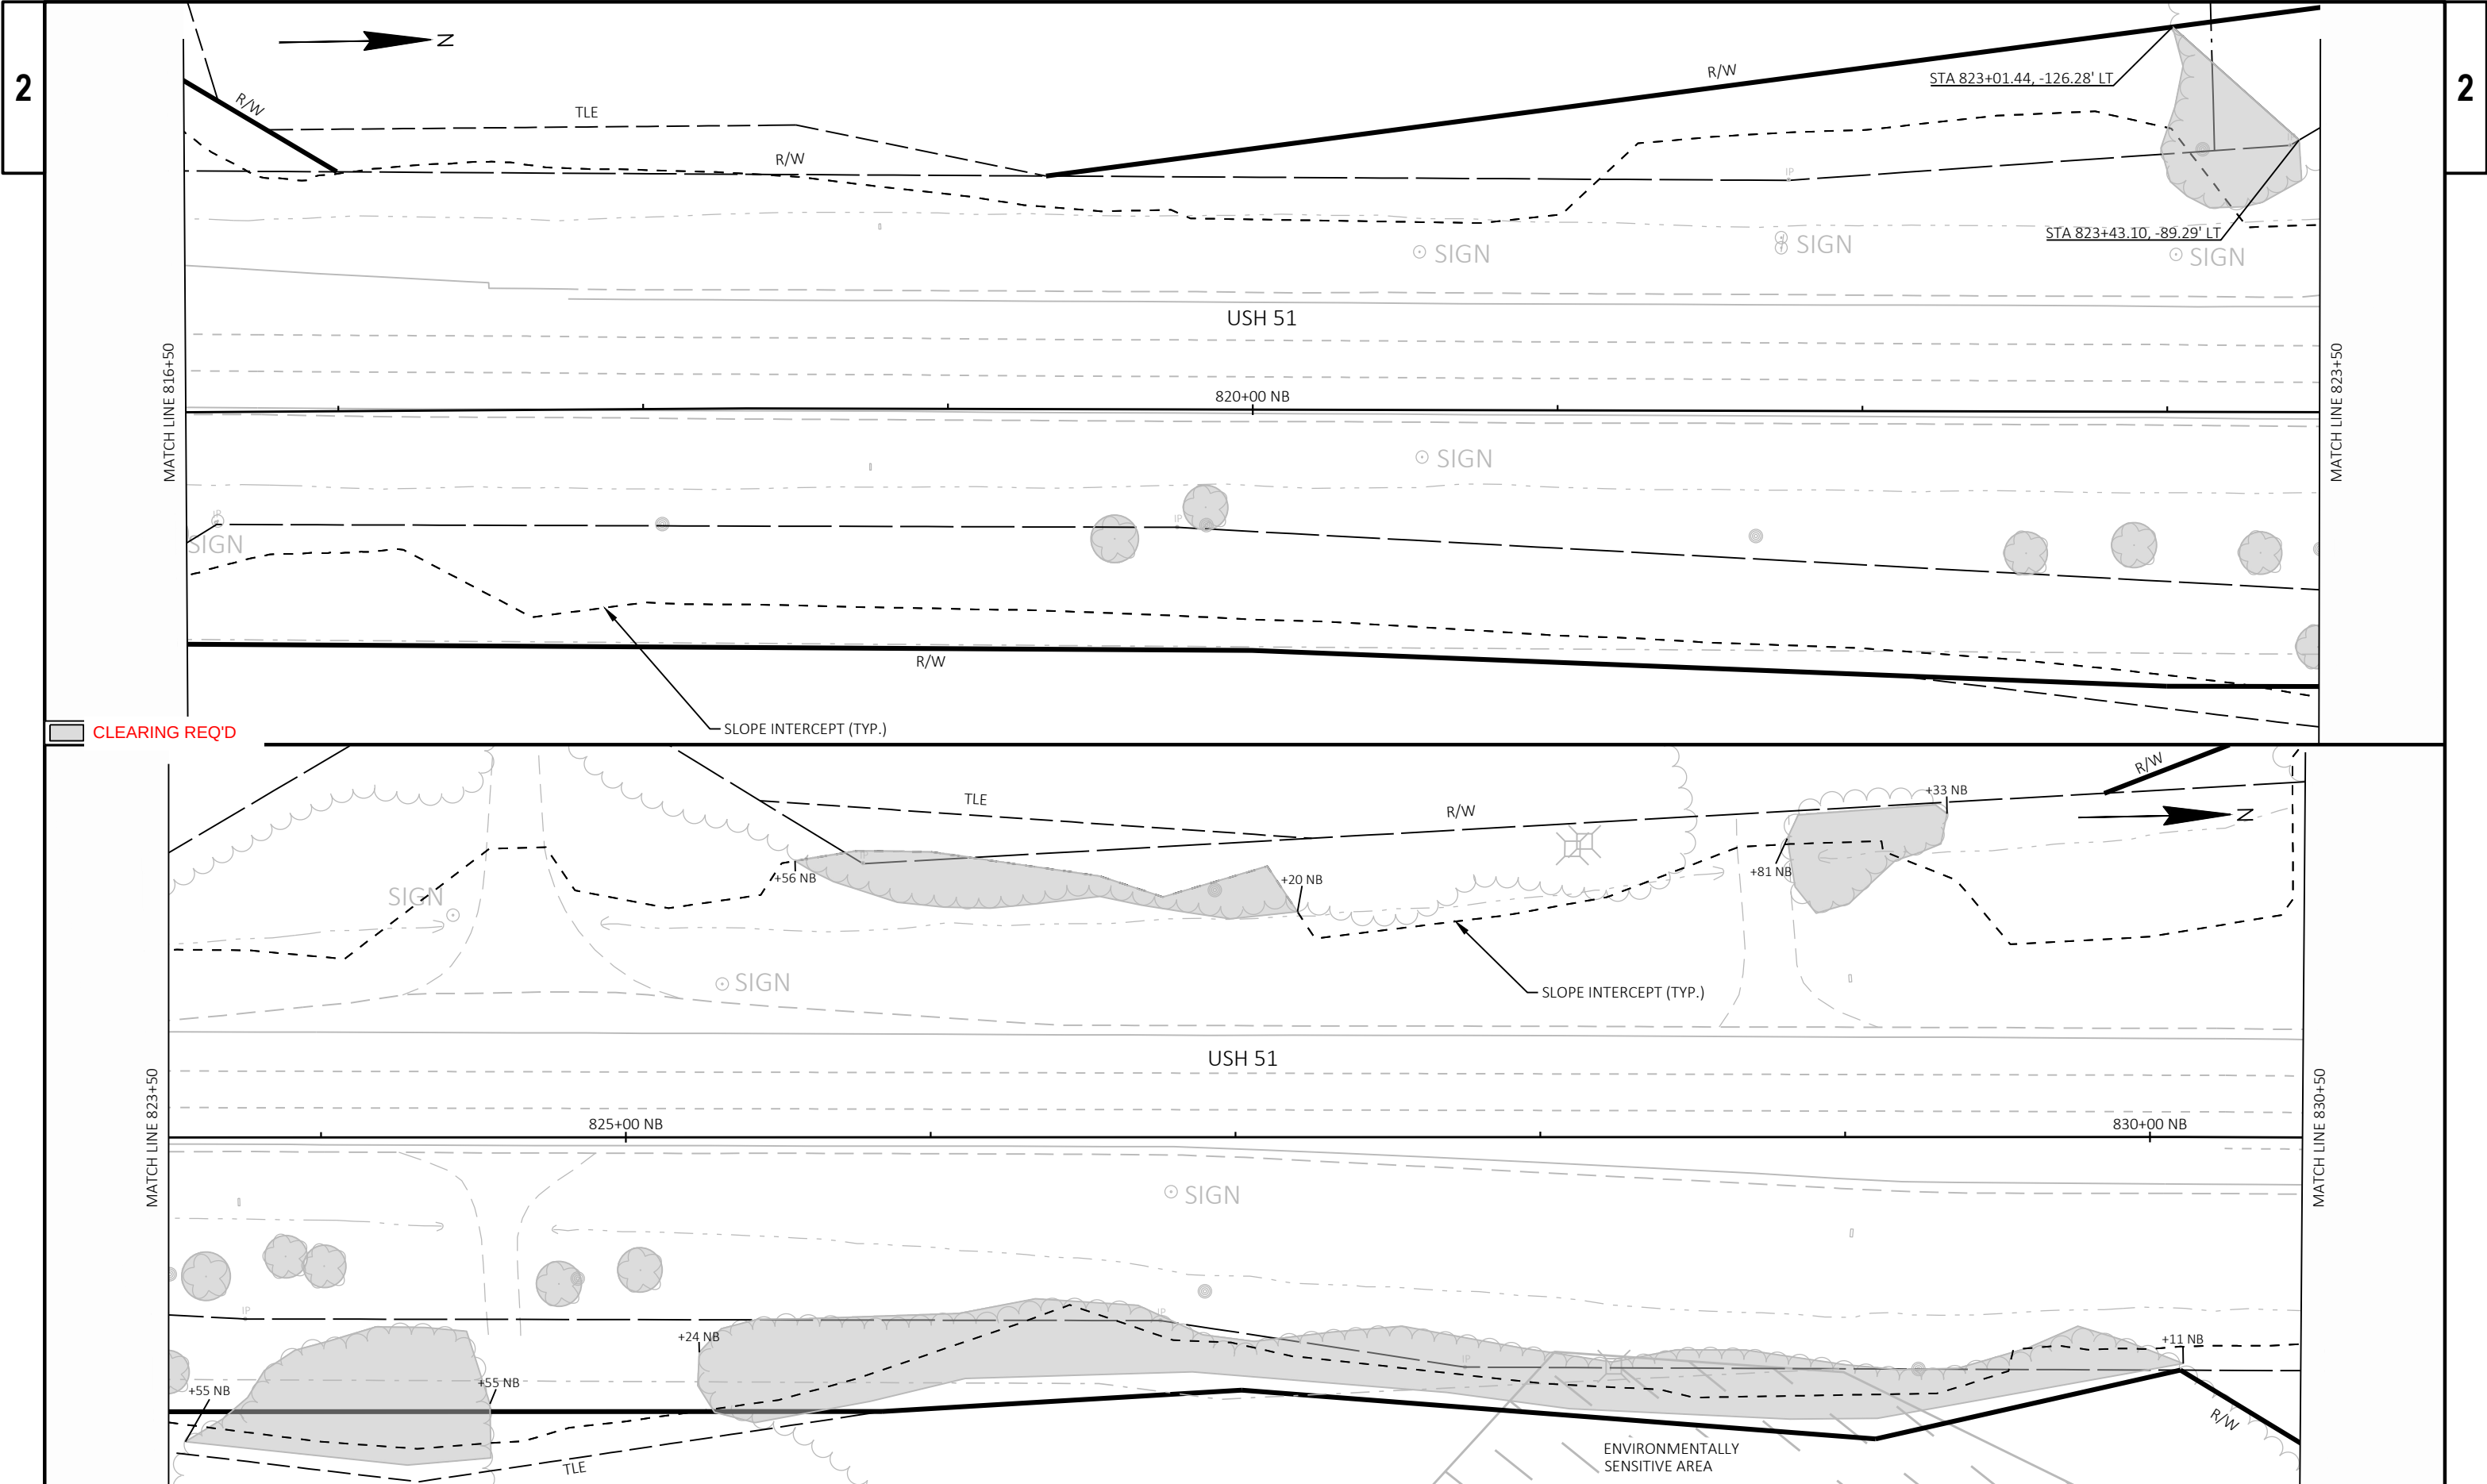


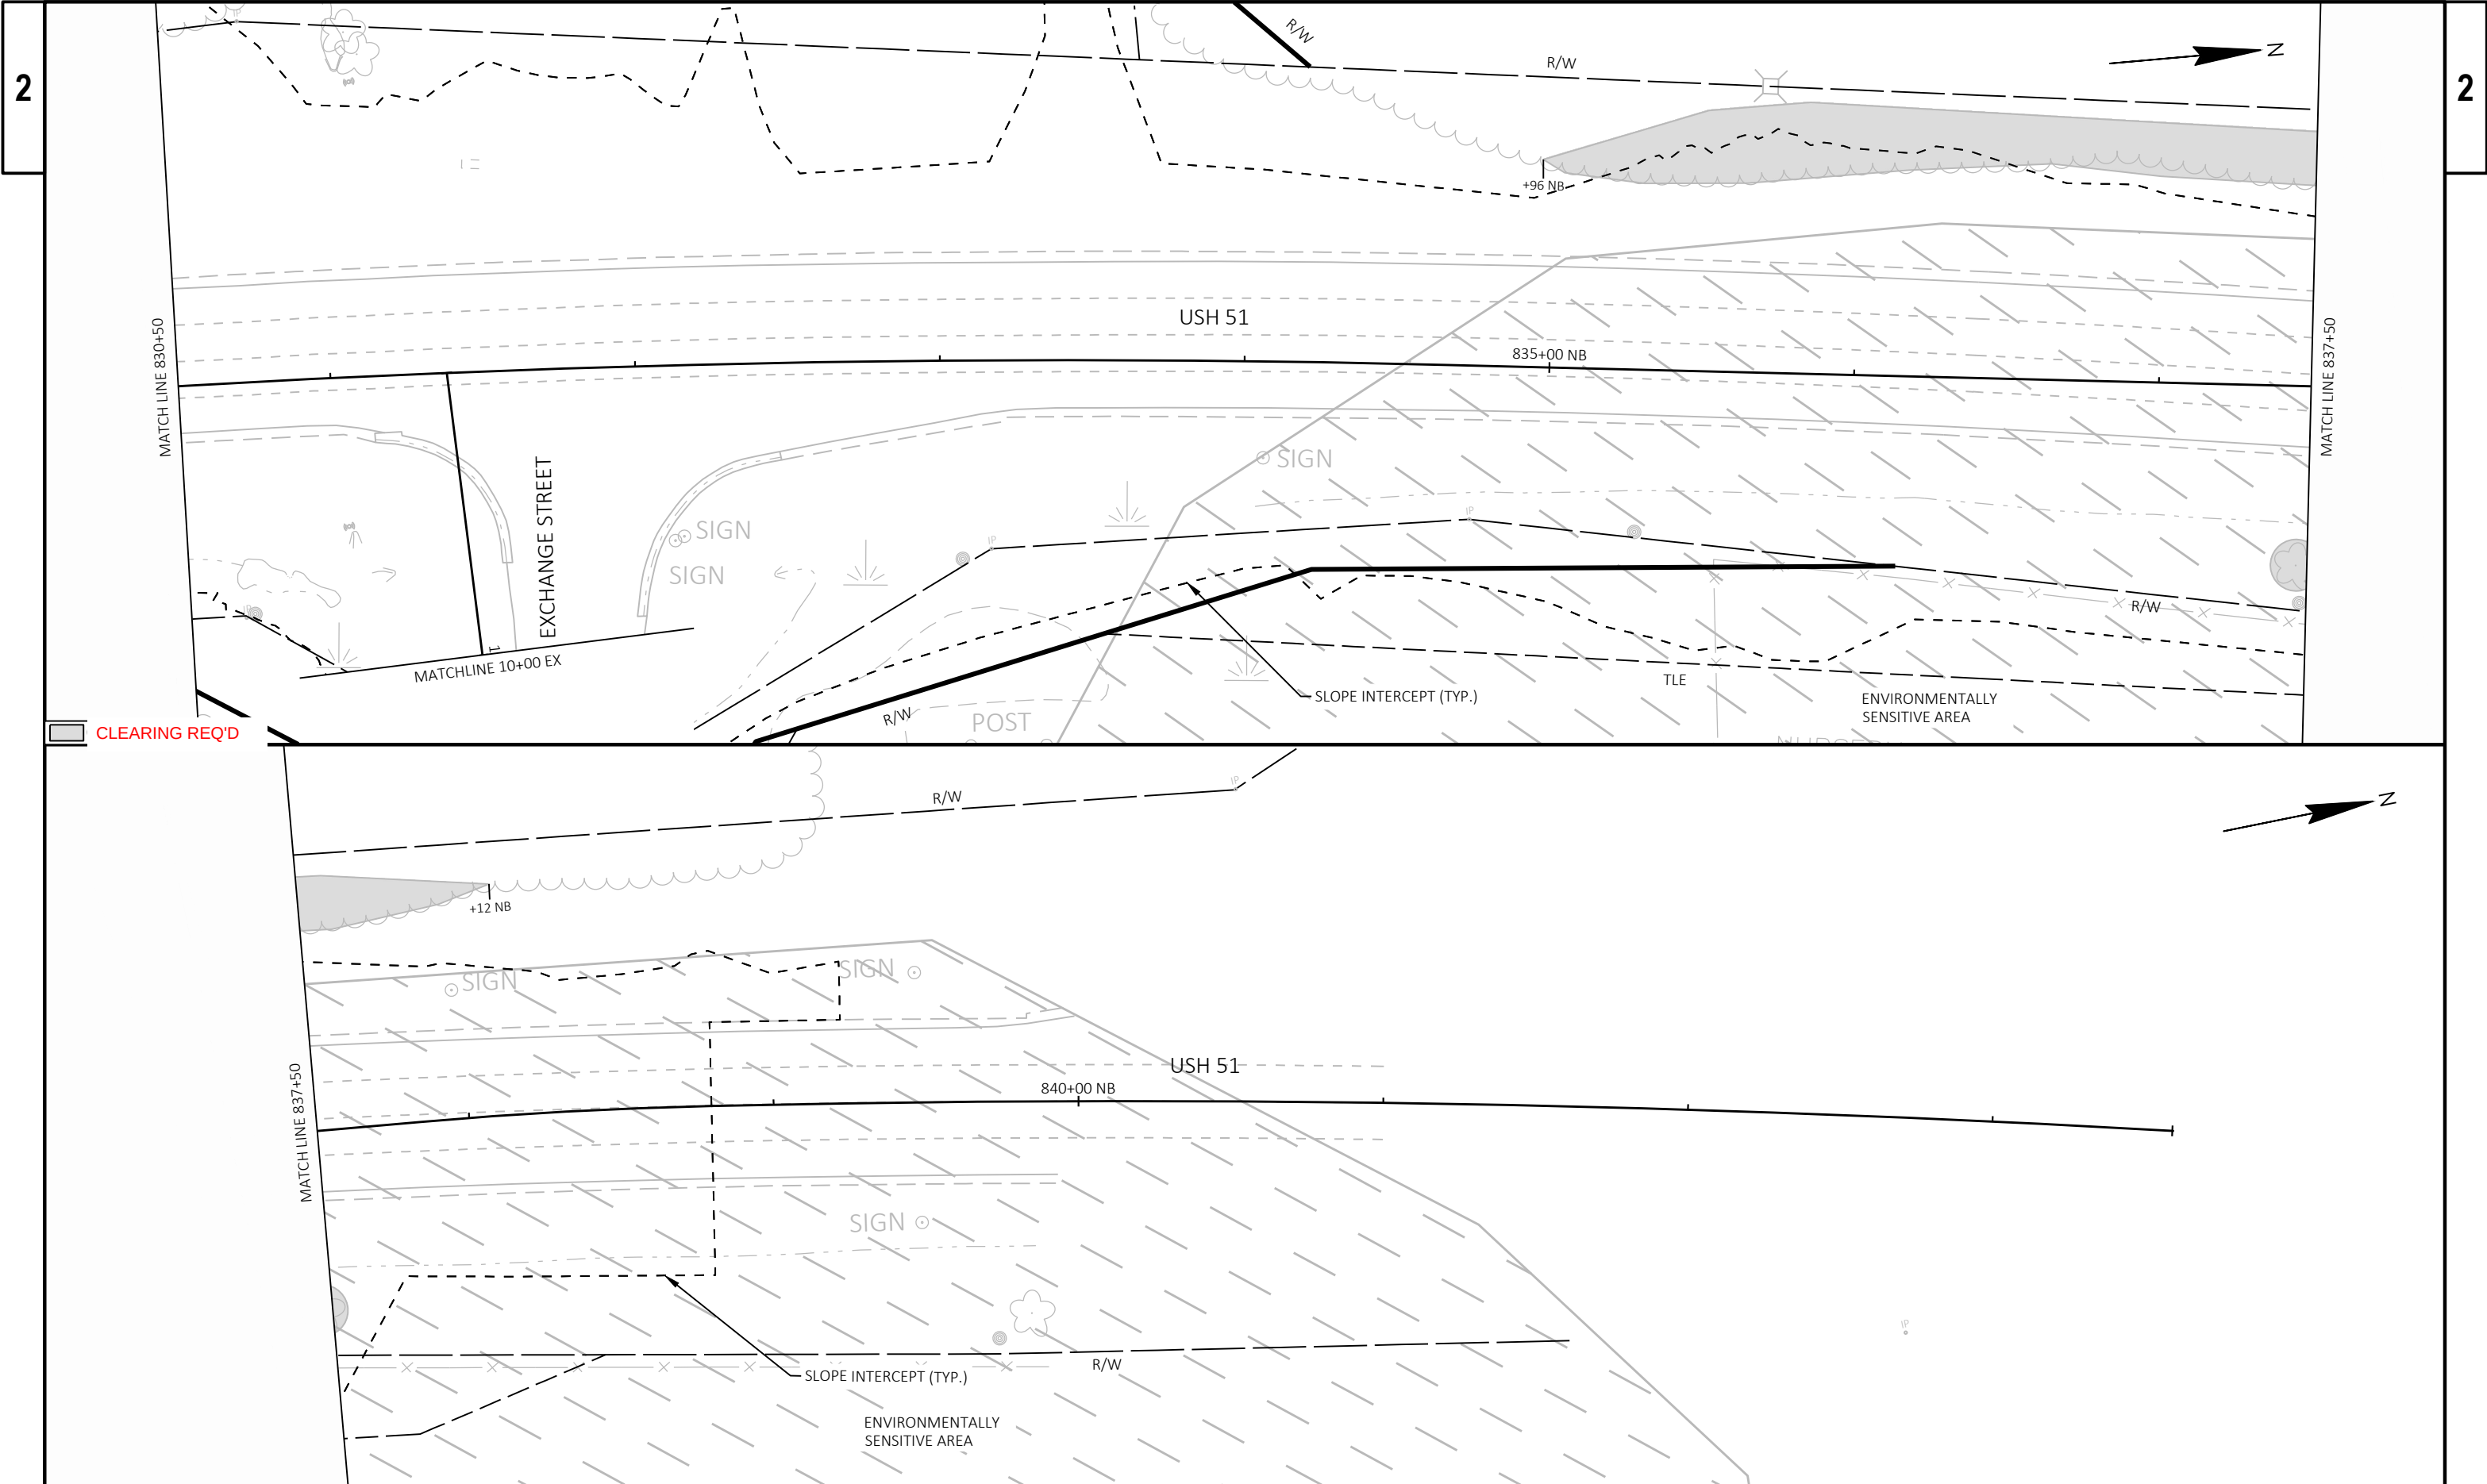



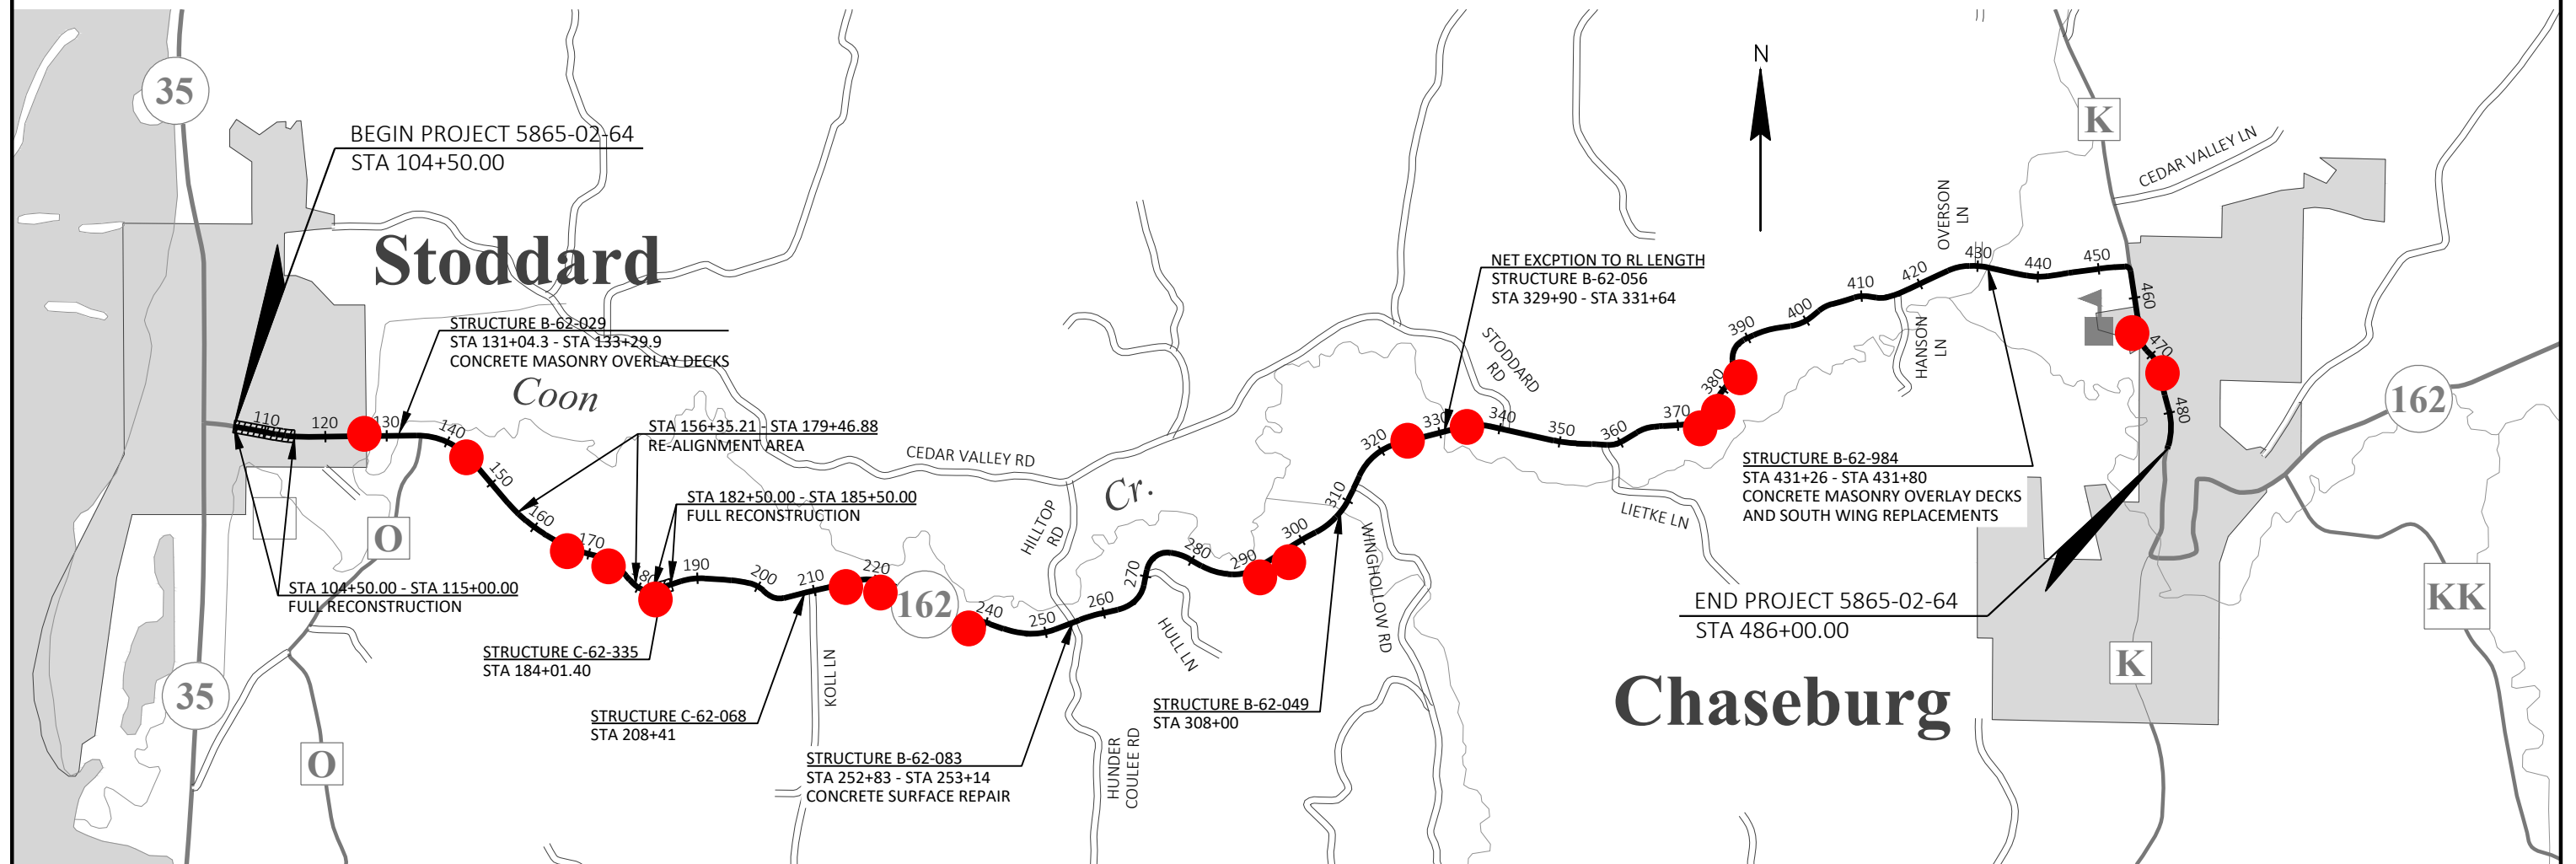

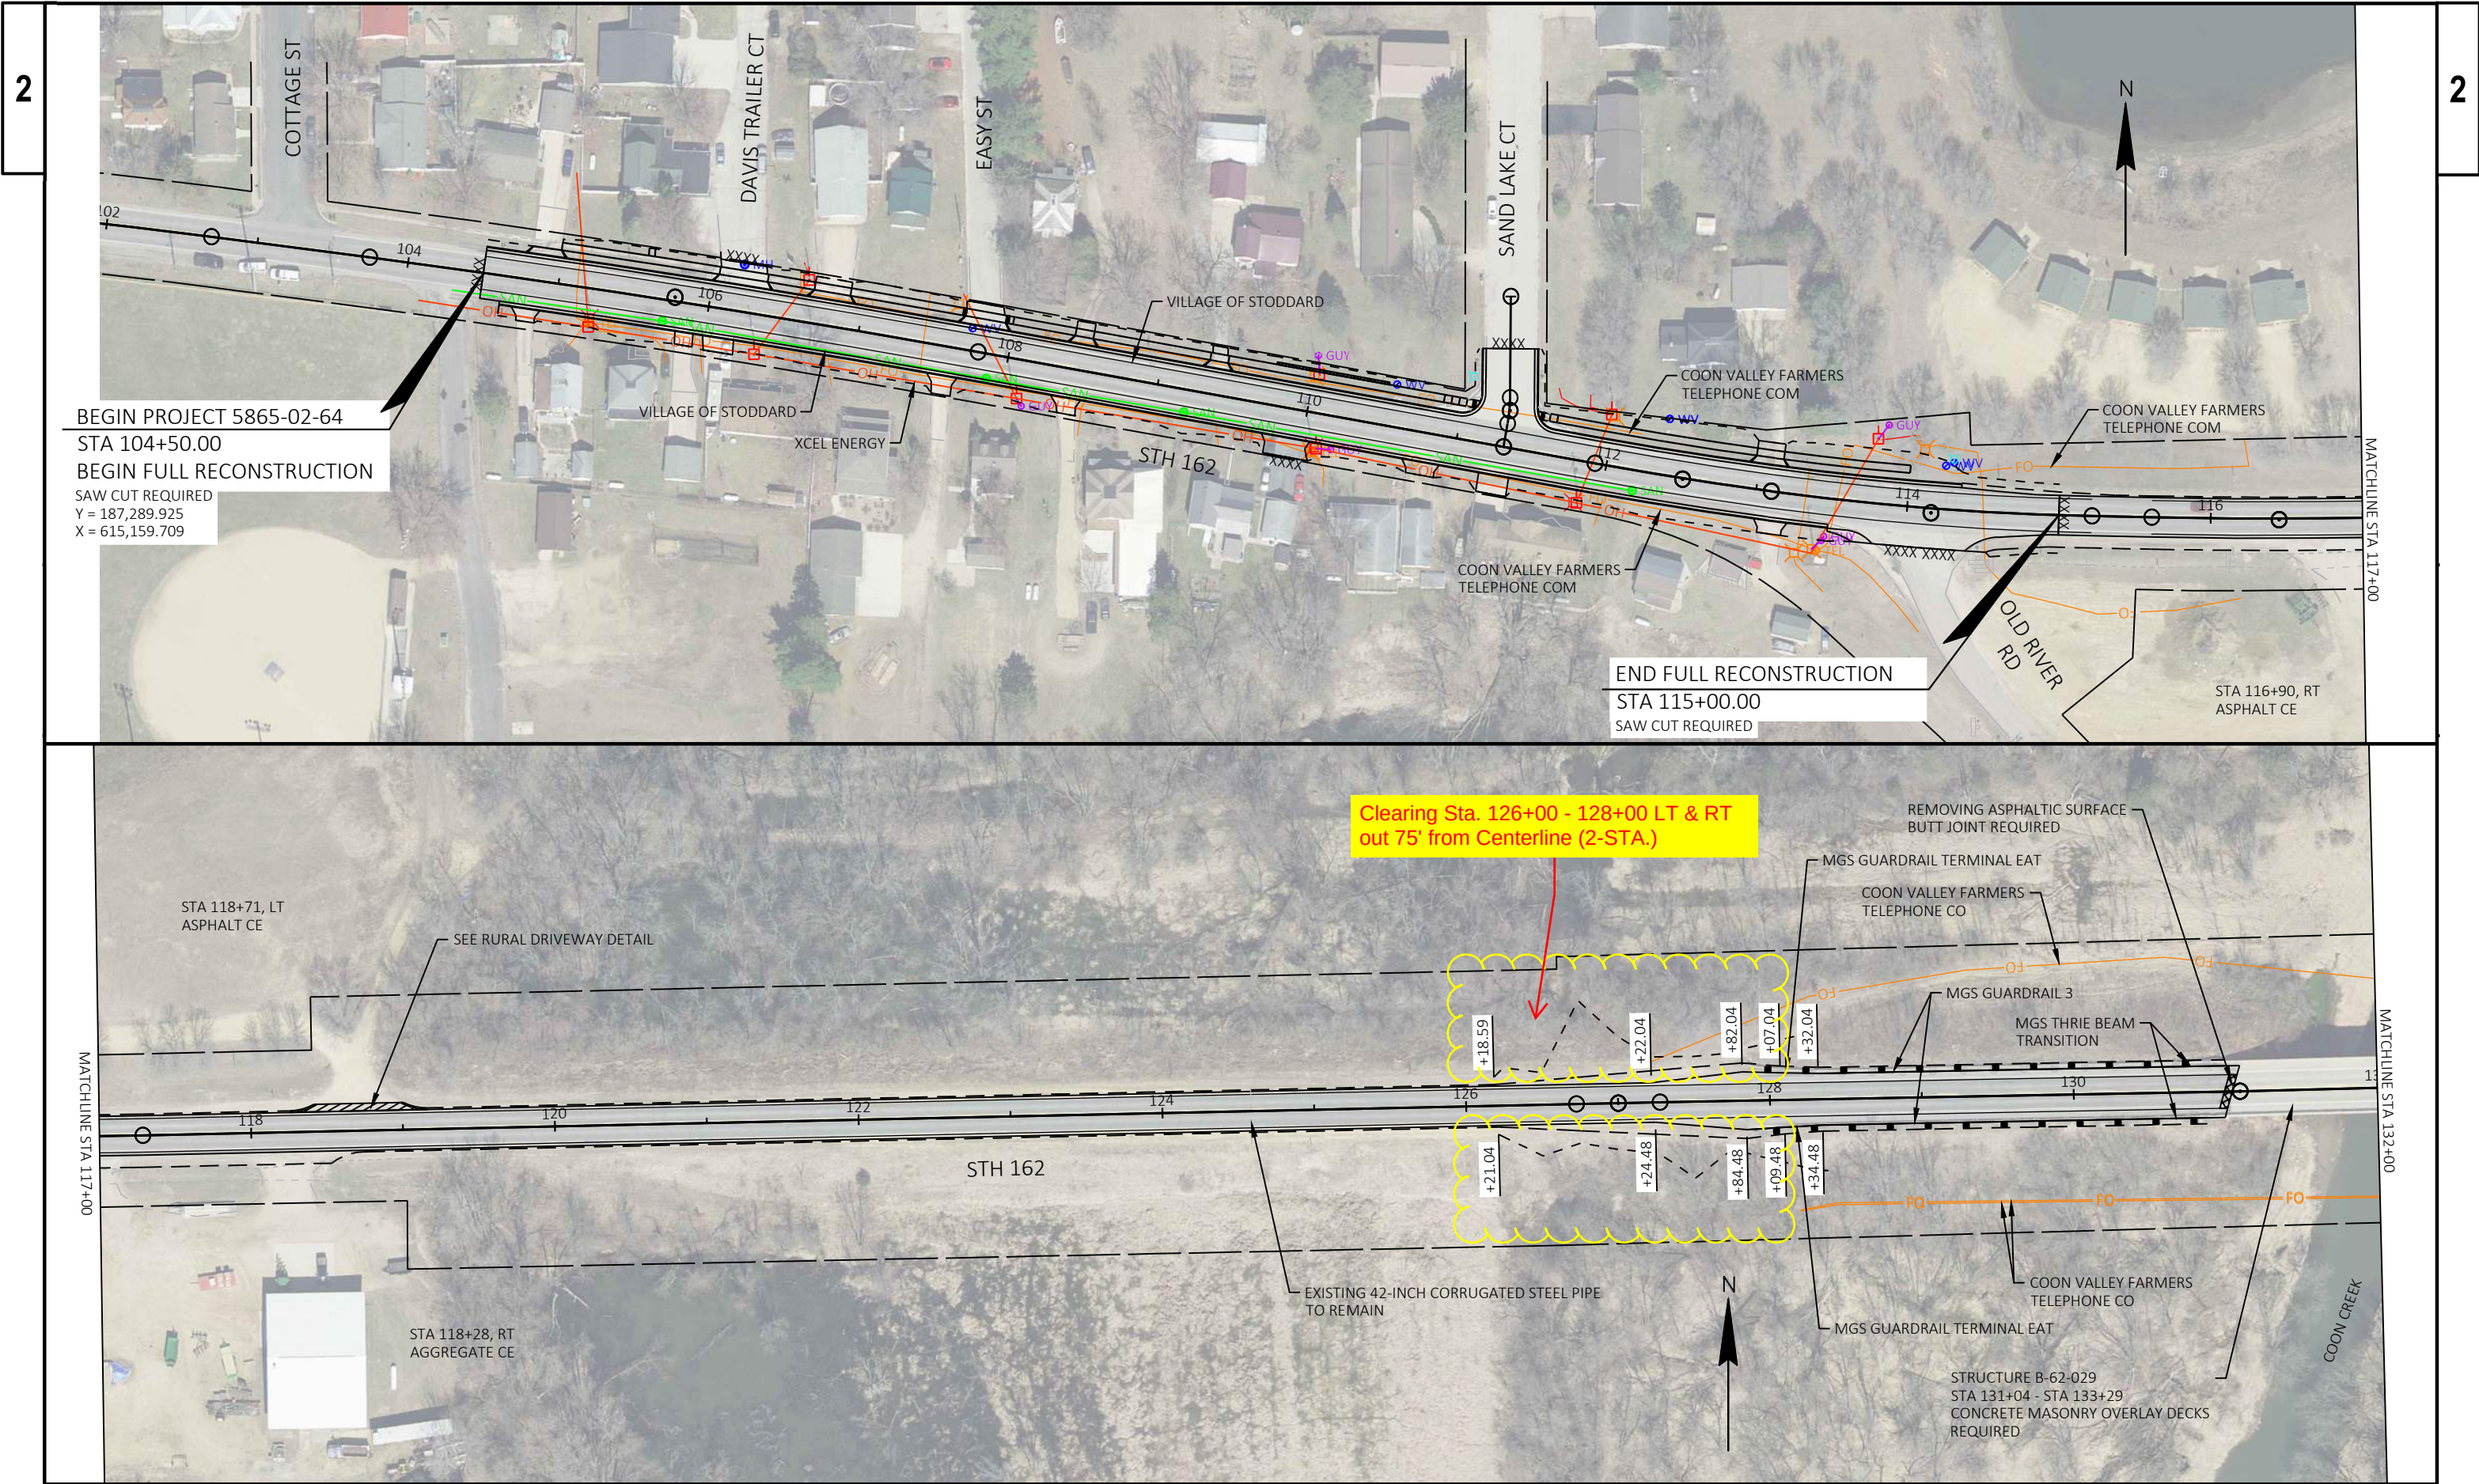

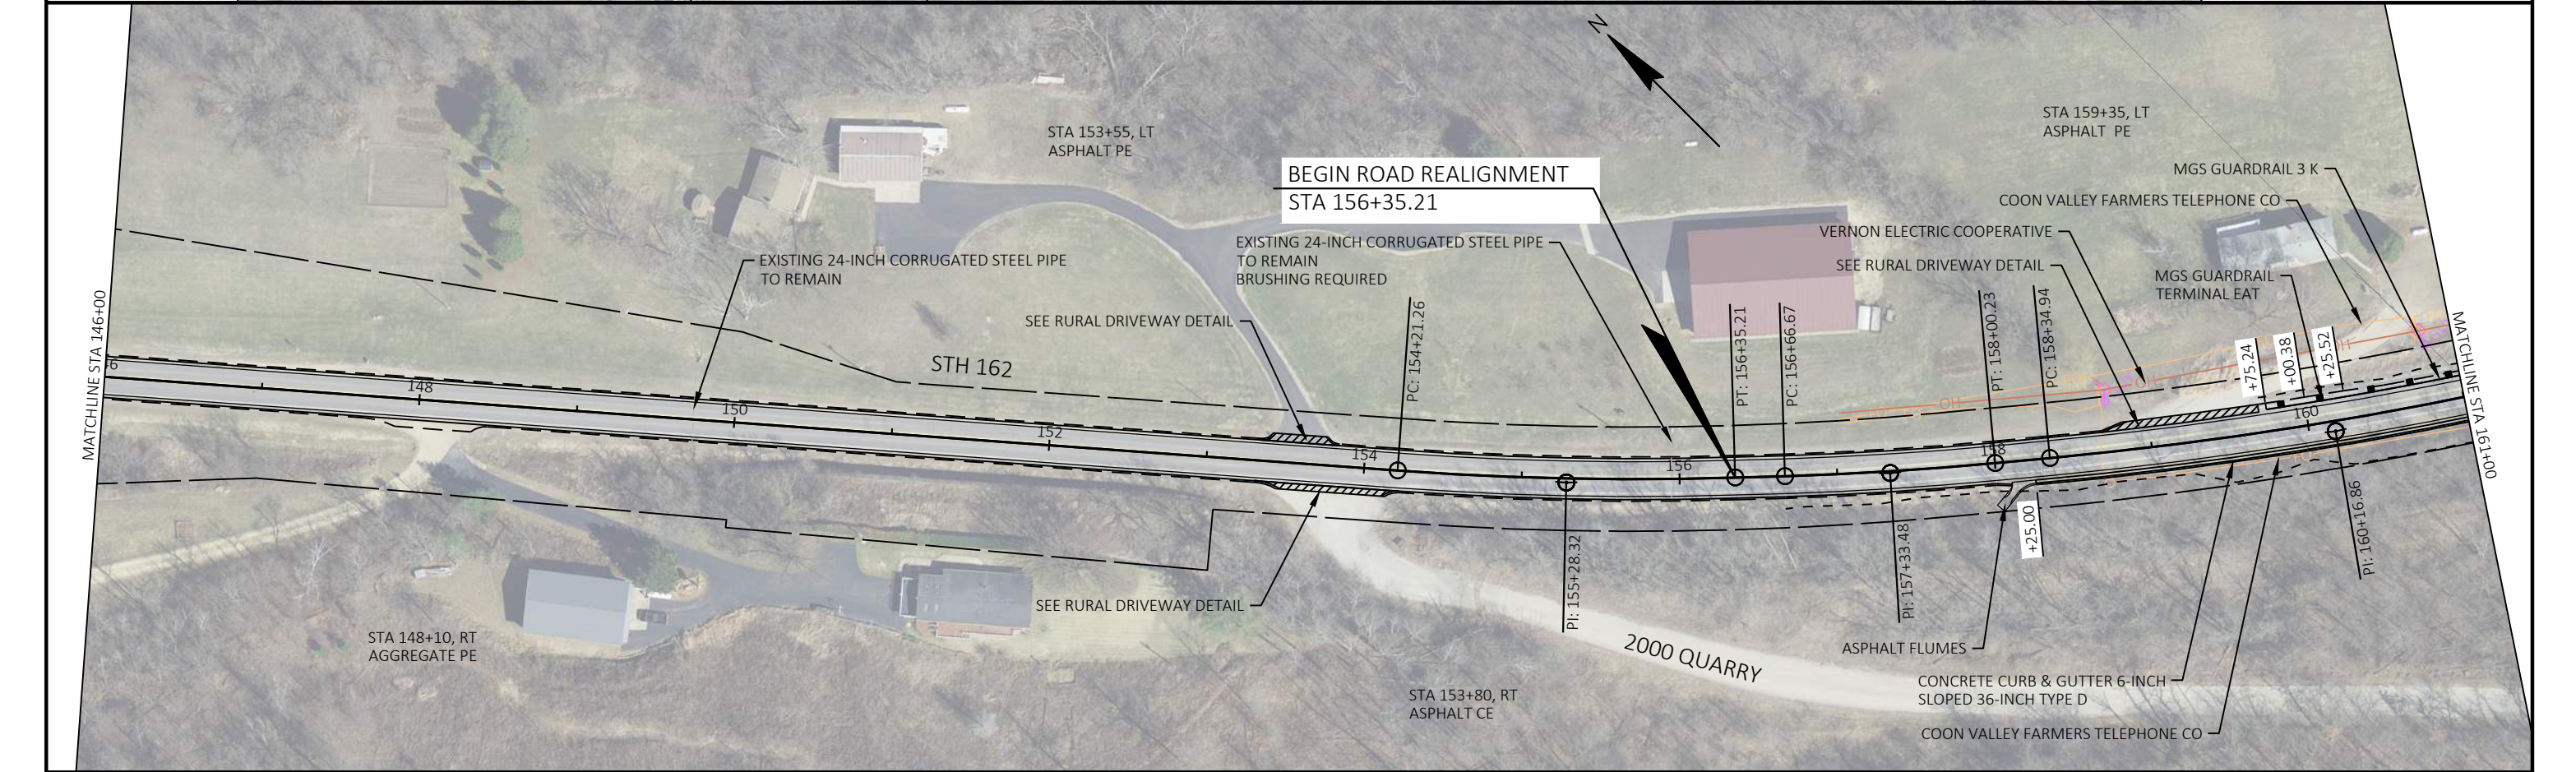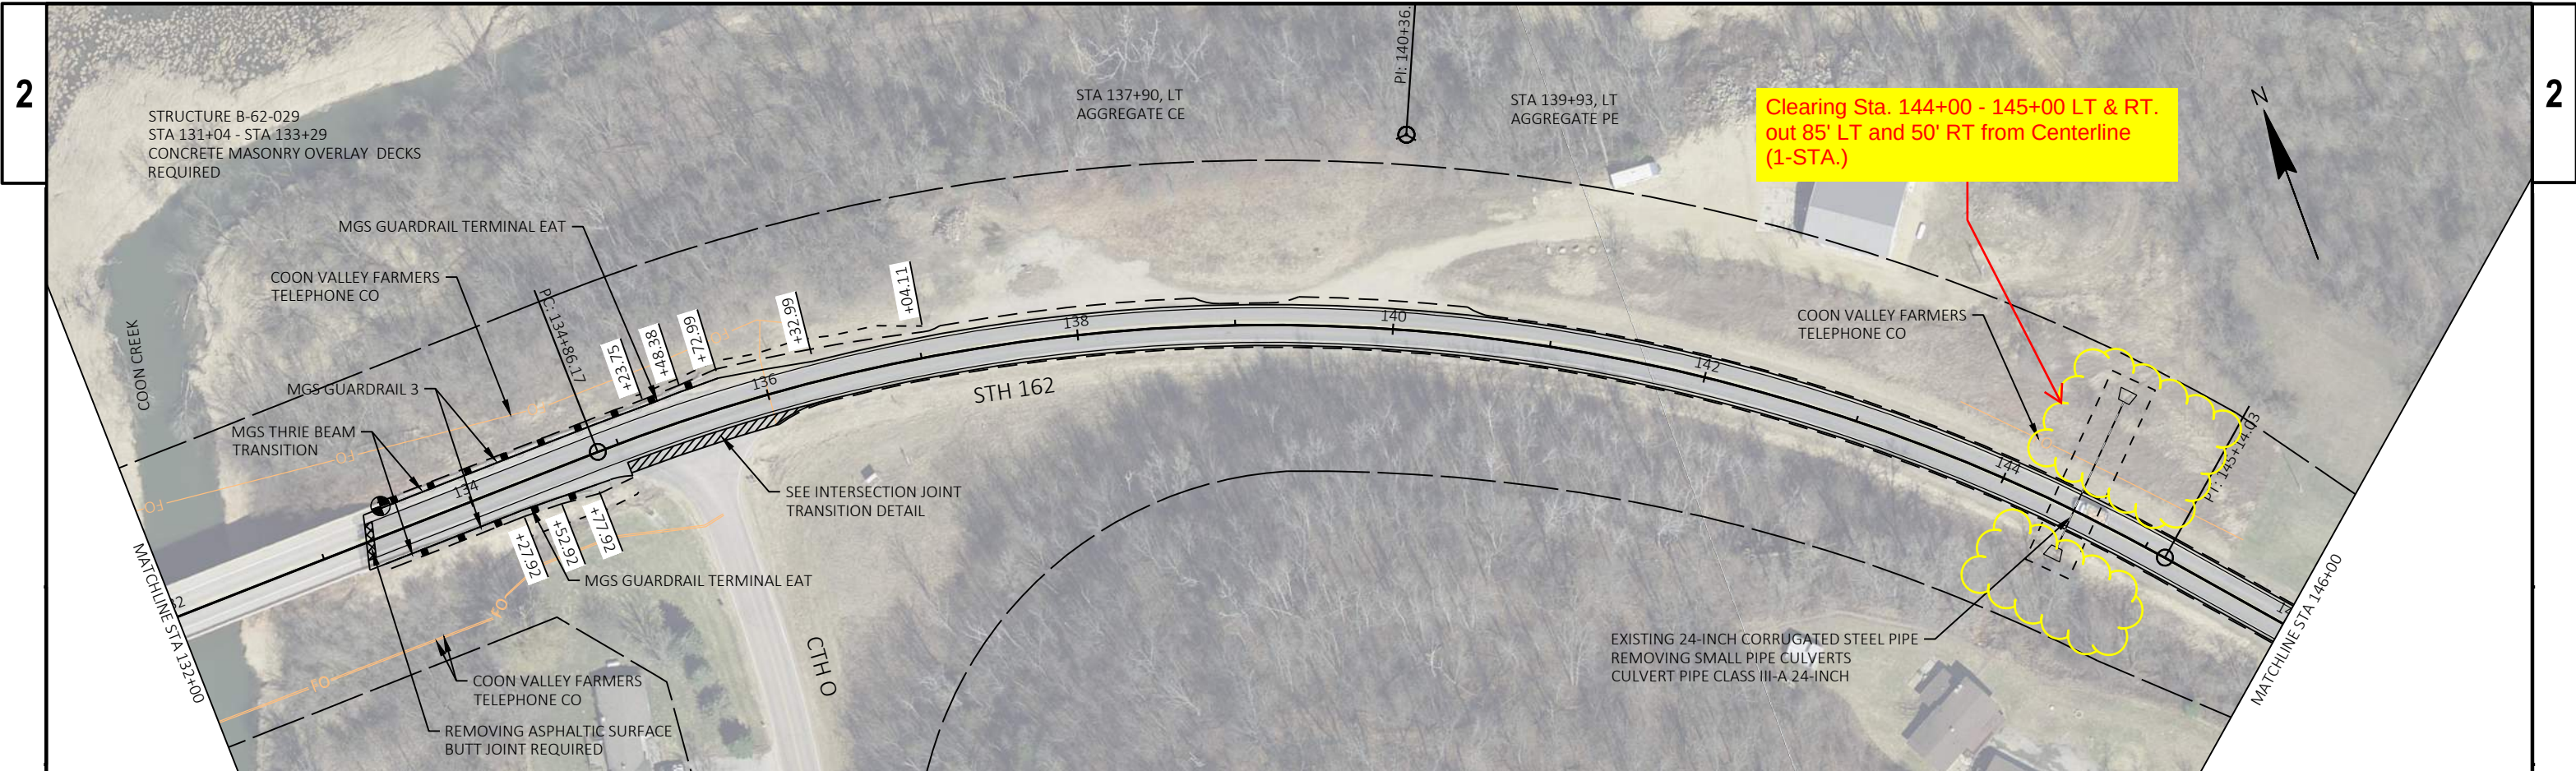

Clearing Sta. 168+50 - 169+00 LT
out 33' from Centerline (1-STA.)

Clearing Sta. 171+75 - 172+25 LT
out 33' from Centerline (1-STA.)

MATCHLINE STA 161+00

COON VALLEY FARMERS TELEPHONE CO

Vernon Electric Cooperative

MGS GUARDRAIL TERMINAL EAT

MGS GUARDRAIL 3 K

SSP CLASS III-A 18-INCH

EXISTING 18-INCH CORRUGATED STEEL PIPE
REMOVING SMALL PIPE CULVERTS
BRUSHING REQUIRED

MGS GUARDRAIL 3 K

MATCHLINE STA 175+00

SSP CLASS III-A 18-INCH

EXISTING 18-INCH CORRUGATED STEEL PIPE
REMOVING SMALL PIPE CULVERTS

MGS GUARDRAIL TERMINAL EAT

COON VALLEY FARMERS TELEPHONE CO

SSP CLASS III-A 15-INCH

SSP CLASS III-A 18-INCH

CONCRETE CURB & GUTTER 6-INCH
SLOPED 36-INCH TYPE D

N

STH 162

Pt: 161+98.14

Pc: 162+33.07

Pt: 164+00.84

Pc: 164+70.14

Pt: 166+48.65

Pc: 166+57.91

Pt: 168+03.20

Pc: 168+04.24

Pt: 169+84.13

+95.79

+20.79

Pc: 171+29.18

Pt: 172+78.90

Pt: 174+23.98

Pc: 174+62.04

Pt: 163+16.97

Pt: 165+59.48

Pt: 167+30.60

Pt: 168+94.23

10.1

20.1

20.2

30.1

40.1

50.1

60.1

Clearing Sta. 182+50 - 185+50 LT & RT to new RW (3-STA.)

END ROAD REALIGNMENT
STA 179+46.88

BEGIN FULL RECONSTRUCTION
STA 182+50.00
SAW CUT REQUIRED

END FULL RECONSTRUCTION
STA 185+50.00
SAW CUT REQUIRED

EXISTING 18-INCH CORRUGATED STEEL PIPE TO REMAIN
REPAIR SCOUR REQUIRED

STA 188+47, LT AGGREGATE CE

STA 185+05, RT AGGREGATE PE

EXISTING CURB & GUTTER TO REMAIN

DAIRYLAND POWER COOPERATIVE

VERNON ELECTRIC COOPERATIVE

ASPHALT FLUMES

RIPRAP HEAVY

EXISTING STRUCTURE C-60-302
STRUCTURE TO BE REPLACE

STRUCTURE C-62-335

CONCRETE CURB & GUTTER 6-INCH
SLOPED 36-INCH TYPE D

STA 181+93, RT AGGREGATE FE

STA 178+88, LT AGGREGATE PE

STA 177+18.50

STA 178+07.58

STA 179+53.90

STA 180+44.48

STA 181+61.75

STA 182+70.80

STA 183+33.18

STA 184+33.36

STA 185+05.00

STA 186+05.00

STA 187+05.00

STA 188+05.00

STA 189+05.00

STA 190+00.00

STA 175+00.00

STA 176+00.00

STA 177+00.00

STA 178+00.00

STA 179+00.00

STA 180+00.00

STA 181+00.00

STA 182+00.00

STA 183+00.00

STA 184+00.00

STA 185+00.00

STA 186+00.00

STA 187+00.00

STA 188+00.00

STA 189+00.00

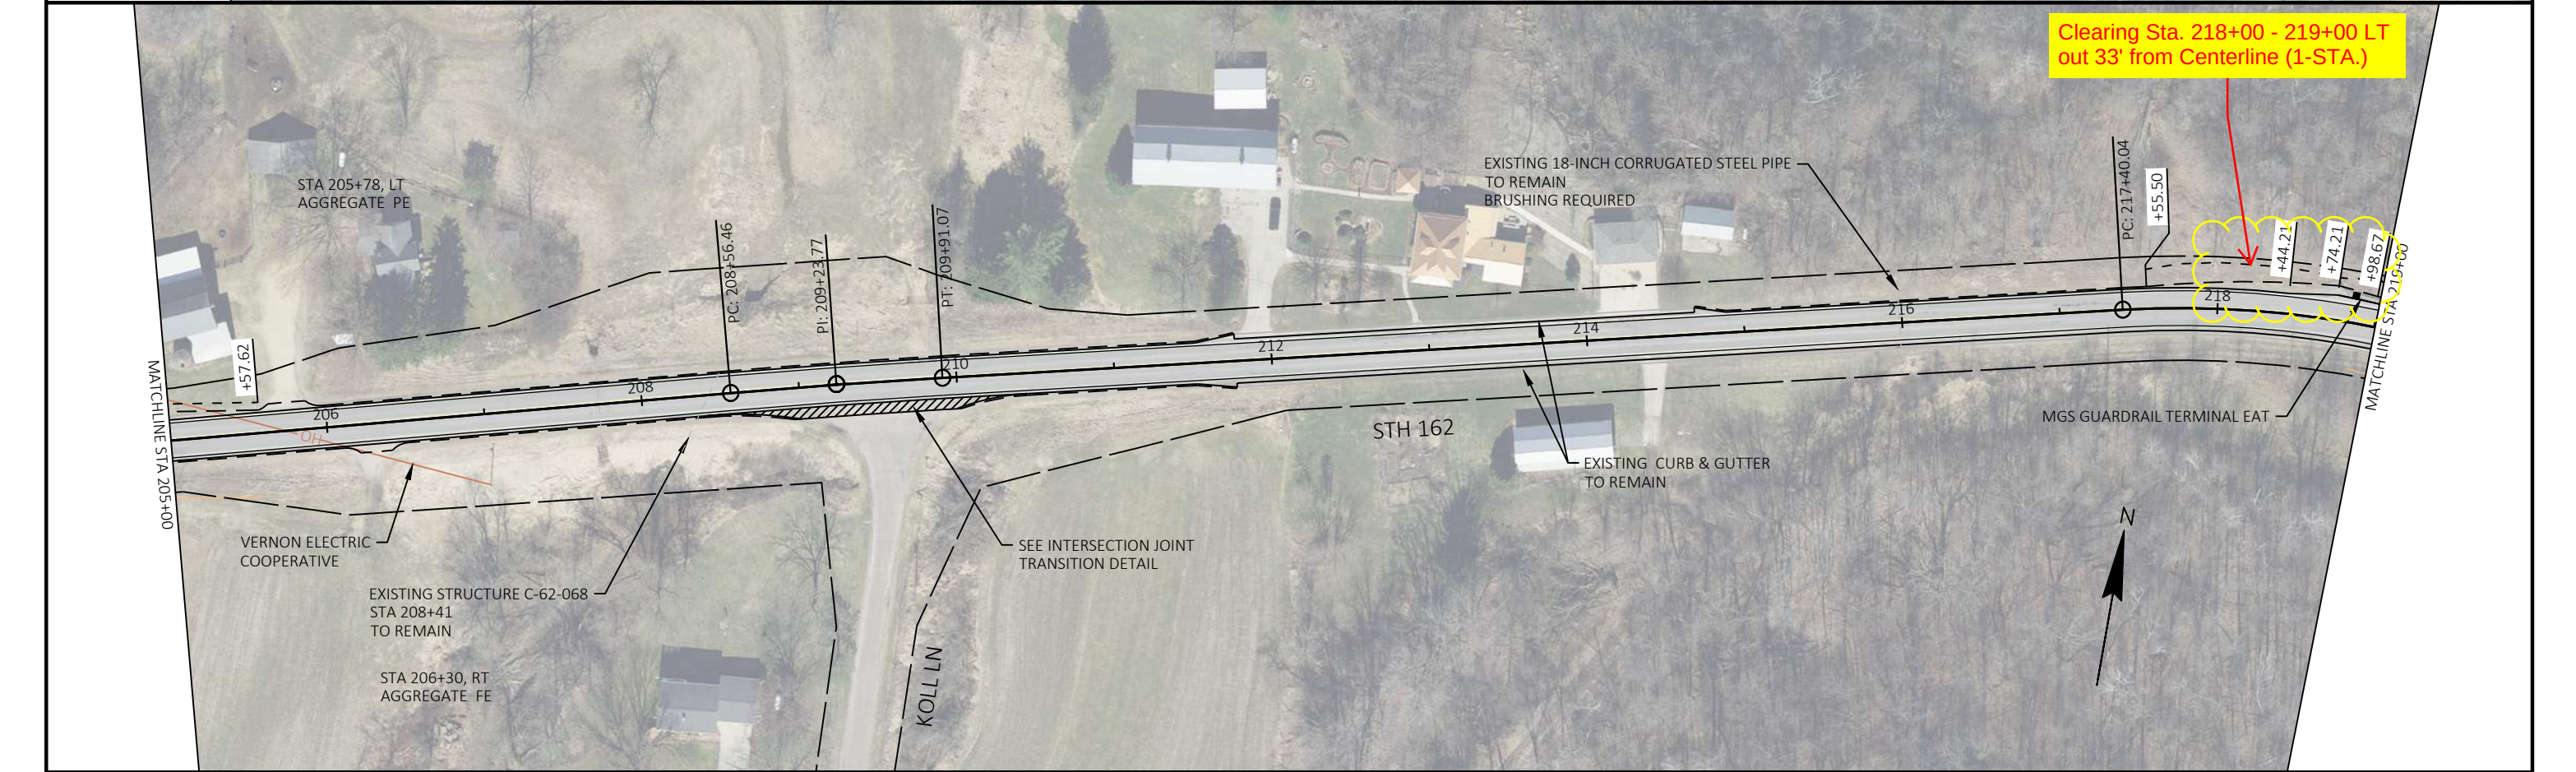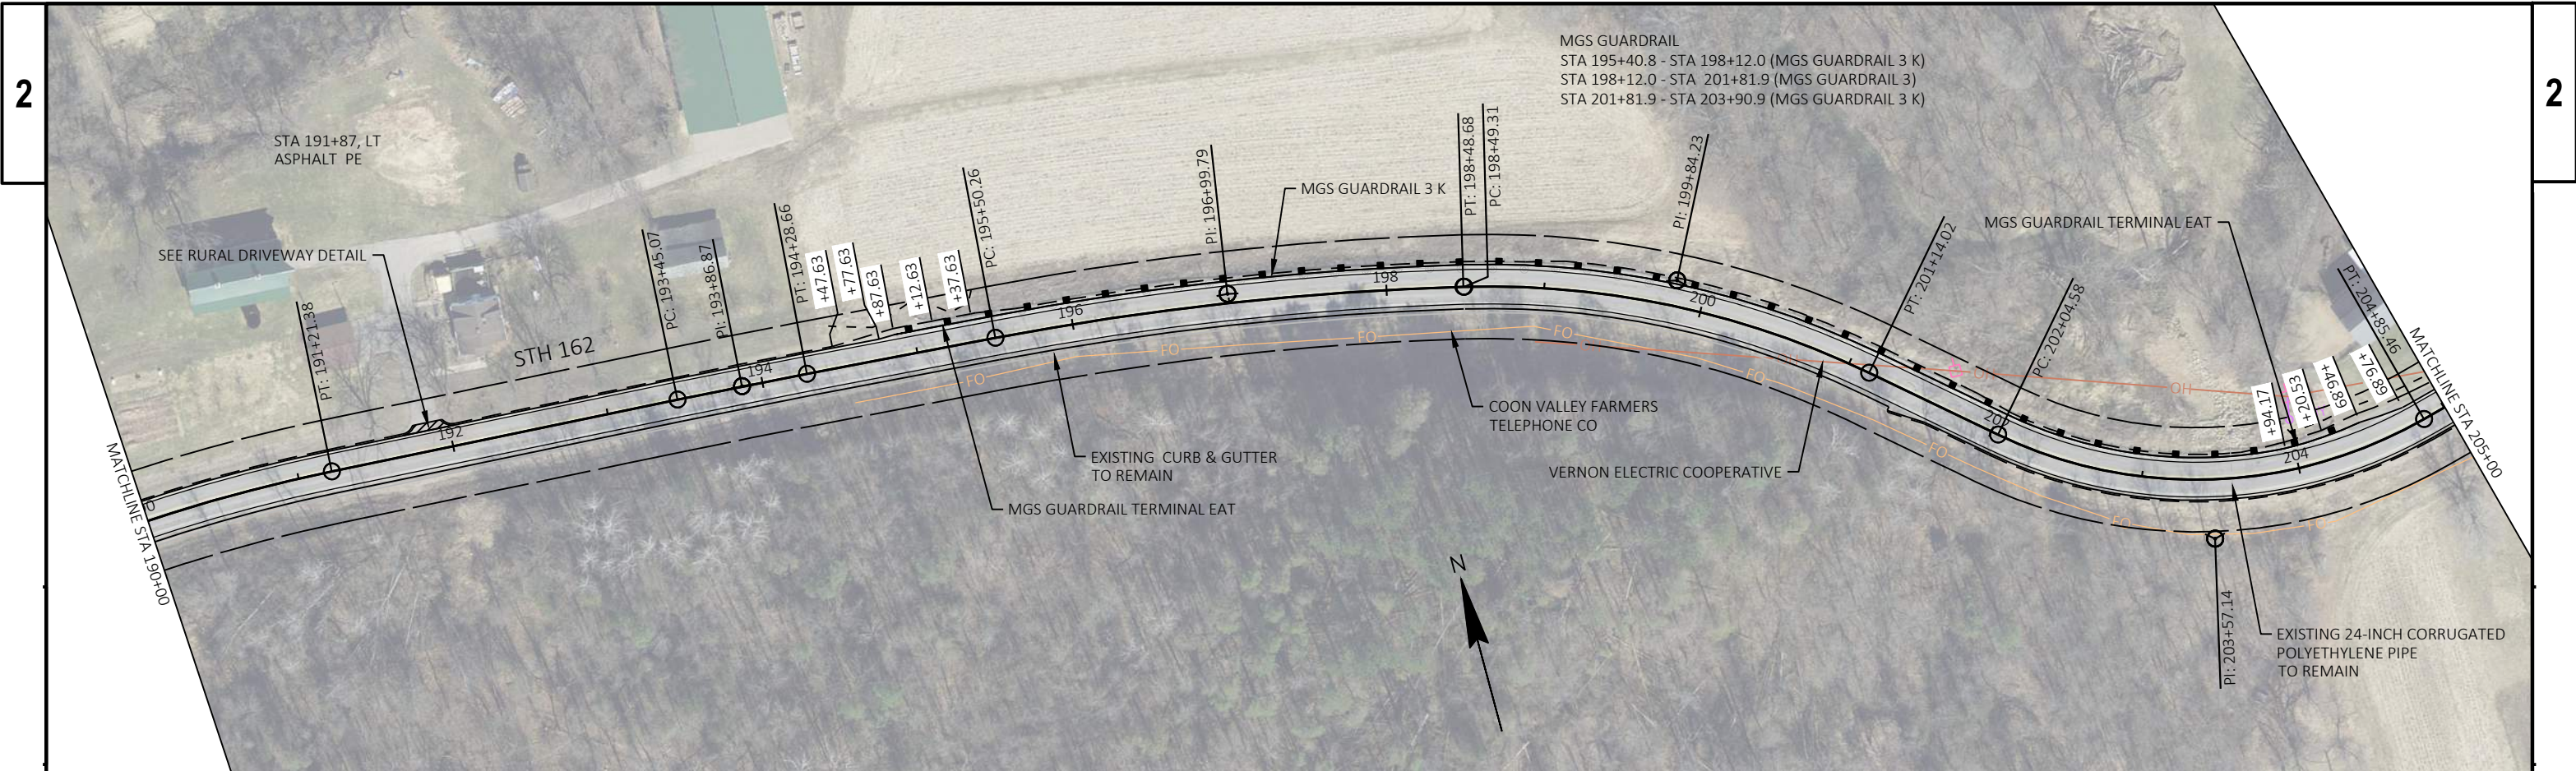


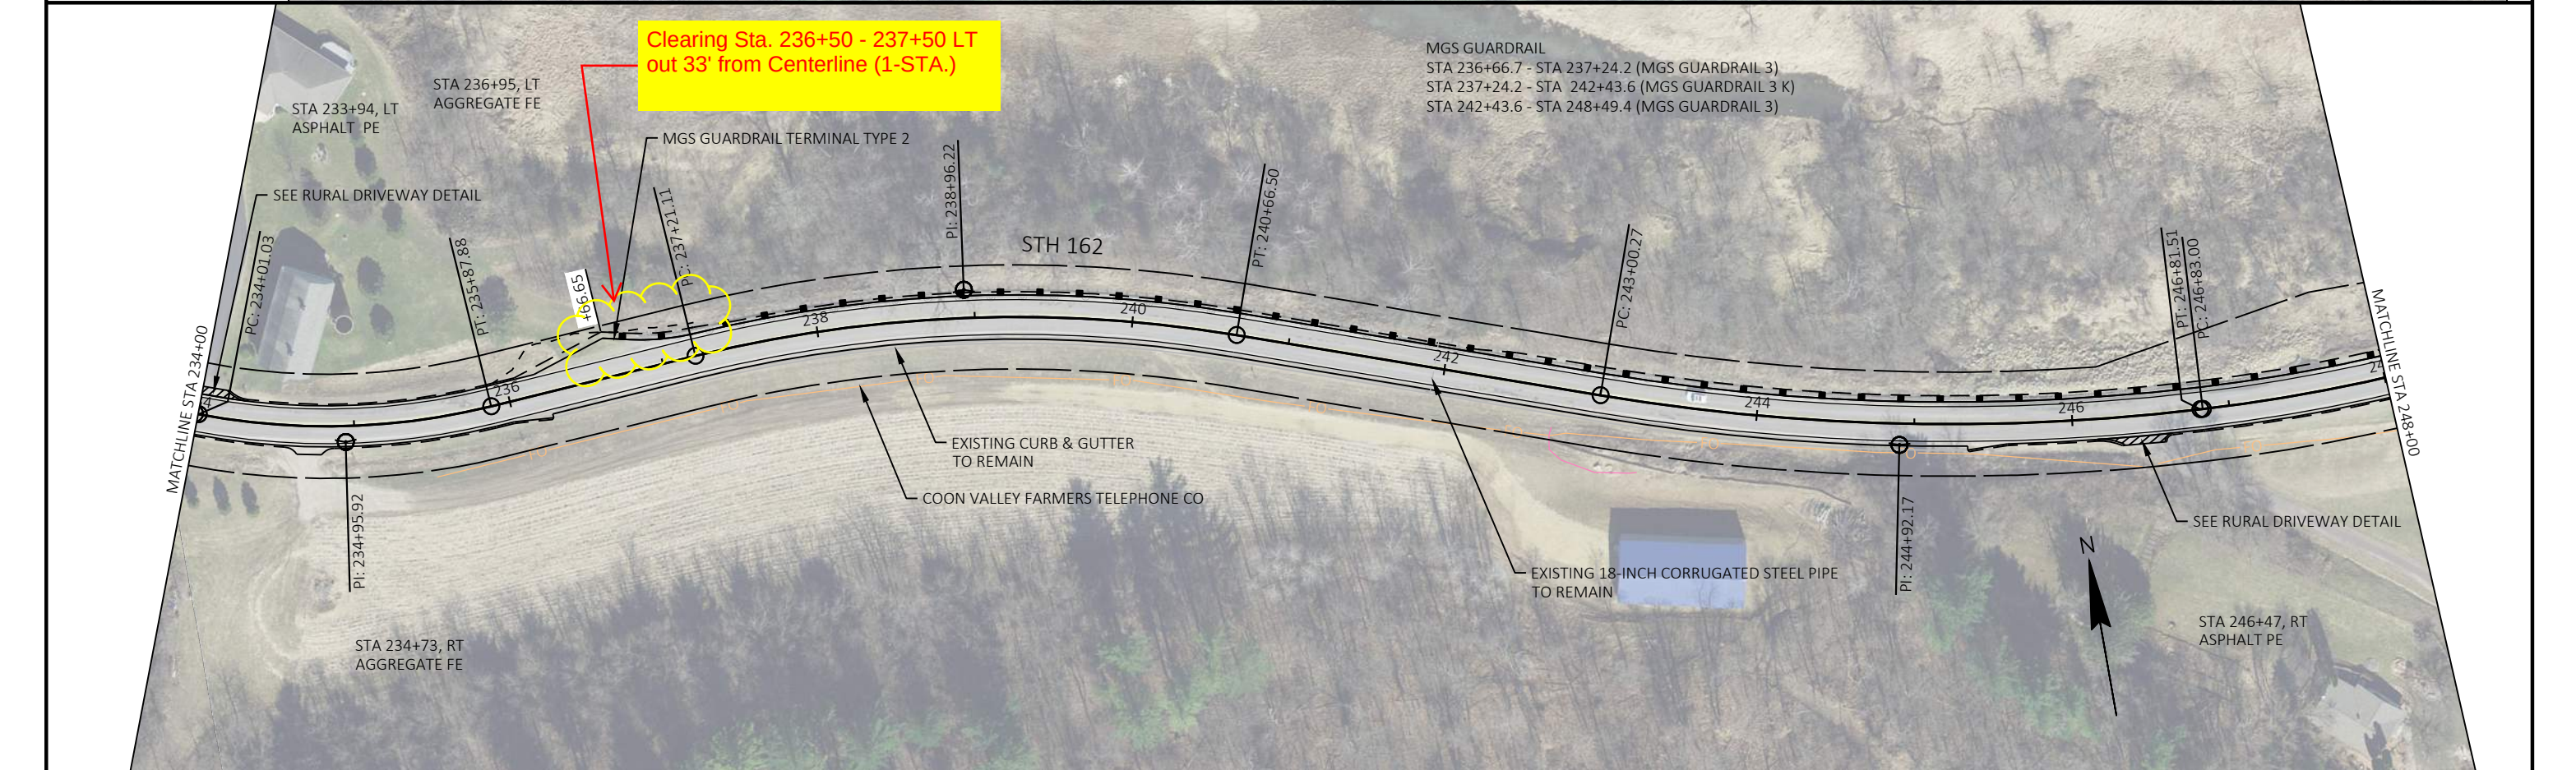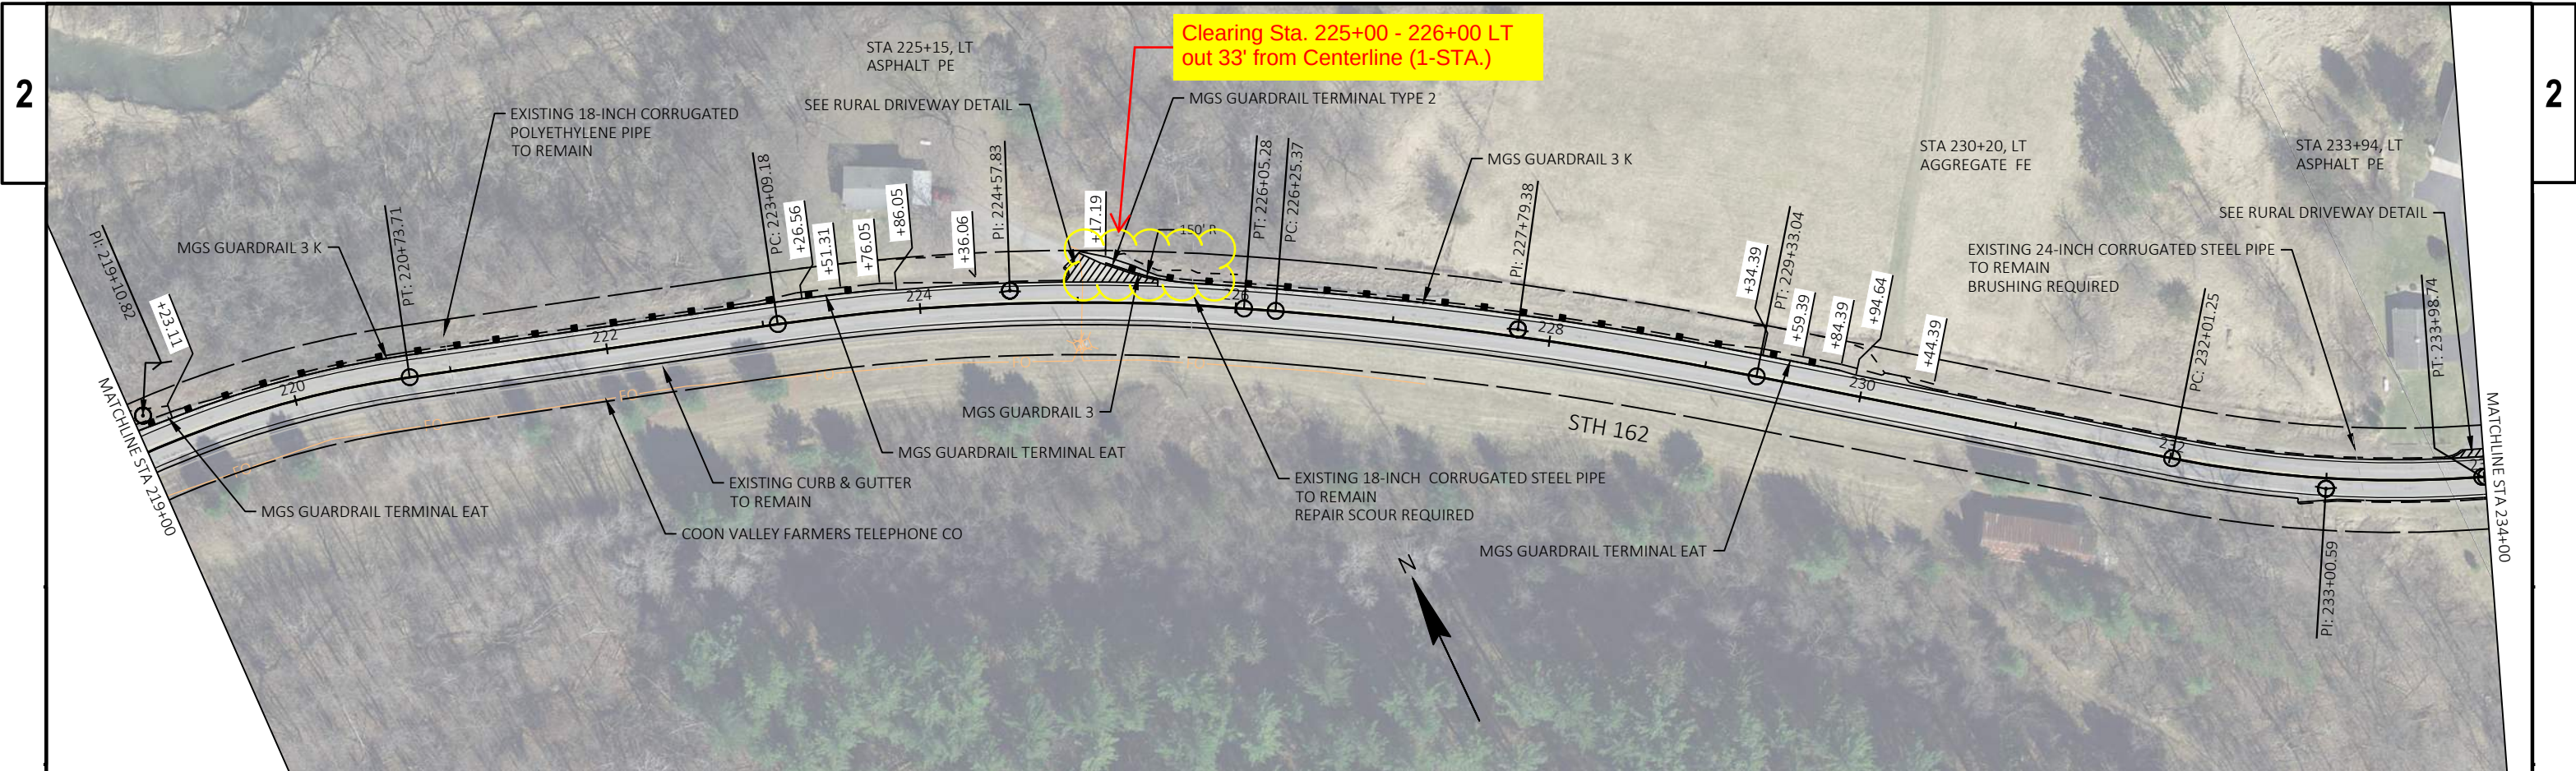

2

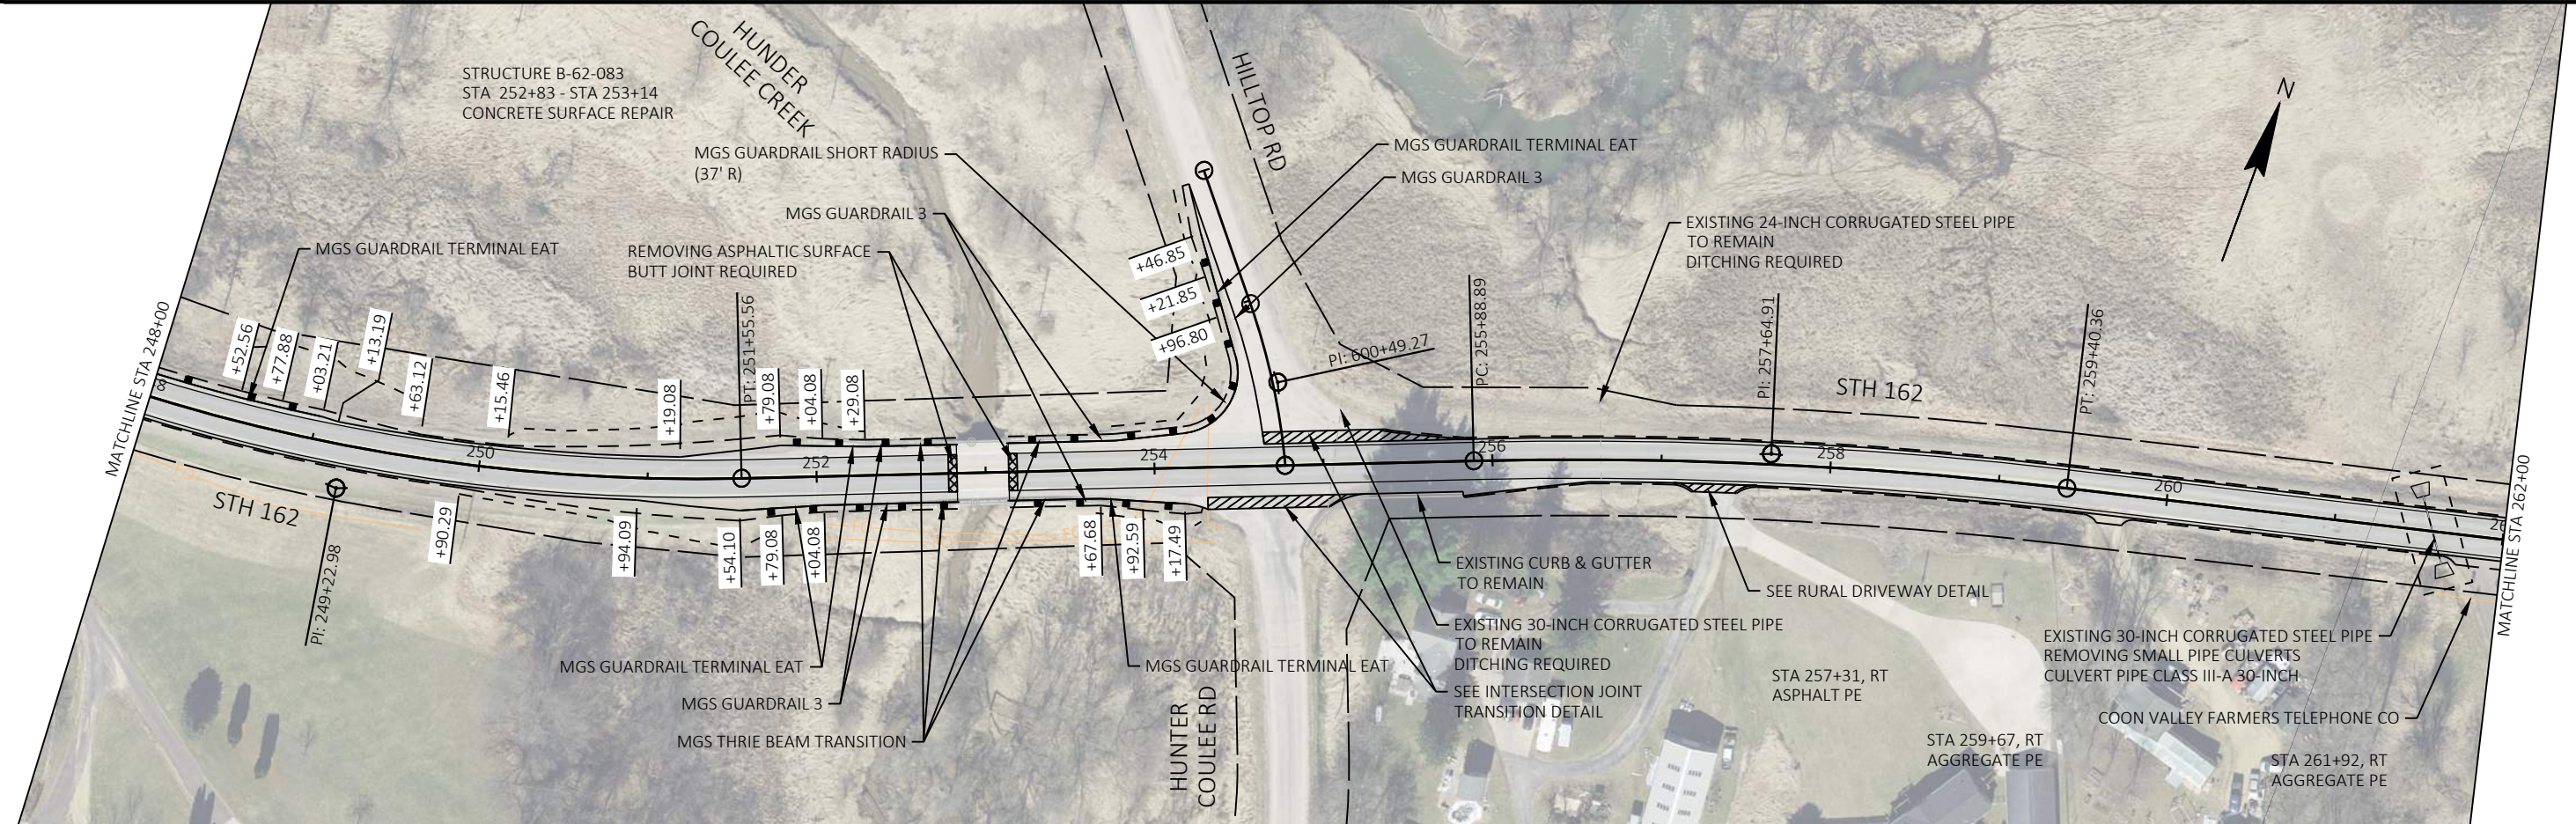

2

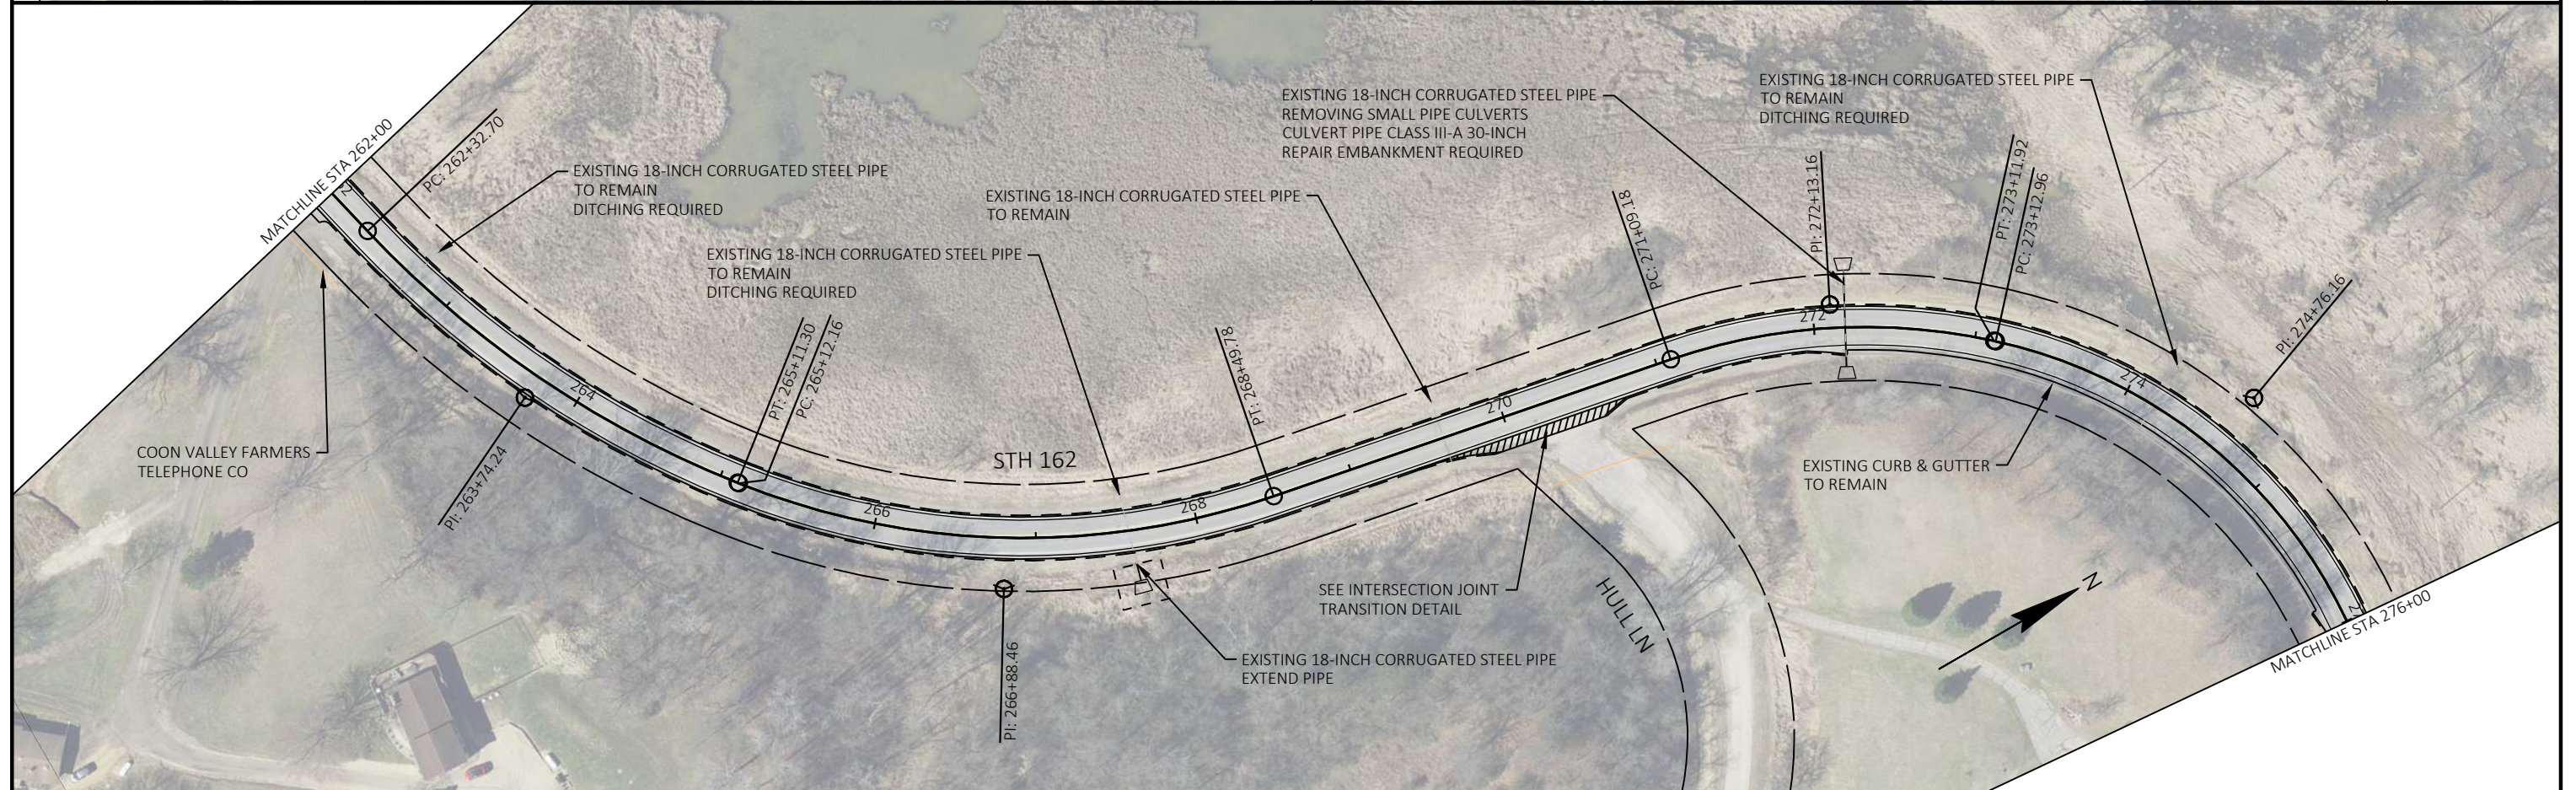

PROJECT NO:	5865-02-64
-------------	------------

HWY: STH 162

COUNTY: VERNON

CLEARING - AREA 19

SHEET	40	E
-------	----	----------

E |

FILE NAME : X:\3231000\201925.01\TECH\CAD\58650234\SHEETSPLAN\050201_PN - COLOR.DWG
LAYOUT NAME - 06

PLOT DATE : 10/3/2023 9:01 AM PLOT BY : JEFF BREU



PLOT BY : JEFF BREU PLOT NAME :

PLOT NAME :

PLOT SCALE : #####

PLOT SCALE : ##### WISDOT/CADD SHEET 44

WISDOT/CADDS SHEET 44

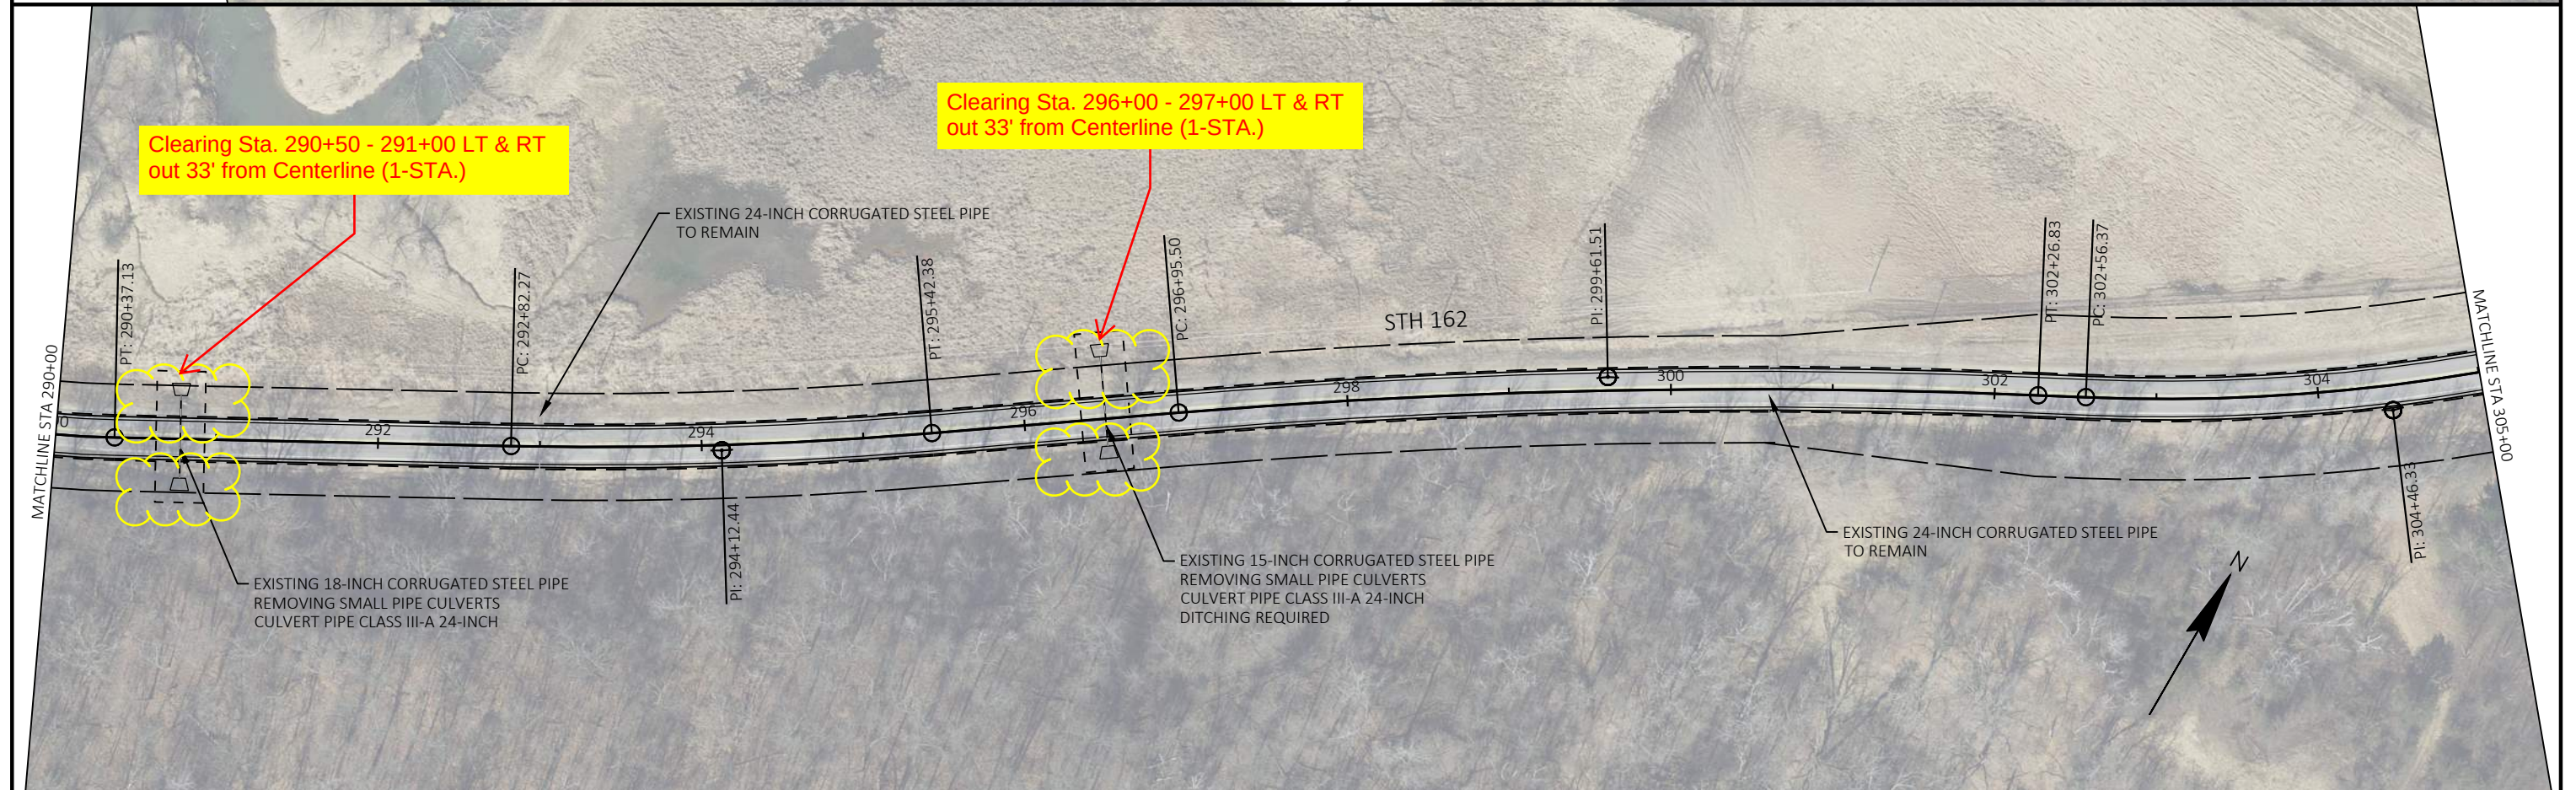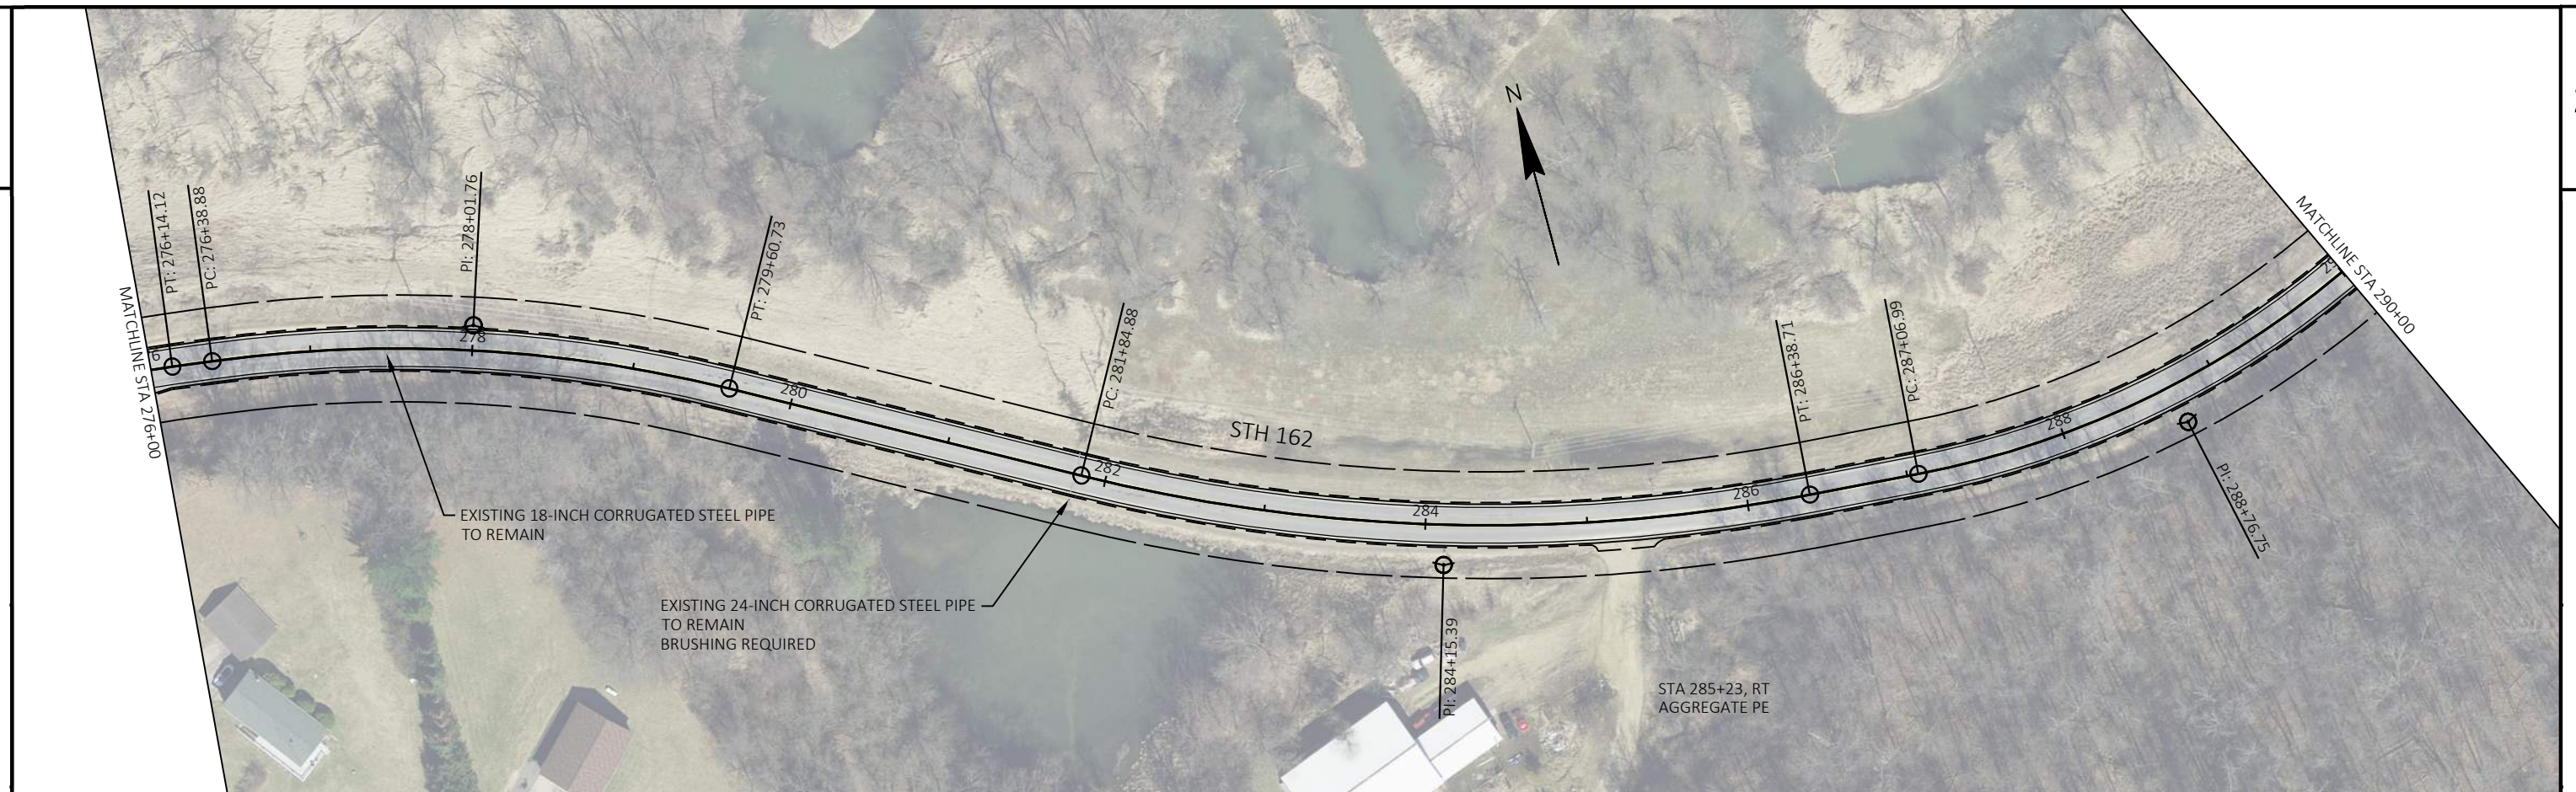

PROJECT NO: 5865-02-64

HWY: STH 162

COUNTY: VERNON



CLEARING - AREA 19

SHEET



41



E





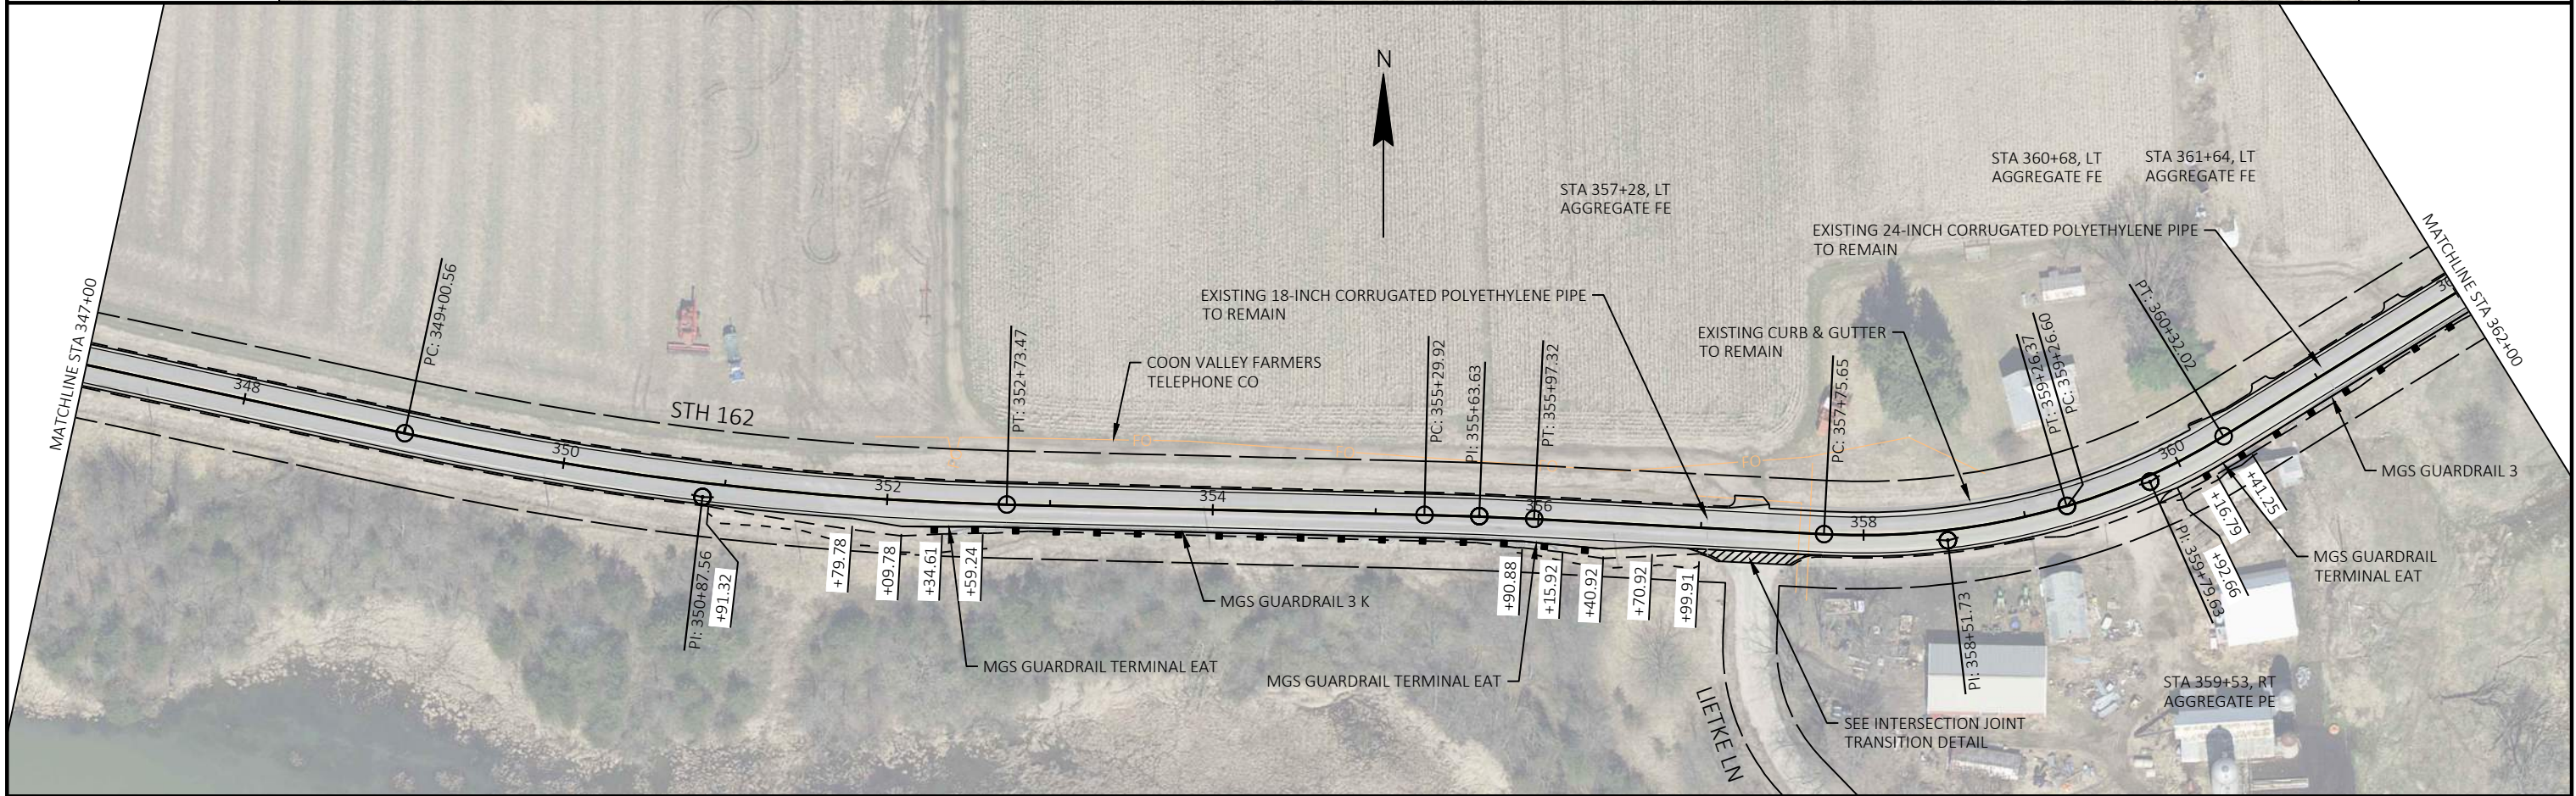
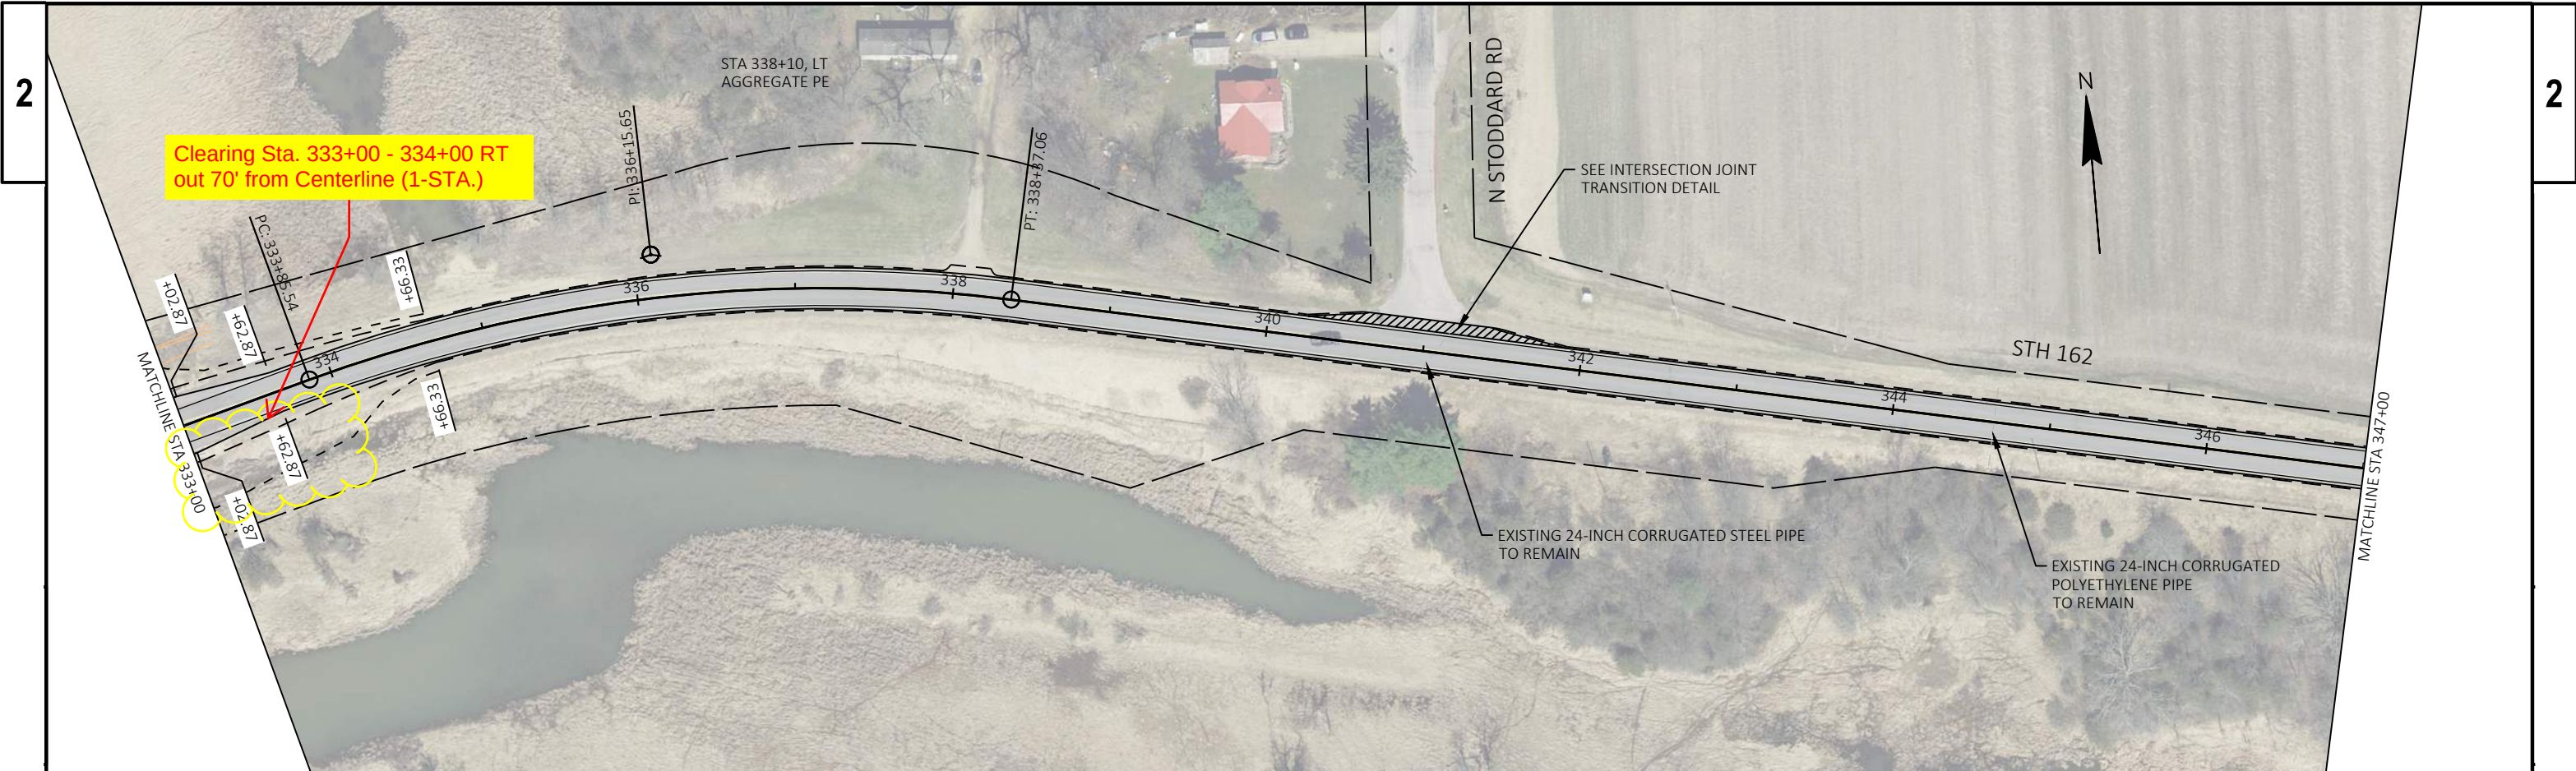


PROJECT NO: 5865-02-64	HWY: STH 162	COUNTY: VERNON	CLEARING - AREA 19	SHEET 43	E
------------------------	--------------	----------------	--------------------	----------	---

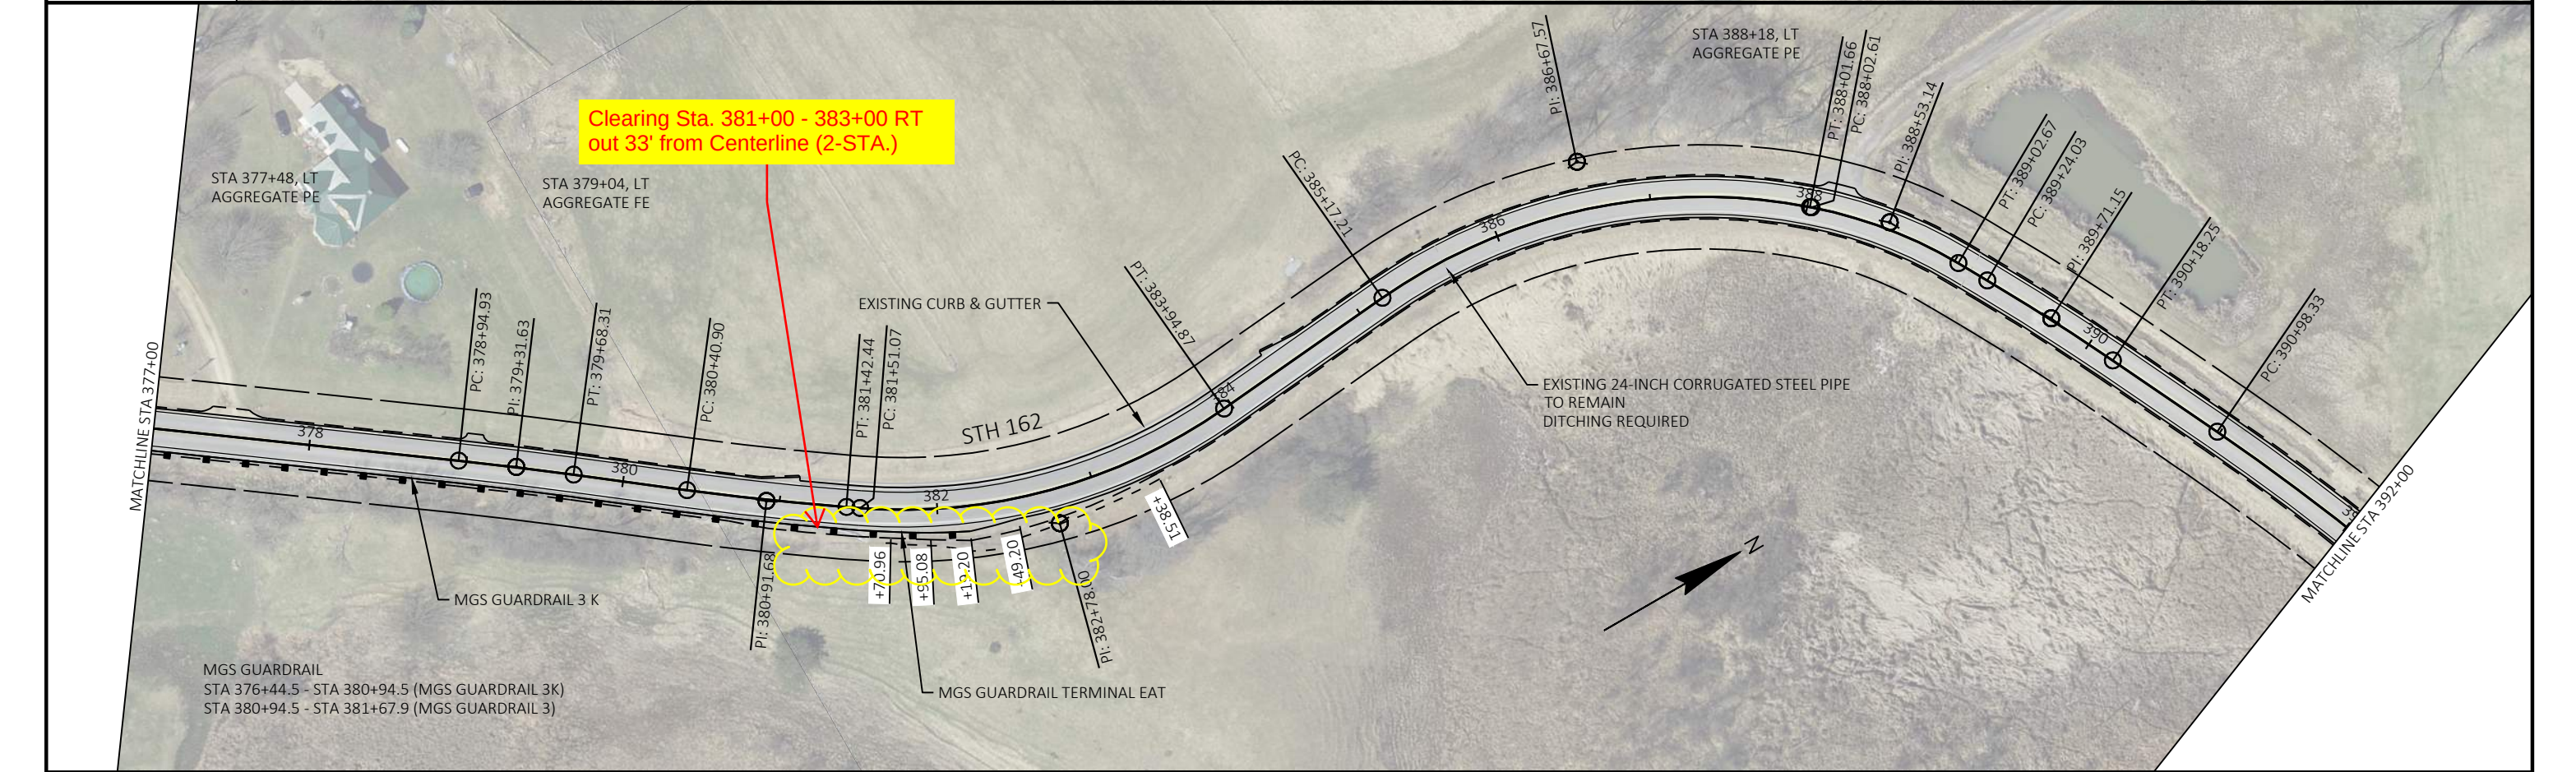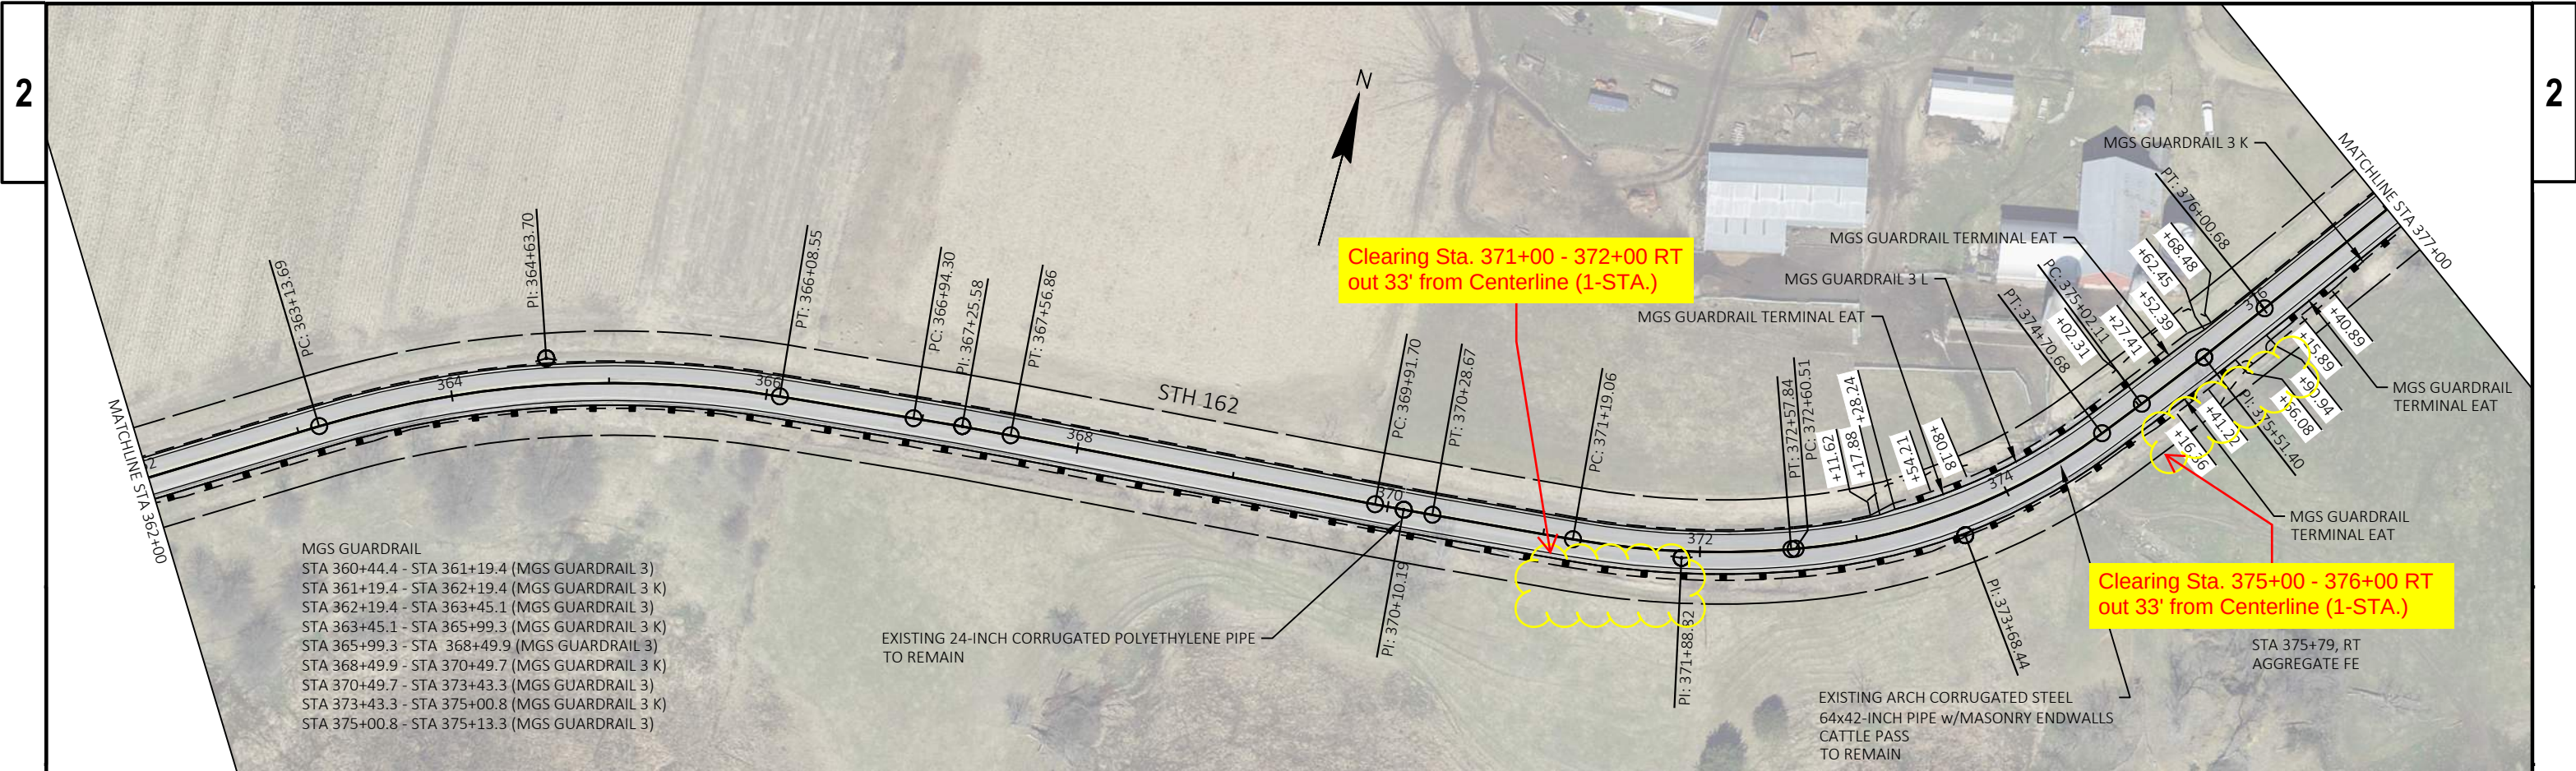

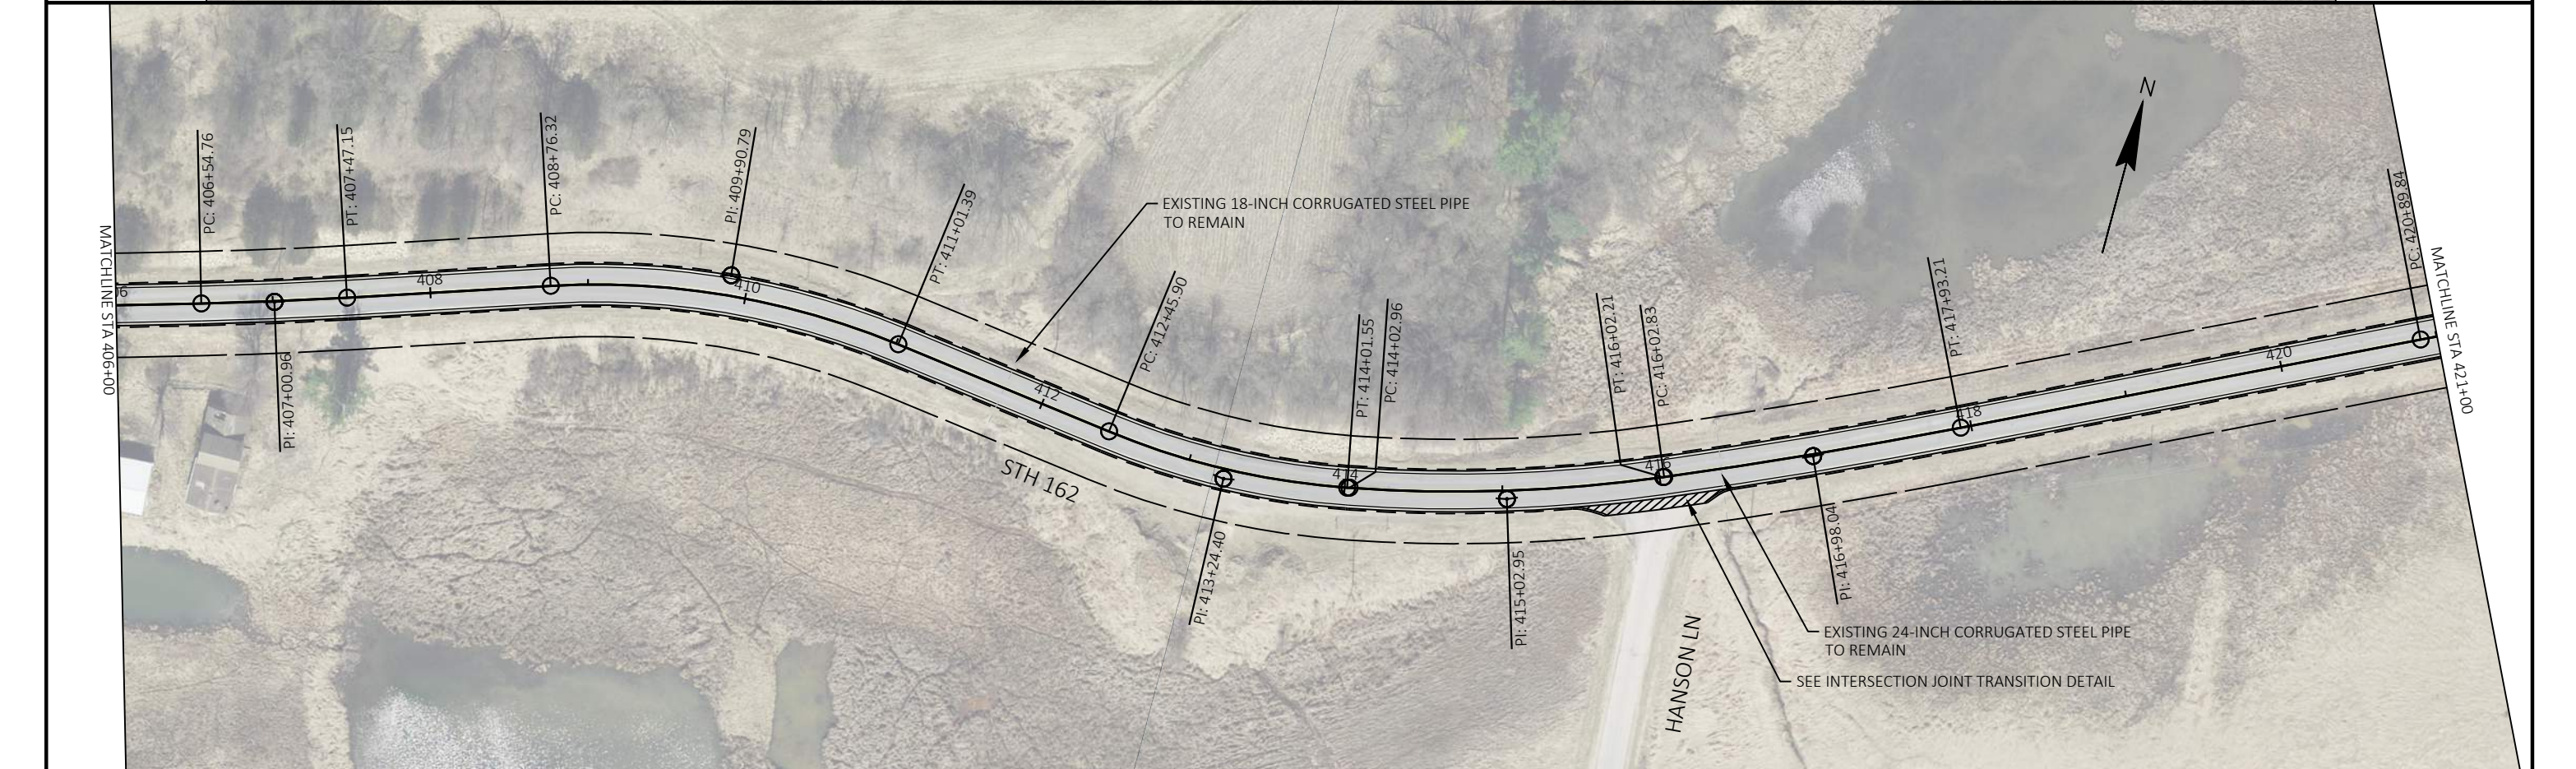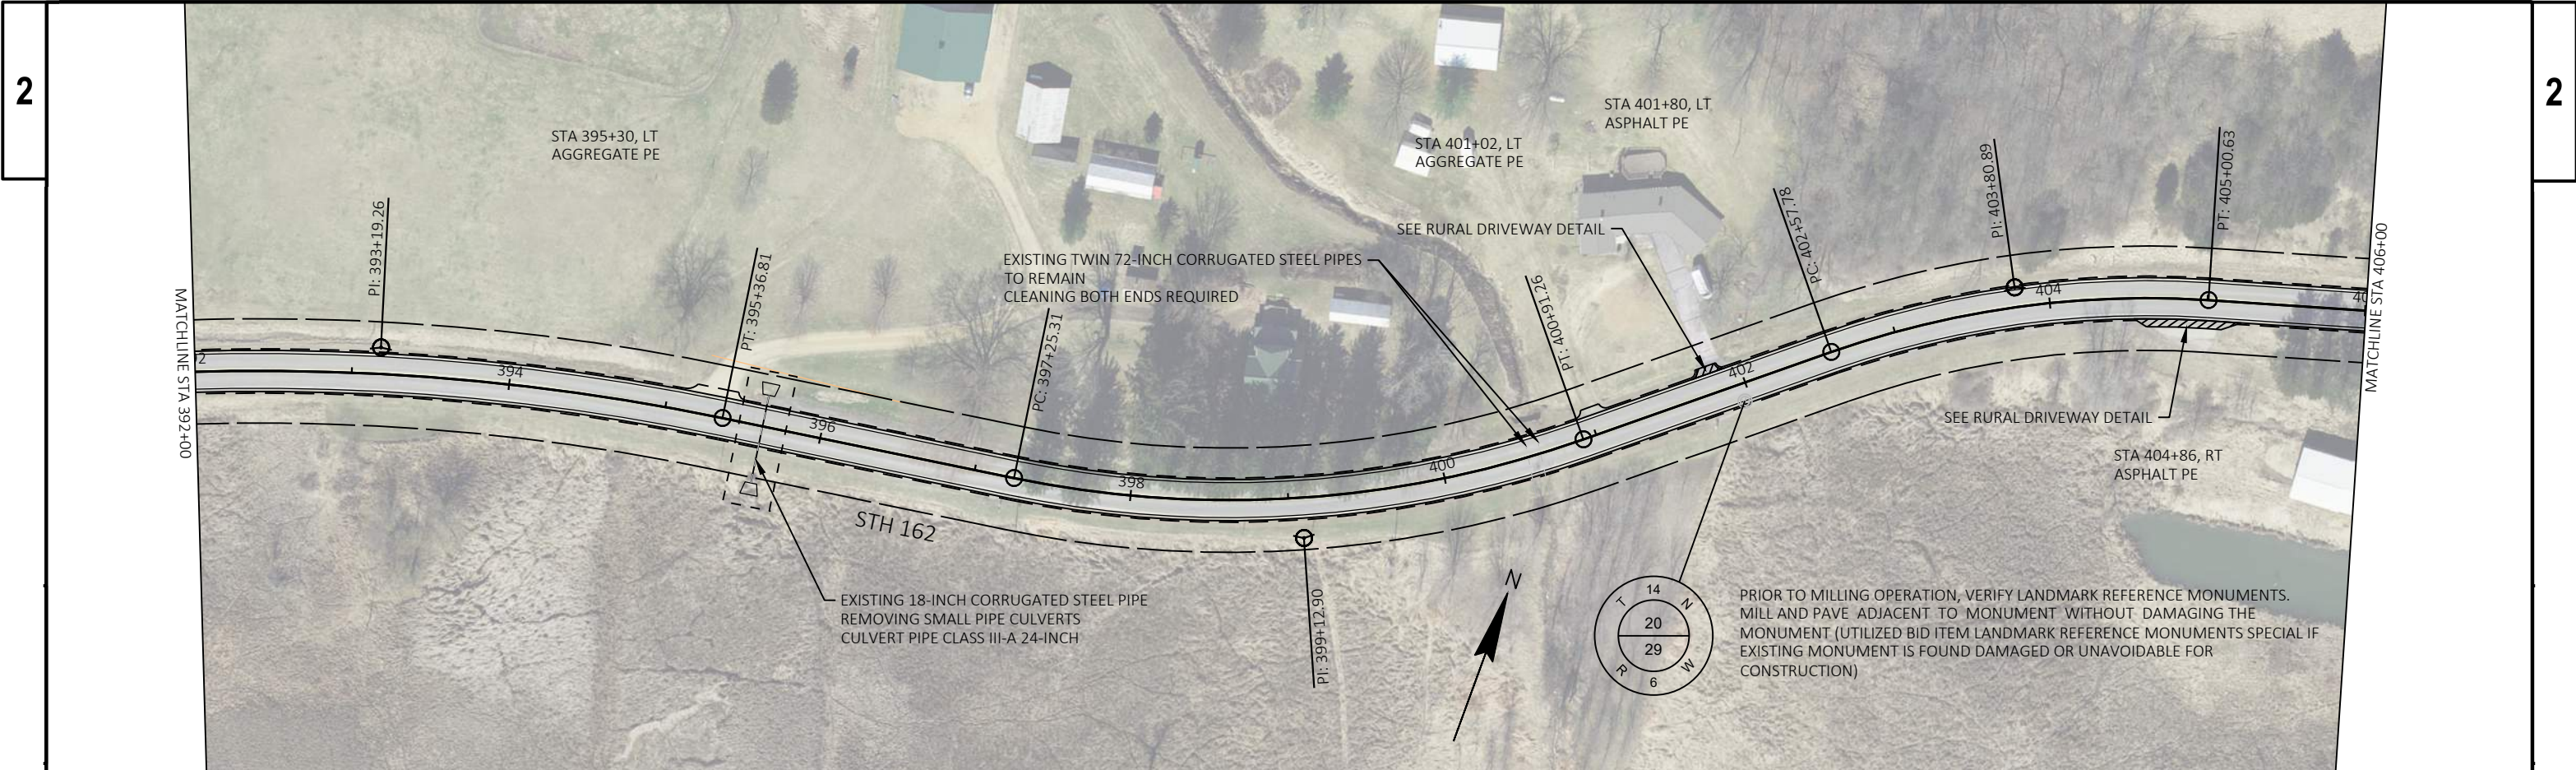


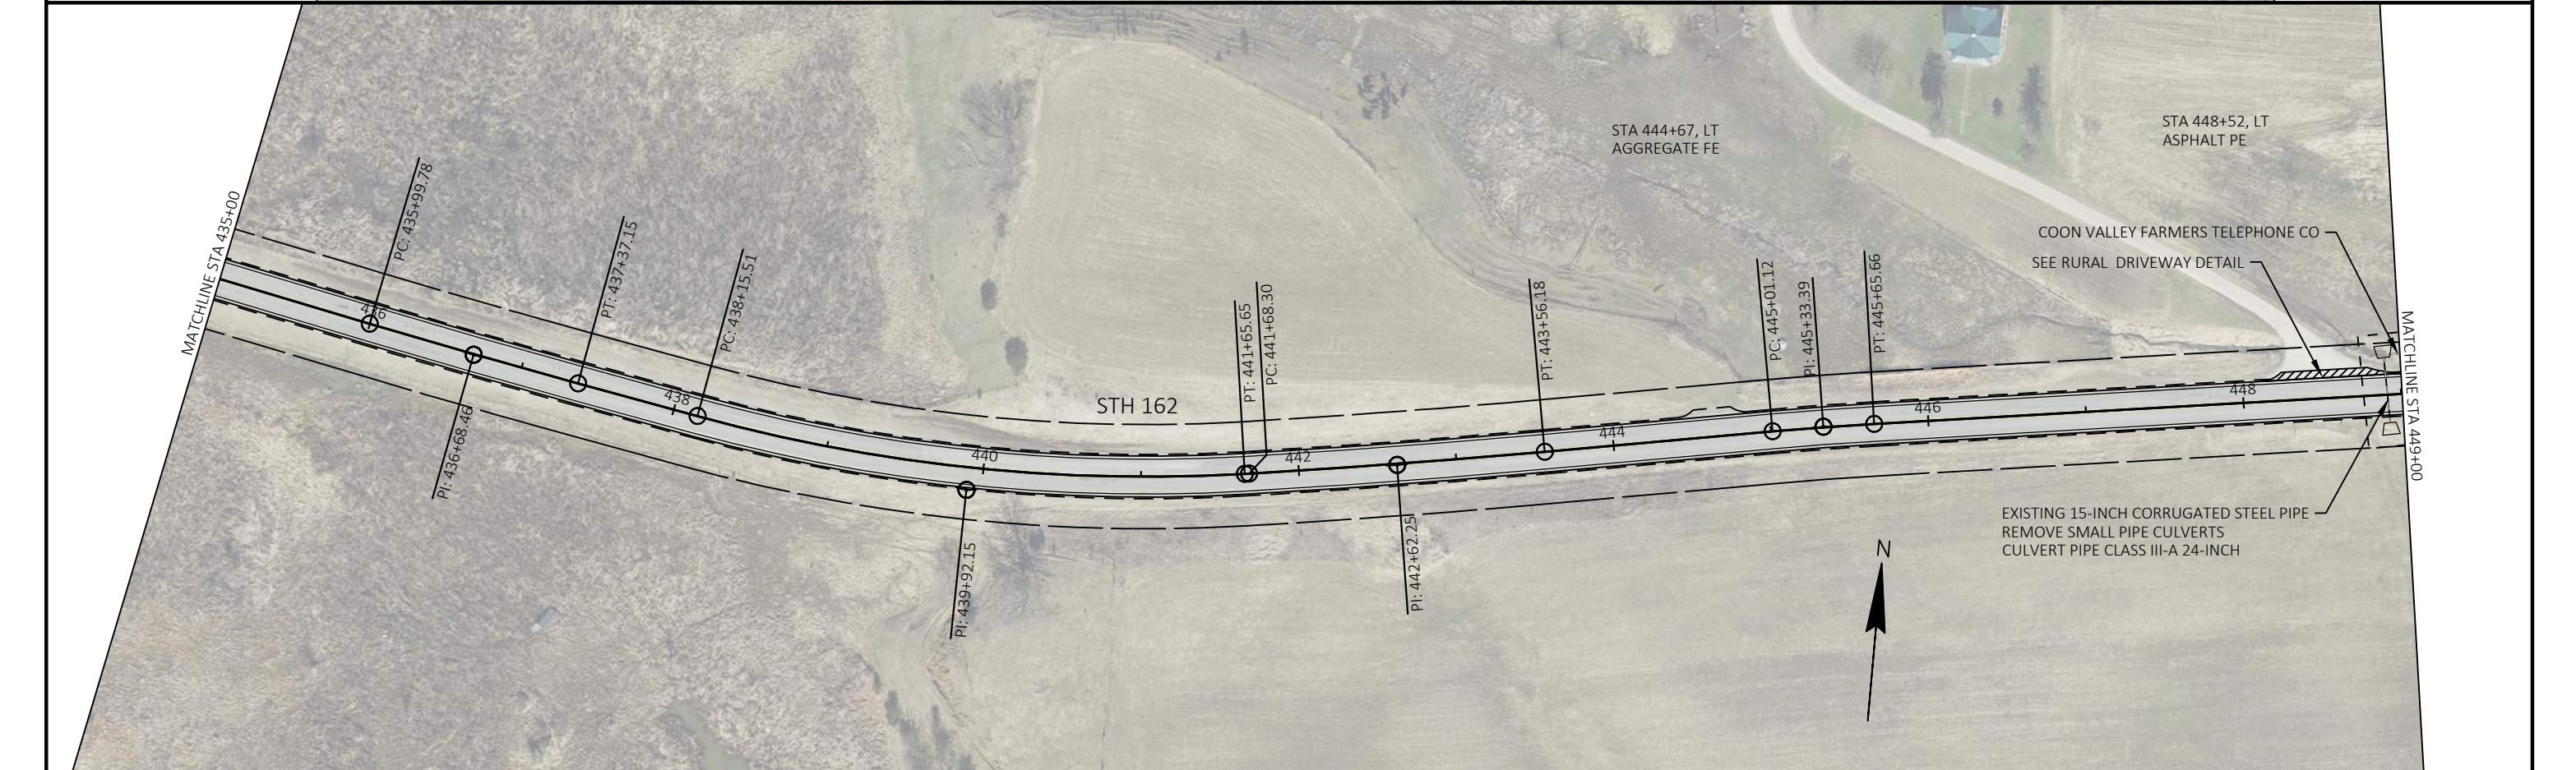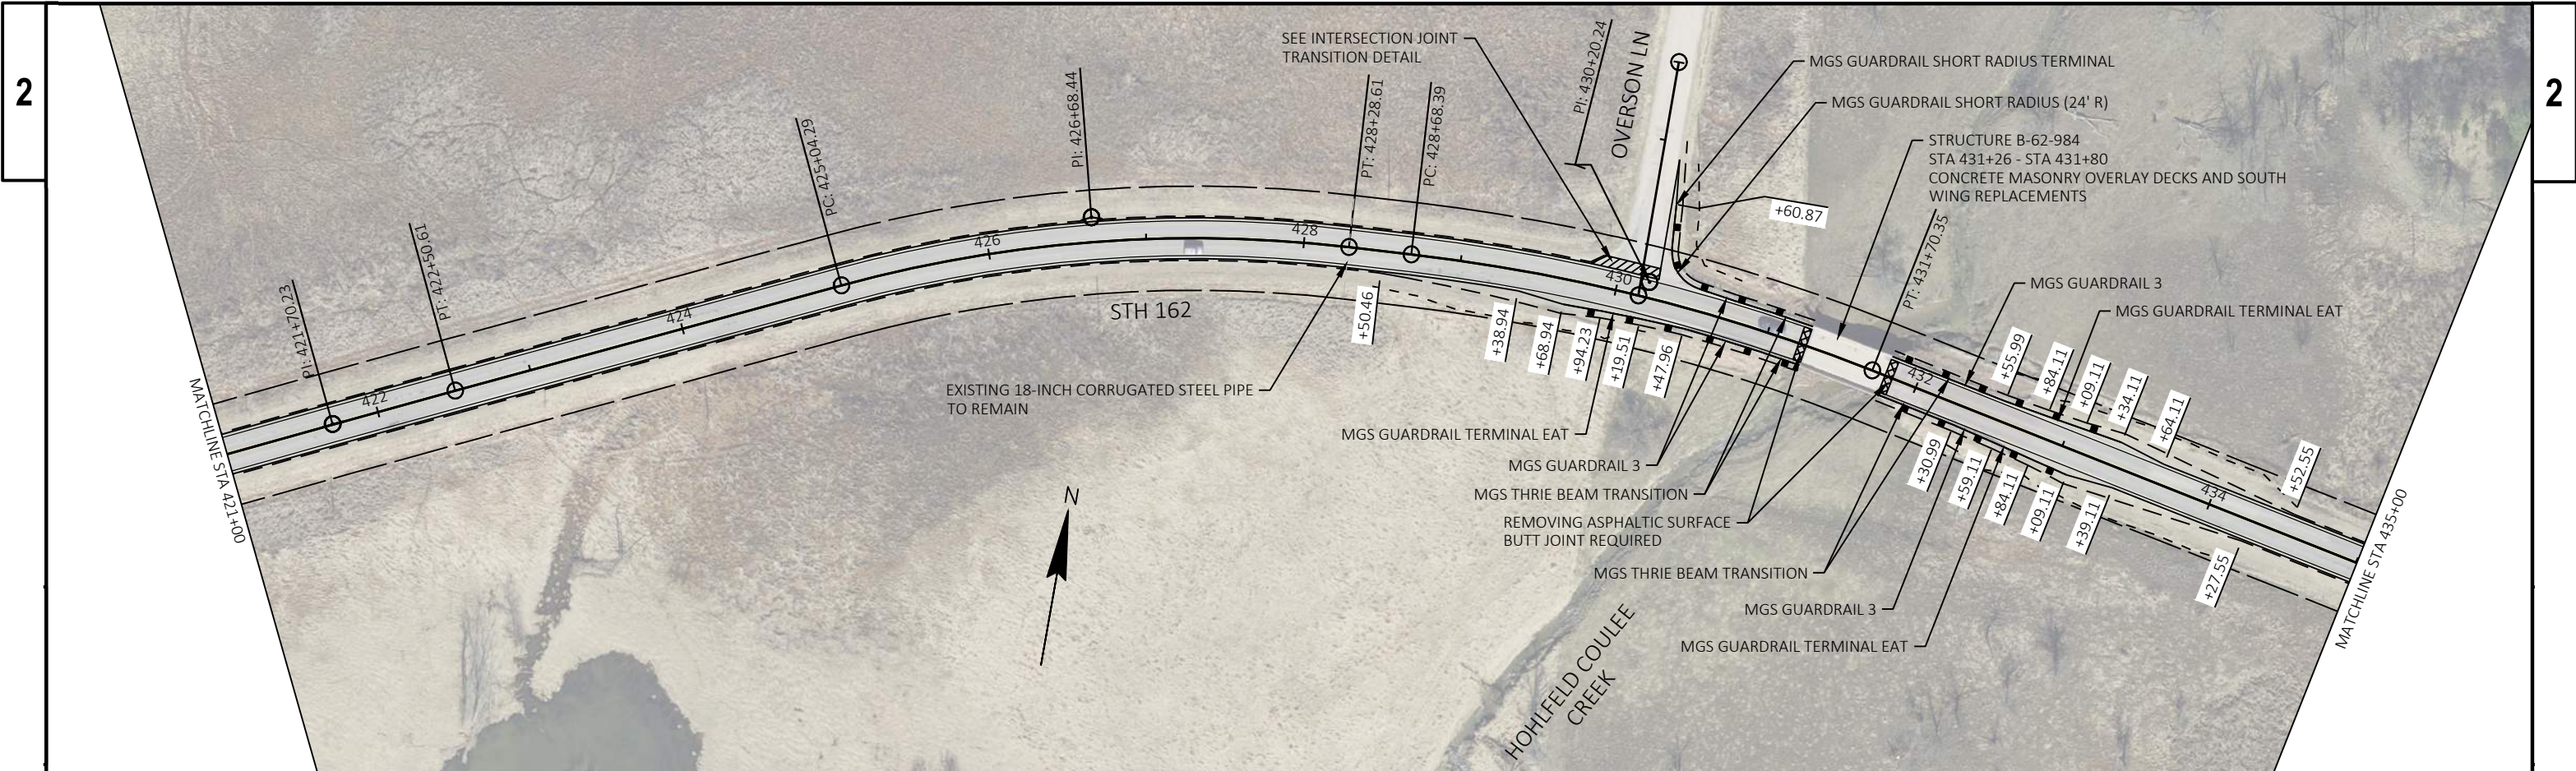

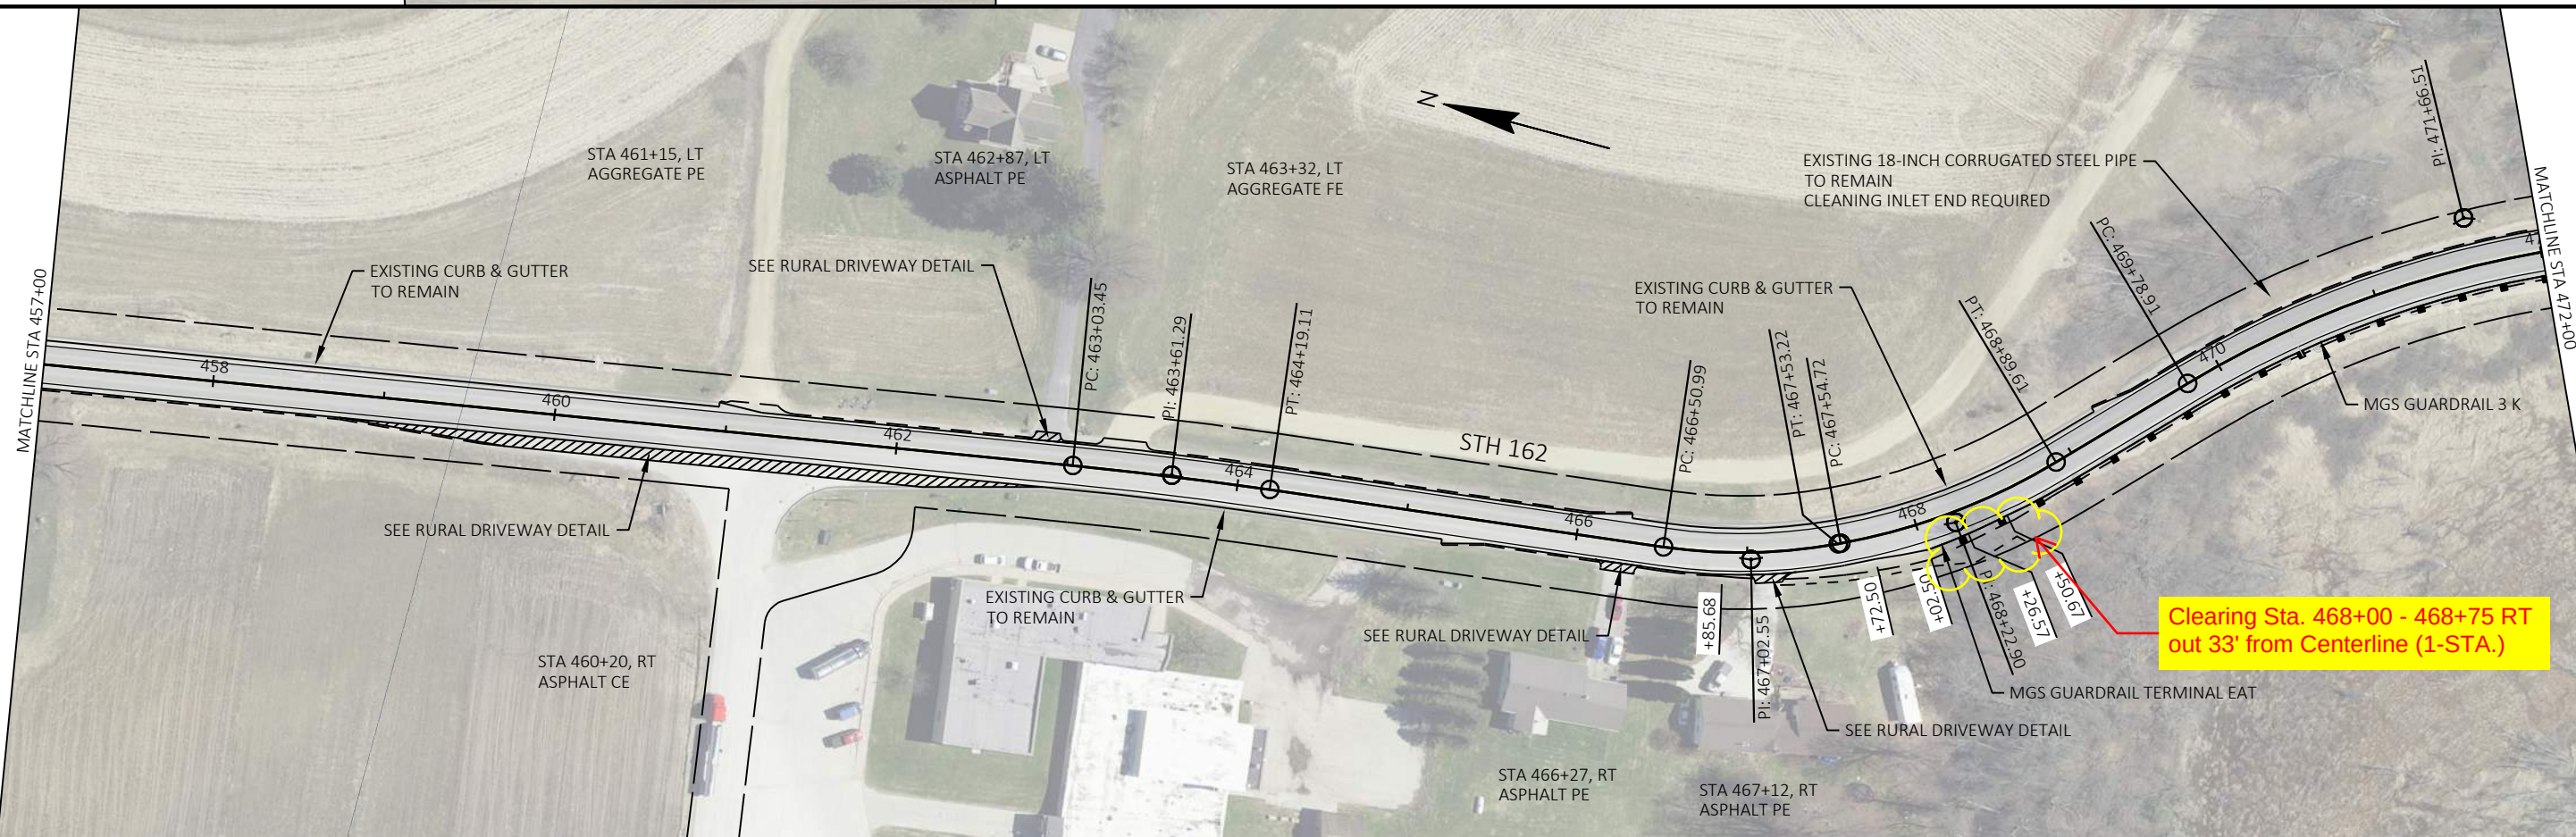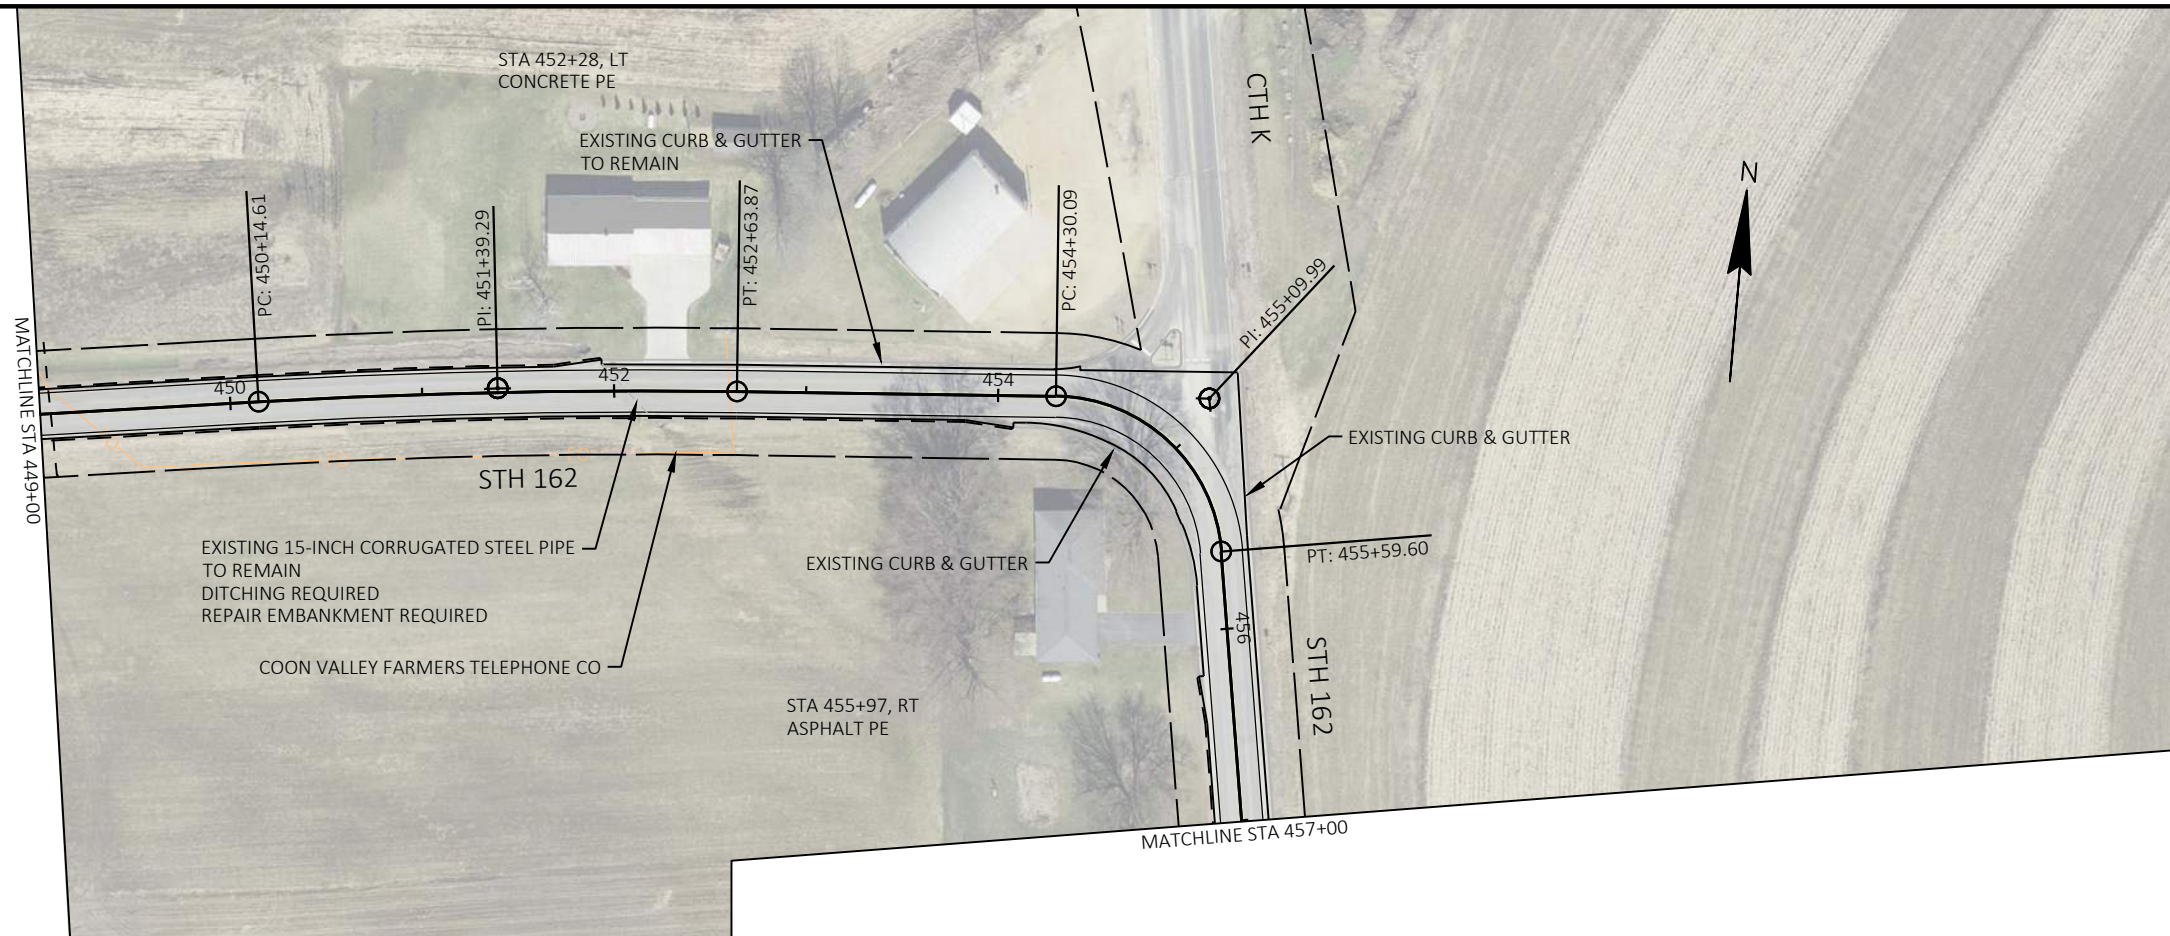

2

Clearing Sta. 472+25 - 473+80 RT
out 33' from Centerline (2-STA.)

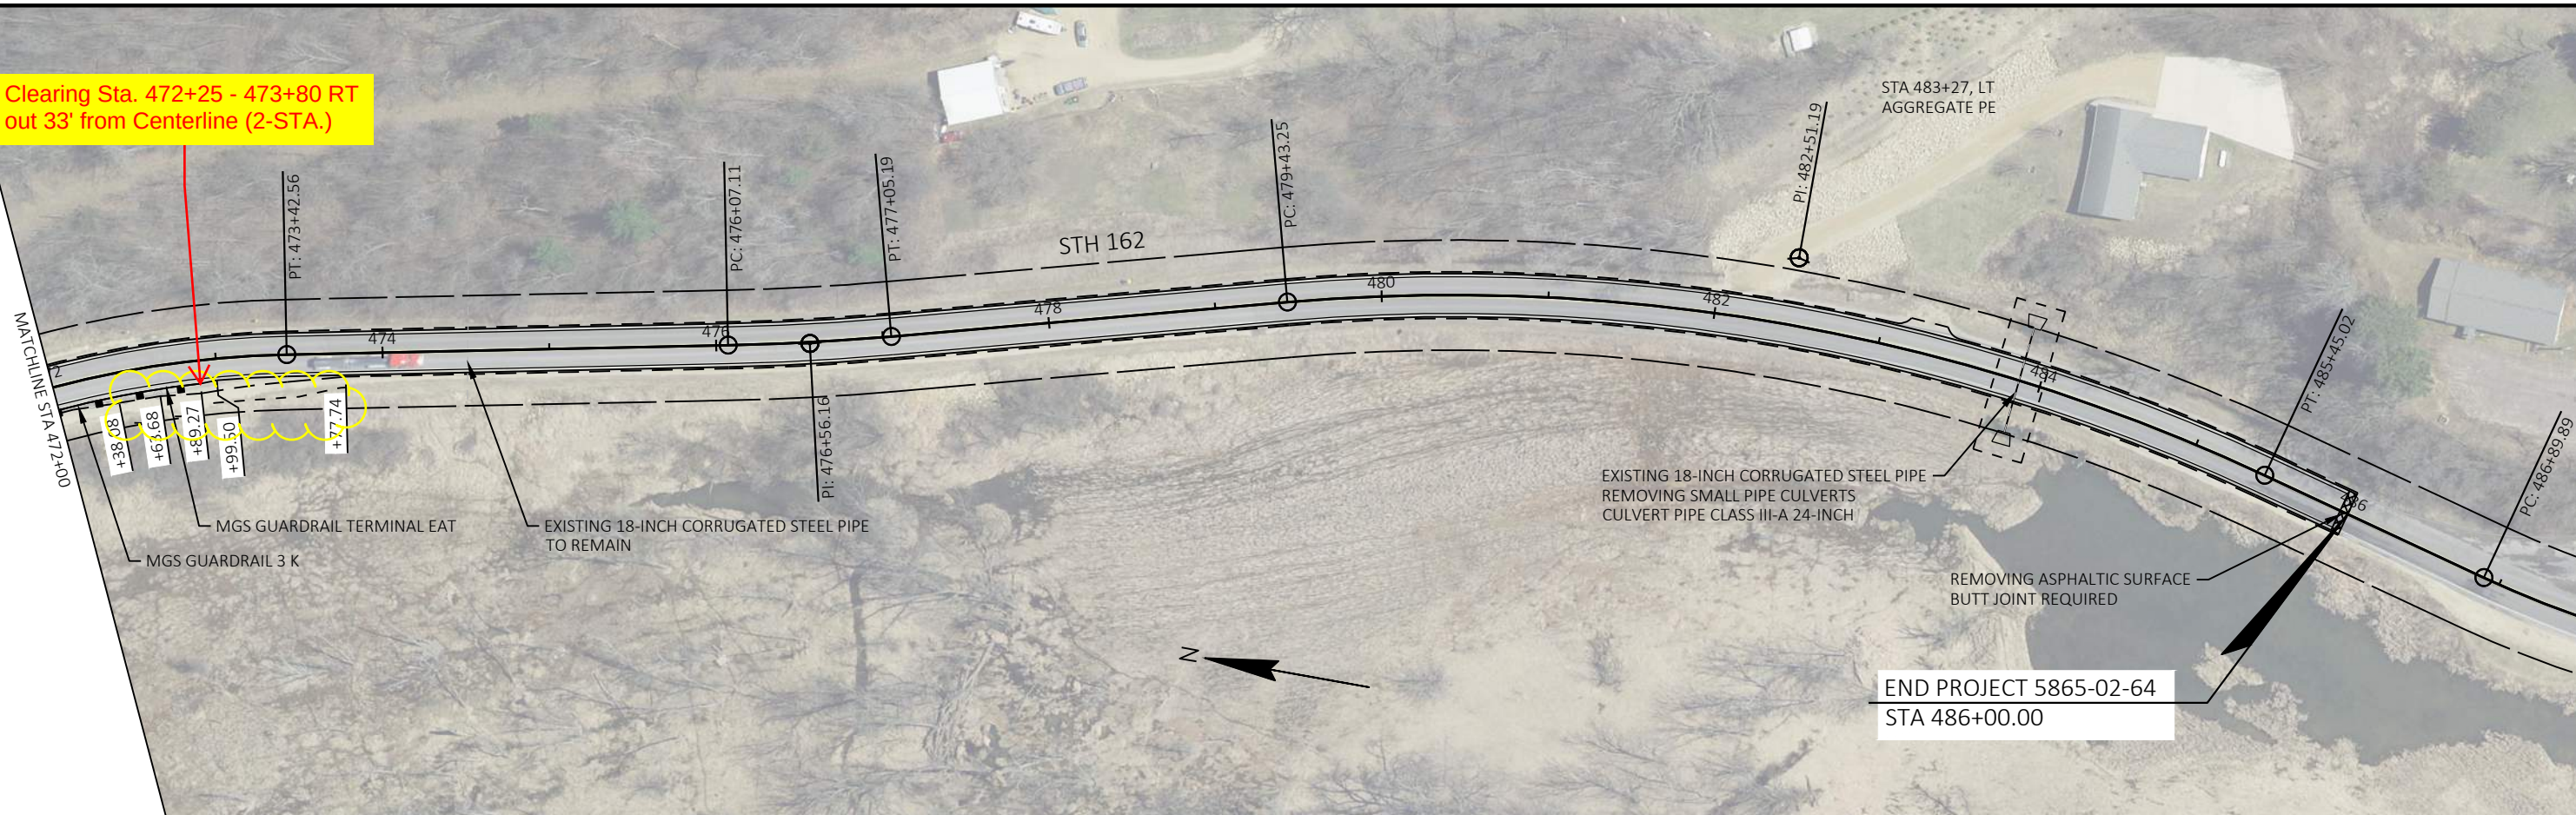

2

PROJECT NO: 5865-02-64

HWY: STH 162

COUNTY: VERNON

CLEARING - AREA 19

SHEET

48

E

FILE NAME : X:\3231000\201925.01\TECH\CAD\58650234\SHEETPLAN\050201_PN - COLOR.DWG
LAYOUT NAME - 14

PLOT DATE : 10/3/2023 9:05 AM

PLOT BY : JEFF BREU

PLOT NAME :

PLOT SCALE : #####

WISDOT/CADDs SHEET 44

Estimate Of Quantities

5105-16-62					
Line	Item	Item Description	Unit	Total	Qty
0002	201.0105	Clearing	STA	63.000	63.000
0004	201.0120	Clearing	ID	176.000	176.000
0006	213.0100	Finishing Roadway (project) .01 5105-16-62	EACH	1.000	1.000
0008	618.0100	Maintenance and Repair of Haul Roads (project) .01 5105-16-62	EACH	1.000	1.000
0010	627.0200	Mulching	SY	18,750.000	18,750.000
0012	628.1504	Silt Fence	LF	750.000	750.000
0014	628.1520	Silt Fence Maintenance	LF	750.000	750.000
0016	628.6510	Soil Stabilizer Type B	ACRE	3.750	3.750
0018	SPV.0060	Special .01 Site Mobilization	EACH	6.000	6.000
0020	SPV.0060	Special .02 Site Traffic Control	EACH	6.000	6.000
0022	SPV.0060	Special .03 Semi-Permanent Restoration	EACH	6.000	6.000
0024	SPV.0060	Special .04 Work on Shoulder or Parking Lane	EACH	6.000	6.000
0026	SPV.0060	Special .05 Shoulder Closure on Divided Roadway	EACH	6.000	6.000
0028	SPV.0060	Special .06 Lane Closure with Flagging Operations	EACH	6.000	6.000
0030	SPV.0060	Special .07 Pedestrian Accommodations	EACH	6.000	6.000

Tree Clearing							201.0105	201.0120
							CLEARING	CLEARING
AREA	LOCATION	PROJECT ID	STATION	TO	STATION	OFFSET	STA	ID
5	STH 023	5080-09-75	435+50	-	436+50	RT	1	-
						SUBTOTAL	1	-
8	STH 019	5290-02-71	105 'WB' +83	-	-	53' LT	1	-
			271+73	-	-	RT	1	-
						SUBTOTAL	2	-
11	STH 078	5590-05-71	729+94	-	-	LT	-	48
			730+10	-	-	LT	-	48
			730+26	-	-	LT	-	36
			730+34	-	-	LT	-	36
			743+51	-	-	RT	-	8
						SUBTOTAL	-	176
14	STH 082	5710-00-72	107+00	-	108+00	LT/RT	1	-
			212+00	-	214+00	LT	2	-
						SUBTOTAL	3	-

Tree Clearing										201.0105	201.0120
										CLEARING	CLEARING
18	USH 051	5845-16-84	804+00 NB	-	808+00 NB	LT/RT	4	-			
			809+00 NB	-	815+00 NB	LT/RT	6	-			
			816+00 NB	-	817+00 NB	LT/RT	1	-			
			819+00 NB	-	820+00 NB	LT/RT	1	-			
			822+00 NB	-	830+00 NB	LT/RT	8	-			
			834+00 NB	-	838+00 NB	LT	4	-			
			12+00 TR	-	15+00 TR	LT/RT	3	-			
			10+00 EX	-	14+00 EX	RT	4	-			
							SUBTOTAL	31	-		
19	STH 162	5865-02-64	126+00	-	128+00	LT/RT	2	-			
			144+00	-	154+00	LT/RT	1	-			
			168+50	-	169+00	LT	1	-			
			171+75	-	172+25	LT	2	-			
			182+50	-	185+50	LT/RT	4	-			
			218+00	-	219+00	LT	1	-			
			225+00	-	226+00	LT	1	-			
			236+50	-	237+50	LT	2	-			
			290+50	-	291+00	LT/RT	1	-			
			296+00	-	297+00	LT/RT	1	-			
			327+00	-	329+00	RT	2	-			
			333+00	-	334+00	RT	1	-			
			371+00	-	372+00	RT	1	-			
			375+00	-	376+00	RT	1	-			
			381+00	-	383+00	RT	2	-			
			468+00	-	468+75	RT	1	-			
			472+25	-	473+80	RT	2	-			
							SUBTOTAL	26	-		
							TOTAL	63	176		


		627.0200	628.1504	628.152	628.651	SPV.0060.01	SPV.0060.02	SPV.0060.03	SPV.0060.04	SPV.0060.05	SPV.0060.06	SPV.0060.07
		MULCHING	SILT FENCE	SILT FENCE MAINTENANCE	SOIL STABILIZER TYPE B	SITE MOBILIZATION	SITE TRAFFIC CONTROL	SEMI-PERMANENT RESTORATION	WORK ON SHOULDER OR PARKING LANE	SHOULDER CLOSURE ON DIVIDED ROADWAY	LANE CLOSURE WITH FLAGGING OPERATIONS	PEDESTRIAN ACCOMODATIONS
AREA	PROJECT ID	SY	LF	LF	ACRE	EACH	EACH	EACH	EACH	EACH	EACH	EACH
5	5080-09-75	3125	125	125	0.625	1	1	1	1	1	1	1
8	5290-02-71	3125	125	125	0.625	1	1	1	1	1	1	1
11	5590-05-71	3125	125	125	0.625	1	1	1	1	1	1	1
14	5710-00-72	3125	125	125	0.625	1	1	1	1	1	1	1
18	5845-16-84	3125	125	125	0.625	1	1	1	1	1	1	1
19	5865-02-64	3125	125	125	0.625	1	1	1	1	1	1	1
		18750	750	750	3.75	6	6	6	6	6	6	6

Standard Detail Drawing List

08E09-06	SILT FENCE
15C12-09A	TRAFFIC CONTROL FOR LANE CLOSURE WITH FLAGGING OPERATION
15D28-04	TRAFFIC CONTROL, WORK ON SHOULDER OR PARKING LANE, UNDIVIDED ROADWAY
15D30-11A	TRAFFIC CONTROL, PEDESTRIAN ACCOMMODATION
15D30-11B	TRAFFIC CONTROL, PEDESTRIAN ACCOMMODATION
15D30-11C	TRAFFIC CONTROL, PEDESTRIAN ACCOMMODATION
15D30-11D	TRAFFIC CONTROL, PEDESTRIAN ACCOMMODATION
15D30-11E	TRAFFIC CONTROL, PEDESTRIAN ACCOMMODATION
15D30-11F	TRAFFIC CONTROL, PEDESTRIAN ACCOMMODATION
15D30-11G	TRAFFIC CONTROL, PEDESTRIAN ACCOMMODATION
15D30-11H	TRAFFIC CONTROL, PEDESTRIAN ACCOMMODATION
15D30-11I	TRAFFIC CONTROL, PEDESTRIAN ACCOMMODATION
15D30-11J	TRAFFIC CONTROL, PEDESTRIAN ACCOMMODATION
15D30-11K	TRAFFIC CONTROL, PEDESTRIAN ACCOMMODATION
15D30-11L	TRAFFIC CONTROL, PEDESTRIAN ACCOMMODATION



- ① HORIZONTAL BRACE REQUIRED WITH 2" X 4" WOODEN FRAME OR EQUIVALENT AT TOP OF POSTS.
- ② FOR MANUAL INSTALLATIONS THE TRENCH SHALL BE A MINIMUM OF 4" WIDE & 6" DEEP TO BURY AND ANCHOR THE GEOTEXTILE FABRIC. FOLD MATERIAL TO FIT TRENCH AND BACKFILL & COMPACT TRENCH WITH EXCAVATED SOIL.
- ③ WOOD POSTS SHALL BE A MINIMUM SIZE OF 1½" X 1½" OF OAK OR HICKORY.
- ④ SILT FENCE TO EXTEND ACROSS THE TOP OF THE PIPE.
- ⑤ CONSTRUCT SILT FENCE FROM A CONTINUOUS ROLL IF POSSIBLE BY CUTTING LENGTHS TO AVOID JOINTS. IF A JOINT IS NECESSARY USE ONE OF THE FOLLOWING TWO METHODS; A) OVERLAP THE END POSTS AND TWIST, OR ROTATE, AT LEAST 180 DEGREES, B) HOOK THE END OF EACH SILT FENCE LENGTH.

 

SILT FENCE

STATE OF WISCONSIN
DEPARTMENT OF TRANSPORTATION

APPROVED
4-29-05 /S/ Beth Connolly
DATE CHIEF ROADWAY DEVELOPMENT ENGINEER

FHWA

LEGEND

-  SIGN ON PORTABLE OR PERMANENT SUPPORT
-  TEMPORARY PORTABLE RUMBLE STRIP ARRAY
-  DIRECTION OF TRAFFIC
-  WORK AREA
-  FLAGGER, EQUIPPED WITH STOP/SLOW PADDLE FASTENED ON SUPPORT STAFF

GENERAL NOTES

DETAILS OF TRAFFIC CONTROL DEVICES AND INSTALLATION NOT SHOWN ON THIS DRAWING SHALL CONFORM TO THE PERTINENT REQUIREMENTS OF THE STANDARD SPECIFICATIONS, THE SPECIAL PROVISIONS, AND THE MANUAL ON UNIFORM TRAFFIC CONTROL DEVICES.

ALL SIGNS ARE 48" X 48" UNLESS OTHERWISE NOTED.

"WO" SIGNS ARE THE SAME AS "W" SIGNS EXCEPT THE BACKGROUND IS ORANGE.

THE EXACT NUMBER, LOCATION AND SPACING OF ALL SIGNS, DEVICES, AND LOCATION OF ALL FLAGGERS SHALL BE ADJUSTED TO FIT FIELD CONDITIONS AS APPROVED BY THE ENGINEER.

THE FIRST ADVANCE WARNING SIGN SHOULD TYPICALLY BE LOCATED IN ADVANCE OF THE ANTICIPATED TRAFFIC BACKUP OR QUEUE.

WHEN A SIDE ROAD OR RAMP INTERSECTS THE FACILITY ON WHICH THE WORK IS BEING PERFORMED, ADDITIONAL TRAFFIC CONTROLS SHALL BE PROVIDED AS SPECIFIED IN THE PLANS AND/OR THE SPECIAL PROVISIONS OR AS APPROVED BY THE ENGINEER.

FLAGGING

FLAGGERS SHALL BE IN SIGHT OF EACH OTHER OR IN DIRECT COMMUNICATION AT ALL TIMES. THEY SHALL BE EQUIPPED WITH STOP/SLOW PADDLES FASTENED ON SUPPORT STAFFS. WHEN THE FLAGGING OPERATION IS NOT IN EFFECT REMOVE TEMPORARY PORTABLE RUMBLE STRIPS PRIOR TO COVERING OR REMOVING ALL ADVANCE SIGNING.

- FOR MOVING WORK OPERATIONS, POST ADDITIONAL W20-7A FLAGGER SIGNS AT APPROXIMATELY 3,500' INTERVALS IN THE MOVING WORK OPERATION OR AS APPROVED BY THE ENGINEER.
- SIGN NOT REQUIRED IF FLAGGING OPERATION OCCURS WITHIN A SIGNED ROAD WORK ZONE AREA.

WHEN THE DISTANCE BETWEEN FLAGGERS EXCEEDS 2 MILES, A PILOT CAR IS REQUIRED. WHEN CURVES REDUCE SIGHT DISTANCE BELOW 400', A PILOT CAR IS REQUIRED.

TEMPORARY PORTABLE RUMBLE STRIPS

UTILIZE TEMPORARY PORTABLE RUMBLE STRIPS ON ALL FLAGGING OPERATIONS.


- EACH TEMPORARY PORTABLE RUMBLE STRIP ARRAY CONSISTS OF THREE RUMBLE STRIPS PLACED TRANSVERSE ACROSS THE LANE AT THE LOCATIONS SHOWN. WITHIN EACH ARRAY, SPACING BETWEEN RUMBLE STRIPS SHALL BE 15 FEET ON CENTER

ONLY USE TEMPORARY PORTABLE RUMBLE STRIPS FROM THE APPROVED PRODUCTS LIST.

INSTALL TEMPORARY RUMBLE STRIPS PER MANUFACTURER'S RECOMMENDATIONS.

PLACE ADVANCE SIGNING PRIOR TO INSTALLING TEMPORARY RUMBLE STRIPS.

DO NOT INSTALL TEMPORARY PORTABLE RUMBLE STRIPS ON GRAVEL, MILLED SURFACES, OR ASPHALT THAT HAS BEEN PAVED LESS THAN 12 HOURS.

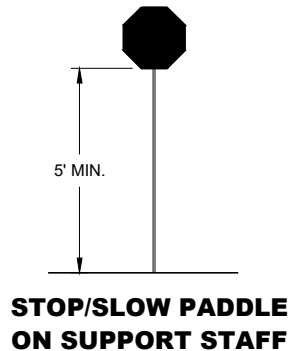


SIGN AND TEMPORARY RUMBLE STRIP ARRAY SPACING TABLE

SPEED LIMIT	SPACING "A"
25-30 MPH	200'
35-40 MPH	350'
45-55 MPH	500'



USE OF W03-4 SIGN IS OPTIONAL. WHEN USED, THIS SIGN SHALL BE LOCATED BETWEEN THE W20-7A AND W20-4A SIGNS, USING SPACING "A".

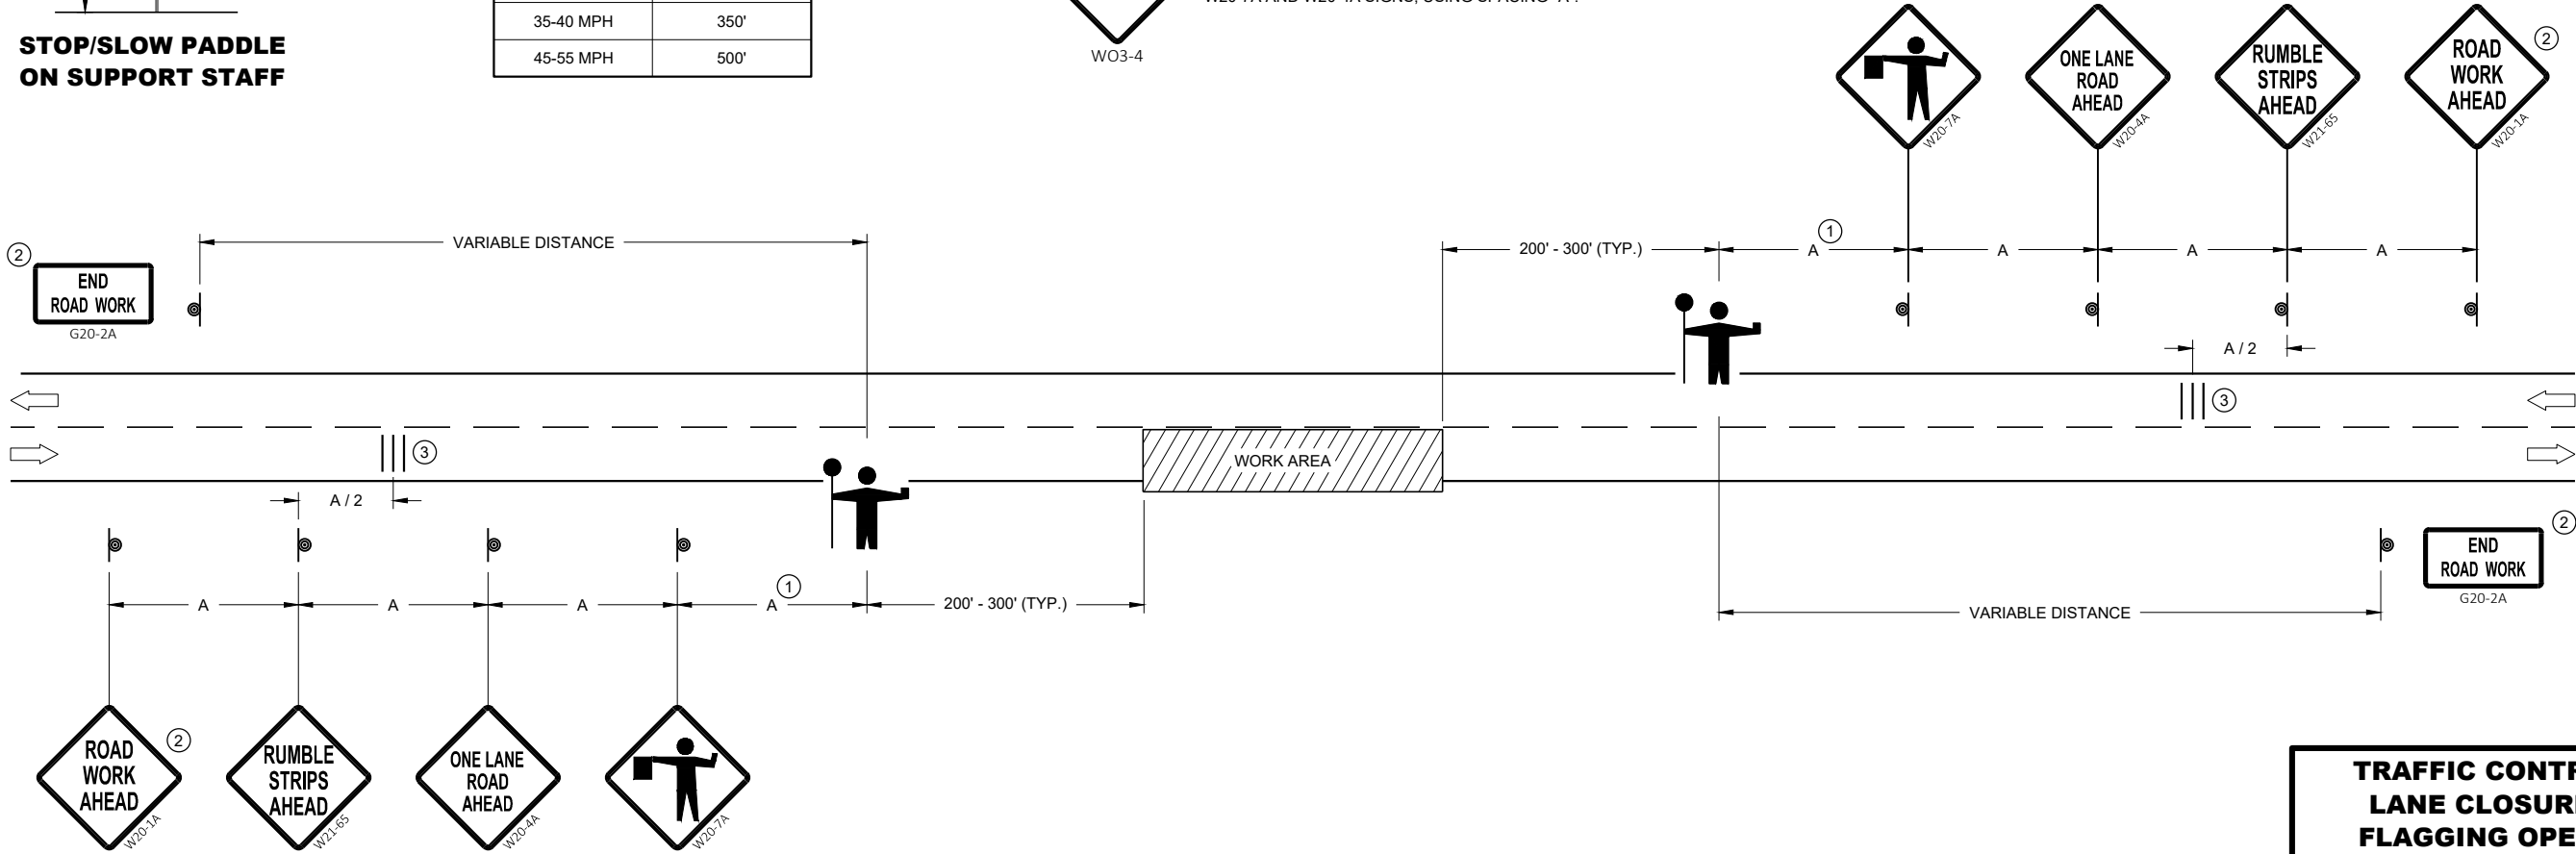

**TRAFFIC CONTROL FOR
LANE CLOSURE WITH
FLAGGING OPERATION**

STATE OF WISCONSIN
DEPARTMENT OF TRANSPORTATION

APPROVED
May 2022 /S/ Andrew Heidtke
DATE WORK ZONE ENGINEER 54

FHWA

LEGEND

-  SIGN ON PERMANENT SUPPORT
-  TRAFFIC CONTROL DRUM
-  DIRECTION OF TRAFFIC
-  WORK ZONE

GENERAL NOTES

ALL SIGNS ARE 48"X48" UNLESS OTHERWISE NOTED. IF NECESSARY DUE TO SPACE CONSTRAINTS IN URBAN AREAS, 36" X 36" SIGNS MAY BE USED IF APPROVED BY THE REGIONAL TRAFFIC UNIT.

"WO" SIGN IS THE SAME AS "W" SIGN EXCEPT THE BACKGROUND IS ORANGE.


ANY SIGNS TEMPORARY OR EXISTING, WHICH CONFLICT WITH THE TRAFFIC CONTROL "IN USE" SHALL BE REMOVED OR COVERED AS NEEDED AND AS APPROVED BY THE ENGINEER.

THE EXACT NUMBER, LOCATION, AND SPACING OF ALL SIGNS AND DEVICES SHALL BE ADJUSTED TO FIT FIELD CONDITIONS AS APPROVED BY THE ENGINEER.

CHANNELIZING DEVICES PLACED ADJACENT TO WORK AREA SHALL BE PULLED BACK FROM THE TRAVEL LANE WHEN WORK IS NOT IN PROGRESS.

SIGNS THAT WILL BE IN PLACE LESS THAN 7 CONTINUOUS DAYS AND NIGHTS MAY BE MOUNTED ON PORTABLE SUPPORTS.

W20-1A AND G20-2A SIGNS ARE NOT REQUIRED IF THE WORK AREA IS WITHIN A LARGER WORK ZONE WHERE THESE SIGNS ARE ALREADY PRESENT. G20-2A SIGNS MAY ALSO BE OMITTED IF DURATION OF WORK IS LESS THAN 7 CONTINUOUS DAYS AND NIGHTS.



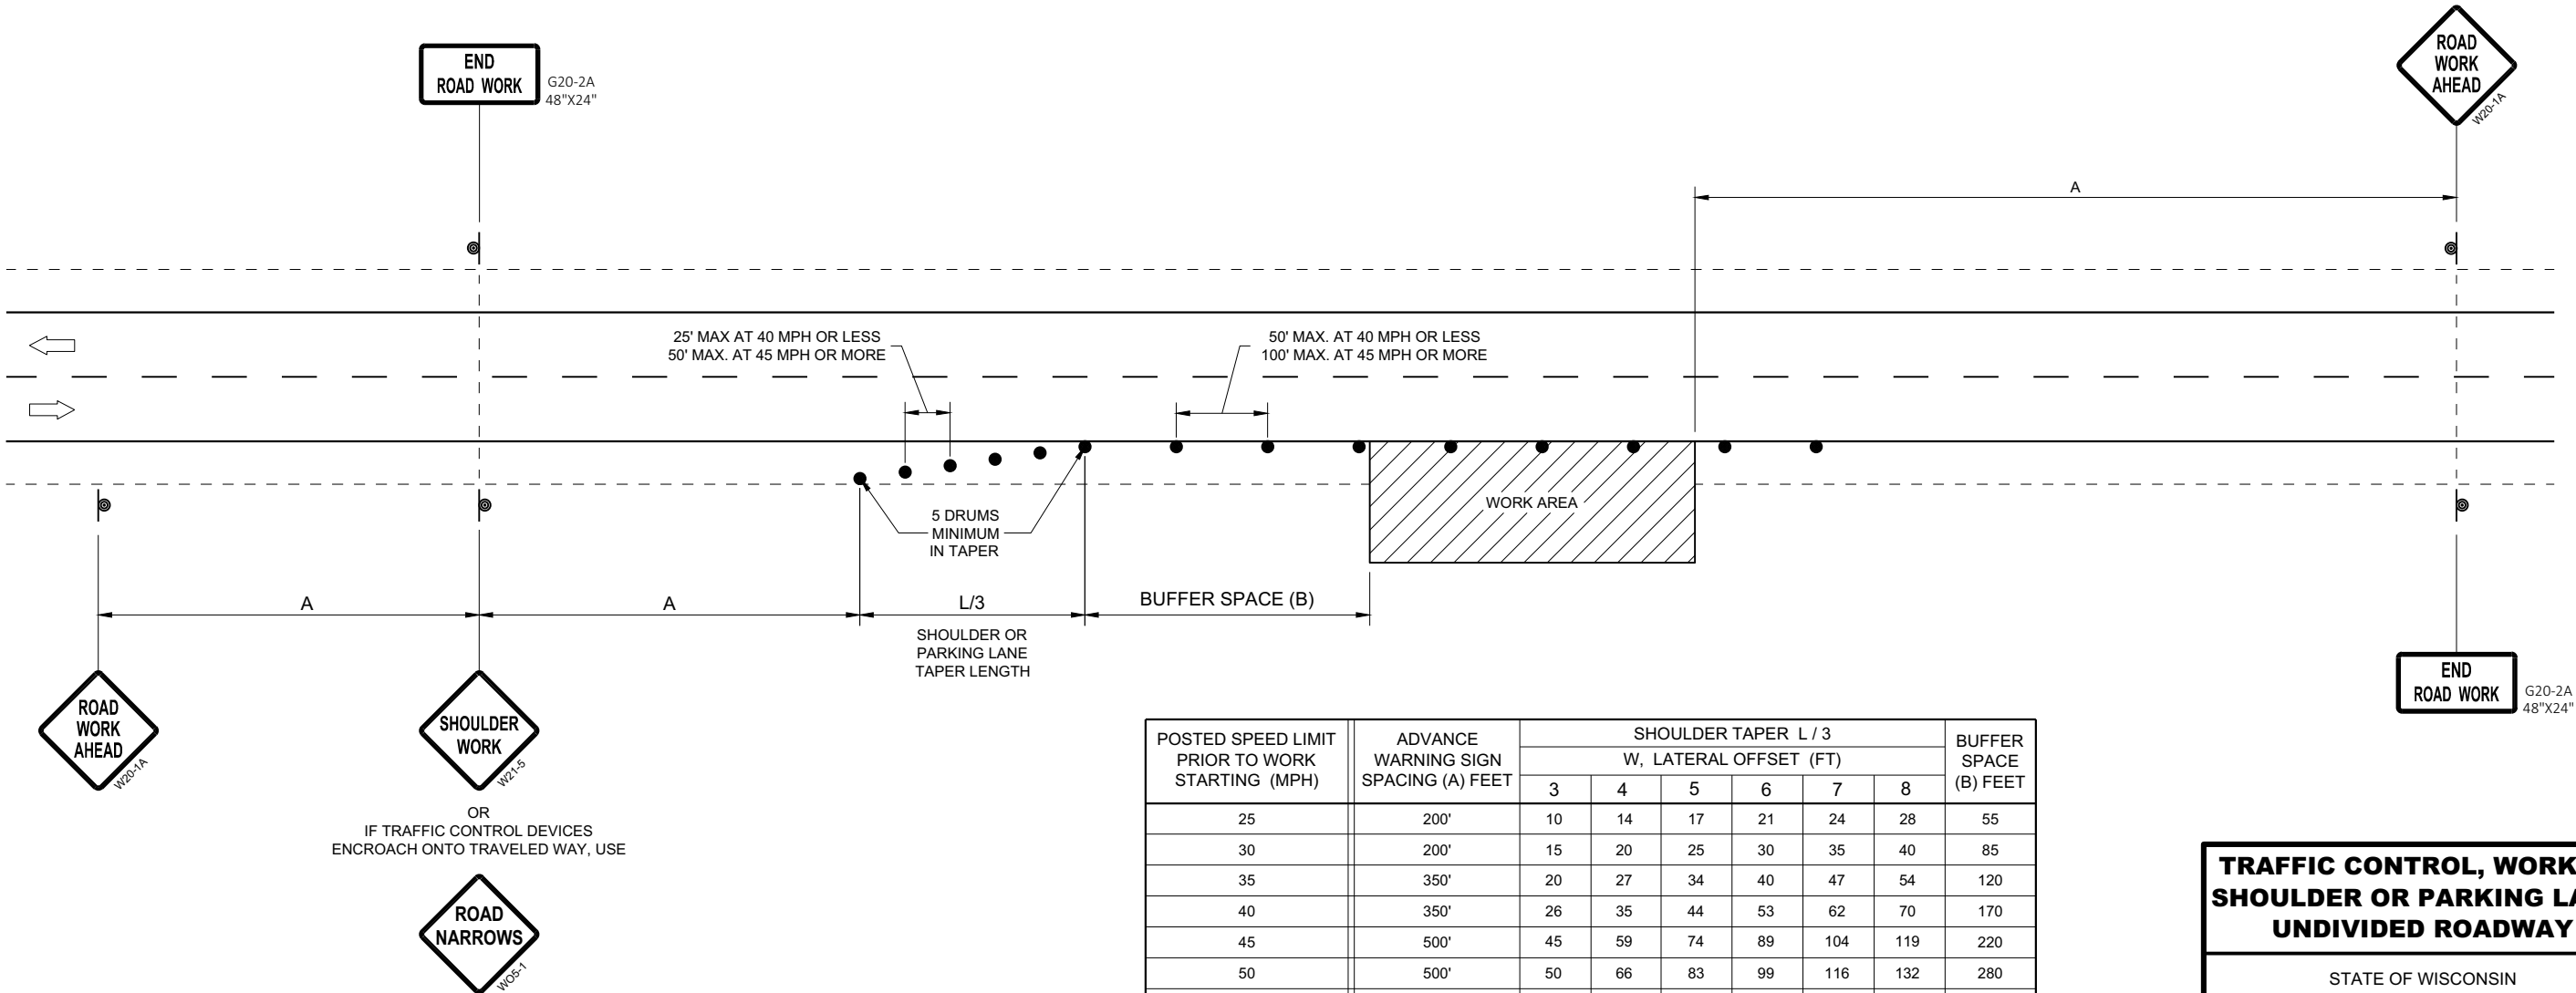


POSTED SPEED LIMIT PRIOR TO WORK STARTING (MPH)	ADVANCE WARNING SIGN SPACING (A) FEET	SHOULDER TAPER L / 3 W, LATERAL OFFSET (FT)						BUFFER SPACE (B) FEET
		3	4	5	6	7	8	
25	200'	10	14	17	21	24	28	55
30	200'	15	20	25	30	35	40	85
35	350'	20	27	34	40	47	54	120
40	350'	26	35	44	53	62	70	170
45	500'	45	59	74	89	104	119	220
50	500'	50	66	83	99	116	132	280
55	500'	54	73	91	109	127	145	335'

TRAFFIC CONTROL, WORK ON
SHOULDER OR PARKING LANE,
UNDIVIDED ROADWAY

STATE OF WISCONSIN
DEPARTMENT OF TRANSPORTATION

APPROVED
May 2020 /S/ Andrew Heidtke
DATE STATEWIDE WORK ZONE T 55
SAFETY ENGINEER
FHWA

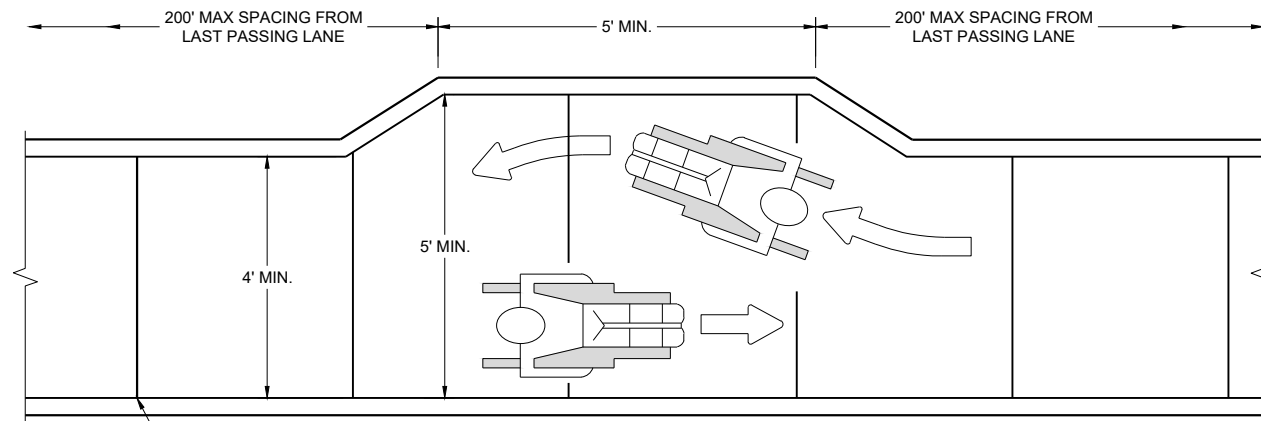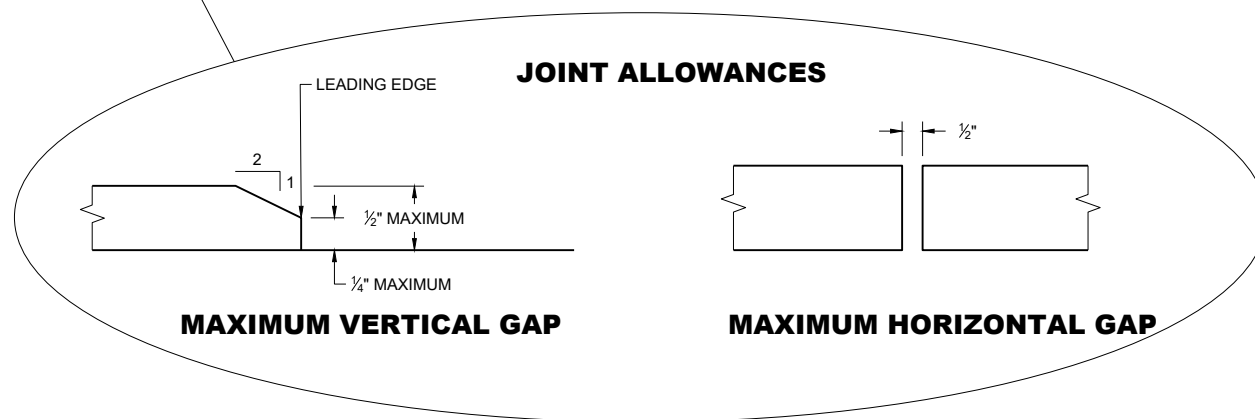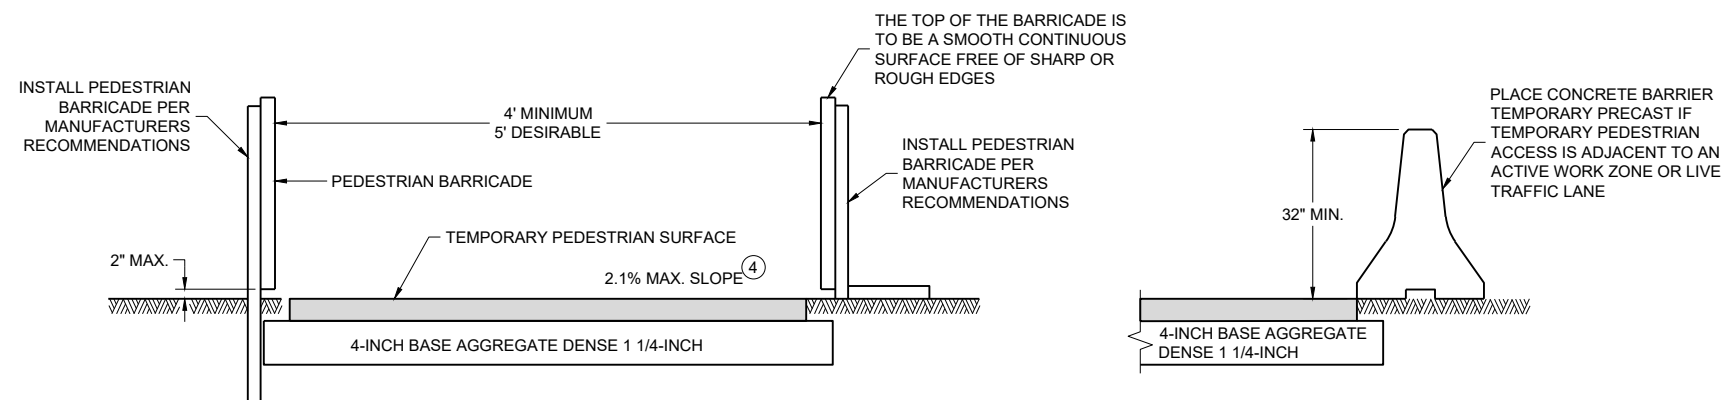**NARROW SIDEWALK PASSING DETAIL****MAXIMUM VERTICAL GAP****MAXIMUM HORIZONTAL GAP****TEMPORARY PEDESTRIAN ACCESS****GENERAL NOTES**

BARRICADE DEVICE SELECTED FROM APPROVED PRODUCT LIST


① REFLECTIVE SHEETING SHALL FOLLOW THE REQUIREMENTS IN THE APPROVED PRODUCTS LISTING FOR SIGN SHEETING.


② SHEETING REQUIRED ON MORE THAN 50% OF BARRICADE WIDTH.

③ PLACE SHEETING ON BOTH SIDES OF THE BARRICADE.


★ USE THIS DETAIL FOR SHEETING PLACEMENT REFERENCE.

④ WHEN THE TEMPORARY PEDESTRIAN ACCESS ROUTE RUNS PARALLEL ON THE ROADWAY SURFACE, THE MAXIMUM CROSS SLOPE WILL MATCH THE EXISTING ROADWAY CROSS SLOPE.

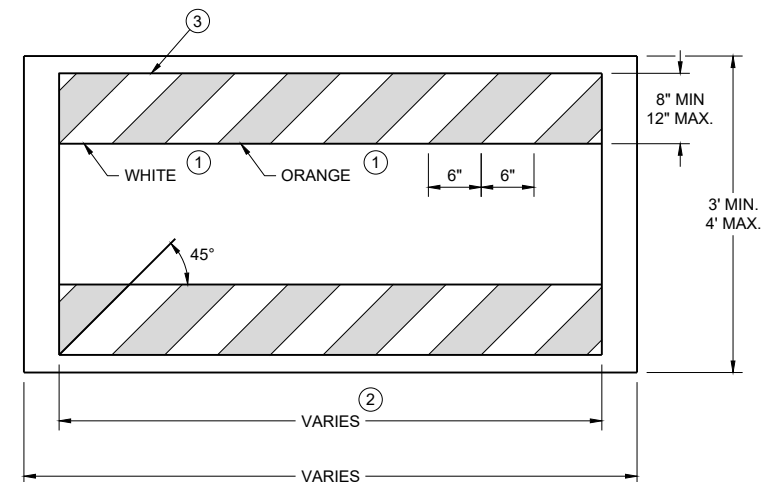**TEMPORARY PEDESTRIAN BARRICADE *****TRAFFIC CONTROL,
PEDESTRIAN
ACCOMMODATION**STATE OF WISCONSIN
DEPARTMENT OF TRANSPORTATION

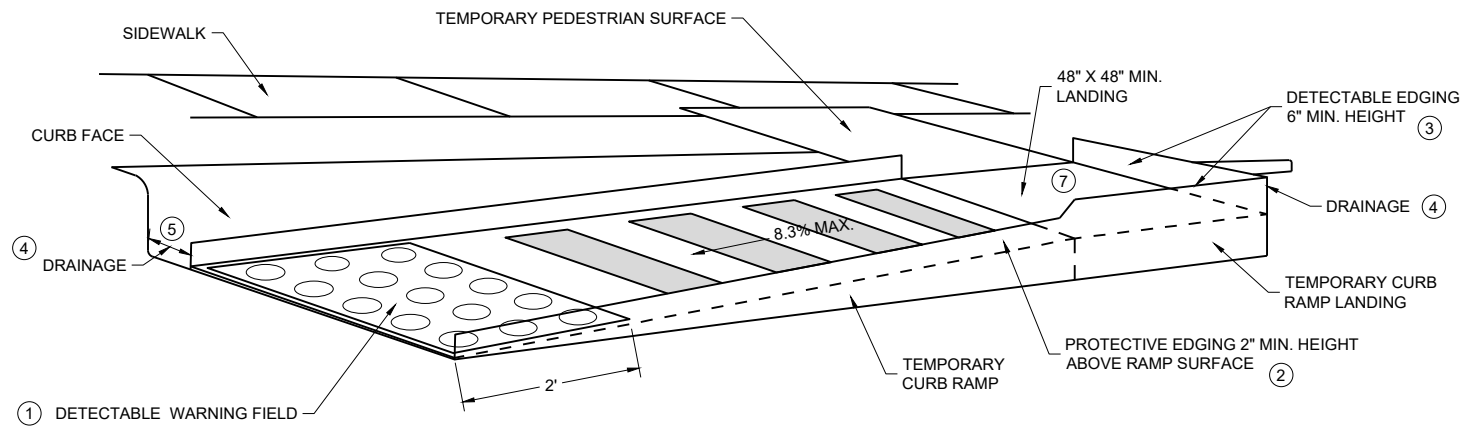


PERSPECTIVE VIEW

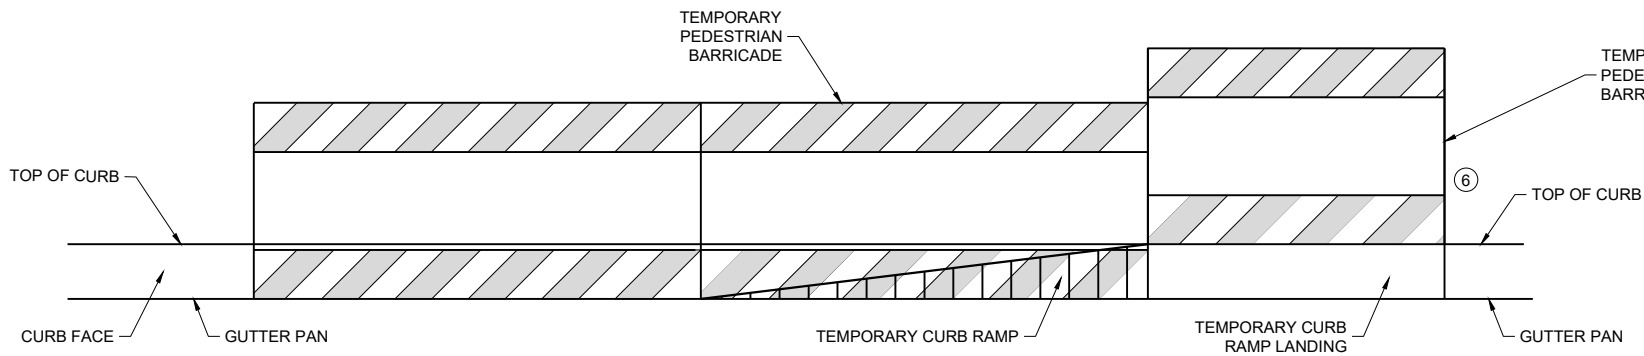

FRONT VIEW

TEMPORARY CURB RAMP PARALLEL TO CURB

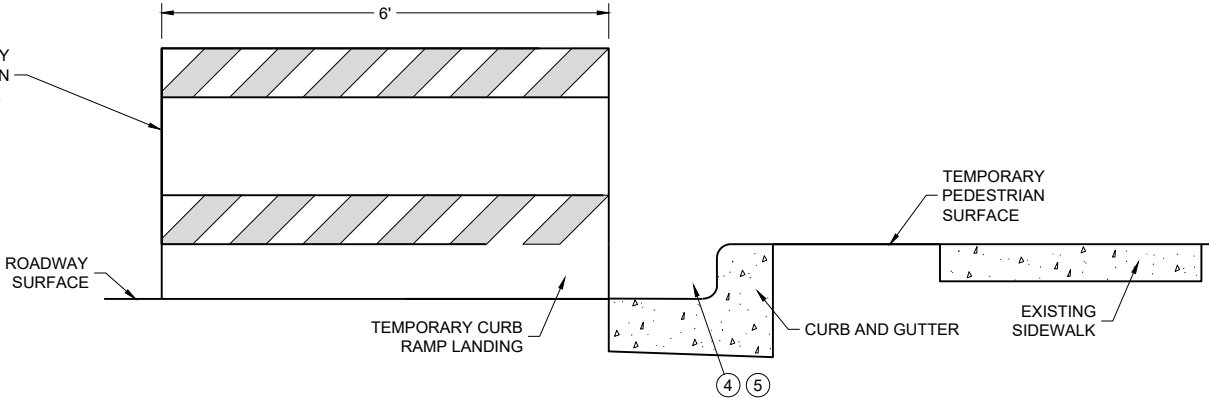

SIDE VIEW

GENERAL NOTES



CURB RAMPS SHALL BE 48" MIN. WIDTH WITH A FIRM, STABLE AND SLIP RESISTANT SURFACE.

CURB RAMPS AND LANDINGS SHALL HAVE A 1:48 (2.1%) MAX. CROSS-SLOPE.

CLEAR SPACE OF 48" X 48" SHALL BE PROVIDED ABOVE AND BELOW THE CURB RAMP. LATERAL JOINTS OR GAPS BETWEEN SURFACES SHALL BE LESS THAN 1/2" WIDTH.

CHANGES BETWEEN SURFACE HEIGHTS SHALL NOT EXCEED 1/2". LATERAL EDGES MAY BE VERTICAL UP TO 1/4" HIGH AND SHALL BE BEVELED AT 1:2 BETWEEN 1/4" AND 1/2".

- ① INSTALL CONTRASTING TEMPORARY DETECTABLE WARNING FIELD AT PEDESTRIAN STREET CROSSINGS, AS SHOWN IN THE PLANS.
- ② PROTECTIVE EDGING WITH A 2" MIN. HEIGHT SHALL BE INSTALLED WHEN A CURB RAMP OR LANDING PLATFORM HAS A VERTICAL DROP OF 6" OR GREATER OR HAS A SIDE APRON SLOPE STEEPER THAN 1:3 (33%). PROTECTIVE EDGING SHOULD BE CONSIDERED WHEN CURB RAMPS OR LANDING PLATFORMS HAVE A VERTICAL DROP OF 3" OR MORE.
- ③ DETECTABLE EDGING WITH 6" MIN. HEIGHT AND CONTRASTING COLOR SHALL BE INSTALLED ON ALL CURB RAMP LANDINGS WHERE THE WALKWAY CHANGES DIRECTION (TURNS).
- ④ DO NOT RESTRICT WATER FLOW IN THE GUTTER SYSTEM.
- ⑤ ENSURE CURB RAMP IS OUT OF THE GUTTER PAN.
- ⑥ IF ONLY PART OF THE END PANEL OF TEMPORARY PEDESTRIAN BARRICADE PANEL IS NEEDED, EXTEND EXCESS PORTION OF TEMPORARY PEDESTRIAN BARRICADE PANEL HERE.
- ⑦ LANDING TO BE SLOPED A MAXIMUM OF 2.1% IN ALL DIRECTIONS OF PEDESTRIAN TRAVEL.

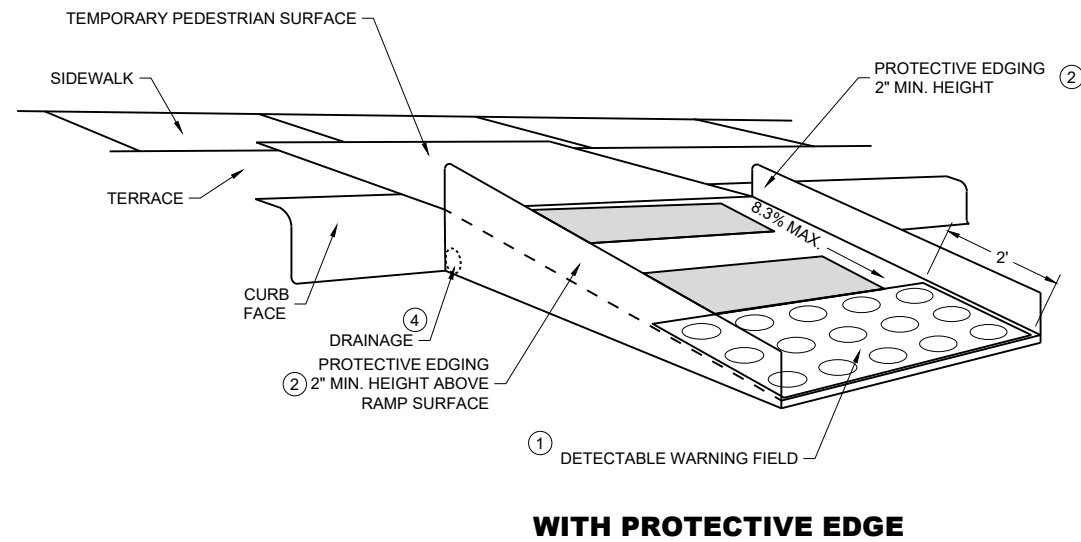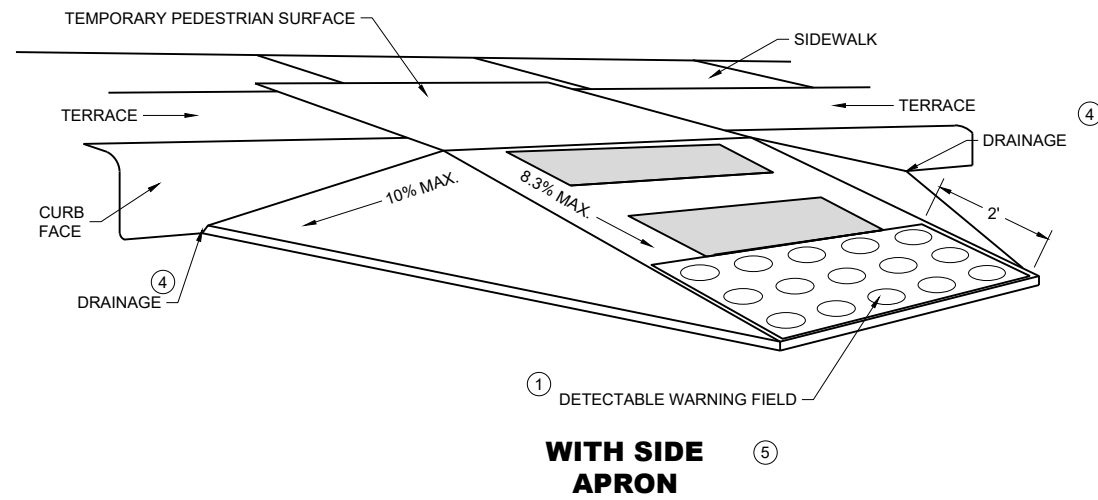

TEMPORARY CURB RAMP PERPENDICULAR TO CURB

GENERAL NOTES

CURB RAMPS SHALL BE 48" MINIMUM WIDTH WITH A FIRM, STABLE AND SLIP RESISTANT SURFACE.

ALTERNATE SIDEWALK WORK BETWEEN LEFT AND RIGHT SIDE OF ROADWAY TO MAINTAIN PEDESTRIAN ACCESS.

CURB RAMPS AND LANDINGS SHALL HAVE A 1:48 (2.1%) MAX. CROSS-SLOPE.

CLEAR SPACE OF 48" X 48" SHALL BE PROVIDED ABOVE AND BELOW THE CURB RAMP.

LATERAL JOINTS OR GAPS BETWEEN SURFACES SHALL BE LESS THAN ½" WIDTH.



CHANGES BETWEEN SURFACE HEIGHTS SHALL NOT EXCEED ½". LATERAL EDGES MAY BE VERTICAL UP TO ¼" HIGH AND SHALL BE BEVELED AT 1:2 BETWEEN ¼" AND ½".

- ① INSTALL CONTRASTING TEMPORARY DETECTABLE WARNING FIELD AT PEDESTRIAN STREET CROSSINGS, AS SHOWN IN THE PLANS
- ② PROTECTIVE EDGING WITH A 2" MIN. HEIGHT SHALL BE INSTALLED WHEN A CURB RAMP OR LANDING PLATFORM HAS A VERTICAL DROP OF 6" OR GREATER OR HAS A SIDE APRON SLOPE STEEPER THAN 1:3 (33%). PROTECTIVE EDGING SHOULD BE CONSIDERED WHEN CURB RAMPS OR LANDING PLATFORMS HAVE A VERTICAL DROP OF 3" OR MORE.
- ③ DETECTABLE EDGING WITH 6" MIN. HEIGHT AND CONTRASTING COLOR SHALL BE INSTALLED ON ALL CURB RAMP LANDINGS WHERE THE WALKWAY CHANGES DIRECTION (TURNS).
- ④ DO NOT RESTRICT WATER FLOW IN THE GUTTER SYSTEM.
- ⑤ CAN ONLY BE USED FOR RAMPS WITH 6" OR LESS OF VERTICAL CHANGE.

6

SDD 15D30-11d


GENERAL NOTES

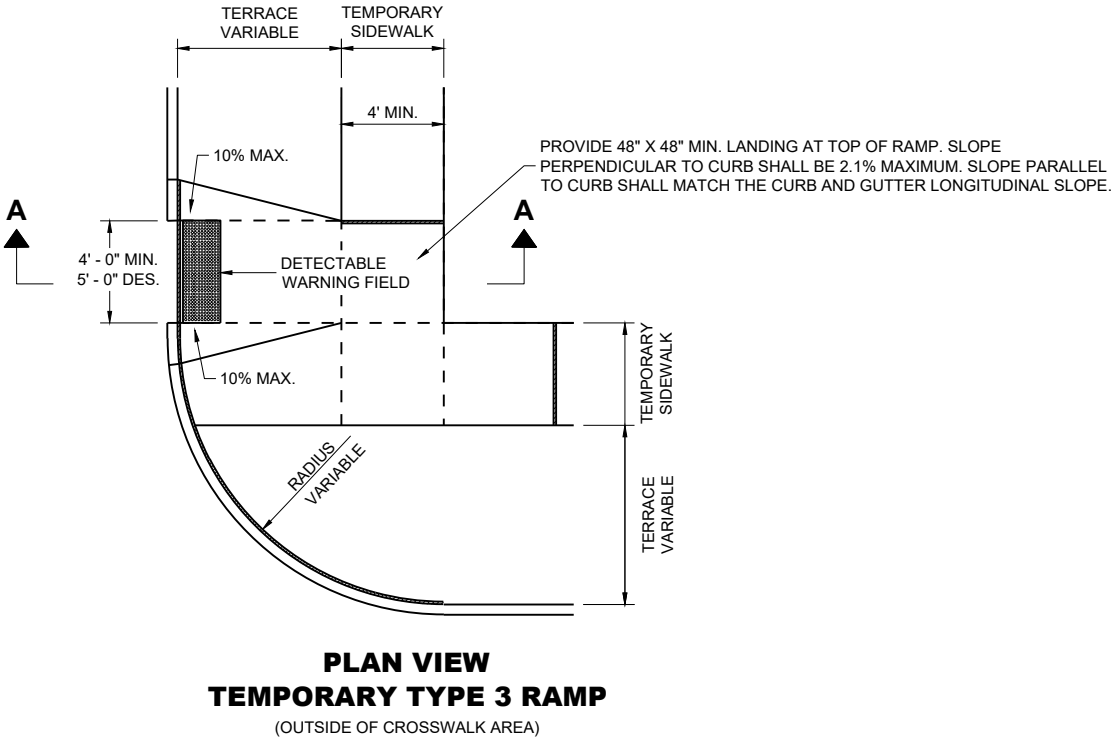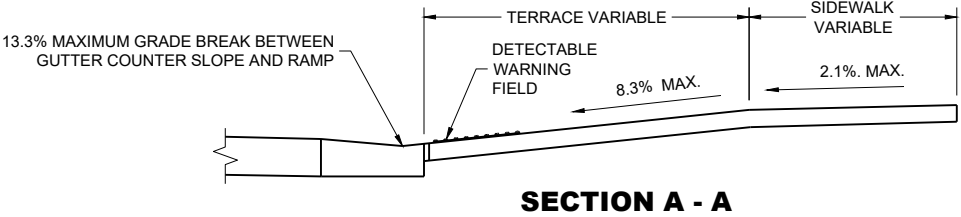


6

SDD 15D30-11d

TRAFFIC CONTROL, PEDESTRIAN ACCOMMODATION	
STATE OF WISCONSIN DEPARTMENT OF TRANSPORTATION	
APPROVED February 2025 DATE	/S/ Andrew Heidtke WORK ZONE ENGINEER
FHWA	

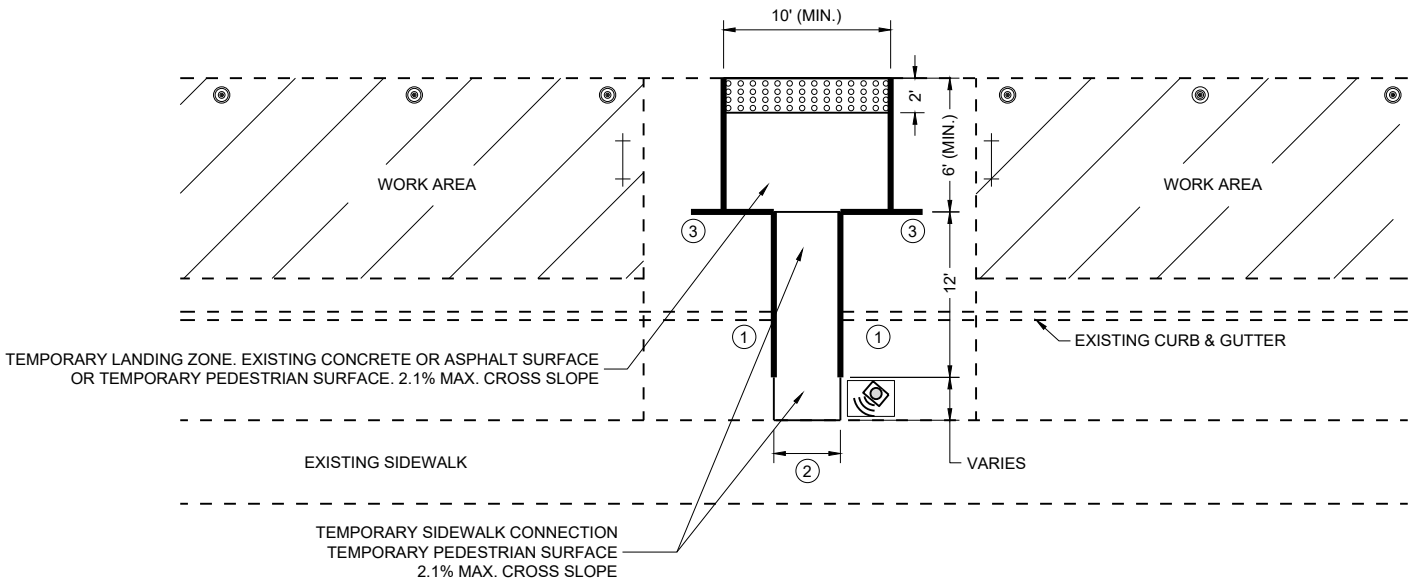

PLAN VIEW

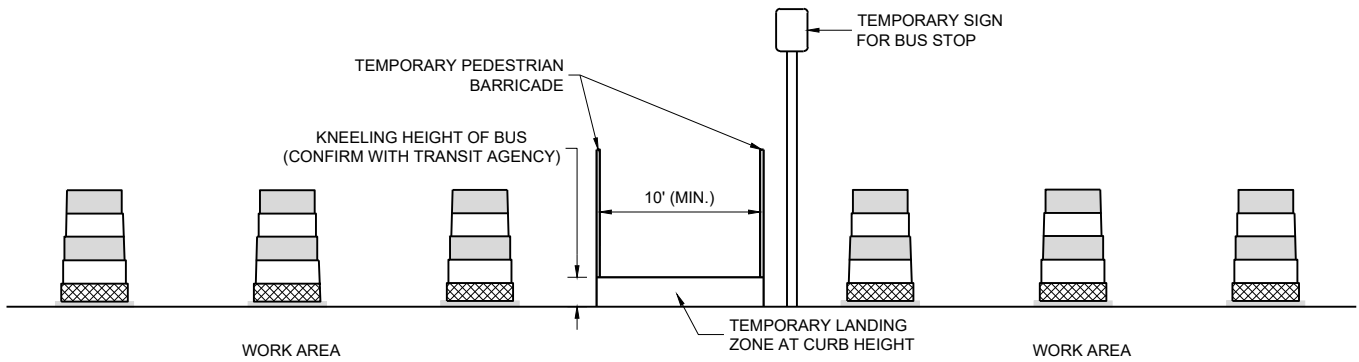

PROFILE VIEW
TEMPORARY BUS STOP PAD

GENERAL NOTES

- TYPICAL TEMPORARY PEDESTRIAN BARRICADE PANEL IS 6 FEET LONG.
- NOTIFY THE BUS COMPANY 7 DAYS IN ADVANCE OF THE BUS STOP RELOCATION.
- PROTECTIVE EDGING WITH A 2" MIN. HEIGHT SHALL BE INSTALLED WHEN A CURB RAMP OR LANDING PLATFORM HAS A VERTICAL DROP OF 6" OR GREATER OR HAS A SIDE APRON SLOPE STEEPER THAN 1:3 (33%). PROTECTIVE EDGING SHOULD BE CONSIDERED WHEN CURB RAMPS OR LANDING PLATFORMS HAVE A VERTICAL DROP OF 3" OR MORE.
- DETECTABLE EDGING WITH 6" MIN. HEIGHT AND CONTRASTING COLOR SHALL BE INSTALLED ON ALL CURB RAMP LANDINGS WHERE THE WALKWAY CHANGES DIRECTION (TURNS).
- LATERAL JOINTS OR GAPS BETWEEN SURFACES SHALL BE LESS THAN ½" WIDTH.
- CHANGES BETWEEN SURFACE HEIGHTS SHALL NOT EXCEED ½". LATERAL EDGES MAY BE VERTICAL UP TO ¼" HIGH AND SHALL BE BEVELED AT 1:2 BETWEEN ¼" AND ½".
- CURB RAMPS AND LANDINGS SHALL HAVE A 1:48 (2.1%) MAX. CROSS-SLOPE.


- ① DO NOT RESTRICT WATER FLOW IN THE GUTTER SYSTEM.
- ② 5' WIDE MIN. WITH TEMPORARY PEDESTRIAN BARRICADE, 10' WIDE MIN. WITHOUT TEMPORARY PEDESTRIAN BARRICADE.
- ③ PLACE EXCESS PORTION OF TEMPORARY PEDESTRIAN BARRICADE INTO THIS SPACE.

LEGEND

- ⊙ TRAFFIC CONTROL DRUM
- ⊢ TYPE III BARRICADE
- TEMPORARY PEDESTRIAN BARRICADE
- ⊞ TEMPORARY DETECTABLE WARNING FIELD
- ▨ WORK AREA
- 🔊 TEMPORARY AUDIBLE MESSAGE DEVICE (EXACT PLACEMENT BASED UPON FIELD CONDITIONS)

LEGEND

-  SIGN ON PERMANENT SUPPORT
-  SIGN ON TEMPORARY SUPPORT
-  UNDER PEDESTRIAN TRAFFIC
-  WORK AREA
-  TEMPORARY PEDESTRIAN BARRICADE
-  DIRECTION OF TRAFFIC
-  TEMPORARY AUDIBLE MESSAGE DEVICE (EXACT PLACEMENT BASED UPON FIELD CONDITIONS)

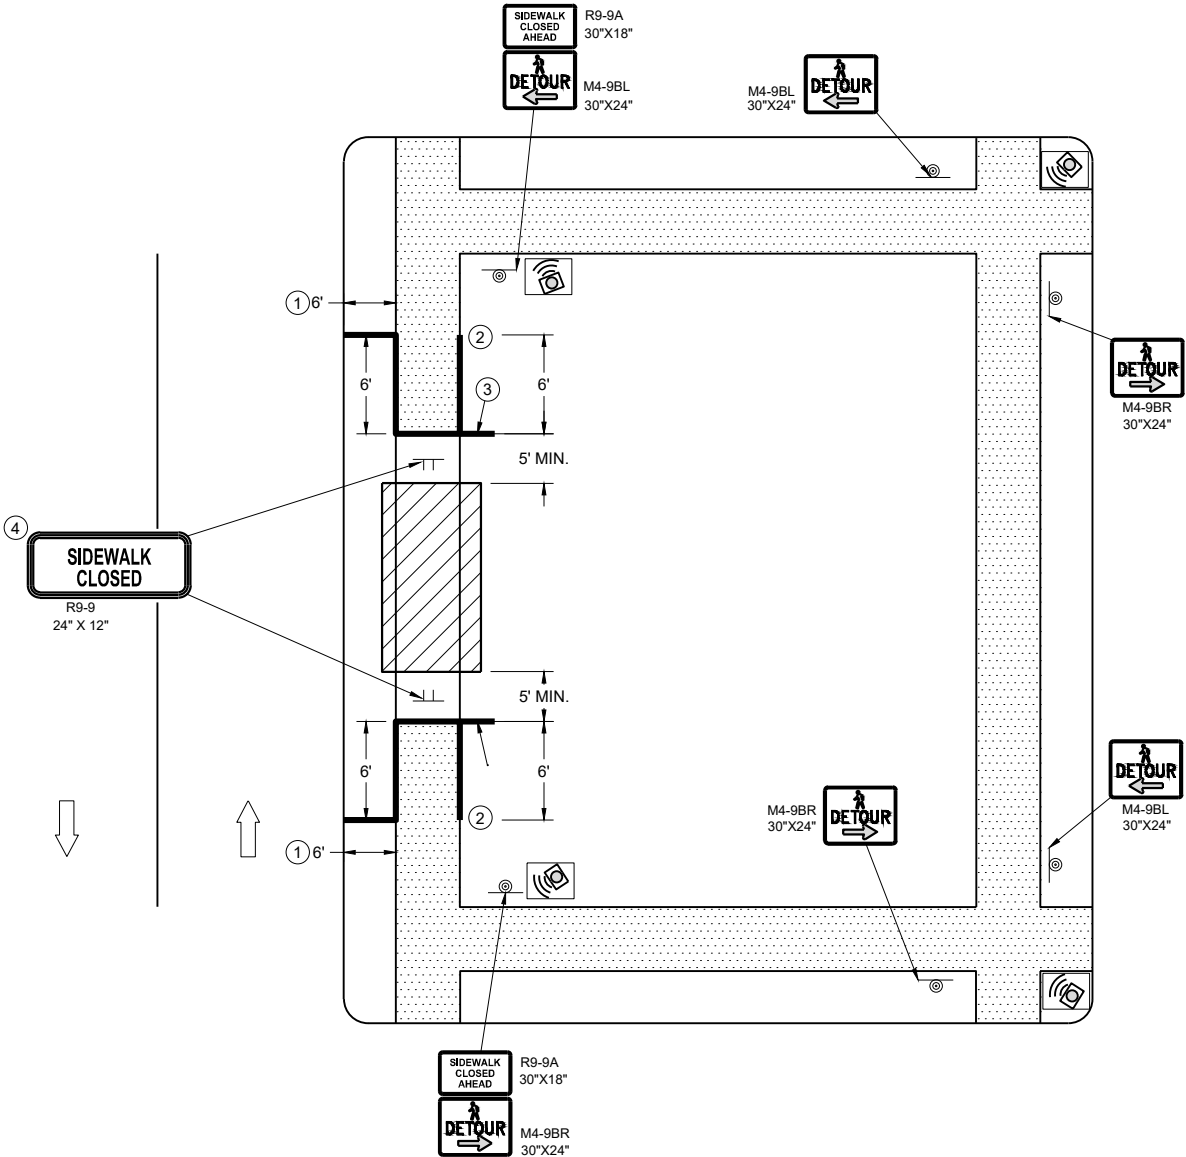

SIDEWALK DETOUR, SIDEWALK ONLY ON ONE SIDE

GENERAL NOTES

WHERE TEMPORARY BARRICADE RUNS PARALLEL ALONG SIDEWALK, PLACE THE FACE OF THE BARRICADE AT THE EDGE OF THE SIDEWALK.

SIGNS THAT REMAIN IN PLACE LESS THAN SEVEN CONTINUOUS DAYS AND NIGHTS MAY BE MOUNTED ON PORTABLE SUPPORTS.

PLACE TEMPORARY PEDESTRIAN BARRICADE TO FIT FIELD CONDITIONS, AVOIDING CONFLICTS WITH DRIVEWAYS AND OTHER EXISTING FEATURES.


- ① IF TERRACE IS LESS THAN 6 FEET WIDE, OMIT TEMPORARY PEDESTRIAN BARRICADE FROM THE SIDEWALK TO THE CURB.
- ② PLACE BARRICADE CLOSURE SO THAT THE TEMPORARY PEDESTRIAN BARRICADE END IS AT THE LAST OPEN SIDEWALK ACCESS TO RESIDENCES OR BUSINESSES BEFORE THE SIDEWALK CLOSURE.
- ③ IF TEMPORARY PEDESTRIAN BARRICADE PANEL IS WIDER THAN THE SIDEWALK WIDTH, THE PORTION OF EXCESS PANEL SHOULD EXTEND INTO THE TERRACE.
- ④ MOUNTING HEIGHT OF 5 FEET FROM THE SURFACE TO THE BOTTOM OF SIGN.

LEGEND

- SIGN ON TEMPORARY SUPPORT
- WORK AREA
- UNDER PEDESTRIAN TRAFFIC
- TEMPORARY PEDESTRIAN SURFACE
- TEMPORARY PEDESTRIAN BARRICADE
- OPTIONAL TEMPORARY PEDESTRIAN BARRICADE
- DIRECTION OF TRAFFIC

GENERAL NOTES

- TYPICAL TEMPORARY PEDESTRIAN BARRICADE PANEL IS 6 FEET LONG.
- WHERE TEMPORARY BARRICADE RUNS PARALLEL ALONG SIDEWALK, PLACE THE FACE OF THE BARRICADE AT THE EDGE OF THE SIDEWALK.
- SIGNS THAT REMAIN IN PLACE LESS THAN SEVEN CONTINUOUS DAYS AND NIGHTS MAY BE MOUNTED ON PORTABLE SUPPORTS.
- 1 USE TEMPORARY PEDESTRIAN BARRICADE TO SEPARATE PEDESTRIANS FROM DROP OFFS OR FOR ADDITIONAL PEDESTRIAN CHANNELIZATION.
 - 2 IF TEMPORARY PEDESTRIAN BARRICADE PANEL IS WIDER THAN THE SIDEWALK WIDTH, THE PORTION OF EXCESS PANEL SHOULD EXTEND INTO THE TERRACE.
 - 3 MOUNTING HEIGHT OF 5 FEET FROM THE SURFACE TO THE BOTTOM OF SIGN.

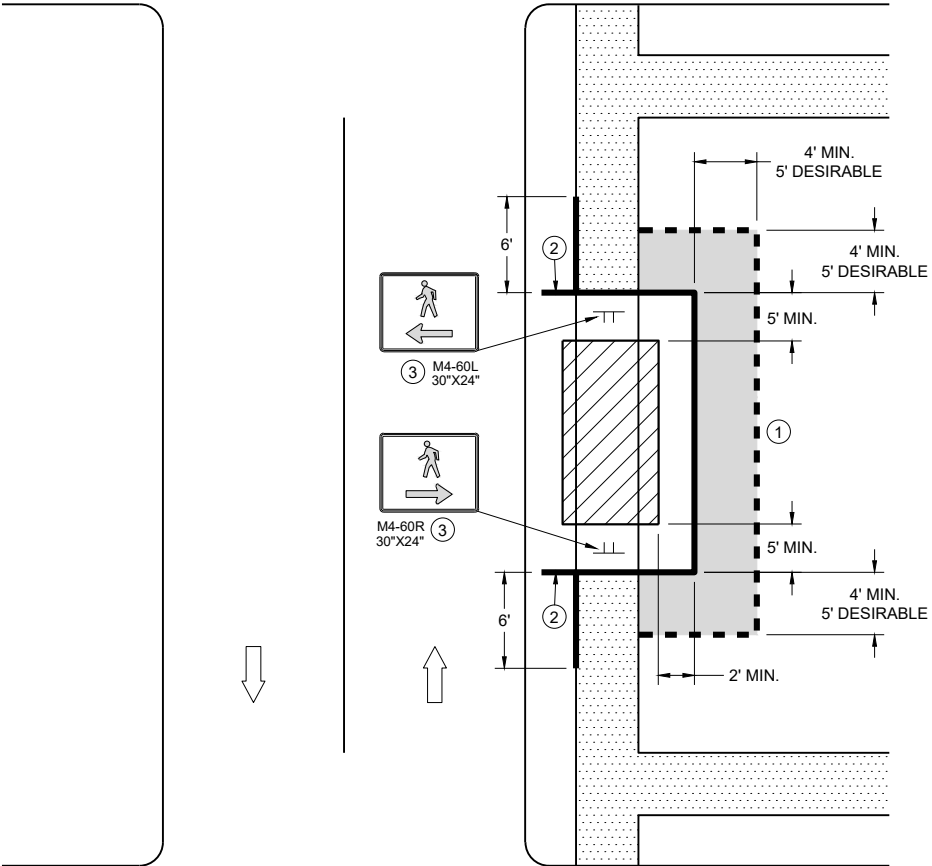


SIDEWALK BYPASS
SINGLE SIDE

LEGEND


- SIGN ON TEMPORARY SUPPORT
- TRAFFIC CONTROL DRUM
- WORK AREA
- UNDER PEDESTRIAN TRAFFIC
- TEMPORARY CURB RAMP
- TEMPORARY PEDESTRIAN SURFACE "A"
- TEMPORARY PEDESTRIAN SURFACE "B"
- TEMPORARY PEDESTRIAN BARRICADE
- DIRECTION OF TRAFFIC

GENERAL NOTES

- TYPICAL TEMPORARY PEDESTRIAN BARRICADE PANEL IS 6 FEET LONG.
- WHERE TEMPORARY BARRICADE RUNS PARALLEL ALONG SIDEWALK, PLACE THE FACE OF THE BARRICADE AT THE EDGE OF THE SIDEWALK.
- SHOULDER OR LANE CLOSURE ADVANCE WARNING AND BUFFER SPACE REQUIRED.
 - PLACE EXCESS PORTION OF TEMPORARY PEDESTRIAN BARRICADE PANEL PAST THE SIDEWALK ON THE SIDE AWAY FROM THE ROAD.
 - MOUNTING HEIGHT OF 5 FEET FROM THE SURFACE TO THE BOTTOM OF SIGN.
 - USE EXISTING PAVEMENT SURFACE. IF EXISTING PAVEMENT SURFACE HAS BEEN REMOVED, USE A TEMPORARY PEDESTRIAN SURFACE. WHEN THE TEMPORARY PEDESTRIAN ACCESS ROUTE RUNS PARALLEL ON THE ROADWAY SURFACE, THE MAXIMUM CROSS SLOPE WILL MATCH THE EXISTING ROADWAY CROSS SLOPE.

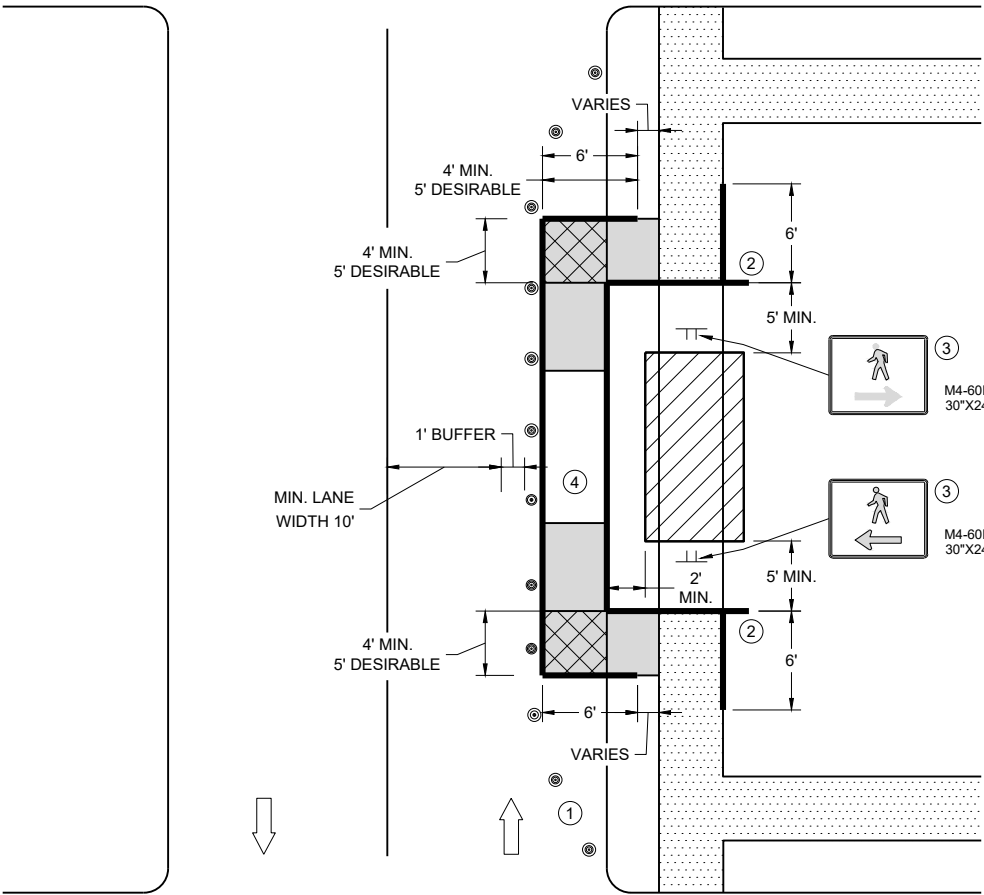

SIDEWALK BYPASS, SINGLE SIDE

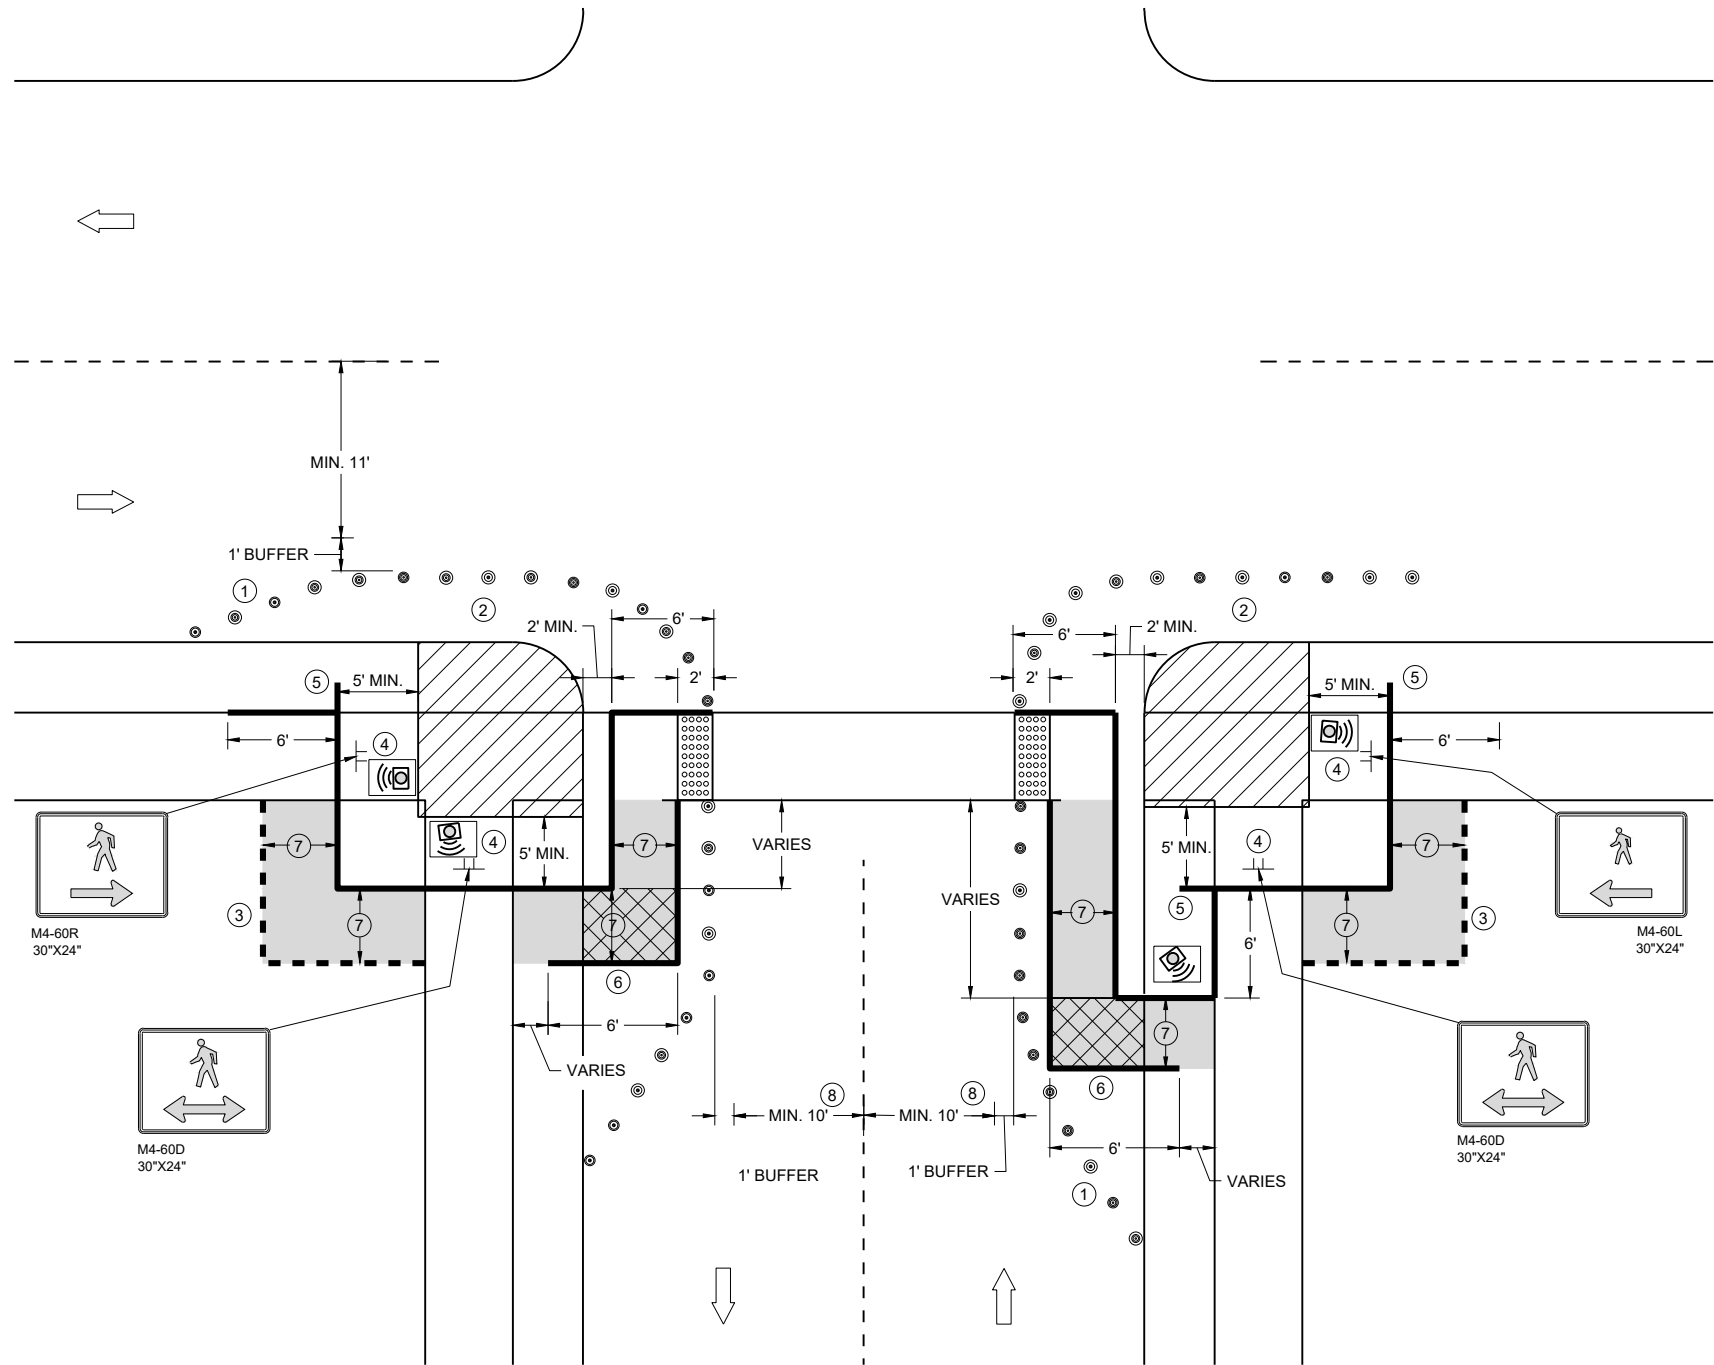


**CURB RAMP PEDESTRIAN TRAFFIC CONTROL
SIDEWALK ON SINGLE SIDE**

GENERAL NOTES

- IF PEDESTRIAN PUSH BUTTONS ARE PRESENT ON THE EXISTING FACILITY, ENSURE THEY ARE MAINTAINED/ACCESSIBLE FOR PEDESTRIAN USE THROUGHOUT THE TEMPORARY PEDESTRIAN ACCOMMODATIONS.
- TYPICAL TEMPORARY PEDESTRIAN BARRICADE PANEL IS 6 FEET LONG
- WHEN TEMPORARY PEDESTRIAN BARRICADE RUNS PARALLEL ALONG THE SIDEWALK, PLACE THE FACE OF THE BARRICADE AT THE EDGE OF THE SIDEWALK.
- WHEN THE TEMPORARY PEDESTRIAN ACCESS ROUTE RUNS PARALLEL ON THE ROADWAY SURFACE, THE MAXIMUM CROSS SLOPE WILL MATCH THE EXISTING ROADWAY CROSS SLOPE.
- 1 SHOULDERS OR LANE CLOSURE ADVANCE WARNING AND PROPER BUFFER SPACE REQUIRED.
 - 2 PROVIDE ADEQUATE SPACE FOR CONTRACTOR OPERATIONS
 - 3 USE TEMPORARY PEDESTRIAN BARRICADE TO SEPARATE PEDESTRIANS FROM DROP OFFS OR FOR ADDITIONAL PEDESTRIAN CHANNELIZATION.
 - 4 MOUNTING HEIGHT OF 5 FEET FROM SIDEWALK SURFACE TO BOTTOM OF SIGN.
 - 5 PLACE EXCESS PORTION OF TEMPORARY PEDESTRIAN BARRICADE PANEL IN THE SIDEWALK TERRACE.
 - 6 IF TEMPORARY PEDESTRIAN BARRICADE DOES NOT REACH THE FACE OF THE CURB, USE AN ADDITIONAL PANEL AND EXTEND INTO THE TERRACE.
 - 7 4 FEET MINIMUM, 5 FEET DESIRABLE
 - 8 IF MINIMUM LANE WIDTHS CAN'T BE ATTAINED, CURB RAMPS MAY NEED TO BE CONSTRUCTED AT SEPARATE TIMES.

LEGEND

- SIGN ON TEMPORARY SUPPORT
- TRAFFIC CONTROL DRUM
- WORK AREA
- TEMPORARY CURB RAMP
- TEMPORARY PEDESTRIAN SURFACE "A"
- TEMPORARY PEDESTRIAN SURFACE "B"
- TEMPORARY DETECTABLE WARNING FIELD
- TEMPORARY PEDESTRIAN BARRICADE
- OPTIONAL TEMPORARY PEDESTRIAN BARRICADE
- DIRECTION OF TRAFFIC
- TEMPORARY AUDIBLE MESSAGE DEVICE (EXACT PLACEMENT BASED UPON FIELD CONDITIONS)

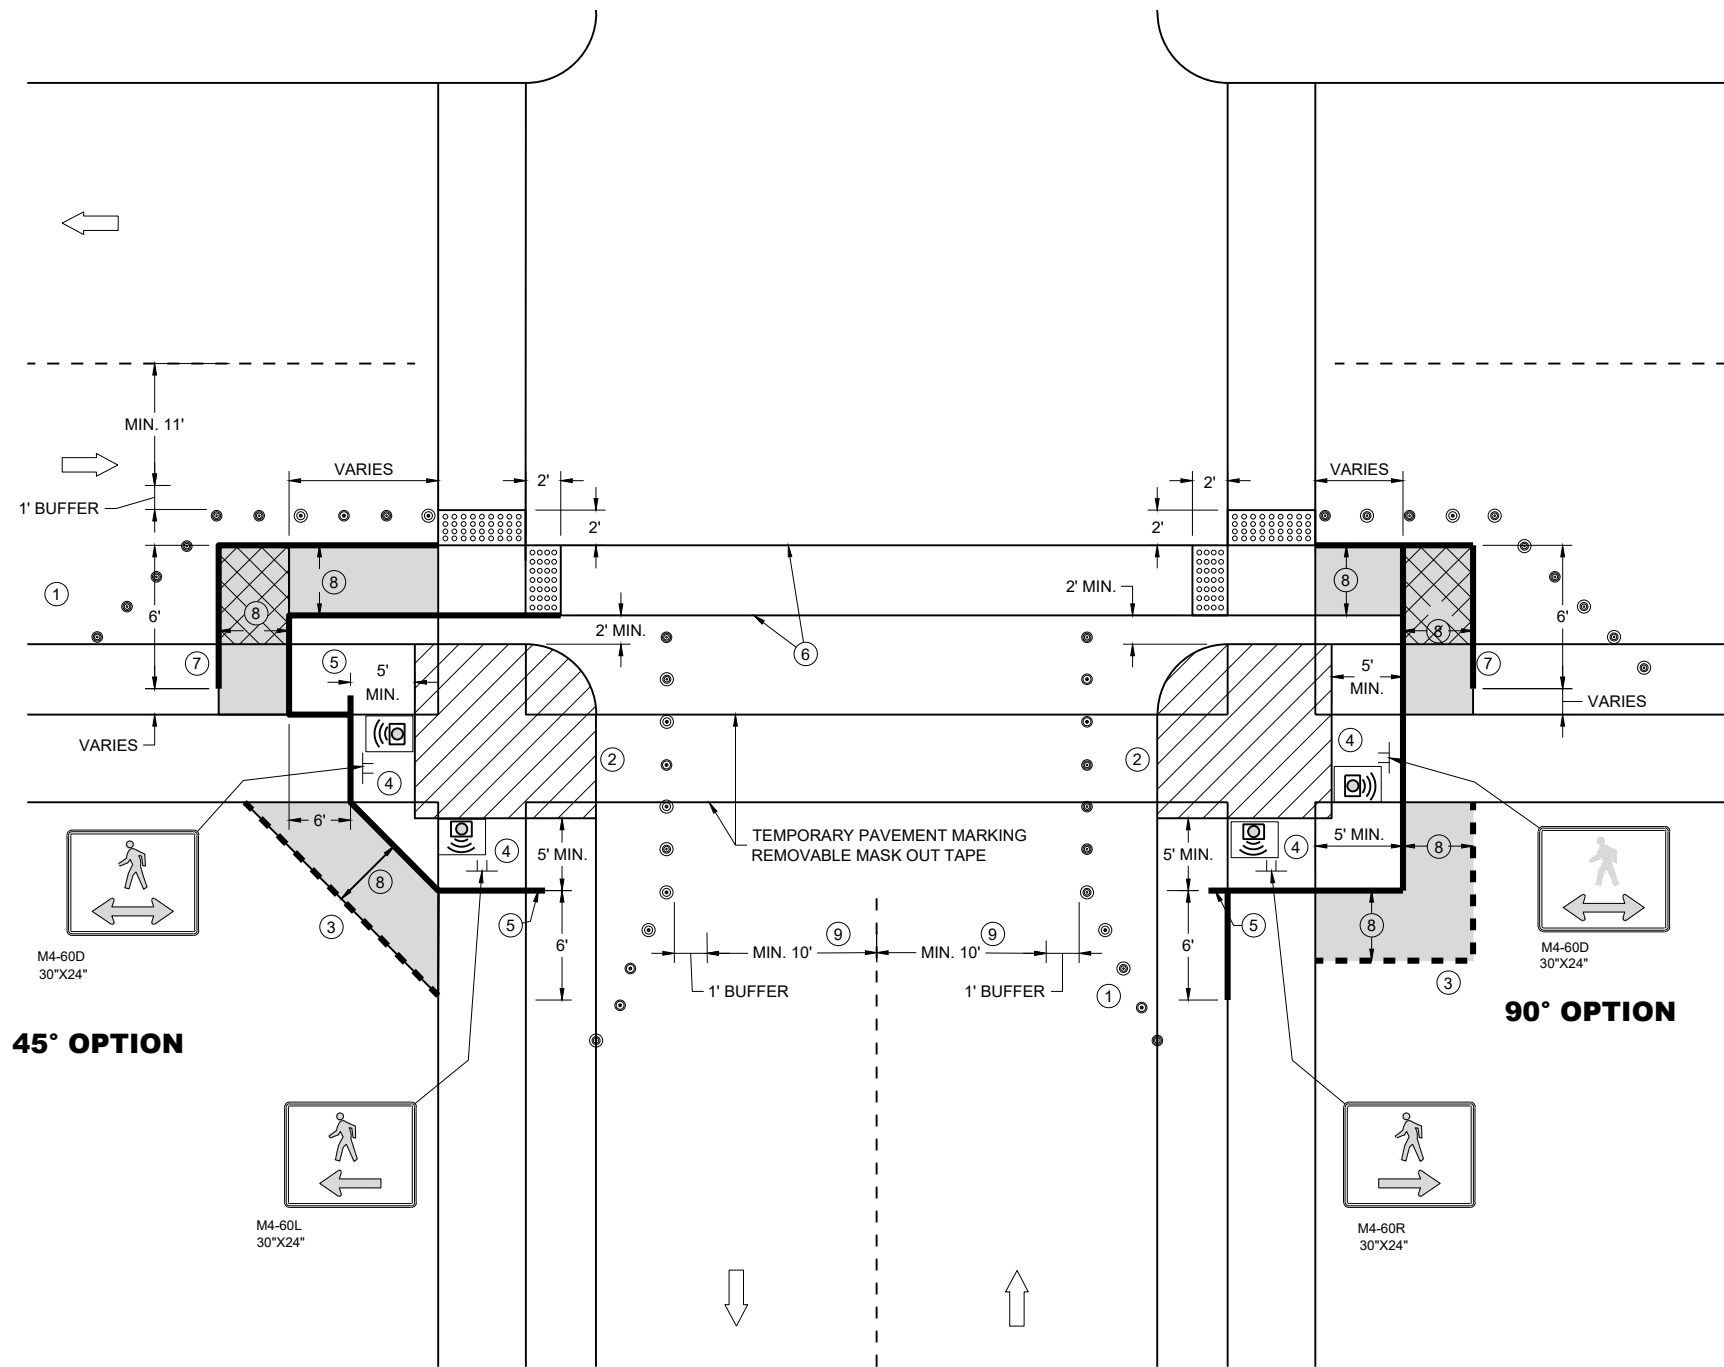

GENERAL NOTES

IF PEDESTRIAN PUSH BUTTONS ARE PRESENT ON THE EXISTING FACILITY, ENSURE THEY ARE MAINTAINED/ACCESSIBLE FOR PEDESTRIAN USE THROUGHOUT THE TEMPORARY PEDESTRIAN ACCOMMODATIONS.

TYPICAL TEMPORARY PEDESTRIAN BARRICADE PANEL IS 6 FEET LONG

WHEN TEMPORARY PEDESTRIAN BARRICADE RUNS PARALLEL ALONG THE SIDEWALK, PLACE THE FACE OF THE BARRICADE AT THE EDGE OF THE SIDEWALK.

WHEN THE TEMPORARY PEDESTRIAN ACCESS ROUTE RUNS PARALLEL ON THE ROADWAY SURFACE, THE MAXIMUM CROSS SLOPE WILL MATCH THE EXISTING ROADWAY CROSS SLOPE.


- ① SHOULDER OR LANE CLOSURE ADVANCE WARNING AND PROPER BUFFER SPACE REQUIRED.
- ② PROVIDE ADEQUATE SPACE FOR CONTRACTOR OPERATIONS
- ③ USE TEMPORARY PEDESTRIAN BARRICADE TO SEPARATE PEDESTRIANS FROM DROP OFFS OR FOR ADDITIONAL PEDESTRIAN CHANNELIZATION.
- ④ MOUNTING HEIGHT OF 5 FEET FROM SIDEWALK SURFACE TO BOTTOM OF SIGN.
- ⑤ PLACE EXCESS PORTION OF TEMPORARY PEDESTRIAN BARRICADE PANEL IN THE SIDEWALK TERRACE.
- ⑥ WHITE 6" TEMPORARY PAVEMENT MARKING
- ⑦ IF TEMPORARY PEDESTRIAN BARRICADE DOES NOT REACH THE FACE OF THE CURB, USE AN ADDITIONAL PANEL AND EXTEND INTO THE TERRACE.
- ⑧ 4 FEET MINIMUM, 5 FEET DESIRABLE
- ⑨ IF MINIMUM LANE WIDTHS CAN'T BE ATTAINED, CURB RAMPS MAY NEED TO BE CONSTRUCTED AT SEPARATE TIMES.

LEGEND

- SIGN ON TEMPORARY SUPPORT
- TRAFFIC CONTROL DRUM
- WORK AREA
- TEMPORARY CURB RAMP
- TEMPORARY PEDESTRIAN SURFACE "A"
- TEMPORARY PEDESTRIAN SURFACE "B"
- TEMPORARY DETECTABLE WARNING FIELD
- TEMPORARY PEDESTRIAN BARRICADE
- OPTIONAL TEMPORARY PEDESTRIAN BARRICADE
- DIRECTION OF TRAFFIC
- TEMPORARY AUDIBLE MESSAGE DEVICE (EXACT PLACEMENT BASED UPON FIELD CONDITIONS)

LEGEND


- SIGN ON PERMANENT SUPPORT
- SIGN ON TEMPORARY SUPPORT
- UNDER PEDESTRIAN TRAFFIC
- WORK AREA
- TEMPORARY PEDESTRIAN BARRICADE
- DIRECTION OF TRAFFIC
- TEMPORARY AUDIBLE MESSAGE DEVICE (EXACT PLACEMENT BASED UPON FIELD CONDITIONS)

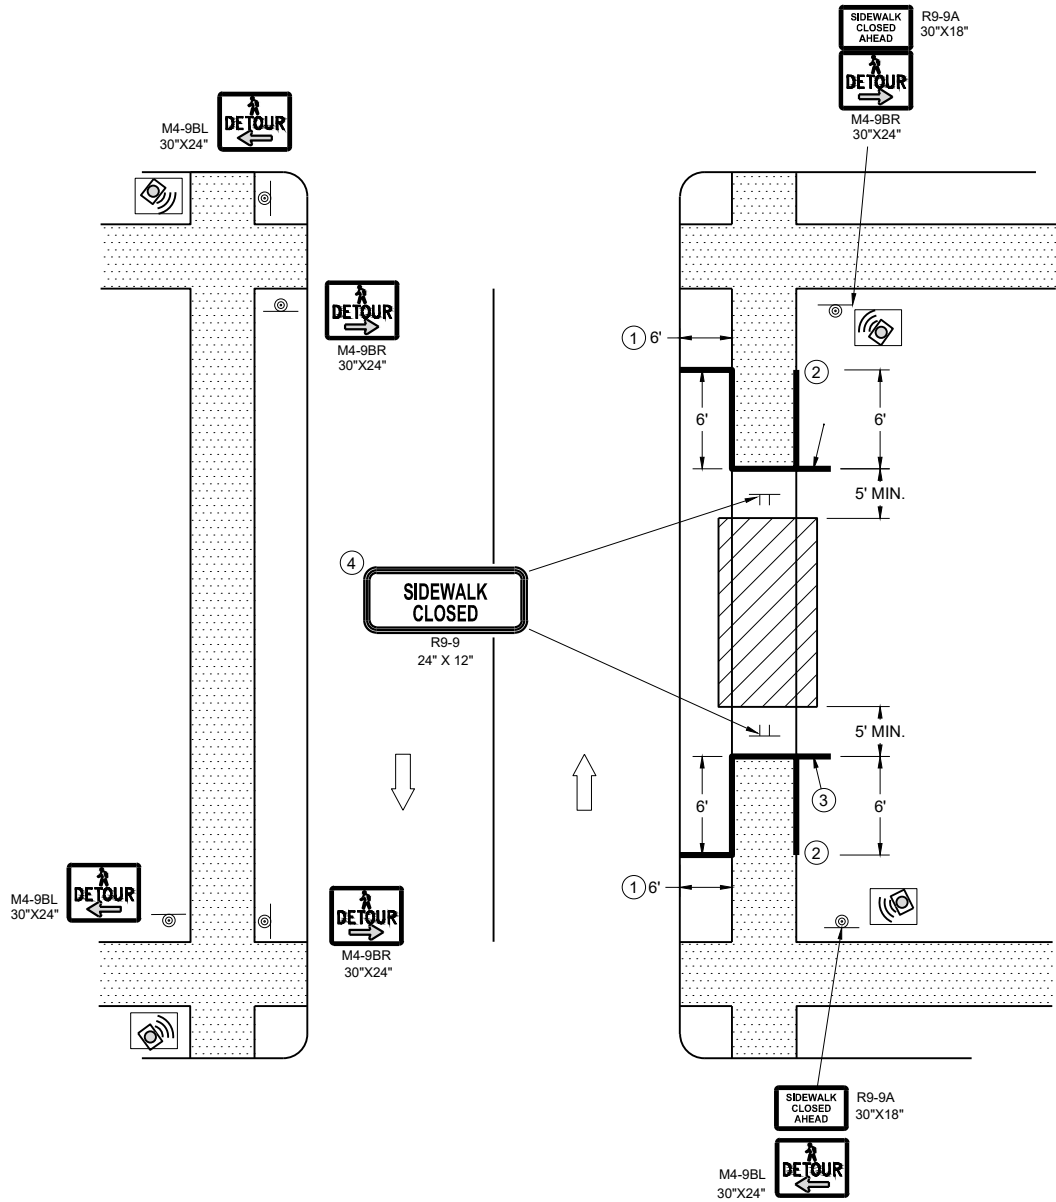

SIDEWALK DETOUR, SIDEWALK ON BOTH SIDES

GENERAL NOTES

- WHERE TEMPORARY BARRICADE RUNS PARALLEL ALONG SIDEWALK, PLACE THE FACE OF THE BARRICADE AT THE EDGE OF THE SIDEWALK.
- SIGNS THAT REMAIN IN PLACE LESS THAN SEVEN CONTINUOUS DAYS AND NIGHTS MAY BE MOUNTED ON PORTABLE SUPPORTS.
- PLACE TEMPORARY PEDESTRIAN BARRICADE TO FIT FIELD CONDITIONS, AVOIDING CONFLICT WITH DRIVEWAYS AND OTHER EXISTING FEATURES.
- IF TERRACE IS LESS THAN 6 FEET WIDE, OMIT TEMPORARY PEDESTRIAN BARRICADE FROM THE SIDEWALK TO THE CURB.
 - PLACE BARRICADE CLOSURE SO THAT THE TEMPORARY PEDESTRIAN BARRICADE END IS AT THE LAST OPEN SIDEWALK ACCESS TO RESIDENCES OR BUSINESSES BEFORE THE SIDEWALK CLOSURE.
 - IF TEMPORARY PEDESTRIAN BARRICADE PANEL IS WIDER THAN THE SIDEWALK WIDTH, THE PORTION OF EXCESS PANEL SHOULD EXTEND INTO THE TERRACE.
 - MOUNTING HEIGHT OF 5 FEET FROM THE SURFACE TO THE BOTTOM OF SIGN.

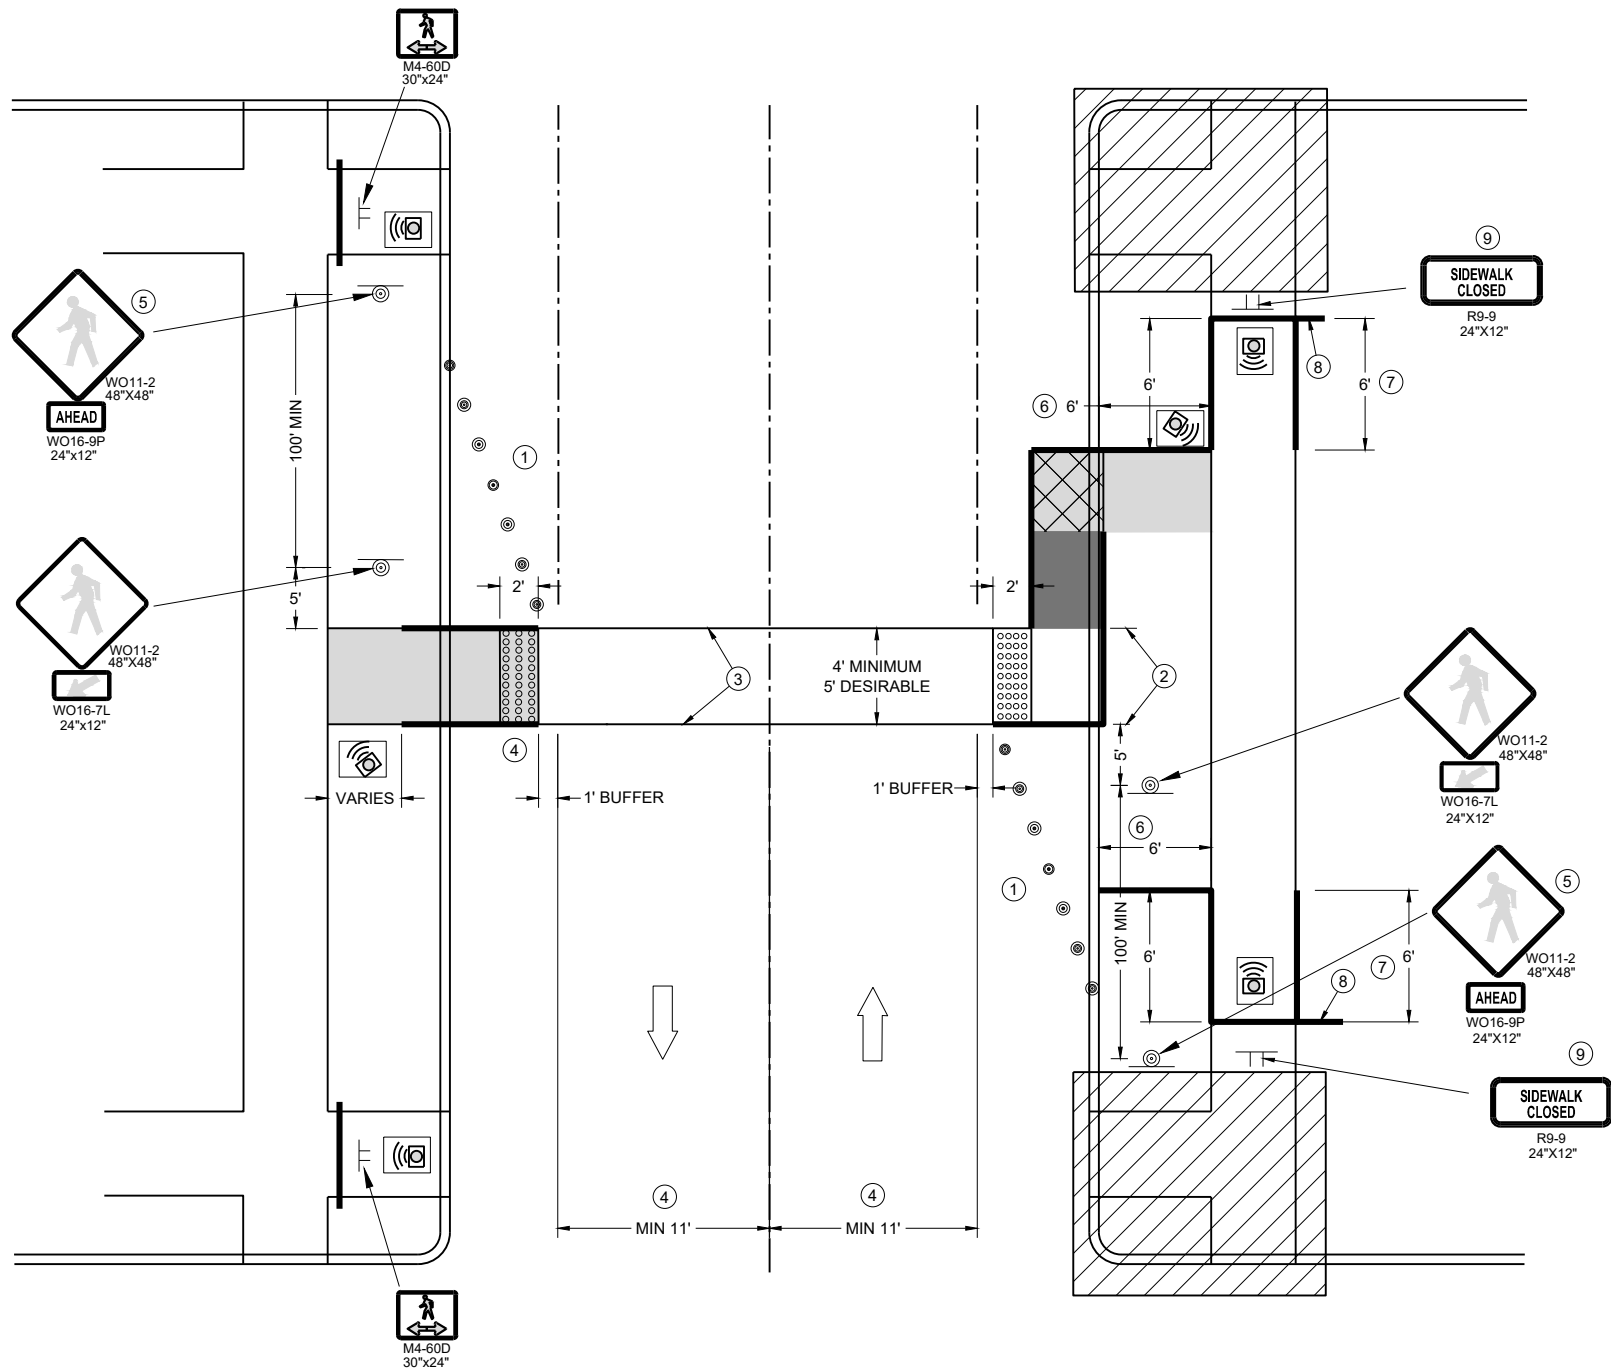


TEMPORARY PEDESTRIAN CROSSING

GENERAL NOTES

- TYPICAL TEMPORARY PEDESTRIAN BARRICADE PANEL IS 6 FEET LONG.
SEE OTHER PEDESTRIAN ACCOMMODATION DETAILS FOR SIGNING AND DEVICES FOR DIFFERENT PEDESTRIAN FACILITIES CLOSURES.
- WHEN THE TEMPORARY PEDESTRIAN ACCESS ROUTE RUNS PARALLEL ON THE ROADWAY SURFACE, THE MAXIMUM CROSS SLOPE WILL MATCH THE EXISTING ROADWAY CROSS SLOPE.
- ① SHOULDER OR LANE CLOSURE ADVANCED WARNING AND PROPER BUFFER SPACE REQUIRED.
 - ② 4 FEET MINIMUM, 5 FEET DESIRABLE.
 - ③ WHITE 6" TEMPORARY PAVEMENT MARKING.
 - ④ IF MINIMUM LANE WIDTHS CAN'T BE ATTAINED, PERPENDICULAR CURB RAMP MAY NEED TO BE UTILIZED.
 - ⑤ IF MINIMUM 100' SPACING FROM THE MID-BLOCK CROSSING CANNOT BE ATTAINED BEFORE THE INTERSECTION, REMOVE THIS SIGN ASSEMBLY.
 - ⑥ IF TERRACE IS LESS THAN 6 FEET WIDE, OMIT TEMPORARY PEDESTRIAN BARRICADE FROM THE SIDEWALK TO THE CURB.
 - ⑦ PLACE BARRICADE CLOSURE SO THAT THE TEMPORARY PEDESTRIAN BARRICADE END IS AT THE LAST OPEN SIDEWALK ACCESS TO RESIDENCES OR BUSINESSES BEFORE THE SIDEWALK CLOSURE.
 - ⑧ IF TEMPORARY PEDESTRIAN BARRICADE PANEL IS WIDER THAN THE SIDEWALK WIDTH, THE PORTION OF THE EXCESS PANEL SHOULD EXTEND INTO THE TERRACE.
 - ⑨ MOUNTING HEIGHT OF 5 FEET FROM THE SURFACE TO THE BOTTOM OF THE SIGN.

LEGEND

- TRAFFIC CONTROL DRUM
- SIGN ON TEMPORARY SUPPORT
- TEMPORARY CURB RAMP
- TEMPORARY DETECTABLE WARNING FIELD
- TEMPORARY PEDESTRIAN SURFACE "A"
- TEMPORARY PEDESTRIAN SURFACE "B"
- WORK AREA
- TEMPORARY PEDESTRIAN BARRICADE
- DIRECTION OF TRAFFIC
- TEMPORARY AUDIBLE MESSAGE DEVICE (EXACT PLACEMENT BASED UPON FIELD CONDITIONS)

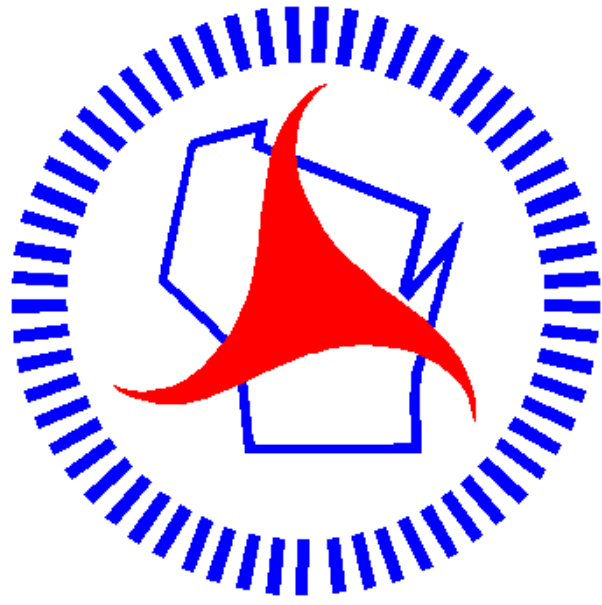

Wisconsin Department of Transportation

Dedicated people creating transportation solutions through innovation and exceptional service.

<http://www.dot.wisconsin.gov>