

MAD

PROJECT ID:
WITH: N/A

5939-00-63


COUNTY:
IOWA

FEBRUARY 2026

ORDER OF SHEETS

Section No.	1	Title
Section No.	2	Typical Sections and Details
Section No.	3	Estimate of Quantities
Section No.	3	Miscellaneous Quantities
Section No.	4	Right of Way Plat
Section No.	5	Plan and Profile
Section No.	6	Standard Detail Drawings
Section No.	7	Sign Plates
Section No.	8	Structure Plans
Section No.	9	Computer Earthwork Data
Section No.	9	Cross Sections

TOTAL SHEETS = 184

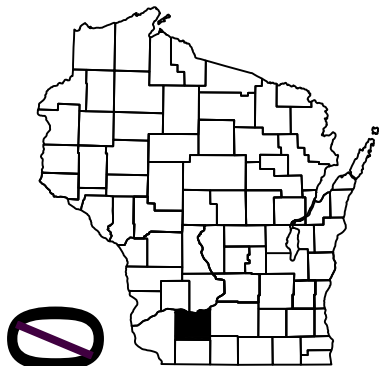

05

DESIGN DESIGNATION	SOUTH OF CTH P N JCT		NORTH OF CTH P N JCT
A.A.D.T. 2028	=	1,400	400
A.A.D.T. 2048	=	1,500	460
D.H.V.	=	180	55
D.D.	=	60/40	60/40
T.	=	19.9%	11.8%
DESIGN SPEED	=	60 MPH	60 MPH
ESALS	=	490,000	200,000

CONVENTIONAL SYMBOLS

PLAN

CORPORATE LIMITS	
PROPERTY LINE	
LOT LINE	
LIMITED HIGHWAY EASEMENT	
EXISTING RIGHT OF WAY	
PROPOSED OR NEW R/W LINE	
SLOPE INTERCEPT	
REFERENCE LINE	
EXISTING CULVERT	
PROPOSED CULVERT (Box or Pipe)	
COMBUSTIBLE FLUIDS	
MARSH AREA	
WOODED OR SHRUB AREA	

PROFILE

GRADE LINE	
ORIGINAL GROUND	
MARSH OR ROCK PROFILE (To be noted as such)	
SPECIAL DITCH	
GRADE ELEVATION	
CULVERT (Profile View)	
UTILITIES	
ELECTRIC	
FIBER OPTIC	
GAS	
SANITARY SEWER	
STORM SEWER	
TELEPHONE	
WATER	
UTILITY PEDESTAL	
POWER POLE	
TELEPHONE POLE	

STATE OF WISCONSIN
DEPARTMENT OF TRANSPORTATION

PLAN OF PROPOSED IMPROVEMENT

COBB - AVOCA


CTH I TO STH 133

STH 80

IOWA COUNTY

END PROJECT 5939-00-63
STA 654+10.6

STATE PROJECT NUMBER
5939-00-63

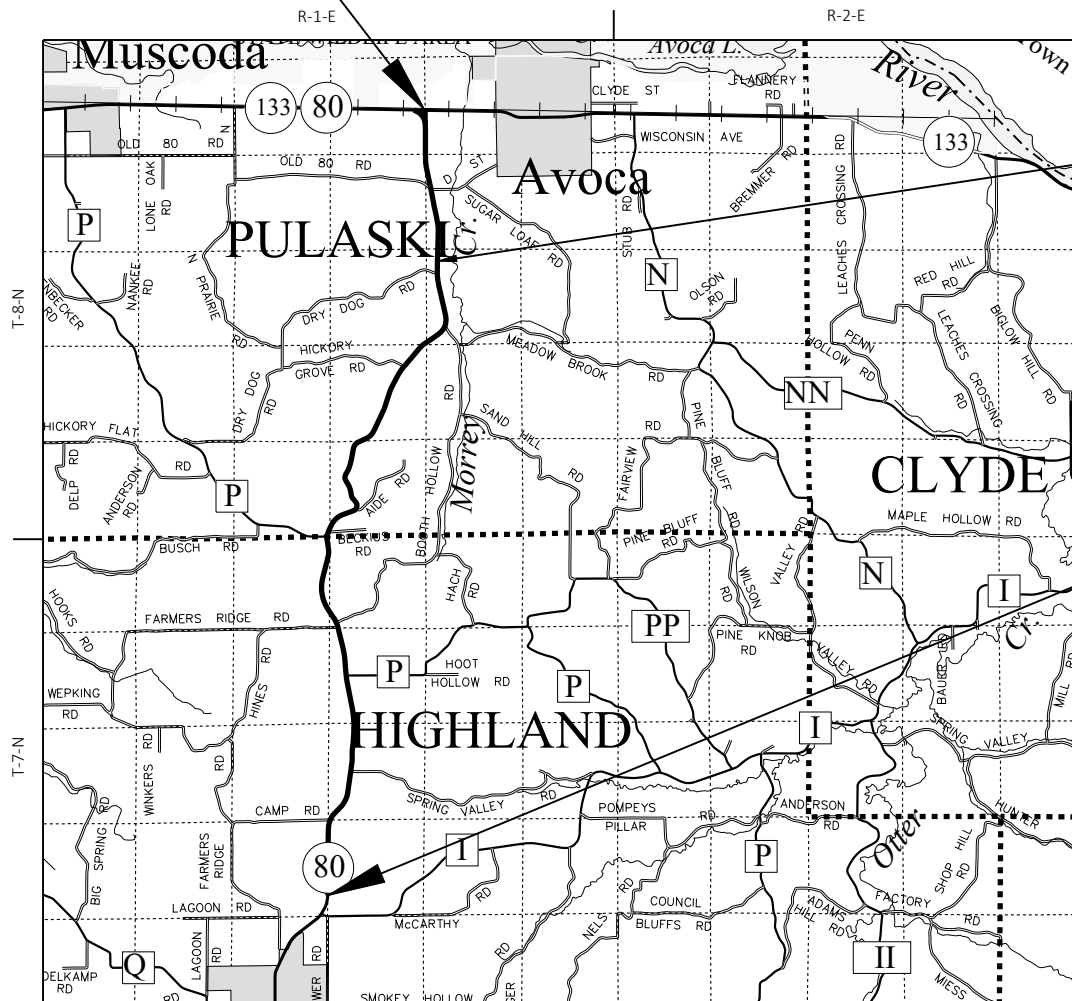

STRUCTURE B-25-194 OVER UNNAMED
TRIBUTARY TO MORREY CREEK
STA 568+59 TO STA 569+00

BEGIN PROJECT 5939-00-63
STA 187+69.7
Y = 192,030.525
X = 315,294.252


LAYOUT
SCALE 0 2 MI
TOTAL NET LENGTH OF CENTERLINE = 8.834 MILES

HORIZONTAL POSITIONS SHOWN ON THIS PLAN ARE WISCONSIN
COUNTY COORDINATE SYSTEM (WCCS), IOWA COUNTY,
NAD83 (2011), IN U.S. SURVEY FEET. POSITIONS SHOWN ARE GRID
COORDINATES, GRID BEARINGS, AND GRID DISTANCES. GRID DISTANCES
ARE THE SAME AS GROUND DISTANCES. ELEVATIONS ARE REFERENCED
TO NAVD 88 (2012). GPS DERIVED ELEVATIONS ARE BASED ON GEOID 12A.

STATE PROJECT	FEDERAL PROJECT	
	PROJECT	CONTRACT
5939-00-63	WISC 2026175	1

wsp

WSP USA

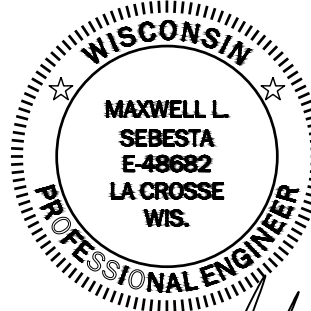

Maxwell Sebesta

4/15/2025
DATE

STATE OF WISCONSIN
DEPARTMENT OF TRANSPORTATION

PREPARED BY	JEWELL ASSOCIATES ENGINEERS, INC.
Surveyor	WSP USA
Designer	DEREK POTTER, P.E.
Project Manager	WISDOT
Regional Examiner	CHAD SCHROEDER, P.E.
Regional Supervisor	

APPROVED FOR THE DEPARTMENT
DATE: 4/29/25
(Signature)

E

GENERAL NOTES

THE LOCATIONS OF EXISTING AND PROPOSED UTILITY INSTALLATIONS AS SHOWN ON THE PLANS ARE APPROXIMATE. THERE MAY BE OTHER UTILITY INSTALLATIONS WITHIN THE PROJECT AREA THAT ARE NOT SHOWN. THE CONTRACTOR SHALL COORDINATE THEIR CONSTRUCTION ACTIVITIES WITH A CALL TO DIGGERS HOTLINE AND/OR A DIRECT CALL TO THE UTILITIES THAT HAVE FACILITIES IN THE AREAS. NOT ALL UTILITIES ARE MEMBERS OF DIGGERS HOTLINE.

UTILITY LINES IN THE CROSS SECTIONS ARE FOR HORIZONTAL REFERENCE ONLY.

CONTRACTOR TO VERIFY ELEVATIONS OF THE EXISTING PAVEMENT TO REMAIN IN PLACE, PRIOR TO STAKING.

D.O.T. BRIDGE BENCHMARK MONUMENT TO BE FURNISHED BY THE STATE AND PLACED BY THE CONTRACTOR AS DIRECTED BY THE ENGINEER.

CONTRACTORS SHALL MAINTAIN ACCESS TO ALL DRIVEWAYS AT ALL TIMES.

THE CONTRACTOR'S PAVING OPERATIONS SHALL BE CONSISTENT WITH THE PLAN TYPICAL SECTIONS AND CONSTRUCTED TO PREVENT HMA LONGITUDINAL JOINTS FROM BEING LOCATED WITHIN DRIVING, TURNING, PASSING OR PARKING LANES.

HMA PAVEMENT WEIGHT CALCULATIONS ARE BASED ON 112 LB/SY/IN.

APPLY TACK COAT BETWEEN LAYERS OF ASPHALT PAVEMENT AND TO MILLED SURFACES. THE APPLICATION RATE IS 0.05 GAL/SY BETWEEN LAYERS OF NEW HMA PAVEMENT AND 0.07 GAL/SY PLACED ON EXISTING ASPHALT, MILLED SURFACES, CONCRETE PAVEMENT, REMOVING DISTRESSED MILLING LOCATIONS OR AS DIRECTED BY THE ENGINEER.

SAWCUTS, AS SHOWN ON THE PLANS, ARE SUGGESTED LOCATIONS AND MAY BE ADJUSTED AT THE DISCRETION OF THE ENGINEER TO BETTER SUIT FIELD CONDITIONS.

CONTRACTOR WILL BE RESPONSIBLE FOR RESHAPING AND SEEDING ANY PREVIOUSLY GRASSED AREAS WHICH ARE DISTURBED BY THEIR OPERATION OUTSIDE OF THE NORMAL CONSTRUCTION LIMITS.

THE QUANTITY OF THE ITEMS FOR EROSION PROTECTION INCLUDES AN UNDISTRIBUTED AMOUNT FOR PROTECTION, CONTROL AND ABATEMENT OF WATER POLLUTION RESULTING FROM SOIL EROSION. THE DISTRIBUTION AND LOCATION OF THESE MATERIALS ARE TO BE DETERMINED BY THE ENGINEER.

DISTURBED AREAS WITHIN THE RIGHT OF WAY ARE TO BE TOPSOILED (SALVAGED), FERTILIZED, SEEDED, AND EMATTED AS DIRECTED BY THE ENGINEER.

THE EROSION CONTROL DEVICES AS SHOWN ON THE EROSION CONTROL SHEETS ARE AT SUGGESTED LOCATIONS. EXACT LOCATIONS WILL BE DETERMINED BY THE ENGINEER. EROSION CONTROL DEVICES SHALL BE PLACED IN SEQUENCE WITH CONSTRUCTION OPERATIONS OR AS DETERMINED BY THE ENGINEER.

NO TREES OR SHRUBS ARE TO BE REMOVED WITHOUT APPROVAL OF THE ENGINEER.

NUMBER, LOCATION, AND SPACING OF SIGNS AND DEVICES, AS SHOWN IN THE PLANS SHALL BE ADJUSTED TO FIT FIELD CONDITIONS.

EXISTING RIGHT OF WAY LINES SHOWN IN THE PLANS AND CROSS SECTIONS ARE APPROXIMATE.

DRIVEWAY AND ENTRANCE STATIONS AND OFFSETS IN THE PLANS REFER TO THE MATCH-IN LOCATION OF THE EXISTING DRIVEWAY/ENTRANCE.

MILL AND PAVE ADJACENT TO EXISTING SECTION AND ALUMINUM TIE MONUMENTS WITHOUT DAMAGING THE MONUMENTS. SEE ALIGNMENT DIAGRAM FOR LOCATIONS.

ENSURE THAT DH4987 GPS IS NOT DISTURBED, BUMPED OR MOVED DURING THE DURATION OF THE PROJECT. NOTIFY JACOB ROCKWEILER IMMEDIATELY IF DH4987 GPS IS/ARE DISTURBED, BUMPED OR MOVED DURING CONSTRUCTION OPERATIONS. CONTACT INFO:

JACOB ROCKWEILER, P.E.
WISCONSIN HEIGHT MODERNIZATION PROGRAM MANAGER
WISCONSIN DEPARTMENT OF TRANSPORTATION
PHONE: (608) 516-6362
EMAIL: JACOB.ROCKWEILER@DOT.WI.GOV

DESIGN CONTACTS

WISDOT PROJECT MANAGER
DEREK POTTER, P.E.
WISDOT SOUTHWEST REGION
MADISON OFFICE
2101 WRIGHT ST.
MADISON, WI 53704
(608) 246-3861
DEREK.POTTER@DOT.WI.GOV

DESIGNER
MAX SEBESTA, P.E.
WSP USA
831 CRITTER COURT, SUITE 400
ONALASKA, WI 54650
(608) 667-4377
MAXWELL.SEBESTA@WSP.COM

DNR LIAISON

ERIC HEGGELUND
3911 FISH HATCHERY ROAD
MADISON, WI 53711-5376
(608) 275-3301
ERIC.HEGGELUND@WISCONSIN.GOV

SECTION 2 ORDER OF SHEETS
GENERAL NOTES
PROJECT OVERVIEW
TYPICAL SECTIONS
REMOVAL DETAILS
CONSTRUCTION DETAILS
MGS GUARDRAIL DETAILS
EROSION CONTROL PLAN
MOVING SIGNS
PAVEMENT MARKINGS
TRAFFIC CONTROL
DETOUR PLAN OVERVIEW
DETOUR PLAN DETAILS
ALIGNMENT DIAGRAM

UTILITY CONTACTS

ALLIANT ENERGY
ELECTRICITY
PATRICK MCINTYRE
900 PRAIRIE DR
SPRING GREEN, WI 53588
(608) 844 - 9605
PATRICKMCINTYRE@ALLIANTENERGY.COM

BRIGHTSPEED OF WESTERN WISCONSIN
COMMUNICATION LINE
DOUG MCGOWAN
135 BONSON ST
PLATTEVILLE, WI 53818
(608) 342 - 4316
DOUG.MCGOWAN1@BRIGHTSPEED.COM

WE ENERGIES
GAS/PETROLEUM
ADAM MARING
210 N 29TH AVE
MONROE, WI 53566
(608) 328 - 5679
ADAM.MARING@WE-ENERGIES.COM

DIGGERSHOTLINE

Dial 811 or (800)242-8511

www.DiggersHotline.com


RUNOFF COEFFICIENT TABLE

	HYDROLOGIC SOIL GROUP											
	A			B			C			D		
	SLOPE RANGE (PERCENT)			SLOPE RANGE (PERCENT)			SLOPE RANGE (PERCENT)			SLOPE RANGE (PERCENT)		
LAND USE:	0-2	2-6	6 & OVER	0-2	2-6	6 & OVER	0-2	2-6	6 & OVER	0-2	2-6	6 & OVER
ROW CROPS	.08	.16	.22	.12	.20	.27	.15	.24	.33	.19	.28	.38
	.22	.30	.38	.26	.34	.44	.30	.37	.50	.34	.41	.56
MEDIAN STRIP- TURF	.19	.20	.24	.19	.22	.26	.20	.23	.30	.20	.25	.30
	.24	.26	.30	.25	.28	.33	.26	.30	.37	.27	.32	.40
SIDE SLOPE: TURF			.25			.27			.28			.30
			.32			.34			.36			.38
PAVEMENT:												
ASPHALT	.70 - .95											
CONCRETE	.80 - .95											
BRICK	.70 - .80											
DRIVES, WALKS	.75 - .85											
ROOFS	.75 - .95											
GRAVEL ROADS, SHOULDERS	.40 - .60											


TOTAL PROJECT AREA = 34.748 ACRES
TOTAL AREA EXPECTED TO BE DISTURBED BY CONSTRUCTION ACTIVITIES = 0.390 ACRES


ABBREVIATIONS CONT'D	
PCC	PORTLAND CEMENT CONCRETE
PE	PRIVATE ENTRANCE
PGL	PROFILE GRADE LINE
PL	PROPERTY LINE
R	RADIUS OR RANGE
R/L	REFERENCE LINE
RCCP	REINFORCED CONCRETE CULVERT PIPE
REQ'D	REQUIRED
RT	RIGHT
R/W	RIGHT OF WAY
RD	ROAD
SHLD	SHOULDER(S)
S	SOUTH
SB	SOUTHBOUND
SF	SQUARE FOOT (FEET)
SDD	STANDARD DETAIL DRAWING(S)
STH	STATE TRUNK HIGHWAYS
SS	STORM SEWER
SSD	STOPPING SIGHT DISTANCE
STA	STATION
SE	SUPERELEVATION
S/L	SURVEY LINE
SYM	SYMMETRICAL
T	TRUCKS (PERCENT OF)
TEL	TELEPHONE
TEMP	TEMPORARY
TLE	TEMPORARY LIMITED EASEMENT
TOC	TOP OF CURB
TYP	TYPICAL
UNCL	UNCLASSIFIED
UG	UNDERGROUND
VAR	VARIABLE
VC	VERTICAL CURVE
VPC	VERTICAL POINT OF CURVATURE
VPI	VERTICAL POINT OF INTERSECTION
VPT	VERTICAL POINT OF TANGENCY
WT	WEIGHT
W	WEST
WB	WEST BOUND


ABBREVIATIONS	
AC	ACRE
AGG	AGGREGATE
<	ANGLE
AE, AEW	APRON ENDWALL
ASPH	ASPHALTIC
ADT	AVERAGE DAILY TRAFFIC
AADT	ANNUAL AVERAGE DAILY TRAFFIC
BAD	BASE AGGREGATE DENSE
BF	BACK FACE
BM	BENCHMARK
BTWN	BETWEEN
CTR	CENTER
C/L	CENTERLINE
Δ	CENTRAL ANGLE OR DELTA
CE	COMMERCIAL ENTRANCE
CONST	CONSTRUCTION
CMCP	CORRUGATED METAL CULVERT PIPE
CMP	CORRUGATED METAL PIPE
CO	COUNTY
CTH	COUNTY TRUNK HIGHWAYS
CY	CUBIC YARD
CP	CONTROL POINT OR CULVERT PIPE
C&G	CURB AND GUTTER
D	DEGREE OF CURVE
DHV	DESIGN HOUR VOLUME
DIA	DIAMETER
DD	DIRECTIONAL DISTRIBUTION
DISCH	DISCHARGE
DMS	DYNAMIC MESSAGE SIGN
EA	EACH
E	EAST
EB	EASTBOUND
ELEC	ELECTRIC(AL), ELEC. CABLE
EL, ELEV	ELEVATION
ESALS	EQUIVALENT SINGLE AXLE LOADS
EXC	EXCAVATION
EXIST	EXISTING
FF	FACE TO FACE
FERT	FERTILIZER
FE	FIELD ENTRANCE
F/L, FL	FLOW LINE
GALV	GALVANIZE
HS	HIGH STRENGTH
CWT	HUNDRED WEIGHT
INL	INLET
INTER	INTERSECTION
JT	JOINT
LT	LEFT
L	LENGTH OF CURVE
LF	LINEAR FOOT (FEET)
LC	LONG CHORD
LS	LUMP SUM
MP	MARKER POST
MGAL	1000 GALLONS
NC	NORMAL CROWN
N	NORTH
NB	NORTH BOUND
NOR	NORMAL
NO	NUMBER
PAV'T	PAVEMENT
PLE	PERMANENT LIMITED EASEMENT
PC	POINT OF CURVATURE
PI	POINT OF INTERSECTION
PT	POINT OF TANGENCY

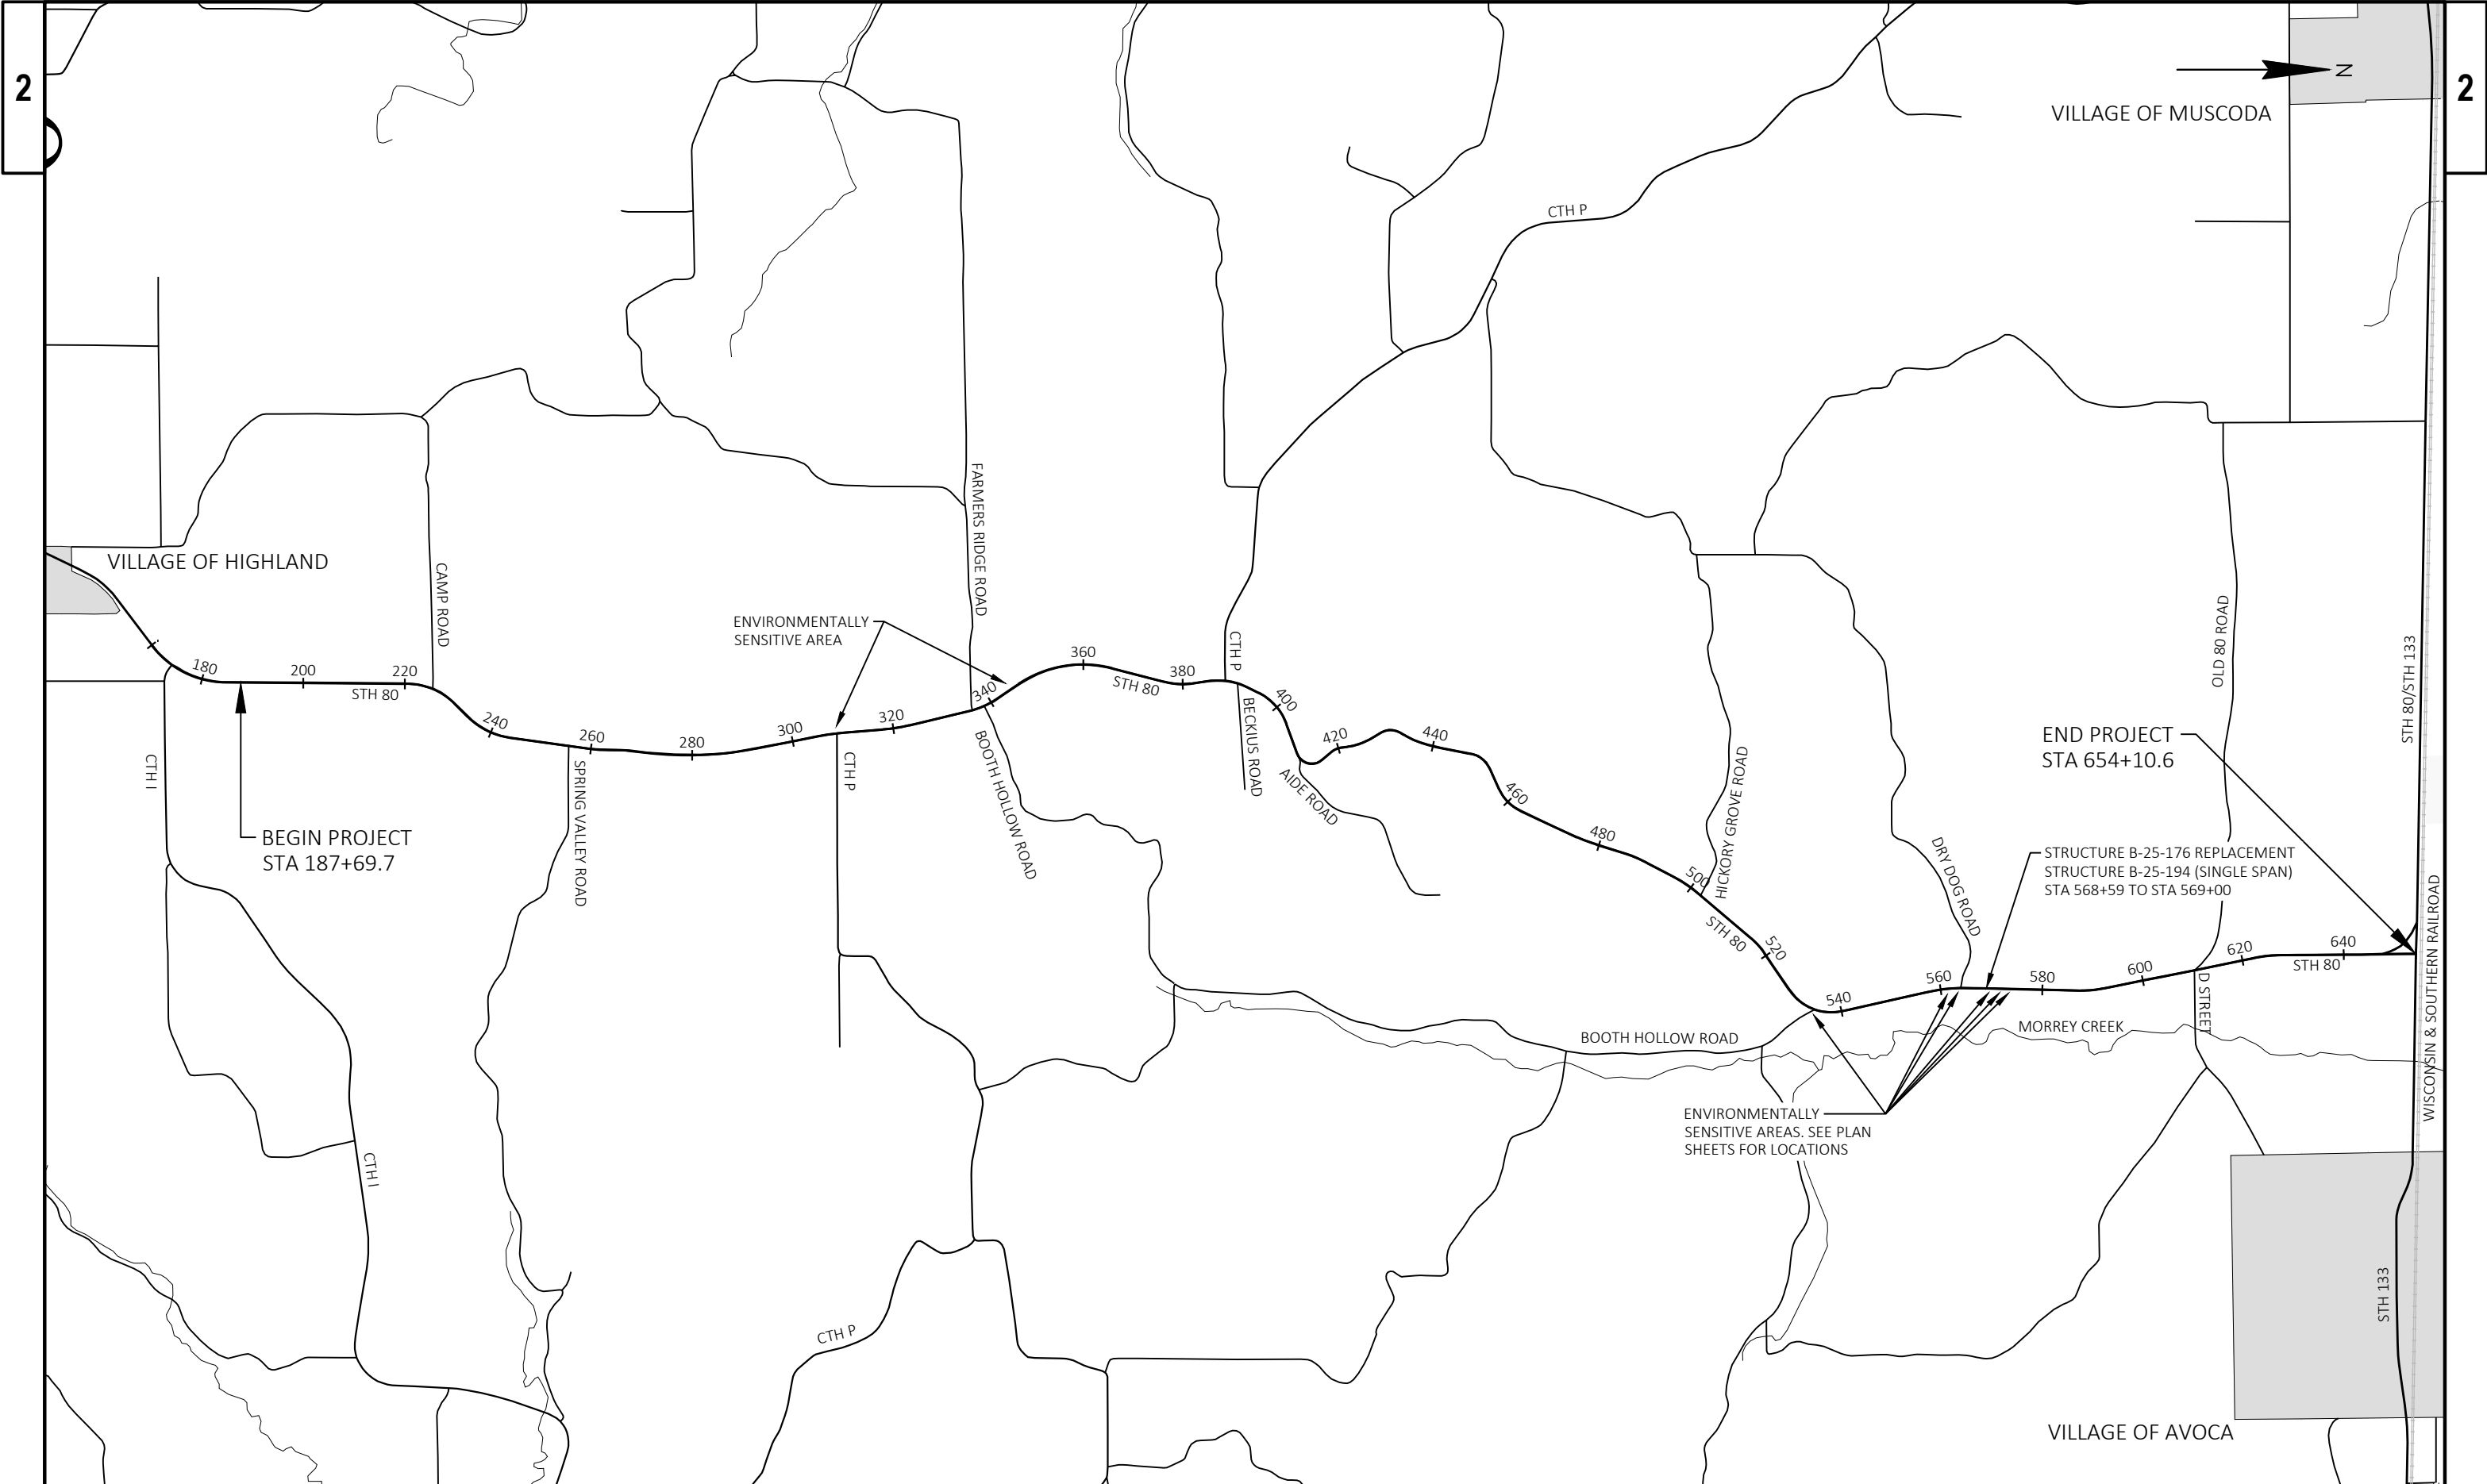



PROJECT NO: 5939-00-63	HWY: STH 80	COUNTY: IOWA	PROJECT OVERVIEW	SHEET 4	E
------------------------	-------------	--------------	------------------	---------	---

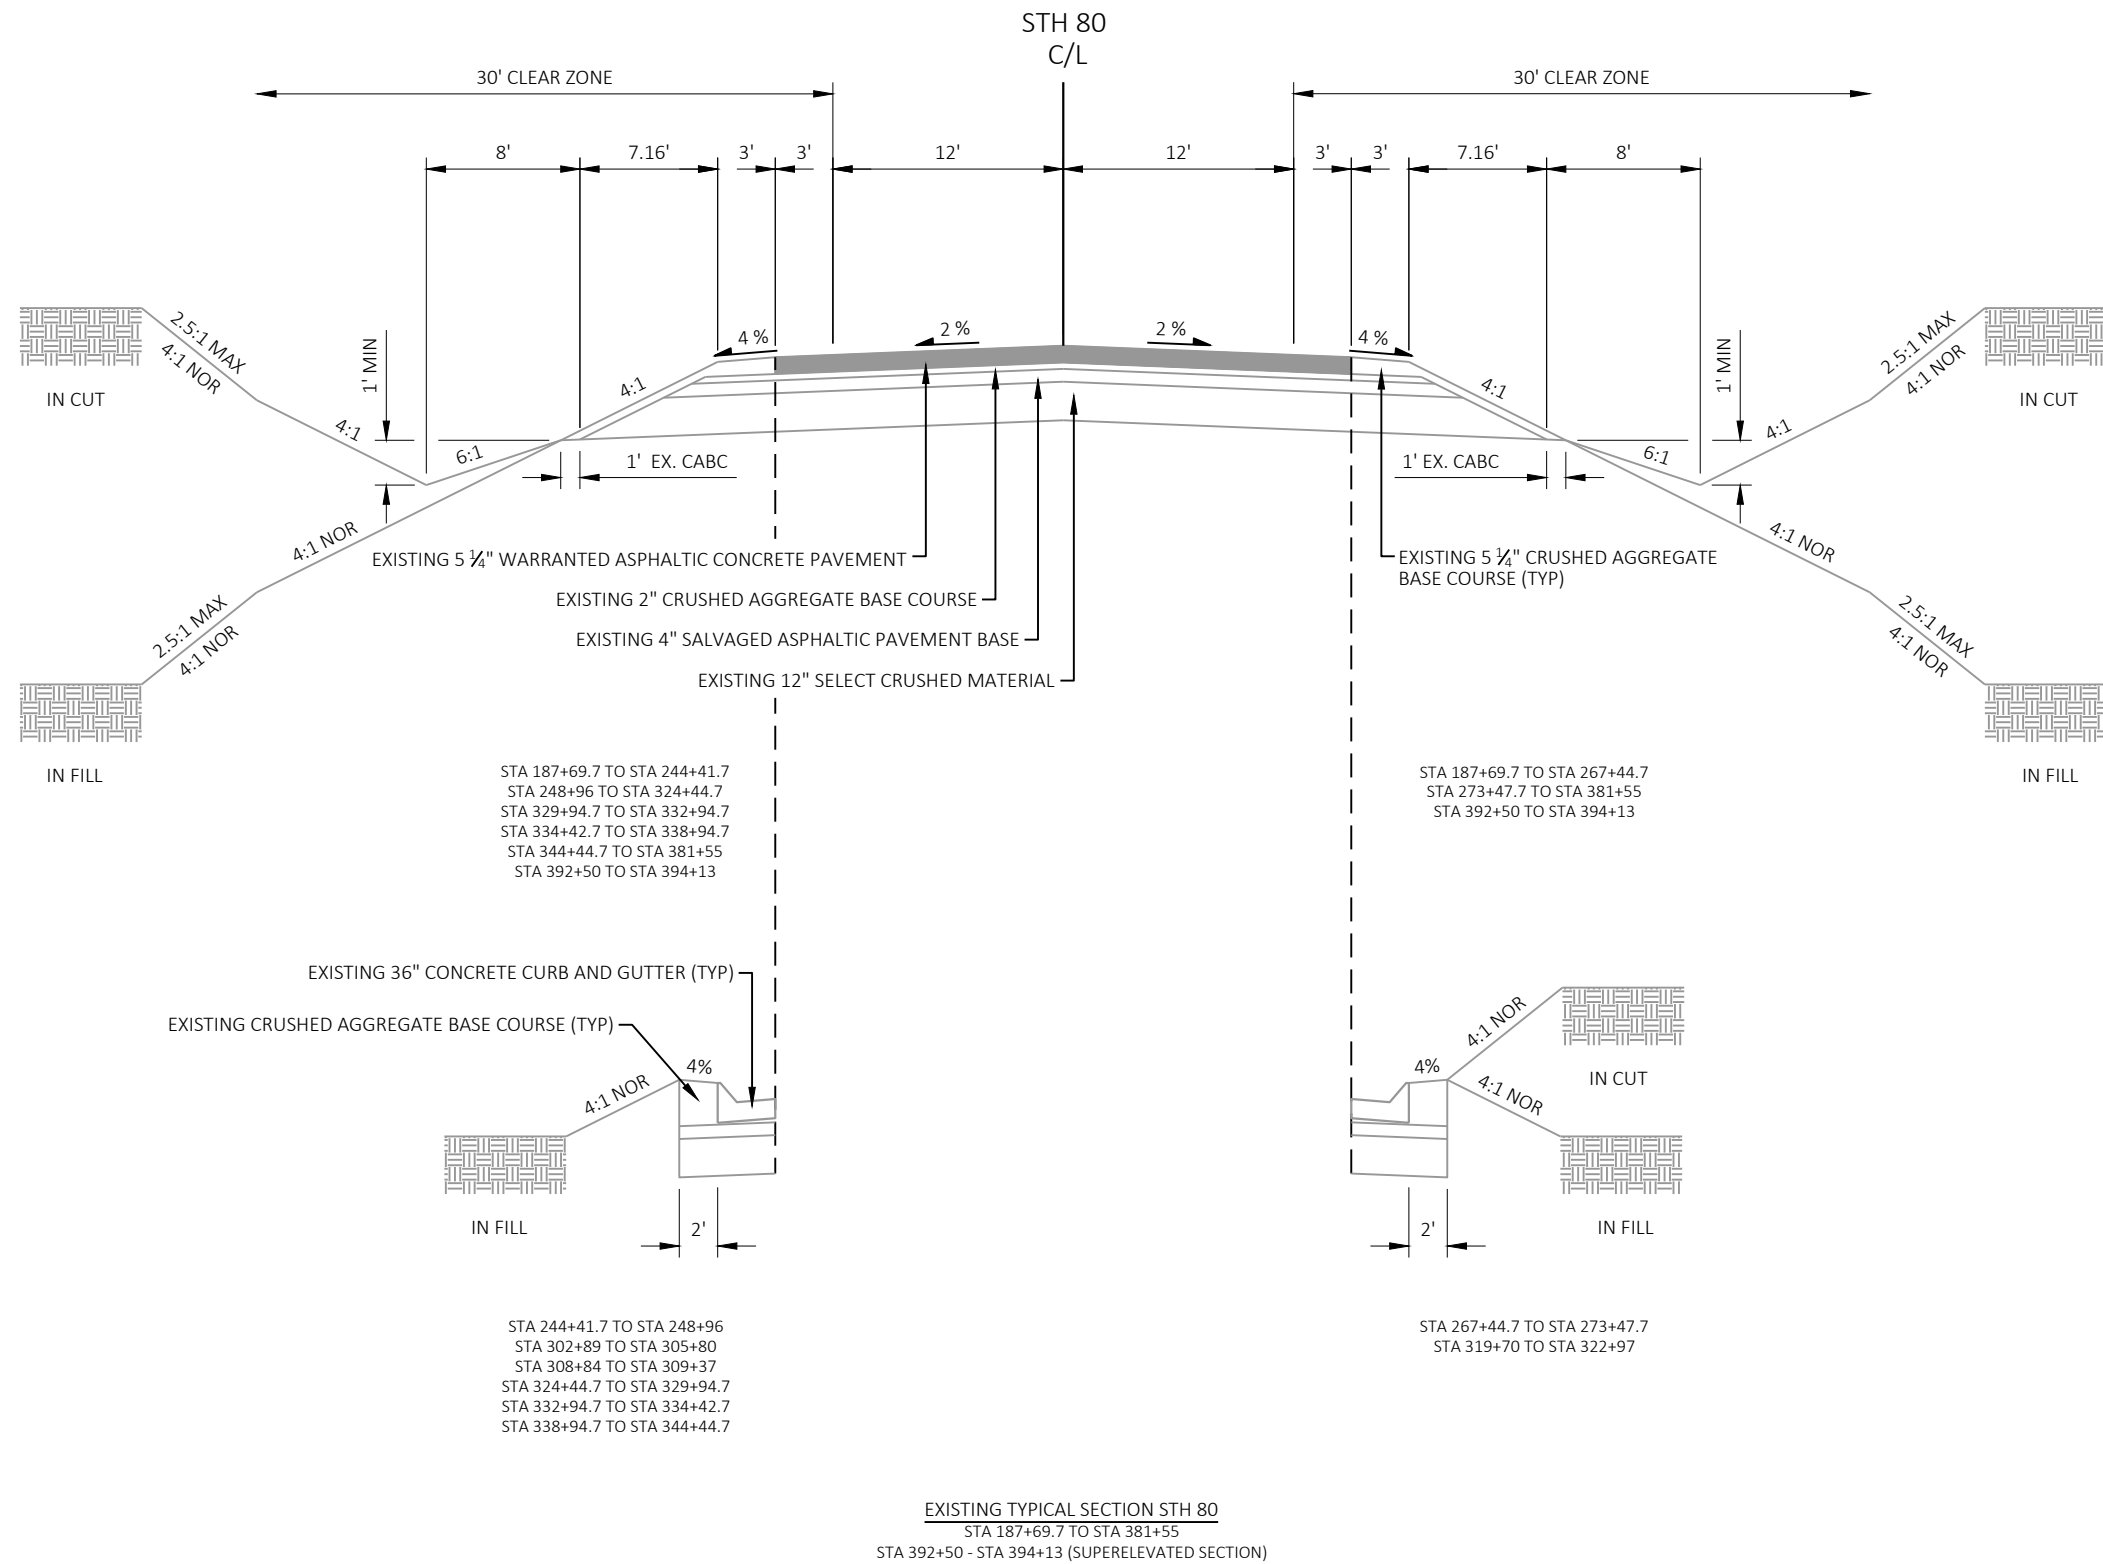


 


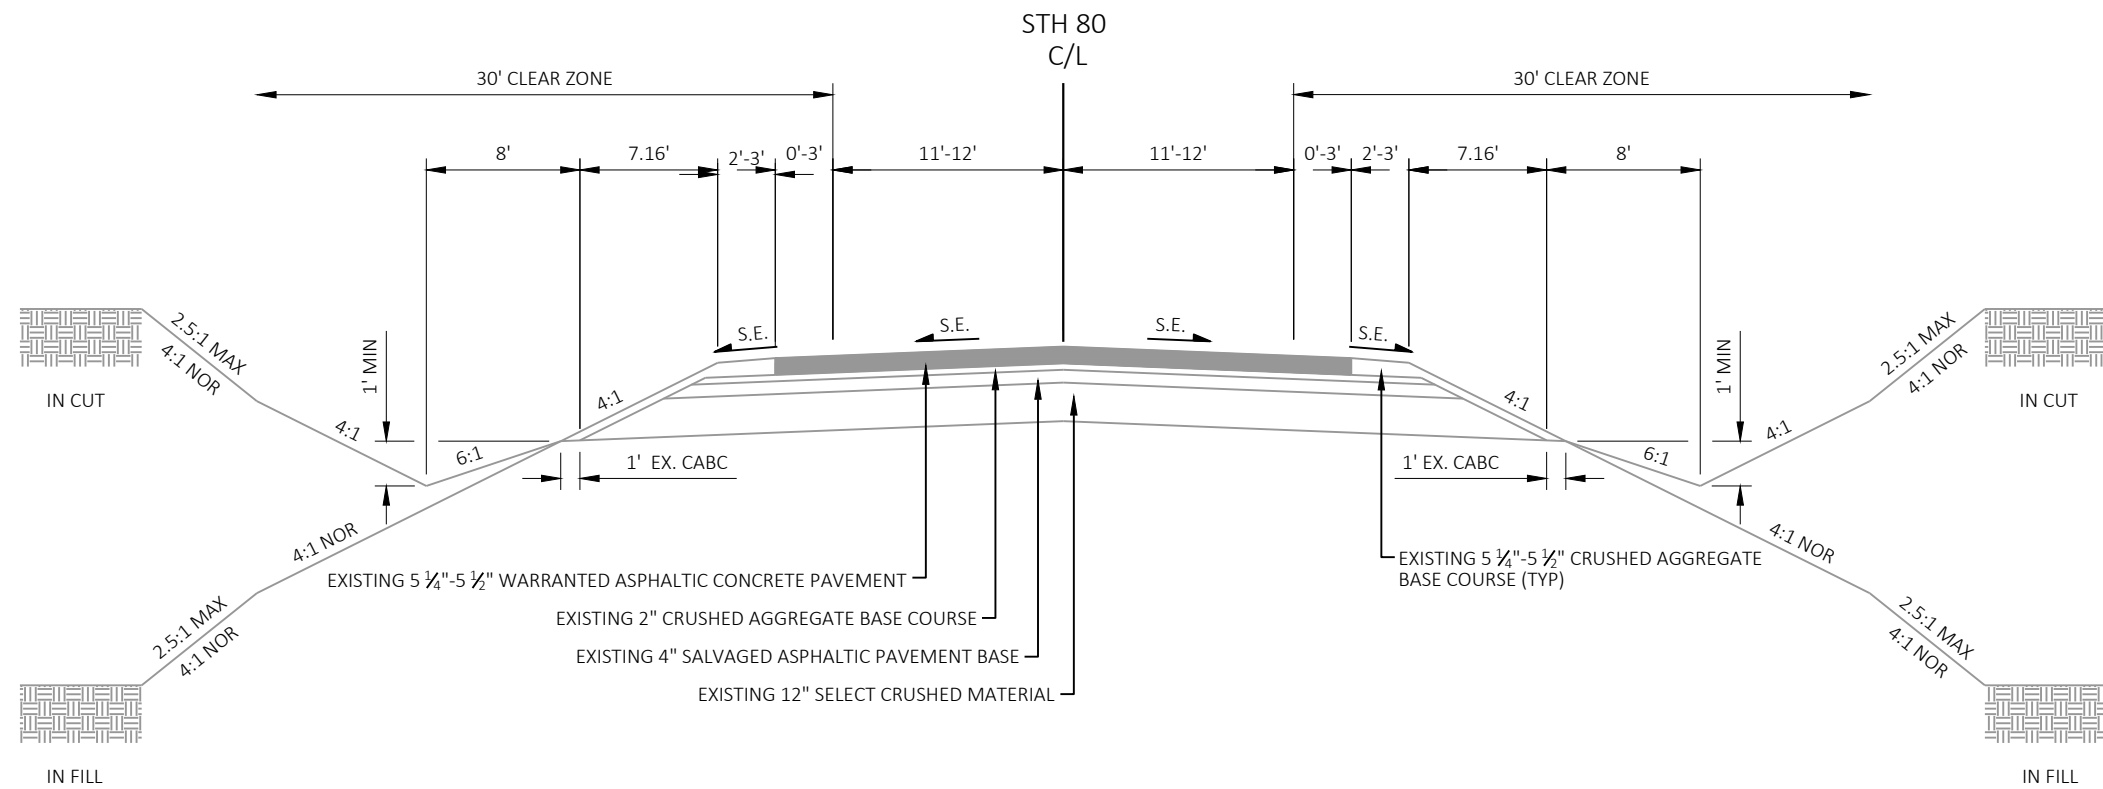


EXISTING TYPICAL SECTION STH 80
STA 394+13 TO STA 395+97

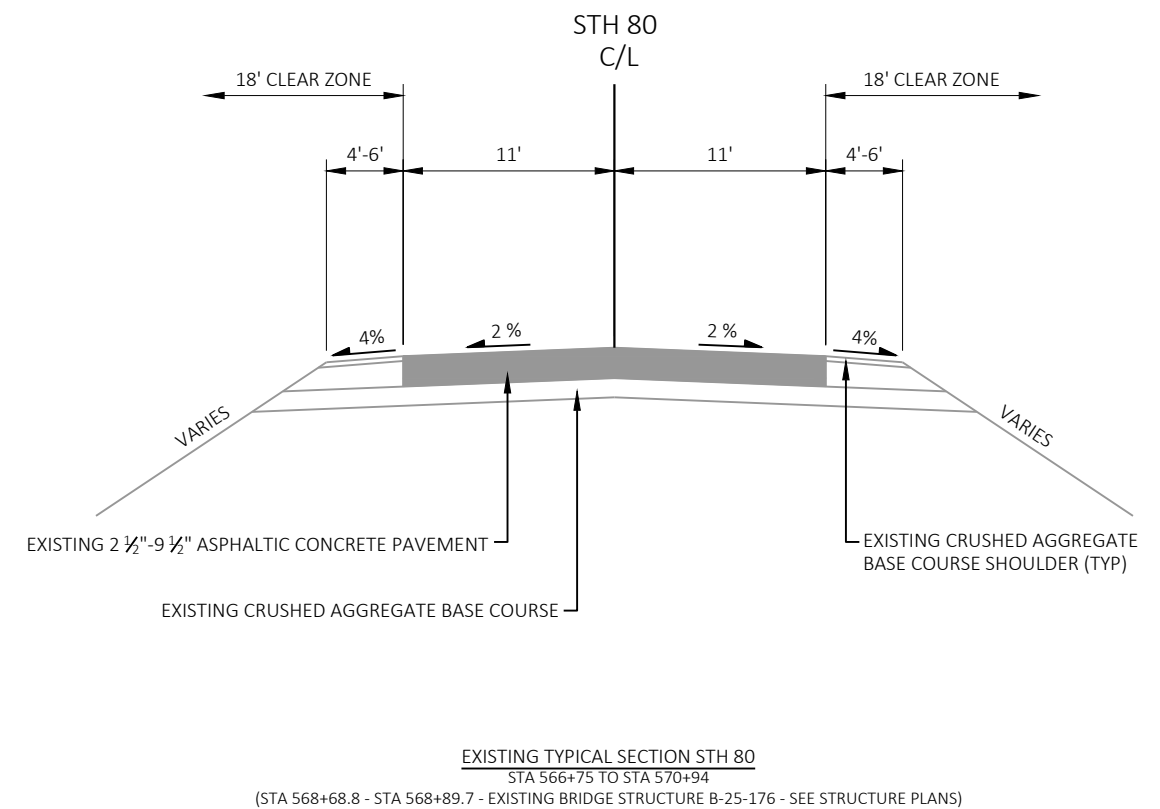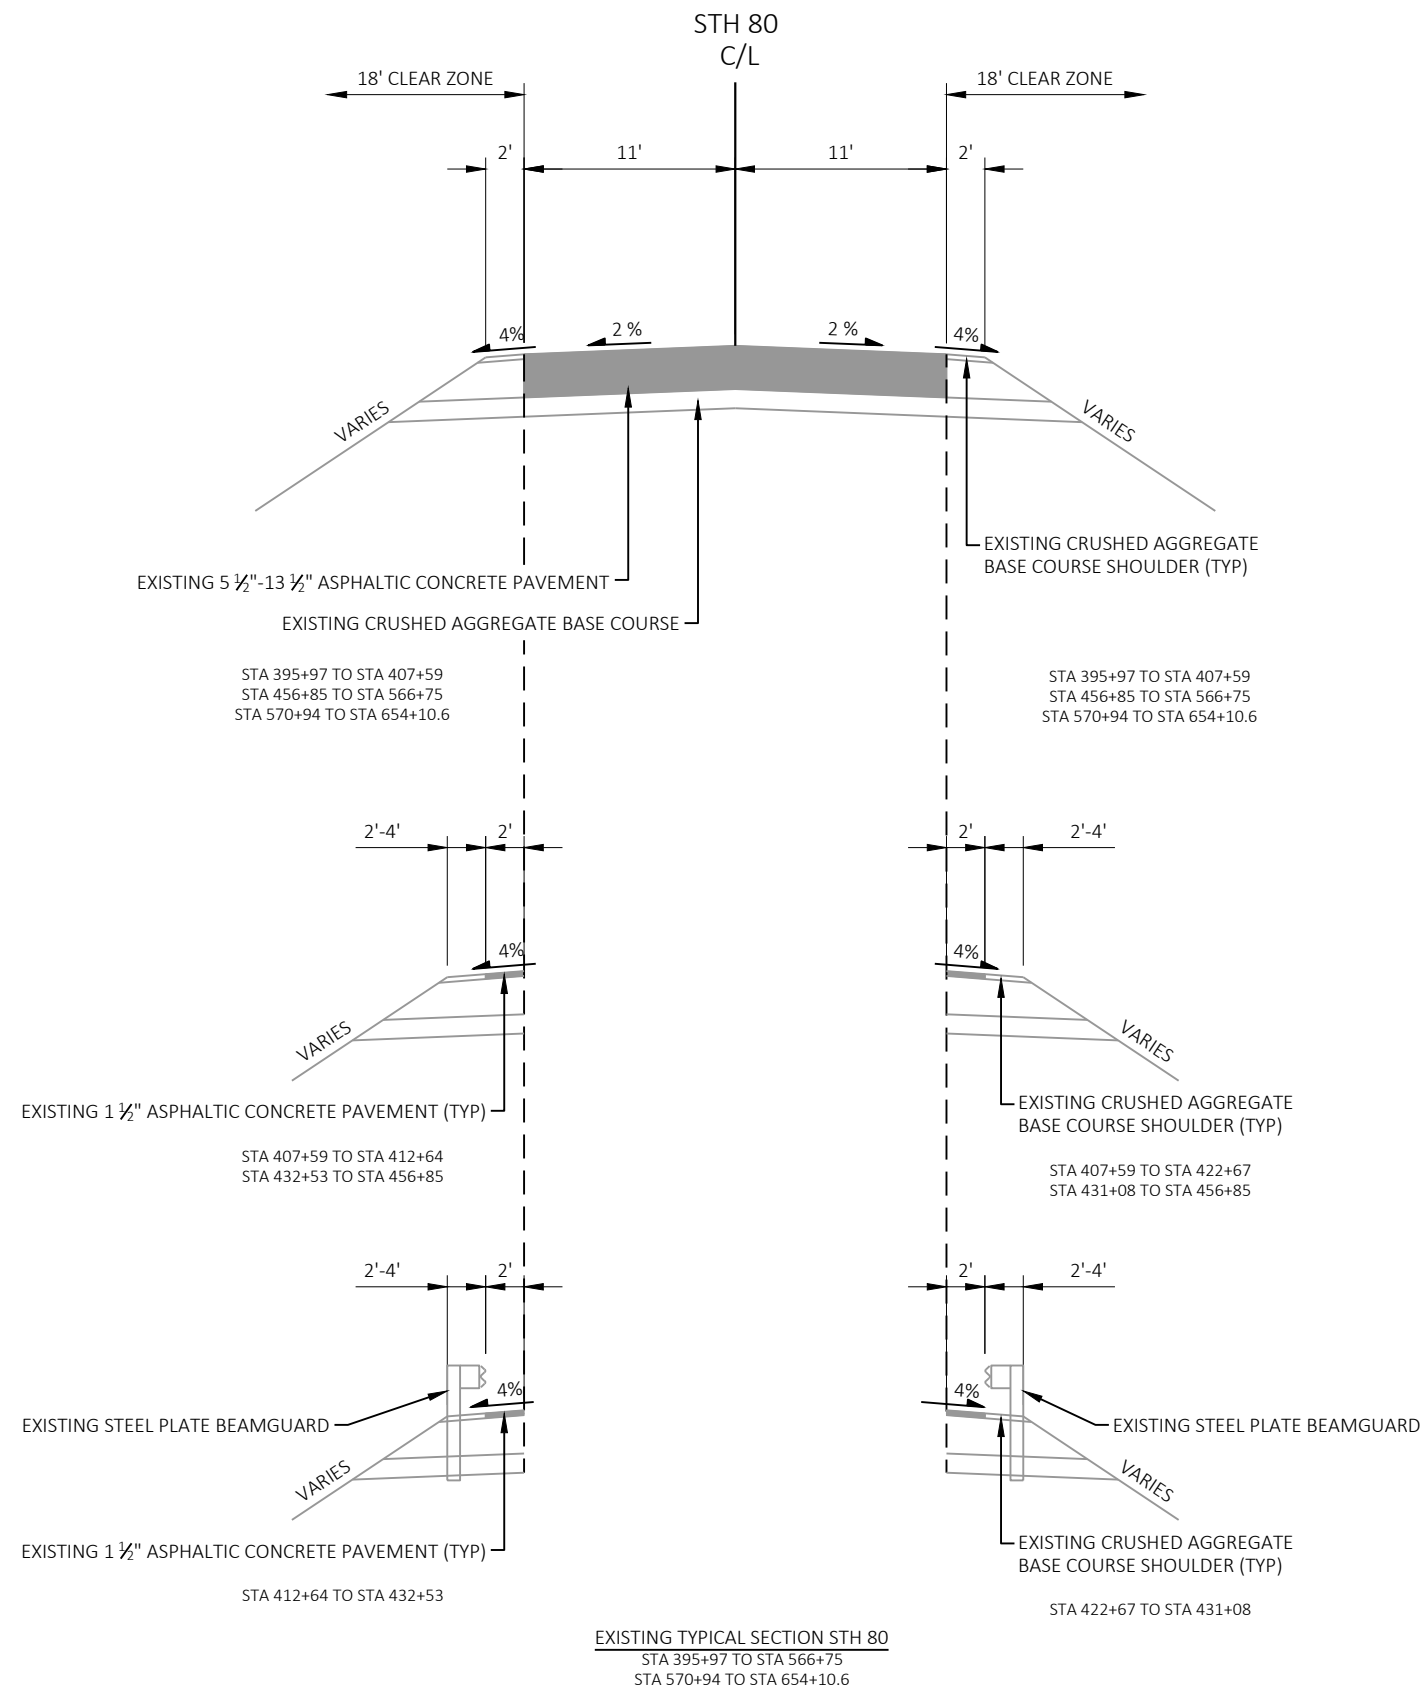

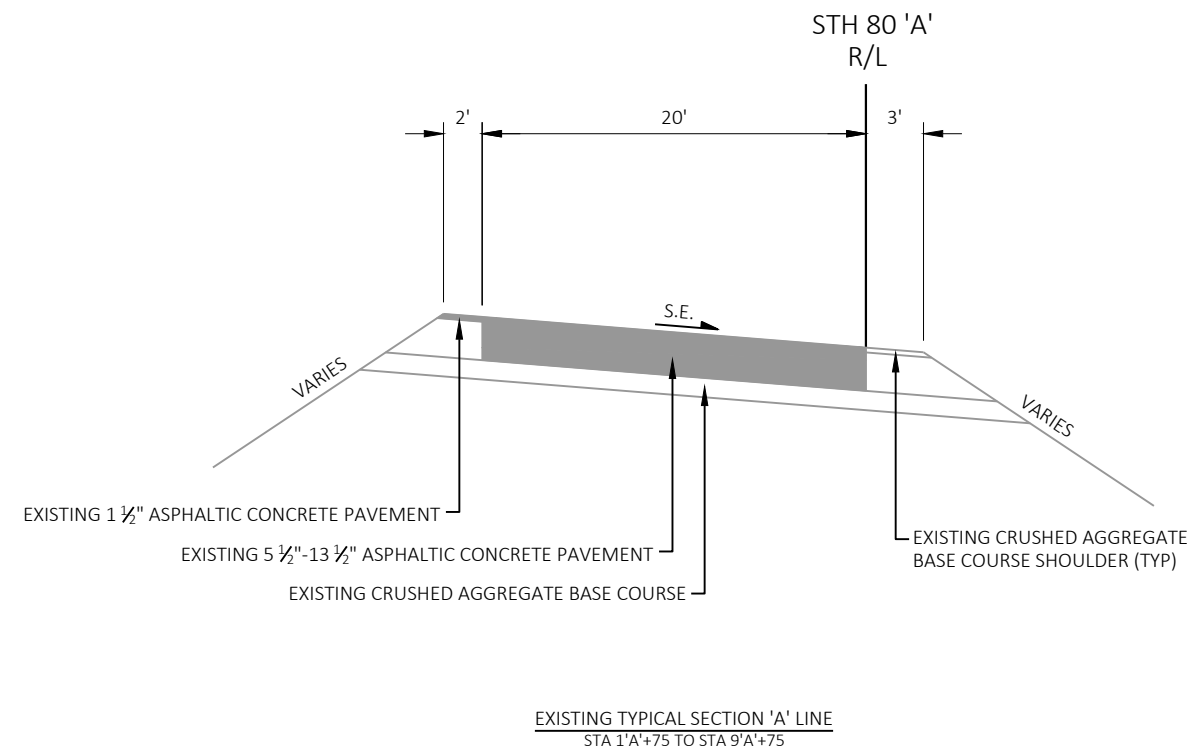


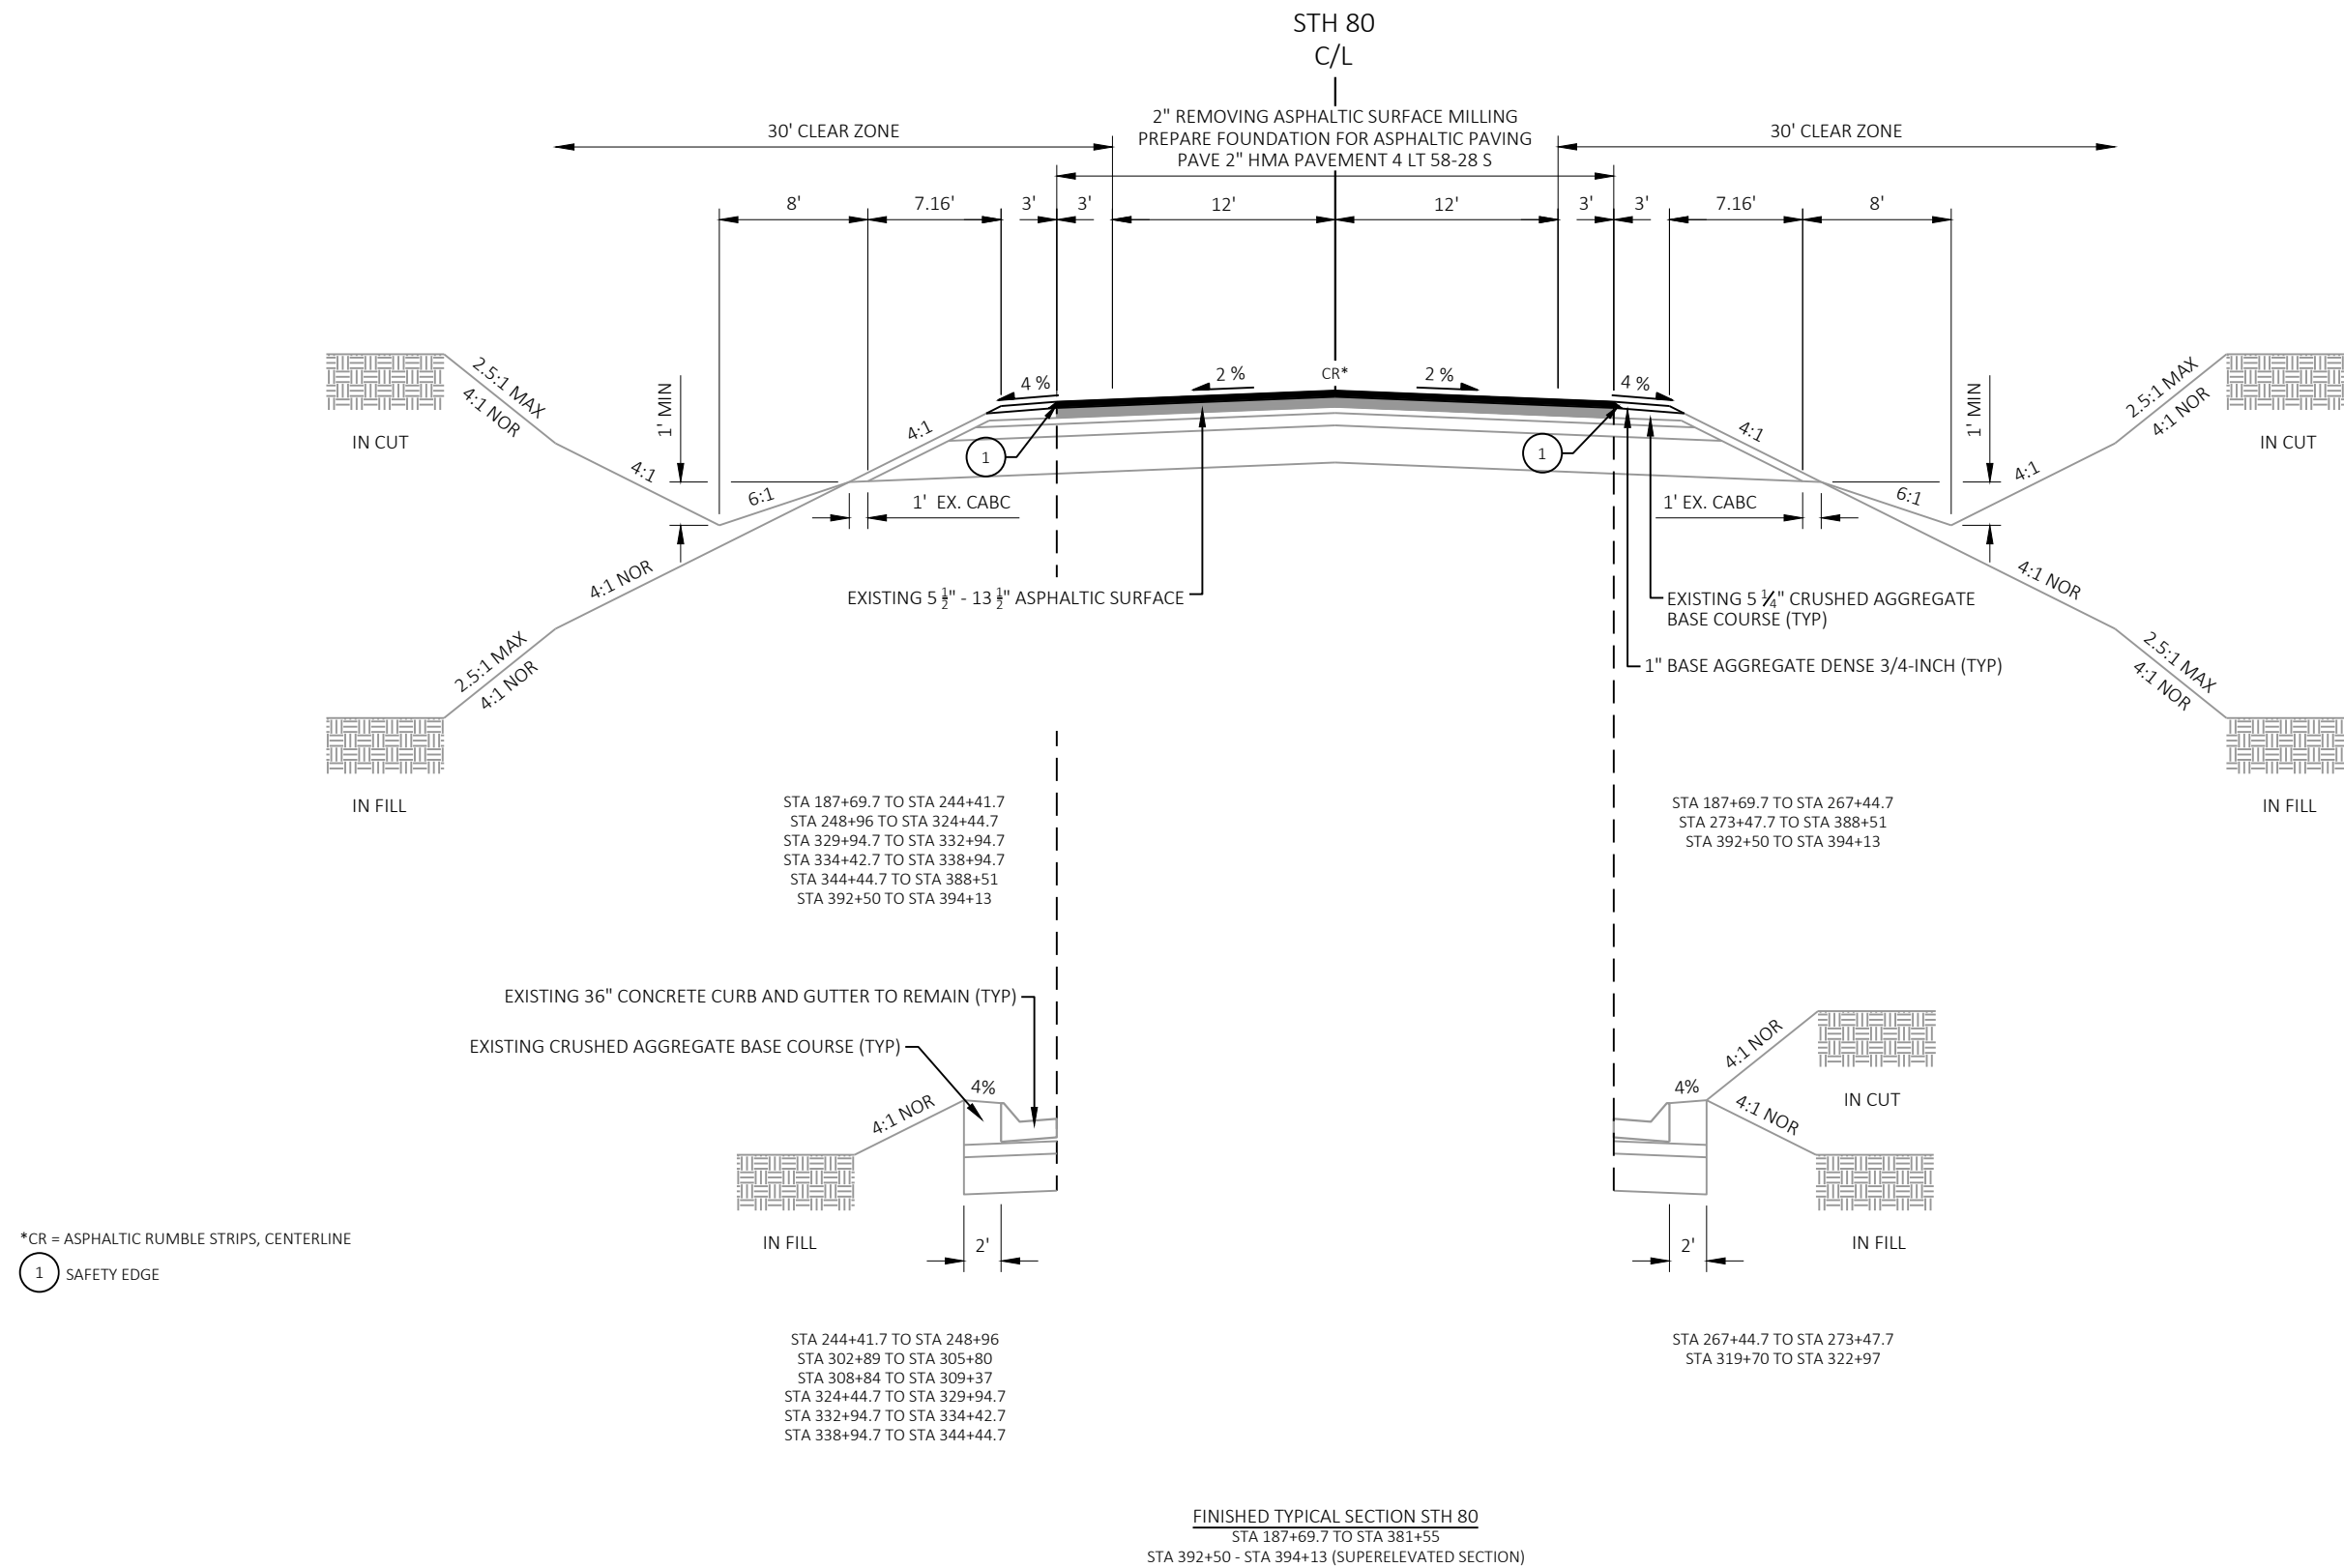

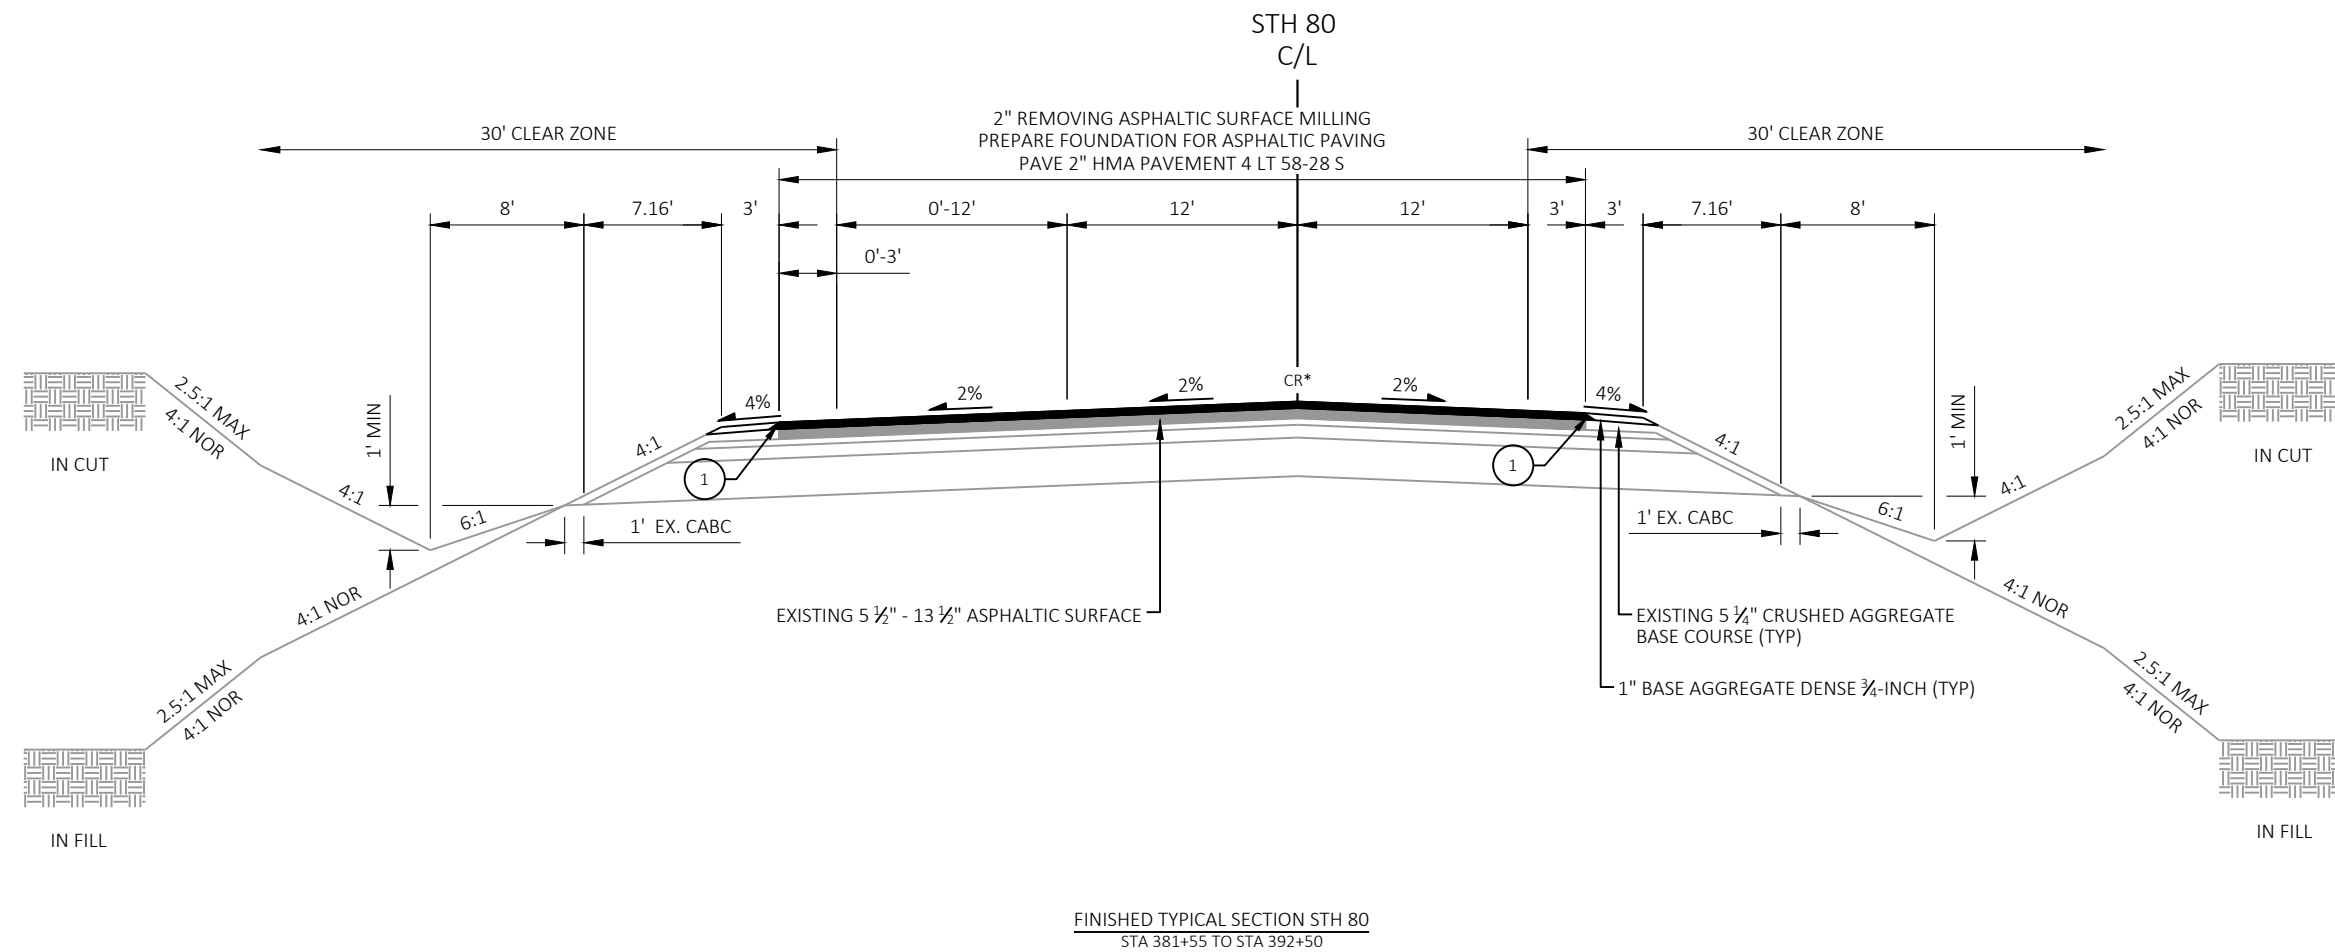



*CR = ASPHALTIC RUMBLE STRIPS, CENTERLINE

1 SAFETY EDGE

 


1 SAFETY EDGE


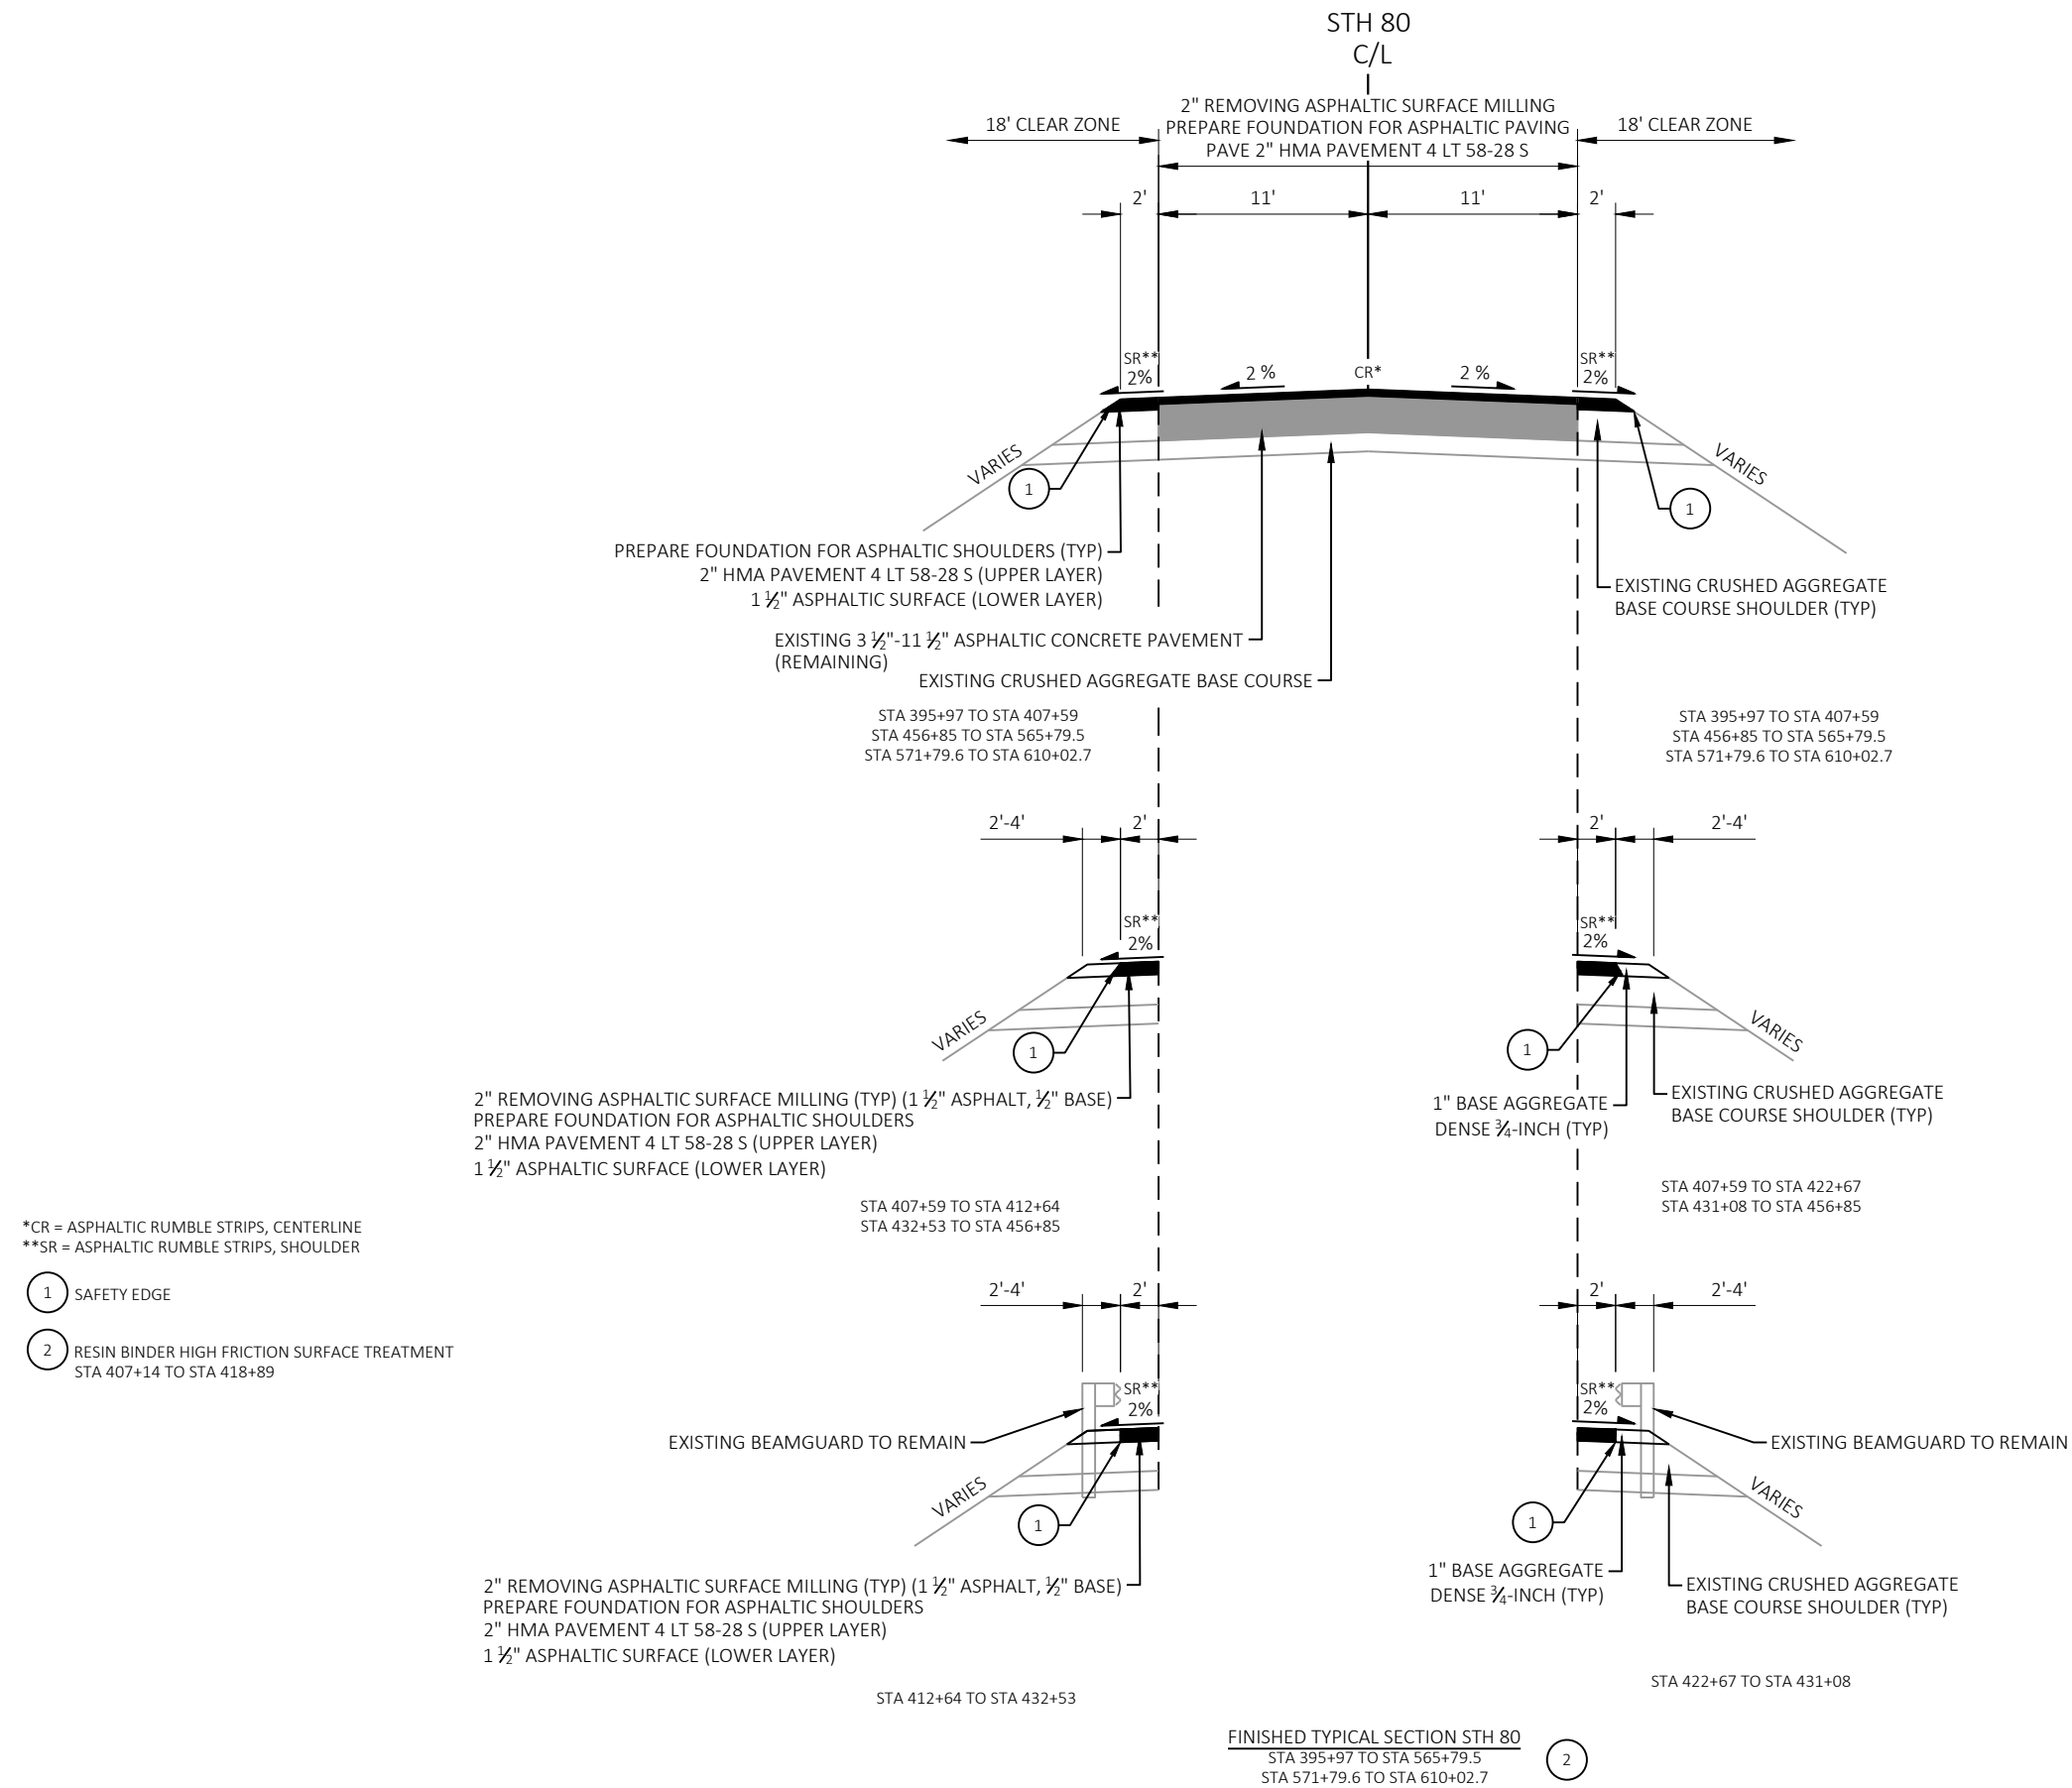


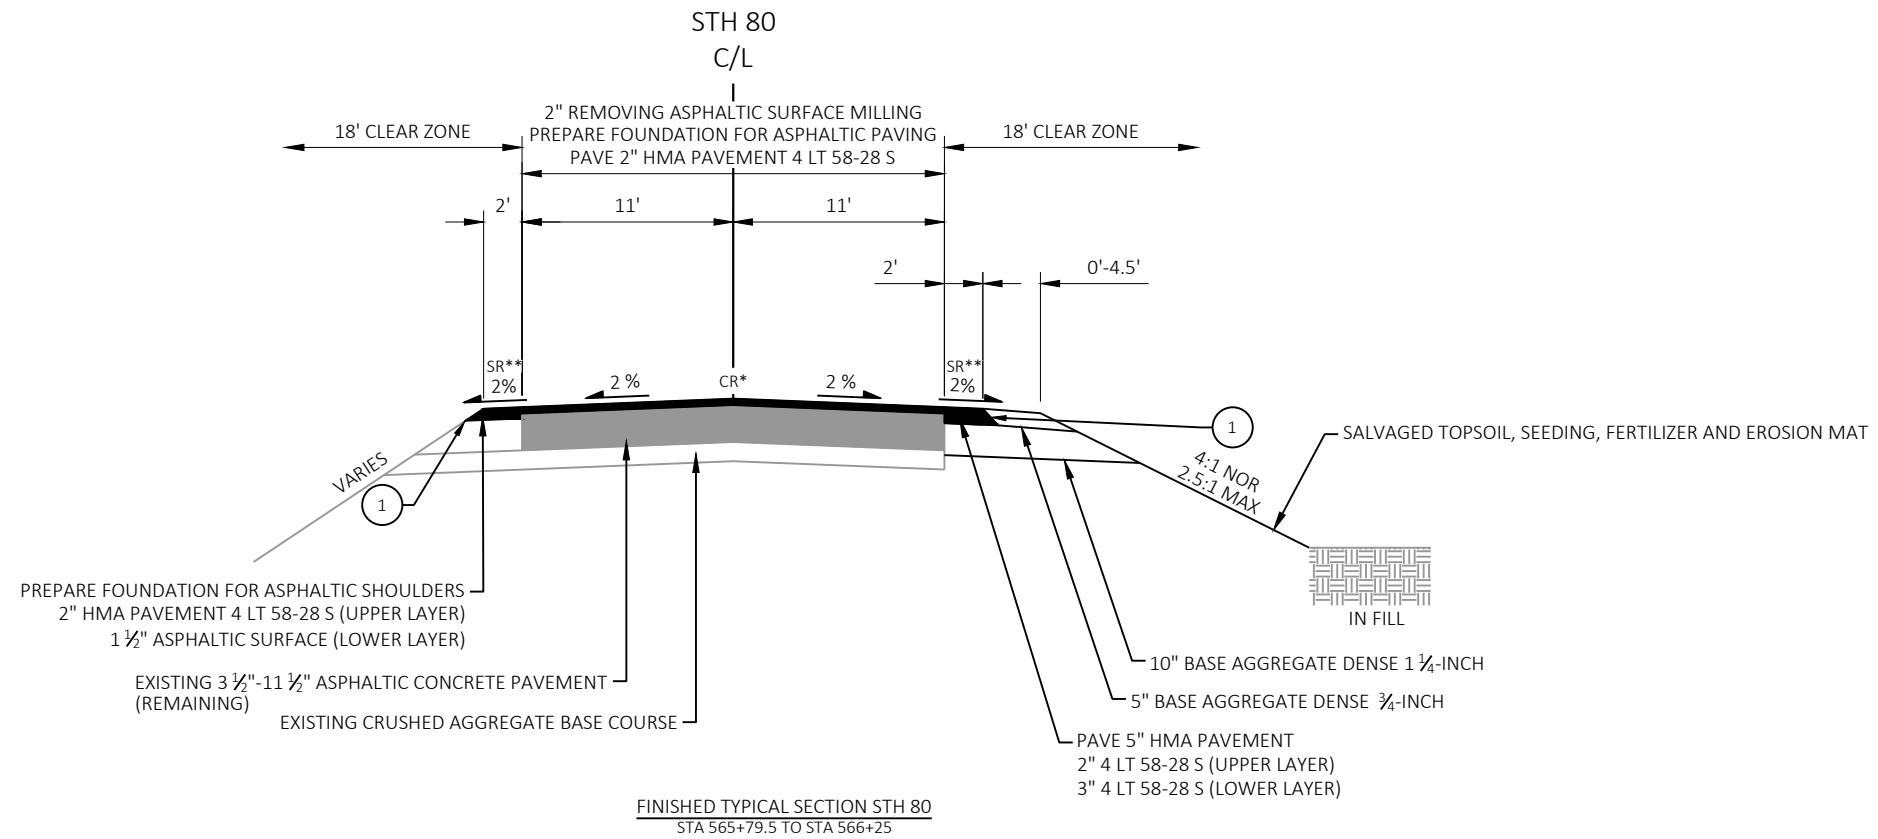


*CR = ASPHALTIC RUMBLE STRIPS, CENTERLINE
**SR = ASPHALTIC RUMBLE STRIPS, SHOULDER


1 SAFETY EDGE

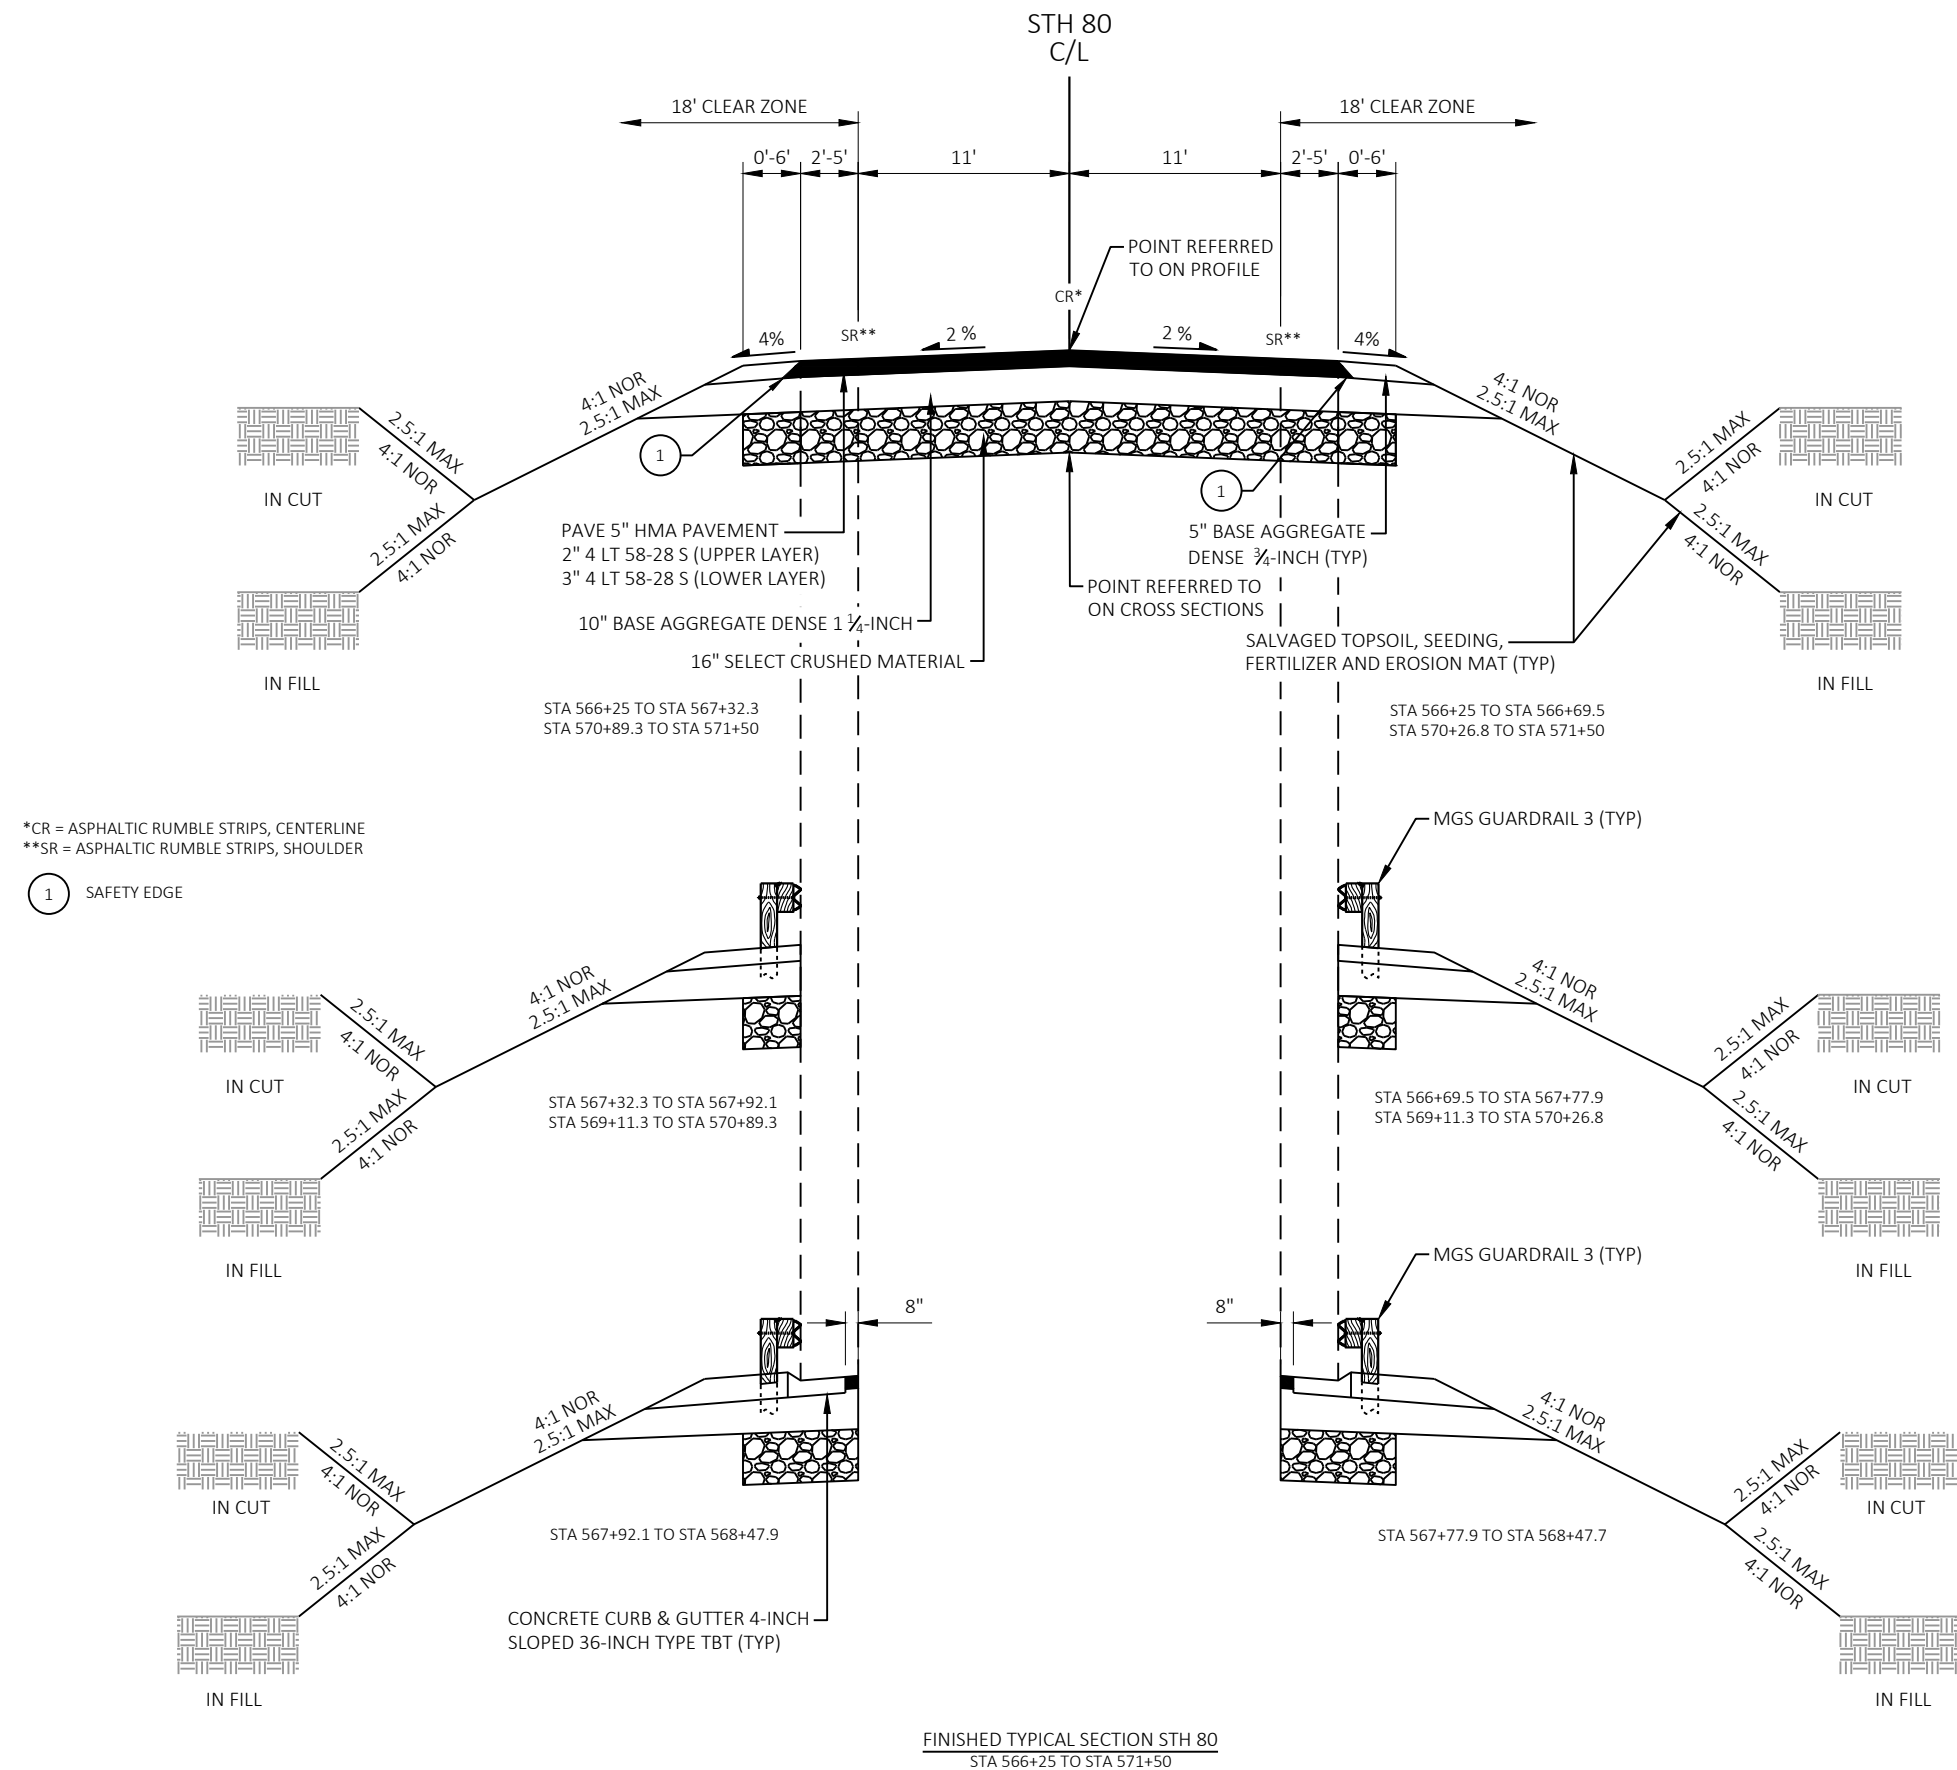

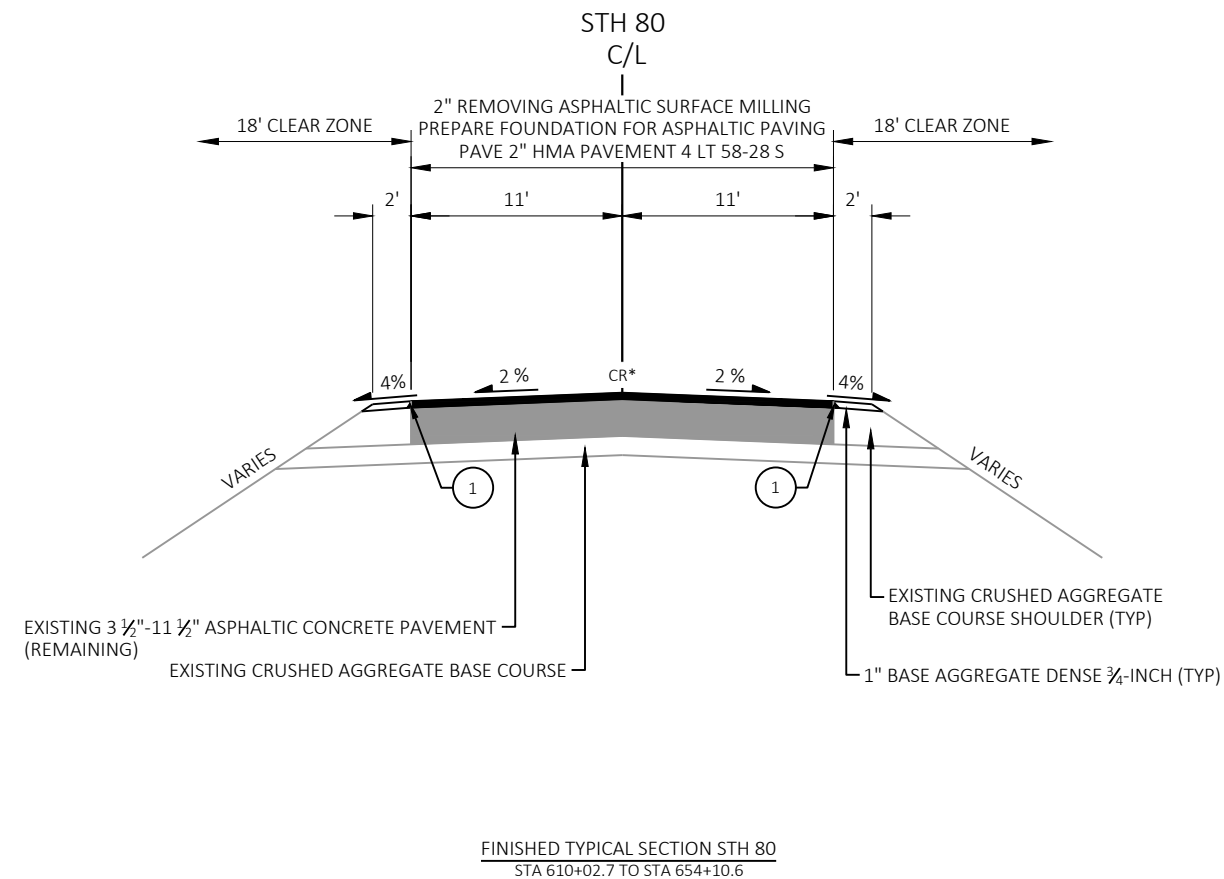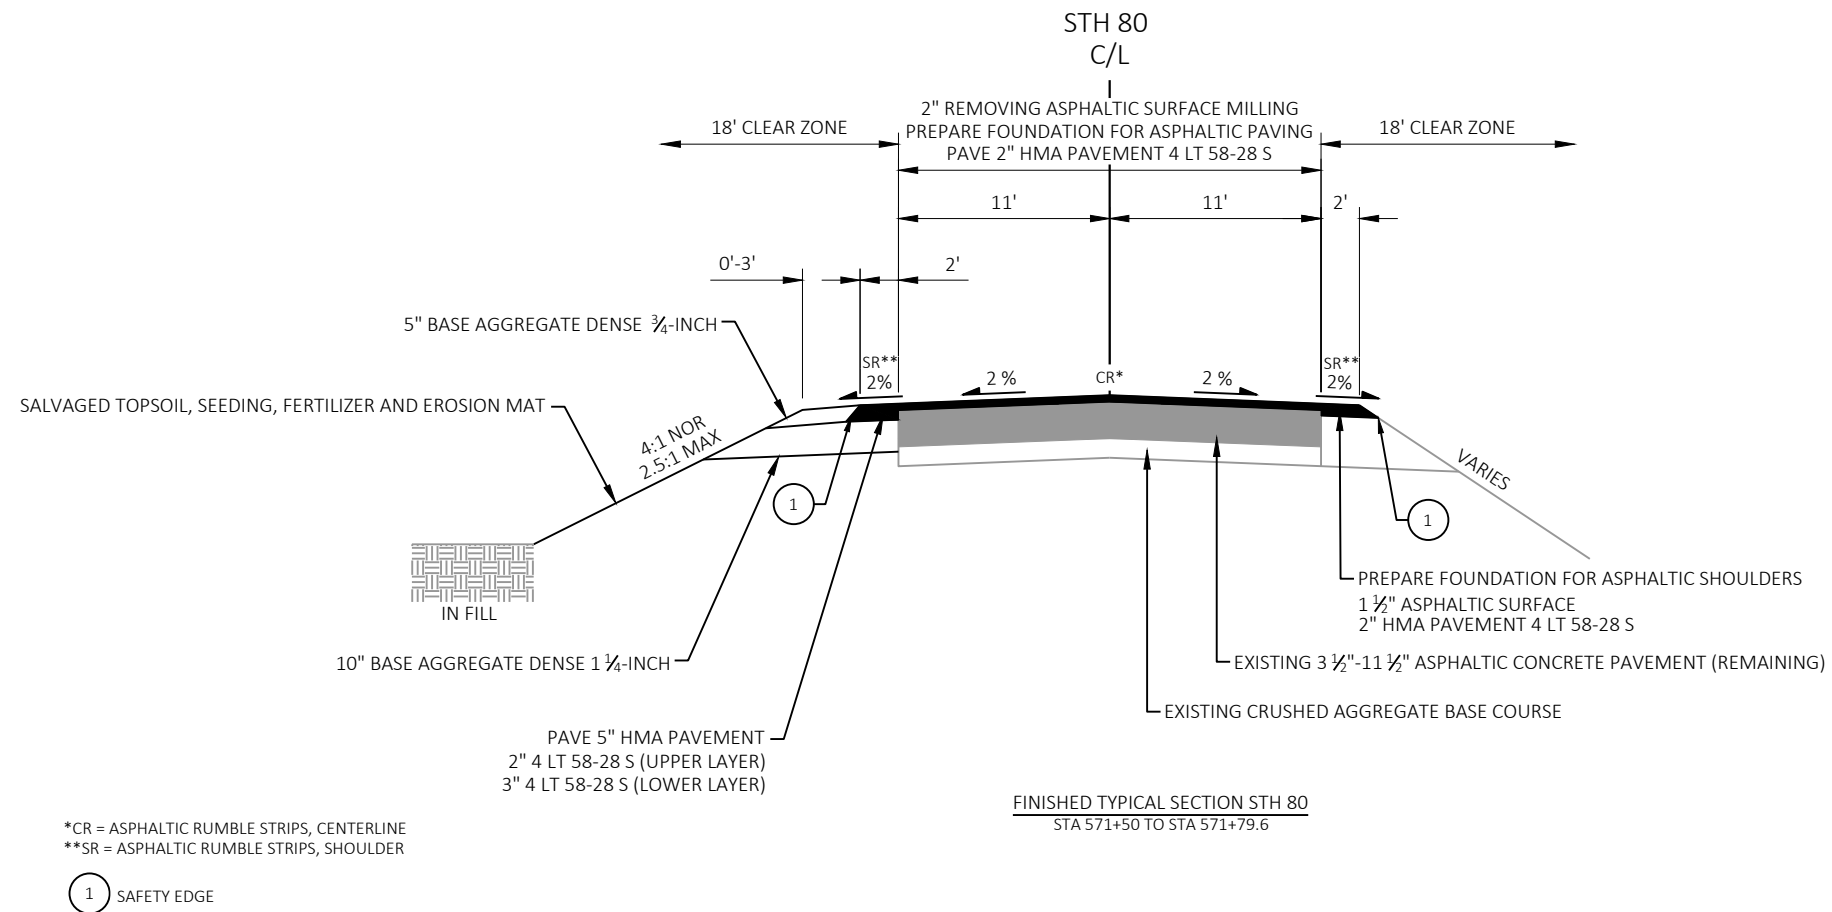


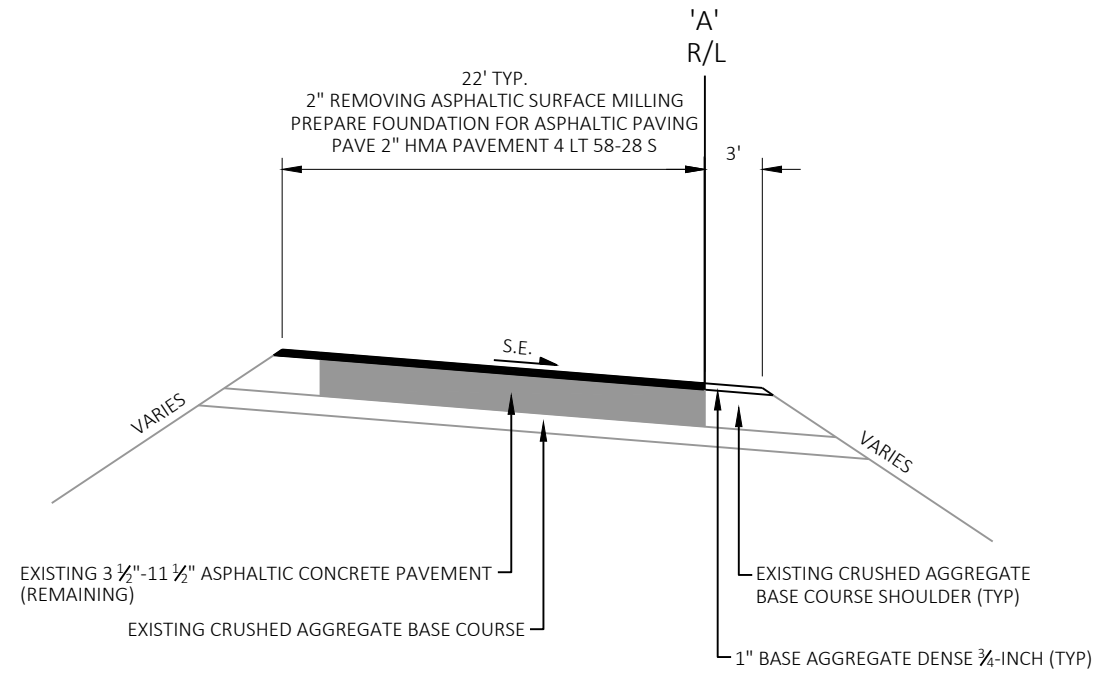


FINISHED TYPICAL SECTION 'A' LINE
STA 1'A'+75 TO STA 9'A'+75

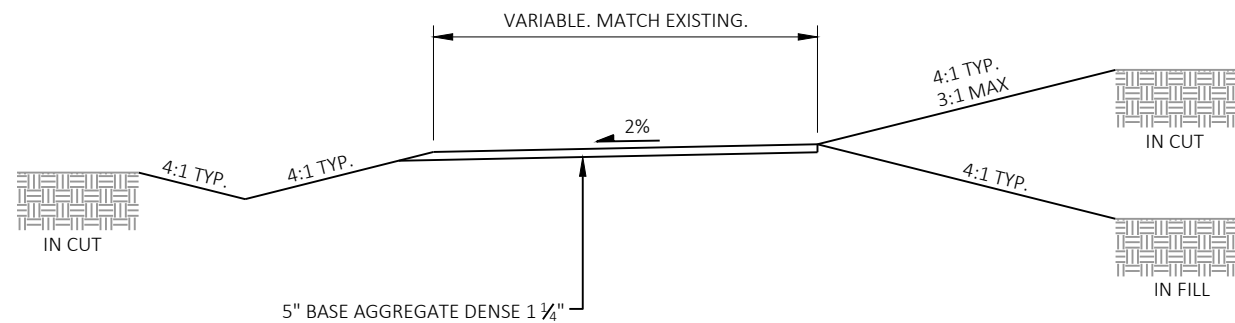



FINISHED TYPICAL SECTION DRIVEWAY (SPRING VALLEY ROAD)
STA 1+65 TO STA 2+50
STA 2+80 TO STA 3+10


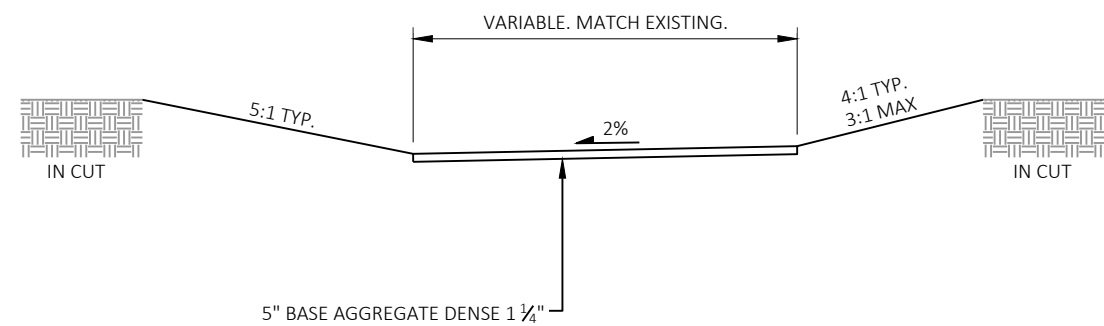


FINISHED TYPICAL SECTION DRIVEWAY (SPRING VALLEY ROAD)
STA 2+50 TO STA 2+80

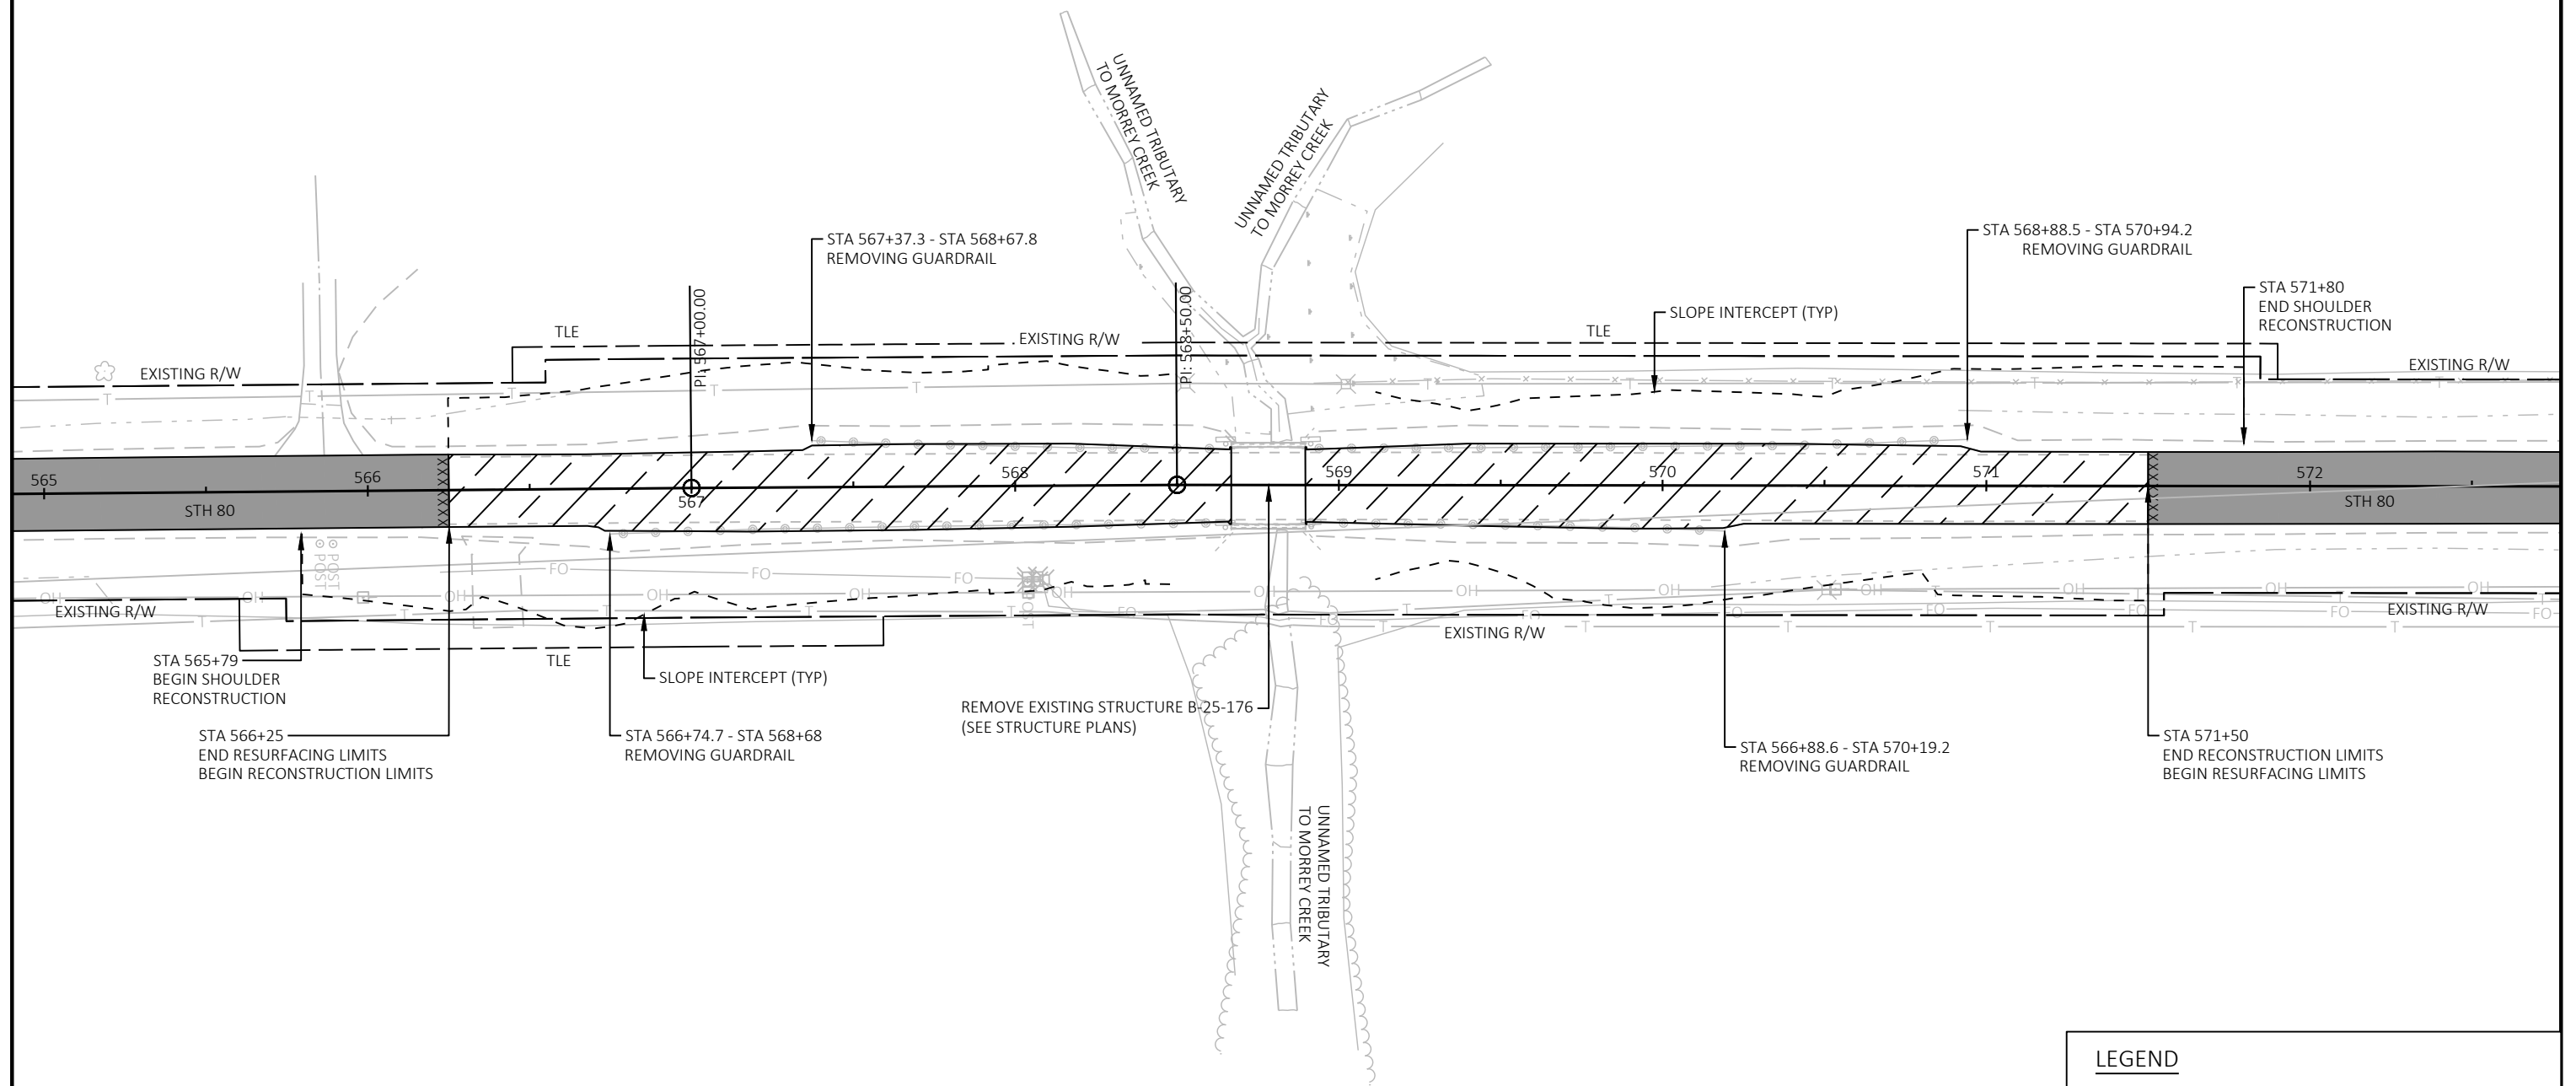

LEGEND

 
 
-  REMOVING ASPHALTIC SURFACE (INCIDENTAL TO EXCAVATION BID ITEMS)
-  REMOVING ASPHALTIC SURFACE MILLING
-  SAWING ASPHALT

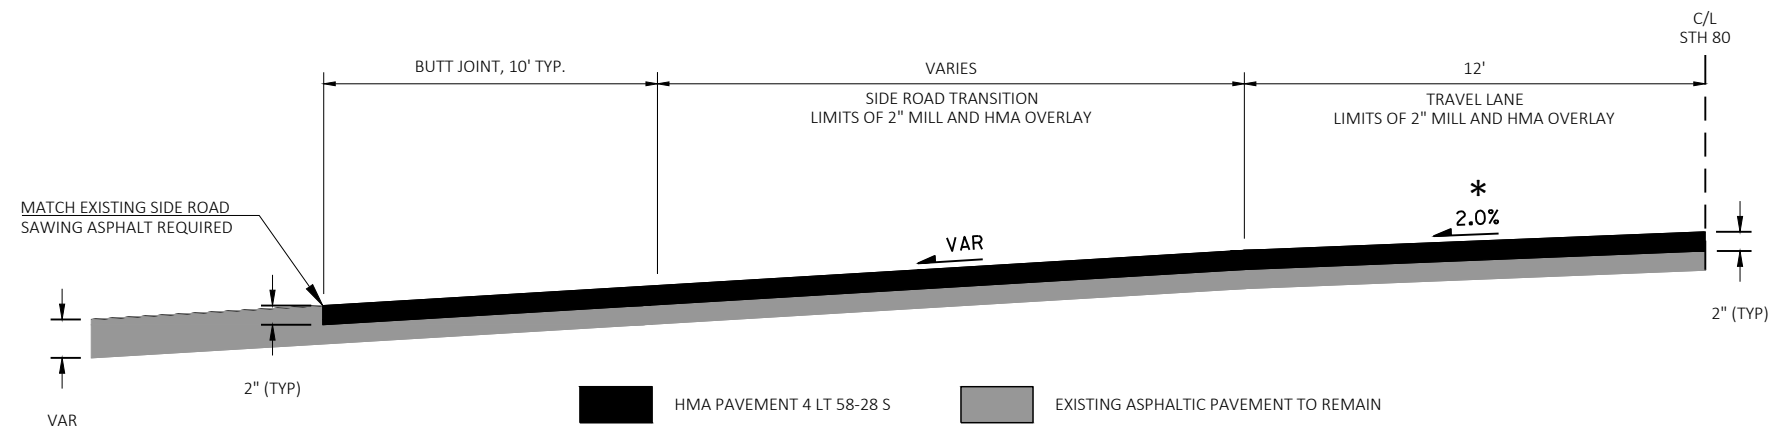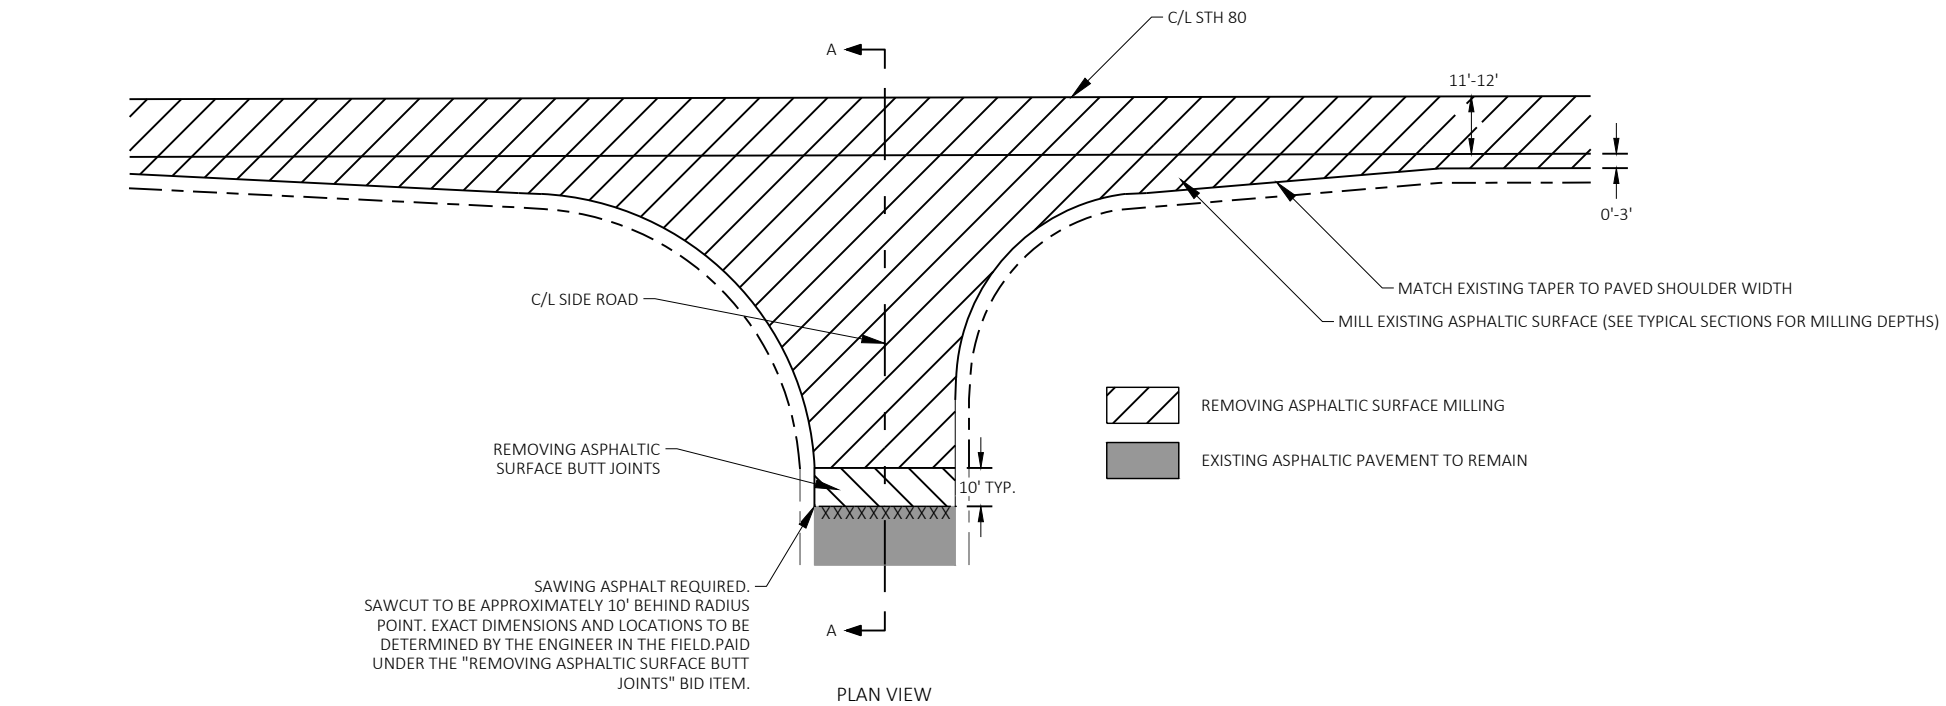

SIDE ROAD TRANSITION DETAIL

*2.0% TYPICAL; MATCH EXISTING PAVEMENT CROSS SLOPE ALONG SUPERELEVATED CURVES

CAMP ROAD
SPRING VALLEY ROAD
FARMERS RIDGE ROAD
BOOTH HOLLOW ROAD (SOUTH)
BECKIUS ROAD
AIDE ROAD
BOOTH HOLLOW ROAD (NORTH)
DRY DOG ROAD
D STREET
OLD 80 ROAD

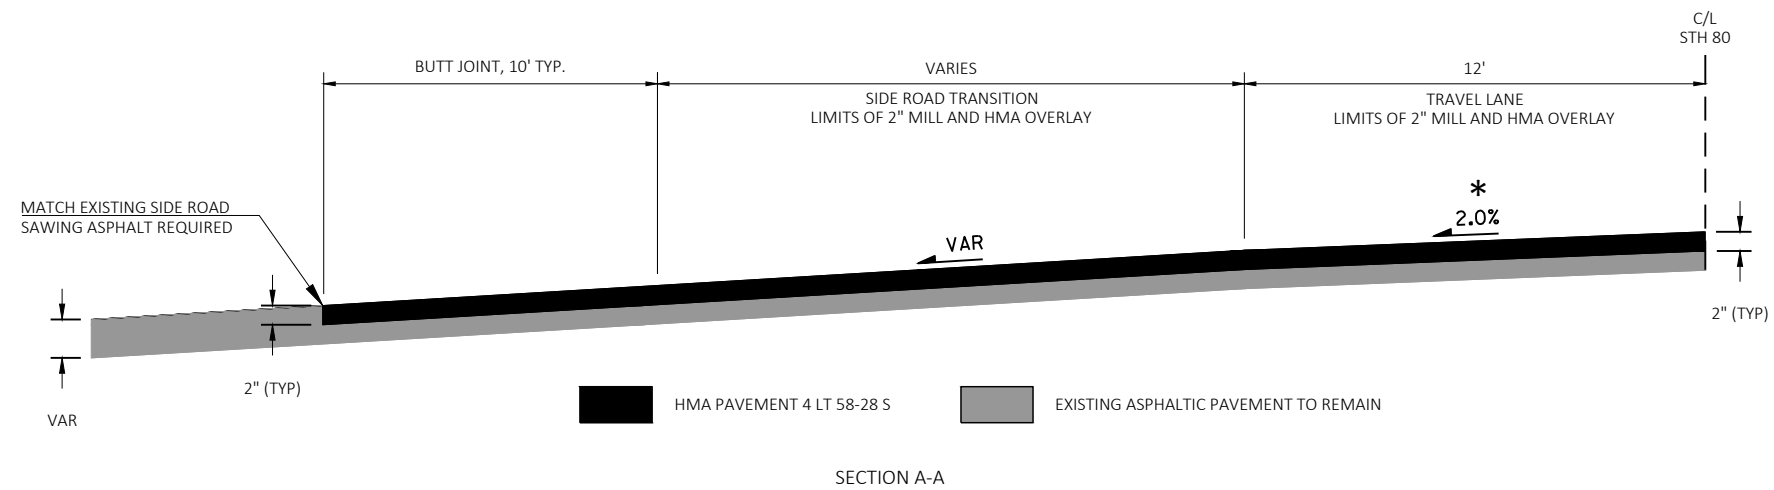
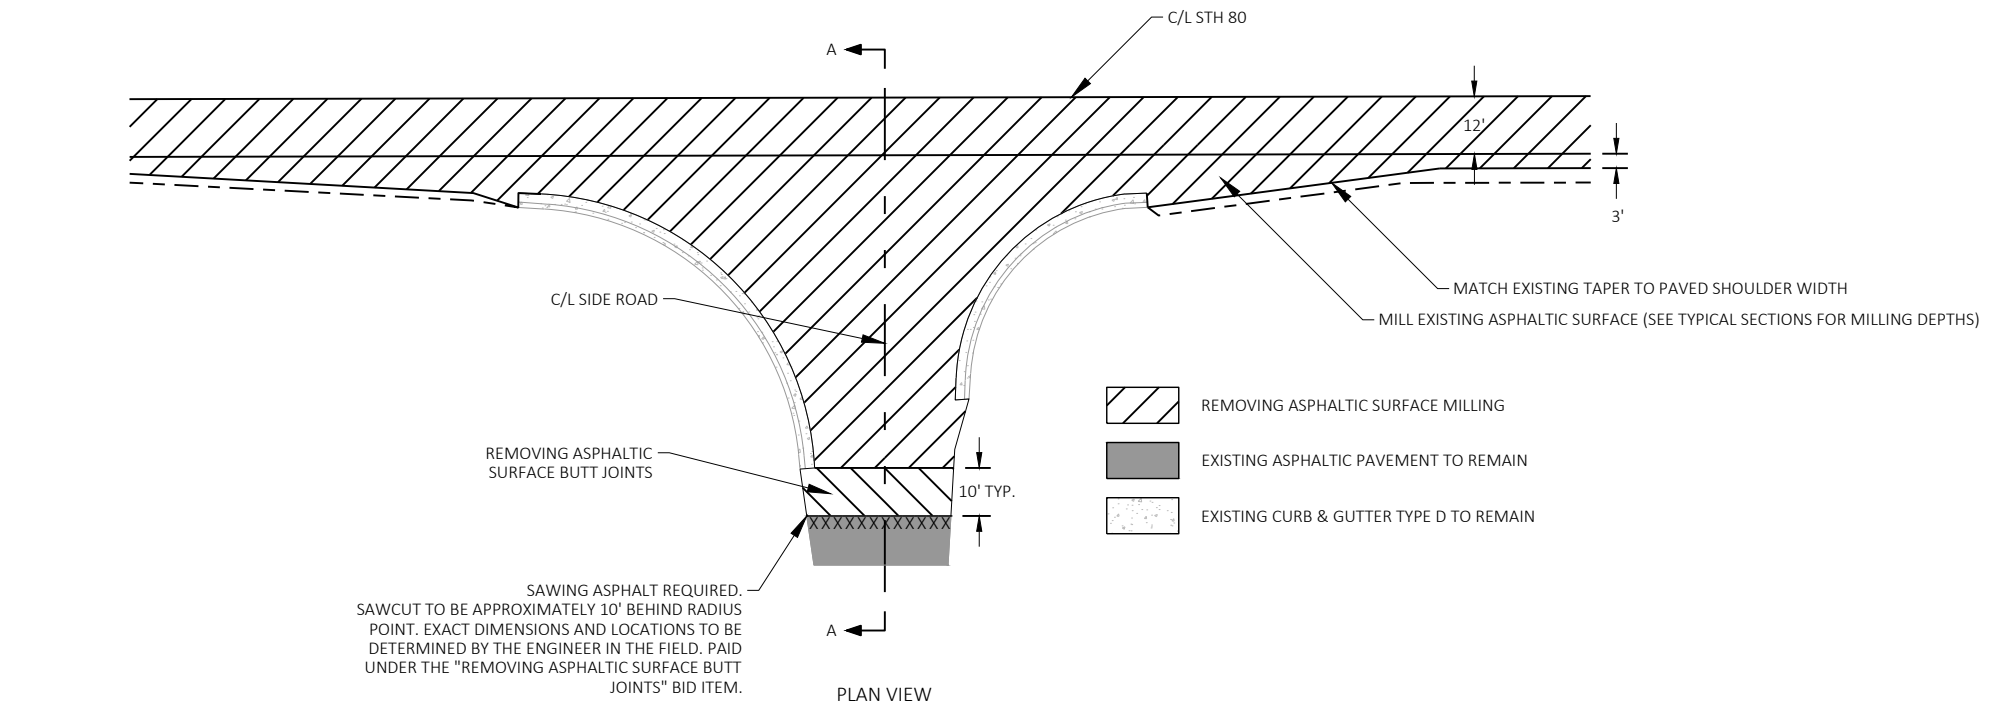


SIDE ROAD WITH CURB AND GUTTER TRANSITION DETAIL


*2.0% TYPICAL; MATCH EXISTING PAVEMENT CROSS SLOPE ALONG SUPERELEVATED CURVES

CTH P (SOUTH)


CTH P (NORTH) (WITH RIGHT TURN LANE)

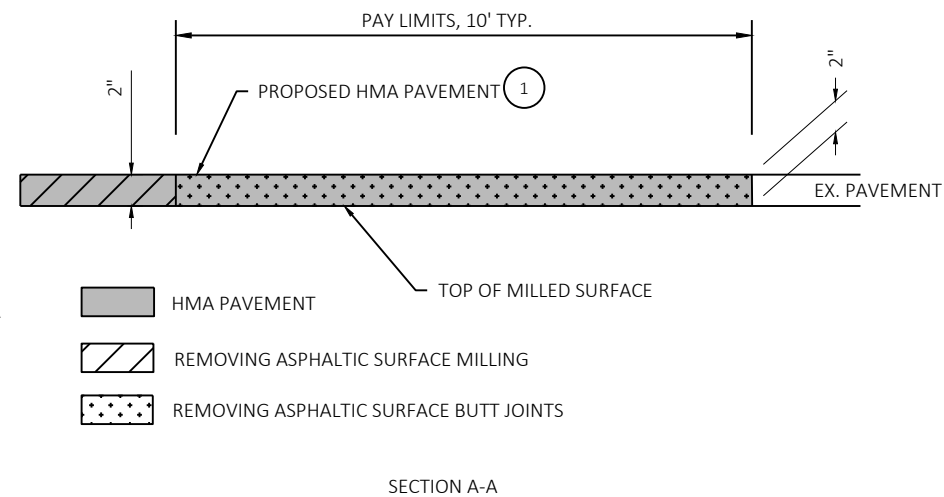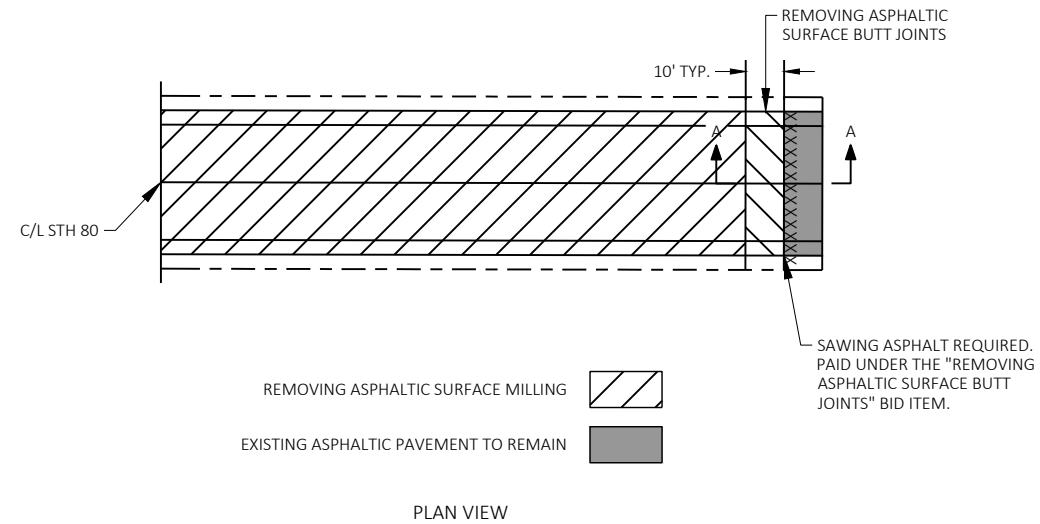



MAINLINE BUTT JOINT DETAIL FOR MILLED ASPHALTIC PAVEMENTS

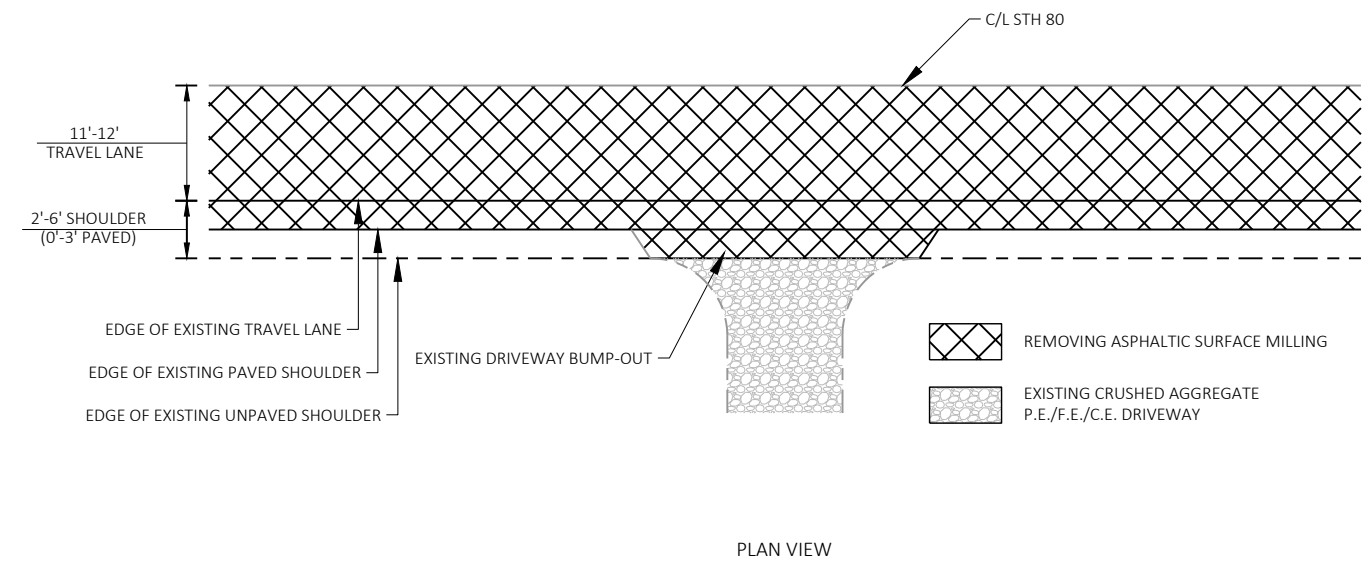


REMOVING EXISTING PAVED DRIVEWAY BUMP-OUTS AT AGGREGATE ENTRANCES
EXISTING DRIVEWAY BUMP-OUT ASPHALT DEPTH VARIES BETWEEN 2"-4".

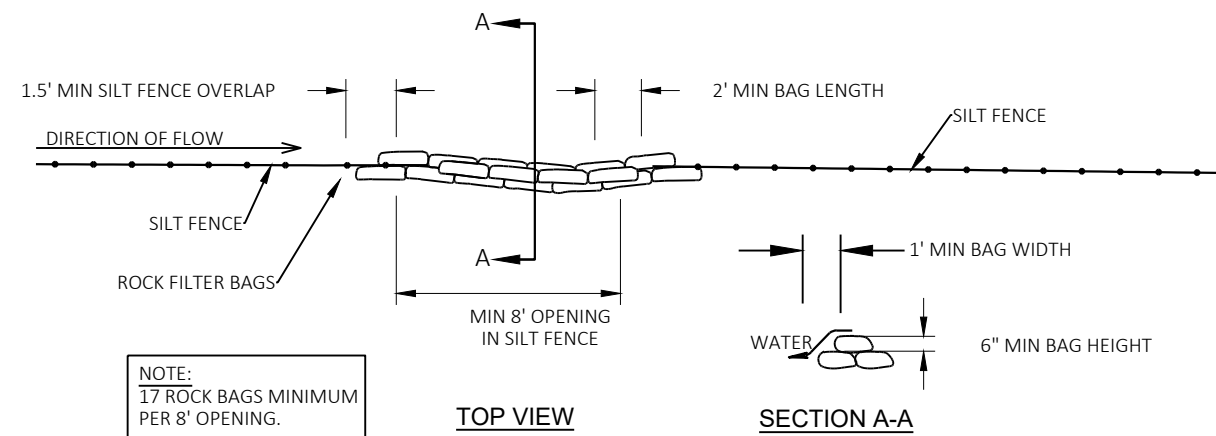

ROCK BAGS USED FOR SILT FENCE RELIEF

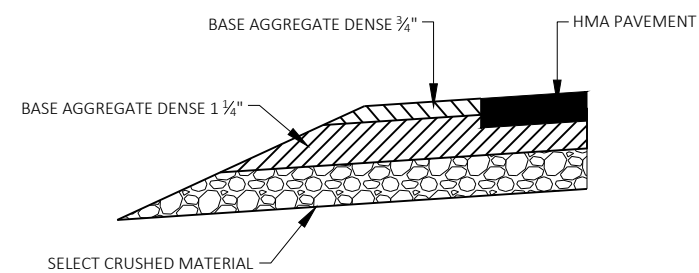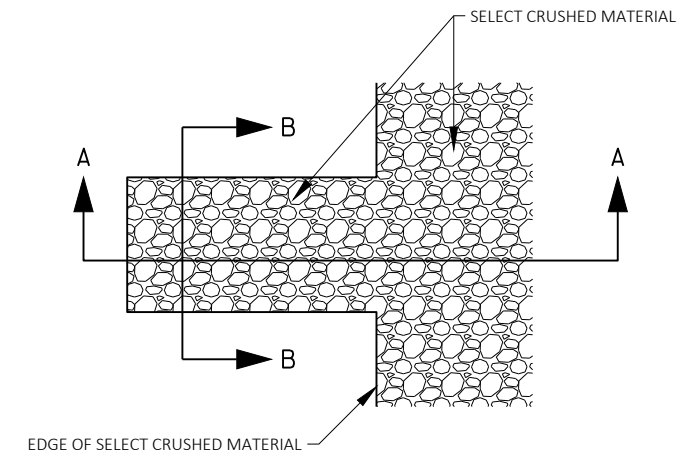

SECTION A-A

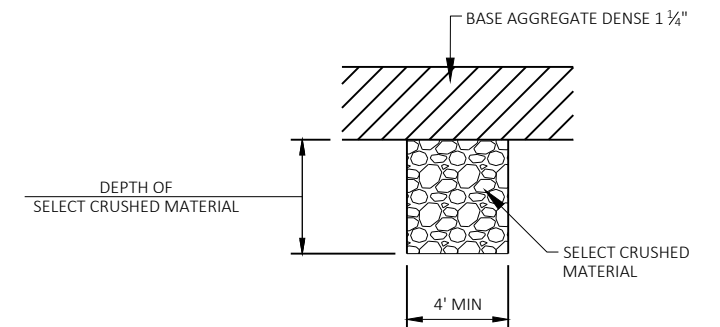

SECTION B-B

DETAIL FOR FRENCH DRAINS/WEEP


DRAINS ARE TO BE CONSTRUCTED AT LEAST EVERY 250'
OR AT ANY LOW POINT TO SUFFICIENTLY DRAIN SELECT CRUSHED MATERIAL
(OR AS OTHERWISE DIRECTED BY THE FIELD ENGINEER)

EXCAVATION REQUIRED TO CONSTRUCT FRENCH DRAINS/WEEPS SHALL
BE CONSIDERED INCIDENTAL TO THE ITEM, SELECT CRUSHED MATERIAL.


DO NOT COVER FORESLOPE OF SELECT CRUSHED MATERIAL WITH TOPSOIL

APPROXIMATE FRENCH DRAIN/WEEP LOCATIONS:


STA 567+54 LT & RT
STA 569+15 LT & RT

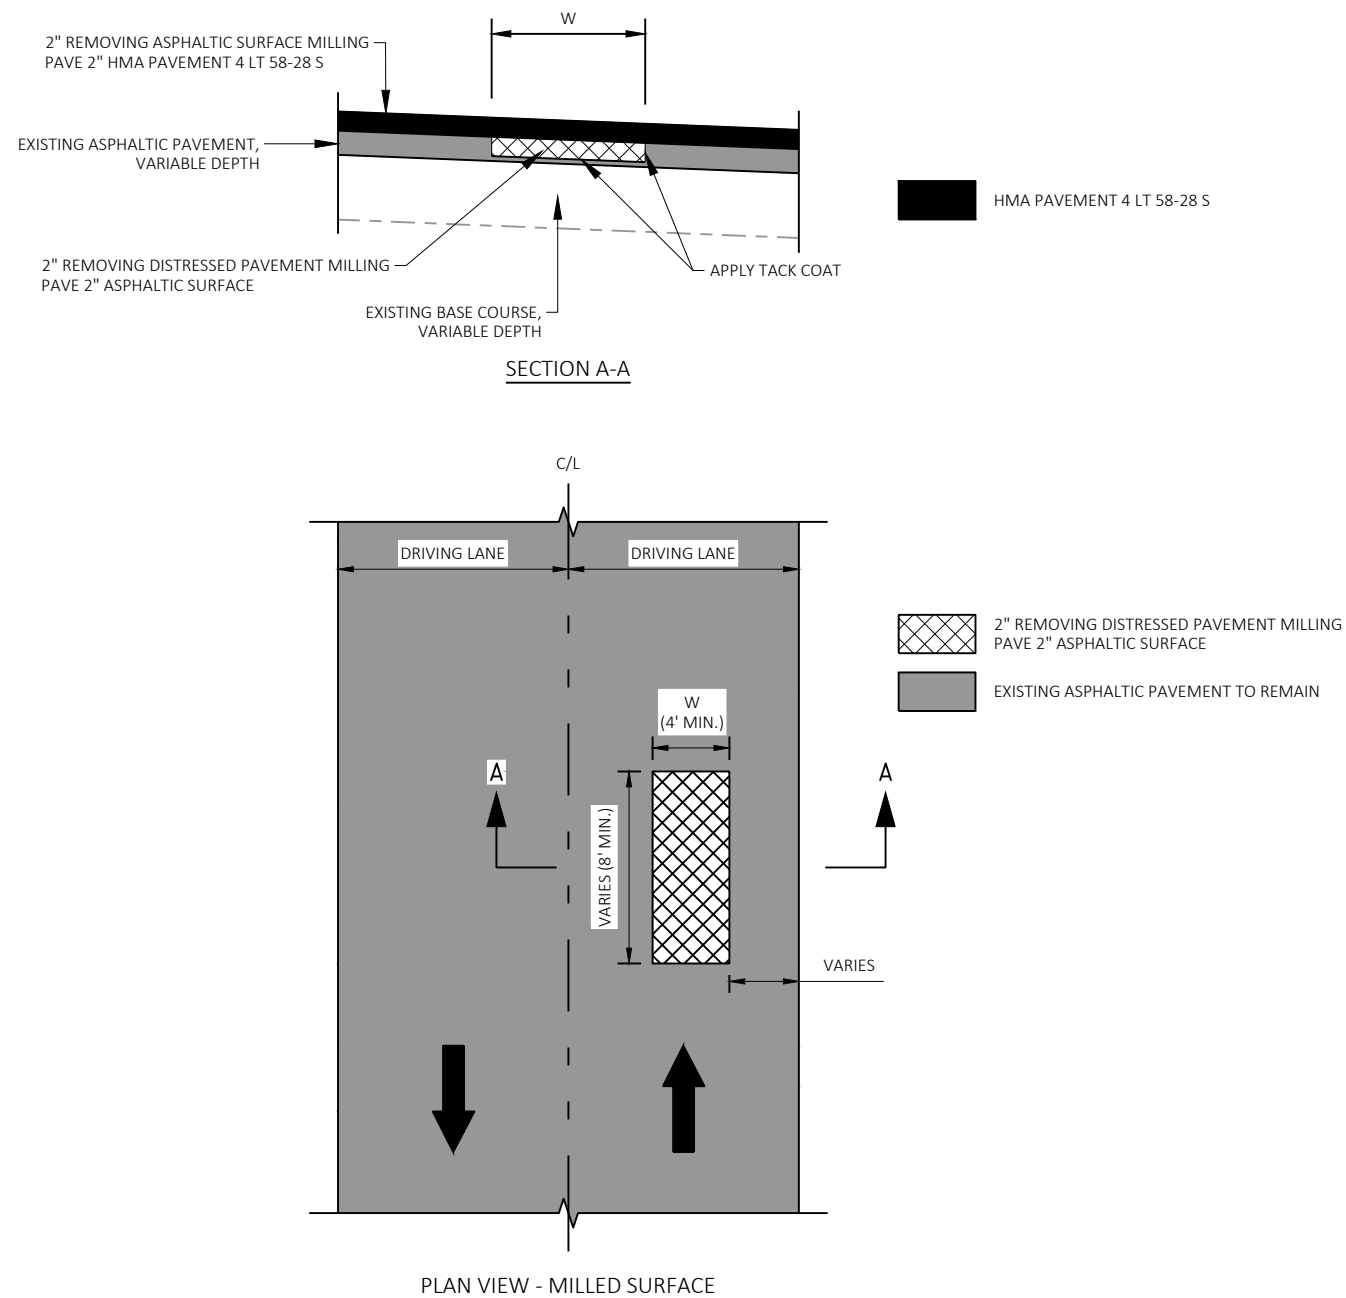

REMOVING DISTRESSED PAVEMENT MILLING DETAIL
EXACT LOCATIONS AND WIDTHS TO BE DETERMINED BY THE FIELD ENGINEER.

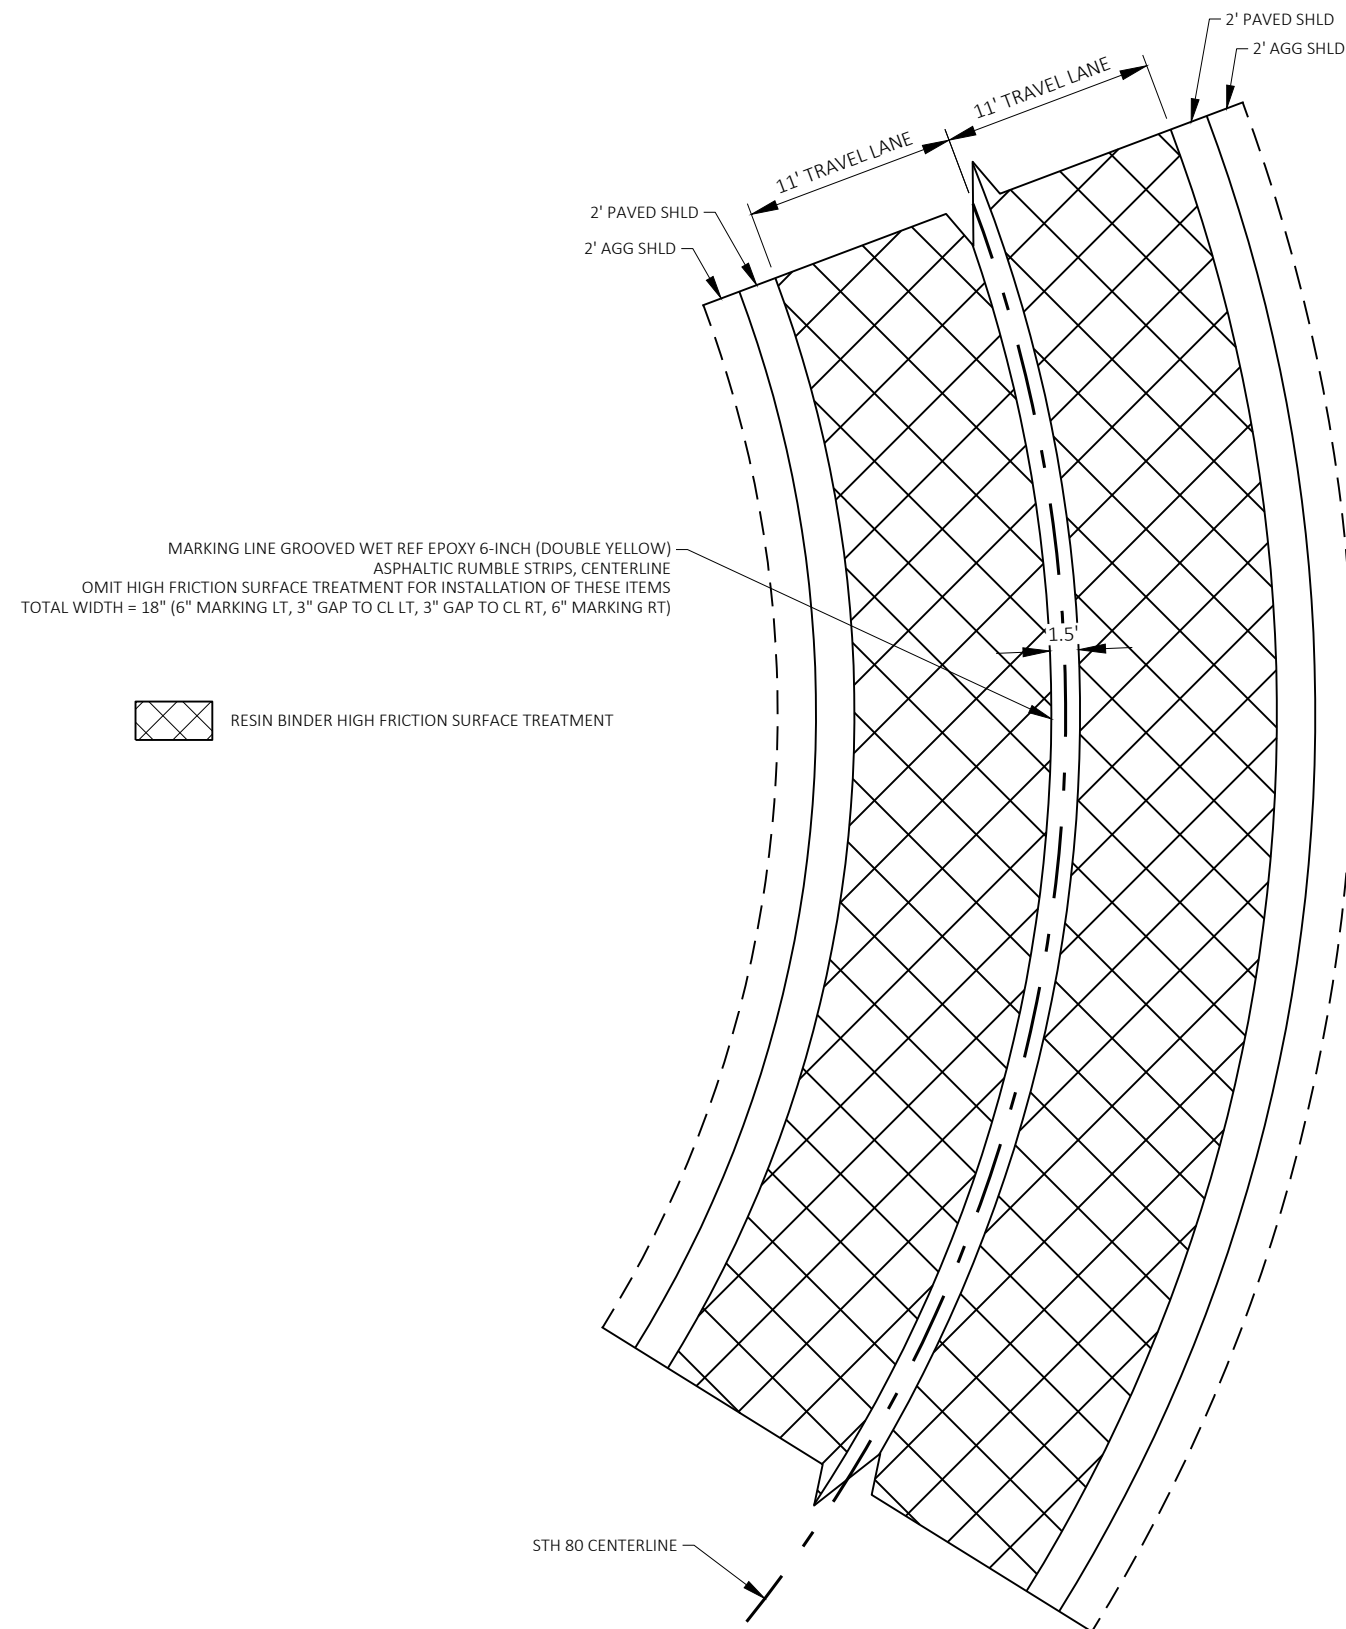

RESIN BINDER HIGH FRICTION SURFACE TREATMENT DETAIL
STA 407+14 - STA 418+89

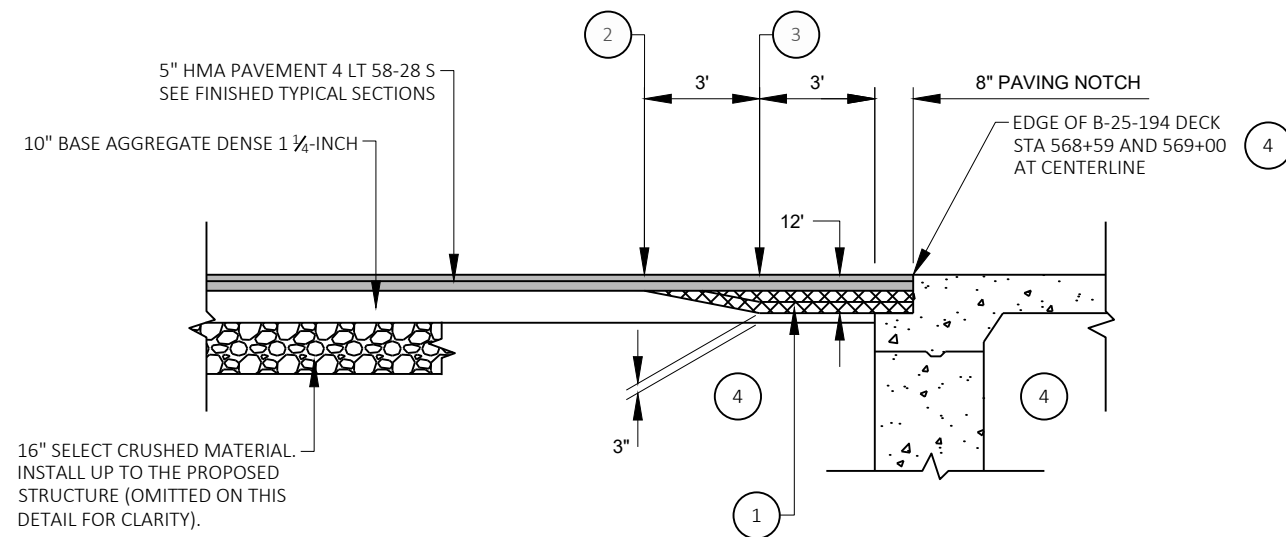


 HMA PAVEMENT 4 LT 58-28 S LANE WEDGE AT PAVING NOTCH



- 1 PLACE HMA PAVEMENT 4 LT 58-28 S WEDGE IN TWO 3 1/2 - INCH LAYERS AND COMPACT PER STANDARD SPECS.
- 2 STA 568+52 AND STA 569+07 AT CENTERLINE
- 3 STA 568+55 AND STA 569+04 AT CENTERLINE
- 4 SEE STRUCTURE PLANS FOR DETAILS.

NOTE: FOR ADJUSTMENTS TO DETAIL OR TO FIT FIELD CONDITIONS, OBTAIN APPROVAL FROM THE ENGINEER.

HMA PAVEMENT WEDGE AT PAVING NOTCH DETAILS

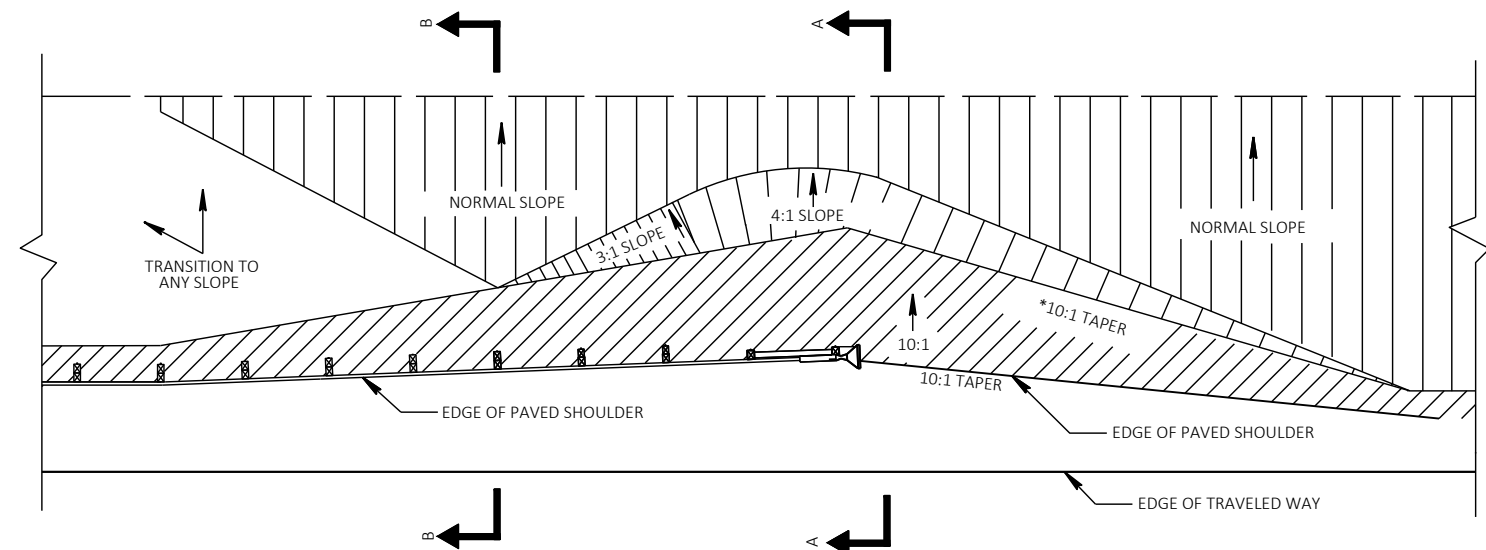

PLAN VIEW

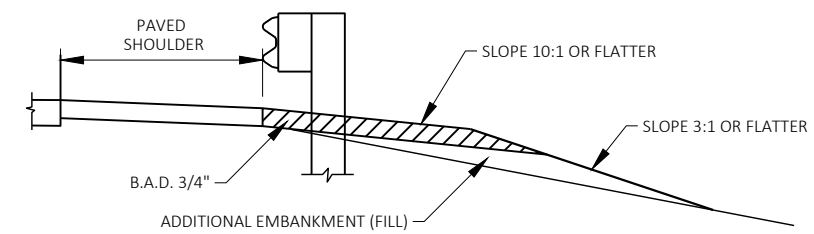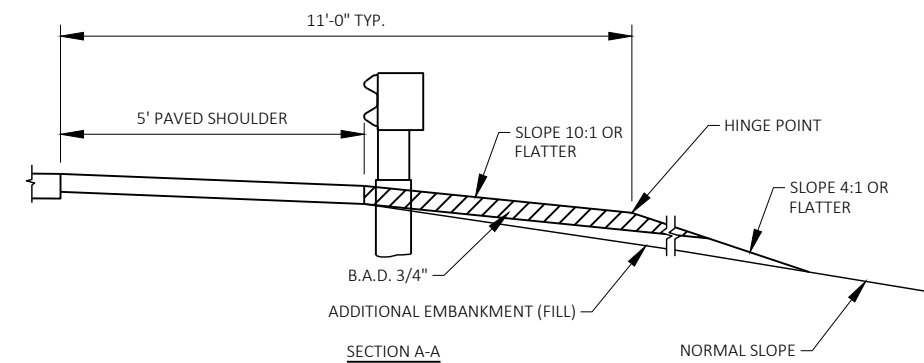

FILL AREA AT BEAMGURAD

NOTES

- *MODIFIED THE TAPER TO 10:1 FROM 15:1 (AS SHOWN IN STANDARD DETAIL DRAWING) TO MINIMIZE GRADING IMPACTS
- ALL AREAS BEYOND THE AGGREGATE SHOULDER HINGE POINT SHALL BE SEEDED AND FERTILIZED


MODIFIED BARRIER SYSTEM GRADING DETAIL

2

MGS GUARDRAIL LAYOUT DETAILS				
TYPE		STATION	OFFSET	
MGS GUARDRAIL TERMINAL EAT	POST #1	567+32.3	16'	LT
	POST #5	567+57.3	15'	LT
	POST #9	567+82.3	14'	LT
MGS GUARDRAIL 3		567+85.4	14'	LT
MGS THRIE BEAM TRANSITION		568+10.4	14'	LT

MGS GUARDRAIL LAYOUT DETAILS				
TYPE		STATION	OFFSET	
MGS GUARDRAIL TERMINAL EAT	POST #1	570+89.3	16'	LT
	POST #5	570+64.3	15'	LT
	POST #9	570+39.3	14'	LT
MGS GUARDRAIL 3		570+36.2	14'	LT
MGS THRIE BEAM TRANSITION		569+48.7	14'	LT


2

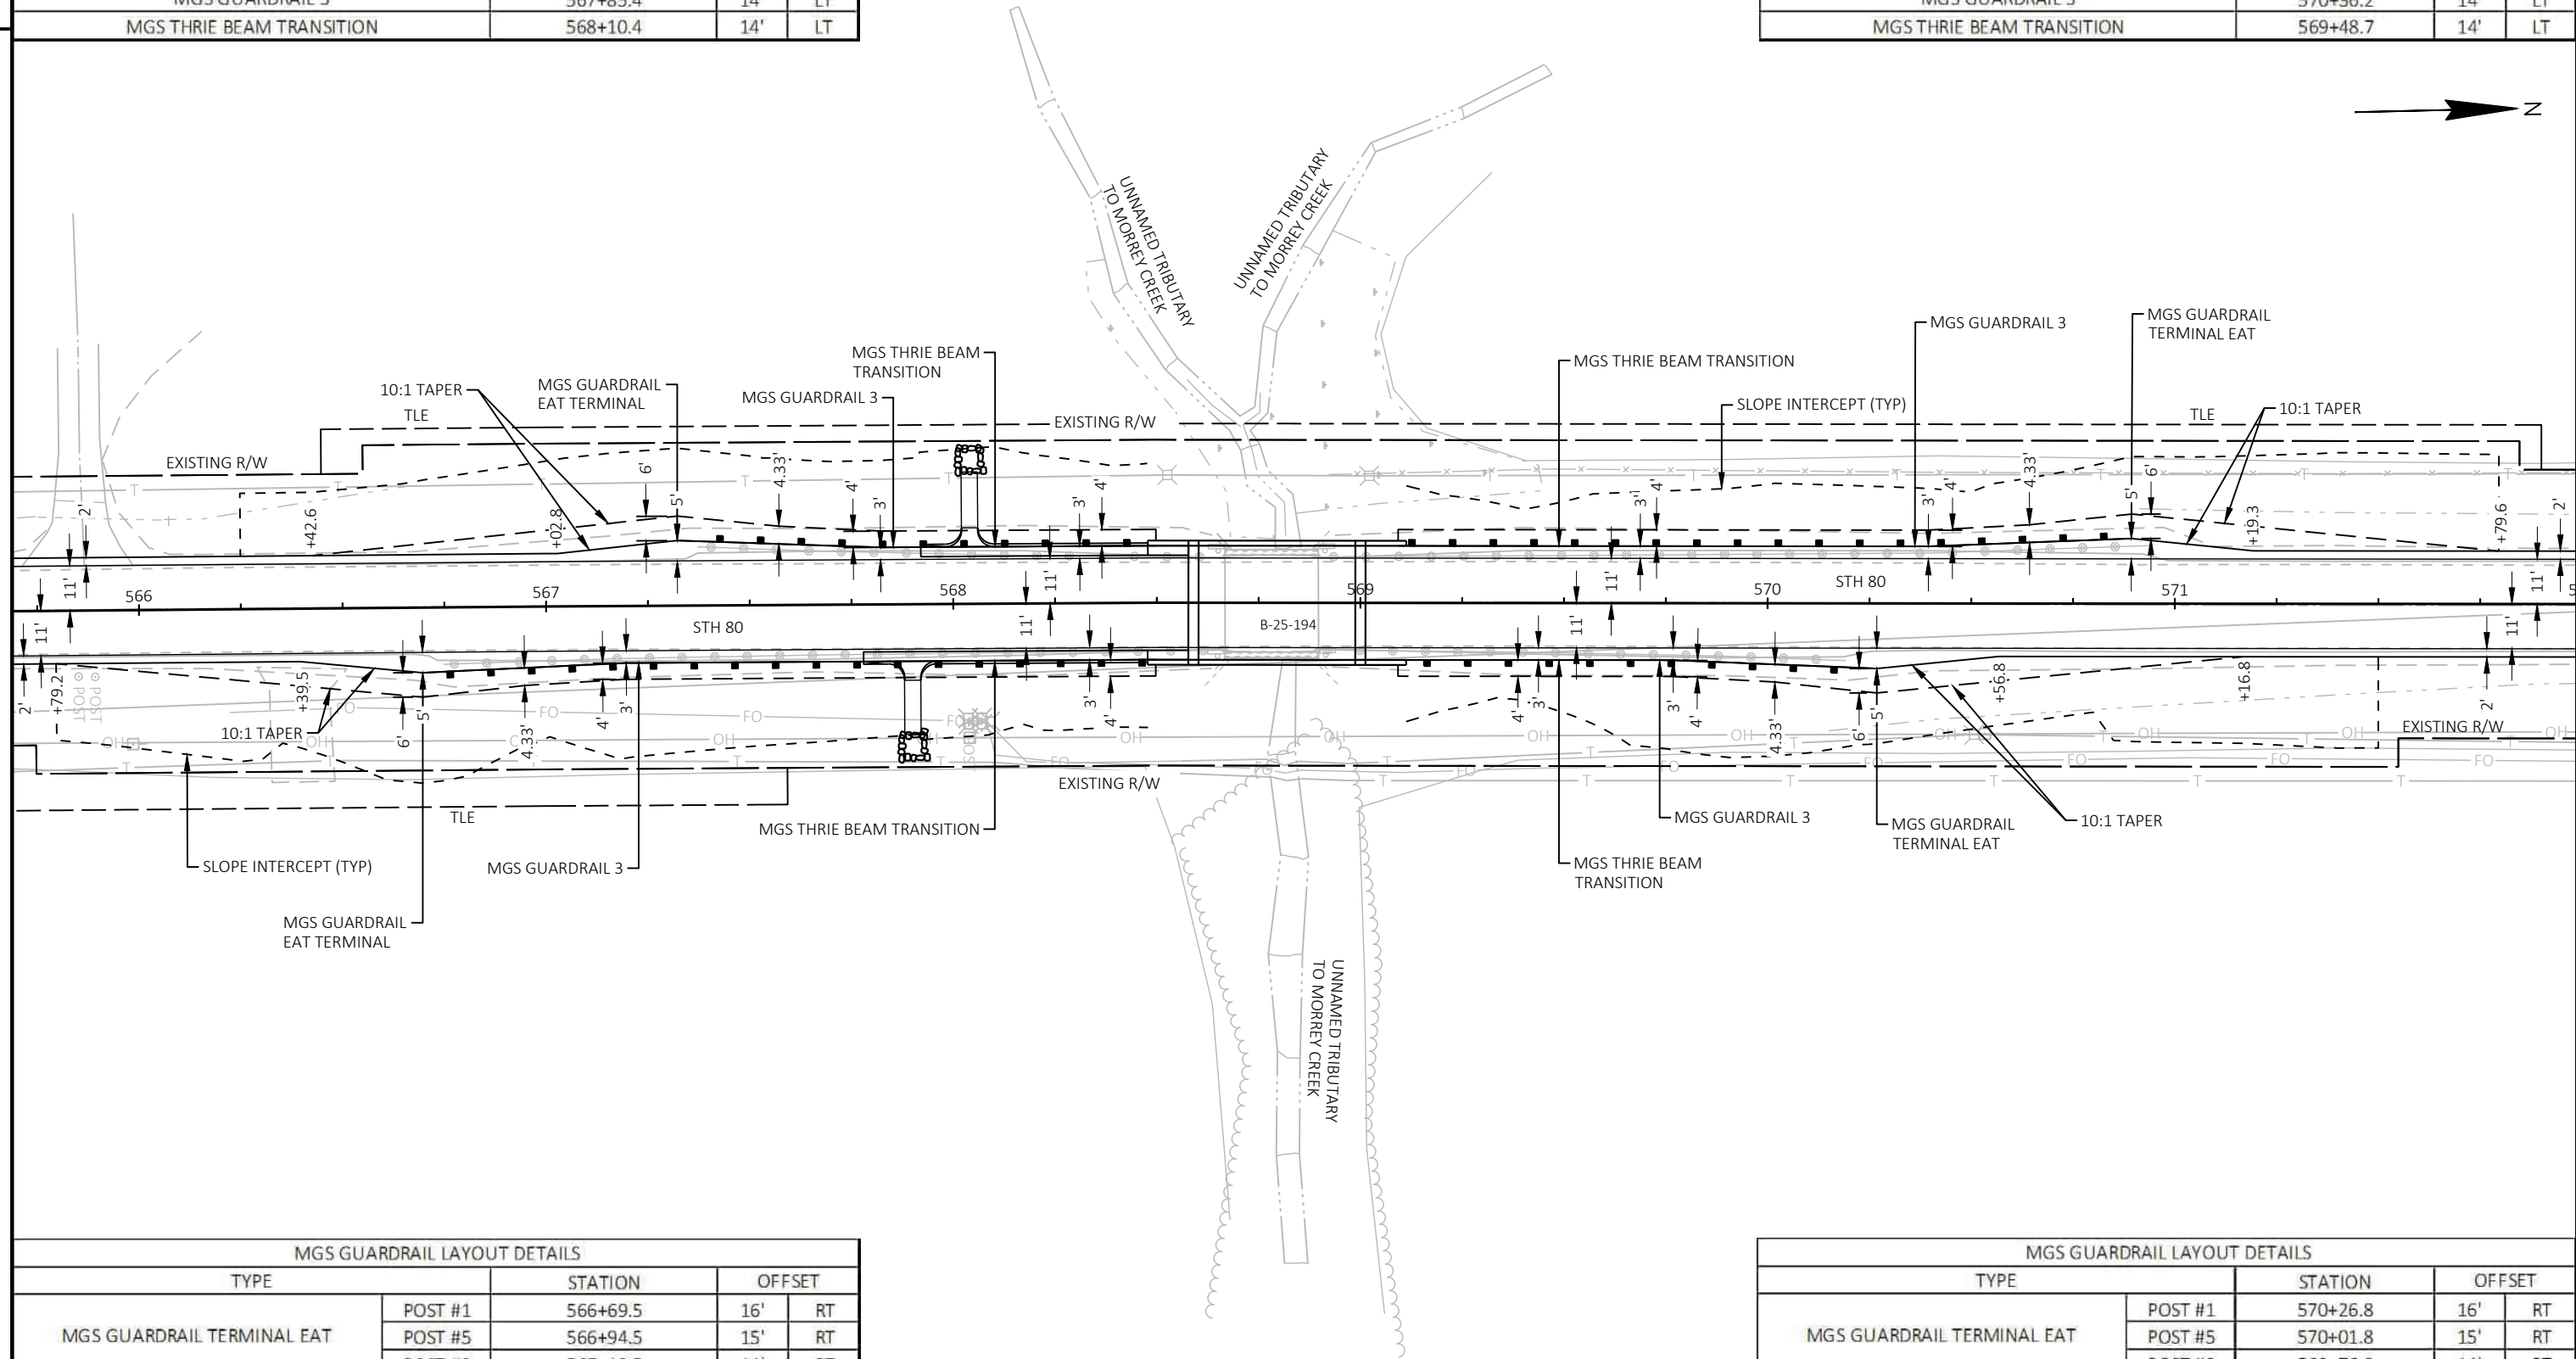



MGS GUARDRAIL LAYOUT DETAILS				
TYPE		STATION	OFFSET	
MGS GUARDRAIL TERMINAL EAT	POST #1	566+69.5	16'	RT
	POST #5	566+94.5	15'	RT
	POST #9	567+19.5	14'	RT
MGS GUARDRAIL 3		567+22.6	14'	RT
MGS THRIE BEAM TRANSITION		568+10.1	14'	RT

MGS GUARDRAIL LAYOUT DETAILS				
TYPE		STATION	OFFSET	
MGS GUARDRAIL TERMINAL EAT	POST #1	570+26.8	16'	RT
	POST #5	570+01.8	15'	RT
	POST #9	569+76.8	14'	RT
MGS GUARDRAIL 3		569+73.7	14'	RT
MGS THRIE BEAM TRANSITION		569+48.7	14'	RT

NOTES:
SILT FENCE RELIEF REQUIRED IN ALL FOUR QUADRANTS OF SILT FENCE
INSTALLATION. ACTUAL LOCATION OF RELIEF TO BE DETERMINED IN THE
FIELD BY THE ENGINEER. SEE CONSTRUCTION DETAIL SHEETS FOR DETAIL.

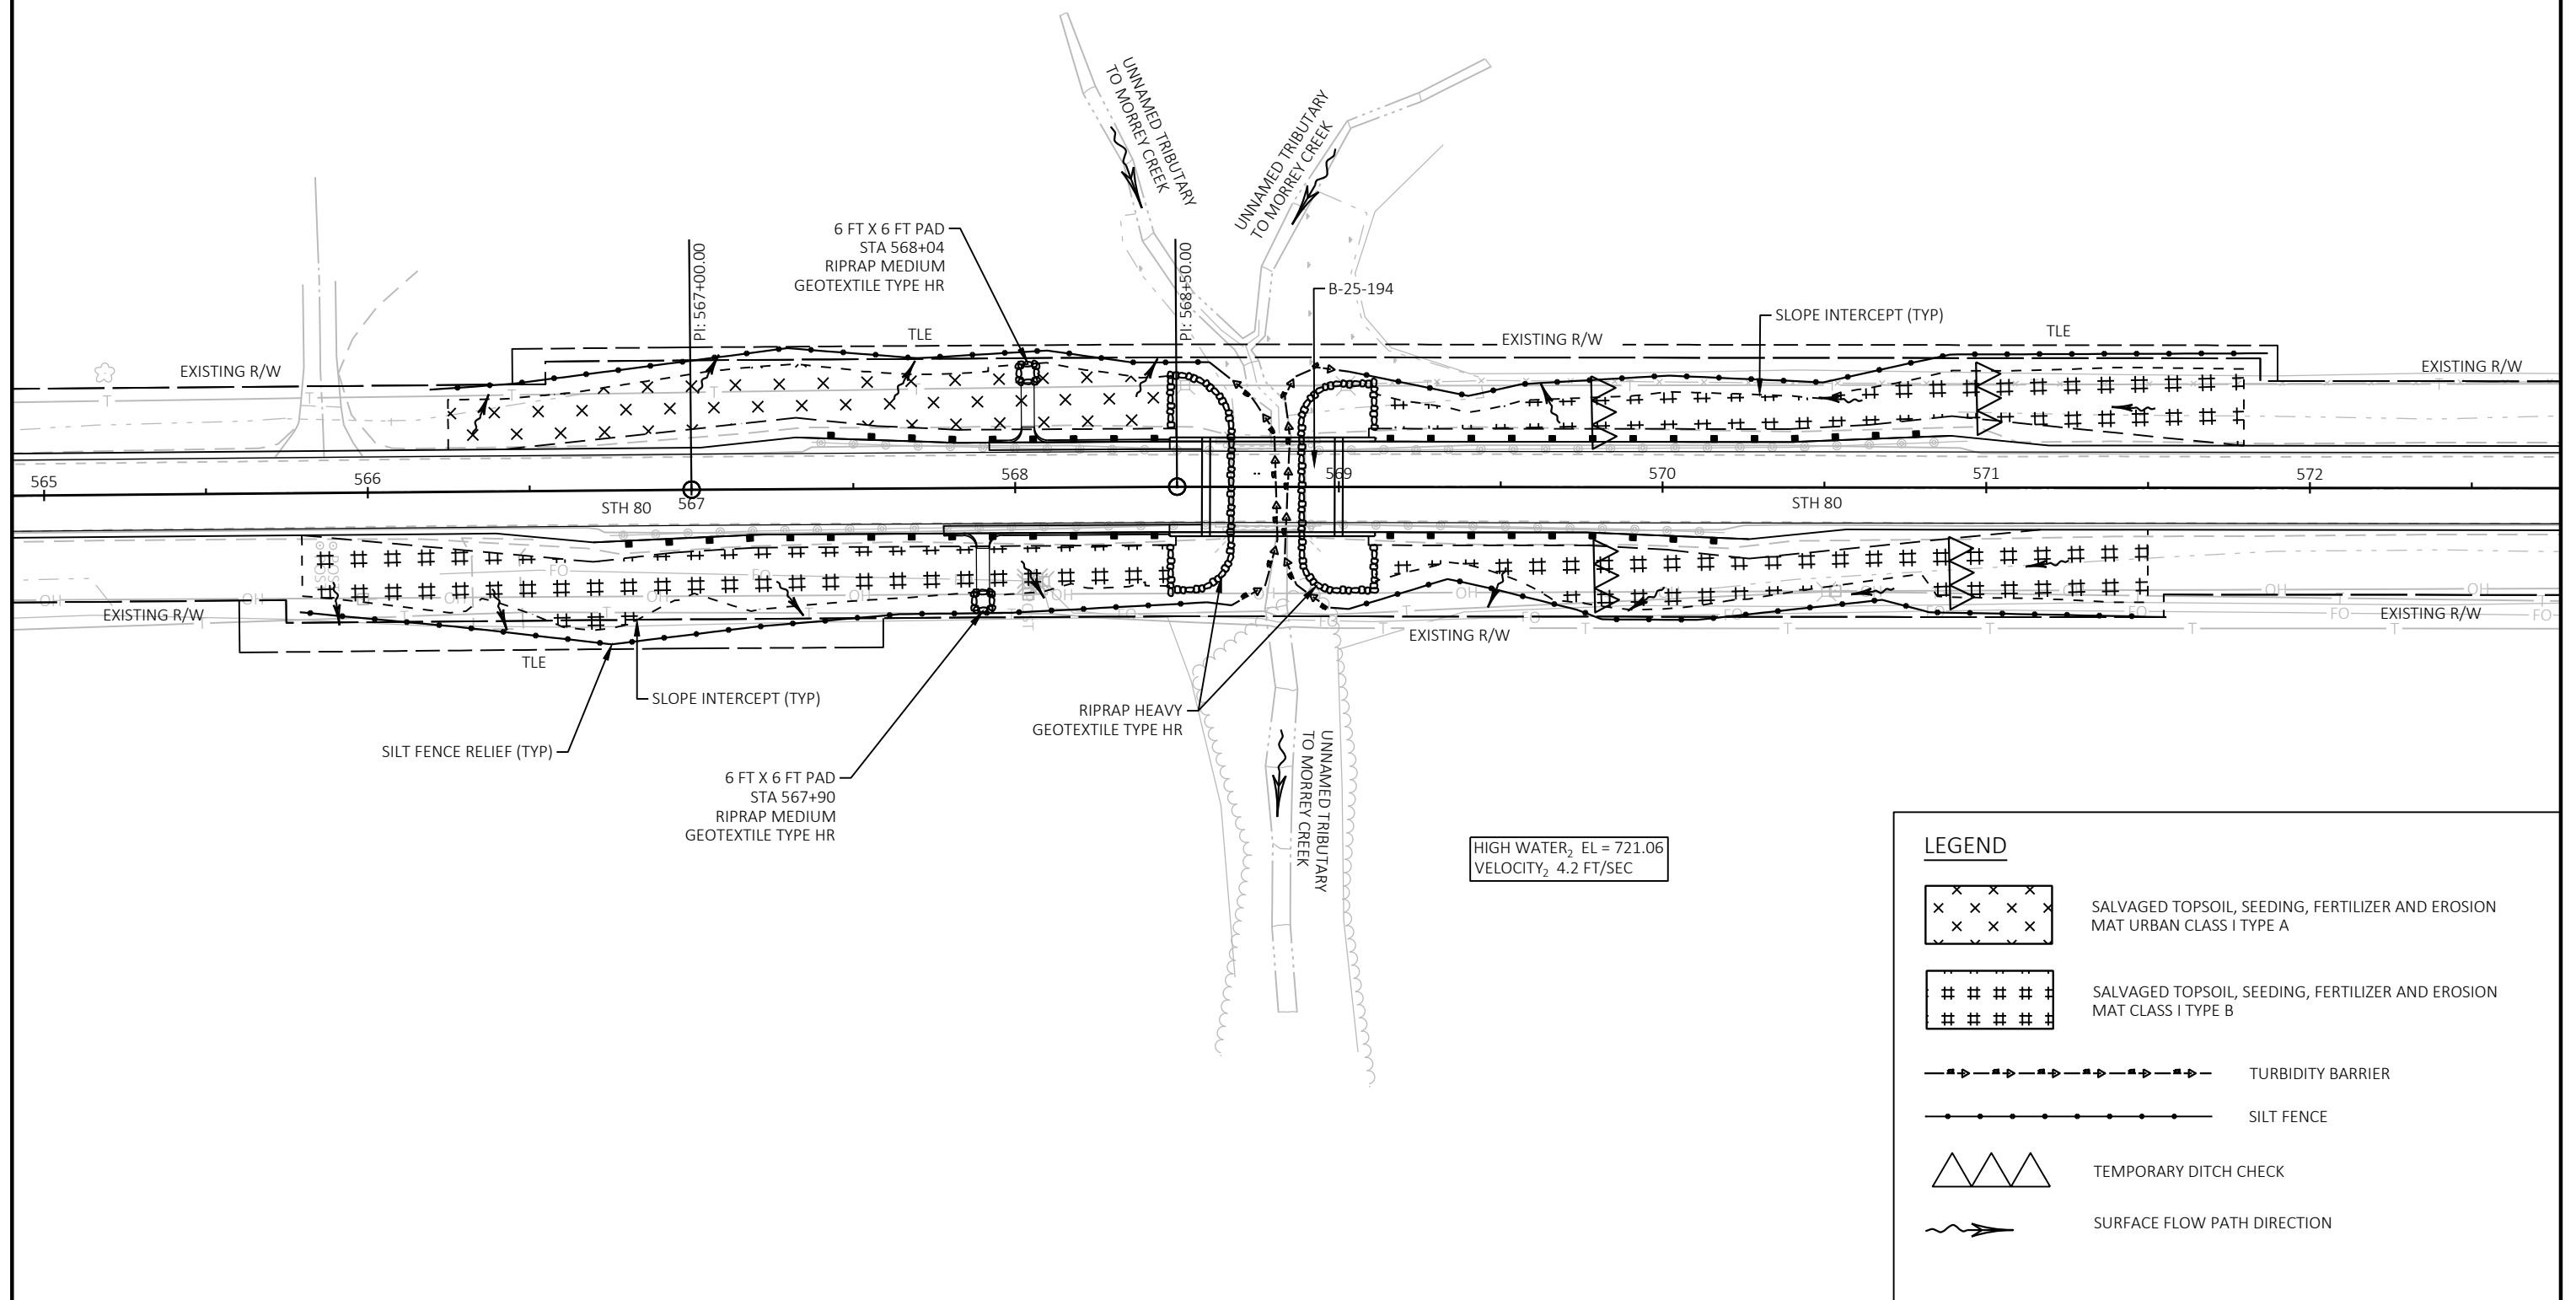

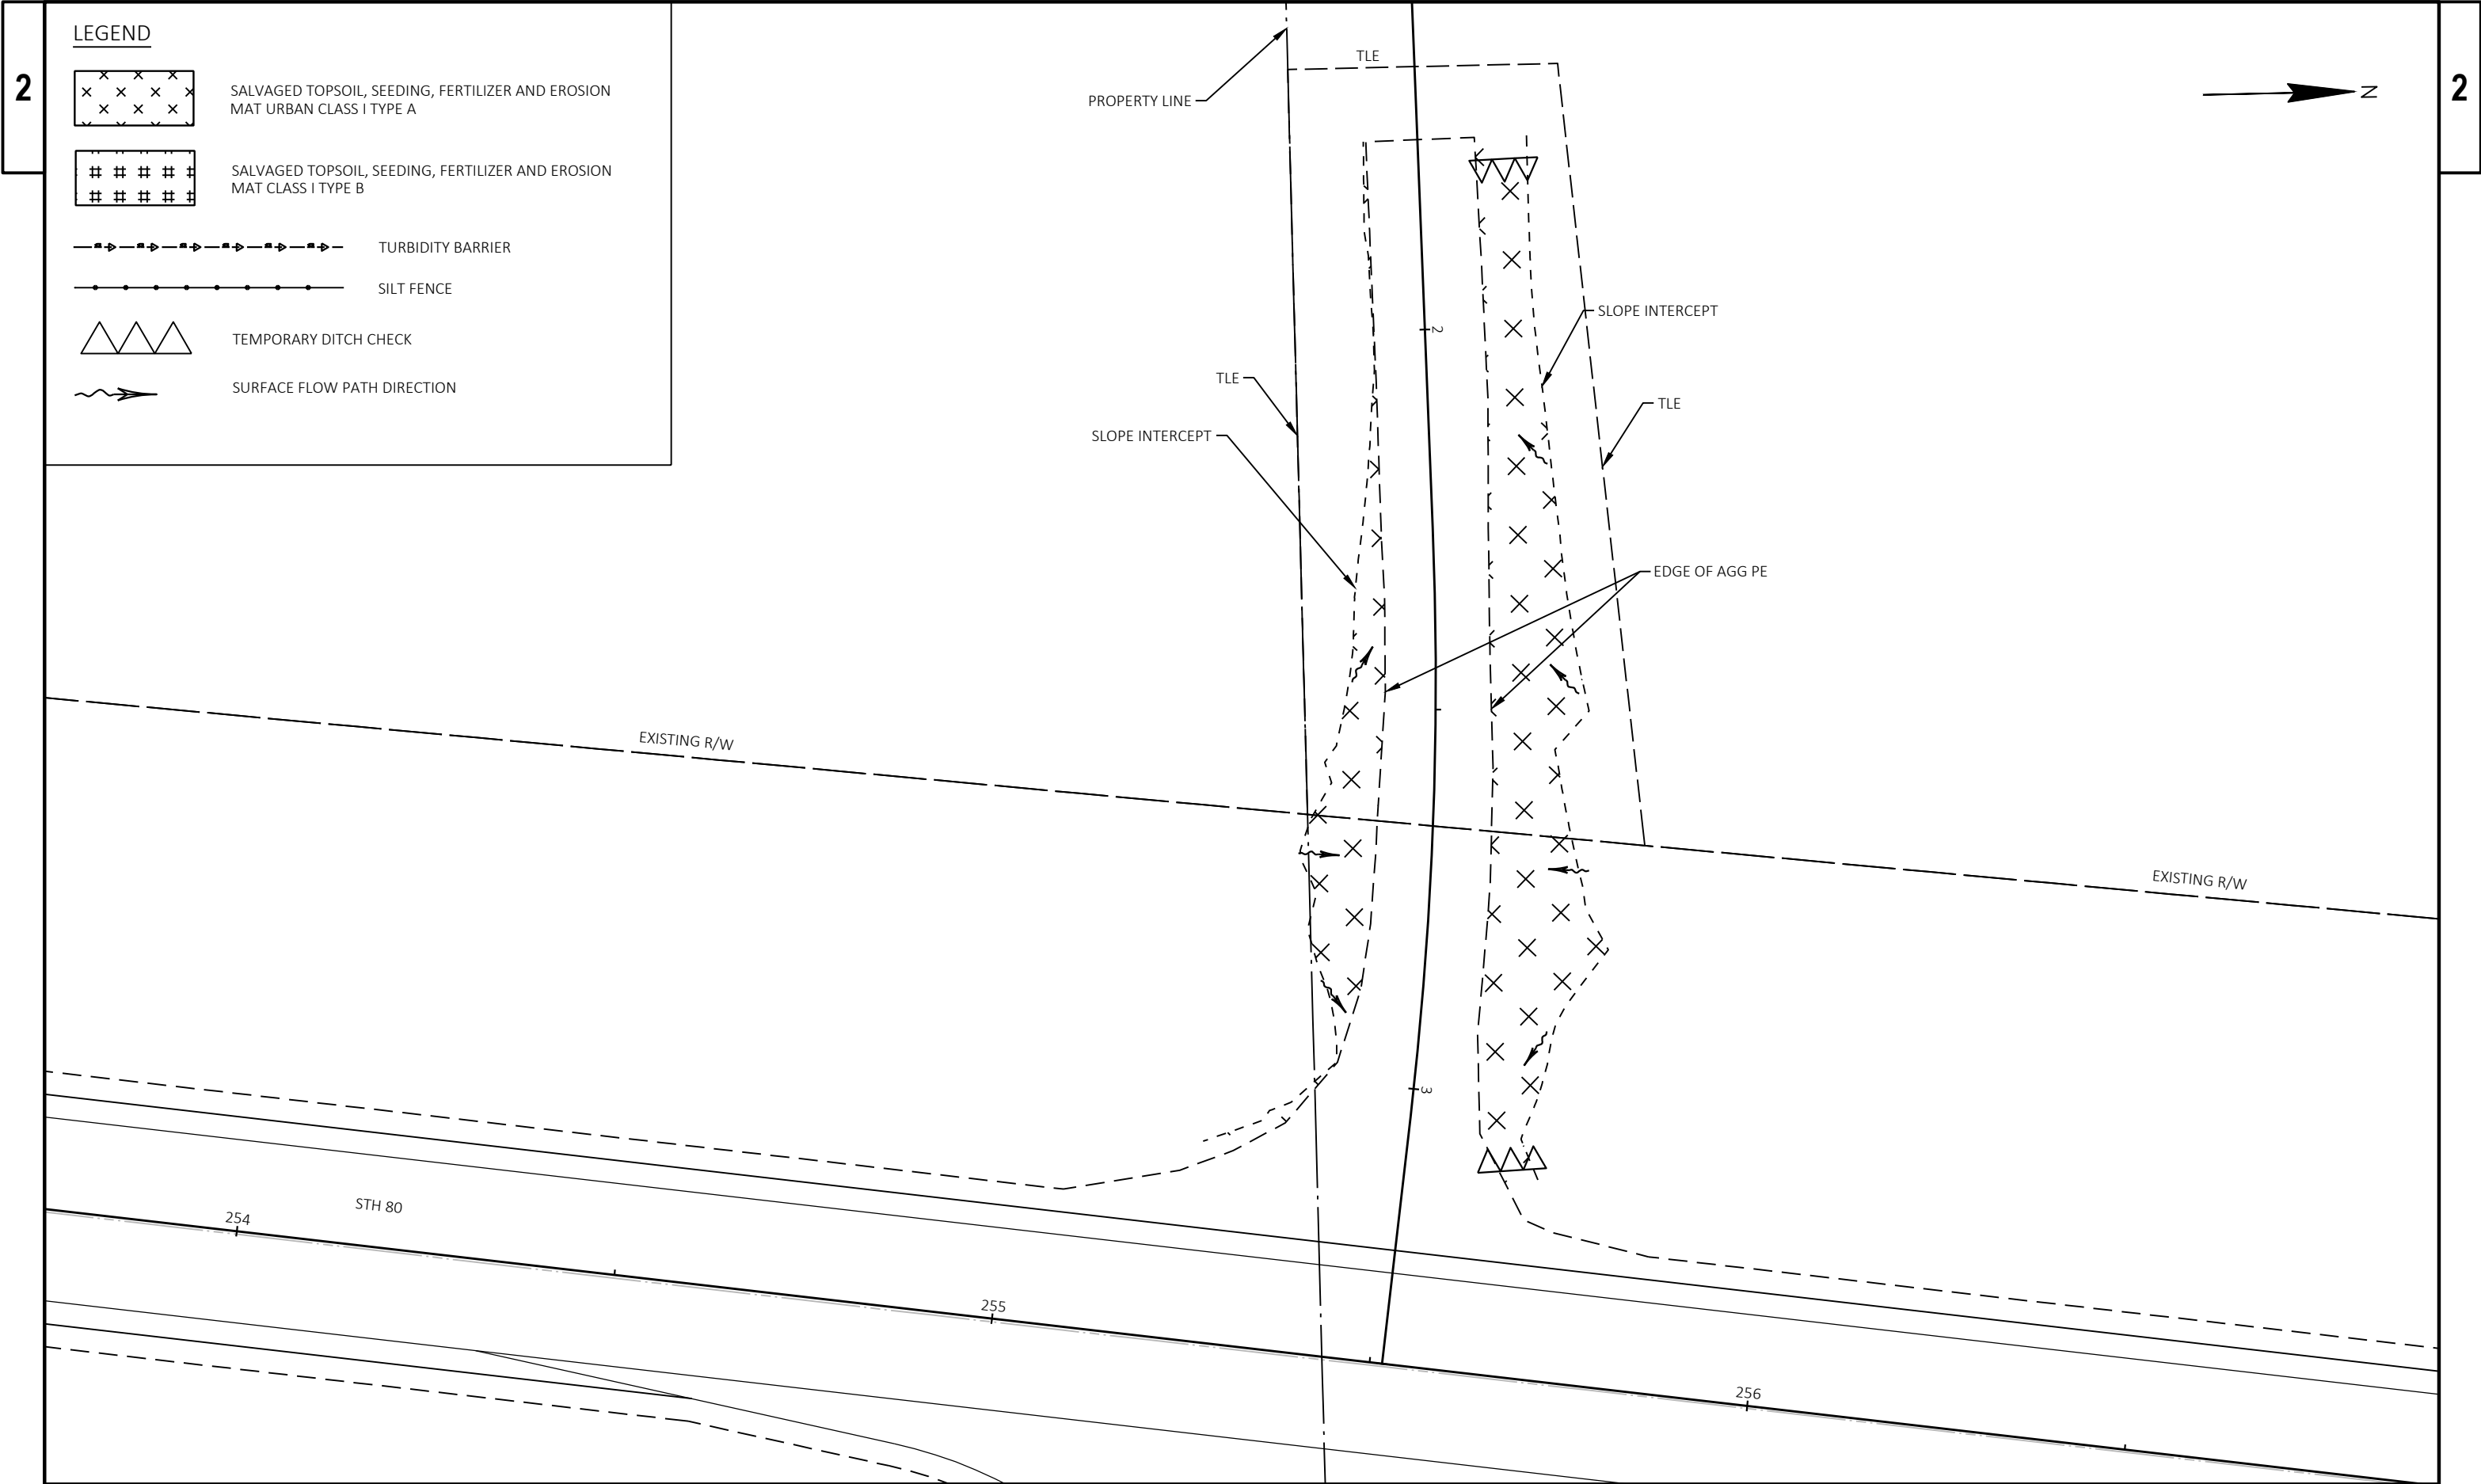

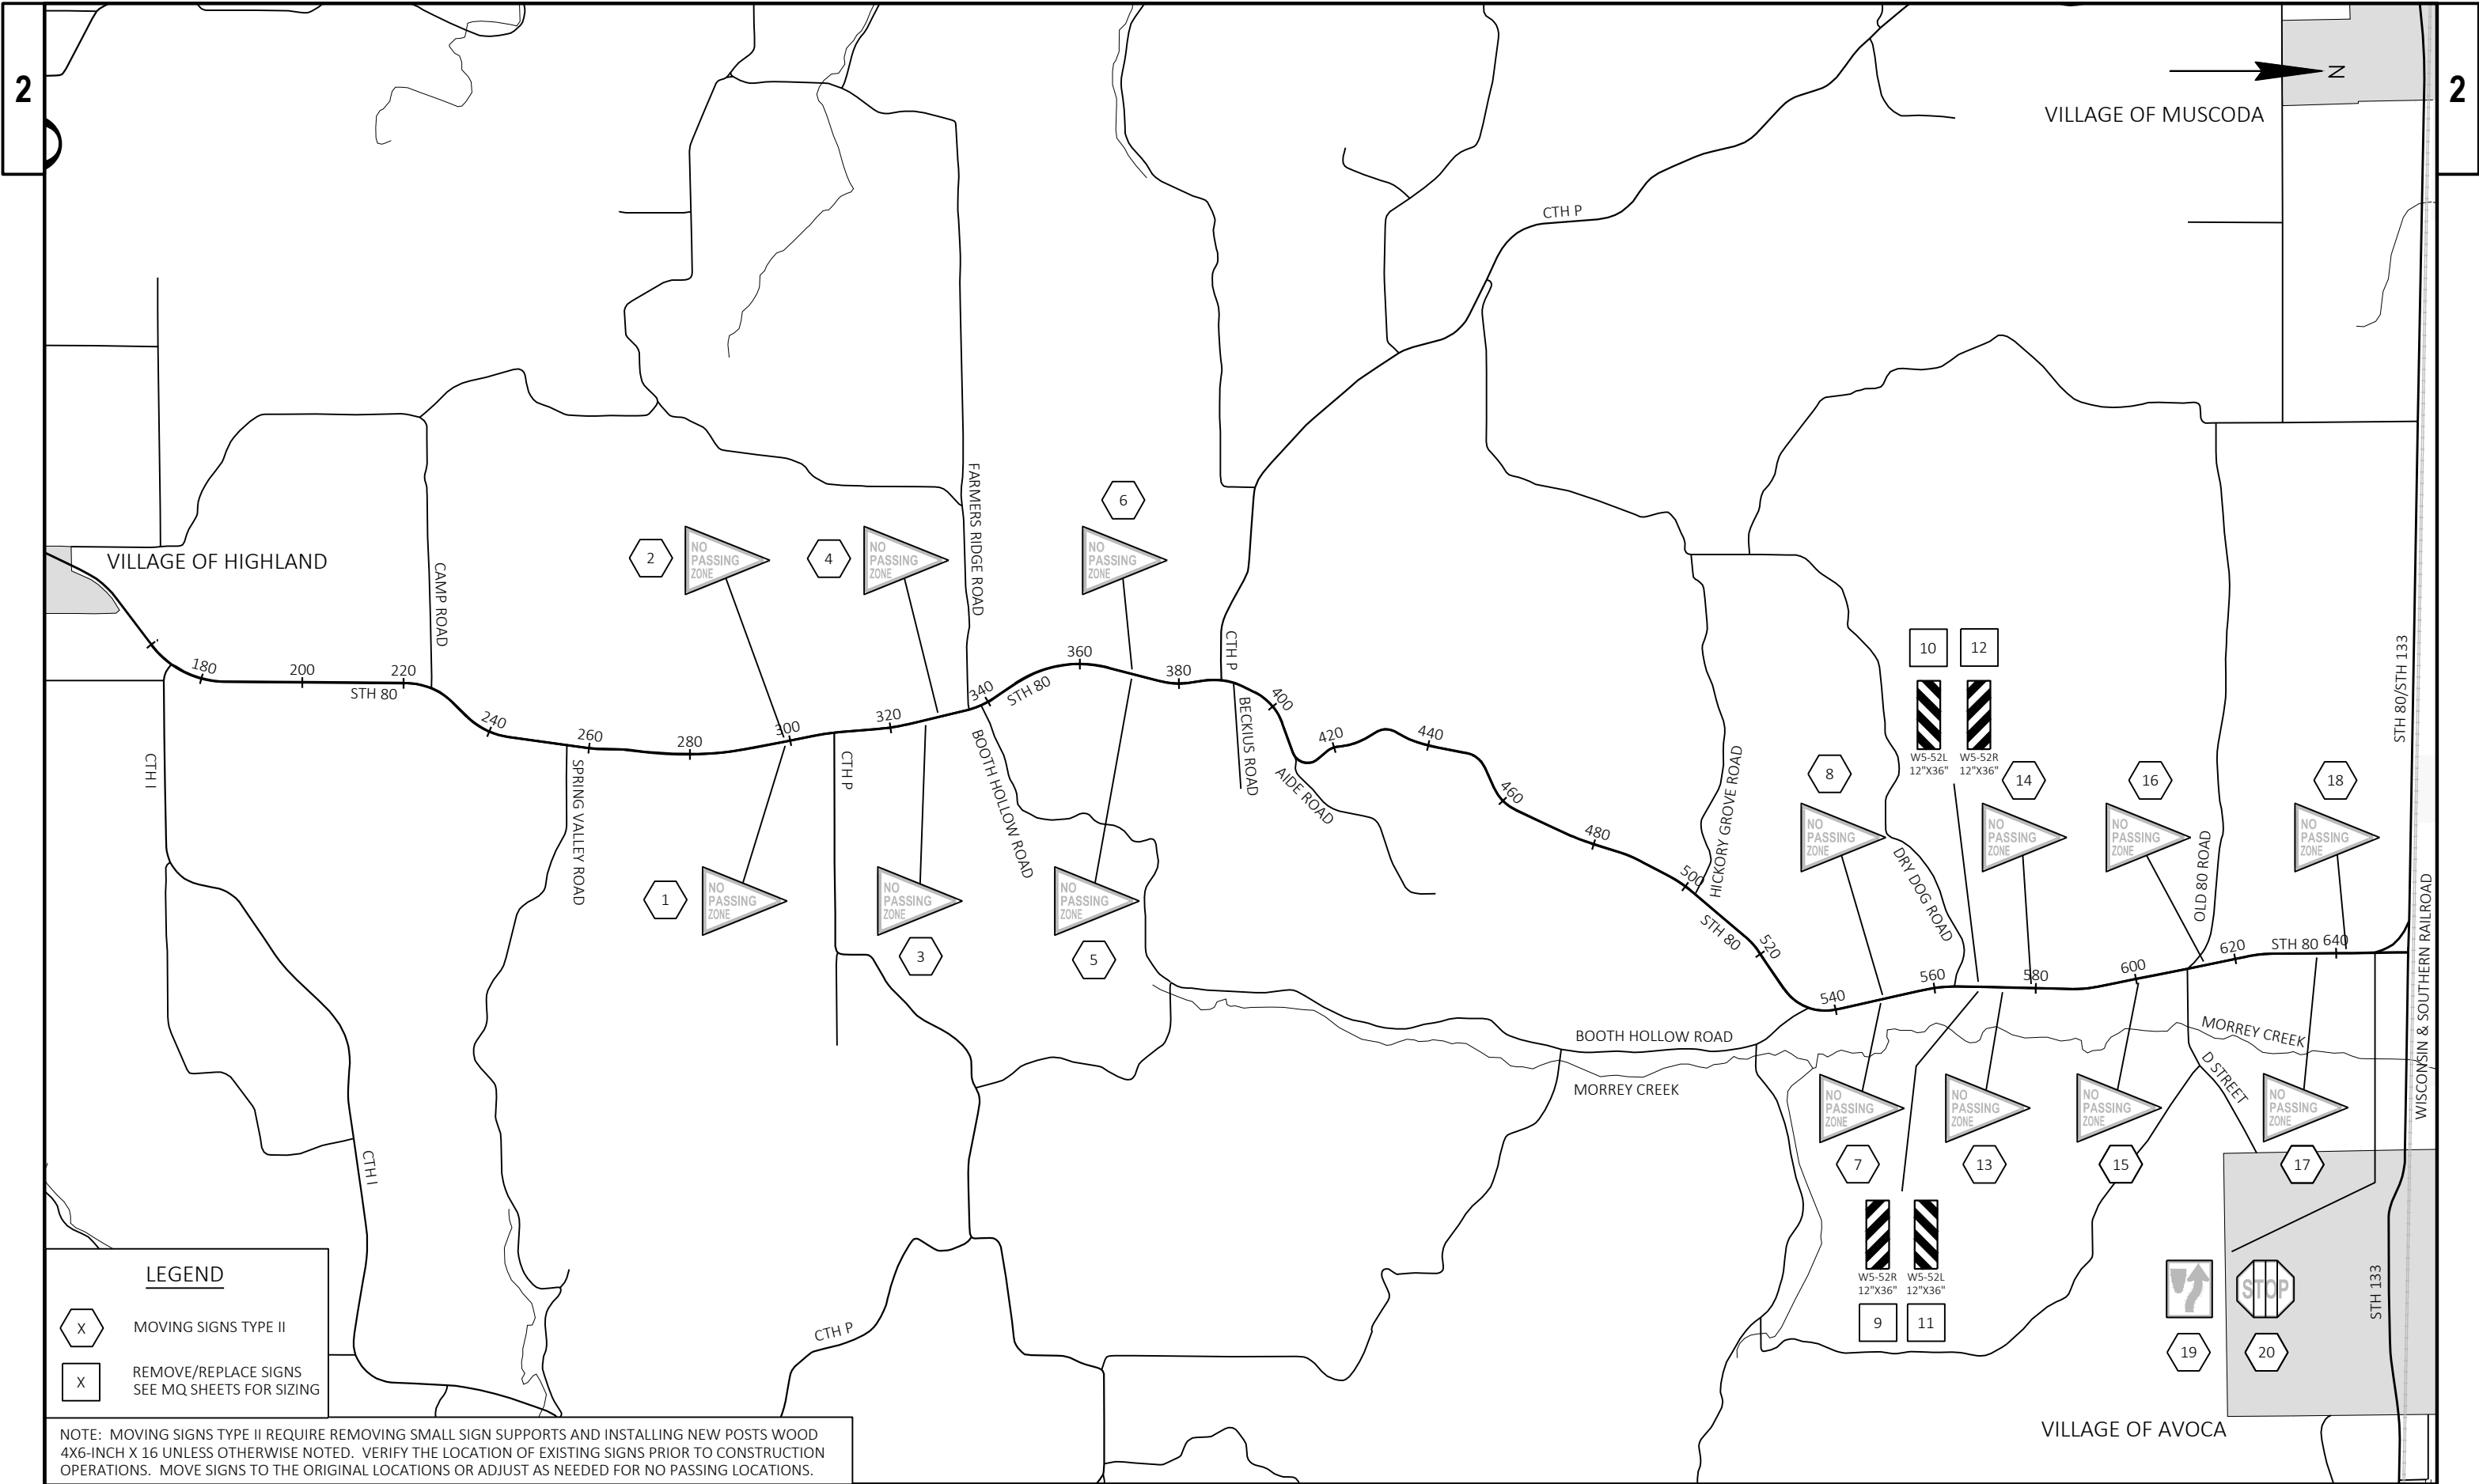

LEGEND

X

MOVING SIGNS TYPE II


X

REMOVE/REPLACE SIGNS
SEE MQ SHEETS FOR SIZING

NOTE: MOVING SIGNS TYPE II REQUIRE REMOVING SMALL SIGN SUPPORTS AND INSTALLING NEW POSTS WOOD 4X6-INCH X 16 UNLESS OTHERWISE NOTED. VERIFY THE LOCATION OF EXISTING SIGNS PRIOR TO CONSTRUCTION OPERATIONS. MOVE SIGNS TO THE ORIGINAL LOCATIONS OR ADJUST AS NEEDED FOR NO PASSING LOCATIONS.

PROJECT NO: 5939-00-63	HWY: STH 80	COUNTY: IOWA	MOVING SIGNS	SHEET 28	E
------------------------	-------------	--------------	--------------	----------	---


FILE NAME : W:\7701_07\CAD\I XXXX-XX-XX\SHEETS\PLAN\023201-PS.DWG LAYOUT NAME - 01	PLOT DATE : 4/14/2025 3:14 PM	PLOT BY : METRY, ALEXANDER	PLOT NAME :	PLOT SCALE : 1 IN:3000 FT	WISDOT/CADDs SHEET 42
---	-------------------------------	----------------------------	-------------	---------------------------	-----------------------

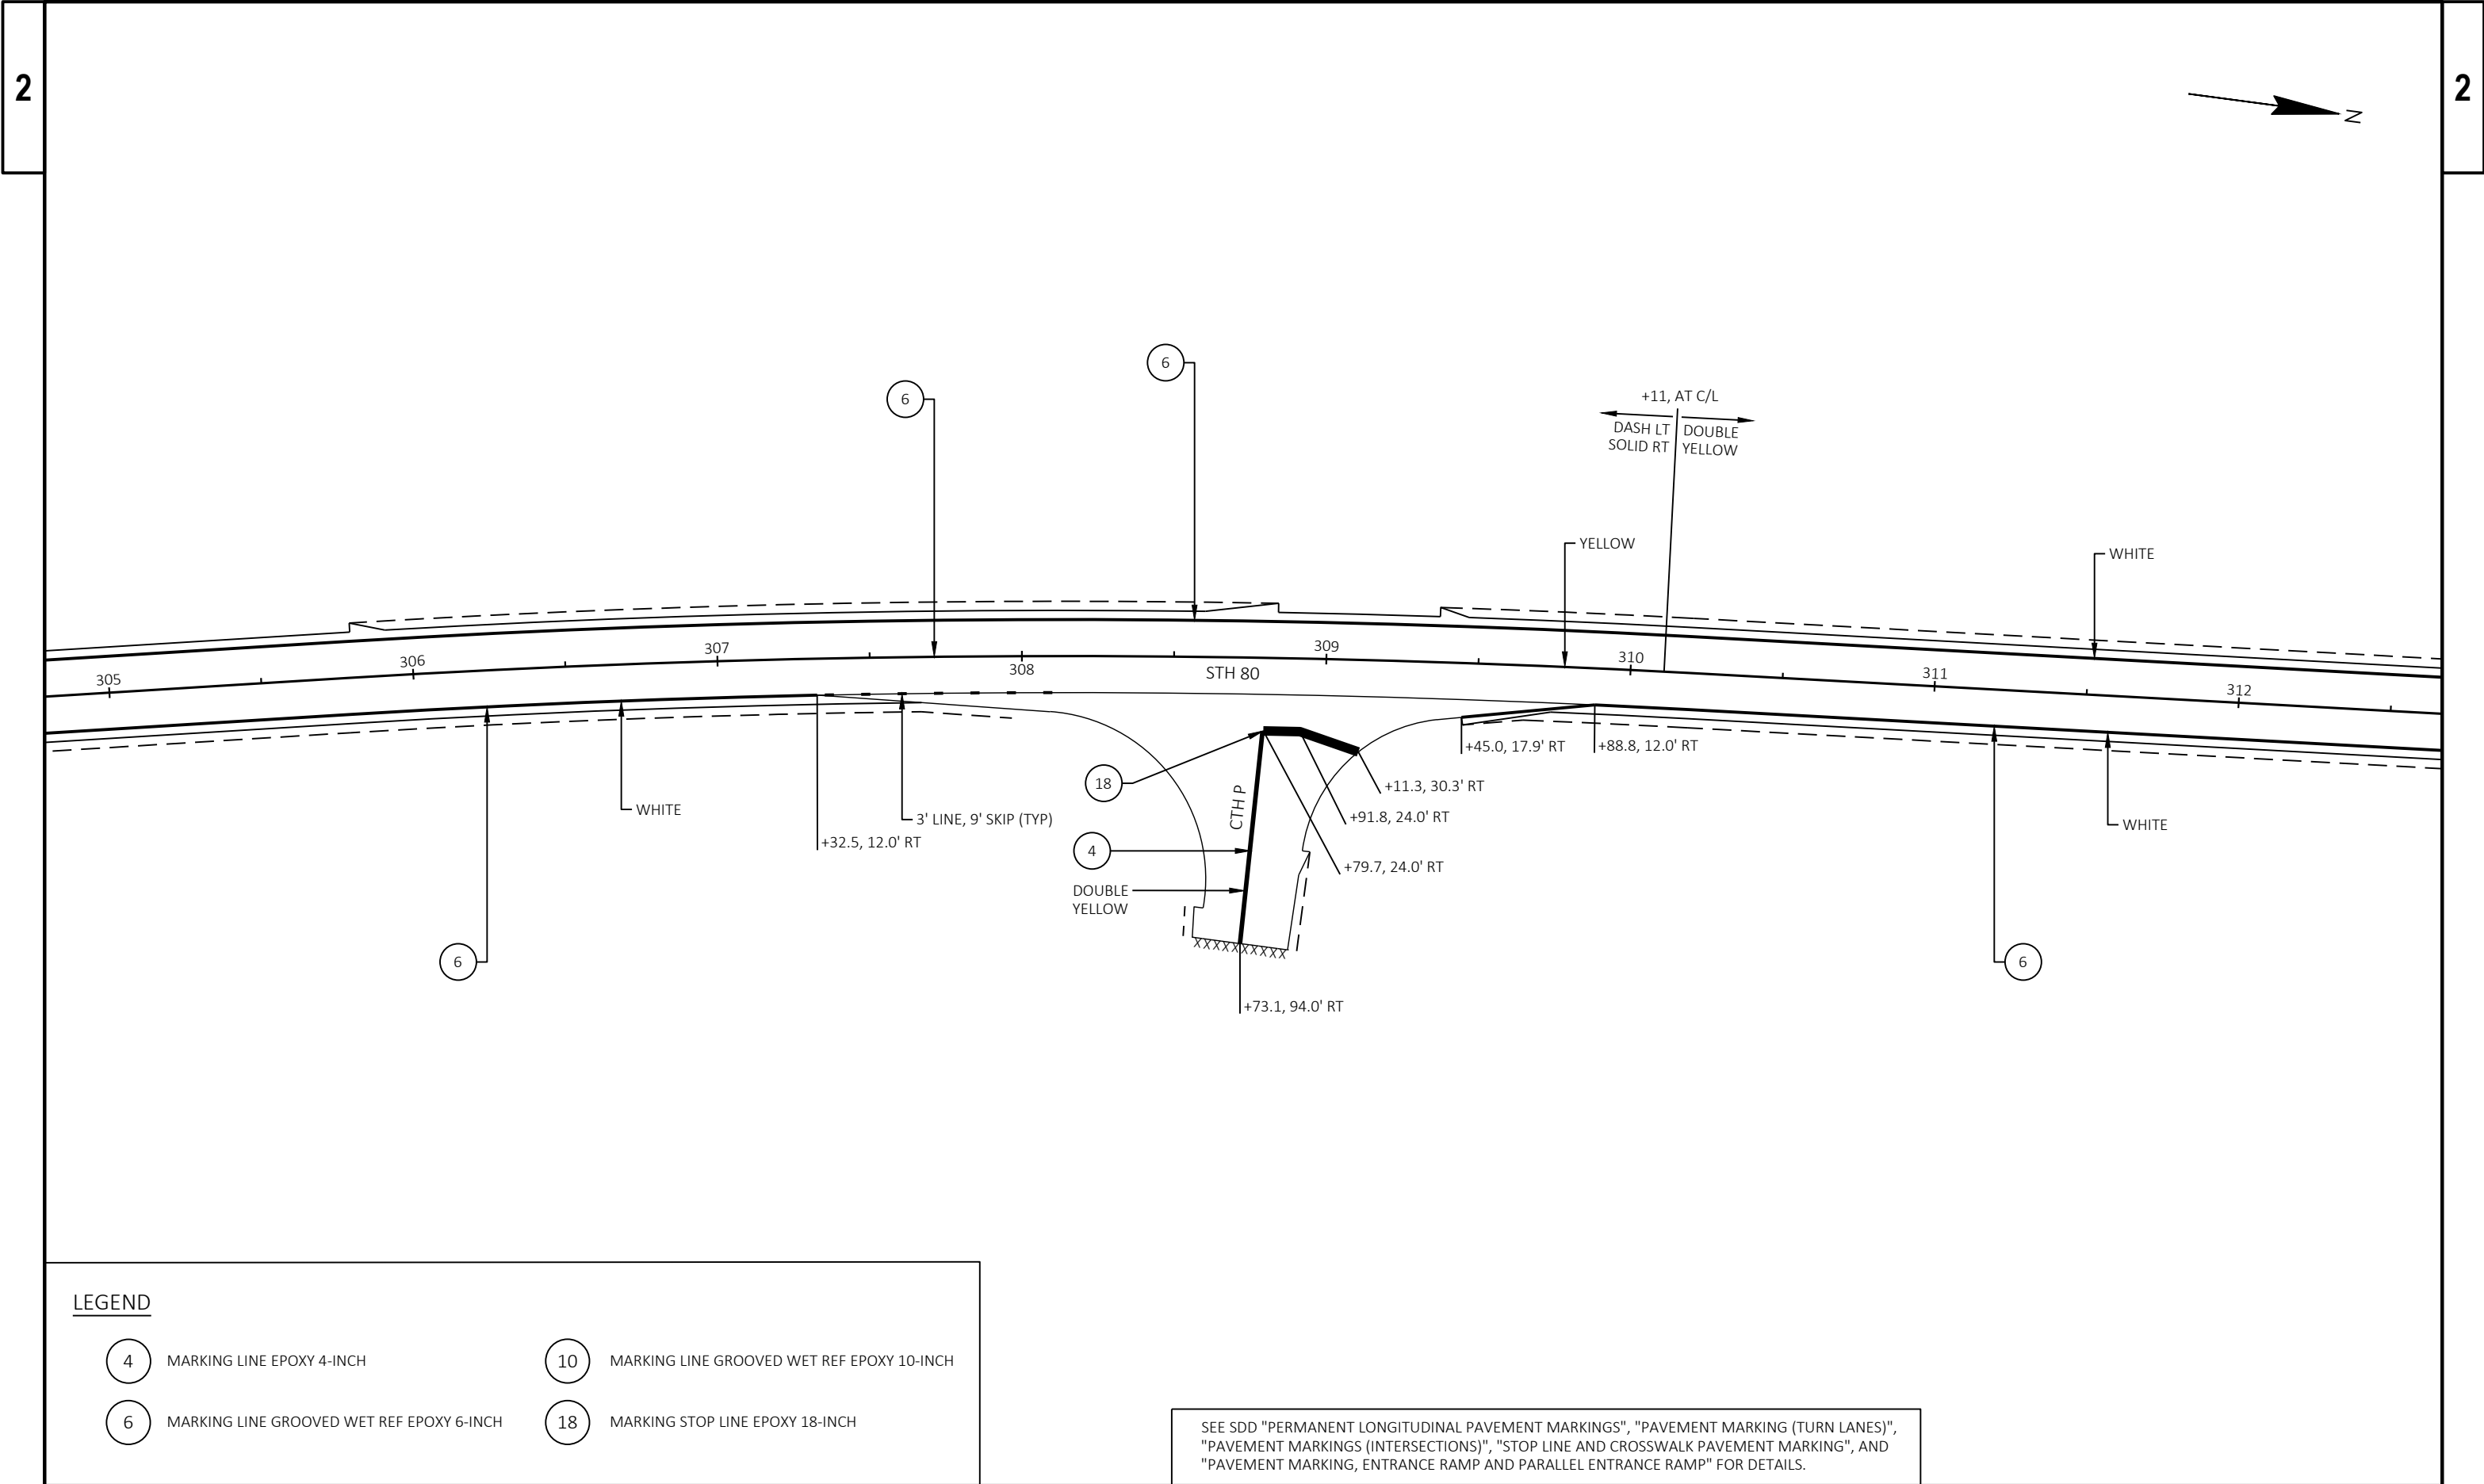



LEGEND

- | | | | |
|---|---|----|--|
| 4 | MARKING LINE EPOXY 4-INCH | 10 | MARKING LINE GROOVED WET REF EPOXY 10-INCH |
| 6 | MARKING LINE GROOVED WET REF EPOXY 6-INCH | 18 | MARKING STOP LINE EPOXY 18-INCH |

SEE SDD "PERMANENT LONGITUDINAL PAVEMENT MARKINGS", "PAVEMENT MARKING (TURN LANES)", "PAVEMENT MARKINGS (INTERSECTIONS)", "STOP LINE AND CROSSWALK PAVEMENT MARKING", AND "PAVEMENT MARKING, ENTRANCE RAMP AND PARALLEL ENTRANCE RAMP" FOR DETAILS.

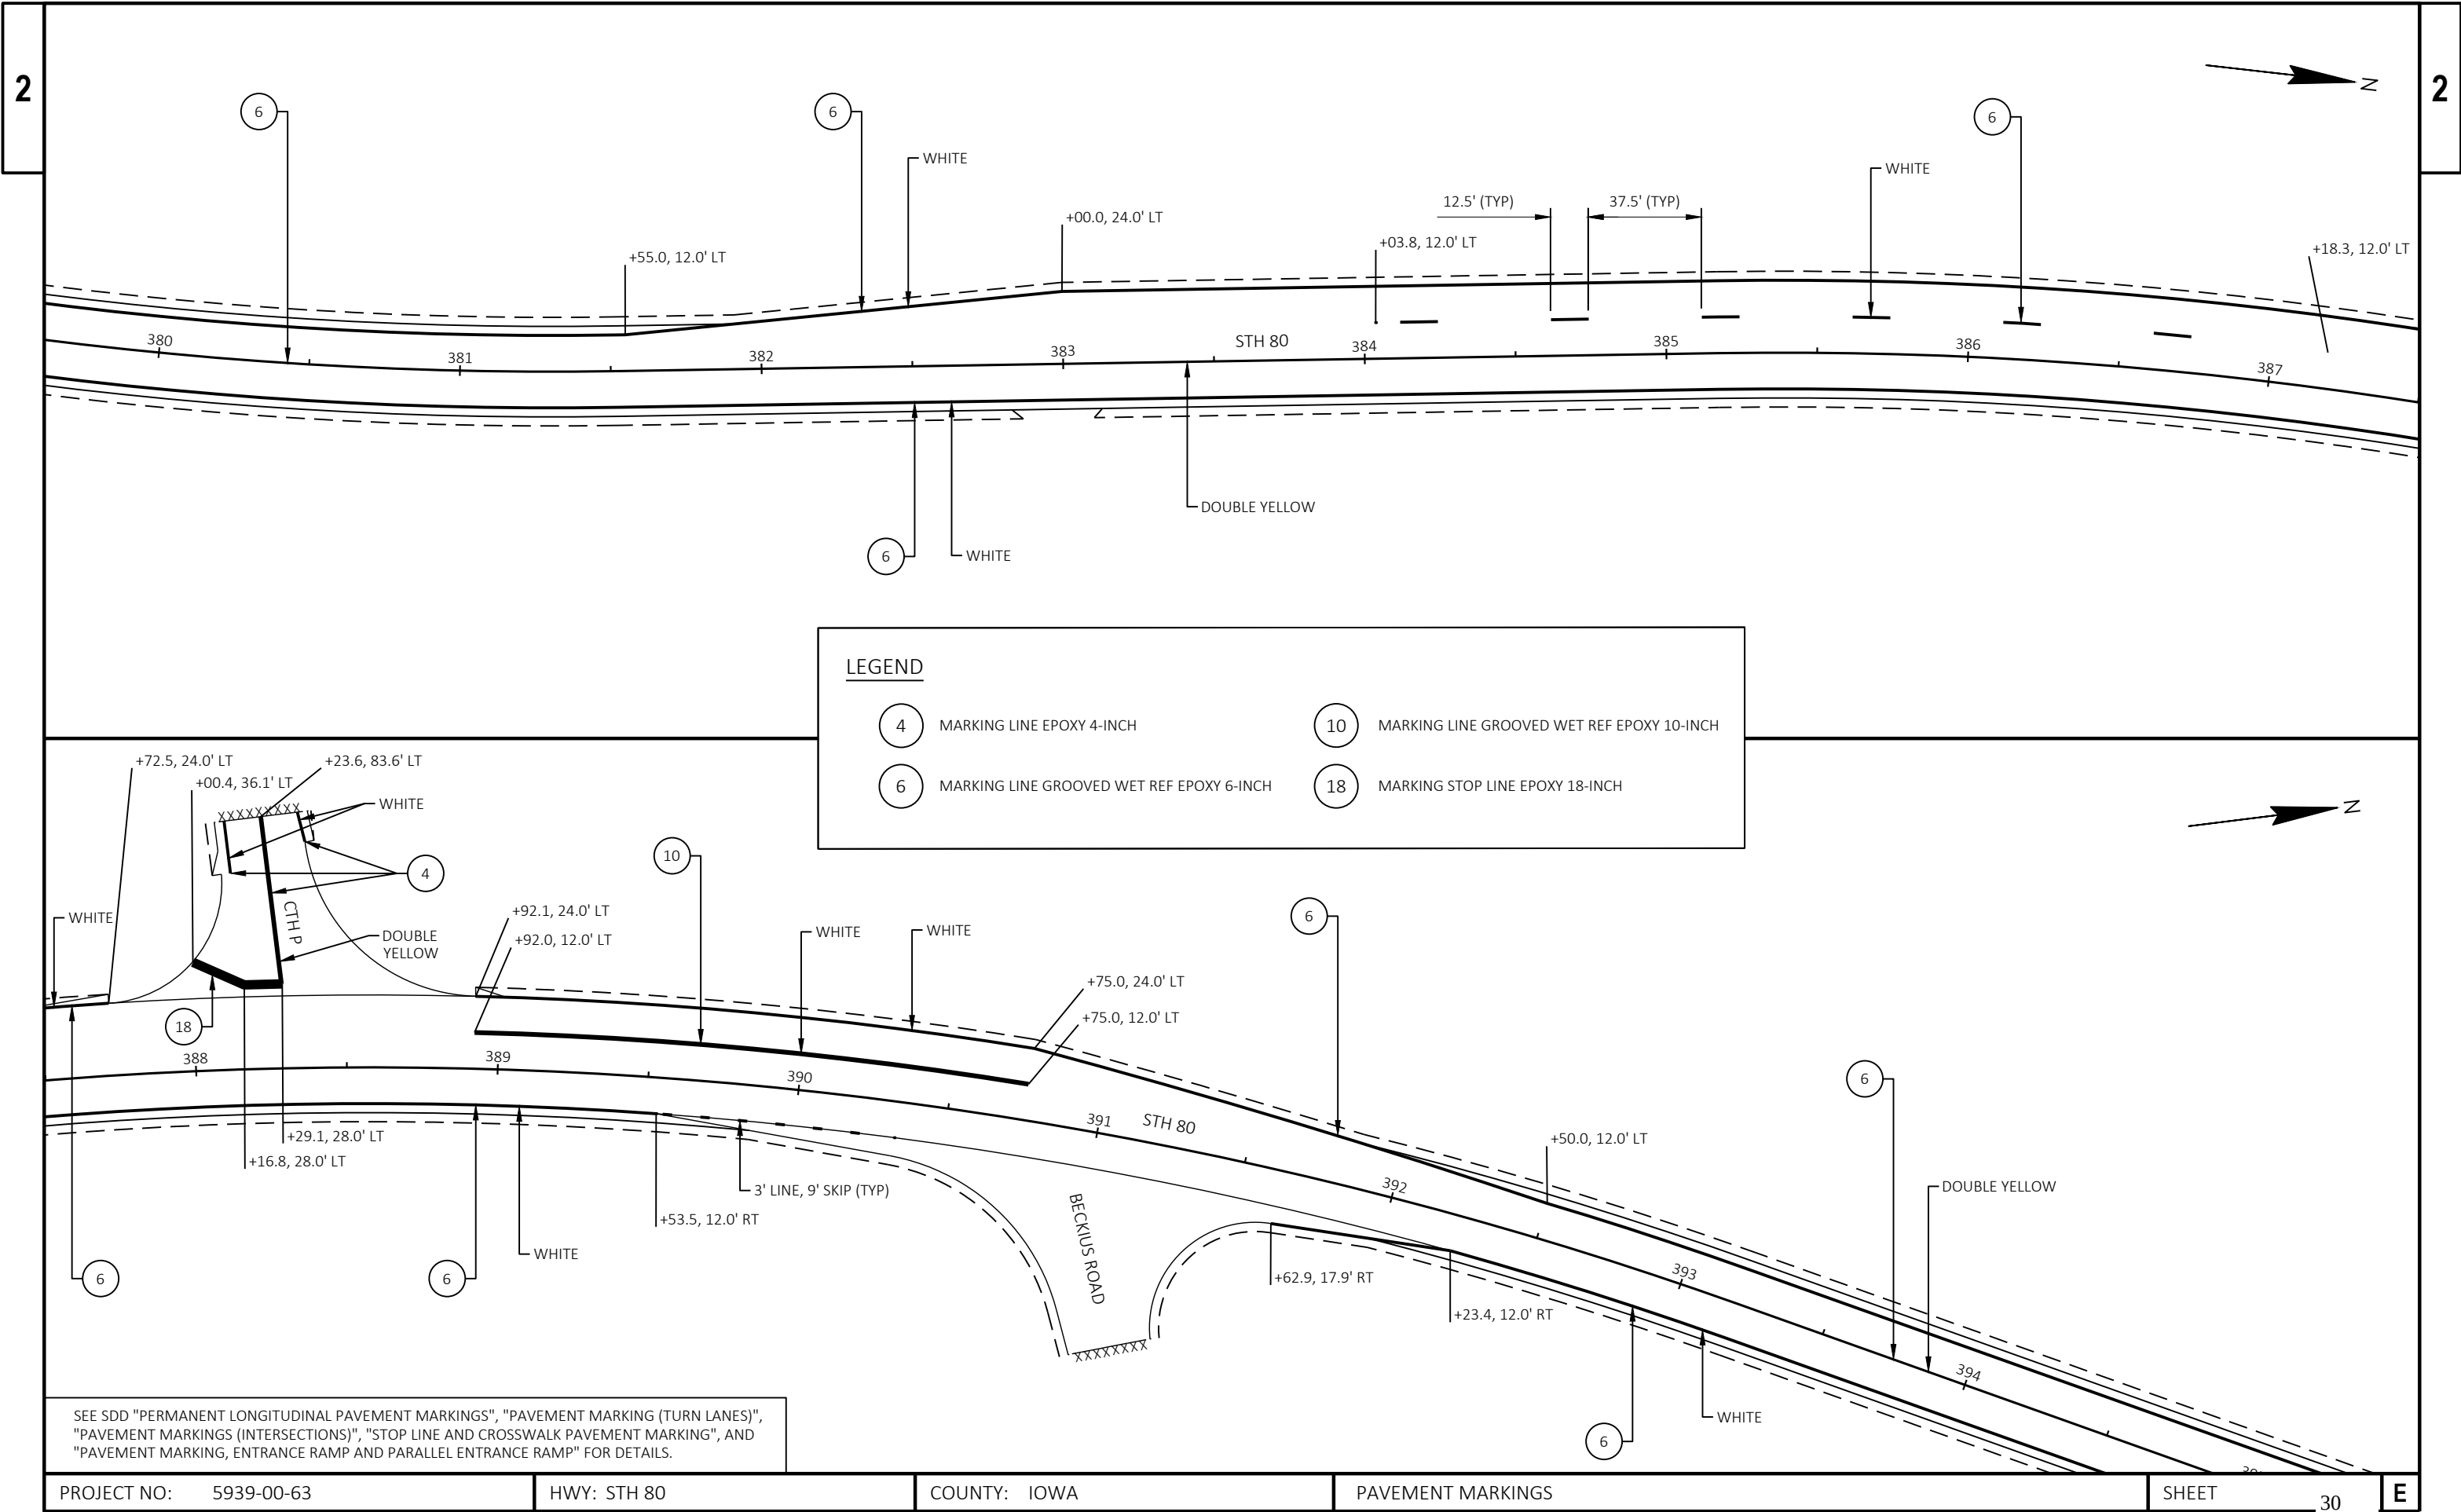

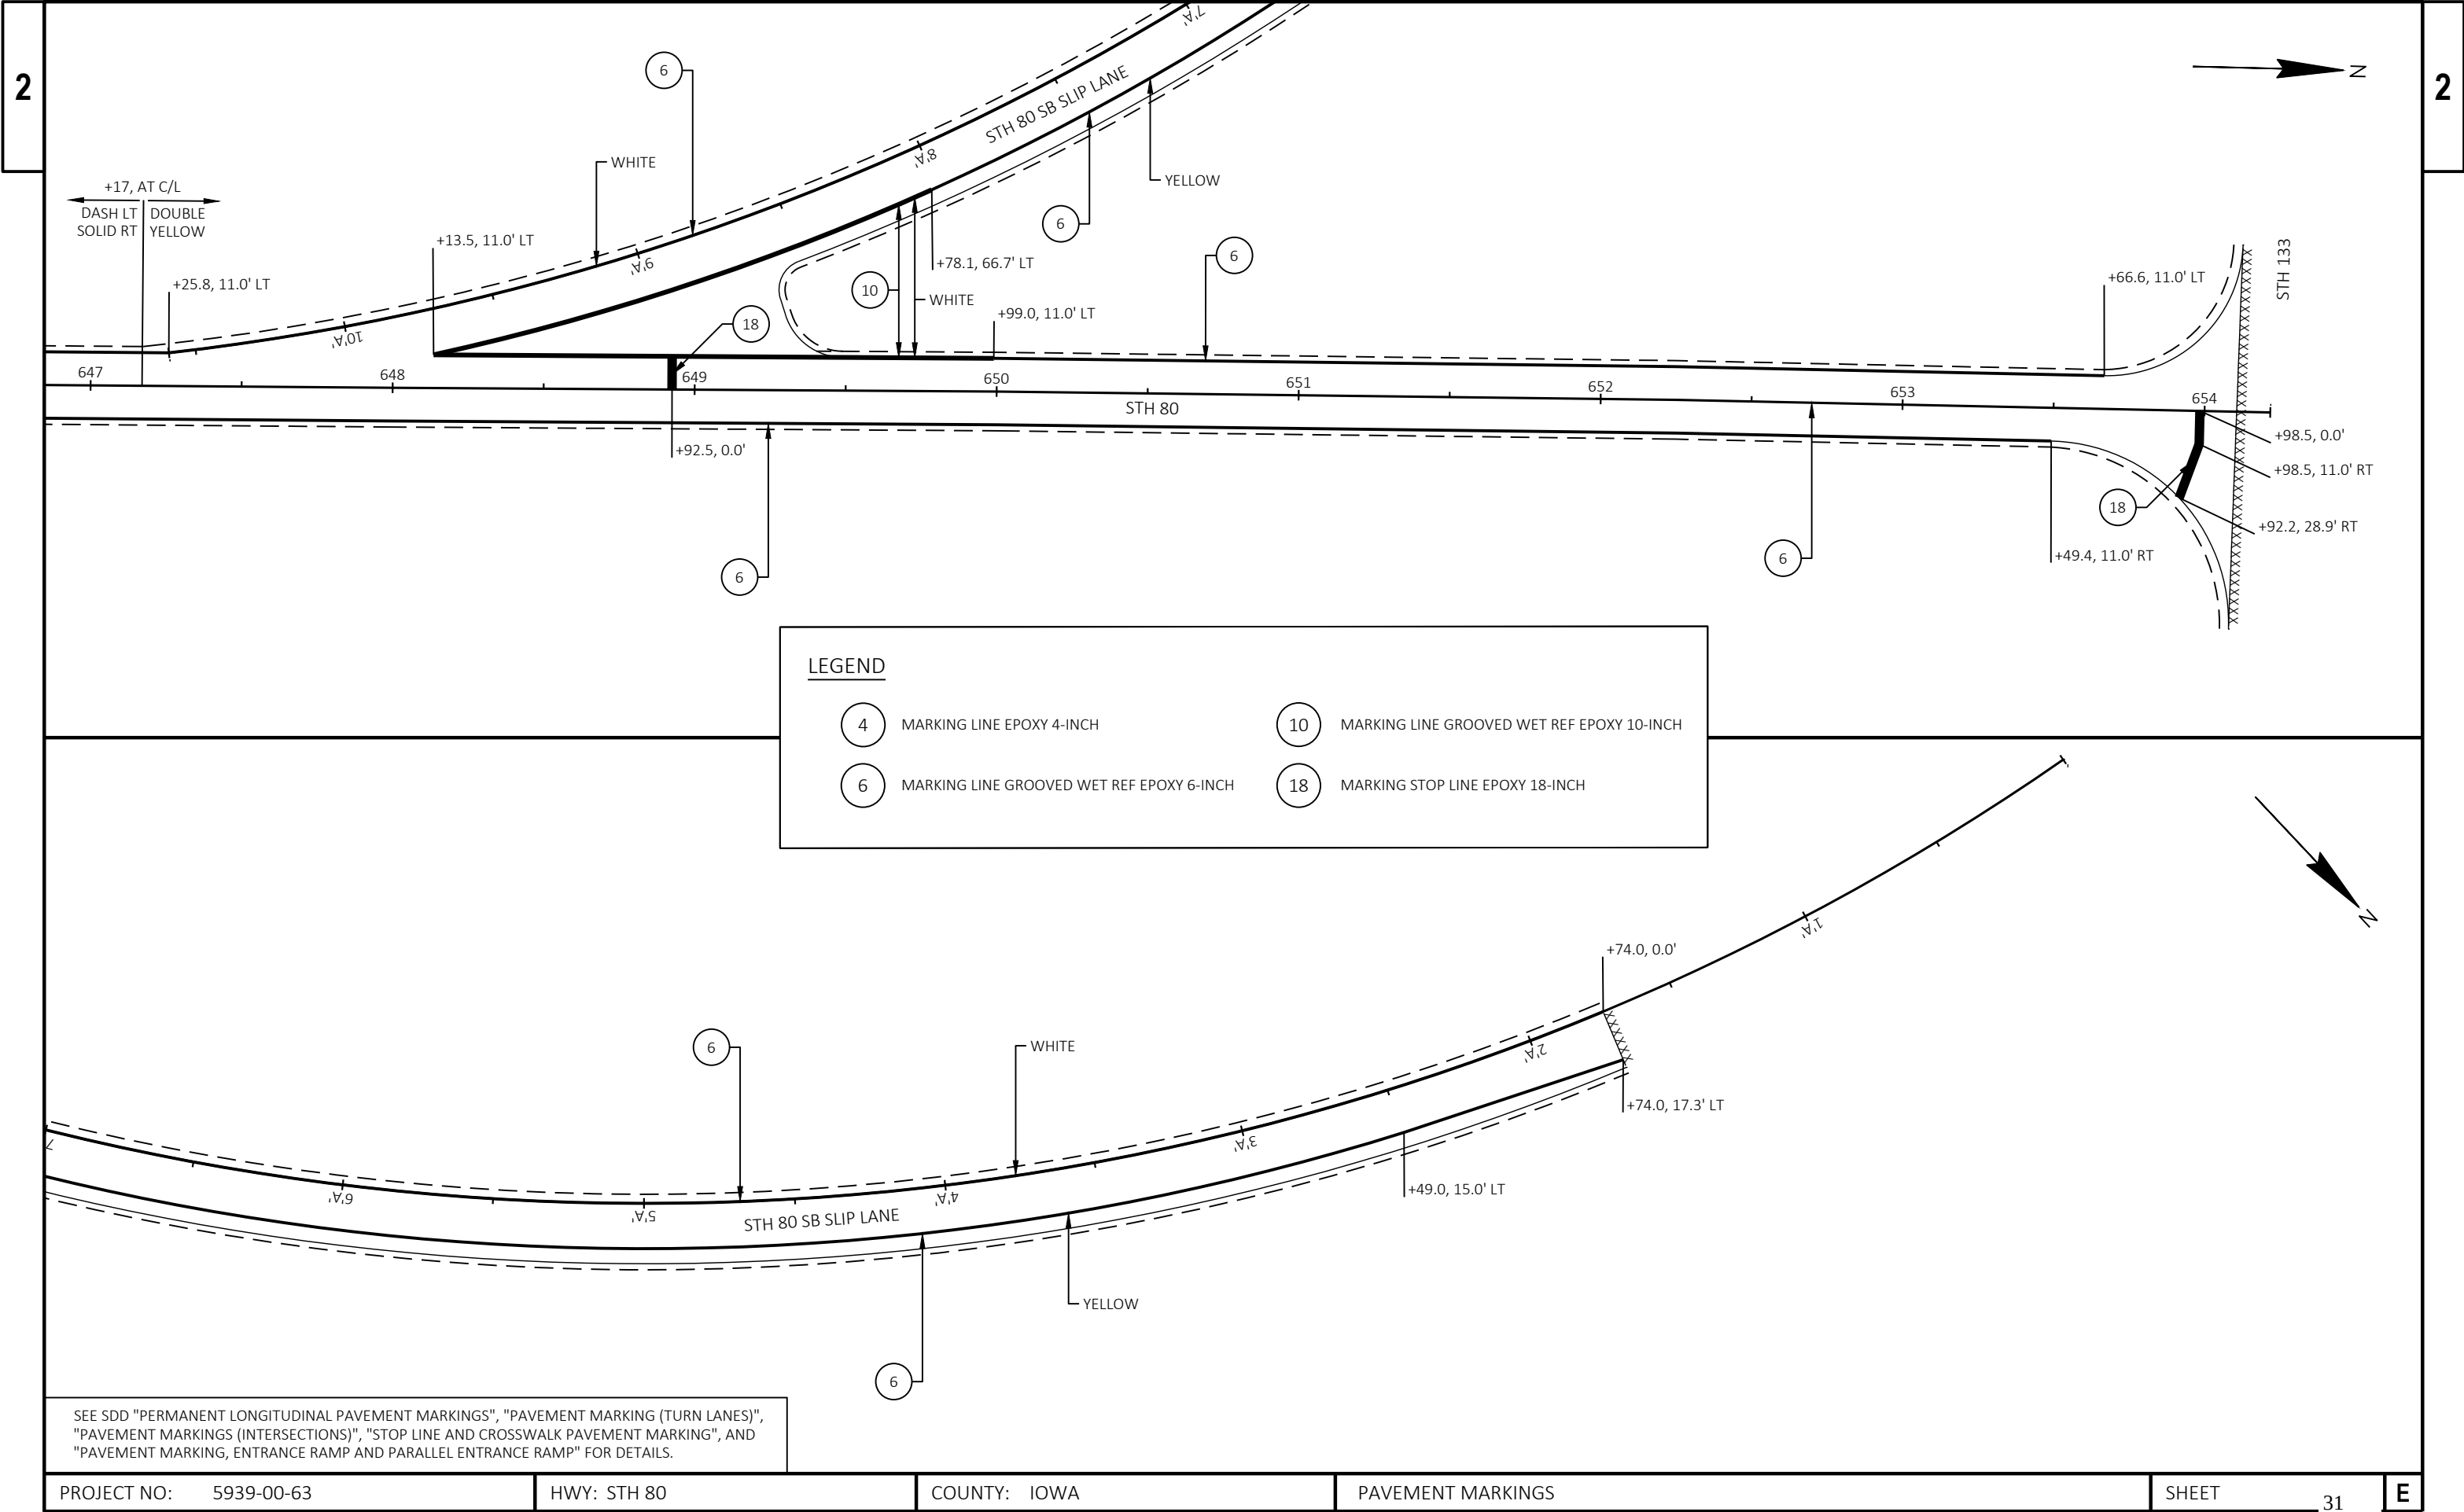

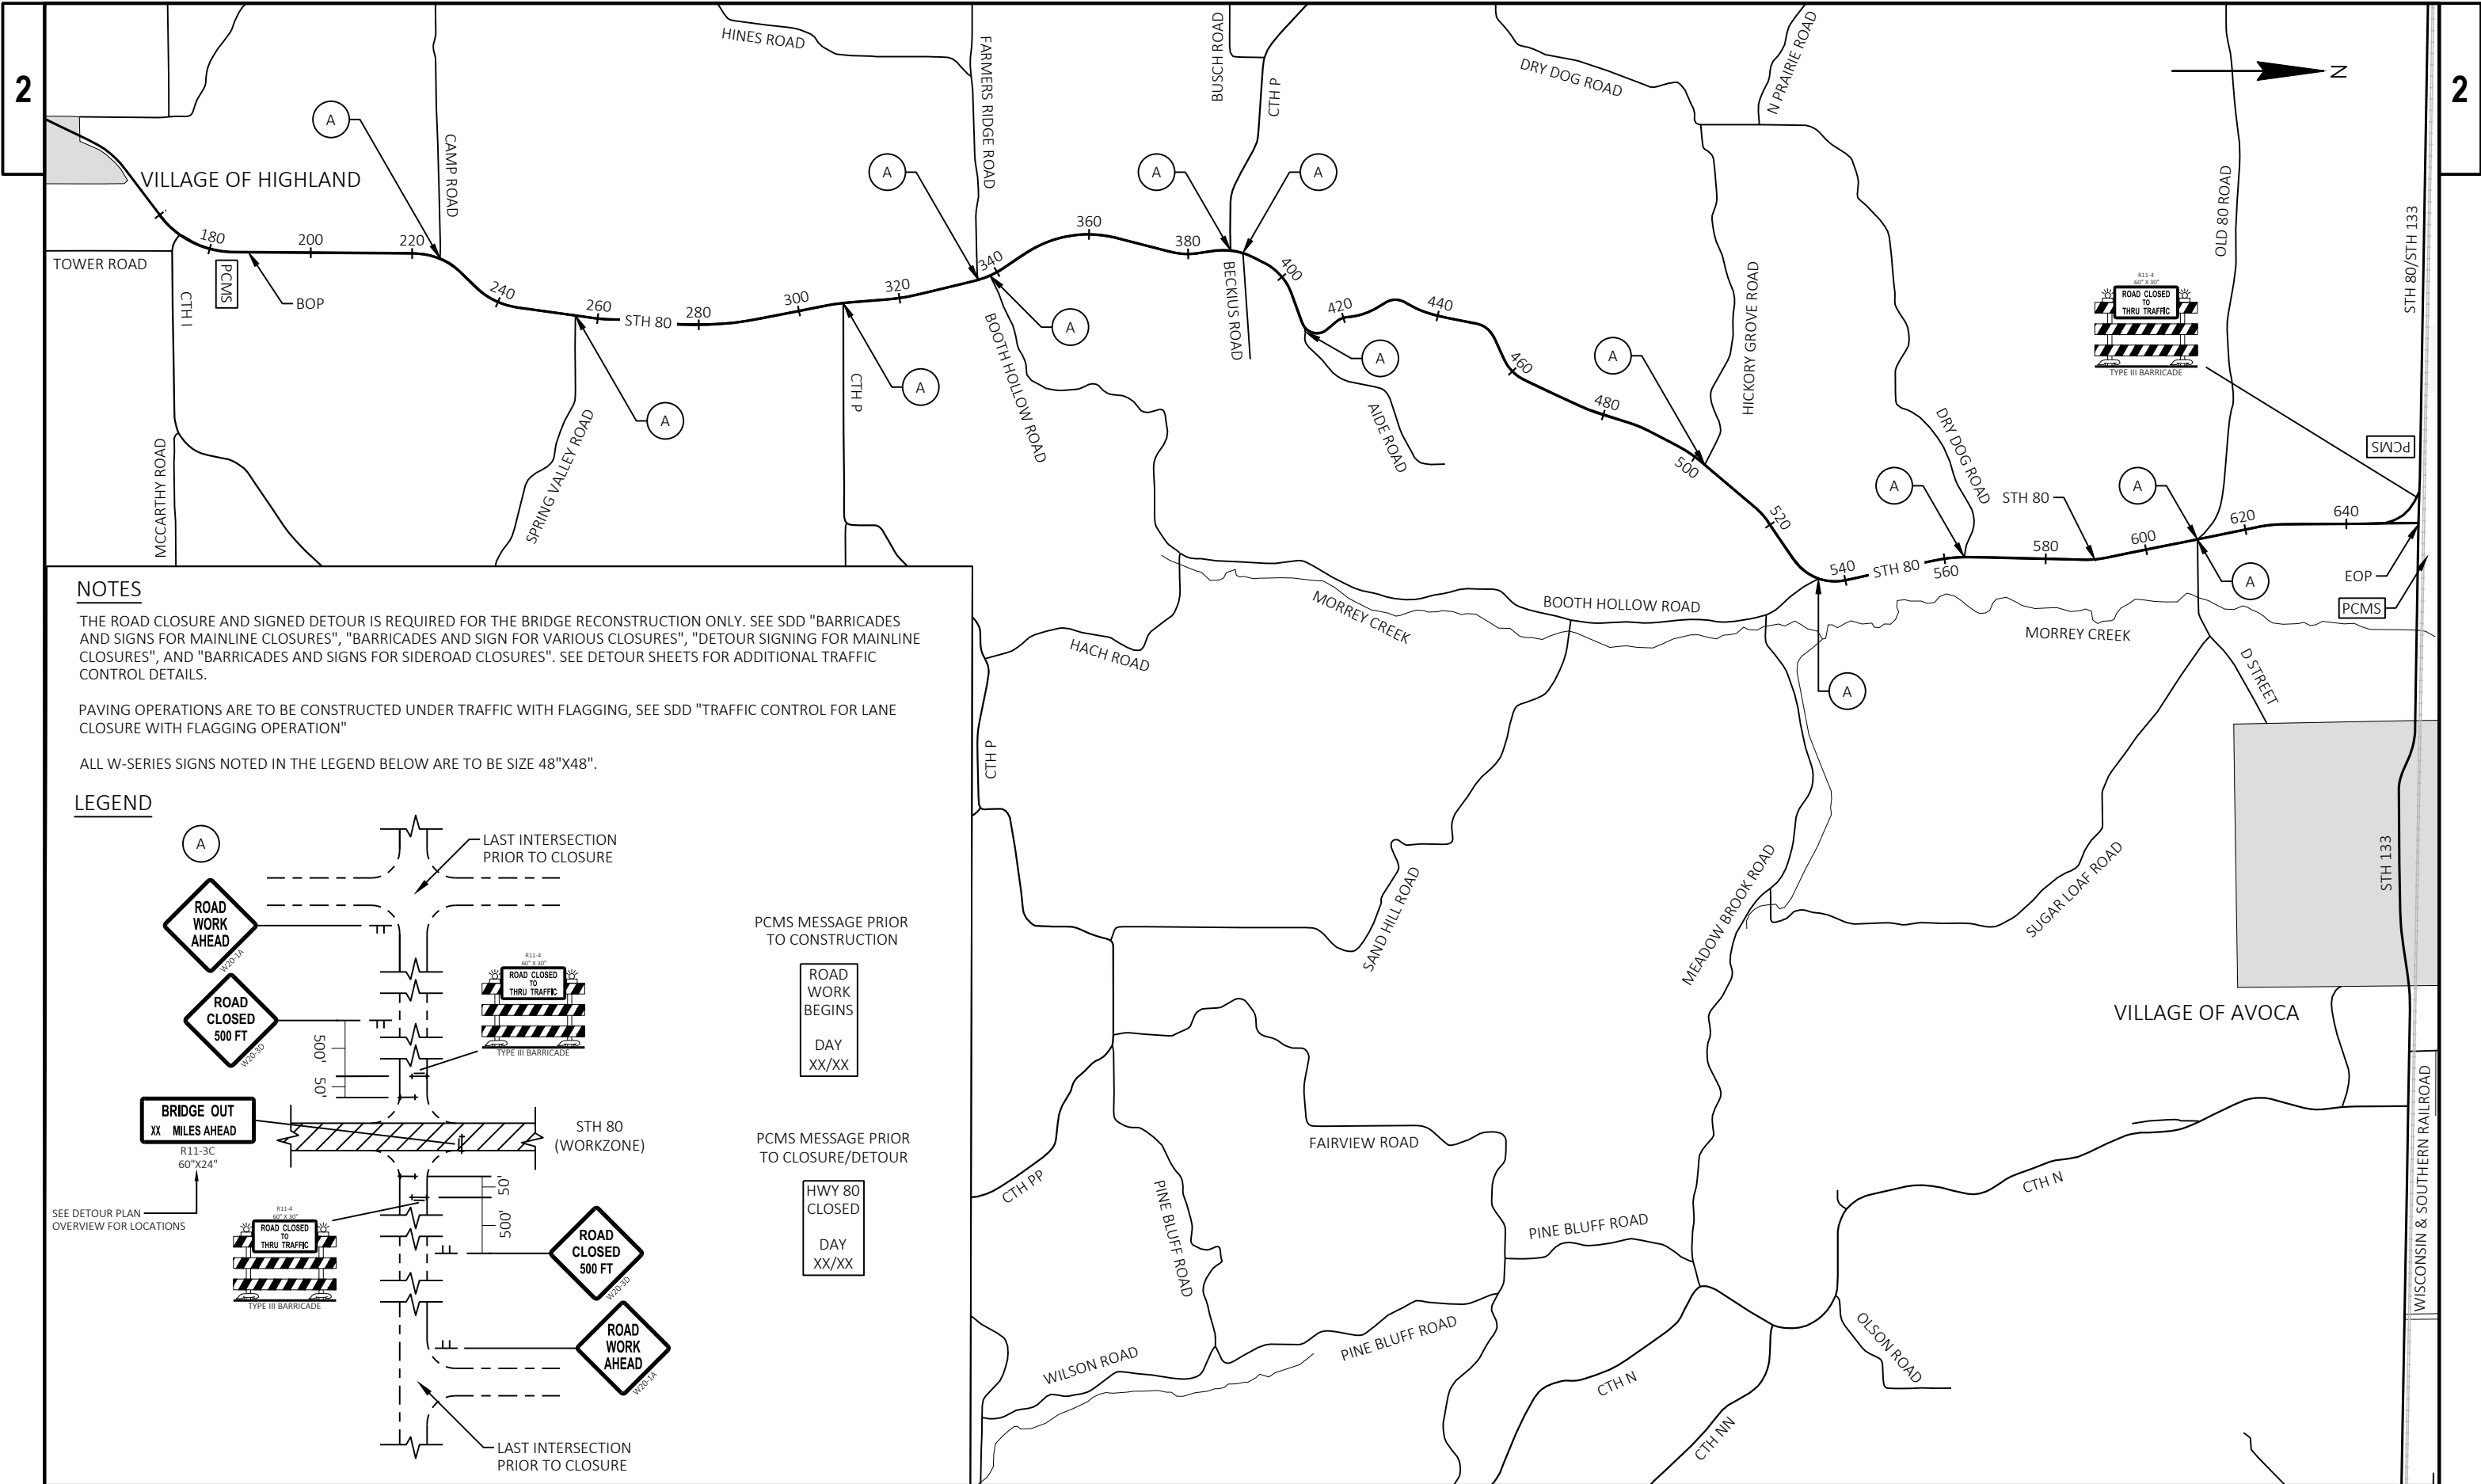

NOTES

THE ROAD CLOSURE AND SIGNED DETOUR IS REQUIRED FOR THE BRIDGE RECONSTRUCTION ONLY. SEE SDD "BARRICADES AND SIGNS FOR MAINLINE CLOSURES", "BARRICADES AND SIGN FOR VARIOUS CLOSURES", "DETOUR SIGNING FOR MAINLINE CLOSURES", AND "BARRICADES AND SIGNS FOR SIDEROAD CLOSURES". SEE DETOUR SHEETS FOR ADDITIONAL TRAFFIC CONTROL DETAILS.

PAVING OPERATIONS ARE TO BE CONSTRUCTED UNDER TRAFFIC WITH FLAGGING, SEE SDD "TRAFFIC CONTROL FOR LANE CLOSURE WITH FLAGGING OPERATION"

ALL W-SERIES SIGNS NOTED IN THE LEGEND BELOW ARE TO BE SIZE 48"X48".

LEGEND

ROAD WORK AHEAD (W9-1A)

ROAD CLOSED 500 FT (W9-50)

BRIDGE OUT XX MILES AHEAD (R11-3C 60"X24")

SEE DETOUR PLAN OVERVIEW FOR LOCATIONS

ROAD CLOSED TO THRU TRAFFIC (R11-4 60"X80")

TYPE III BARRICADE

LAST INTERSECTION PRIOR TO CLOSURE

LAST INTERSECTION PRIOR TO CLOSURE

PCMS MESSAGE PRIOR TO CONSTRUCTION


ROAD WORK BEGINS DAY XX/XX

PCMS MESSAGE PRIOR TO CLOSURE/DETOUR

HWY 80 CLOSED DAY XX/XX

ROAD CLOSED 500 FT (W9-50)

ROAD WORK AHEAD (W9-1A)

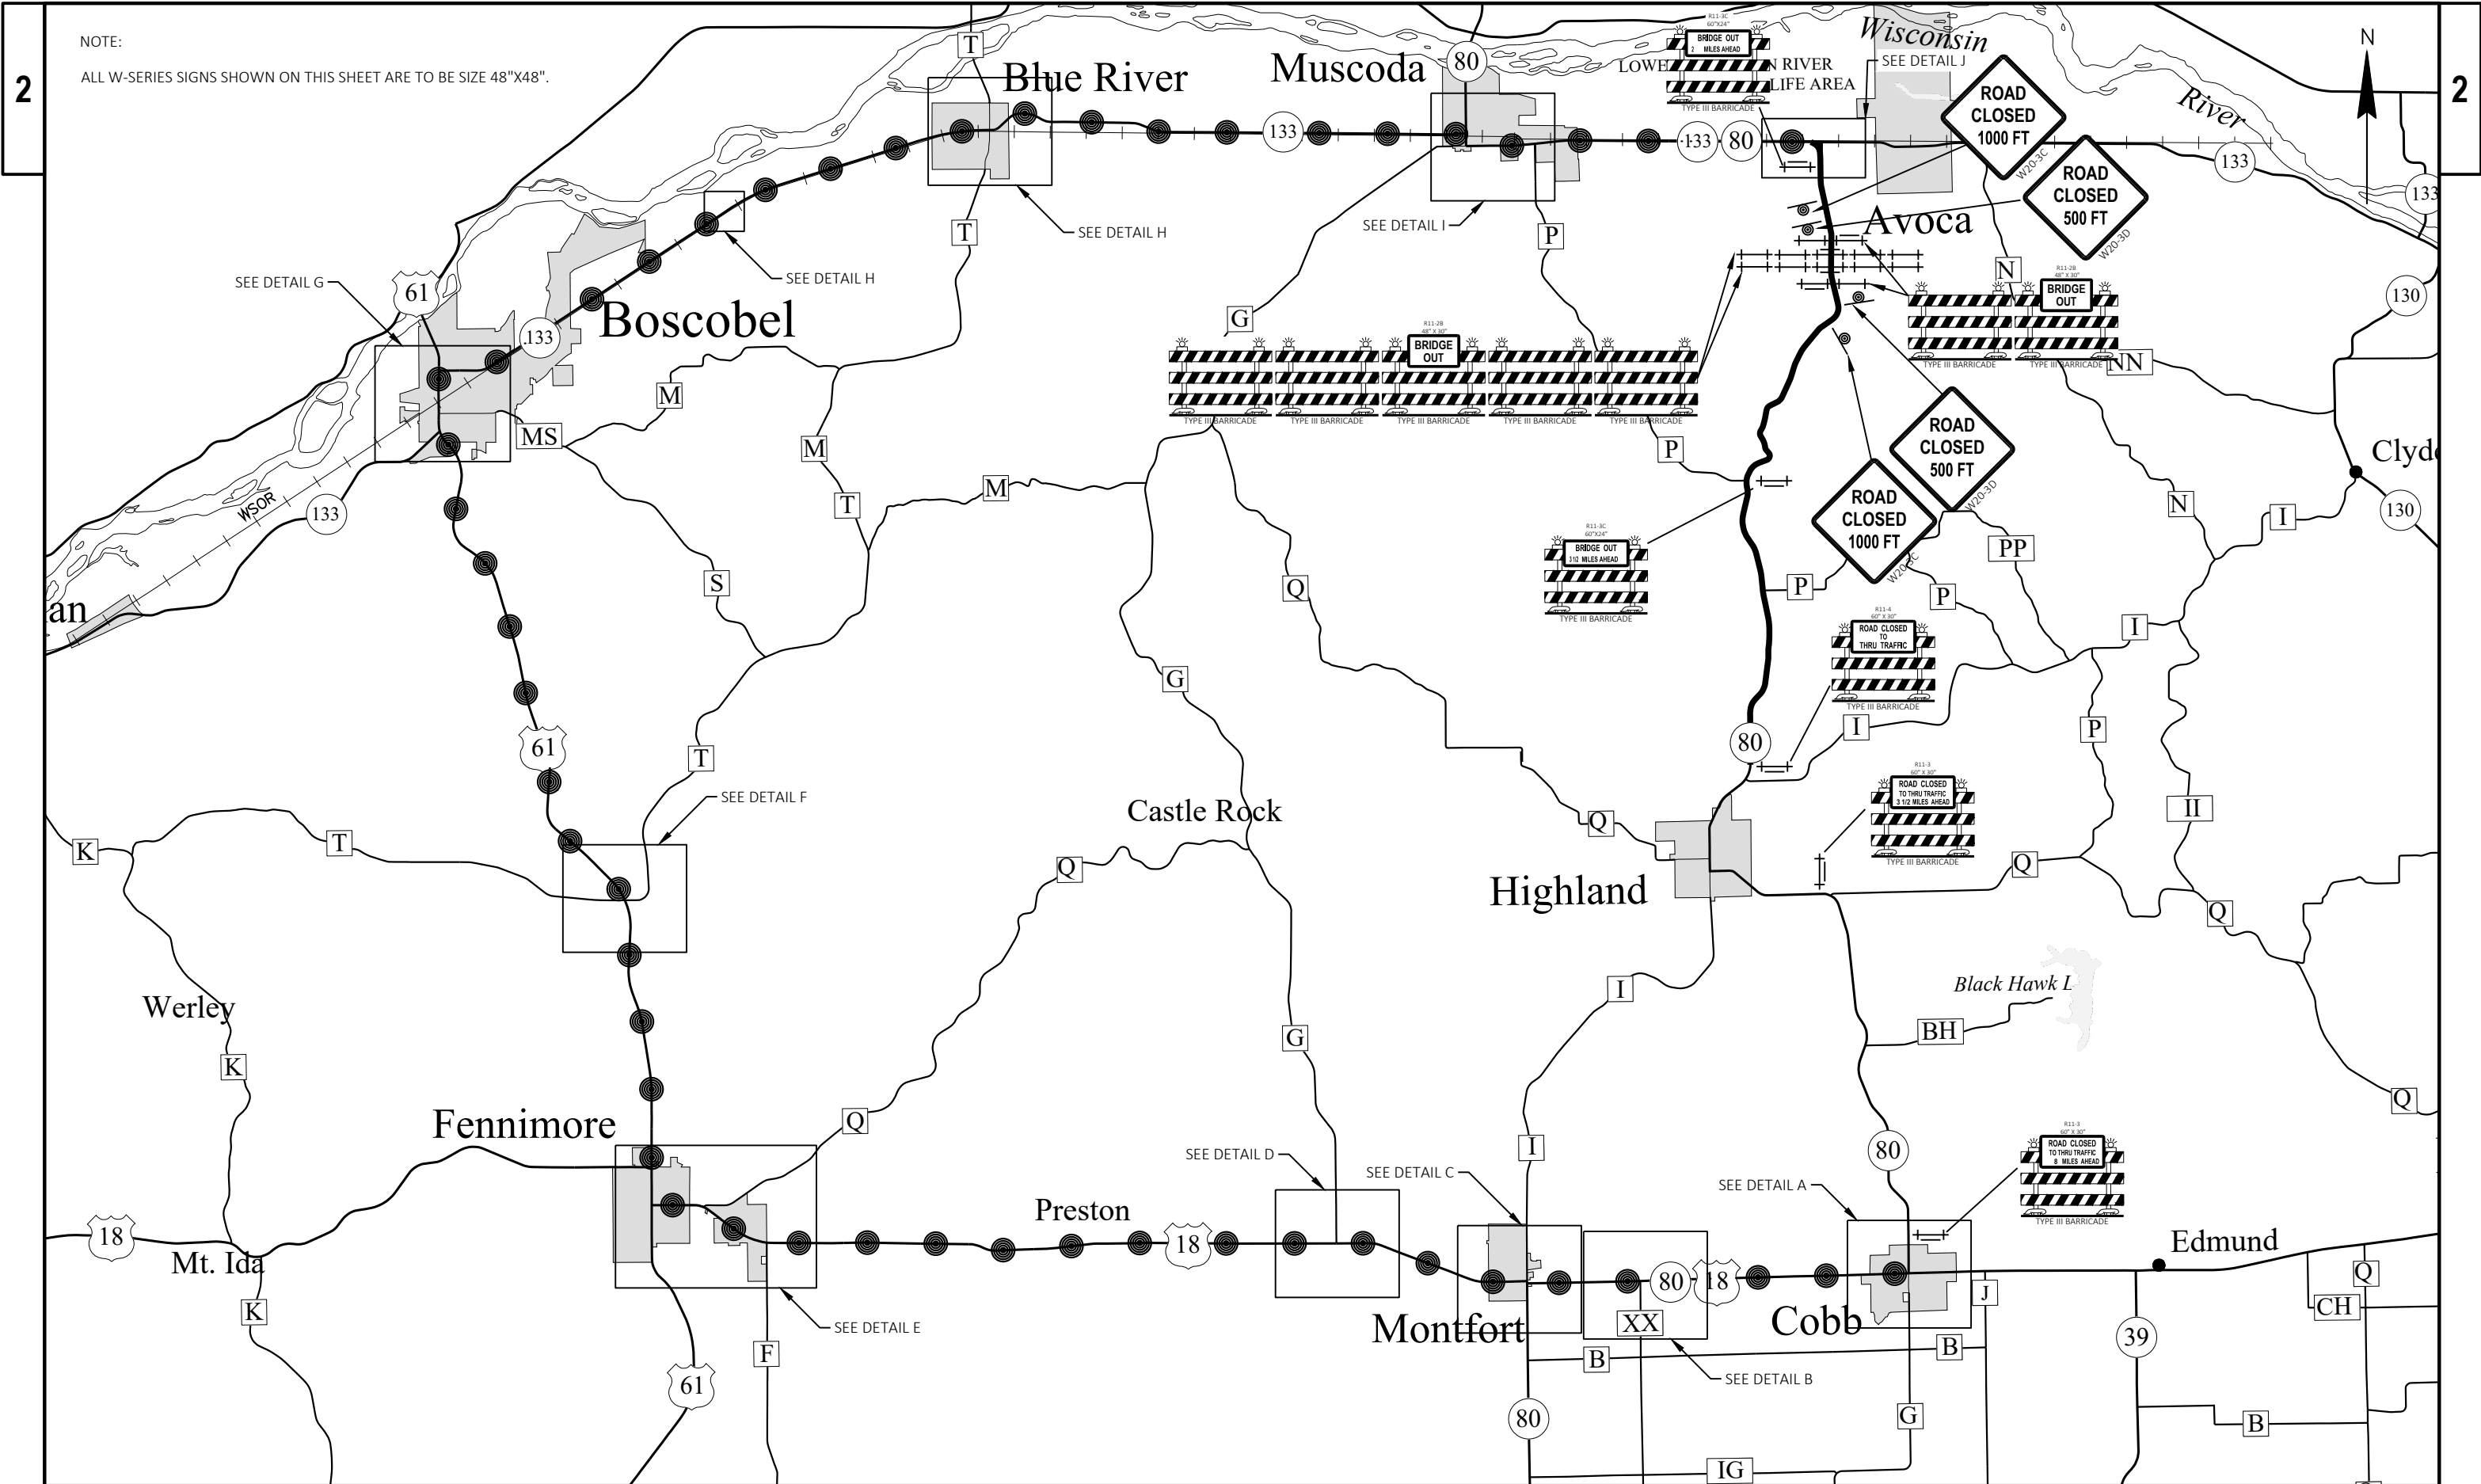

NOTE:
ALL W-SERIES SIGNS SHOWN ON THIS SHEET ARE TO BE SIZE 48"X48".

PROJECT NO: 5939-00-63

HWY: STH 80

COUNTY: IOWA

DETOUR PLAN OVERVIEW

SHEET

33

E

FILE NAME : W:\7701_07\CAD\I XXXX-XX-XX\SHEETS\PLAN\027001-DT.DWG
LAYOUT NAME - 01

PLOT DATE : 4/17/2025 10:04 AM


PLOT BY : SEBESTA, MAXWELL


PLOT NAME :


PLOT SCALE : 1 IN=2 MI

WISDOT/CADDs SHEET 42



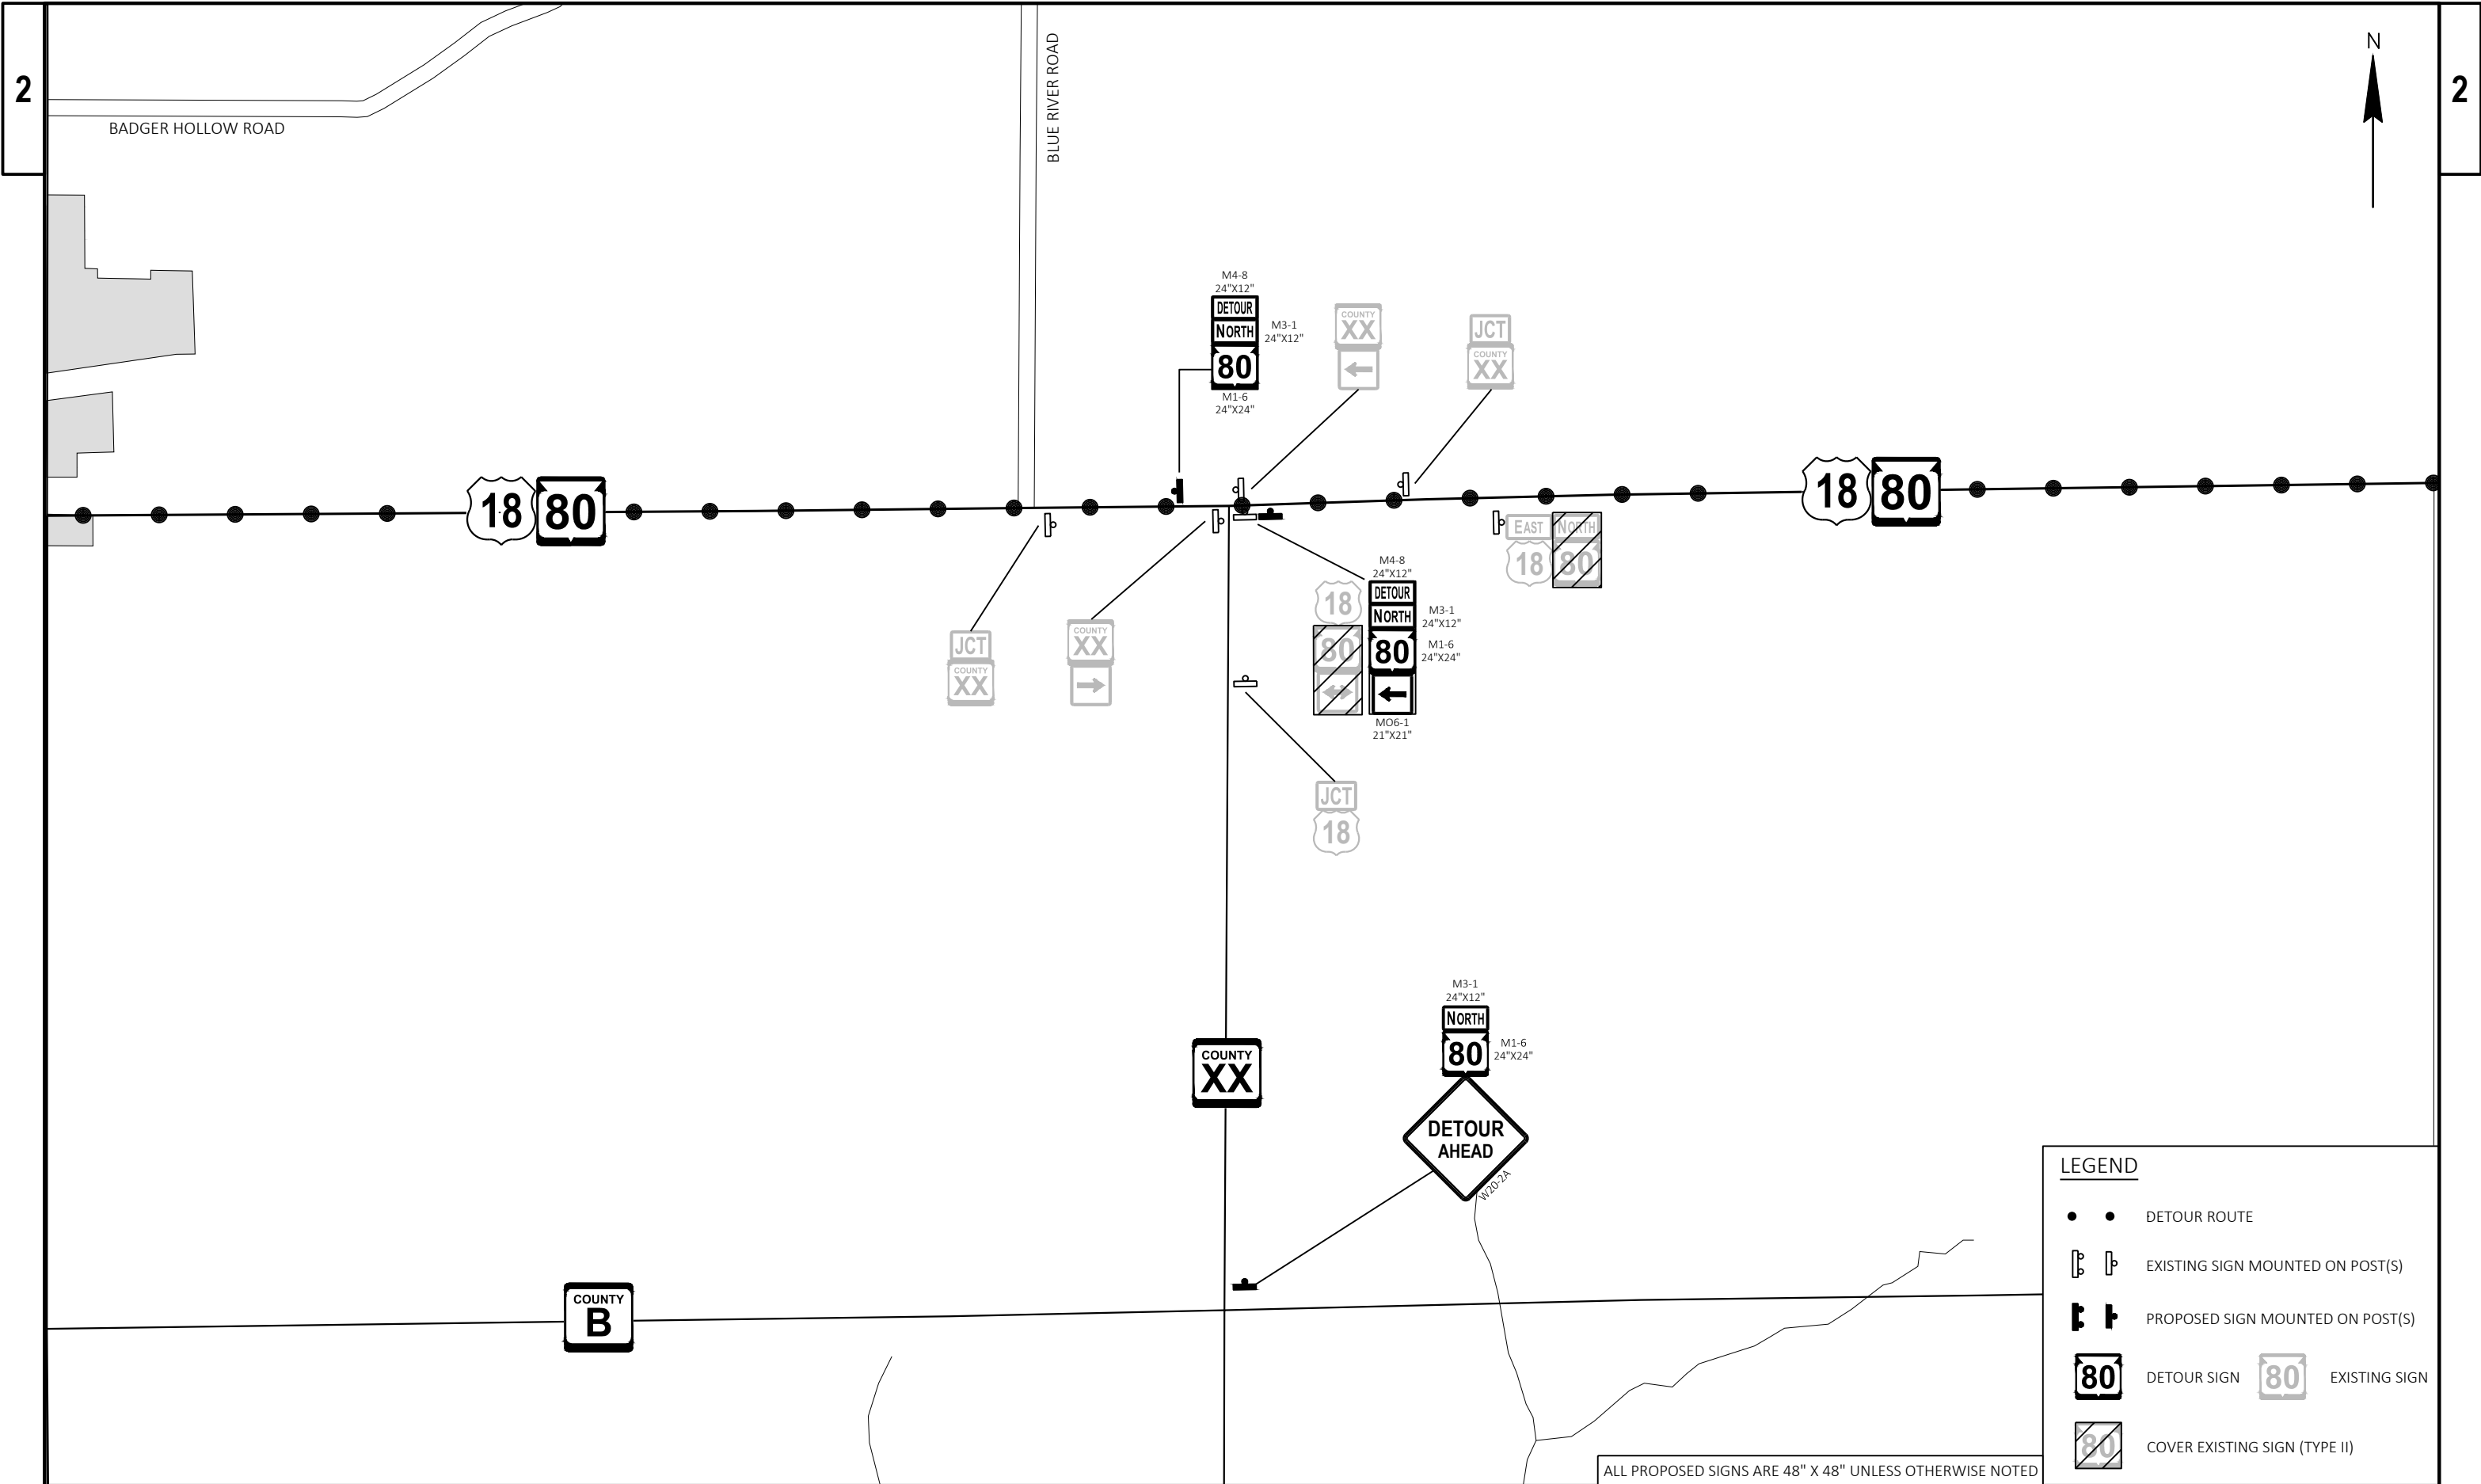

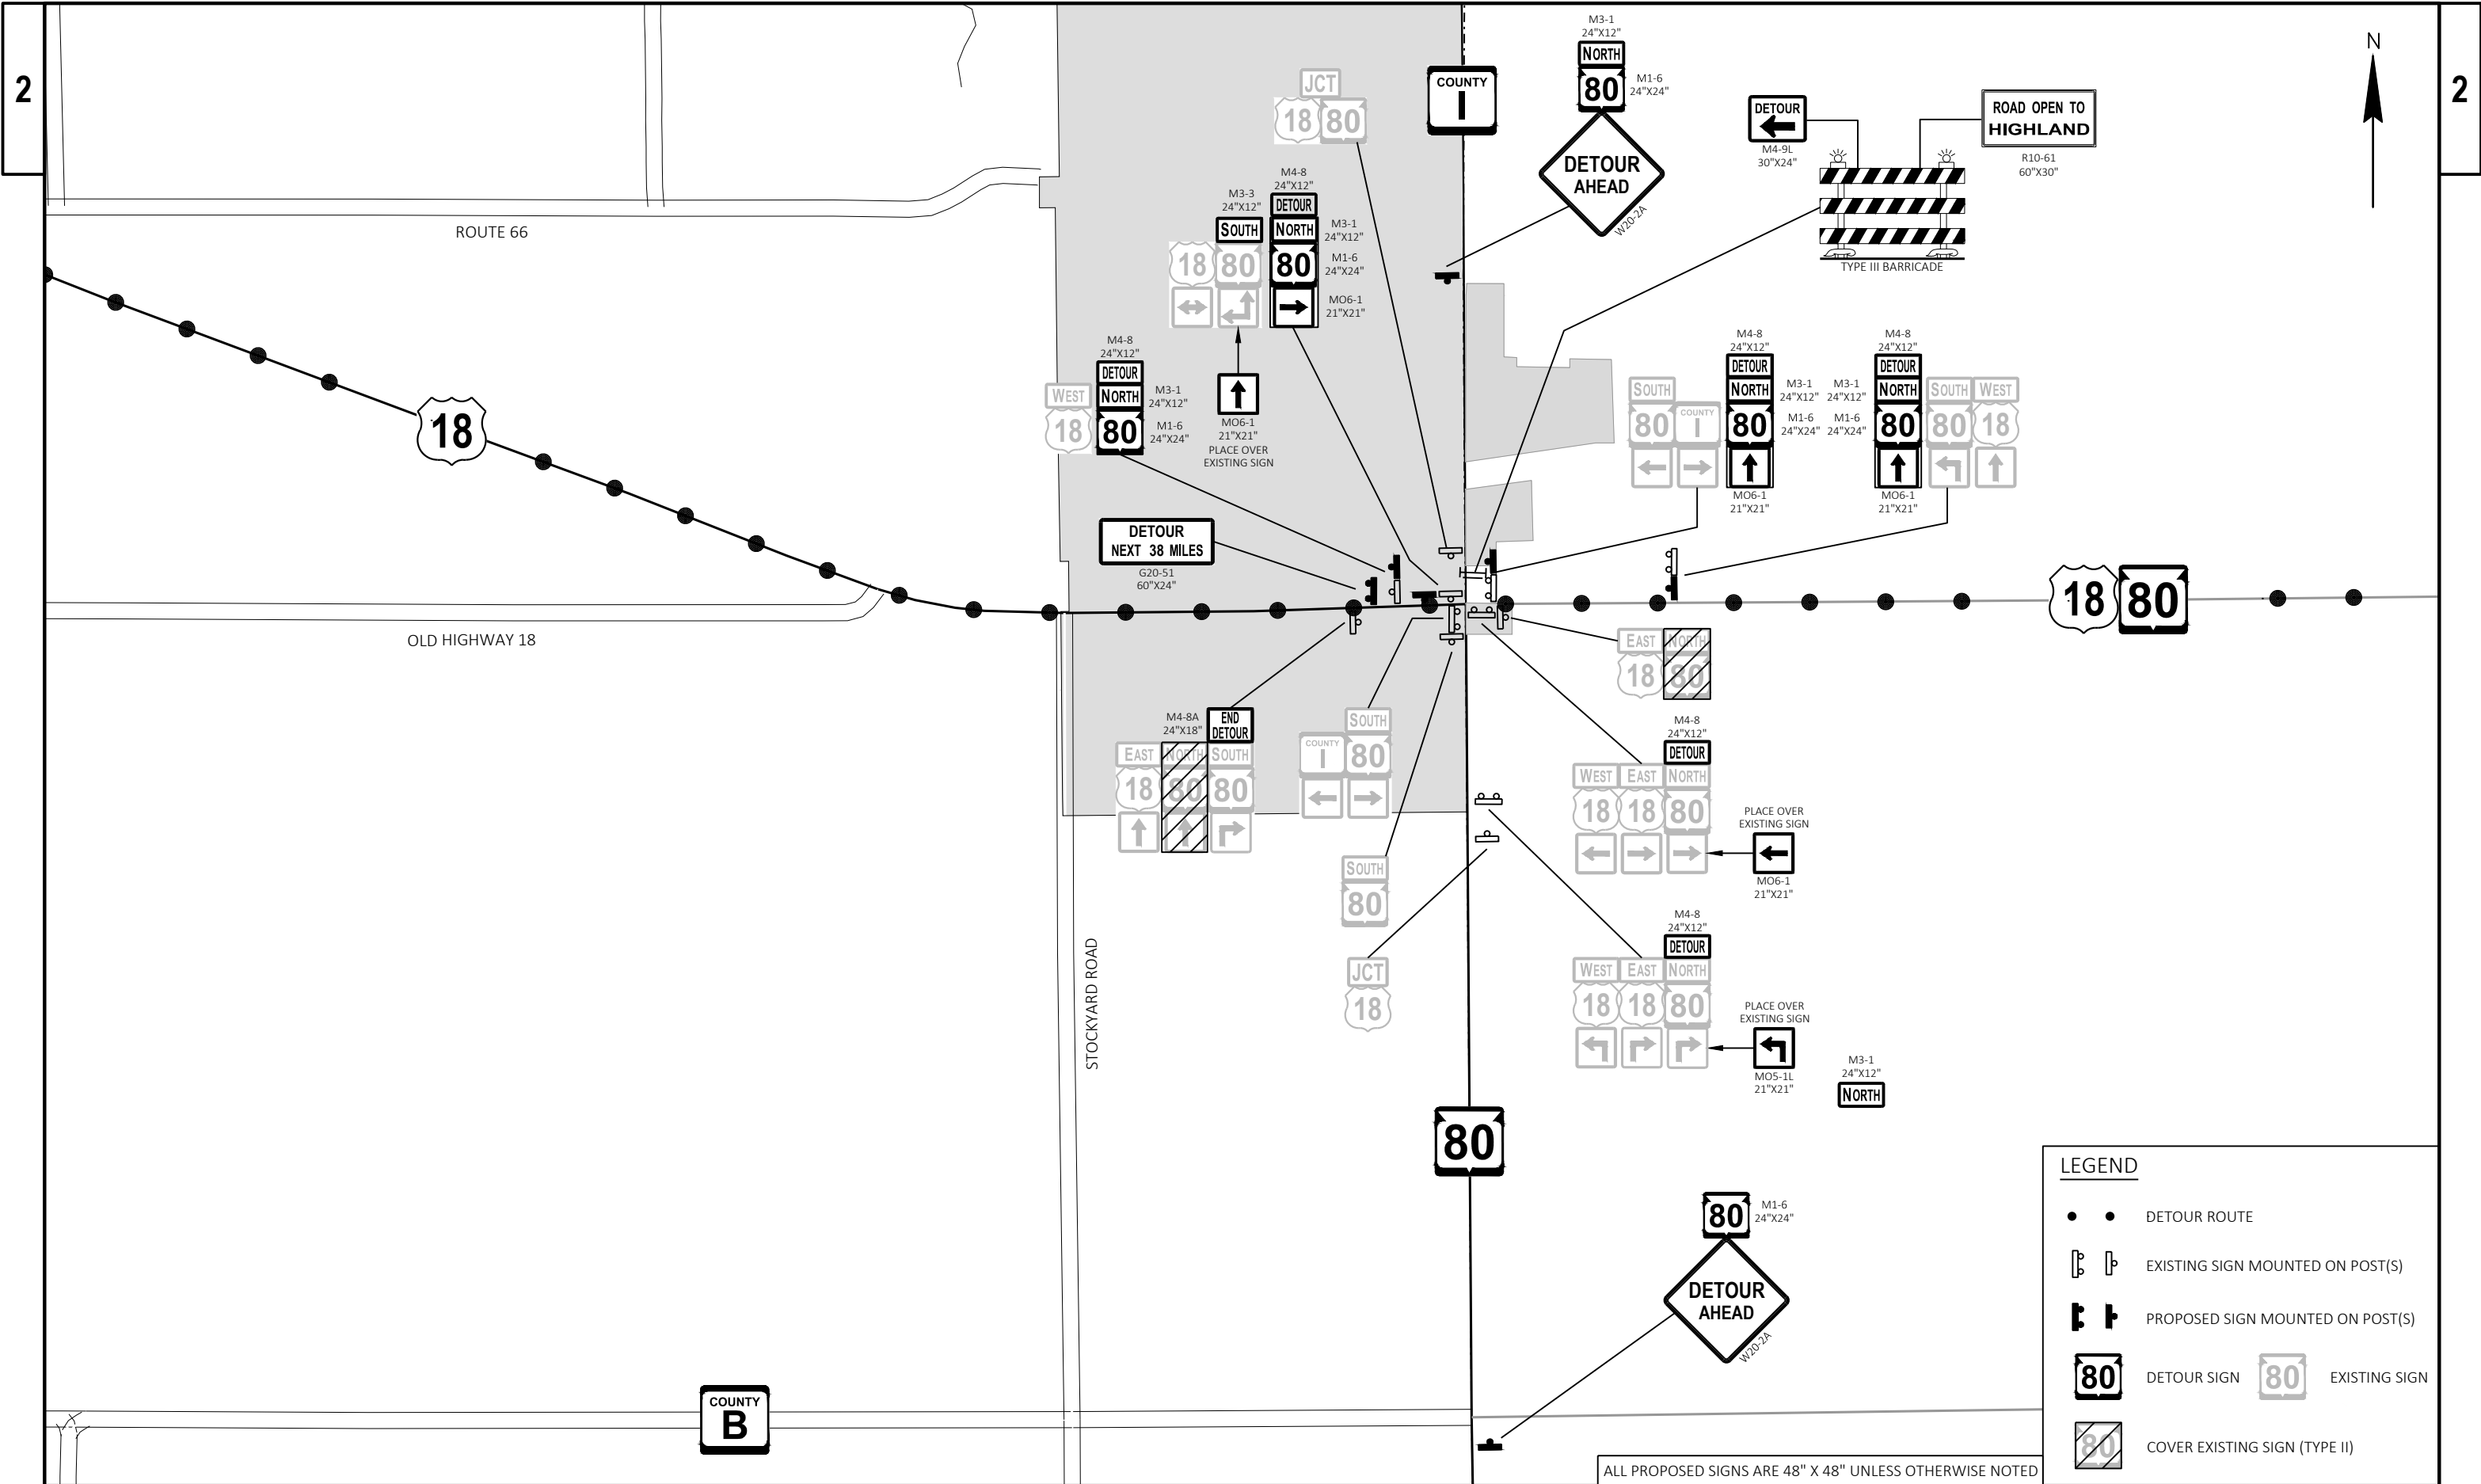

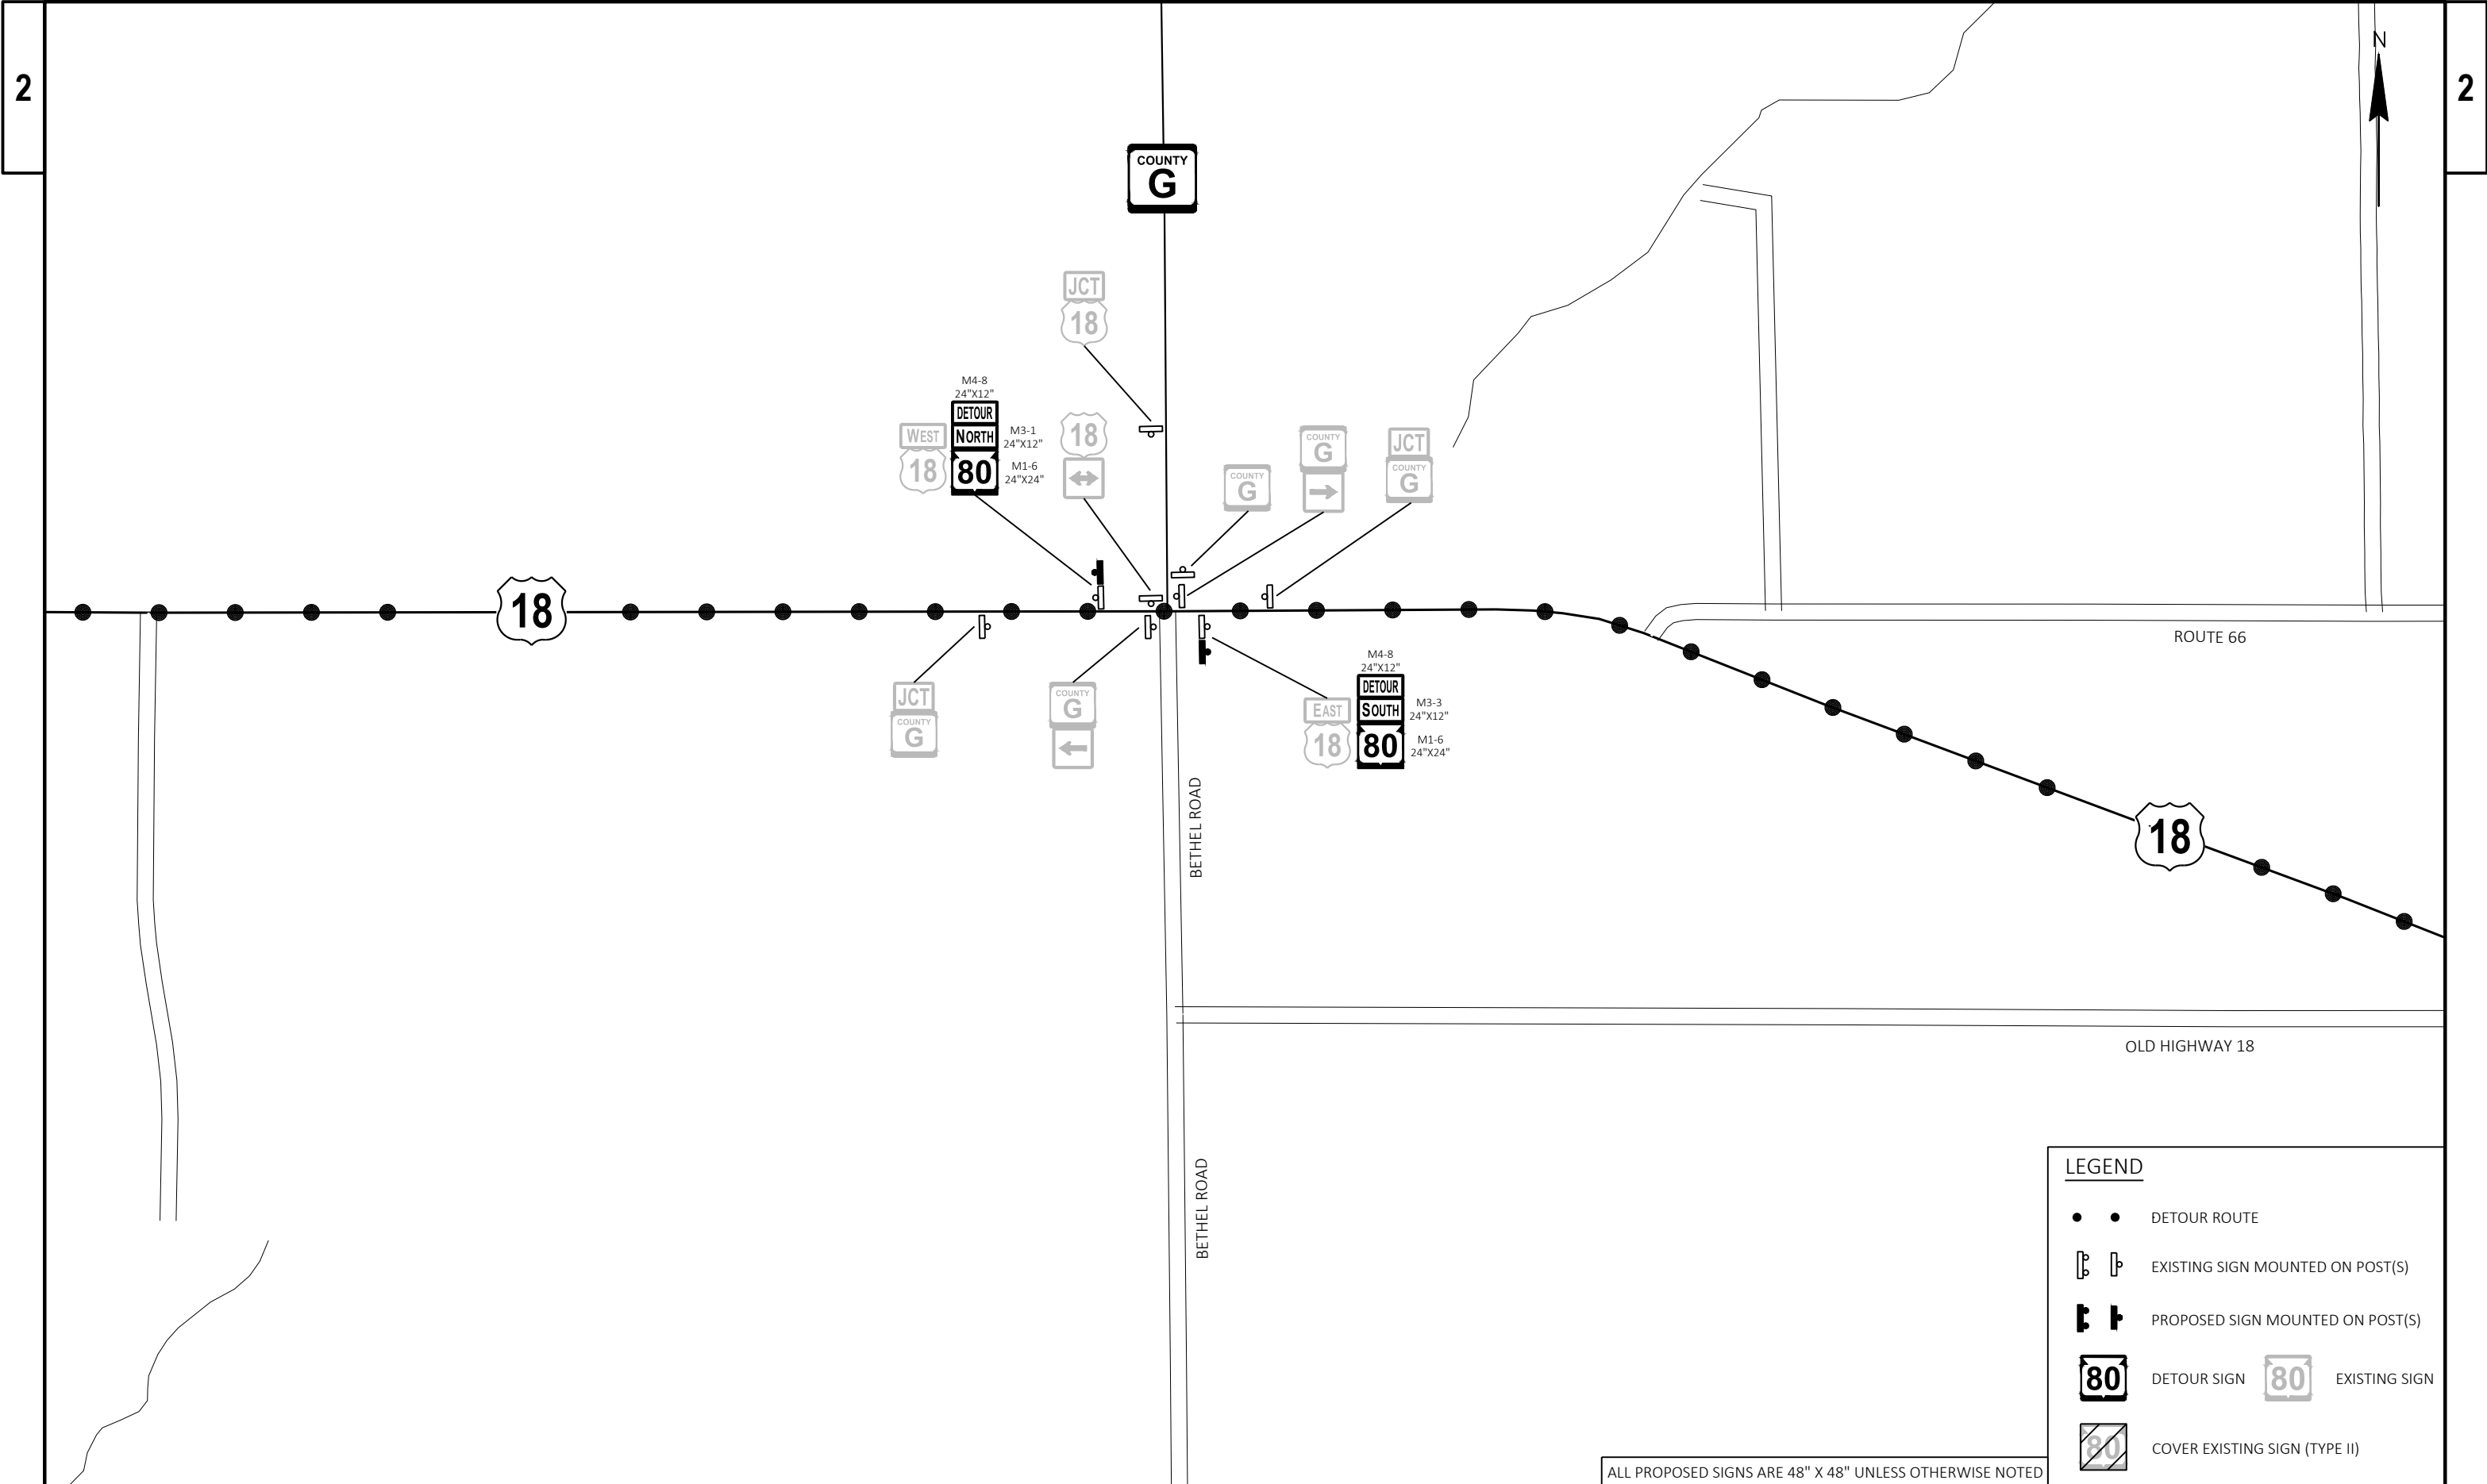

LEGEND

DETOUR ROUTE

EXISTING SIGN MOUNTED ON POST(S)


PROPOSED SIGN MOUNTED ON POST(S)


DETOUR SIGN


EXISTING SIGN

COVER EXISTING SIGN (TYPE II)

ALL PROPOSED SIGNS ARE 48" X 48" UNLESS OTHERWISE NOTED


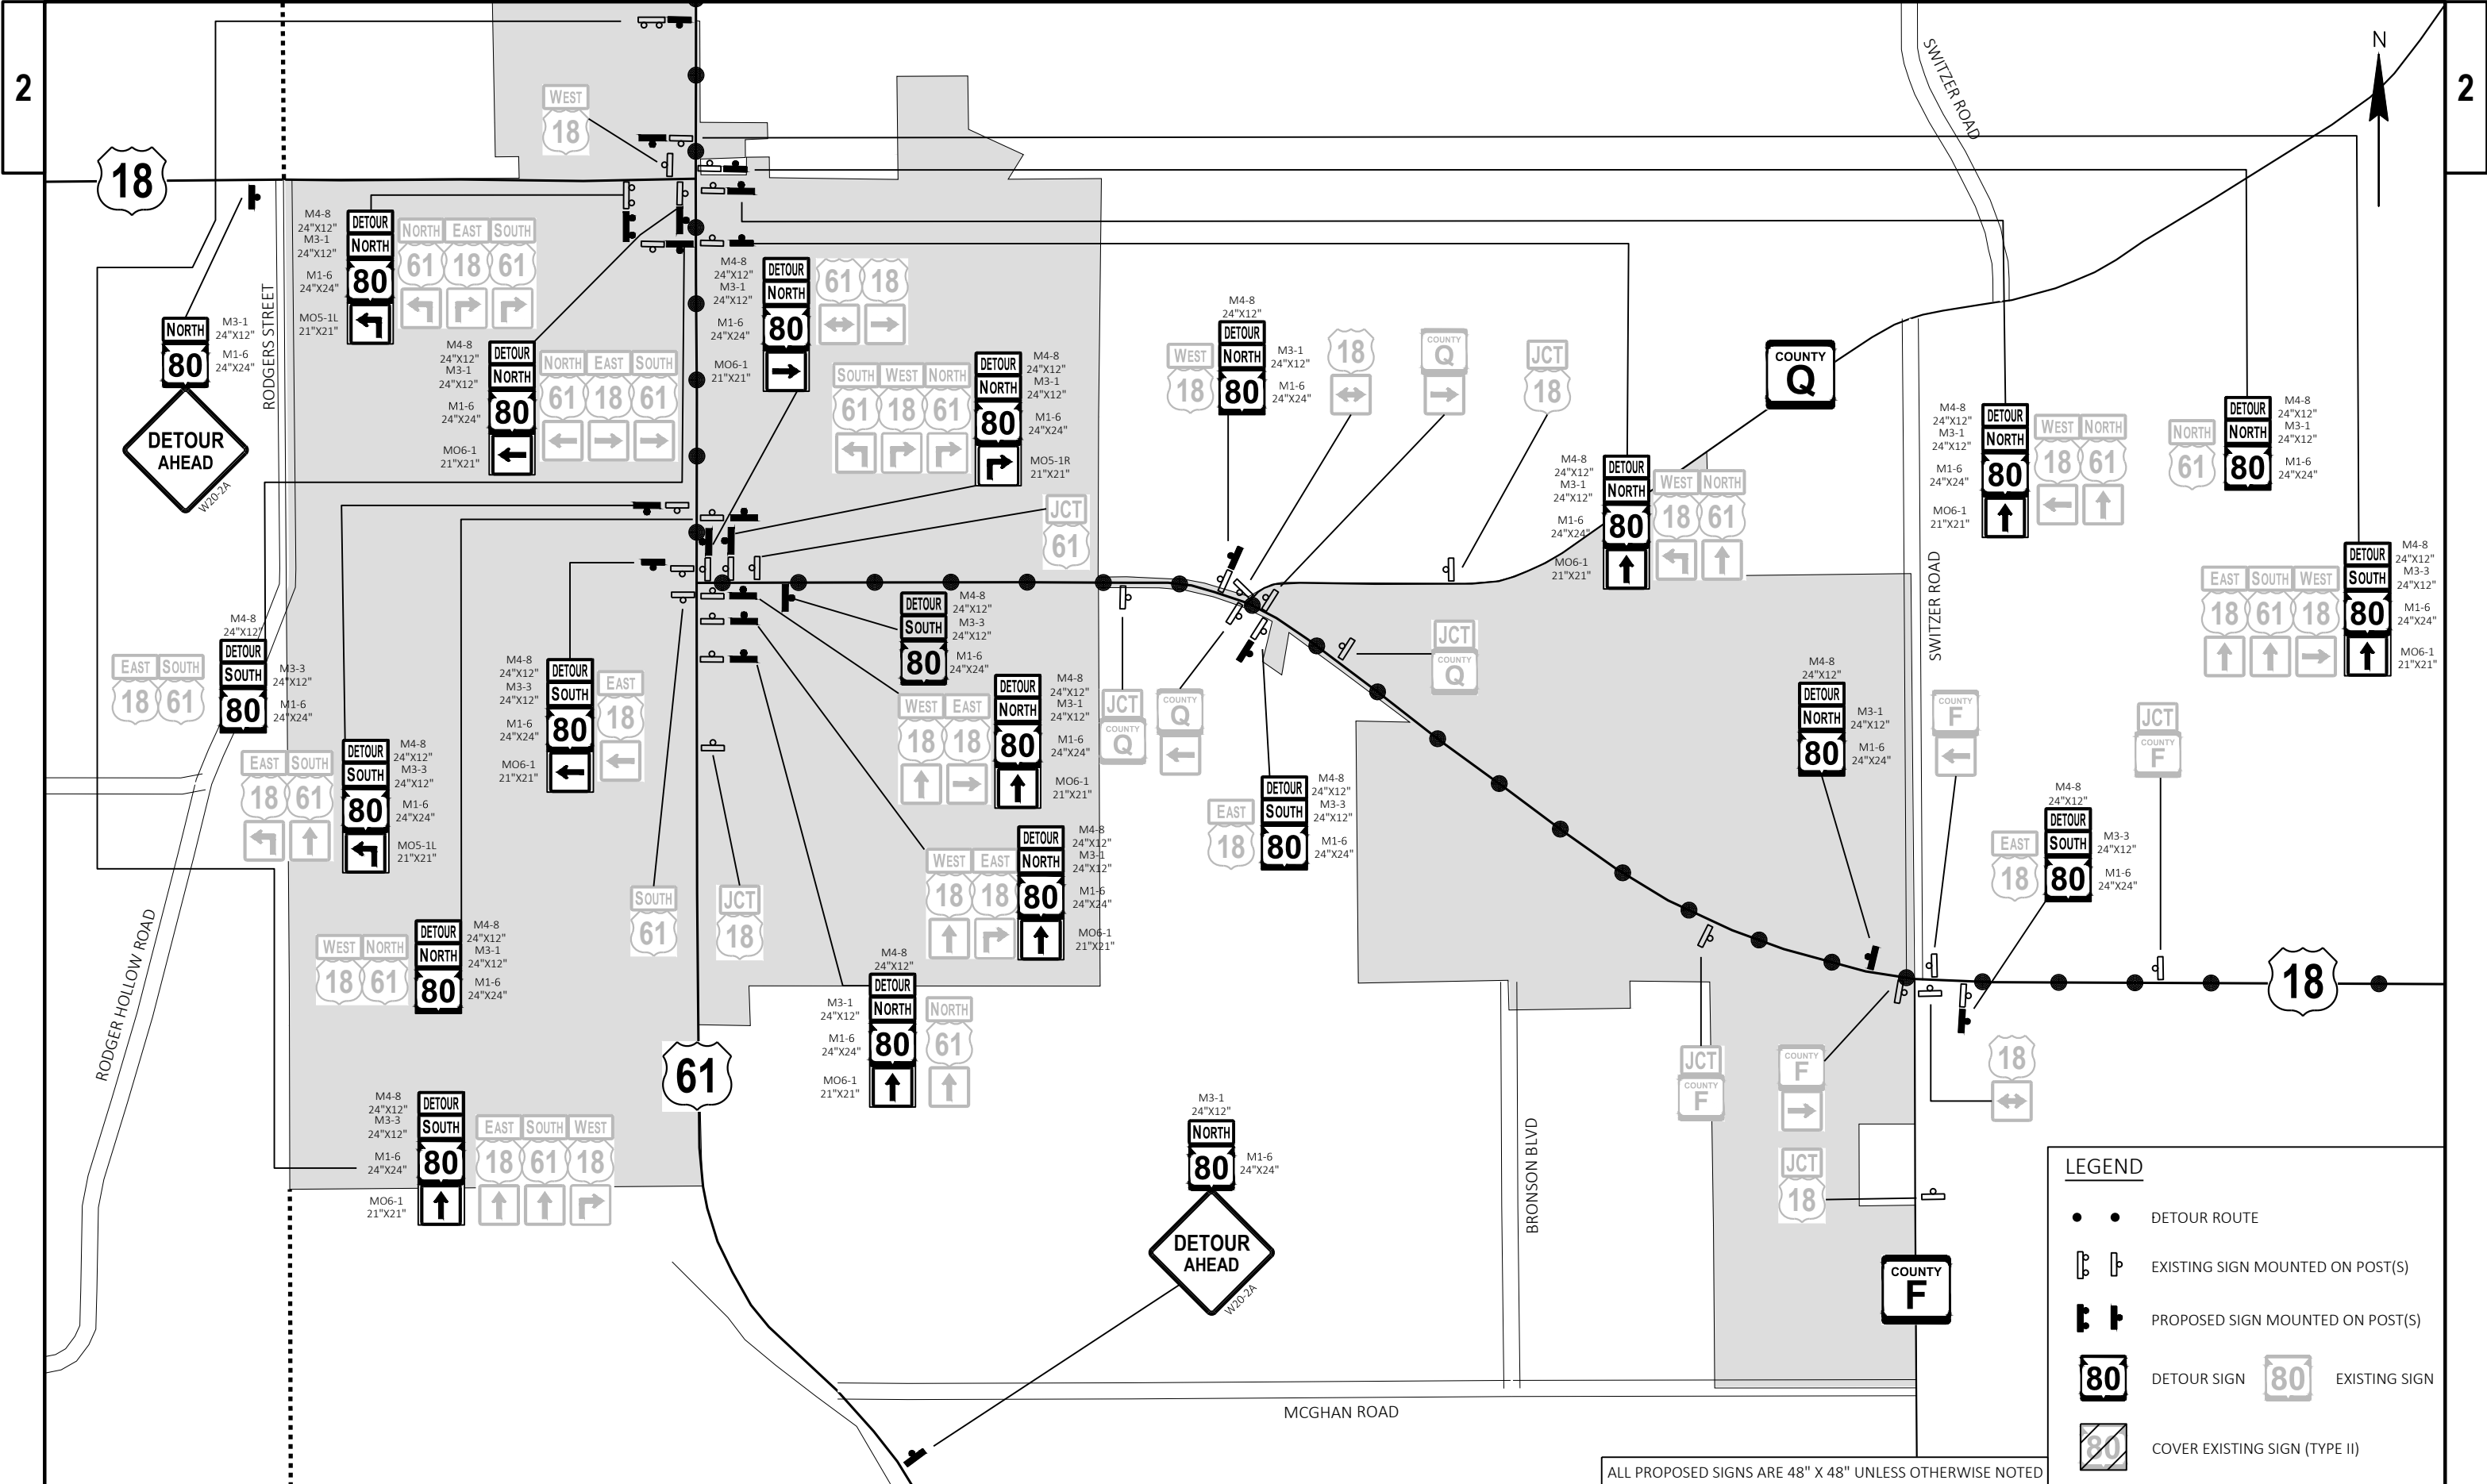


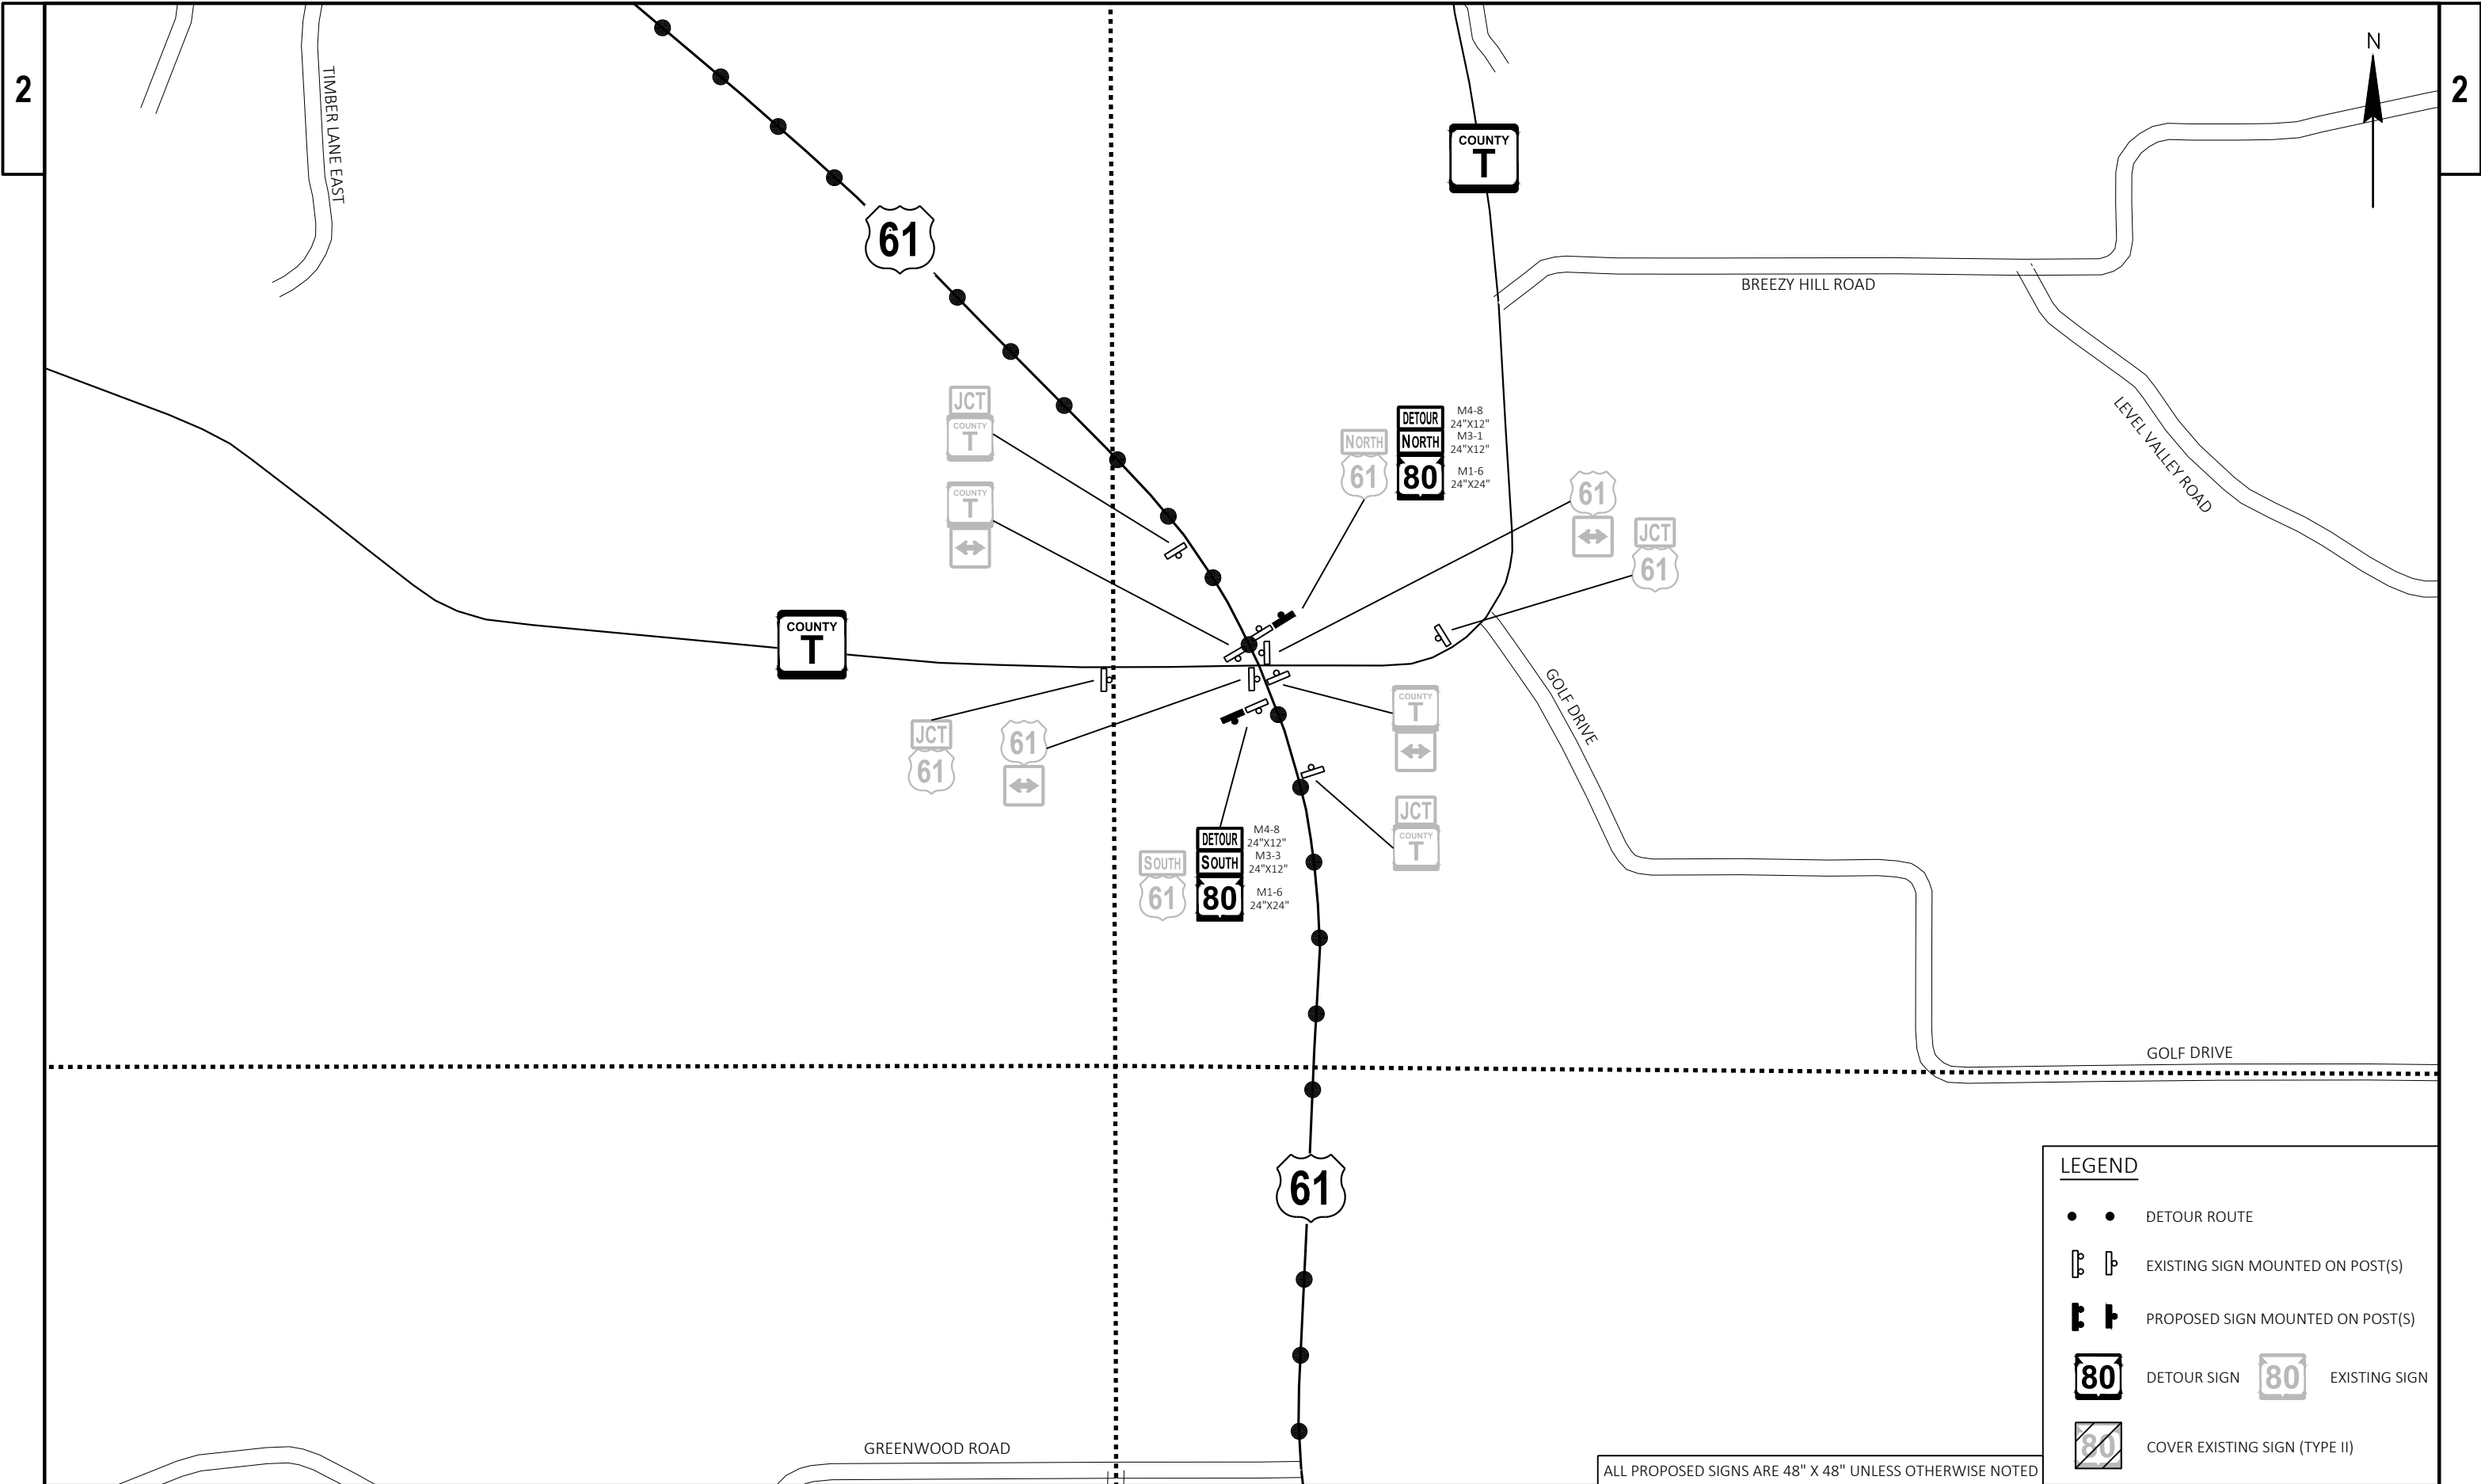

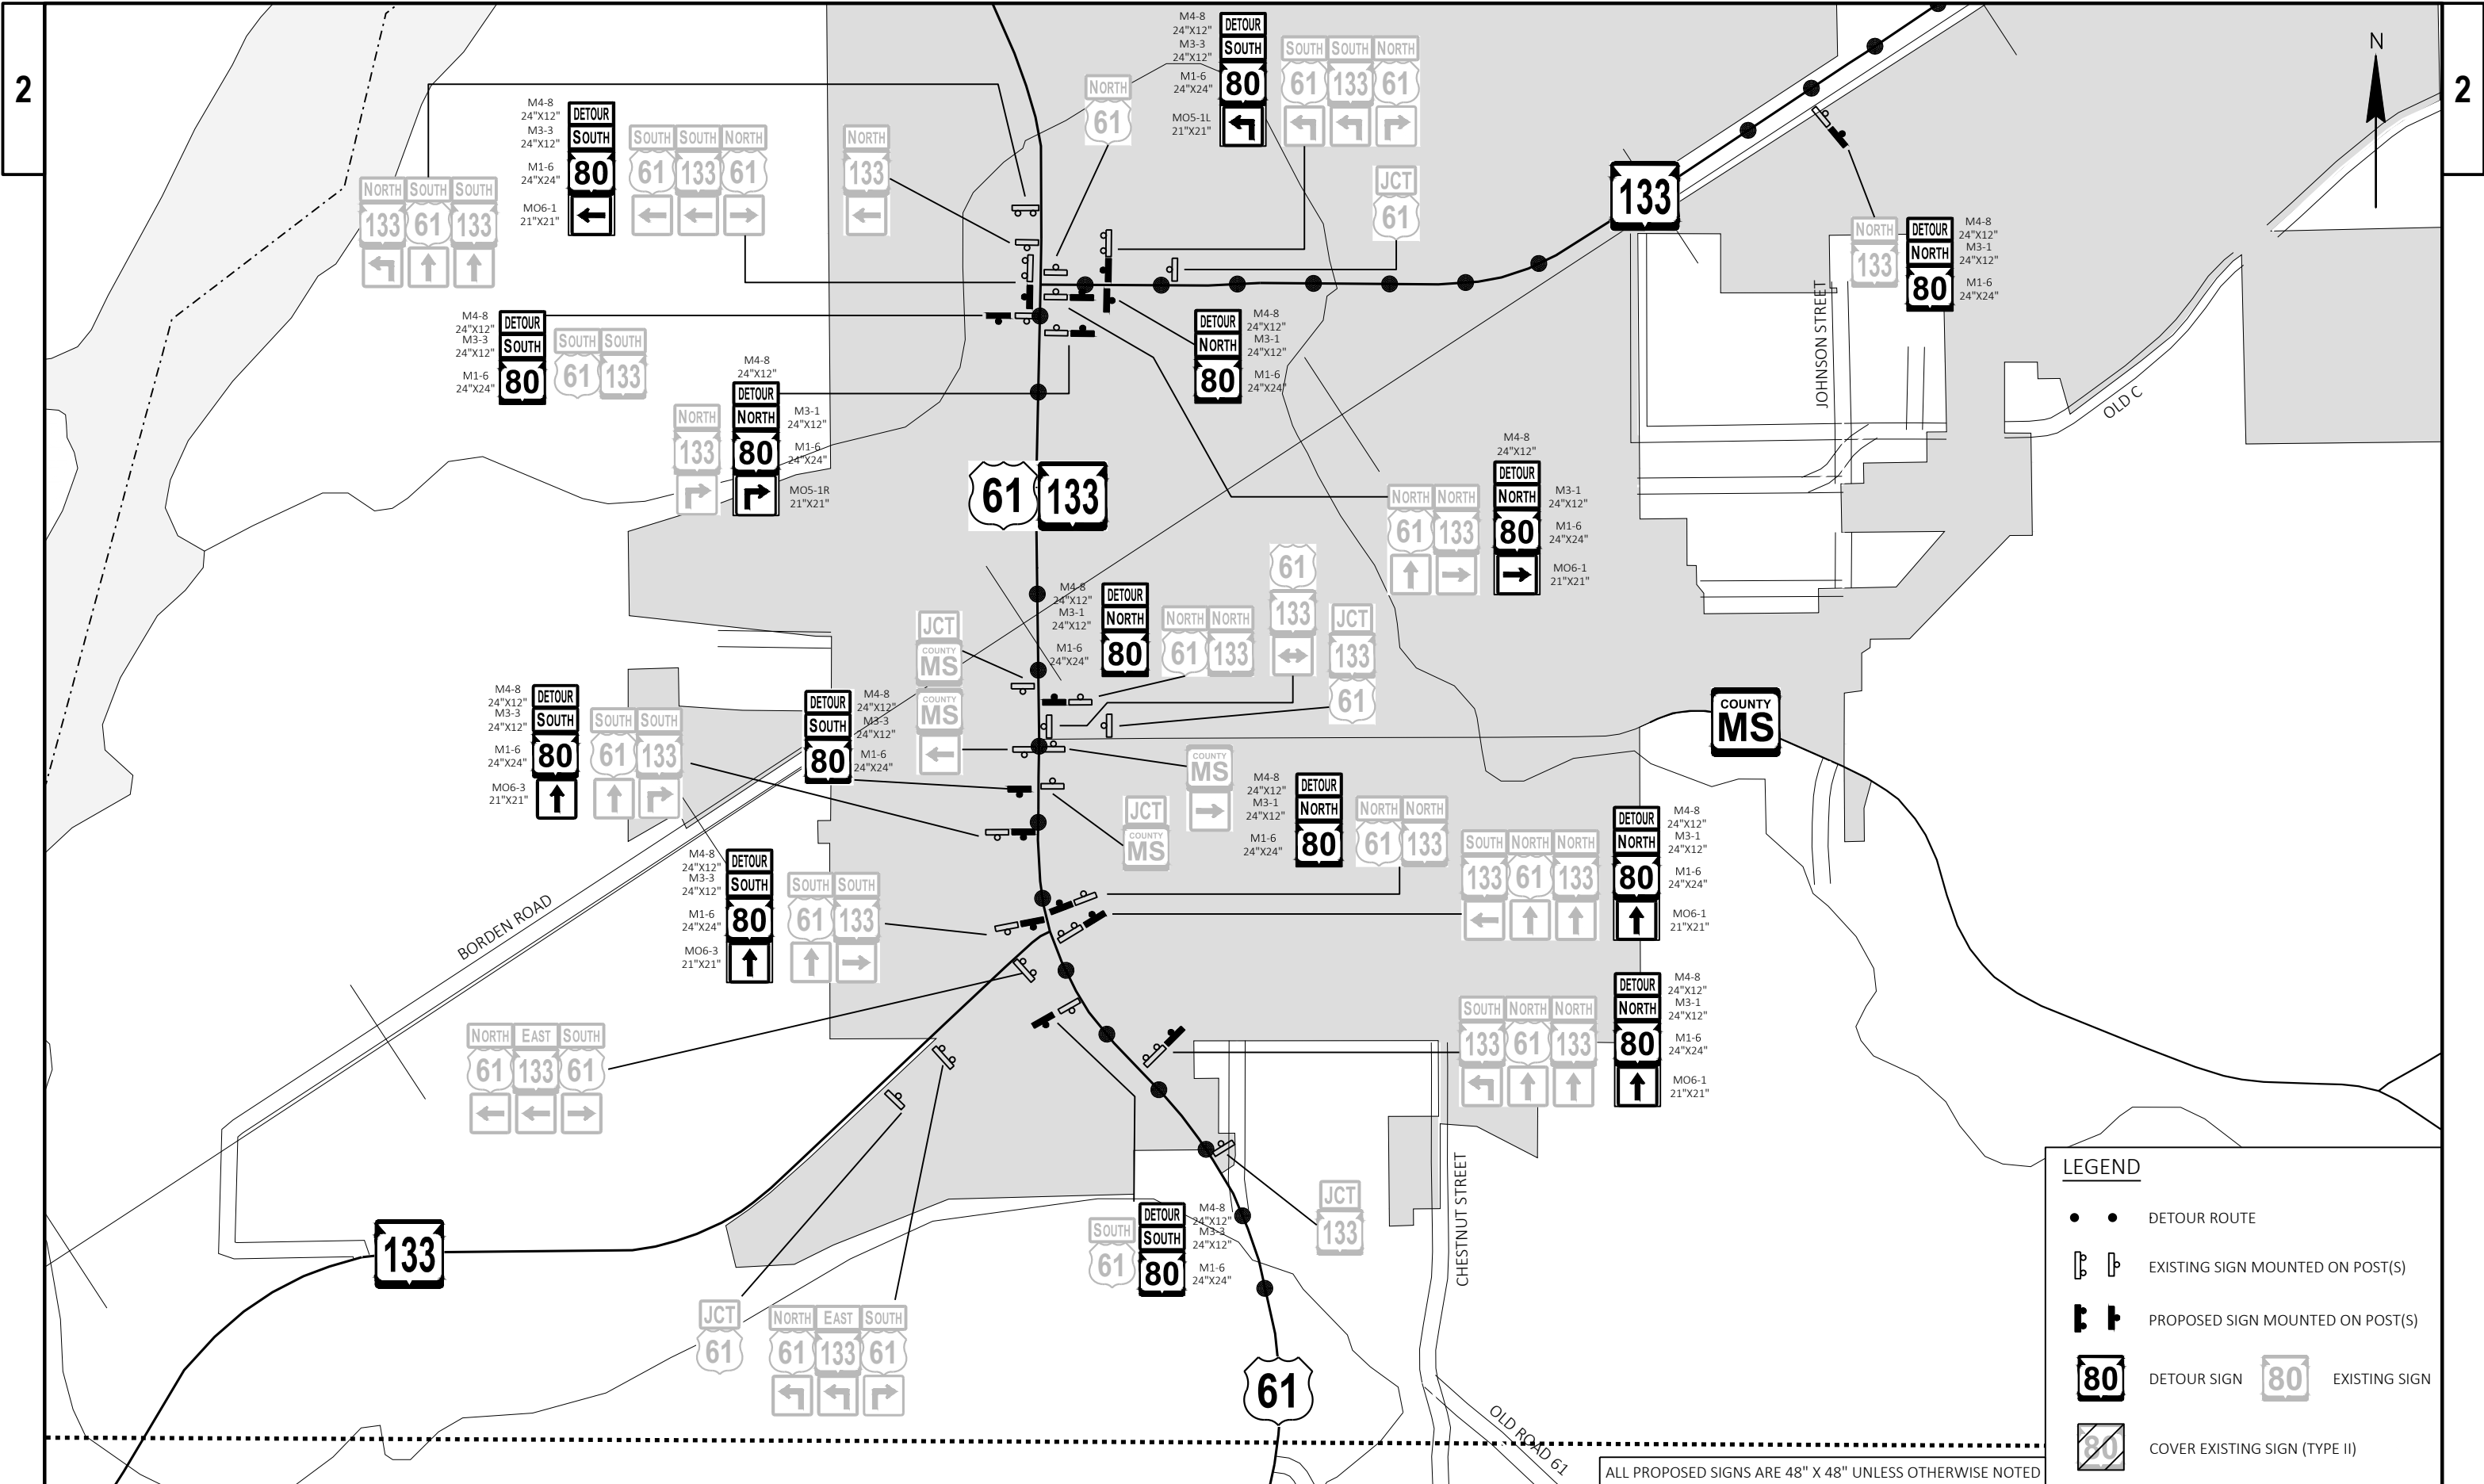

LEGEND

- • DETOUR ROUTE
- ⌚ ⌚ EXISTING SIGN MOUNTED ON POST(S)
- ⌚ ⌚ PROPOSED SIGN MOUNTED ON POST(S)
- 80 80 DETOUR SIGN 80 EXISTING SIGN
- 80 COVER EXISTING SIGN (TYPE II)

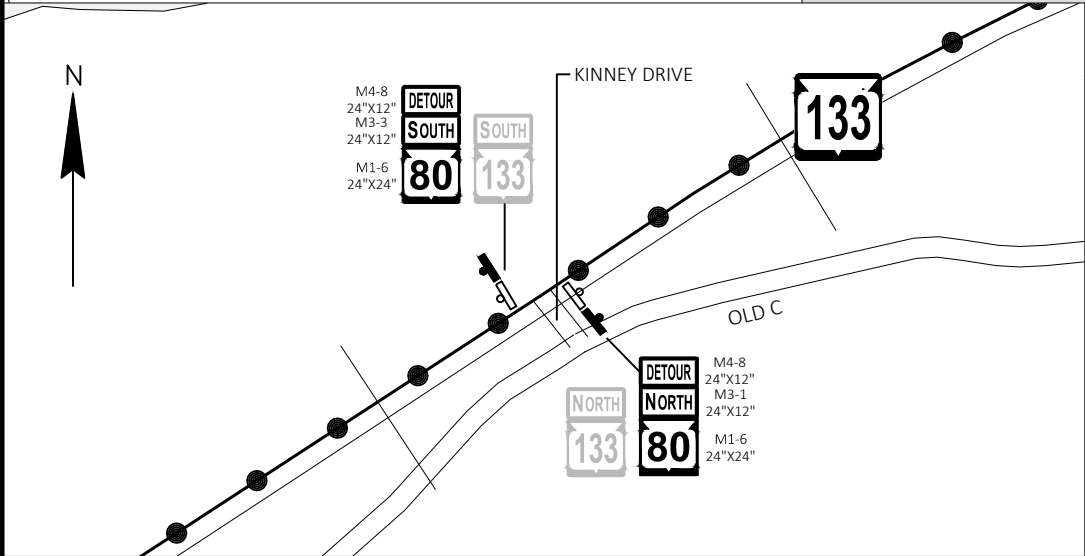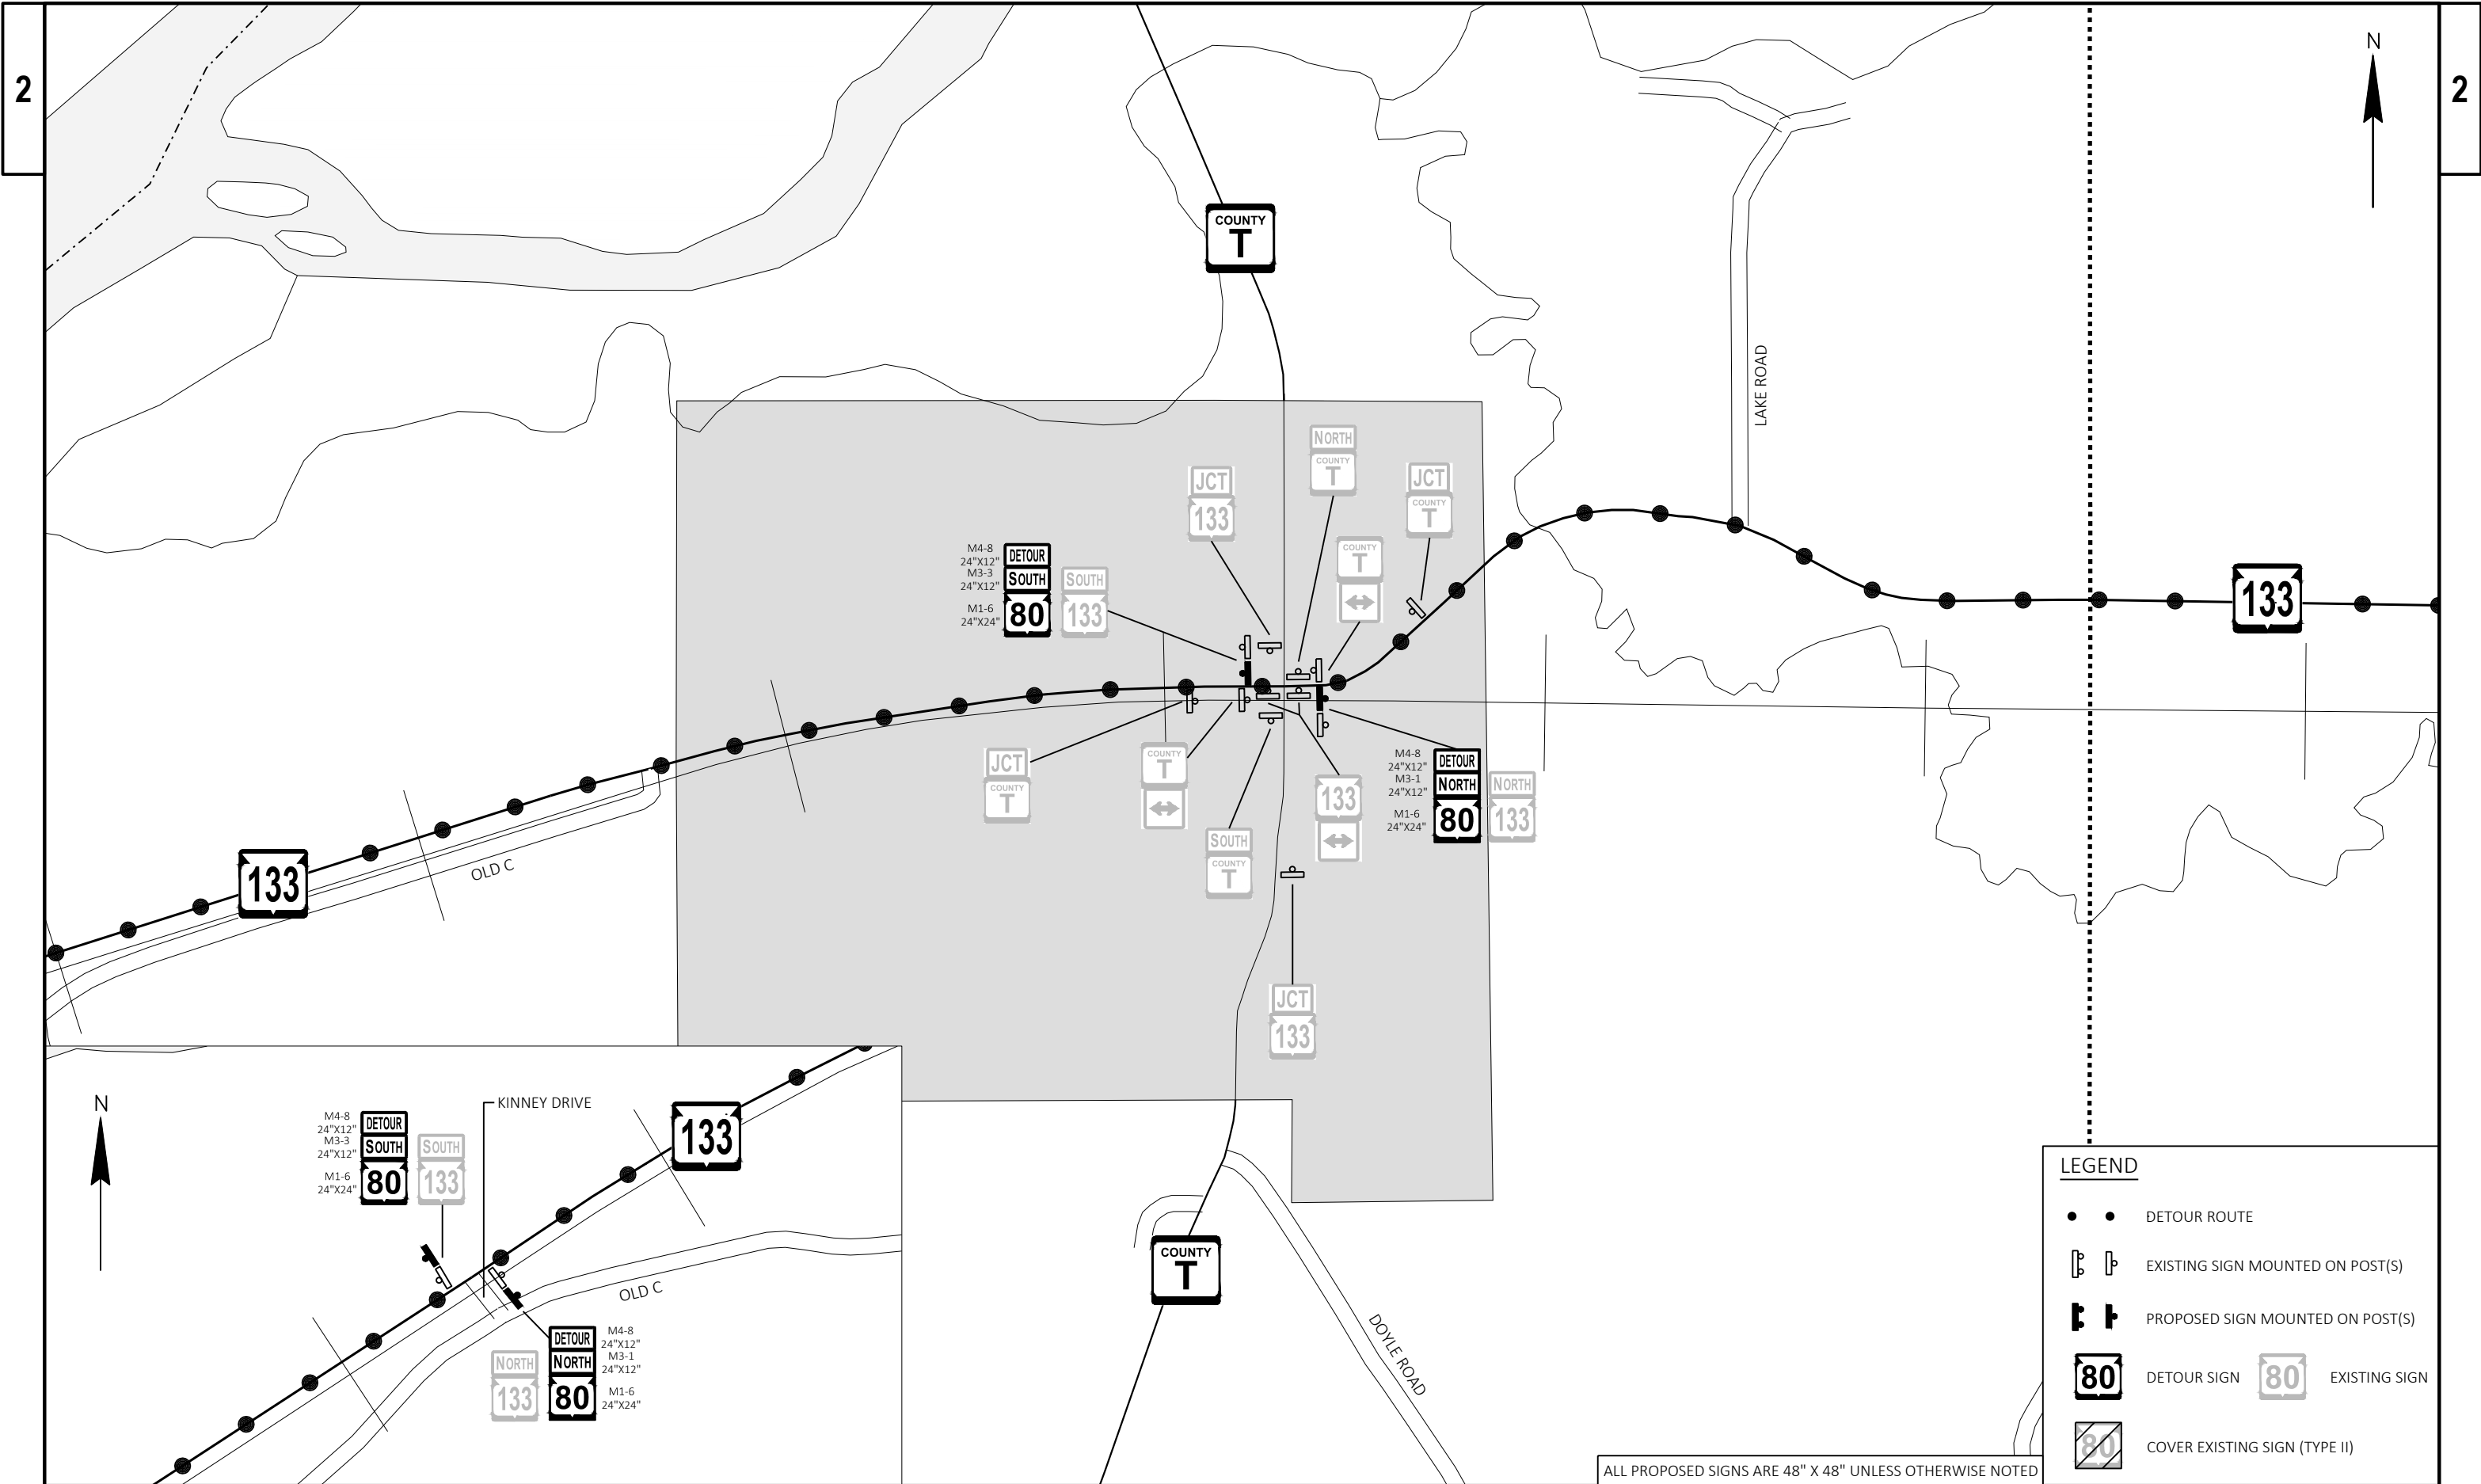

LEGEND

DETOUR ROUTE

EXISTING SIGN MOUNTED ON POST(S)

PROPOSED SIGN MOUNTED ON POST(S)

DETOUR SIGN

EXISTING SIGN

COVER EXISTING SIGN (TYPE II)

PROJECT NO: 5939-00-63

HWY: STH 80

COUNTY: IOWA

DETOUR PLAN - DETAIL H

SHEET 41

E

FILE NAME : W:\7701_07\CAD\I XXXX-XX-XX\SHEET5PLAN\027002-DT.DWG
LAYOUT NAME - 08


PLOT DATE : 4/17/2025 10:17 AM


PLOT BY : SEBESTA, MAXWELL


PLOT NAME :


PLOT SCALE : 1 IN:1000 FT


WISDOT/CADD5 SHEET 42

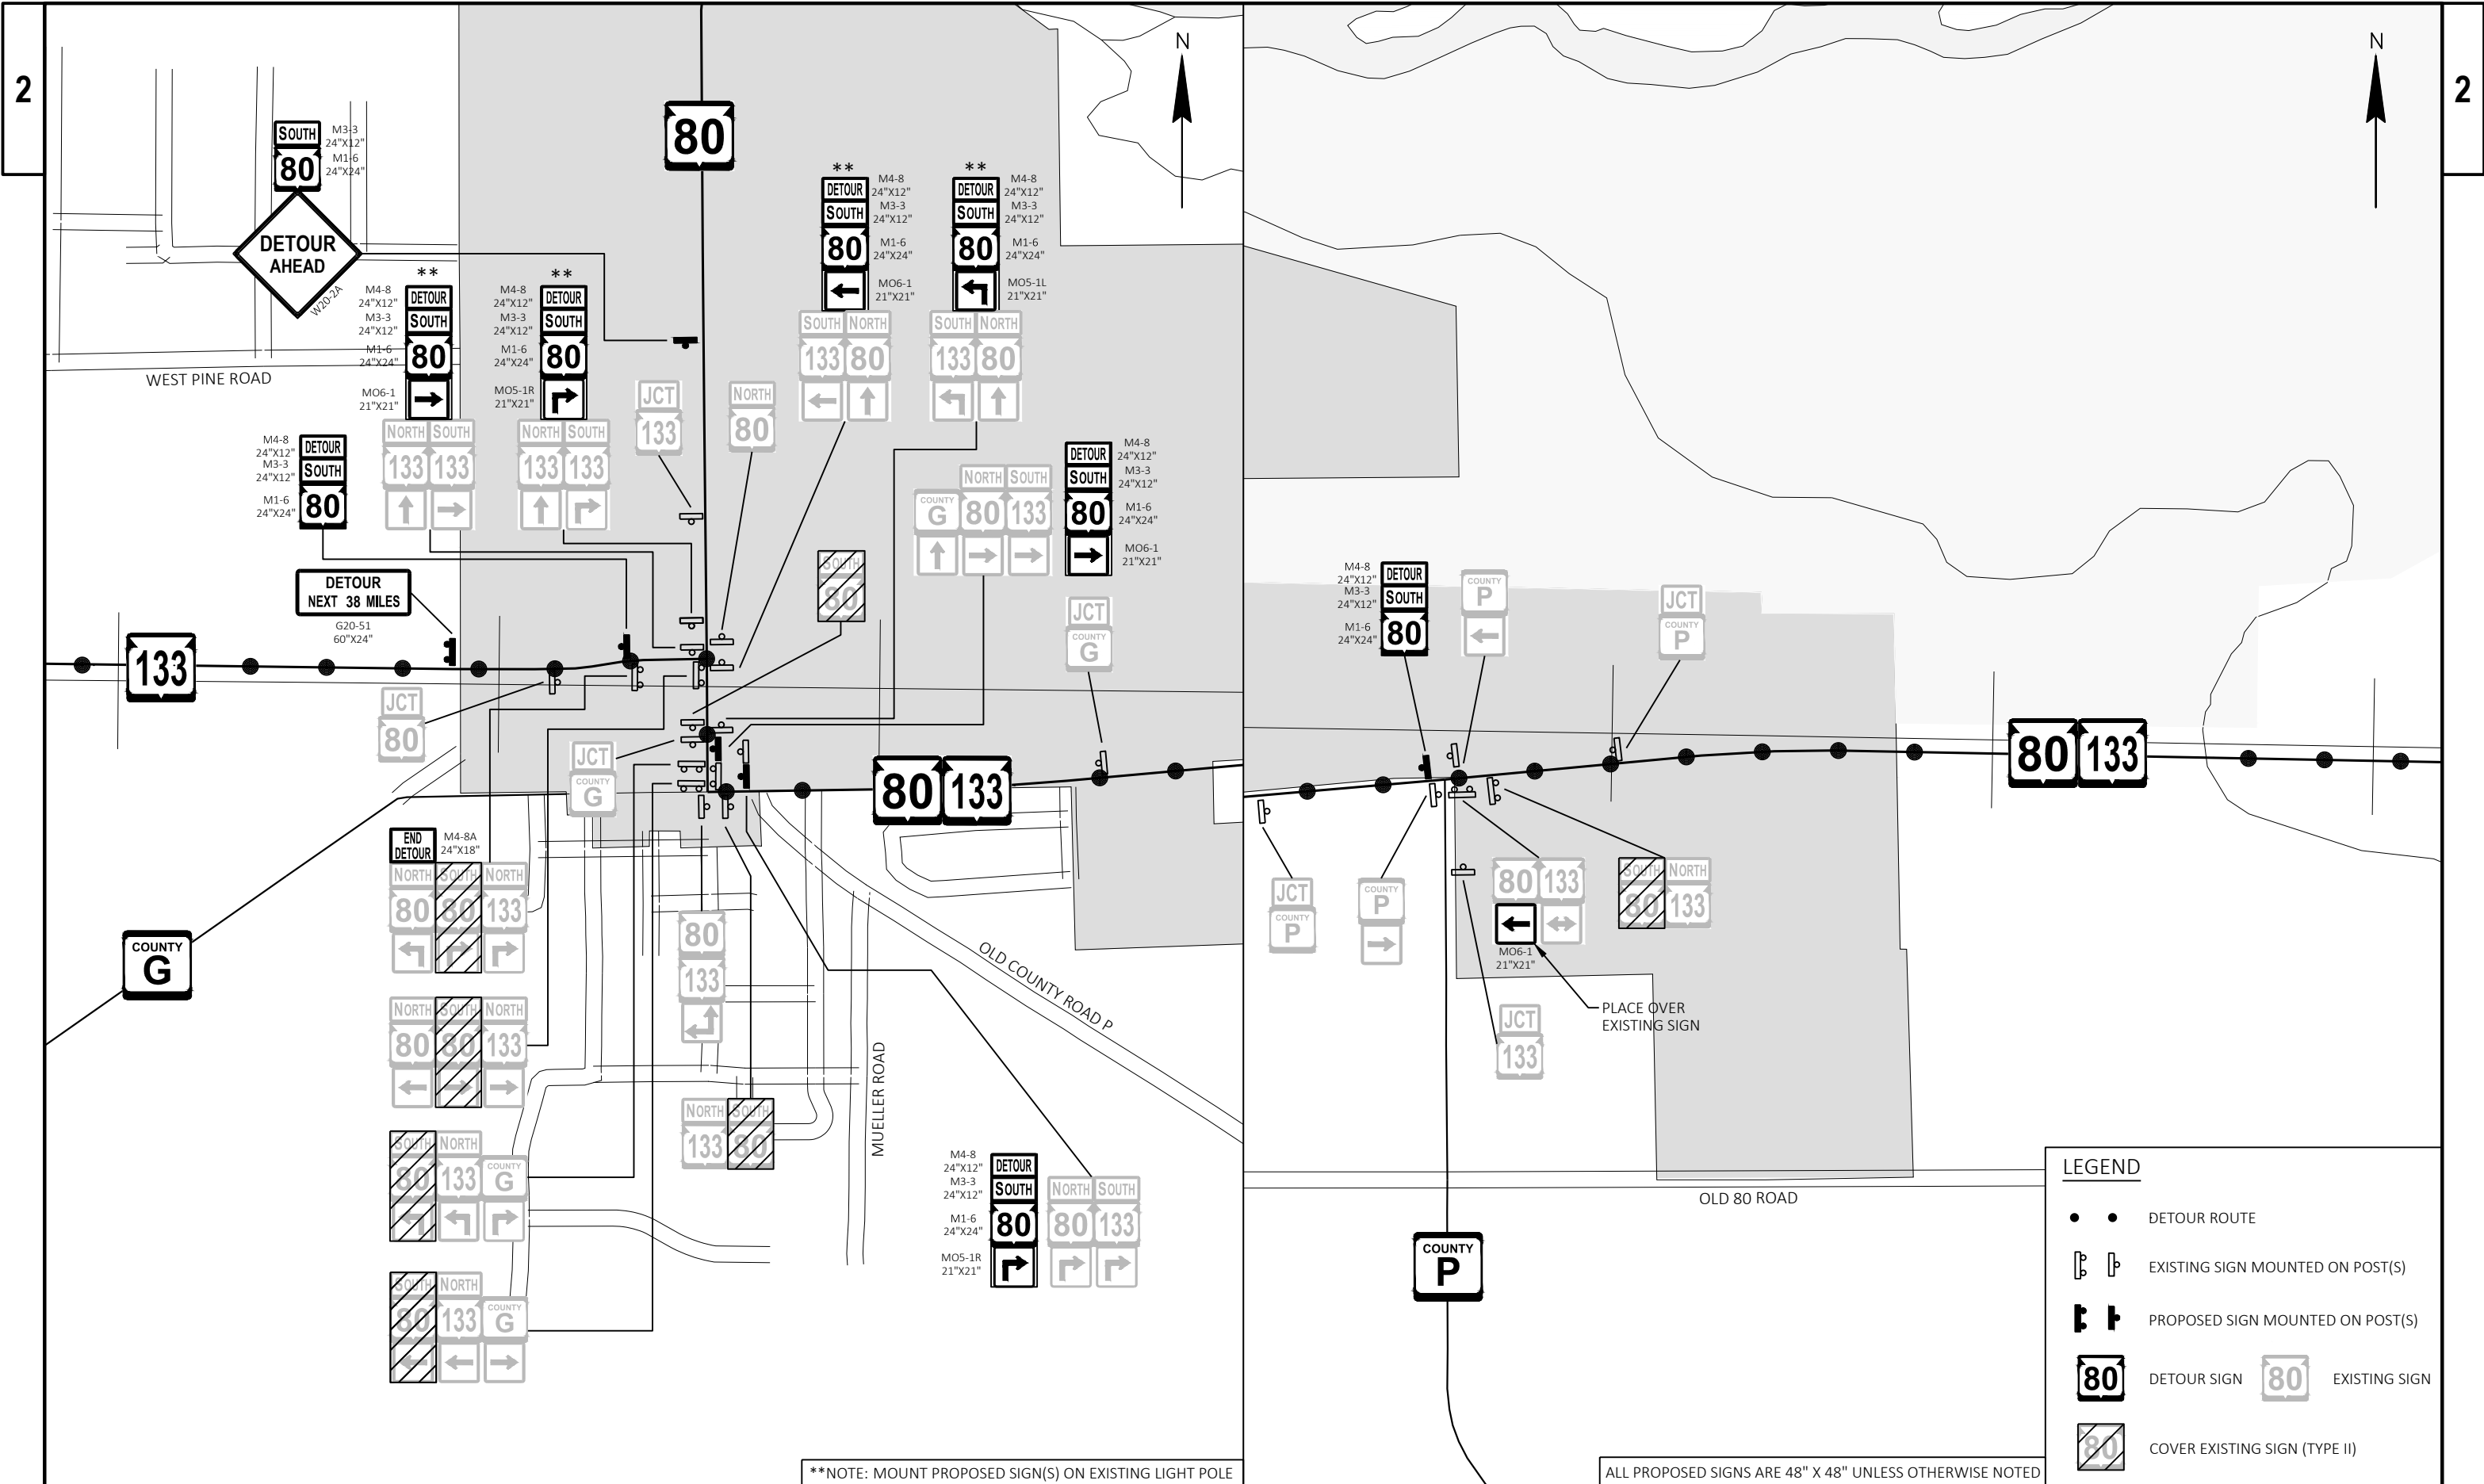


 


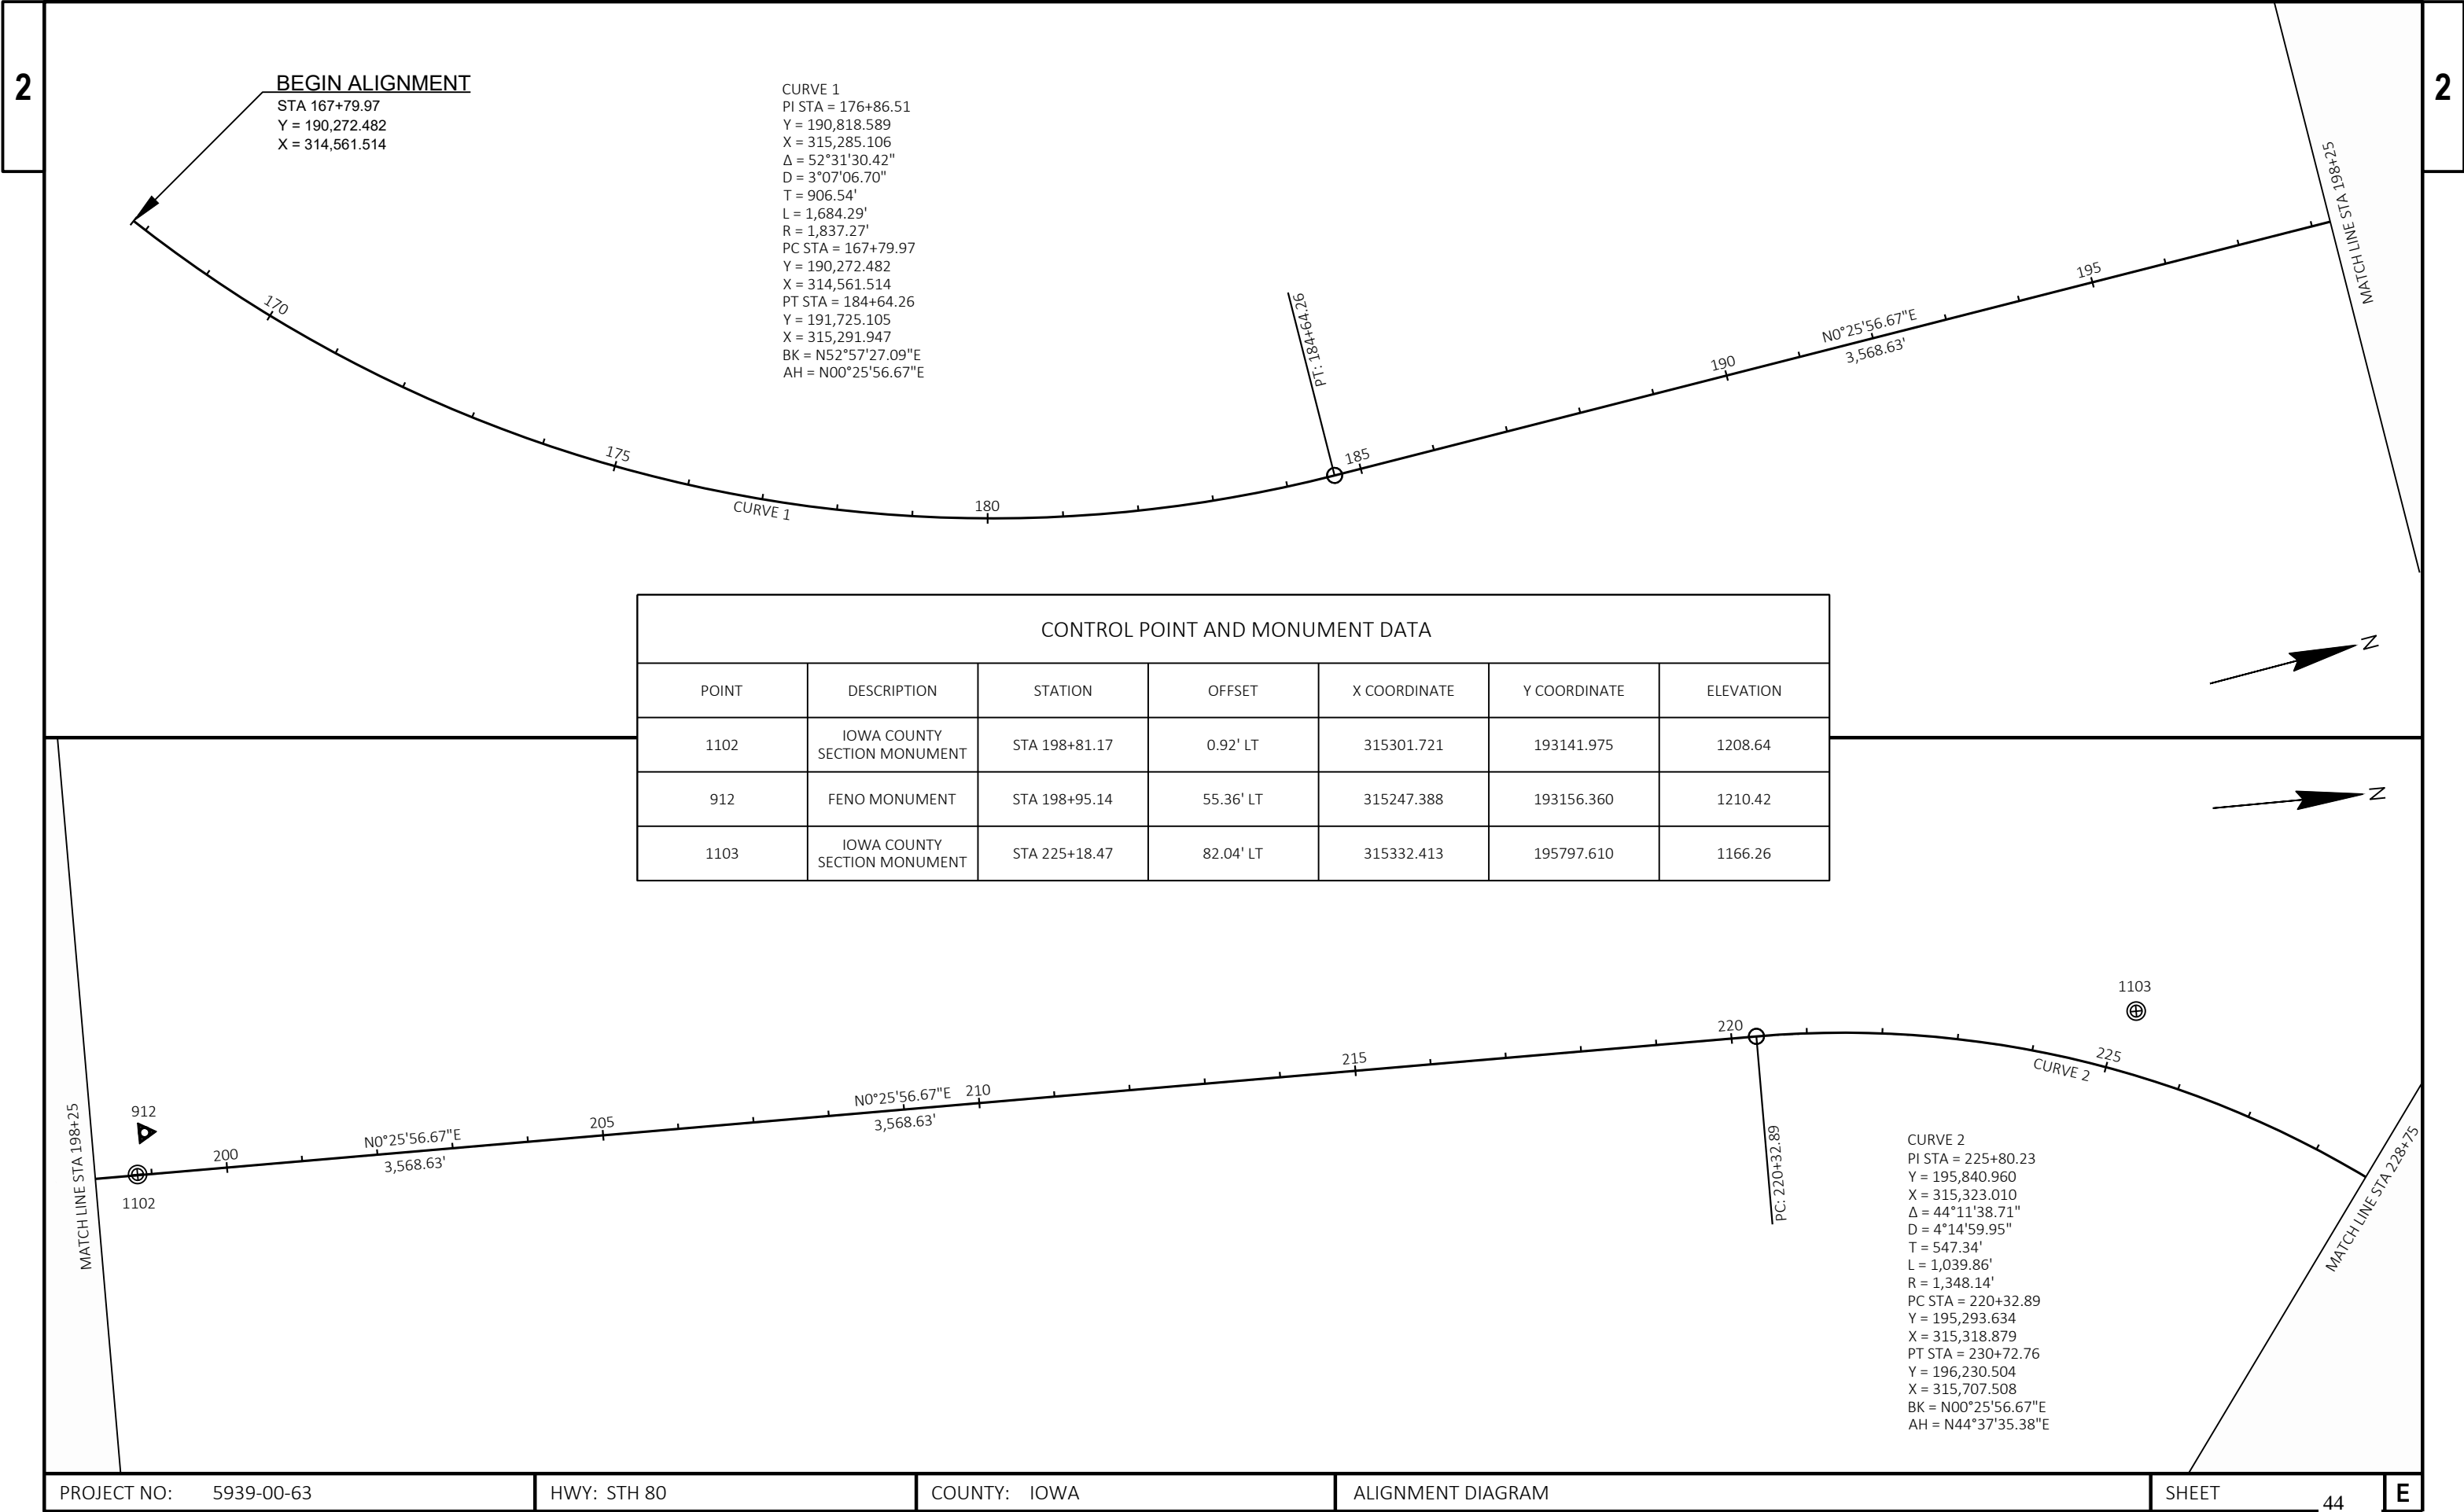

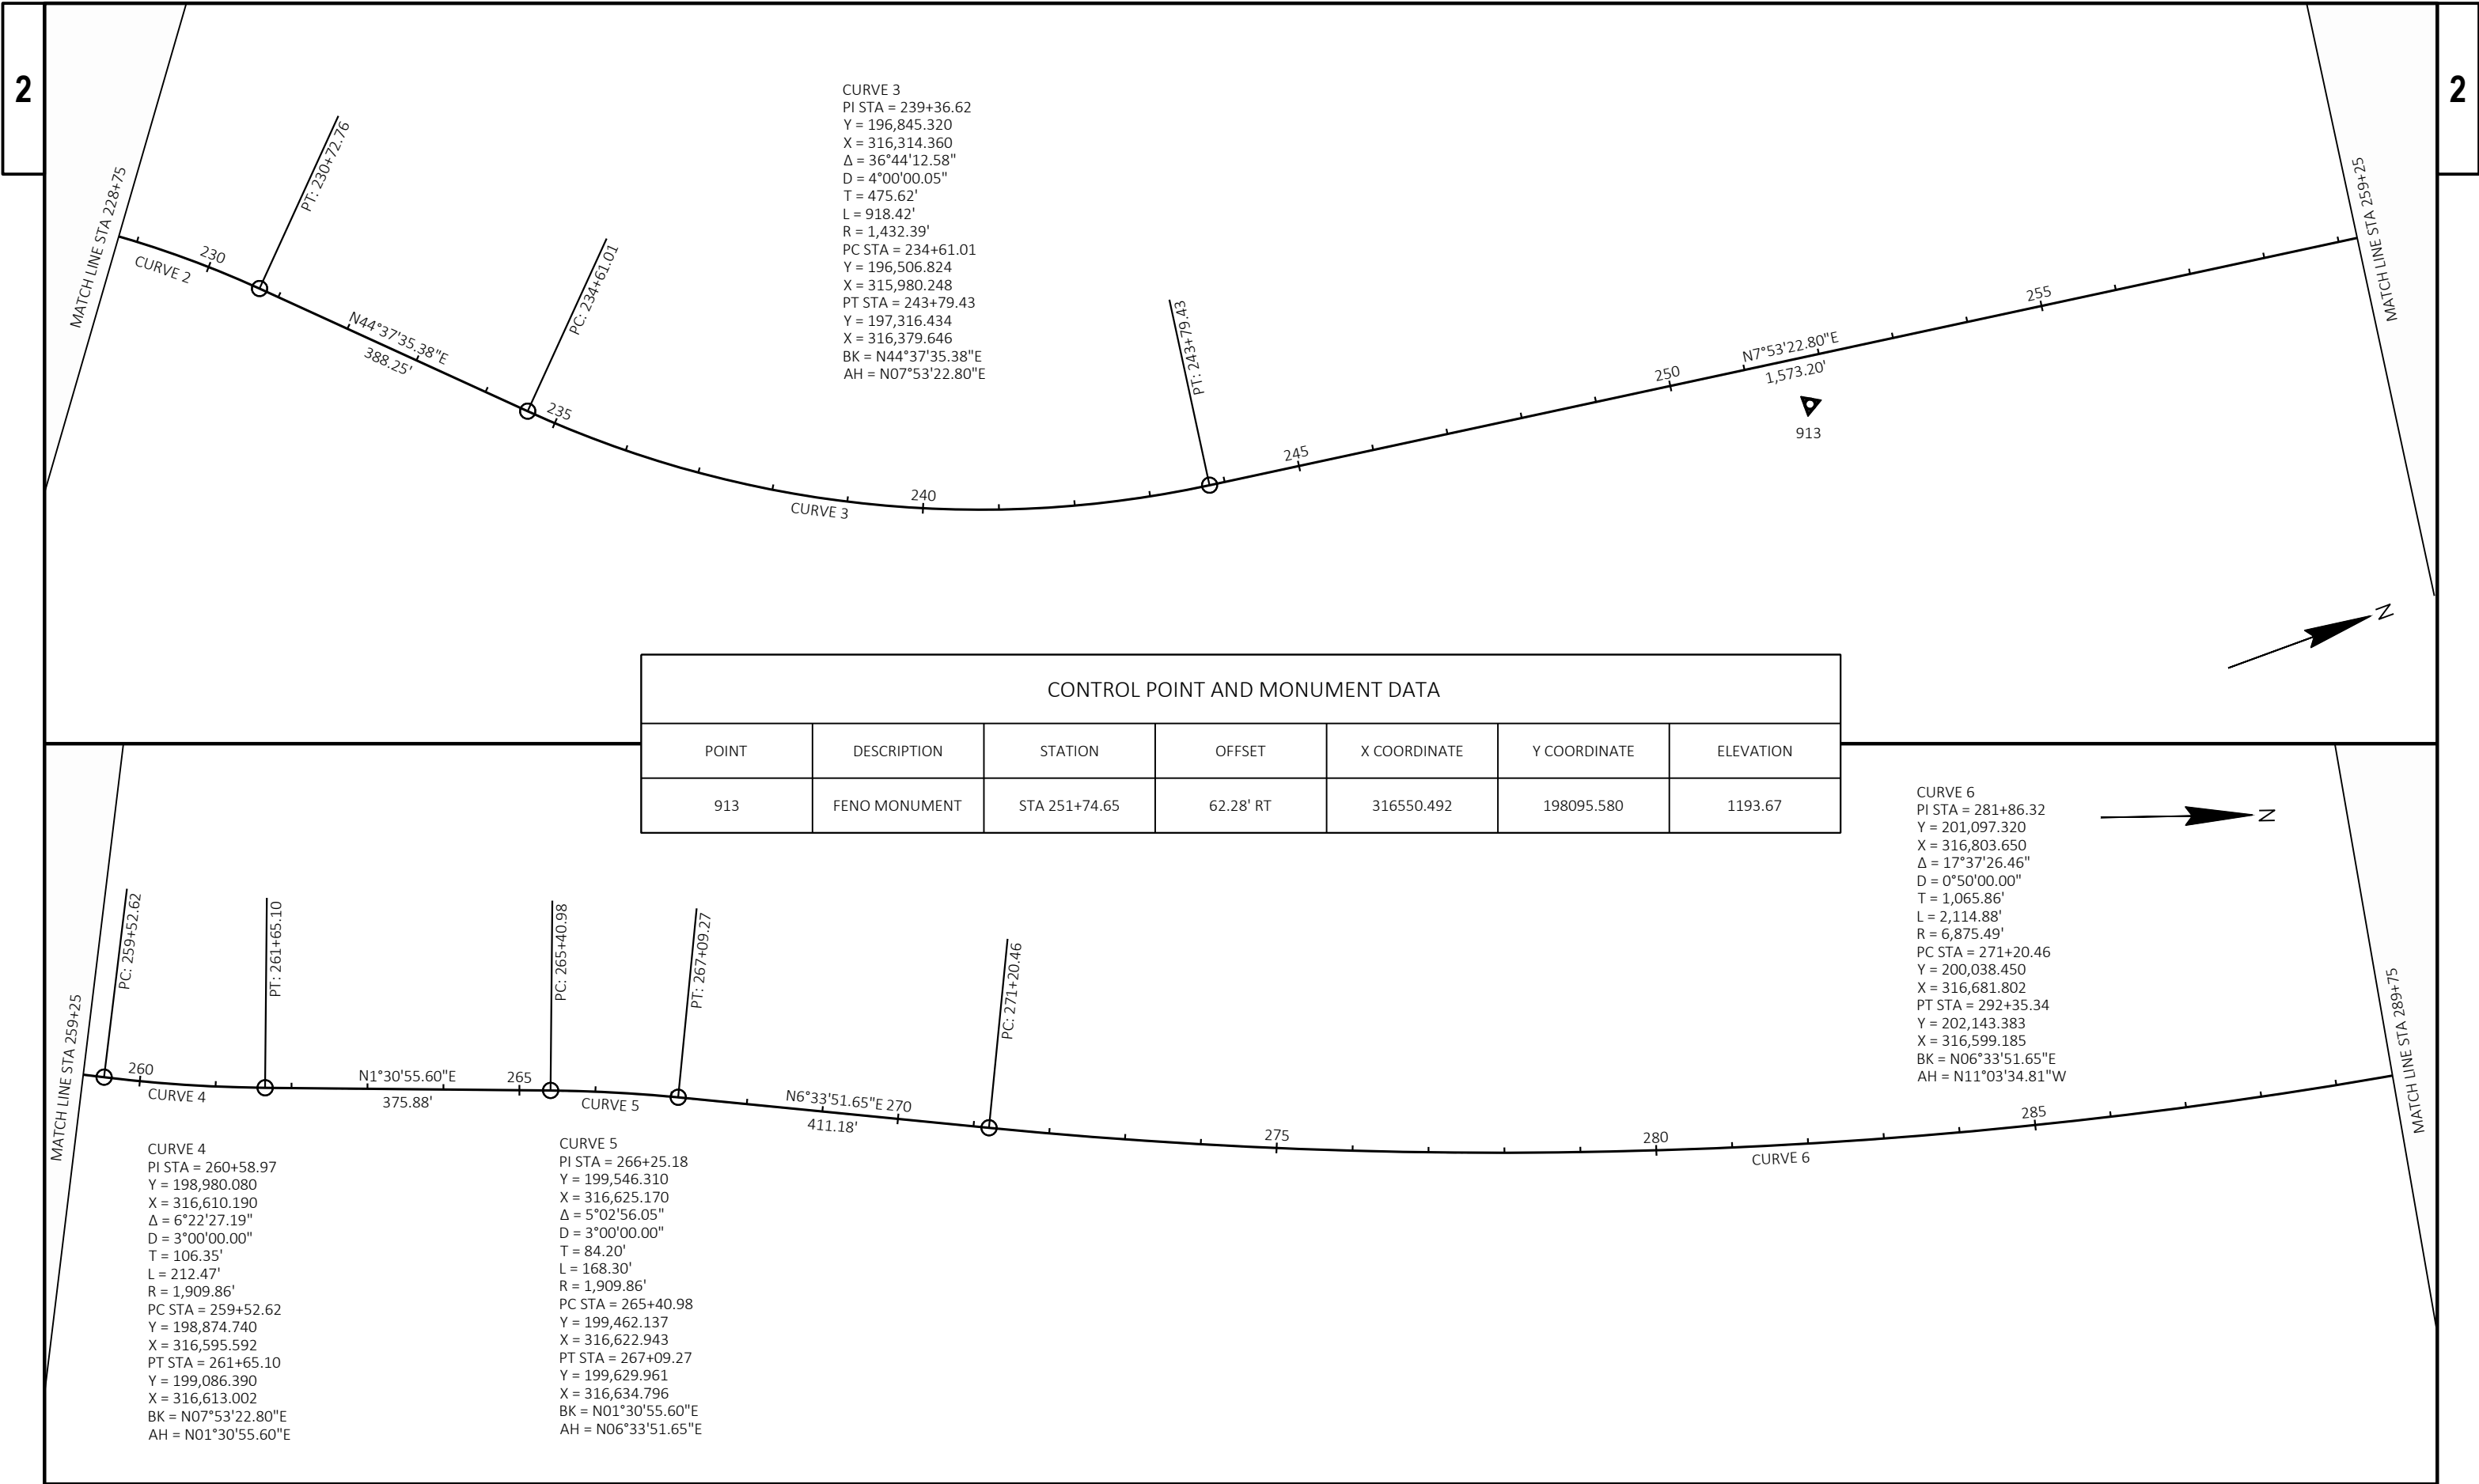


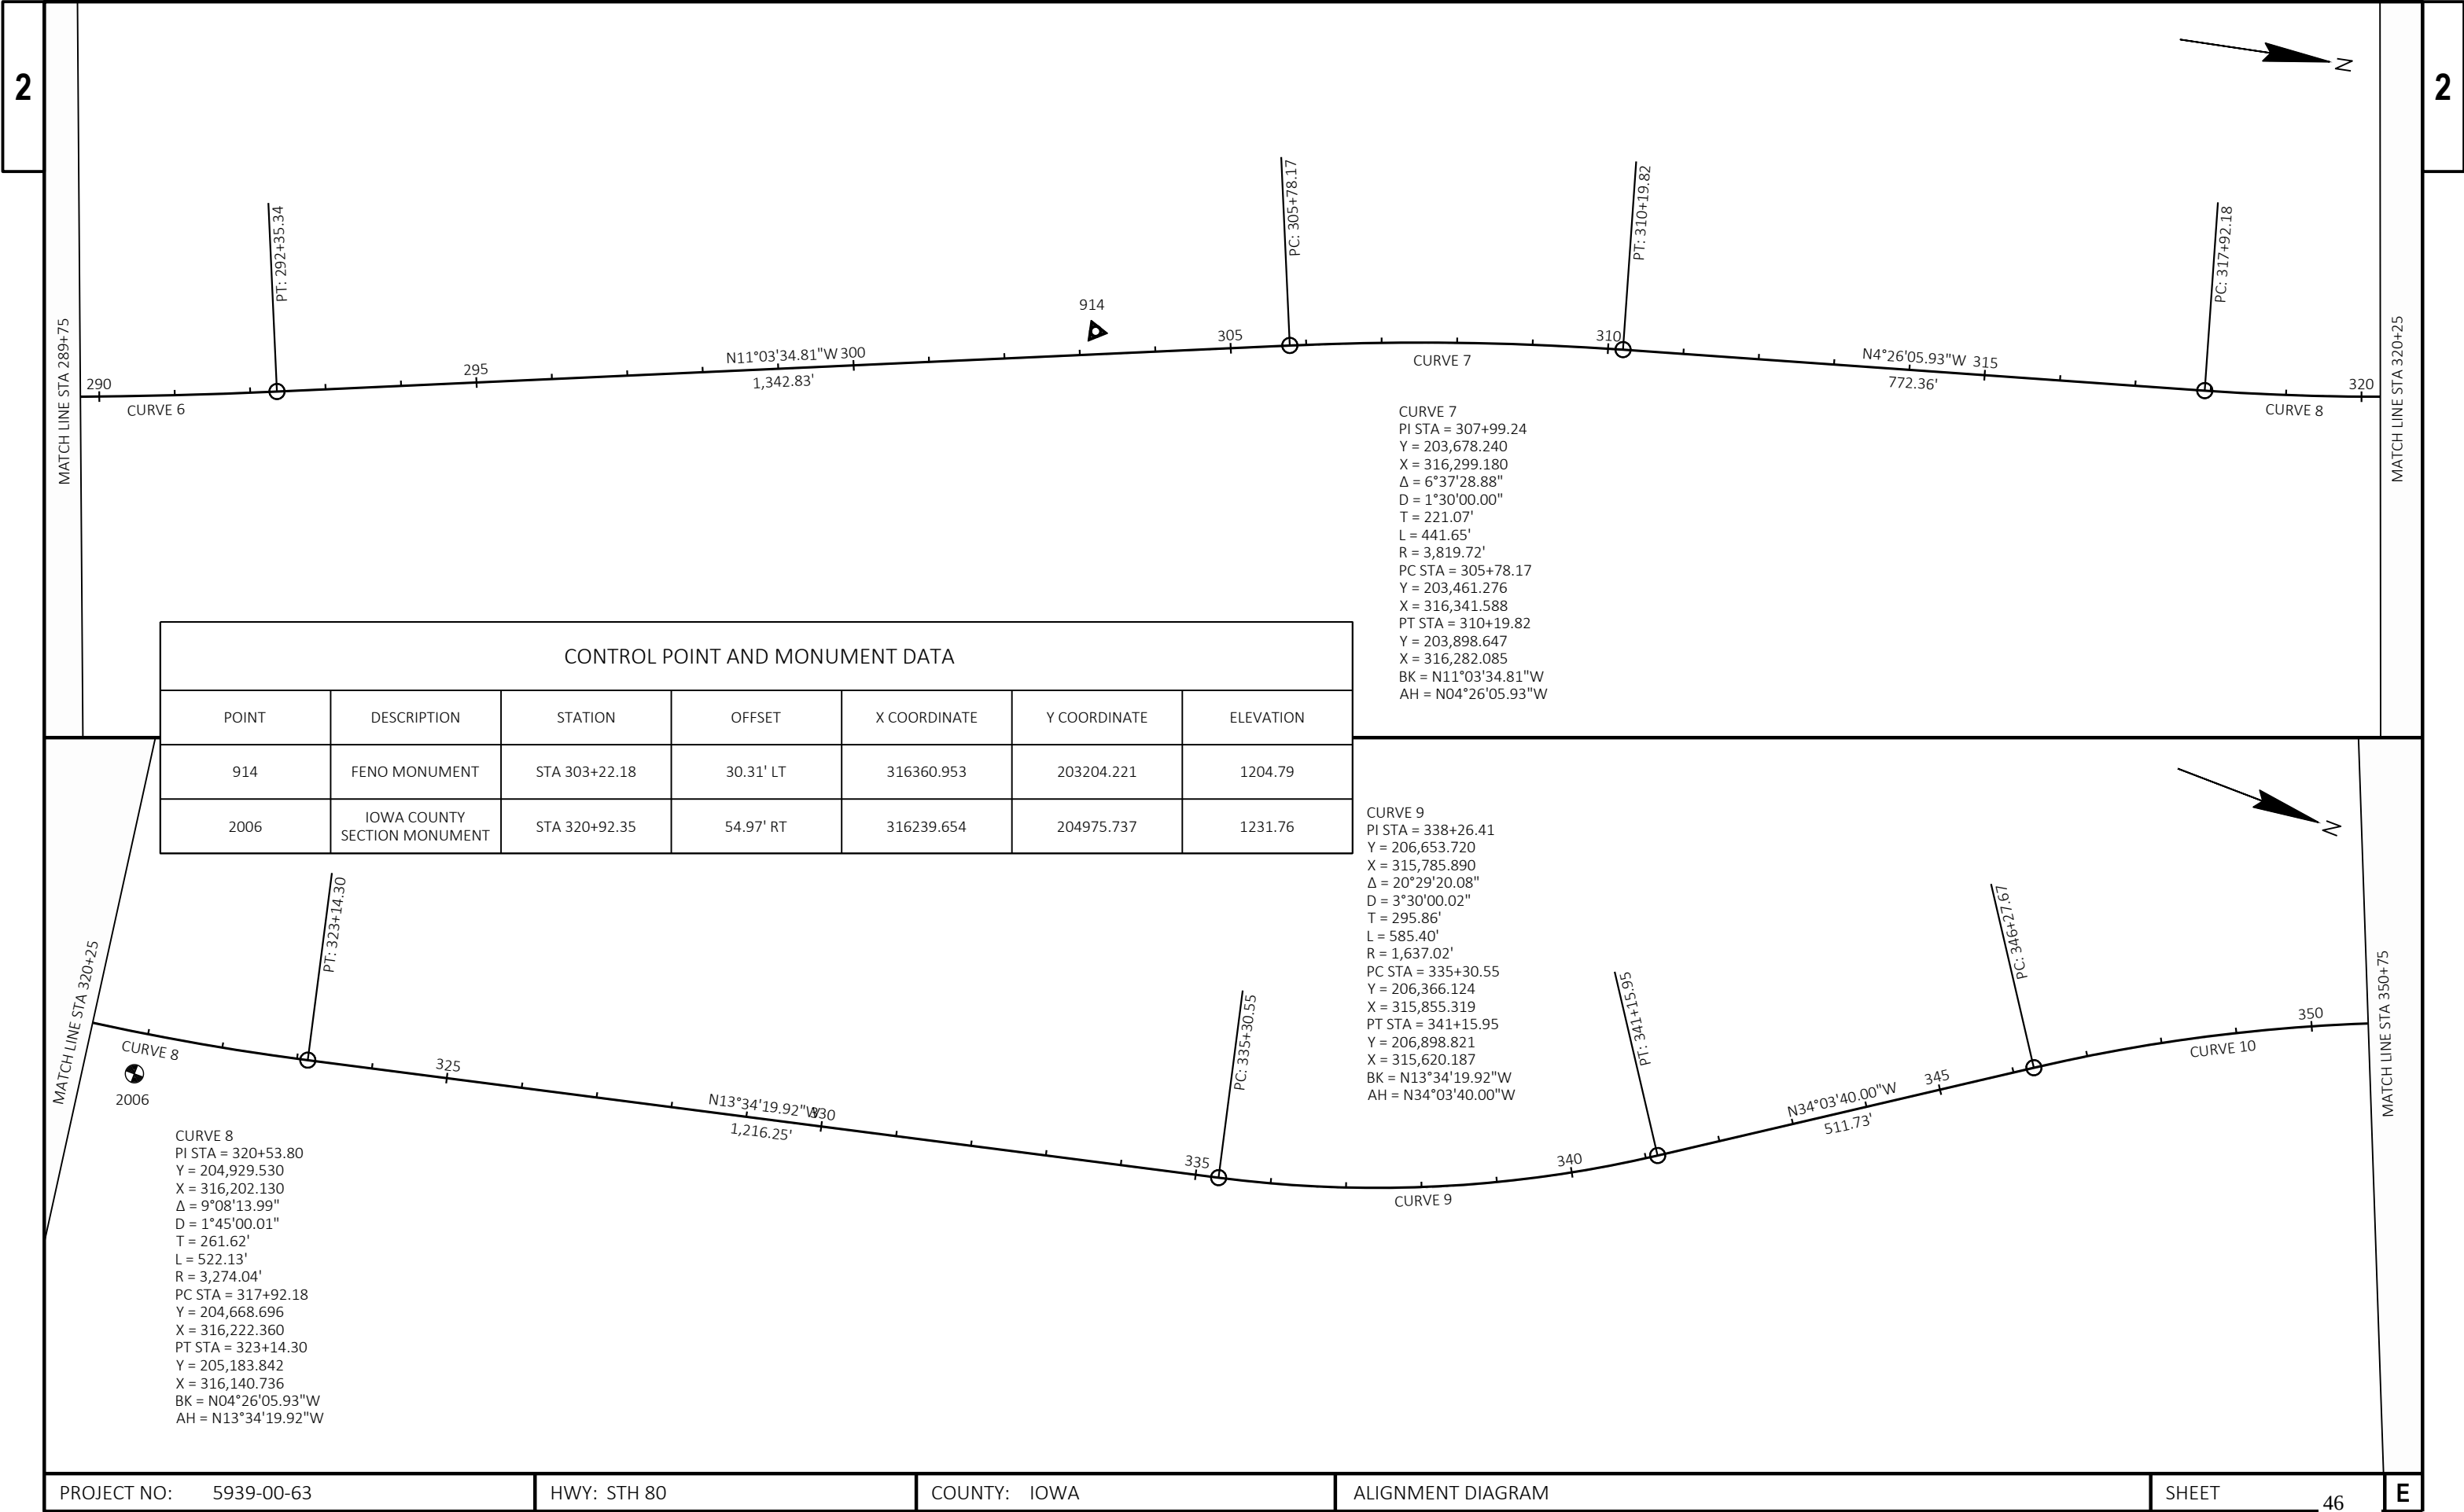


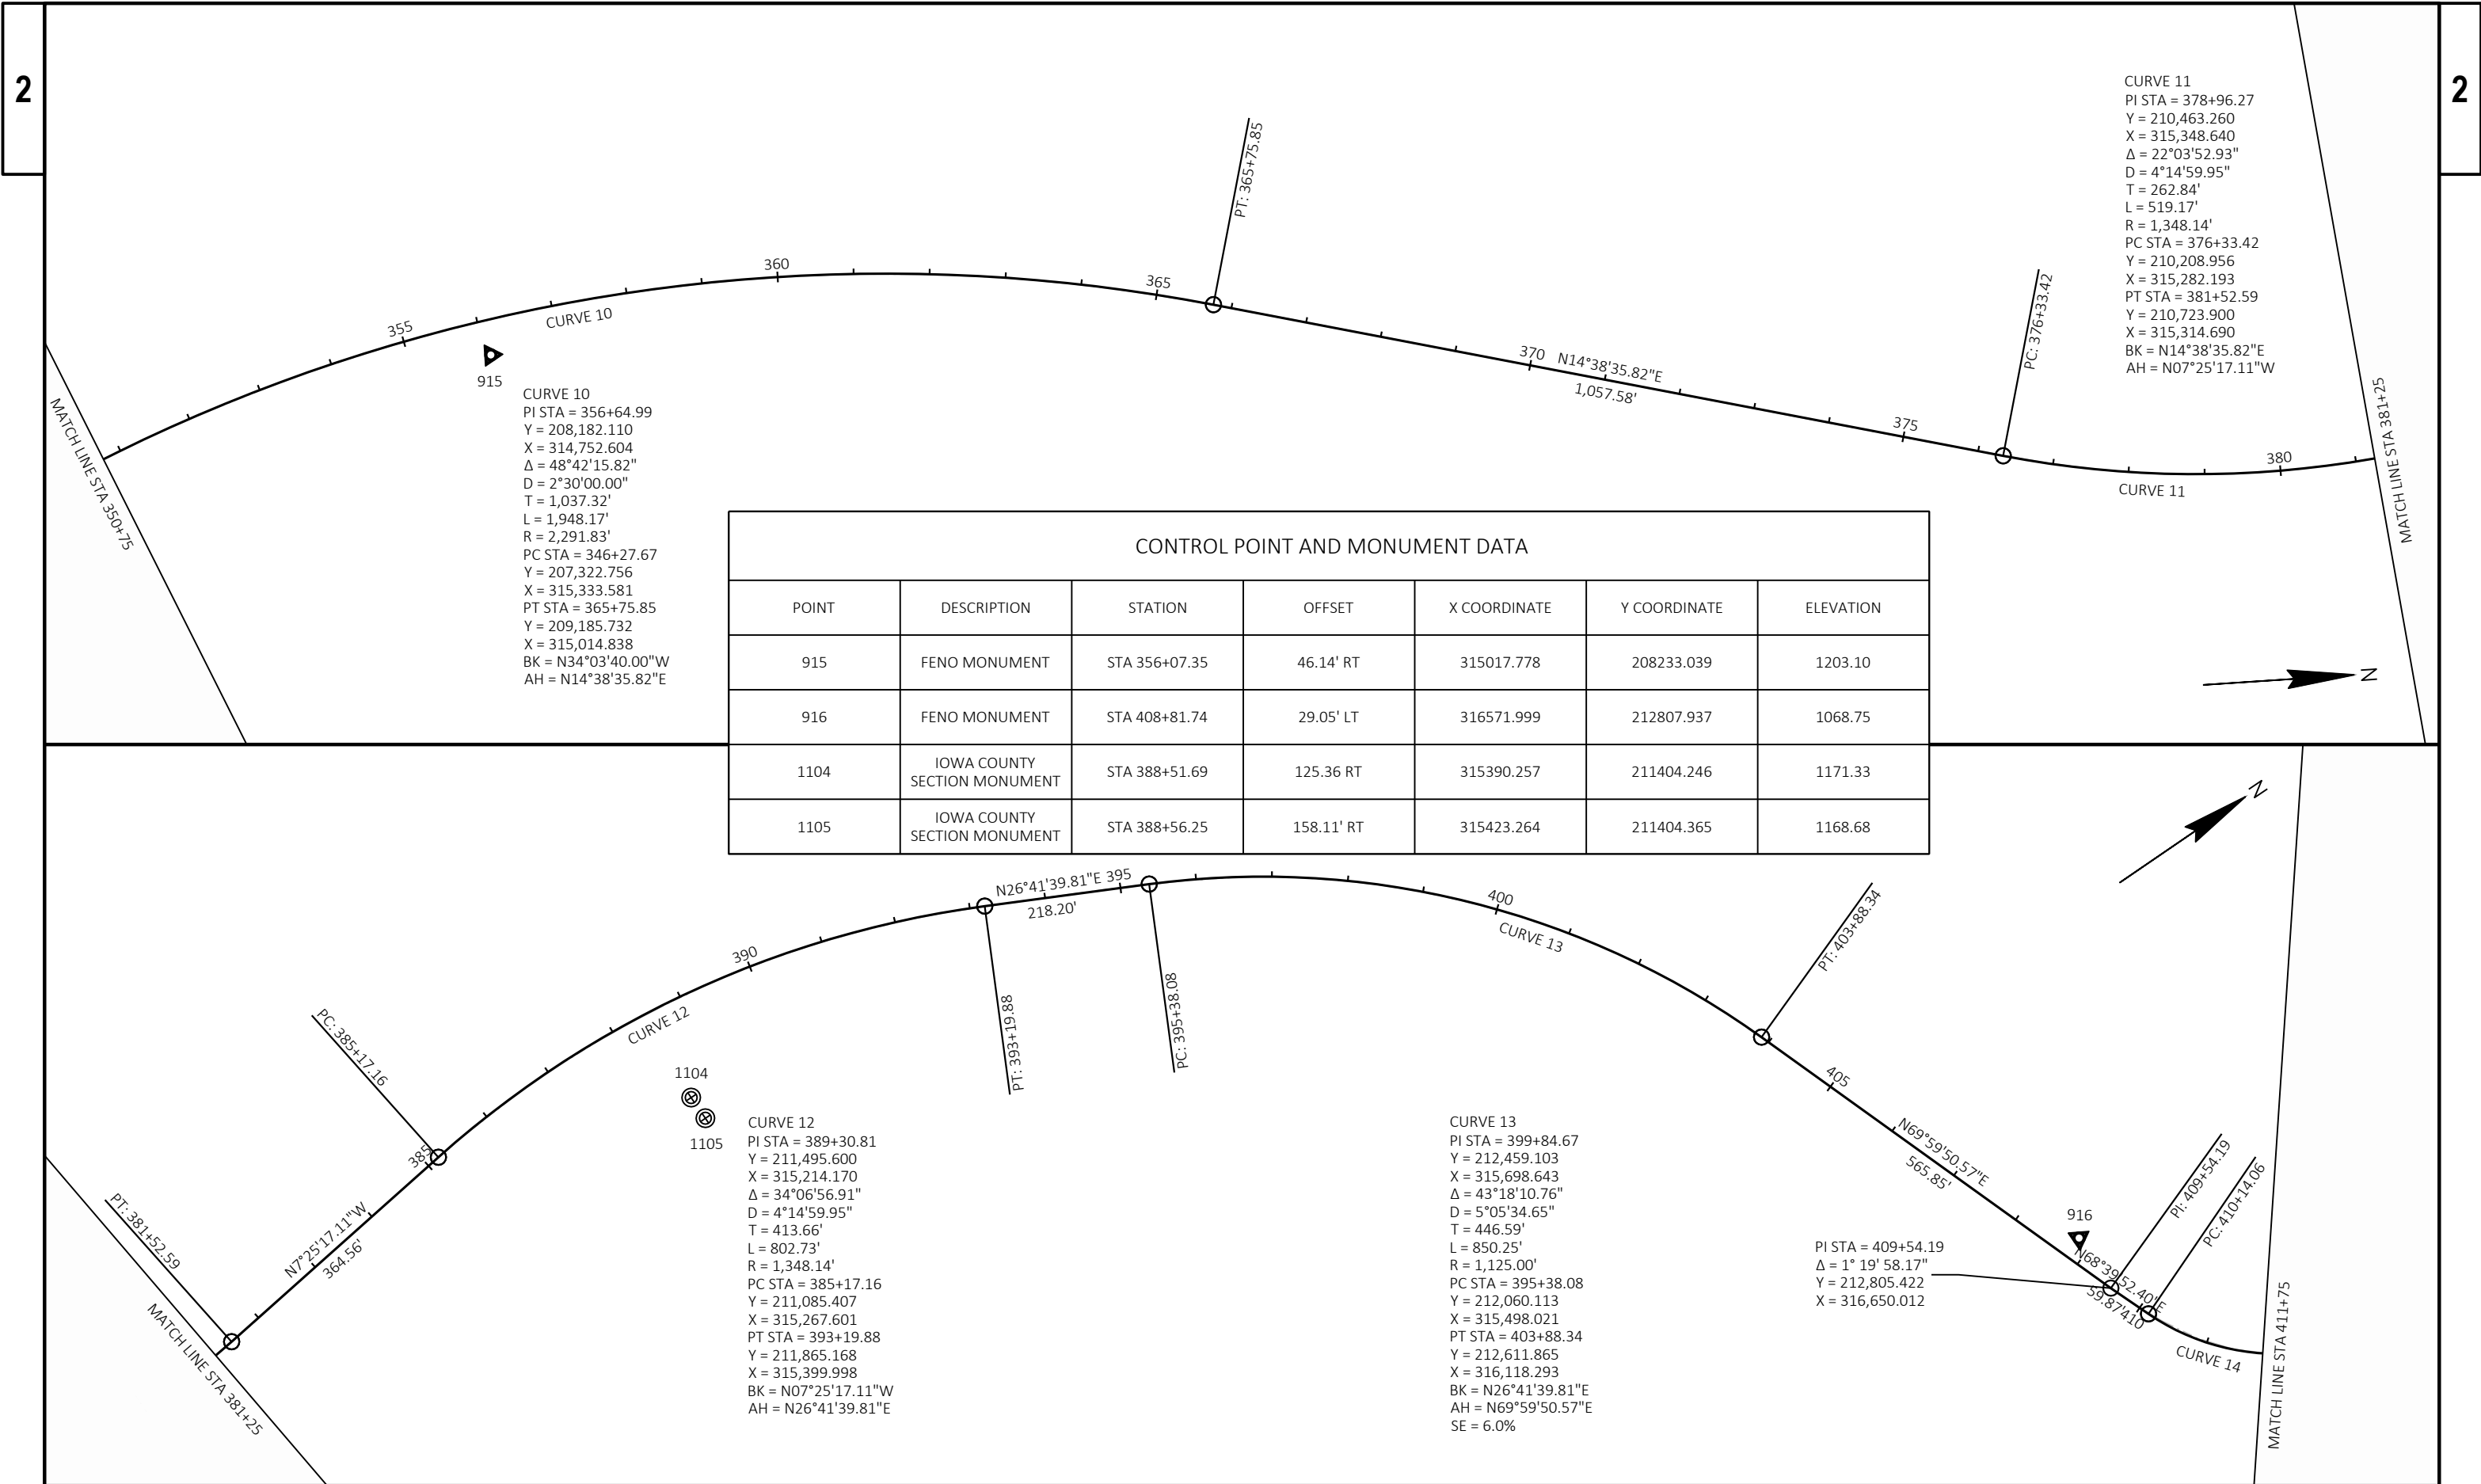

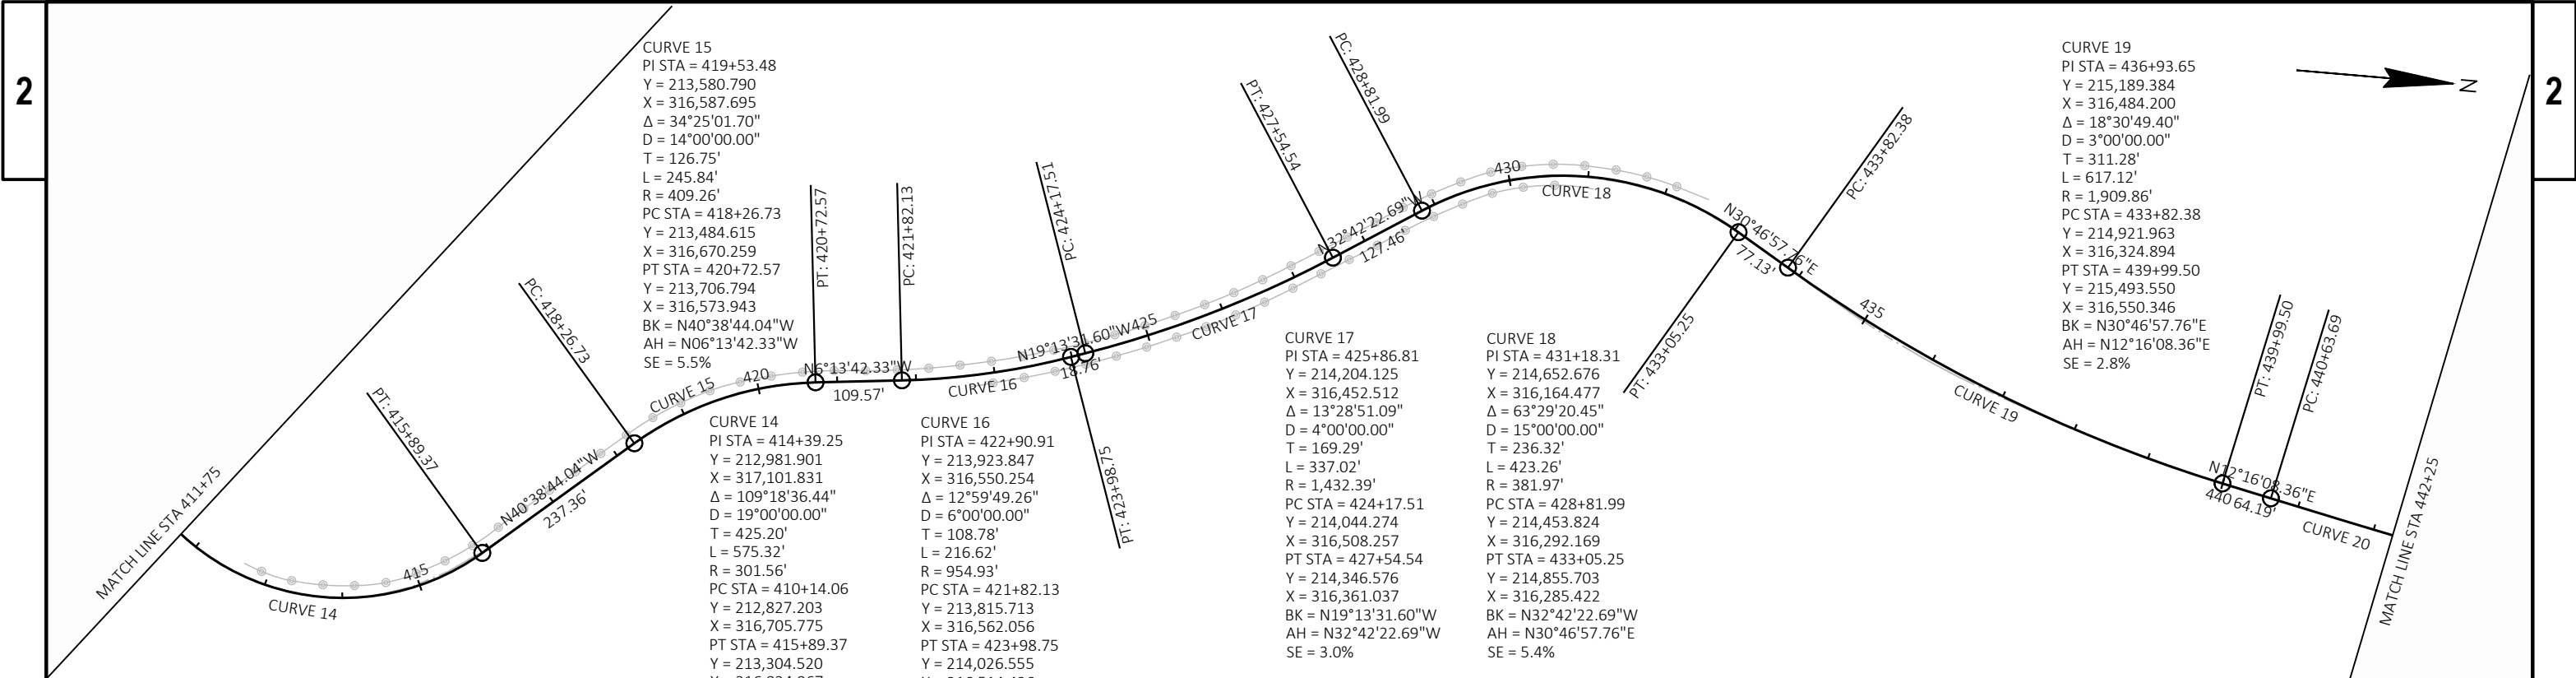



CONTROL POINT AND MONUMENT DATA						
POINT	DESCRIPTION	STATION	OFFSET	X COORDINATE	Y COORDINATE	ELEVATION
917	FENO MONUMENT	STA 462+94.17	25.63' RT	317839.266	217191.666	802.88

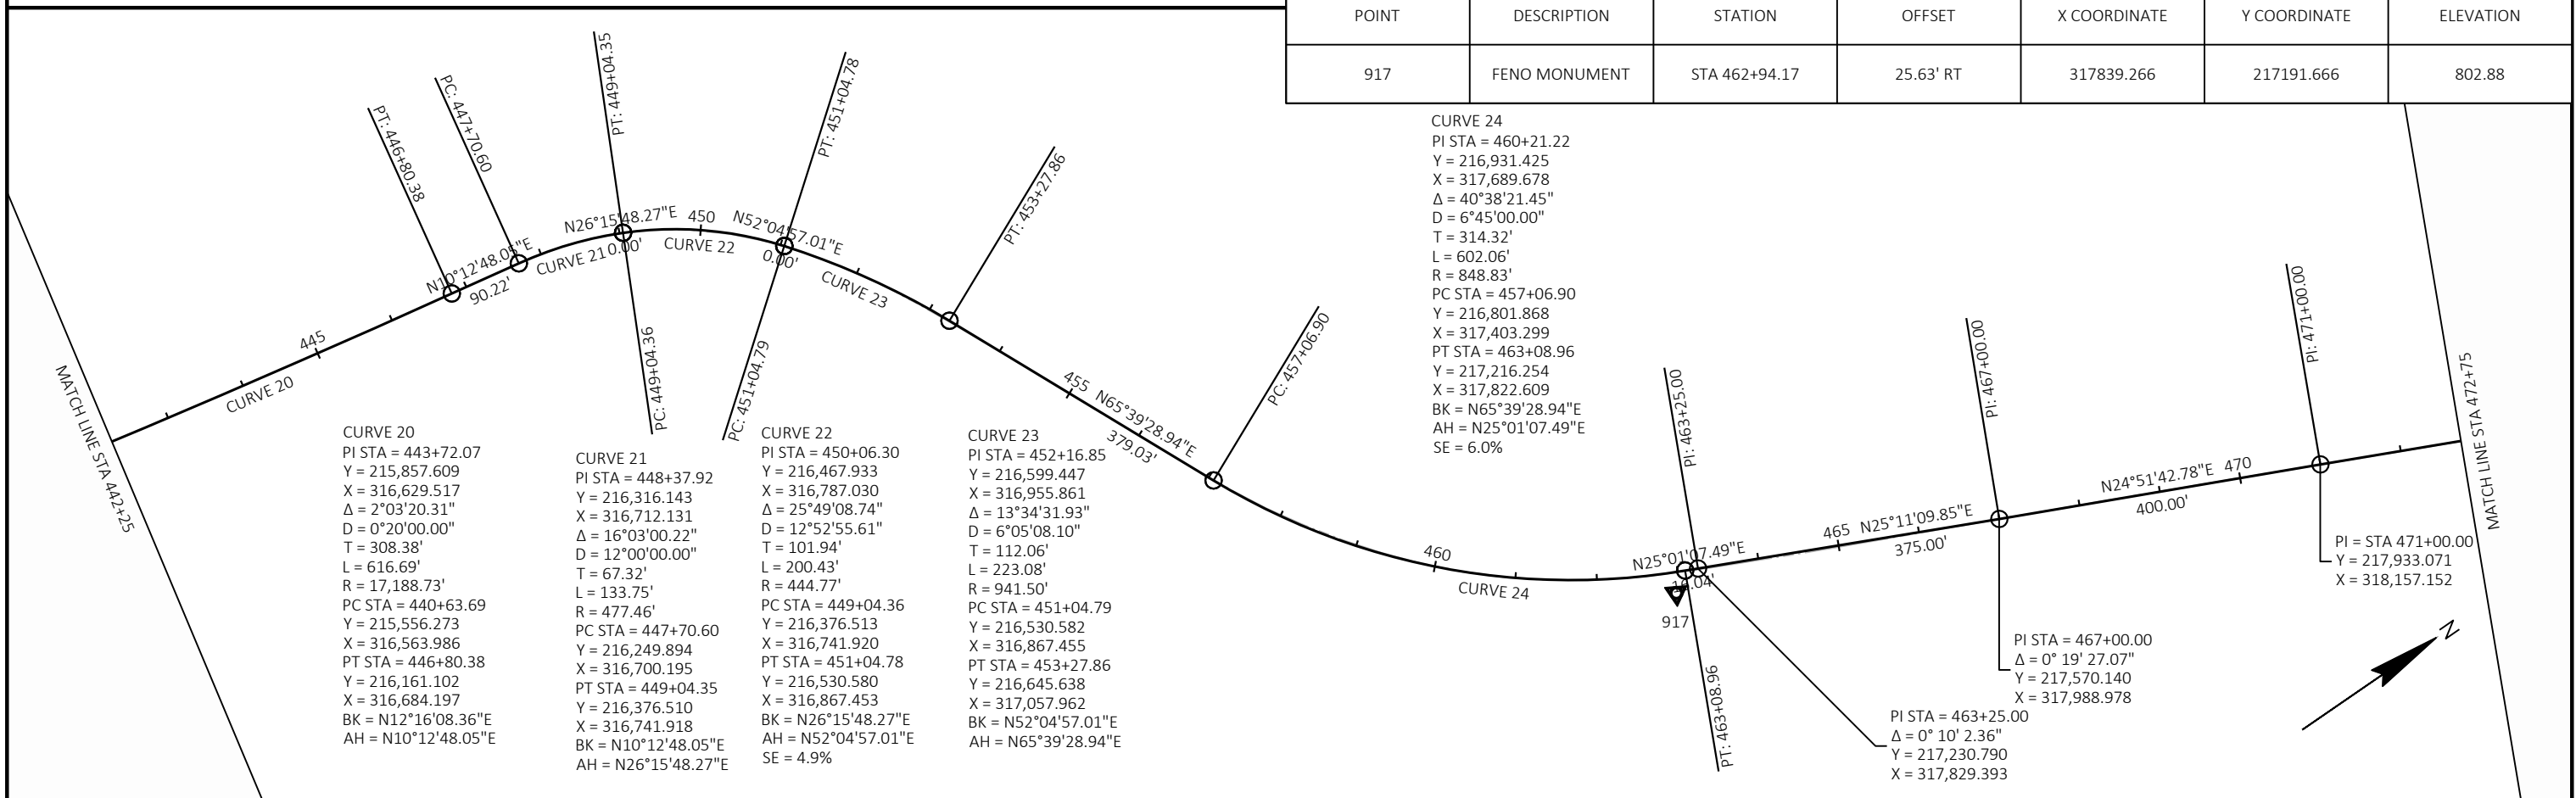


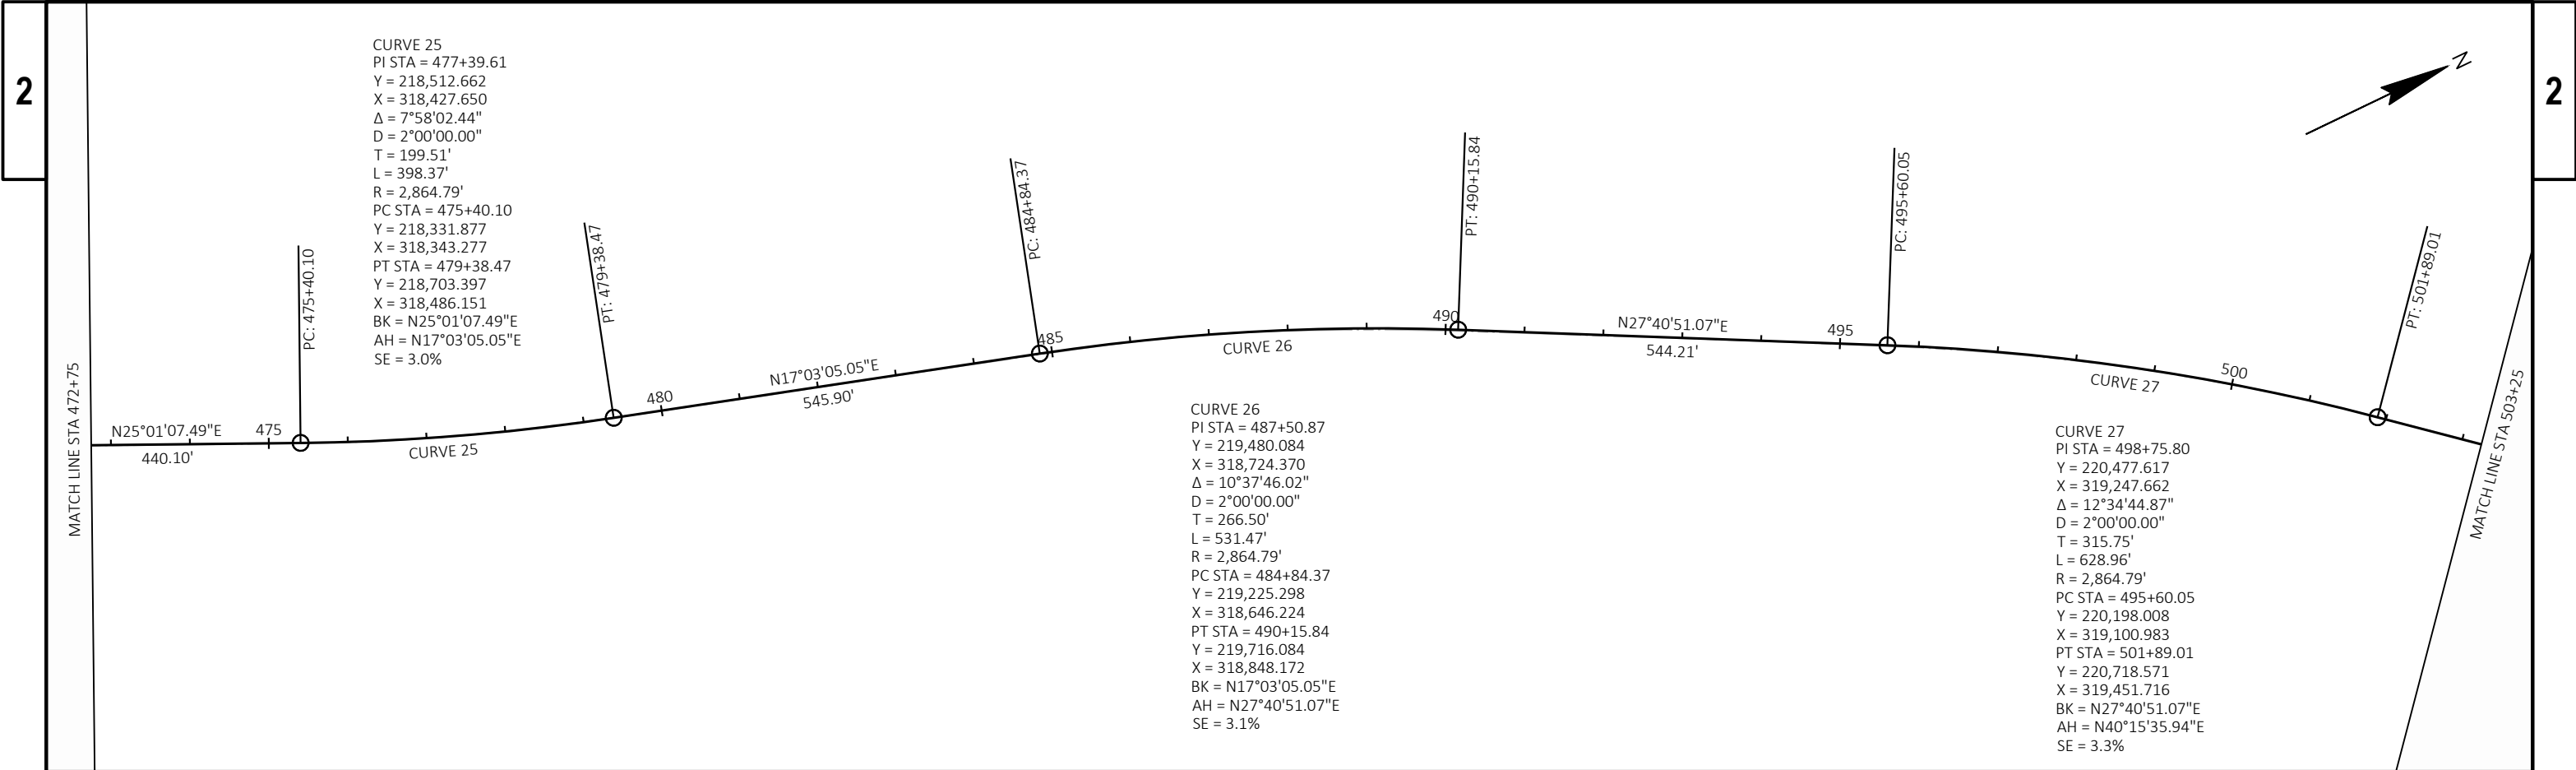

CONTROL POINT AND MONUMENT DATA						
POINT	DESCRIPTION	STATION	OFFSET	X COORDINATE	Y COORDINATE	ELEVATION
918	FENO MONUMENT	STA 514+63.80	27.13' RT	320296.267	221673.857	753.04

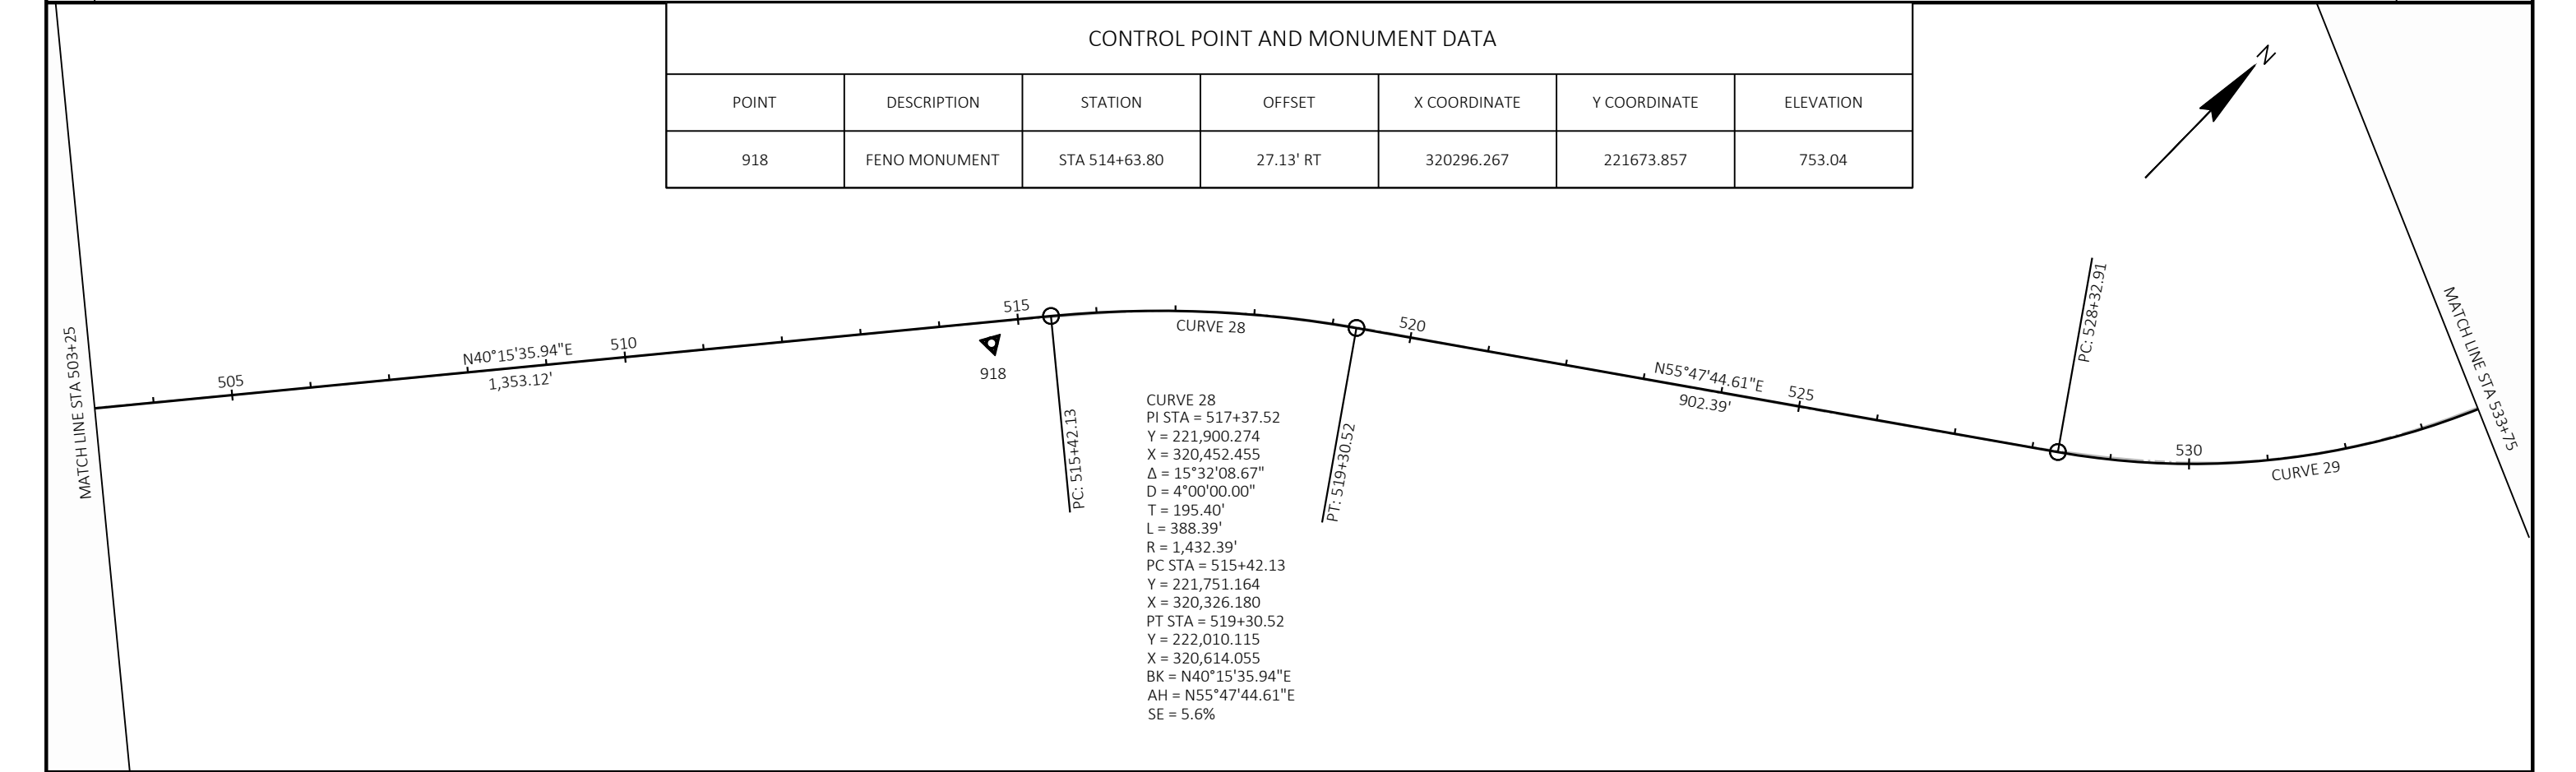

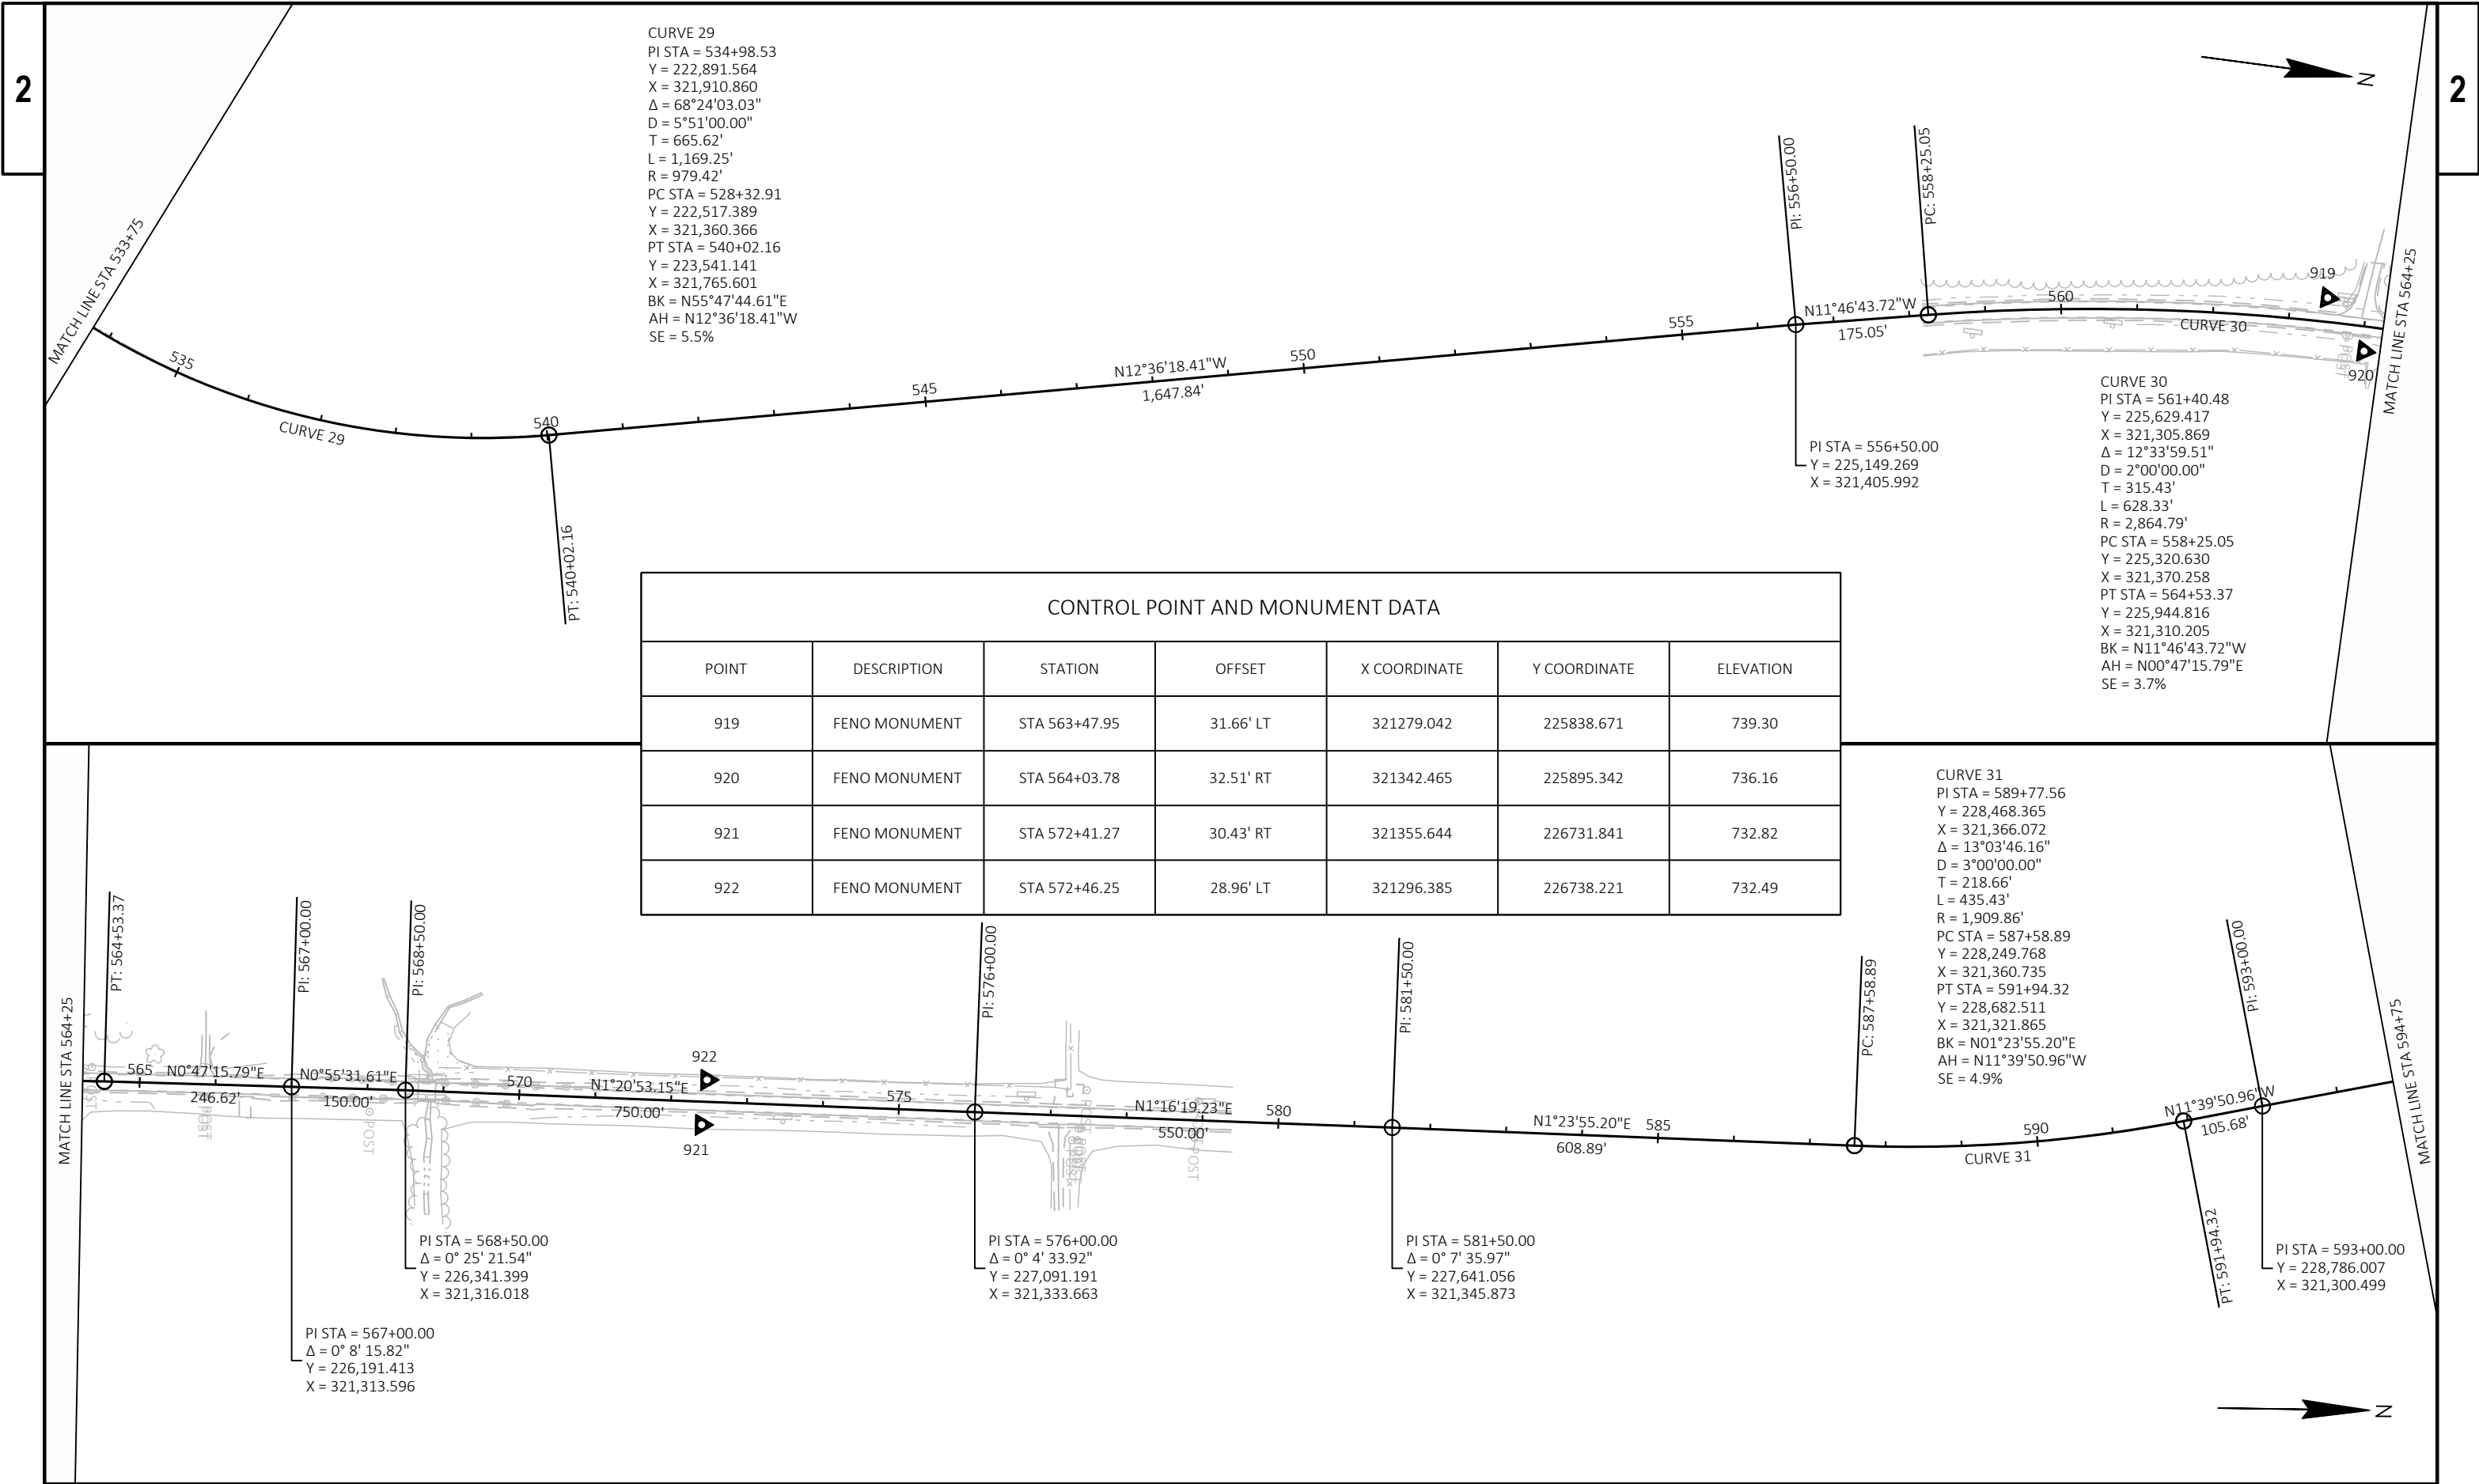

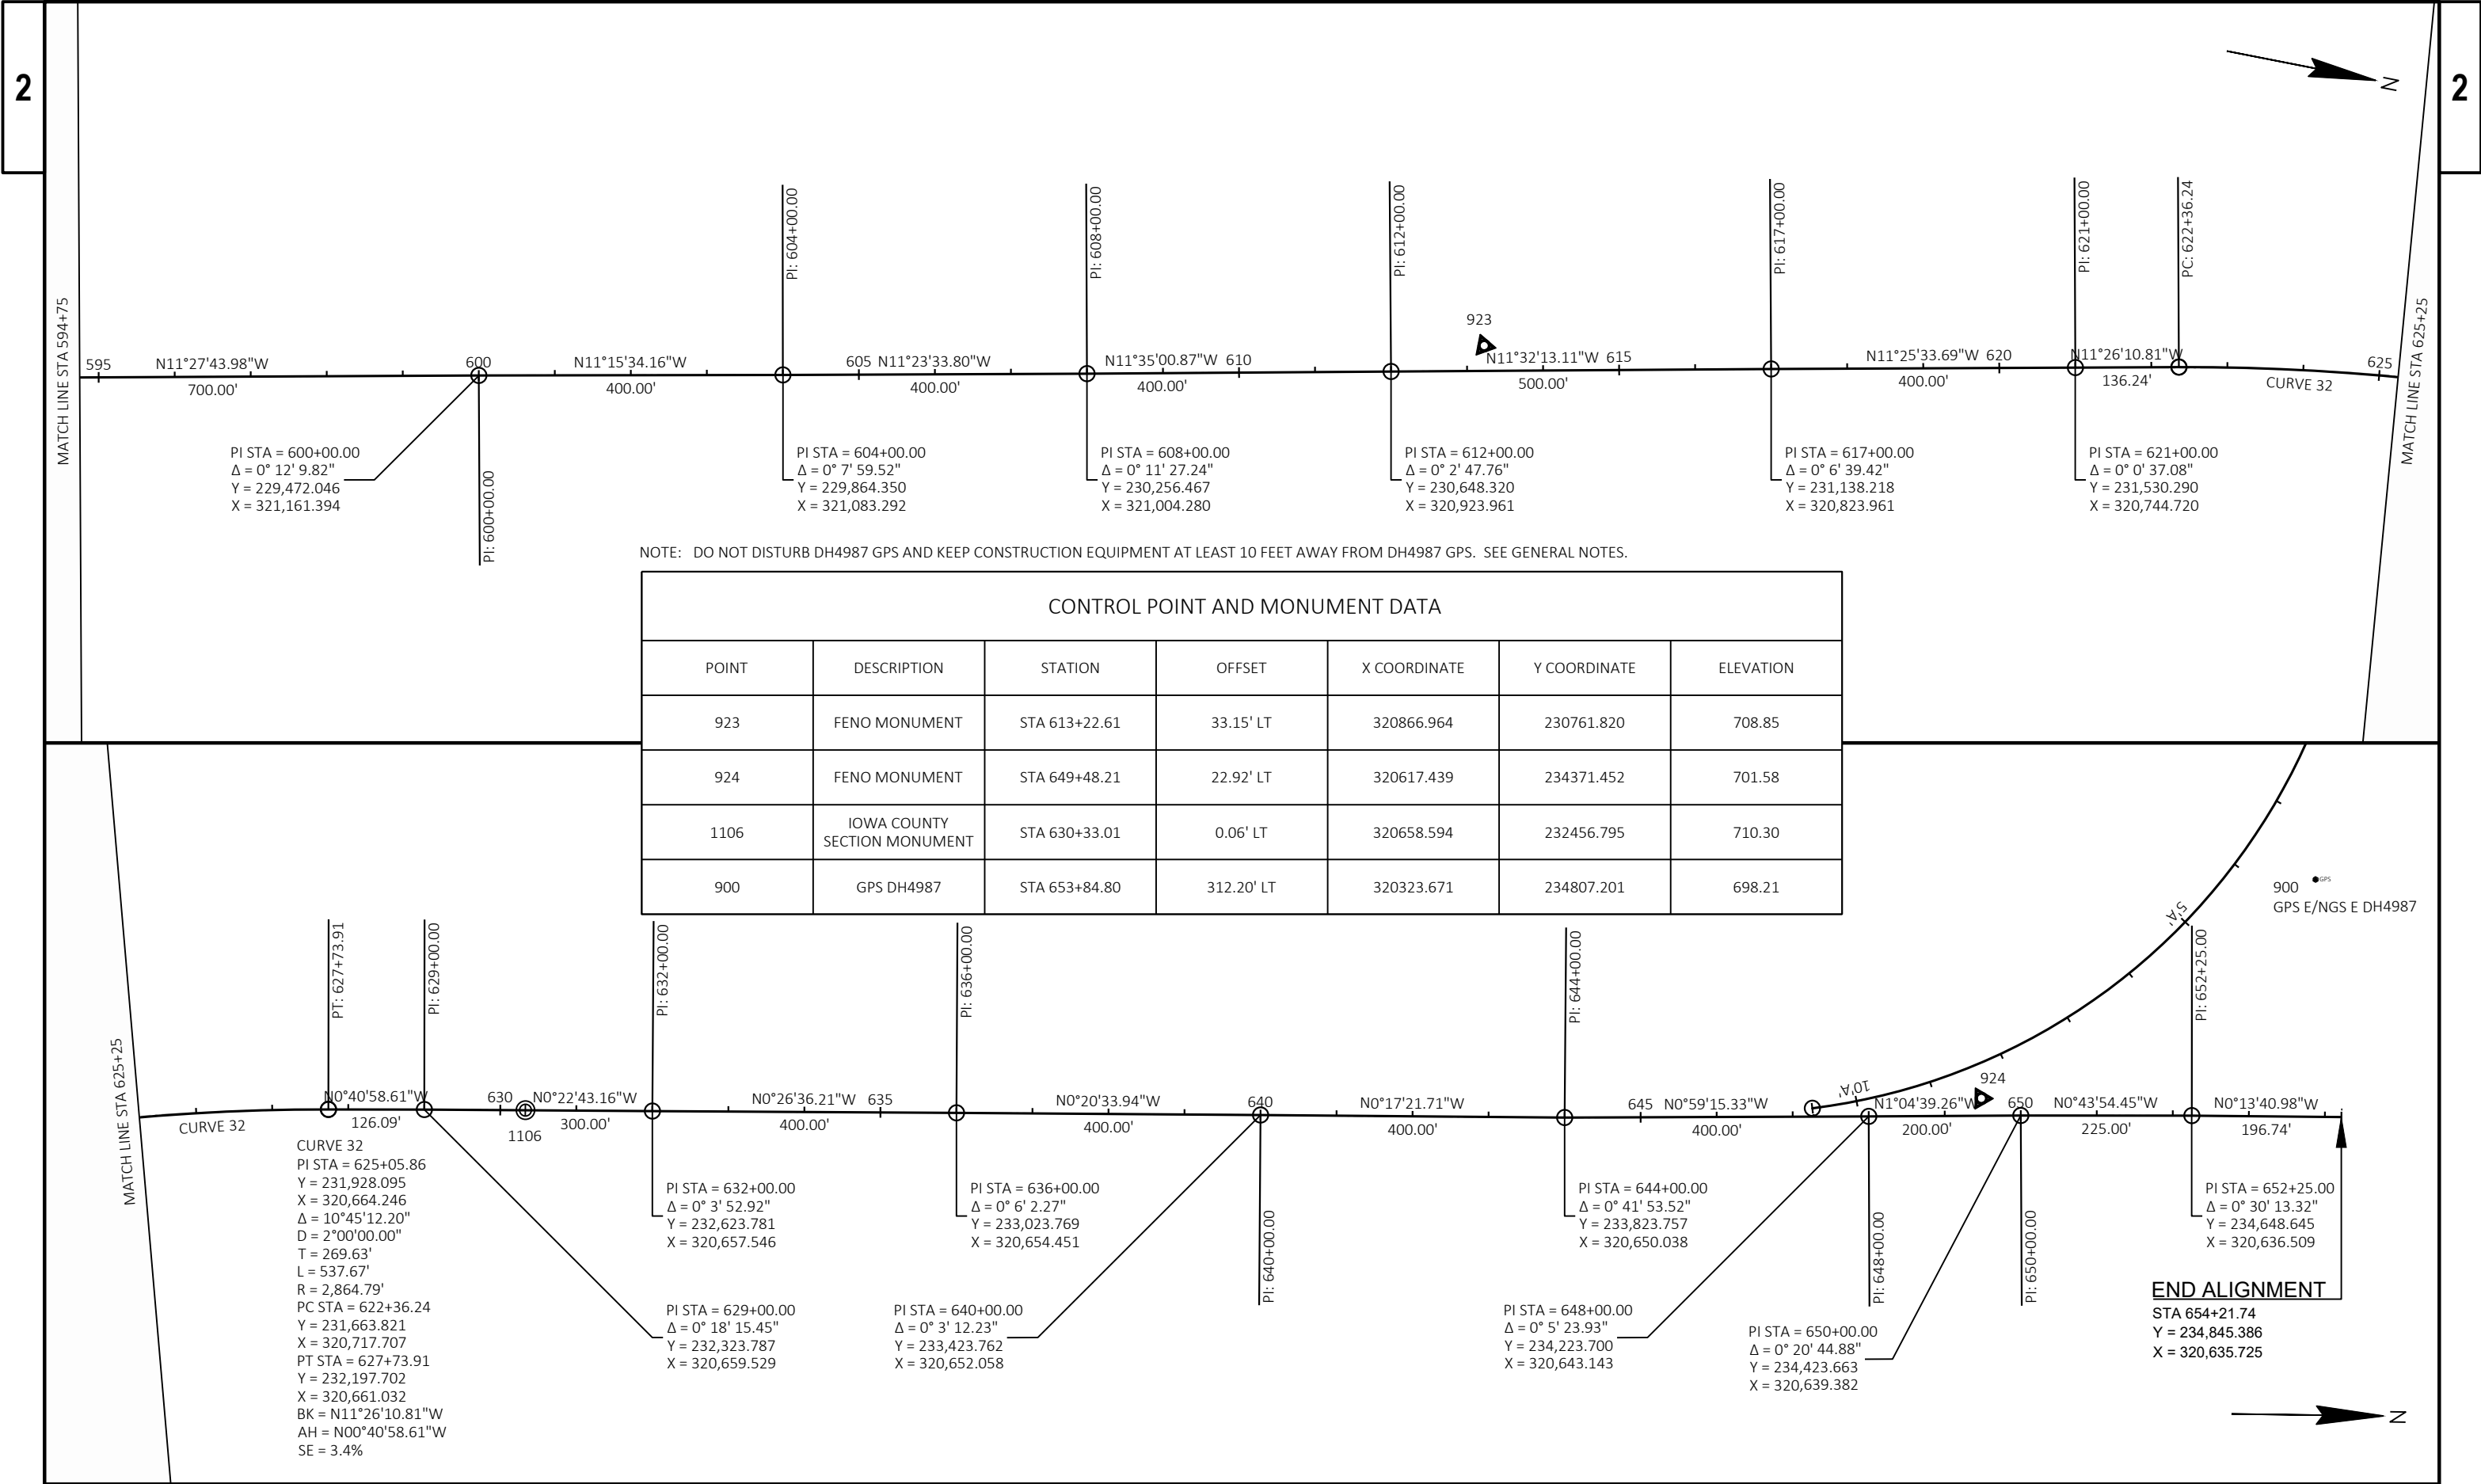


NOTE: DO NOT DISTURB DH4987 GPS AND KEEP CONSTRUCTION EQUIPMENT AT LEAST 10 FEET AWAY FROM DH4987 GPS. SEE GENERAL NOTES.

CONTROL POINT AND MONUMENT DATA						
POINT	DESCRIPTION	STATION	OFFSET	X COORDINATE	Y COORDINATE	ELEVATION
923	FENO MONUMENT	STA 613+22.61	33.15' LT	320866.964	230761.820	708.85
924	FENO MONUMENT	STA 649+48.21	22.92' LT	320617.439	234371.452	701.58
1106	IOWA COUNTY SECTION MONUMENT	STA 630+33.01	0.06' LT	320658.594	232456.795	710.30
900	GPS DH4987	STA 653+84.80	312.20' LT	320323.671	234807.201	698.21

900 GPS E/NGS E DH4987

END ALIGNMENT

STA 654+21.74
Y = 234,845.386
X = 320,635.725

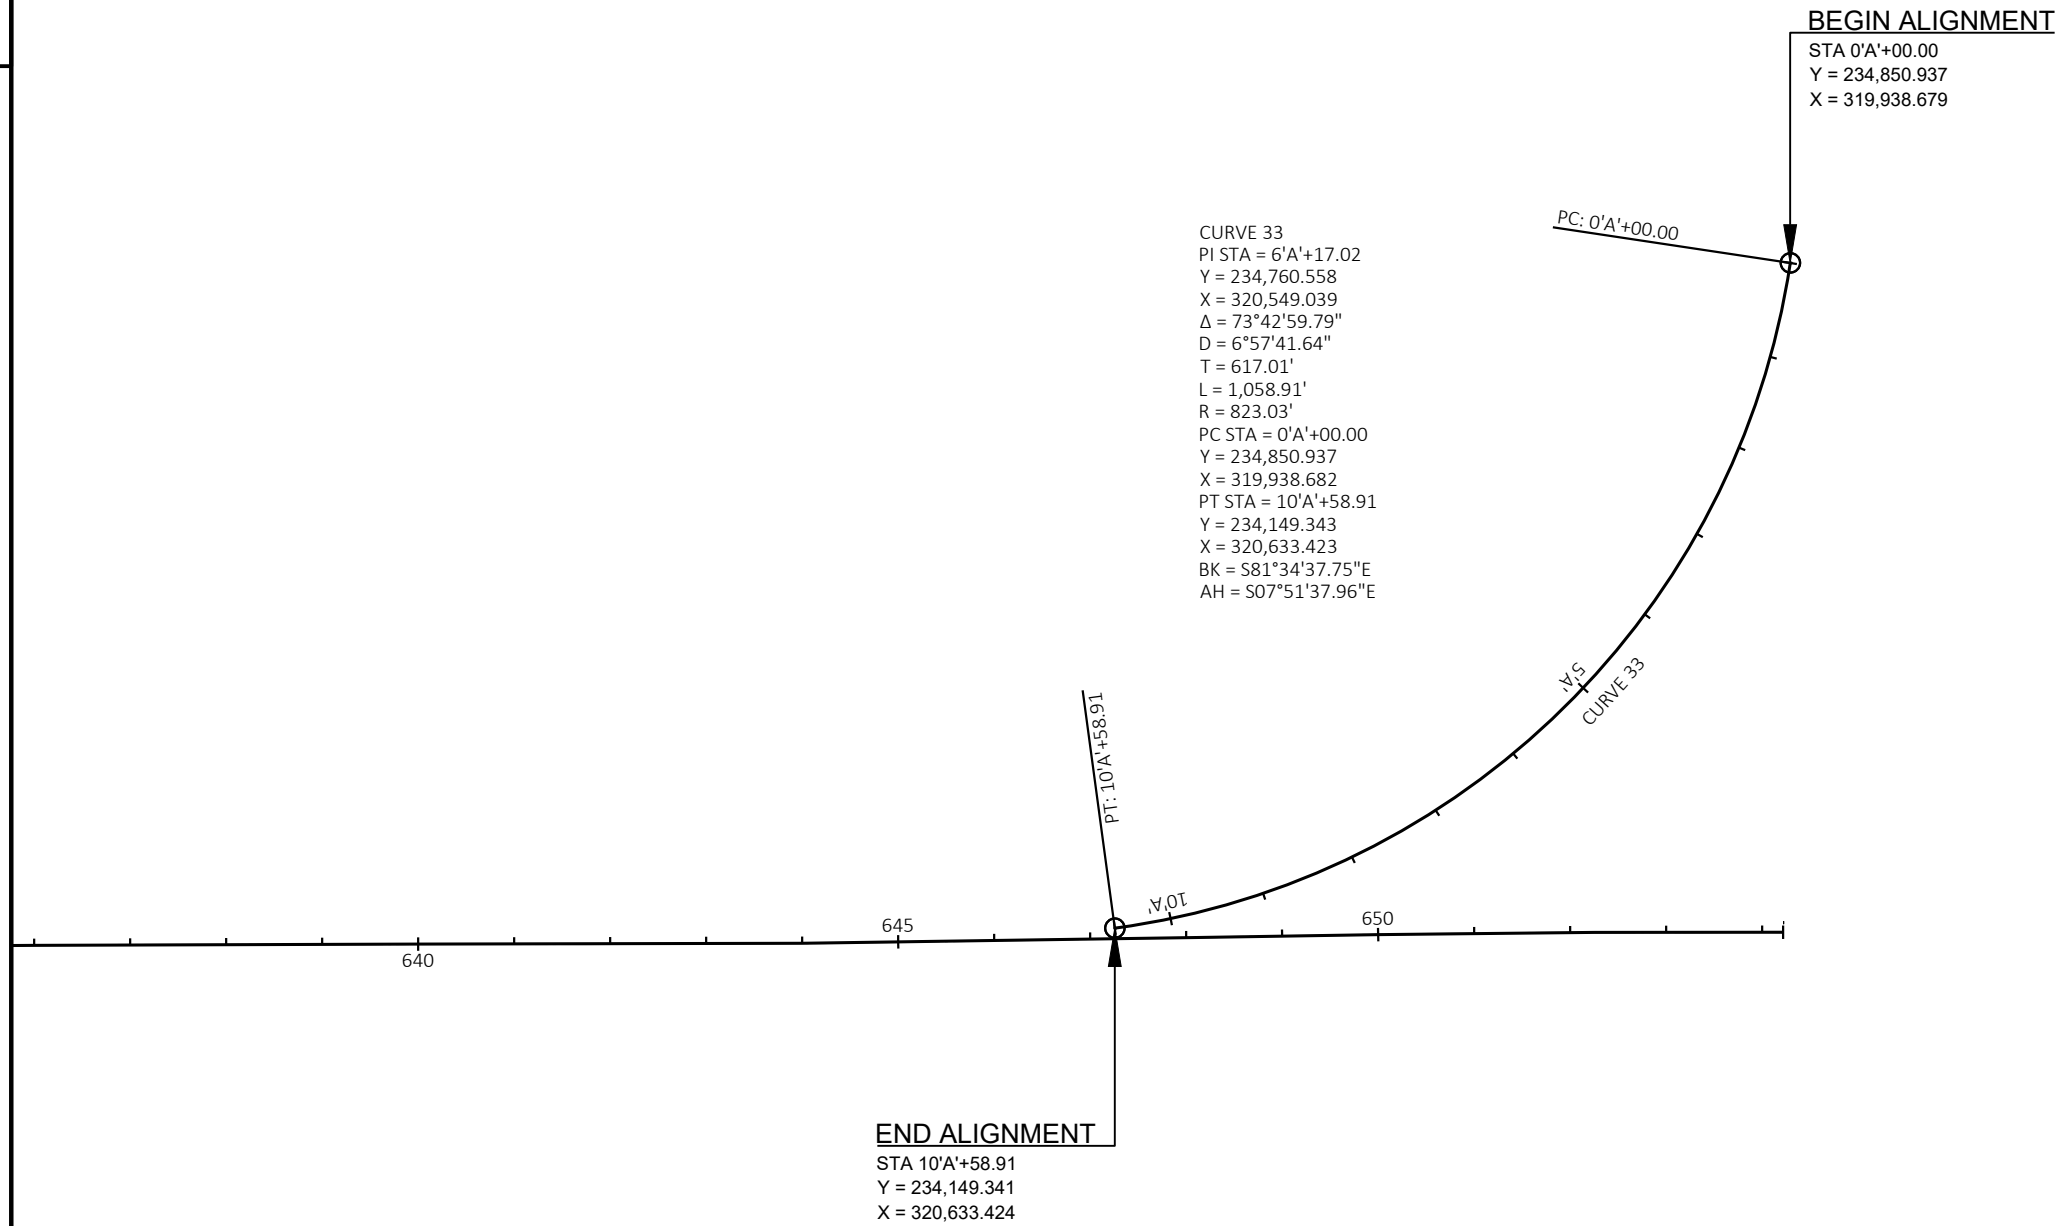

Estimate Of Quantities

5939-00-63

Line	Item	Item Description	Unit	Total	Qty
0002	203.0250	Removing Structure Over Waterway Remove Debris (structure) 01. B-25-176	EACH	1.000	1.000
0004	204.0110	Removing Asphaltic Surface	SY	330.000	330.000
0006	204.0115	Removing Asphaltic Surface Butt Joints	SY	513.000	513.000
0008	204.0120	Removing Asphaltic Surface Milling	SY	140,017.000	140,017.000
0010	204.0165	Removing Guardrail	LF	661.000	661.000
0012	205.0100	Excavation Common	CY	1,835.000	1,835.000
0014	206.1001	Excavation for Structures Bridges (structure) 01. B-25-194	EACH	1.000	1.000
0016	210.1500	Backfill Structure Type A	TON	95.000	95.000
0018	211.0101	Prepare Foundation for Asphaltic Paving (project) 01. 5939-00-63	EACH	1.000	1.000
0020	211.0400	Prepare Foundation for Asphaltic Shoulders	STA	418.000	418.000
0022	213.0100	Finishing Roadway (project) 01. 5939-00-63	EACH	1.000	1.000
0024	305.0110	Base Aggregate Dense 3/4-Inch	TON	1,292.000	1,292.000
0026	305.0120	Base Aggregate Dense 1 1/4-Inch	TON	1,374.000	1,374.000
0028	312.0110	Select Crushed Material	TON	1,653.000	1,653.000
0030	415.0060	Concrete Pavement 6-Inch	SY	6.000	6.000
0032	416.0610	Drilled Tie Bars	EACH	6.000	6.000
0034	455.0605	Tack Coat	GAL	10,444.000	10,444.000
0036	460.0105.S	HMA Percent Within Limits (PWL) Test Strip Volumetrics	EACH	1.000	1.000
0038	460.0110.S	HMA Percent Within Limits (PWL) Test Strip Density	EACH	1.000	1.000
0040	460.2000	Incentive Density HMA Pavement	DOL	2,940.000	2,940.000
0042	460.2005	Incentive Density PWL HMA Pavement	DOL	13,430.000	13,430.000
0044	460.2007	Incentive Density HMA Pavement Longitudinal Joints	DOL	23,300.000	23,300.000
0046	460.2010	Incentive Air Voids HMA Pavement	DOL	16,370.000	16,370.000
0048	460.5224	HMA Pavement 4 LT 58-28 S	TON	16,941.000	16,941.000
0050	465.0105	Asphaltic Surface	TON	1,032.000	1,032.000
0052	465.0120	Asphaltic Surface Driveways and Field Entrances	TON	70.000	70.000
0054	465.0520	Asphaltic Rumble Strips, Shoulder	LF	39,775.000	39,775.000
0056	465.0560	Asphaltic Rumble Strips, Centerline	LF	35,772.000	35,772.000
0058	502.0100	Concrete Masonry Bridges	CY	170.000	170.000
0060	502.3200	Protective Surface Treatment	SY	136.000	136.000
0062	502.3210	Pigmented Surface Sealer	SY	50.000	50.000
0064	505.0400	Bar Steel Reinforcement HS Structures	LB	3,080.000	3,080.000
0066	505.0600	Bar Steel Reinforcement HS Coated Structures	LB	27,500.000	27,500.000
0068	516.0500	Rubberized Membrane Waterproofing	SY	18.000	18.000
0070	521.1821	Apron Endwalls for Pipe Arch Sloped Side Drains Steel 21x15-Inch 10 to 1	EACH	1.000	1.000
0072	550.0500	Pile Points	EACH	14.000	14.000
0074	550.1120	Piling Steel HP 12-Inch X 53 Lb	LF	1,330.000	1,330.000
0076	601.0588	Concrete Curb & Gutter 4-Inch Sloped 36-Inch Type TBT	LF	126.000	126.000
0078	602.3010	Concrete Surface Drains	CY	4.000	4.000
0080	606.0200	Riprap Medium	CY	6.000	6.000
0082	606.0300	Riprap Heavy	CY	137.000	137.000
0084	612.0406	Pipe Underdrain Wrapped 6-Inch	LF	162.000	162.000
0086	614.0150	Anchor Assemblies for Steel Plate Beam Guard	EACH	4.000	4.000
0088	614.2300	MGS Guardrail 3	LF	225.000	225.000
0090	614.2500	MGS Thrie Beam Transition	LF	157.600	157.600
0092	614.2610	MGS Guardrail Terminal EAT	EACH	4.000	4.000
0094	618.0100	Maintenance and Repair of Haul Roads (project) 01. 5939-00-63	EACH	1.000	1.000
0096	619.1000	Mobilization	EACH	1.000	1.000
0098	624.0100	Water	MGAL	40.000	40.000

Estimate Of Quantities

5939-00-63

Line	Item	Item Description	Unit	Total	Qty
0100	625.0500	Salvaged Topsoil	SY	2,055.000	2,055.000
0102	628.1504	Silt Fence	LF	1,337.000	1,337.000
0104	628.1520	Silt Fence Maintenance	LF	1,337.000	1,337.000
0106	628.1905	Mobilizations Erosion Control	EACH	3.000	3.000
0108	628.1910	Mobilizations Emergency Erosion Control	EACH	3.000	3.000
0110	628.2004	Erosion Mat Class I Type B	SY	1,407.000	1,407.000
0112	628.2006	Erosion Mat Urban Class I Type A	SY	648.000	648.000
0114	628.6005	Turbidity Barriers	SY	222.000	222.000
0116	628.7504	Temporary Ditch Checks	LF	90.000	90.000
0118	628.7570	Rock Bags	EACH	75.000	75.000
0120	629.0210	Fertilizer Type B	CWT	1.330	1.330
0122	630.0120	Seeding Mixture No. 20	LB	66.000	66.000
0124	630.0140	Seeding Mixture No. 40	LB	28.900	28.900
0126	630.0200	Seeding Temporary	LB	55.200	55.200
0128	630.0500	Seed Water	MGAL	95.000	95.000
0130	634.0612	Posts Wood 4x6-Inch X 12-FT	EACH	4.000	4.000
0132	634.0616	Posts Wood 4x6-Inch X 16-FT	EACH	16.000	16.000
0134	637.2230	Signs Type II Reflective F	SF	12.000	12.000
0136	638.2102	Moving Signs Type II	EACH	16.000	16.000
0138	638.2602	Removing Signs Type II	EACH	4.000	4.000
0140	638.3000	Removing Small Sign Supports	EACH	20.000	20.000
0142	642.5001	Field Office Type B	EACH	1.000	1.000
0144	643.0300	Traffic Control Drums	DAY	100.000	100.000
0146	643.0420	Traffic Control Barricades Type III	DAY	3,600.000	3,600.000
0148	643.0705	Traffic Control Warning Lights Type A	DAY	6,560.000	6,560.000
0150	643.0900	Traffic Control Signs	DAY	27,840.000	27,840.000
0152	643.0920	Traffic Control Covering Signs Type II	EACH	12.000	12.000
0154	643.1050	Traffic Control Signs PCMS	DAY	14.000	14.000
0156	643.3165	Temporary Marking Line Paint 6-Inch	LF	71,015.000	71,015.000
0158	643.5000	Traffic Control	EACH	1.000	1.000
0160	645.0111	Geotextile Type DF Schedule A	SY	54.000	54.000
0162	645.0120	Geotextile Type HR	SY	330.000	330.000
0164	646.1020	Marking Line Epoxy 4-Inch	LF	281.000	281.000
0166	646.2040	Marking Line Grooved Wet Ref Epoxy 6-Inch	LF	163,687.000	163,687.000
0168	646.4020	Marking Line Epoxy 10-Inch	LF	546.000	546.000
0170	646.6120	Marking Stop Line Epoxy 18-Inch	LF	106.000	106.000
0172	648.0100	Locating No-Passing Zones	MI	8.830	8.830
0174	650.4500	Construction Staking Subgrade	LF	705.000	705.000
0176	650.5000	Construction Staking Base	LF	705.000	705.000
0178	650.5500	Construction Staking Curb Gutter and Curb & Gutter	LF	126.000	126.000
0180	650.6501	Construction Staking Structure Layout (structure) 01. B-25-194	EACH	1.000	1.000
0182	650.8000	Construction Staking Resurfacing Reference	LF	46,116.000	46,116.000
0184	650.9911	Construction Staking Supplemental Control (project) 01. 5939-00-63	EACH	1.000	1.000
0186	650.9920	Construction Staking Slope Stakes	LF	705.000	705.000
0188	680.0100	Public Land Reference Monument Verify and Reset	EACH	2.000	2.000
0190	690.0150	Sawing Asphalt	LF	404.000	404.000
0192	715.0502	Incentive Strength Concrete Structures	DOL	1,021.000	1,021.000
0194	740.0440	Incentive IRI Ride	DOL	35,303.000	35,303.000
0196	999.2000.S	Installing and Maintaining Bird Deterrent System (station) 01. 568+80	EACH	1.000	1.000

Estimate Of Quantities

5939-00-63					
Line	Item	Item Description	Unit	Total	Qty
0198	ASP.1T0A	On-the-Job Training Apprentice at \$5.00/HR	HRS	2,000.000	2,000.000
0200	ASP.1T0G	On-the-Job Training Graduate at \$5.00/HR	HRS	1,320.000	1,320.000
0202	SPV.0180	Special 01. Removing Distressed Pavement Milling	SY	1,401.000	1,401.000
0204	SPV.0180	Special 02. Resin Binder High Friction Surface Treatment	SY	2,677.000	2,677.000

3

3

PAVEMENT REMOVAL SUMMARY

CATEGORY	STATION	TO	STATION	LOCATION	REMOVING ASPHALTIC	REMOVING ASPHALTIC	REMOVING ASPHALTIC	REMOVING DISTRESSED	REMARKS
					SURFACE	SURFACE BUTT JOINTS	SURFACE MILLING	PAVEMENT MILLING	
					204.0110	204.0115	204.0120	SPV.0180.01	
					SY	SY	SY	SY	
0010	189+70	-	189+80	STH 80	-	33	-	-	
0010	189+80	-	293+30	STH 80	-	-	35,767	-	INCL. SIDEROADS
0010	293+30	-	398+90	STH 80	-	-	37,465	-	INCL. SIDEROADS
0010	398+90	-	504+50	STH 80	-	-	27,928	-	INCL. SIDEROADS
0010	504+50	-	566+25	STH 80	-	-	15,647	-	INCL. SIDEROADS
0010	571+50	-	654+01	STH 80	-	-	20,823	-	INCL. SIDEROADS
0010	654+01	-	654+11	STH 80	-	95	-	-	
0010	1+74 'A'	-	1+84 'A'	STH 80	-	22	-	-	SLIP LANE
0010	1+84 'A'	-	10+59 'A'	STH 80	-	-	1,987	-	SLIP LANE
0010	225+26	-	225+48	CAMP ROAD	-	29	-	-	
0010	255+42	-	255+71	SPRING VALLEY RD	-	35	-	-	
0010	308+61	-	308+91	CTH P (SOUTH LEG)	-	35	-	-	
0010	335+79	-	336+07	FARMERS RIDGE RD	-	31	-	-	
0010	338+40	-	338+66	BOOTH HOLLOW RD	-	31	-	-	
0010	388+09	-	388+36	CTH P (NORTH LEG)	-	35	-	-	
0010	391+04	-	391+31	BECKIUS RD	-	32	-	-	
0010	411+58	-	411+67	AIDE RD	-	16	-	-	
0010	533+90	-	534+02	BOOTH HOLLOW RD	-	21	-	-	
0010	563+87	-	564+09	DRY DOG RD	-	26	-	-	
0010	610+08	-	610+27	D ST	-	23	-	-	
0010	611+31	-	611+56	OLD 80 RD	-	49	-	-	
0010	189+70	-	654+11	DRIVEWAYS & PE	330	-	400	-	
0010	BOP	-	EOP	UNDISTRIBUTED	-	-	-	1,401	
PROJECT TOTALS =					330	513	140,017	1,401	

DIVISION	FROM/TO STATION	LOCATION	205.0100 COMMON EXCAVATION (1)		SALVAGED/UNUSABLE PAVEMENT MATERIAL (4)	AVAILABLE MATERIAL (5)	UNEXPANDED FILL	EXPANDED FILL (6)	MASS ORDINATE +/- (7)	WASTE (8)	208.0100 BORROW	COMMENT
			CUT (2)	EBS EXCAVATION (3)				FACTOR 1.25				
DIVISION 1												
B-25-194_SOUTH APPROACH	565+79.527/568+47.638	STH 80	765	0	141	624	178	223	402	402	0	
B-25-194_NORTH APPROACH	569+11.25/571+79.57	STH 80	918	0	152	766	78	98	669	669	0	
SPRING VALLEY PE	01+75/03+10	SPRING VALLEY RD	152	0	0	152	0	0	152	152	0	
DIVISION 1 SUBTOTAL			1,835	0	293	1,542	256	320	1,222	1,222	0	
GRAND TOTAL			1,835	0	293	1,542	256	320	1,222	1,222	0	
TOTAL COMMON EXC			1,835									

NOTES:
(1) COMMON EXCAVATION IS THE SUM OF THE CUT AND EBS EXCAVATION COLUMNS. ITEM NUMBER 205.0100
(2) SALVAGED/UNSUABLE PAVEMENT MATERIAL IS INCLUDED IN CUT.
(3) EBS EXCAVATION TO BE BACKFILLED WITH SELECT BORROW MATERIAL. NOTE: THIS IS DESIGNERS CHOICE, CAN BE BACKFILLED WITH BORROW, OR CUT AS WELL.
(4) SALVAGED/UNUSABLE PAVEMENT MATERIAL
(5) AVAILABLE MATERIAL = CUT - SALVAGED/UNUSUABLE PAVEMENT MATERIAL
(6) EXPANDED FILL FACTOR = 1.25
EXPANDED FILL = UNEXPANDED FILL * FILL FACTOR
(7) THE MASS ORDINATE + OR - QTY CALCULATED FOR THE DIVISION. PLUS QUANTITY INDICATES AN EXCESS OF MATERIAL WITHIN THE DIVISION. MINUS INDICATES A SHORTAGE OF MATERIAL WITHIN THE DIVISION.
(8) FACTORS USED TO COMPUTE ANTICIPATED WASTE AND THE COMPUTED WASTE VOLUME IDENTIFIED ARE FOR GENERAL INFORMATION ONLY.

3

3

FOUNDATION/SHOULDER ITEMS

PREPARE FOUNDATION FOR ASPHALTIC PAVING (PROJECT) 01. 5939-00-63					PREPARE FOUNDATION FOR ASPHALTIC SHOULDERS		REMARKS
CATEGORY	STATION	TO	STATION	LOCATION	211.0101 EACH	211.0400 STA	
0010	187+70	-	654+11	STH 80	1	-	PROJECT LIMITS
0010	395+97	-	610+03	STH 80 LT	-	209	EXCLUDES RECONSTRUCTION
0010	395+97	-	610+03	STH 80 RT	-	209	EXCLUDES RECONSTRUCTION
PROJECT TOTALS =					1	418	

BASE MATERIAL SUMMARY

BASE AGGREGATE DENSE 3/4-INCH 305.0110					BASE AGGREGATE DENSE 1 1/4-INCH 305.0120		SELECT CRUSHED MATERIAL 312.0110		REMARKS
CATEGORY	STATION	TO	STATION	LOCATION	TON	TON	TON		
0010	187+70	-	395+97	STH 80 LT/RT	810	-	-		1" DEPTH FOR EX LOW SHOULDERS
0010	407+59	-	456+85	STH 80 LT/RT	192	-	-		1" DEPTH FOR EX LOW SHOULDERS
0010	565+80	-	568+50	STH 80 RT	56	-	-		
0010	566+43	-	568+50	STH 80 LT	42	-	-		
0010	569+09	-	571+17	STH 80 RT	34	-	-		
0010	569+09	-	571+80	STH 80 LT	44	-	-		
0010	565+80	-	568+58	STH 80	-	643	802		
0010	569+01	-	571+80	STH 80	-	671	851		
0010	610+03	-	654+11	STH 80 LT/RT	114	-	-		1" DEPTH FOR EX LOW SHOULDERS
0010	1+75	-	3+21	SPRING VALLEY DWY	-	60	-		
PROJECT TOTALS =					1,292	1,374	1,653		

RUMBLE STRIP SUMMARY

					ASPHALTIC RUMBLE STRIPS, SHOULDER 465.0520	ASPHALTIC RUMBLE STRIPS, CENTERLINE 465.0560	REMARKS
CATEGORY	STATION	TO	STATION	LOCATION	LF	LF	
0010	189+70	-	395+97	STH 80	-	16,624	*
0010	395+97	-	609+38	STH 80	39,775	19,148	**
0010	613+00	-	653+49	STH 80	-	4,049	*
PROJECT TOTALS =					39,775	35,772	

* SEE SDD "CENTERLINE RUMBLE STRIPS - ASPHALT" AND "CENTER LINE RUMBLE STRIPS - INTERSECTIONS, DRIVEWAYS, BRIDGES, RAIL ROADS" FOR CENTERLINE RUMBLE DETAILS

** SEE SDD "SHOULDER RUMBLE STRIPS ASPHALT" AND "SHOULDER AND EDGELINE RUMBLE STRIPS CROSSINGS, INTERSECTIONS, BRIDGES, DRIVEWAYS" FOR SHOULDER RUMBLE DETAILS

APRON ENDWALLS FOR PIPE ARCH SLOPED SIDE DRAINS STEEL 21X15-INCH 10 TO 1

CATEGORY	STATION	LOCATION	521.1821 EACH	REMARKS
0010	420+46	RT	1	
PROJECT TOTAL =			1	

ASPHALT ITEMS SUMMARY

CATEGORY	STATION	TO	STATION	LOCATION	TACK COAT		HMA PAVEMENT	ASPHALTIC	ASPHALTIC SURFACE		COMMENTS
					455.0605	460.5224	4 LT 58-28 S	SURFACE	DRIVEWAYS AND FIELD ENTRANCES		
									465.0105	465.0120	
					GAL	TON		TON	TON		
0010	187+70	-	293+30	STH 80	2,456	3,929		-	-		2" MILL/RELAY
0010	293+30	-	396+20	STH 80	2,446	3,913		-	-		2" MILL/RELAY
0010	396+20	-	504+50	STH 80	2,189	3,502		-	-		2" MILL/RELAY
0010	504+50	-	566+25	STH 80	1,246	1,994		-	-		2" MILL/RELAY
0010	566+25	-	571+50	STH 80	-	253		-	-		3" LOWER LIFT - STRUCTURE
0010	566+25	-	571+50	STH 80	76	169		-	-		2" UPPER LIFT - STRUCTURE
0010	571+50	-	610+03	STH 80	779	1,246		-	-		2" MILL/RELAY
0010	610+03	-	654+11	STH 80	764	1,223		-	-		2" MILL/RELAY
0010	1+74 'A'	-	10+59 'A'	SLIP LANE	141	226		-	-		2" MILL/RELAY
0010	224+65	-	226+05	CAMP RD	29	46		-	-		
0010	254+89	-	256+05	SPRING VALLEY RD	27	43		-	-		
0010	308+09	-	309+45	CTH P (SOUTH LEG)	38	60		-	-		
0010	335+29	-	336+48	FARMERS RIDGE RD	28	45		-	-		
0010	337+88	-	339+15	BOOTH HOLLOW RD	28	45		-	-		
0010	387+73	-	388+92	CTH P (NORTH LEG)	21	34		-	-		
0010	390+32	-	391+63	BECKIUS RD	31	49		-	-		
0010	410+83	-	411+72	AIDE RD	13	21		-	-		
0010	533+86	-	535+60	BOOTH HOLLOW RD	34	54		-	-		
0010	563+57	-	564+38	DRY DOG RD	9	14		-	-		
0010	609+58	-	610+89	D ST	20	32		-	-		
0010	609+88	-	611+65	OLD 80 RD	27	43		-	-		
0010	BOP	-	EOP	VARIOUS PE'S	42	-		-	70		
0010	396+20	-	504+50	STH 80	-	-		404	-		SHOULDER LOWER LAYER
0010	504+50		566+25	STH 80	-	-		230	-		SHOULDER LOWER LAYER
0010	571+50	-	610+03	STH 80	-	-		143	-		SHOULDER LOWER LAYER
0010	BOP	-	EOP	UNDISTRIBUTED	-	-		255	-		DISTRESSED MILLING
PROJECT TOTALS =					10,444	16,941		1,032	70		

HMA AND INCENTIVE
ITEMS TABLE

DESIGN	STATION		LOCATION	MIXTURE USE	UNDERLYING SURFACE	BID ITEM	TONS	THICKNESS	QUALITY MANAGEMENT PROGRAM TO BE USED FOR	
									MIXTURE ACCEPTANCE	DENSITY ACCEPTANCE
2" MILL 2" OVERLAY	BoP	396+20	2-12FT DRIVING LANES & TURN LANE	SURFACE LIFT	MILLED EXISTING HMA SURFACE	4 MT 58-28 S	6366	2.00	INCENTIVE AIR VOIDS HMA PAVEMENT 460.2010	INCENTIVE DENSITY PWL HMA PAVEMENT 460.2005
	BoP	396+20	3' PAVED SHOULDERS	SURFACE LIFT	MILLED EXISTING HMA SURFACE	4 MT 58-28 S	1475	2.00	INCENTIVE AIR VOIDS HMA PAVEMENT 460.2010	INCENTIVE DENSITY HMA PAVEMENT 460.2000
	396+20	566+25	2-11FT DRIVING LANES	SURFACE LIFT	MILLED EXISTING HMA SURFACE	4 MT 58-28 S	4655	2.00	INCENTIVE AIR VOIDS HMA PAVEMENT 460.2010	INCENTIVE DENSITY PWL HMA PAVEMENT 460.2005
	396+20	566+25	2' PAVED SHOULDERS	SURFACE LIFT	ASPHALTIC SURFACE	4 MT 58-28 S	840	2.00	INCENTIVE AIR VOIDS HMA PAVEMENT 460.2010	INCENTIVE DENSITY HMA PAVEMENT 460.2000
RECONSTRUCT	566+25	571+50	2-11FT DRIVING LANES	BINDER LIFT	BASE AGG	4 MT 58-28 S	132	3.00	INCENTIVE AIR VOIDS HMA PAVEMENT 460.2010	INCENTIVE DENSITY HMA PAVEMENT 460.2000
	566+25	571+50	VARIOUS WIDTH SHOULDERS	BINDER LIFT	BASE AGG	4 MT 58-28 S	36	3.00	INCENTIVE AIR VOIDS HMA PAVEMENT 460.2010	INCENTIVE DENSITY HMA PAVEMENT 460.2000
	566+25	571+50	2-11FT DRIVING LANES	SURFACE LIFT	BINDER HMA	4 MT 58-28 S	132	2.00	INCENTIVE AIR VOIDS HMA PAVEMENT 460.2010	INCENTIVE DENSITY PWL HMA PAVEMENT 460.2005
	566+25	571+50	VARIOUS WIDTH SHOULDERS	SURFACE LIFT	BINDER HMA	4 MT 58-28 S	36	2.00	INCENTIVE AIR VOIDS HMA PAVEMENT 460.2010	INCENTIVE DENSITY HMA PAVEMENT 460.2000
2" MILL 2" OVERLAY	571+50	610+03	2-11FT DRIVING LANES	SURFACE LIFT	MILLED EXISTING HMA SURFACE	4 MT 58-28 S	1055	2.00	INCENTIVE AIR VOIDS HMA PAVEMENT 460.2010	INCENTIVE DENSITY PWL HMA PAVEMENT 460.2005
	571+50	610+03	2' PAVED SHOULDERS	SURFACE LIFT	ASPHALTIC SURFACE	4 MT 58-28 S	191	2.00	INCENTIVE AIR VOIDS HMA PAVEMENT 460.2010	INCENTIVE DENSITY HMA PAVEMENT 460.2000
	610+03	EoP	2-11FT DRIVING LANES	SURFACE LIFT	MILLED EXISTING HMA SURFACE	4 MT 58-28 S	1222	2.00	INCENTIVE AIR VOIDS HMA PAVEMENT 460.2010	INCENTIVE DENSITY PWL HMA PAVEMENT 460.2005
	SLIP LANE		1-20FT DRIVING LANE	SURFACE LIFT	MILLED EXISTING HMA SURFACE	4 MT 58-28 S	225	2.00	INCENTIVE AIR VOIDS HMA PAVEMENT 460.2010	INCENTIVE DENSITY HMA PAVEMENT 460.2000

CONCRETE SURFACE DRAINS SUMMARY

CATEGORY	STATION	TO	STATION	LOCATION	CONCRETE	CONCRETE CURB &	CONCRETE	RIPRAP	GEOTEXTILE	REMARKS
					PAVEMENT	GUTTER 4-INCH				
					6-INCH	SLOPED 36-INCH				
					415.0060	601.0588	602.3010	606.0200	645.0120	
					SY	LF	CY	CY	SY	
0010	568+04			LT	-	-	2	3	10	
0010	567+92	-	568+48	LT	-	56	-	-	-	
0010	568+48	-	568+58	LT	3	-	-	-	-	
0010	567+90			RT	-	-	2	3	10	
0010	567+78	-	568+48	RT	-	70	-	-	-	
0010	568+48	-	568+58	RT	3	-	-	-	-	
PROJECT TOTAL =					6	126	4	6	20	

*** ITEM ALSO INCLUDED IN STRUCTURE PLANS

BEAM GUARD SUMMARY

CATEGORY	STATION	TO	STATION	LOCATION	REMOVING	MGS	MGS THRIE BEAM	MGS GUARDRAIL	REMARKS
					GUARDRAIL	GUARDRAIL 3	TRANSITION	TERMINAL EAT	
					204.0165	614.2300	614.2500	614.2610	
					LF	LF	LF	EACH	
0010	566+70	-	568+50	RT	193	87.5	39.4	1	
0010	567+32	-	568+50	LT	131	25	39.4	1	
0010	569+09	-	570+27	RT	131	25	39.4	1	
0010	569+09	-	570+89	LT	206	87.5	39.4	1	
PROJECT TOTALS =					661	225	157.6	4	

EROSION CONTROL ITEMS

CATEGORY	STATION	TO	STATION	LOCATION	SALVAGED	EROSION	EROSION	TURBIDITY	TEMPORARY	FERTILIZER	SEEDING	SEEDING	SEEDING	SEED	REMARKS
					TOPSOIL	MAT CLASS	MAT URBAN		DITCH	TYPE B	MIXTURE	MIXTURE	TEMPORARY	WATER	
					625.0500	I TYPE B	CLASS I		CHECKS	TYPE B	NO. 20	NO. 40	630.0200	630.0500	
					SY	SY	SY	SY	LF	CWT	LB	LB	LB	MGAL	
0010	255+31	-	255+75	STH 80 LT	191	-	191	-	20	0.13	-	8.6	5.2	9	SPRING VALLEY PE
0010	565+71	-	568+59	STH 80 RT	500	500	-	109	10	0.32	22.5	-	13.5	23	T-BARRIER = 10' TALL
0010	566+21	-	568+59	STH 80 LT	417	-	417	-	10	0.27	-	18.8	11.3	19	
0010	569+00	-	571+38	STH 80 RT	393	393	-	113	20	0.25	17.7	-	10.6	18	T-BARRIER = 10' TALL
0010	569+00	-	571+88	STH 80 LT	387	387	-	-	20	0.25	17.4	-	10.5	18	
UNDISTRIBUTED					167	127	40	-	10	0.11	8.4	1.5	4.1	8	
PROJECT TOTALS =					2,055	1,407	648	222	90	1.33	66.0	28.9	55.2	95	

3

3

WATER			
CATEGORY	LOCATION	624.0100 MGAL	REMARKS
0010	STH 80	40	BAD 1 1/4-INCH
PROJECT TOTAL =		40	

SILT FENCE AND ROCK BAG SUMMARY							
			SILT FENCE 628.1504	SILT FENCE MAINTENANCE 628.1520	ROCK BAGS 628.7570		
CATEGORY	STATION	TO STATION	LOCATION	LF	LF	EACH	REMARKS
0010	565+71	- 568+59	STH 80 RT	282	282	17	
0010	566+21	- 568+59	STH 80 LT	243	243	17	
0010	569+00	- 571+38	STH 80 RT	257	257	17	
0010	569+00	- 571+88	STH 80 LT	287	287	17	
0010	565+71	- 571+88	UNDISTRIBUTED	268	268	7	
PROJECT TOTALS =				1,337	1,337	75	

SIGNING SUMMARY										
		SIGN		POSTS WOOD 4X6-INCH X 12-FT 634.0612	POSTS WOOD 4X6-INCH X 16-FT 634.0616	SIGNS TYPE II REFLECTIVE F 637.2230	MOVING SIGNS TYPE II 638.2102	REMOVING SIGNS TYPE II 638.2602	REMOVING SMALL SIGN SUPPORTS 638.3000	
CATEGORY	LOCATION	SIGN CODE	SIGN SIZE INCHES	EACH	EACH	SF	EACH	EACH	EACH	REMARKS
0010	PROJECT LENGTH	-	-	-	16	-	16	-	16	
0010	STH 80 LT	W5-52L	12x36	1	-	3	-	1	1	BRIDGE HASH MARKER SIGN
0010	STH 80 RT	W5-52R	12x36	1	-	3	-	1	1	BRIDGE HASH MARKER SIGN
0010	STH 80 LT	W5-52L	12x36	1	-	3	-	1	1	BRIDGE HASH MARKER SIGN
0010	STH 80 RT	W5-52R	12x36	1	-	3	-	1	1	BRIDGE HASH MARKER SIGN
PROJECT TOTAL =				4	16	12	16	4	20	

MOBILIZATION EROSION CONTROL ITEMS				
		MOBILIZATIONS EROSION CONTROL 628.1905		REMARKS
CATEGORY	LOCATION	EACH	MOBILIZATIONS EMERGENCY EROSION CONTROL 628.1910	
0010	PROJECT LENGTH	3	3	
PROJECT TOTALS =		3	3	

***FOR INFORMATIONAL PURPOSES ONLY			
TRAFFIC CONTROL COVERING SIGNS TYPE II			
STAGE	# CYCLES	# SIGNS	EACH (CYCLES X SIGNS)
DETOUR	1	12	12

TRAFFIC CONTROL SUMMARY									

CATEGORY	LOCATION	DURATION (DAYS)	TRAFFIC CONTROL	TRAFFIC CONTROL	TRAFFIC CONTROL	TRAFFIC	TRAFFIC CONTROL	TRAFFIC CONTROL	REMARKS
			DRUMS	BARRICADES TYPE III	WARNING LIGHTS	CONTROL	COVERING SIGNS	SIGNS PCMS	
			643.0300	643.0420	TYPE A	SIGNS	TYPE II	643.1050	
			DAY	DAY	DAY	DAY	EACH	DAY	
0010	STH 80 CLOSURE/DETOUR	80	-	3,600	6,560	27,840	12	14	
0010	UNDISTRIBUTED		100	-	-	-	-	-	
PROJECT TOTALS =			100	3,600	6,560	27,840	12	14	

PAVEMENT MARKING LINE SUMMARY

CATEGORY	STATION	TO	STATION	LOCATION	MARKING LINE EPOXY		MARKING LINE GROOVED WET		MARKING LINE	MARKING STOP	TEMPORARY	REMARKS
					4-INCH		REF EPOXY 6-INCH		GROOVED WET REF	LINE EPOXY 18-	MARKING LINE	
					YELLOW	WHITE	YELLOW	WHITE	EPOXY 10-INCH	INCH	PAINT 6-INCH	
					646.1020	646.1020	646.2040	646.2040	WHITE 646.4040	WHITE 646.6120	YELLOW 643.3165	
					LF	LF	LF	LF	LF	LF	LF	
0010	187+70	-	189+63	STH 80	-	-	242	388	-	-	242	SOLID LT/DASH RT
0010	189+63	-	191+77	STH 80	-	-	50	427	-	-	50	DASH
0010	191+77	-	200+87	STH 80	-	-	1,138	1,820	-	-	1,138	SOLID RT/DASH LT
0010	200+87	-	270+00	STH 80	-	-	13,827	13,483	-	-	13,827	DOUBLE YELLOW
0010	270+00	-	278+53	STH 80	-	-	1,067	1,707	-	-	1,067	SOLID LT/DASH RT
0010	278+53	-	287+00	STH 80	-	-	1,059	1,694	-	-	1,059	SOLID RT/DASH LT
0010	287+00	-	288+10	STH 80	-	-	221	221	-	-	221	DOUBLE YELLOW
0010	288+10	-	296+46	STH 80	-	-	1,046	1,673	-	-	1,046	SOLID LT/DASH RT
0010	296+46	-	301+68	STH 80	-	-	125	1,044	-	-	125	DASH
0010	301+68	-	310+11	STH 80	141	-	1,054	1,494	-	33	1,054	SOLID RT/DASH LT
0010	310+11	-	318+86	STH 80	-	-	1,751	1,751	-	-	1,751	DOUBLE YELLOW
0010	318+86	-	326+98	STH 80	-	-	1,015	1,624	-	-	1,015	SOLID LT/DASH RT
0010	326+98	-	329+69	STH 80	-	-	62.5	543	-	-	63	DASH
0010	329+69	-	338+18	STH 80	-	-	1,061	1,445	-	-	1,061	SOLID RT/DASH LT
0010	338+18	-	362+11	STH 80	-	-	4,787	4,710	-	-	4,787	DOUBLE YELLOW
0010	362+11	-	370+58	STH 80	-	-	1,059	1,695	-	-	1,059	SOLID LT/DASH RT
0010	370+58	-	378+81	STH 80	-	-	1,029	1,647	-	-	1,029	SOLID RT/DASH LT
0010	378+81	-	461+42	STH 80	112	28	16,522	16,205	185	32	16,522	DOUBLE YELLOW
0010	461+42	-	470+23	STH 80	-	-	1,587	1,764	-	-	1,587	SOLID LT/DASH RT
0010	470+23	-	478+69	STH 80	-	-	1,057	1,691	-	-	1,057	SOLID RT/DASH LT
0010	478+69	-	537+43	STH 80	-	-	11,749	11,546	-	-	11,749	DOUBLE YELLOW
0010	537+43	-	545+38	STH 80	-	-	994	1,591	-	-	994	SOLID LT/DASH RT
0010	545+38	-	553+51	STH 80	-	-	200	1,627	-	-	200	DASH
0010	553+51	-	561+01	STH 80	-	-	938	1,500	-	-	938	SOLID RT/DASH LT
0010	561+01	-	569+21	STH 80	-	-	1,641	1,559	-	-	1,641	DOUBLE YELLOW
0010	569+21	-	574+98	STH 80	-	-	722	1,154	-	-	722	SOLID LT/DASH RT
0010	574+98	-	582+14	STH 80	-	-	175	1,432	-	-	175	DASH
0010	582+14	-	588+99	STH 80	-	-	857	1,372	-	-	857	SOLID RT/DASH LT
0010	588+99	-	590+22	STH 80	-	-	25	245	-	-	25	DASH
0010	590+22	-	596+46	STH 80	-	-	781	1,250	-	-	781	SOLID LT/DASH RT
0010	596+46	-	641+79	STH 80	-	-	1,137.5	8,760	-	-	1,138	DASH
0010	641+79	-	647+17	STH 80	-	-	672	1,075	-	-	672	SOLID RT/DASH LT
0010	647+17	-	EOP	STH 80	-	-	1,364	1,001	186	41	1,364	DOUBLE YELLOW
0010	1+74 'A'	-	10+59 'A'	STH 133/80 SLIP LANE	-	-	640	894	175	-	-	
PROJECT SUBTOTALS =					253	28	71,655	92,032	546	106	71,015	
PROJECT TOTALS =					281		163,687		546	106	71,015	

3

3

LOCATING NO-PASSING ZONES <table><tr><th>CATEGORY</th><th>STATION</th><th>TO</th><th>STATION</th><th>LOCATION</th><th>648.0100 MI</th><th>REMARKS</th></tr><tr><td>0010</td><td>187+70</td><td>-</td><td>654+11</td><td>STH 80</td><td>8.83</td><td></td></tr><tr><td colspan="5">PROJECT TOTAL =</td><td>8.83</td><td></td></tr></table>							CATEGORY	STATION	TO	STATION	LOCATION	648.0100 MI	REMARKS	0010	187+70	-	654+11	STH 80	8.83		PROJECT TOTAL =					8.83		CONSTRUCTION STAKING STRUCTURE LAYOUT (STRUCTURE) 01. B-25-194 <table><tr><th>CATEGORY</th><th>STATION</th><th>TO</th><th>STATION</th><th>LOCATION</th><th>650.6501 EACH</th><th></th></tr><tr><td>0020</td><td>565+80</td><td>-</td><td>568+59</td><td>STH 80 STRUCTURE</td><td>1</td><td></td></tr><tr><td colspan="5">PROJECT TOTAL =</td><td>1</td><td></td></tr></table>							CATEGORY	STATION	TO	STATION	LOCATION	650.6501 EACH		0020	565+80	-	568+59	STH 80 STRUCTURE	1		PROJECT TOTAL =					1																																				
CATEGORY	STATION	TO	STATION	LOCATION	648.0100 MI	REMARKS	
0010	187+70	-	654+11	STH 80	8.83	
PROJECT TOTAL =					8.83	
CATEGORY	STATION	TO	STATION	LOCATION	650.6501 EACH	
0020	565+80	-	568+59	STH 80 STRUCTURE	1	
PROJECT TOTAL =					1	
CONSTRUCTION STAKING SUMMARY <table><tr><th>CATEGORY</th><th>STATION</th><th>TO</th><th>STATION</th><th>LOCATION</th><th>CONSTRUCTION STAKING SUBGRADE 650.4500 LF</th><th>CONSTRUCTION STAKING BASE 650.5000 LF</th><th>CONSTRUCTION STAKING CURB GUTTER AND CURB & GUTTER 650.5500 LF</th><th>CONSTRUCTION STAKING RESURFACING REFERENCE 650.8000 LF</th><th>CONSTRUCTION STAKING SUPPLEMENTAL CONTROL (PROJECT) 01. 5939- 00-63 650.9911 EACH</th><th>CONSTRUCTION STAKING SLOPE STAKES 650.9920 LF</th></tr><tr><td>0010</td><td>187+70</td><td>-</td><td>566+25</td><td>STH 80</td><td>-</td><td>-</td><td>-</td><td>37,855</td><td>1</td><td>-</td></tr><tr><td>0010</td><td>565+80</td><td>-</td><td>568+59</td><td>STH 80 STRUCTURE</td><td>279</td><td>279</td><td>126</td><td>-</td><td>-</td><td>279</td></tr><tr><td>0010</td><td>569+00</td><td>-</td><td>571+80</td><td>STH 80 STRUCTURE</td><td>280</td><td>280</td><td>-</td><td>-</td><td>-</td><td>280</td></tr><tr><td>0010</td><td>571+50</td><td>-</td><td>654+11</td><td>STH 80</td><td>-</td><td>-</td><td>-</td><td>8,261</td><td>-</td><td>-</td></tr><tr><td>0010</td><td>1+75</td><td>-</td><td>3+21</td><td>SPRING VALLEY DWY</td><td>146</td><td>146</td><td>-</td><td>-</td><td>-</td><td>146</td></tr><tr><td colspan="5">PROJECT TOTALS =</td><td>705</td><td>705</td><td>126</td><td>46,116</td><td>1</td><td>705</td></tr></table>														CATEGORY	STATION	TO	STATION	LOCATION	CONSTRUCTION STAKING SUBGRADE 650.4500 LF	CONSTRUCTION STAKING BASE 650.5000 LF	CONSTRUCTION STAKING CURB GUTTER AND CURB & GUTTER 650.5500 LF	CONSTRUCTION STAKING RESURFACING REFERENCE 650.8000 LF	CONSTRUCTION STAKING SUPPLEMENTAL CONTROL (PROJECT) 01. 5939- 00-63 650.9911 EACH	CONSTRUCTION STAKING SLOPE STAKES 650.9920 LF	0010	187+70	-	566+25	STH 80	-	-	-	37,855	1	-	0010	565+80	-	568+59	STH 80 STRUCTURE	279	279	126	-	-	279	0010	569+00	-	571+80	STH 80 STRUCTURE	280	280	-	-	-	280	0010	571+50	-	654+11	STH 80	-	-	-	8,261	-	-	0010	1+75	-	3+21	SPRING VALLEY DWY	146	146	-	-	-	146	PROJECT TOTALS =					705	705	126	46,116	1	705
CATEGORY	STATION	TO	STATION	LOCATION	CONSTRUCTION STAKING SUBGRADE 650.4500 LF	CONSTRUCTION STAKING BASE 650.5000 LF	CONSTRUCTION STAKING CURB GUTTER AND CURB & GUTTER 650.5500 LF	CONSTRUCTION STAKING RESURFACING REFERENCE 650.8000 LF	CONSTRUCTION STAKING SUPPLEMENTAL CONTROL (PROJECT) 01. 5939- 00-63 650.9911 EACH	CONSTRUCTION STAKING SLOPE STAKES 650.9920 LF	
0010	187+70	-	566+25	STH 80	-	-	-	37,855	1	-	
0010	565+80	-	568+59	STH 80 STRUCTURE	279	279	126	-	-	279	
0010	569+00	-	571+80	STH 80 STRUCTURE	280	280	-	-	-	280	
0010	571+50	-	654+11	STH 80	-	-	-	8,261	-	-	
0010	1+75	-	3+21	SPRING VALLEY DWY	146	146	-	-	-	146	
PROJECT TOTALS =					705	705	126	46,116	1	705	
SAWING ASPHALT <table><tr><th>CATEGORY</th><th>STATION</th><th>TO</th><th>STATION</th><th>LOCATION</th><th>690.0150 LF</th><th>REMARKS</th></tr><tr><td>0010</td><td>566+25</td><td>-</td><td>571+50</td><td>STH 80</td><td>44</td><td>RECONSTRUCTION</td></tr><tr><td>0010</td><td>BOP</td><td>-</td><td>EOP</td><td>STH 80</td><td>360</td><td>DRIVEWAYS</td></tr><tr><td colspan="5">PROJECT TOTAL =</td><td>404</td><td></td></tr></table>							CATEGORY	STATION	TO	STATION	LOCATION	690.0150 LF	REMARKS	0010	566+25	-	571+50	STH 80	44	RECONSTRUCTION	0010	BOP	-	EOP	STH 80	360	DRIVEWAYS	PROJECT TOTAL =					404		PUBLIC LAND SURVEY MONUMENT VERIFY AND RESET <table><tr><th>CATEGORY</th><th>STATION</th><th>OFFSET</th><th>LOCATION</th><th>680.0100 EACH</th><th>REMARKS</th></tr><tr><td>0010</td><td>198+80</td><td>1.05' LT</td><td>STH 80 CL</td><td>1</td><td>SECTION CORNER 7-1-067</td></tr><tr><td>0010</td><td>630+32</td><td>0.00'</td><td>STH 80 CL</td><td>1</td><td>SECTION CORNER 8-1-045</td></tr><tr><td colspan="4">PROJECT TOTALS =</td><td>2</td><td></td></tr></table>							CATEGORY	STATION	OFFSET	LOCATION	680.0100 EACH	REMARKS	0010	198+80	1.05' LT	STH 80 CL	1	SECTION CORNER 7-1-067	0010	630+32	0.00'	STH 80 CL	1	SECTION CORNER 8-1-045	PROJECT TOTALS =				2																										
CATEGORY	STATION	TO	STATION	LOCATION	690.0150 LF	REMARKS	
0010	566+25	-	571+50	STH 80	44	RECONSTRUCTION	
0010	BOP	-	EOP	STH 80	360	DRIVEWAYS	
PROJECT TOTAL =					404	
CATEGORY	STATION	OFFSET	LOCATION	680.0100 EACH	REMARKS	
0010	198+80	1.05' LT	STH 80 CL	1	SECTION CORNER 7-1-067	
0010	630+32	0.00'	STH 80 CL	1	SECTION CORNER 8-1-045	
PROJECT TOTALS =				2	
INSTALLING AND MAINTAINING BIRD DETERRENT SYSTEM (STATION) 01. 568+80 <table><tr><th>CATEGORY</th><th>STATION</th><th>TO</th><th>STATION</th><th>LOCATION</th><th>999.2000.S EACH</th><th></th></tr><tr><td>0010</td><td>565+80</td><td>-</td><td>568+59</td><td>STH 80 STRUCTURE</td><td>1</td><td></td></tr><tr><td colspan="5">PROJECT TOTAL =</td><td>1</td><td></td></tr></table>							CATEGORY	STATION	TO	STATION	LOCATION	999.2000.S EACH		0010	565+80	-	568+59	STH 80 STRUCTURE	1		PROJECT TOTAL =					1		RESIN BINDER HIGH FRICTION SURFACE TREATMENT <table><tr><th>CATEGORY</th><th>STATION</th><th>TO</th><th>STATION</th><th>LOCATION</th><th>SPV.0180.02 SY</th><th>REMARKS</th></tr><tr><td>0030</td><td>407+14</td><td>-</td><td>418+89</td><td>STH 80 CL</td><td>2,677</td><td>MAINLINE</td></tr><tr><td colspan="5">PROJECT TOTAL =</td><td>2,677</td><td></td></tr></table>							CATEGORY	STATION	TO	STATION	LOCATION	SPV.0180.02 SY	REMARKS	0030	407+14	-	418+89	STH 80 CL	2,677	MAINLINE	PROJECT TOTAL =					2,677																																				
CATEGORY	STATION	TO	STATION	LOCATION	999.2000.S EACH	
0010	565+80	-	568+59	STH 80 STRUCTURE	1	
PROJECT TOTAL =					1	
CATEGORY	STATION	TO	STATION	LOCATION	SPV.0180.02 SY	REMARKS	
0030	407+14	-	418+89	STH 80 CL	2,677	MAINLINE	
PROJECT TOTAL =					2,677	
PROJECT NO: 5939-00-63			HWY: STH 80			COUNTY: IOWA			MISCELLANEOUS QUANTITIES			SHEET 62		E	

STATE OF WISCONSIN
DEPARTMENT OF TRANSPORTATION
TRANSPORTATION PROJECT PLAT TITLE SHEET


5939-00-23

COBB - AVOCA

MORREY CREEK TRIBUTARY

STH 80

IOWA

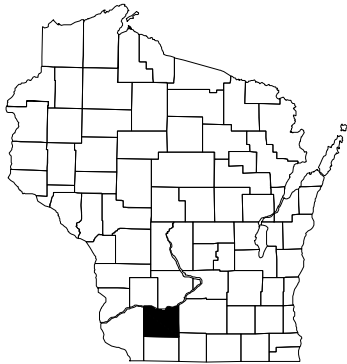

CONVENTIONAL SYMBOLS

SECTION LINE	---	SECTION CORNER SYMBOL		R/W MONUMENT (TO BE SET)	•
QUARTER LINE	---	SECTION CORNER MONUMENT		NON-MONUMENTED R/W POINT	○
SIXTEENTH LINE	---	GEODETIC SURVEY MONUMENT		FOUND IRON PIN (1-INCH UNLESS NOTED)	IP
NEW REFERENCE LINE	---	SIXTEENTH CORNER MONUMENT		OFF-PREMISE SIGN	
NEW R/W LINE	---	SIGN			
EXISTING R/W OR HE LINE	---				
PROPERTY LINE	---				
LOT, TIE & OTHER MINOR LINES	---				
SLOPE INTERCEPT	---				
CORPORATE LIMITS	---				
UNDERGROUND FACILITY (COMMUNICATIONS, ELECTRIC, ETC)	---				
NEW R/W (FEE OR HE) (HATCHING VARIES BY OWNER)	---				
TEMPORARY LIMITED EASEMENT AREA	---				
EASEMENT AREA (PERMANENT LIMITED OR RESTRICTED DEVELOPMENT)	---				
TRANSMISSION STRUCTURES	---				
BUILDING	---				
BRIDGE	---				
TO BE REMOVED	---				
CULVERT	---				
PARALLEL OFFSETS	---				

CONVENTIONAL ABBREVIATIONS


ACCESS RIGHTS	AR	POINT OF COMPOUND CURVE	PCC
ACRES	AC	POINT OF INTERSECTION	PI
AHEAD	AH	PROPERTY LINE	PL
ALUMINUM	ALUM	RECORD VALUE	(R)
AND OTHERS	ET AL	RECORDED AS	(100')
BACK	BK	REEL / IMAGE	R/I
BLOCK	BLK	REFERENCE LINE	R/L
CENTERLINE	C/L	REMAINING	REM
CERTIFIED SURVEY MAP	CSM	RESTRICTIVE DEVELOPMENT	RDE
CONCRETE	CONC	EASEMENT	
COUNTY	CO	RIGHT	RT
COUNTY TRUNK HIGHWAY	CTH	RIGHT OF WAY	R/W
DISTANCE	DIST	SECTION	SEC
CORNER	COR	SEPTIC VENT	SEPV
DOCUMENT NUMBER	DOC	SQUARE FEET	SF
EASEMENT	EASE	STATE TRUNK HIGHWAY	STH
EXISTING	EX	STATION	STA
GAS VALVE	GV	TELEPHONE PEDESTAL	TP
GRID NORTH	GN	TEMPORARY LIMITED	TLE
HIGHWAY EASEMENT	HE	EASEMENT	
IDENTIFICATION	ID	TRANSPORTATION PROJECT	TPP
LAND CONTRACT	LC	PLAT	
LEFT	LT	UNITED STATES HIGHWAY	USH
MEASURED VALUE	(M)	VOLUME	V
MONUMENT	MON		
NATIONAL GEODETIC SURVEY	NGS		
NUMBER	NO		
OUTLOT	OL		
PAGE	P		
POINT OF TANGENCY	PT		
PERMANENT LIMITED EASEMENT	PLE		
POINT OF BEGINNING	POB		
POINT OF CURVATURE	PC		

CURVE DATA

LONG CHORD	LCH
LONG CHORD BEARING	LCB
RADIUS	R
DEGREE OF CURVE	D
CENTRAL ANGLE	Δ/DELTA
LENGTH OF CURVE	L
TANGENT	T
DIRECTION AHEAD	DA
DIRECTION BACK	DB

CONVENTIONAL UTILITY SYMBOLS

WATER	---
GAS	---
TELEPHONE	---
OVERHEAD TRANSMISSION LINES	---
ELECTRIC	---
CABLE TELEVISION	---
FIBER OPTIC	---
SANITARY SEWER	---
STORM SEWER	---
ELECTRIC TOWER	---

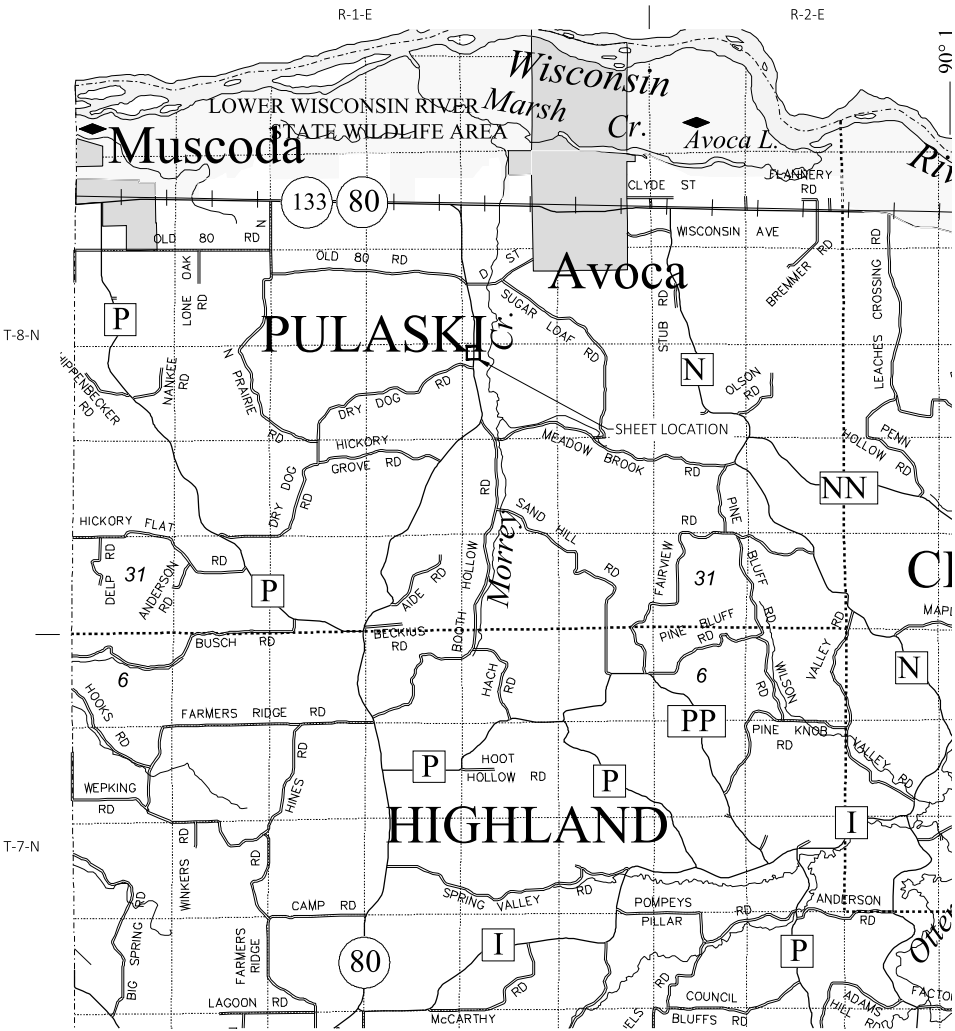

THE NOTES, CONVENTIONAL SIGNS, AND ABBREVIATIONS ARE ASSOCIATED WITH EACH TRANSPORTATION PROJECT PLAT FOR PROJECT 5939-00-23

NOTES:

POSITIONS SHOWN ON THIS PLAT ARE WISCONSIN COORDINATE REFERENCE SYSTEM COORDINATES (WISCRS), IOWA COUNTY, NAD83(2011), IN U.S. SURVEY FEET. VALUES ARE GRID COORDINATES, GRID BEARINGS, AND GRID DISTANCES. GRID DISTANCES MAY BE USED AS GROUND DISTANCES.

ALL NEW RIGHT-OF-WAY MONUMENTS WILL BE TYPE 2 (TYPICALLY 3/4" X 24" IRON REBARS), UNLESS OTHERWISE NOTED, AND WILL BE PLACED PRIOR TO THE COMPLETION OF THE PROJECT.

ALL RIGHT-OF-WAY LINES DEPICTED IN THE NON-ACQUISITION AREAS ARE INTENDED TO RE-ESTABLISH EXISTING RIGHT-OF-WAY LINES AS DETERMINED FROM PREVIOUS PROJECTS, OTHER RECORDED DOCUMENTS, OR FROM CENTERLINE OF EXISTING PAVEMENTS.

RIGHT-OF-WAY BOUNDARIES ARE DEFINED WITH COURSES OF THE PERIMETER OF THE HIGHWAY LANDS REFERENCED TO THE U.S. PUBLIC LAND SURVEY SYSTEM OR OTHER "SURVEYS" OF PUBLIC RECORD.

DIMENSIONING FOR THE NEW RIGHT-OF-WAY IS MEASURED ALONG AND PERPENDICULAR TO THE NEW REFERENCE LINES.

A TEMPORARY LIMITED EASEMENT (TLE) IS A RIGHT FOR CONSTRUCTION PURPOSES, AS DEFINED HEREIN, INCLUDING THE RIGHT TO OPERATE NECESSARY EQUIPMENT THEREON, THE RIGHT OF INGRESS AND EGRESS, AS LONG AS REQUIRED FOR SUCH PUBLIC PURPOSE, INCLUDING THE RIGHT TO PRESERVE, PROTECT, REMOVE, OR PLANT THEREON ANY VEGETATION THAT THE HIGHWAY AUTHORITIES MAY DEEM DESIRABLE. ALL (TLEs) ON THIS PLAT EXPIRE AT THE COMPLETION OF THE CONSTRUCTION PROJECT FOR WHICH THIS INSTRUMENT IS GIVEN.

A PERMANENT LIMITED EASEMENT (PLE) IS A RIGHT FOR CONSTRUCTION AND MAINTENANCE PURPOSES, AS DEFINED HEREIN, INCLUDING THE RIGHT TO OPERATE NECESSARY EQUIPMENT THEREON AND THE RIGHT OF INGRESS AND EGRESS, AS LONG AS REQUIRED FOR SUCH PUBLIC PURPOSE, INCLUDING THE RIGHT TO PRESERVE, PROTECT, REMOVE, OR PLANT THEREON ANY VEGETATION THAT THE HIGHWAY AUTHORITIES MAY DEEM DESIRABLE, BUT WITHOUT PREJUDICE TO THE OWNER'S RIGHTS TO MAKE OR CONSTRUCT IMPROVEMENTS ON SAID LANDS OR TO FLATTEN THE SLOPES, PROVIDING SAID ACTIVITIES WILL NOT IMPAIR OR OTHERWISE ADVERSELY AFFECT THE HIGHWAY FACILITIES.

AN EASEMENT FOR HIGHWAY PURPOSES (HE), AS LONG AS SO USED, INCLUDING THE RIGHT TO PRESERVE, PROTECT, REMOVE, OR PLANT THEREON ANY VEGETATION THAT THE HIGHWAY AUTHORITIES MAY DEEM DESIRABLE.

PROPERTY LINES SHOWN ON THIS PLAT ARE DRAWN FROM DATA DERIVED FROM MAPS AND DOCUMENTS OF PUBLIC RECORD AND/OR EXISTING OCCUPATIONAL LINES. THIS PLAT MAY NOT BE A TRUE REPRESENTATION OF EXISTING PROPERTY LINES, EXCLUDING RIGHT-OF-WAY, AND SHOULD NOT BE USED AS A SUBSTITUTE FOR AN ACCURATE FIELD SURVEY.

FOR THE CURRENT ACCESS/DRIVEWAY INFORMATION, CONTACT THE PLANNING UNIT OF THE WISCONSIN DEPARTMENT OF TRANSPORTATION OFFICE IN MADISON

PARCEL AND UTILITY IDENTIFICATION NUMBERS MAY NOT POINT TO ALL AREAS OF ACQUISITION, AS NOTED ON THE TPP DETAIL PAGES.


INFORMATION FOR THE BASIS OF EXISTING HIGHWAY RIGHT-OF-WAY POINTS OF REFERENCE AND ACCESS CONTROL ARE LISTED ON THE TPP DETAIL PAGES.

PROJECT NUMBER 5939-00-23 - 4. 01
SHEET 2 OF 2

NOTES:
THIS EXHIBIT IS A GRAPHIC REPRESENTATION AND IS FOR REFERENCE PURPOSES ONLY.
REFER TO THE CONVEYANCE DOCUMENT FOR PARCEL RELATED DETAILS.

THE PURPOSE OF THE TLE IS FOR DRIVEWAY RECONSTRUCTION.

R/W PROJECT NUMBER: 5939-00-23		EXHIBIT NUMBER: 1
TLE ACQUISITION EXHIBIT COBB - AVOCA MORREY CREEK TRIBUTARY		
STH 80	IOWA COUNTY	
PART OF THE SW 1/4 OF THE NW 1/4, OF SECTION 15, T 7 N, R 1 E, TOWN OF HIGHLAND, IOWA COUNTY, WISCONSIN		

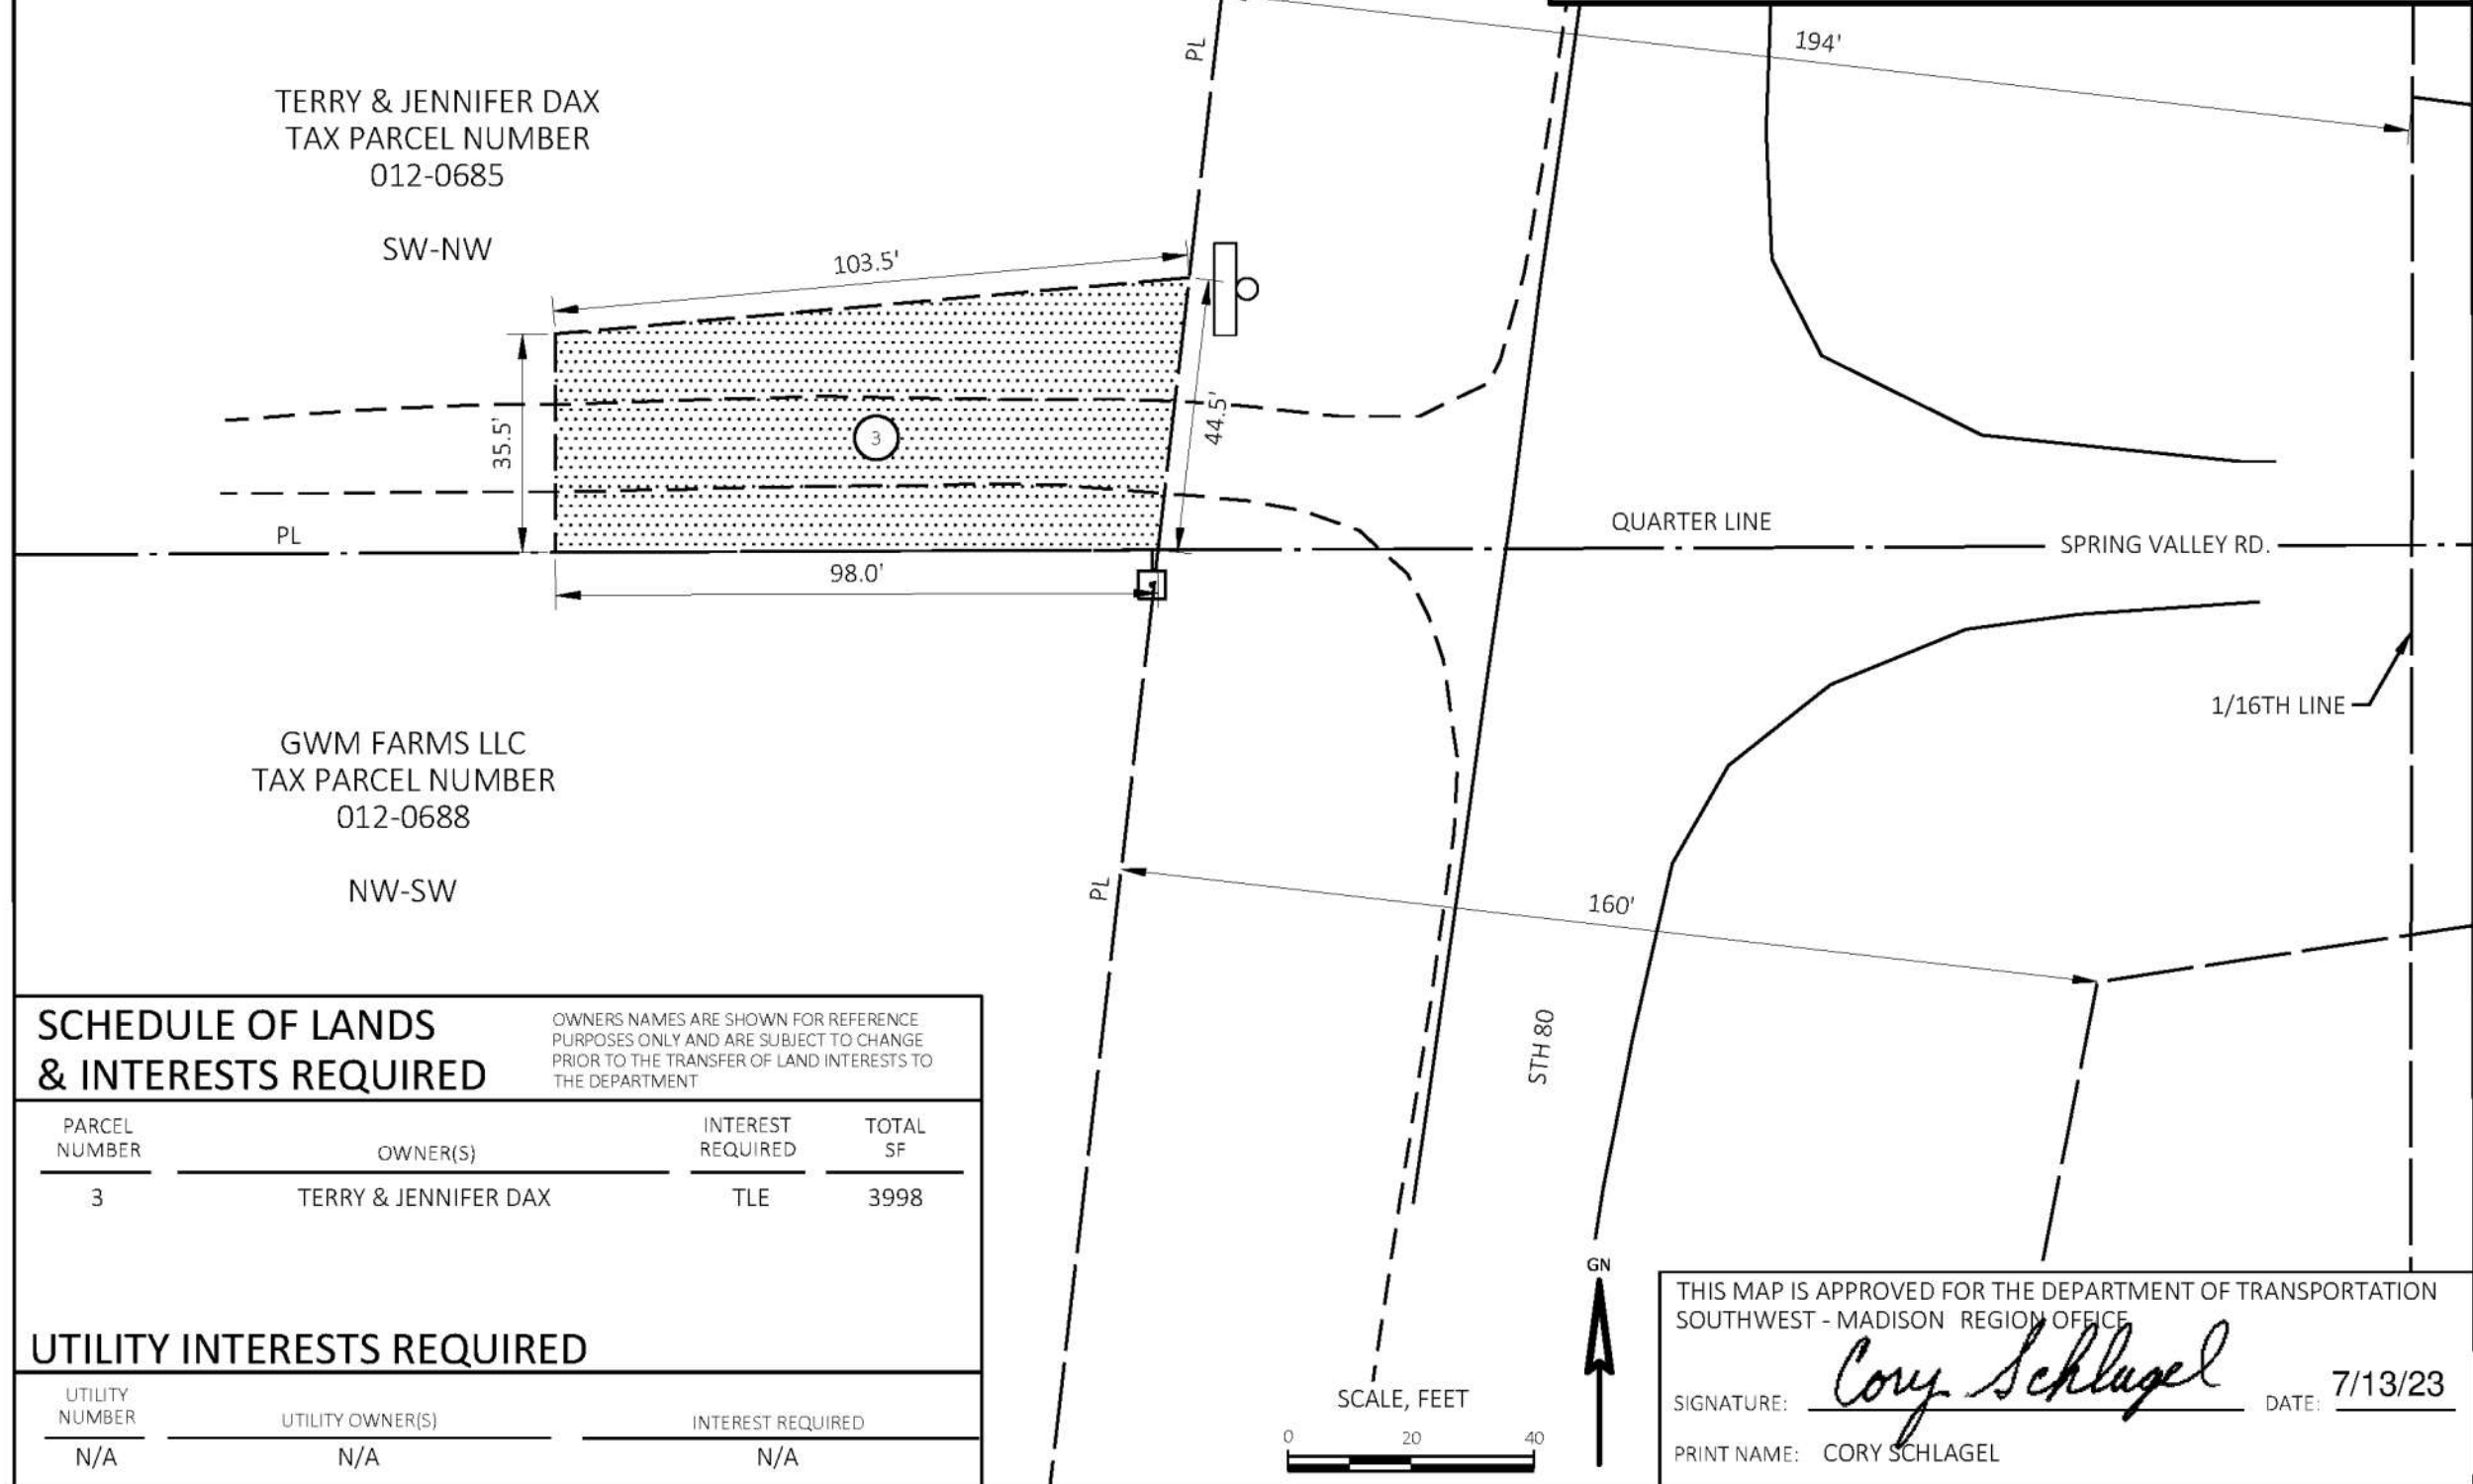

SCHEDULE OF LANDS & INTERESTS REQUIRED

OWNERS NAMES ARE SHOWN FOR REFERENCE PURPOSES ONLY AND ARE SUBJECT TO CHANGE PRIOR TO THE TRANSFER OF LAND INTERESTS TO THE DEPARTMENT

PARCEL NUMBER	OWNER(S)	INTEREST REQUIRED	TOTAL SF
3	TERRY & JENNIFER DAX	TLE	3998

UTILITY INTERESTS REQUIRED

UTILITY NUMBER	UTILITY OWNER(S)	INTEREST REQUIRED
N/A	N/A	N/A


THIS MAP IS APPROVED FOR THE DEPARTMENT OF TRANSPORTATION
SOUTHWEST - MADISON REGION OFFICE

SIGNATURE: *Cory Schlager* DATE: 7/13/23

PRINT NAME: CORY SCHLAGEL


4

NOTES:
SEE SDD "CONCRETE SURFACE DRAINS FLUME TYPE AT STRUCTURES" FOR DETAILS. FINAL PLACEMENT OF THE CONCRETE SURFACE DRAIN FLUMES MUST MAINTAIN THE MINIMUM POST SEPARATION DISTANCES IN THE STANDARD DETAIL.

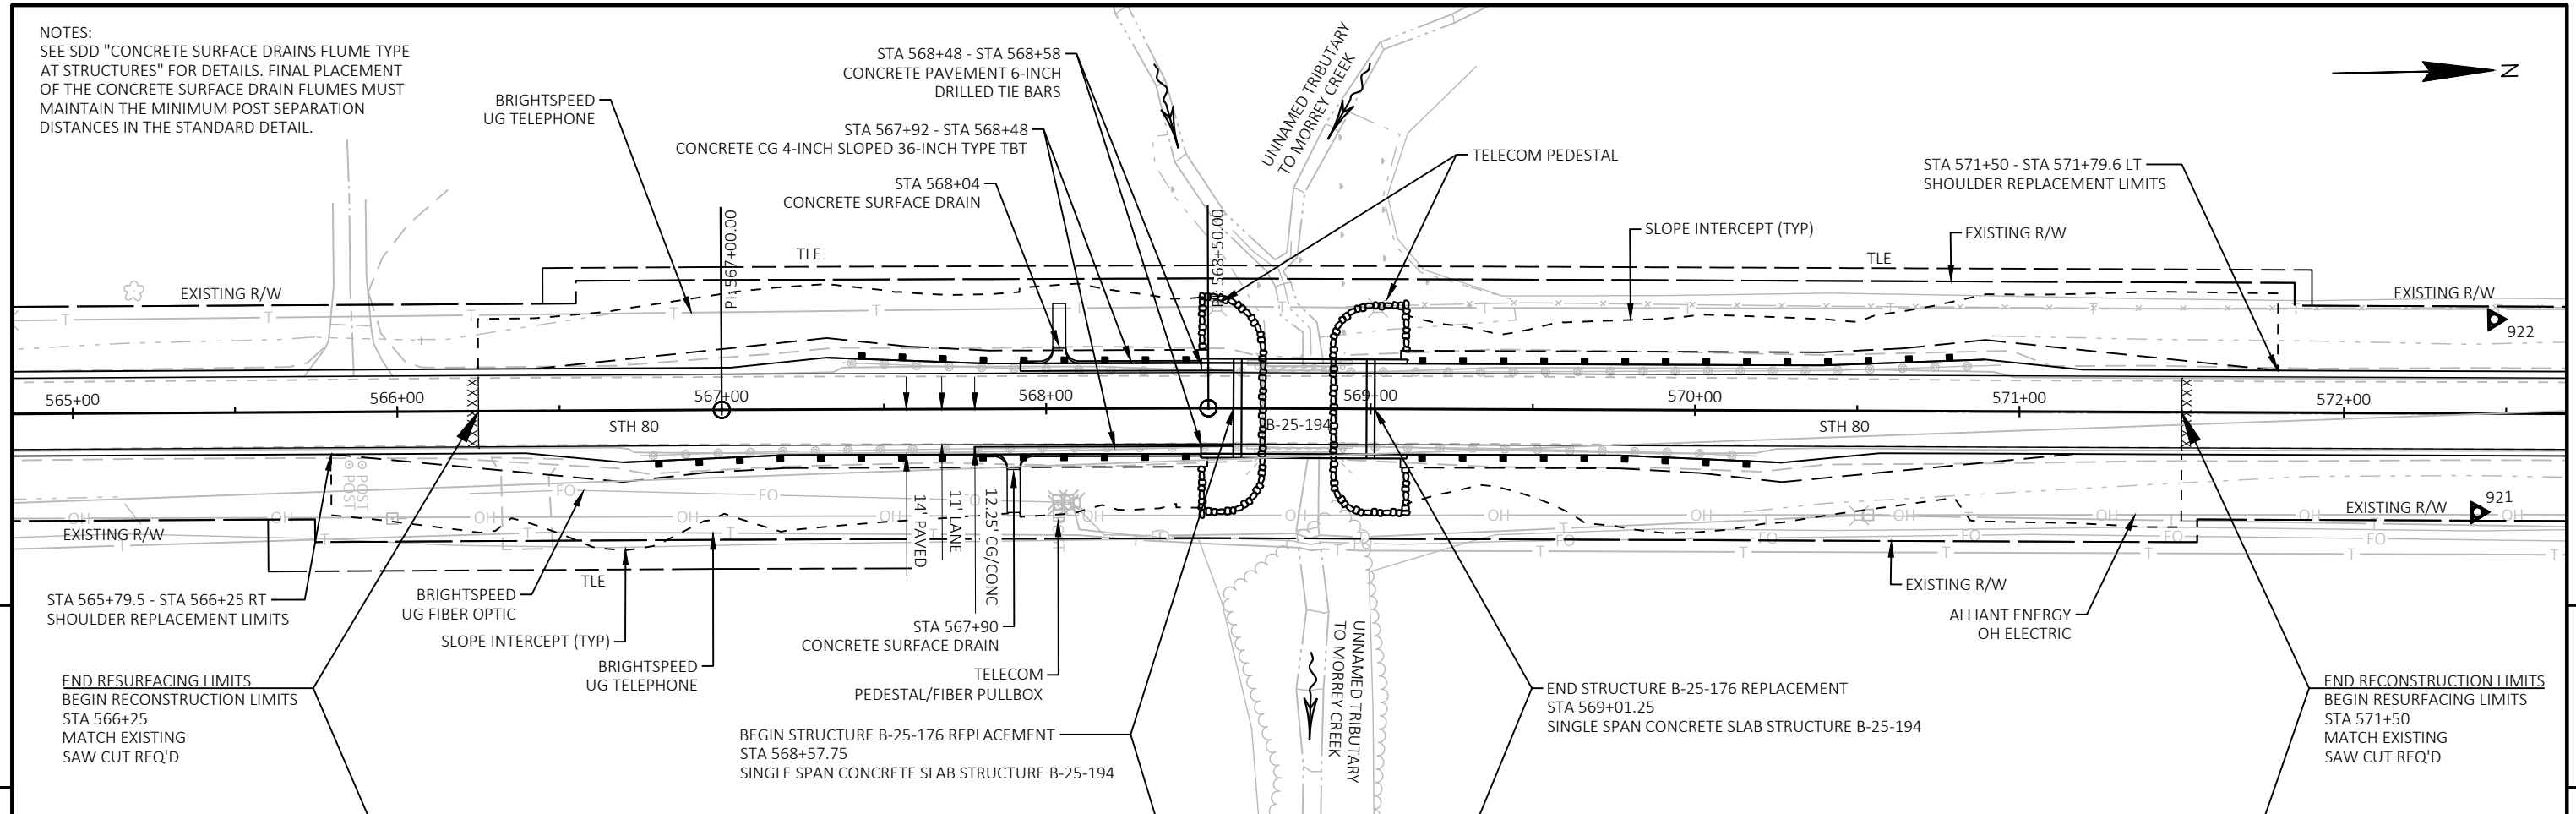

EARTHWORK SUMMARY

STA. 565+79.5 - 568+57.75	
EXC. COMMON	765 CY
FILL	223 CY
SHRINK	25%
BORROW	0 CY

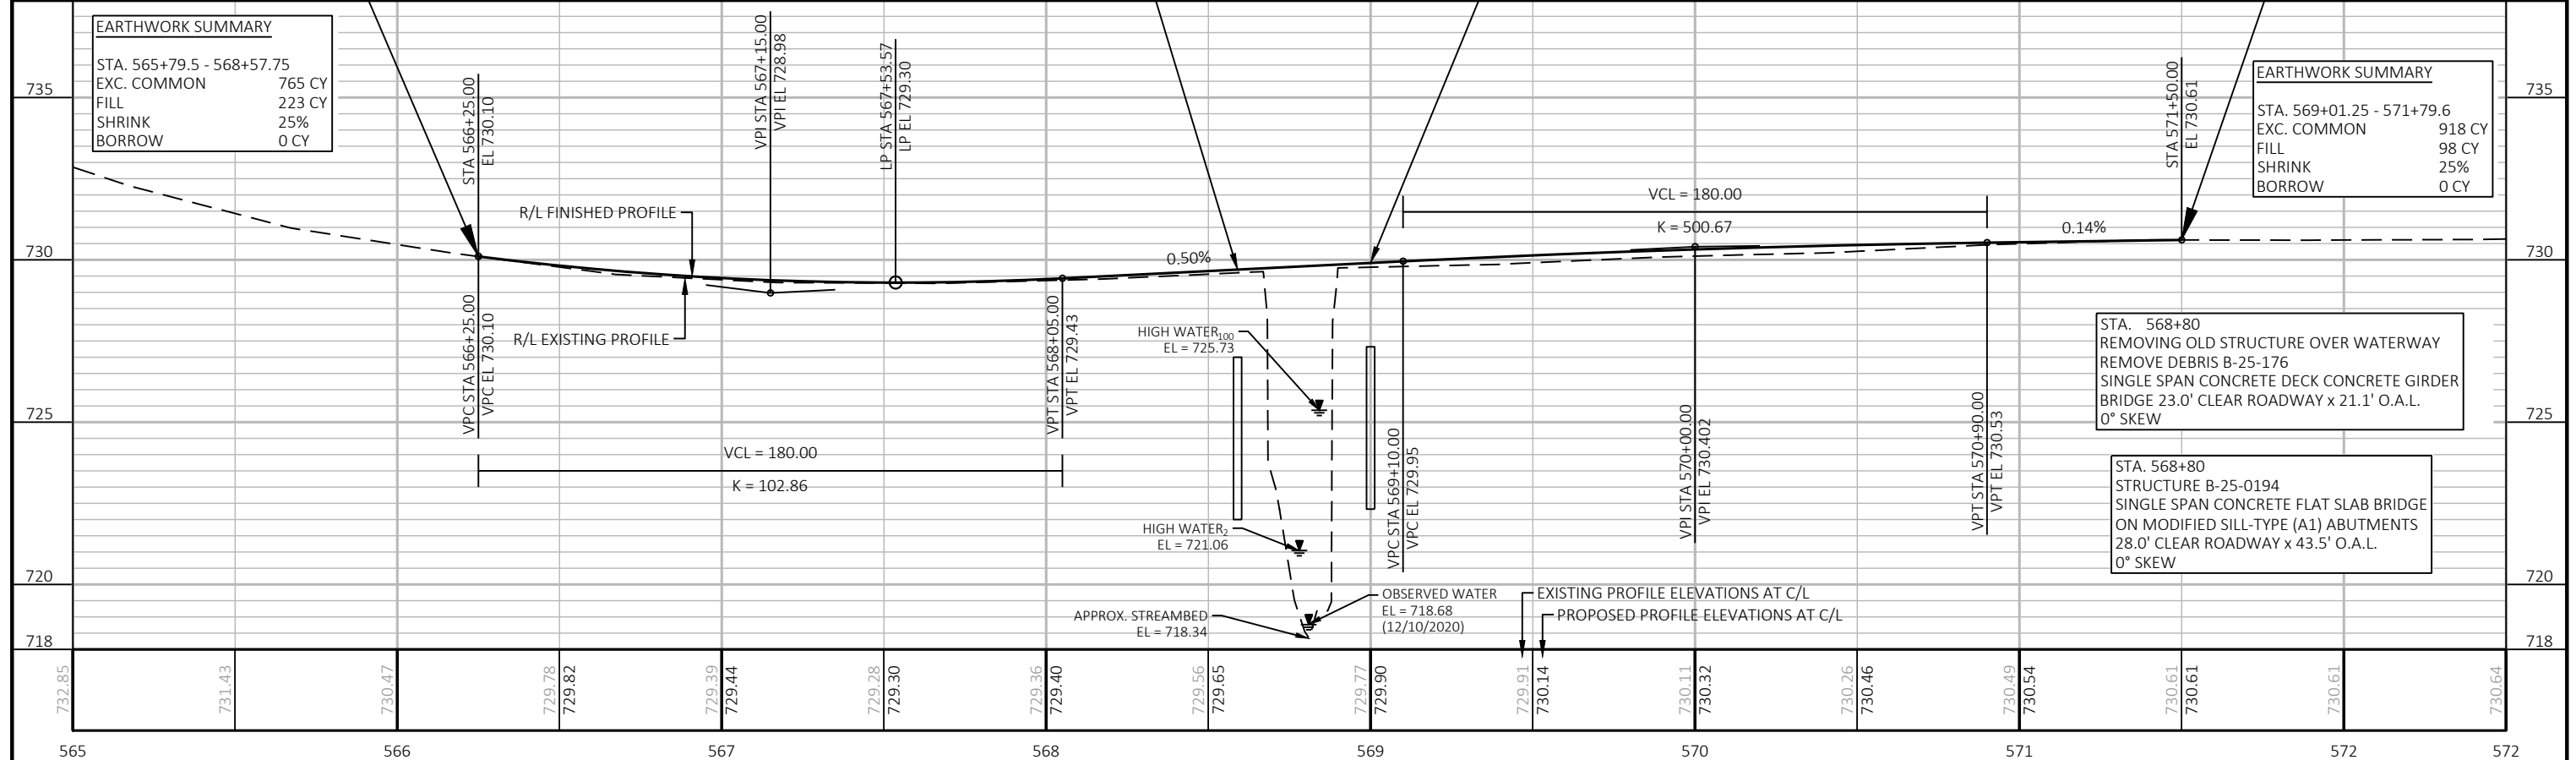

EARTHWORK SUMMARY

STA. 569+01.25 - 571+79.6	
EXC. COMMON	918 CY
FILL	98 CY
SHRINK	25%
BORROW	0 CY

STA. 568+80
REMOVING OLD STRUCTURE OVER WATERWAY
REMOVE DEBRIS B-25-176
SINGLE SPAN CONCRETE DECK CONCRETE GIRDER
BRIDGE 23.0' CLEAR ROADWAY x 21.1' O.A.L.
0° SKEW

STA. 568+80
STRUCTURE B-25-0194
SINGLE SPAN CONCRETE FLAT SLAB BRIDGE
ON MODIFIED SILL-TYPE (A1) ABUTMENTS
28.0' CLEAR ROADWAY x 43.5' O.A.L.
0° SKEW

PROJECT NO: 5939-00-63

HWY: STH 80



COUNTY: IOWA


PLAN AND PROFILE: STH 80


SHEET


66



E

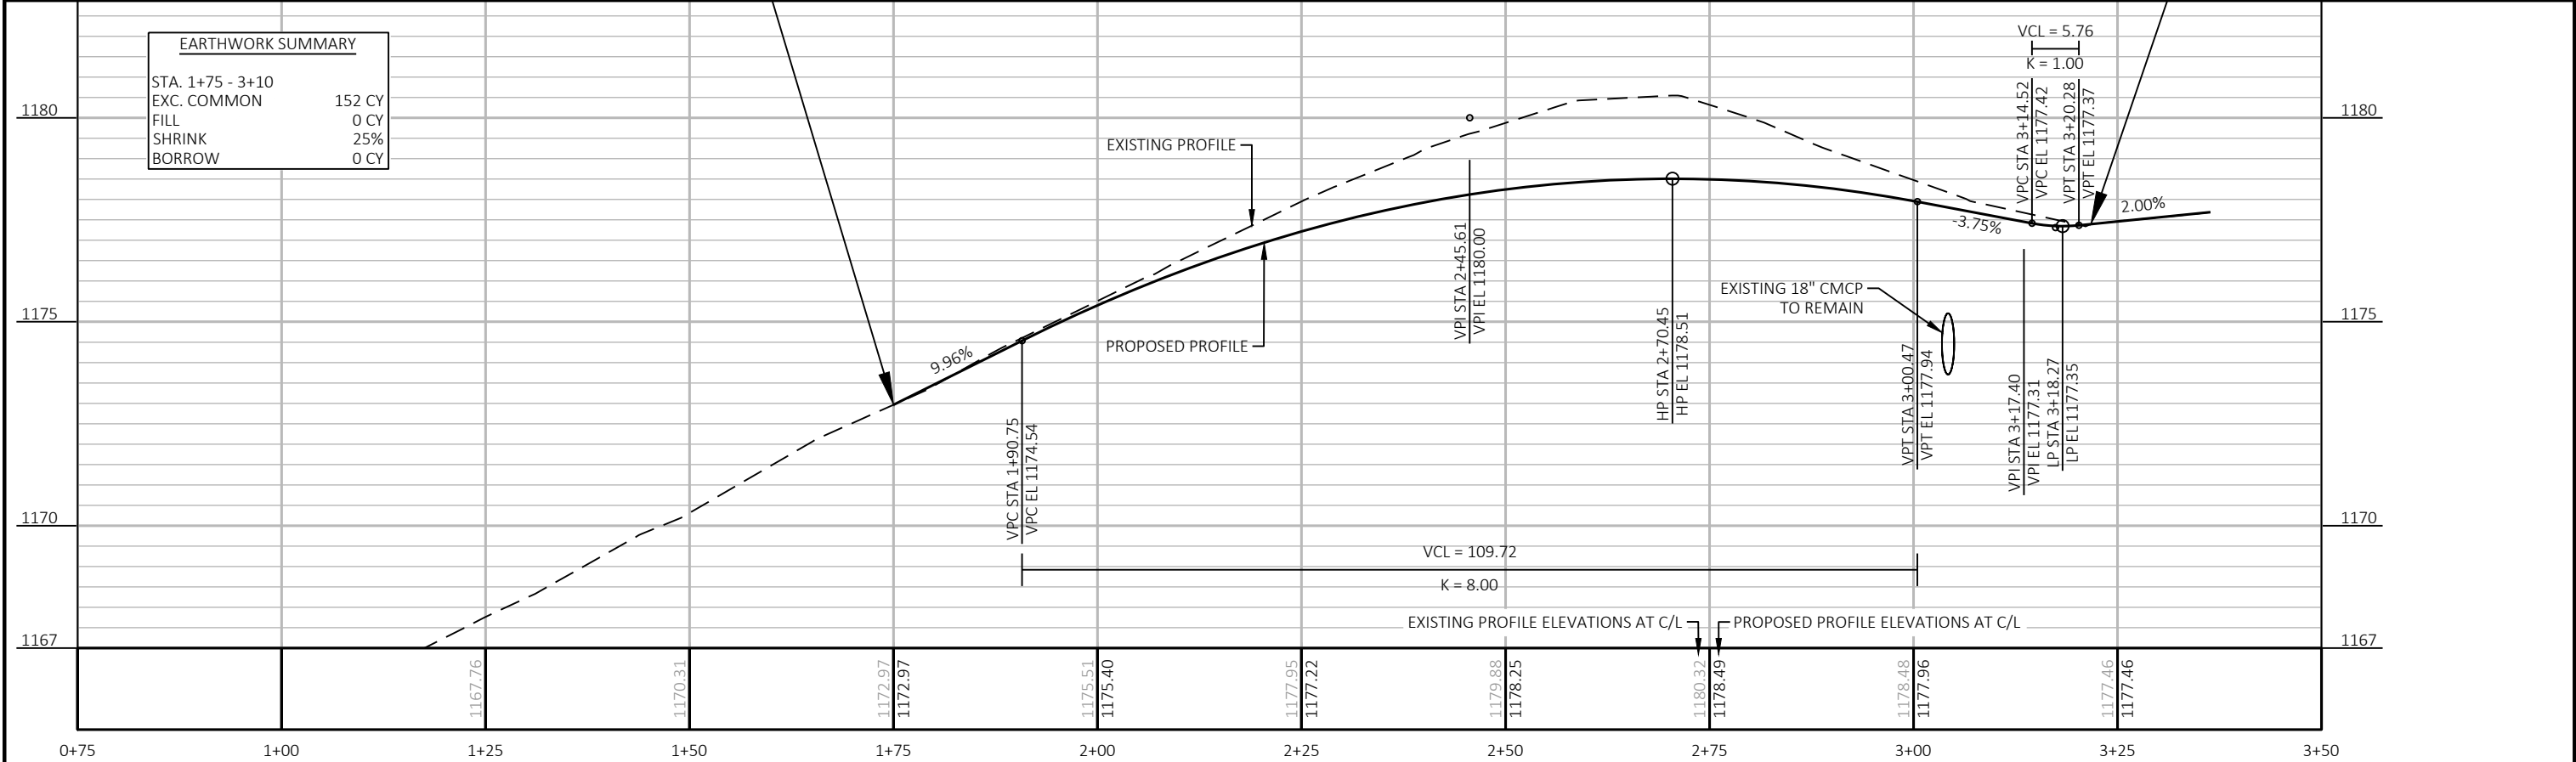
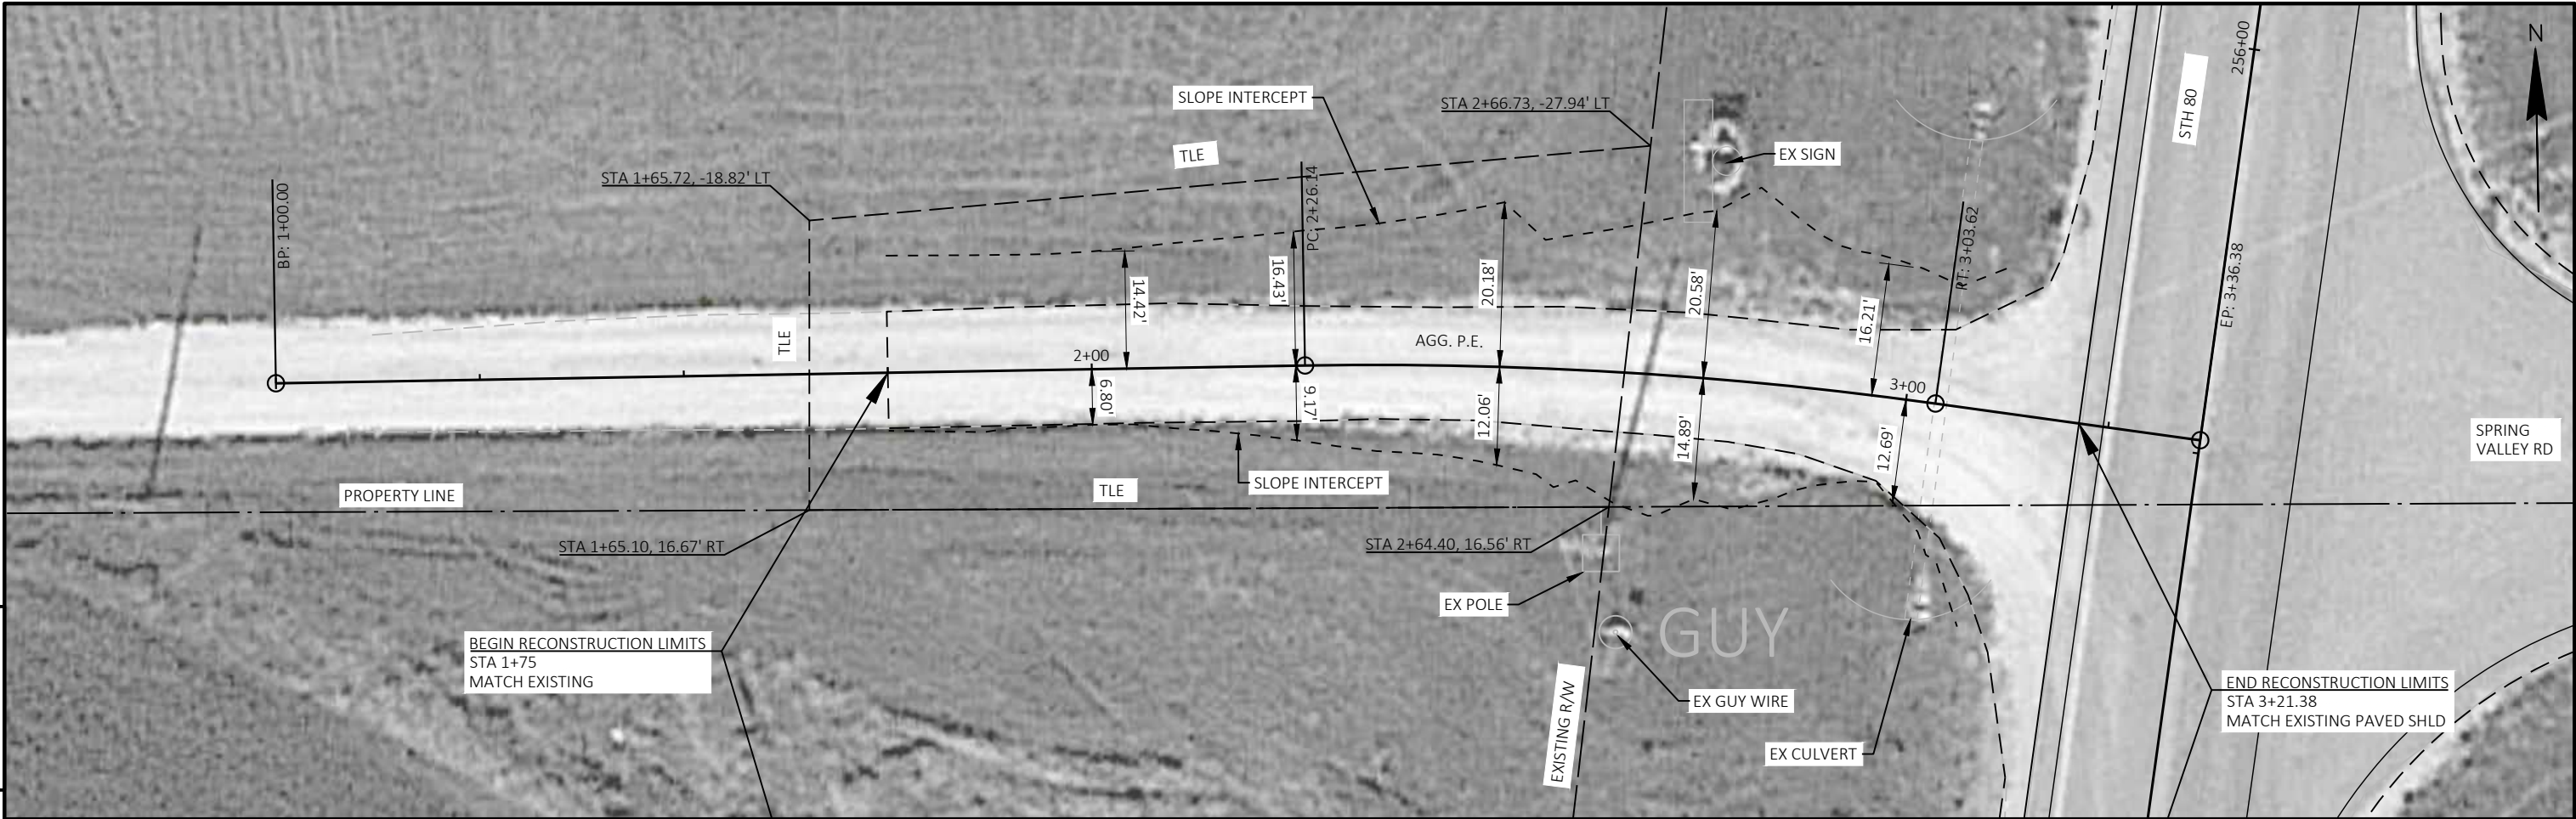



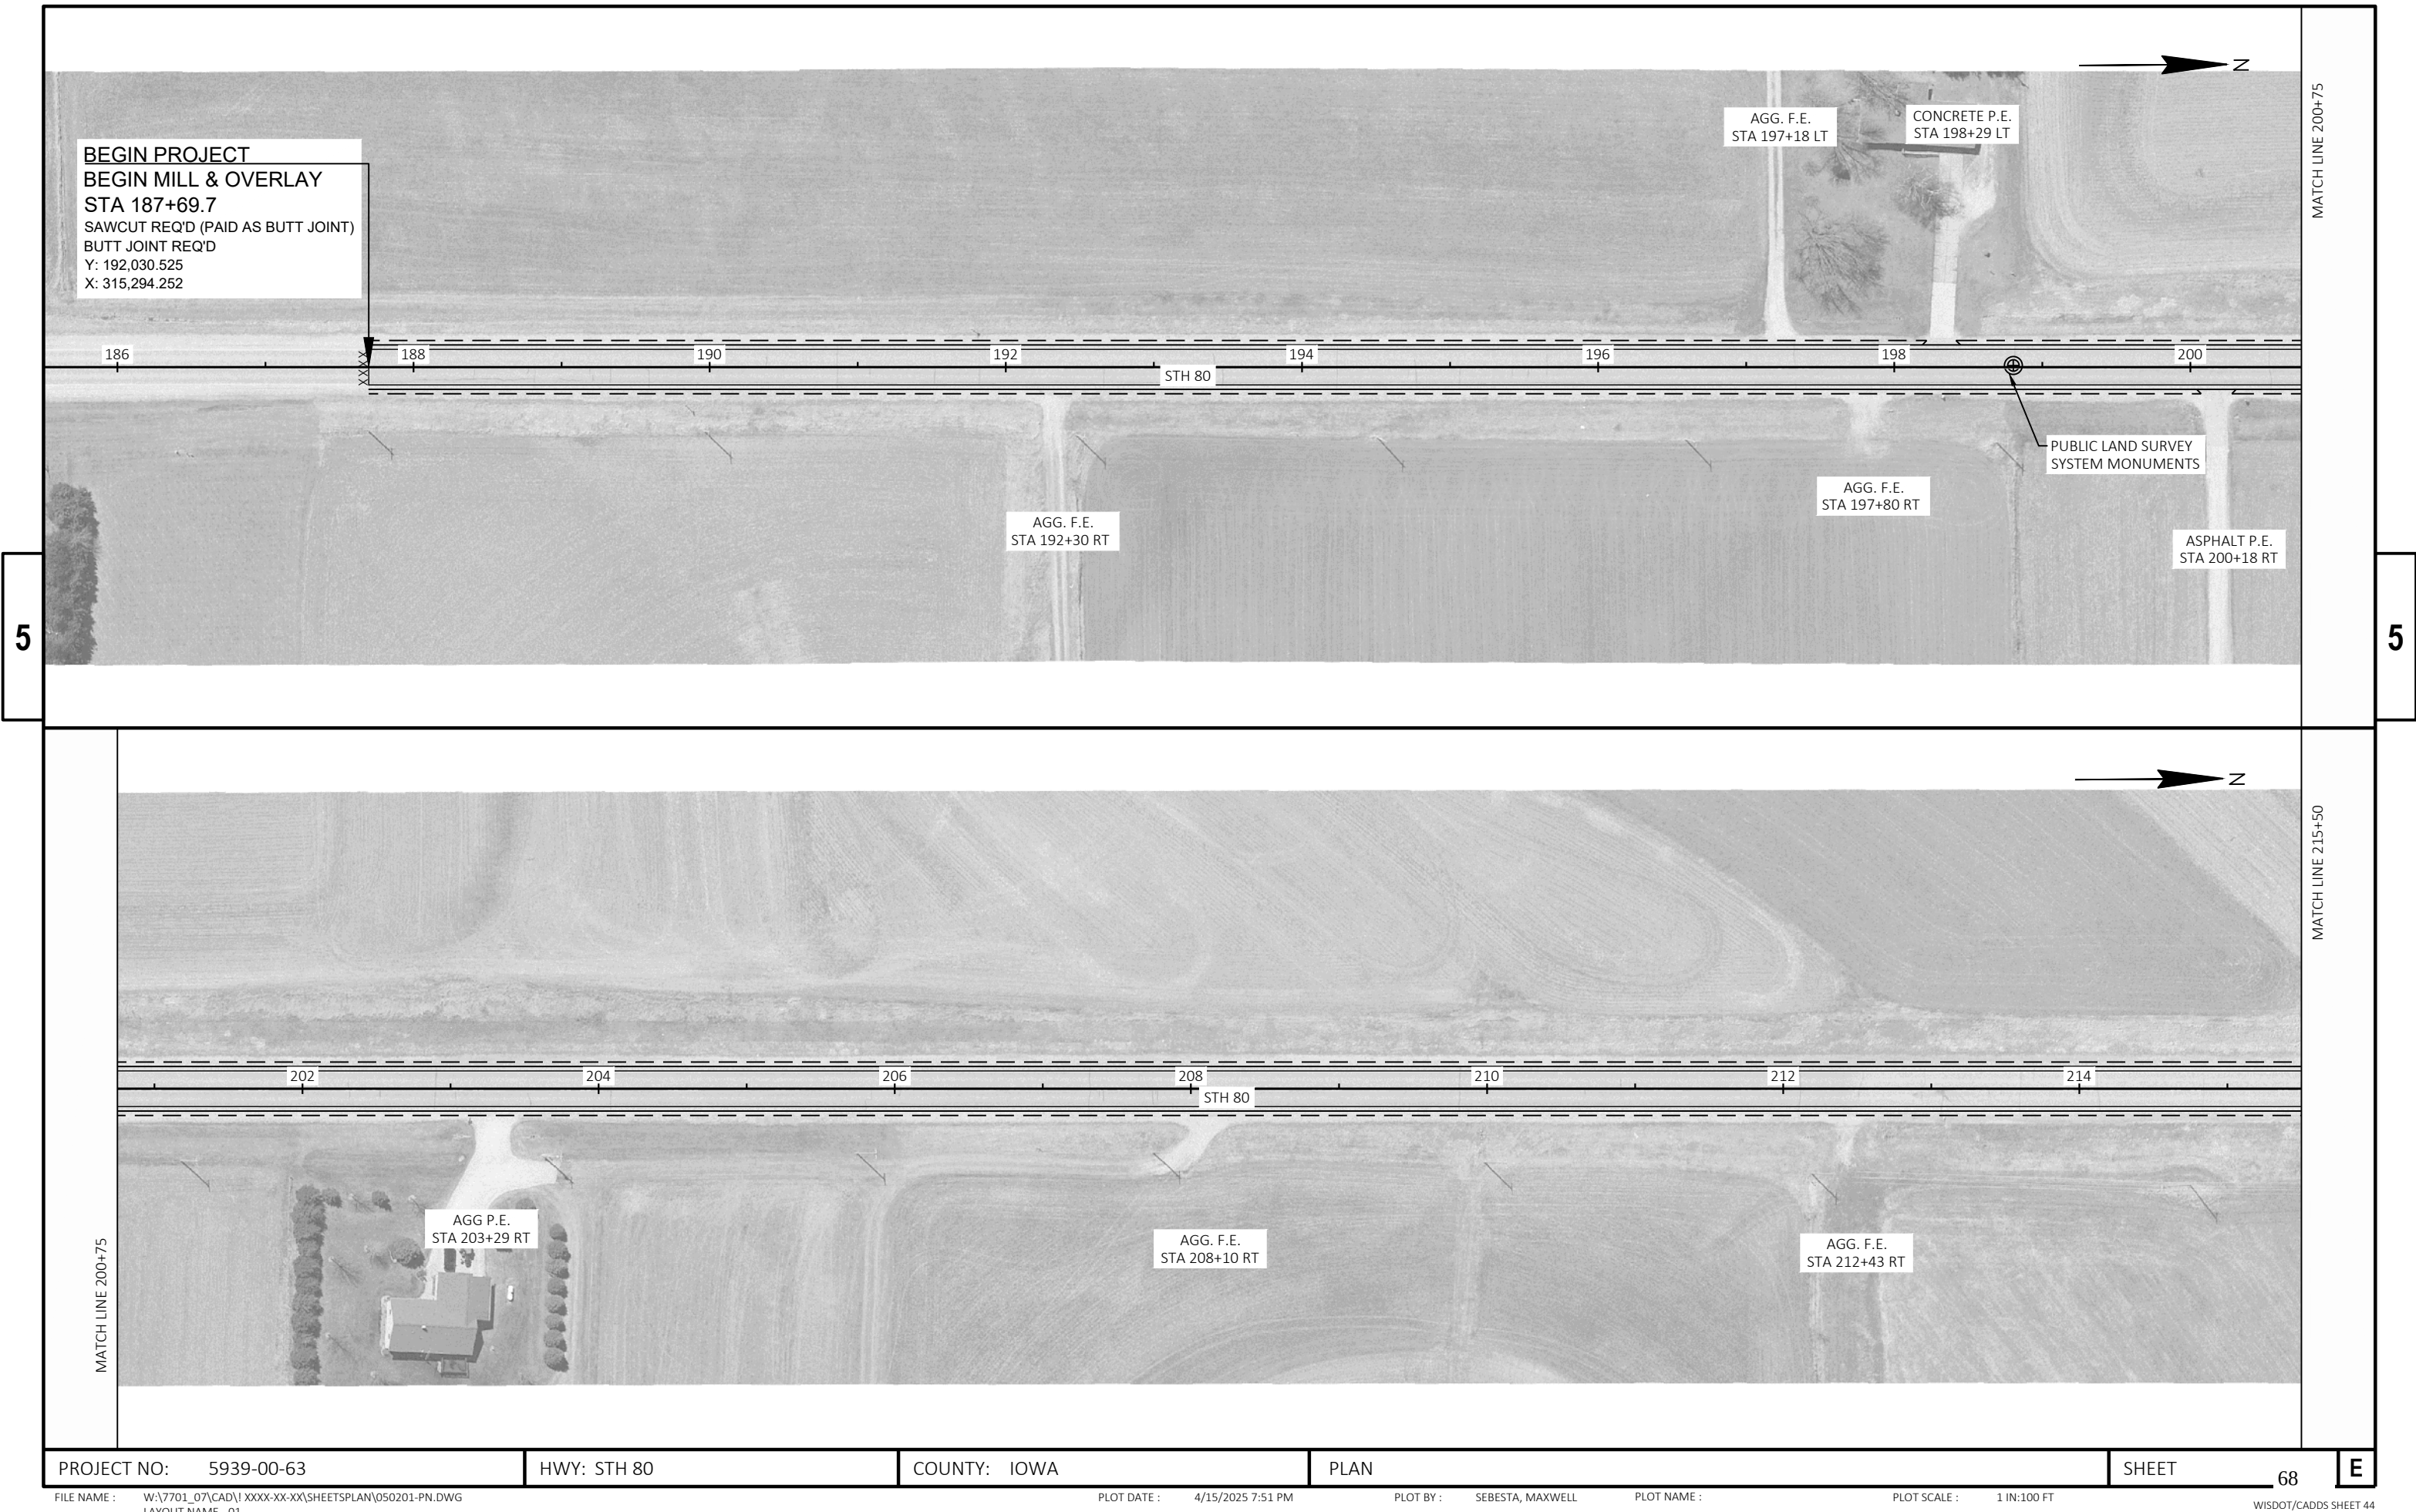



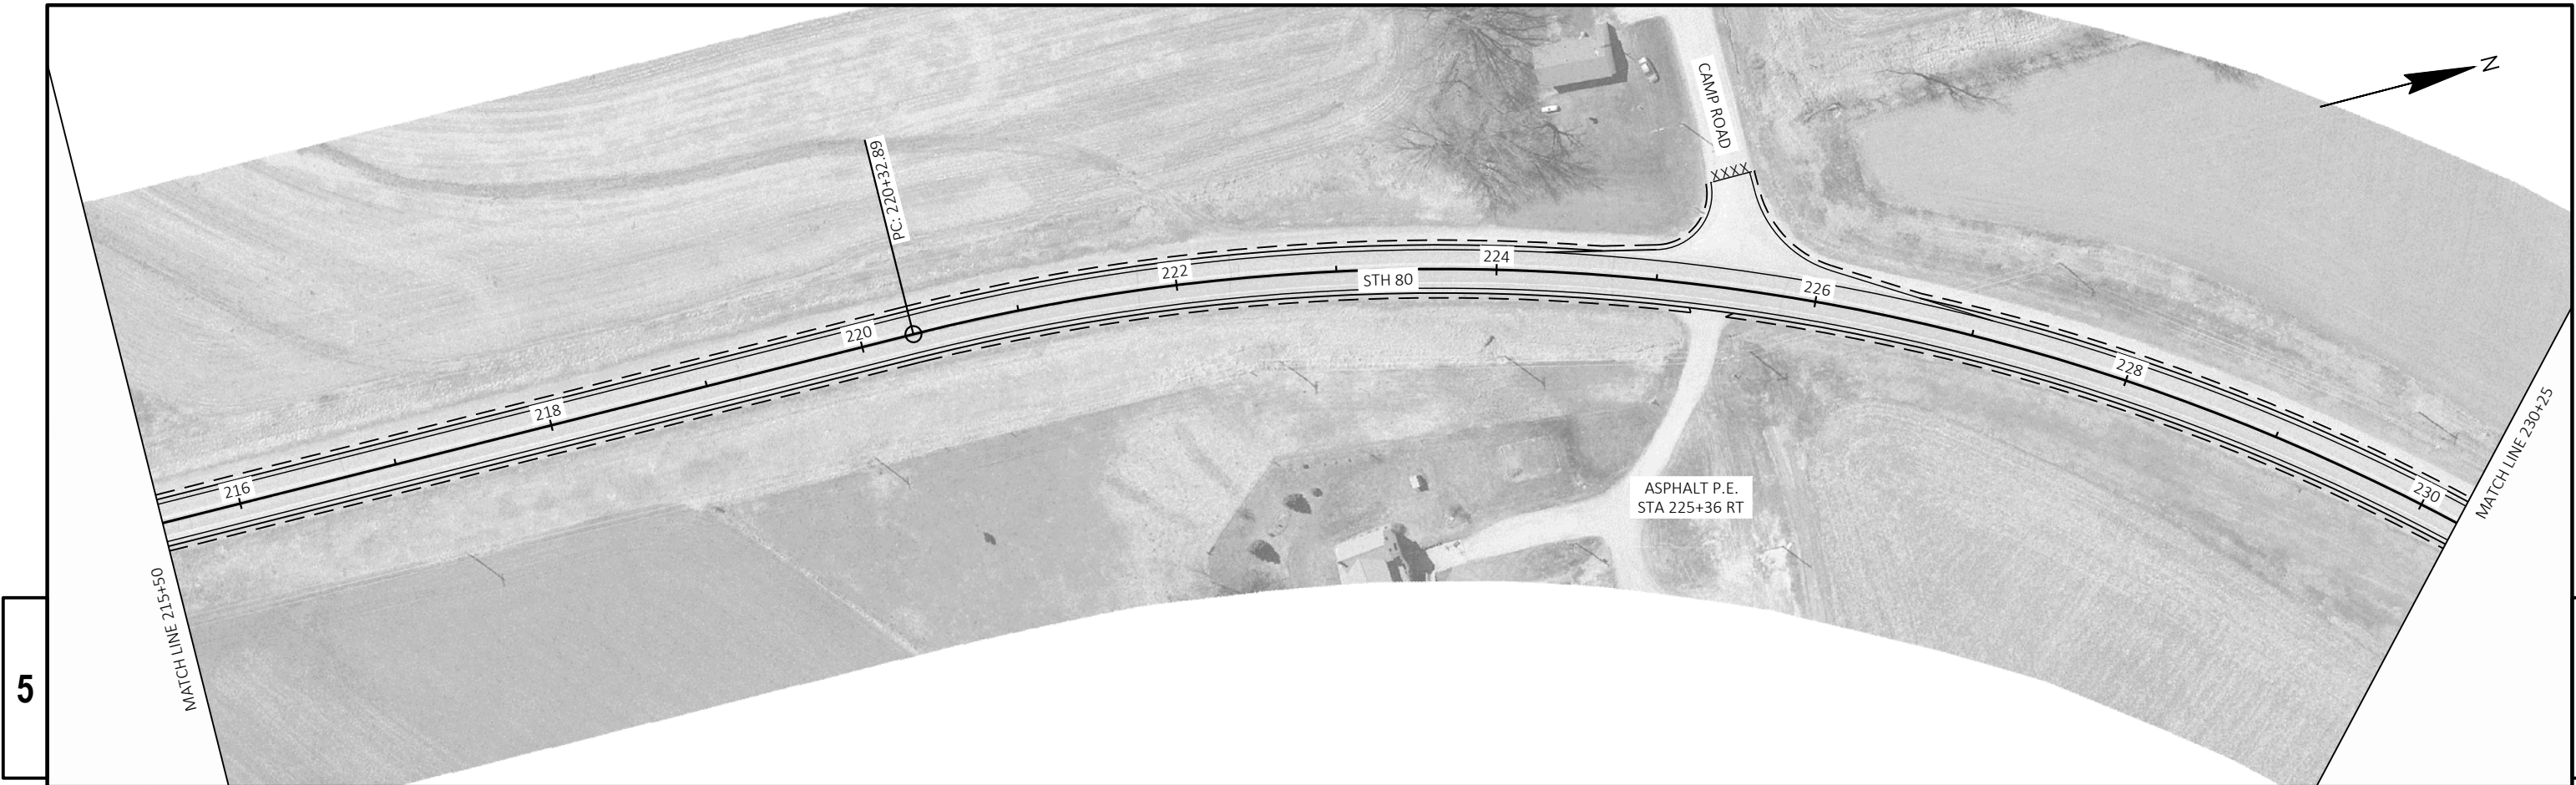



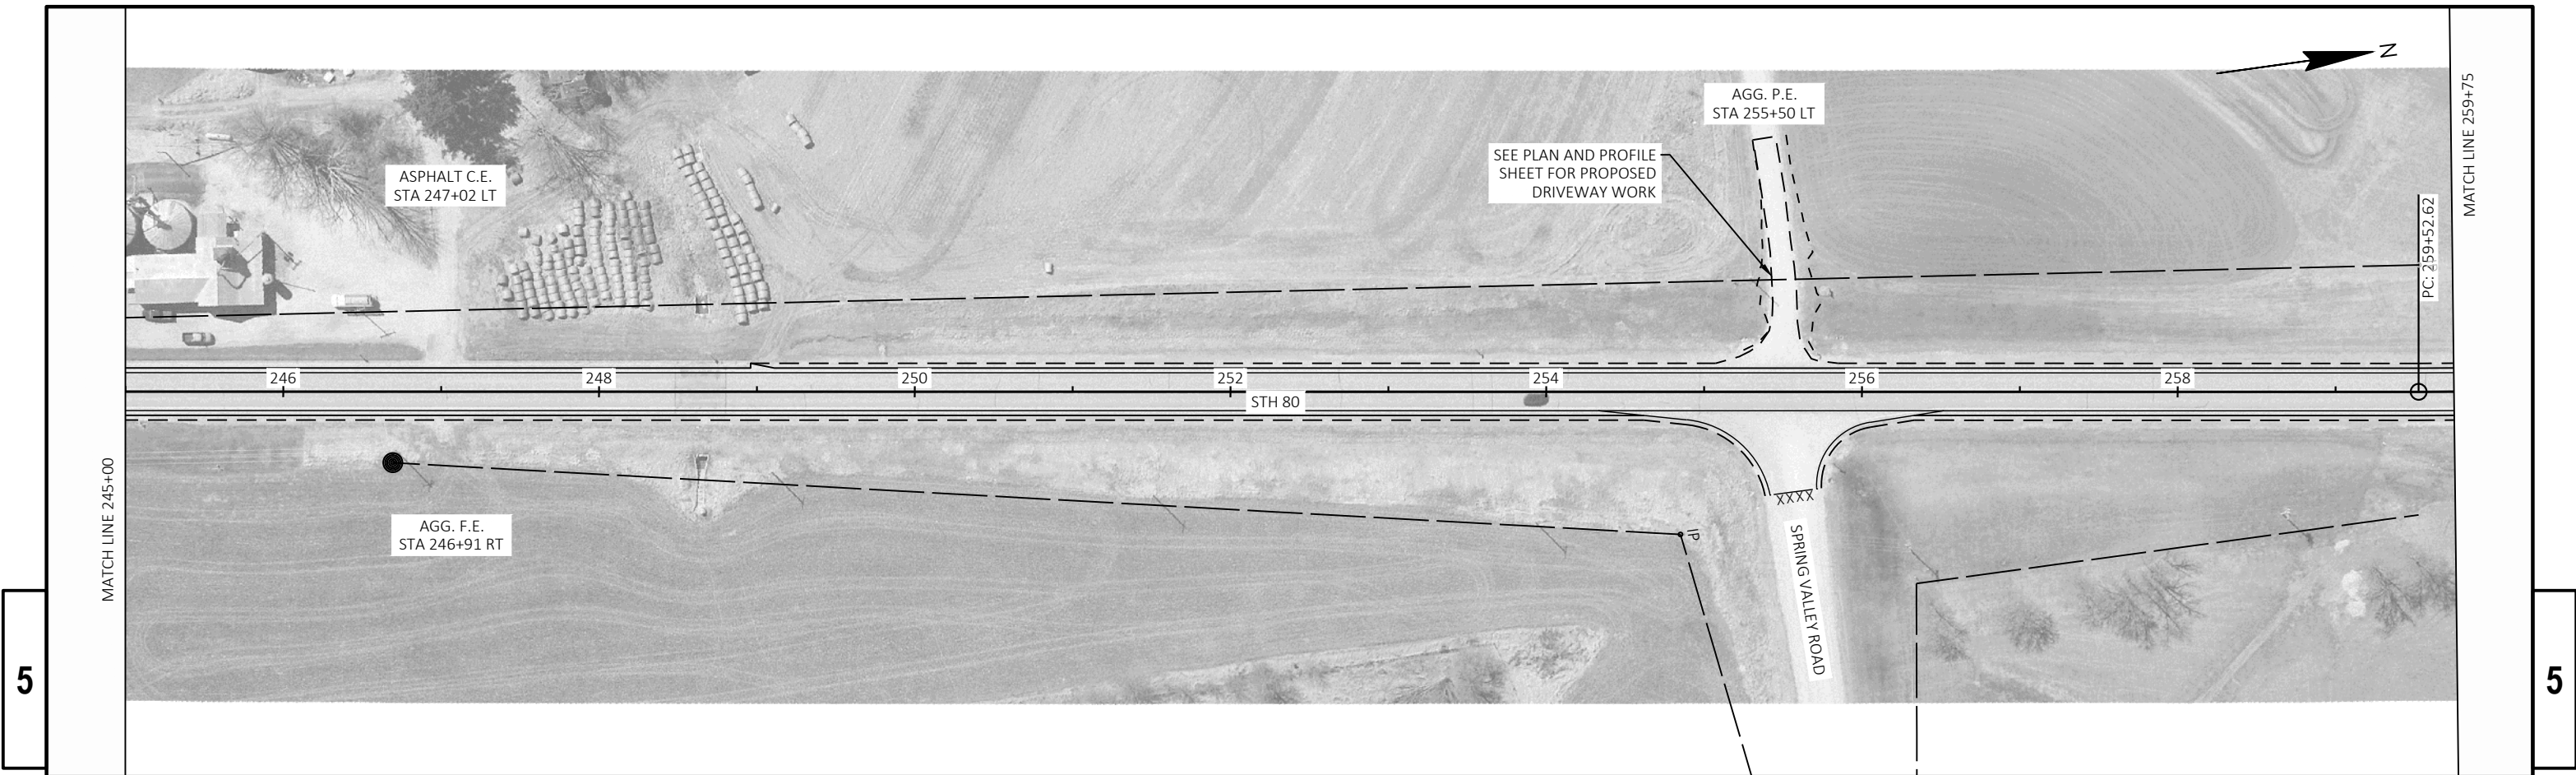


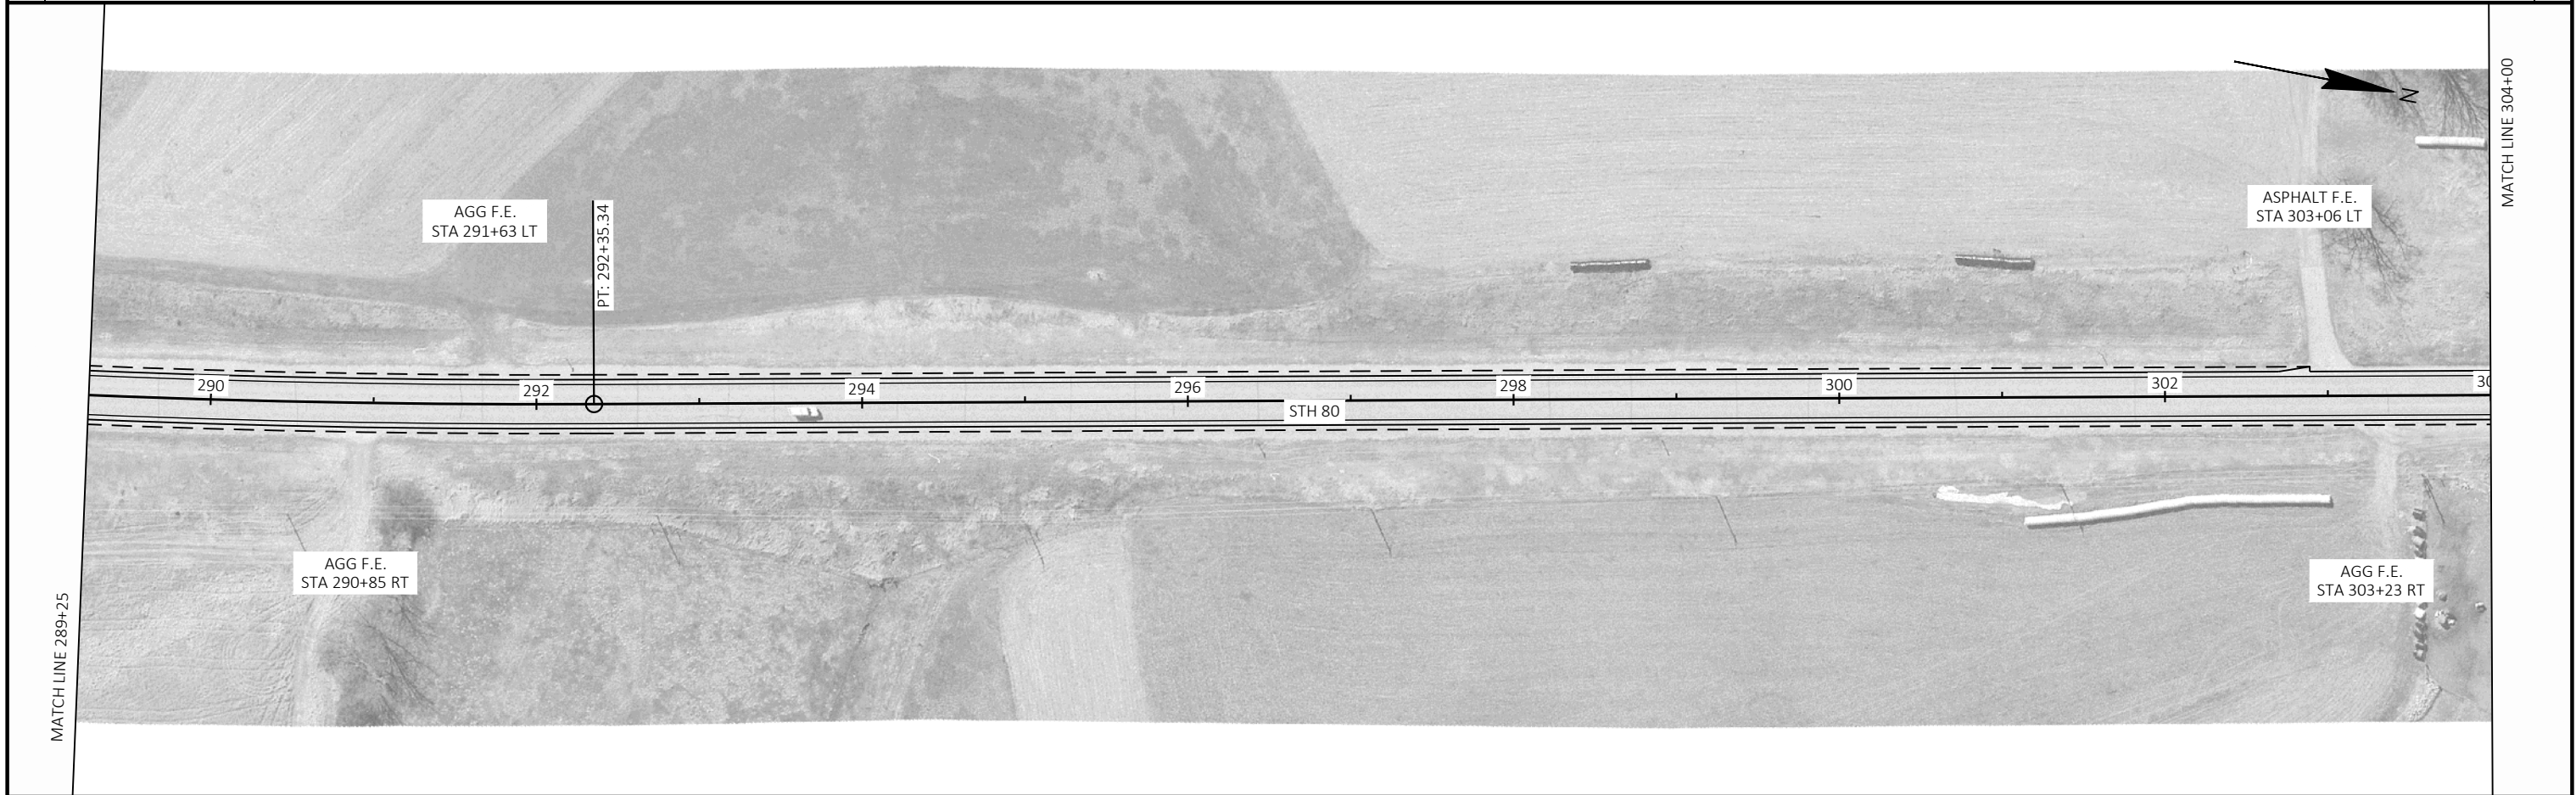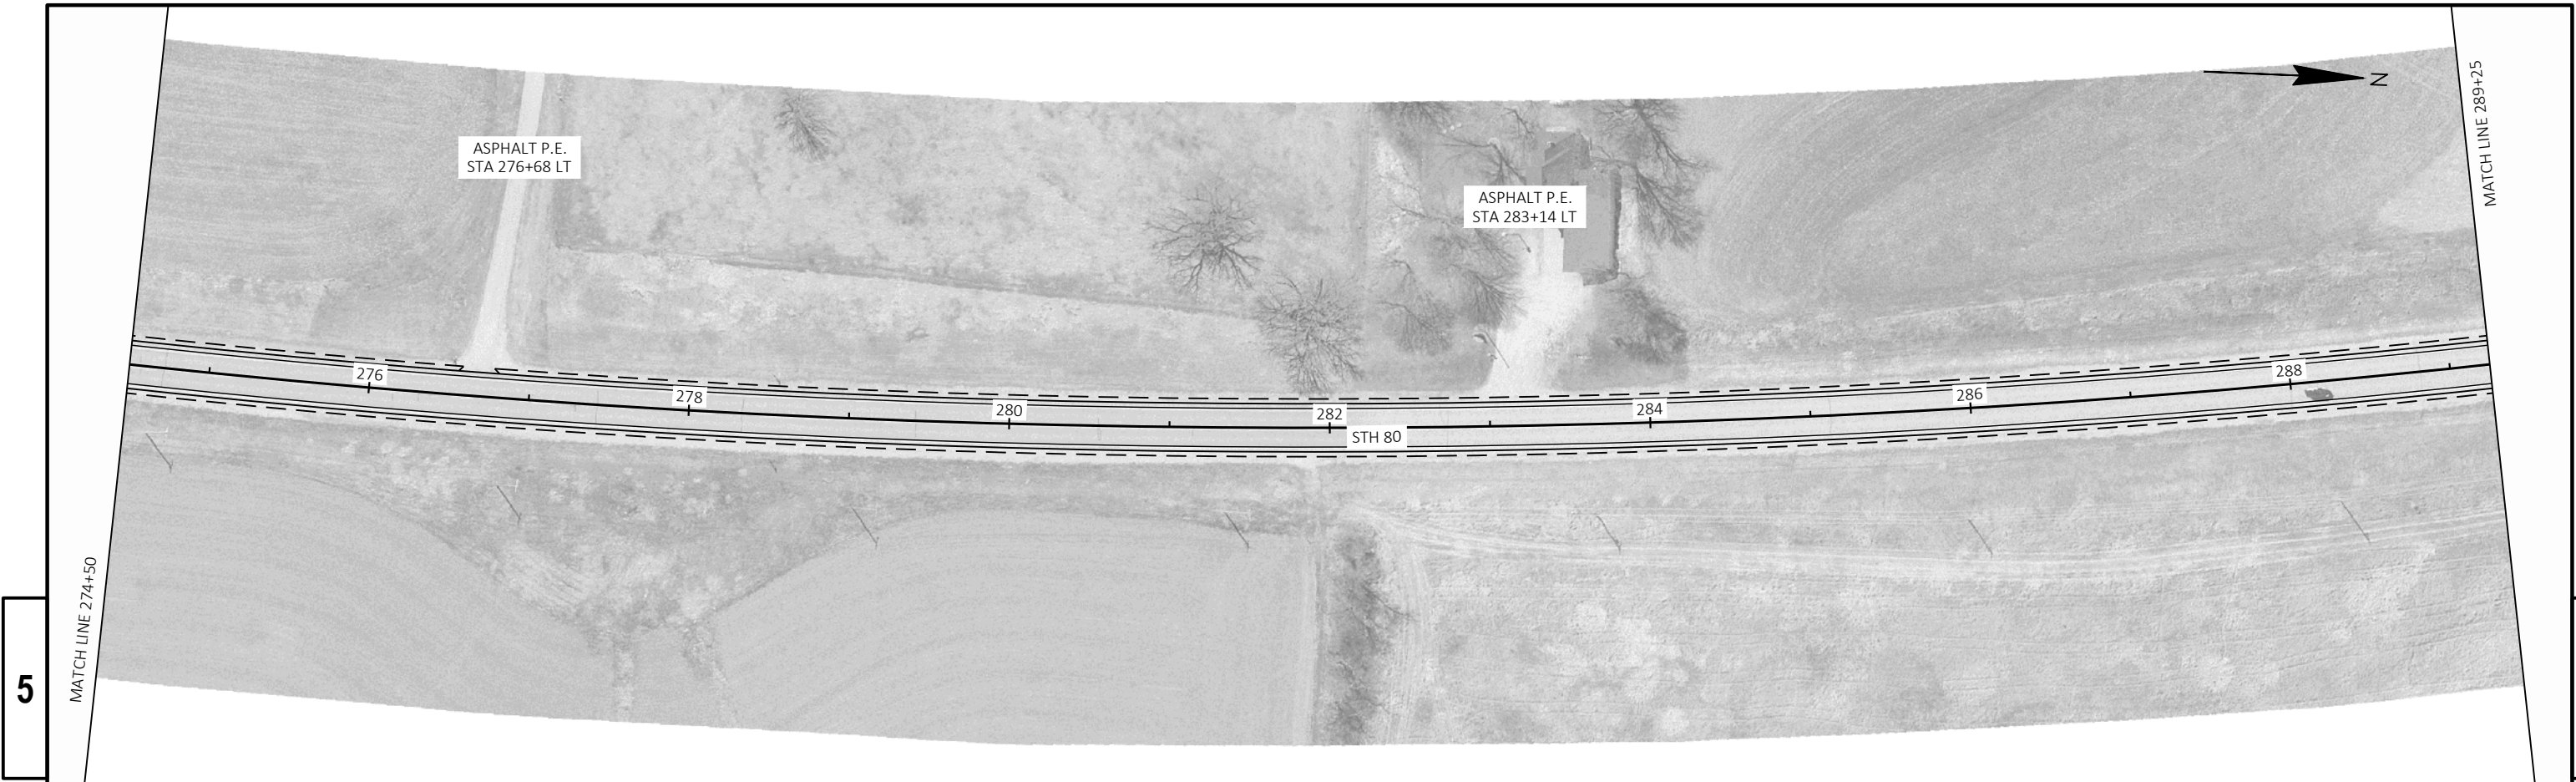


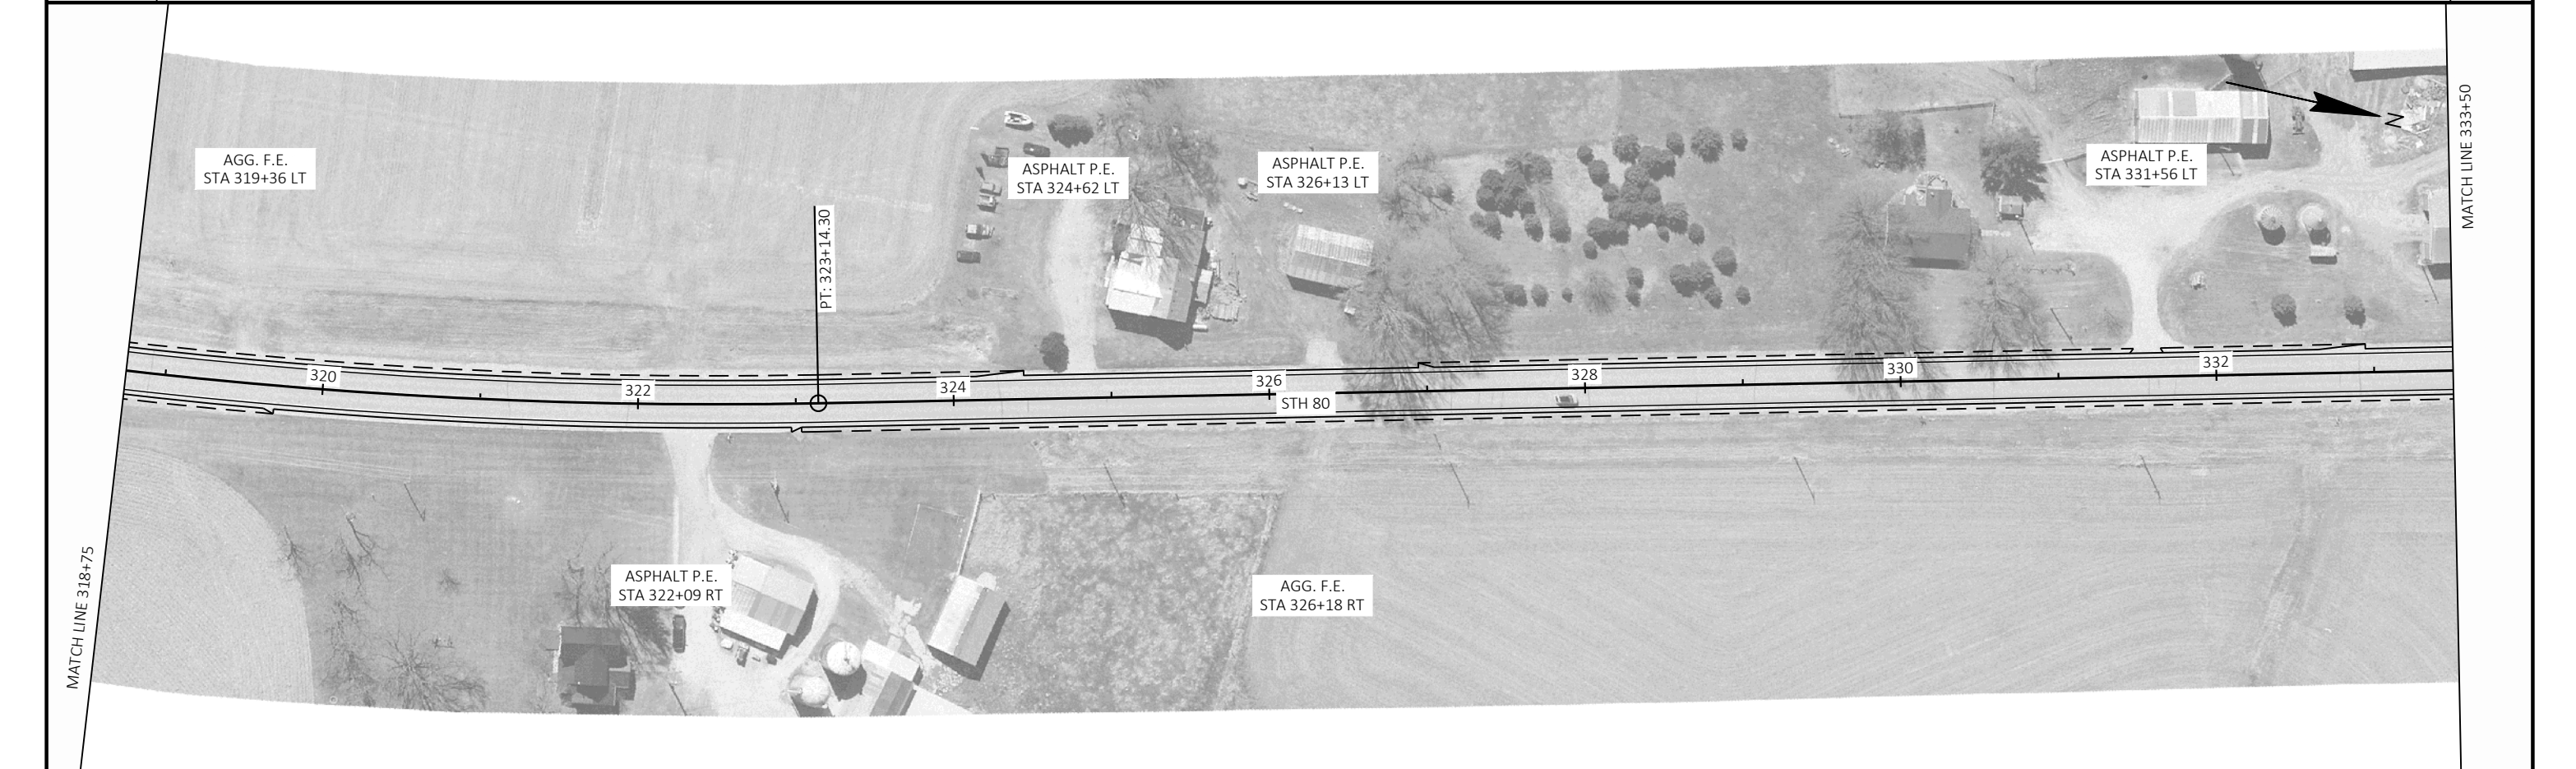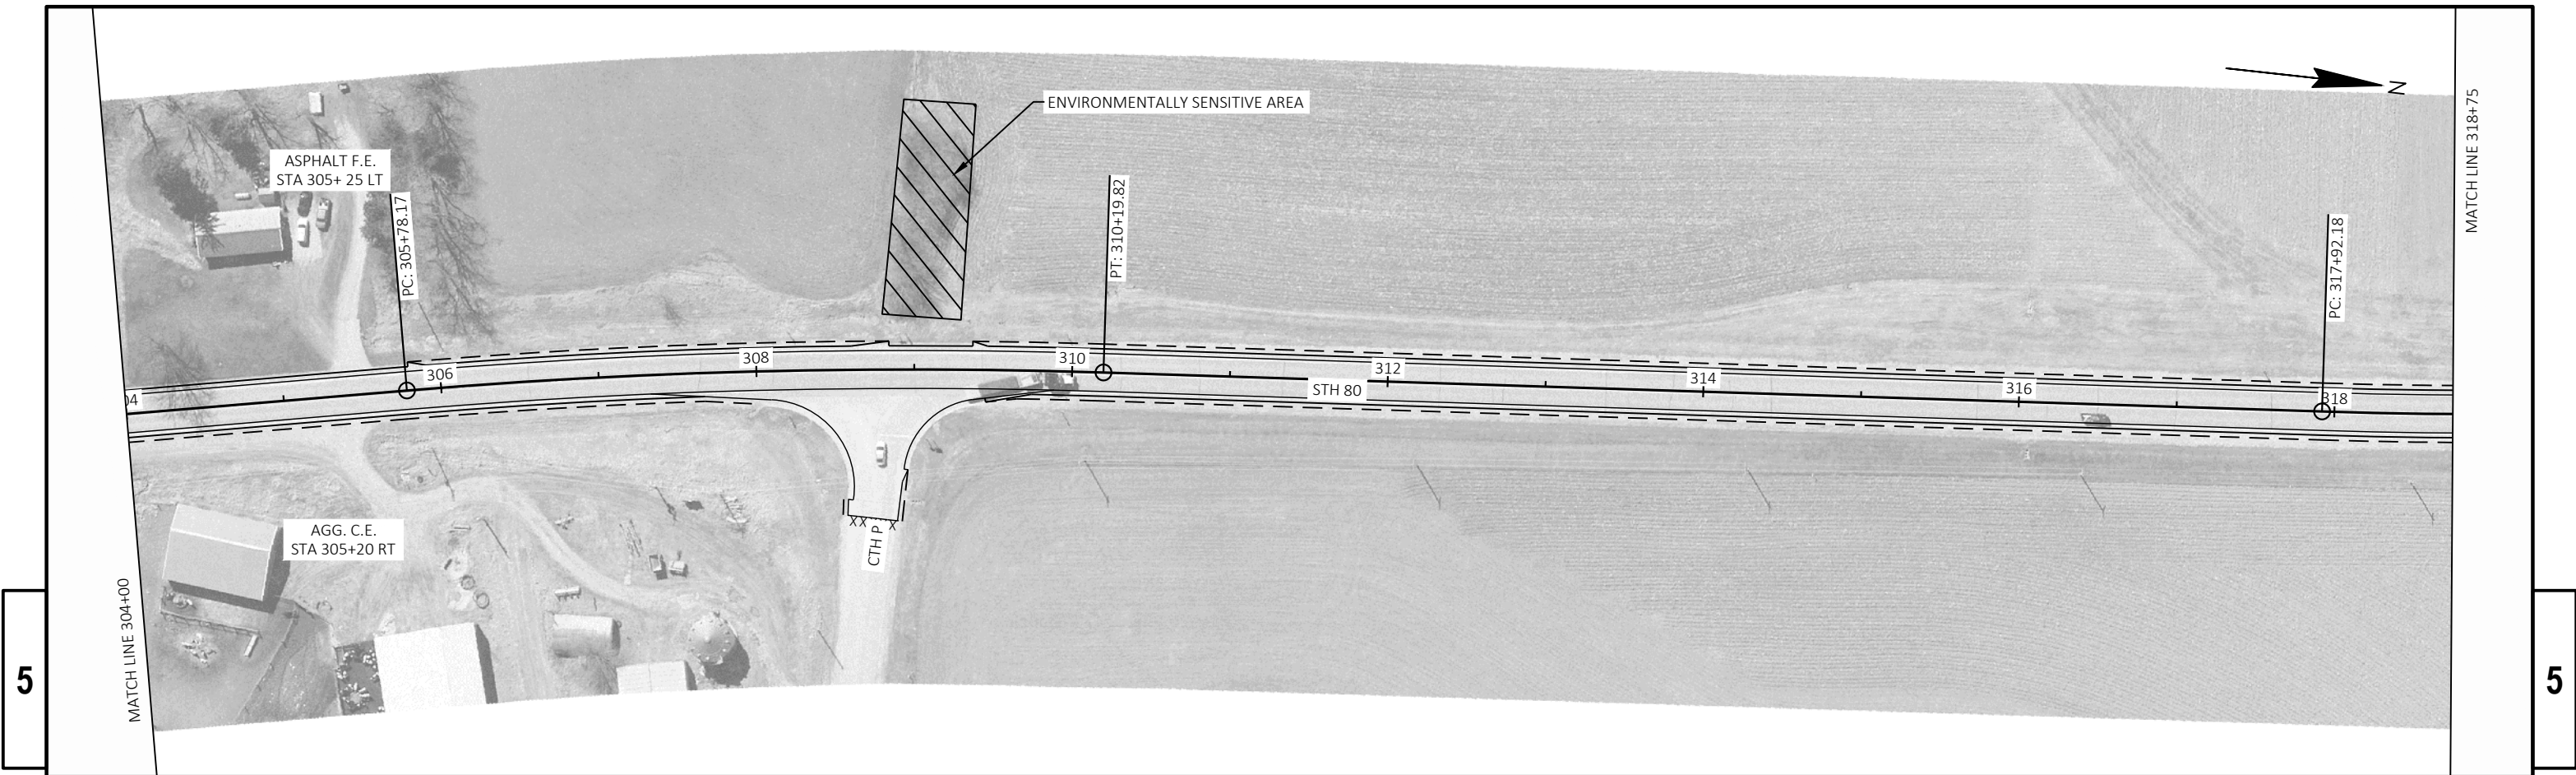


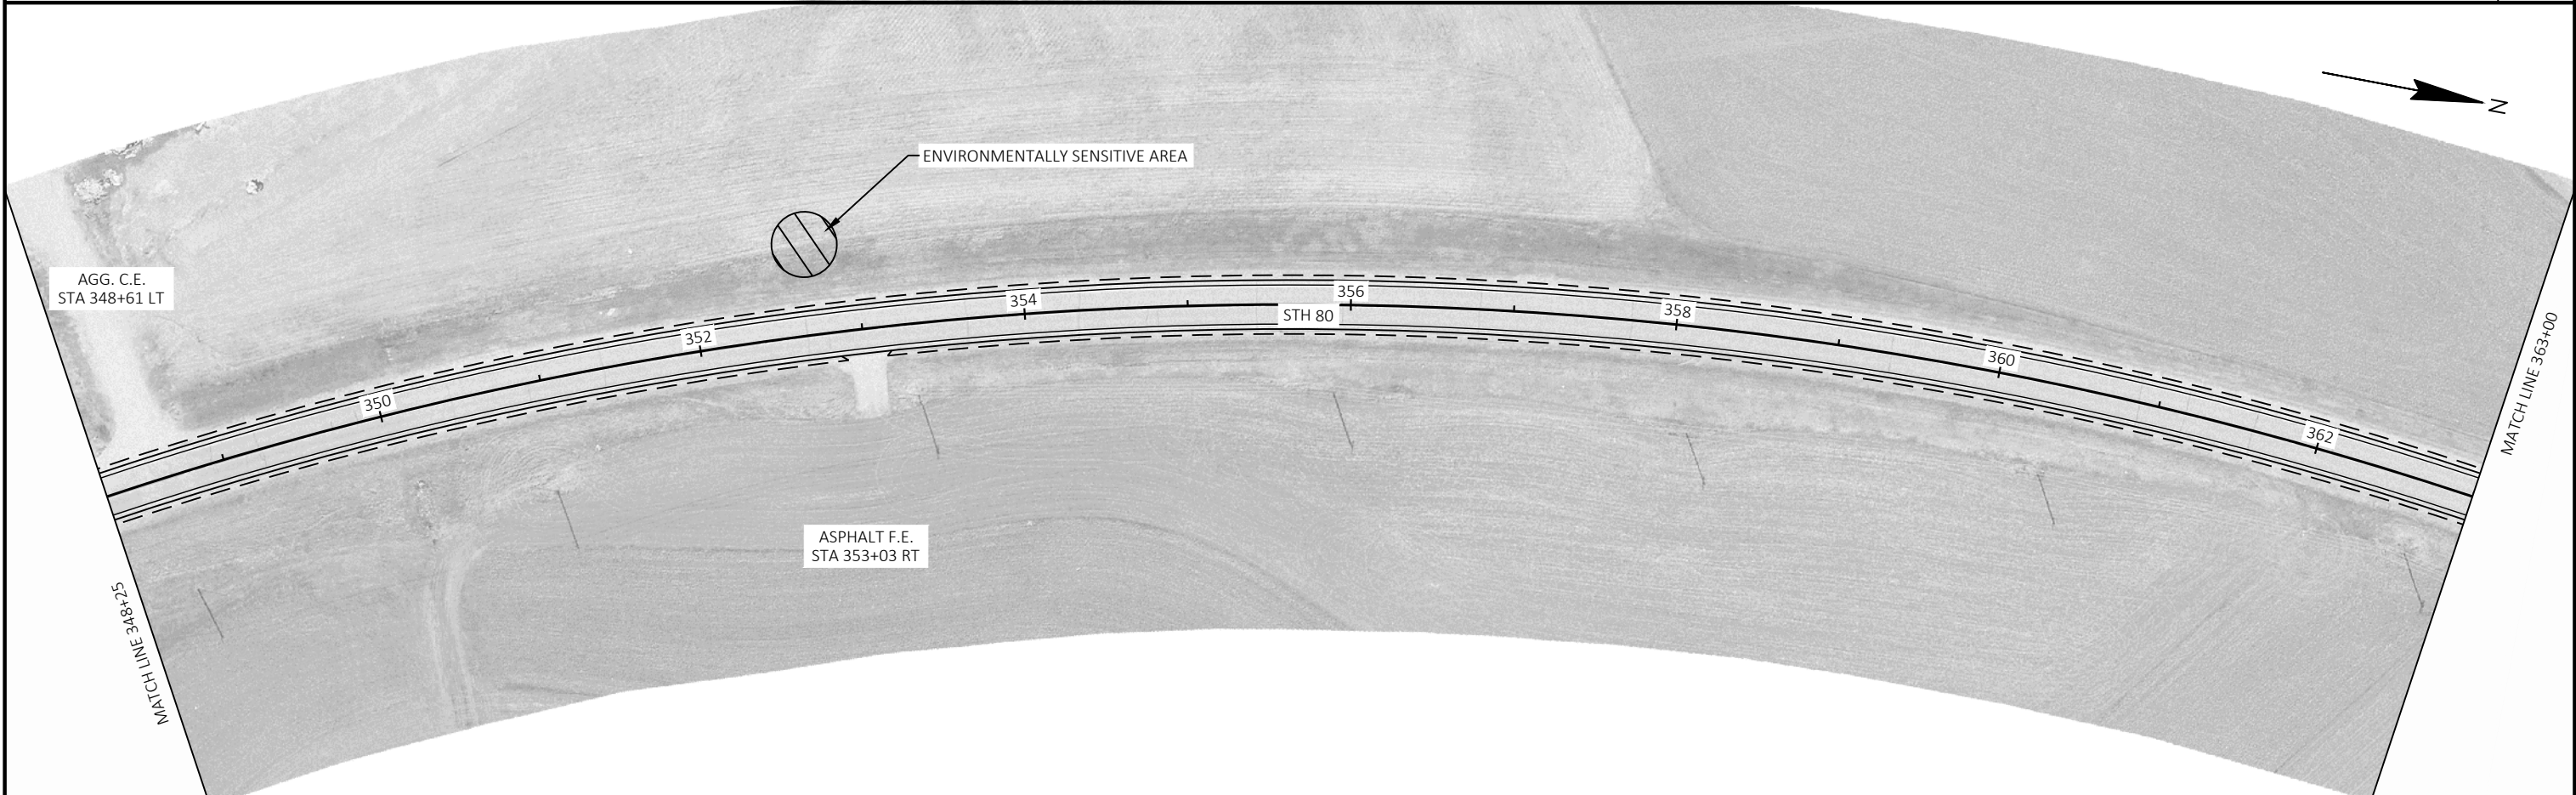
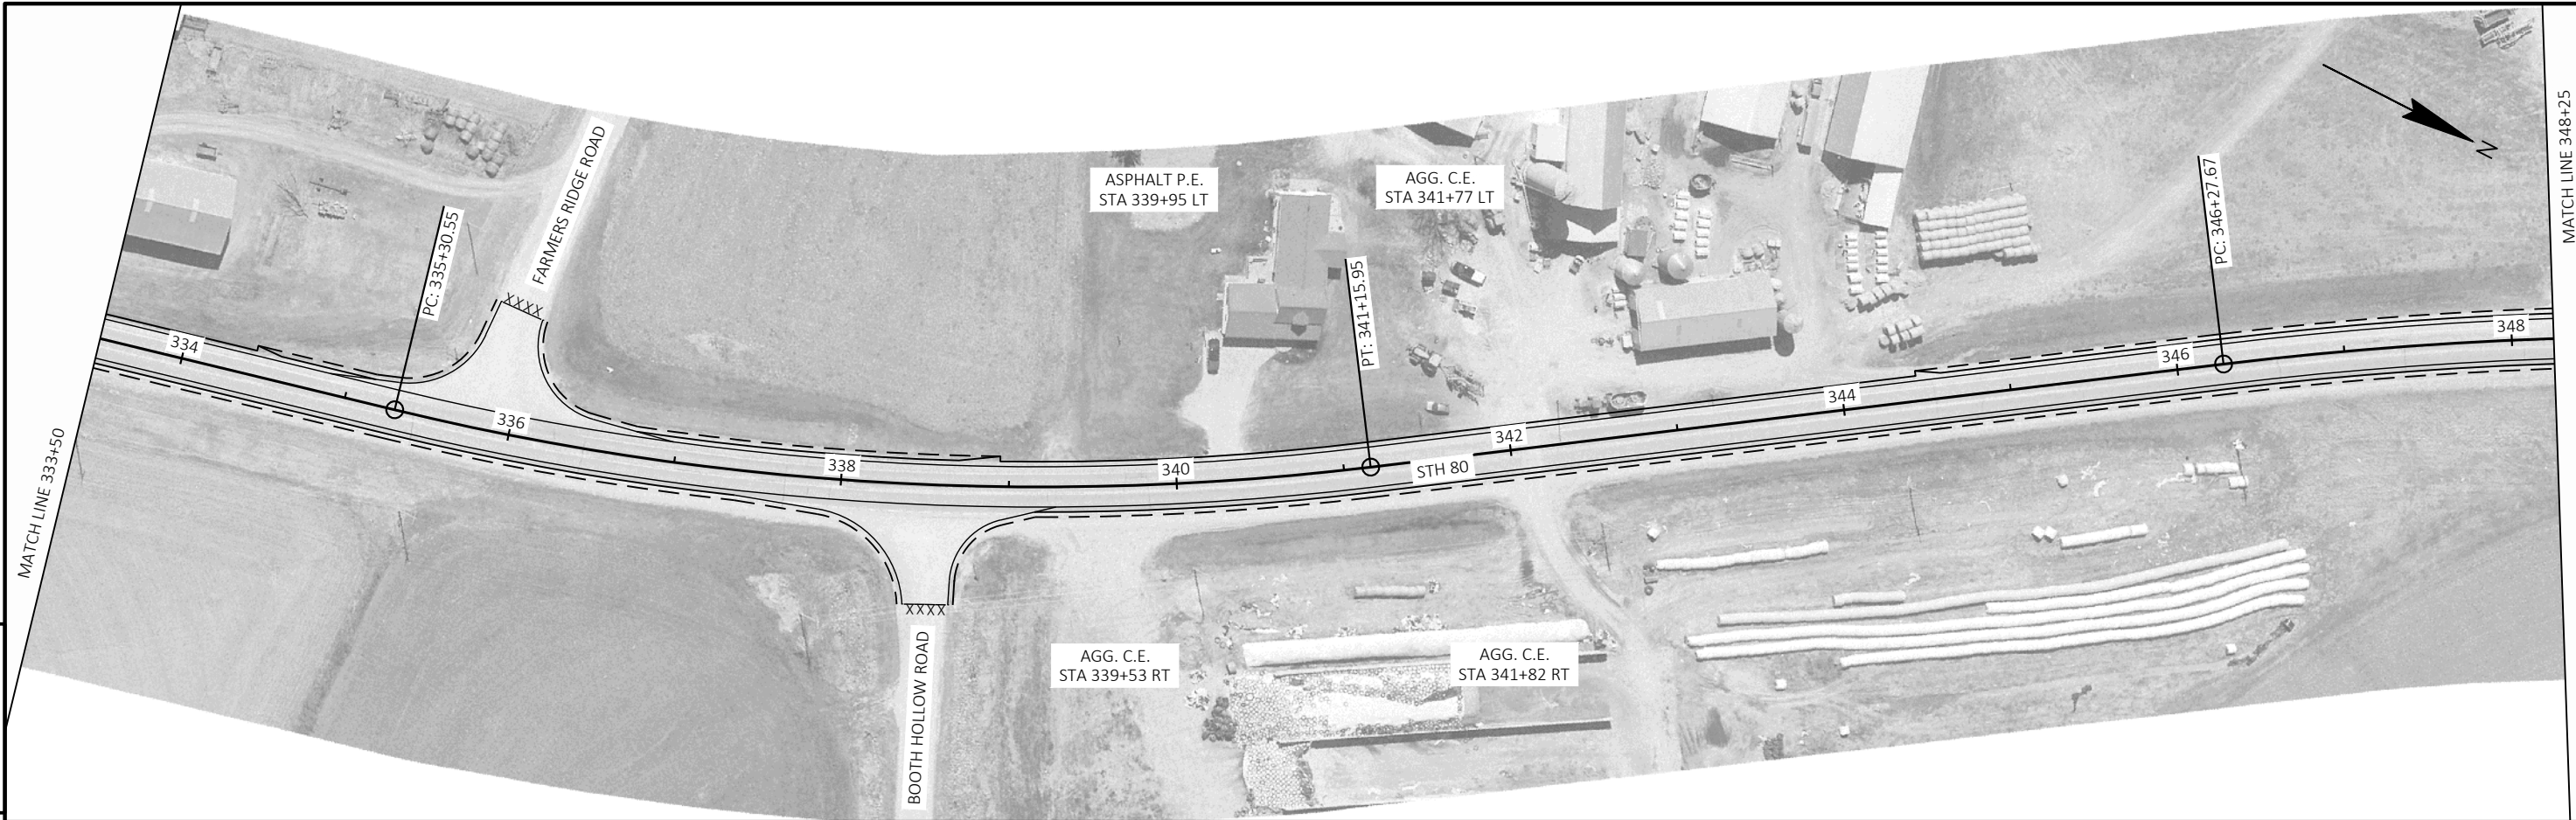


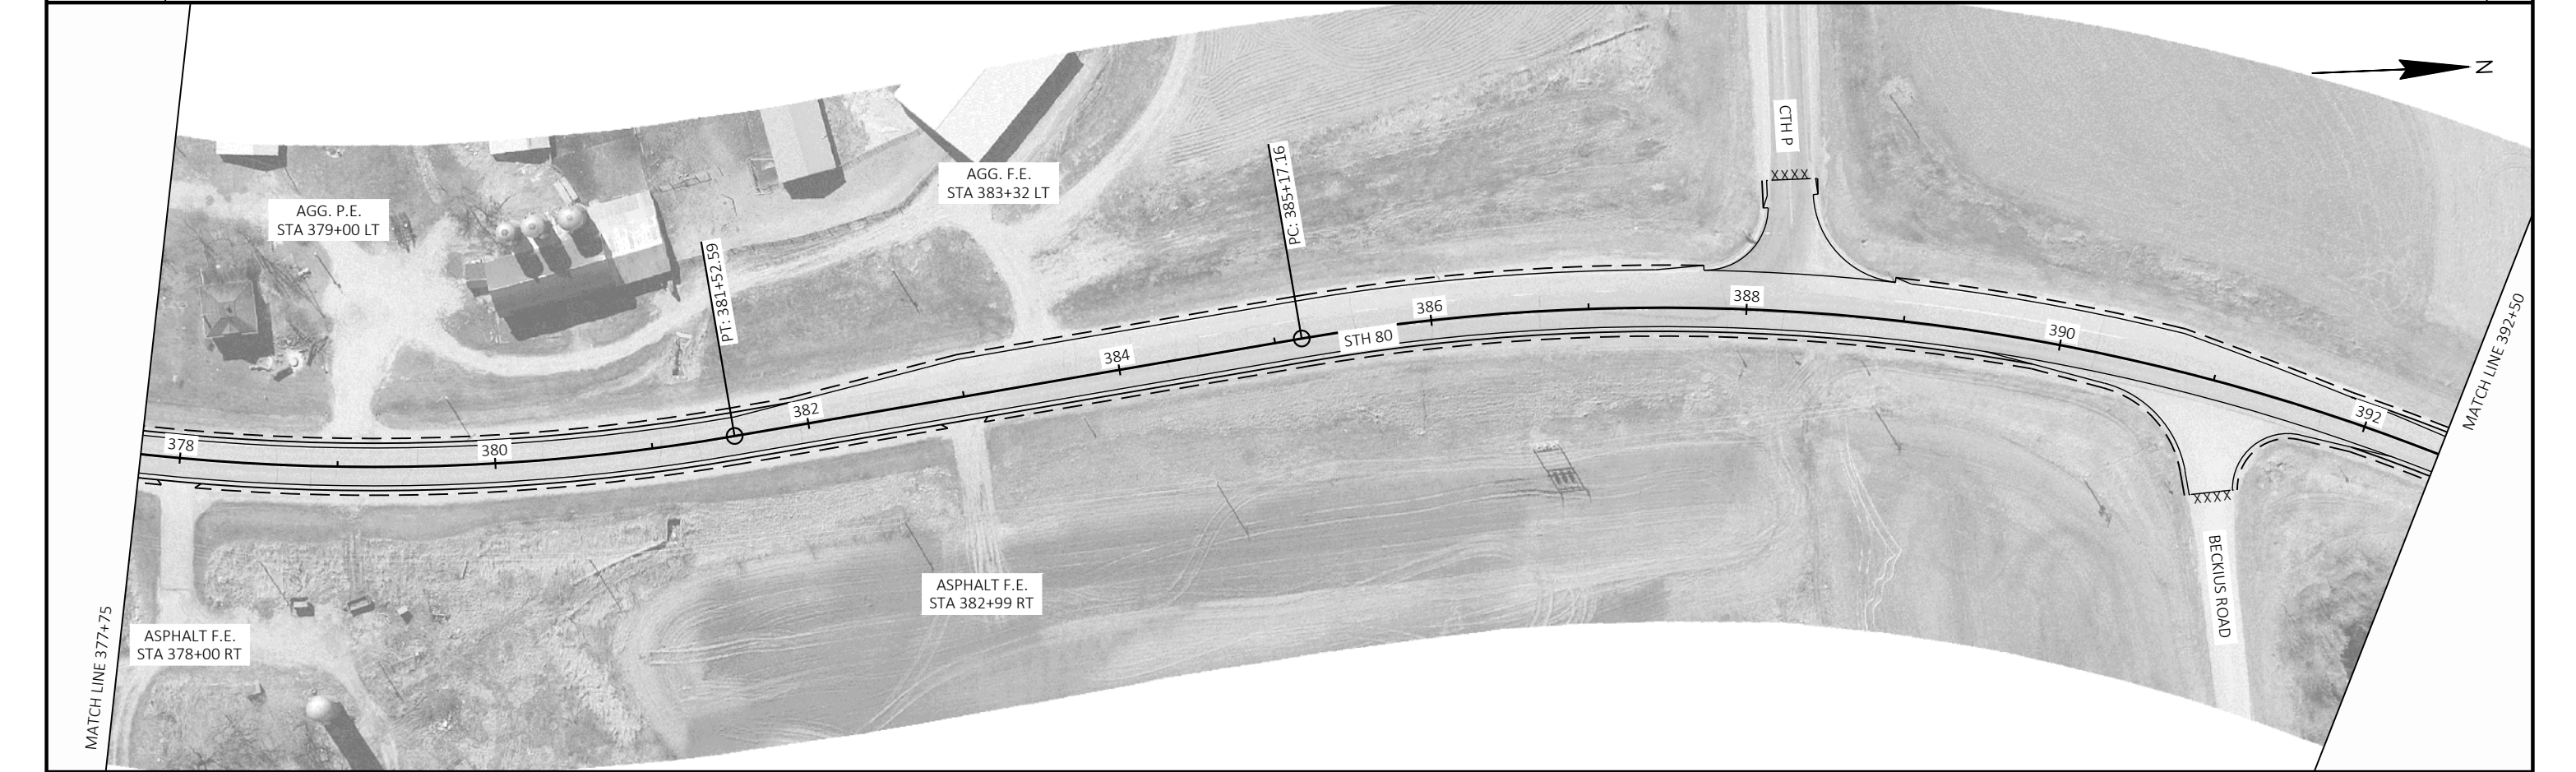
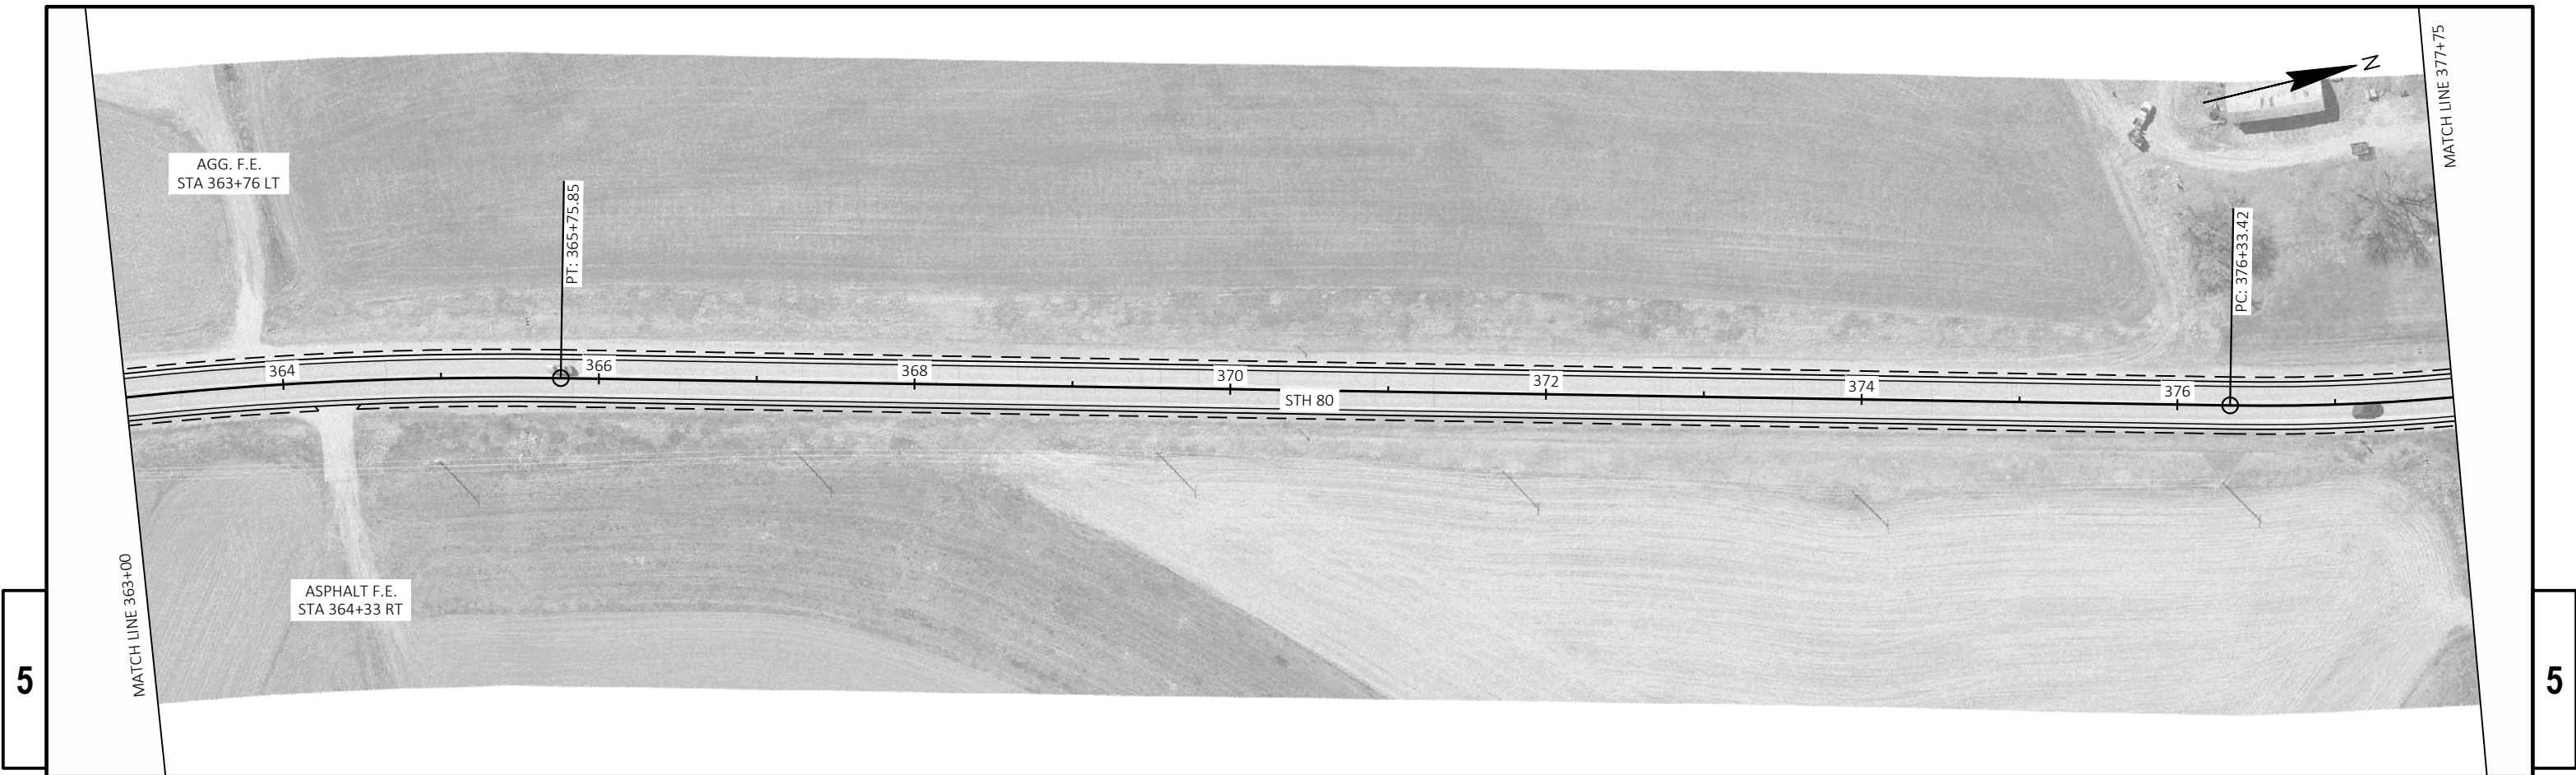


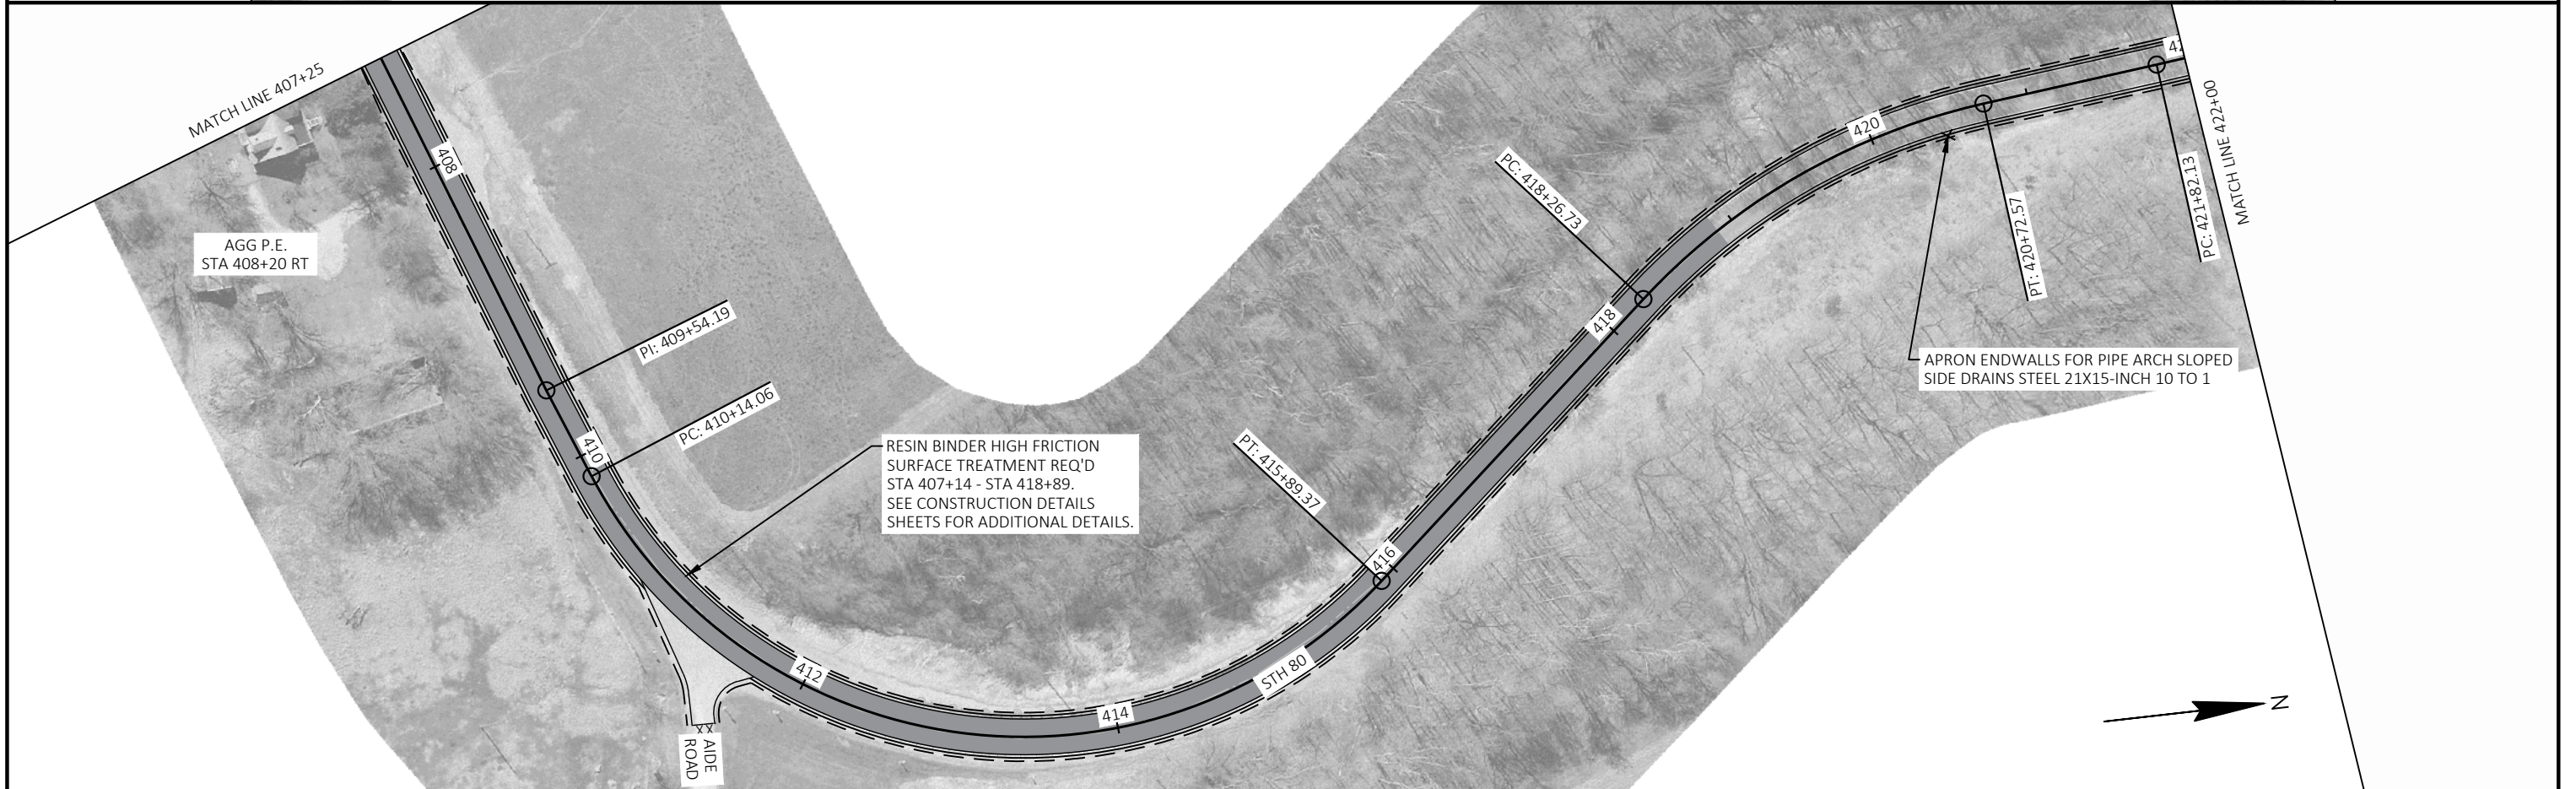
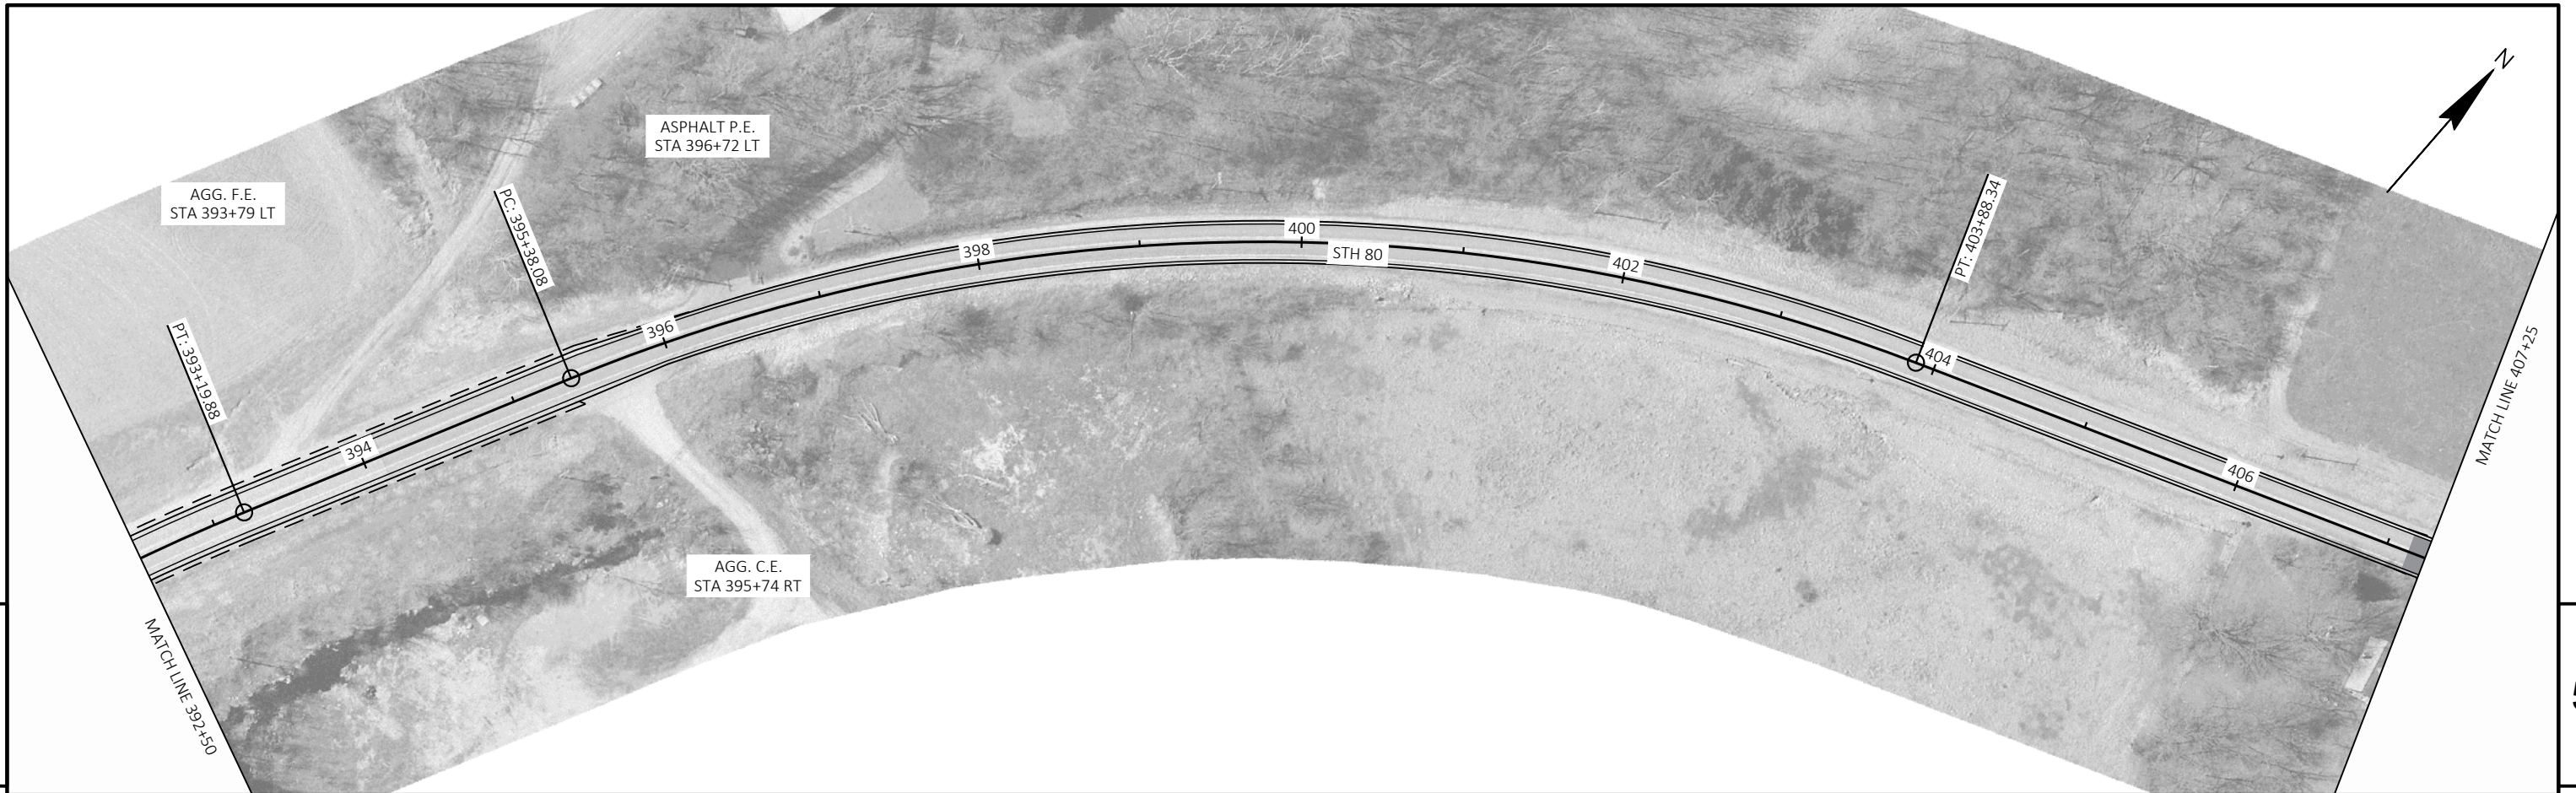



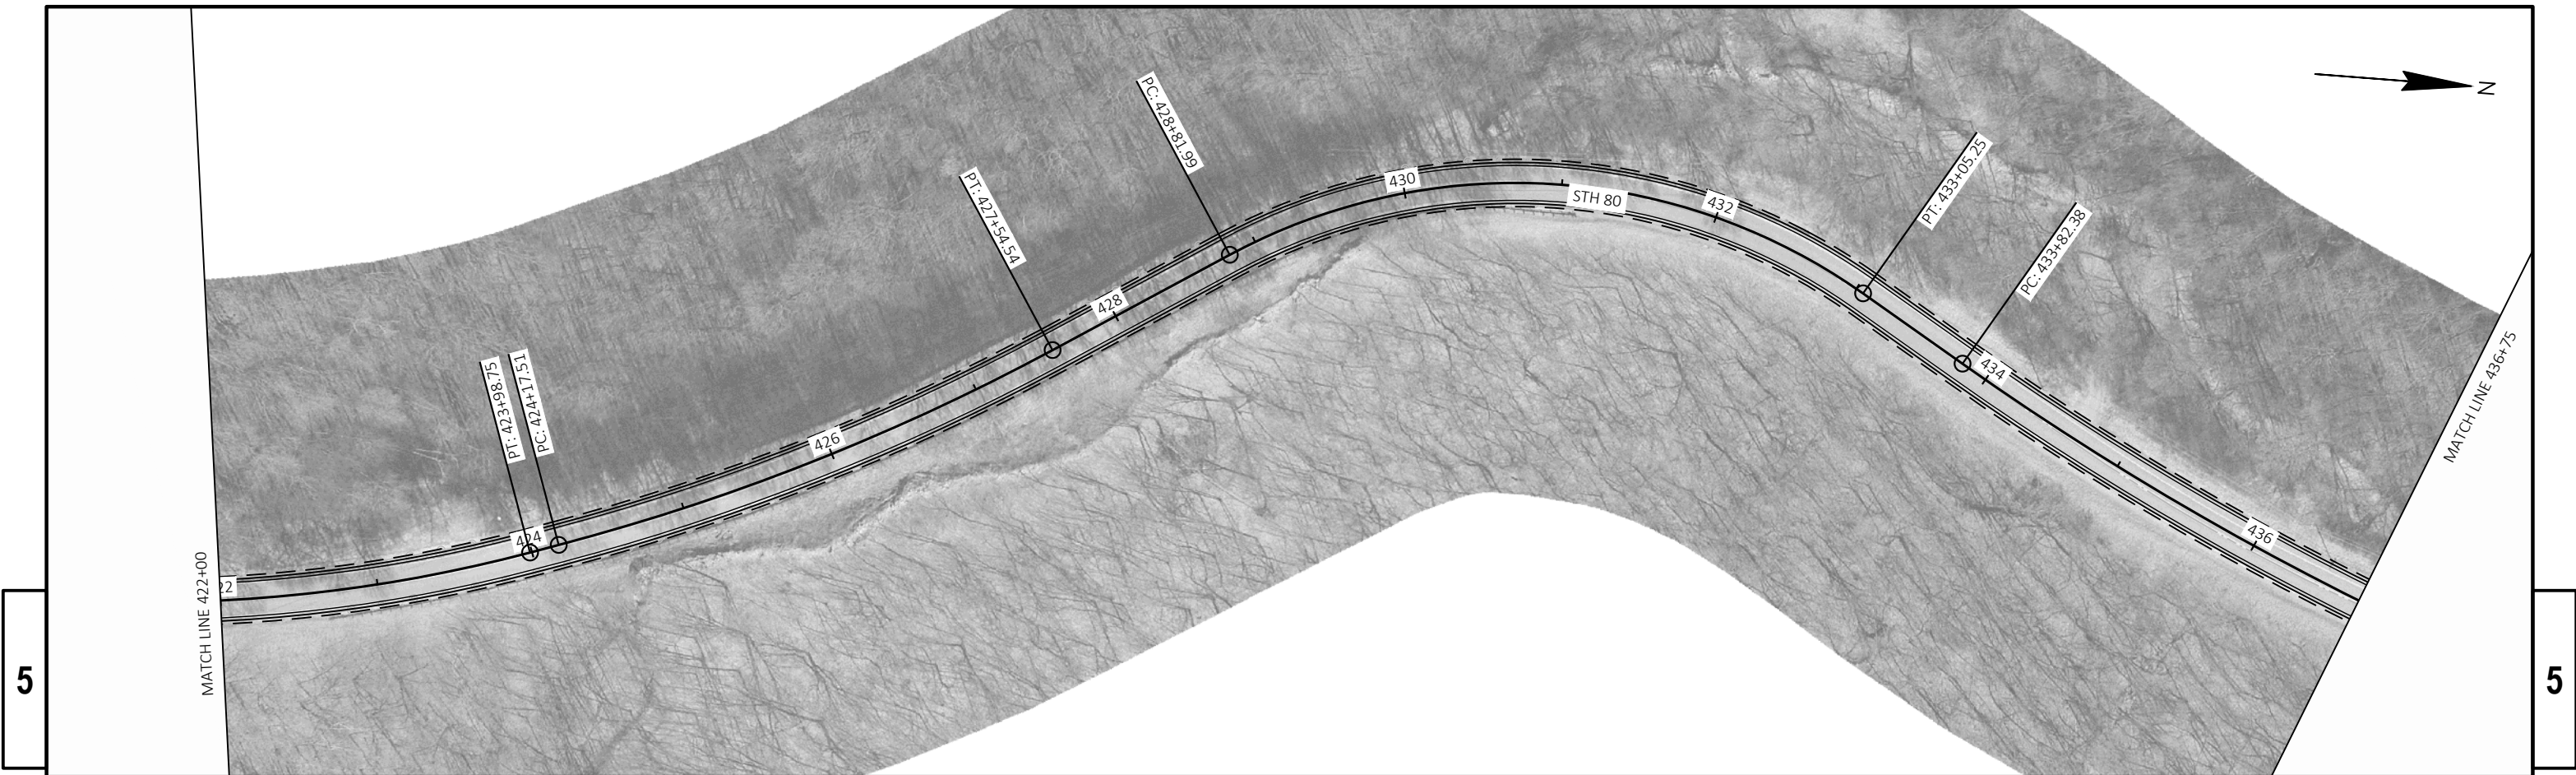


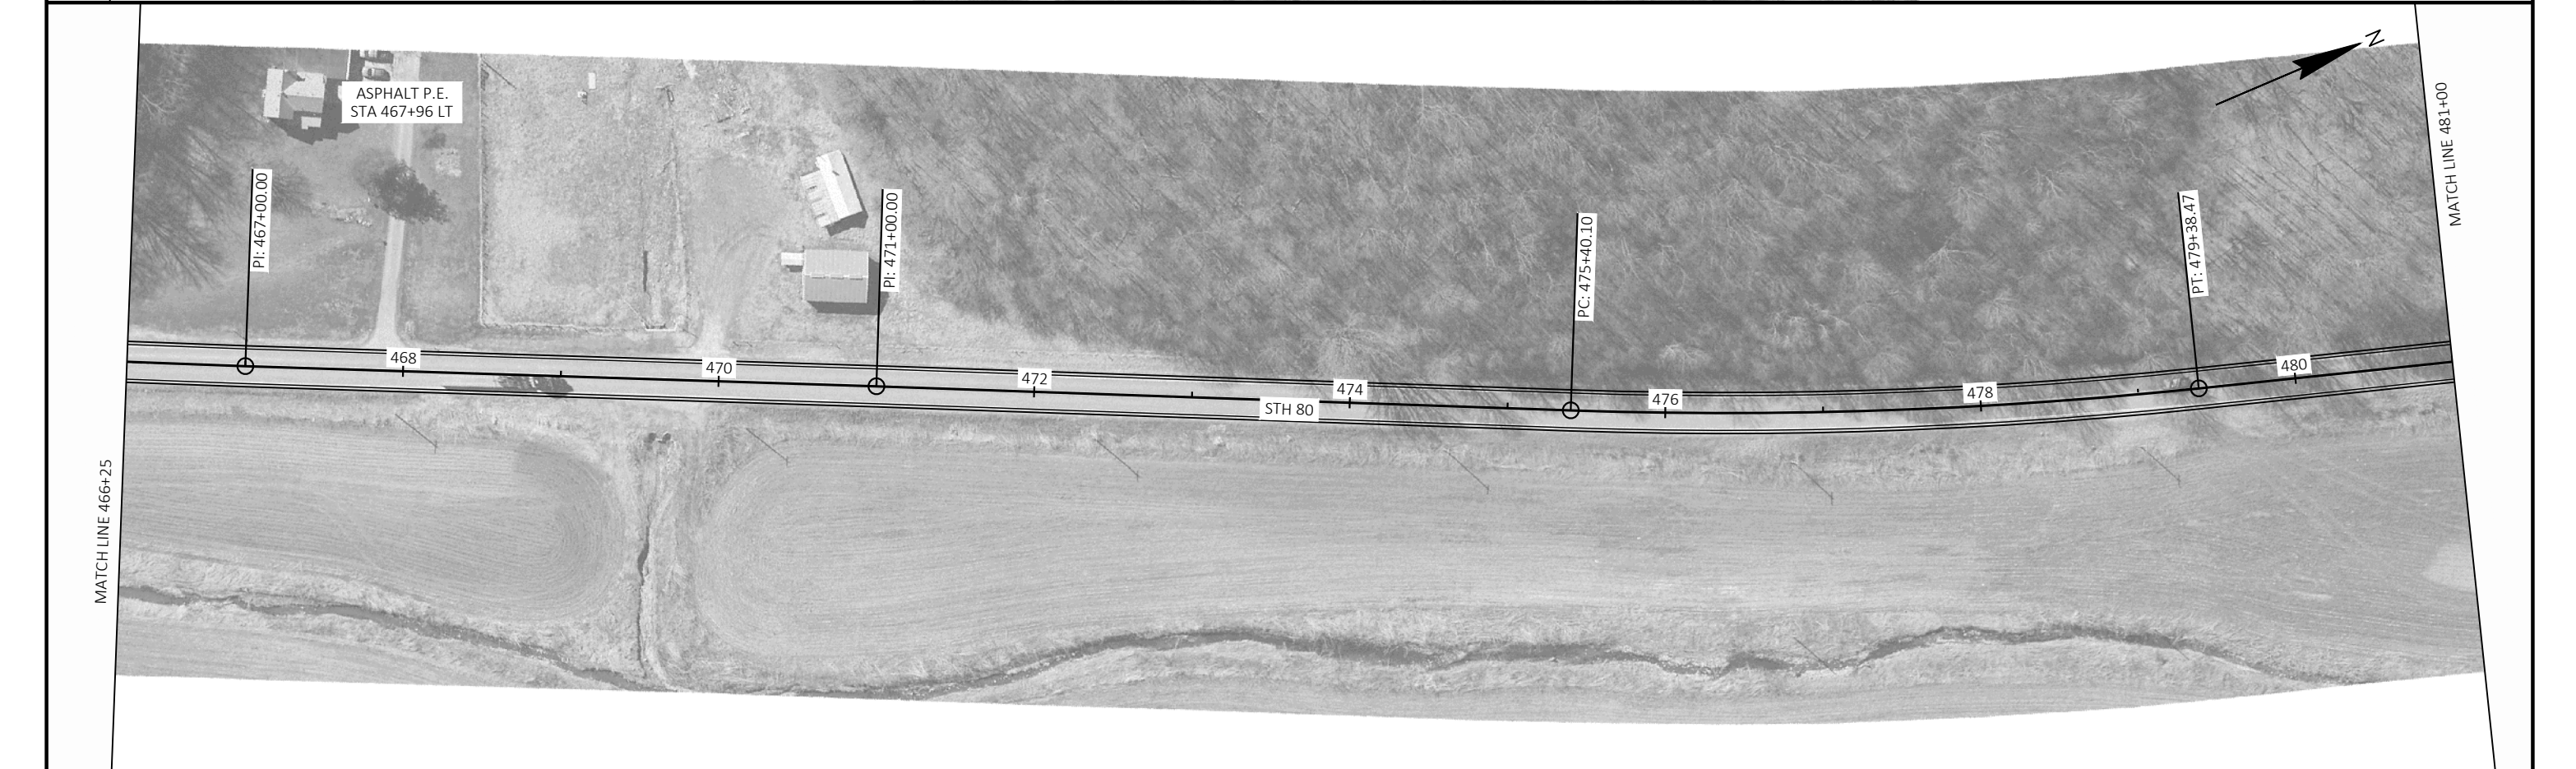


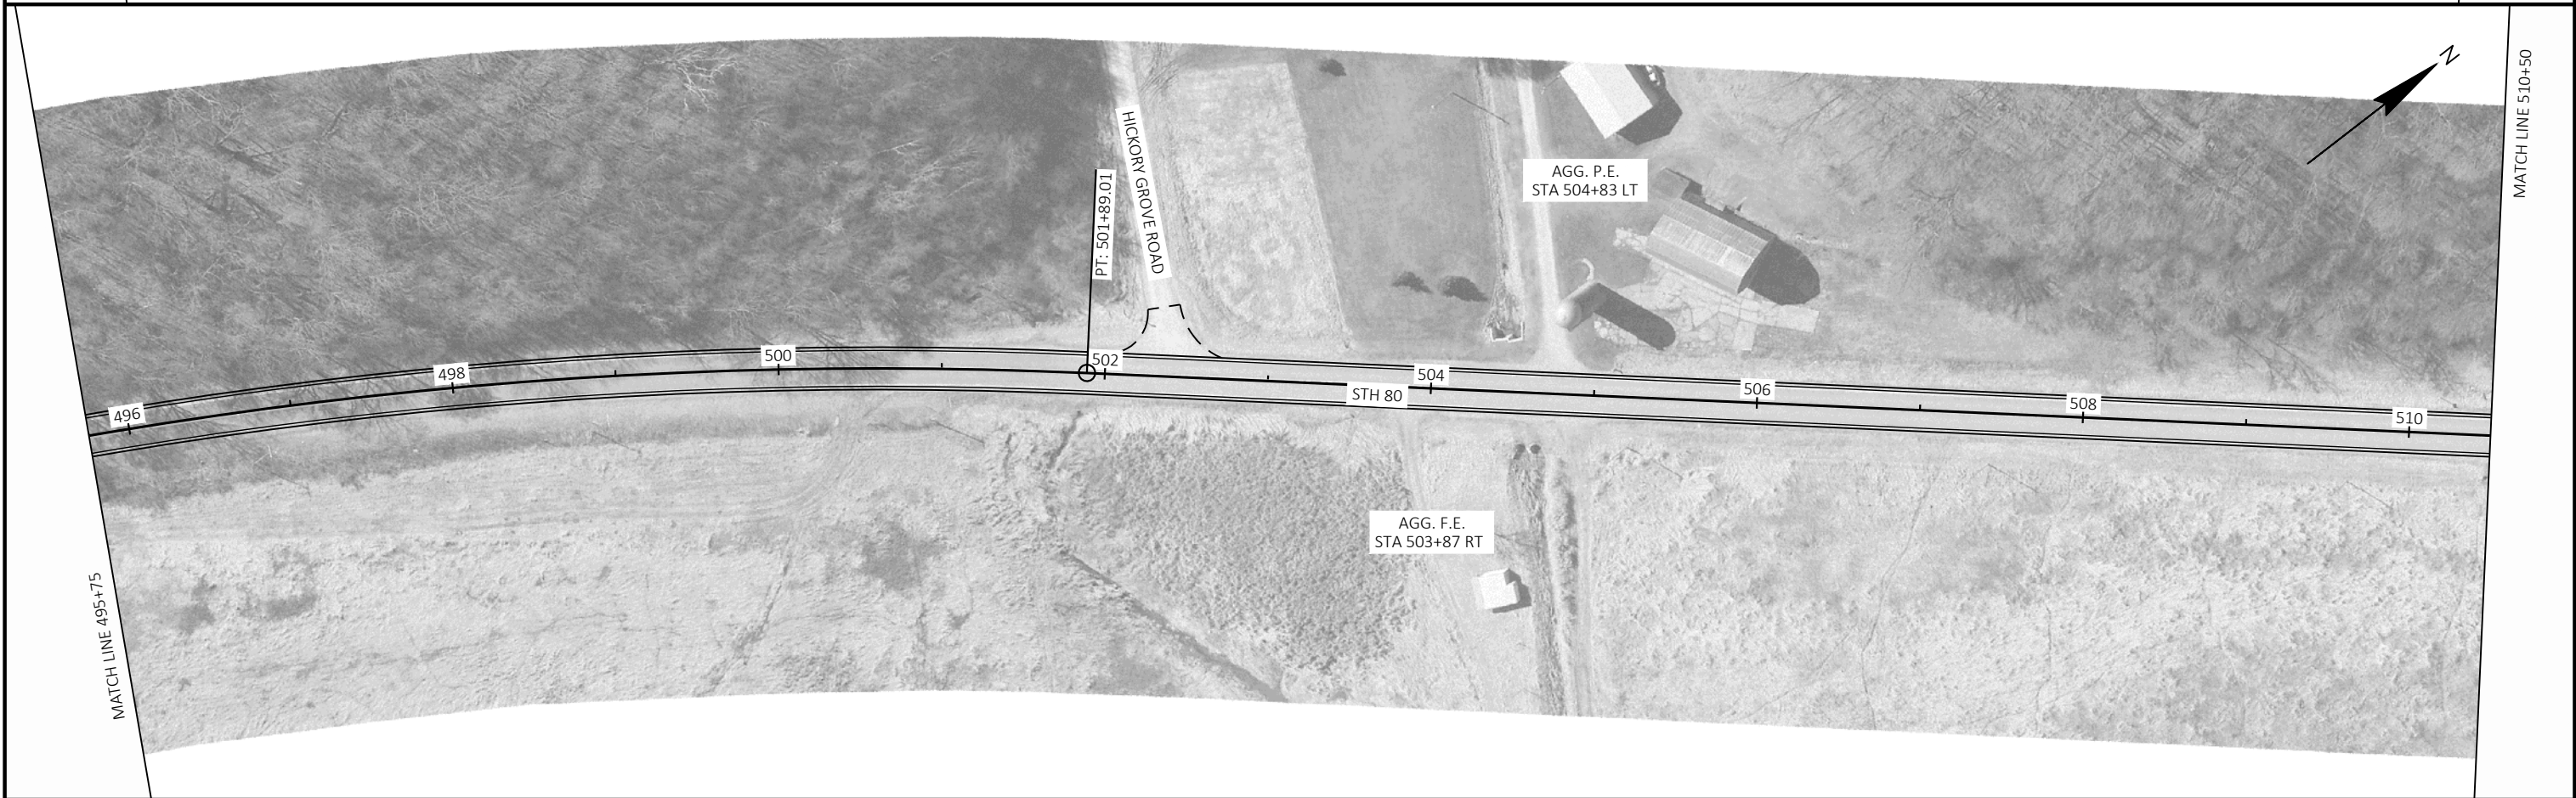
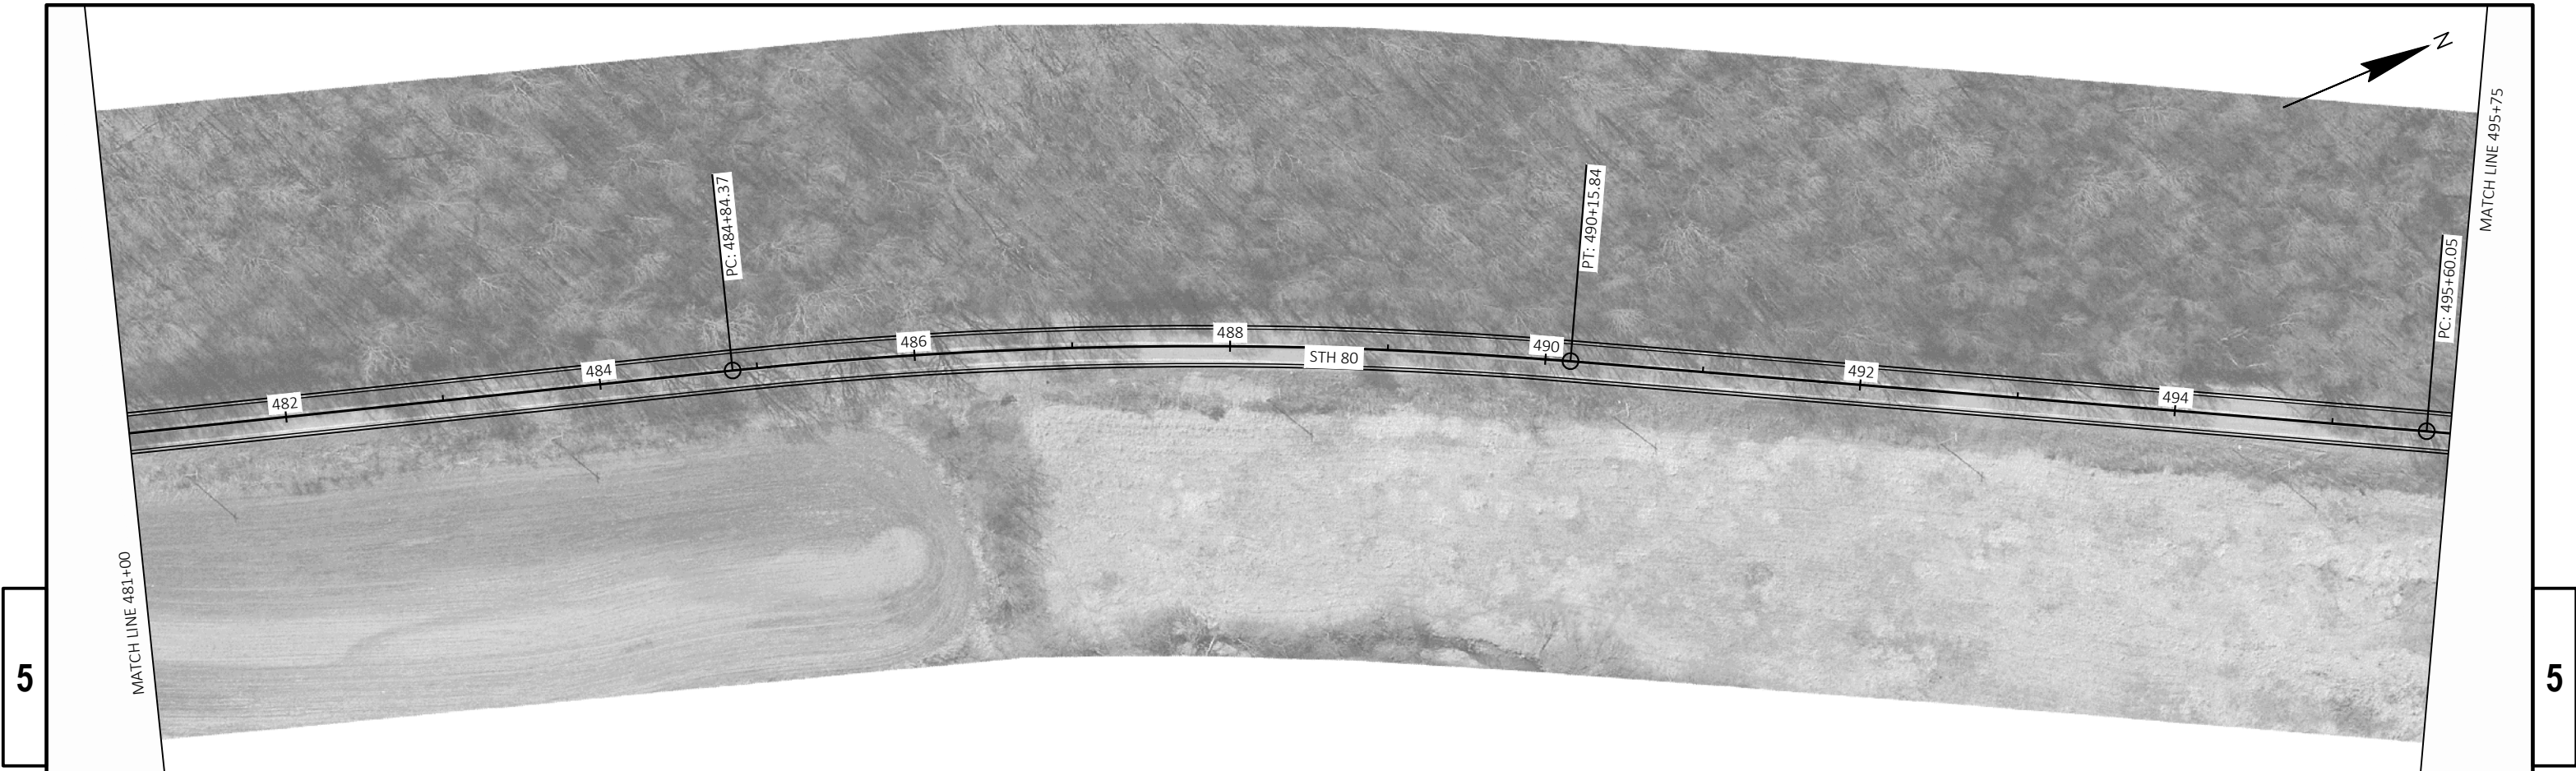


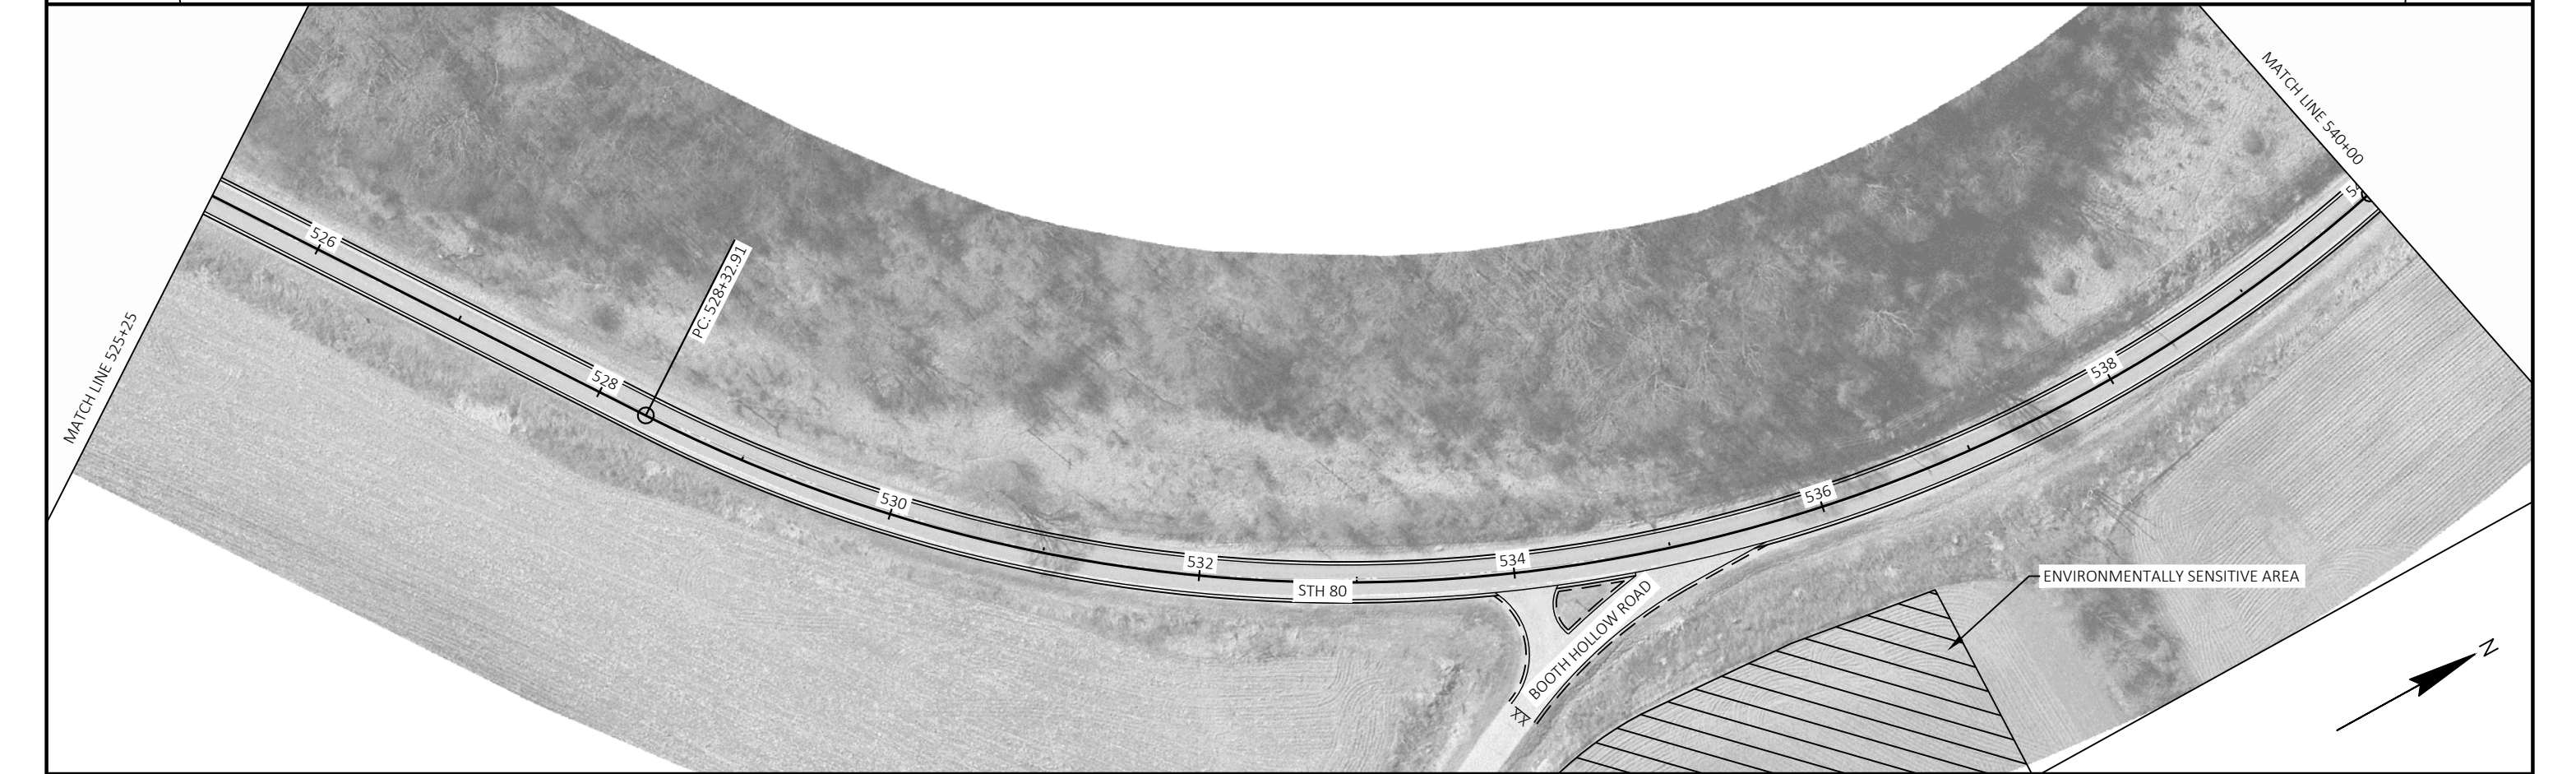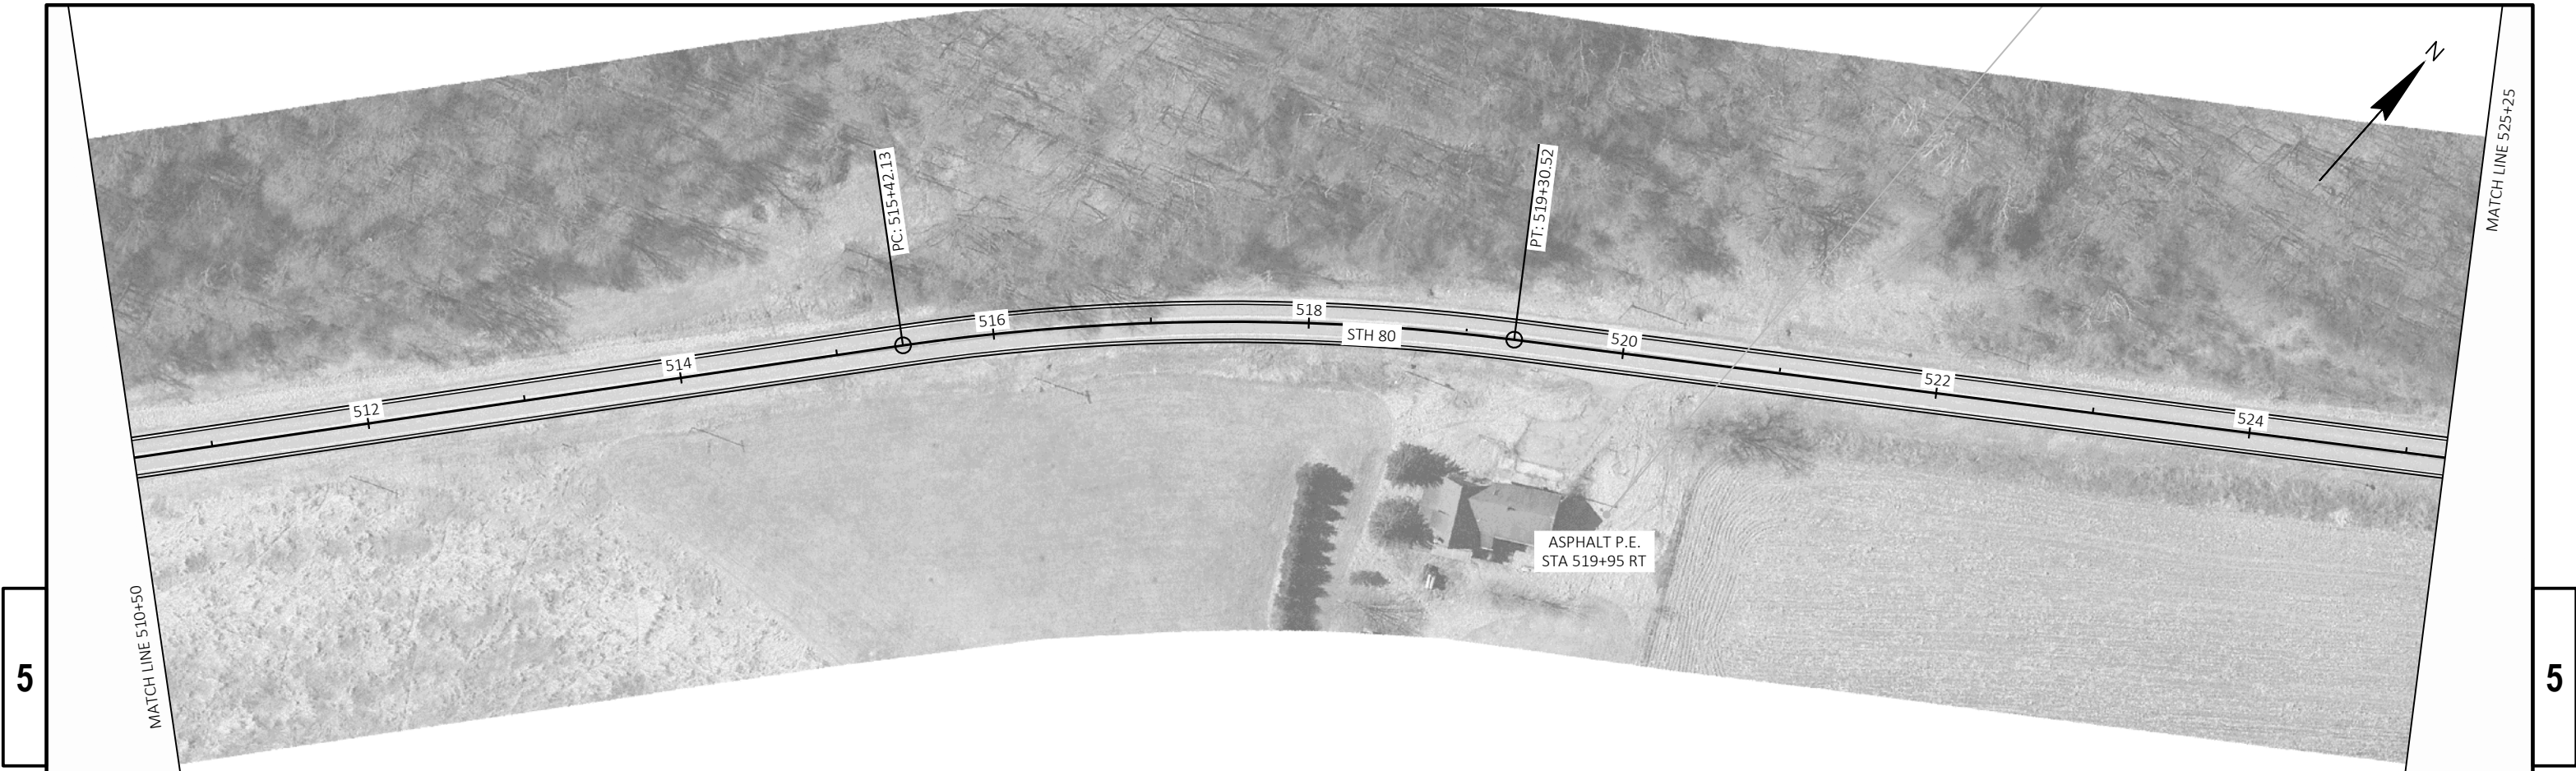

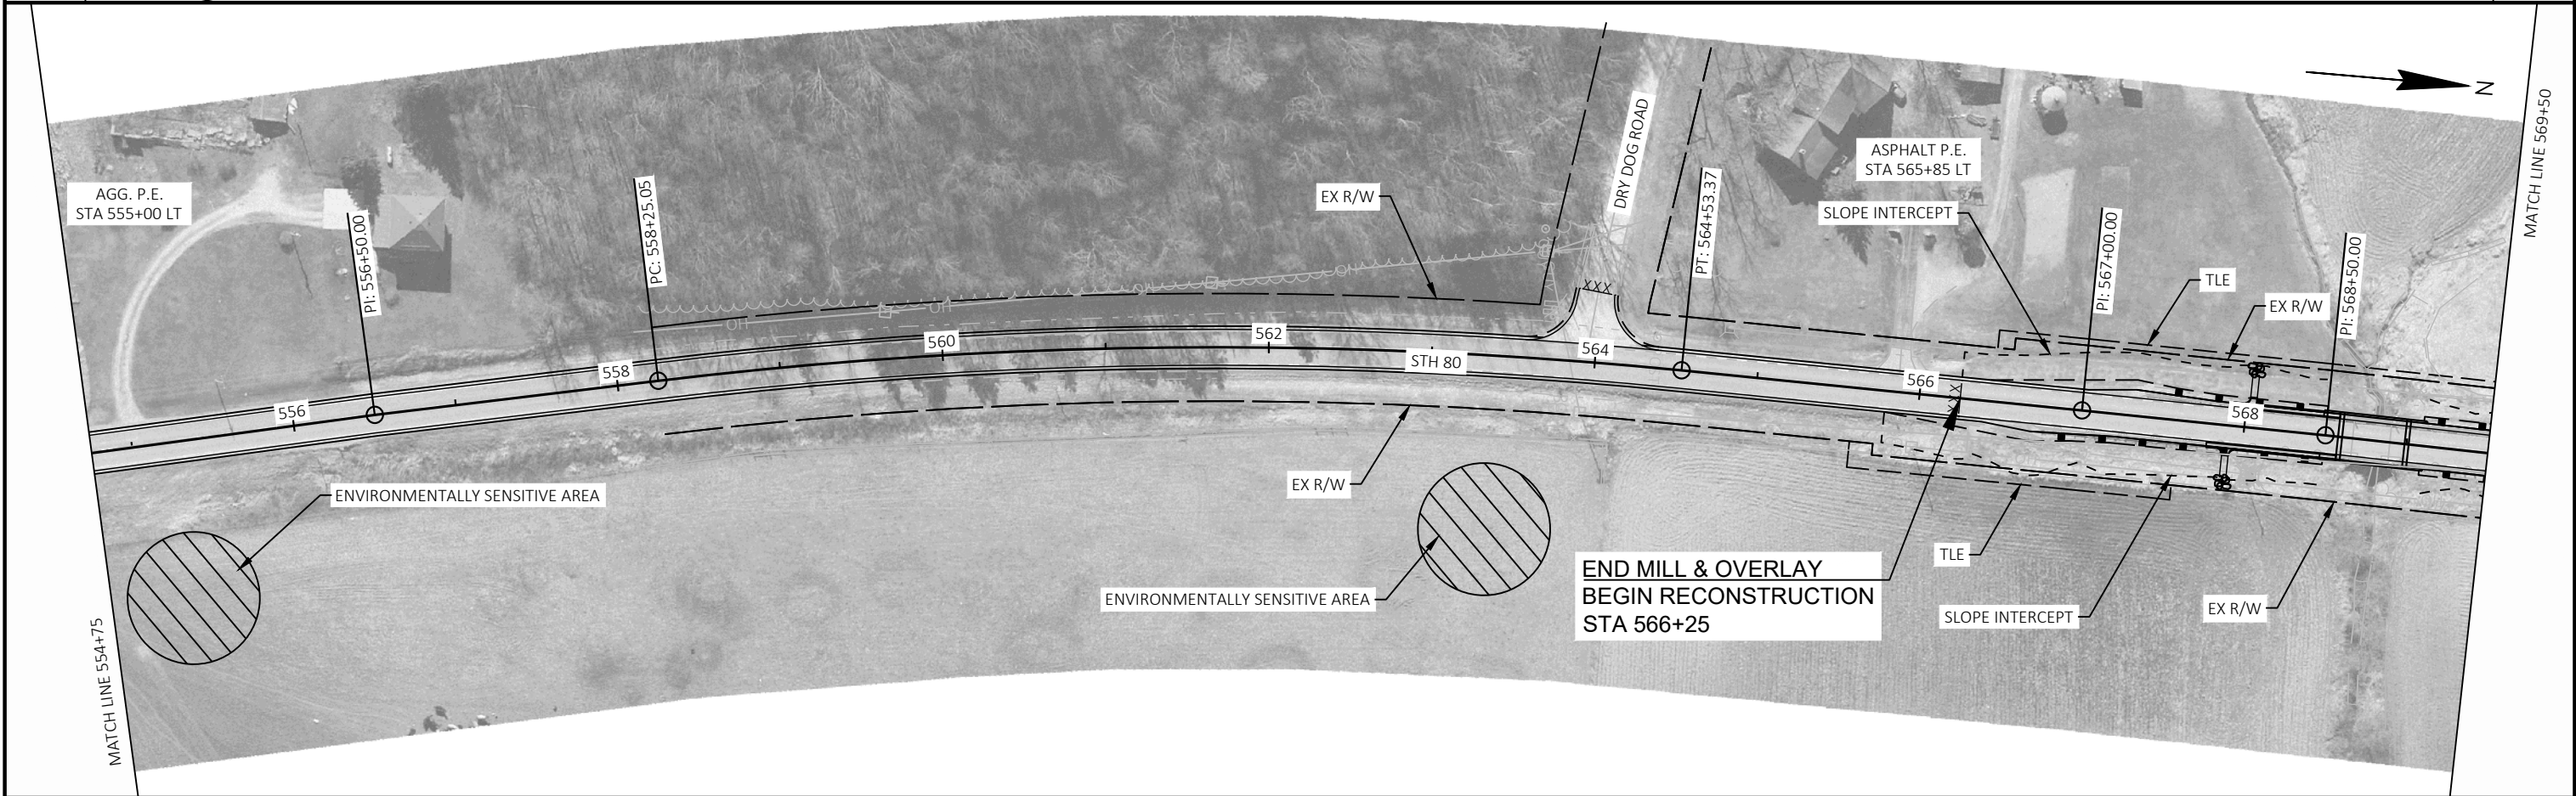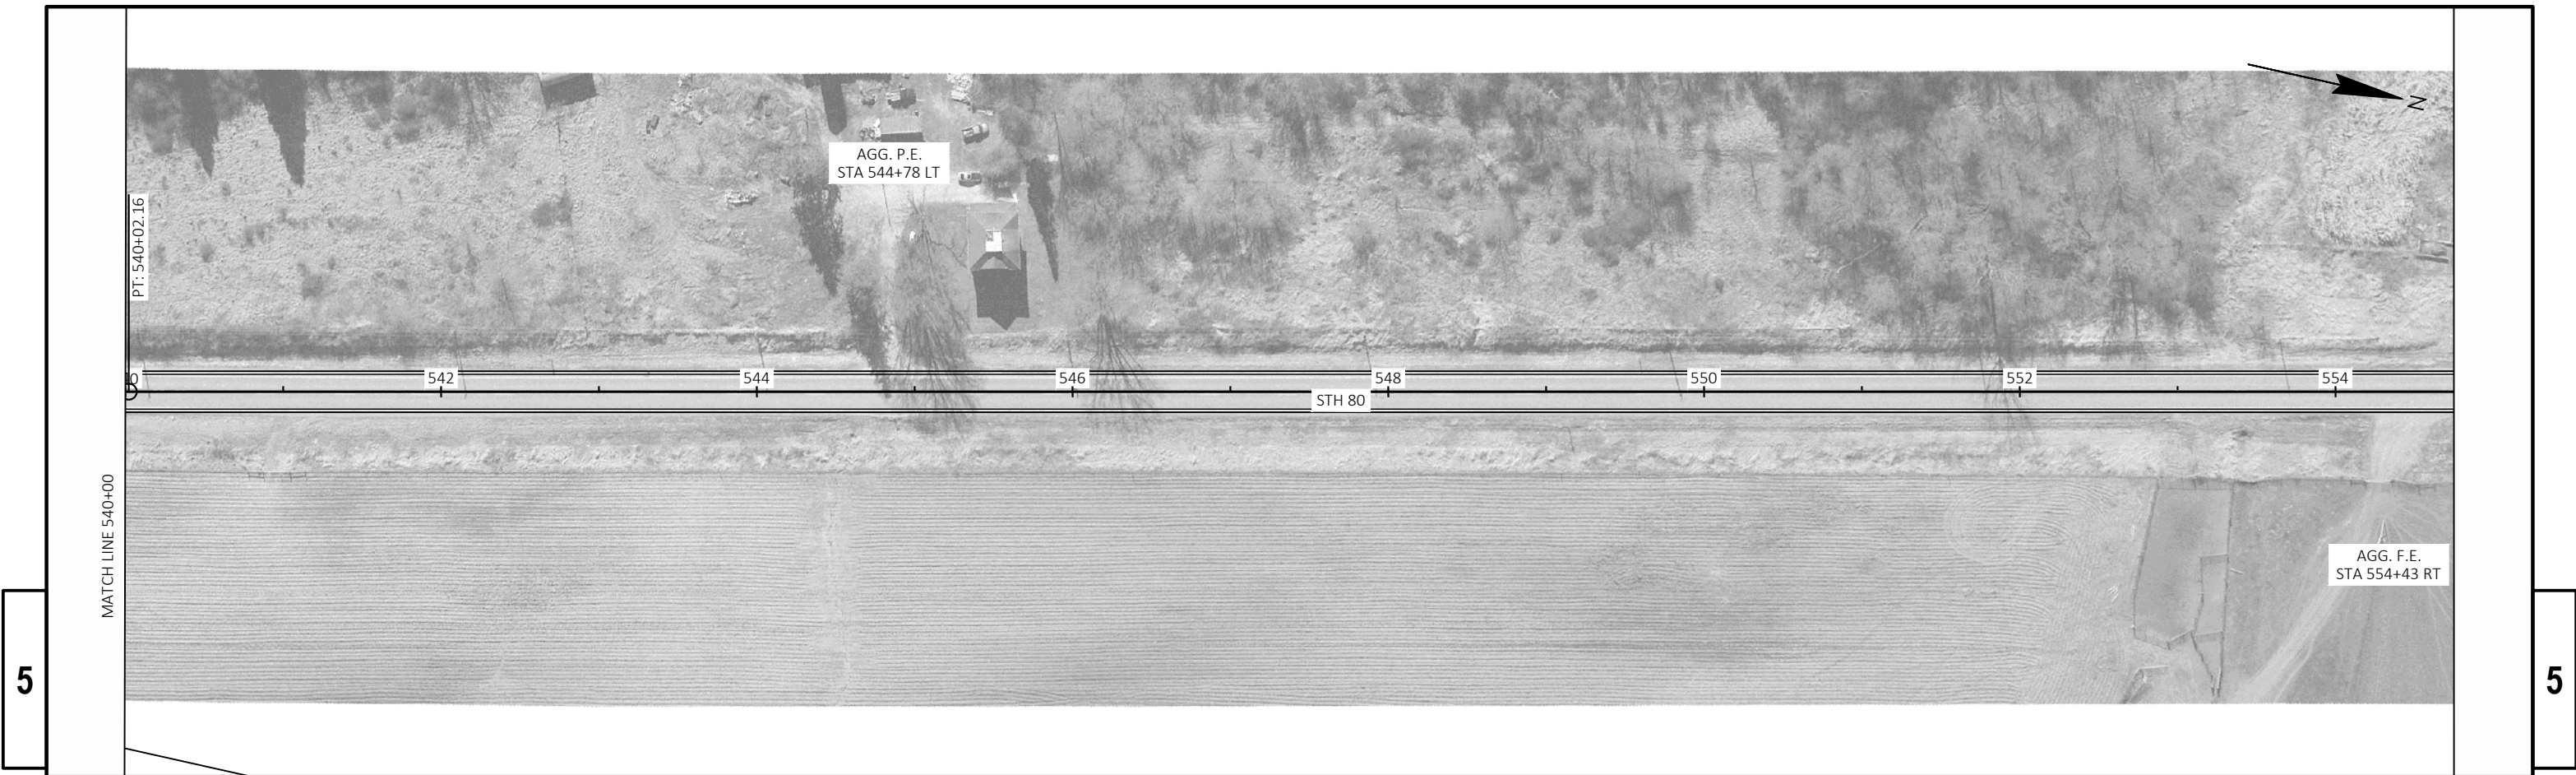

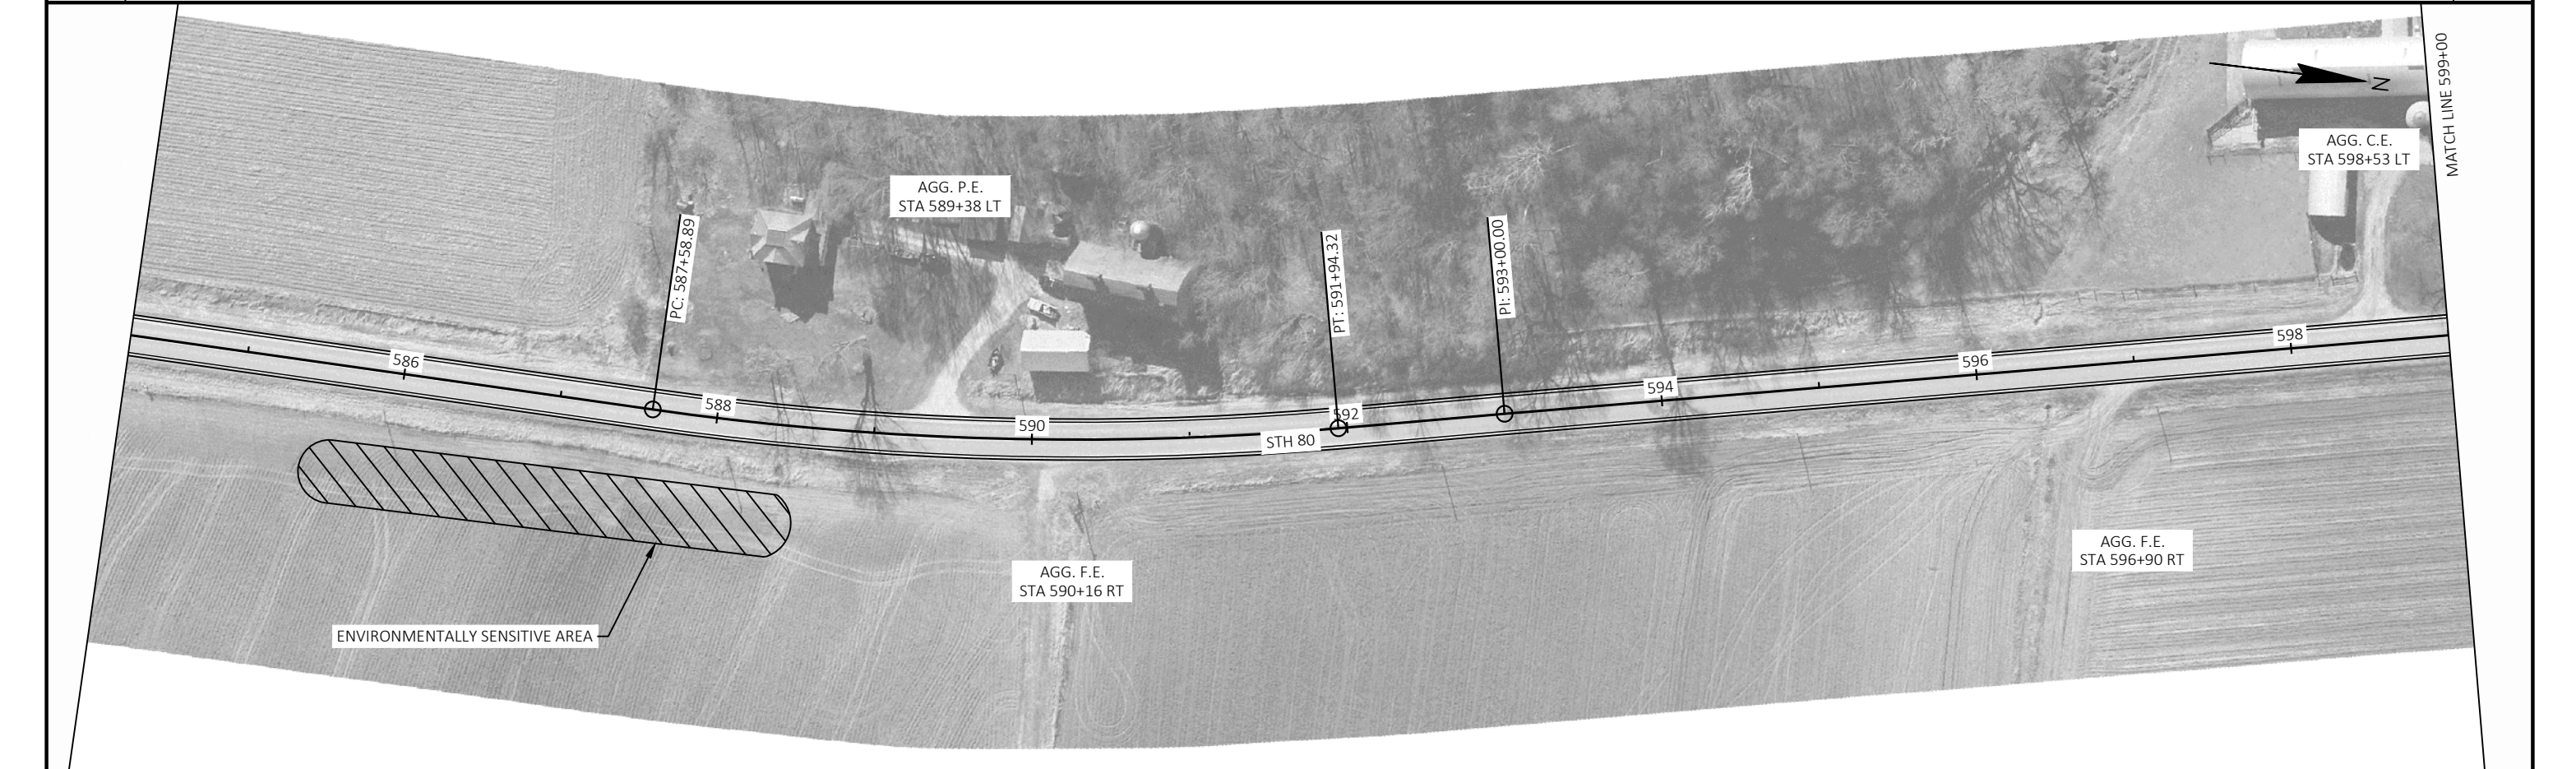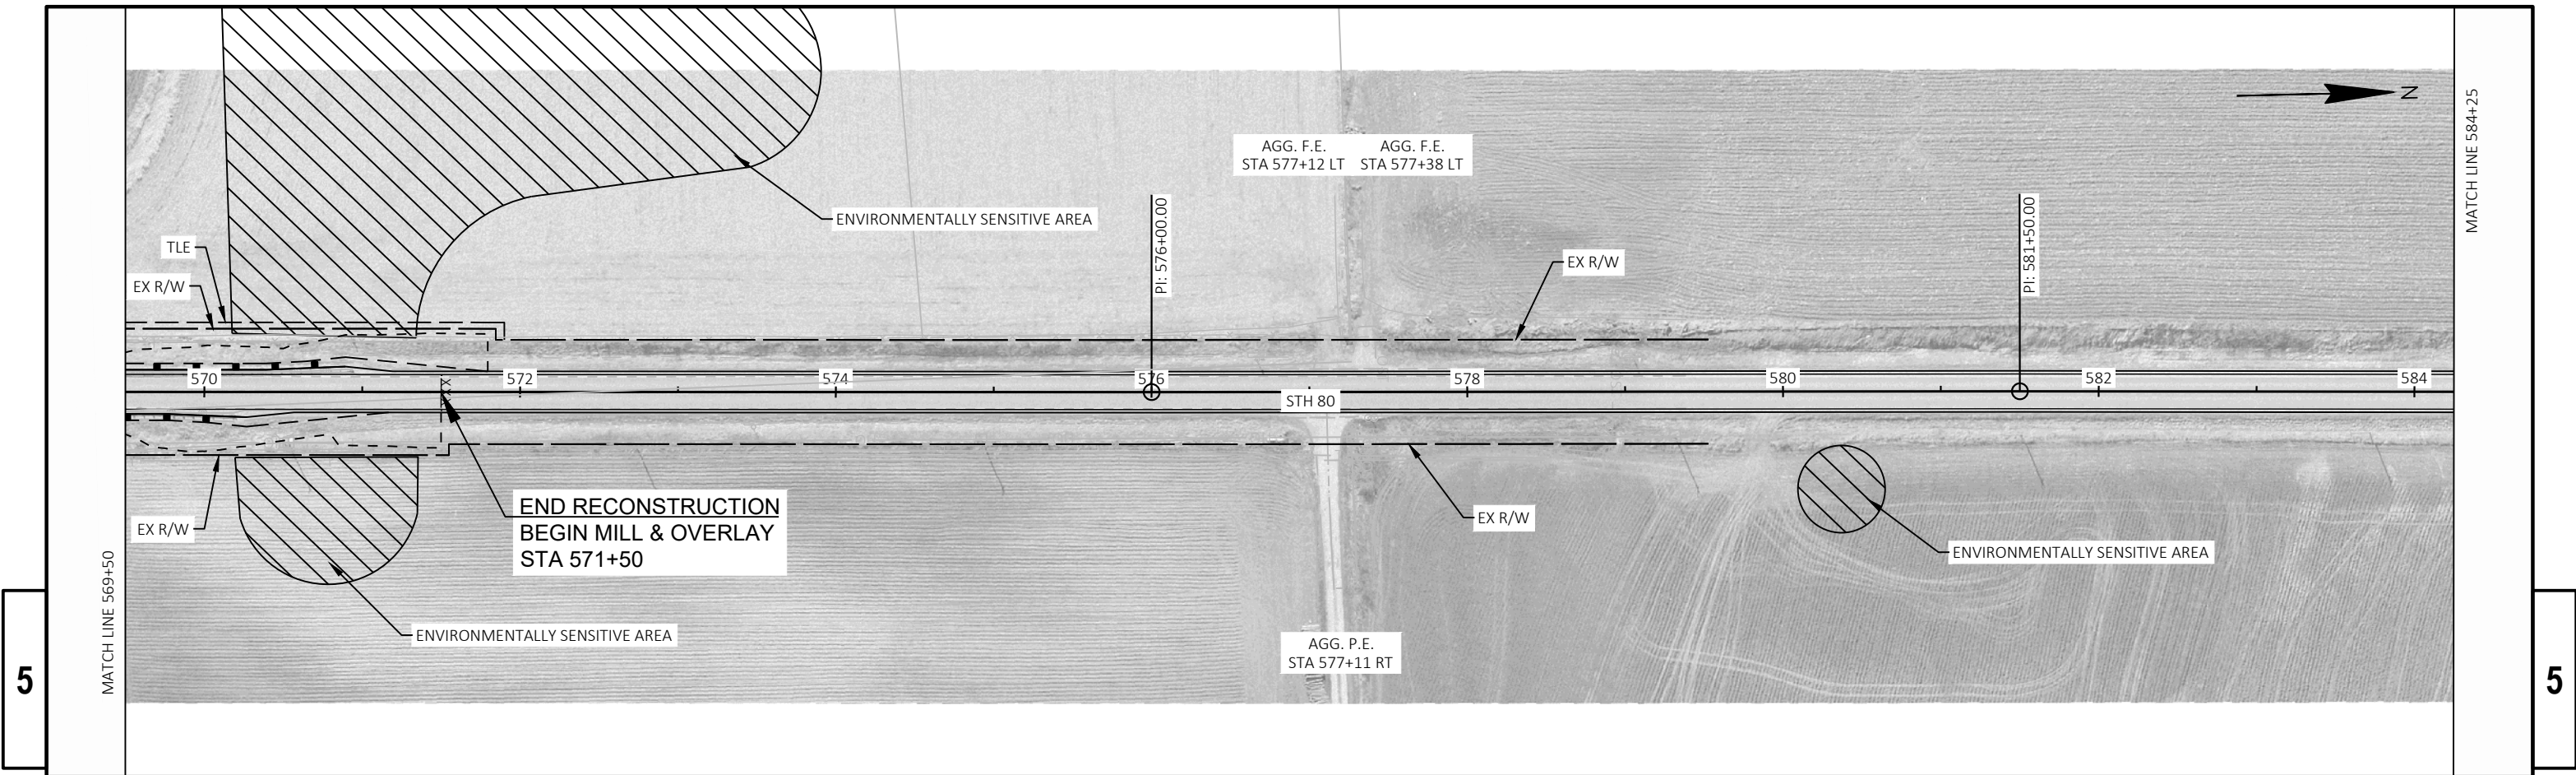

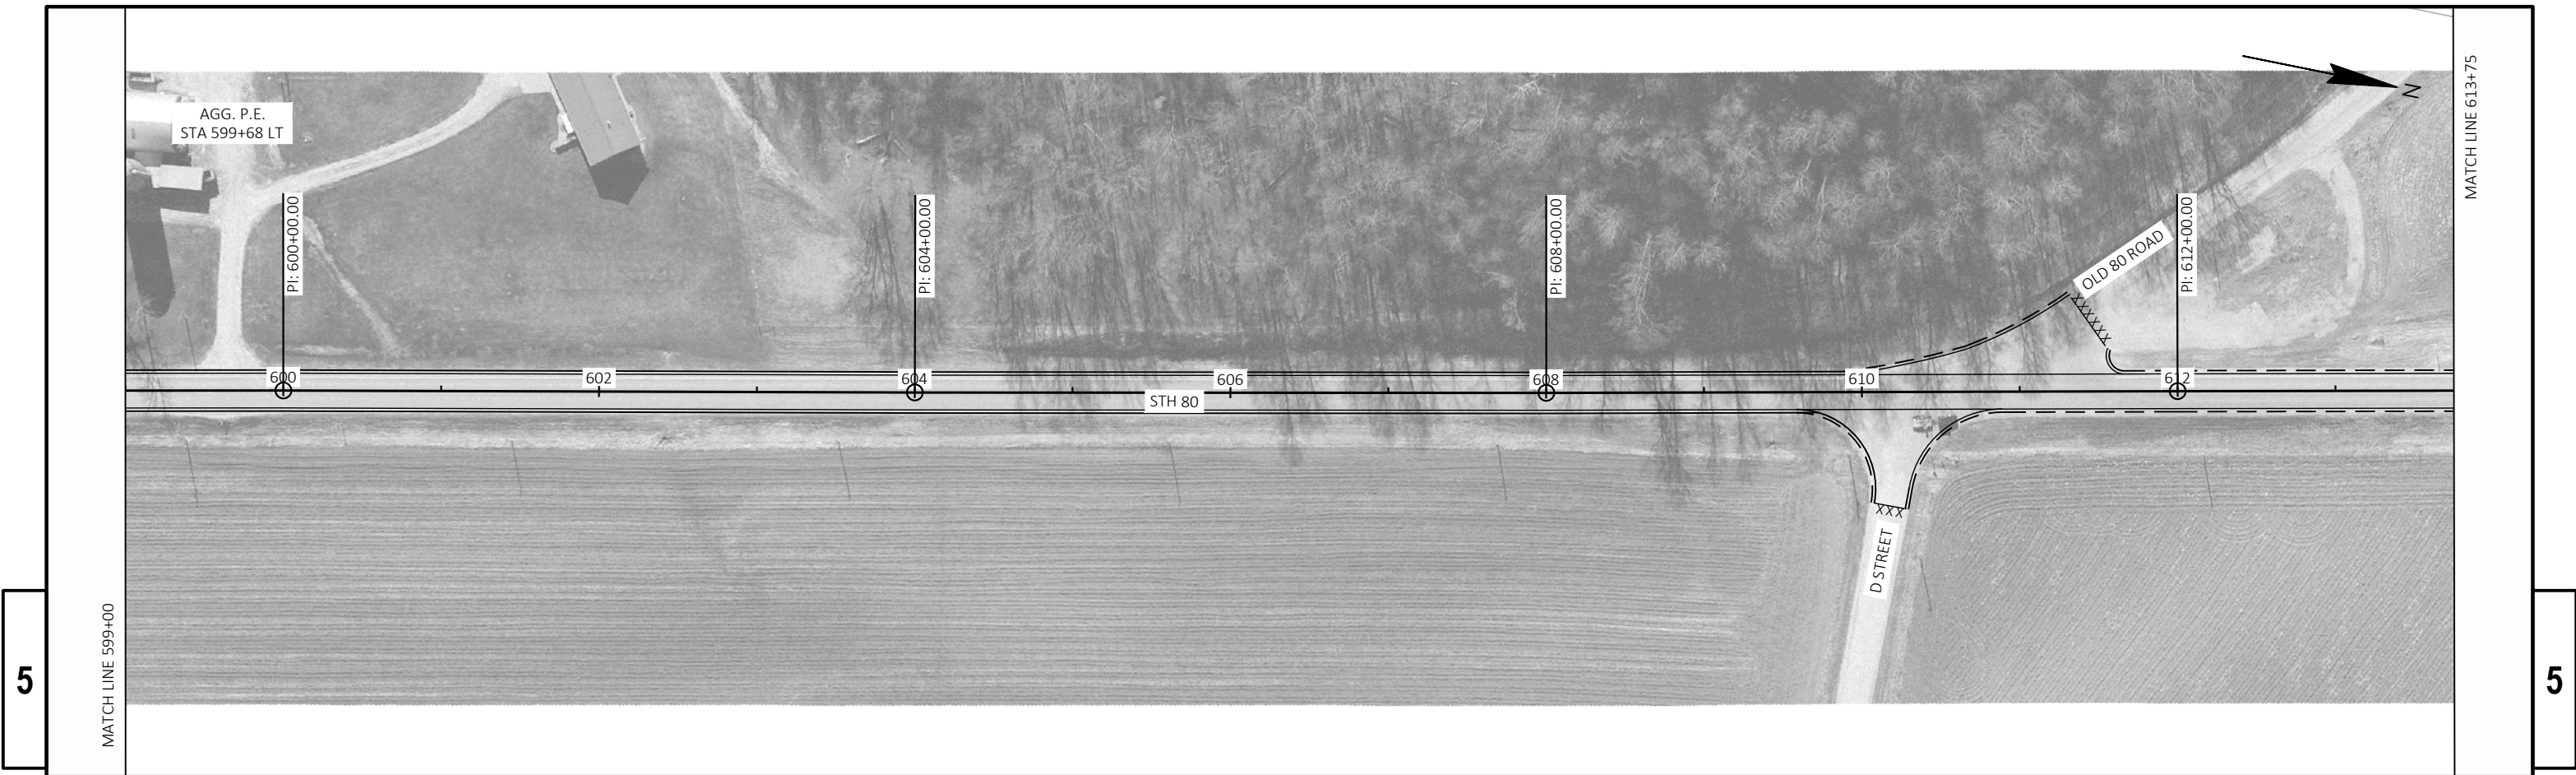

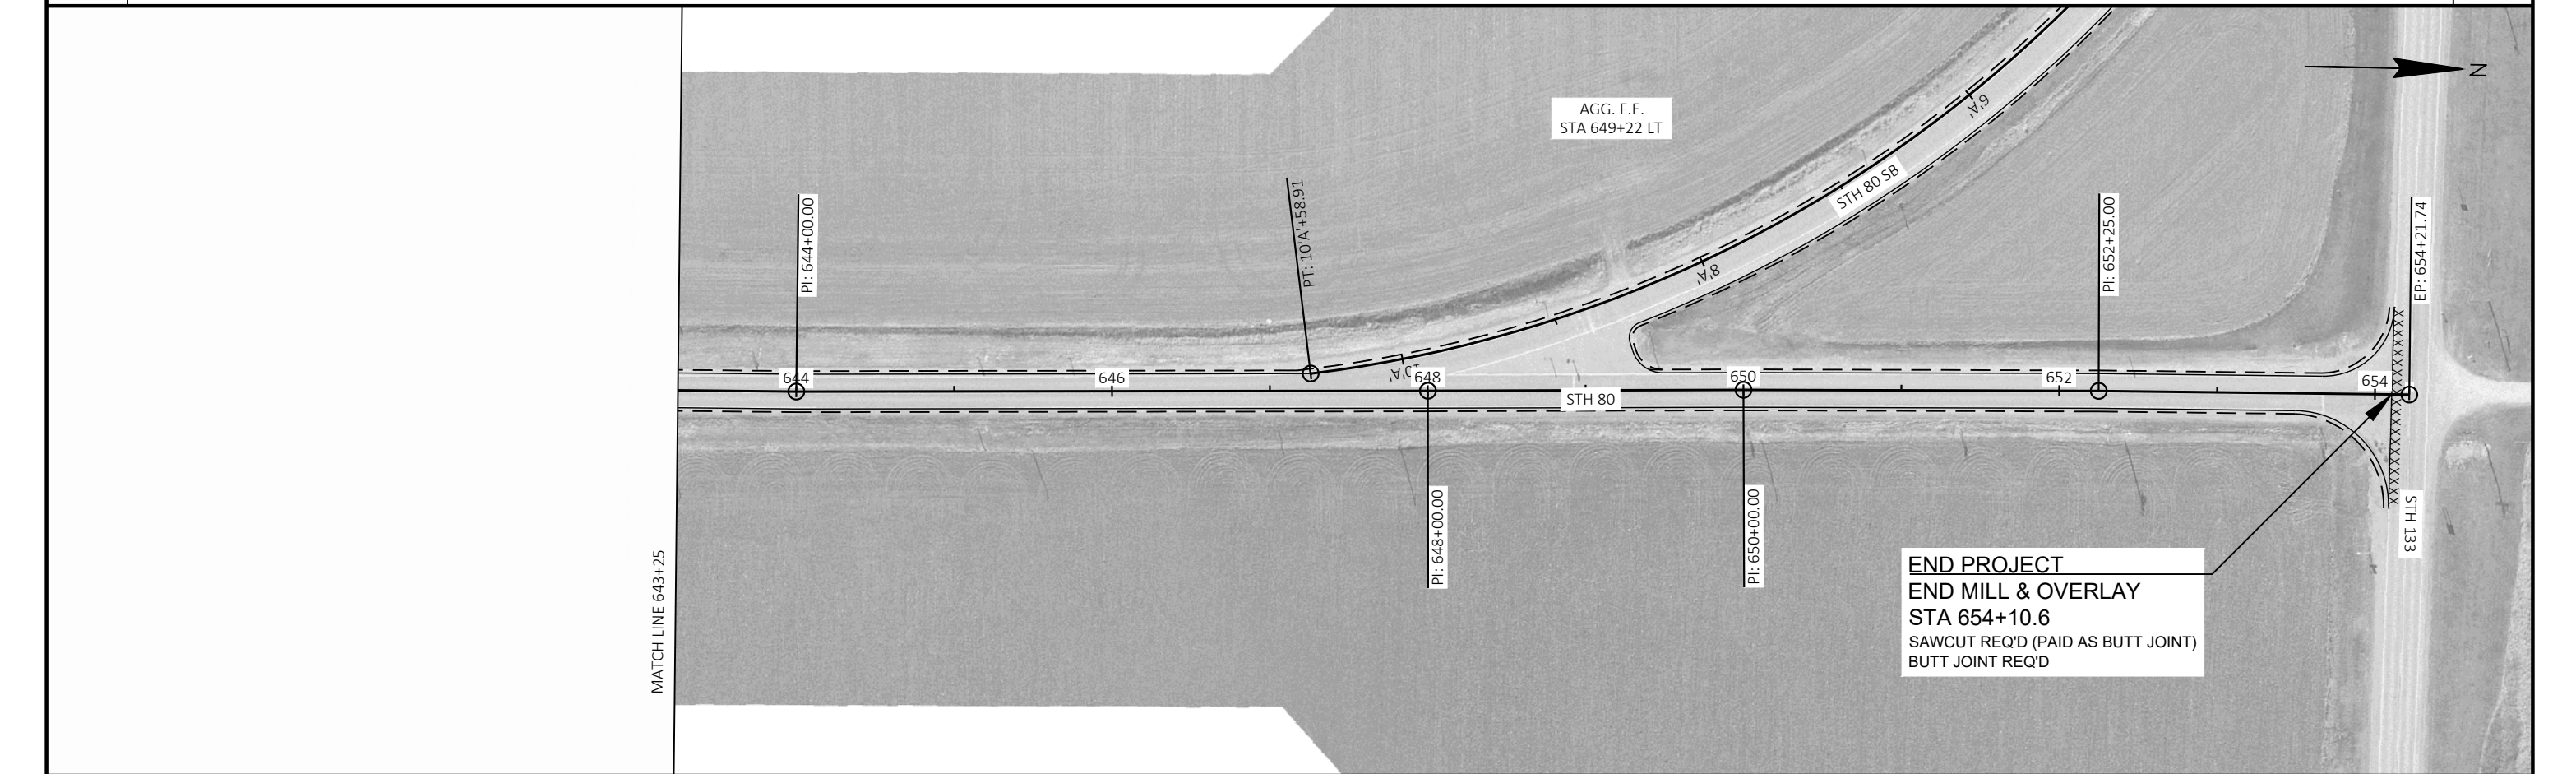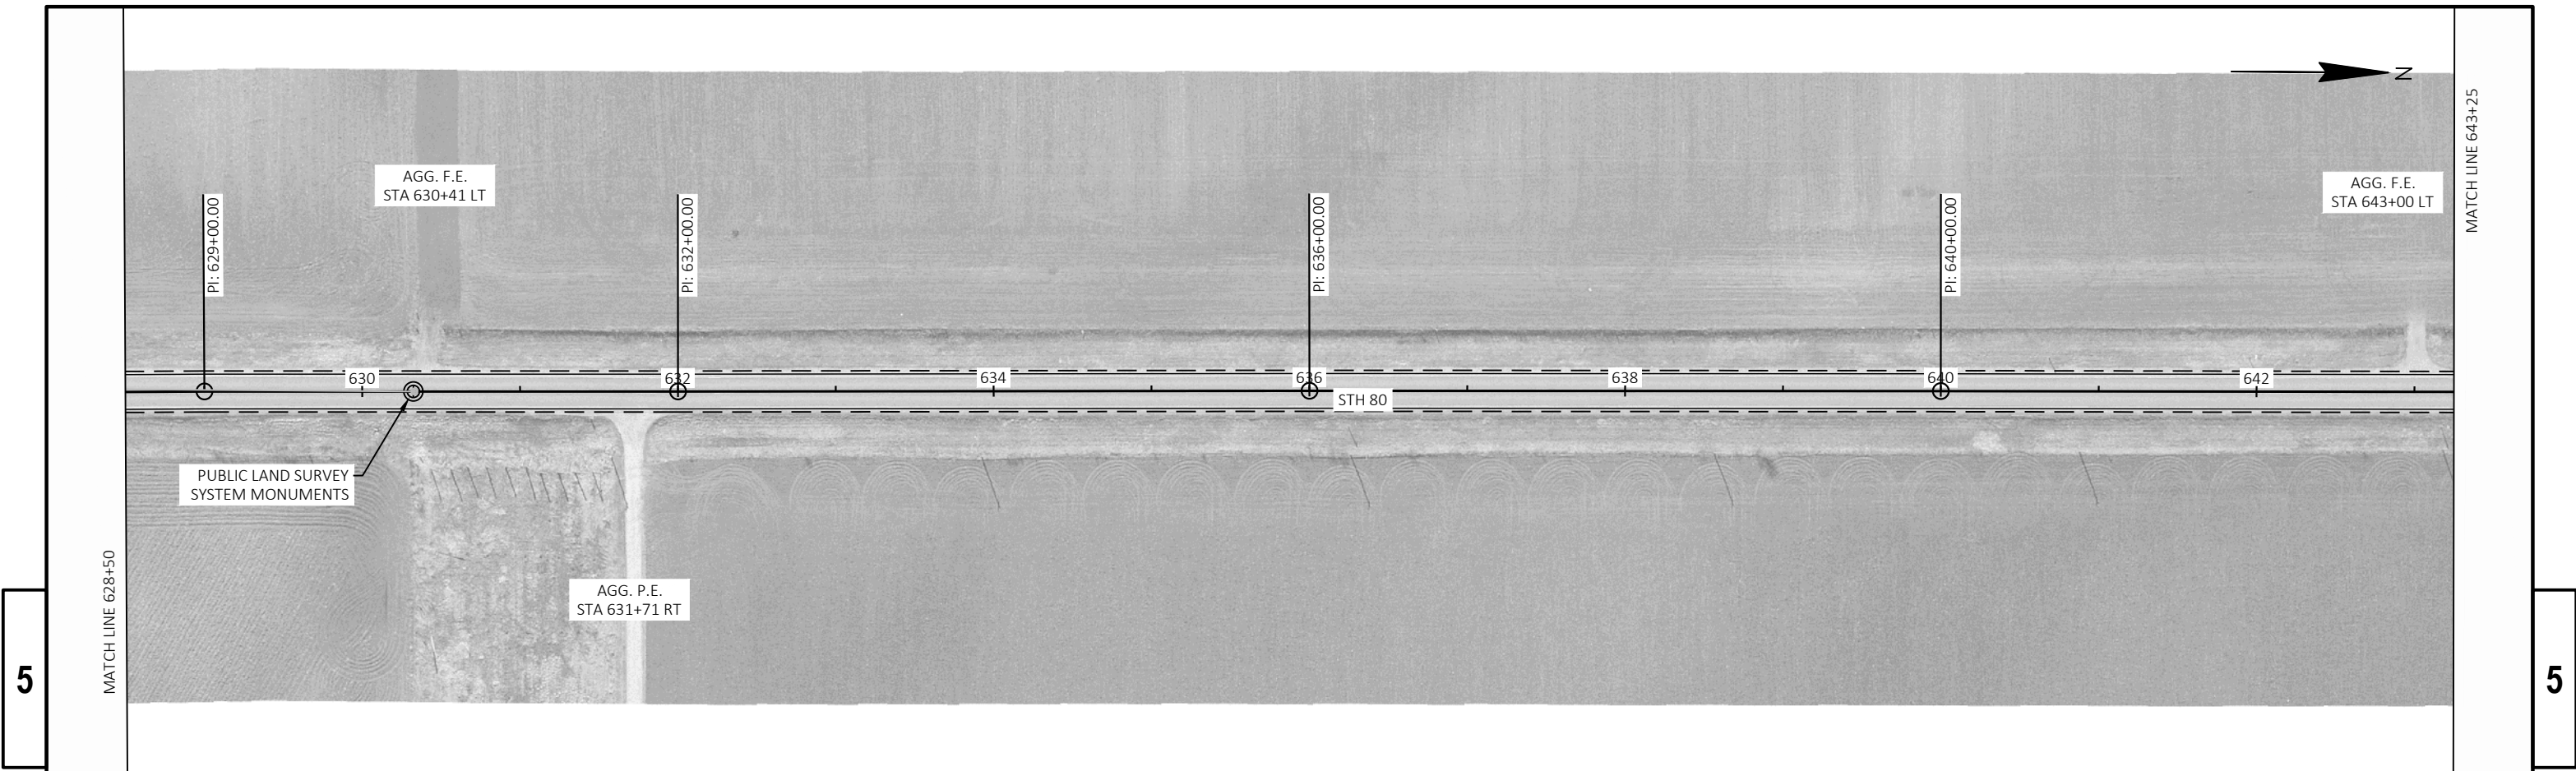





VIEW INTENTIONALLY LEFT BLANK

Standard Detail Drawing List


08D01-24A	CONCRETE CURB & GUTTER
08D01-24B	CONCRETE CURB, TIES AND CURB AND GUTTER APPLICATIONS
08D02-08A	CONCRETE SURFACE DRAINS FLUME TYPE AT STRUCTURES
08D02-08B	CONCRETE SURFACE DRAINS FLUME TYPE AT STRUCTURES
08D02-08C	CONCRETE SURFACE DRAINS FLUME TYPE AT STRUCTURES
08D22-01	DRIVEWAYS WITHOUT CURB & GUTTER RESURFACING PROJECTS RURAL
08E08-03	TYPICAL INSTALLATIONS OF EROSION BALES / TEMPORARY DITCH CHECKS
08E09-06	SILT FENCE
08E11-02	TURBIDITY BARRIER
08F07-05	STEEL APRON ENDWALLS FOR CULVERT PIPE AND PIPE ARCH SLOPED SIDE DRAINS
12A03-10	NAME PLATE (STRUCTURES)
13A03-07	CONCRETE PAVEMENT SHOULDERS
13A10-03A	SHOULDER RUMBLE STRIPS - ASPHALT
13A10-03G	SHOULDER AND EDGE LINE RUMBLE STRIPS - CROSSINGS, INTERSECTIONS, BRIDGES, DRIVEWAYS
13A10-03H	SHOULDER AND EDGE LINE RUMBLE STRIPS - RAILROAD, PASSING, CLIMBING AND BYPASS LANES
13A11-04A	CENTERLINE RUMBLE STRIPS - ASPHALT
13A11-04D	CENTERLINE RUMBLE STRIPS - INTERSECTIONS, DRIVEWAYS, BRIDGES, RAILROADS
13C01-19	CONCRETE PAVEMENT LONGITUDINAL JOINTS AND TIES
13C19-03	HMA LONGITUDINAL JOINTS
14B42-07A	MIDWEST GUARDRAIL SYSTEM (MGS) GUARDRAIL
14B42-07B	MIDWEST GUARDRAIL SYSTEM (MGS) GUARDRAIL
14B42-07C	MIDWEST GUARDRAIL SYSTEM (MGS) GUARDRAIL
14B42-07D	MIDWEST GUARDRAIL SYSTEM (MGS) GUARDRAIL
14B44-04A	MIDWEST GUARDRAIL SYSTEM ENERGY ABSORBING TERMINAL (MGS)
14B44-04B	MIDWEST GUARDRAIL SYSTEM ENERGY ABSORBING TERMINAL (MGS)
14B44-04C	MIDWEST GUARDRAIL SYSTEM ENERGY ABSORBING TERMINAL (MGS)
14B45-05A	MIDWEST GUARDRAIL SYSTEM THRIE BEAM TRANSITION (MGS)
14B45-05B	MIDWEST GUARDRAIL SYSTEM THRIE BEAM TRANSITION (MGS)
14B45-05C	MIDWEST GUARDRAIL SYSTEM THRIE BEAM TRANSITION (MGS)
14B45-05D	MIDWEST GUARDRAIL SYSTEM THRIE BEAM TRANSITION (MGS)
15C02-09A	BARRICADES AND SIGNS FOR MAINLINE CLOSURES
15C02-09B	BARRICADES AND SIGNS FOR VARIOUS CLOSURES
15C02-09C	DETOUR SIGNING FOR MAINLINE CLOSURES
15C02-09H	MODIFIED ROUTE ASSEMBLY FOR DETOUR SIGNING
15C03-05	BARRICADES AND SIGNS FOR SIDEROAD CLOSURES
15C06-12	SIGNING & MARKING FOR TWO LANE BRIDGES
15C08-24A	PERMANENT LONGITUDINAL PAVEMENT MARKINGS
15C08-24B	TEMPORARY LONGITUDINAL PAVEMENT MARKING
15C08-24C	PAVEMENT MARKING (TURN LANES)
15C08-24D	PAVEMENT MARKING (TURN LANES)
15C19-10A	MOVING PAVEMENT MARKING OPERATION TWO-LANE TWO-WAY ROADWAY
15C31-08C	PAVEMENT MARKING ENTRANCE RAMP AND PARALLEL ENTRANCE RAMP
15C33-05	STOP LINE AND CROSSWALK PAVEMENT MARKING
15C35-06A	PAVEMENT MARKING (INTERSECTIONS)
15D39-03	TRAFFIC CONTROL, DROP-OFF SIGNING
15D44-02	TRAFFIC CONTROL, SIGNING ON ROADWAYS WITH MILLED SURFACES
15D51-01	TRAFFIC CONTROL, MOBILE OPERATIONS ON AN UNDIVIDED ROADWAY

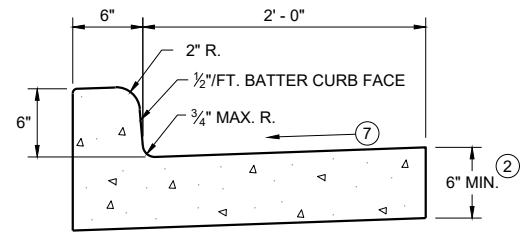


TYPES A^① & D

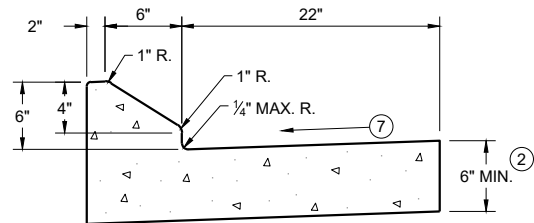


6" SLOPED CURB TYPES G^① & J

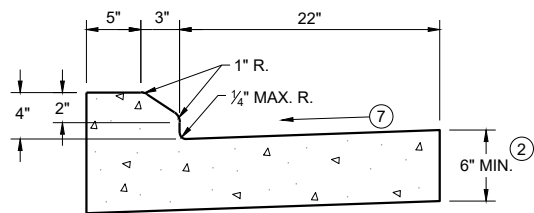


4" SLOPED CURB TYPES G^① & J

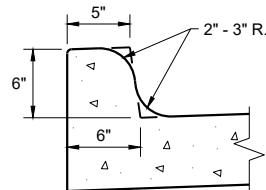

TYPES K^① & L
(OPTIONAL CURB SHAPE)

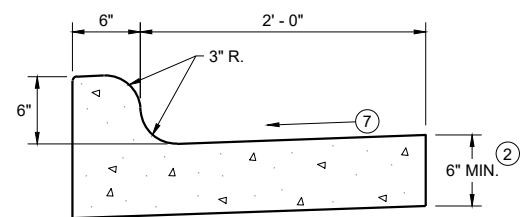


TYPES K^① & L
CONCRETE CURB AND GUTTER 30"

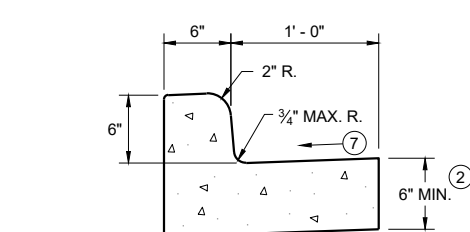


TYPES A^① & D


CONCRETE CURB AND GUTTER 18"

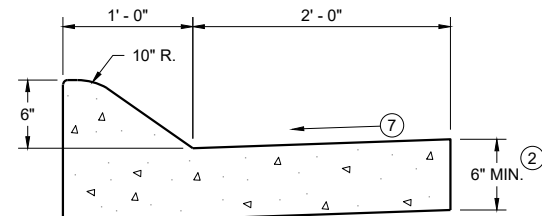

6" SLOPED CURB TYPES A^① & D

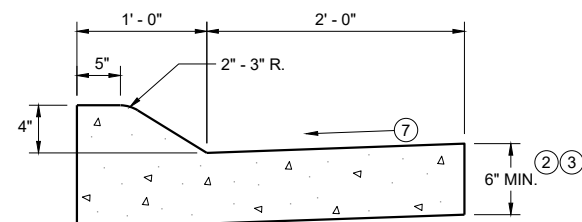


4" SLOPED CURB TYPES A^① & D
CONCRETE CURB AND GUTTER 36"

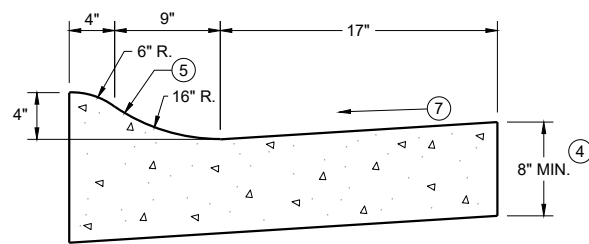

4" SLOPED CURB TYPES R^① & T
CONCRETE CURB AND GUTTER 30"

TBT & TBTT	X
30"	22"
36"	28"

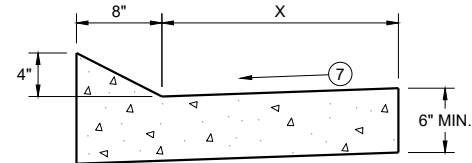


TYPES TBT & TBTT^①

CONCRETE CURB AND GUTTER


PAVEMENT THICKNESS
AND MAXIMUM CONCRETE
PANEL WIDTH TABLE

PAVEMENT THICKNESS	MAXIMUM PANEL WIDTH
LESS THAN 10"	12'
10" & ABOVE	15'

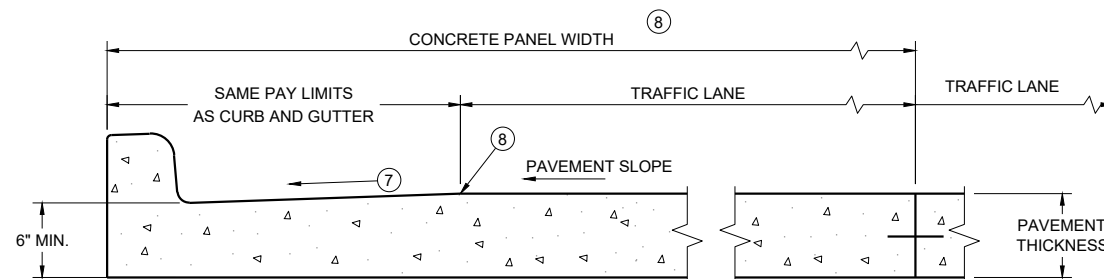


PARTIAL SECTION OF PAVEMENT
WITH INTEGRAL CURB AND GUTTER

* BIKE LANE IS NOT SHOWN

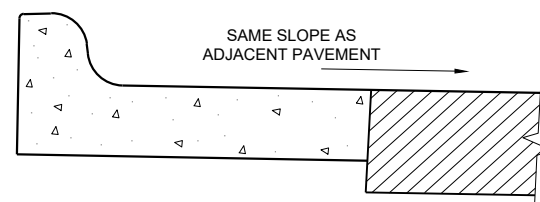

REVERSE SLOPE GUTTER^⑥
(TYPICAL FOR ALL CURB & GUTTER TYPES)

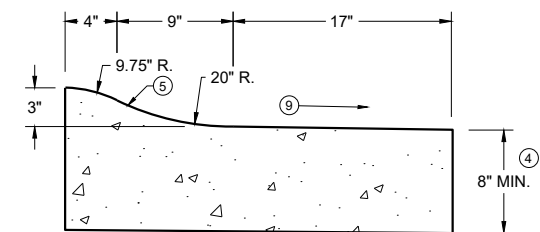

3" SLOPED CURB TYPES R^① & T

CONCRETE CURB AND GUTTER

STATE OF WISCONSIN
DEPARTMENT OF TRANSPORTATION

GENERAL NOTES


DETAILS OF CONSTRUCTION AND WORKMANSHIP NOT SHOWN ON THIS DRAWING SHALL CONFORM TO THE PERTINENT REQUIREMENTS OF THE CONTRACT.

PAVEMENT TIES AND TIE BARS SHALL BE EPOXY COATED IN CONFORMANCE WITH SUBSECTION 505.2.6.2 OF THE STANDARD SPECIFICATIONS.


INTEGRAL CURB AND GUTTER SHALL CONFORM TO THE DETAILS SHOWN FOR CONCRETE CURB AND GUTTER INCLUDING THE TRANSVERSE GUTTER SLOPE.

UNLESS OTHERWISE SHOWN ON THE TYPICAL CROSS SECTIONS, THE BASE AGGREGATE AND COMMON EXCAVATION LIMITS ARE 2' - 0" BEHIND THE BACK OF CURBS.

- ① TIE BARS ARE REQUIRED FOR CURB AND GUTTERS TYPES A, G, K, R, AND TBTT.
- ② THE BOTTOM OF CURB AND GUTTER MAY BE CONSTRUCTED EITHER LEVEL OR PARALLEL TO THE SLOPE OF THE SUBGRADE OR BASE AGGREGATE PROVIDED A 6" MINIMUM GUTTER THICKNESS IS MAINTAINED.
- ③ USE 8" MINIMUM GUTTER THICKNESS WHEN USED WITH AN ADJACENT CONCRETE TRUCK APRON PLACED BEHIND BACK OF CURB.
- ④ THE BOTTOM OF CURB AND GUTTER MAY BE CONSTRUCTED EITHER LEVEL OR PARALLEL TO THE SLOPE OF THE SUBGRADE OR BASE AGGREGATE PROVIDED A 8" MINIMUM GUTTER THICKNESS IS MAINTAINED.
- ⑤ UNLESS OTHERWISE NOTED, FOR STAKING PURPOSES THE FACE OF CURB IS 6" FROM THE BACK OF CURB.
- ⑥ WHEN REVERSE SLOPE GUTTER IS REQUIRED, THE LOCATION(S) WILL BE SHOWN ELSEWHERE IN THE PLAN.
- ⑦ USE 4% GUTTER CROSS SLOPE UNLESS OTHERWISE NOTED IN THE PLANS.
- ⑧ INCLUDE LONGITUDINAL JOINT AND TIE BARS ALONG LANE EDGE WHEN CONCRETE PANEL WIDTH EXCEEDS THE MAXIMUM WIDTH PER TABLE BELOW. LONGITUDINAL JOINT(S) ARE NOT ALLOWED WITHIN TRAFFIC LANES AND BIKE LANES. LONGITUDINAL JOINT MAY BE SAWED.
- ⑨ SLOPE TO BE REVERSE SLOPE MATCHING THE SLOPE OF THE PAVEMENT AND THE CIRCULATORY ROADWAY

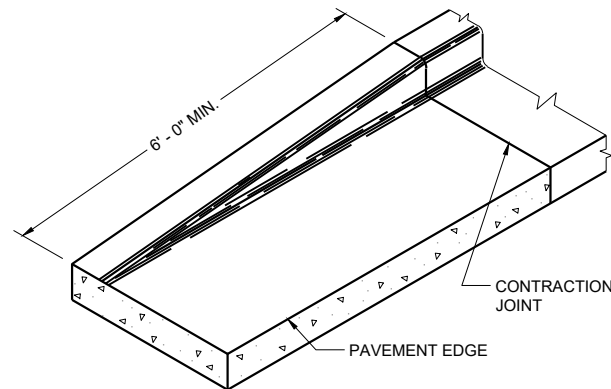


END SECTION CURB AND GUTTER

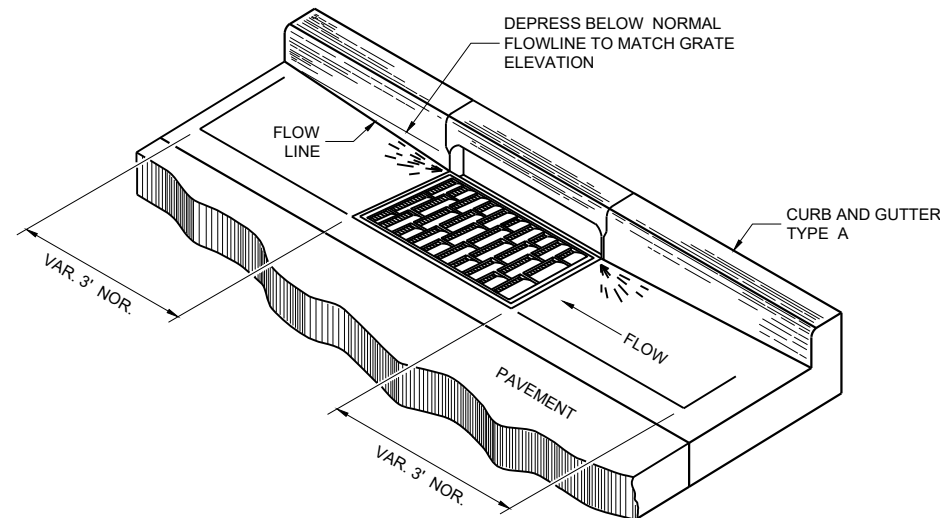


DETAIL OF CURB AND GUTTER AT INLETS


(TYPICAL H INLET COVER SHOWN)

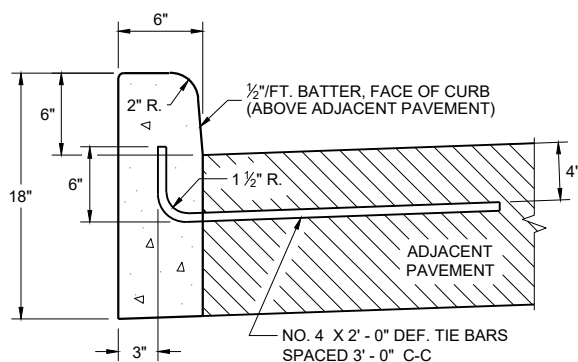


TYPES A^① & D

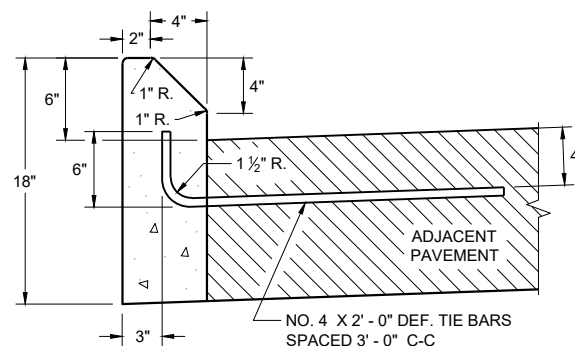


TYPES G^① & J
CONCRETE CURB

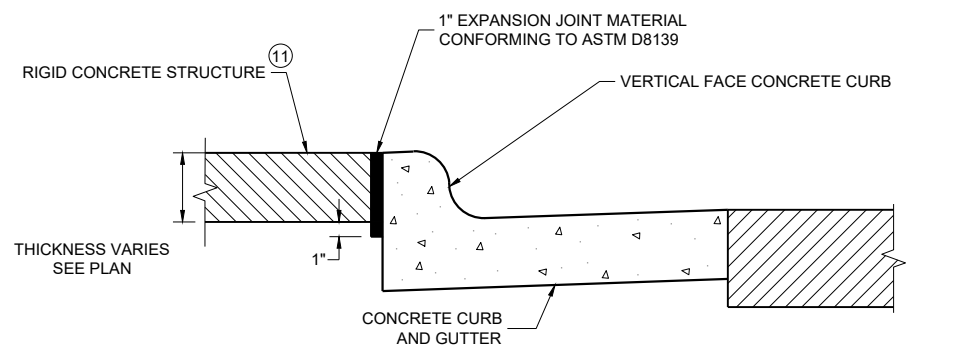

EXPANSION JOINT DETAIL FOR VERTICAL CURB ABUTTING A RIGID STRUCTURE^⑪

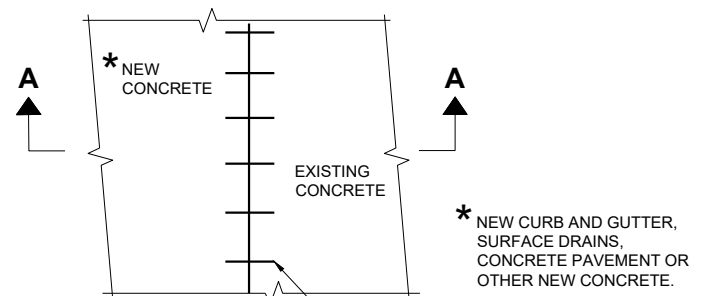

PLAN VIEW

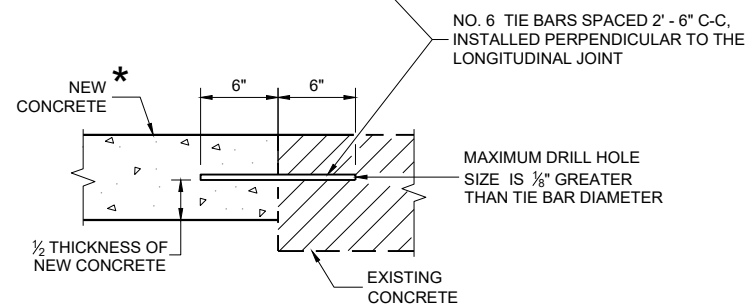

SECTION A - A
TIE BARS DRILLED INTO EXISTING PAVEMENT


GENERAL NOTES

DETAILS OF CONSTRUCTION AND WORKMANSHIP NOT SHOWN ON THIS DRAWING SHALL CONFORM TO THE PERTINENT REQUIREMENTS OF THE CONTRACT.


PAVEMENT TIES AND TIE BARS SHALL BE EPOXY COATED IN CONFORMANCE WITH SUBSECTION 505.2.6.2 OF THE STANDARD SPECIFICATIONS.

UNLESS OTHERWISE SHOWN ON THE TYPICAL CROSS SECTIONS, THE BASE AGGREGATE AND COMMON EXCAVATION LIMITS ARE 2' - 0" BEHIND THE BACK OF CURBS.

- ① TIE BARS ARE REQUIRED FOR CURB AND GUTTERS TYPES A, G, K, R, AND TBTT.
- ② THE BOTTOM OF CURB AND GUTTER MAY BE CONSTRUCTED EITHER LEVEL OR PARALLEL TO THE SLOPE OF THE SUBGRADE OR BASE AGGREGATE PROVIDED A 6" MINIMUM GUTTER THICKNESS IS MAINTAINED.
- ⑩ REFER TO SDD 08D18 AND 08D19 FOR ADDITIONAL DRIVEWAY ENTRANCE CURB DETAILS.
- ⑪ PLACE 1" THICK EXPANSION JOINT MATERIAL BETWEEN VERTICAL FACE CURB TYPES EXTENDING FROM THE TOP OF CURB TO 1 INCH BELOW THE ADJOINING CONCRETE SURFACE. RIGID CONCRETE STRUCTURES INCLUDE RAISED CONCRETE MEDIANS, CONCRETE SAFETY ISLANDS, SPLITTER ISLANDS, OR LOCATIONS IDENTIFIED ON THE PLANS.

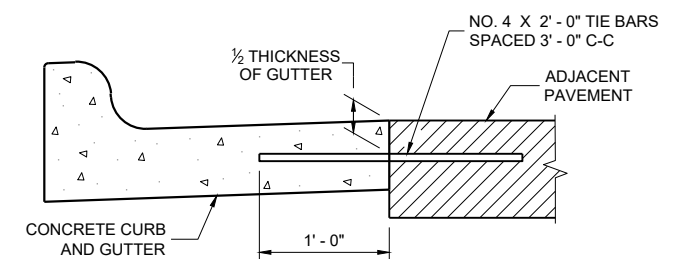

TYPICAL TIE BAR LOCATION^①

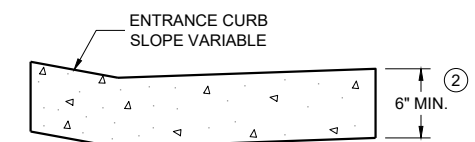

DRIVEWAY ENTRANCE CURB^⑩
(WHEN DIRECTED BY THE ENGINEER)

CONCRETE CURB, TIES
AND CURB AND GUTTER
APPLICATIONS

STATE OF WISCONSIN
DEPARTMENT OF TRANSPORTATION

APPROVED
February 2025
DATE
/S/ Rodney Taylor
ROADWAY STANDARDS DEVELOPMENT
UNIT SUPERVISOR
FHWA


GENERAL NOTES

DETAILS OF CONSTRUCTION, MATERIALS AND WORKMANSHIP NOT SHOWN ON THIS DRAWING SHALL CONFORM TO THE PERTINENT REQUIREMENTS OF THE STANDARD SPECIFICATIONS AND THE APPLICABLE SPECIAL PROVISIONS.


ALL STEEL REINFORCEMENT SHALL BE EMBEDDED 2 INCHES CLEAR UNLESS OTHERWISE SHOWN OR NOTED.

- 1 USE A JOINT SEALANT CONFORMING TO STANDARD SPECIFICATION 415.2.6.
- 2 NO. 4 X 2' - 0" TIE BARS SPACED AT 12" C-C TO BE PLACED BY BRIDGE CONTRACTOR OR DRILLED TIE BARS PLACED AS DIRECTED BY THE ENGINEER.
- 3 PAVED CONCRETE SHOULDER (SDD 13A03) OR CONCRETE DRAINAGE SLAB.
- 4 CONCRETE PAVEMENT APPROACH SLAB (SHOWN) OR STRUCTURE APPROACH SLAB AND CONCRETE PAVEMENT APPROACH SLAB. SEE SDD 13B02.
- 5 PAVED CONCRETE SHOULDER (SDD 13A03) OR ASPHALT SHOULDER.

- 6 CONCRETE CURB AND GUTTER 4-INCH SLOPED 36-INCH TYPE TBT OR TBTT. USE TYPE TBTT CURB WITH NO. 4 X 2' - 0" TIE BARS SPACED AT 3' - 0" C-C ONLY WHEN ADJACENT TO CONCRETE PAVEMENTS.
- 7 PLACE FLUME BEFORE MSG THRIE BEAM TRANSITION POST 1 (SEE SDD 14B45)
- 8 CENTER FLUME BETWEEN POSTS. 6-INCH MINIMUM SEPARATION FROM OUTSIDE EDGE OF FLUME TO POSTS.
- 9 MINIMUM REINFORCEMENT SHALL BE 4" X 4" - W3.0 X W3.0 OR NO. 3 BARS LONGITUDINAL AND TRANSVERSE SPACING 12" C-C.
- 10 SEE ROADWAY PLANS FOR FLUME LOCATION.
- 11 START CURB AND GUTTER TRANSITION OR END SECTION.
- 12 DEPRESS FLOW LINE (SEE DETAIL)

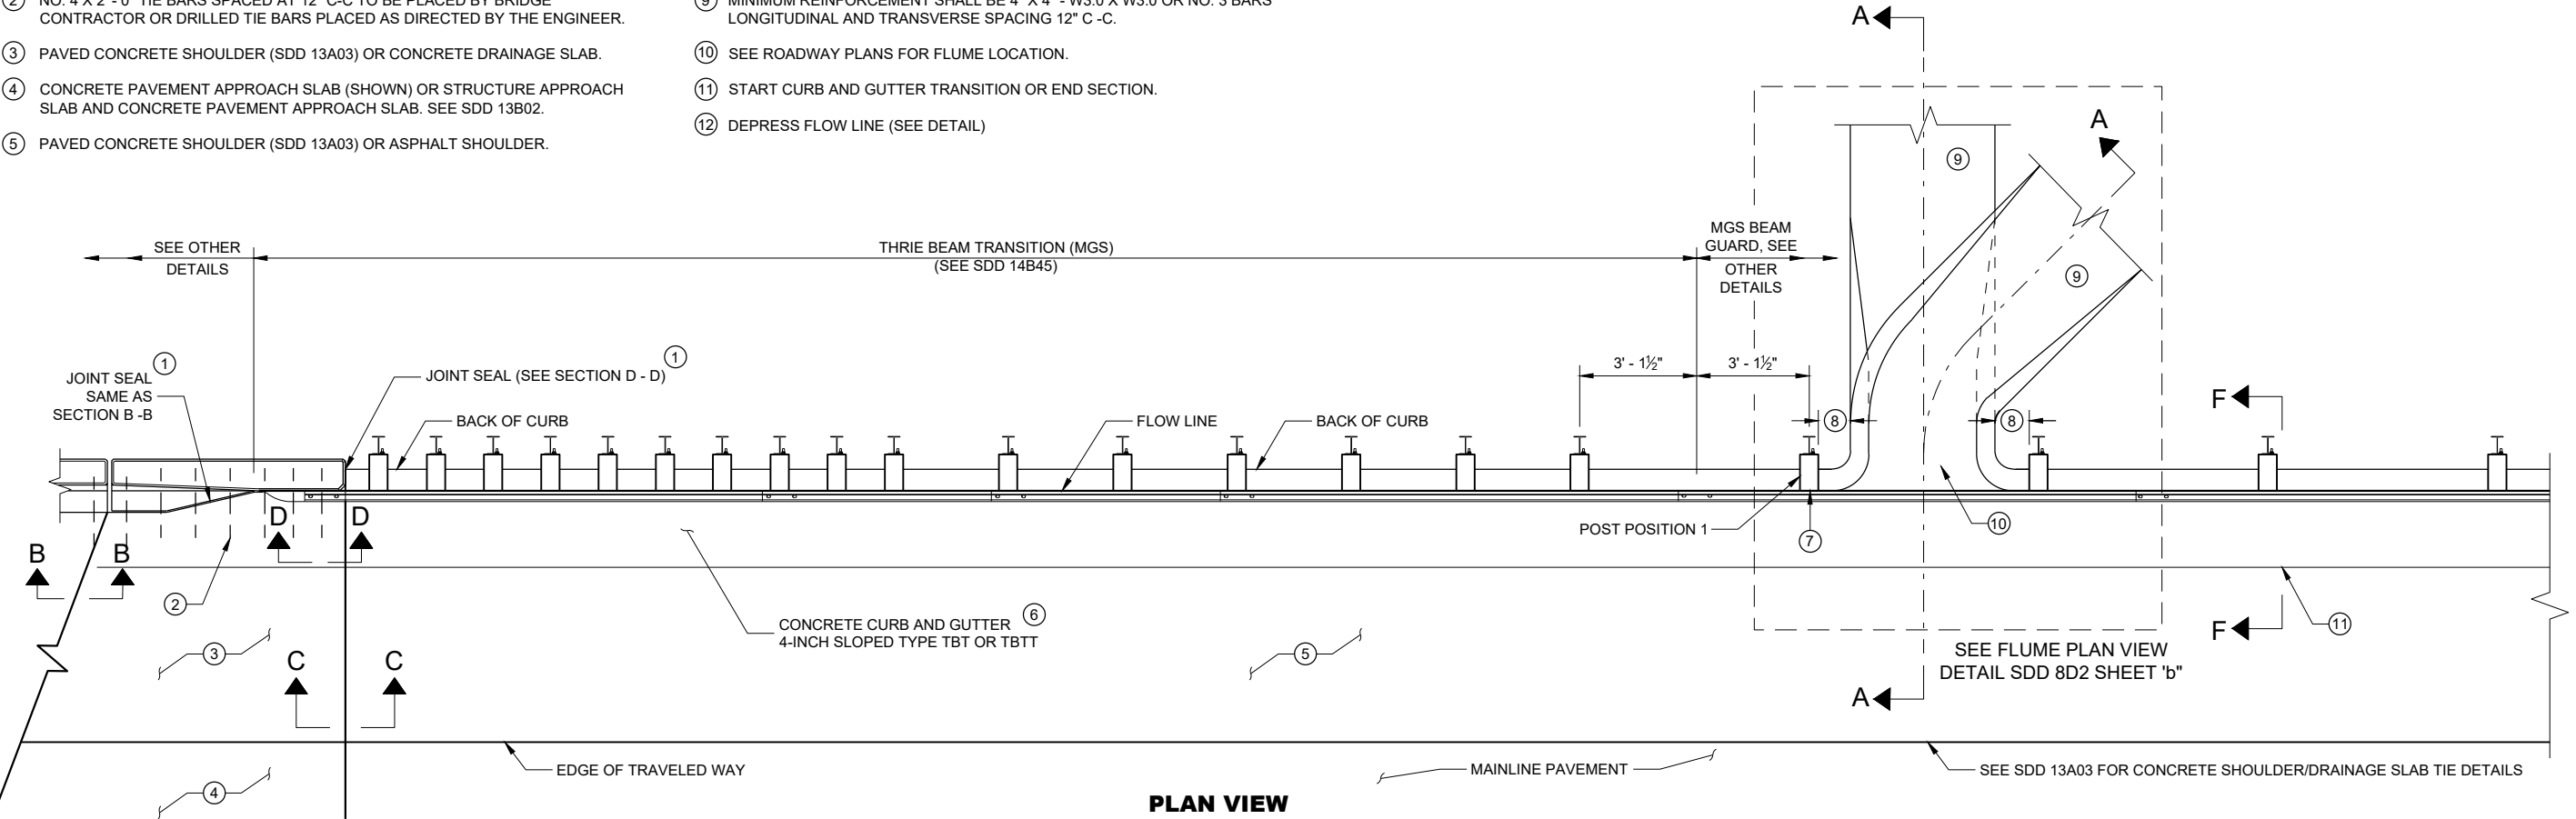


PLAN VIEW

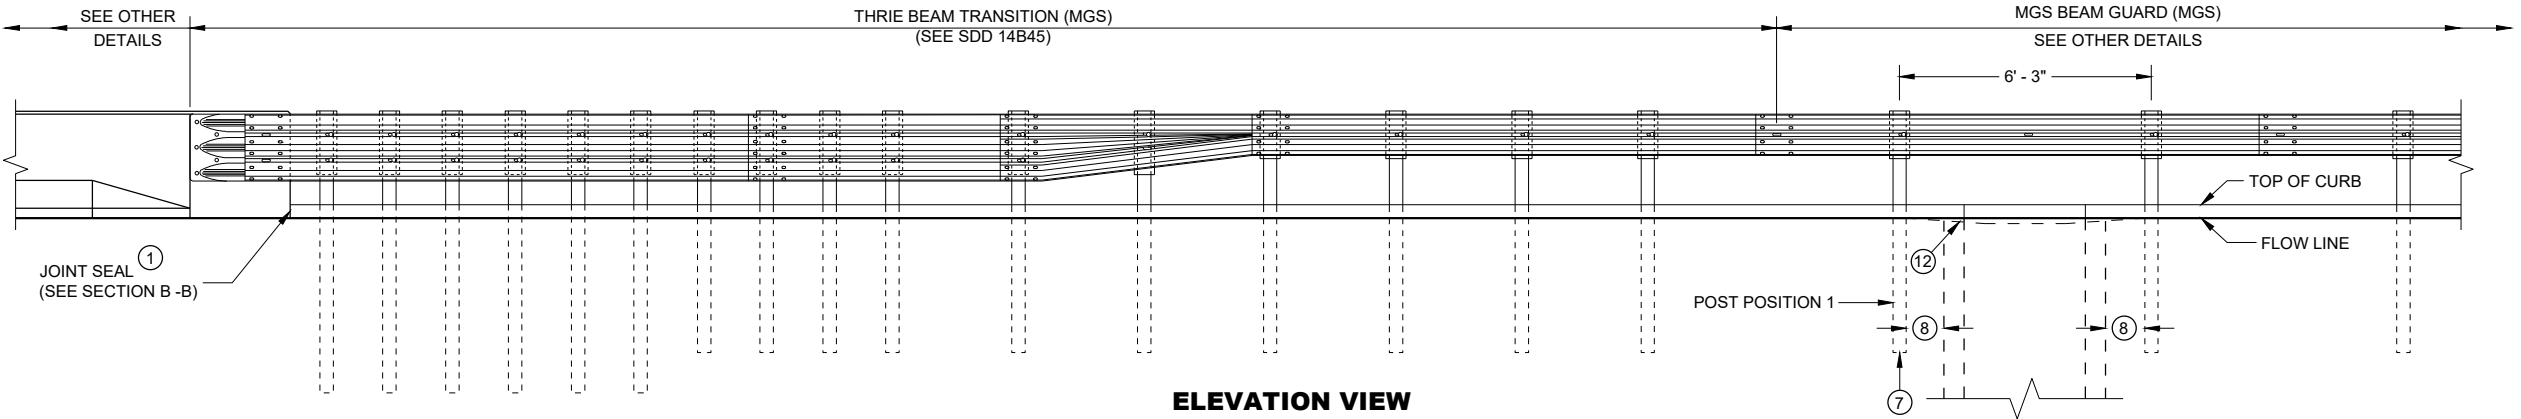


ELEVATION VIEW

CONCRETE SURFACE
DRAINS FLUME TYPE
AT STRUCTURES


STATE OF WISCONSIN
DEPARTMENT OF TRANSPORTATION

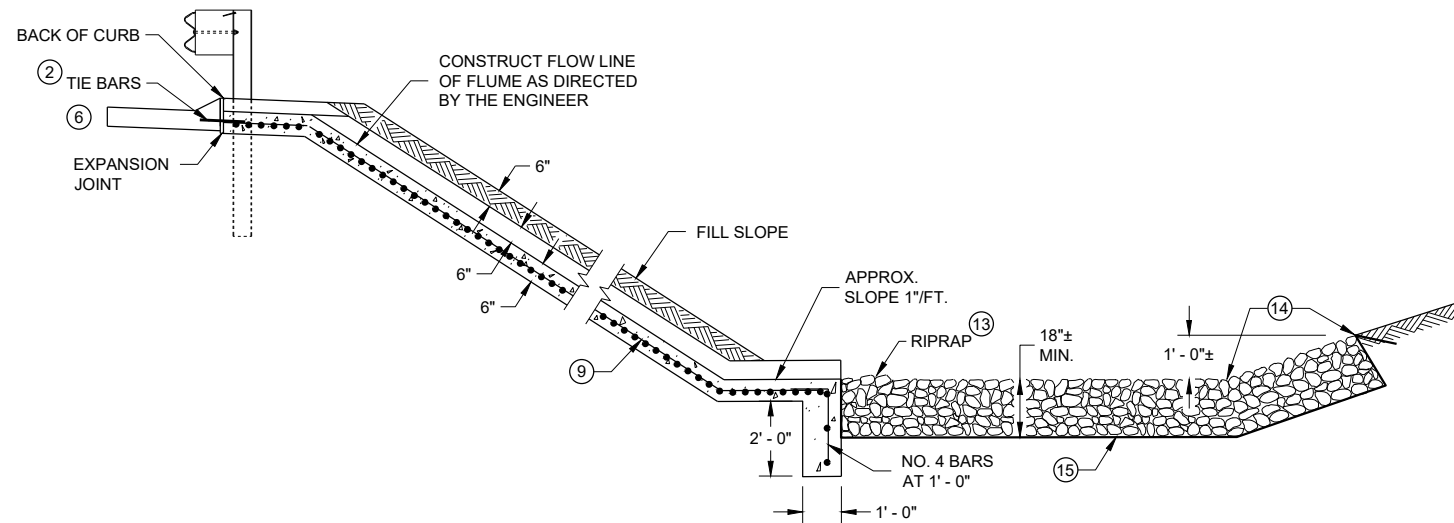


SECTION A - A

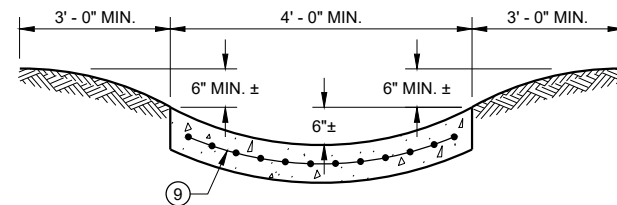



SECTION G - G

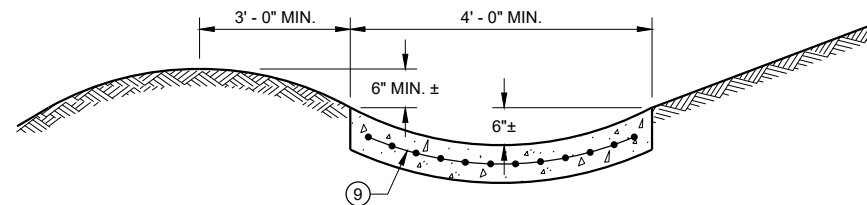

SECTION H - H

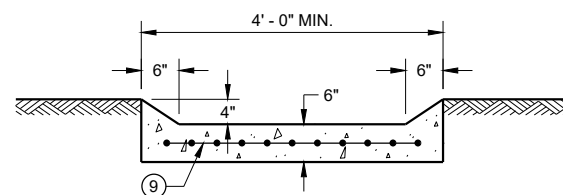

SECTION I - I

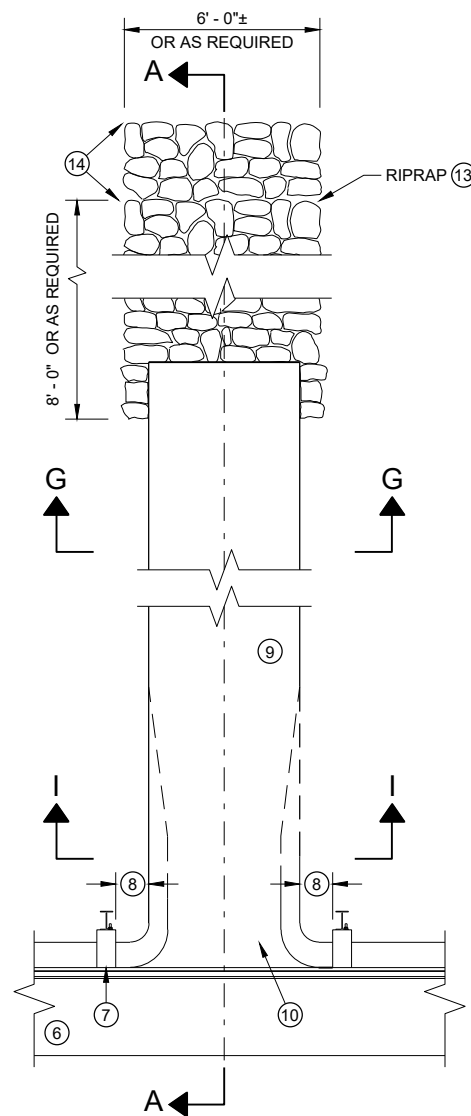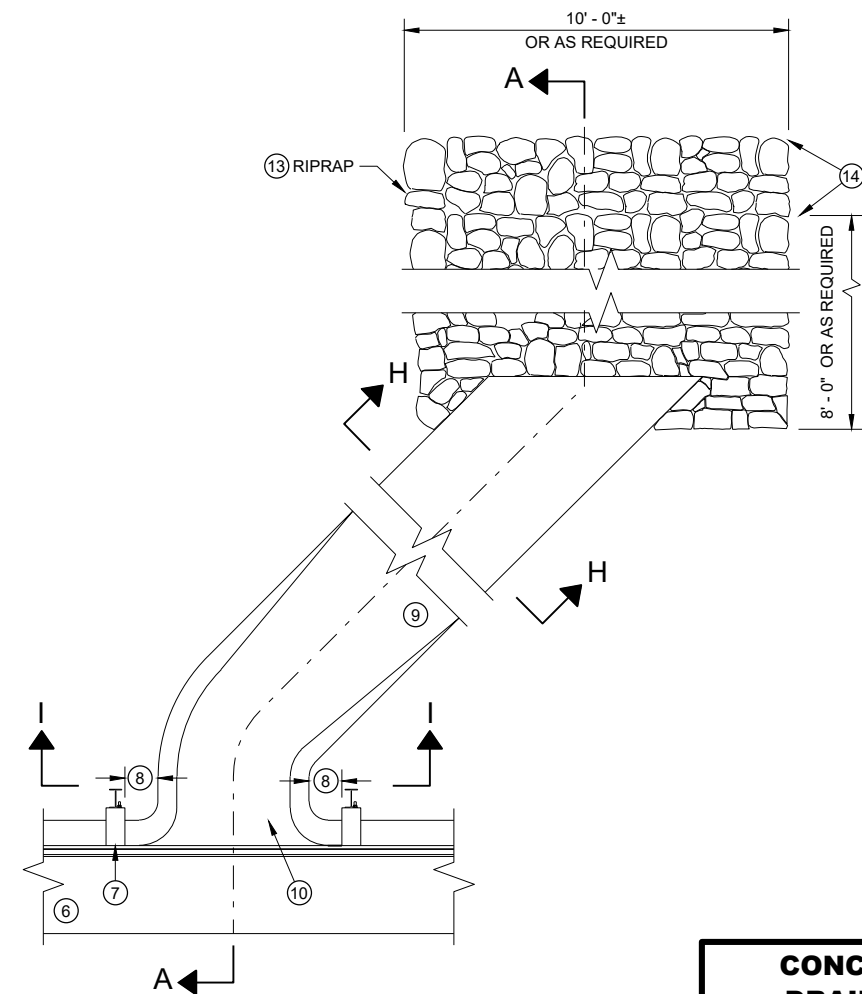PLAN VIEW
PERPENDICULAR FLUMEPLAN VIEW
SKEWED FLUME

GENERAL NOTES

DETAILS OF CONSTRUCTION, MATERIALS AND WORKMANSHIP NOT SHOWN ON THIS DRAWING SHALL CONFORM TO THE PERTINENT REQUIREMENTS OF THE STANDARD SPECIFICATIONS AND THE APPLICABLE SPECIAL PROVISIONS.


ALL STEEL REINFORCEMENT SHALL BE EMBEDDED 2 INCHES CLEAR UNLESS OTHERWISE SHOWN OR NOTED.

- ① USE A JOINT SEALANT CONFORMING TO STANDARD SPECIFICATION 415.2.6.
- ② NO. 4 X 2' - 0" TIE BARS SPACED AT 12" C-C TO BE PLACED BY BRIDGE CONTRACTOR OR DRILLED TIE BARS PLACED AS DIRECTED BY THE ENGINEER.
- ③ PAVED CONCRETE SHOULDER (SDD 13A03) OR CONCRETE DRAINAGE SLAB.
- ④ CONCRETE PAVEMENT APPROACH SLAB (SHOWN) OR STRUCTURE APPROACH SLAB AND CONCRETE PAVEMENT APPROACH SLAB. SEE SDD 13B02 AND STRUCTURE PLANS.
- ⑤ PAVED CONCRETE SHOULDER (SDD 13A03) OR ASPHALT SHOULDER.
- ⑥ CONCRETE CURB AND GUTTER 4-INCH SLOPED 36-INCH TYPE TBT OR TBT. USE TYPE TBT CURB WITH NO. 4 X 2' - 0" TIE BARS SPACED AT 3' - 0" C-C ONLY WHEN ADJACENT TO CONCRETE PAVEMENTS.


- ⑦ PLACE FLUME BEFORE MSG THRIE BEAM TRANSITION POST 1 (SEE SDD 14B45)
- ⑧ CENTER FLUME BETWEEN POSTS. 6-INCH MINIMUM SEPARATION FROM OUTSIDE EDGE OF FLUME TO POSTS.
- ⑨ MINIMUM REINFORCEMENT SHALL BE 4" X 4" - W3.0 X W3.0 OR NO. 3 BARS LONGITUDINAL AND TRANSVERSE SPACING 12" C - C.
- ⑩ SEE ROADWAY PLANS FOR FLUME LOCATION.
- ⑪ START CURB AND GUTTER TRANSITION OR END SECTION.
- ⑫ DEPRESS FLOW LINE (SEE DETAIL)
- ⑬ MEDIUM RIPRAP UNLESS OTHERWISE SPECIFIED.
- ⑭ LIMITS OF ADDITIONAL RIPRAP WHEN SPECIAL DITCH AS REQUIRED.
- ⑮ GEOTEXTILE TYPE HR.

**CONCRETE SURFACE
DRAINS FLUME TYPE
AT STRUCTURES**


STATE OF WISCONSIN
DEPARTMENT OF TRANSPORTATION 89

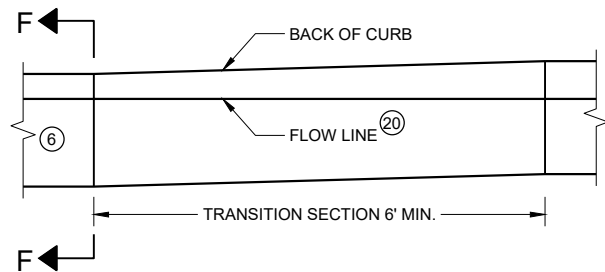


**CURB AND GUTTER TRANSITION SECTION
CONCRETE CURB AND GUTTER 4-INCH SLOPED
36 INCH TYPE TBT OR TBTT**

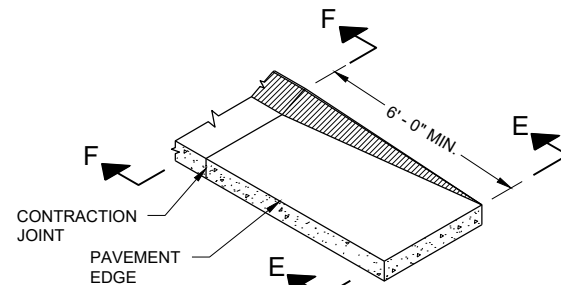


**CURB AND GUTTER END SECTION
CONCRETE CURB AND GUTTER 4-INCH SLOPED
36 INCH TYPE TBT OR TBTT**

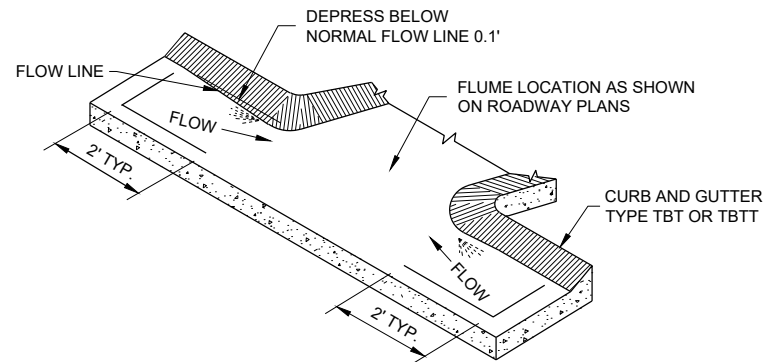


**CURB AND GUTTER FLOW LINE DEPRESSION
AT FLUMES CONCRETE CURB AND GUTTER
4-INCH SLOPED 36 INCH TYPE TBT OR TBTT**

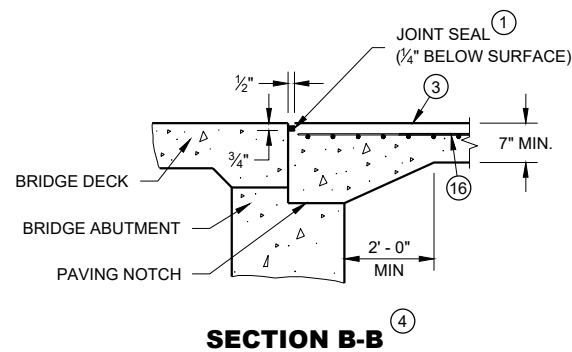


SECTION B-B

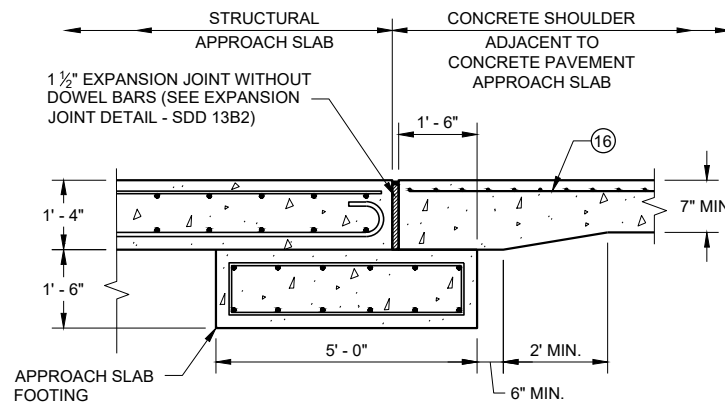


**SECTION C - C
JOINT DETAIL FOR BRIDGE WITH STRUCTURAL
APPROACH SLAB AND CONCRETE APPROACH SLAB**

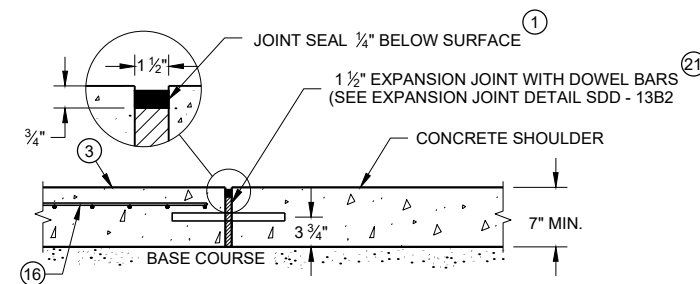


**SECTION C - C
JOINT DETAIL FOR BRIDGE APPROACH
WITH CONCRETE SHOULDERS**

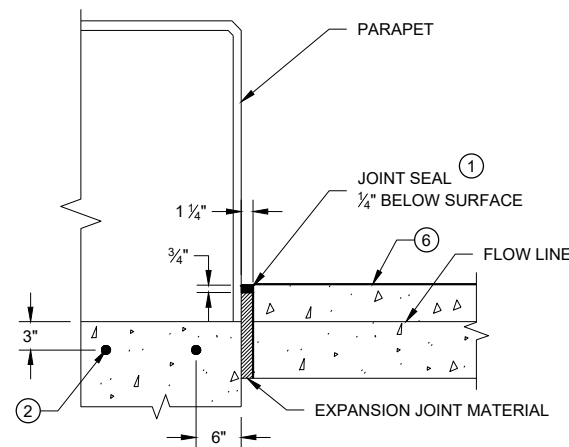

SECTION D - D

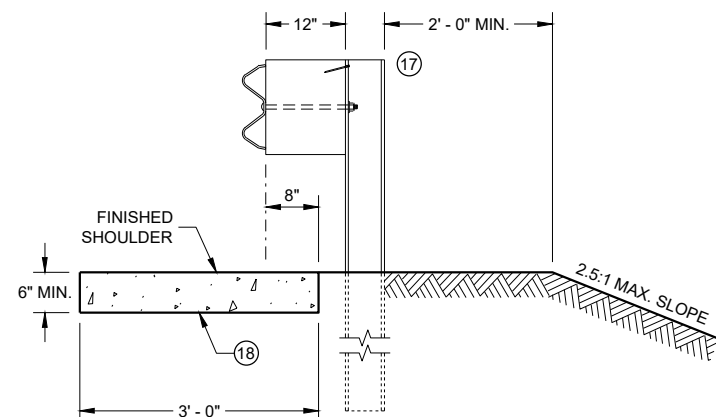

SECTION E - E

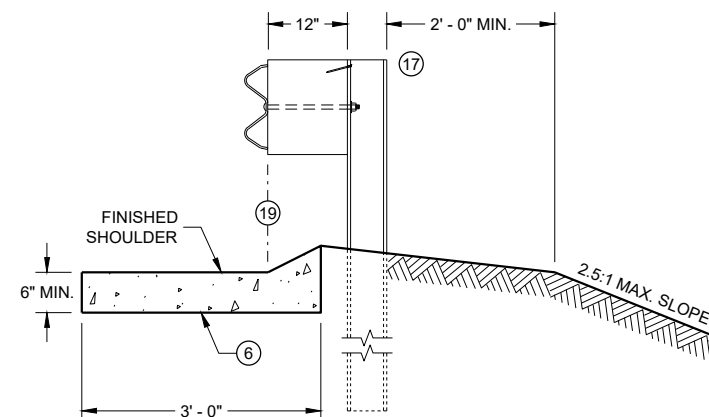

SECTION F - F

GENERAL NOTES

DETAILS OF CONSTRUCTION, MATERIALS AND WORKMANSHIP NOT SHOWN ON THIS DRAWING SHALL CONFORM TO THE PERTINENT REQUIREMENTS OF THE STANDARD SPECIFICATIONS AND THE APPLICABLE SPECIAL PROVISIONS.

ALL STEEL REINFORCEMENT SHALL BE EMBEDDED 2 INCHES CLEAR UNLESS OTHERWISE SHOWN OR NOTED.

- ① USE A JOINT SEALANT CONFORMING TO STANDARD SPECIFICATION 415.2.6.
- ② NO. 4 X 2' - 0" TIE BARS SPACED AT 12" C-C TO BE PLACED BY BRIDGE CONTRACTOR OR DRILLED TIE BARS PLACED AS DIRECTED BY THE ENGINEER.
- ③ PAVED CONCRETE SHOULDER (SDD 13A03) OR CONCRETE DRAINAGE SLAB.
- ④ CONCRETE PAVEMENT APPROACH SLAB (SHOWN) OR STRUCTURE APPROACH SLAB AND CONCRETE PAVEMENT APPROACH SLAB. SEE SDD 13B02 AND STRUCTURE PLANS.
- ⑤ PAVED CONCRETE SHOULDER (SDD 13A03) OR ASPHALT SHOULDER.
- ⑥ CONCRETE CURB AND GUTTER 4-INCH SLOPED 36-INCH TYPE TBT OR TBTT. USE TYPE TBTT CURB WITH NO. 4 X 2' - 0" TIE BARS SPACED AT 3' - 0" C-C ONLY WHEN ADJACENT TO CONCRETE PAVEMENTS.
- ⑦ PLACE FLUME BEFORE MSG THRIE BEAM TRANSITION POST 1 (SEE SDD 14B45)
- ⑧ CENTER FLUME BETWEEN POSTS. 6-INCH MINIMUM SEPARATION FROM OUTSIDE EDGE OF FLUME TO POSTS.
- ⑨ MINIMUM REINFORCEMENT SHALL BE 4" X 4" - W3.0 X W3.0 OR NO. 3 BARS LONGITUDINAL AND TRANSVERSE SPACING 12" C - C.
- ⑩ SEE ROADWAY PLANS FOR FLUME LOCATION.
- ⑪ START CURB AND GUTTER TRANSITION OR END SECTION.
- ⑫ DEPRESS FLOW LINE (SEE DETAIL)
- ⑬ MEDIUM RIPRAP UNLESS OTHERWISE SPECIFIED.
- ⑭ LIMITS OF ADDITIONAL RIPRAP WHEN SPECIAL DITCH IS REQUIRED.
- ⑮ GEOTEXTILE TYPE HR.
- ⑯ MINIMUM REINFORCEMENT SHALL BE 6" X 6" - W4.0 X W4.0 OR NO. 3 BARS LONGITUDINAL AND TRANSVERSE SPACING 12" C - C.
- ⑰ MSG THRIE BEAM TRANSITION POST 1. SEE SDD 14B45 FOR ADDITIONAL CONSTRUCTION DETAILS AND ACCEPTABLE MATERIALS.
- ⑱ MAINTAIN WIDTH, THICKNESS AND CROSS SLOPE OF ADJACENT TYPE TBT OR TBTT CURB. SEE NOTE 6 FOR TIE BAR SPACING.
- ⑲ ALIGN FACE OF POST BLOCK WITH FLOW LINE.
- ⑳ MAINTAIN FLOW LINE AT EDGE OF PAVEMENT/FACE OF BEAM GUARD AS APPLICABLE.
- ㉑ DO NOT CONSTRUCT AN EXPANSION JOINT OR INSTALL DOWEL BARS WHEN ABUTTING HMA PAVEMENTS.

CONCRETE SURFACE DRAINS FLUME TYPE AT STRUCTURES

STATE OF WISCONSIN
DEPARTMENT OF TRANSPORTATION

APPROVED


May 2023

DATE

FHWA


/S/ Rodney Taylor
ROADWAY STANDARDS DEVELOPMENT ENGINEER

90

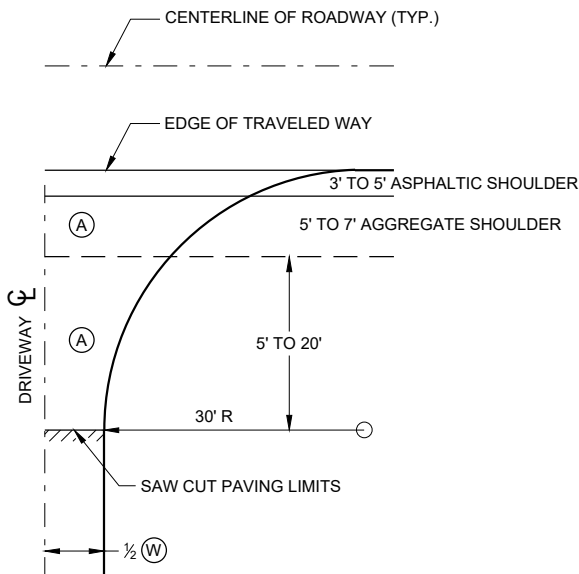


PLAN VIEW
HALF SECTION


- (A) : PAID FOR AS ASPHALTIC SURFACE DRIVEWAYS AND FIELD ENTRANCES. (TON)
- (B) : PAID FOR AS BASE AGGREGATE DENSE 1 1/4" (TON)
- (W) : DRIVEWAY WIDTH 16' MIN. - 24' MAX.

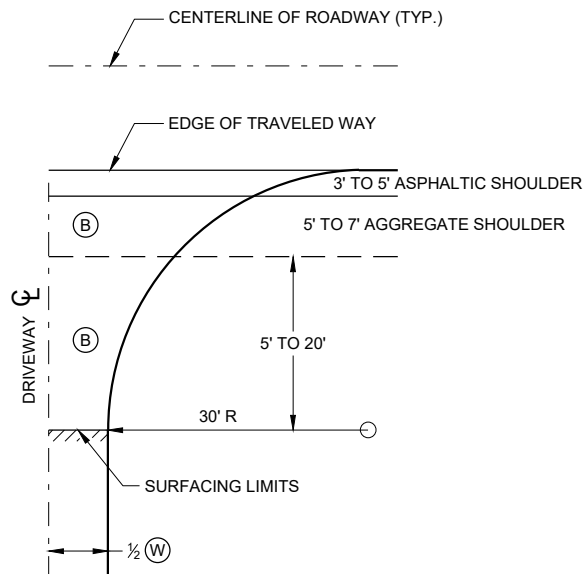

PLAN VIEW
HALF SECTION

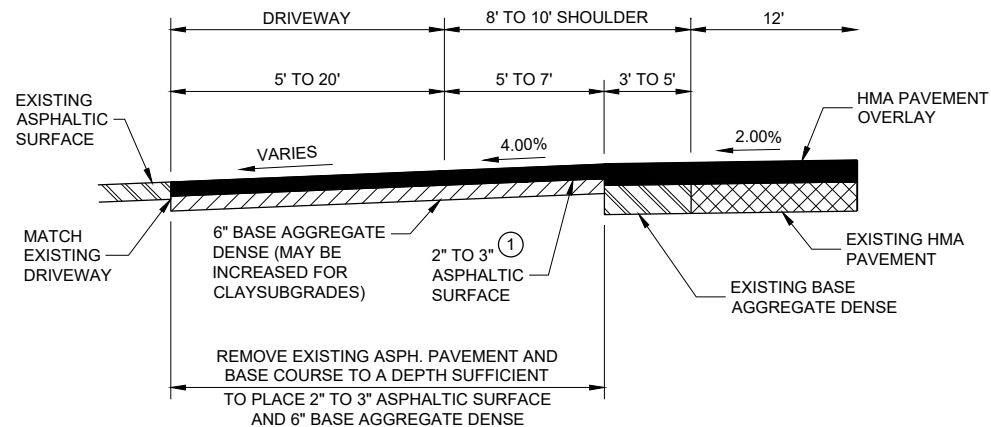

PROFILE VIEW
RURAL ENTRANCE
WITH ASPHALTIC SURFACE
RESURFACING PROJECTS

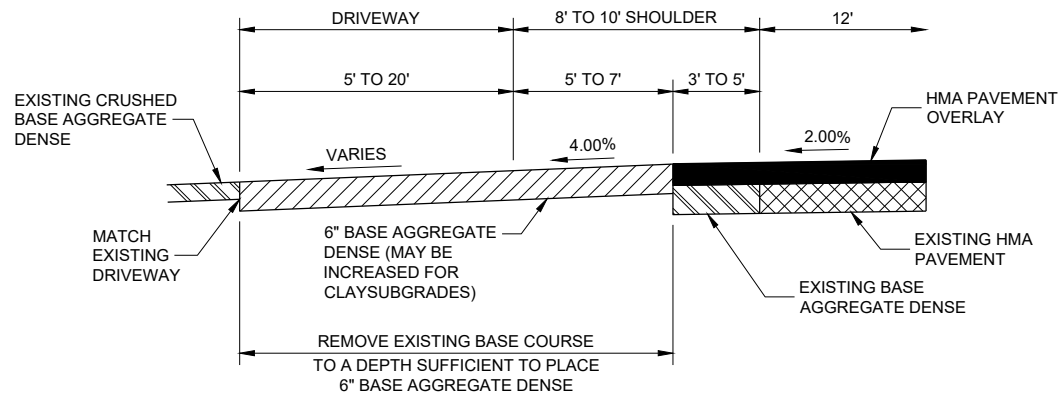

PROFILE VIEW
RURAL ENTRANCE
WITH AGGREGATE SURFACE
6" BASE AGGREGATE DENSE
RESURFACING PROJECTS

GENERAL NOTES


- ① DESIGN WILL DETERMINE FINAL DRIVEWAY ASPHALTIC THICKNESS BASED ON TYPE OF USAGE AND LOADINGS.

DRIVEWAYS WITHOUT CURB
AND GUTTER RESURFACING
PROJECTS RURAL

STATE OF WISCONSIN
DEPARTMENT OF TRANSPORTATION


APPROVED
December 2016 /S/ Rodney Taylor
DATE ROADWAY STANDARDS DEVELOPMENT ENGINEER 91
FHWA

WOOD STAKES (2 PER BALE)
NOMINAL 2" X 2" X 30" MIN.
LENGTH OR EQUIVALENT

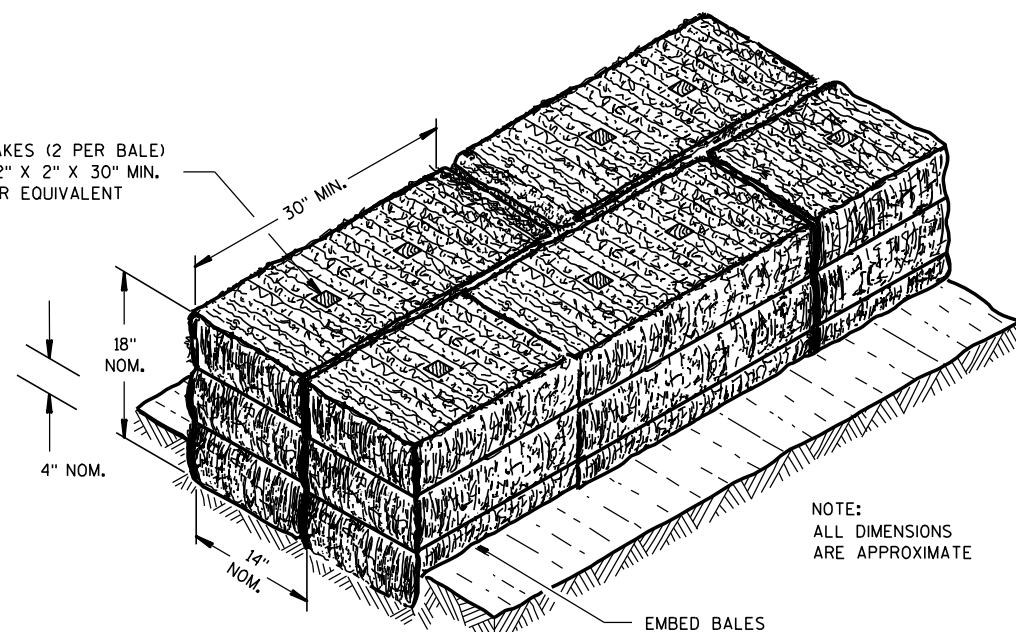


NOTE:
ALL DIMENSIONS
ARE APPROXIMATE

SECTION A-A

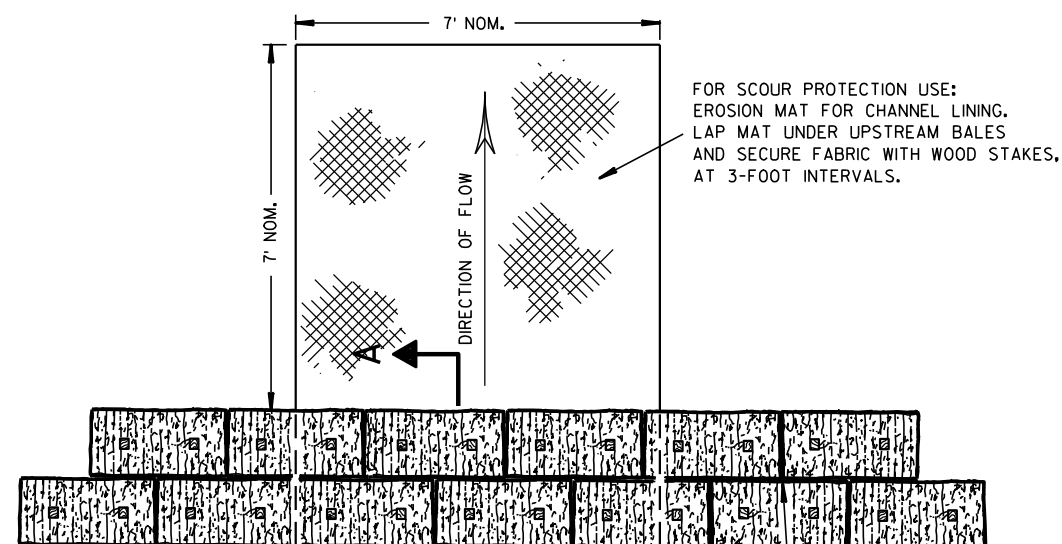

PLAN VIEW

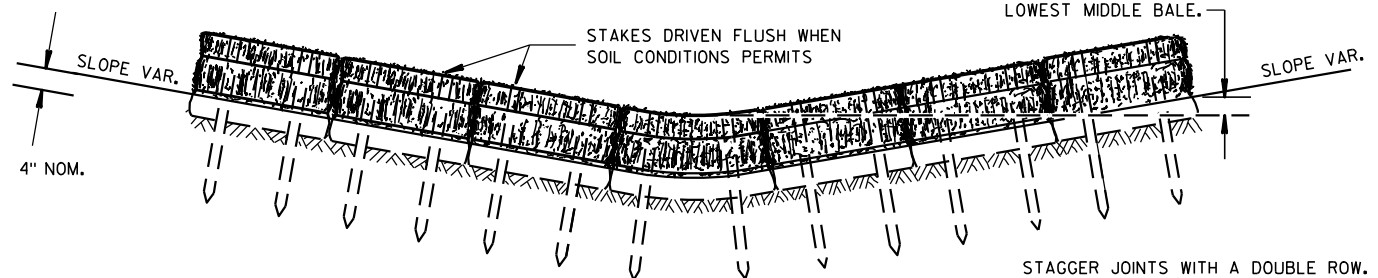


FRONT ELEVATION

TEMPORARY DITCH CHECK USING EROSION BALES ①

GENERAL NOTES


DETAILS OF CONSTRUCTION, MATERIALS AND WORKMANSHIP NOT SHOWN ON THIS DRAWING SHALL CONFORM TO THE PERTINENT REQUIREMENTS OF THE STANDARD SPECIFICATIONS AND THE APPLICABLE SPECIAL PROVISIONS.

- ① TEMPORARY DITCH CHECKS EITHER EROSION BALES OR MANUFACTURED SHALL BE PAID FOR UNDER THE BID ITEM OF TEMPORARY DITCH CHECK. THE DEPARTMENT WILL NOT PAY FOR TEMPORARY DITCH CHECKS CONSTRUCTED OF A SINGLE ROW OF EROSION BALES.

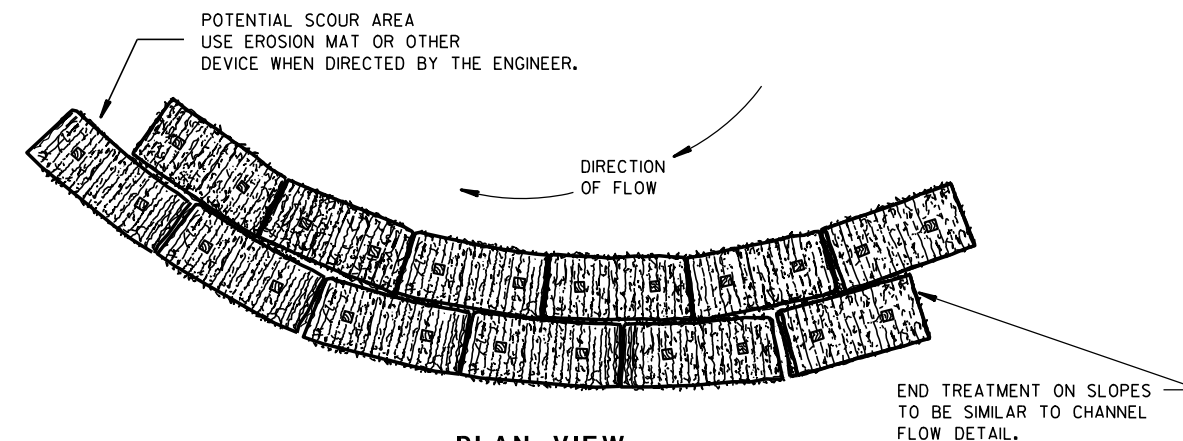


PLAN VIEW

WHEN ALTERING THE DIRECTION OF FLOW

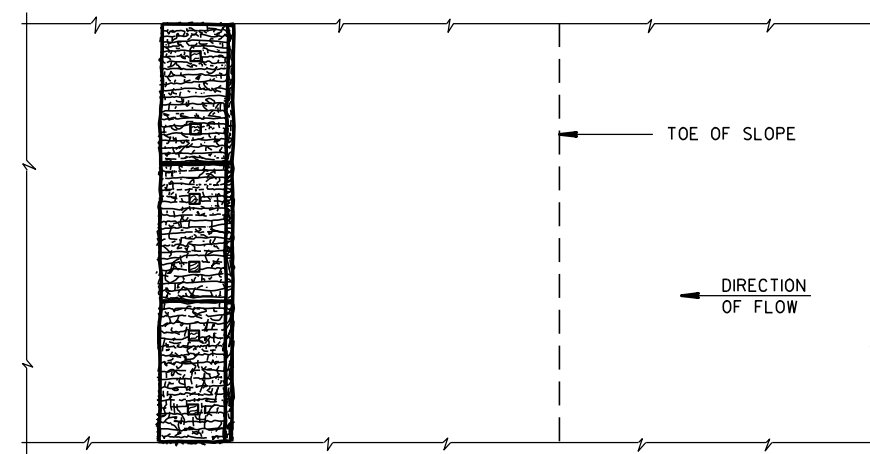

PLAN VIEW

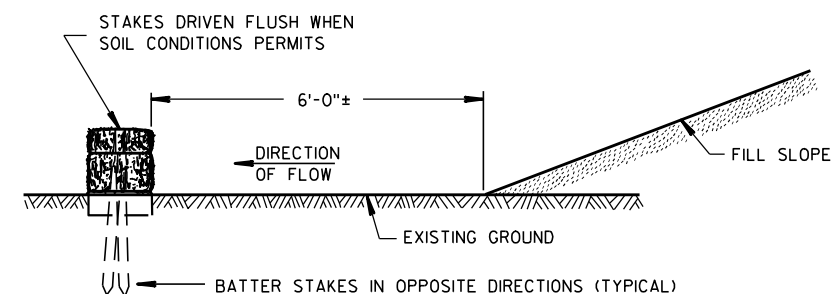

FRONT ELEVATION

WHEN EXISTING GROUND SLOPES AWAY FROM FILL SLOPE

EROSION BALES FOR SHEET FLOW

TYPICAL INSTALLATIONS OF EROSION BALES / TEMPORARY DITCH CHECKS


STATE OF WISCONSIN
DEPARTMENT OF TRANSPORTATION

APPROVED


6/04/02
DATE

/S/ Beth Conn-----
CHIEF ROADWAY DEVELOPER 92 ENGINEER


FHWA

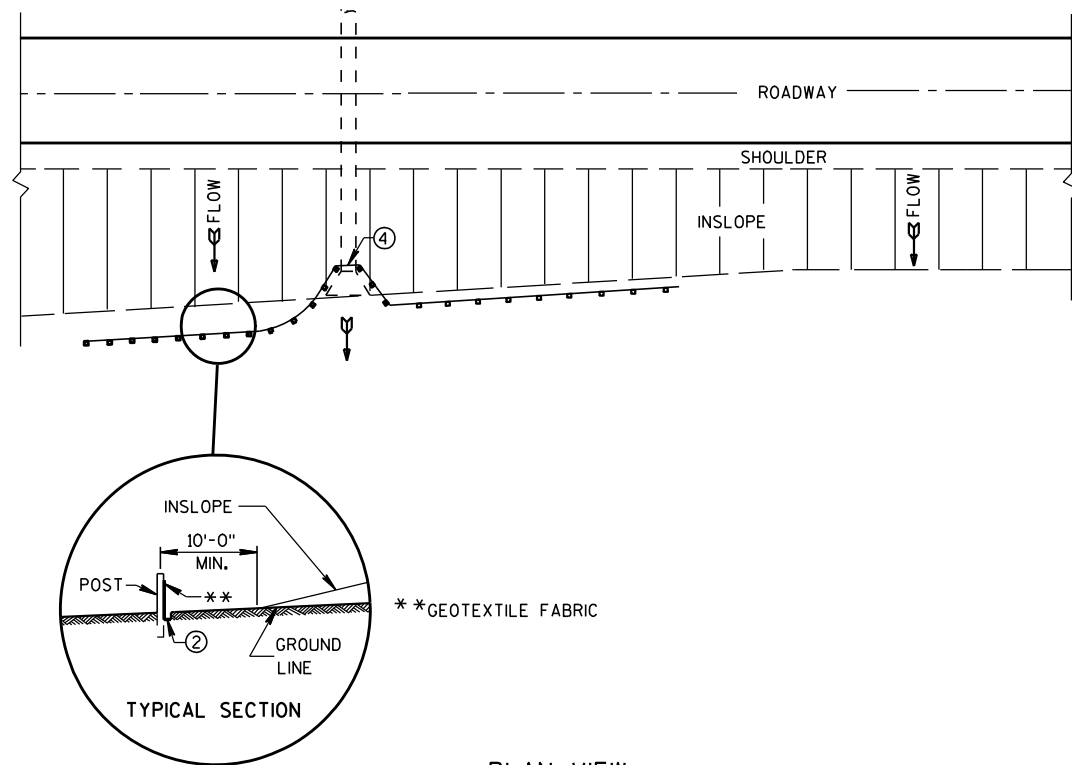

TYPICAL APPLICATION OF SILT FENCE

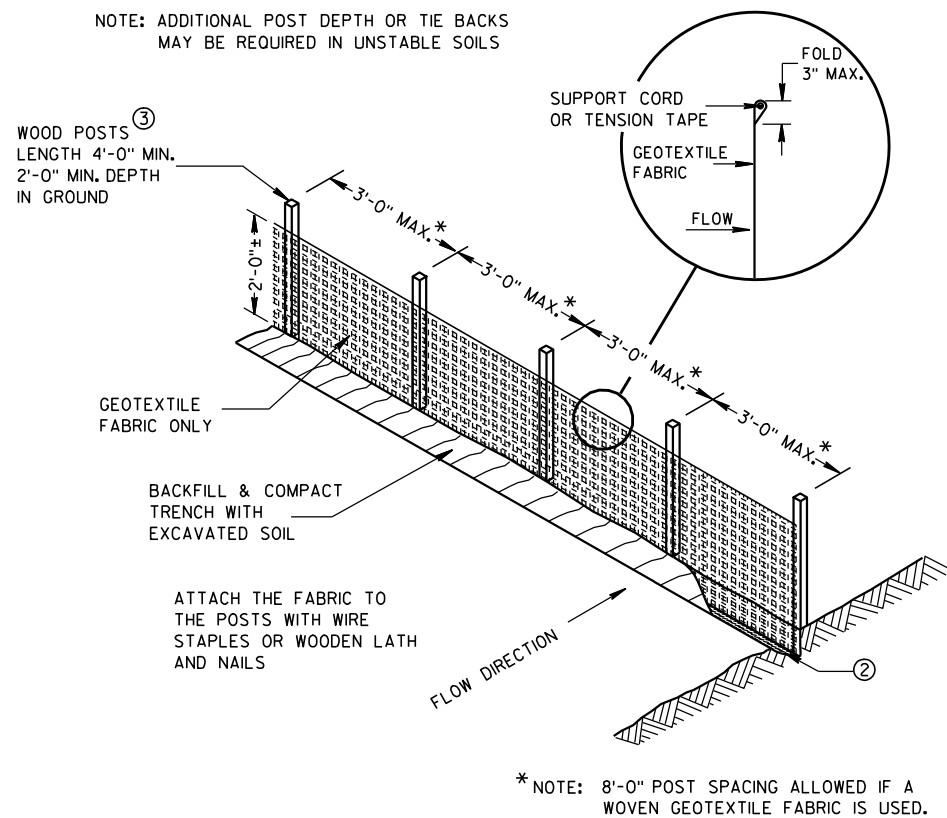


SILT FENCE

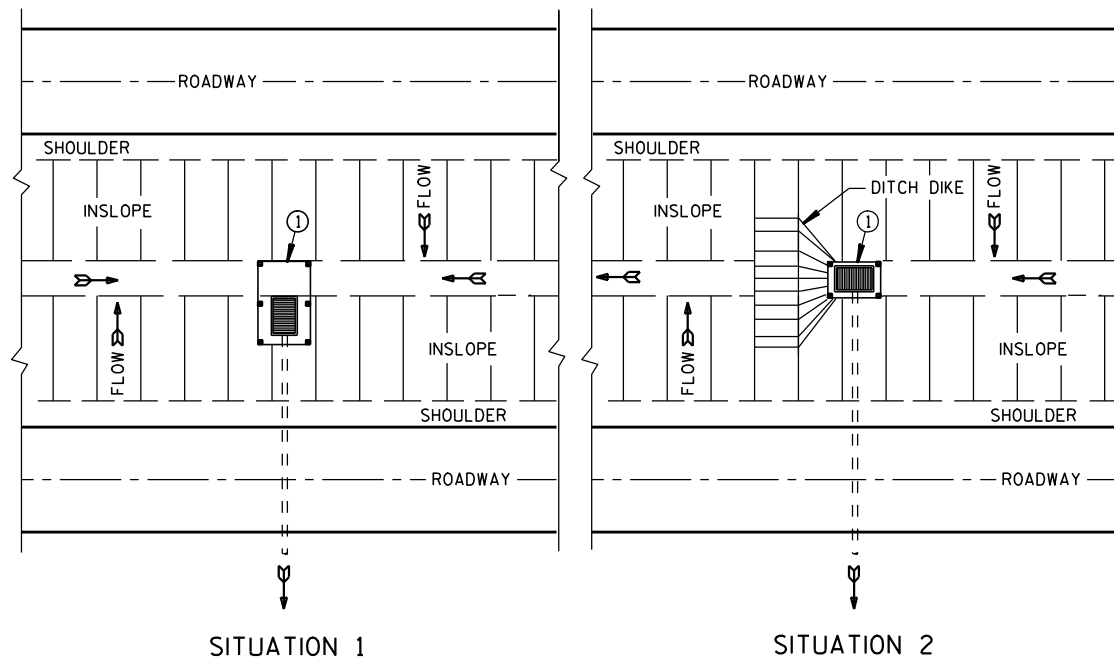

PLAN VIEW


SILT FENCE AT MEDIAN SURFACE DRAINS

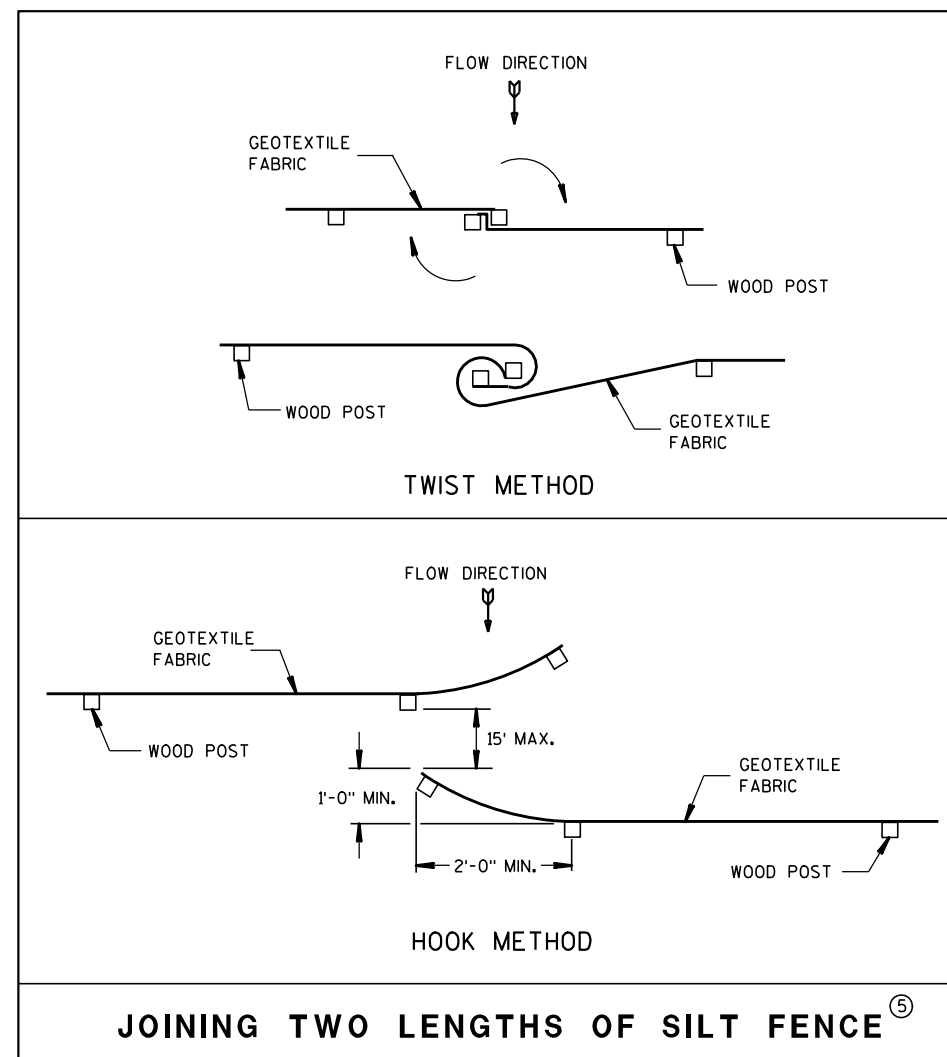


GENERAL NOTES

DETAILS OF CONSTRUCTION NOT SHOWN ON THIS DRAWING SHALL CONFORM TO THE PERTINENT REQUIREMENTS OF THE STANDARD SPECIFICATIONS AND APPLICABLE SPECIAL PROVISIONS.

- ① HORIZONTAL BRACE REQUIRED WITH 2" X 4" WOODEN FRAME OR EQUIVALENT AT TOP OF POSTS.
- ② FOR MANUAL INSTALLATIONS THE TRENCH SHALL BE A MINIMUM OF 4" WIDE & 6" DEEP TO BURY AND ANCHOR THE GEOTEXTILE FABRIC. FOLD MATERIAL TO FIT TRENCH AND BACKFILL & COMPACT TRENCH WITH EXCAVATED SOIL.
- ③ WOOD POSTS SHALL BE A MINIMUM SIZE OF 1 1/8" X 1 1/8" OF OAK OR HICKORY.
- ④ SILT FENCE TO EXTEND ACROSS THE TOP OF THE PIPE.
- ⑤ CONSTRUCT SILT FENCE FROM A CONTINUOUS ROLL IF POSSIBLE BY CUTTING LENGTHS TO AVOID JOINTS. IF A JOINT IS NECESSARY USE ONE OF THE FOLLOWING TWO METHODS; A) OVERLAP THE END POSTS AND TWIST, OR ROTATE, AT LEAST 180 DEGREES, B) HOOK THE END OF EACH SILT FENCE LENGTH.

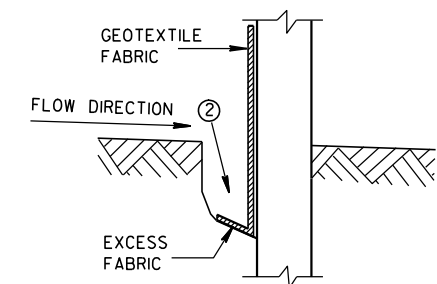

TRENCH DETAIL

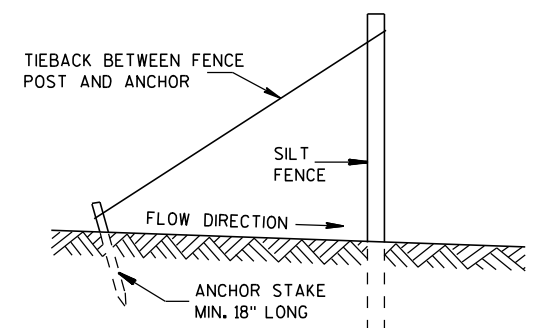

SILT FENCE TIE BACK
(WHEN REQUIRED BY THE ENGINEER)

SILT FENCE

STATE OF WISCONSIN
DEPARTMENT OF TRANSPORTATION

APPROVED


4-29-05

DATE

FHWA


/S/ Beth Conn
CHIEF ROADWAY DEVELOPER

ENGINEER

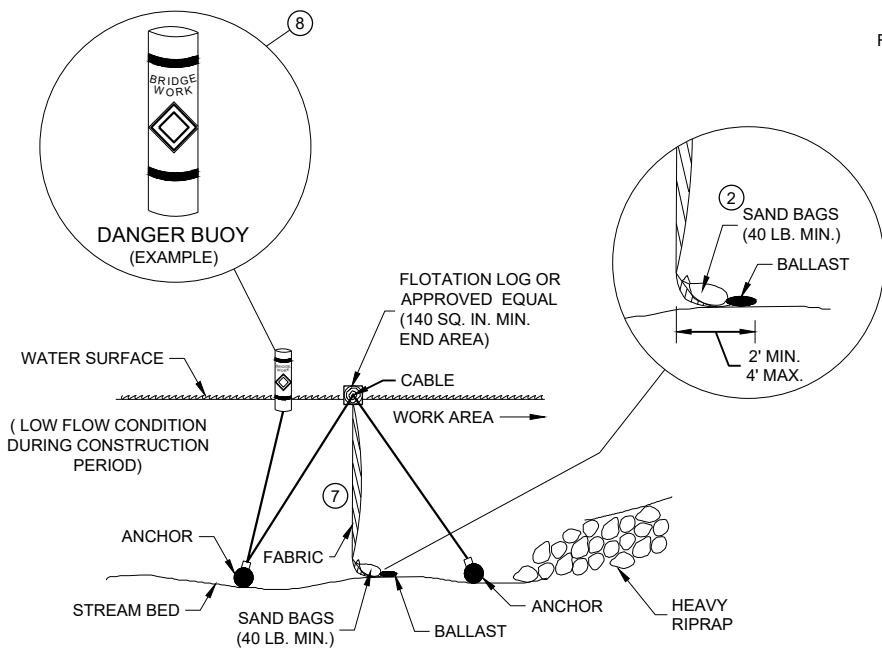

SECTION B - B


TURBIDITY BARRIER - FLOAT ALTERNATIVE
CAUTION - SEE NOTE 6

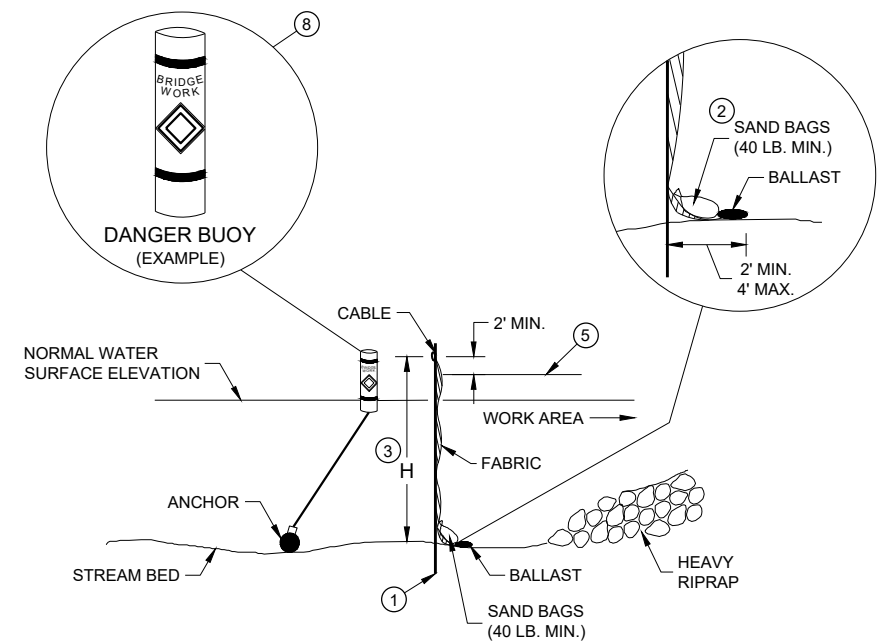


SECTION A - A

TURBIDITY BARRIER - STANDARD POST INSTALLATION

TURBIDITY BARRIER PLACEMENT DETAILS

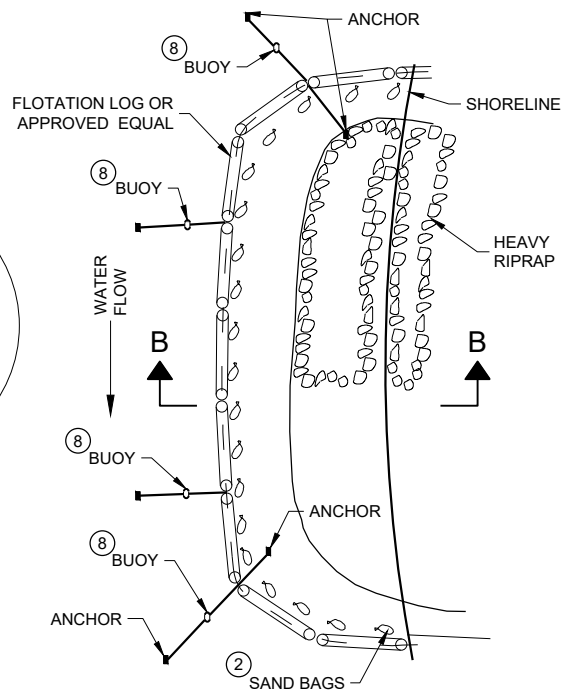

PLAN VIEW

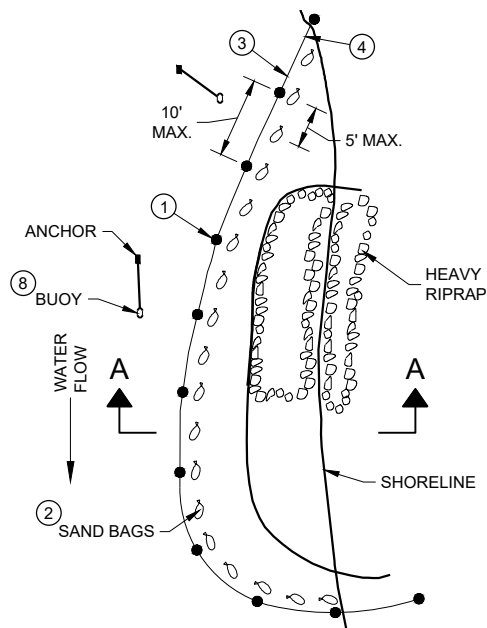


PLAN VIEW

GENERAL NOTES


DETAILS OF CONSTRUCTION, MATERIALS AND WORKMANSHIP NOT SHOWN ON THIS DRAWING SHALL CONFORM TO THE PERTINENT REQUIREMENTS OF THE STANDARD SPECIFICATIONS AND THE APPLICABLE SPECIAL PROVISIONS.

TURBIDITY BARRIER MAY BE REMOVED AT THE ENGINEERS DISCRETION, WHEN PERMANENT EROSION CONTROL MEASURES HAVE BEEN ESTABLISHED.

- 1 DRIVEN STEEL POSTS, PIPES, OR CHANNELS. LENGTH SHALL BE SUFFICIENT TO SECURELY SUPPORT BARRIER AT HIGH WATER ELEVATIONS.
- 2 SAND BAGS TO BE USED AS ADDITIONAL BALLAST WHEN ORDERED BY THE ENGINEER TO MEET ADVERSE FIELD CONDITIONS. SPACE AS APPROPRIATE FOR SITE CONDITIONS.
- 3 WHEN BARRIER HEIGHT "H" EXCEEDS 8 FEET, POST SPACING MAY NEED TO BE DECREASED.
- 4 IN WATERWAYS SUBJECT TO FLUCTUATING WATER ELEVATIONS, PROVISIONS SHOULD BE MADE TO ALLOW THE WATER TO EQUALIZE ON EACH SIDE OF THE BARRIER. THIS MAY BE ACCOMPLISHED BY LEAVING A PORTION OF THE BARRIER OPEN ON THE UPSTREAM END.
- 5 ESTIMATED HIGH WATER ELEVATION DURING CONSTRUCTION PERIOD. MINIMUM BARRIER HEIGHT SHALL BE 2' GREATER THAN EITHER THE Q2 ELEVATION OR THE ESTIMATED HIGH WATER ELEVATION DURING CONSTRUCTION, WHICHEVER IS GREATER.
- 6 FLOAT ALTERNATIVE WILL ONLY BE ALLOWED WITH WRITTEN APPROVAL OF THE ENGINEER, AND IS MEANT FOR LOCATIONS WHERE BEDROCK PREVENTS THE INSTALLATION OF POSTS.
- 7 ALLOW SUFFICIENT SLACK VERTICALLY AND HORIZONTALLY SO THAT SEDIMENT BUILD UP WILL NOT SEPARATE OR LOWER THE TURBIDITY BARRIER.
- 8 USE AS DIRECTED BY COAST GUARD OR DNR PERMIT WHEN WORKING IN NAVIGABLE WATERWAYS.

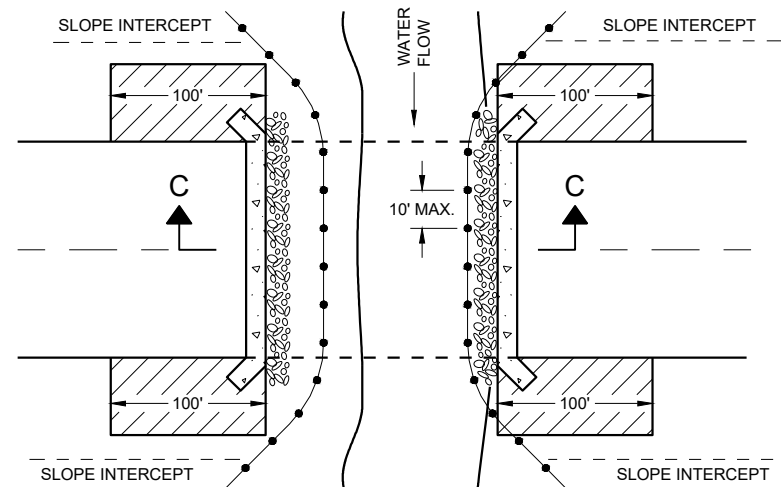

PLAN VIEW

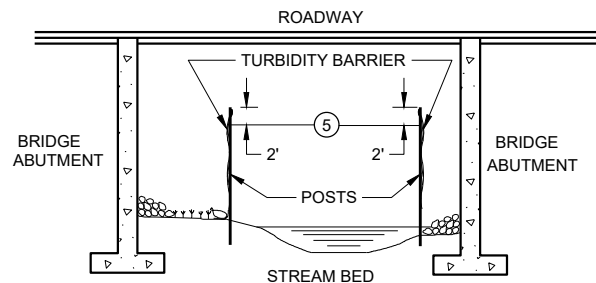


SECTION C - C

TURBIDITY BARRIER DETAIL SHOWING
TYPICAL PLACEMENT AT STRUCTURES

TURBIDITY BARRIER

STATE OF WISCONSIN
DEPARTMENT OF TRANSPORTATION

APPROVED
6/4/02
DATE
/S/ Beth Canestra
CHIEF ROADWAY DEVELOPMENT ENGINEER
94
FHWA

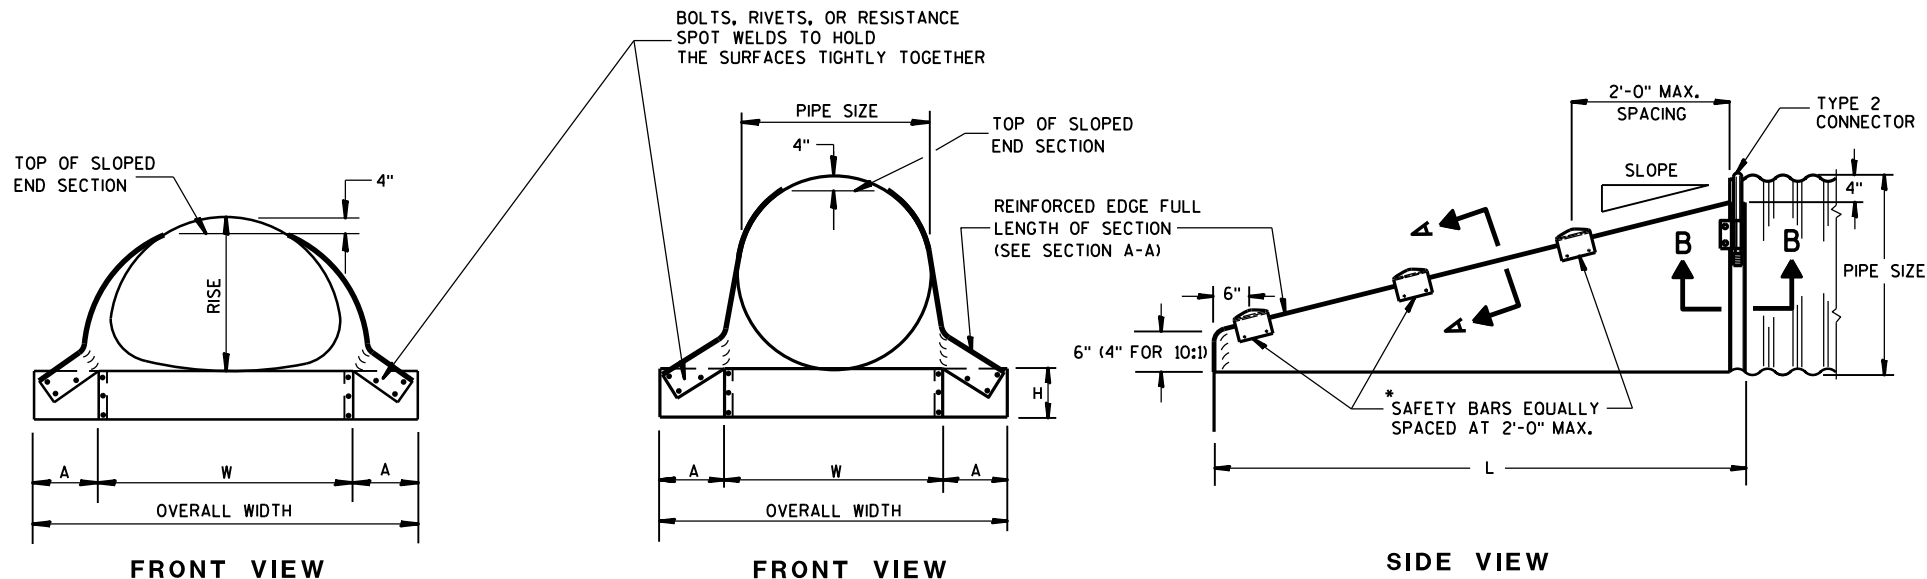



GENERAL NOTES

DETAILS OF CONSTRUCTION, MATERIALS AND WORKMANSHIP NOT SHOWN ON THIS DRAWING SHALL CONFORM TO THE PERTINENT REQUIREMENTS OF THE STANDARD SPECIFICATIONS AND THE APPLICABLE SPECIAL PROVISIONS.

SLOPED END SECTIONS SHALL CONFORM TO THE REQUIREMENTS OF THE STANDARD SPECIFICATIONS, SECTION 521 FOR STEEL APRON ENDWALLS.

SAFETY BARS SHALL BE FABRICATED FROM GALVANIZED STEEL PIPE MEETING THE REQUIREMENTS OF ASTM A-53, GRADE B, SCHEDULE 40 OR APPROVED EQUAL.





STEEL APRON ENDWALLS FOR CULVERT PIPE SLOPED SIDE DRAINS											
PIPE DIA. (IN.)	MIN. THICK. (Inches)	DIMENSIONS (Inches)				L DIMENSIONS					
		A	H	W	OVERALL WIDTH	SLOPE	LENGTH INCHES	SLOPE	LENGTH INCHES	SLOPE	LENGTH INCHES
15	.064	8	6	21	37	4:1	20	6:1	30	10:1	70
18	.064	8	6	24	40	4:1	32	6:1	48	10:1	100
21	.064	8	6	27	43	4:1	44	6:1	66	10:1	130
24	.064	8	6	30	46	4:1	56	6:1	84	10:1	160
30	.109	12	9	36	60	4:1	80	6:1	120	10:1	220
36	.109	12	9	42	66	4:1	104	6:1	156	10:1	280
42	.109	16	12	48	80	4:1	128	6:1	192	—	—
48	.109	16	12	54	86	4:1	152	6:1	228	—	—
54	.109	16	12	60	92	4:1	176	6:1	264	—	—
60	.109	16	12	66	98	4:1	200	6:1	300	—	—

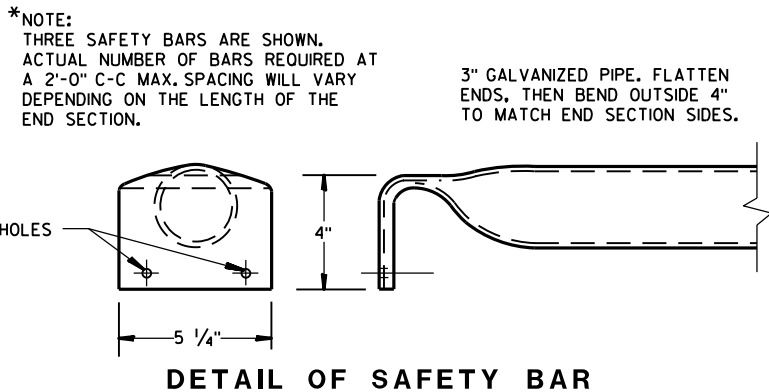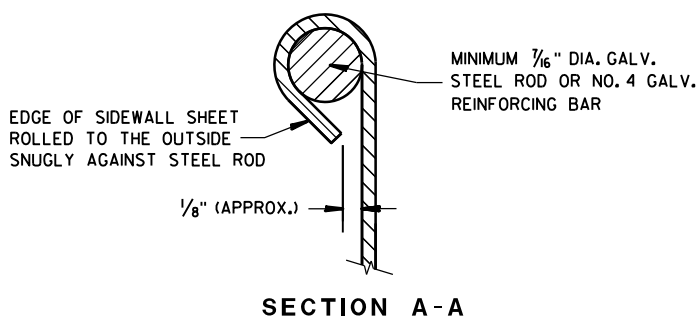

STEEL APRON ENDWALLS FOR PIPE ARCH SLOPED SIDE DRAINS													
EQUIV. DIA. (inches)	(inches)		MIN. THICK. (inches) ①	DIMENSIONS (inches)				L DIMENSIONS					
	SPAN	RISE		A	H	W	OVERALL WIDTH	SLOPE	LENGTH INCHES	SLOPE	LENGTH INCHES	SLOPE	LENGTH INCHES
15	17	13	.064 *	7	6	30	44	4:1	19	6:1	30	10:1 ②	70
18	21	15	.064 *	8	6	27	43	4:1	20	6:1	30	10:1	70
21	24	18	.064 *	8	6	30	46	4:1	32	6:1	48	10:1	100
24	28	20	.064 *	8	6	34	50	4:1	40	6:1	60	10:1	120
30	35	24	.079 *	12	9	41	65	4:1	56	6:1	84	10:1	160
36	42	29	.109 *	12	9	48	72	4:1	76	6:1	114	10:1	210
42	49	33	.109	16	12	55	87	4:1	92	6:1	138	——	——
48	57	38	.109	16	12	63	95	4:1	112	6:1	168	——	——
54	64	43	.109	16	12	70	102	4:1	132	6:1	198	——	——

① * MINIMUM THICKNESS OF ALL 10:1 SLOPED SIDE DRAINS IS 0.109".

② ACTUAL SLOPE GREATER THAN 10:1.

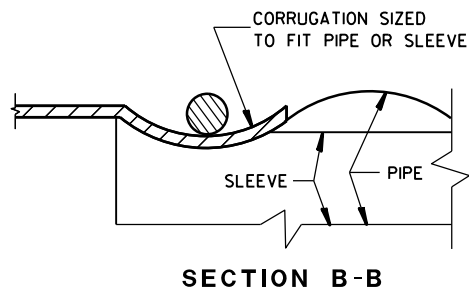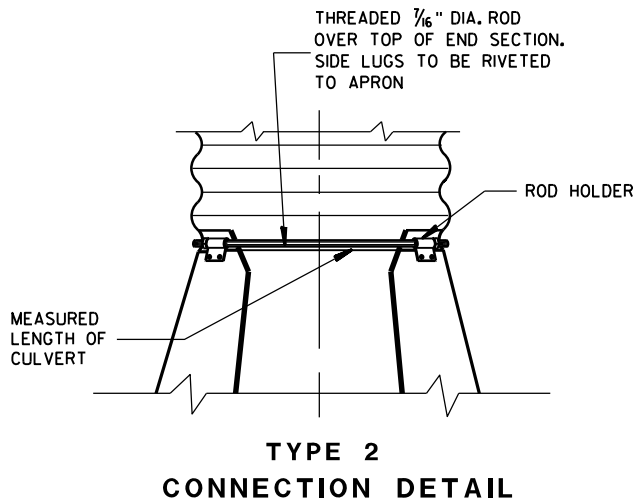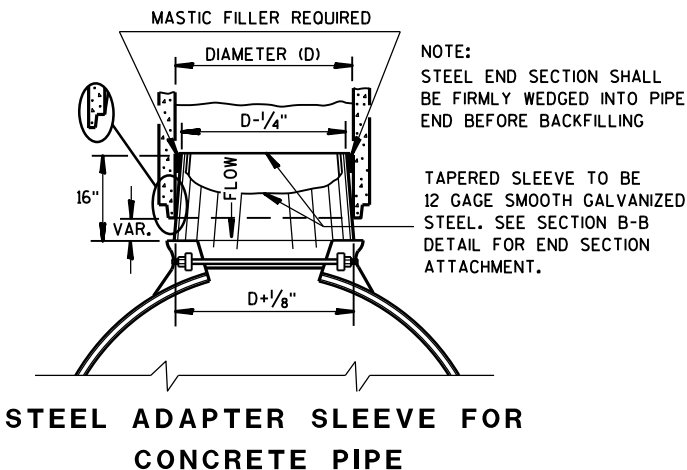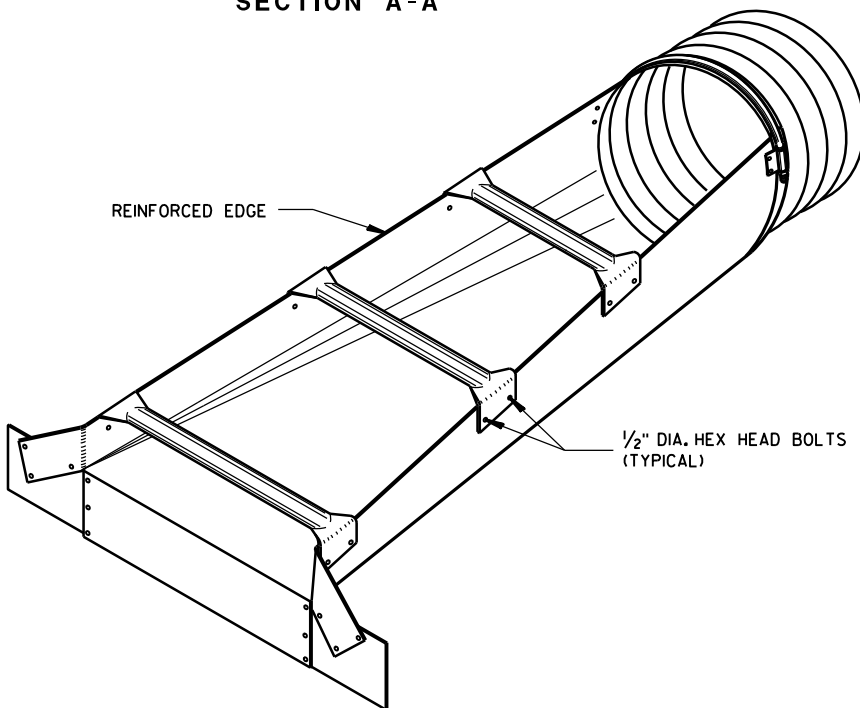


STEEL APRON ENDWALLS FOR CULVERT PIPE AND PIPE ARCH SLOPED SIDE DRAINS

STATE OF WISCONSIN
DEPARTMENT OF TRANSPORTATION


APPROVED
9/14/2012
DATE

/S/ Jerry H. Zoia
ROADWAY STANDARDS ENGINEER

FHWA

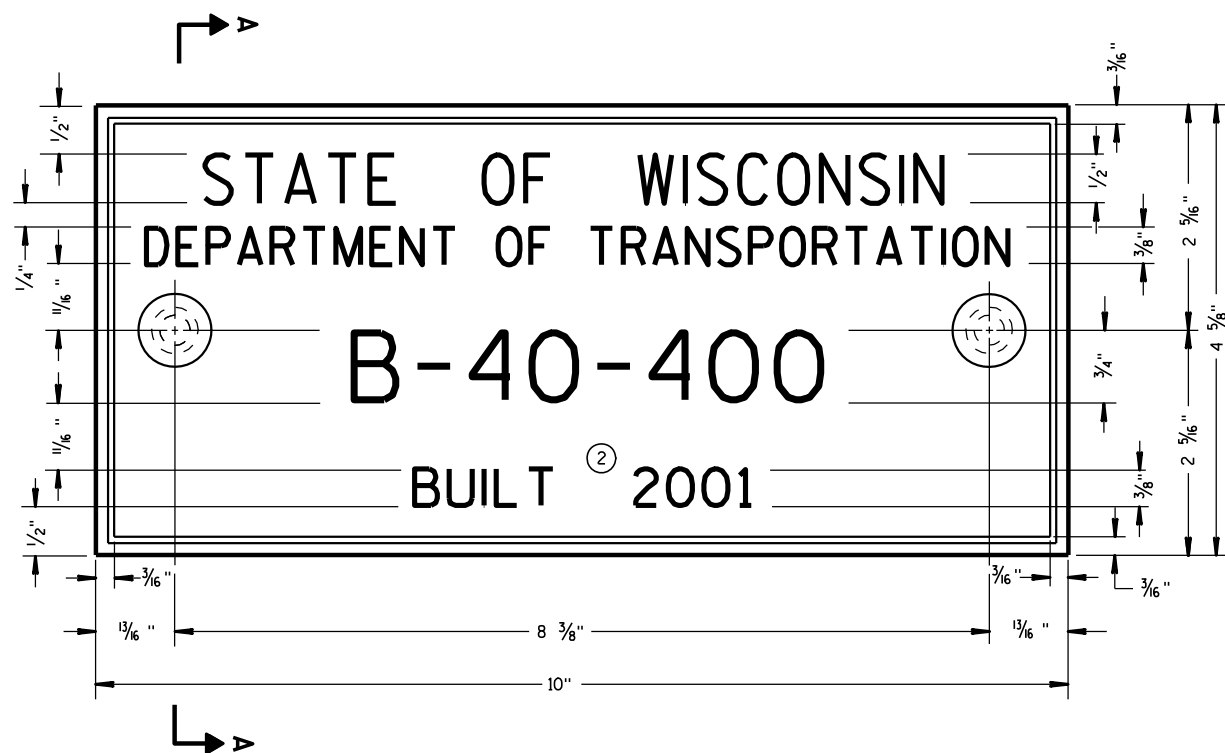

TYPICAL NAME PLATE
(BRIDGES, CULVERTS, AND RETAINING WALLS)

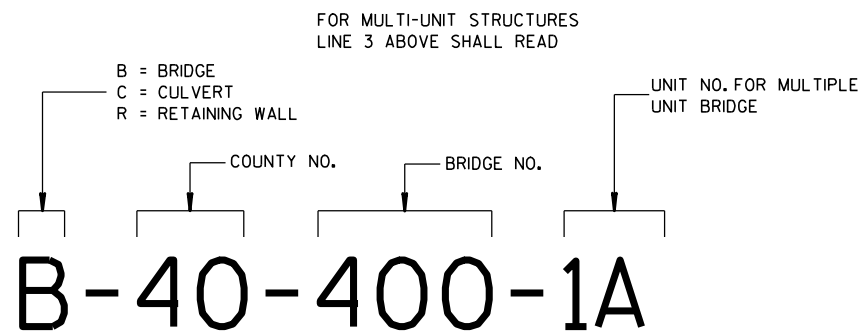


NUMBERING DESIGNATION
MULTI-UNIT STRUCTURES

GENERAL NOTES


NAME PLATES TO BE INSTALLED ON BRIDGES, CULVERTS, AND RETAINING WALLS SHALL CONFORM TO THE REQUIREMENTS OF SECTION 502.3.11 OF THE STANDARD SPECIFICATIONS.

THE BRIDGE NUMBER AND YEAR BUILT SHOWN ON THIS DRAWING ARE EXAMPLES ONLY. SEE CONSTRUCTION PLANS FOR INDIVIDUAL NUMBERING AND YEAR BUILT.

- ① EPOXY RESIN SHALL BE FROM AN APPROVED MANUFACTURER AND USED IN ACCORDANCE WITH MANUFACTURER'S RECOMMENDATIONS.
- ② REHABILITATION OF AN EXISTING STRUCTURE SHOULD USE THE DATE OF ORIGINAL STRUCTURE CONSTRUCTION.

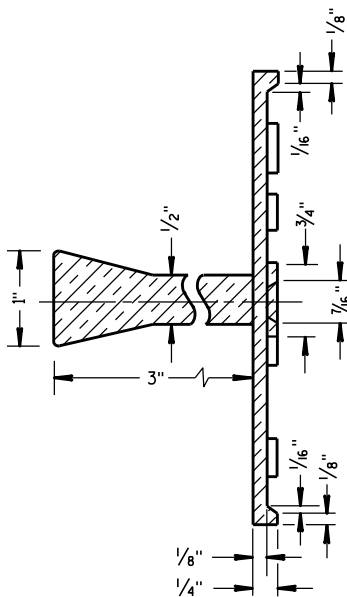


SECTION A-A

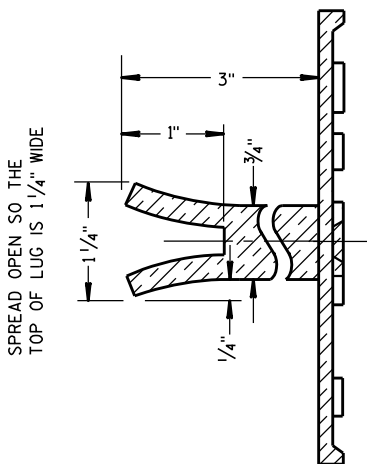


ALTERNATE LUG

- ① ADHERE ANCHOR LUG TO PRECAST RETAINING WALL WITH EPOXY RESIN.

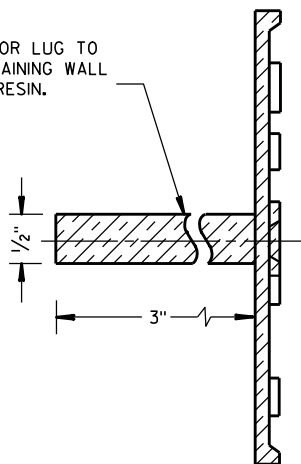

ALTERNATE LUG
(FOR ATTACHMENT TO PRECAST STRUCTURES)

NAME PLATE (STRUCTURES)		
STATE OF WISCONSIN DEPARTMENT OF TRANSPORTATION		
APPROVED DATE 3/26/10	CHIEF STRUCTURAL DEVELOPER /S/ Scot Beck 96	JEER

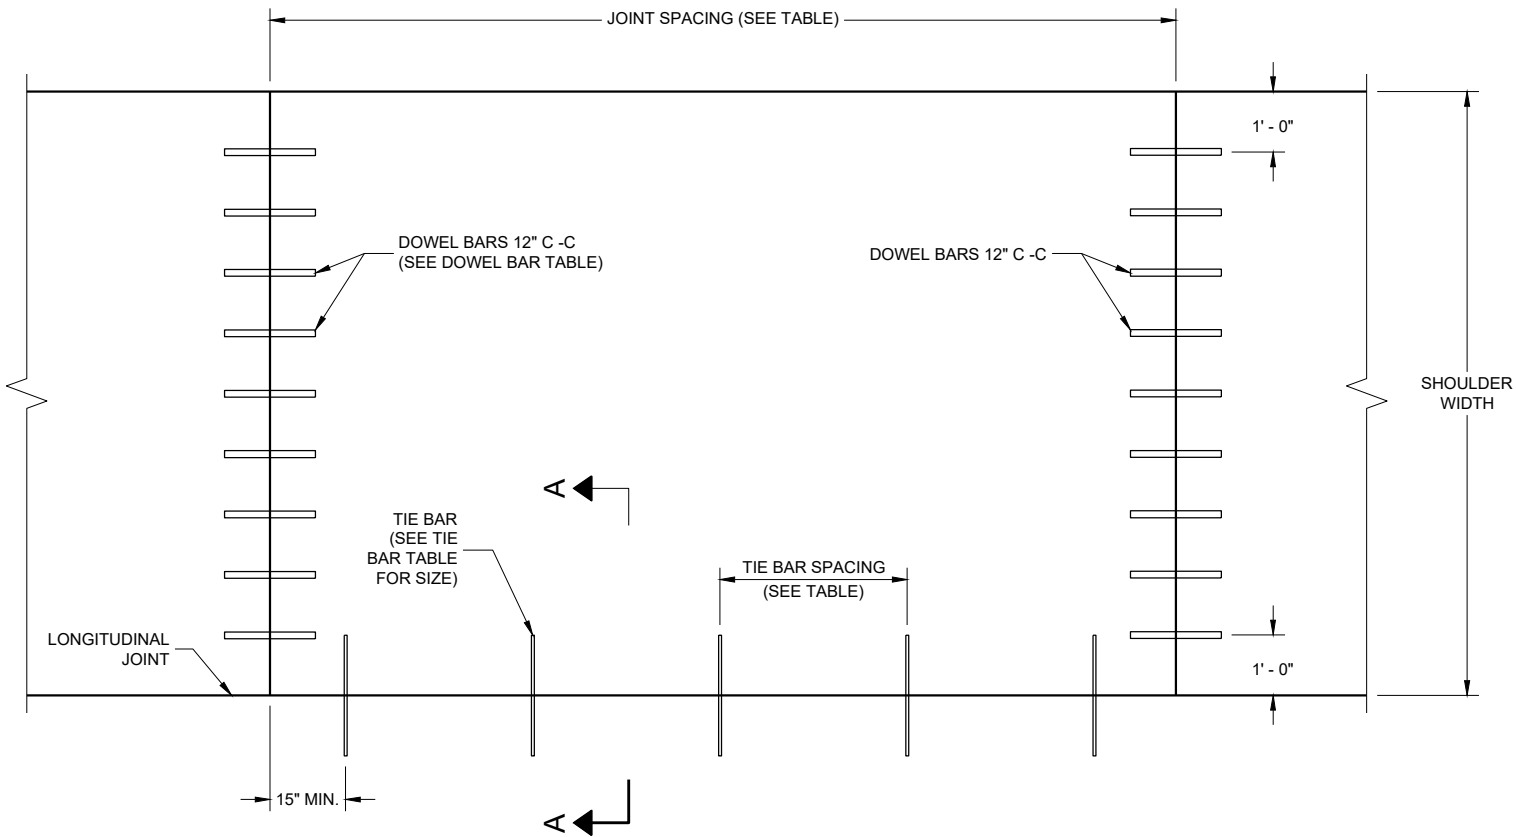

PLAN VIEW
CONCRETE PAVEMENT SHOULDER

TIE BAR TABLE

PAVEMENT DEPTH (D)	TIE BAR SIZE	TIE BAR LENGTH (L)	MAX. TIE BAR SPACING
<10 ½"	NO. 4	30"	36"
>10 ½"	NO. 5	36"	36"
	NO. 4 *	30"	24" **

* SUBSTITUTE BENT BATS AT LONGITUDINAL JOINTS WHEN EQUIPMENT LIMITATIONS DURING CONSTRUCTION WARRANT (e.g. AUXILIARY LANES OR TURN LANES).

** CONFORM TO 15" MINIMUM SPACING FROM TRANSVERSE JOINTS; SPACING BETWEEN TIE BARS WILL BE 30" AT TRANSVERSE JOINTS.

PAVEMENT DEPTH, DOWEL BAR SIZE
AND JOINT SPACING TABLE

PAVEMENT DEPTH (D)	DOWEL BAR DIAMETER ***	CONTRACTION JOINT SPACING
6", 6 ½"	NONE	12"
7", 7 ½"	1"	14"
8" & ABOVE	1 ¼"	15"

*** FOR DOWELED CONCRETE SHOULDERS WITH TRAPEZOIDAL CROSS SECTIONS, CHOSE THE APPROPRIATE DOWEL BAR DIAMETER BASED ON THE SMALLER PAVEMENT DEPTH (LIKELY THE OUTSIDE EDGE OF THE SHOULDER). IF USING BASKETS, USE BASKETS FRO THE AVERAGE THICKNESS OF THE CROSS SECTION.


GENERAL NOTES

DETAILS OF CONSTRUCTION, MATERIALS AND WORKMANSHIP NOT SHOWN ON THIS DRAWING SHALL CONFORM TO THE PERTINENT REQUIREMENTS OF THE STANDARD SPECIFICATIONS AND SPECIAL PROVISIONS.

TRANSVERSE JOINT DETAILS ARE SHOWN ELSEWHERE IN THE PLAN.

FINISH THE SHOULDER PAVEMENT CONFORMING TO SUBSECTION 415.3.8 OF THE STANDARD SPECIFICATIONS.

TIE BARS SHALL CONFORM TO SUBSECTION 505.2.4 OF THE STANDARD SPECIFICATIONS.

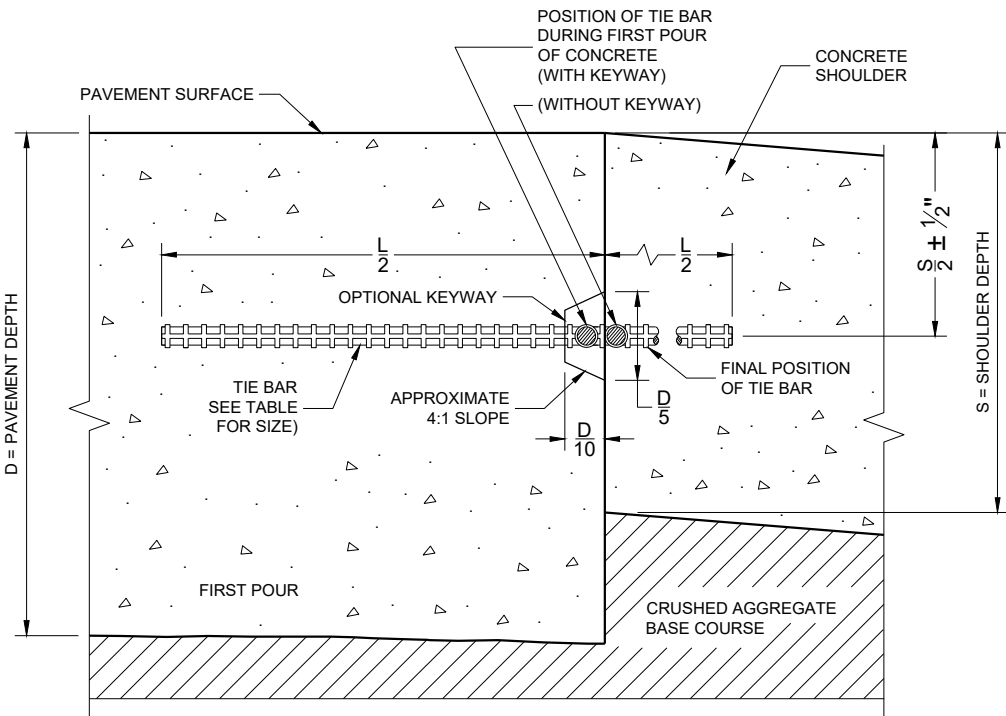


SECTION A - A
LONGITUDINAL CONSTRUCTION JOINT

CONCRETE PAVEMENT
SHOULDERS

STATE OF WISCONSIN
DEPARTMENT OF TRANSPORTATION



APPROVED
November 2022 /S/ Peter Kemp
DATE PAVEMENT SUPERVISOR 97
FHWA

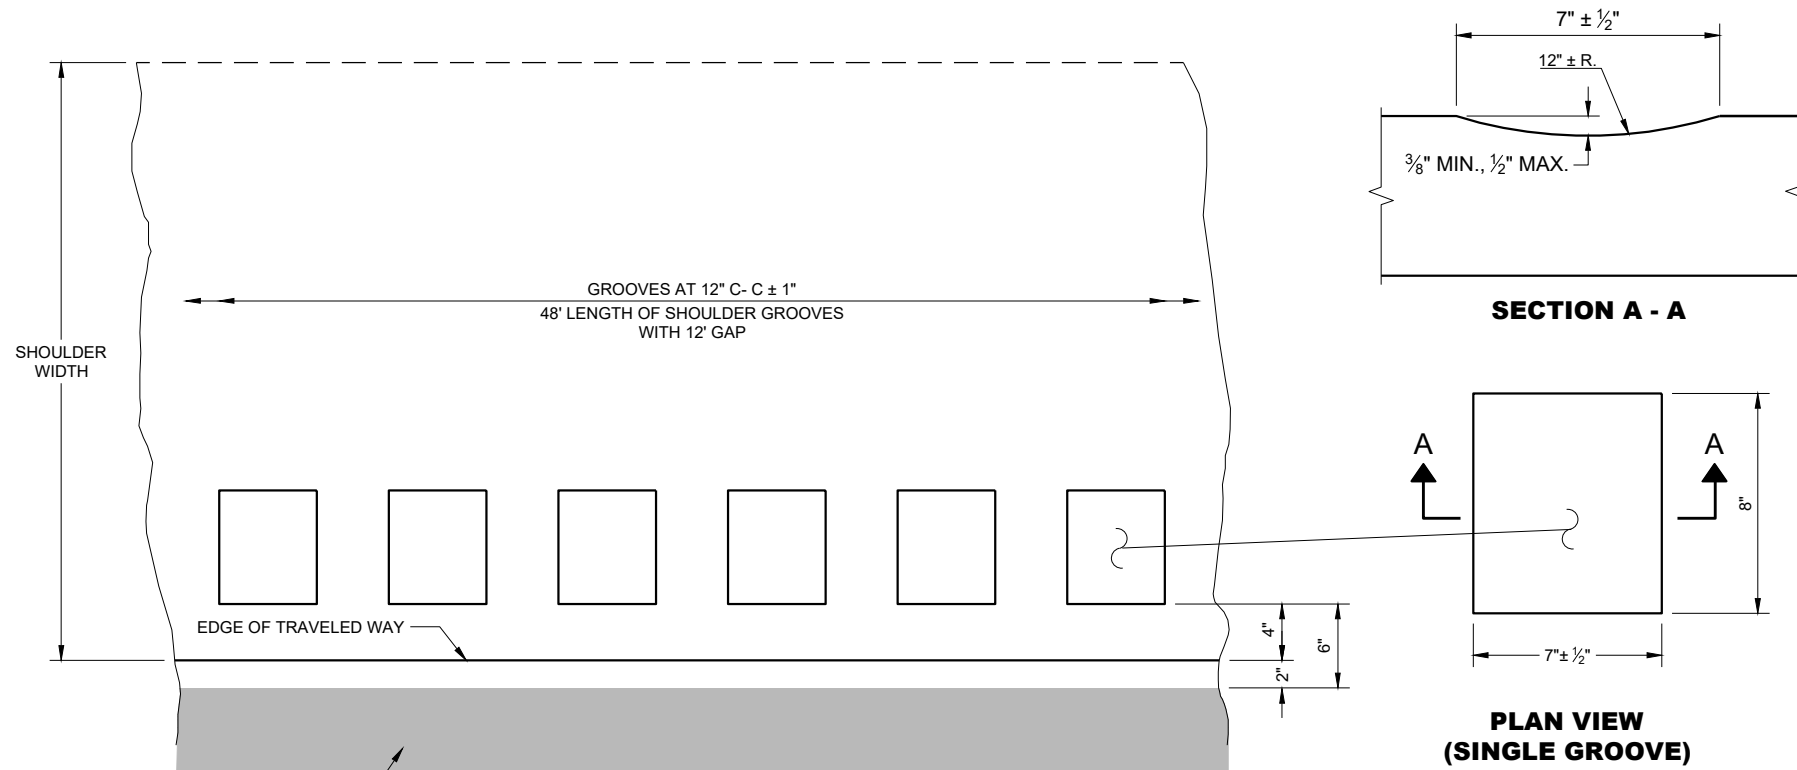

GENERAL NOTES

DO NOT MILL SHOULDER GROOVES THROUGH INTERSECTIONS, MARKED CROSSWALKS, NON-MOTORIZED PATH CROSSINGS, ETC. REFER TO SDD 13A10 SHEETS "g" AND "h".


SHOULDER GROOVES MAY BE OMITTED IN AREAS WITH HIGH CONCENTRATIONS OF DRIVEWAYS WHEN DIRECTED BY THE ENGINEER.

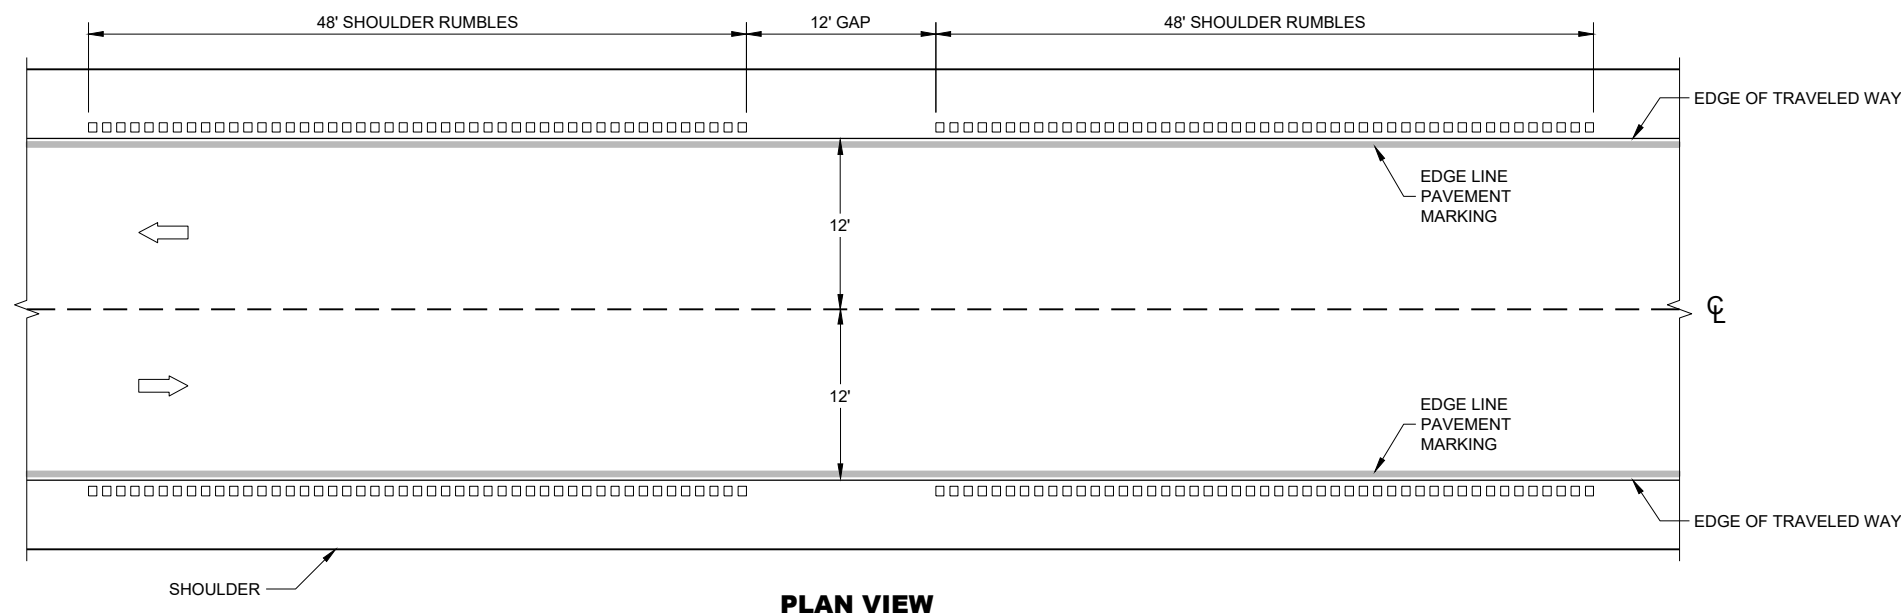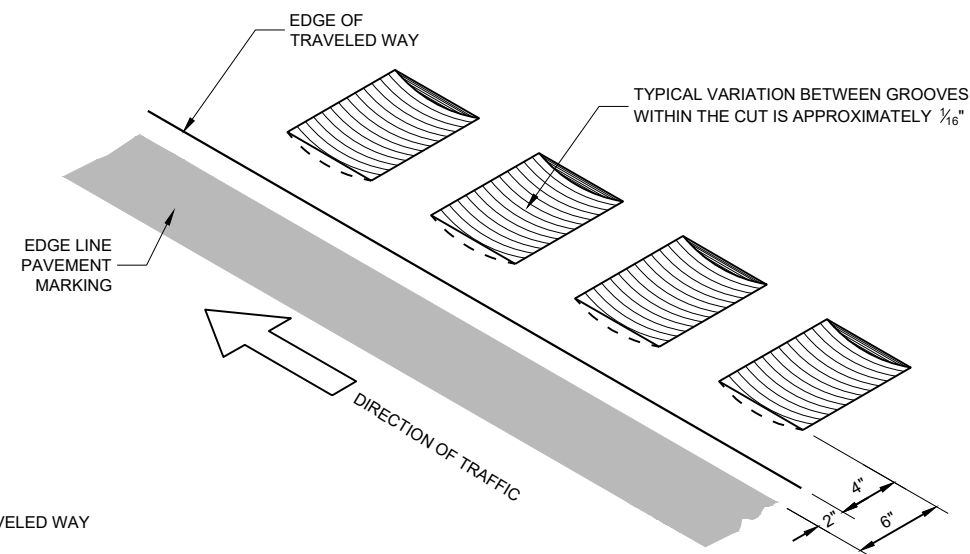


SHOULDER RUMBLE STRIPS - ASPHALT

SHOULDER RUMBLE STRIPS ASPHALT


STATE OF WISCONSIN
DEPARTMENT OF TRANSPORTATION

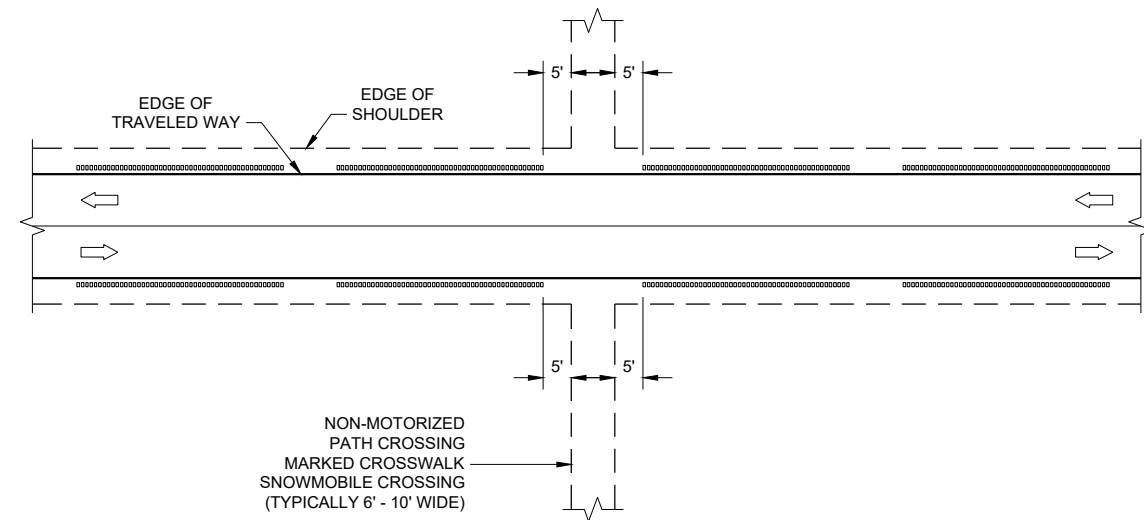


GROOVES AT MISCELLANEOUS CROSSINGS

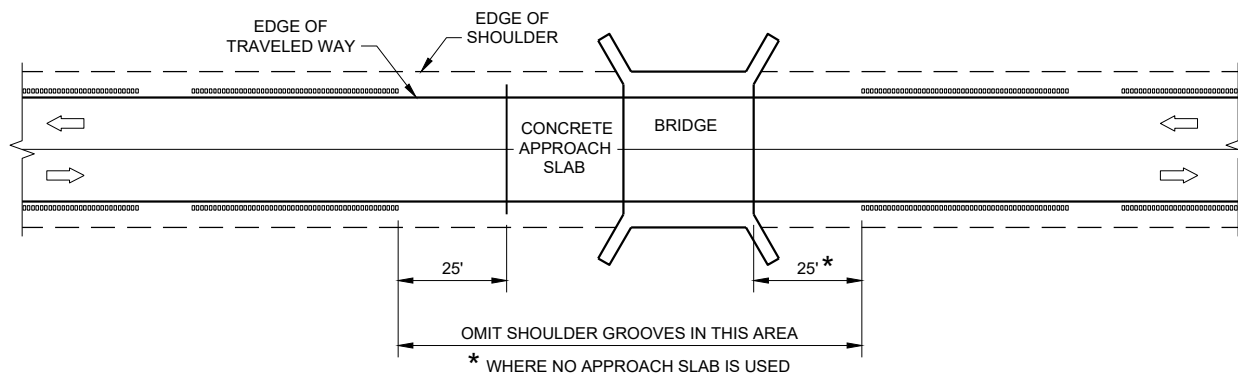


GROOVES AT BRIDGES

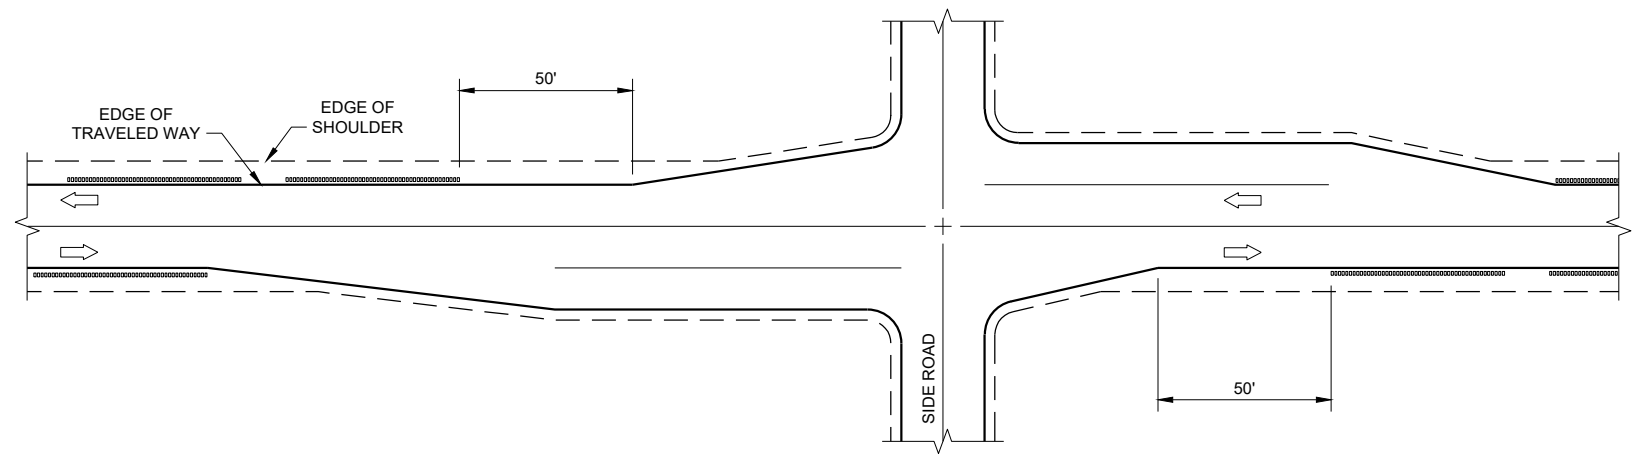

GROOVES AT RIGHT TURN LANE

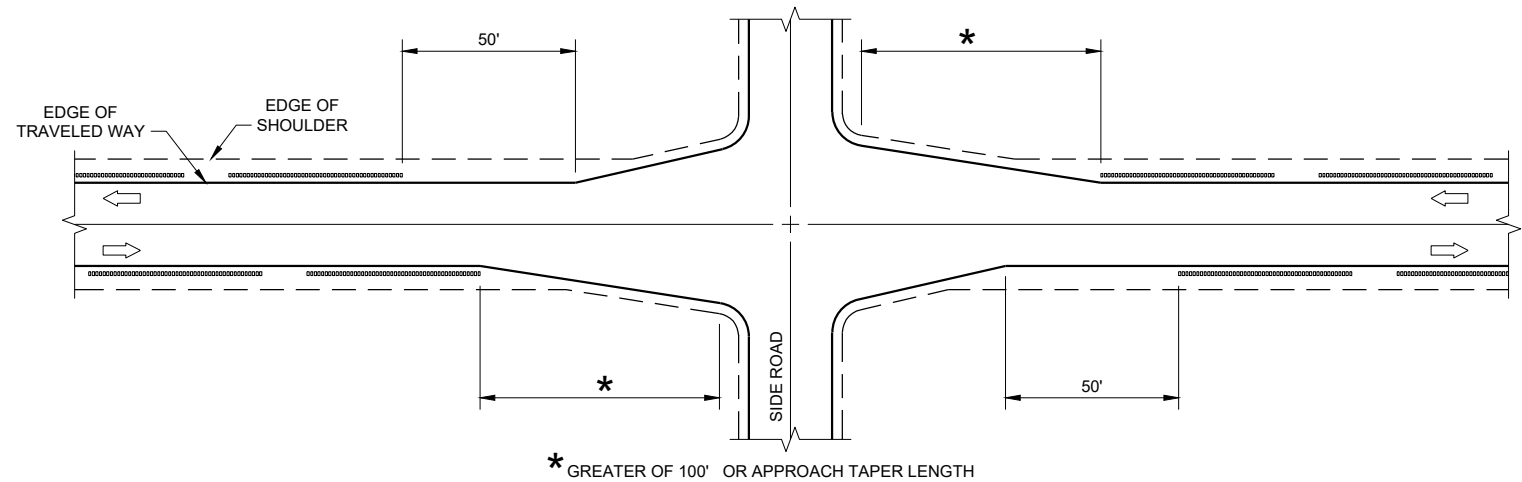

GROOVES AT INTERSECTIONS WITH APPROACH TAPER

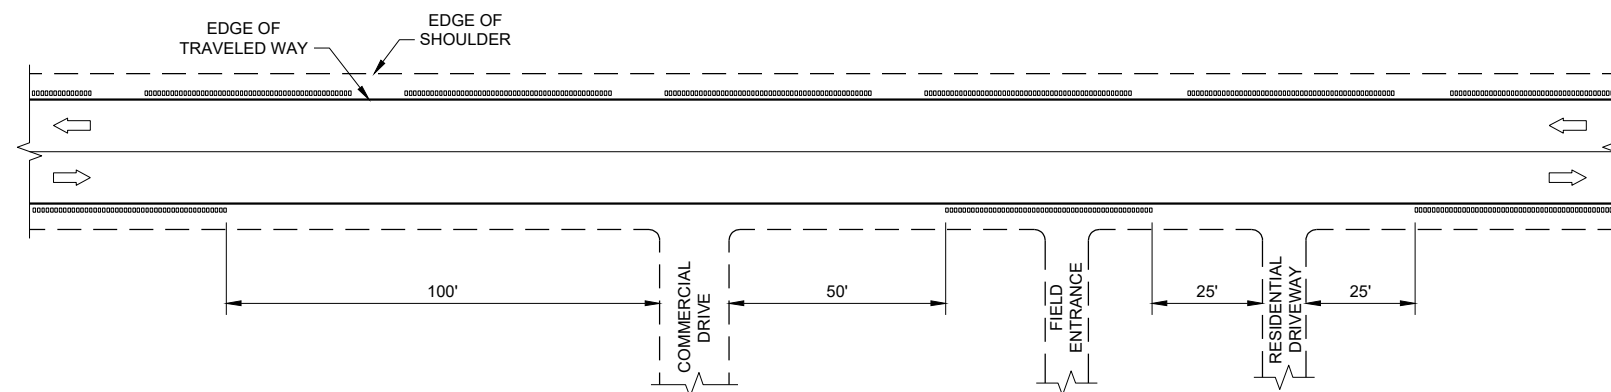


GROOVES AT DRIVEWAYS

GENERAL NOTES


- ① SHOULDER GROOVES MAY BE OMITTED IN AREAS WITH HIGH CONCENTRATIONS OF DRIVEWAYS. WHEN DIRECTED BY THE ENGINEER.

**SHOULDER AND EDGE LINE
RUMBLE STRIPS
CROSSINGS, INTERSECTIONS,
BRIDGES, DRIVEWAYS**


STATE OF WISCONSIN
DEPARTMENT OF TRANSPORTATION

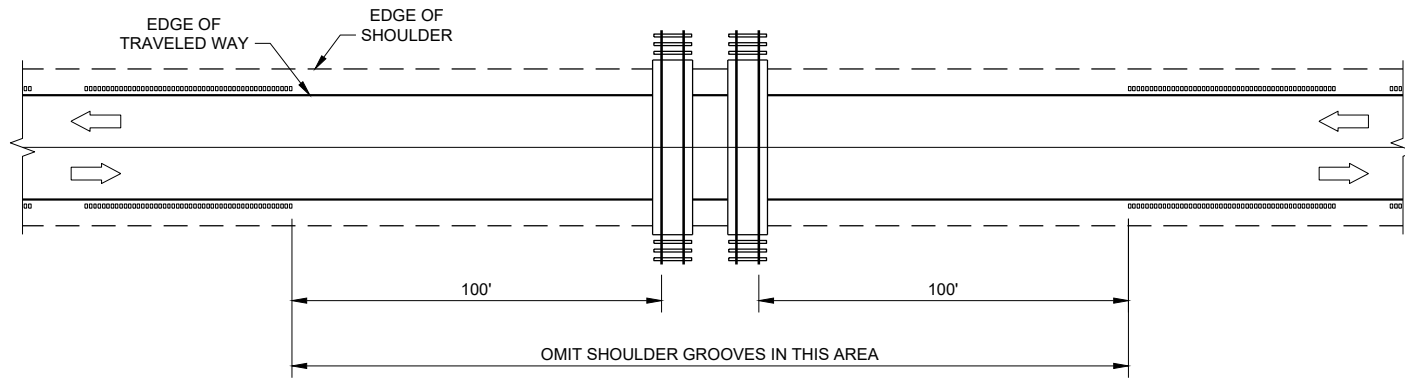

GROOVES AT RAILROADS

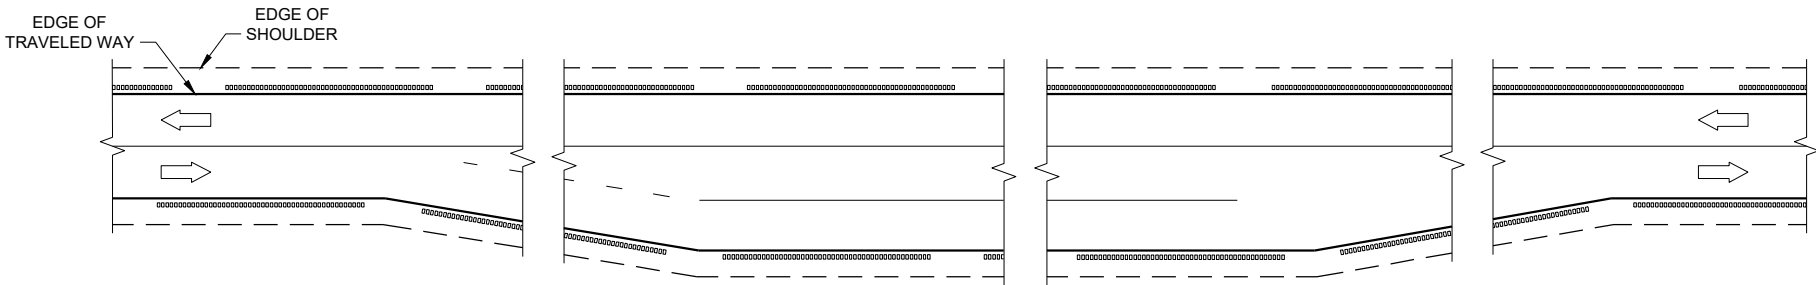

GROOVES AT PASSING AND CLIMBING LANES

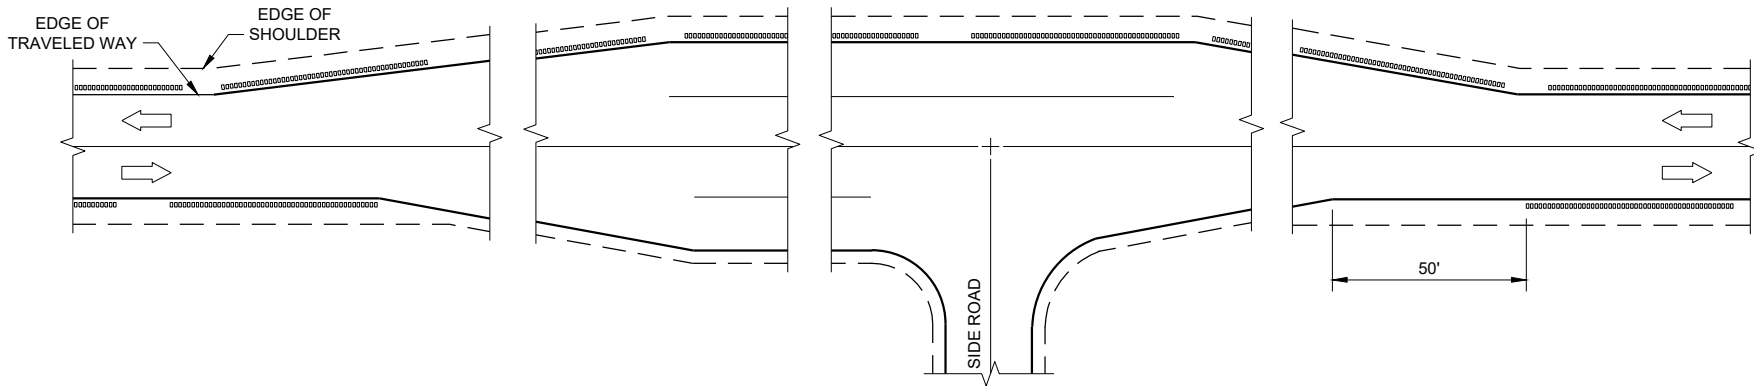


GROOVES AT BYPASS LANES


**SHOULDER AND EDGE LINE
RUMBLE STRIPS -
RAILROAD, PASSING,
CLIMBING AND BYPASS LANES**

STATE OF WISCONSIN
DEPARTMENT OF TRANSPORTATION

APPROVED
May 2023 /S/ John Jenkins
DATE ROADWAY STANDARDS DEVELOPMENT ENGINEER 100
FHWA

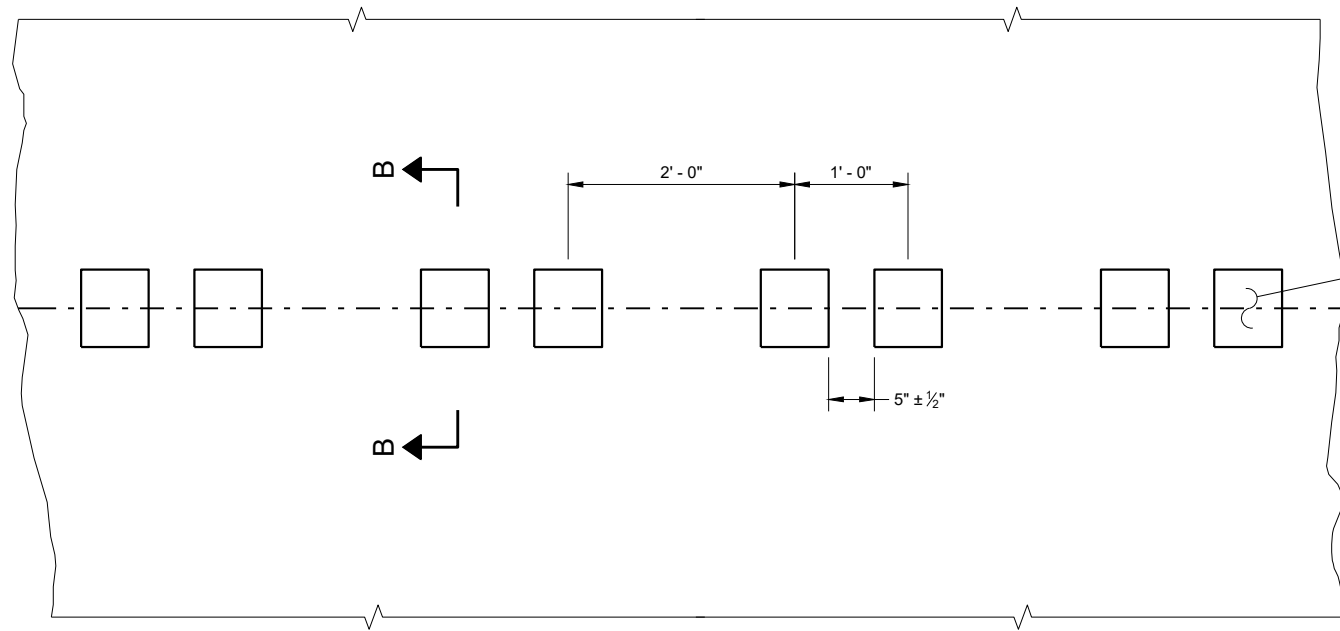


PLAN DETAIL VIEW

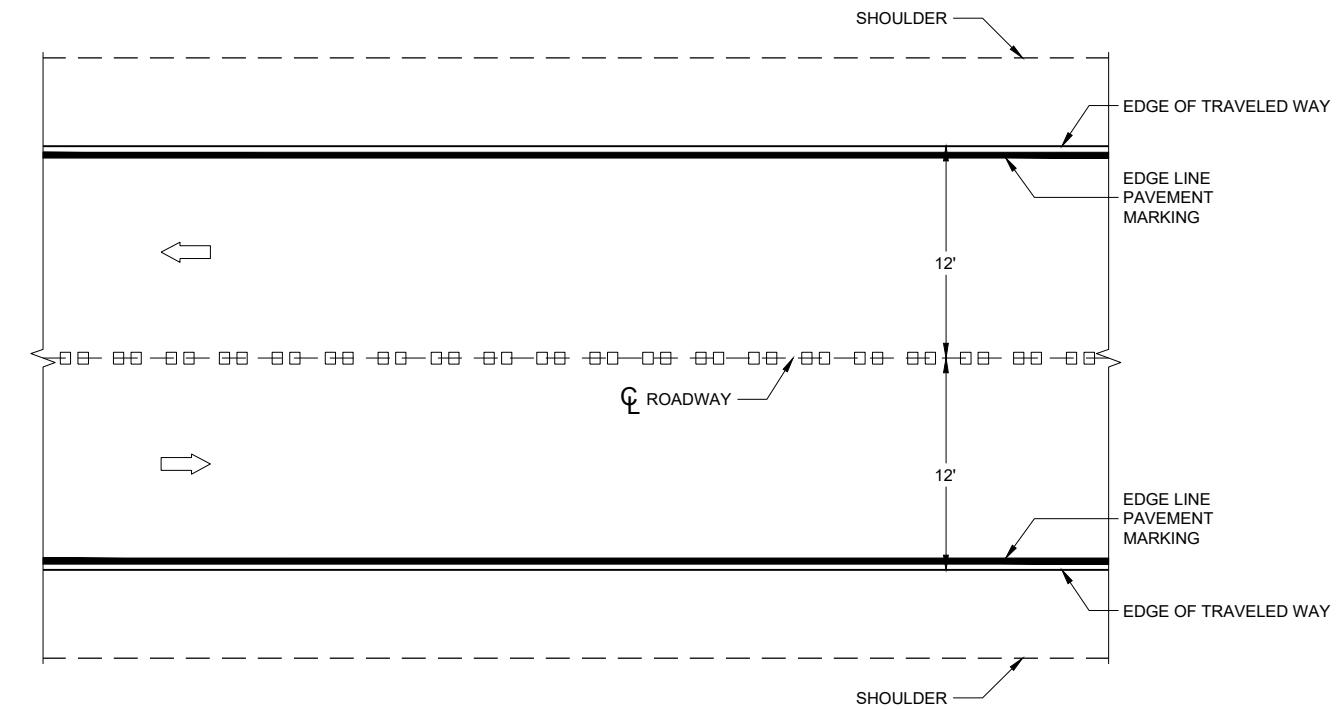


PLAN VIEW


CENTERLINE RUMBLE STRIPS - ASPHALT

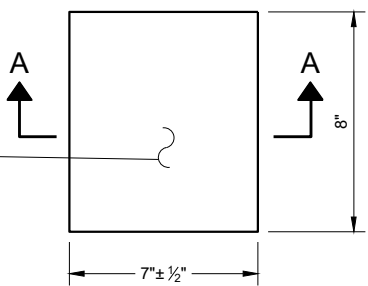


PLAN VIEW
(SINGLE GROOVE)

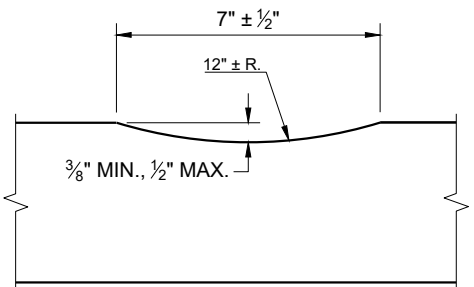

SECTION A - A

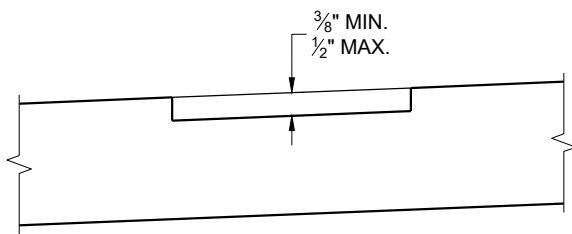

SECTION B - B
SUPERELEVATED ROADWAY

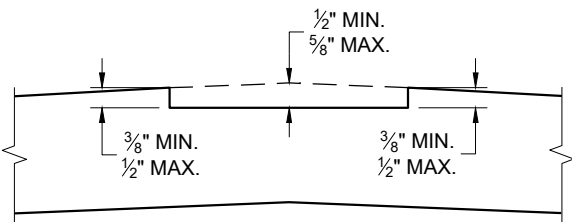


SECTION B - B
CROWNED ROADWAY

GENERAL NOTES


DO NOT MILL SHOULDER GROOVES THROUGH INTERSECTIONS, MARKED CROSSWALKS, NON-MOTORIZED PATH CROSSINGS, ETC. REFER TO SDD 13A11 SHEETS "d" AND "e".

CENTERLINE GROOVES MAY BE OMITTED IN AREAS WITH HIGH CONCENTRATIONS OF DRIVEWAYS WHEN DIRECTED BY THE ENGINEER.

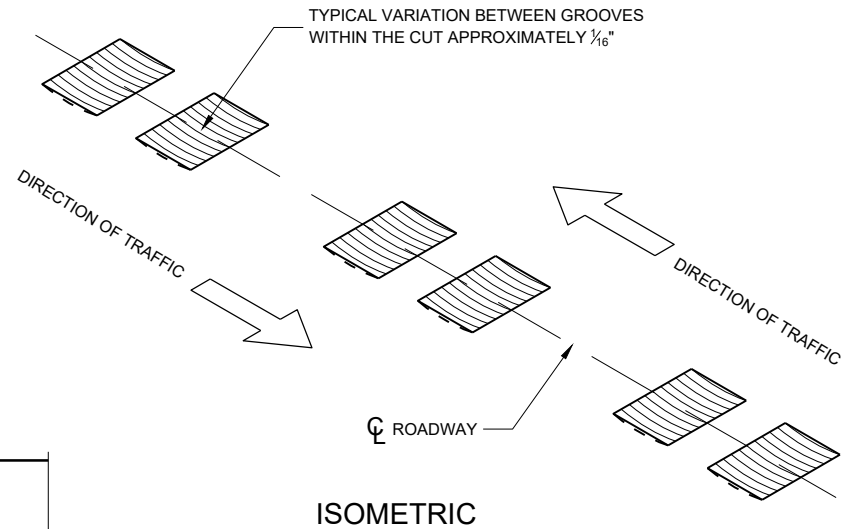


CENTERLINE RUMBLE STRIPS - ASPHALT


STATE OF WISCONSIN
DEPARTMENT OF TRANSPORTATION 101

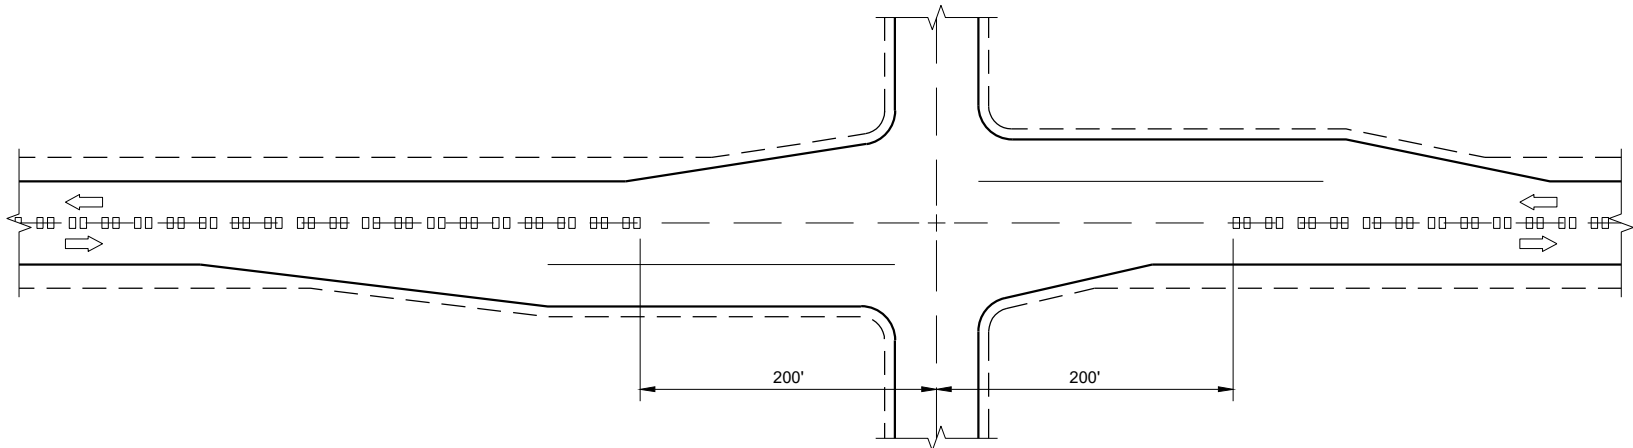

CENTERLINE GROOVES AT INTERSECTIONS

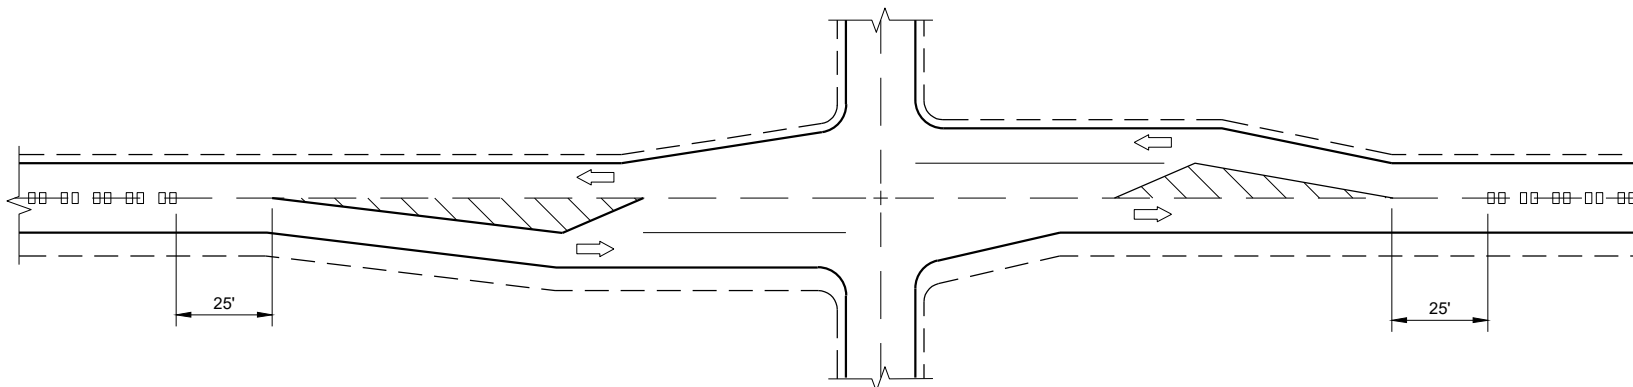


CENTERLINE GROOVES AT INTERSECTIONS
(WITH LEFT TURN LANES)

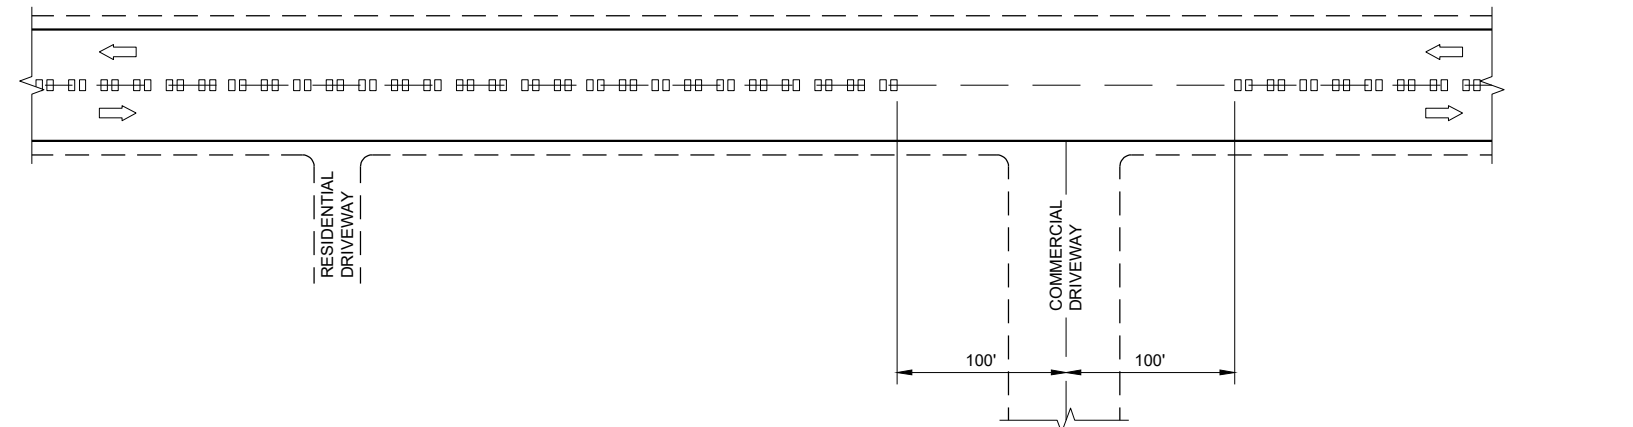


CENTERLINE GROOVES AT DRIVEWAYS^①

GENERAL NOTES

- ① CENTERLINE GROOVES MAY BE OMITTED IN AREAS WITH HIGH CONCENTRATIONS OF DRIVEWAYS WHEN DIRECTED BY THE ENGINEER.

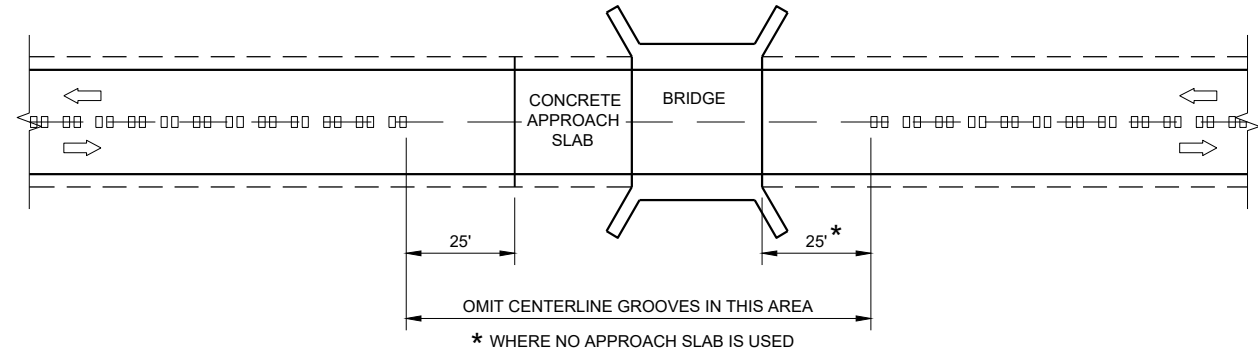

CENTERLINE GROOVES AT BRIDGES

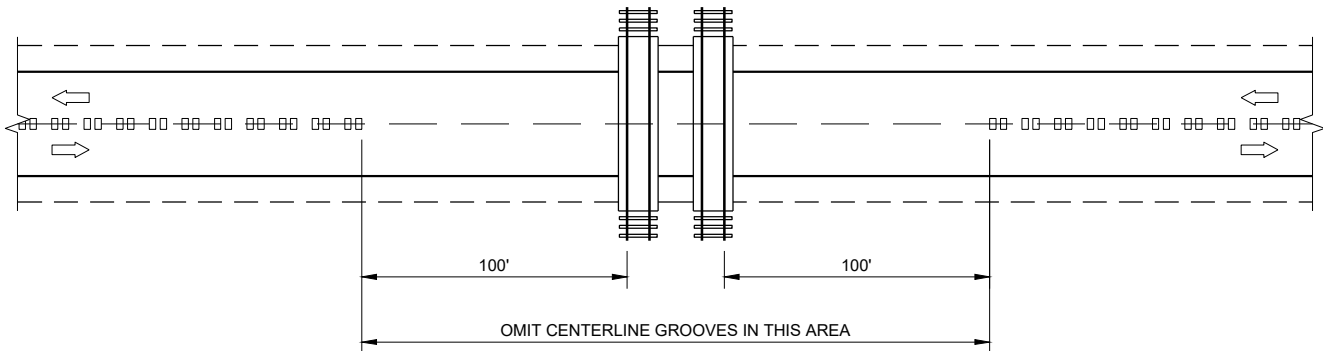


CENTERLINE GROOVES AT RAILROADS


CENTER LINE
RUMBLE STRIPS -
INTERSECTIONS, DRIVEWAYS,
BRIDGES, RAIL ROADS

STATE OF WISCONSIN
DEPARTMENT OF TRANSPORTATION

APPROVED
May 2023
DATE
/S/ John Jenkins
ROADWAY STANDARDS DEVELOPMENT ENGINEER

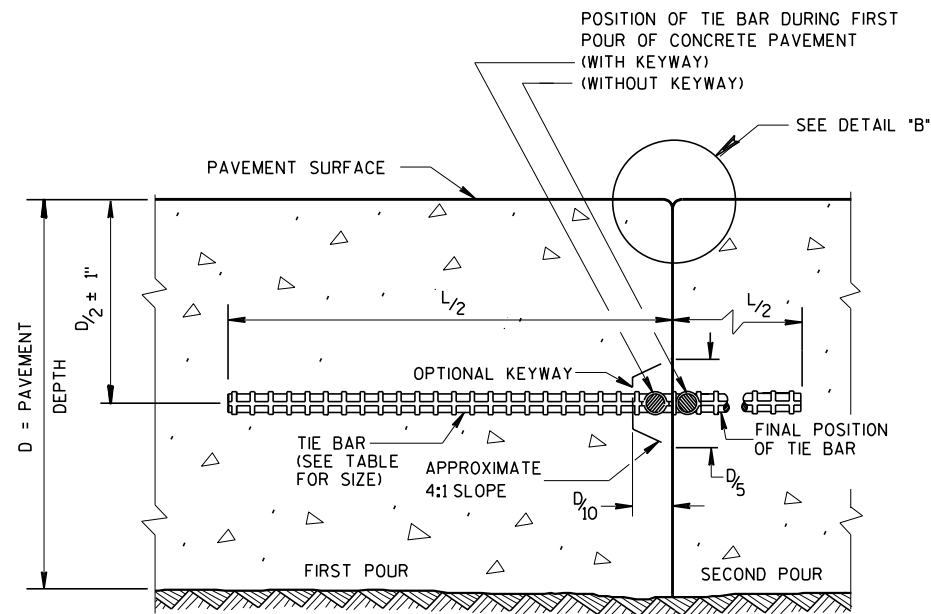


CONSTRUCTION JOINT

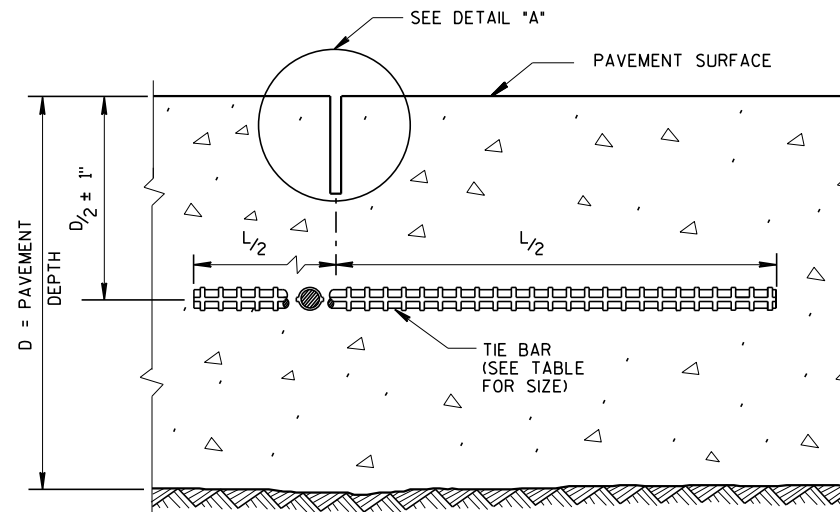


SAWED JOINT

GENERAL NOTES

- CREATE A LONGITUDINAL JOINT FOR PAVEMENT WIDTHS GREATER THAN 15 FEET.
- CORRELATE LONGITUDINAL JOINTS WITH LANE LINES WHEN POSSIBLE.
- 1 ANCHOR TIE BARS INTO DRILLED HOLES WITH AN EPOXY.
 - 2 PAVEMENT THAT WAS IN PLACE PRIOR TO THE CONTRACT.

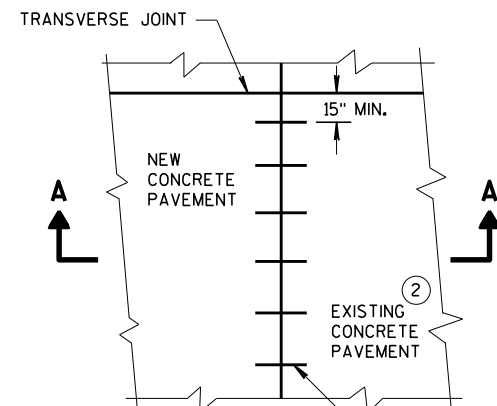


PLAN VIEW

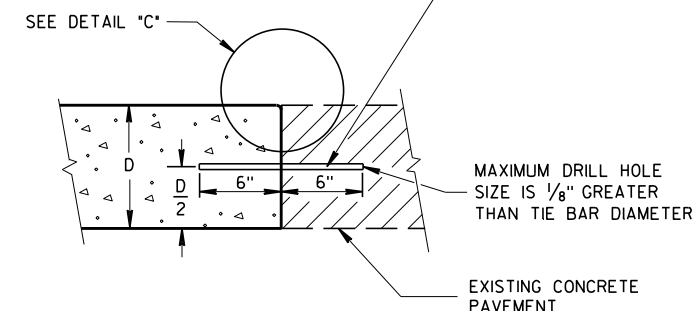


SECTION A-A
LONGITUDINAL CONSTRUCTION JOINT
TIE BARS ANCHORED
INTO EXISTING PAVEMENT


NO. 6 TIE BARS SPACED 30" C-C, INSTALLED PERPENDICULAR TO THE LONGITUDINAL JOINT. ①

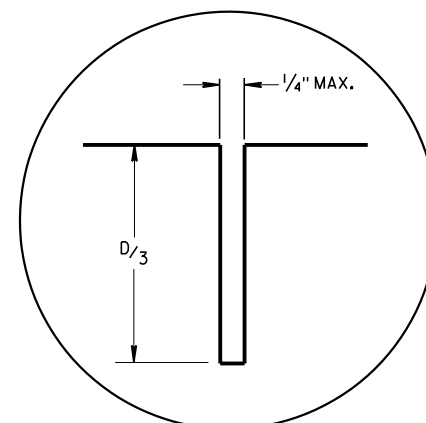

DETAIL "A"

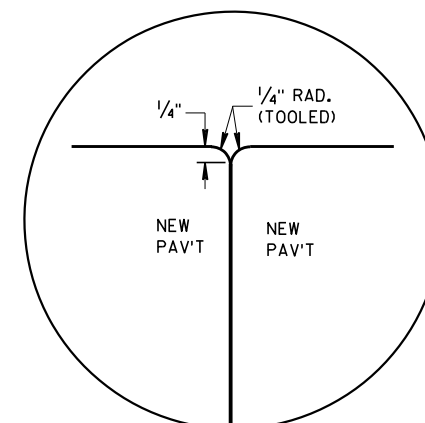

DETAIL "B"

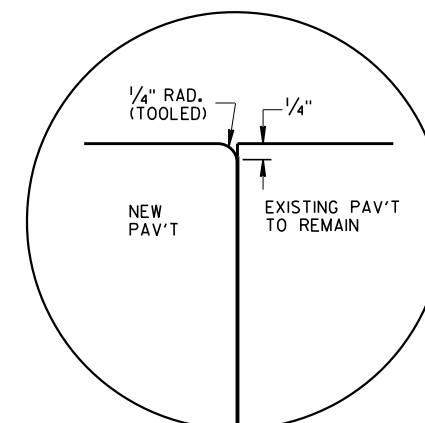


DETAIL "C"

TIE BAR TABLE

PAVEMENT DEPTH (D)	TIE BAR SIZE	TIE BAR LENGTH (L)	MAX. TIE BAR SPACING
$< 10 \frac{1}{2}"$	NO. 4	30"	36"
$\geq 10 \frac{1}{2}"$	NO. 5	36"	36"
	NO. 4 *	30"	24" **

* SUBSTITUTE BENT BARS AT LONGITUDINAL JOINTS WHEN EQUIPMENT LIMITATIONS DURING CONSTRUCTION WARRANT (e.g. AUXILIARY LANES OR TURN LANES)

** CONFORM TO 15" MINIMUM SPACING FROM TRANSVERSE JOINTS; SPACING BETWEEN TIE BARS WILL BE 30" AT TRANSVERSE JOINTS.

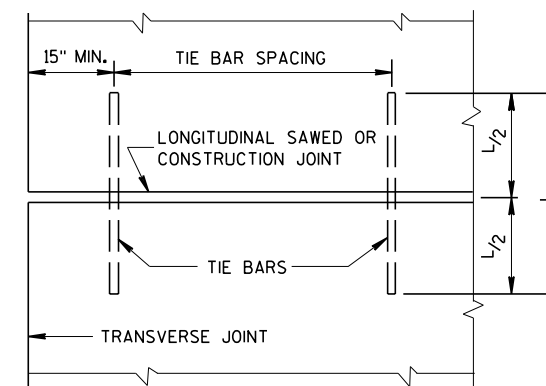


PLAN VIEW
SHOWING LOCATION OF TIE BARS


CONCRETE PAVEMENT
LONGITUDINAL JOINTS AND TIES

STATE OF WISCONSIN
DEPARTMENT OF TRANSPORTATION


APPROVED
March 2018 /S/ Peter Kern
DATE PAVEMENT SUPE 103
FHWA

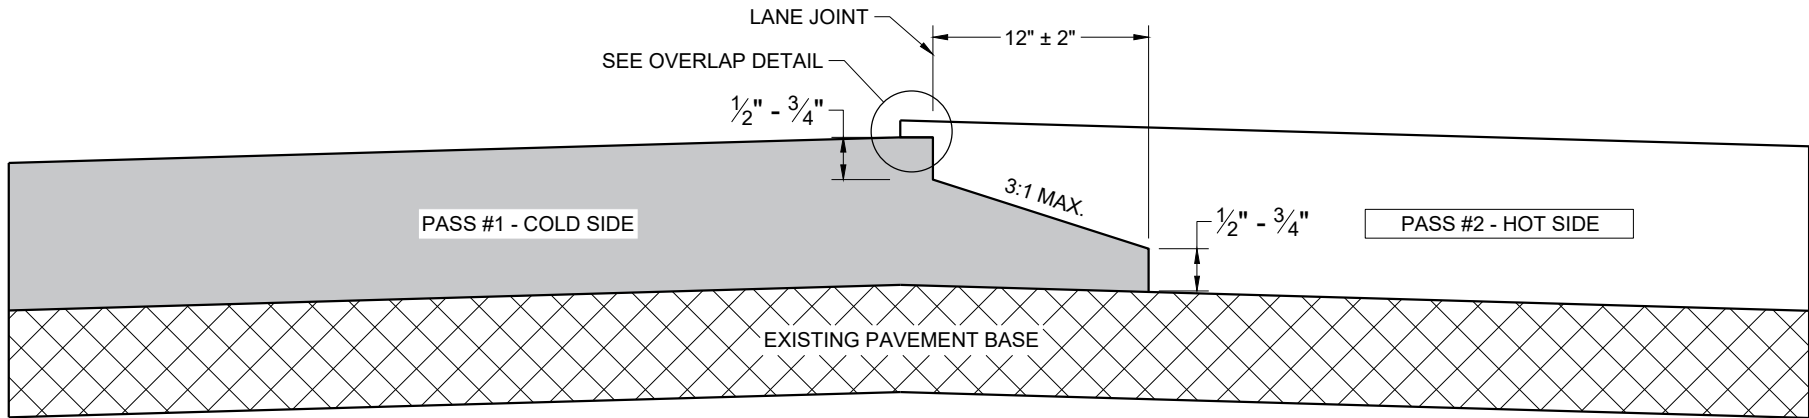

TYPICAL PAVEMENT CROSS SECTION
NOTCHED WEDGE JOINT

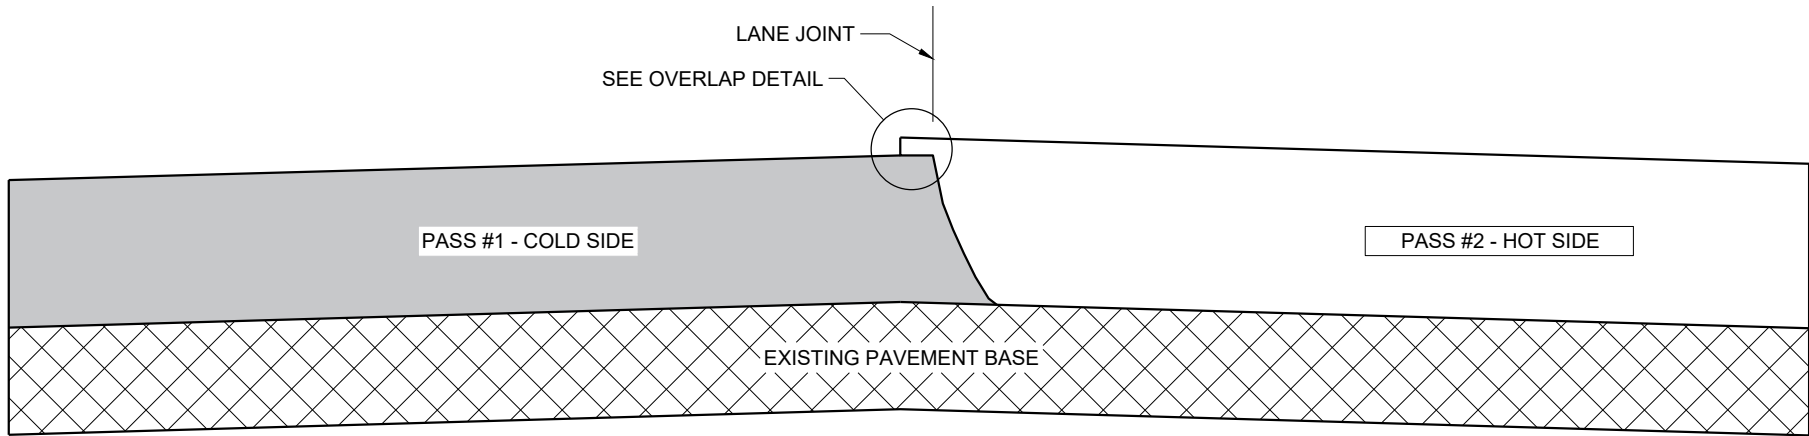

TYPICAL PAVEMENT CROSS SECTION
VERTICAL JOINT

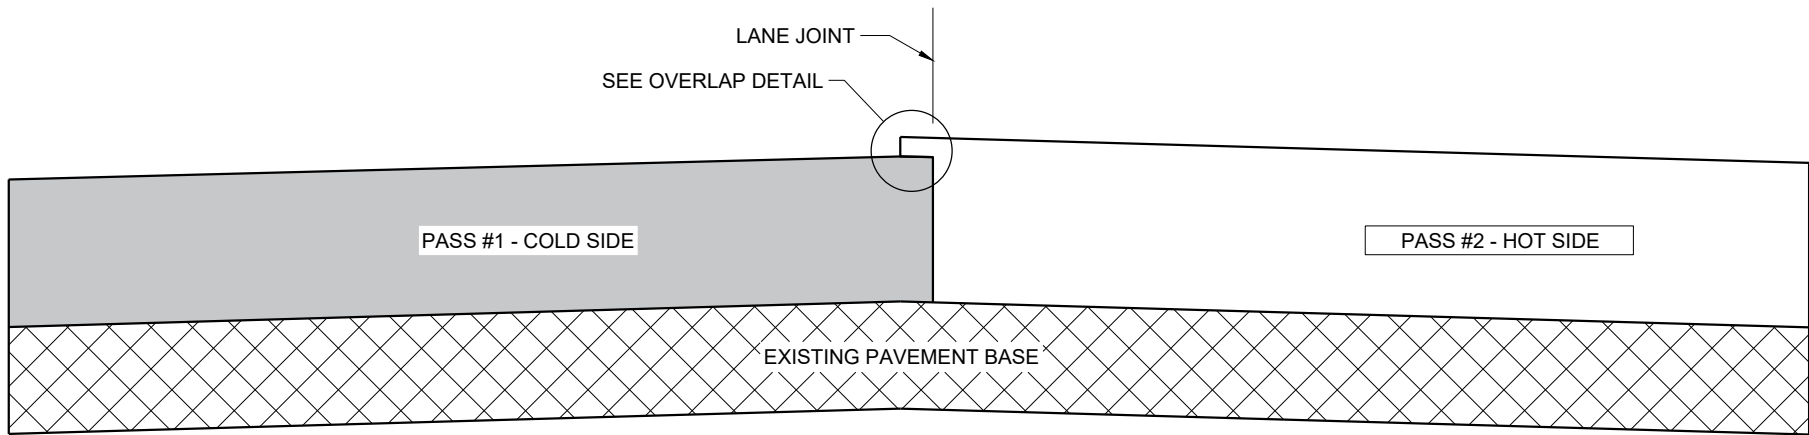

TYPICAL PAVEMENT CROSS SECTION
VERTICAL JOINT (MILLED)

GENERAL NOTES


IN ADDITION TO THE DETAILS PROVIDED IN THIS DRAWING, CONFORM TO STANDARD SPECIFICATION 450.3.2.8 FOR WHEN A NOTCHED WEDGE JOINT IS REQUIRED AND FOR GENERAL JOINT CONSTRUCTION REQUIREMENTS.

FOR ALL LONGITUDINAL JOINTS, ENSURE THE PAVER SCREED OVERLAPS THE PREVIOUSLY PLACED PAVEMENT BY $1" \pm 0.5"$ AND THE HOT SIDE OF THE JOINT REMAINS HIGHER THAN THE COLD SIDE BY APPROXIMATELY $0.1"$ AFTER FINAL COMPACTION. (IT WILL BE FLUSH WHEN PAVING IN ECHELON.)

ONLY REMOVE THE LONGITUDINAL NOTCHED WEDGE JOINT FOR SMA PAVEMENT OR AS DIRECTED BY THE ENGINEER TO ADDRESS SPECIFIC LENGTHS OF JOINT DAMAGED BY TRAFFIC.

WHEN MILLING BACK OR REMOVING ANY LONGITUDINAL JOINT, LIMIT THE MATERIAL REMOVED TO $2"$ FROM THE TOP NOTCH OR FROM THE VERTICAL JOINT EDGE ON THE COLD SIDE OF THE JOINT.

USE LONGITUDINAL MILLED JOINT AS PLANS SHOW OR THE AS THE ENGINEER DIRECTS.

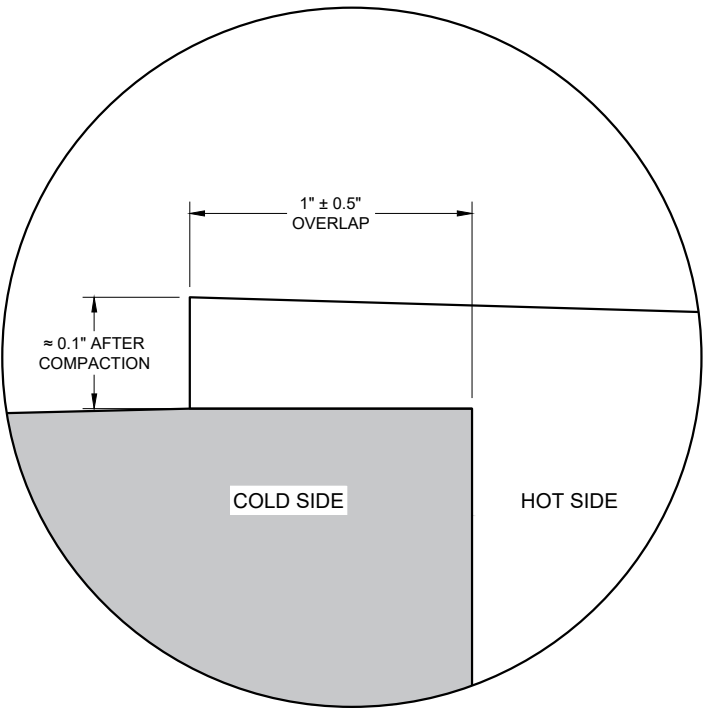

OVERLAP DETAIL (TYPICAL)






HMA LONGITUDINAL JOINTS

STATE OF WISCONSIN
DEPARTMENT OF TRANSPORTATION


APPROVED
November 2020 /S/ Steven Hefel
DATE HMA PAVEMENT ENGIN 104

FHWA

- ① WOOD OR STEEL POSTS (w6X9 OR w6X8.5) MAY BE USED. DO NOT INTERMIX WOOD AND STEEL POSTS. INSTALL STEEL POSTS WITH HOLES ON APPROACHING TRAFFIC SIDE.
- ② USE WOOD OR APPROVED PLASTIC BLOCKOUTS. WOOD BLOCKOUTS MAY BE CONSTRUCTED OUT OF TWO OR MORE WOOD BLOCKOUTS. SEE ALTERNATE WOOD BLOCKOUT DETAIL. DIMENSIONS OF APPROVED PLASTIC BLOCKOUTS MAY VARY.
- ③ IF ROCK IS ENCOUNTERED DURING EXCAVATION, PROVIDE A HOLE 12 INCHES IN DIAMETER EXTENDING 20 INCHES DEEP INTO THE ROCK. PLACE APPROXIMATELY 2 1/2" INCHES OF GRANULAR MATERIAL IN THE BOTTOM OF THE HOLE. CUT THE POSTS THE TO LENGTH AND INSTALL. BACKFILL WITH EXCAVATED MATERIAL AND COMPACT. BACKFILL IS TO BE FREE OF LARGE ROCKS.
- ④ WHEN THE DISTANCE FROM BACK OF POST TO SHOULDER HINGE POINT IS LESS THAN 2 FEET INSTALL LONGER POST AT HALF POST SPACING (K).
- ⑤ FOR NEW MGS INSTALLATION TOP OF W-BEAM RAIL TOLERANCE IS $\pm 1"$. FOR EXISTING MGS INSTALLATION TOP OF W-BEAM IS BETWEEN 27 3/4" TO 32".
- ⑥ WHEN USING STEEL POST AND WOOD BLOCKOUTS INSTALL FOUR 16D GALVANIZED NAILS. INSTALL NAILS AT THE BACK CORNERS OF THE BLOCK AND BEND THE NAILS OVER THE FLANGE OF THE STEEL POST.
- ⑦ TOTAL POST LENGTH FOR TYPE K IS 7' - 0".
TOTAL POST LENGTH FOR OTHER MGS TYPES IS 6' - 0".

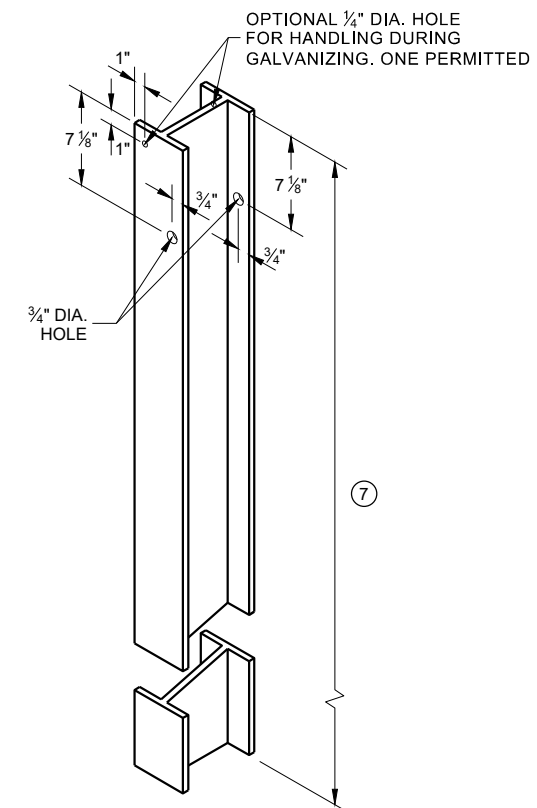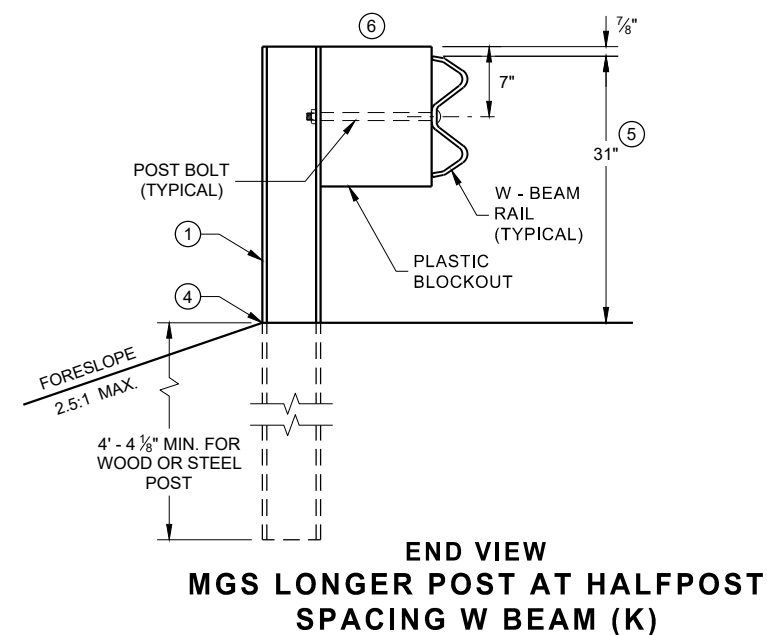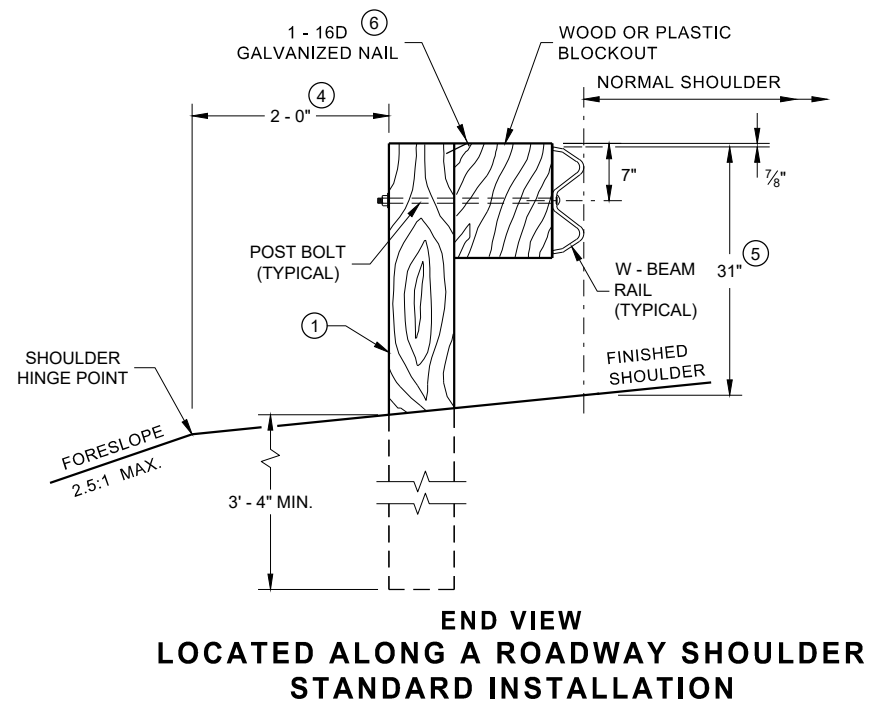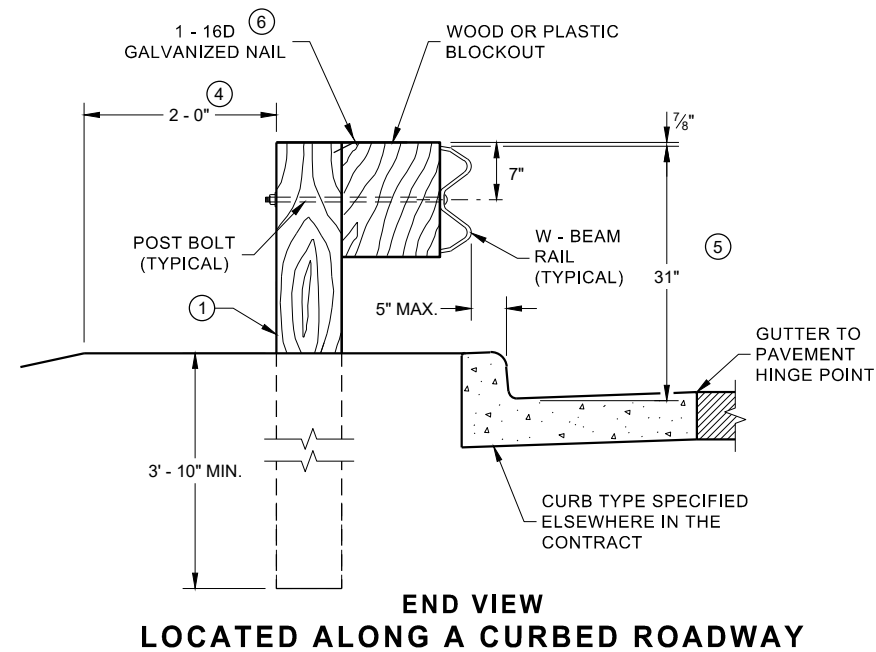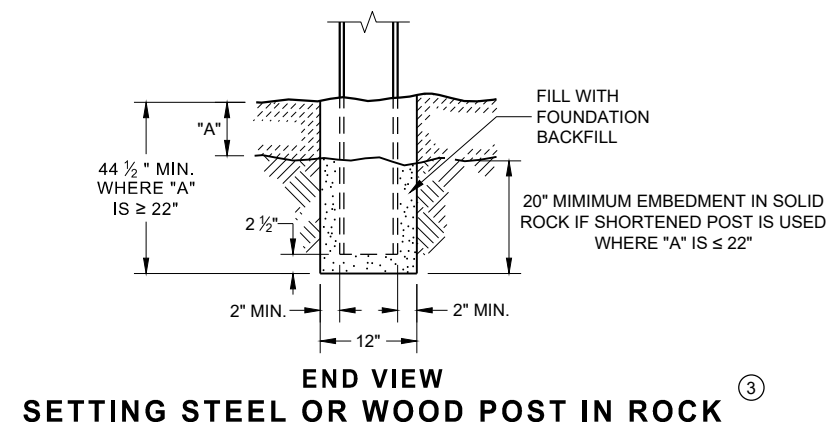

**STEEL POST & HOLE
PUNCHING DETAIL
(W 6 X 9) ①**

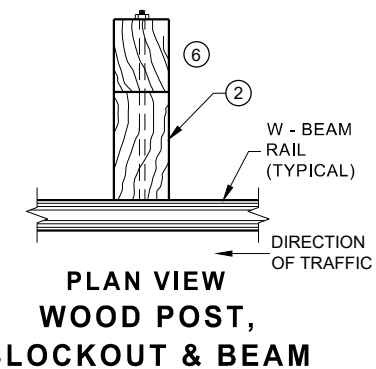


2

W - BEAM
RAIL
(TYPICAL)


1 1/4"

DIRECTION
OF TRAFFIC


**PLAN VIEW
STEEL POST,
PLASTIC BLOCKOUT & BEAM**

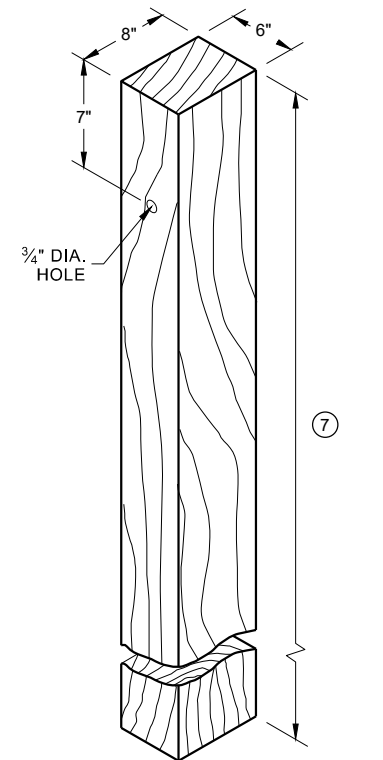


WOOD POST (6" X 8") NOMINAL ^①

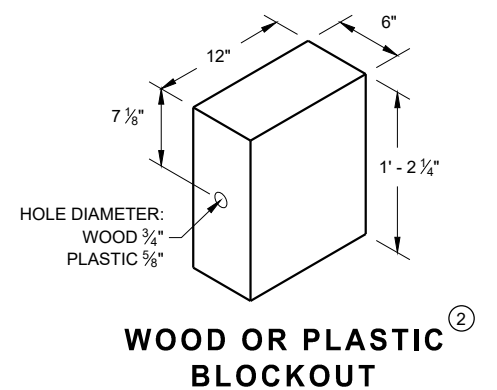


WOOD OR PLASTIC BLOCKOUT ⁽²⁾

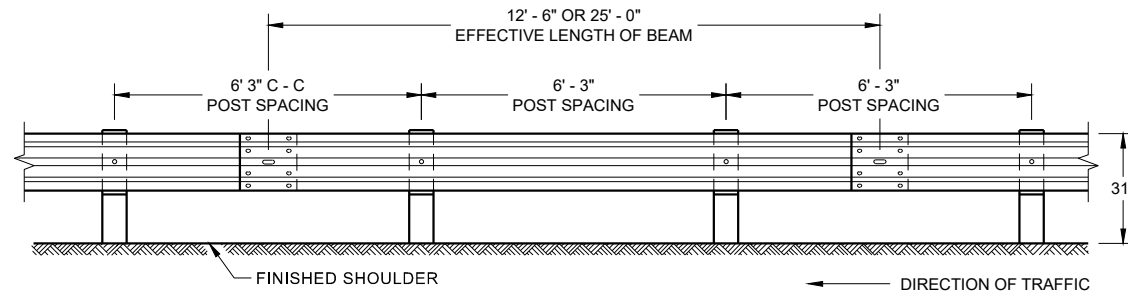


**FRONT VIEW
POST SPACING STANDARD INSTALLATION**

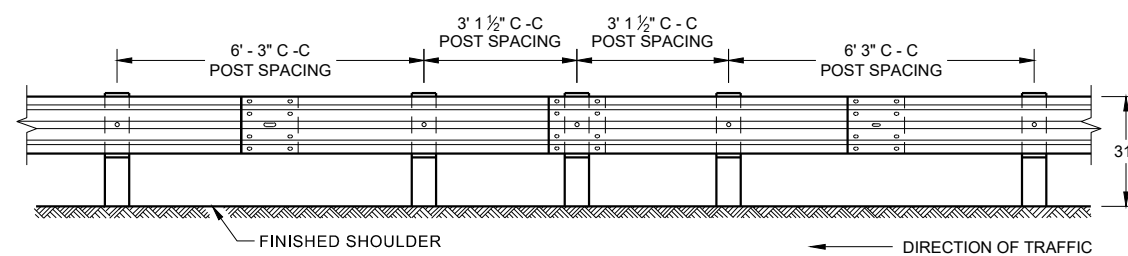


**FRONT VIEW
HALF POST SPACING (HS) AND
HALF POST SPACING WITH LONGER POSTS (K)**

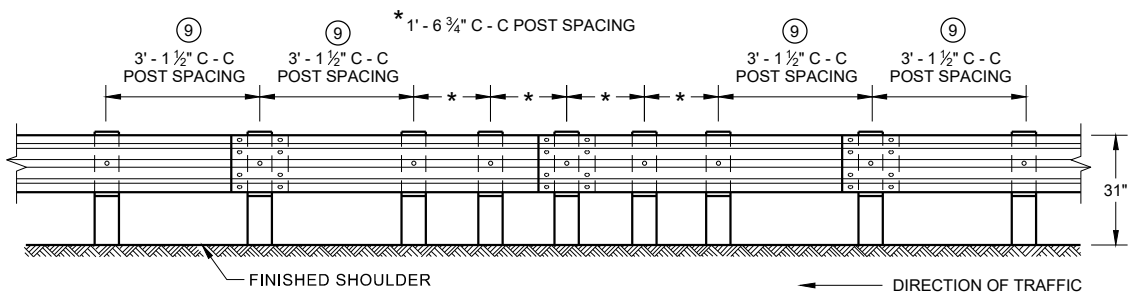


**FRONT VIEW
QUARTER POST SPACING (QS)**

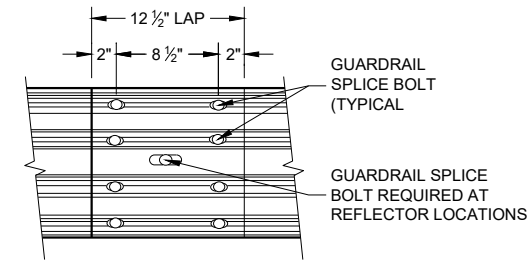


**FRONT VIEW
MID-SPAN BEAM SPLICE**

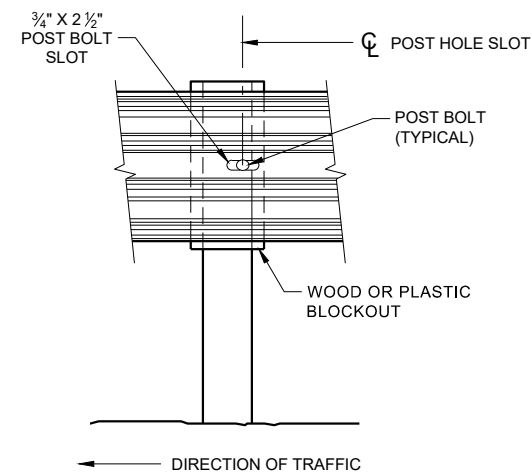

FRONT VIEW AT STEEL POST

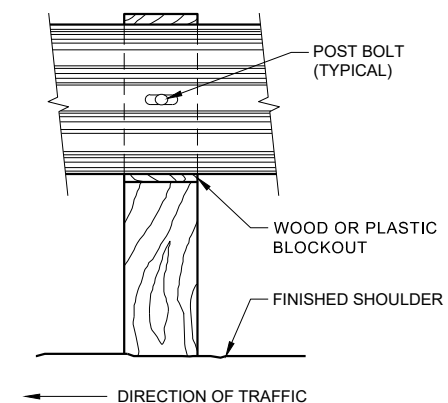

FRONT VIEW AT WOOD POST

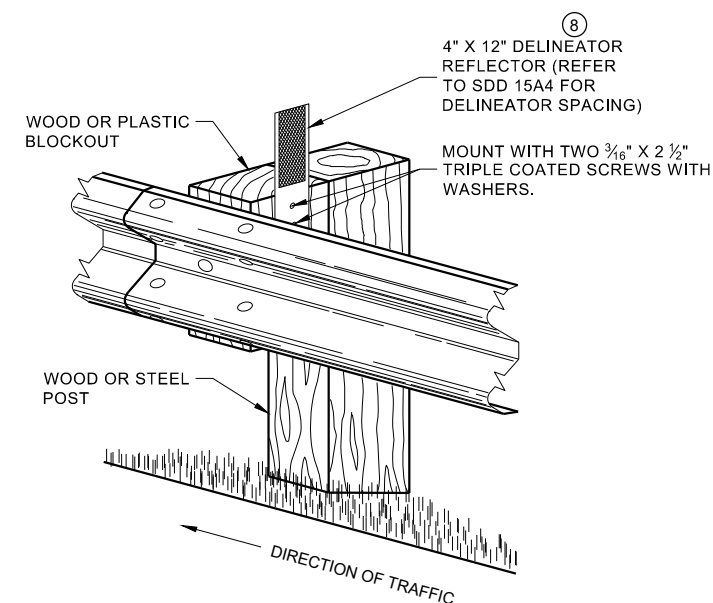


**ONE SIDED REFLECTOR DETAIL
AND TYPICAL INSTALLATION**

GENERAL NOTES

- 8 DO NOT INSTALL REFLECTORS ON THE FIRST 50 FEET OF THE APPROACH END OF THE ENERGY ABSORBING TERMINAL.
- 9 25 FEET OF HALF POST SPACING IS REQUIRED ON APPROACH AND DEPARTURE ENDS OF QUARTER POST SPACING.

POST BOLTS ARE A 3/8" DIAMETER ASTM A307 GUARDRAIL BOLT. A POST BOLT REQUIRES 3/4" DIAMETER A563A DOUBLE RECESSED (DR) HEAVY HEX NUT AND 3/8" DIAMETER F844 FLAT WASHER. POST BOLTS MAY BE LONGER IF MULTIPLE BLOCKOUTS ARE BEING USED.


GUARD RAIL SPLICE BOLTS ARE A 3/8" DIAMETER ASTM A307 GUARDRAIL HEAD BOLT. A GUARDRAIL SPLICE BOLT REQUIRES 3/4" DIAMETER A563A DOUBLE RECESSED (DR) HEAVY HEX NUT.

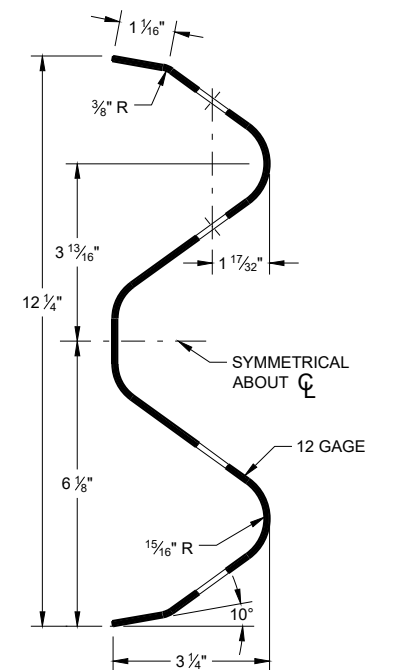


SECTION THRU W-BEAM RAIL

**MIDWEST GUARDRAIL SYSTEM
(MGS) GUARDRAIL**


STATE OF WISCONSIN
DEPARTMENT OF TRANSPORTATION 106

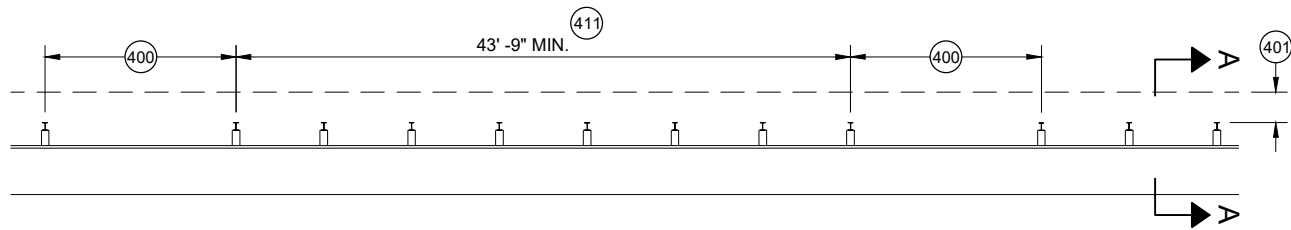


MISSING POST IN MGS GUARDRAIL

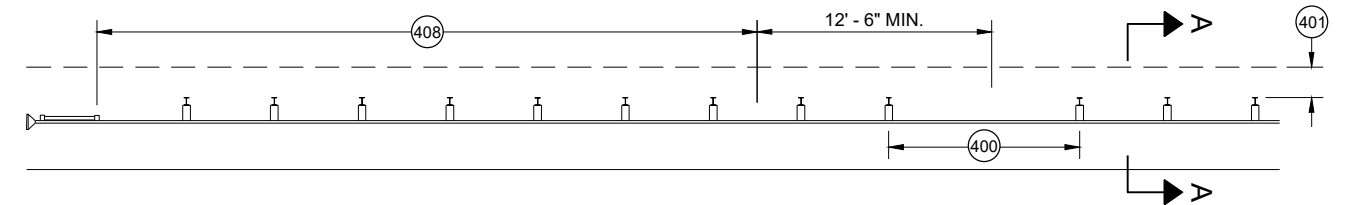


MISSING POST IN MGS GUARDRAIL NEAR EAT

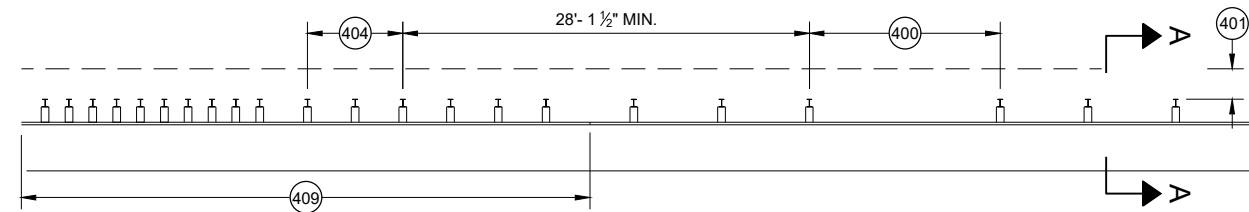


MISSING POST IN MGS GUARDRAIL NEAR AN APPROACH TRANSITION

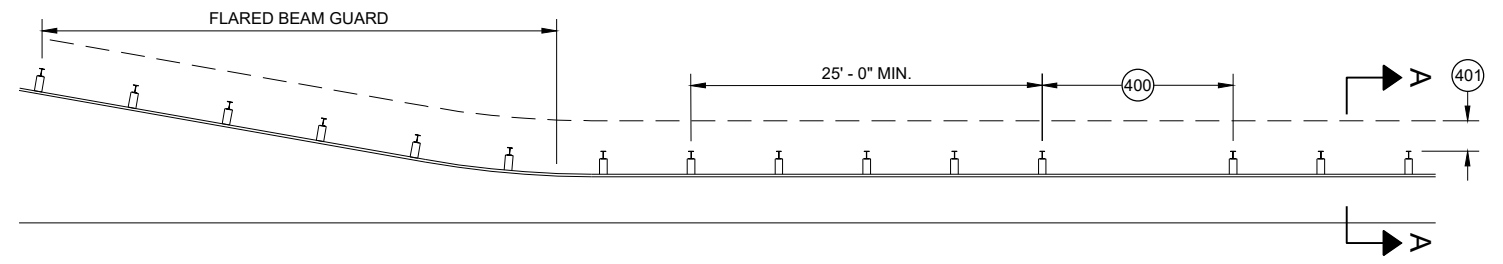

MISSING POST IN MGS GUARDRAIL NEAR FLARED BEAM GUARD

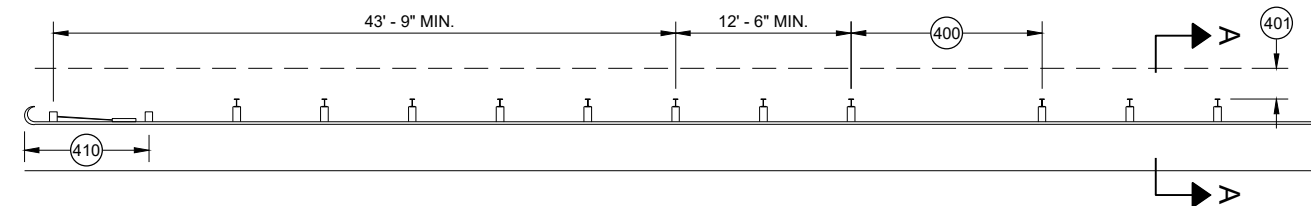


MISSING POST IN MGS GUARDRAIL NEAR A TYPE 2 END TERMINAL

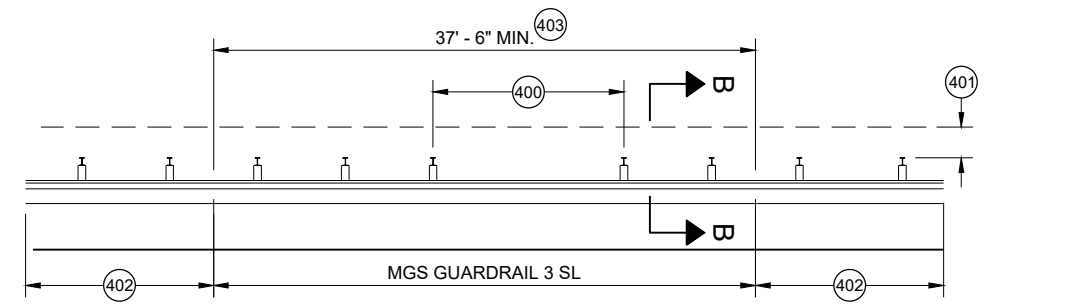


MISSING POST IN SHORT SPAN MGS GUARDRAIL NEAR CURB (SL)

- (400) MAX SPAN 12' - 6"
- (401) 2' MIN.
- (402) MGS GUARDRAIL 3
- (403) NESTING BEAM GUARD
- (404) ASYMMETRIC TRANSITION
- (405) SOIL WELL DRAINED AND COMPACTED
- (406) SEE OTHER DRAWINGS IN THIS SDD
- (407) SEE OTHER DRAWINGS FOR MIN. SPACING BETWEEN SPANS
- (408) SEE SDD 14B44
- (409) SEE SDD 14B45
- (410) SEE SDD 14B47
- (411) MINIMUM DISTANCE BETWEEN MISSING POST SPANS.

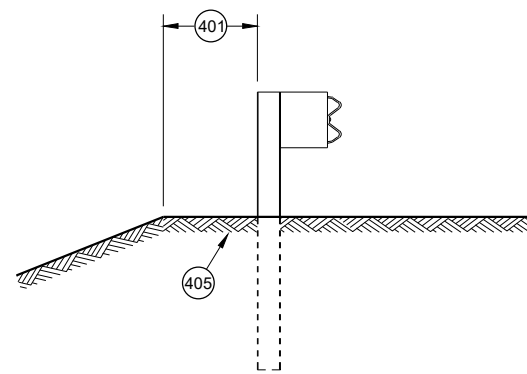

SECTION A - A

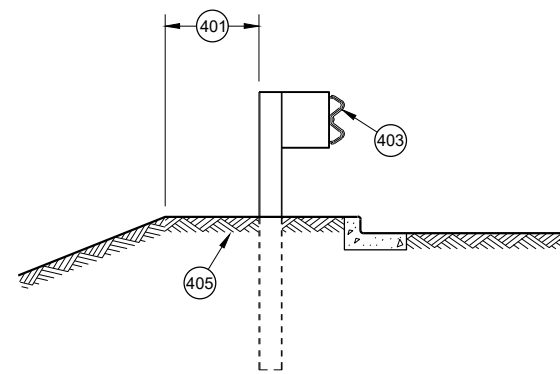

SECTION B - B

MIDWEST GUARDRAIL SYSTEM (MGS) GUARDRAIL	
STATE OF WISCONSIN DEPARTMENT OF TRANSPORTATION	
APPROVED May 2021 DATE	/S/ Rodney Taylor ROADWAY STANDARDS DEVELOPMENT UNIT SUPERVISOR
108	


- (A) THE SLOPE IN THE AREA BOUNDED BY THE GRADELINE, THE HINGE POINT LINE (HPL) AND THE CLEAR ZONE LIMITS (CZL) SHALL BE 4:1 OR FLATTER.
- (B) AFTER FINAL ASSEMBLY, RECHECK CABLE TO BE SURE IT IS TAUT AND HAS NOT RELAXED
- (C) DIFFERENT MANUFACTURERS REQUIRE DIFFERENT PERFORATED W - BEAM RAIL END PANELS. SEE MANUFACTURER'S INFORMATION.
- (D) ATTACH ALUMINUM SHEET TO E.A.T. HEAD USING 4 STAINLESS STEEL SELF - TAPPING SCREWS. ONE SCREW PER CORNER.
- (E) HARDWARE MAY VARY BETWEEN MANUFACTURER. SEE MANUFACTURER'S DRAWING FOR INFORMATION.

DIMENSIONS MAY VARY, MANUFACTURER'S INFORMATION.

THE CENTER OF THE UPPER 3½" DIAMETER HOLE ON POST NUMBER 3 THROUGH POST 9 IS TO BE FLUSH WITH THE GROUND LINE UP TO A MAXIMUM OF 2" ABOVE GROUND LINE. WOOD BLOCKS ON POSTS NUMBERED 3 THROUGH 9 MAY BE ADJUSTED UP TO 3" ABOVE THE TOP OF POST.




STATE OF WISCONSIN
DEPARTMENT OF TRANSPORTATION 109

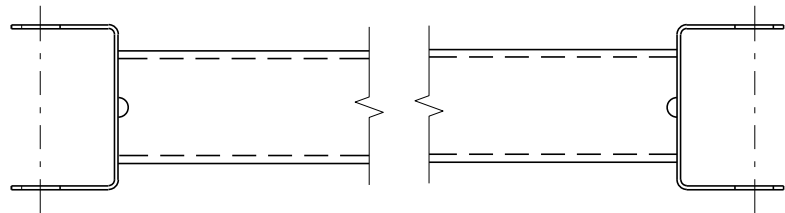


GENERIC GROUND STRUT⁹ ^E


BILL OF MATERIALS	
PART NO.	DESCRIPTION MATERIALS PROVIDED BY MGS EAT MANUFACTURER. SEE MANUFACTURER'S DETAILS FOR MORE INFORMATION.
①	UPPER POST NO. 1 6" X 6" TUBE
②	LOWER POST NO. 1
③	WOOD CRT
④	WOOD BLOCKOUT
⑤	PIPE SLEEVE
⑥	BEARING PLATE
⑦	BCT CABLE ASSEMBLY
⑧	ANCHOR CABLE BOX
⑨	GROUND STRUT
⑩	PERFORATED W-BEAM RAIL END PANEL, 12'-6" LONG.
⑪	STANDARD W-BEAM RAIL. MULTIPLE SECTIONS REQUIRED. SECTIONS VARY IN LENGTH.
⑫	IMPACT HEAD
⑬	EAT MARKER POST - YELLOW (SEE APPROVED PRODUCTS LIST)
⑭	SOIL PLATE
⑮	UPPER POST NO. 2
⑯	LOWER POST NO. 2

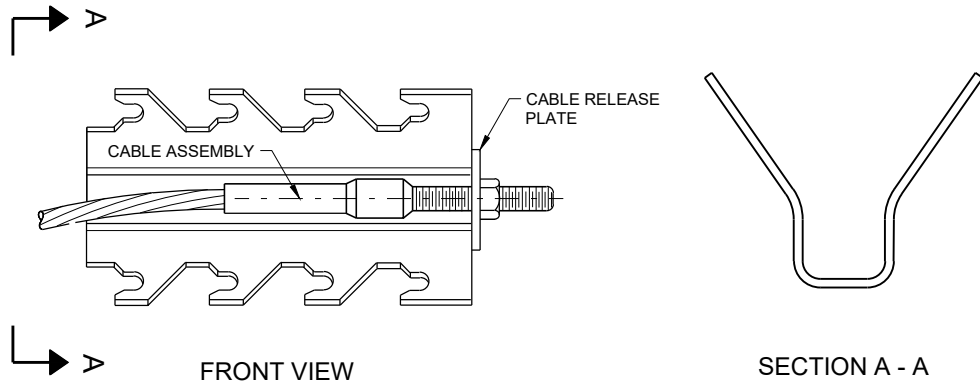


GENERIC ANCHOR CABLE BOX⁹ ^E

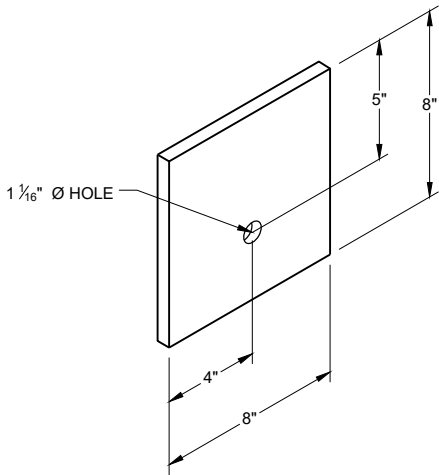


BEARING PLATE⁶ ^E

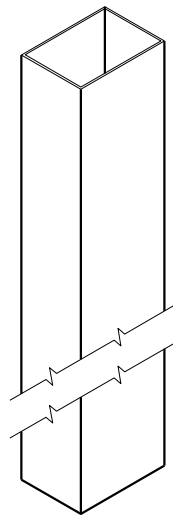


UPPER POST NO. 1 ⁽¹⁾ (E)

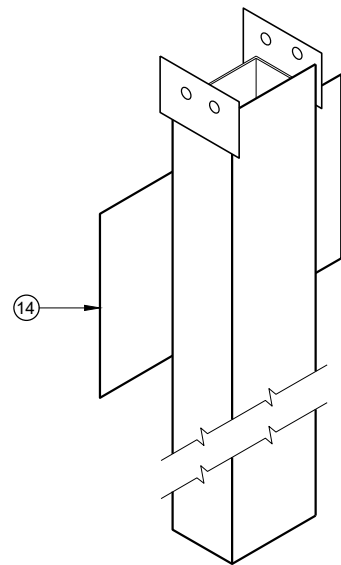


LOWER POST NO. 1 ⁽²⁾ (E)

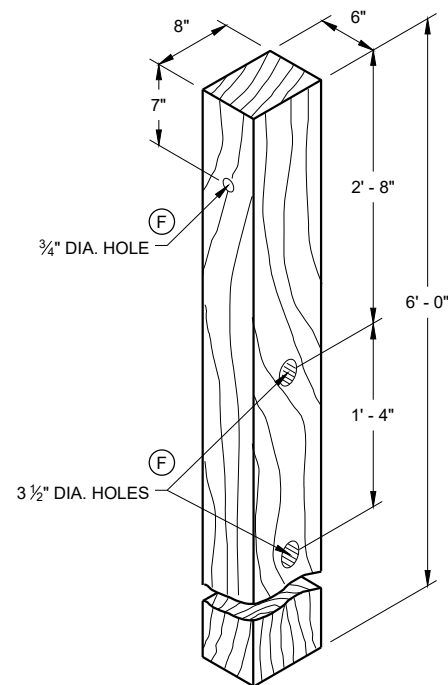


WOOD CRT POST ⁽³⁾ (E)
POSTS NUMBER 3-9

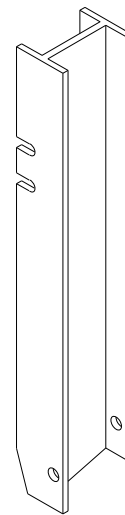


UPPER POST NO. 2 ⁽¹⁵⁾ (E)

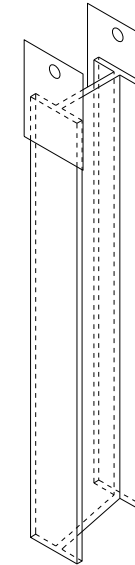


LOWER POST NO. 2 ⁽¹⁶⁾ (E)

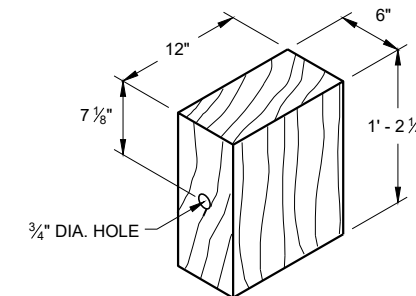

WOOD BLOCKOUT ⁽⁴⁾
REQ'D. AT ALL POSTS EXCEPT POST NO'S 1 & 2

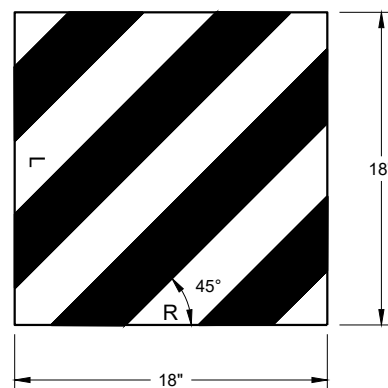

REFLECTIVE SHEETING DETAIL ^(E)

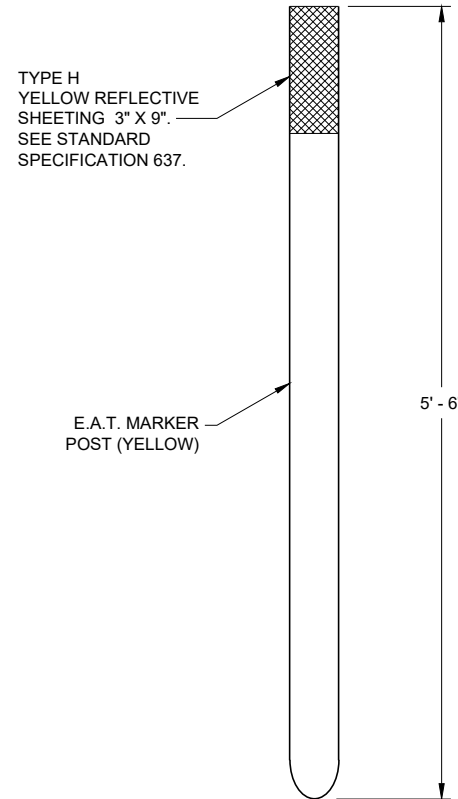


FRONT VIEW




SIDE VIEW

E.A.T. MARKER POST ⁽¹³⁾

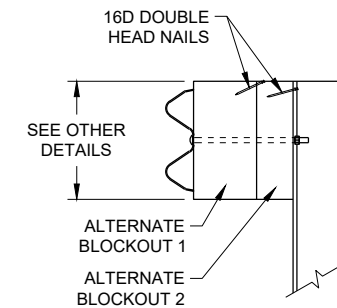

SIDE VIEW

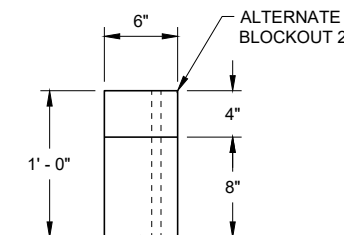


TOP VIEW

ALTERNATE WOOD
BLOCKOUT DETAIL


**MIDWEST GUARDRAIL SYSTEM
ENERGY ABSORBING TERMINAL
(MGS)**

STATE OF WISCONSIN
DEPARTMENT OF TRANSPORTATION

APPROVED
7/2018 DATE
/S/ Rodney Taylor
ROADWAY STANDARDS DEVELOPMENT
UNIT SUPERVISOR
FHWA 111

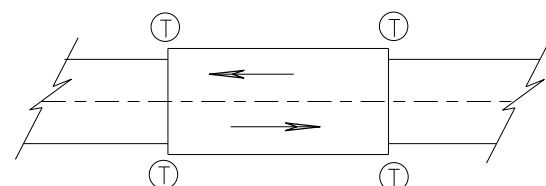

TWO WAY TRAFFIC

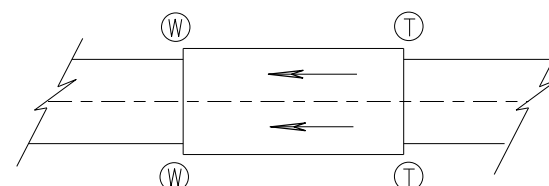

ONE WAY TRAFFIC

⑦ THREE BEAM CONNECTION

Ⓢ W-BEAM CONNECTION WHEN REQUIRED

TYPICAL LOCATIONS OF THRIE BEAM AND W-BEAM CONNECTIONS TO BRIDGE

GENERAL NOTES

IF ROCK IS ENCOUNTERED, REMOVE ROCK TO FULL DEPTH OF POST PLUS 2 1/2", AND 12" DIAMETER AROUND POST. SEE 14B42 FOR MORE DETAILS.

TRANSITION USES STEEL POSTS ONLY.


SEE STANDARD DETAIL DRAWING 14 B 42 FOR MORE INFORMATION.

POST 2 THROUGH 17 USES STEEL POST ONLY


① BRIDGE RAILING TYPE "W" DOES NOT REQUIRE A TERMINAL CONNECTOR.

(2) OPTIONAL CURB AND GUTTER OR DRAINAGE FEATURE SEE PLAN FOR INFORMATION.

⑬ STEEL OR WOOD POST IS ACCEPTABLE AT POST 1. SEE SDD14B42

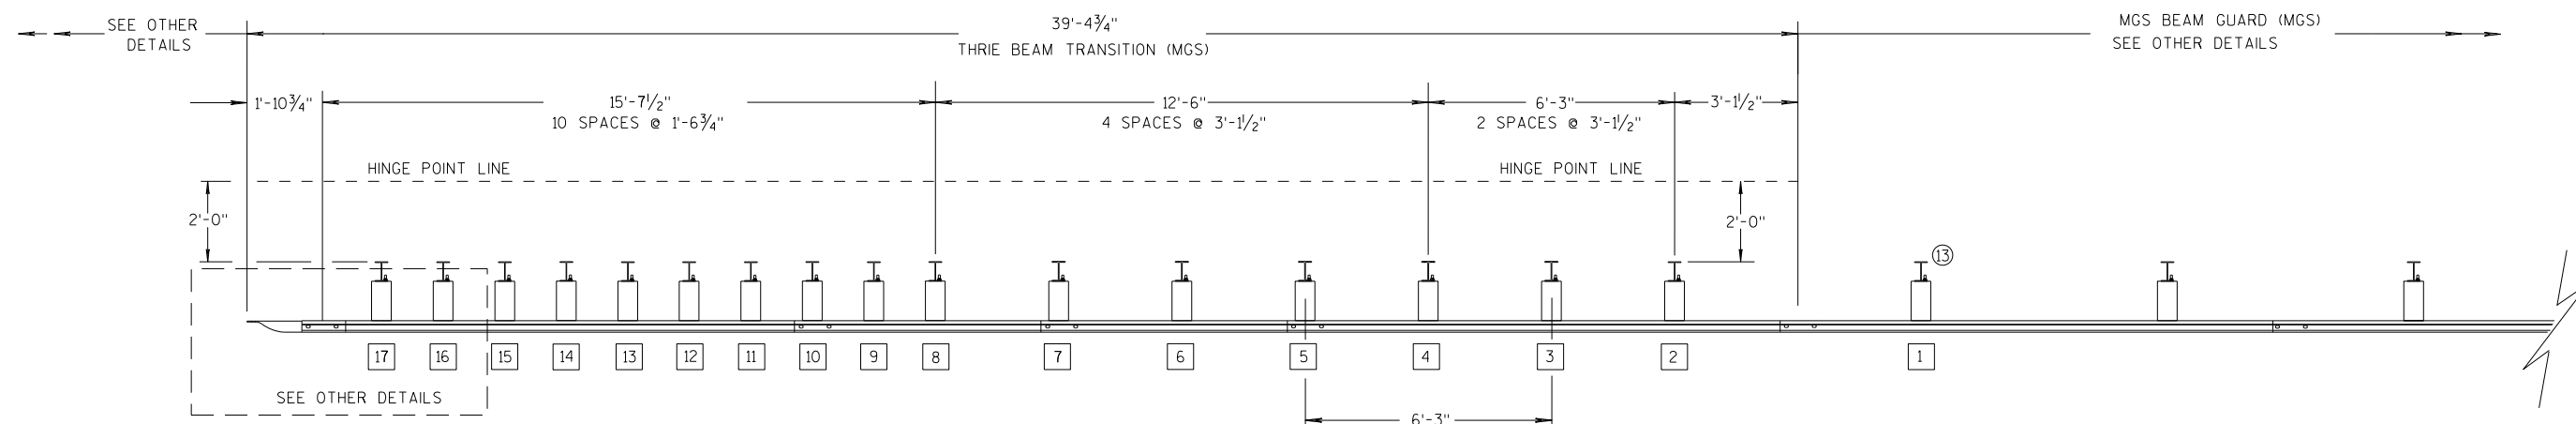

PLAN VIEW

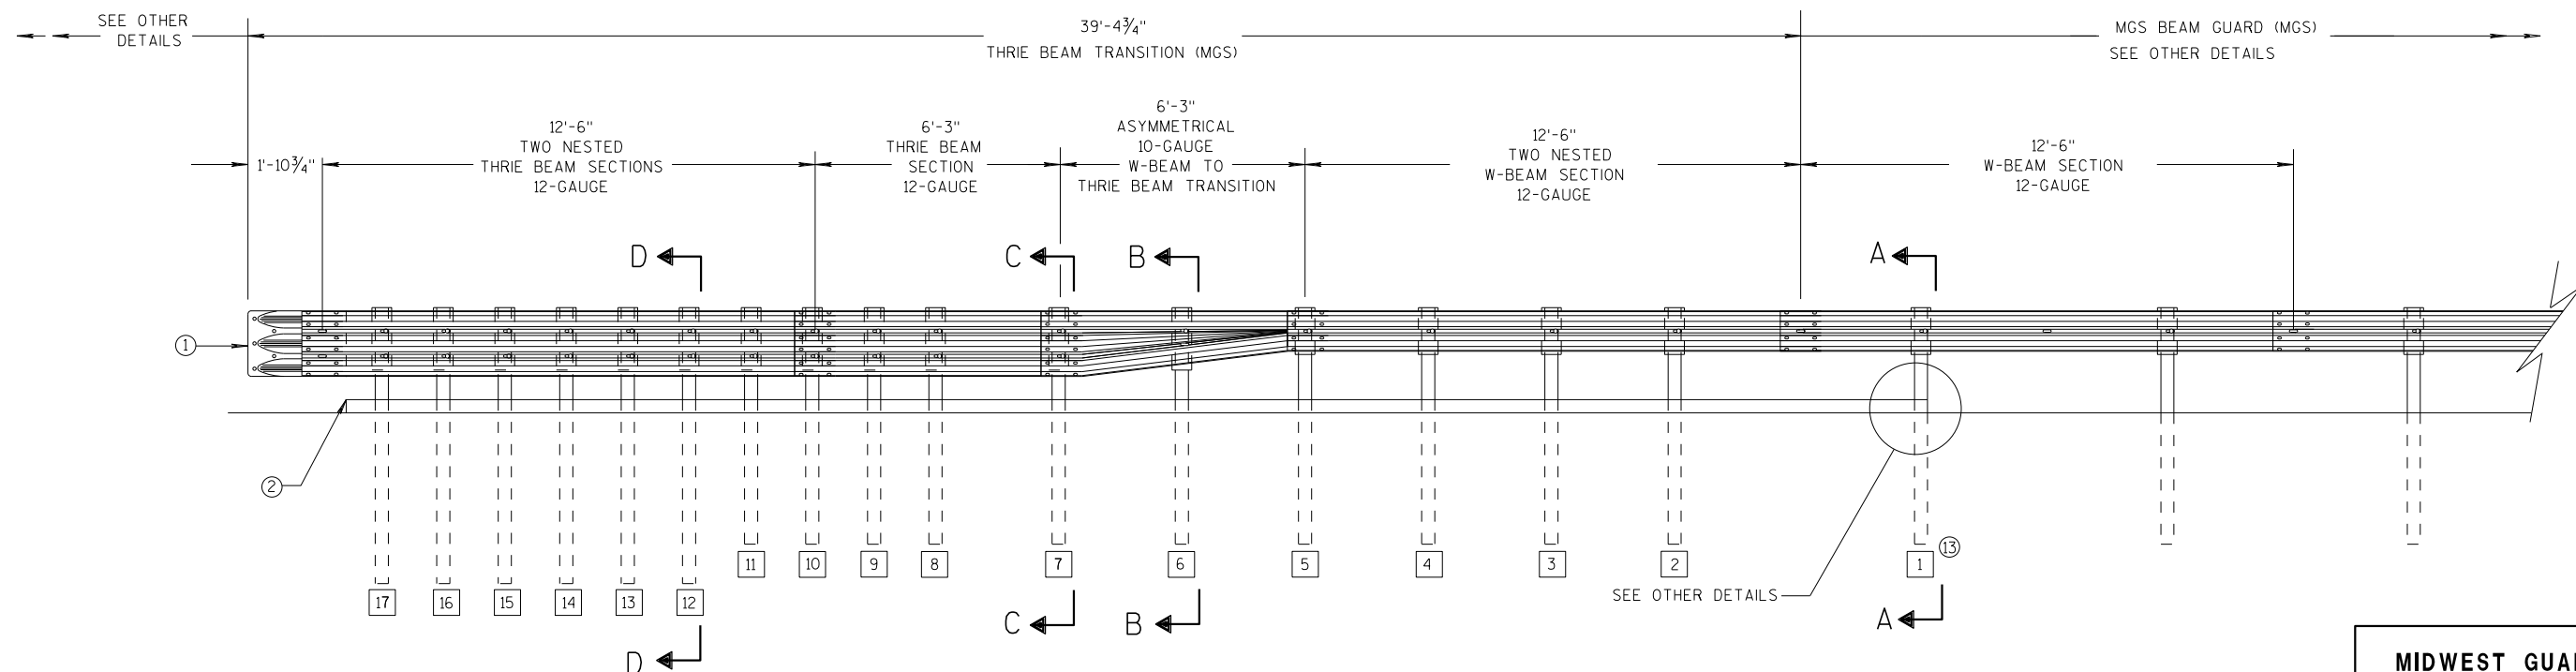

ELEVATION VIEW


MIDWEST GUARDRAIL SYSTEM THRIE BEAM TRANSITION

**MIDWEST GUARDRAIL SYSTEM
THRIE BEAM TRANSITION (MGS)**


STATE OF WISCONSIN
DEPARTMENT OF TRANSPORTATION 112

GENERAL NOTES


- 2 OPTIONAL CURB AND GUTTER OR DRAINAGE FEATURE SEE PLAN FOR INFORMATION.
- 3 WHEN USING STEEL POSTS AND WOOD BLOCKOUTS INSTALL FOUR 10D GALVANIZED NAILS. INSTALL NAILS AT THE BACK CORNERS OF THE BLOCK AND BEND THE NAILS OVER THE FLANGE OF THE STEEL POST.
- 4 TOLERANCE FOR TOP OF W-BEAM RAIL IS $\pm 1"$.
- 13 STEEL OR WOOD POST IS ACCEPTABLE AT POST 1. SEE SDD 14B42

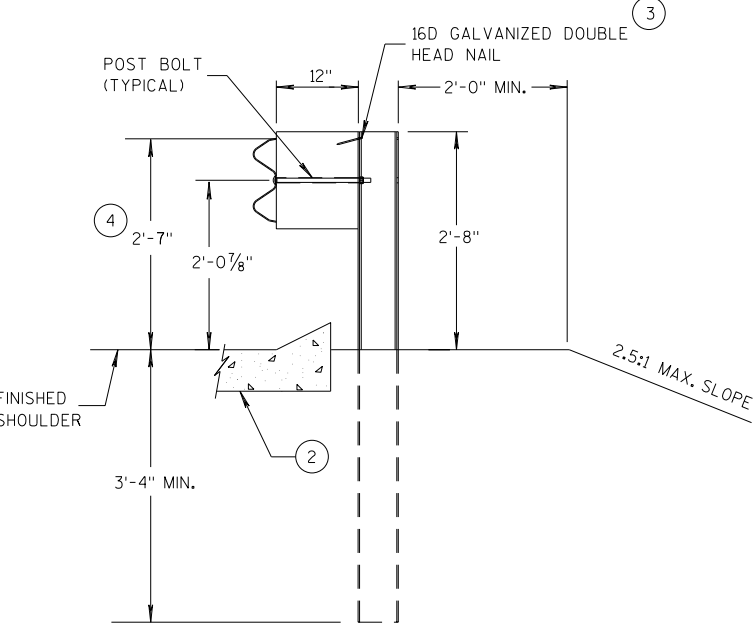


SECTION A-A
POSTS 1-5

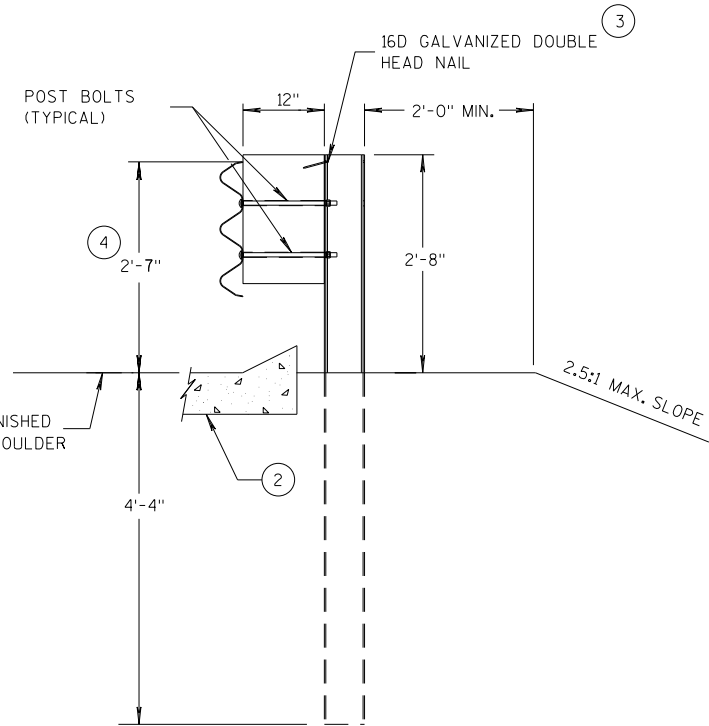

SECTION D-D
POSTS 12-17

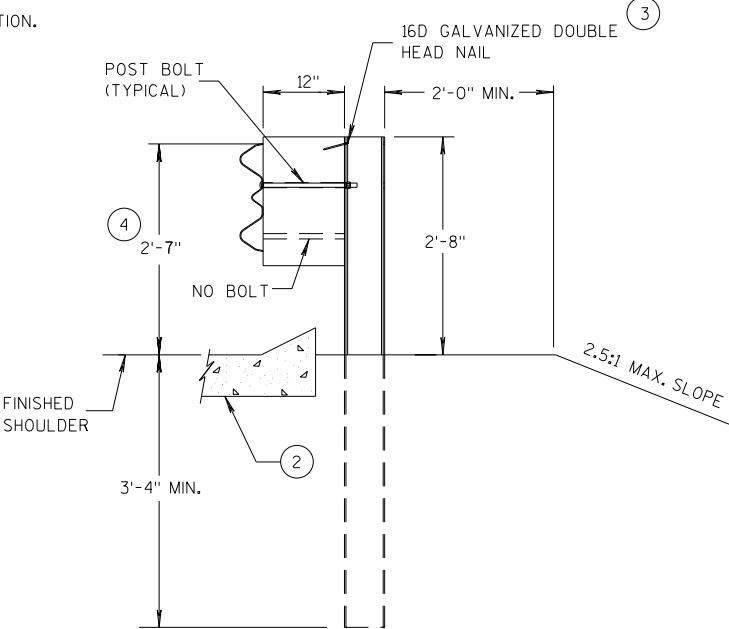

SECTION B-B
POST 6

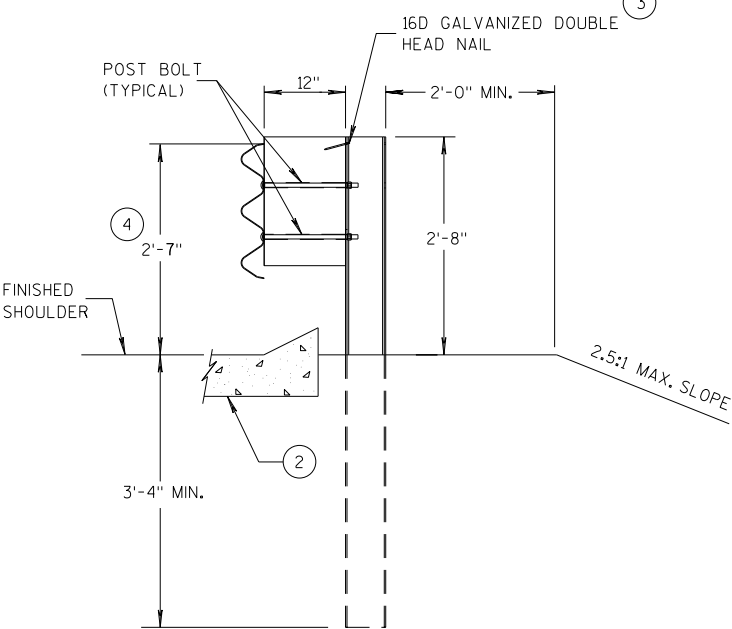

SECTION C-C
POSTS 7-11



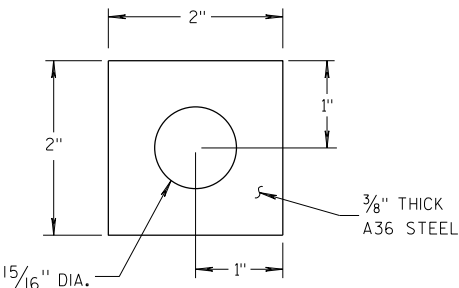



PLATE WASHER DETAIL

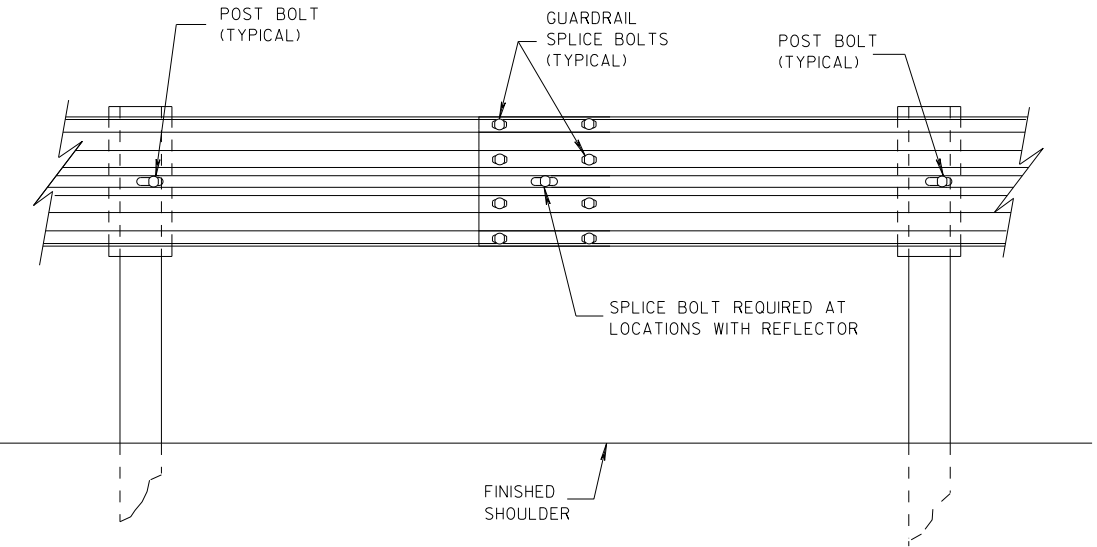

SPLICE DETAIL

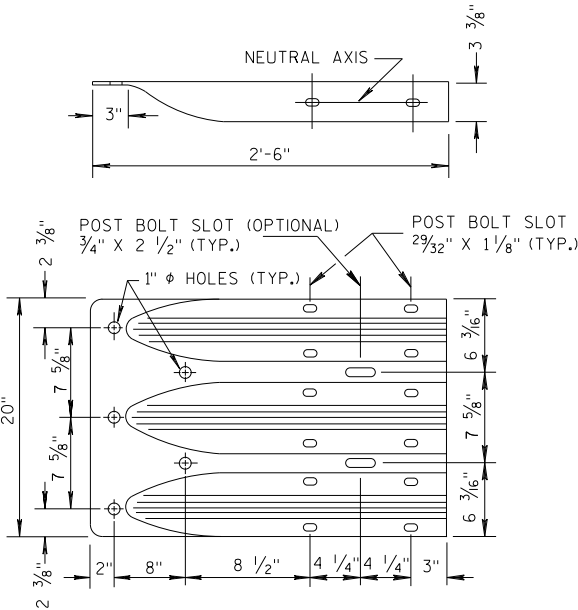


THRIE BEAM
TERMINAL CONNECTOR

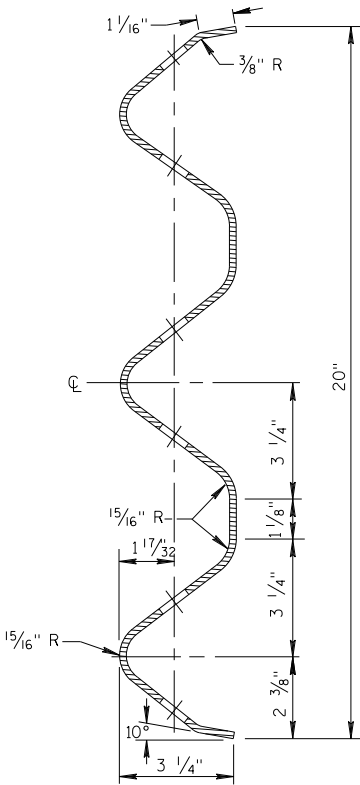


SECTION THRU THRIE
BEAM RAIL ELEMENT

MIDWEST GUARDRAIL SYSTEM
THRIE BEAM TRANSITION (MGS)


STATE OF WISCONSIN
DEPARTMENT OF TRANSPORTATION

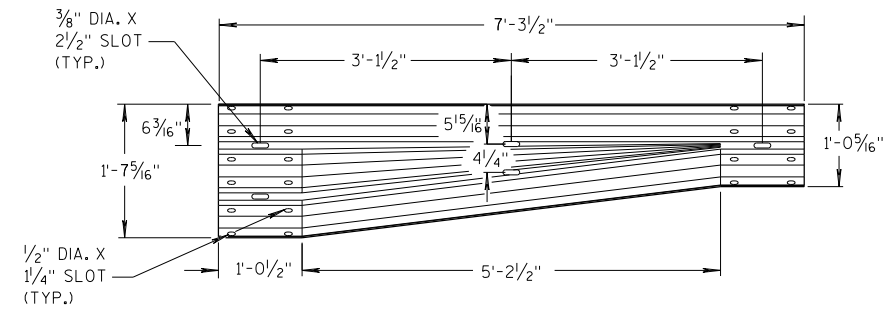


W-BEAM TO THRIE BEAM TRANSITION SECTION

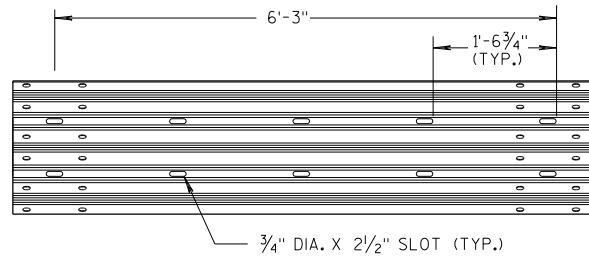


6'-3" THRIE BEAM SECTION

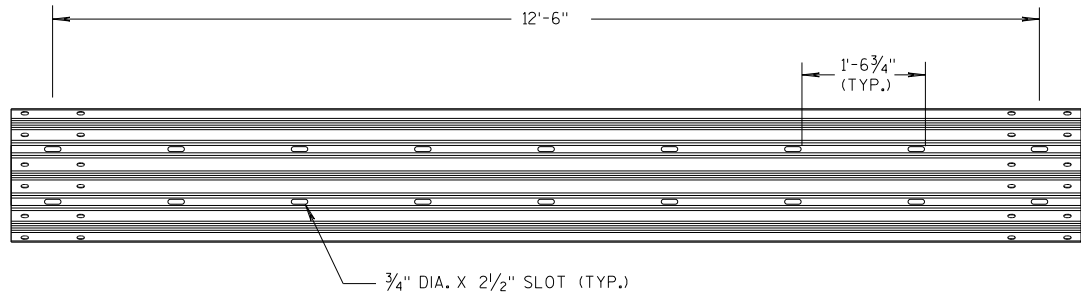

12'-6" THRIE BEAM SECTION

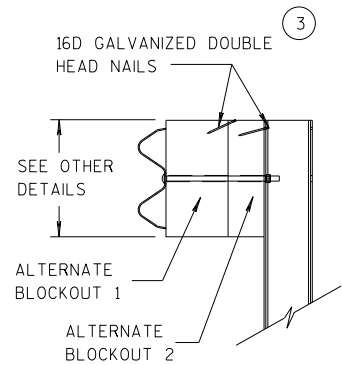


SIDE VIEW

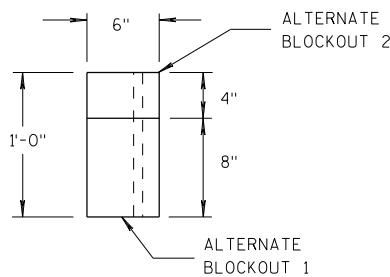

TOP VIEW


ALTERNATE WOOD BLOCKOUT DETAIL

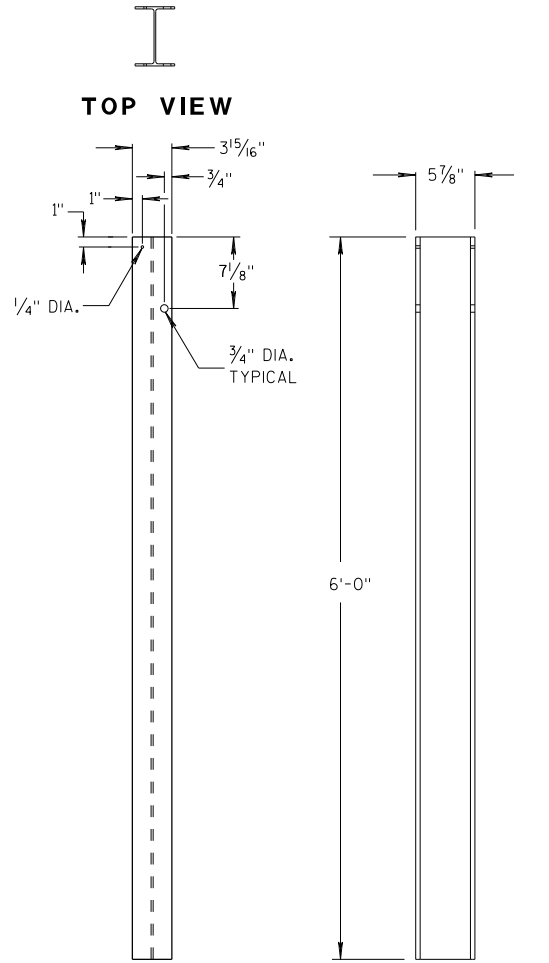


FRONT VIEW

SIDE VIEW

STEEL POSTS 1-5

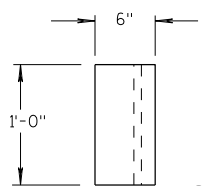


TOP VIEW

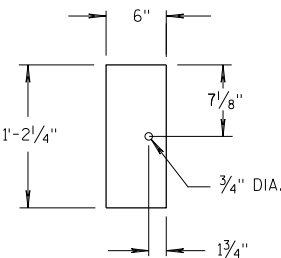

FRONT VIEW


BLOCKOUT POSTS 1-5

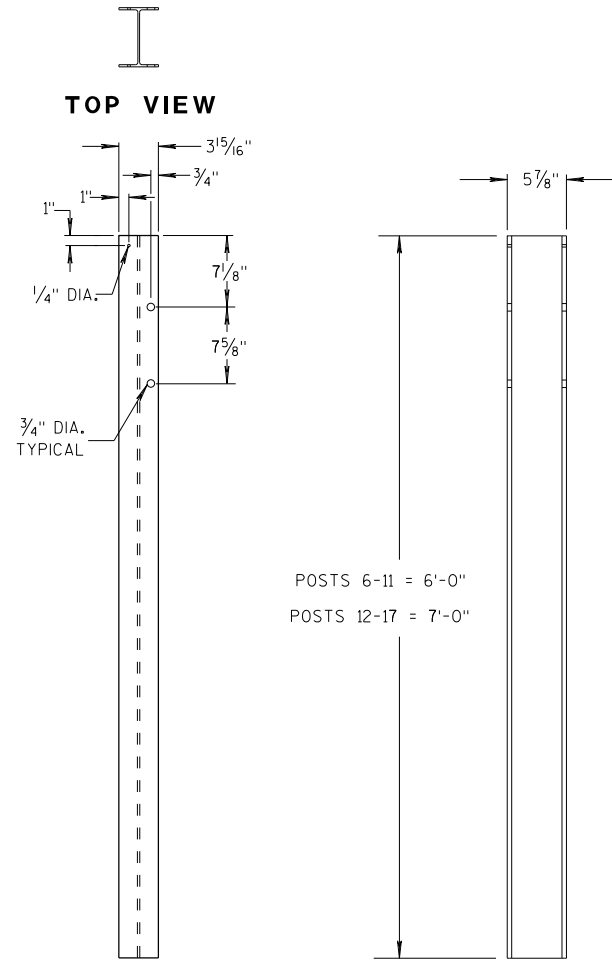


FRONT VIEW

SIDE VIEW

STEEL POSTS 6-17

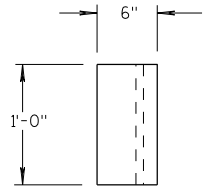

TOP VIEW

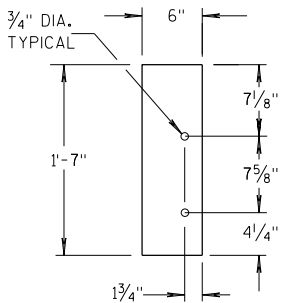

FRONT VIEW

BLOCKOUT POSTS 6-17

GENERAL NOTES

STEEL POSTS ARE W6X9 OR W6X8.5.

BOLT HOLES FOR POST ARE ON FRONT AND OF SIDE OF POST.


③ WHEN USING STEEL POSTS AND WOOD BLOCKOUTS INSTALL FOUR 16D GALVANIZED NAILS. INSTALL NAILS AT THE BACK CORNERS OF THE BLOCK AND BEND THE NAILS OVER THE FLANGE OF THE STEEL POST.

⑤ WOOD BLOCKS MAY BE CONSTRUCTED OUT OF 2 WOOD BLOCKS. SEE ALTERNATE WOOD BLOCK DETAIL.

⑬ STEEL OR WOOD POST IS ACCEPTABLE AT POST 1. SEE SDD 14B42.



MIDWEST GUARDRAIL SYSTEM
THRIE BEAM TRANSITION (MGS)

STATE OF WISCONSIN
DEPARTMENT OF TRANSPORTATION 114

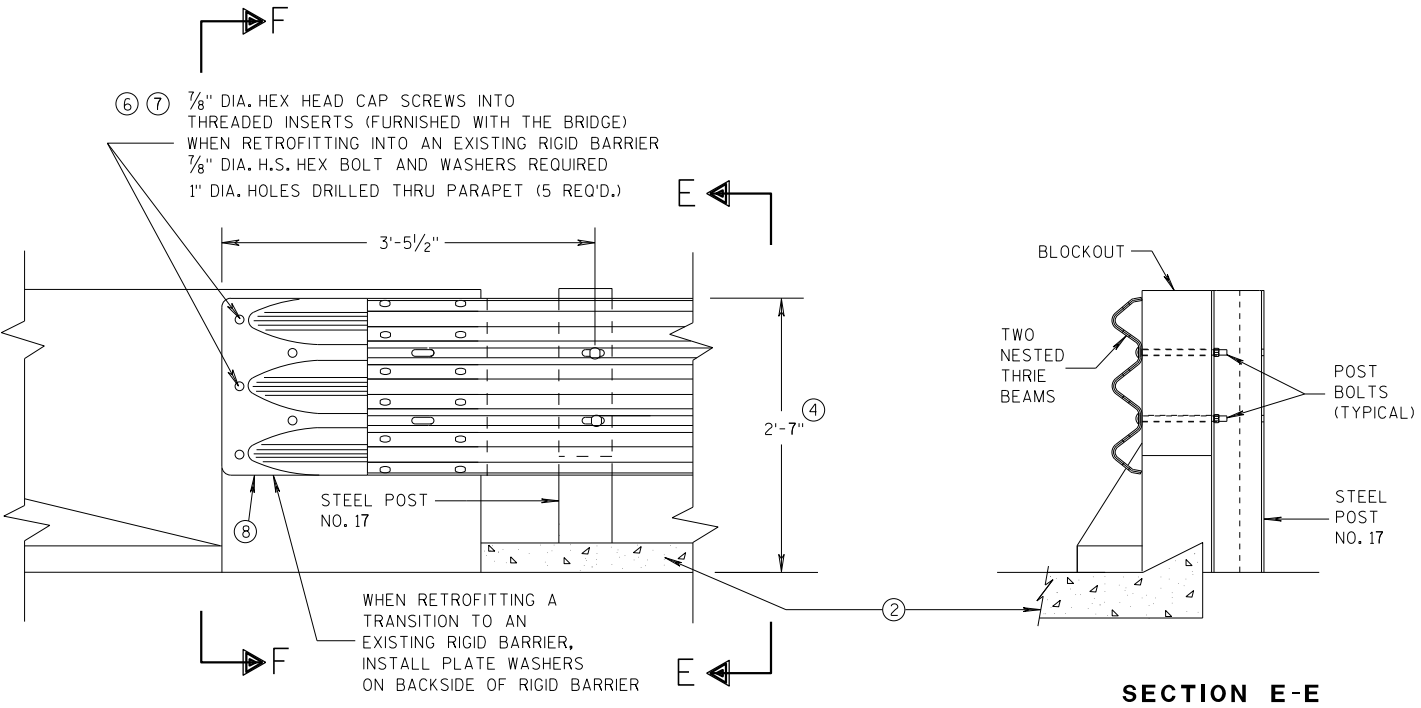


GENERAL NOTES

- THESE ARE TYPICAL CONNECTION DETAILS. ADJUST THE POSTION OF CONNECTIONS TO EXISTING BRIDGES TO FIT THE ACTUAL BRIDGE AND SITE DIMENSIONS.
- ② OPTIONAL CURB AND GUTTER OR DRAINAGE FEATURE SEE PLAN FOR INFORMATION.
- ④ TOLERANCE FOR TOP OF BEAM IS $\pm 1"$.
- ⑥ DRILLING BOLT HOLES THROUGH THE PARAPET, BOLTS, NUTS, WASHERS AND REPAIRING DAMAGED CONCRETE ARE INCIDENTAL TO THE CONTRACT.
- ⑦ BOLTS MAY BE A325 BOLTS OR A449 BOLTS. BOLT LENGTH AND THREADING LENGTH ARE TO ALLOW FOR A TIGHT CONNECTION BETWEEN RIGID BARRIER AND THRIE BEAM CONNECTION PLATE. CONTRACTOR IS TO FIELD VERIFY BOLT LENGTH AND THREAD LENGTH. ONE ROUND WASHER REQUIRED BETWEEN BOLT HEAD AND THRIE BEAM CONNECTOR PLATE. BOLTS THAT EXTEND THROUGH THE PARAPET AND OUT THE BACK FACE REQUIRE A HARDENED ROUND STEEL WASHER THAT IS 2" O.D. X 5/32" THICK AND ONE PLATE WASHER. REPAIR ANY DAMAGED CONCRETE FROM BOLT INSTALLATION.
- ⑧ THE RECESS FOR A W-BEAM CONNECTION, WHICH EXISTS ON SOME PARAPETS OF THIS TYPE, SHALL BE FILLED WITH A TREATED TIMBER BLOCKOUT. BLOCKOUT SIZE IS 1'-6" X 2'-0" X 3 1/2".

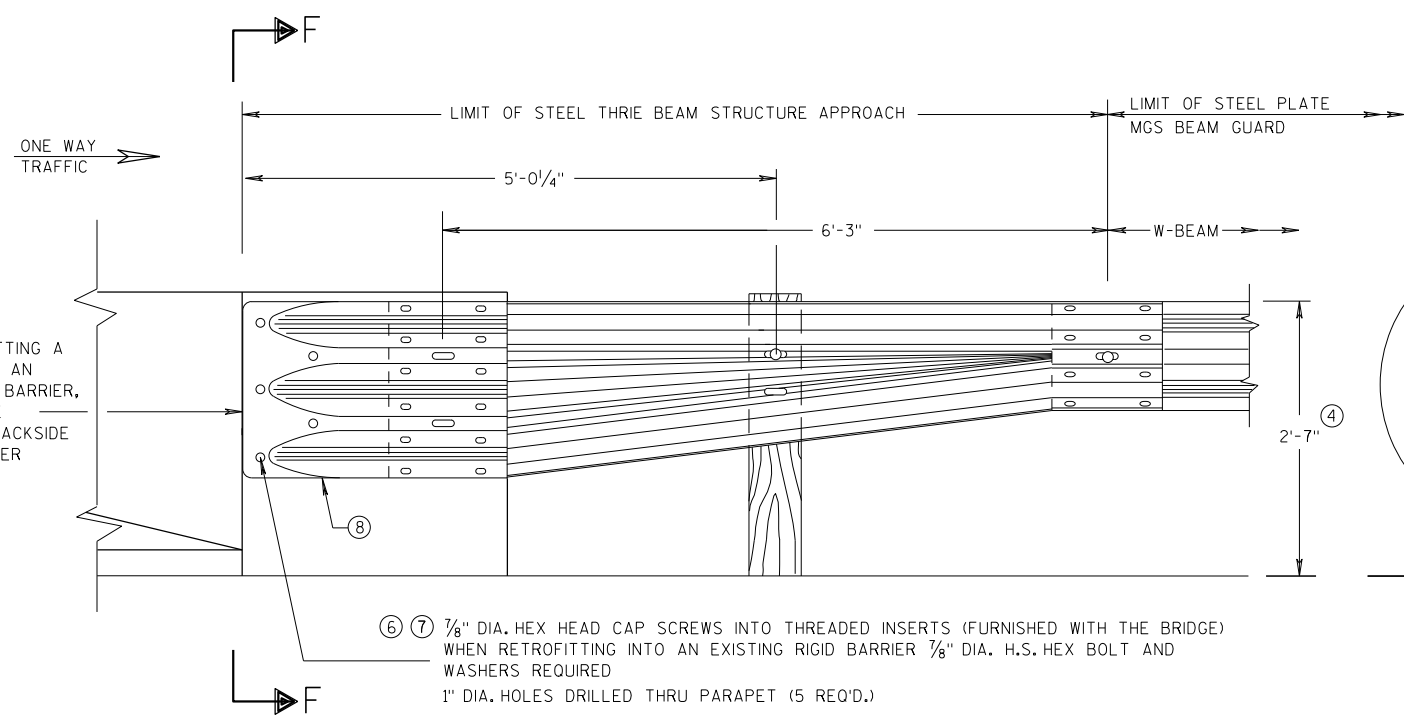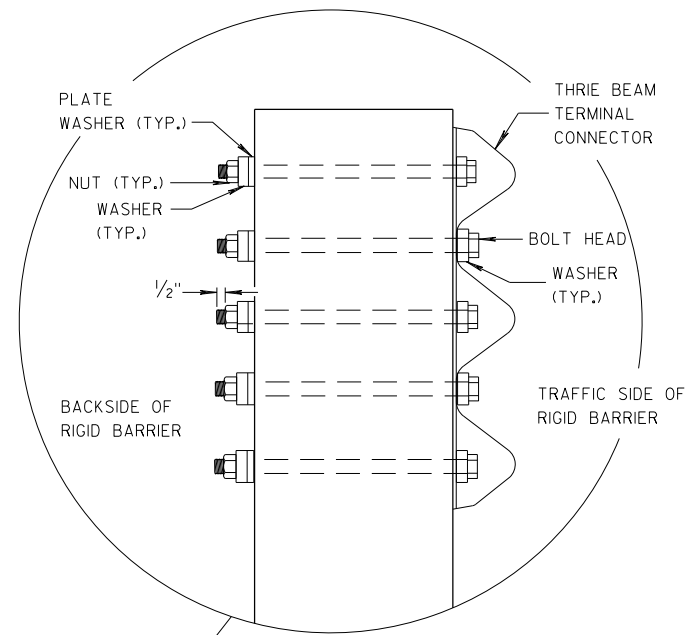


SECTION F-F

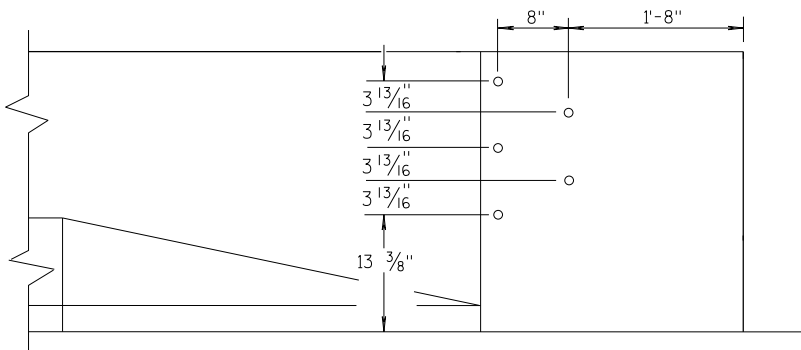


DRILL HOLE LOCATION


MIDWEST GUARDRAIL SYSTEM THRIE BEAM TRANSITION (MGS)			
STATE OF WISCONSIN DEPARTMENT OF TRANSPORTATION			
APPROVED 07/2018	/S/ Rodney Taylor		
DATE	ROADWAY STANDARDS	115	NT
FHWA	UNIT SUPERVISOR		

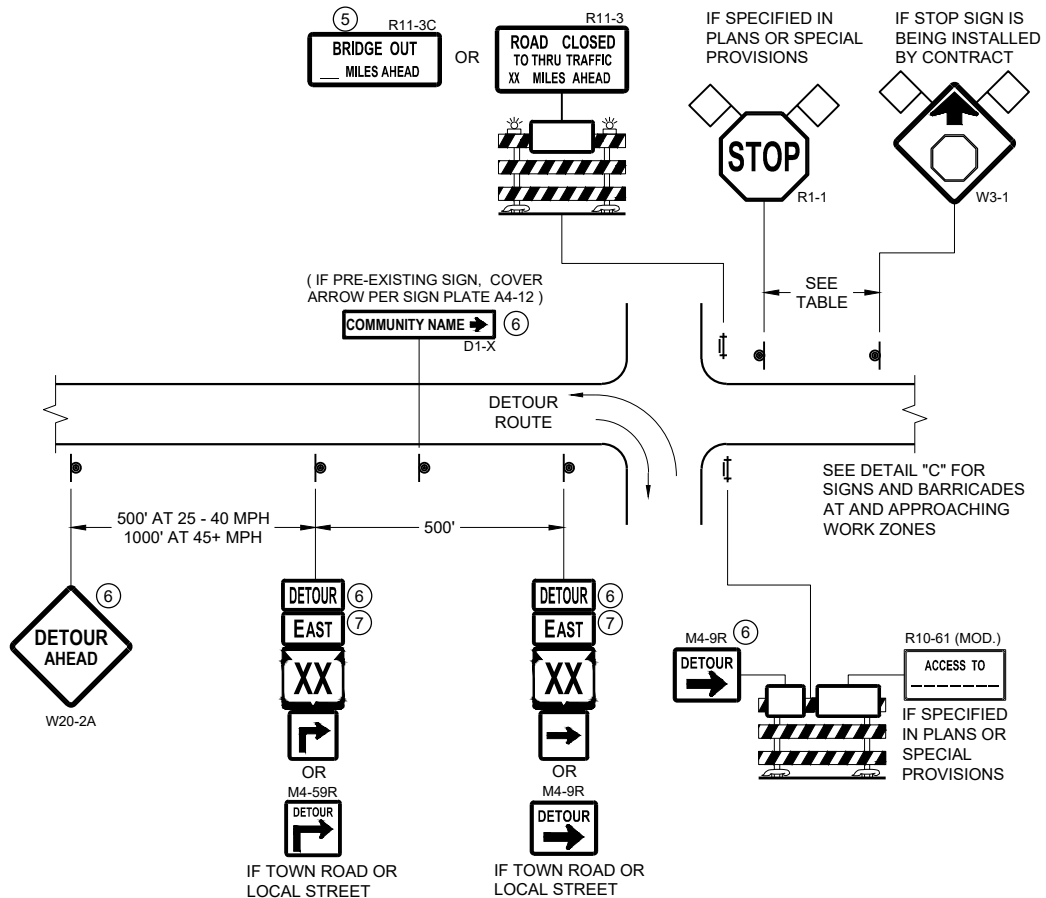

DETAIL A
MAINLINE CLOSURE WITH POSTED DETOUR
WORK ZONE GREATER THAN OR EQUAL TO ½ MILE FROM
DETOUR ROUTE (1000 FEET IF URBAN)

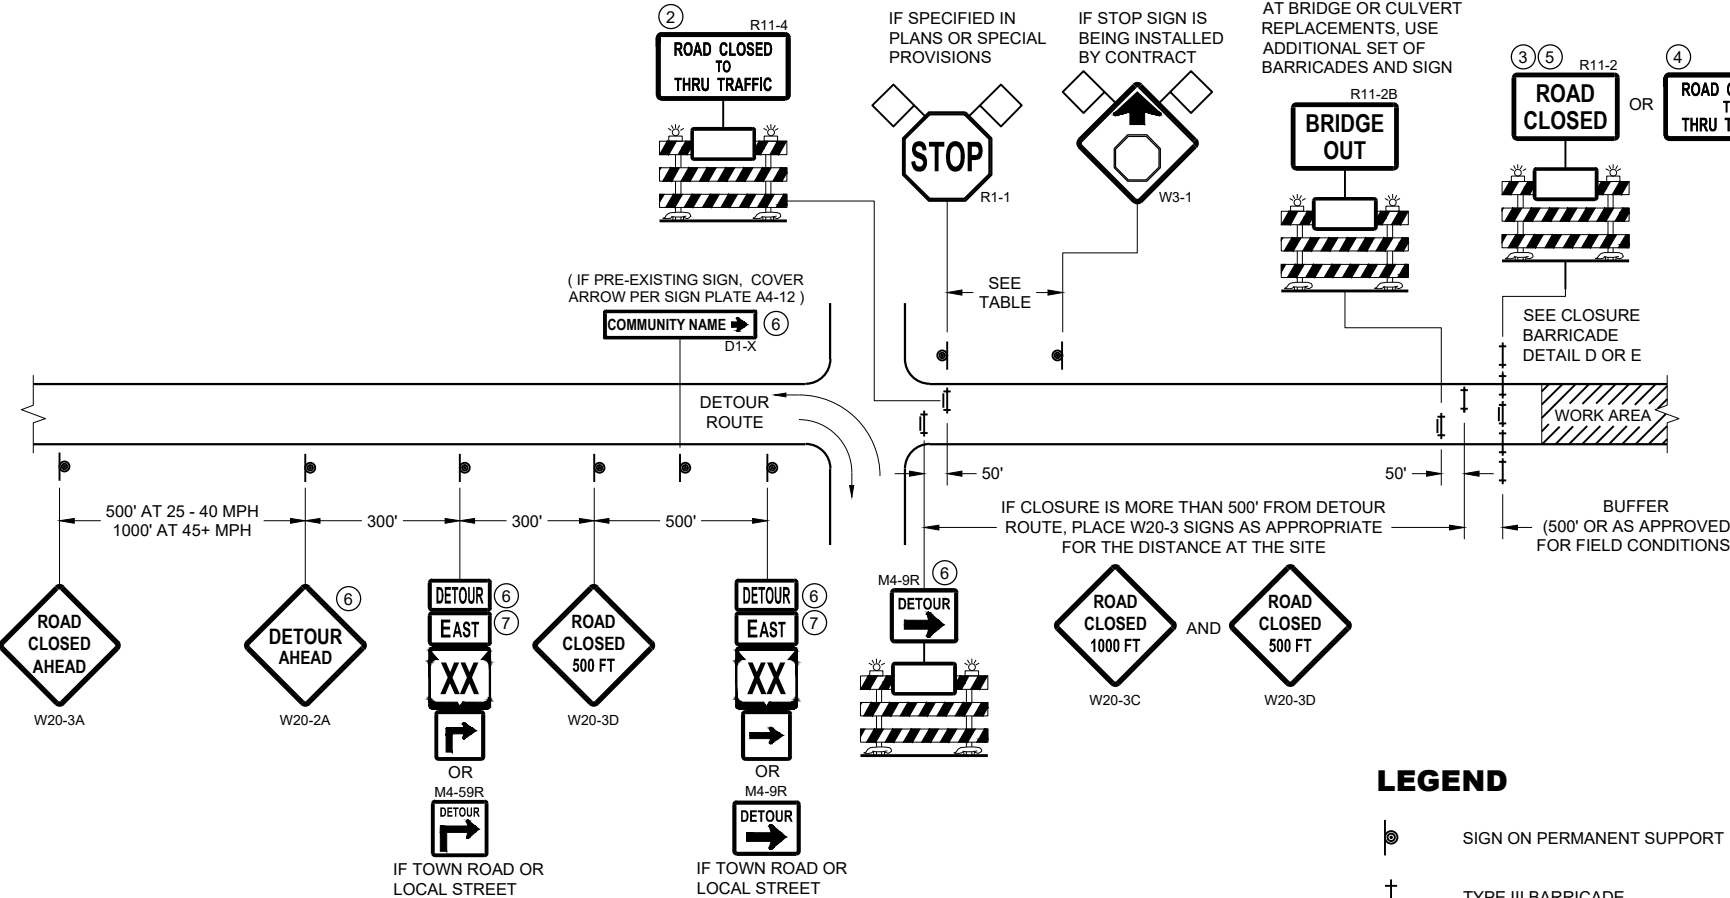

DETAIL B
MAINLINE CLOSURE WITH POSTED DETOUR
WORK ZONE LESS THAN ½ MILE FROM
DETOUR ROUTE (1000 FEET IF URBAN)

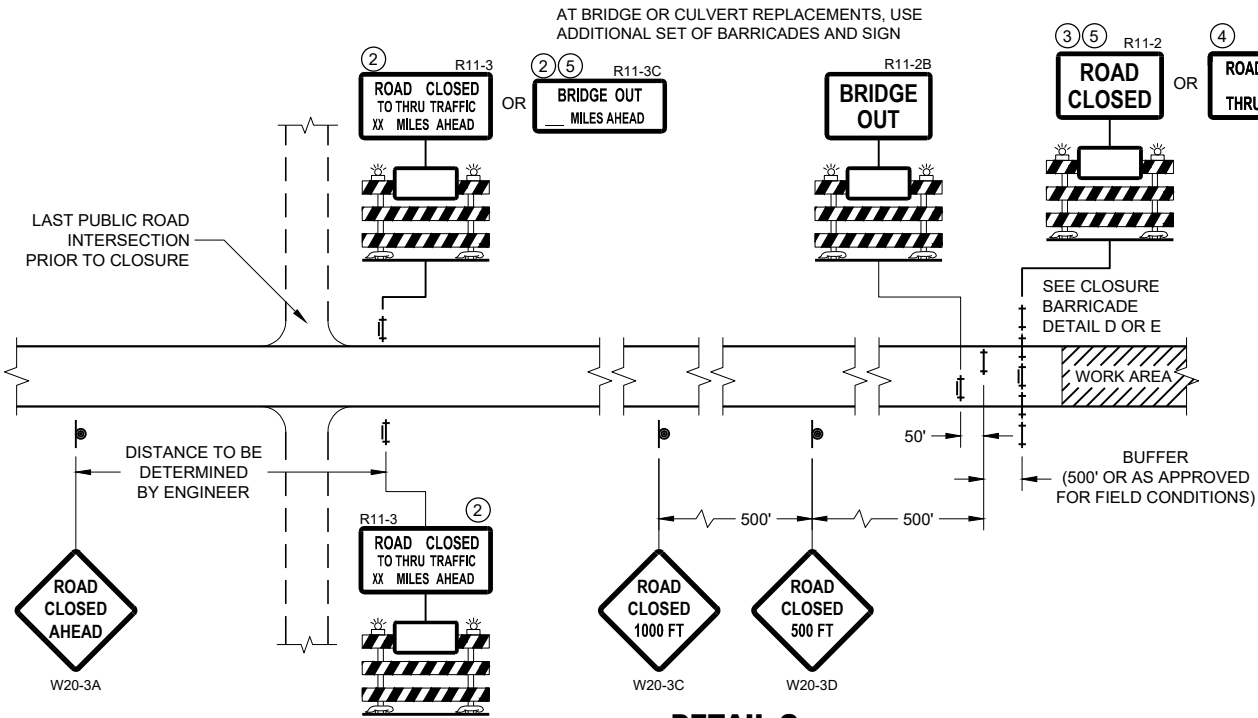

DETAIL C
MAINLINE CLOSURE, NO POSTED DETOUR

SPEED LIMIT (MPH)	"STOP AHEAD" ADVANCE WARNING DISTANCE (FT)
25	200
30	200
35	350
40	350
45	500
50	550
55	750

SEE SDD 15C2-SHEET "b"
FOR GENERAL NOTES
AND FOOTNOTES ① THROUGH ⑦


LEGEND

- SIGN ON PERMANENT SUPPORT
- TYPE III BARRICADE
- TYPE III BARRICADE WITH ATTACHED SIGN
- TYPE "A" WARNING LIGHT (FLASHING)
- WORK AREA
- FLAGS, 16" X 16" MIN. (ORANGE)
- DETOUR M4 - 8
- EAST M3 - X
- XX M1 - 4 OR XX M1 - 6 OR COUNTY M1 - 5A
- OR M05 - 1 OR M06 - 1


**BARRICADES AND SIGNS
FOR MAINLINE CLOSURES**

STATE OF WISCONSIN
DEPARTMENT OF TRANSPORTATION

APPROVED
May 2023 /S/ Andrew Heidtke
DATE WORK ZONE ENGINEER 116
FHWA

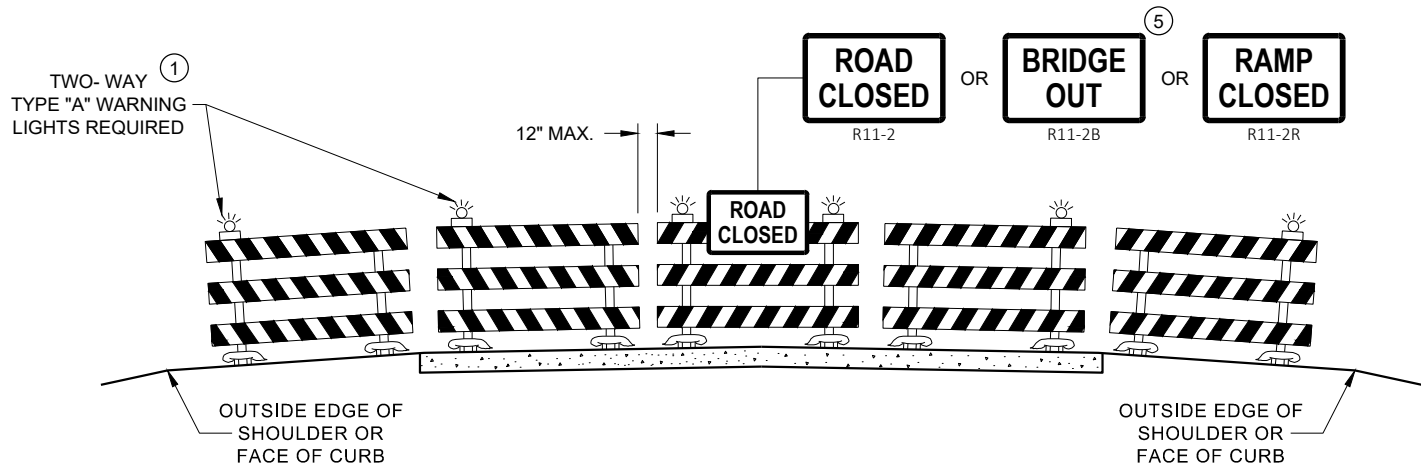

DETAIL D
ROAD CLOSURE BARRICADE DETAIL
APPROACH VIEW

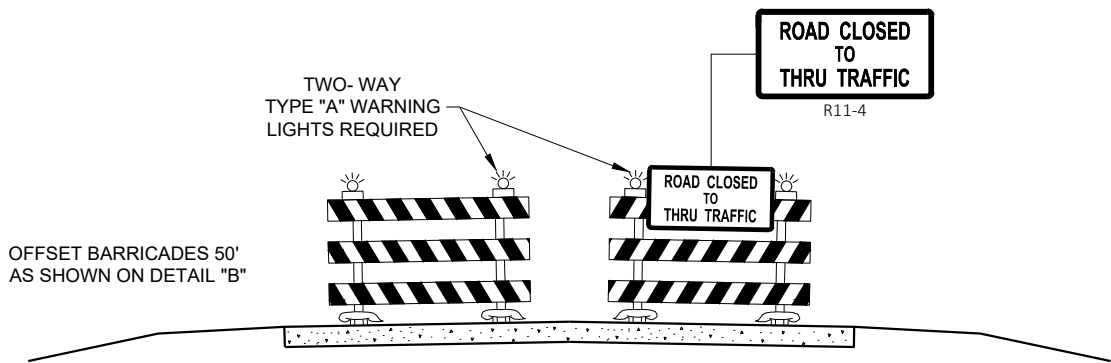

DETAIL E
LANE CLOSURE BARRICADE DETAIL
APPROACH VIEW

SEE SDD 15C2 - SHEET "a" FOR LEGEND

GENERAL NOTES

THE EXACT NUMBER, LOCATION, AND SPACING OF ALL SIGNS AND BARRICADES SHALL BE ADJUSTED TO FIT FIELD CONDITIONS AS APPROVED BY THE ENGINEER.

ANY SIGNS TEMPORARY OR EXISTING, WHICH CONFLICT WITH TRAFFIC CONTROL "IN USE", SHALL BE REMOVED OR COVERED AS NEEDED AND AS APPROVED BY THE ENGINEER.

THE SPACING BETWEEN TRAFFIC CONTROL SIGNS SHOULD BE ADJUSTED TO NOT CONFLICT WITH AND SHOULD PROVIDE A DESIRABLE MINIMUM OF 200 FEET CLEARANCE TO EXISTING SIGNS THAT WILL REMAIN IN PLACE.

BARRICADES THAT MUST BE MOVED FOR A WORK OPERATION SHALL BE IMMEDIATELY RE-ESTABLISHED UPON COMPLETION OF THE OPERATION, OR FOR CONTINUING OPERATIONS, AT THE END OF EACH WORKING DAY.

SIGNS THAT WILL BE IN PLACE LESS THAN 7 CONTINUOUS DAYS AND NIGHTS MAY BE MOUNTED ON PORTABLE SUPPORTS.

ALL TYPE III BARRICADES SHALL HAVE RAILS REFLECTORIZED ON BOTH FACES. STRIPES SHALL BE PROPERLY SLOPED DOWN TOWARD THE TRAFFIC SIDE OR AS SHOWN IN THE ROAD CLOSURE BARRICADE DETAIL "D" FOR FULL ROAD CLOSURES.

TYPE "A" LOW - INTENSITY FLASHING WARNING LIGHTS SHALL BE VISIBLE ON BOTH SIDES OF THE BARRICADE.

THE R11 - 2, R11 - 3, M4 - 9, R11 - 4, AND R10 - 61 SIGNS PLACED ON THE BARRICADES SHALL COVER NO MORE THAN THE TOP RAIL. THE SIGNS SHALL NOT COVER ANY PORTION OF THE MIDDLE RAIL OR BOTTOM RAILS.

"WO" AND "MO" SIGNS ARE THE SAME AS "W" AND "M" SIGNS EXCEPT THE BACKGROUND IS ORANGE.

ALL SIGNS SHALL BE 48" X 48" UNLESS OTHERWISE NOTED BELOW:

- R11 - 2 SHALL BE 48" X 30"
- R11 - 3 SHALL, R11 - 4 AND R10 - 61 SHALL BE 60 " X 30"
- M4 - 9 SHALL BE 30" X 24"
- M3 - X SHALL BE 24" X 12" (36" X 18" IF NEEDED TO MATCH EXISTING SIGNS)
- M4 - 8 SHALL BE 24" X 12" (36" X 18" IF NEEDED TO MATCH EXISTING SIGNS)
- M1 - 4, M1 - 5A AND M1 - 6 SHALL BE 24" X 24" (36" X 36" IF NEEDED TO MATCH EXISTING SIGNS)
- MO5 - 1 AND MO6 - 1 SHALL BE 21" X 21" (30" X 30" IF NEEDED TO MATCH EXISTING SIGNS)
- D1 - X SHALL BE AS SHOWN ON SPECIFIC PROJECT SIGNING DETAIL SHEETS.
- R1 - 1 SHALL BE 36" X 36"


- 1 TWO WARNING LIGHTS SHALL BE PROVIDED ON THE CENTER BARRICADE AND A MINIMUM OF ONE WARNING LIGHT SHALL BE PROVIDED ON EACH OF THE OTHER BARRICADES WITHIN THE ROADWAY LIMITS. SPACING OF THE WARNING LIGHTS SHALL BE UNIFORM TO THE EDGE OF ROADWAY AS SHOWN (APPROX. 8 FOOT LIGHT SPACING).
- 2 THESE SIGNS AND BARRICADES ARE NOT REQUIRED IF ROAD CLOSURE BEGINS AT AN INTERSECTION.
- 3 FOR ROAD CLOSURE WITHOUT LOCAL ACCESS TO PROJECT, SEE ROAD CLOSURE BARRICADE DETAIL "D".
- 4 FOR ROAD CLOSURE WITH LOCAL ACCESS TO PROJECT, SEE ROAD CLOSURE BARRICADE DETAIL "E".
- 5 FOR BRIDGE OR CULVERT REPLACEMENTS, SUBSTITUTE "BRIDGE OUT" INSTEAD OF "ROAD CLOSED" ON R11 - 2 AND R11 - 3 SIGNS.
- 6 INSTALL DETOUR AND COMMUNITY GUIDE SIGNS AND ARROWS ONLY IF SPECIFIED IN THE CONTRACT. IF THERE ARE EXISTING ROUTE MARKER ASSEMBLIES THAT WILL REMAIN IN PLACE, ADJUST THE LOCATION OF THE DETOUR ROUTE SIGNS TO CORRESPOND WITH THE EXISTING ASSEMBLIES. MODIFY EXISTING SIGNS WHERE POSSIBLE. SEE SPECIFIC PROJECT DETOUR SIGNING DETAIL SHEETS. IF DETOUR SIGNS ARE BEING INSTALLED BY OTHERS, PLACE THE CONTRACTED TRAFFIC CONTROL SIGNS TO ALLOW FOR PLACEMENT OF ALL WARNING, DETOUR AND GUIDE SIGNS AS SHOWN.
- 7 "EAST" CARDINAL DIRECTION MARKERS AND RIGHT TURN ARROWS ARE SHOWN. USE OTHER CARDINAL DIRECTIONS AND ARROWS AS APPROPRIATE.

BARRICADES AND SIGNS
FOR
VARIOUS CLOSURES

STATE OF WISCONSIN
DEPARTMENT OF TRANSPORTATION

APPROVED
May 2023 /S/ Andrew Heidtke
DATE WORK ZONE ENGINEER 117


FHWA

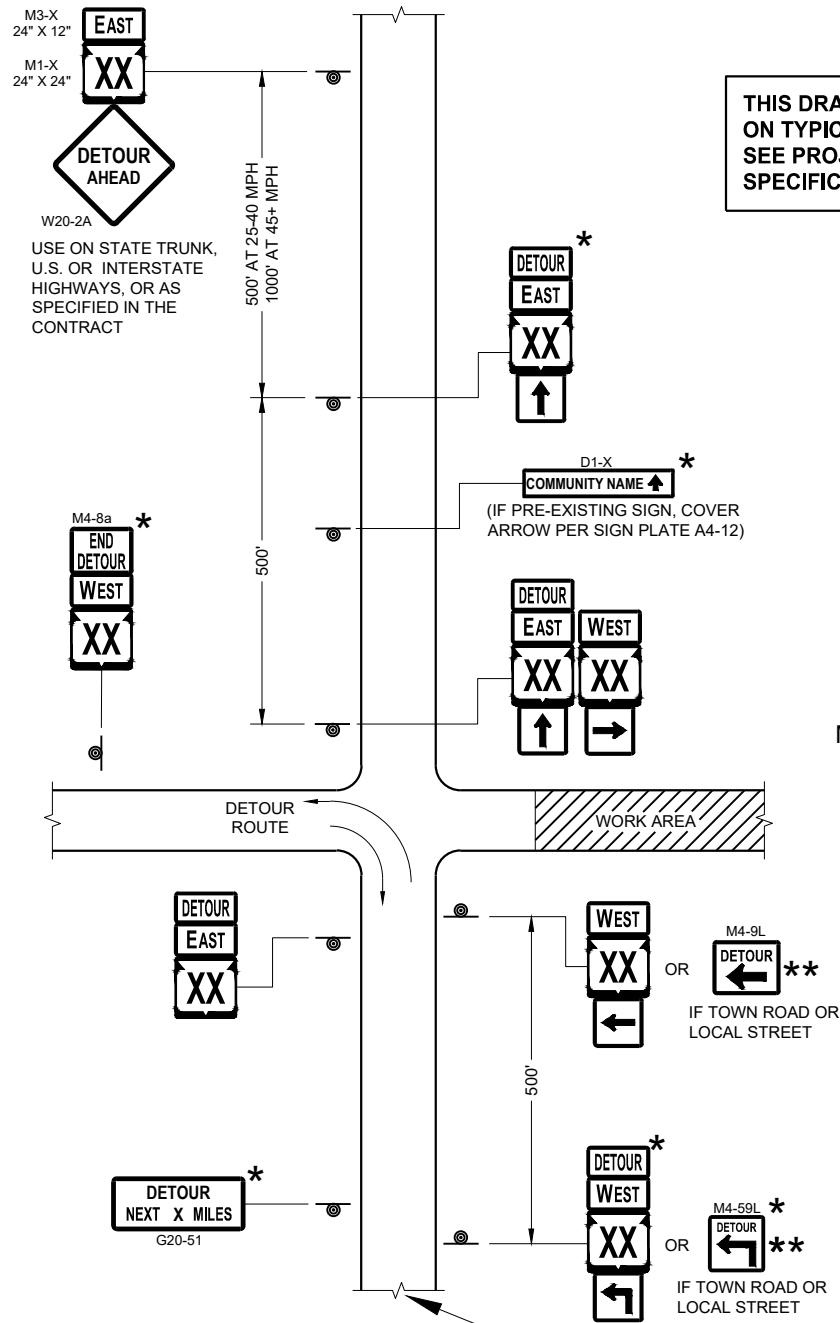

SEE SPECIFIC PROJECT DETOUR
SIGNING DETAIL SHEETS AND
DETAIL A OR B ON SDD SHEET 15C02 - SHEET "a"


THIS DRAWING PROVIDES GENERAL GUIDANCE
ON TYPICAL DETOUR SIGN LAYOUT AND SPACING.
SEE PROJECT DETOUR SIGNING SHEETS FOR
SPECIFIC DETAILS FOR EACH PROJECT.

MATCH POINT

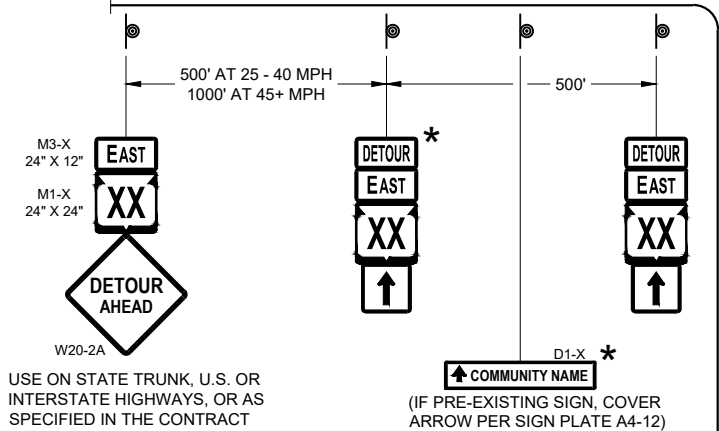

DETAIL F
DETOUR SIGNING

LEGEND

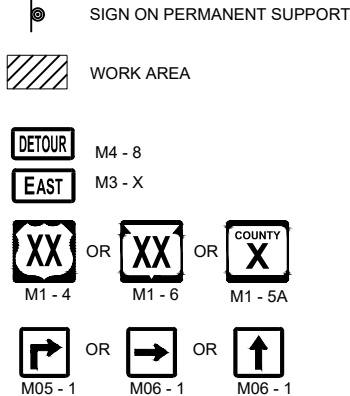

GENERAL NOTES

THE EXACT NUMBER, LOCATION AND SPACING OF ALL SIGNS SHALL BE ADJUSTED TO FIT FIELD CONDITIONS AS APPROVED BY THE ENGINEER.

IF THERE ARE EXISTING ROUTE MARKER ASSEMBLIES THAT WILL REMAIN IN PLACE, ADJUST THE LOCATION OF THE DETOUR ROUTE SIGNS TO CORRESPOND WITH THE EXISTING ASSEMBLIES. SEE SPECIFIC PROJECT DETOUR SIGNING DETAIL SHEETS. MODIFY EXISTING SIGNS WHERE POSSIBLE.

THE SPACING BETWEEN TRAFFIC CONTROL AND DETOUR SIGNS SHOULD BE ADJUSTED TO NOT CONFLICT WITH AND TO PROVIDE A DESIRABLE MINIMUM OF 200 FEET CLEARANCE TO EXISTING SIGNS THAT WILL REMAIN IN PLACE.

ANY SIGNS TEMPORARY OR EXISTING, WHICH CONFLICT WITH TRAFFIC CONTROL "IN USE" SHALL BE REMOVED OR COVERED AS NEEDED AND AS APPROVED BY THE ENGINEER.


SIGNS THAT WILL BE IN PLACE LESS THAN 7 CONTINUOUS DAYS AND NIGHTS MAY BE MOUNTED ON PORTABLE SUPPORTS.

"MO" SIGNS ARE THE SAME AS "M" SIGNS EXCEPT THE BACKGROUND IS ORANGE.

SIGN SIZES SHALL BE AS FOLLOWS:

- M3-X SHALL BE 24" X 12" (36" X 18" IF NEEDED TO MATCH EXISTING SIGNS)
- M4-8 SHALL BE 24" X 12" (36" X 18" IF NEEDED TO MATCH EXISTING SIGNS)
- M1-4, M1-5A AND M1-6 SHALL BE 24" X 24" (36" X 36" IF NEEDED TO MATCH EXISTING SIGNS)
- M05-1 AND M06-1 SHALL BE 21" X 21" (30" X 30" IF NEEDED TO MATCH EXISTING SIGNS)
- M4-9 AND M4-59 SHALL BE 30" X 24"
- M4-8a SHALL BE 24" X 18"
- G20-51 SHALL BE 60" X 24"
- W20-2A SHALL BE 48" X 48"
- D1-X SHALL BE AS SHOWN ON SPECIFIC PROJECT SIGNING DETAIL SHEETS.

- * OPTIONAL SIGNS. SEE SPECIFIC PROJECT DETOUR SIGNING DETAIL SHEETS.
- ** FOR A TOWN ROAD OR LOCAL STREET DETOURED ONTO A STATE TRUNK HIGHWAY, PLACE A ROAD NAME PLAQUE ABOVE THE M4-9 SIGN AS SPECIFIED IN THE CONTRACT.

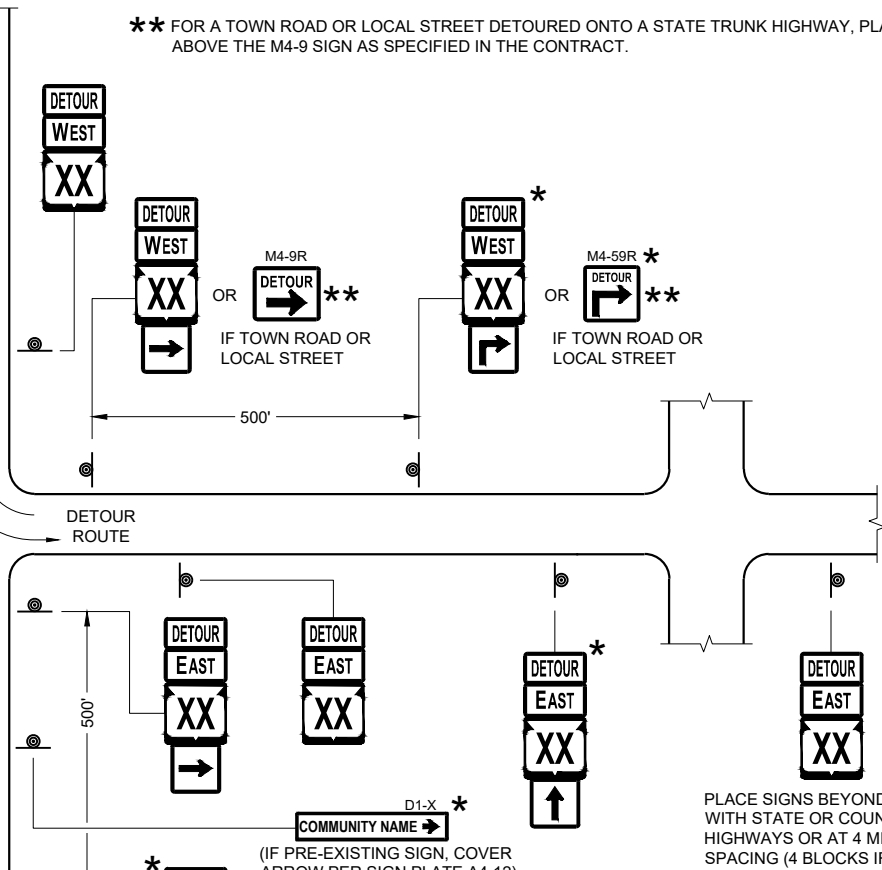


PLACE SIGNS BEYOND INTERSECTIONS
WITH STATE OR COUNTY TRUNK
HIGHWAYS OR AT 4 MILE MAXIMUM
SPACING (4 BLOCKS IF URBAN AREA)

DETOUR SIGNING
FOR MAINLINE CLOSURES

STATE OF WISCONSIN
DEPARTMENT OF TRANSPORTATION

APPROVED
May 2023 /S/ Andrew Heidtke
DATE WORK ZONE ENGINEER 118
FHWA

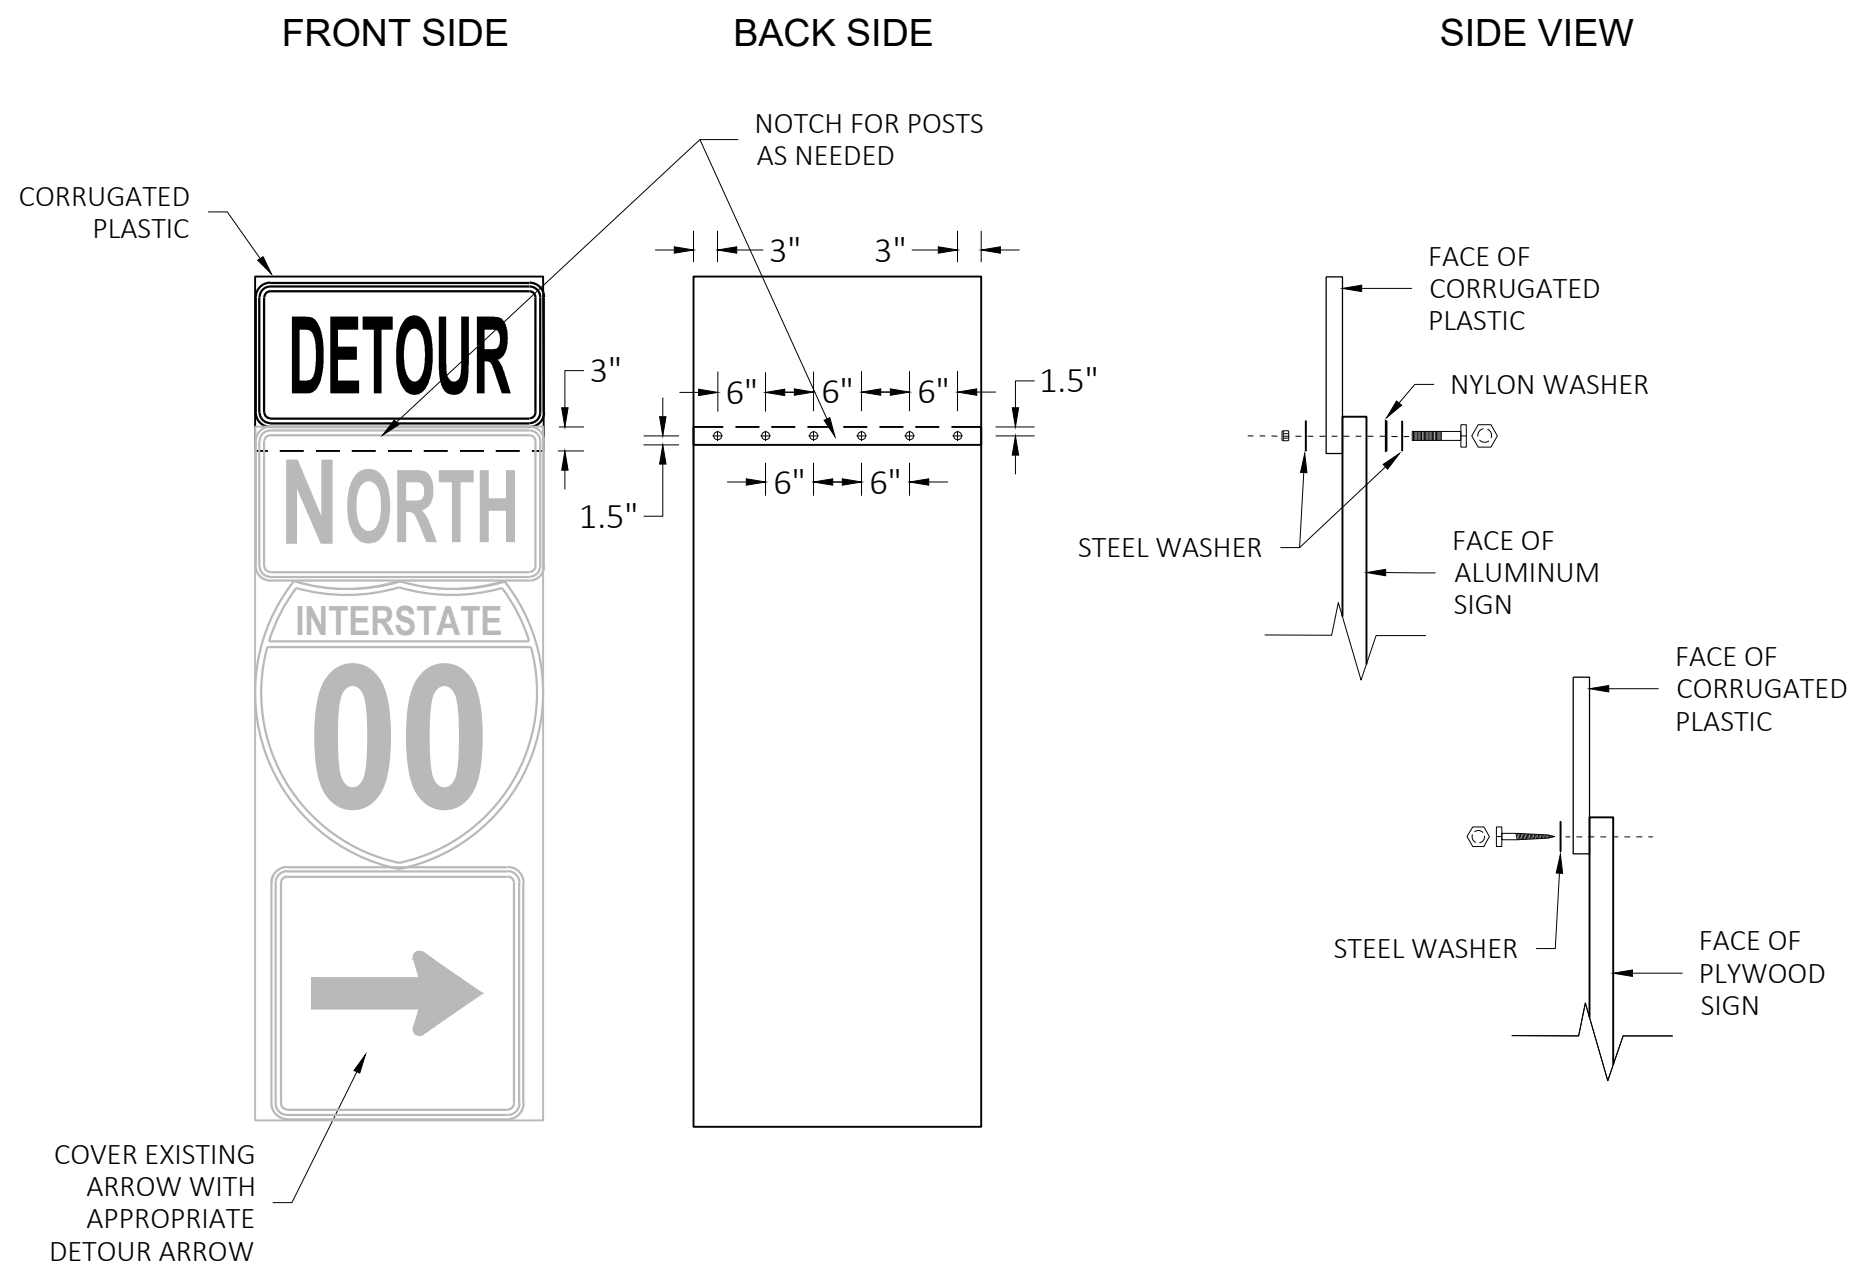

GENERAL NOTES

CELLS OF CORRUGATED PLASTIC SHALL BE VERTICALLY ORIENTED.

PROVIDE A 0.4-INCH THICK BASE CORRUGATED PLASTIC WITH A 0.035-INCH WALL THICKNESS AND 0.4-INCH CELL SIZE.

FOR 36" WIDE SIGNS: USE 6 FASTENERS AS SHOWN.

FOR 24" WIDE SIGNS: USE 4 FASTENERS WITH EDGE SPACING AS SHOWN AND 6" SPACING BETWEEN FASTENERS.

METAL WASHERS, NUTS, BOLTS AND LAGS SHALL HAVE HEXAGONAL HEADS AND SHALL BE EITHER:

- A. HOT DIP GALVANIZED IN ACCORDANCE WITH ASTM DESIGNATION: A 153, CLASS D, OR SC 3.
- B. ELECTRO-GALVANIZED IN ACCORDANCE WITH ASTM DESIGNATION: B 633, TYPE III, SC3

THREADS ON BOLTS AND NUTS SHALL BE MANUFACTURED WITH SUFFICIENT ALLOWANCE FOR THE CADMIUM PLATE OR GALVANIZED COATING TO PERMIT THE NUTS TO RUN FREELY ON THE BOLTS.

PLYWOOD SIGNS:

LAG SCREWS - 5/16" x 1"

ALUMINUM SIGNS:

MACHINE BOLTS - 5/16" x 1-1/4" LENGTH W/NUTS

WASHERS:

1-1/4" O.D. x 3/8" I.D. x 1/16" STEEL

1-1/4" O.D. x 3/8" I.D. x .080 NYLON

MODIFIED ROUTE ASSEMBLY FOR DETOUR SIGNING

MODIFIED ROUTE ASSEMBLY FOR DETOUR SIGNING

STATE OF WISCONSIN
DEPARTMENT OF TRANSPORTATION


APPROVED

May 2023
DATE


/S/ Andrew Heidtke
ROADWAY STANDARDS DEVELOPMENT
ENGINEER

119


FHWA

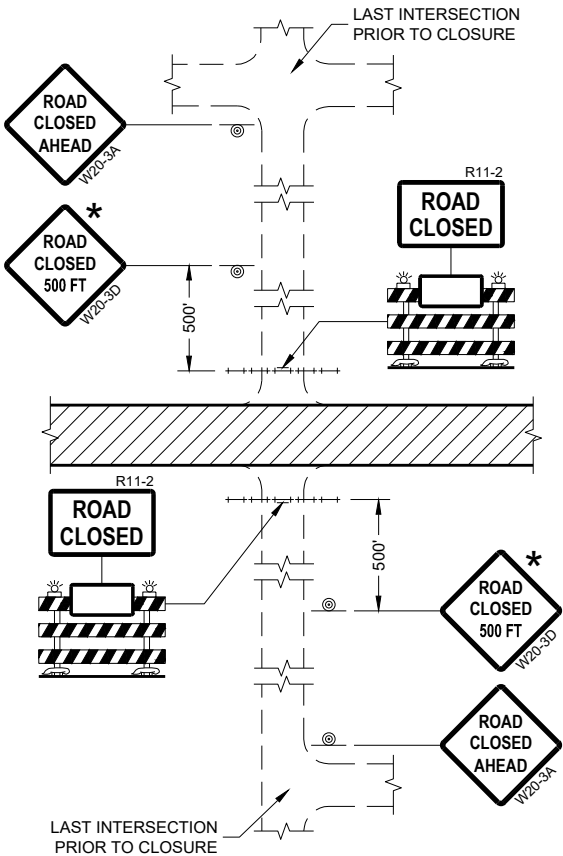


DETAIL 1
(NO ACCESS TO PROJECT)

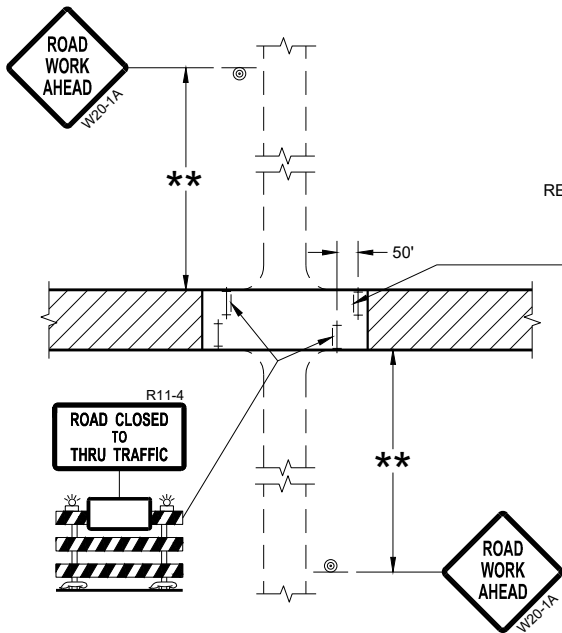

DETAIL 3
(PUBLIC CROSS-TRAFFIC MAINTAINED.
CONTRACTOR, LOCAL BUSINESS AND
RESIDENT ACCESS TO PROJECT)

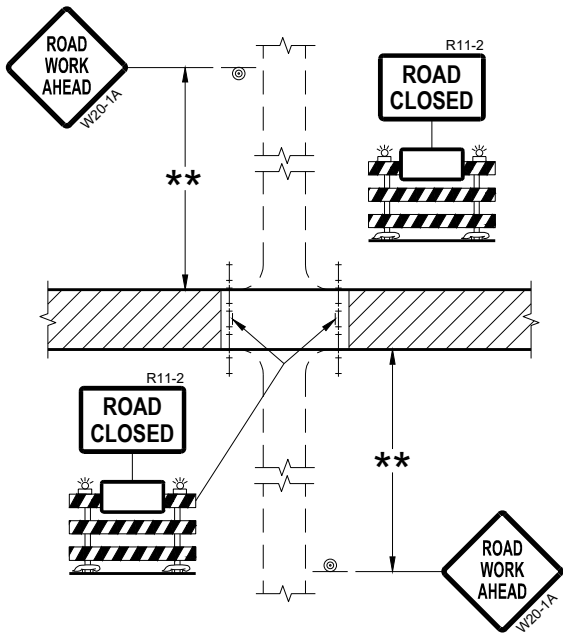

DETAIL 2
(PUBLIC CROSS-TRAFFIC MAINTAINED.
NO ACCESS TO PROJECT)

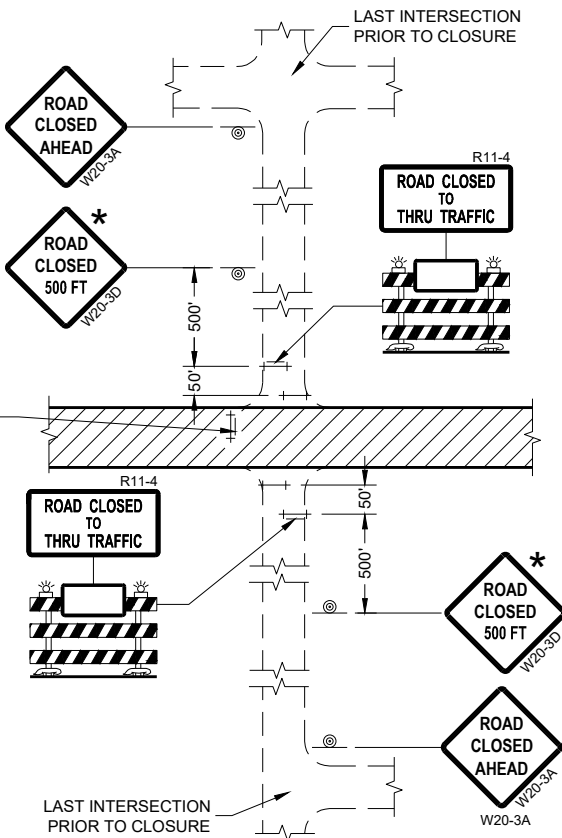

DETAIL 4
(CONTRACTOR, LOCAL BUSINESS AND
RESIDENT ACCESS TO PROJECT)

GENERAL NOTES

THE EXACT NUMBER, LOCATION, AND SPACING OF ALL SIGNS AND BARRICADES SHALL BE ADJUSTED TO FIT FIELD CONDITIONS AS APPROVED BY THE ENGINEER.

ANY SIGNS TEMPORARY OR EXISTING, WHICH CONFLICT WITH TRAFFIC CONTROL "IN USE" SHALL BE REMOVED OR COVERED AS NEEDED AND AS APPROVED BY THE ENGINEER.

THE SPACING BETWEEN TRAFFIC CONTROL SIGNS SHOULD BE ADJUSTED TO NOT CONFLICT WITH AND SHOULD PROVIDE A DESIRABLE MINIMUM OF 200 FEET CLEARANCE (500 FEET DESIRABLE) TO EXISTING SIGNS THAT WILL REMAIN IN PLACE.

IF A "STOP" SIGN MUST BE REMOVED FOR A WORK OPERATION, A TEMPORARY "STOP" SIGN SHALL BE PLACED PRIOR TO THE SIGN REMOVAL, OR A FLAGGER SHALL BE PROVIDED UNTIL THE SIGN IS REESTABLISHED.

BARRICADES THAT MUST BE MOVED FOR A WORK OPERATION SHALL BE IMMEDIATELY REESTABLISHED UPON COMPLETION OF THE OPERATION OR FOR CONTINUING OPERATIONS, AT THE END OF EACH WORKING DAY.

SIGNS THAT WILL BE IN PLACE LESS THAN SEVEN CONTINUOUS DAYS AND NIGHTS MAY BE MOUNTED ON PORTABLE SUPPORTS.

ALL TYPE III BARRICADES SHALL HAVE RAILS REFLECTORIZED ON BOTH FACES. STRIPES SHALL BE PROPERLY SLOPED DOWN TOWARD THE TRAFFIC SIDE OR AS SHOWN IN THE ROAD CLOSURE BARRICADE DETAIL "D" FOR FULL ROAD CLOSURES.

TYPE "A" LOW-INTENSITY FLASHING WARNING LIGHTS SHALL BE VISIBLE ON BOTH SIDES OF THE BARRICADE.

THE R11-2, R11-3, AND R11-4 SIGNS PLACED ON BARRICADES SHALL COVER NO MORE THAN THE TOP RAIL. THE SIGNS SHALL NOT COVER ANY PORTION OF THE MIDDLE OR BOTTOM RAILS.

ALL SIGNS SHALL BE 48" X 48" UNLESS OTHERWISE NOTED BELOW:
R11-2 SHALL BE 48" X 30".
R11-4 AND R11-3 SHALL BE 60" X 30".

- * OMIT THE "ROAD CLOSED 500 FT." SIGN IF THE LAST INTERSECTION IS 500 FEET OR LESS FROM THE WORK ZONE.
- ** 500' MAX. OR AT LAST INTERSECTION, WHICHEVER IS CLOSEST.


LEGEND

- SIGN ON PERMANENT SUPPORT
- TYPE III BARRICADE
- TYPE III BARRICADE WITH ATTACHED SIGN
- TYPE "A" WARNING LIGHT (FLASHING)
- WORK AREA


**BARRICADES AND SIGNS
FOR
SIDEROAD CLOSURES**

STATE OF WISCONSIN
DEPARTMENT OF TRANSPORTATION

APPROVED
July 2018 /S/ Andrew Heidtke
DATE WORK ZONE ENGINEER 120
FHWA

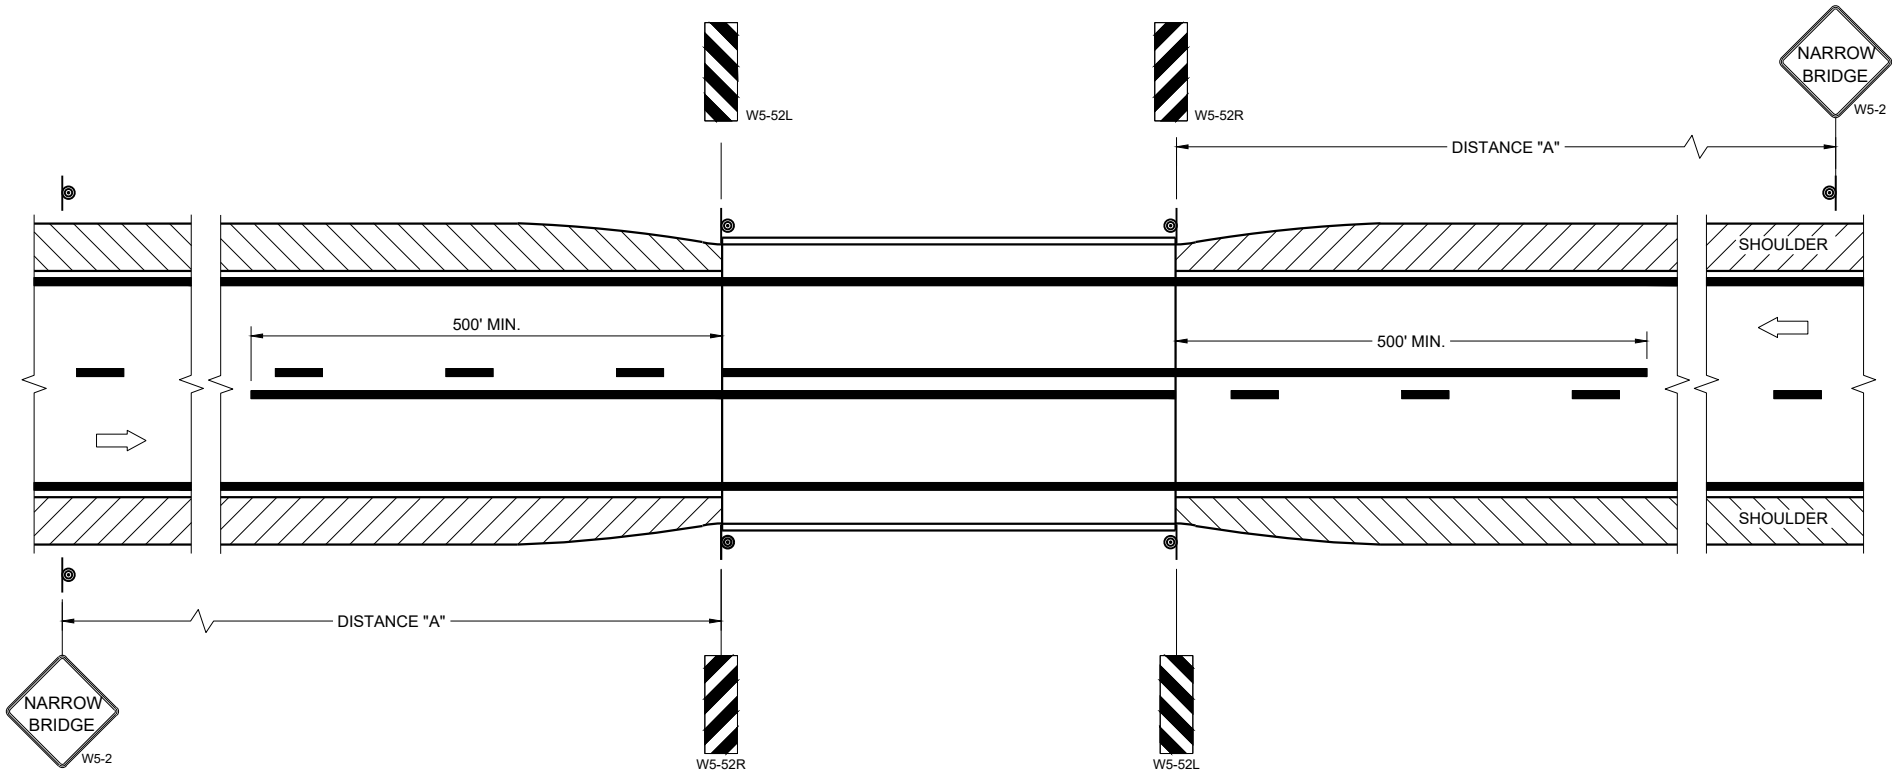

SITUATION 1
WARRANTING CRITERIA:
BRIDGE WIDTH IS AT LEAST 16 FEET BUT LESS THAN 24 FEET.

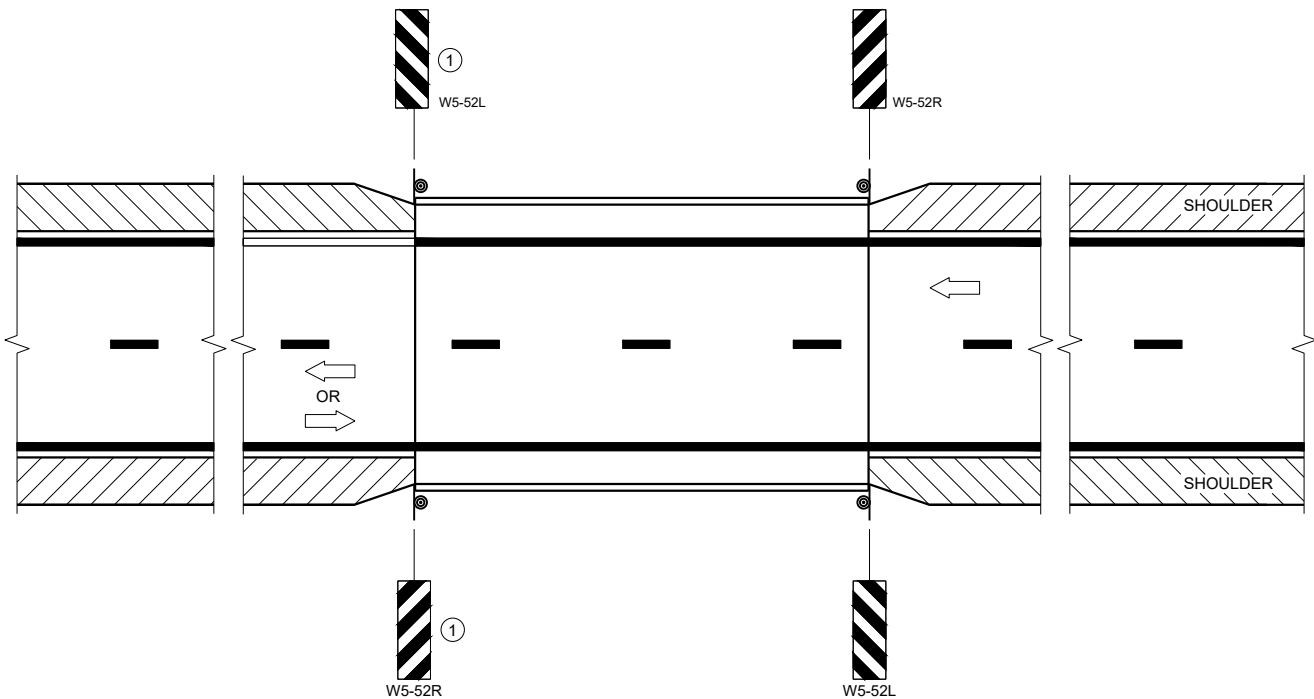

SITUATION 2
WARRANTING CRITERIA:
1. BRIDGE WIDTH IS AT LEAST 24 FEET AND
2. BRIDGE SHOULDER WIDTH IS LESS THAN 6 FEET

GENERAL NOTES

DETAILS OF TRAFFIC CONTROL DEVICES AND INSTALLATION NOT SHOWN ON THE DRAWING SHALL CONFORM TO THE PERTINENT REQUIREMENTS OF THE STANDARD SPECIFICATIONS, THE SPECIAL PROVISIONS, AND THE MANUAL ON UNIFORM TRAFFIC CONTROL DEVICES.

LOCATE W5-52 SIGN POST(S) BEHIND GUARDRAIL WHEN PRESENT.

PLACE THE EDGE OF THE W5-52 SIGN IN LINE WITH FACE OF CURB OR PARAPET.

ON BRIDGE ONLY PROJECTS, PLACE 300 FEET OF EDGELINE.

OMIT EDGELINES ON ROADWAYS WITHOUT EXISTING EDGELINES.

① OMIT ON ONE-WAY TRAVELED WAYS.

LEGEND

⊙ SIGN ON PERMANENT SUPPORT

➡ DIRECTION OF TRAFFIC

DISTANCE TABLE

POSTED OR 85TH PERCENTILE SPEED	DISTANCE "A"
25	150'
30	200'
35	250'
40	300'
45	400'
50	550'
55	700'


**SIGNING AND MARKING
FOR TWO LANE BRIDGES**

STATE OF WISCONSIN
DEPARTMENT OF TRANSPORTATION


APPROVED
May 2023
DATE

/S/ Jeannie Silver
Statewide Pavement Marking Engineer

FHWA 121

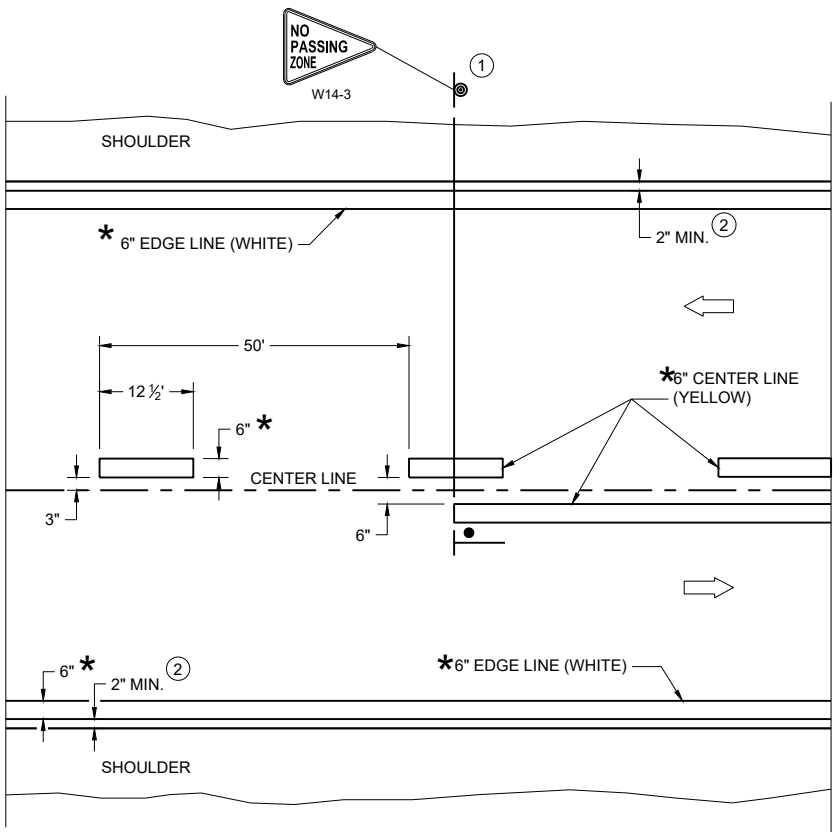

TWO WAY TRAFFIC

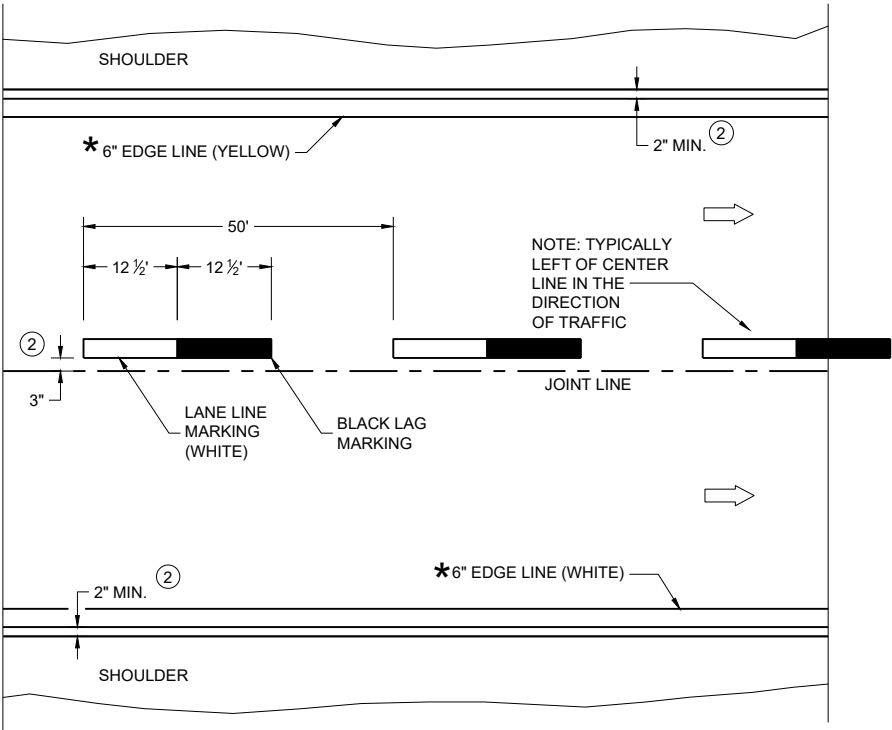

ONE WAY TRAFFIC

PERMANENT PAVEMENT MARKING

*CONFIRM MARKING LINE WIDTH WITH THE MISCELLANEOUS QUANTITIES

GENERAL NOTES


DETAILS OF CONSTRUCTION NOT SHOWN ON THIS DRAWING SHALL CONFORM TO STANDARD SPECIFICATIONS AND SPECIAL PROVISIONS.

- ① LOCATE THE NO PASSING ZONE W14-3 SIGN WITHIN 50 FEET OF THE "T" MARKING
- ② MEASURE FROM EDGE OF MARKING TO JOINT LINE. THIS DOES NOT INCLUDE SPACE NEEDED FOR GROOVING OPERATIONS.

LEGEND

- "T" MARKING
- SIGN ON PERMANENT SUPPORT
- DIRECTION OF TRAFFIC

PERMANENT LONGITUDINAL PAVEMENT MARKINGS	
STATE OF WISCONSIN DEPARTMENT OF TRANSPORTATION	
APPROVED December 2024 DATE	/S/ Jeannie Silver Statewide Pavement Marking Engineer
FHWA 122	

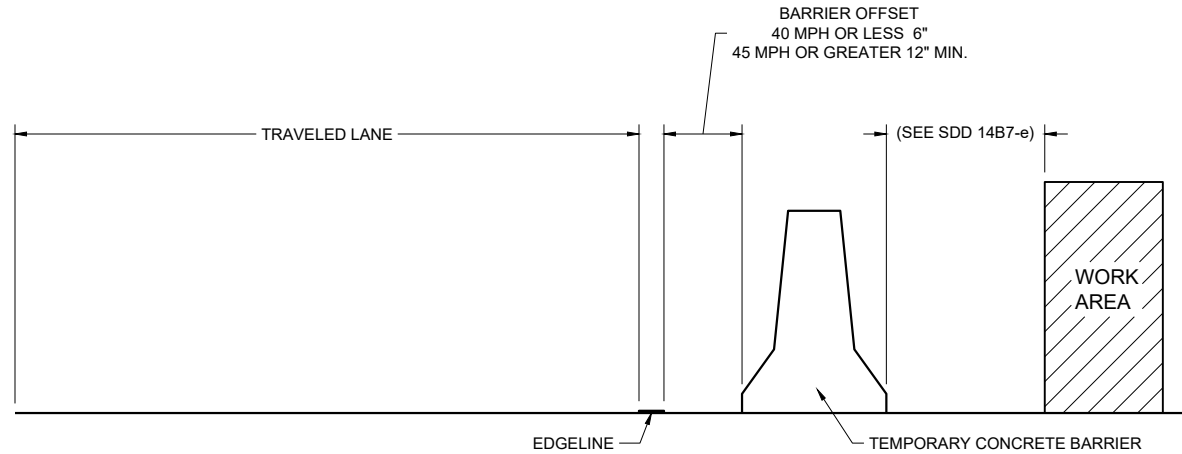

TEMPORARY BARRIER OFFSET FROM EDGE LINE


GENERAL NOTES

DETAILS OF CONSTRUCTION NOT SHOWN ON THIS DRAWING SHALL CONFORM TO STANDARD SPECIFICATIONS AND SPECIAL PROVISIONS.


LEGEND

DIRECTION OF TRAFFIC


* CONFIRM MARKING LINE WIDTH WITH THE MISCELLANEOUS QUANTITIES

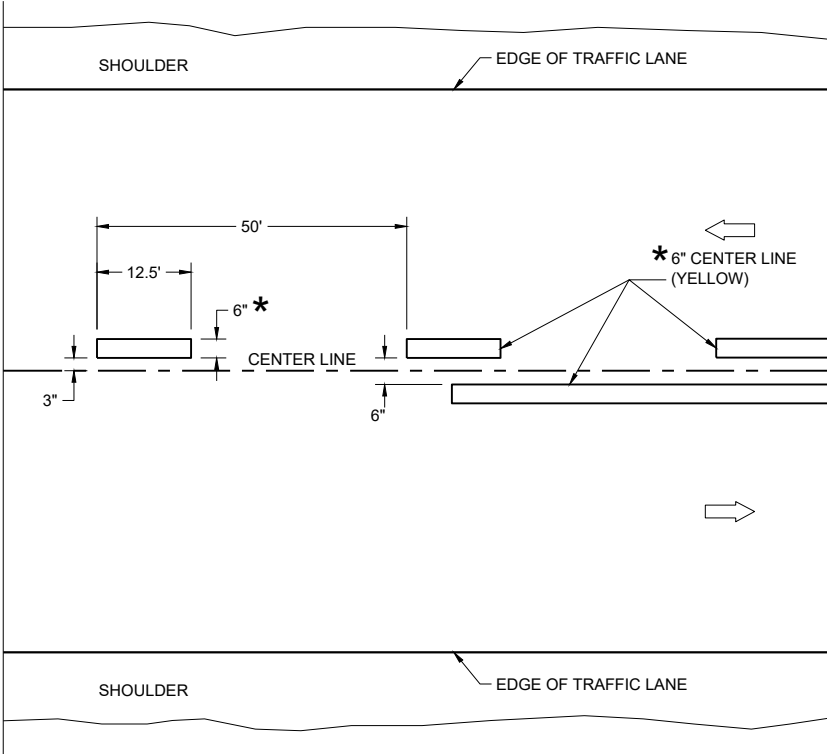

TWO WAY TRAFFIC

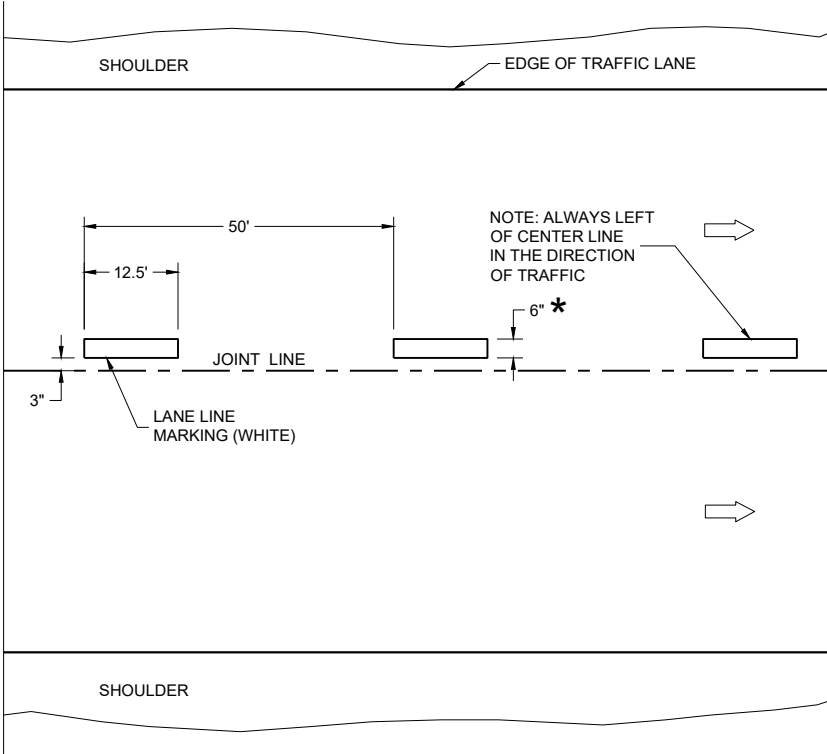


ONE WAY TRAFFIC

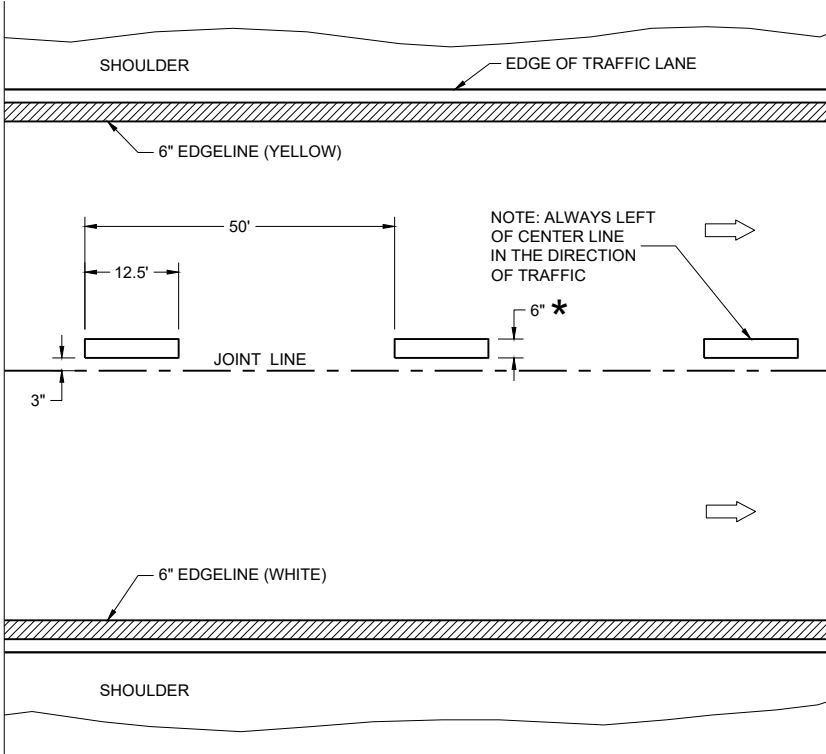

FREEWAYS AND EXPRESSWAYS

TEMPORARY PAVEMENT MARKING

TEMPORARY LONGITUDINAL PAVEMENT MARKING	
STATE OF WISCONSIN DEPARTMENT OF TRANSPORTATION	
APPROVED December 2024 DATE	/S/ Jeannie Silver Statewide Pavement Marking Engineer
FHWA	123

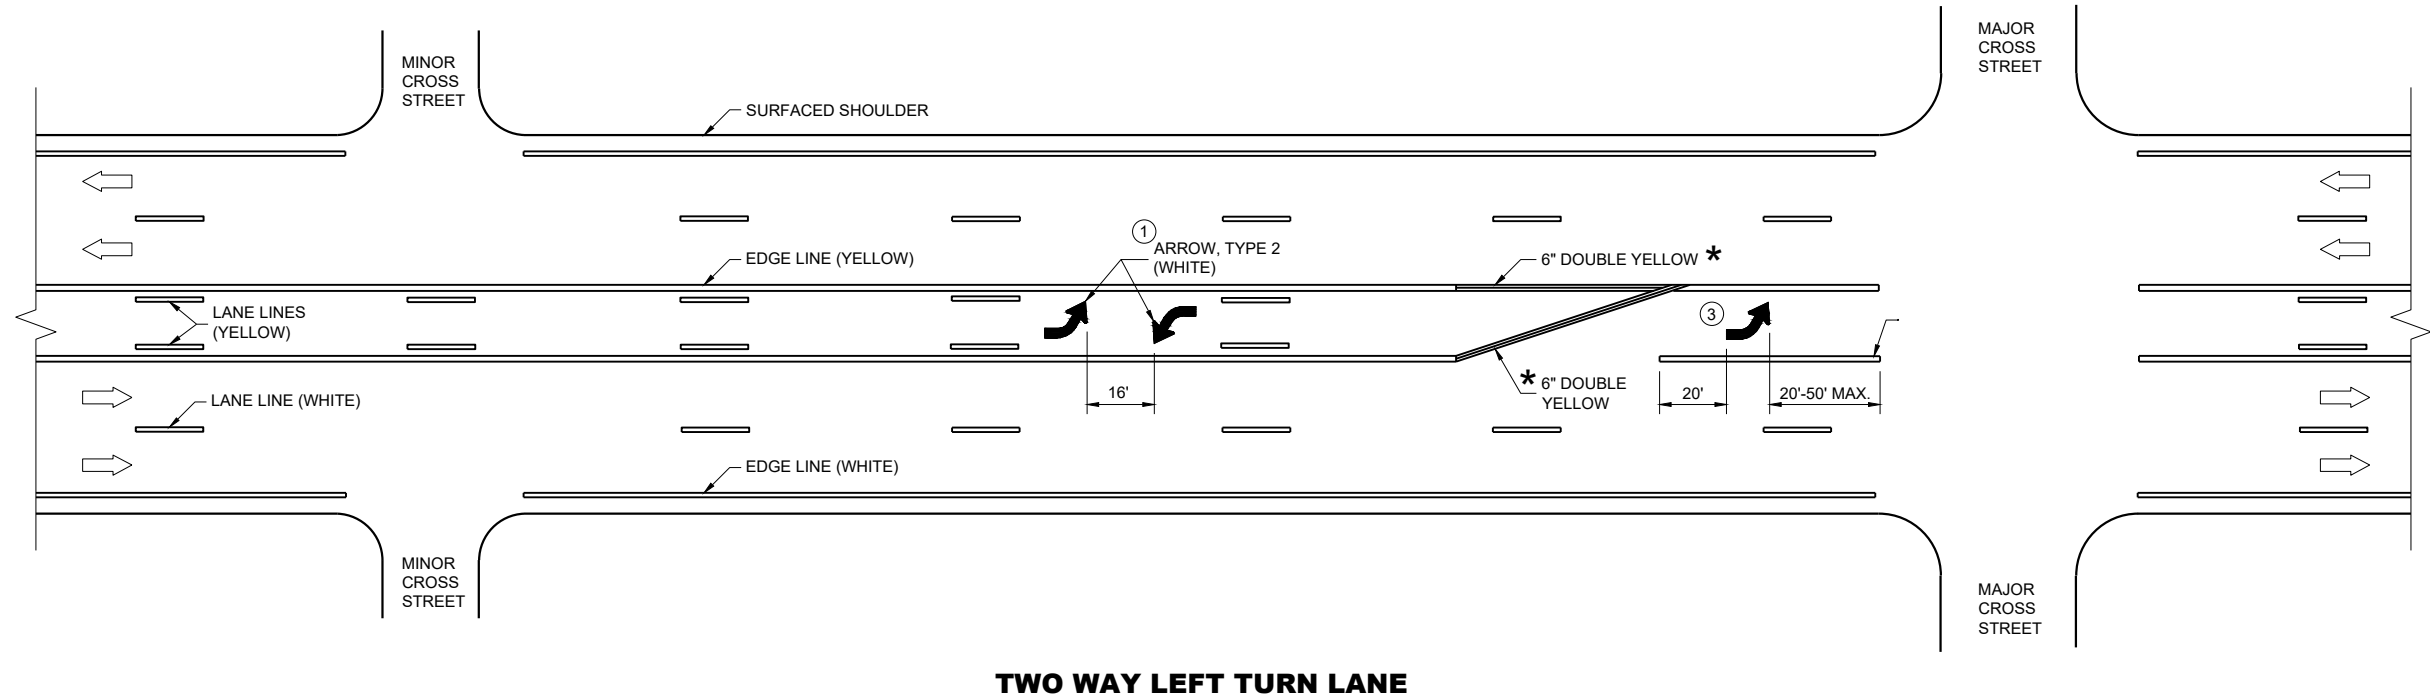


GENERAL NOTES

- ① A SET OF ARROWS IS REQUIRED EVERY 400 FEET OR NEAR INTERSECTIONS OR DRIVEWAYS WITH TURNING TRAFFIC.
- ② 10" WHITE
- ③ TURN BAY LENGTH OF LESS THAN 48' DOES NOT REQUIRE PAVEMENT ARROWS OR TEXT.




➡ DIRECTION OF TRAFFIC

*CONFIRM MARKING LINE WIDTH WITH THE MISCELLANEOUS QUANTITIES

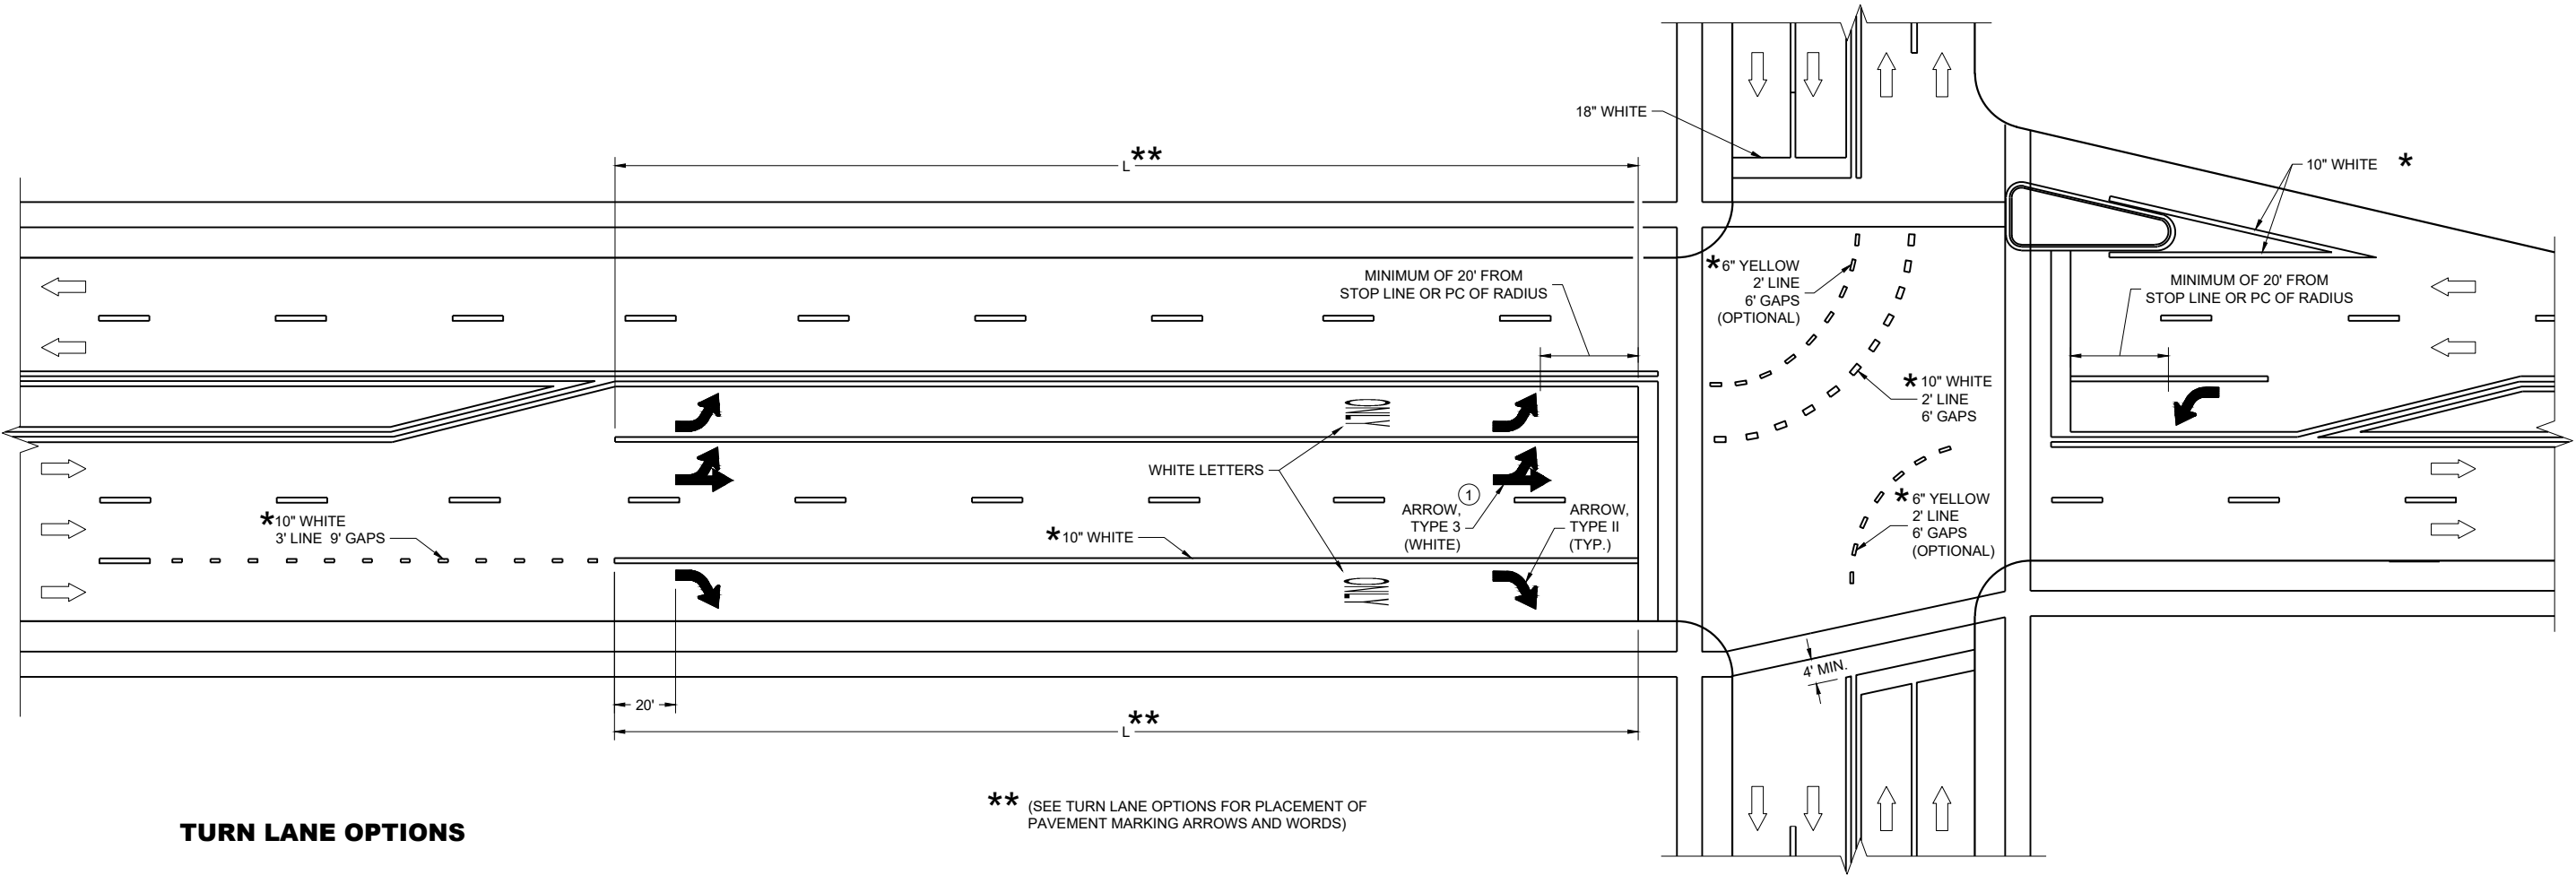

TURN LANE OPTIONS

LENGTH OF TURN BAY (**L**) OF 0 - 47' DOES NOT REQUIRE PAVEMENT MARKING ARROWS OR WORDS

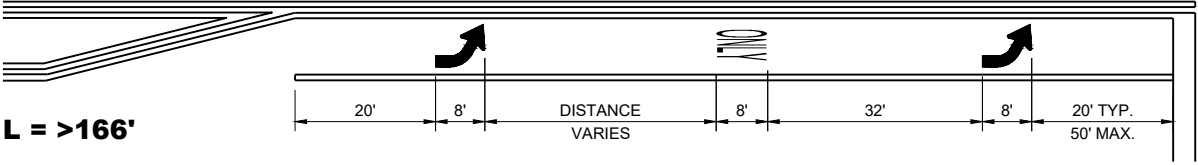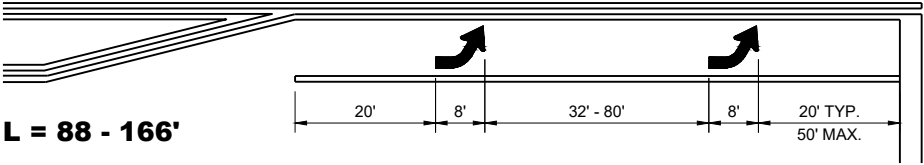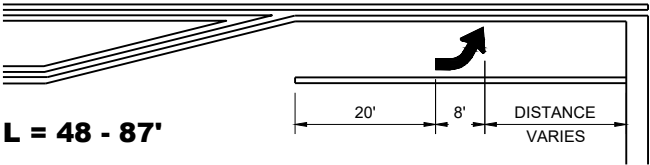

GENERAL NOTES

① QUANTITY AND LOCATION OF TYPE 3 ARROWS ARE THE SAME AS THE TYPE II ARROWS IN THE ADJACENT TURN LANE. FOR TURN LANES WITH A PHYSICAL SEPARATION IN THE SAME DIRECTION OF TRAVEL, THE ARROWS AND "ONLY" MARKING MAY BE ELIMINATED.

➡ DIRECTION OF TRAFFIC

L = LENGTH OF TURN BAY

*CONFIRM MARKING LINE WIDTH WITH THE MISCELLANEOUS QUANTITIES

PAVEMENT MARKING
(TURN LANES)

STATE OF WISCONSIN
DEPARTMENT OF TRANSPORTATION

V1	LEAD VEHICLE
V2	MARKING VEHICLE
V3	SHADOW VEHICLE



 DIRECTION OF TRAFFIC

ALL VEHICLES SHALL BE EQUIPPED WITH TWO 360 DEGREE HIGH INTENSITY YELLOW FLASHING LIGHTS OR STROBE LIGHTS AND OPERATED WITH HEADLIGHTS TURNED ON.

ALL VEHICLES SHALL BE EQUIPPED WITH REAR FACING TYPE B OR C FLASHING ARROW PANEL OPERATING IN CAUTION MODE. SIGNS PLACED ON VEHICLES MUST NOT OBSCURE THE ARROW PANEL.

ALL SIGNS ARE 48" X 48" UNLESS OTHERWISE SPECIFIED.

DISTANCE BETWEEN VEHICLES MAY VARY ACCORDING TO TERRAIN, SIGHT DISTANCE, PAINT DRYING TIME, AND OTHER FACTORS. WHENEVER ADEQUATE STOPPING SIGHT DISTANCE EXISTS TO THE REAR, SHADOW VEHICLES SHOULD MAINTAIN THE MINIMUM DISTANCE FROM THE WORK VEHICLE AND PROCEED AT THE SAME SPEED AS THE WORK VEHICLE. SHADOW VEHICLES SHOULD SLOW DOWN IN ADVANCE OF VERTICAL AND HORIZONTAL CURVES THAT RESTRICT SIGHT DISTANCE.

THE WORK AND SHADOW VEHICLES SHOULD PULL OVER PERIODICALLY TO ALLOW TRAFFIC TO PASS.

WHEN NO WORK ACTIVITY IS TAKING PLACE, REMOVE OR LAY STATIONARY SIGNS AND SUPPORTS FLAT ON THE GRADE WITH


WORKERS SHALL NOT PERFORM WORK FROM ANY SHADOW OR PROTECTION VEHICLES.

UPRIGHTS ORIENTED PARALLEL TO AND DOWNSTREAM FROM TRAFFIC.

CONES SHOULD BE USED BETWEEN THE MARKING AND SHADOW VEHICLE AT 100 FOOT SPACING. CONES MAY BE OMITTED ON PAINTED LINE IF APPROVED BY THE ENGINEER. CONSIDER PAVEMENT MARKING DRY OR CURE TIMES AND TRAFFIC VOLUME.

CONES SHALL BE A MINIMUM OF 28" FOR WET PAVEMENT MARKING .

- ① SIGNS SHALL BE REPEATED APPROXIMATELY EVERY THREE MILES AND AFTER EVERY MAJOR INTERSECTION.
- ② IF CONSTRUCTION WORK ZONE SIGNS ARE IN PLACE, W20-1A OR W21-63 ARE NOT REQUIRED.
- ③ V1 AND V2 CAN BE SWITCHED SO THAT THE MARKER IS THE LEAD VEHICLE.

 

SDD 15C19-11a

6

SDD 15C19-11a

STATE OF WISCONSIN
DEPARTMENT OF TRANSPORTATION

APPROVED
November 2025 /S/ Andrew Heidtke
DATE STATE ELECTRICAL ENGINEER


GENERAL NOTES

PLACE GROOVE 3 INCHES LEFT OF JOINT.


LEGEND

DIRECTION OF TRAVEL

*CONFIRM MARKING LINE WIDTH WITH THE MISCELLANEOUS QUANTITIES

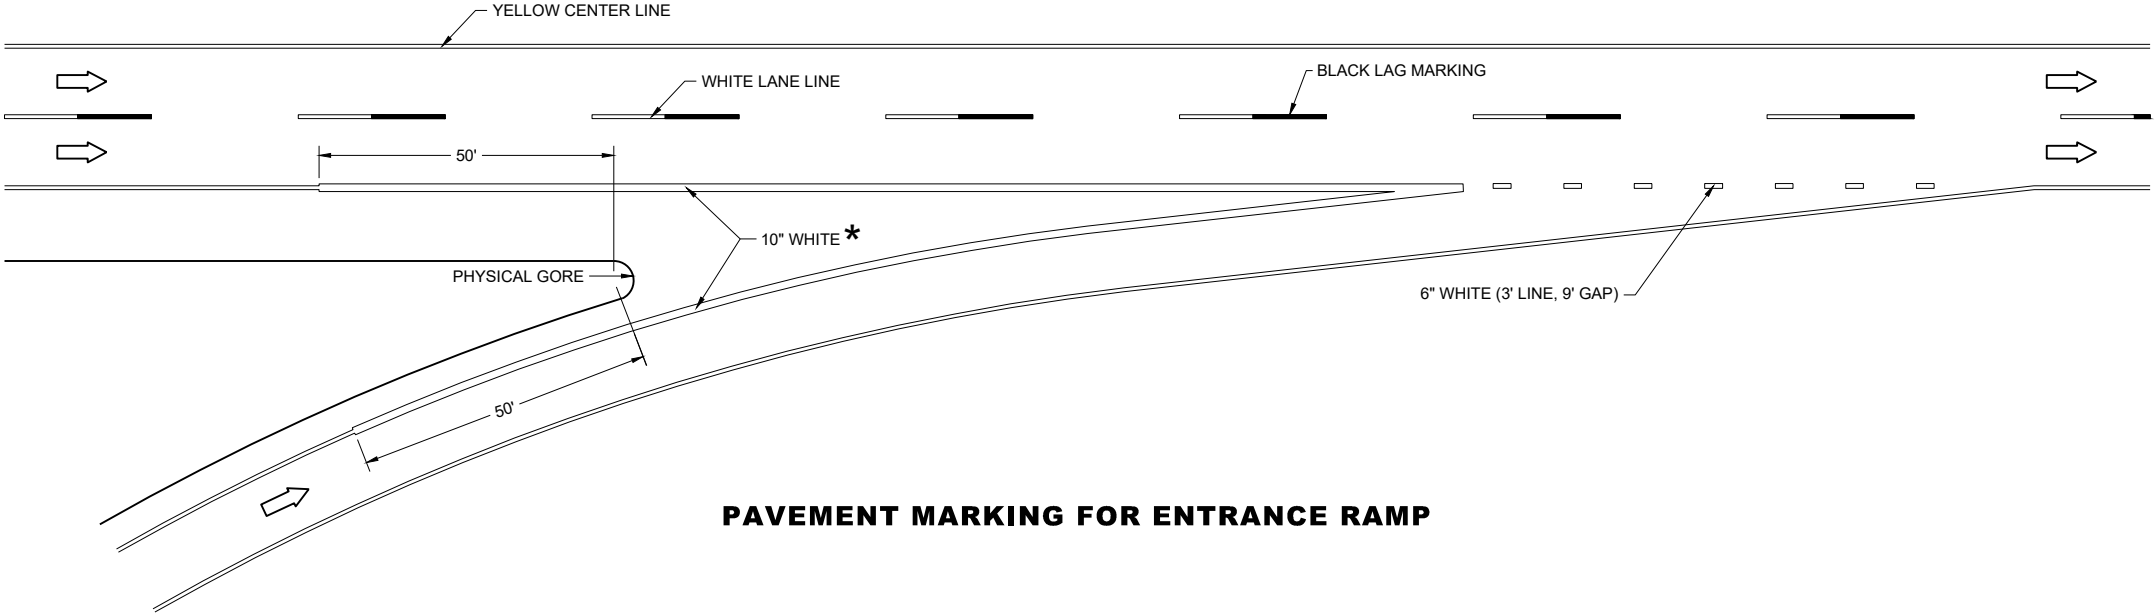


PAVEMENT MARKING FOR ENTRANCE RAMP

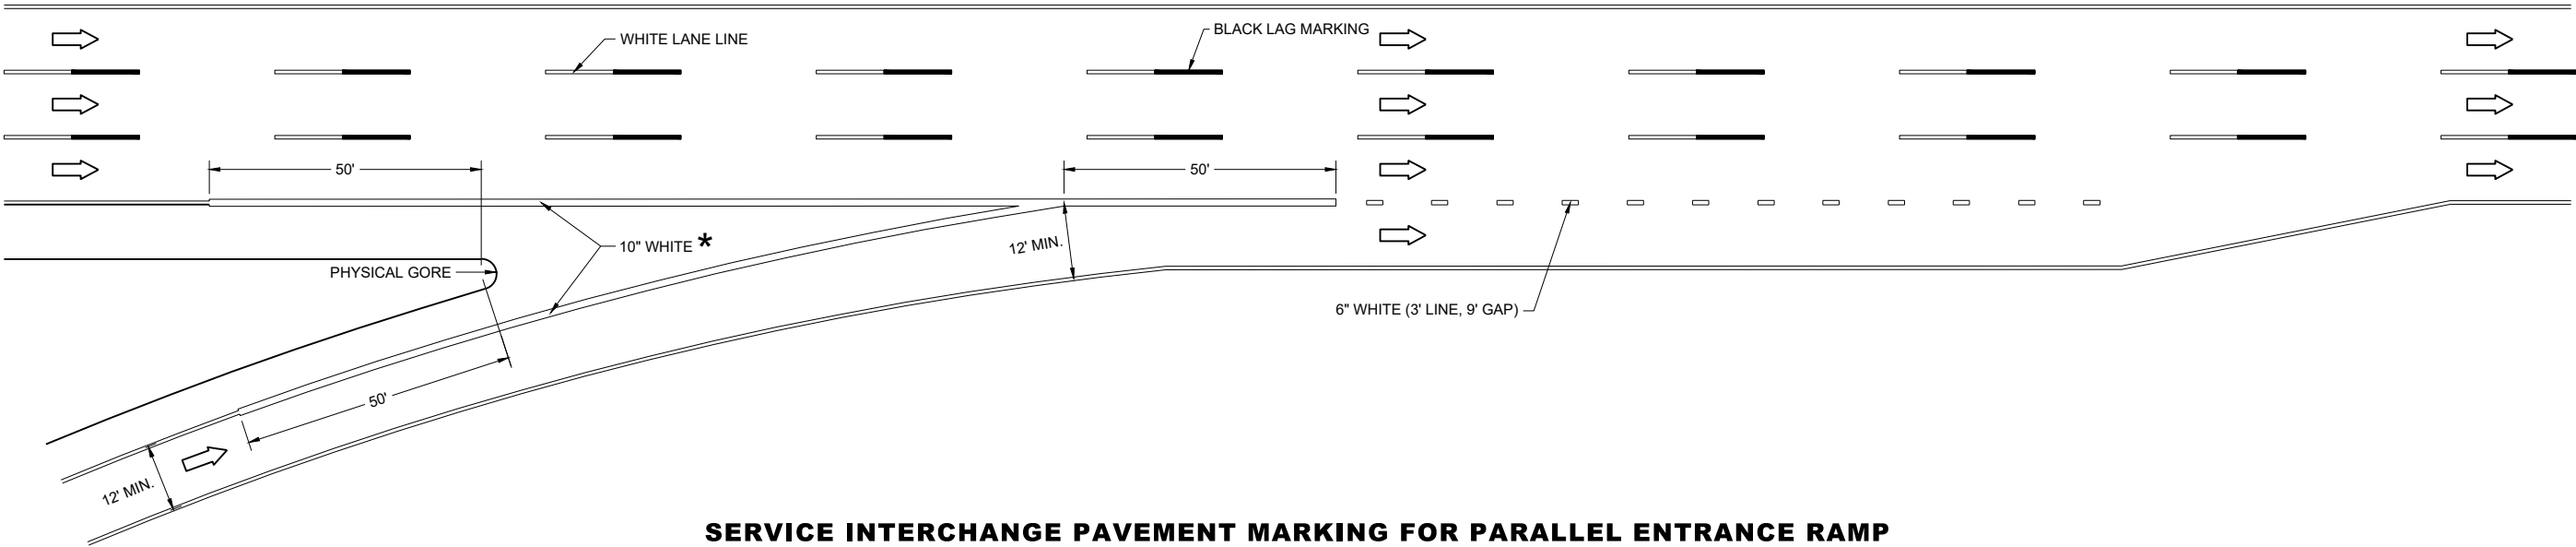


SERVICE INTERCHANGE PAVEMENT MARKING FOR PARALLEL ENTRANCE RAMP

PAVEMENT MARKING,
ENTRANCE RAMP AND
PARALLEL ENTRANCE RAMP


STATE OF WISCONSIN
DEPARTMENT OF TRANSPORTATION

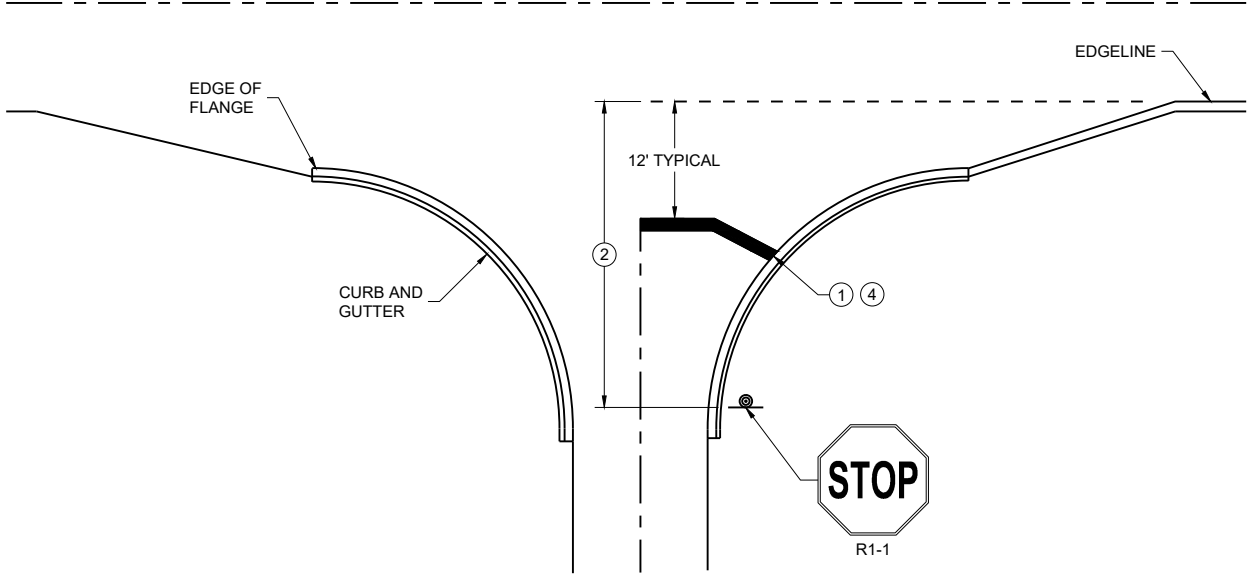


TYPICAL STOP LINE PAVEMENT MARKING WITH CURB AND GUTTER

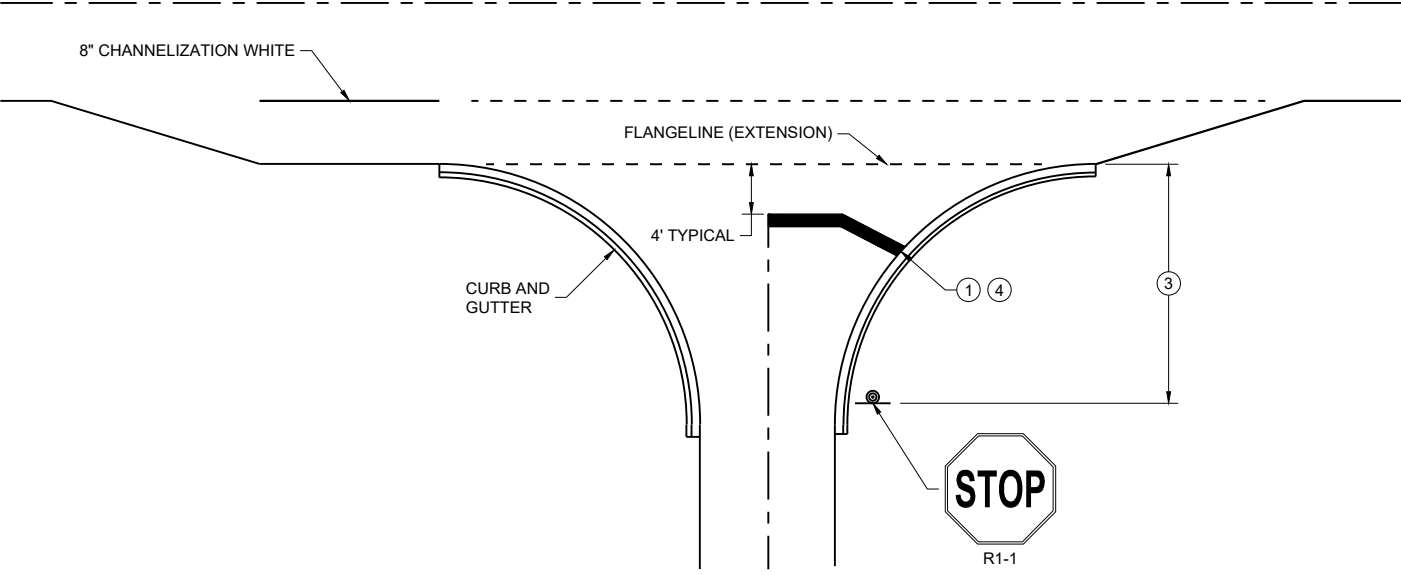

TYPICAL STOP LINE PAVEMENT MARKING FOR SIDE ROADS WITH RIGHT TURN LANE

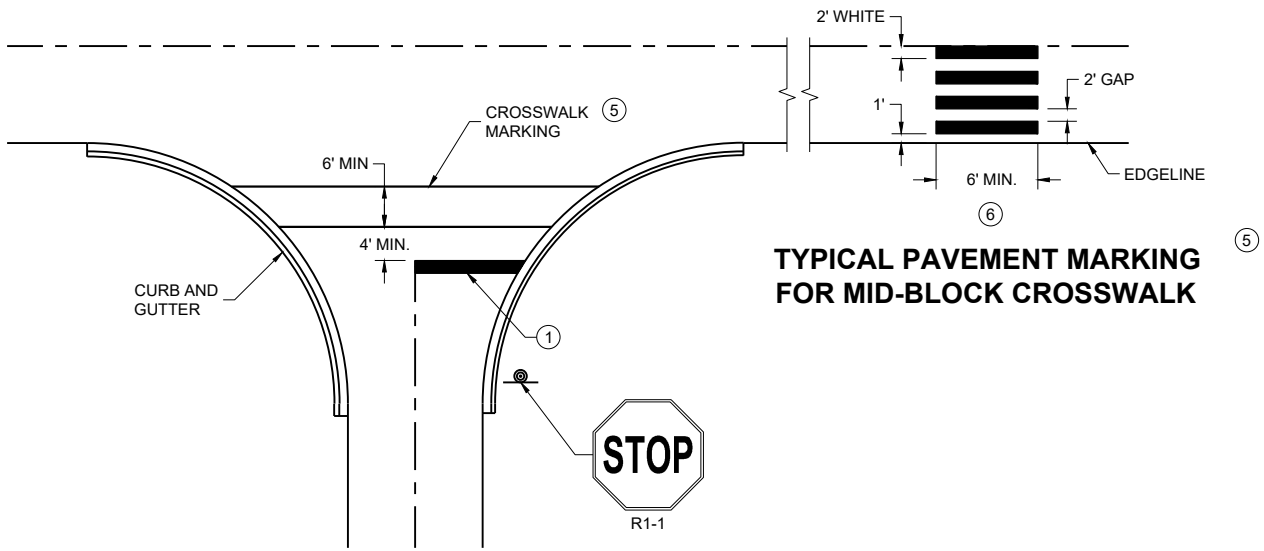

TYPICAL STOP LINE PAVEMENT MARKING FOR SIDE ROADS WITH CROSSWALK MARKING

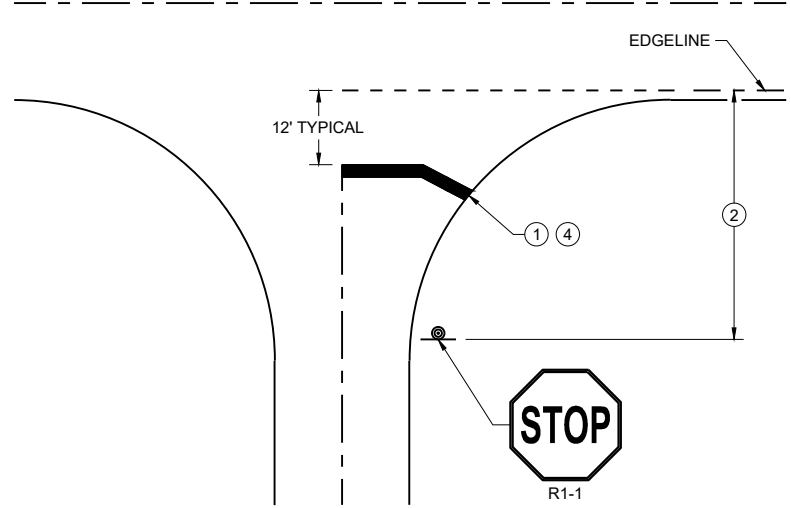

TYPICAL STOP LINE PAVEMENT MARKING WITHOUT CURB AND GUTTER

GENERAL NOTES


STOP SIGN SHALL BE PLACED A MINIMUM OF 6 FEET TO A MAXIMUM OF 50 FEET FROM THE EDGELINE LOCATION.

- 1 18-INCH STOP LINES MAY BE DELETED OR ADDED BY THE REGION MARKING ENGINEER BASED ON VISIBILITY AND SIGHT LINES.
- 2 NO STOP LINE IS REQUIRED IF STOP SIGN IS LESS THAN OR EQUAL TO 40 FEET FROM THE EDGELINE.
- 3 NO STOP LINE IS REQUIRED IF STOP SIGN IS LESS THAN OR EQUAL TO 30 FEET FROM THE FLANGE LINE EXTENSION.
- 4 MOVE CLOSER TO THE EDGE OF TRAVEL LINE AS NEEDED FOR VISIBILITY AND SIGHT LINES (NO CLOSER THAN 4 FEET).
- 5 LADDER BAR CROSSWALKS SHOULD ONLY BE USED FOR MID BLOCK CROSSINGS. USE 2 - 6" TRANSVERSE LINES.
- 6 POSTED SPEED LIMITS OF 40 MPH OR GREATER USE A MINIMUM WIDTH OF 8' FOR MIDBLOCK CROSSWALKS


STOP LINE AND CROSSWALK PAVEMENT MARKING

STATE OF WISCONSIN
DEPARTMENT OF TRANSPORTATION

APPROVED
March 2024 /S/ Matthew Rauch
DATE STATE SIGNING AND MARKING
ENGINEER
FHWA

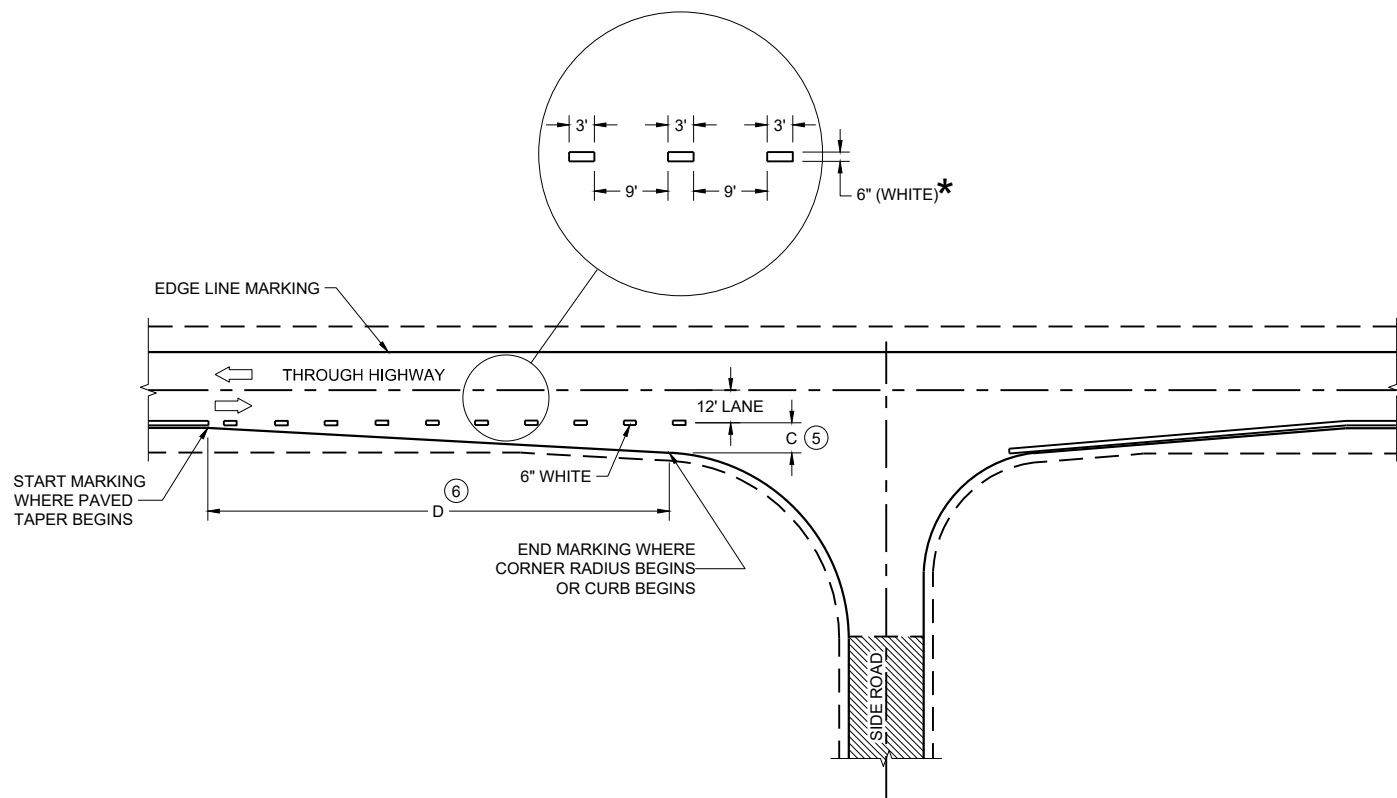

MINOR INTERSECTION

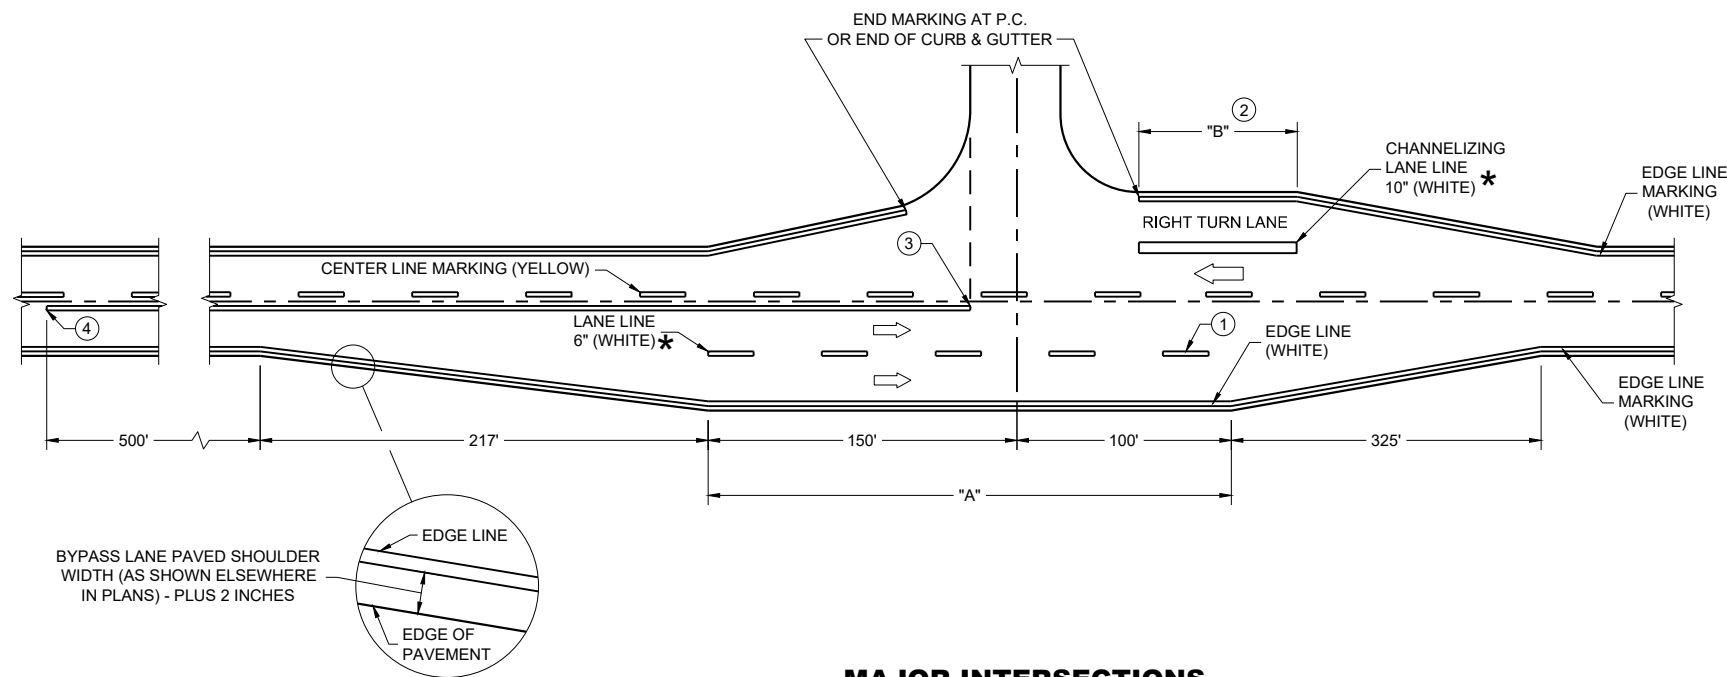

MAJOR INTERSECTIONS
(INTERSECTION WITH FULL RIGHT TURN LANE OR BYPASS LANE)

*CONFIRM MARKING LINE WIDTH WITH THE MISCELLANEOUS QUANTITIES


GENERAL NOTES

OMIT EDGE LINES THROUGH INTERSECTIONS. CONTINUE EDGE LINES THROUGH DRIVEWAYS.

- ① WHEN DISTANCE "A" IS LESS THAN 250 FEET, OMIT LANE LINE.
- ② WHEN DISTANCE "B" IS LESS THAN 100 FEET, OMIT CHANNELIZING LANE LINE.
- ③ BARRIER LINE ENDS AT SIDE ROAD PAVEMENT / SURFACE EDGE EXTENSION.
- ④ BARRIER LINE STARTS 500 FEET PRIOR TO THE BYPASS TAPER.
- ⑤ WHEN DISTANCE "C" IS LESS THAN 4 FEET, OMIT DOTTED EXTENSION.
- ⑥ WHEN DISTANCE "D" IS LESS THAN 50 FEET, OMIT DOTTED EXTENSION.

LEGEND


➡ DIRECTION OF TRAVEL

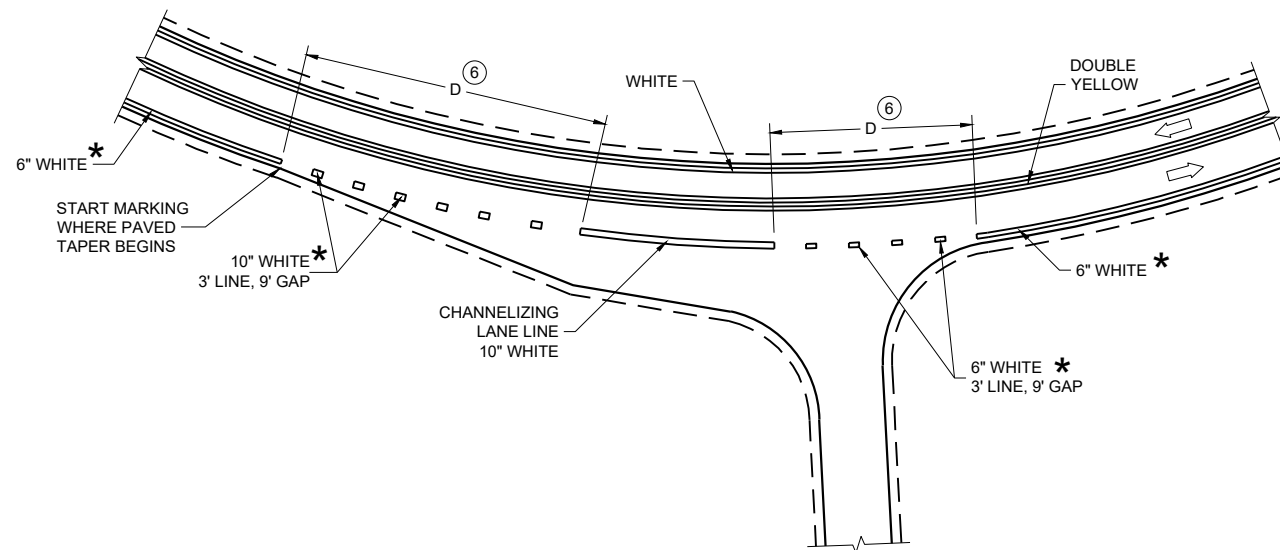


INTERSECTION ON OUTSIDE OF CURVE

PAVEMENT MARKING
(INTERSECTIONS)

STATE OF WISCONSIN
DEPARTMENT OF TRANSPORTATION

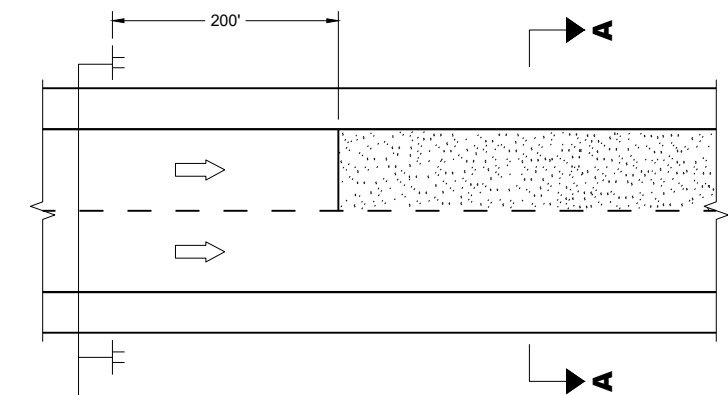

MULTI-LANE

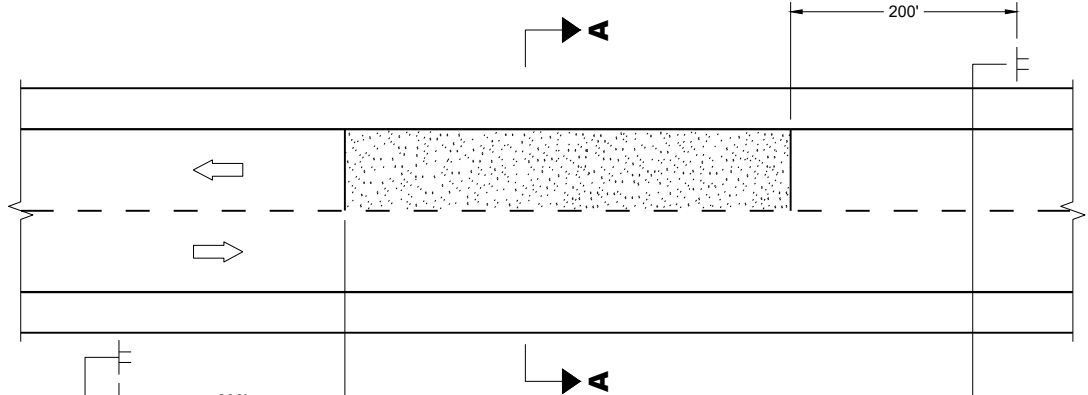


TWO-WAY TWO LANE




SECTION A - A

OR

 

SECTION A - A

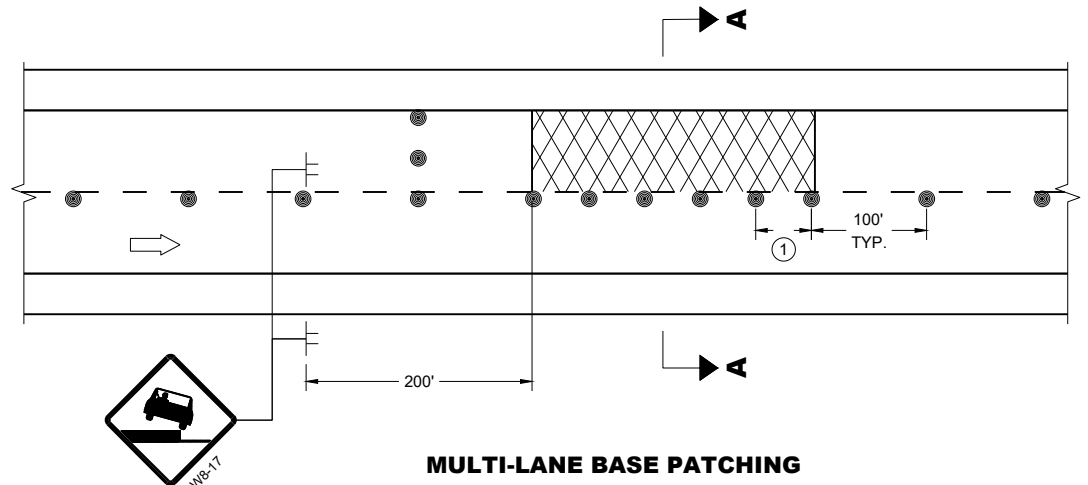

MULTI-LANE BASE PATCHING

ADJACENT LANE DROP-OFFS

GENERAL NOTES

FOR SPOT LOCATIONS USE ENGINEERING JUDGEMENT WHEN PLACING ADDITIONAL SIGNS.

ALL SIGNS ARE 48" X 48" UNLESS OTHERWISE NOTED.

"WO" SIGNS ARE THE SAME AS "W" SIGNS EXCEPT THE BACKGROUND IS ORANGE.


WARNING LIGHTS ARE NOT REQUIRED IF THE LANE CLOSURE IS A DAYTIME ONLY OPERATION.

★ IF THE DROP-OFF IS CONTINUOUS ALONG THE PROJECT, PLACE ADDITIONAL SIGNS EVERY 1 MILE AND AFTER EVERY ENTRANCE RAMP.


① USE CLOSER SPACING WHEN DELINEATING DROP-OFF.

LEGEND

- SIGN ON TEMPORARY SUPPORT
- TRAFFIC CONTROL DRUM
- TYPE III BARRICADE WITH ATTACHED SIGN
- TYPE "A" WARNING LIGHT (FLASHING)
- DIRECTION OF TRAFFIC
- WORK AREA WITH DROP-OFF
- MILLED SURFACE

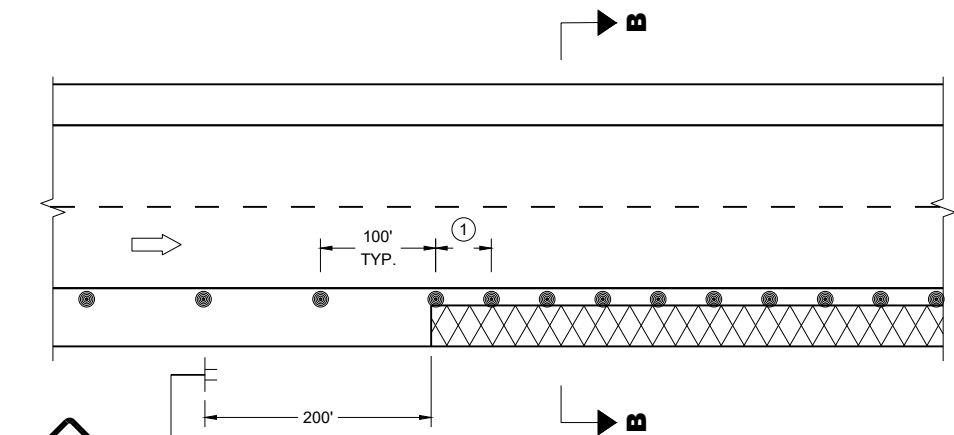

SHOULDER DROP-OFFS

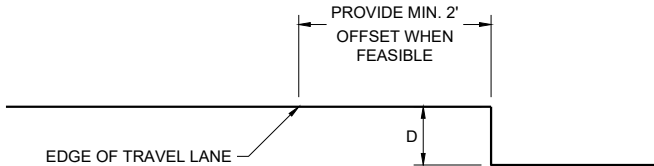

SECTION B - B

D	SIGN ©
< 2" WITH A SLOPE STEEPER THAN 3:1	LOW SHOULDER WO8-9
2" < 6" WITH A SLOPE STEEPER THAN 3:1	SHOULDER DROP - OFF W8-9A
PROVIDE A 3:1 OR FLATTER SLOPE OF MATERIAL ADJACENT TO THE PAVEMENT	

TRAFFIC CONTROL,
DROP-OFF SIGNING

STATE OF WISCONSIN
DEPARTMENT OF TRANSPORTATION

APPROVED
February 2025 /S/ Andrew Heidtke
DATE WORK ZONE ENGINEER
FHWA

GENERAL NOTES

DRAWING NOT TO SCALE. ALL SIGNS AND POSTS ON THIS SHEET SHALL BE PAID FOR WITH 'TRAFFIC CONTROL SIGNS' BID ITEM. ALL SIDE ROADS WHICH ARE UNDER CONSTRUCTION OF CURB AND GUTTER AND/OR GRADING SHALL BE ADEQUATELY SIGNED.

ALL SIGNS AND DEVICES SHALL BE IN CONFORMANCE WITH THE WISCONSIN MANUAL OF UNIFORM TRAFFIC CONTROL DEVICES (WMUTCD). SIGN LAYOUTS SHALL BE IN ACCORDANCE WITH THE WISDOT STANDARD SIGN PLATES.

"WO" SIGNS ARE THE SAME AS "W" SIGNS EXCEPT THAT THE BACKGROUND IS ORANGE.

ALL SIGNS ARE 48" X 48" UNLESS OTHERWISE NOTED.

THE EXACT NUMBER, LOCATION AND SPACING OF ALL SIGNS AND DEVICES SHALL BE ADJUSTED TO FIT FIELD CONDITIONS AS DIRECTED BY THE ENGINEER.


ALL SIGNS INAPPROPRIATE TO THE STATUS OF THE CONTROL ZONE, INCLUDING PRE-EXISTING SIGNS IN THE VICINITY, SHALL BE COVERED OR REMOVED AS DIRECTED BY THE ENGINEER.

SEE 15C34 FOR ADDITIONAL TRAFFIC CONTROL SIGNING WHEN CENTERLINE PAVEMENT MAKINGS ARE MISSING. 'DO NOT PASS' SIGNS MUST BE INSTALLED ON THE SAME DAY AS MILLING OPERATIONS.


- ① PLACE SIGNS 350' IN ADVANCE OF MILLED SURFACES AND AT 1 MILE INTERVALS, OR AS DIRECTED BY THE ENGINEER.
- ② PLACE SIGN 200' MIN. FROM INTERSECTION AND 200' MIN. AFTER ADVANCE WARNING SIGN SHOWN IN SDD 15C04.

LEGEND

-  SIGN ON TEMPORARY SUPPORT
-  DIRECTION OF TRAFFIC

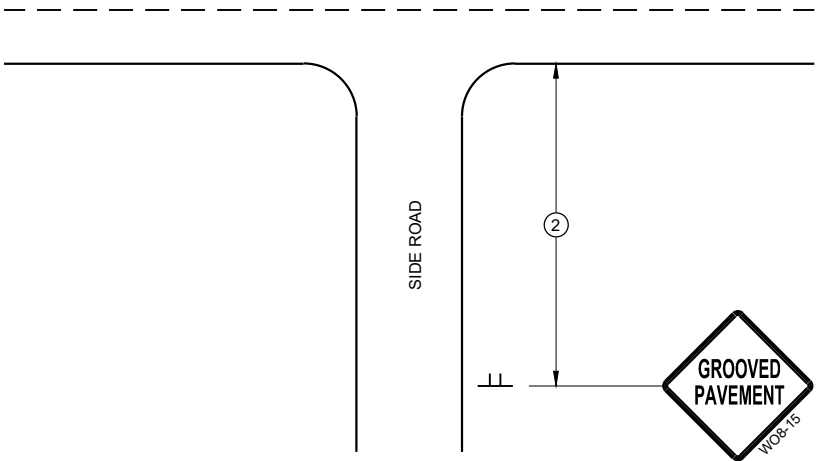

TYPICAL SIDE ROAD APPROACH
SIGN DETAIL

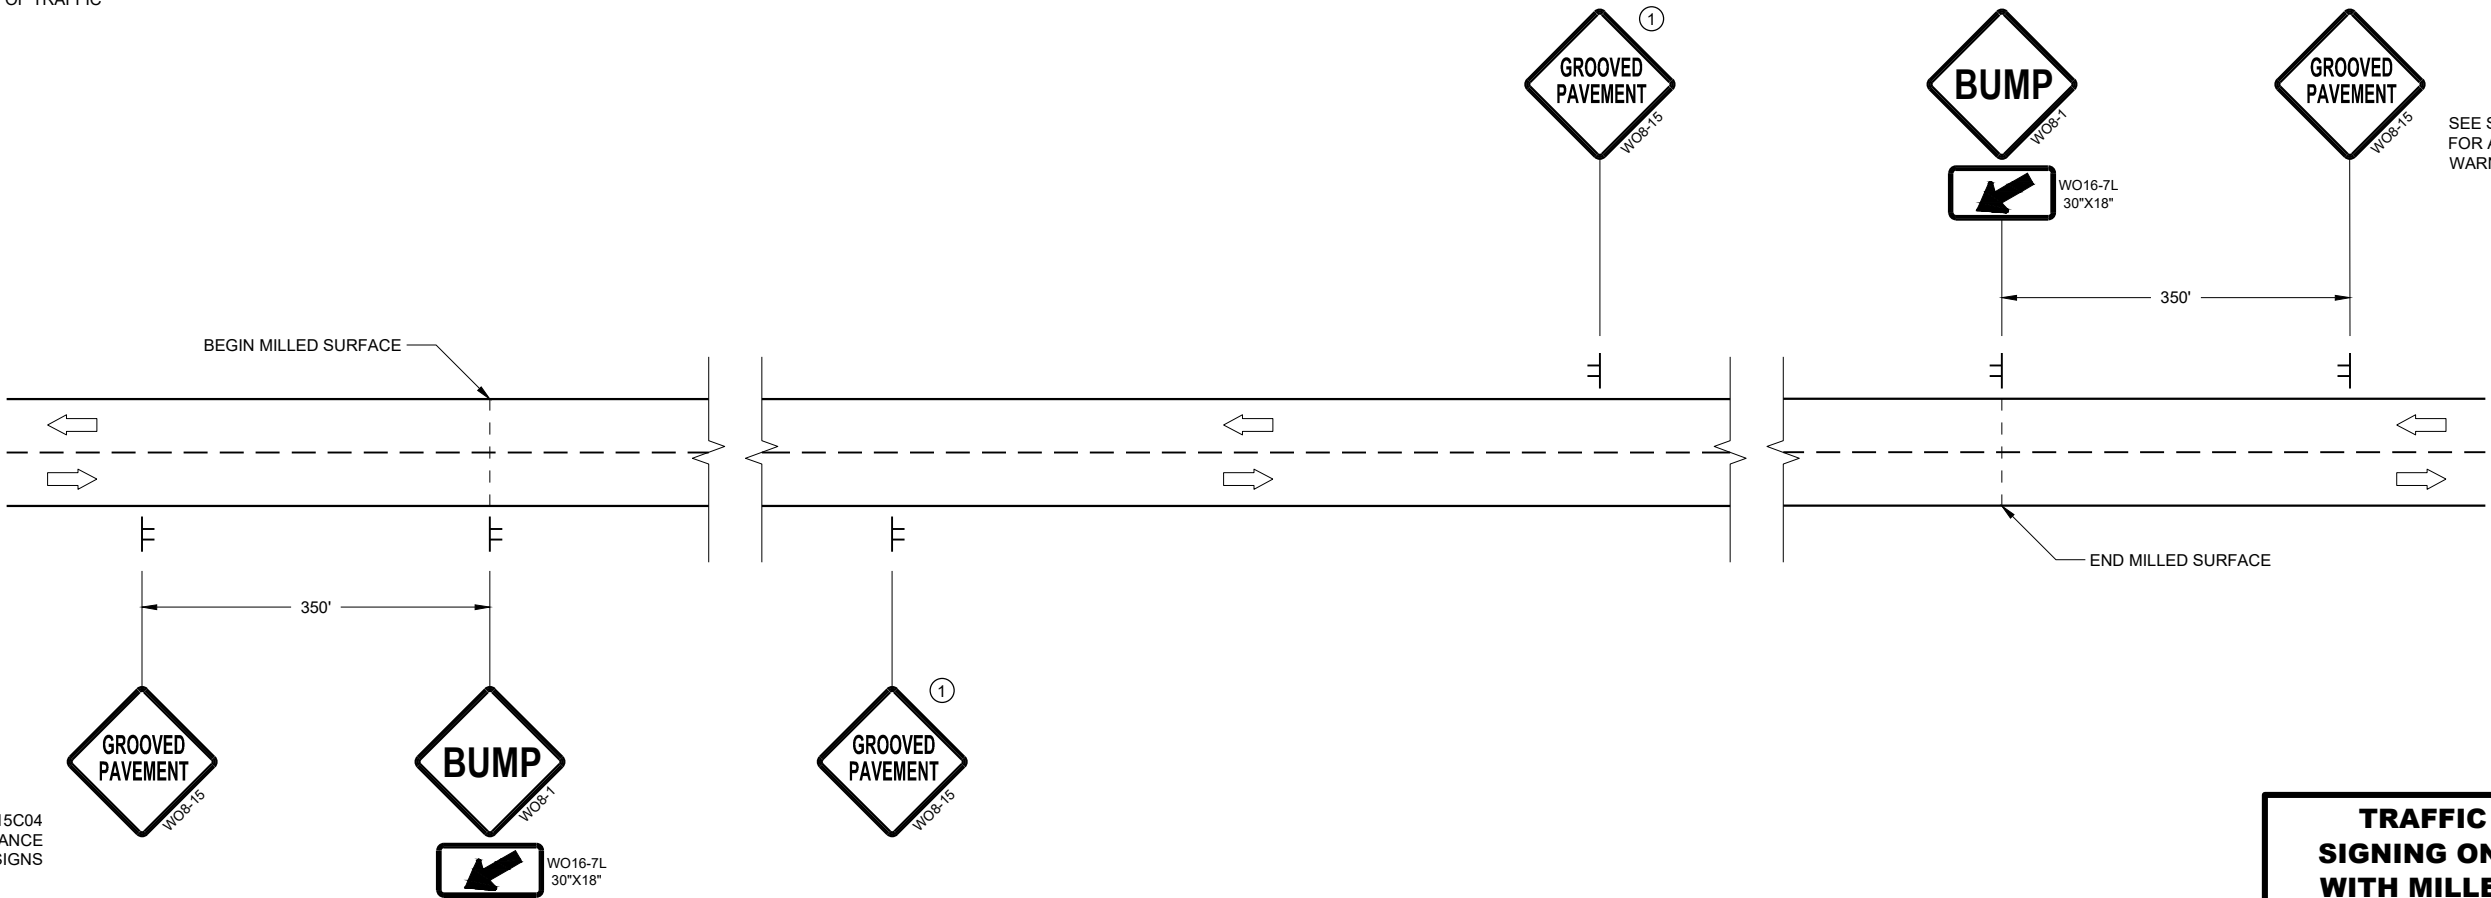

SEE SDD15C04
FOR ADVANCE
WARNING SIGNS

SEE SDD15C04
FOR ADVANCE
WARNING SIGNS

DETAIL FOR SIGNING ON MILLED SURFACES

TRAFFIC CONTROL,
SIGNING ON ROADWAYS
WITH MILLED SURFACES

STATE OF WISCONSIN
DEPARTMENT OF TRANSPORTATION

APPROVED
February 2020 /S/ Andrew Heidtke
DATE WORK ZONE ENGINEER 131

FHWA

LEGEND

- V1

WORK VEHICLE
- V2

SHADOW VEHICLE
- 

TRUCK MOUNTED ATTENUATOR (TMA)
- 

FLASHING ARROW PANEL (CAUTION)
- 

WORK AREA
- 

DIRECTION OF TRAFFIC


POSTED SPEED PRIOR TO WORK STARTING (MPH)	DECISION SIGHT DISTANCE (D)
0 - 25	550'
30	550'
35	700'
40	700'
45	900'
50	900'
55	1200'

GENERAL NOTES

- ALL SIGNS ARE 48"X48" UNLESS OTHERWISE NOTED.
- MOBILE IS WORK THAT MOVES CONTINUOUSLY OR MOVES AT LEAST THE DECISION SIGHT DISTANCE EVERY 15 MINUTES.
- ALL VEHICLES SHALL BE EQUIPPED WITH TWO 360 DEGREE HIGH INTENSITY YELLOW FLASHING LIGHTS OR STROBE LIGHTS AND OPERATED WITH HEADLIGHTS TURNED ON.
- ALL ARROW PANELS SHALL BE REAR FACING, TYPE "B" OR "C", AND DISPLAYING THE FLASHING CAUTION MODE. SIGNS PLACED ON VEHICLES MUST NOT OBSCURE THE ARROW PANEL.
- USE AN ATTENUATOR ON THE REARMOST VEHICLE THAT BLOCKS ALL OR PART OF THE TRAFFIC LANE.
- ①

DISTANCE BETWEEN VEHICLES MAY INCREASE FROM THE ATTENUATOR'S ROLL AHEAD BASED ON TERRAIN, SIGHT DISTANCE, AND OTHER FACTORS. WHENEVER ADEQUATE STOPPING SIGHT DISTANCE EXISTS TO THE REAR, SHADOW VEHICLES SHOULD MAINTAIN THE MINIMUM DISTANCE FROM THE WORK VEHICLE AND PROCEED AT THE SAME SPEED AS THE WORK VEHICLE. SHADOW VEHICLES SHOULD SLOW DOWN IN ADVANCE OF VERTICAL OR HORIZONTAL CURVES THAT RESTRICT SIGHT DISTANCE.
- ②

ALIGN LEFT SIDE OF SHADOW VEHICLE WITH EDGE OF WORK AREA.


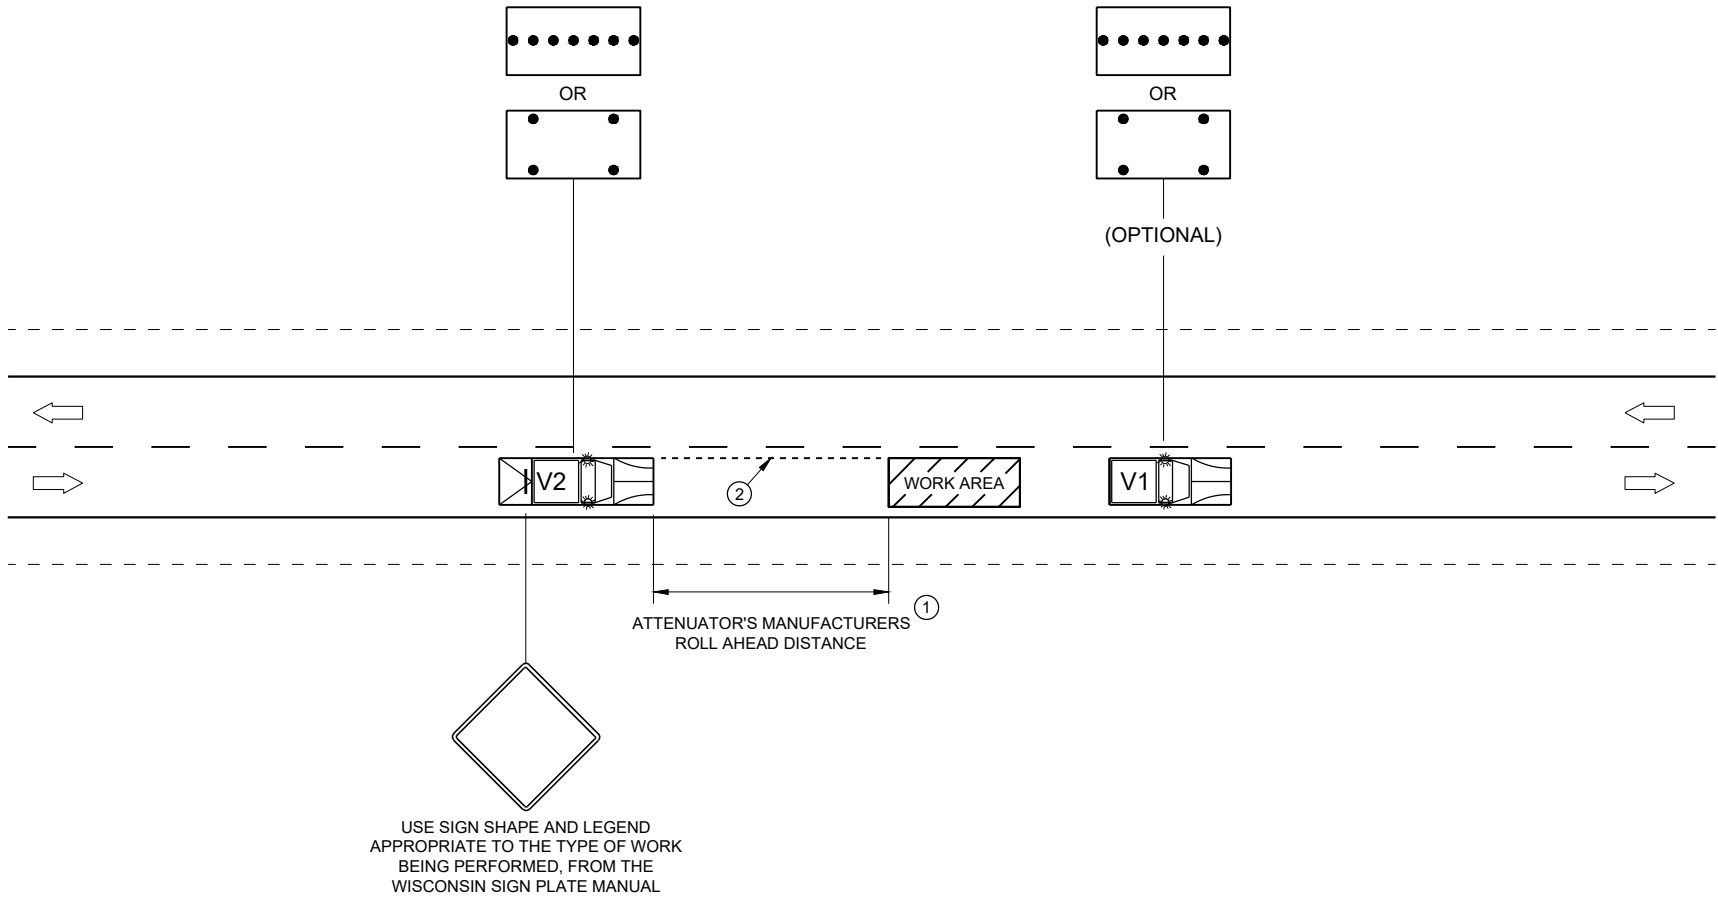


TRAFFIC CONTROL,
MOBILE OPERATIONS ON
AN UNDIVIDED ROADWAY

STATE OF WISCONSIN
DEPARTMENT OF TRANSPORTATION



APPROVED
February 2021 /S/ Andrew Heidtke
DATE STATEWIDE WORK ZONE T SAFETY ENGINEER 132
FHWA

URBAN AREA

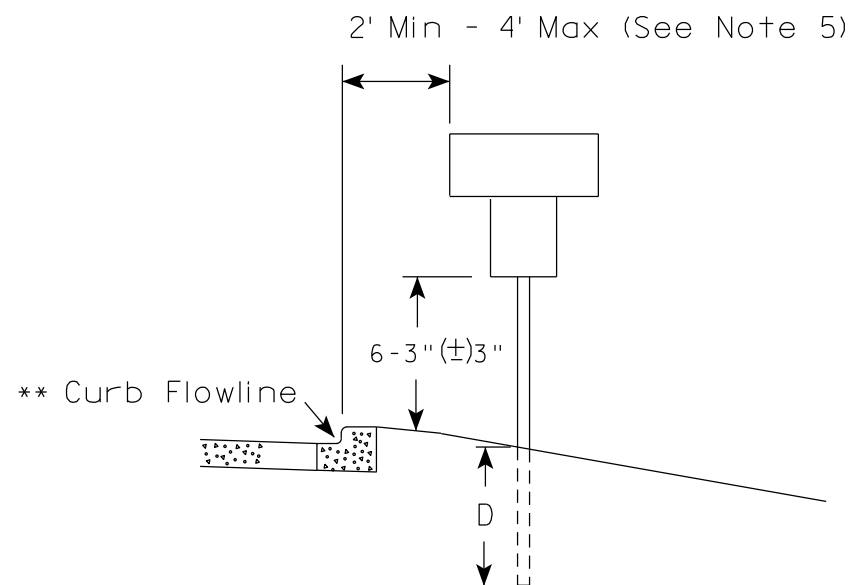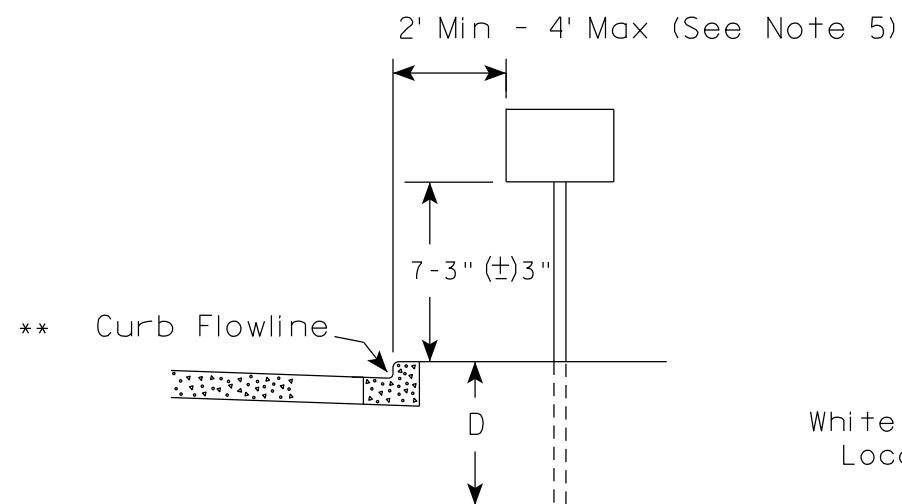

* * The existence of curb and gutter does not in itself mandate the vertical clearance illustrated. That height is typically measured where there is sidewalk adjacent to the roadway or parking is permitted. In the absence of sidewalk vertical clearance is measured from the top of the curb. Offset of signs is measured from the flow line.

RURAL AREA (See Note 2)

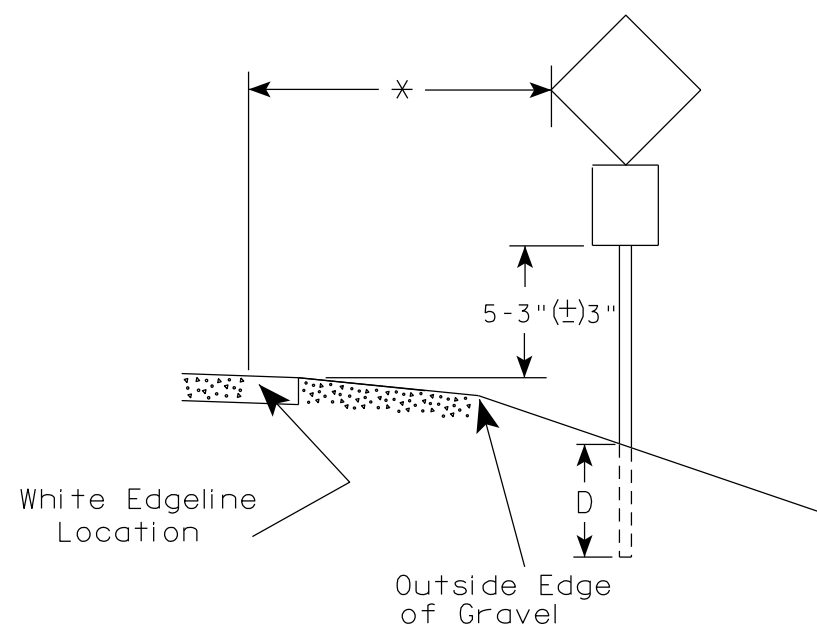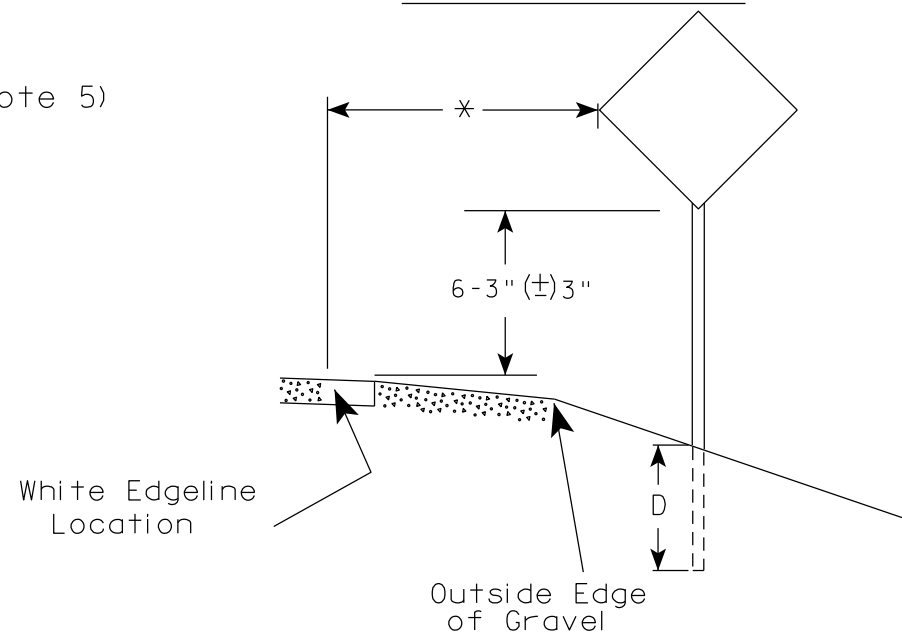

* 6 feet from edge of a paved shoulder or 12 feet from the edge of pavement (edge line location) or 2 feet from outside edge of gravel, whichever is greater unless directed by project engineer.

GENERAL NOTES

1. Signs wider than 4 feet or 20 sq.ft or larger, shall be mounted on multiple posts. Refer to plate A4-4.
2. If signs are mounted on or behind barrier wall, see A4-10 sign plate.
The Double Arrow sign (W12-1D) shall be mounted at a height of 2'-3" (±) 3". The Chevron sign (W1-8), Roundabout Chevron panel (R6-4B), Enhanced Reference Markers, Clearance Markers (W5-52), Mile Markers (D10 series), In Road Object Markers (W5-54) & End of Road Markers (W5-56) shall be mounted at a height of 4'-3" (±) 3".
3. For expressways and freeways, mounting height is 7'- 3" (±) 3" or 6'-3" (±) 3" depending upon existence of a sub-sign.
4. Minimum mounting height for signs mounted on traffic signal poles is 5'- 3" (±) 3".
5. Offset distance shall be consistent with existing signs or consistent throughout length of project.
6. Folding signs shall be mounted at a height of 5'-3" (±) 3" or as directed by the Engineer.

POST EMBEDMENT DEPTH

Area of Sign Installation (Sq. Ft.)	D (Min)
20 or Less	4'
Greater than 20	5'

TYPICAL INSTALLATION
OF PERMANENT TYPE II
SIGNS ON SINGLE POSTS

WISCONSIN DEPT OF TRANSPORTATION

APPROVED

Matthew R. Rauch
for State Traffic Engineer

DATE 12/6/23

PLATE NO. A4-3.23

PROJECT NO:


HWY:

COUNTY:

SHEET NO:

133


E

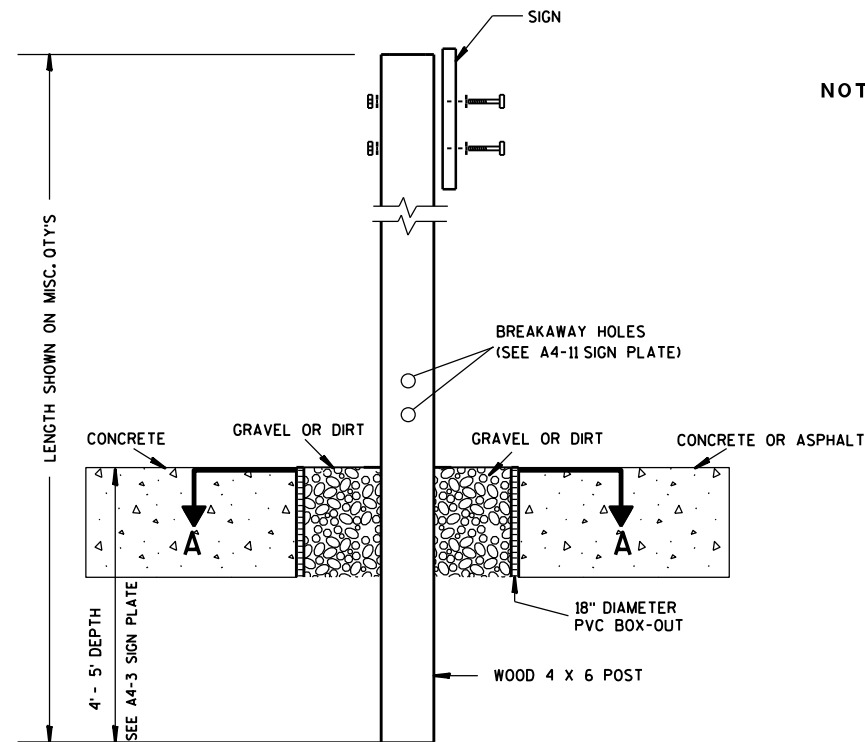

ELEVATION VIEW


DETAIL OF WOOD 4 X 6 SIGN POST IN BOX-OUT

- NOTES: 1. ALL MATERIAL TO BE APPROVED BY ENGINEER PRIOR TO INSTALLATION
2. SEE SIGN PLATE A4-8 FOR SIGN HARDWARE REQUIREMENTS
3. 18 INCH X 18 INCH SQUARE BOX-OUTS MAY BE USED FOR INSTALLATIONS IN EXISTING CONCRETE OR ASPHALT LOCATIONS.

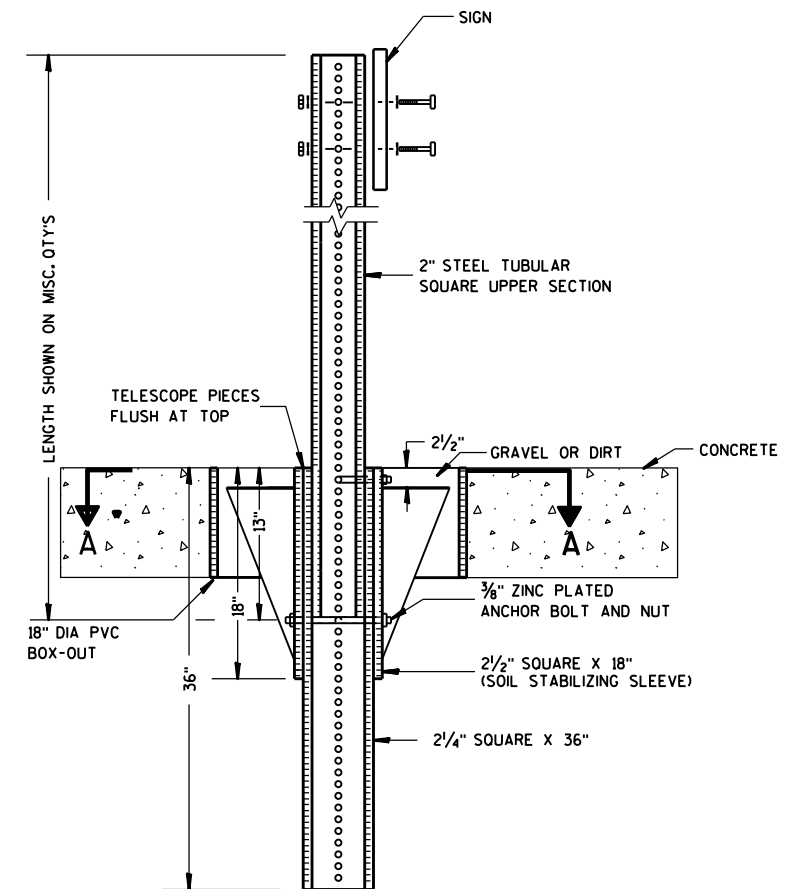

ELEVATION VIEW

DETAIL OF STEEL 2 X 2 SIGN POST IN BOX-OUT

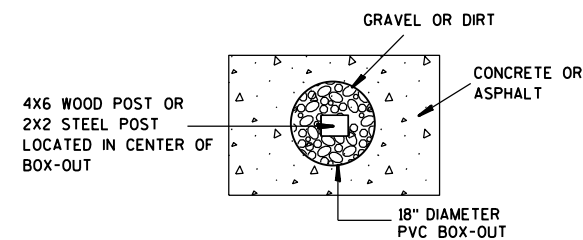

PLAN VIEW

FOR NEW CONCRETE/ASPHALT INSTALLATIONS

SIGN POST
BOX-OUTS
A4-3B

WISCONSIN DEPT OF TRANSPORTATION

APPROVED *Matthew R. Rauch*
for State Traffic Engineer

DATE 1/27/14 PLAT 134 A4-3B.1

PROJECT NO:


HWY:

COUNTY:



SHEET NO:

E


URBAN AREA

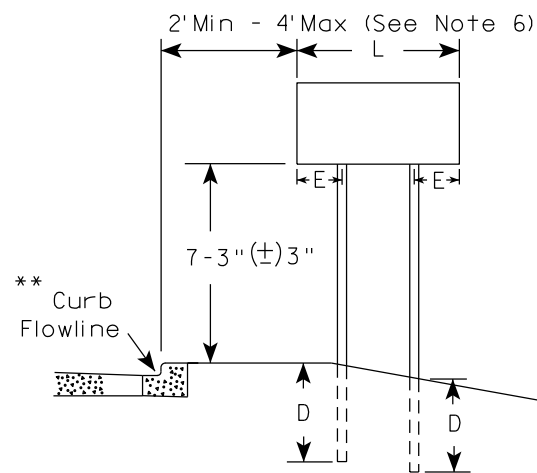


RURAL AREA (See Note 3)

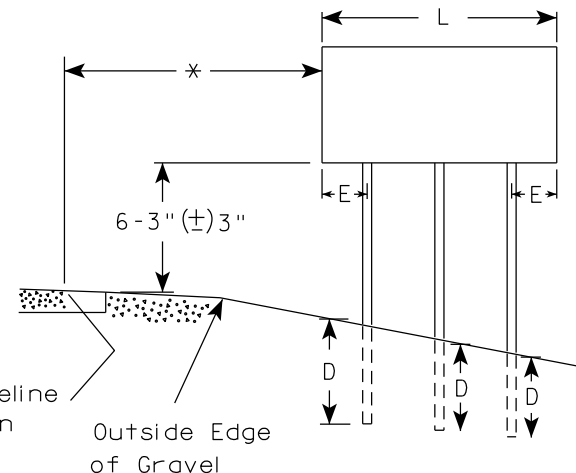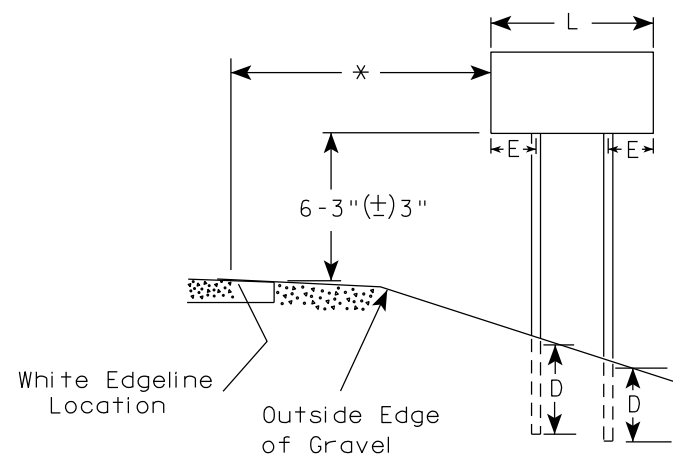

2' Min - 4' Max (See Note 6)

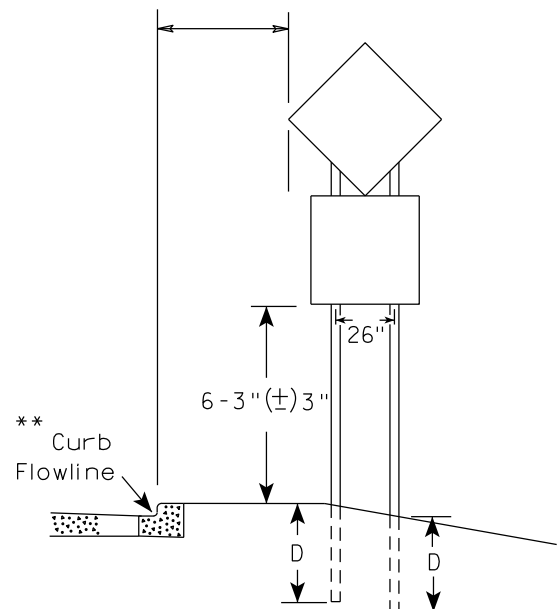

48" DIAMOND WARNING SIGN

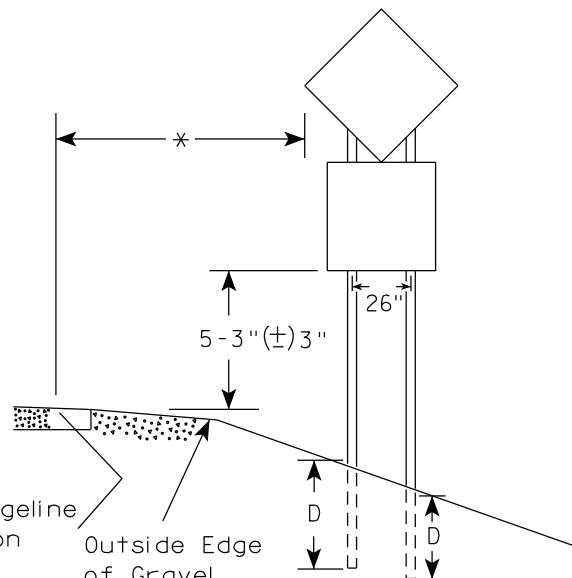

48" DIAMOND WARNING SIGN

SIGN SHAPE OTHER THAN DIAMOND (TWO POSTS REQUIRED)	
L	E
Greater than 48" Less than 60"	12"
60" to 108"	L/5

SIGN SHAPE OTHER THAN DIAMOND (THREE POSTS REQUIRED)	
L	E
Greater than 108" to 144"	12"

POST EMBEDMENT DEPTH

Area of Sign Installation (Sq.Ft.)	D (Min)
20 or Less	4'
Greater than 20	5'

TYPICAL INSTALLATION
OF TYPE II SIGNS
ON MULTIPLE POSTS

WISCONSIN DEPT OF TRANSPORTATION

APPROVED *Matthew R. Rauch*
for State Traffic Engineer

DATE 12/6/23 PLATE NO. A4-4.16



GENERAL NOTES

- For 3 or 4 post installations, individual post spacing shall be greater than 3'-6".
- See tables below for required number of posts.
- For expressways and freeways, mounting height is 7'-3" (±) 3" or 6'-3" (±) 3" depending upon existence of sub-sign.
- The (±) tolerance for mounting height is 3 inches.
- J-Assemblies are considered to be one sign for mounting height.
- Offset distance shall be consistent with existing signs or consistent throughout length of project.
- Folding signs shall be mounted at a height of 5'-3" (±) 3" or as directed by the engineer.
- The Double Arrow sign (W12-1) shall be mounted at a height of 2'-3" (±) 3". The Chevron sign (W1-8), Roundabout Chevron panel (R6-4B), Clearance Markers (W5-52), Mile Markers (D10 series), In Road Object Markers (W5-54) & End of Road Markers (W5-56) shall be mounted at a height of 4'-3" (±) 3".

* 6 feet from edge of a paved shoulder or 12 feet from the edge of pavement (edge line location) or 2 feet from outside edge of gravel, whichever is greater unless directed by project engineer.

** The existence of curb and gutter does not in itself mandate the vertical clearance illustrated. That height is typically measured where there is sidewalk adjacent to the roadway or parking is permitted. In the absence of sidewalk vertical clearance is measured from the top of the curb. Offset of signs is measured from the flow line.

*** See A4-3 sign plate for signs 4' or less in width and less than 20 S.F. in area.

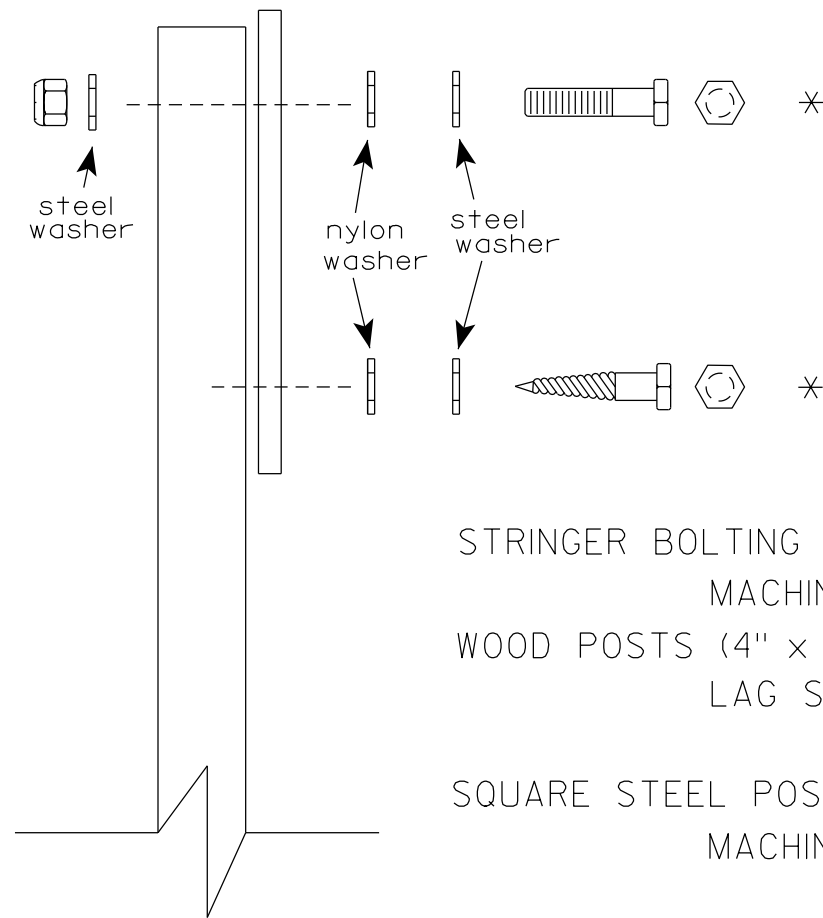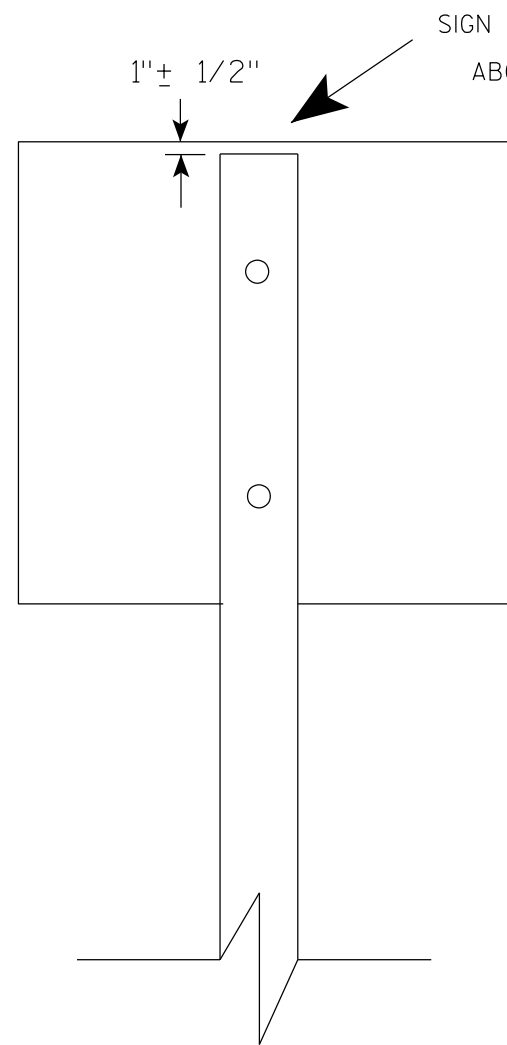

Nuts, bolts and lags used for mounting signs shall have hexagonal heads and shall be either :

- a. Hot dip galvanized in accordance with ASTM Designation: A 153, Class D, or SC 3
- b. Electro-galvanized in accordance with ASTM Designation : B 633, TYPE III, SC 3.


Threads on bolts and nuts shall be manufactured with sufficient allowance for the cadmium plate or galvanized coating to permit the nuts to run freely on the bolts.

- STRINGER BOLTING TO ALUMINUM SIGNS (SEE SIGN PLATE A4-18)
- MACHINE BOLTS - $\frac{5}{16}$ " X 1-3/4" Length w/ lock nuts
- WOOD POSTS (4" x 6")
- LAG SCREWS - $\frac{3}{8}$ " X 3" (NO STRINGERS ON BACK OF SIGN)
 $\frac{3}{8}$ " X 4" (STRINGERS ON BACK OF SIGN)
- SQUARE STEEL POSTS (2" x 2")
- MACHINE BOLTS - $\frac{3}{8}$ " X 3-1/4" Length w/ nuts (NO STRINGER ON BACK OF SIGN)
 $\frac{3}{8}$ " X 5" Length w/ nuts (STRINGERS ON BACK OF SIGN)
- RIVETS - $\frac{9}{32}$ " (6605-9-6) BULB-TITE, TRI-FOLD, ALUMINUM BODY/MANDREL
O.D. FLANGE .720-.765 INCH, GRIP RANGE .042-.375 INCH
- WASHERS (ALL POSTS) -
- 1-1/4" O.D. X $\frac{3}{8}$ " I.D. X $\frac{1}{16}$ " STEEL
 - 1-1/4" O.D. X $\frac{3}{8}$ " I.D. X .080 NYLON

* Two different fastening systems are shown for illustration purposes. On any individual sign, either one or the other system shall be used. Actual number of fasteners per sign varies with the sign area, but normally there are two. For a single post installation, all signs greater than 9 sq. ft. require the use of 3 fasteners.

ATTACHMENT OF SIGNS TO POSTS	
WISCONSIN DEPT OF TRANSPORTATION	
APPROVED	<i>Matthew R. Rauch</i> For State Traffic Engineer
DATE 4/1/2020	PLATE NO. A4-8.9

**2 1/4" SQUARE
12 GAUGE
PERFORATED
GALVANIZED FINISH**

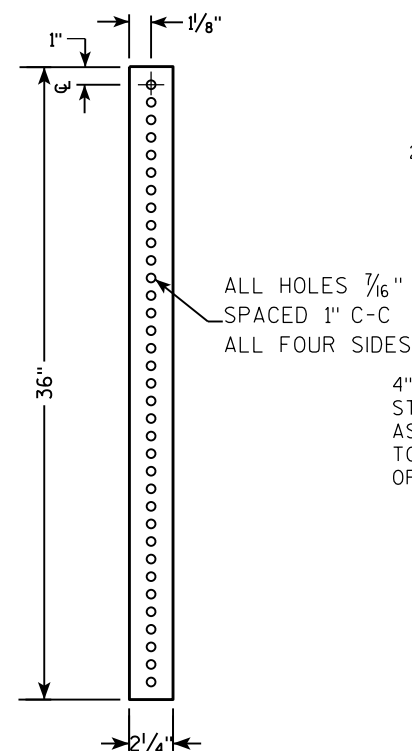

2 1/2" TELES PAR TUBE

4" x 10" x 10 GA. STEEL PLATE (CUT AS SHOWN) WELDED TO ALL FOUR CORNERS OF TELES PAR TUBE

4"

2 1/2"

10"

3 1/2"

TECHNICAL DRAWING OF A SIGN POST ASSEMBLY.

Side View Labels:

- SIGN
- SEE SIGN PLATE A4-8 FOR BOLT WASHER, & NUT MATERIAL
- 2" STEEL TUBULAR SQUARE UPPER SECTION
- ALL HOLES $\frac{7}{16}$ " SPACED 1" C-C ALL FOUR SIDES
- $\frac{3}{8}$ " ZINC PLATED CORNER ANCHOR BOLT AND NUT
- 2 1/2" GRAVEL OR DIRT
- $\frac{3}{8}$ " ZINC PLATED ANCHOR BOLT AND NUT
- 2 1/2" SQUARE X 18" (SOIL STABILIZING SLEEVE)
- 2 1/4" SQUARE X 36"

Cross Section Labels:

- TELESCOPE PIECES FLUSH AT TOP
- 13"
- 18"
- 36"
- 18" DIA SCHEDULE 40 PVC BOX-OUT

TECHNICAL DRAWING OF A SIGNPOST ASSEMBLY.

Side View Dimensions:

- Overall height: LENGTH SHOWN ON MISC. Q'TYS
- Section 1: 2" STEEL TUBULAR SQUARE UPPER SECTION
- Section 2: 2 1/2" SQUARE X 18" (SOIL STABILIZING SLEEVE)
- Section 3: 2 1/4" SQUARE X 36"
- Section 4: 36" (Total length of the lower square section)
- Section 5: 18"
- Section 6: 12"

Top View Dimensions:

- Overall width: 36"
- Section 1: 18"
- Section 2: 12"

Material and Assembly Specifications:

- ALL HOLES 7/16" SPACED 1" C-C ALL FOUR SIDES
- 3/8" ZINC PLATED CORNER ANCHOR BOLT AND NUT
- 3/8" ZINC PLATED ANCHOR BOLT AND NUT
- 2 1/2" SQUARE X 18" (SOIL STABILIZING SLEEVE)
- 2 1/4" SQUARE X 36"
- TELESCOPE PIECES FLUSH AT TOP
- SEE SIGN PLATE A4-8 FOR BOLT WASHER, & NUT MATERIAL
- SIGN

DIRECTION
OF TRAFFIC

SECTION A-A

Area of Sign Installation (Sq. Ft.)	Number of Required Posts
9 or less	1
Greater than 9 less than or equal to 18	2
Greater than 18 less than or equal to 27	3

Signs wider than 3 feet or larger than 9 sq. ft shall be mounted on multiple posts (see above table).

TUBULAR STEEL
SIGN POST
A4-9

WISCONSIN DEPT OF TRANSPORTATION

APPROVED Matthew R Rauch

for State Traffic Engineer

DATE 2/05/15 PLATI 137 14-9.9

SHEET NO:	E
-----------	---

PROJECT NO:

HWY:

COUNTY:

FILE NAME : C:\CAEFiles\Projects\tr_stdplate\A49.DGN

PLOT DATE : 05-FEB-2015 17:09


PLOT BY : mscs_ja

PLOT NAME :

PLOT SCALE : 13.659812:1.000000

WISDOT/CADDS SHEET 42

7

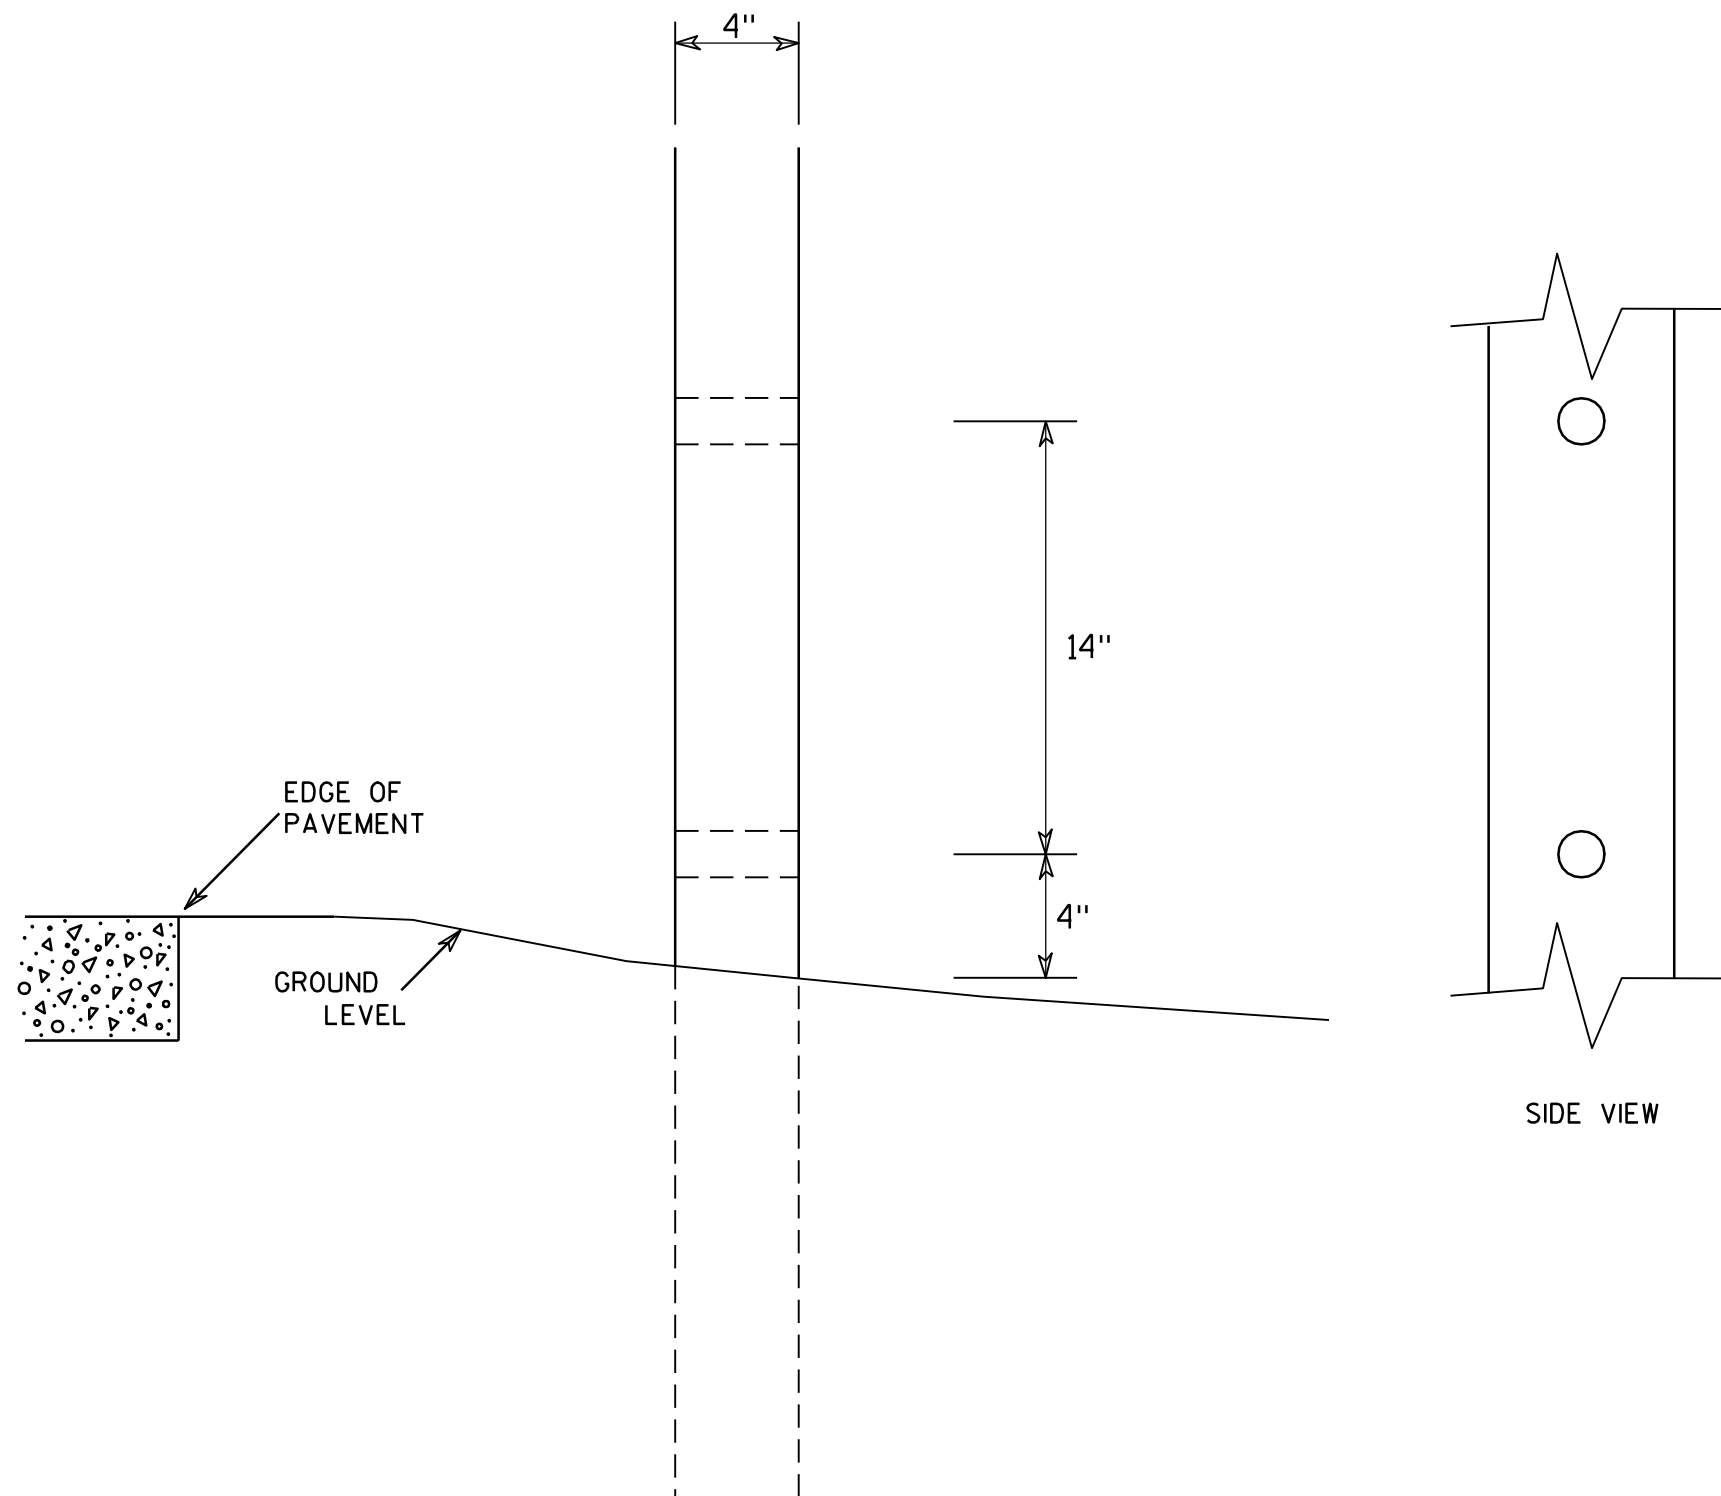

GENERAL NOTES

1. All 4 x 6 Wood Posts shall be modified by having two 1½" diameter holes drilled perpendicular to the roadway centerline.

7

4 X 6 WOOD POST MODIFICATIONS

WISCONSIN DEPT OF TRANSPORTATION

APPROVED

Chester J. Spang
for State Traffic Engineer

DATE 3/27/97

PLATE NO. A4-11.2

PROJECT NO:

HWY:




COUNTY:

SHEET NO: 138

E

BANDING


SINGLE SIGN

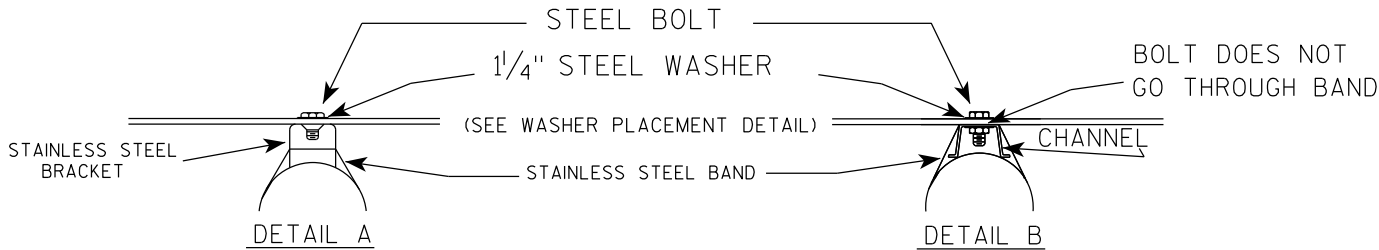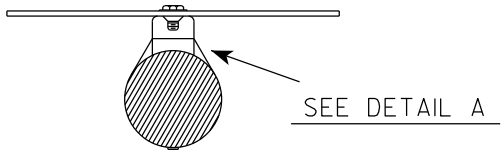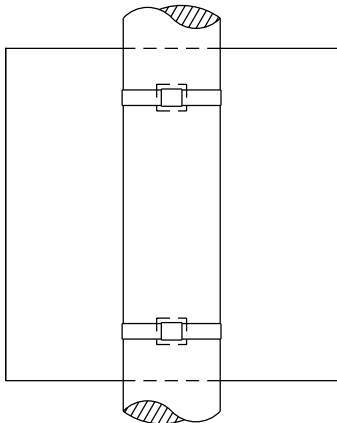

GENERAL NOTES

1. Any sign over 3 feet in width shall use the V-Block banding method. See A5-10 standard plate.
2. Signs 3 feet or greater in height shall have three bracket bands installed. Signs less than 3 feet in height shall have two bracket bands installed.
3. Banding and assembly bracket shall be stainless steel. All bands shall be $\frac{3}{4}$ " in width and 0.025" thickness.
4. ALL SIGN MOUNTING BOLTS AND WASHERS SHALL BE EITHER:
 - a. Hot dip or mechanically galvanized in accordance with ASTM Designation: A 153, Class D
 - b. Electro-galvanized in accordance with ASTM designation: B 633, Type III, SC 3


"J" ASSEMBLY

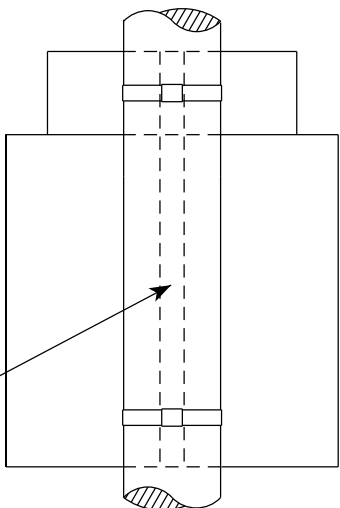

CHANNEL
SEE TYPICAL PANEL
INSTALLATION SHEET

SEE DETAIL B

WASHER PLACEMENT

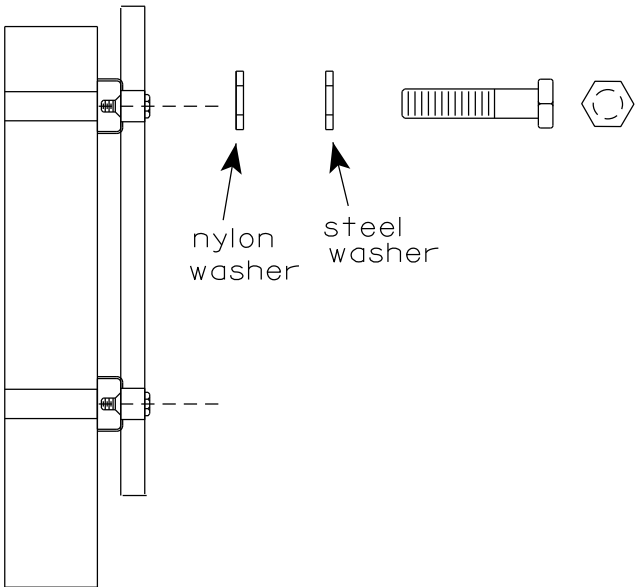


WASHERS (ALL POSTS) -
1-1/4" O.D. X $\frac{3}{8}$ " I.D. X $\frac{1}{16}$ " STEEL
1-1/4" O.D. X $\frac{3}{8}$ " I.D. X .080 NYLON
FOR ALL TYPE H SIGNS

STANDARD SIGN
SIGN BANDING DETAILS


WISCONSIN DEPT OF TRANSPORTATION

APPROVED *Matthew R. Rauch*
for State Traffic Engineer
DATE 6/10/19 PLATE NO. A5-9.4

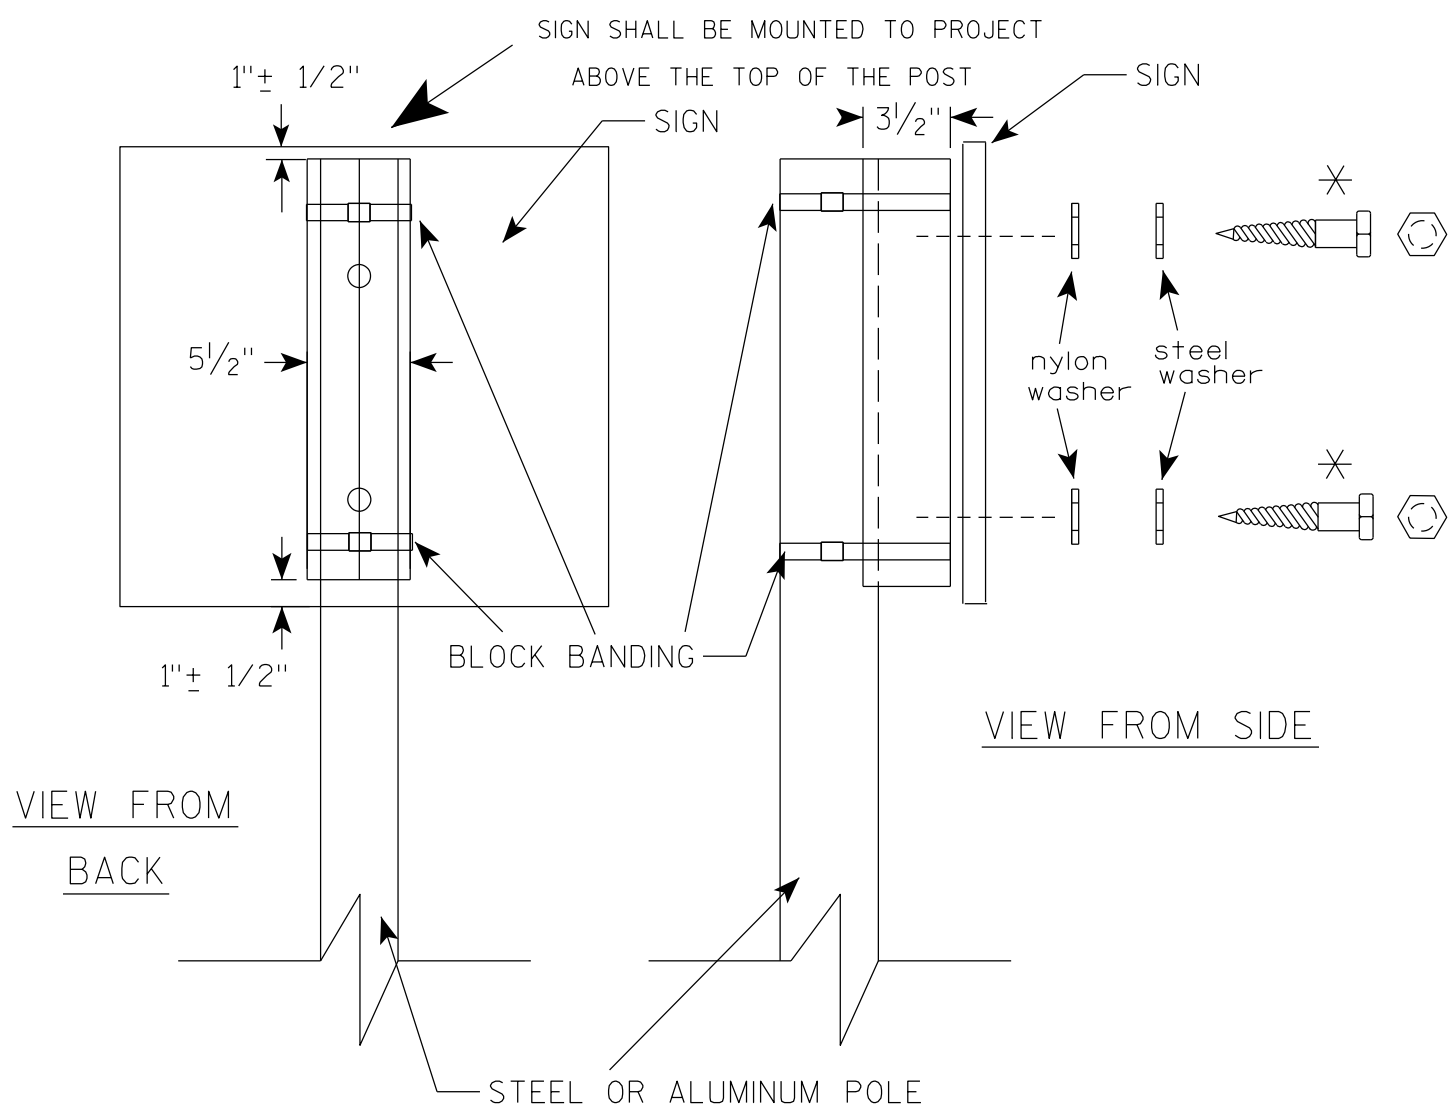

VIEW FROM
BACK

VIEW FROM SIDE

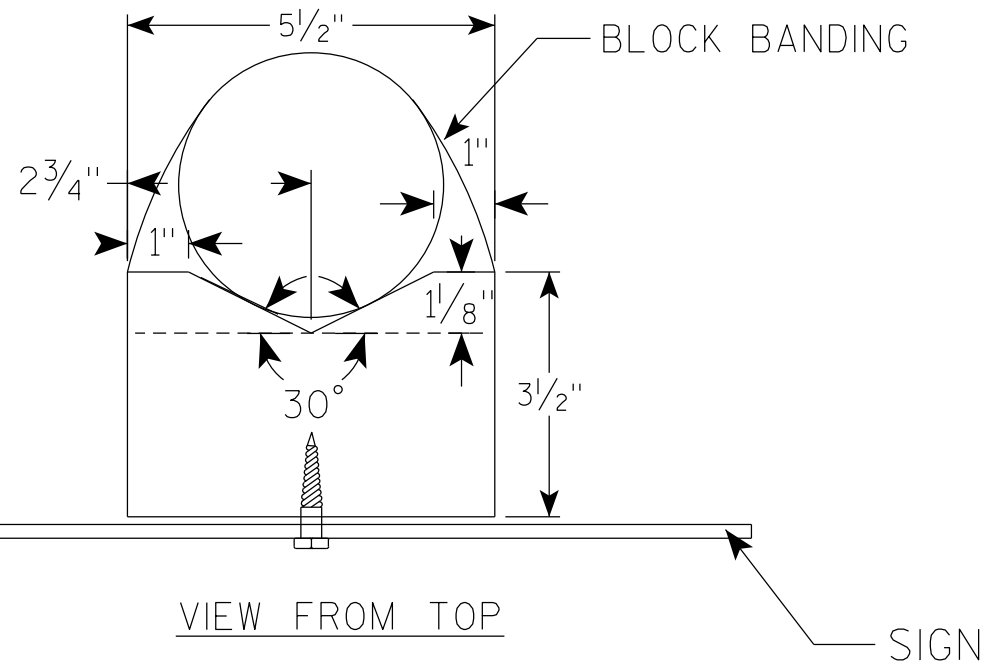

VIEW FROM TOP

GENERAL NOTES

1. WOOD 4"X6" POST MATERIAL SHALL CONFORM TO 507.2.2 OF THE WISDOT STANDARD SPECIFICATIONS
2. BLOCK BANDING AND CLIPS SHALL BE STAINLESS STEEL, $\frac{3}{4}$ " WIDTH AND 0.025" THICKNESS
3. SIGNS 3' OR GREATER IN HEIGHT SHALL UTILIZE 3 BLOCK BANDS. SIGNS UNDER 3' IN HEIGHT SHALL UTILIZE 2 BLOCK BANDS
4. ACTUAL NUMBER OF FASTENERS PER SIGN VARIES WITH THE SIGN AREA, BUT NORMALLY THERE ARE TWO. FOR SIGNS GREATER THAN 9 S.F. 3 FASTENERS SHALL BE USED.
5. ALL SIGN MOUNTING BOLTS AND WASHERS SHALL BE EITHER:
 - a. Hot dip or mechanically galvanized in accordance with ASTM Designation: A 153, Class D
 - b. Electro-galvanized in accordance with ASTM Designation : B 633, TYPE III, SC 3
6. ALL BOLTS SHALL HAVE HEXAGONAL HEADS.
7. STEEL WASHERS SHALL BE $\frac{1}{4}$ " O.D. X $\frac{3}{8}$ " I.D. X $\frac{1}{16}$ "
8. NYLON WASHERS SHALL BE $\frac{1}{4}$ " O.D. X $\frac{3}{8}$ " I.D. X .080 FOR TYPE H OR TYPE F FACE SIGN

✱ LAG BOLTS SHALL BE $\frac{3}{8}$ " X $2\frac{1}{2}$ "

BLOCK BANDING DETAIL
(V-BLOCK OPTION)

WISCONSIN DEPT OF TRANSPORTATION

APPROVED *Matthew R. Rauch*
for State Traffic Engineer

DATE 4/19/2022 PLATE NO. A5-10.3

PROJECT NO:

SHEET NO: 140


E

7

7

NOTES

- 1. Sign is Type II - Type F Reflective
- 2. Color:
Background - Orange
Message - Black
- 3. Message Series - Line 1 is D and Line 2 is C
- 4. Corners may be square or rounded when base material is plywood but borders shall be rounded as shown. When base material is metal, the corners and borders shall be rounded.
- 5. Round distance to nearest whole Mile and substitute appropriate numerals and optically adjust spacing to achieve proper balance

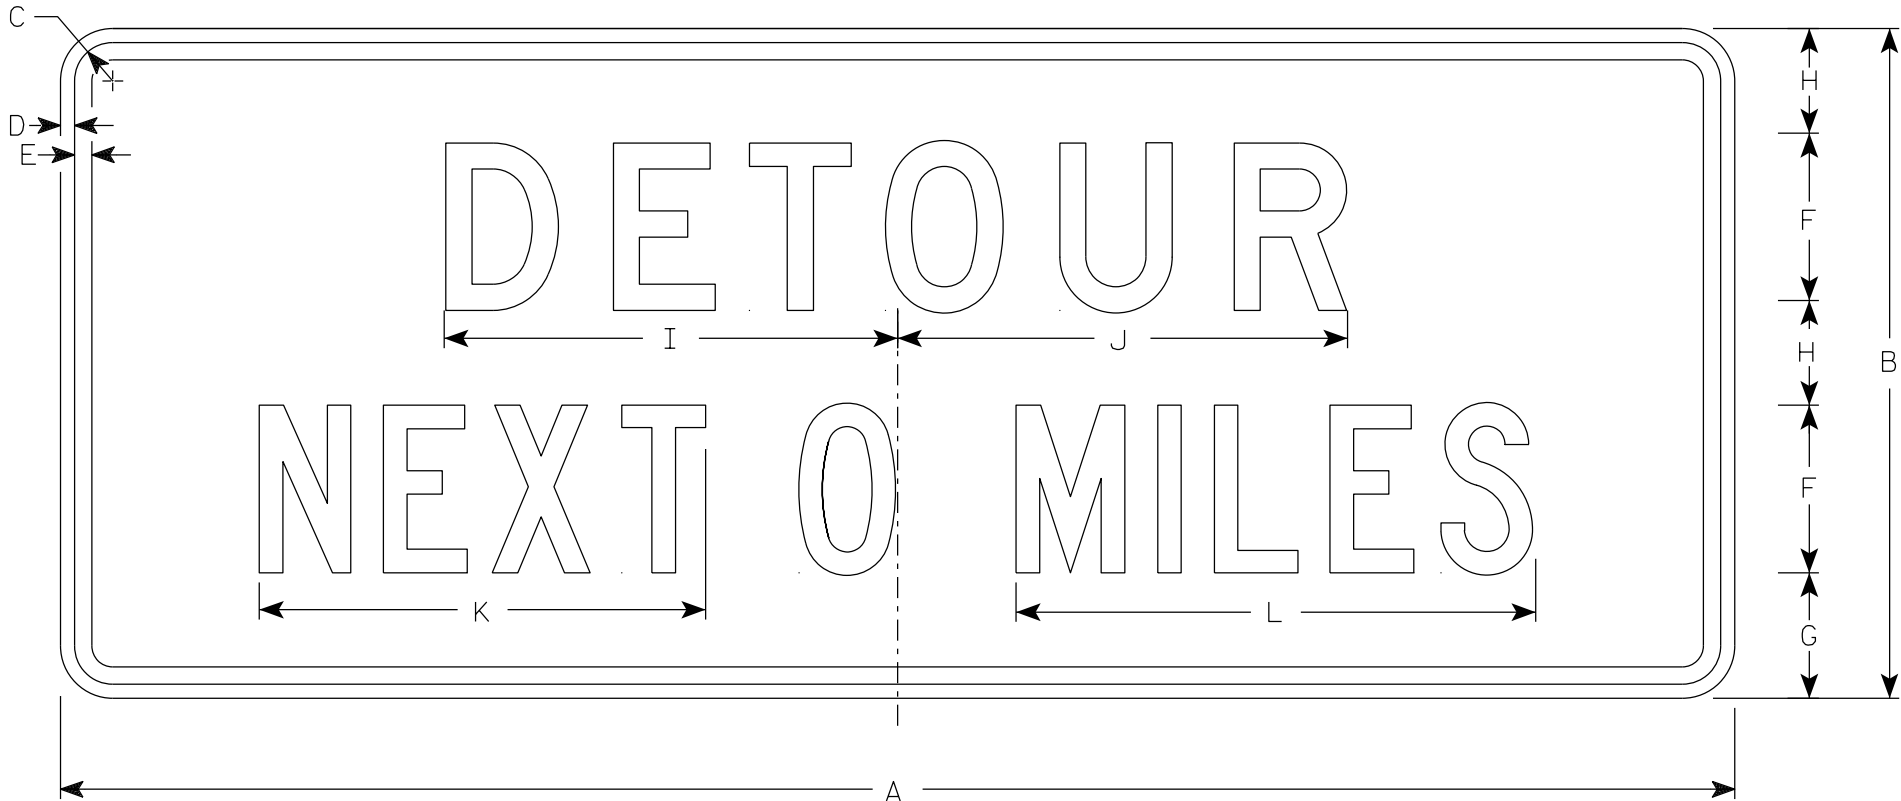

G20-51

SIZE	A	B	C	D	E	F	G	H	I	J	K	L	M	N	O	P	Q	R	S	T	U	V	W	X	Y	Z	Area sq. ft.
1																											
2	60	24	1 7/8	1/2	5/8	6	4 1/2	3 3/4	16 1/4	16 1/8	16	18 5/8															10.0
2M	60	24	1 7/8	1/2	5/8	6	4 1/2	3 3/4	16 1/4	16 1/8	16	18 5/8															10.0
3	60	24	1 7/8	1/2	5/8	6	4 1/2	3 3/4	16 1/4	16 1/8	16	18 5/8															10.0
4	60	24	1 7/8	1/2	5/8	6	4 1/2	3 3/4	16 1/4	16 1/8	16	18 5/8															10.0
5	60	24	1 7/8	1/2	5/8	6	4 1/2	3 3/4	16 1/4	16 1/8	16	18 5/8															10.0


STANDARD SIGN
G20-51

WISCONSIN DEPT OF TRANSPORTATION

APPROVED *Matthew R. Rauch*
State Traffic Engineer


DATE 1/26/2023 PLATE NO. G20-51.3

7

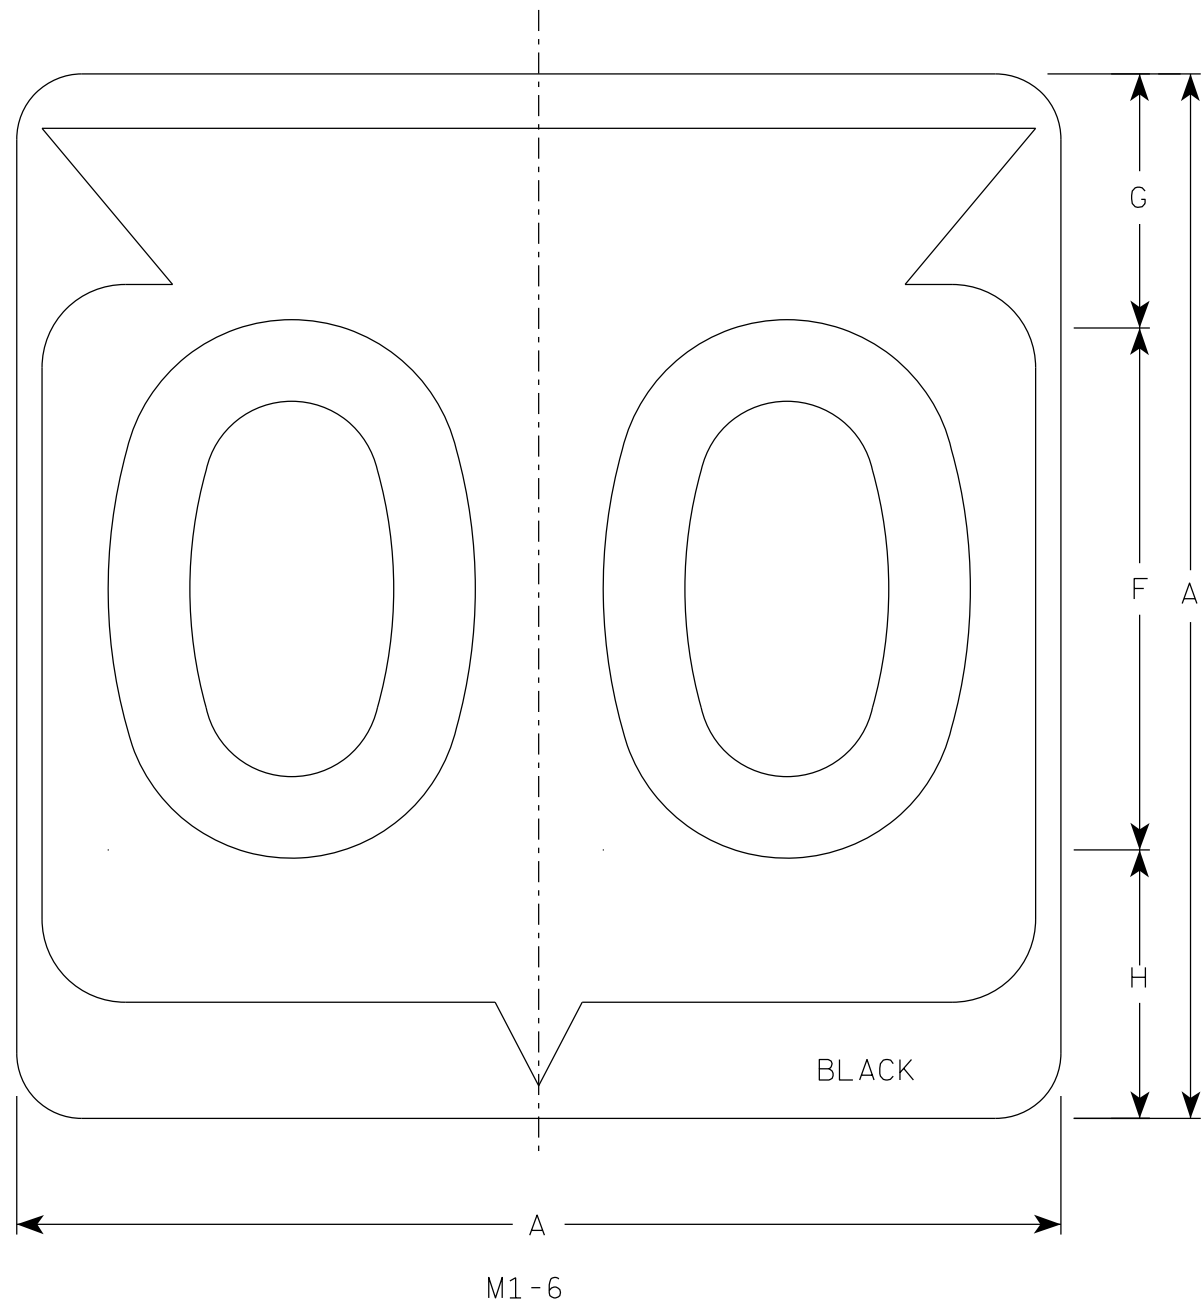

NOTES

1. Sign is Type II - Type H Reflective
2. Color:
Background - White
Message - Black
3. Message Series - D except 3 number signs Series C

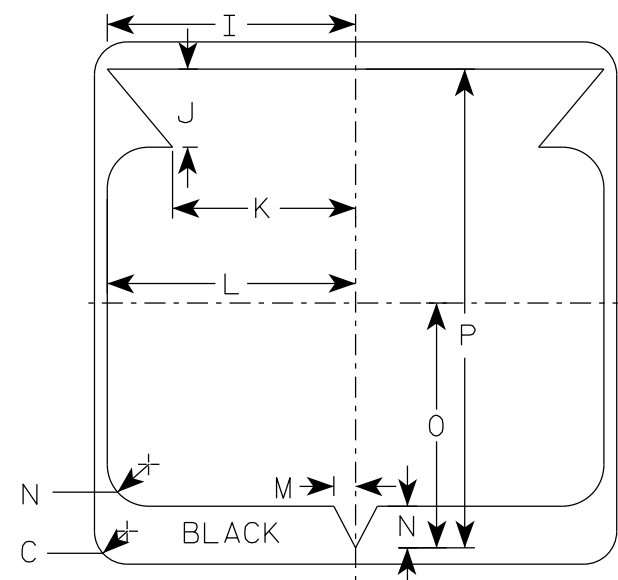

SIZE	A	B	C	D	E	F	G	H	I	J	K	L	M	N	O	P	Q	R	S	T	U	V	W	X	Y	Z	Area sq. ft.
1																											
2	24		1 1/2			12	5 1/2	6 1/2	10 1/4	2 1/2	8 7/8	11 1/2	1	1 7/8	11 1/4	21 7/8											4.0
2M	24		1 1/2			12	5 1/2	6 1/2	10 1/4	2 1/2	8 7/8	11 1/2	1	1 7/8	11 1/4	21 7/8											4.0
3	36		2 1/4			18	8 3/4	9 1/4	15 3/8	5 3/8	12 5/8	17 1/8	1 1/2	2 7/8	16 7/8	33											9.0
4	36		2 1/4			18	8 3/4	9 1/4	15 3/8	5 3/8	12 5/8	17 1/8	1 1/2	2 7/8	16 7/8	33											9.0
5	36		2 1/4			18	8 3/4	9 1/4	15 3/8	5 3/8	12 5/8	17 1/8	1 1/2	2 7/8	16 7/8	33											9.0









STATE ROUTE MARKER
M1-6 FOR ASSEMBLIES

WISCONSIN DEPT OF TRANSPORTATION

APPROVED *Matthew R. Rauch*
for State Traffic Engineer

DATE 11/8/2022 PLATE NO. M1-6.11

7

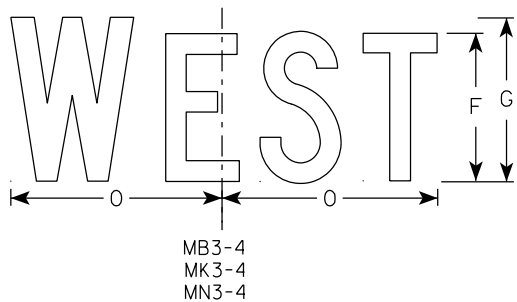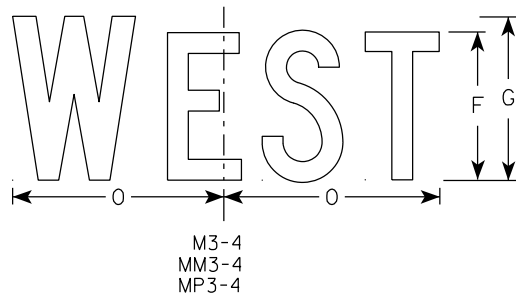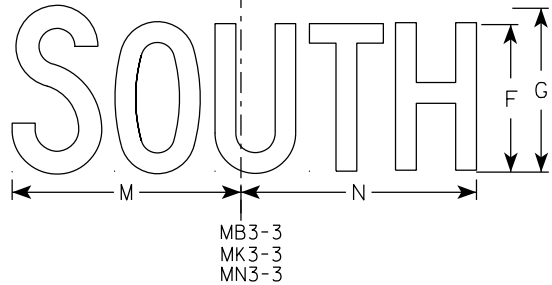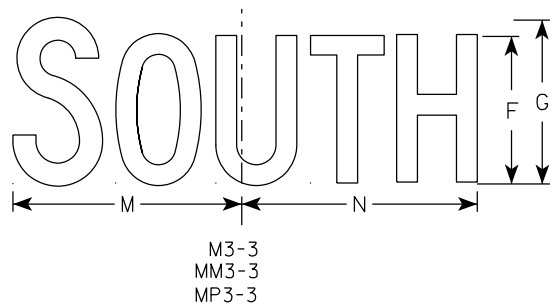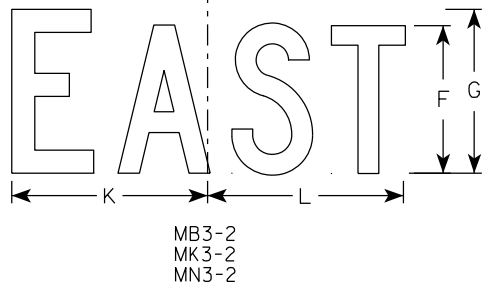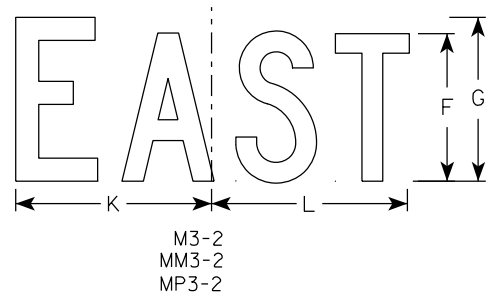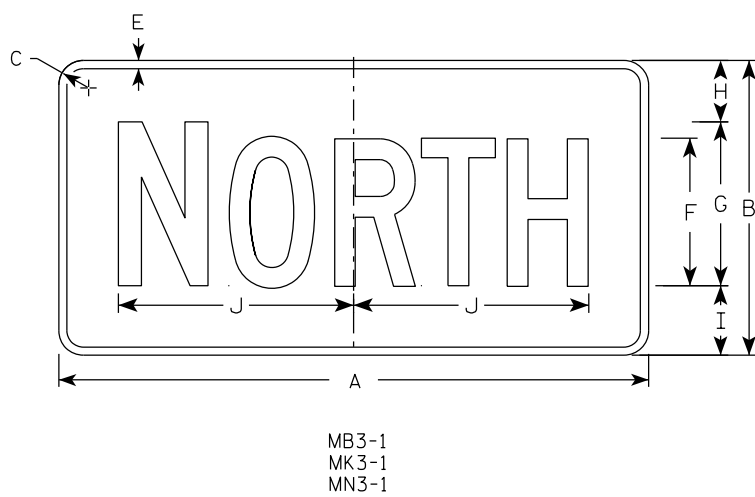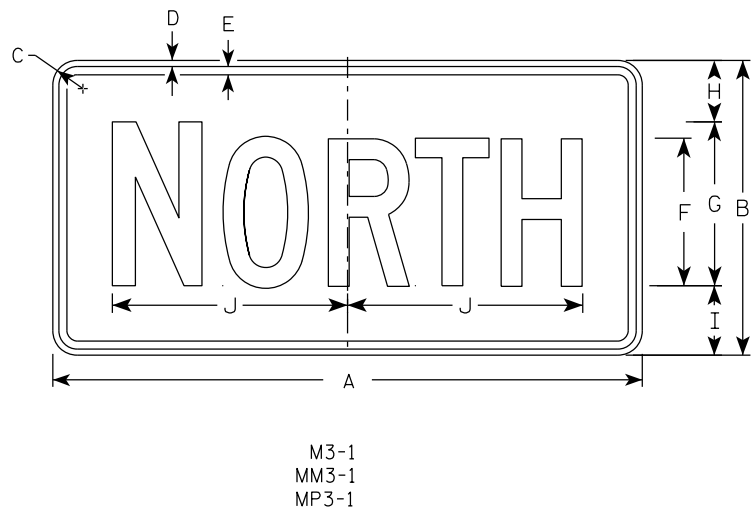

NOTES

1. All Signs Type II - Type H Reflective
2. Color:
Background - See note 5
Message - See note 5
3. Message Series - C
4. Corners may be square or rounded when base material is plywood but borders shall be rounded as shown. When base material is metal, the corners and borders shall be rounded.
5. M3-1 thru M3-4 Background - White
Message - Black
MB3-1 thru MB3-4 Background - Blue
Message - White
MK3-1 thru MK3-4 Background - Green
Message - White
MM3-1 thru MM3-4 Background - White
Message - Green
MN3-1 thru MN3-4 Background - Brown
Message - White
MP3-1 thru MP3-4 Background - White
Message - Blue
6. Note the first letter of each direction is larger than the remainder of the message.

SIZE	A	B	C	D	E	F	G	H	I	J	K	L	M	N	O	P	Q	R	S	T	U	V	W	X	Y	Z	Area sq. ft.
1																											
2S	24	12	1 1/2	3/8	3/8	6	7	2 1/4	2 3/4	10 1/4	7 7/8	8 3/8	10 1/4	9 3/4	8 3/4												2.00
2M	24	12	1 1/2	3/8	3/8	6	7	2 1/4	2 3/4	10 1/4	7 7/8	8 3/8	10 1/4	9 3/4	8 3/4												2.00
3	36	18	1 1/2	3/8	1/2	9	10	3 3/4	4 1/4	14 3/8	12	12 1/8	14	14 1/8	13												4.5
4	36	18	1 1/2	3/8	1/2	9	10	3 3/4	4 1/4	14 3/8	12	12 1/8	14	14 1/8	13												4.5
5	36	18	1 1/2	3/8	1/2	9	10	3 3/4	4 1/4	14 3/8	12	12 1/8	14	14 1/8	13												4.5

PROJECT NO:	HWY:	COUNTY:	SHEET NO: 143	E
-------------	------	---------	---------------	---

STANDARD SIGNS
M3-1 THRU M3-4
SERIES

WISCONSIN DEPT OF TRANSPORTATION

APPROVED *Matthew R. Rauch*
for State Traffic Engineer


DATE 2/8/2023 PLATE NO. M3-1.15

7

7

NOTES

- 1. Sign is Type II - Type F Reflective
- 2. Color:
Background - Orange
Message - Black
- 3. Message Series - B
- 4. Corners may be square or rounded when base material is plywood but borders shall be rounded as shown. When base material is metal, the corners and borders shall be rounded.

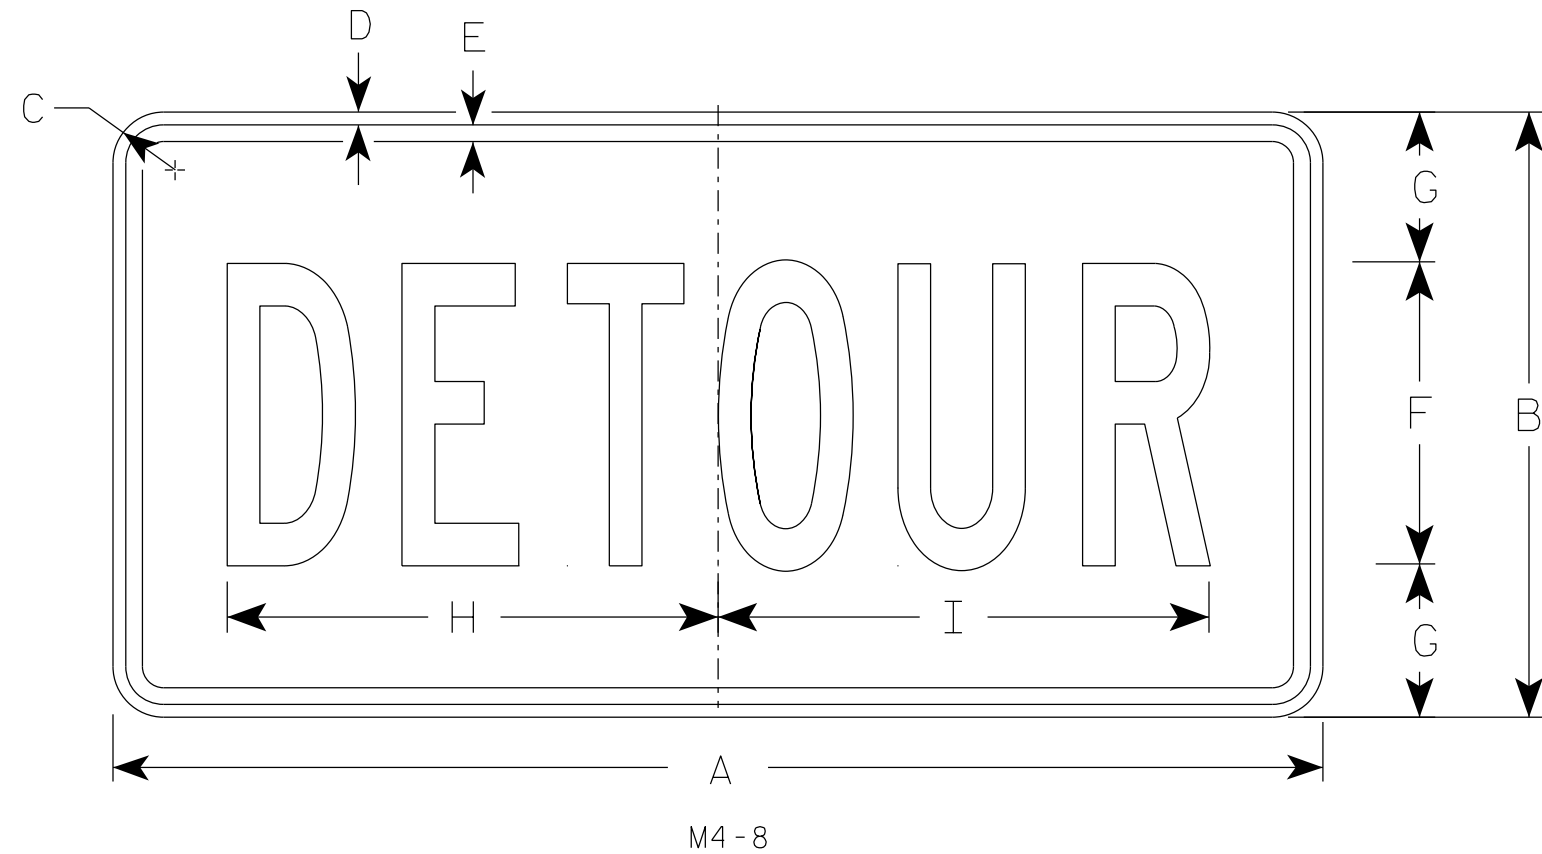

SIZE	A	B	C	D	E	F	G	H	I	J	K	L	M	N	O	P	Q	R	S	T	U	v	W	X	Y	Z	Area sq. ft.
1																											
2	24	12	1 1/2	3/8	3/8	6	3	10	10 1/4																		2.0
2M	24	12	1 1/2	3/8	3/8	6	3	10	10 1/4																		2.0
3	36	18	1 1/2	3/8	1/2	9	4 1/2	14 5/8	14 1/2																		4.5
4	36	18	1 1/2	3/8	1/2	9	4 1/2	14 5/8	14 1/2																		4.5
5	36	18	1 1/2	3/8	1/2	9	4 1/2	14 5/8	14 1/2																		4.5

STANDARD SIGN


M4-8

WISCONSIN DEPT OF TRANSPORTATION

APPROVED *Matthew R. Rauch*
for State Traffic Engineer

DATE 2/9/2023 PLATE NO. M4-8.4

7

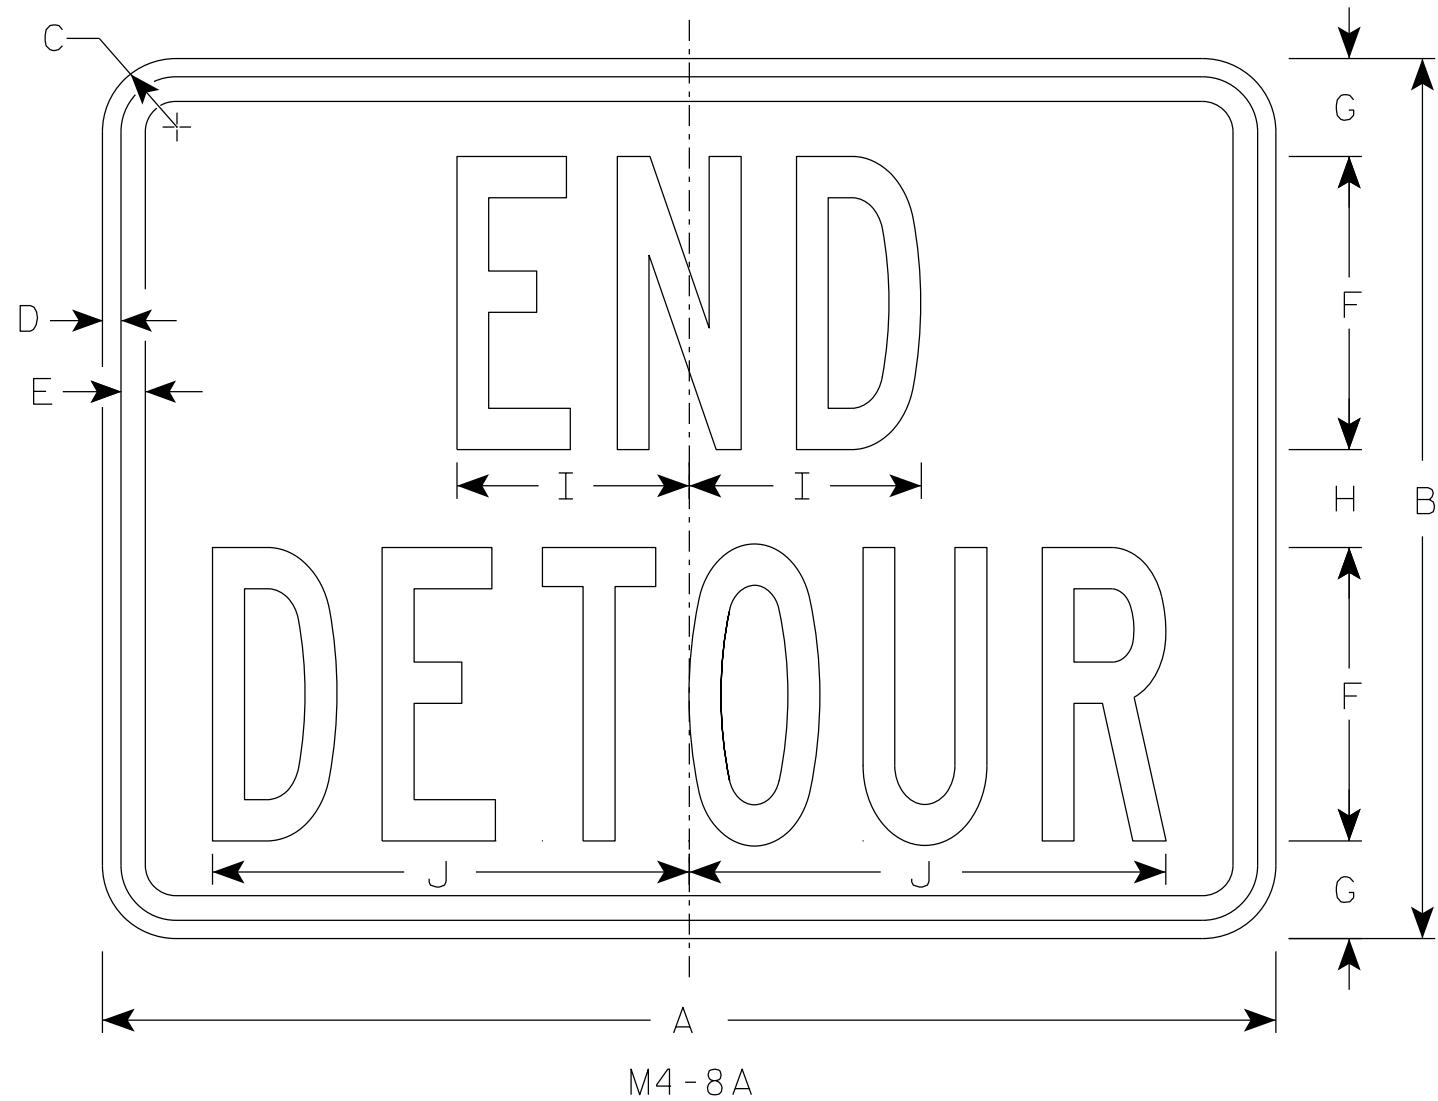


NOTES

1. Sign is Type II - Type F Reflective
2. Color:
Background - Orange
Message - Black
3. Message Series - B
4. Corners may be square or rounded when base material is plywood but borders shall be rounded as shown. When base material is metal, the corners and borders shall be rounded.

7


SIZE	A	B	C	D	E	F	G	H	I	J	K	L	M	N	O	P	Q	R	S	T	U	V	W	X	Y	Z	Area sq. ft.
1																											
2	24	18	1 1/2	3/8	1/2	6	2	2	4 3/4	9 3/4																	3.0
2M	24	18	1 1/2	3/8	1/2	6	2	2	4 3/4	9 3/4																	3.0
3	30	24	1 1/2	3/8	1/2	8	2 1/2	3	6 3/4	13																	5.0
4	30	24	1 1/2	3/8	1/2	8	2 1/2	3	6 3/4	13																	5.0
5	30	24	1 1/2	3/8	1/2	8	2 1/2	3	6 3/4	13																	5.0

STANDARD SIGN	
M4-8A	
WISCONSIN DEPT OF TRANSPORTATION	
APPROVED	<i>Matthew R. Rauch</i> For State Traffic Engineer
DATE 2/9/2023	PLATE NO. M4-8A.4

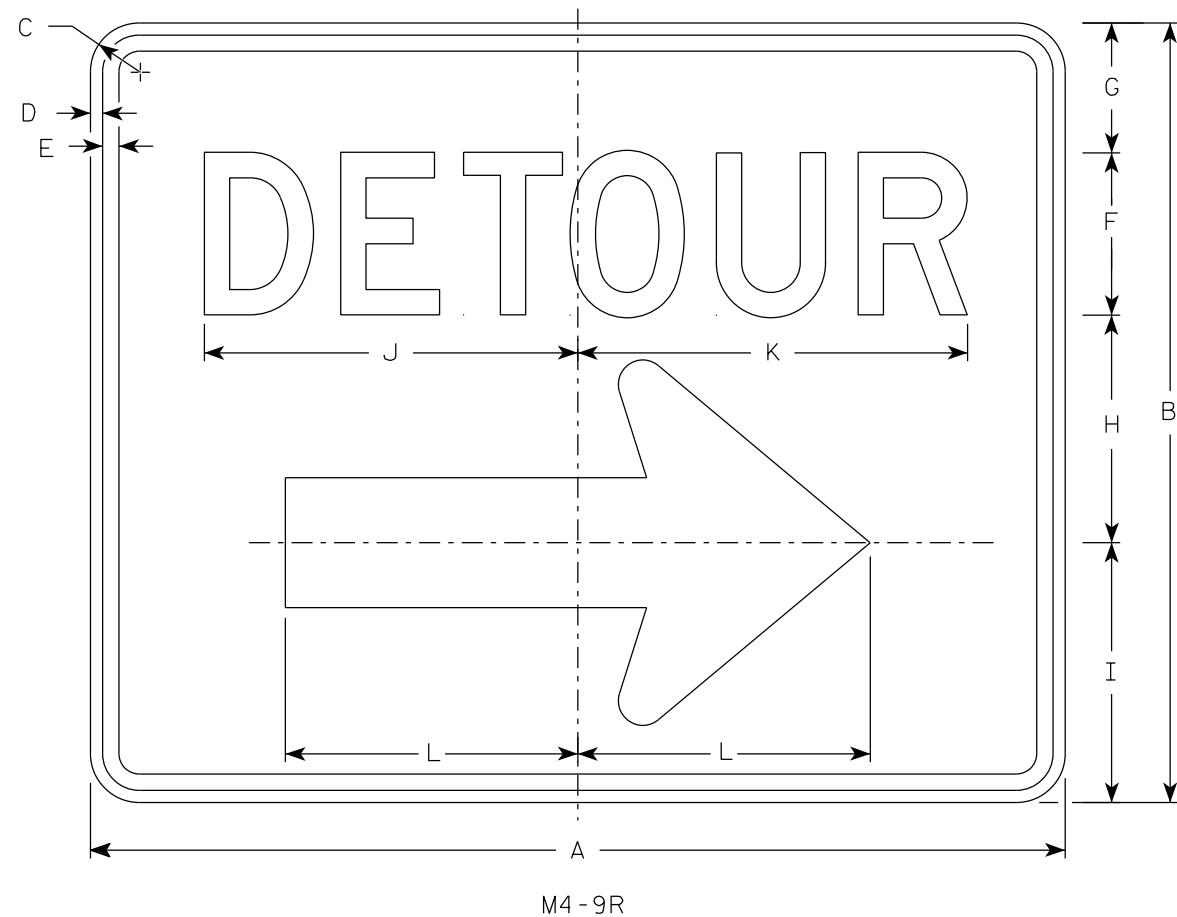

NOTES

1. Sign is Type II - Type F Reflective
2. Color:
Background - Orange
Message - Black
3. Message Series - D
4. Corners may be square or rounded when base material is plywood but borders shall be rounded as shown. When base material is metal, the corners and borders shall be rounded.
4. M4-9L is the same as M4-9R except the arrow is reversed.

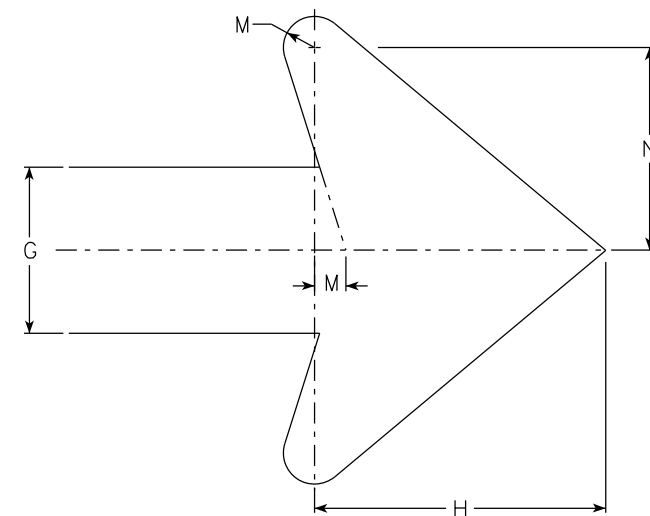

Arrow Detail

SIZE	A	B	C	D	E	F	G	H	I	J	K	L	M	N	O	P	Q	R	S	T	U	V	W	X	Y	Z	Area sq. ft.
1																											
2	30	24	1 1/2	3/8	1/2	5	4	7	8	11 1/2	12	9	3/4	4 7/8													5.00
2M	30	24	1 1/2	3/8	1/2	5	4	7	8	11 1/2	12	9	3/4	4 7/8													5.00
3	30	24	1 1/2	3/8	1/2	5	4	7	8	11 1/2	12	9	3/4	4 7/8													5.00
4	48	36	1 7/8	1/2	5/8	8	6	10 1/2	11 5/8	20 5/8	20 1/2	13 1/4	1 1/8	6 7/8													12.0
5	48	36	1 7/8	1/2	5/8	8	6	10 1/2	11 5/8	20 5/8	20 1/2	13 1/4	1 1/8	6 7/8													12.0





STANDARD SIGN
M4-9 R & L

WISCONSIN DEPT OF TRANSPORTATION

APPROVED *Matthew R. Rauch*
For State Traffic Engineer

DATE 2/9/2023 PLATE NO. M4-9R.6


PROJECT NO: HWY: COUNTY: SHEET NO: 146 E

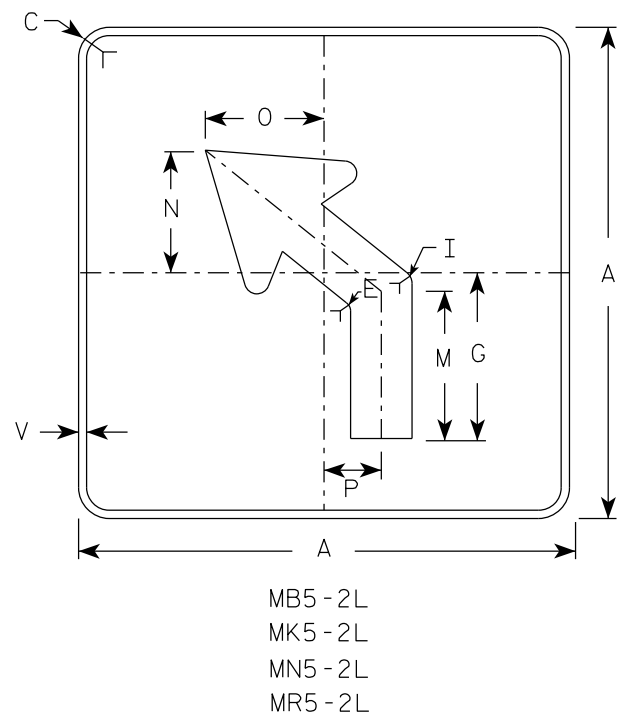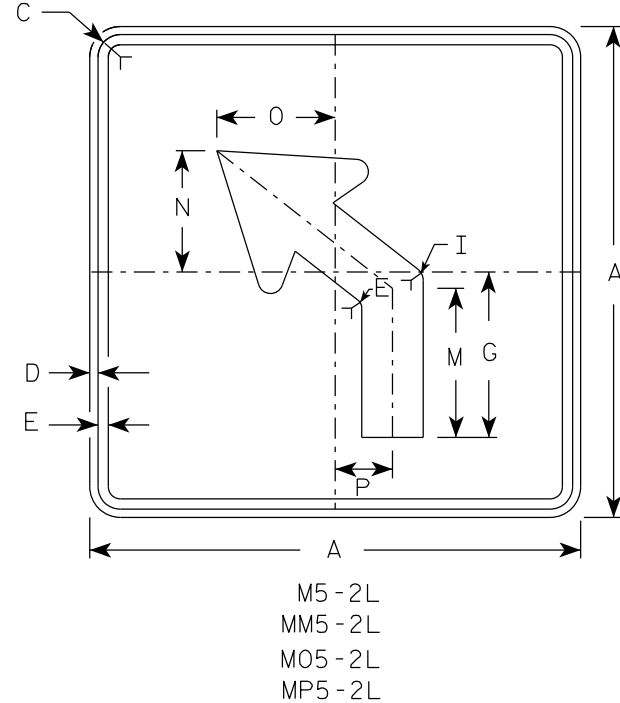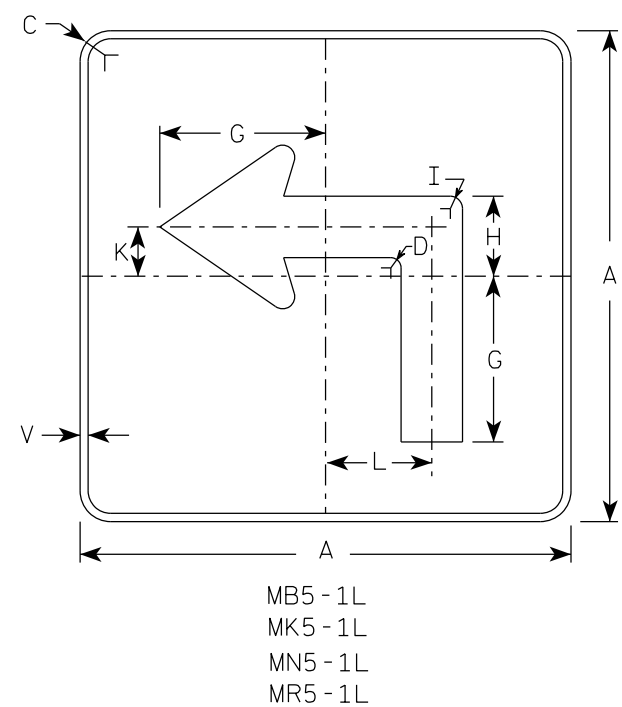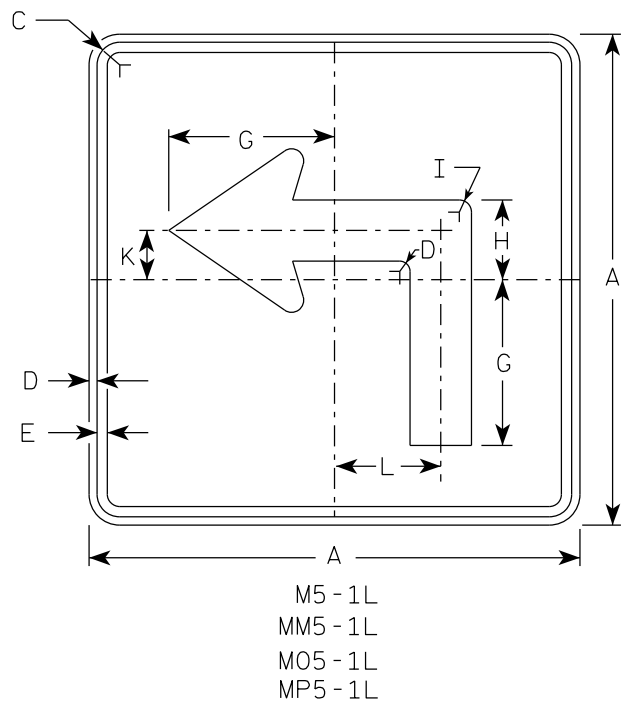

NOTES





- Signs are Type II - Type H reflective except as shown
- Color:
Background - See note 4
Message - See note 4
- Corners may be square or rounded when base material is plywood but borders shall be rounded as shown. When base material is metal, the corners and borders shall be rounded.
- | | | |
|-----------|-------|---|
| M5-1 and | M5-2 | Background - White |
| | | Message - Black |
| MB5-1 and | MB5-2 | Background - Blue |
| | | Message - White |
| MK5-1 and | MK5-2 | Background - Green |
| | | Message - White |
| MM5-1 and | MM5-2 | Background - White |
| | | Message - Green |
| MN5-1 and | MN5-2 | Background - Brown |
| | | Message - White |
| M05-1 and | M05-2 | Background - Orange - Type F Reflective |
| | | Message - Black |
| MP5-1 and | MP5-2 | Background - White |
| | | Message - Blue |
| MR5-1 and | MR5-2 | Background - Brown |
| | | Message - Yellow |
- M5-1R same as M5-1L except arrow points right.
- M5-2R same as M5-2L except arrow tilts right.

ARROW DETAIL

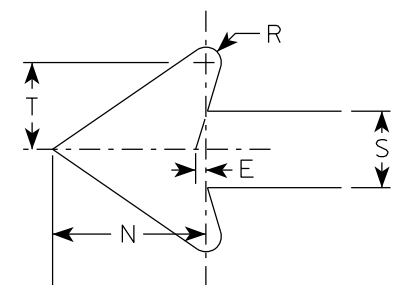


SIZE	A	B	C	D	E	F	G	H	I	J	K	L	M	N	O	P	Q	R	S	T	U	V	W	X	Y	Z	Area sq. ft.
1																											
2S	21		1 1/2	3/8	3/8		7	3 3/8	5/8		2 1/8	4 1/2	6 3/8	5 1/4	5	2 1/2		1/2	2 5/8	3		1/2					3.06
2M	21		1 1/2	3/8	3/8		7	3 3/8	5/8		2 1/8	4 1/2	6 3/8	5 1/4	5	2 1/2		1/2	2 5/8	3		1/2					3.06
3	30		1 7/8	1/2	5/8		10 1/8	4 7/8	7/8		3	6 1/2	9 1/8	7 1/2	7 1/4	3 1/2		3/4	3 3/4	4 1/4		1/2					6.25
4	30		1 7/8	1/2	5/8		10 1/8	4 7/8	7/8		3	6 1/2	9 1/8	7 1/2	7 1/4	3 1/2		3/4	3 3/4	4 1/4		1/2					6.25
5	30		1 7/8	1/2	5/8		10 1/8	4 7/8	7/8		3	6 1/2	9 1/8	7 1/2	7 1/4	3 1/2		3/4	3 3/4	4 1/4		1/2					6.25

PROJECT NO:	HWY:	COUNTY:	SHEET NO: 147	E
-------------	------	---------	---------------	---

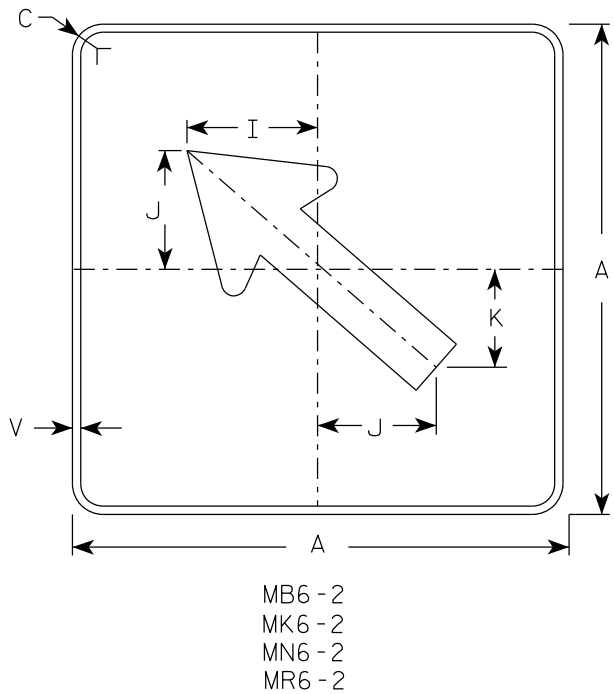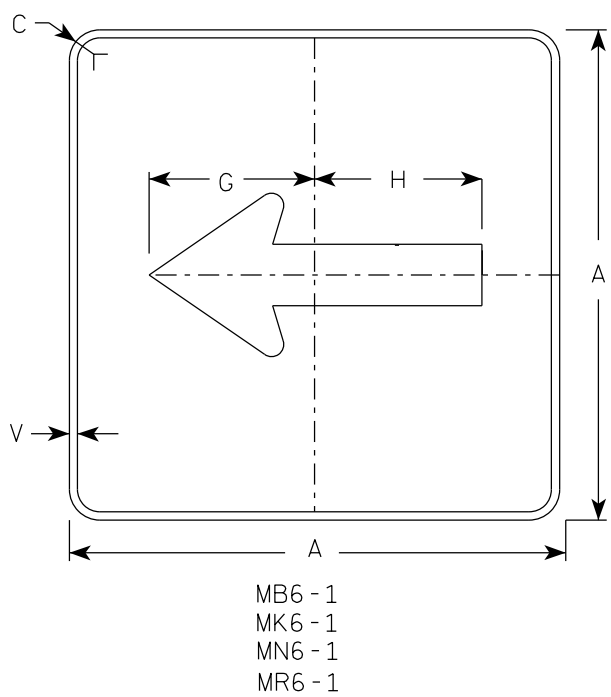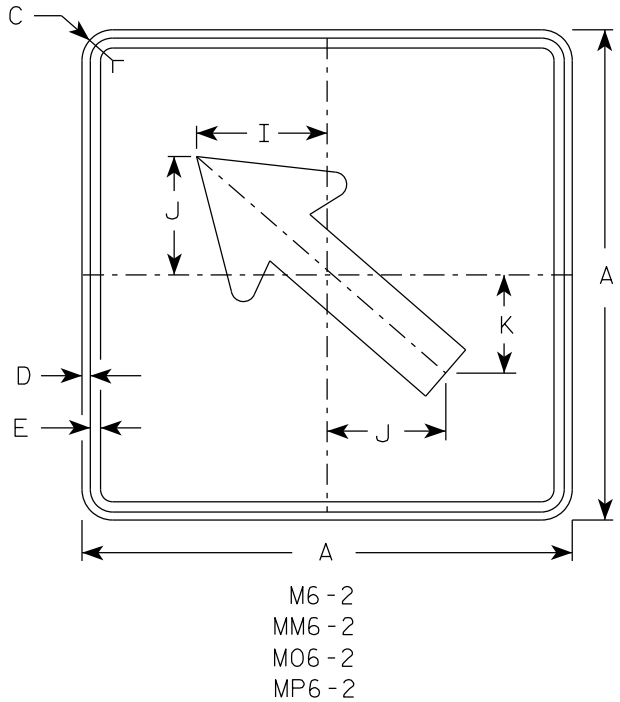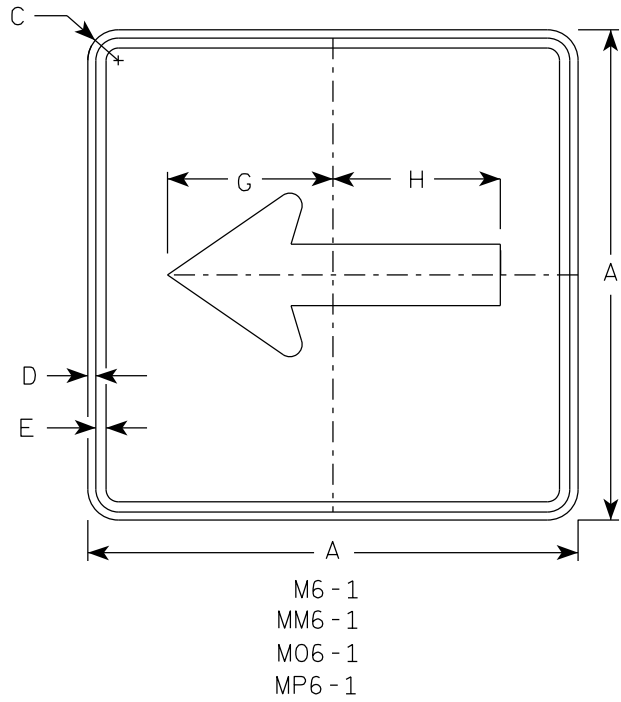


- NOTES**
- Signs are Type II - Type H Reflective except as Shown
 - Color:
Background - See note 4
Message - See note 4
 - Corners may be square or rounded when base material is plywood but borders shall be rounded as shown. When base material is metal, the corners and borders shall be rounded.
 - M6-1 and M6-2 Background - White
Message - Black
MB6-1 and MB6-2 Background - Blue
Message - White
MK6-1 and MK6-2 Background - Green
Message - White
MM6-1 and MM6-2 Background - White
Message - Green
MN6-1 and MN6-2 Background - Brown
Message - White
M06-1 and M06-2 Background - Orange - Type F Reflective
Message - Black
MP6-1 and MP6-2 Background - White
Message - Blue
MR6-1 and MR6-2 Background - Brown
Message - Yellow

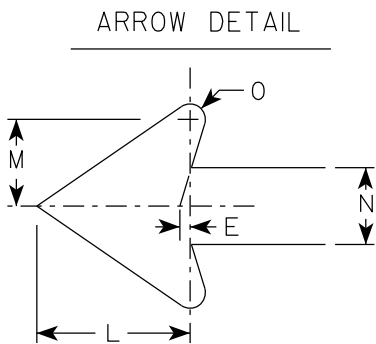

SIZE	A	B	C	D	E	F	G	H	I	J	K	L	M	N	O	P	Q	R	S	T	U	V	W	X	Y	Z	Area sq. ft.
1																											
2S	21		1 1/2	3/8	3/8		7 1/2	7 1/8	5 5/8	5	4 1/4	5 1/4	3	2 5/8	1/2							1/2					3.06
2M	21		1 1/2	3/8	3/8		7 1/2	7 1/8	5 5/8	5	4 1/4	5 1/4	3	2 5/8	1/2							1/2					3.06
3	30		1 7/8	1/2	5/8		10 3/4	10 1/4	8	7 1/4	6	7 1/2	4 1/4	3 3/4	3/4							1/2					6.25
4	30		1 7/8	1/2	5/8		10 3/4	10 1/4	8	7 1/4	6	7 1/2	4 1/4	3 3/4	3/4							1/2					6.25
5	30		1 7/8	1/2	5/8		10 3/4	10 1/4	8	7 1/4	6	7 1/2	4 1/4	3 3/4	3/4							1/2					6.25

7

7

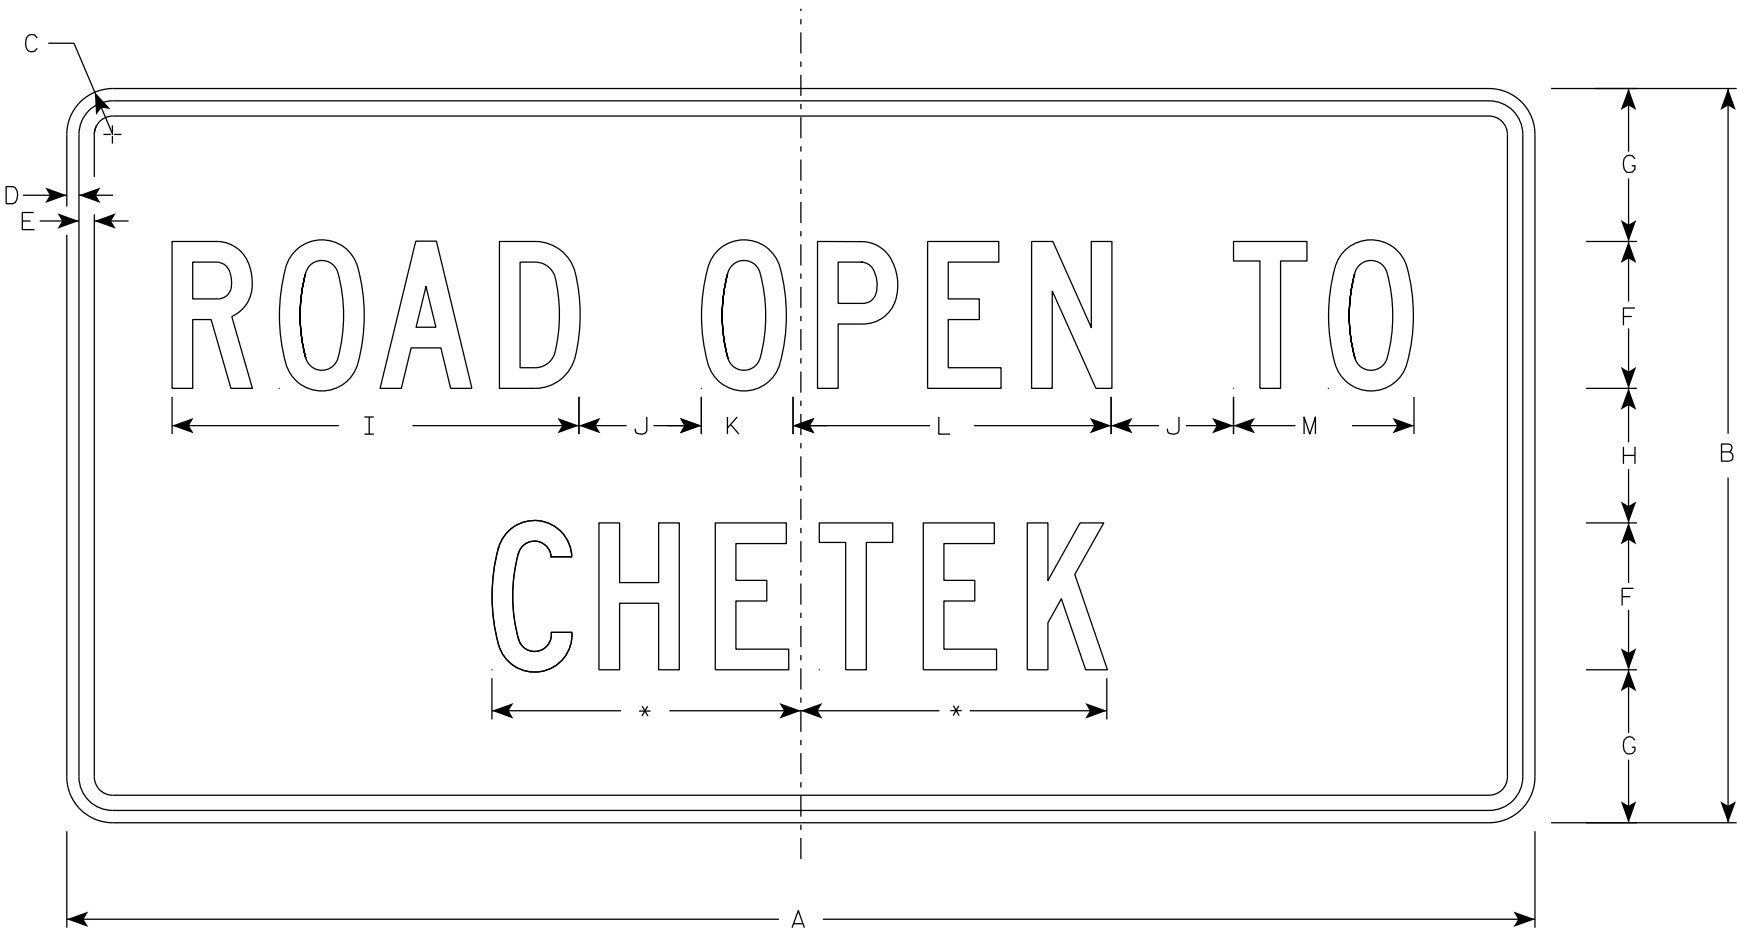

R10-61

*See note 5

NOTES

- 1. Sign is Type II - Type H Reflective
- 2. Color:
Background - White
Message - Black
- 3. Message Series - C
- 4. Corners may be square or rounded when base material is plywood but borders shall be rounded as shown. When base material is metal, the corners and borders shall be rounded.
- 5. Substitute appropriate message and optically balance.

SIZE	A	B	C	D	E	F	G	H	I	J	K	L	M	N	O	P	Q	R	S	T	U	V	W	X	Y	Z	Area sq. ft.
1	36	24	1 1/2	1/2	5/8	4	5 1/2	5	10 3/4	2	2 1/8	8 3/8	4 5/8														6.0
2S	60	30	1 7/8	1/2	5/8	6	6 1/4	5 1/2	16 5/8	5	3 3/4	13	7 3/8														12.5
2M	60	30	1 7/8	1/2	5/8	6	6 1/4	5 1/2	16 5/8	5	3 3/4	13	7 3/8														12.5
3																											
4																											
5																											

STANDARD SIGN
R10-61

WISCONSIN DEPT OF TRANSPORTATION

APPROVED *Matthew R. Rauch*
for State Traffic Engineer


DATE 2/5/24 PLATE NO. R10-61.6

NOTES

1. Sign is Type II - Type H Reflective
2. Color:


Background - White

Message - Black
3. Message Series - C
4. Corners may be square or rounded when base material is plywood but borders shall be rounded as shown. When base material is metal, the corners and borders shall be rounded.
5. Substitute appropriate numerals to nearest quarter mile and optically adjust spacing to achieve proper balance.

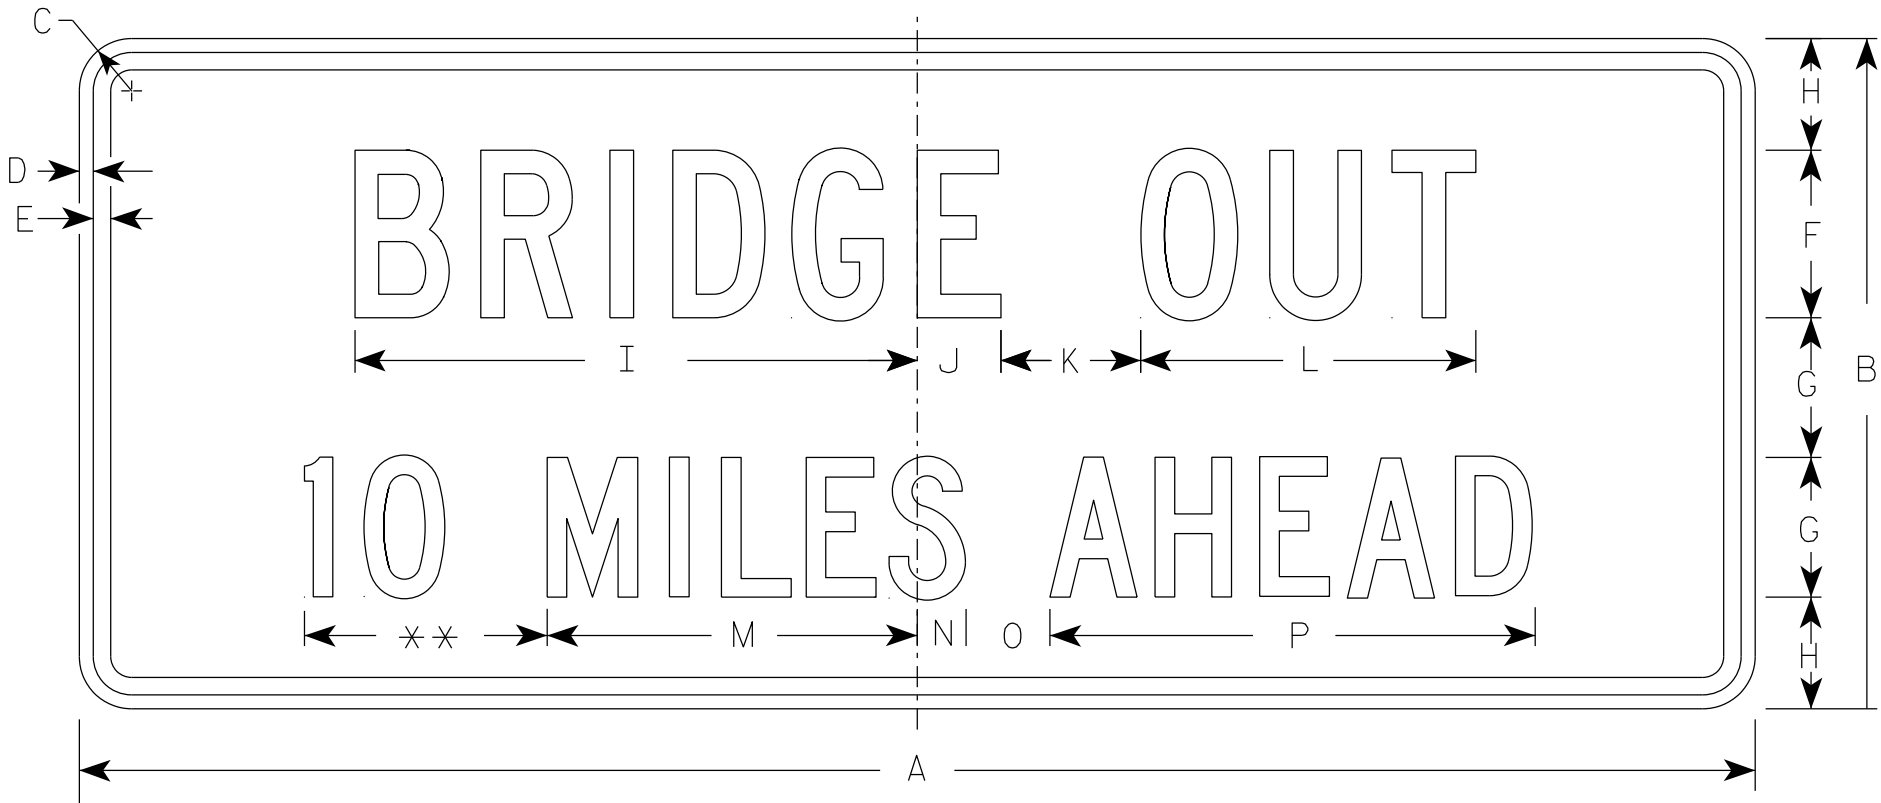

R11-3C

** See Note 5

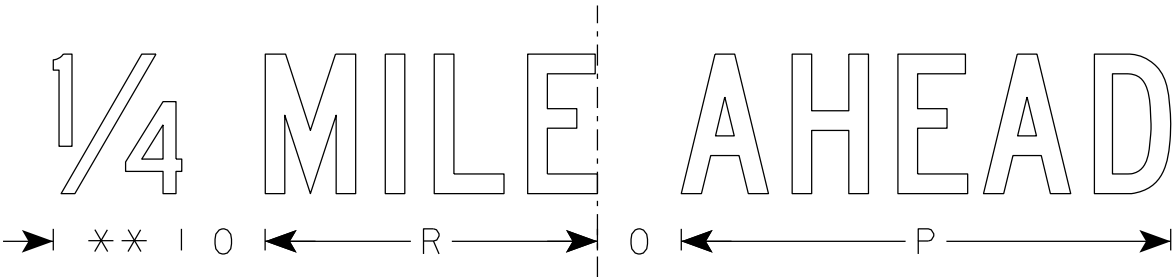

SIZE	A	B	C	D	E	F	G	H	I	J	K	L	M	N	O	P	Q	R	S	T	U	V	W	X	Y	Z	Area sq. ft.
1	36	15	1 1/2	1/2	5/8	4	3	2 1/2	13 1/4	2 1/4	3	8	8	1 1/2	2	10 3/4		7 1/8									3.75
2S	60	24	1 7/8	1/2	5/8	6	5	4	20 1/8	3	5	12	13 1/4	1 3/4	3	17 3/8		11 7/8									10.0
2M	60	24	1 7/8	1/2	5/8	6	5	4	20 1/8	3	5	12	13 1/4	1 3/4	3	17 3/8		11 7/8									10.0
3																											
4																											
5																											

STANDARD SIGN
R11-3C

WISCONSIN DEPT OF TRANSPORTATION

APPROVED
Matthew R. Rauch
for State Traffic Engineer

DATE 2/5/24 PLATE NO. R11-3C.4

PROJECT NO:


SHEET NO:

150

E

NOTES

- 1. Sign is Type II - Type H Reflective
- 2. Color:
Background - White
Message - Black
- 3. Message Series - C
- 4. Corners may be square or rounded when base material is plywood but borders shall be rounded as shown. When base material is metal, the corners and borders shall be rounded.

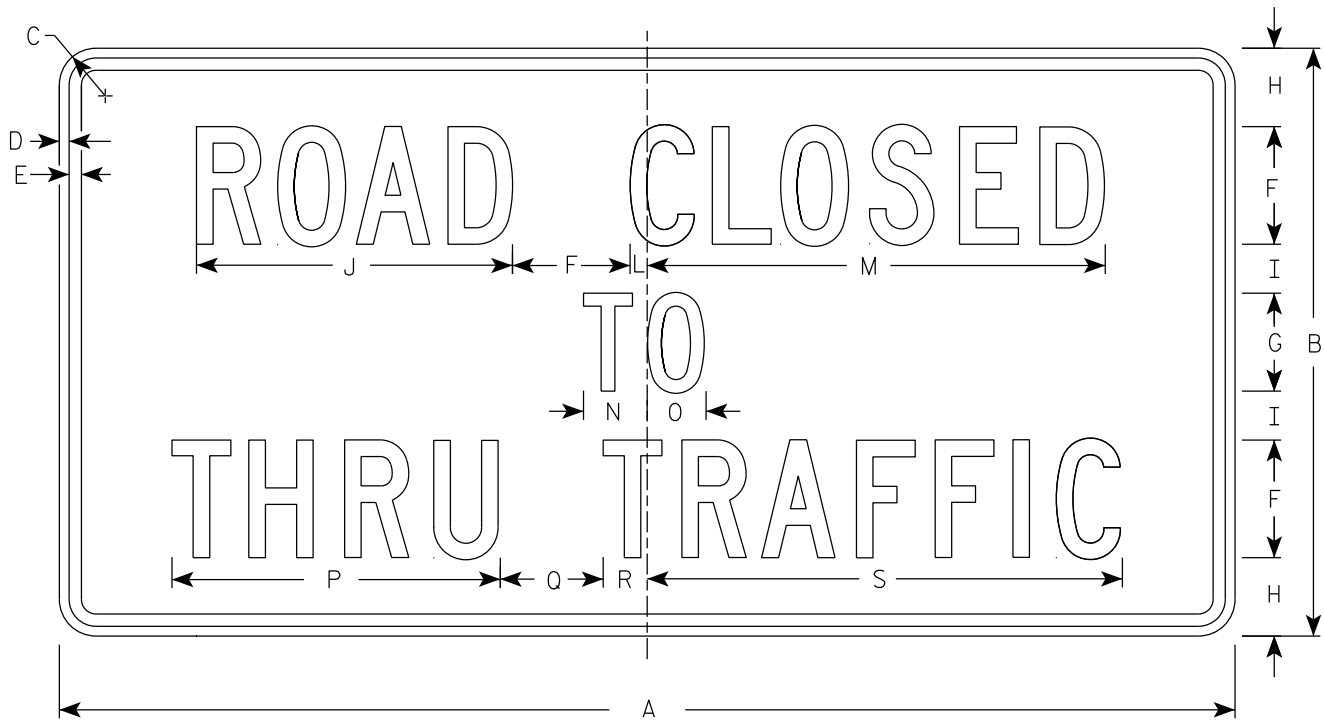

R11-4

SIZE	A	B	C	D	E	F	G	H	I	J	K	L	M	N	O	P	Q	R	S	T	U	V	W	X	Y	Z	Area sq. ft.
1																											
2S	60	30	1 7⁄8	1⁄2	5⁄8	6	5	4	2 1⁄2	16 1⁄8		7⁄8	23 3⁄8	3 1⁄4	3	16 3⁄4	5 1⁄4	2 1⁄4	24 1⁄4								12.5
2M	60	30	1 7⁄8	1⁄2	5⁄8	6	5	4	2 1⁄2	16 1⁄8		7⁄8	23 3⁄8	3 1⁄4	3	16 3⁄4	5 1⁄4	2 1⁄4	24 1⁄4								12.5
3																											
4																											
5																											

PROJECT NO:

HWY:

COUNTY:

SHEET NO: 151

E



STANDARD SIGN

R11 - 4

WISCONSIN DEPT OF TRANSPORTATION

APPROVED *Matthew R. Rauch*
for State Traffic Engineer

DATE 2/5/24 PLATE NO. R11-4.4

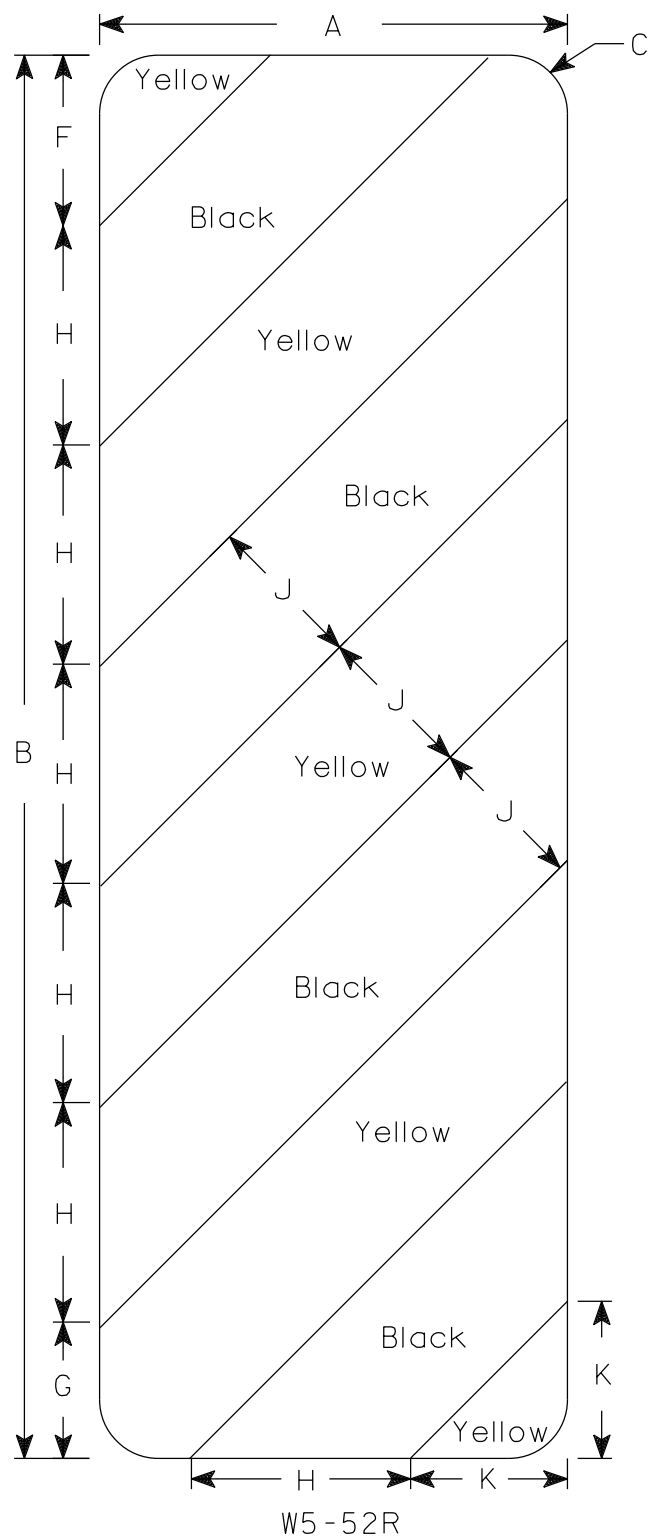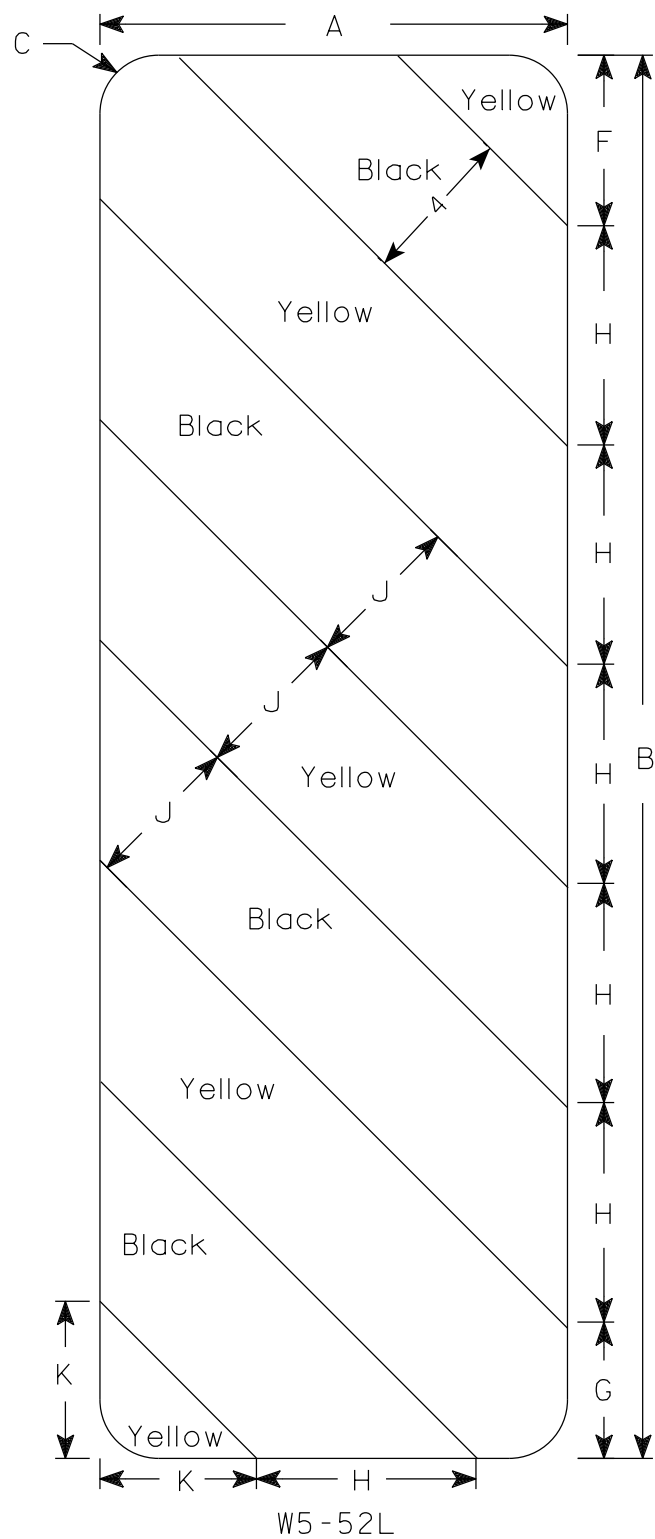

NOTES

1. Sign is Type II - Type F Reflective
2. Color:
Background - Yellow
Message - Black
3. Alternate colors of stripes as shown.


SIZE	A	B	C	D	E	F	G	H	I	J	K	L	M	N	O	P	Q	R	S	T	U	v	W	X	Y	Z	Area sq. ft.
1																											
2S	12	36	1 1/2			4 3/8	3 1/2	5 5/8	45°	4	4																3.0
2M	12	36	1 1/2			4 3/8	3 1/2	5 5/8	45°	4	4																3.0
3	18	54	1 1/2			6	5 1/2	8 1/2	45°	6	6 9/16																6.75
4																											
5																											

STANDARD SIGN
W5-52L & W5-52R




WISCONSIN DEPT OF TRANSPORTATION

APPROVED *Matthew R. Rauch*
For State Traffic Engineer

DATE 3/4/2024 PLATE NO. W5-52.10

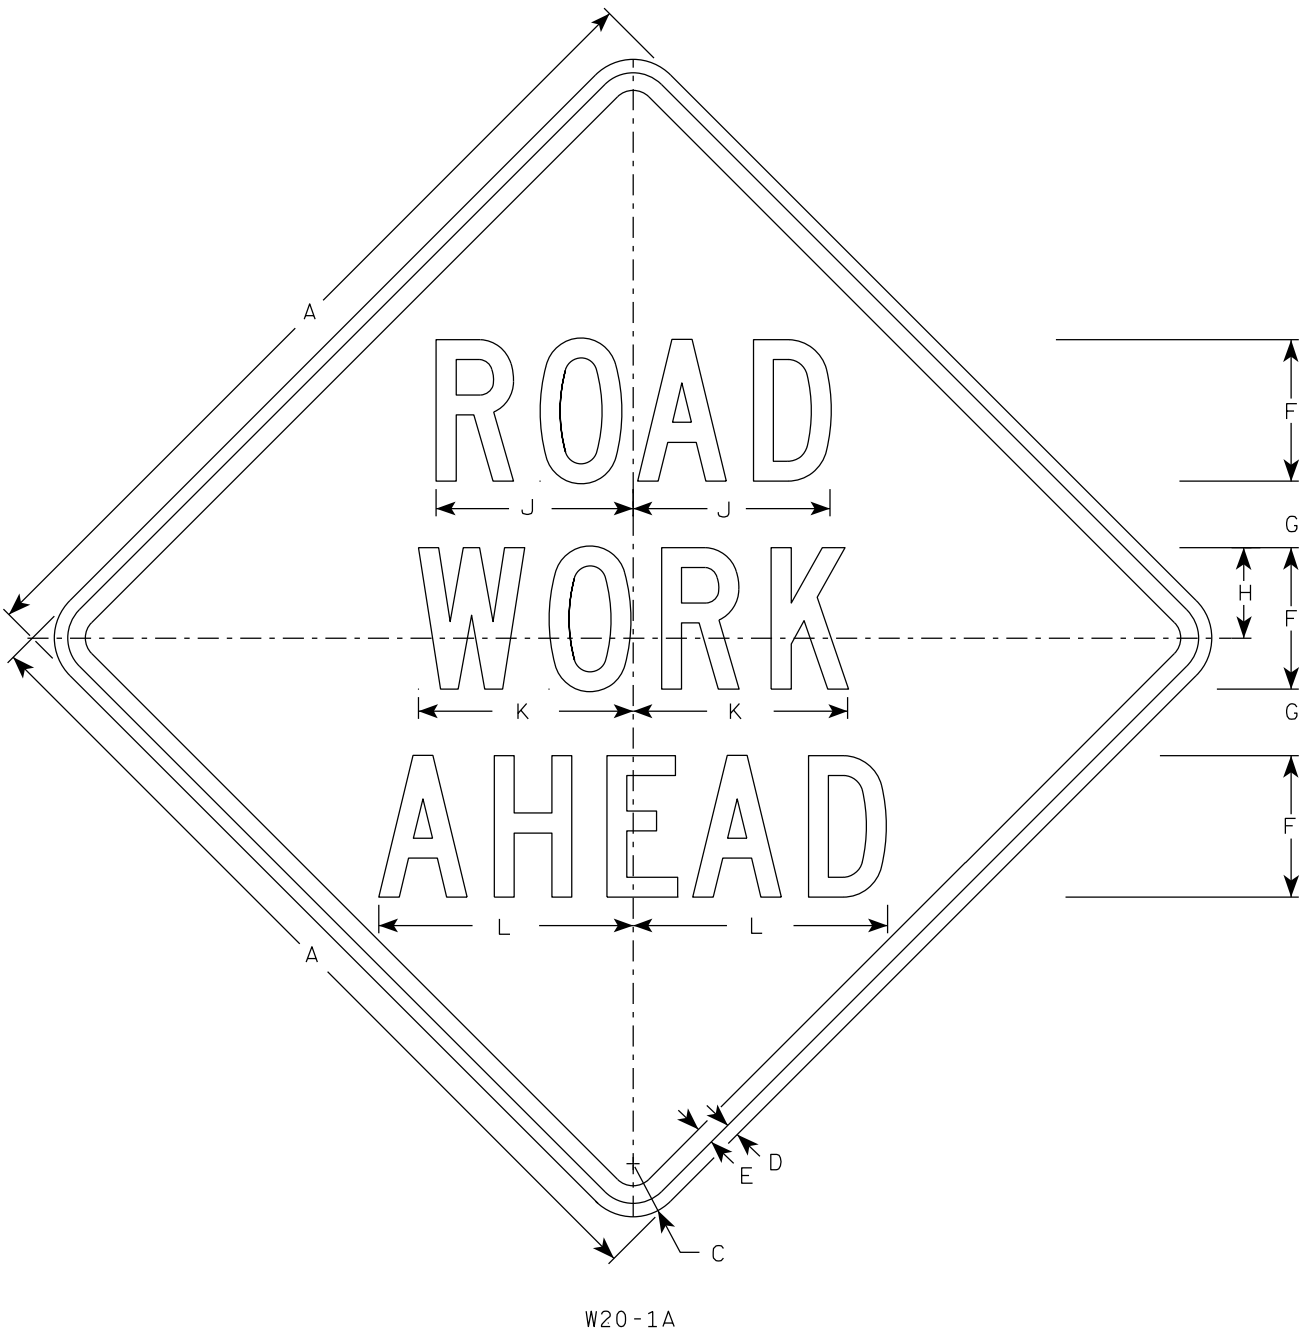


W20-1A

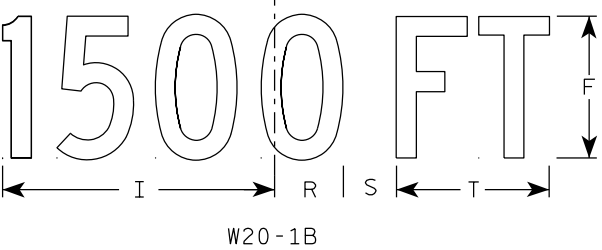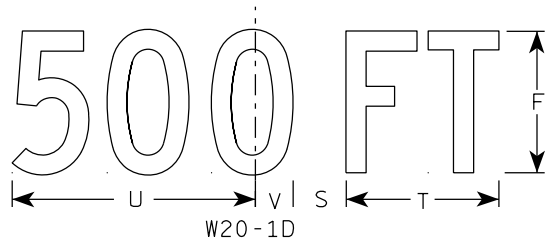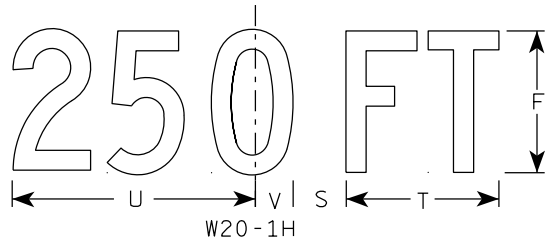


W20-1B


- NOTES
1. Sign is Type II - Type F Reflective
 2. Color:
Background - Orange
Message - Black
 3. Message Series - C
 4. Corners may be square or rounded when base material is plywood but borders shall be rounded as shown. When base material is metal, the corners and borders shall be rounded.

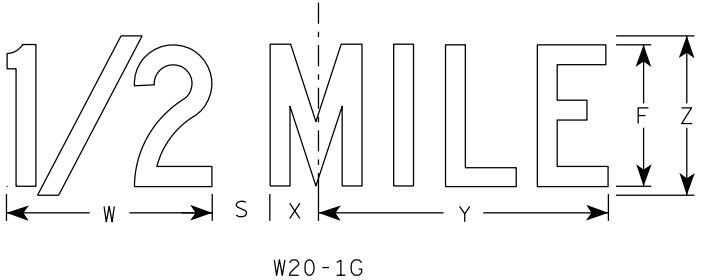

W20-1G

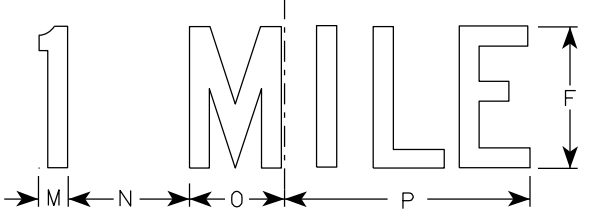

W20-1F

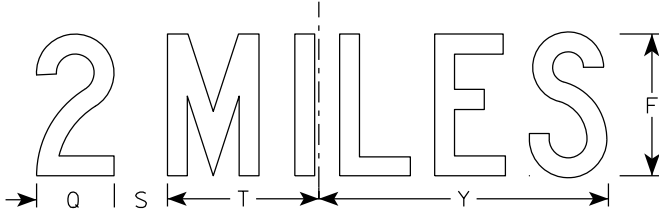

W20-1E







SIZE	A	B	C	D	E	F	G	H	I	J	K	L	M	N	O	P	Q	R	S	T	U	v	W	X	Y	Z	Area sq. ft.
1	36		2 1/4	5/8	3/4	5	2 5/8	3 1/4	10 1/8	7	7 5/8	8 7/8	1 1/8	4 1/2	3 1/2	9	3 1/4	2 1/2	2 1/4	5 5/8	9	1 3/8	8	1 3/4	10 3/4	6	9.0
2S	48		3	3/4	1	8	3 3/4	5 1/8	15 3/8	11 1/8	12 1/8	14 3/8	1 5/8	6 7/8	5 3/8	13 7/8	4 3/8	3 7/8	3	8 5/8	13 3/4	2 1/8	11 7/8	2 3/4	16 3/8	9	16.0
2M	48		3	3/4	1	8	3 3/4	5 1/8	15 3/8	11 1/8	12 1/8	14 3/8	1 5/8	6 7/8	5 3/8	13 7/8	4 3/8	3 7/8	3	8 5/8	13 3/4	2 1/8	11 7/8	2 3/4	16 3/8	9	16.0
3	48		3	3/4	1	8	3 3/4	5 1/8	15 3/8	11 1/8	12 1/8	14 3/8	1 5/8	6 7/8	5 3/8	13 7/8	4 3/8	3 7/8	3	8 5/8	13 3/4	2 1/8	11 7/8	2 3/4	16 3/8	9	16.0
4	48		3	3/4	1	8	3 3/4	5 1/8	15 3/8	11 1/8	12 1/8	14 3/8	1 5/8	6 7/8	5 3/8	13 7/8	4 3/8	3 7/8	3	8 5/8	13 3/4	2 1/8	11 7/8	2 3/4	16 3/8	9	16.0
5	48		3	3/4	1	8	3 3/4	5 1/8	15 3/8	11 1/8	12 1/8	14 3/8	1 5/8	6 7/8	5 3/8	13 7/8	4 3/8	3 7/8	3	8 5/8	13 3/4	2 1/8	11 7/8	2 3/4	16 3/8	9	16.0

STANDARD SIGN
W20-1A, B, C, D, E, F, G & H

WISCONSIN DEPT OF TRANSPORTATION

APPROVED *Matthew R. Rauch*
for State Traffic Engineer

DATE 1/10/2024 PLATE NO. W20-1.12

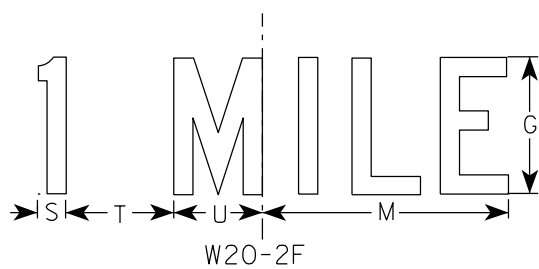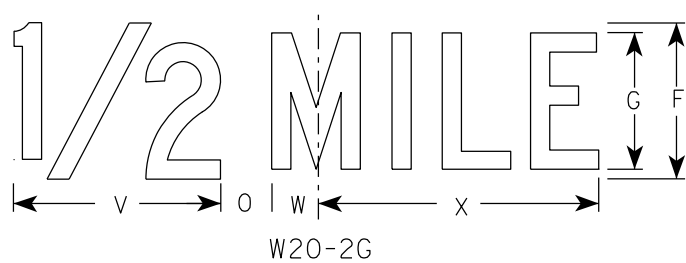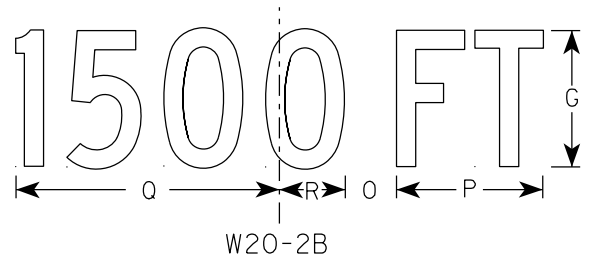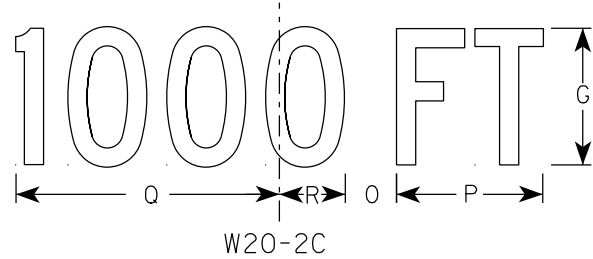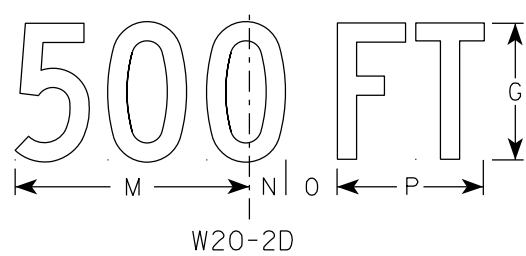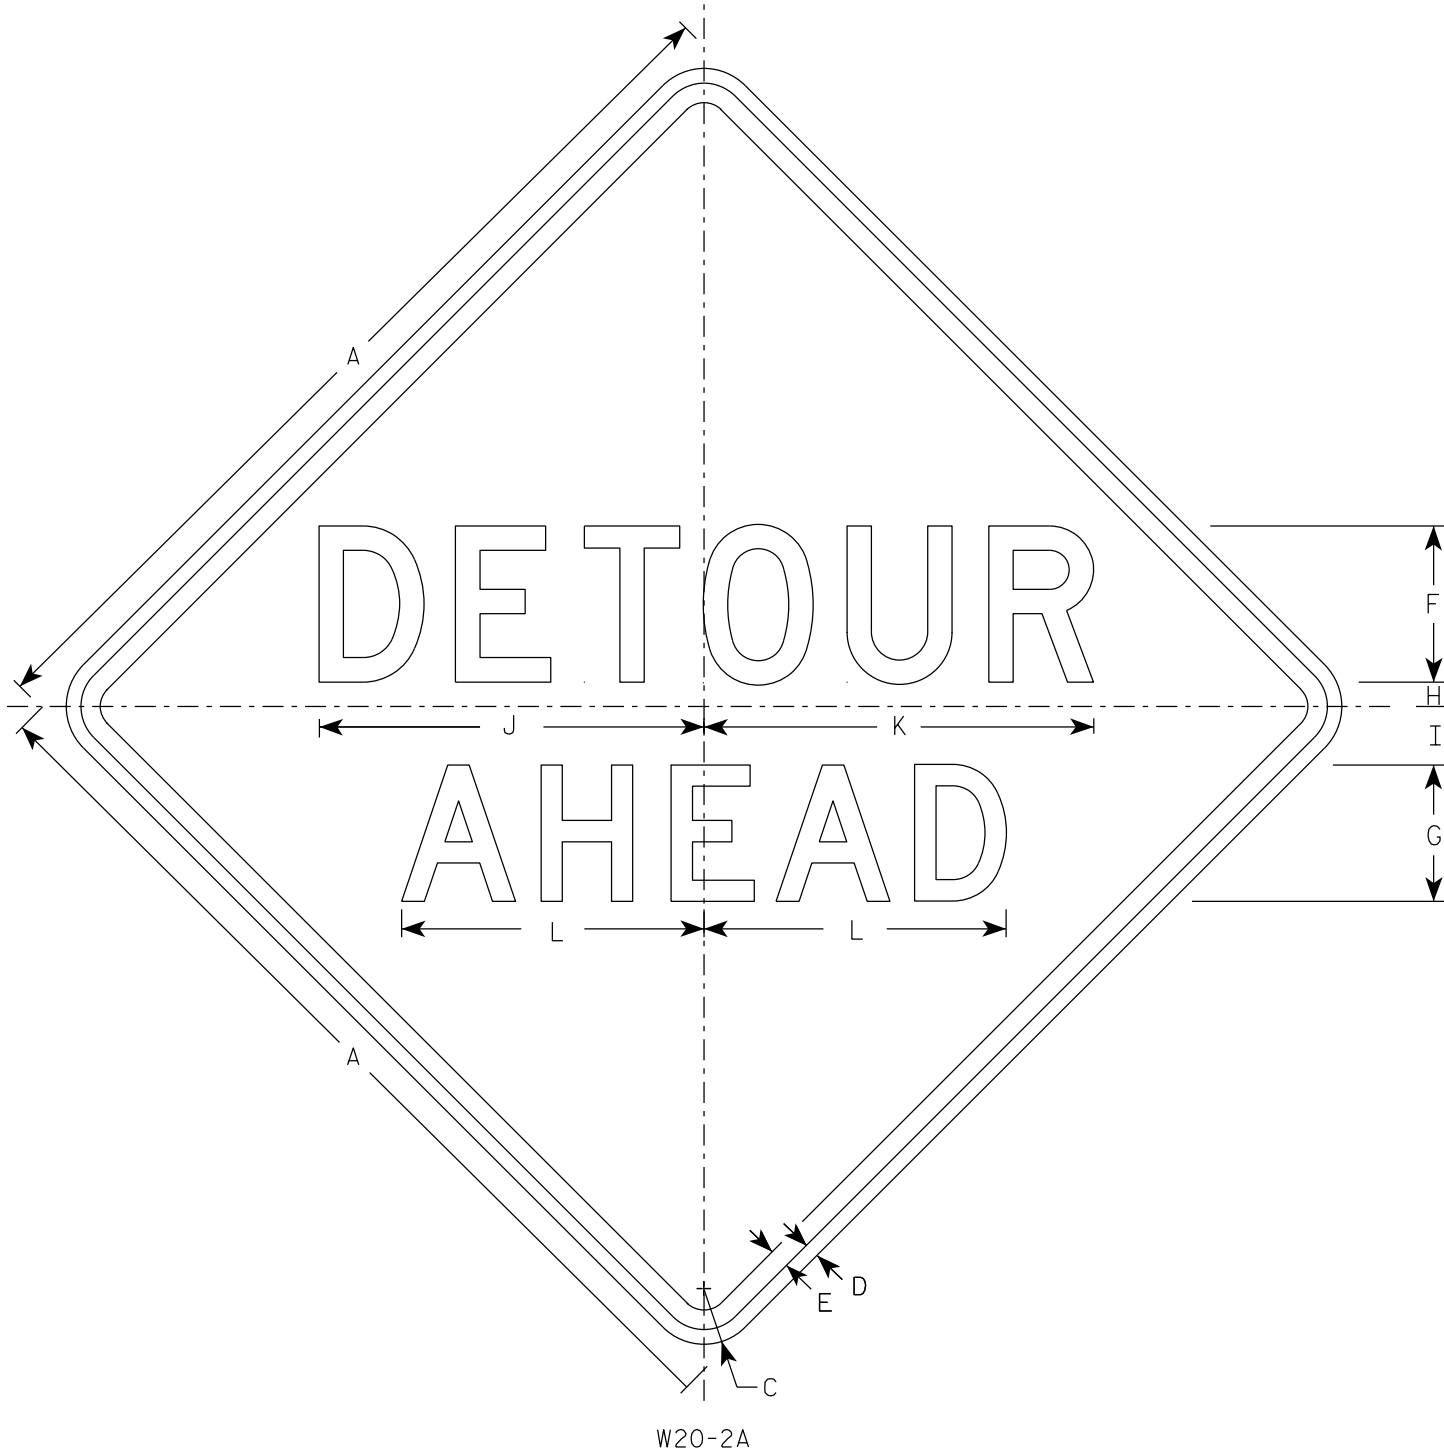


NOTES


- Sign is Type II - Type F Reflective
- Color:
Background - Orange
Message - Black
- Message Series - See note 5
- Corners may be square or rounded when base material is plywood but borders shall be rounded as shown. When base material is metal, the corners and borders shall be rounded.
- Line 1 is Series D.
Line 2 is Series D for AHEAD and Series C for all other distances.

SIZE	A	B	C	D	E	F	G	H	I	J	K	L	M	N	O	P	Q	R	S	T	U	v	w	X	Y	Z	Area sq. ft.
1	36		2 1/4	5/8	3/4	6	5	1	2 1/4	14 3/4	15	11 5/8	9	1 3/8	1 7/8	5 5/8	10 1/8	2 1/2	1 1/8	4 1/2	3 1/2	8	1 3/4	10 3/4			9.0
2S	48		3	3/4	1	8	7	1 1/4	3	19 3/4	20	15 1/2	12	1 7/8	2 5/8	7 1/2	13 1/2	3 3/8	1 1/2	6	4 5/8	10 5/8	2 3/8	14 3/8			16.0
2M	48		3	3/4	1	8	7	1 1/4	3	19 3/4	20	15 1/2	12	1 7/8	2 5/8	7 1/2	13 1/2	3 3/8	1 1/2	6	4 5/8	10 5/8	2 3/8	14 3/8			16.0
3	48		3	3/4	1	8	7	1 1/4	3	19 3/4	20	15 1/2	12	1 7/8	2 5/8	7 1/2	13 1/2	3 3/8	1 1/2	6	4 5/8	10 5/8	2 3/8	14 3/8			16.0
4	48		3	3/4	1	8	7	1 1/4	3	19 3/4	20	15 1/2	12	1 7/8	2 5/8	7 1/2	13 1/2	3 3/8	1 1/2	6	4 5/8	10 5/8	2 3/8	14 3/8			16.0
5	48		3	3/4	1	8	7	1 1/4	3	19 3/4	20	15 1/2	12	1 7/8	2 5/8	7 1/2	13 1/2	3 3/8	1 1/2	6	4 5/8	10 5/8	2 3/8	14 3/8			16.0


STANDARD SIGN W20-2A,B,C,D,F & G	
WISCONSIN DEPT OF TRANSPORTATION	
APPROVED	<i>Matthew R. Rauch</i> For State Traffic Engineer
DATE 1/10/2024	PLATE NO. W20-2.7

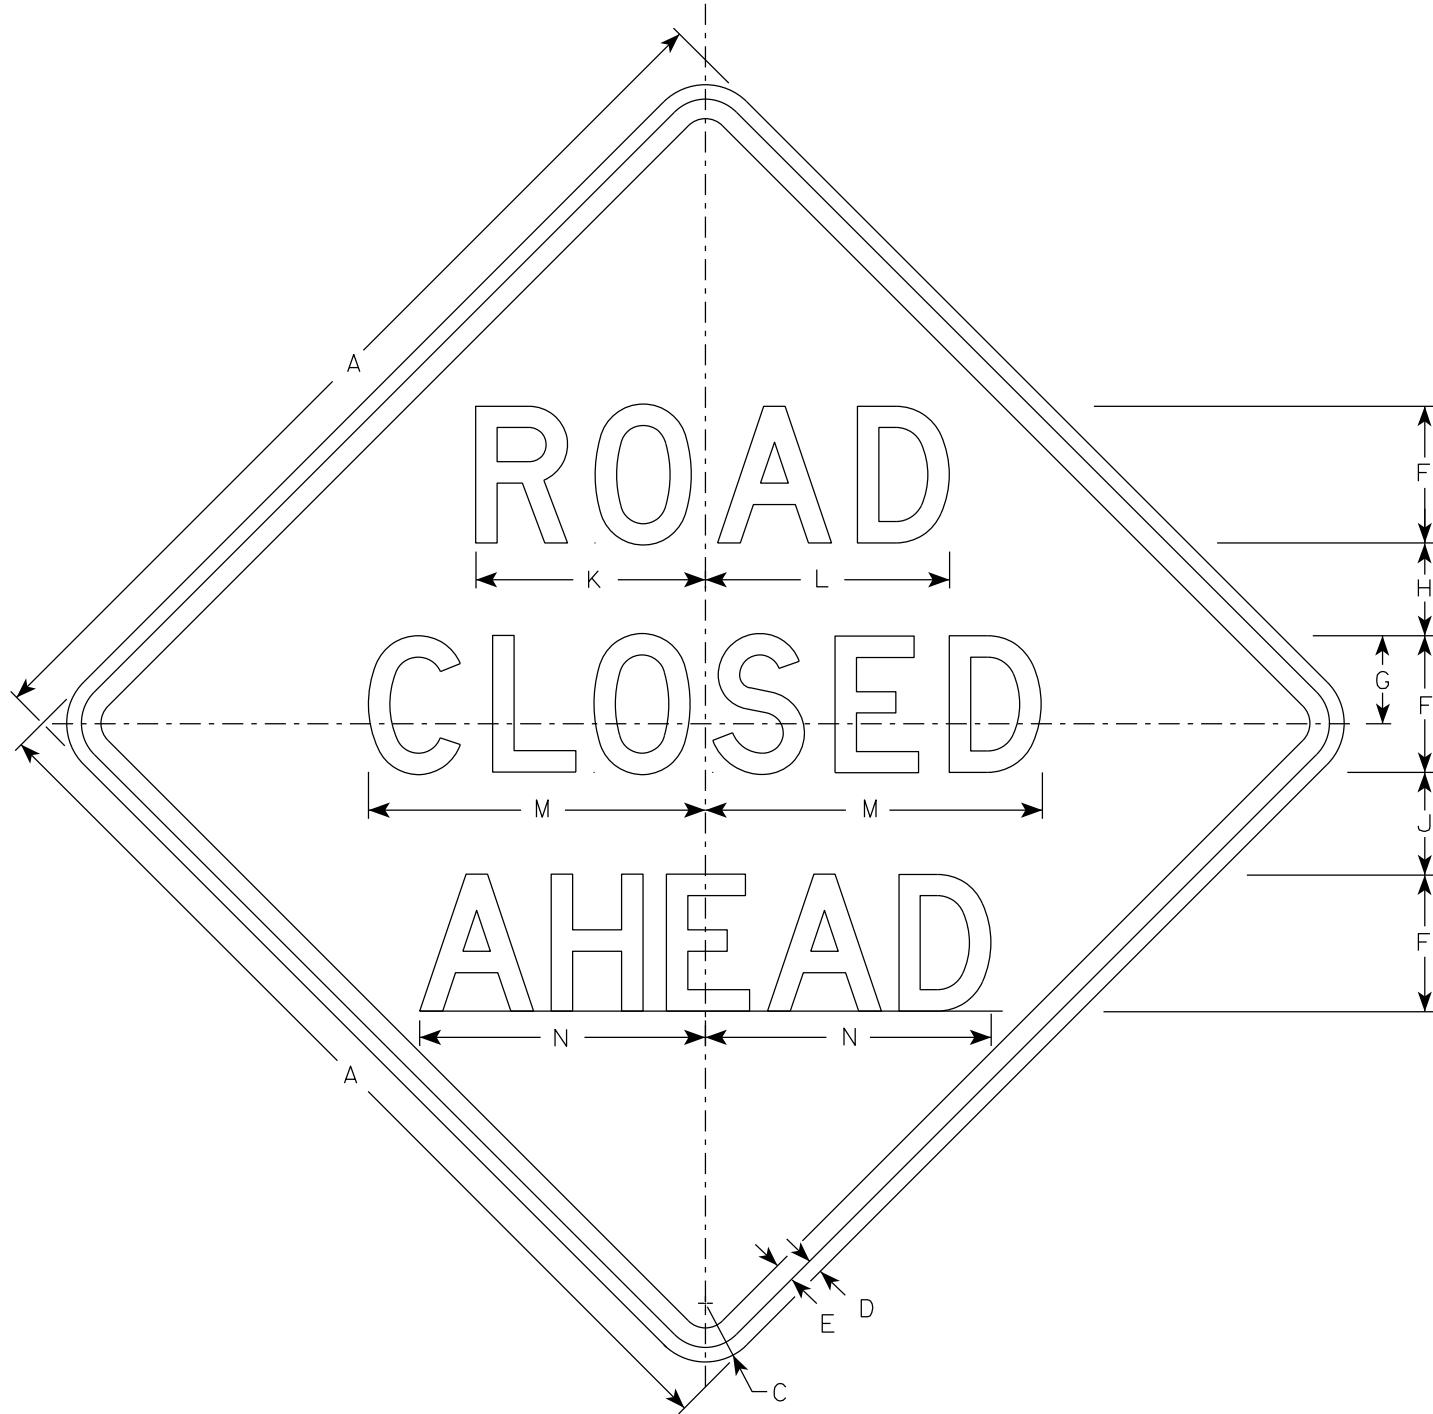


W20-3A

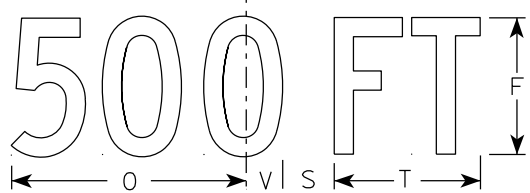


W20-3D

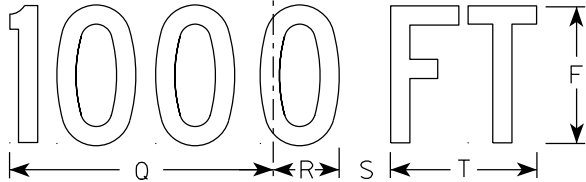


W20-3C

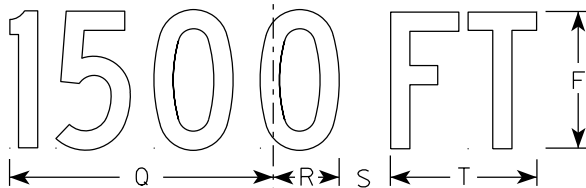

W20-3B

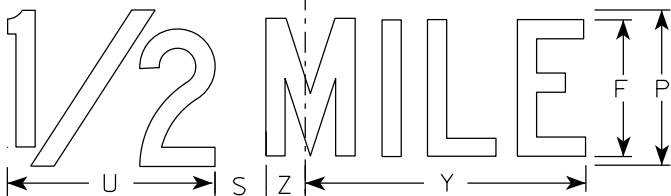

W20-3G

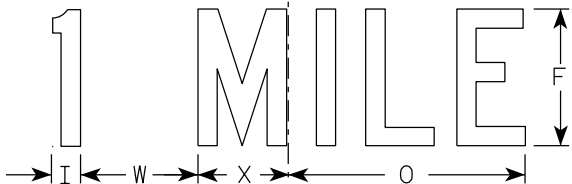

W20-3F

NOTES

- 1. Sign is Type II - Type F Reflective
- 2. Color:
 - Background - Orange
 - Message - Black
- 3. Message Series - see note 5
- 4. Corners may be square or rounded when base material is plywood but borders shall be rounded as shown. When base material is metal, the corners and borders shall be rounded.
- 5. Lines 1 and 2 are Series D.
Line 3 is Series D for AHEAD and Series C for all other distances.





SIZE	A	B	C	D	E	F	G	H	I	J	K	L	M	N	O	P	Q	R	S	T	U	v	W	X	Y	Z	Area sq. ft.
1	36		2 1/4	5/8	3/4	5	3 3/8	3 1/2	1 1/8	4	8 3/8	8 7/8	12 1/2	11	9	6	10 1/8	2 1/2	1 7/8	5 5/8	8	1 3/8	4 1/2	3 1/2	10 3/4	1 3/4	9.0
2S	48		3	3/4	1	7	4 1/2	4 3/4	1 1/2	5 1/4	11 3/4	12 1/2	17 1/4	14 5/8	12	8	13 1/2	3 3/8	2 5/8	7 1/2	10 5/8	1 7/8	6	4 5/8	14 3/8	2 3/8	16.0
2M	48		3	3/4	1	7	4 1/2	4 3/4	1 1/2	5 1/4	11 3/4	12 1/2	17 1/4	14 5/8	12	8	13 1/2	3 3/8	2 5/8	7 1/2	10 5/8	1 7/8	6	4 5/8	14 3/8	2 3/8	16.0
3	48		3	3/4	1	7	4 1/2	4 3/4	1 1/2	5 1/4	11 3/4	12 1/2	17 1/4	14 5/8	12	8	13 1/2	3 3/8	2 5/8	7 1/2	10 5/8	1 7/8	6	4 5/8	14 3/8	2 3/8	16.0
4	48		3	3/4	1	7	4 1/2	4 3/4	1 1/2	5 1/4	11 3/4	12 1/2	17 1/4	14 5/8	12	8	13 1/2	3 3/8	2 5/8	7 1/2	10 5/8	1 7/8	6	4 5/8	14 3/8	2 3/8	16.0
5	48		3	3/4	1	7	4 1/2	4 3/4	1 1/2	5 1/4	11 3/4	12 1/2	17 1/4	14 5/8	12	8	13 1/2	3 3/8	2 5/8	7 1/2	10 5/8	1 7/8	6	4 5/8	14 3/8	2 3/8	16.0

STANDARD SIGN
W20-3A, B, C, D, F & G

WISCONSIN DEPT OF TRANSPORTATION

APPROVED *Matthew R. Rauch*
for State Traffic Engineer

DATE 1/10/2024 PLATE NO. W20-3.8

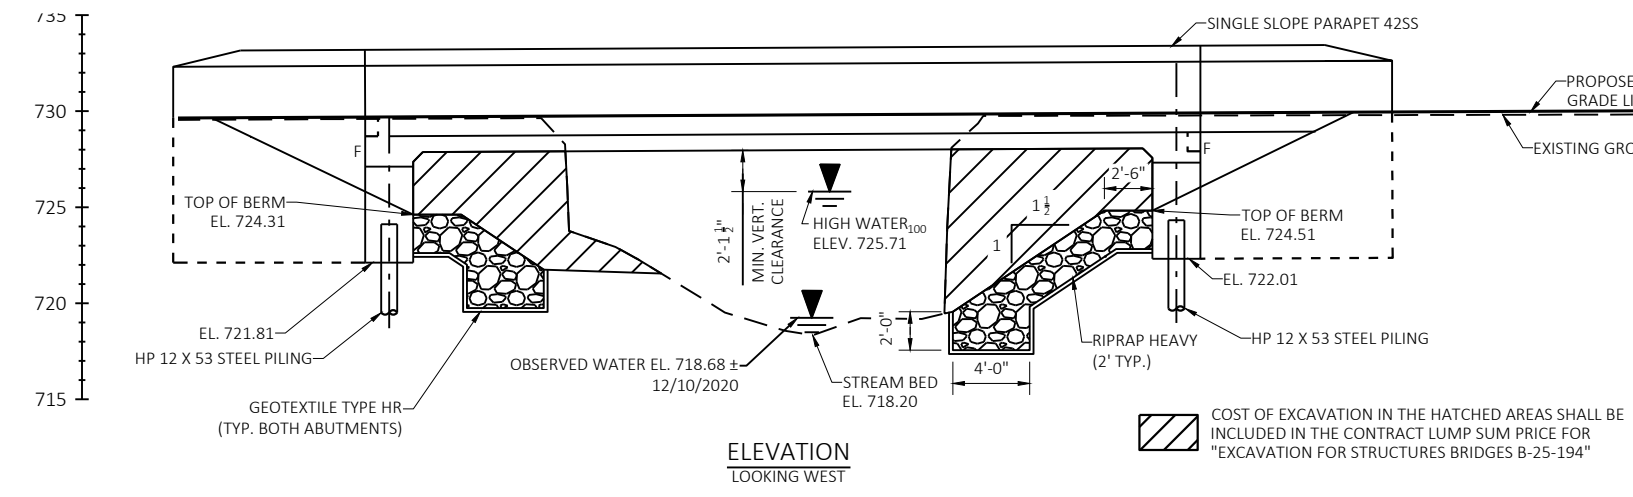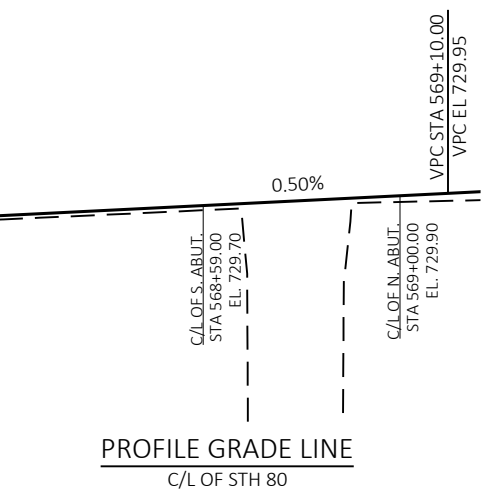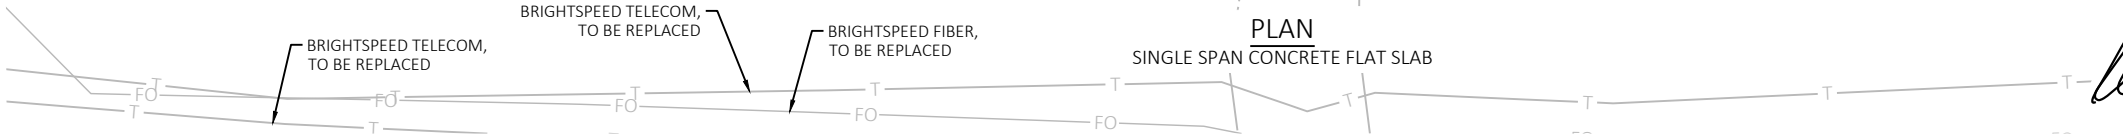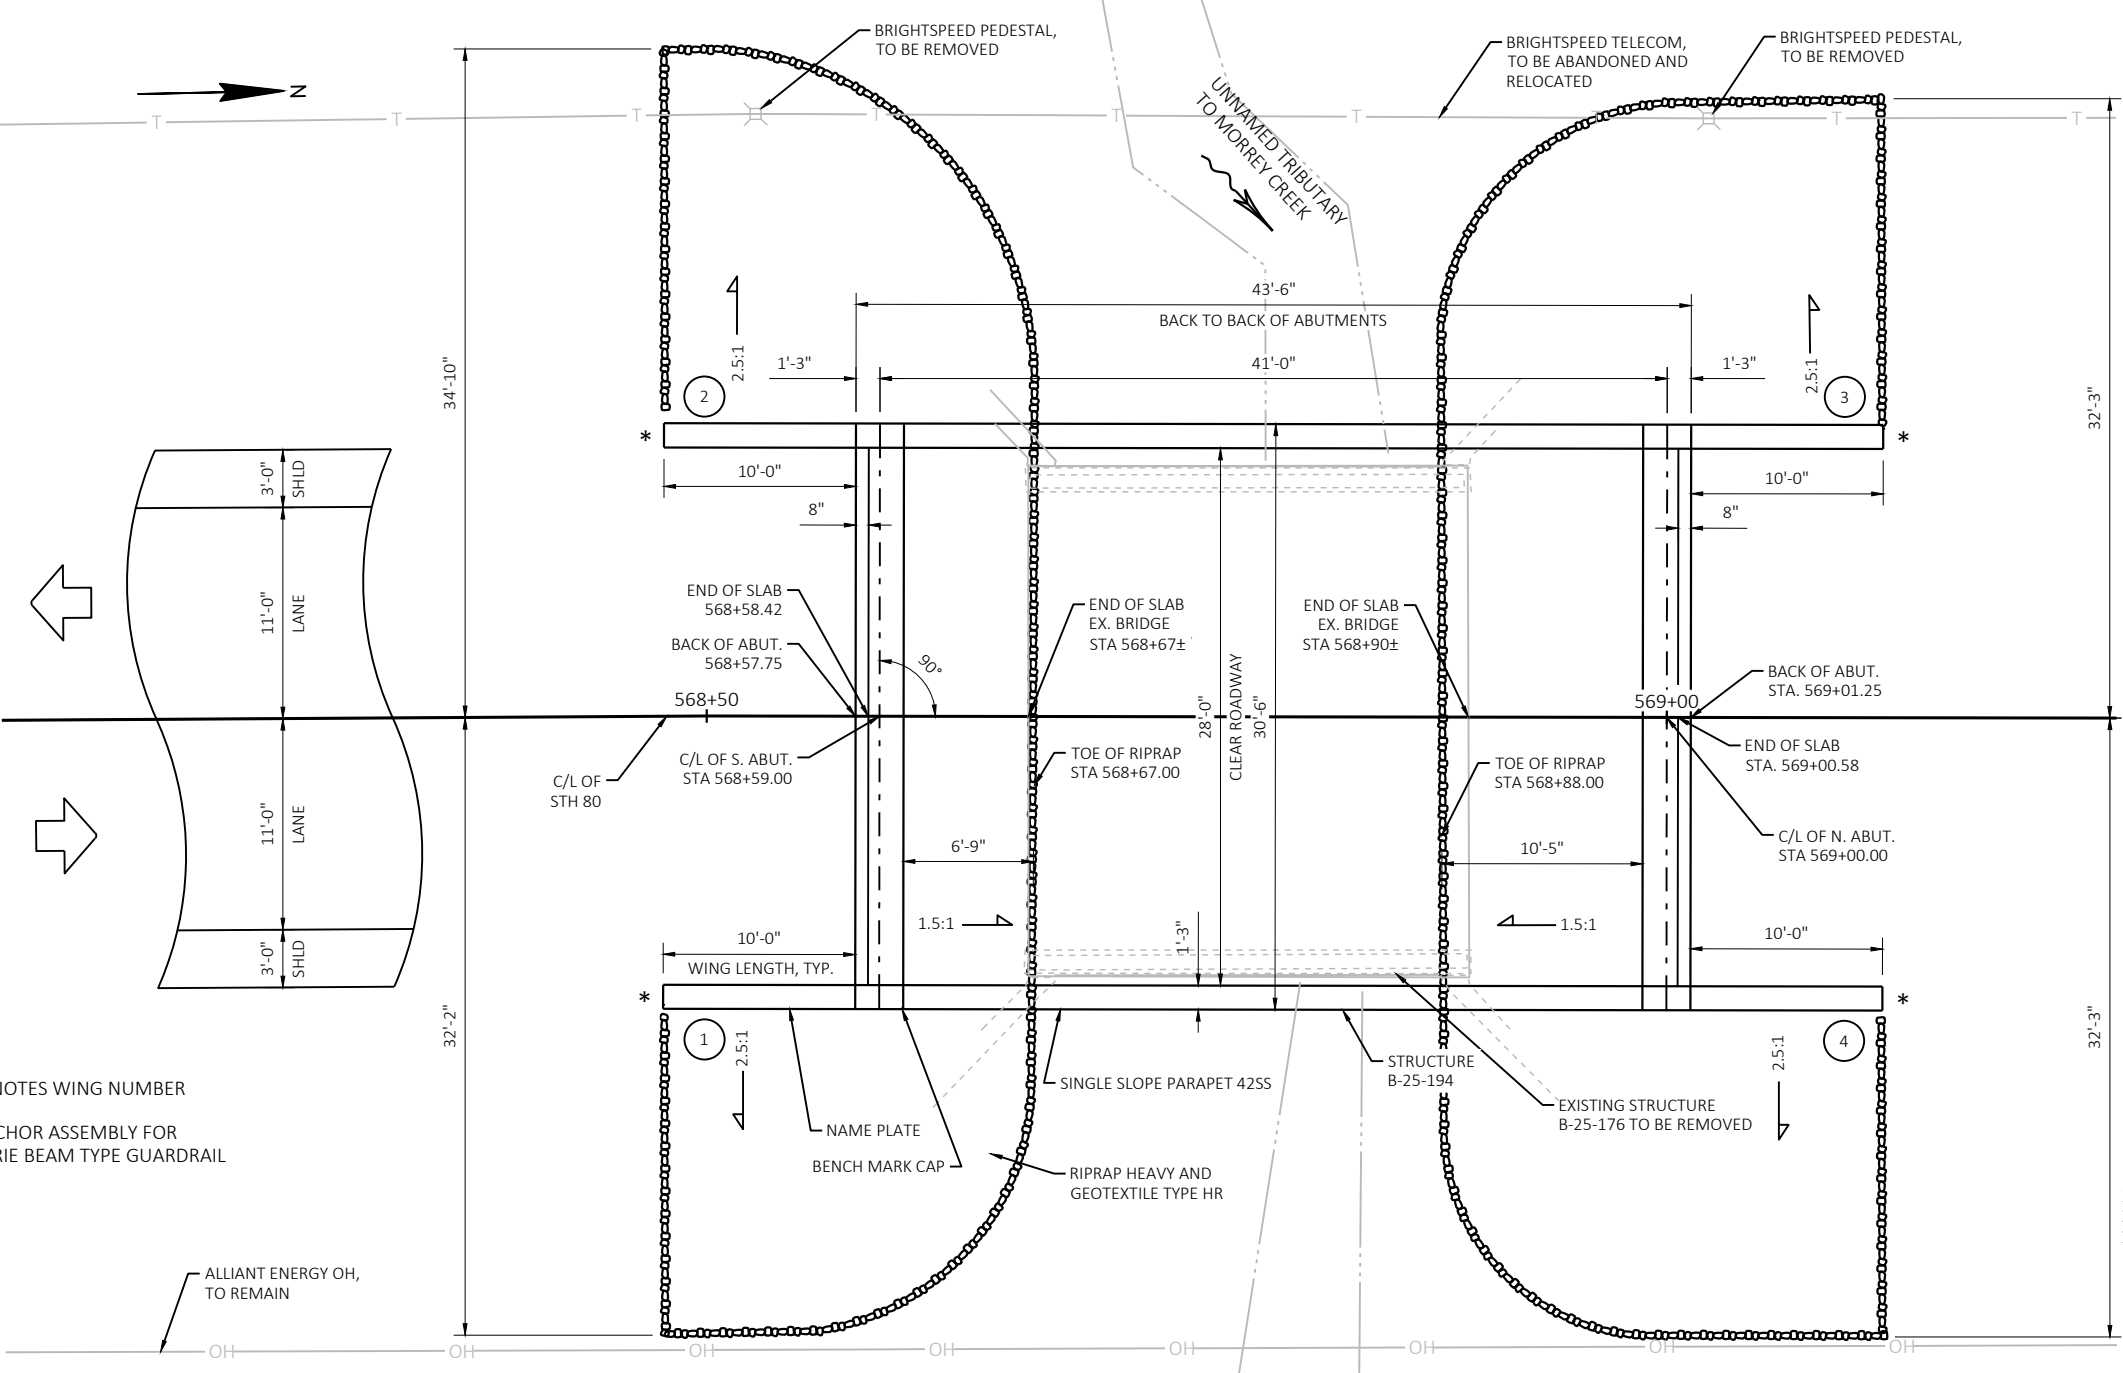

DESIGN DATA

LIVE LOAD
DESIGN LOADING: HL-93
INVENTORY RATING FACTOR: 1.08
OPERATION RATING FACTOR: 1.39
WISCONSIN STANDARD PERMIT VEHICLE (WIS-SPV): 250 kip
STRUCTURE IS DESIGNED FOR A FUTURE WEARING SURFACE OF 20 POUNDS PER SQUARE FOOT

MATERIAL PROPERTIES
CONCRETE MASONRY -SLAB $f'_c = 4,000$ PSI
-ALL OTHER $f'_c = 3,500$ PSI

HIGH-STRENGTH BAR REINFORCEMENT
AASHTO GRADE 60 $f_y = 60,000$ PSI


FOUNDATION DATA
ABUTMENTS TO BE SUPPORTED ON HP 12 X 53 STEEL PILES (WITH PILE POINTS) WITH A REQUIRED DRIVING RESISTANCE OF 220 TONS** PER PILE AT SOUTH ABUTMENT AND 220 TONS** AT NORTH ABUTMENT AS DETERMINED BY USING MODIFIED GATES DYNAMIC EQUATION. ESTIMATED 95'-0" LONG AT THE SOUTH ABUTMENT AND 95'-0" LONG AT THE NORTH ABUTMENT

**THE FACTORED AXIAL RESISTANCE OF PILES IN COMPRESSION USED FOR DESIGN IS THE REQUIRED DRIVING RESISTANCE MULTIPLIED BY A RESISTANCE FACTOR OF 0.5 USING MODIFIED GATES TO DETERMINE DRIVEN PILE CAPACITY.

HYDRAULIC DATA
100 YEAR FREQUENCY
 $Q_{100} = 610$ CFS
VELOCITY = 3.8 FT/SEC
 $HW_{100} = 725.71$
DRAINAGE AREA = 1.2 SQ. MI.
SCOUR CRITICAL CODE = 5
WATERWAY AREA = 163 SQ. FT
DATUM = NAVD 88
ROADWAY OVERTOP = N/A

2 YEAR FREQUENCY
 $Q_2 = 65$ CFS
VELOCITY = 4.2 FT/SEC
 $HW_2 = 720.50$

TRAFFIC DATA
ADT (2028) = 400
ADT (2048) = 460
DESIGN SPEED = 60 MPH

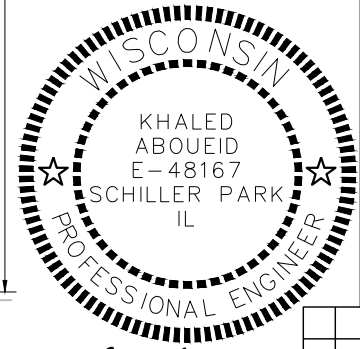

LIST OF DRAWINGS	
NO.	SHEET TITLE
1	GENERAL PLAN
2	QUANTITIES AND NOTES
3	SUBSURFACE EXPLORATION
4	SOUTH ABUTMENT
5	SOUTH ABUTMENT DETAILS
6	SOUTH ABUTMENT WING DETAILS
7	NORTH ABUTMENT
8	NORTH ABUTMENT DETAILS
9	NORTH ABUTMENT WING DETAILS
10	SUPERSTRUCTURE
11	SUPERSTRUCTURE DETAILS & BILL OF BARS
12	SINGLE SLOPE PARAPET 42SS

8

WSP

WSP USA

STATE OF WISCONSIN DEPARTMENT OF TRANSPORTATION

ACCEPTED  05/09/25
CHIEF STRUCTURES DESIGN ENGINEER DATE

STRUCTURE B-25-194

STH 80 OVER UNNAMED TRIBUTARY TO MORREY CREEK

COUNTY IOWA TOWN PULASKI

DESIGN SPEC. AASHTO LRFD BRIDGE DESIGN SPECIFICATION

DESIGNED BY BD CK'D KA DRAWN BY GM CK'D KA

GENERAL PLAN

SHEET 1 OF 12
156

8

SCALE =


I.D.

DATE:


COST OF EXCAVATION IN THE HATCHED AREAS SHALL BE INCLUDED IN THE CONTRACT LUMP SUM PRICE FOR "EXCAVATION FOR STRUCTURES BRIDGES B-25-194"

TOTAL ESTIMATED QUANTITIES

BID ITEM NUMBER	BID ITEMS	UNIT	S. ABUT	N. ABUT	SUPER	TOTAL
203.0250	REMOVING STRUCTURE OVER WATERWAY REMOVE DEBRIS (STRUCTURE) 01. B-25-176	EACH	-	-	-	1
206.1001	EXCAVATION FOR STRUCTURES BRIDGES (STRUCTURE) 01. B-25-194	EACH	-	-	-	1
210.1500	BACKFILL STRUCTURE TYPE A	TON	48	47	-	95
502.0100	CONCRETE MASONRY BRIDGES	CY	29.0	29.0	112.1	170
502.3200	PROTECTIVE SURFACE TREATMENT	SY	-	-	136	136
502.3210	PIGMENTED SURFACE SEALER	SY	-	-	50	50
505.0400	BAR STEEL REINFORCEMENT HS STRUCTURES	LB	1540	1540	-	3080
505.0600	BAR STEEL REINFORCEMENT HS COATED STRUCTURES	LB	1900	1400	24200	27500
516.0500	RUBBERIZED MEMBRANE WATERPROOFING	SY	9	9	-	18
550.0500	PILE POINTS	EACH	7	7	-	14
550.1120	PIILING STEEL HP 12-INCH X 53 LB	LF	665	665	-	1330
606.0300	RIPRAP HEAVY	CY	60	77	-	137
612.0406	PIPE UNDERDRAIN WRAPPED 6-INCH	LF	81	81	-	162
614.0150	ANCHOR ASSEMBLIES FOR STEEL PLATE BEAM GUARD	EACH	2	2	-	4
645.0111	GEOTEXTILE TYPE DF SCHEDULE A	SY	27	27	-	54
645.0120	GEOTEXTILE TYPE HR	SY	141	169	-	310
(NON-BID ITEMS)	FILLER	SIZE	-	-	-	1/2" & 3/4"

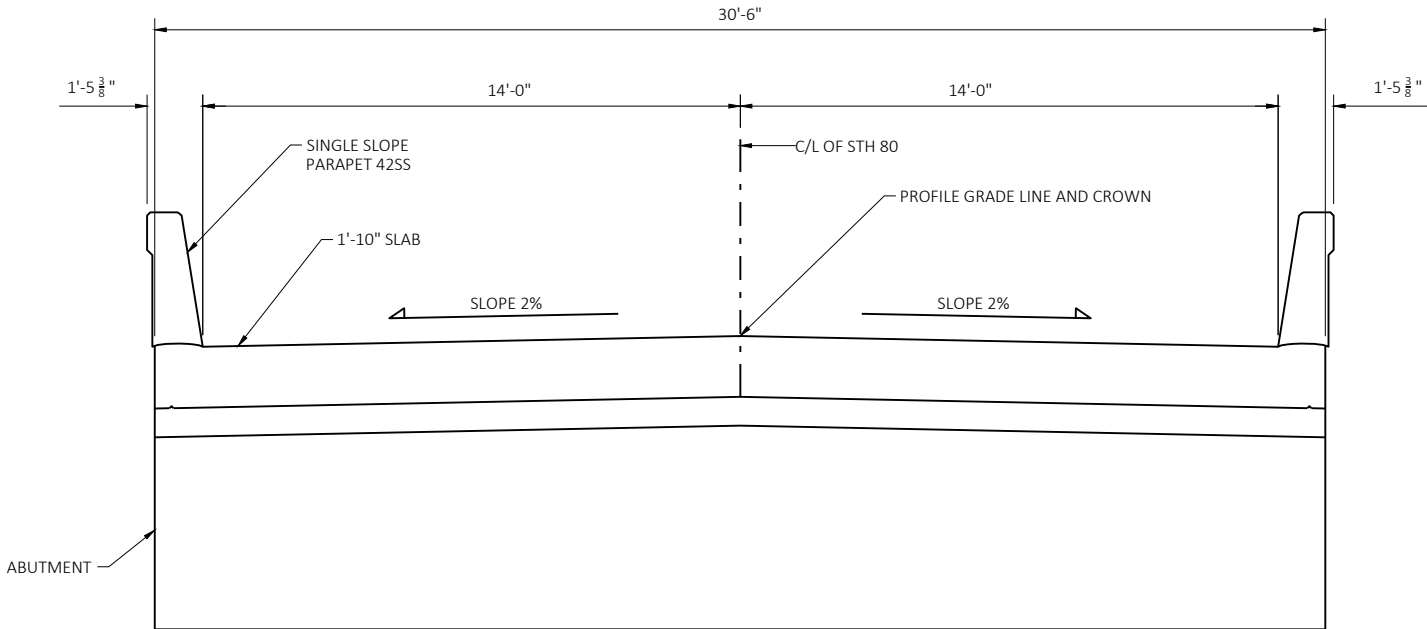

TYPICAL SECTION THRU BRIDGE
LOOKING NORTH

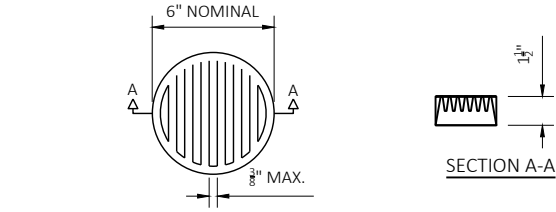


PIPE UNDERDRAIN RODENT SHIELD DETAIL


DIMENSIONS ARE APPROXIMATE. THE GRATE IS SIZED TO FIT INTO A PIPE COUPLING. ORIENT SO SLOTS ARE VERTICAL.

THE RODENT SHIELD, PIPE COUPLING AND SCREWS SHALL BE CONSIDERED INCIDENTAL TO THE BID ITEM "PIPE UNDERDRAIN WRAPPED 6-INCH".


THE RODENT SHIELD SHALL BE A PVC GRATE SIMILAR TO THIS DETAIL. THE GRATE IS COMMERCIALY AVAILABLE AS A FLOOR STRAINER. A PIPE COUPLING IS REQUIRED FOR THE ATTACHMENT OF THIS SHIELD TO THE EXPOSED END OF THE PIPE UNDERDRAIN. THE SHIELD SHALL BE FASTENED TO THE PIPE COUPLING WITH TWO OR MORE NO. 10 X 1- INCH STAINLESS STEEL SHEET METAL SCREWS.

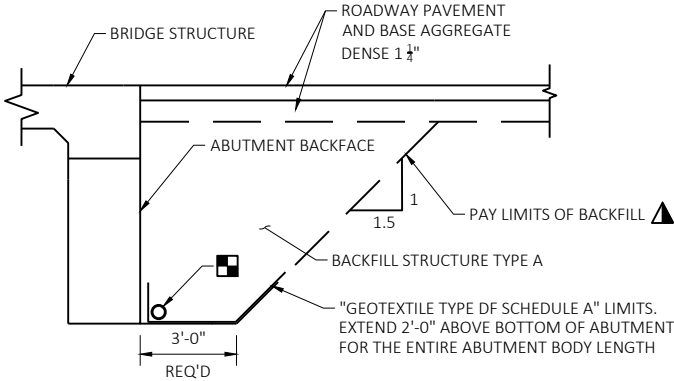


BACKFILL STRUCTURE DETAIL
(TYPICAL AT BOTH ABUTMENTS)

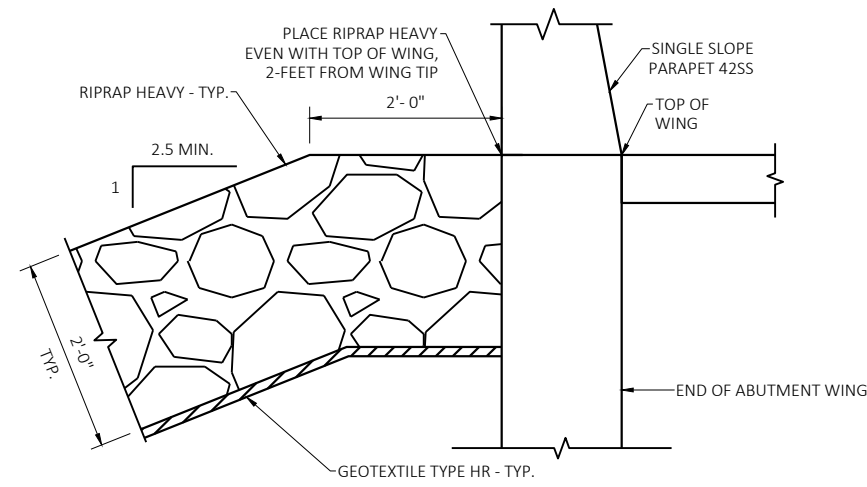

TYPICAL FILL SECTION AT WING TIPS

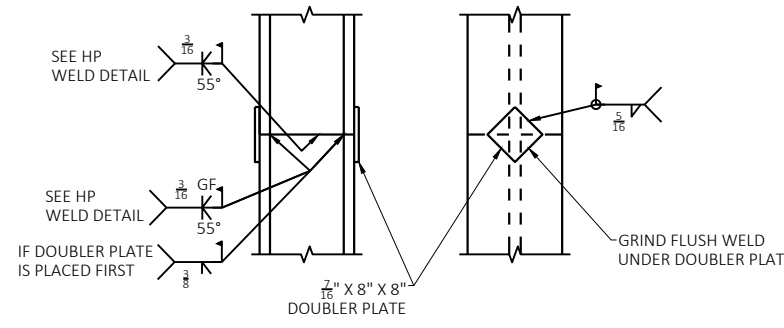

HP 12 x 53 SPLICE DETAIL

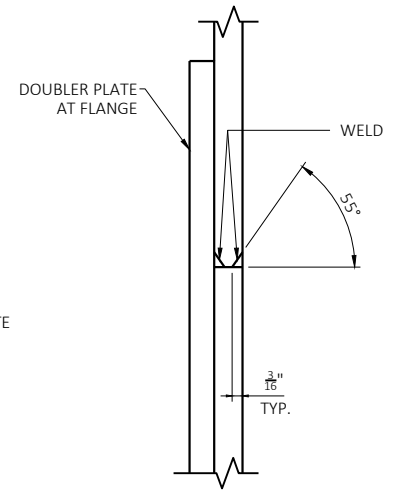

HP WELD DETAIL
FLANGE SHOWN, WEB SIMILAR

GENERAL NOTES

B-25-0176, BUILT IN 1930, IS A SINGLE SPAN CONCRETE GIRDER, CONCRETE SLAB WITH A CONCRETE ABUTMENT SUPPORTED ON TIMBER PILES, 23' CLEAR ROADWAY WIDTH X 23' END OF SLAB TO END OF SLAB

DRAWINGS SHALL NOT BE SCALED.

BAR STEEL REINFORCEMENT SHALL BE EMBEDDED 2" CLEAR UNLESS OTHERWISE SHOWN OR NOTED.

SLAB FALSEWORK SHALL BE SUPPORTED ON PILES OR THE SUBSTRUCTURE UNLESS AN ALTERNATE METHOD IS APPROVED BY THE ENGINEER.

THE FIRST OR FIRST 2 DIGITS OF THE BAR MARK SIGNIFIES THE BAR SIZE.

THE SLOPE OF THE FILL IN FRONT OF THE ABUTMENTS SHALL BE COVERED WITH HEAVY RIPRAP AND GEOTEXTILE TYPE 'HR' TO THE EXTENT SHOWN ON SHEET 1 AND IN THE ABUTMENT DETAILS.

AT THE BACKFACE OF ABUTMENT ALL VOLUME WHICH CANNOT BE PLACED BEFORE ABUTMENT CONSTRUCTION AND IS NOT OCCUPIED BY THE NEW STRUCTURE SHALL BE BACKFILLED WITH STRUCTURE BACKFILL.

THE UPPER LIMITS OF "EXCAVATION FOR STRUCTURES BRIDGES B-25-194" SHALL BE THE EXISTING GROUNDLINE.

THE BACKFILL QUANTITIES ARE BASED ON THE PAY LIMITS SHOWN ON THE PLANS AND MAY NOT REFLECT ACTUAL PLACED QUANTITIES. "BACKFILL STRUCTURE TYPE A" REQUIRED DIRECTLY BEHIND ABUTMENTS AND ABUTMENT WINGS FOR 3 FEET. BACKFILL PLACED BEYOND PAY LIMITS OR EXCEEDING PLAN QUANTITIES SHALL BE INCIDENTAL TO EXCAVATION FOR STRUCTURES.

EXCAVATION BELOW THE ABUTMENT AND ABUTMENT BEDDING MATERIALS REQUIRES ENGINEER APPROVAL. GEOTEXTILE SHALL BE SET AT THE BOTTOM OF EXCAVATION AND EXTEND 2'-0" ABOVE BOTTOM OF ABUTMENT.

BEVEL EXPOSED EDGES OF CONCRETE 3/4" UNLESS NOTED OTHERWISE.

PROVIDE FOR THRIE BEAM GUARD RAIL ATTACHMENT. AT UNUSED ANCHOR ASSEMBLIES CAULK HOLES SHUT WITH "100% SILICONE CAULK"

PROTECTIVE SURFACE TREATMENT SHALL BE APPLIED PER STANDARD SPECIFICATIONS. APPLY TO THE TOP OF SLAB, TOPS OF WINGS, TO EXPOSED FRONT FACES OF WINGS, TO THE END 1'-0" OF THE ABUTMENT BODY FRONT FACES, AND TO THE FACE AND TOP OF PAVING NOTCHES.

PIGMENTED SURFACE SEALER SHALL BE APPLIED PER STANDARD SPECIFICATIONS. APPLY TO THE INSIDE FACES, TOP FACES, AND ENDS OF PARAPETS, INCLUDING PARAPETS ON ABUTMENT WINGS.

LEGEND

- ▲ BACKFILL PAY LIMITS. BACKFILL BEYOND BACKFILL PAY LIMITS SHALL BE INCIDENTAL TO EXCAVATION FOR STRUCTURES. LIMITS OF EXCAVATION SHALL BE DETERMINED BY THE CONTRACTOR.
- PIPE UNDERDRAIN WRAPPED (6-INCH). SLOPE 0.5% MIN. TO SUITABLE DRAINAGE. ATTACH RODENT SHIELD AT ENDS OF PIPE UNDERDRAIN (SEE DETAIL ON THIS SHEET).

BENCHMARK			
NO.	STATION	DESCRIPTION	ELEVATION
921	572+41.27	FENO MONUMENT	732.82
922	572+46.25	FENO MONUMENT	732.49

NO.	DATE	REVISION	BY
-----	------	----------	----

WSP USA			
STRUCTURE B-25-194			
DESIGNED BY	BD	DESIGNED CK'D	KA
DRAWN BY	GM	PLANS CK'D	KA
SHEET 2 OF 12			157

I.D.

DATE:

BORING #	DATE COMPLETED	NORTHING (Y)	EASTING (X)
B-1	9/13/2022	226396.499	321308.351
B-2	9/13/2022	226350.181	321319.989

BORINGS COMPLETED BY: CHOSEN VALLEY TESTING

REPORT COMPLETED BY: CHOSEN VALLEY TESTING 10/26/2022


ALL COORDINATES REFERENCED TO: WCCS NAD 83(91) IOWA COUNTY

NOTES:

THE SUBSURFACE INFORMATION PRESENTED HEREIN IS AN ABBREVIATED VERSION OF THE INFORMATION PRESENTED IN THE GEOTECHNICAL ENGINEERING REPORT. REVIEW THE APPROPRIATE GEOTECHNICAL REPORT AND SOIL BORING LOGS FOR ADDITIONAL INFORMATION.

BORING STATIONS AND OFFSETS ARE BASED ON CENTERLINE OF ROAD.

THE GROUNDWATER ELEVATION WAS DETERMINED FROM WHERE THE SOIL SAMPLE WAS DESCRIBED AS WET.

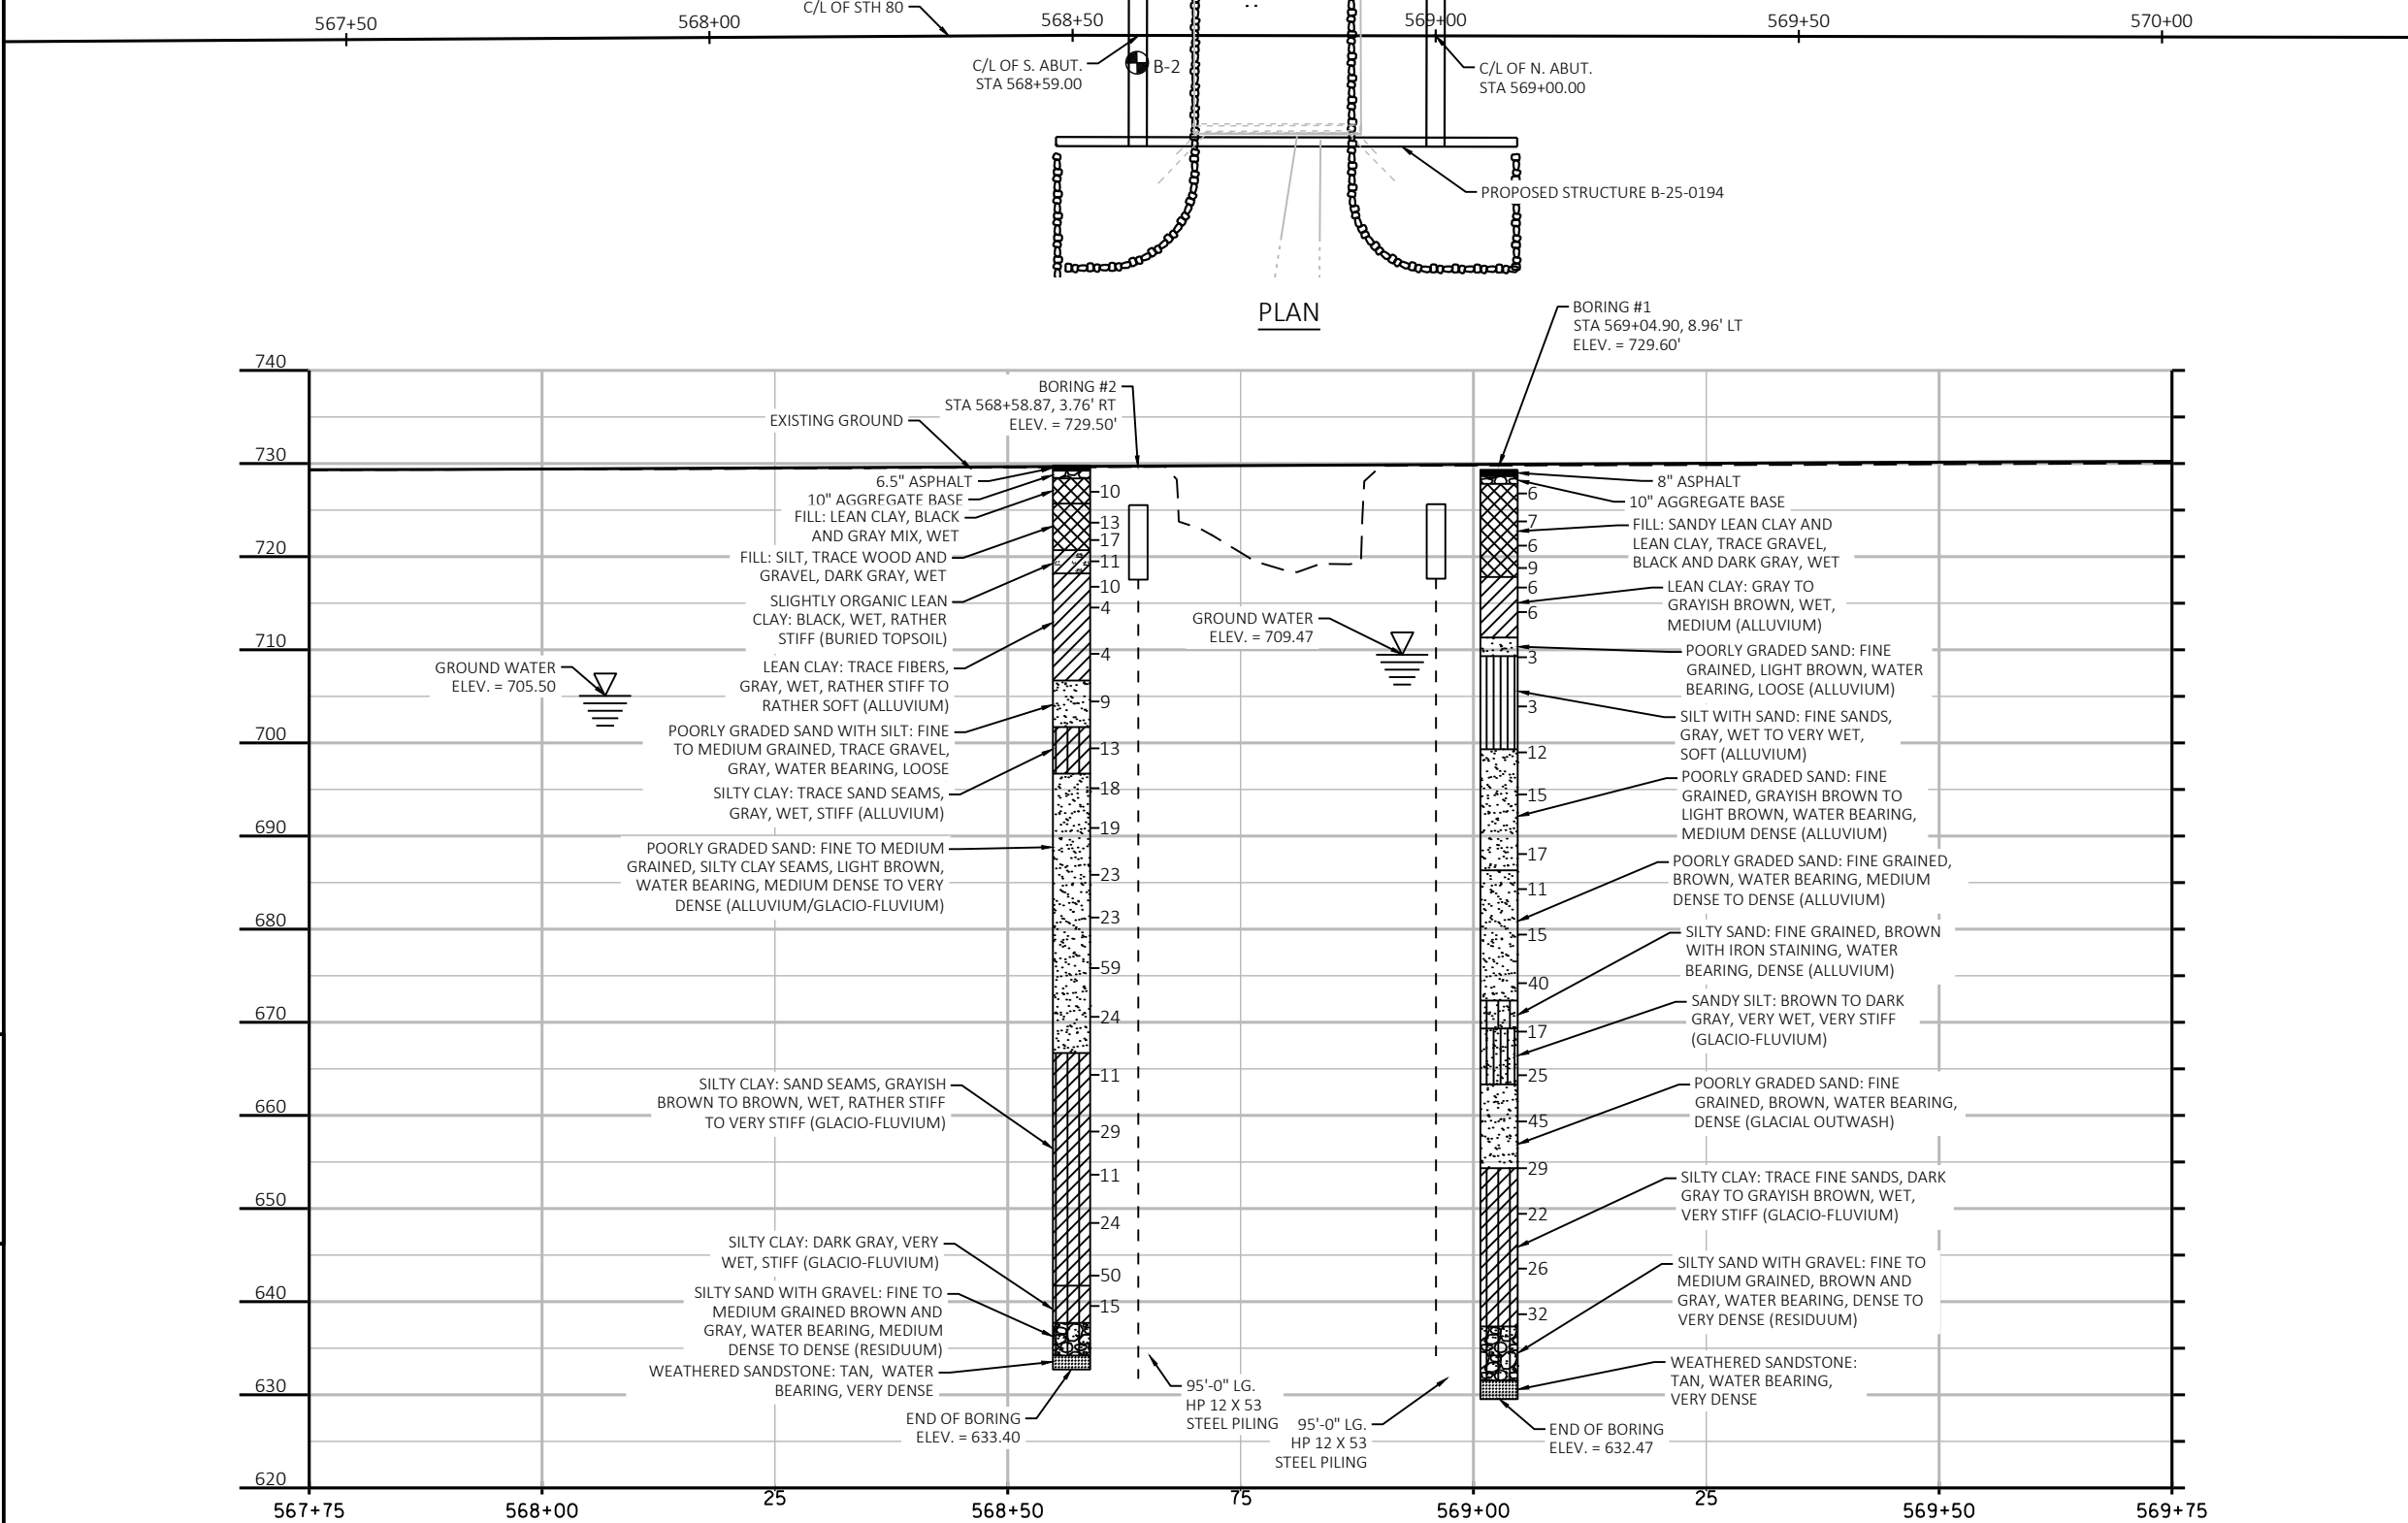

STATE PROJECT NUMBER
5939-00-63

MATERIAL SYMBOLS		
ASPHALT	TOPSOIL	PEAT
CONCRETE	FILL	GRAVEL
SAND	CLAY	SILT
BOULDERS OR COBBLES	LIMESTONE	BEDROCK (UNKNOWN)
SHALE	SANDSTONE	IGNEOUS/META

LEGEND OF BORING

(1) UNCONFINED STRENGTH, AS DETERMINED BY A POCKET PENETROMETER (TSF)

(2) UNLESS OTHERWISE, SPECIFIED THE SPT 'N' VALUE IS BASED ON AASHTO T-206, STANDARD PENETRATION TEST. THE SPT 'N' VALUE PRESENTED HAS NOT BEEN CORRECTED FOR OVERBURDEN PRESSURE OR HAMMER EFFICIENCY.

GROUNDWATER ELEVATION

- ▽ AT TIME OF DRILLING
- ▼ END OF DRILLING
- ▽ AFTER DRILLING

ABBREVIATIONS

F-FINE M-MEDIUM C-COARSE ST-SHELBY TUBE

SUBSURFACE EXPLORATION FOR FOUNDATION DESIGN AND BIDDERS INFORMATION

BORINGS WERE COMPLETED AT POINTS APPROXIMATELY AS INDICATED ON THIS DRAWING TO OBTAIN INFORMATION CONCERNING THE CHARACTER OF SUBSURFACE MATERIALS FOUND AT THE SITE. BECAUSE THE INVESTIGATED DEPTHS ARE LIMITED AND THE AREA OF THE BORINGS IS VERY SMALL IN RELATION TO THE ENTIRE SITE, THE WISCONSIN DEPARTMENT OF TRANSPORTATION DOES NOT WARRANT SIMILAR SUBSURFACE CONDITIONS BELOW, BETWEEN, OR BEYOND THESE BORINGS. VARIATIONS IN SOIL CONDITIONS SHOULD BE EXPECTED AND FLUCTUATIONS IN GROUNDWATER LEVELS MAY OCCUR.

NO.

DATE

REVISION

BY

STRUCTURE

B-25-194

DESIGNED BY

BD

DESIGNED

CK'D

KA

DRAWN BY

GM

PLANS

CK'D

KA



SUBSURFACE EXPLORATION

SHEET 3 OF 12

158

I.D.

DATE:

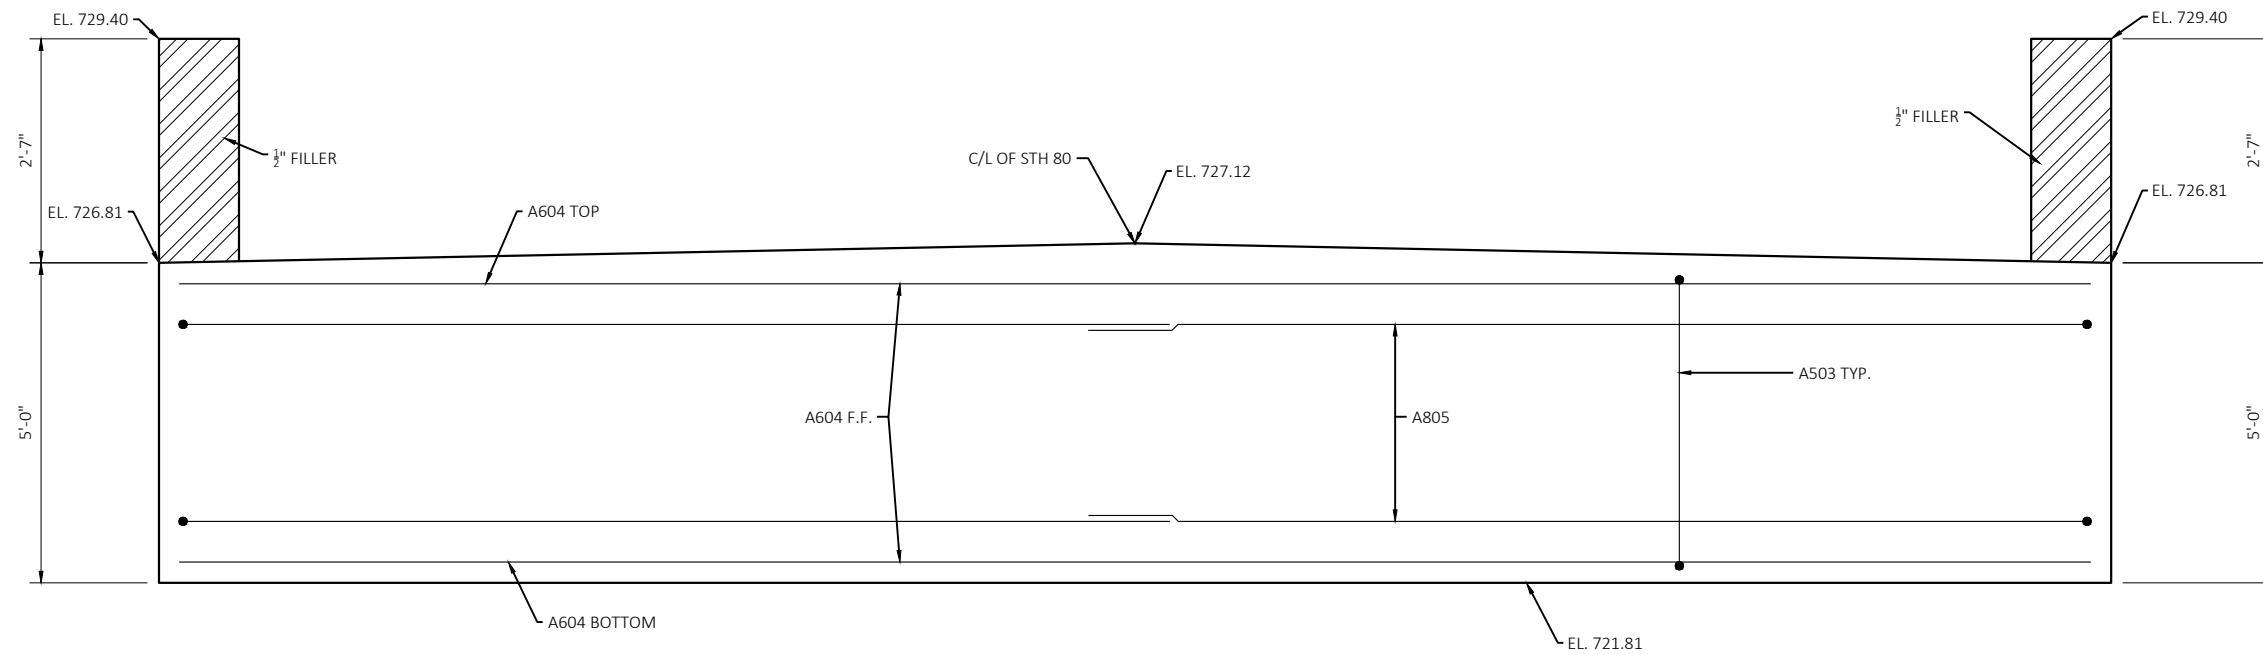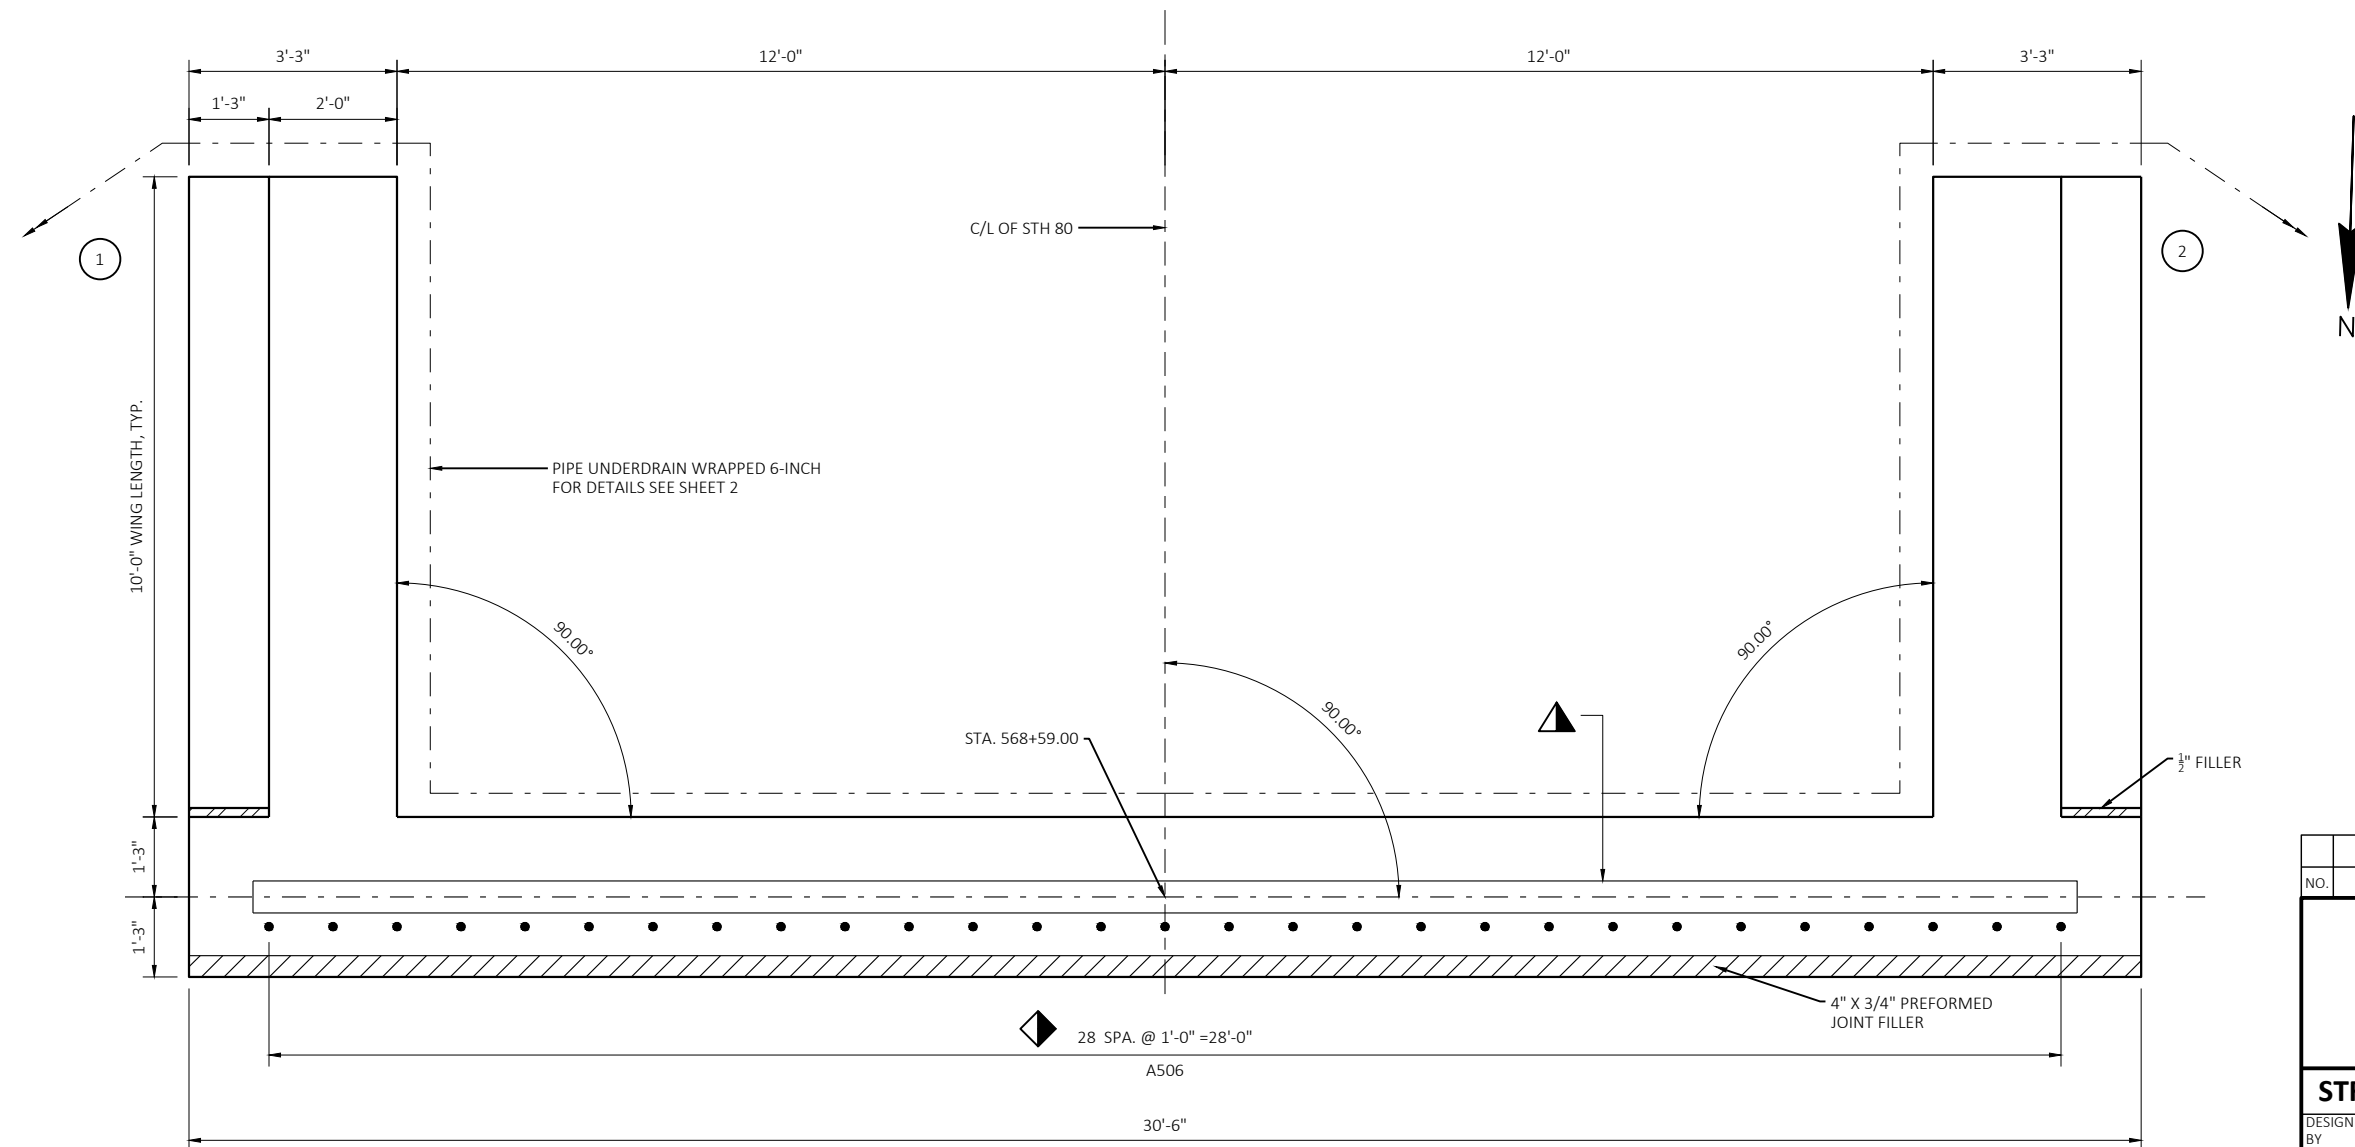ELEVATION

PLAN

STATE PROJECT NUMBER

5939-00-63

NOTES:

- ▲ KEYED CONSTRUCTION JOINT FORMED BY BEVELED 2"X6".
- X DENOTES WING NUMBER
- ◆ THESE BARS MAY BE PLACED AFTER CONCRETE IS POURED BUT BEFORE INITIAL SET HAS TAKEN PLACE.
- ▨ 1/2" FILLER
- B.F. DENOTES BACK FACE
- F.F. DENOTES FRONT FACE
- E.F. DENOTES EACH FACE

8

8 |

NO.	DATE	REVISION	BY
 WSP USA			
STRUCTURE B-25-194			
DESIGNED BY	DESIGNED BD CK'D	DRAWN BY	PLANS CK'D KA
SOUTH ABUTMENT		SHEET 4 OF 12	
		159	

I.D.

DATE: _____



DENOTES PILE NUMBER

PIPE UNDERDRAIN WRAPPED 6-INCH. SLOPE 0.5% MIN. TO SUITABLE DRAINAGE. ATTACH RODENT SHIELD AT ENDS OF PIPE UNDERDRAIN AS DETAILED ON SHEET 2. RODENT SHIELD TO BE INCLUDED IN BID PRICE OF "PIPE UNDERDRAIN WRAPPED 6-INCH".

OPTIONAL CONST. JOINT FORMED BY BEVELED 2" X 6" KEYWAY WITH MEMBRANE ON BACKFACE

18" RUBBERIZED MEMBRANE WATERPROOFING. SEAL ALL HORIZONTAL AND VERTICAL JOINTS ON BACKFACE.

F.F. DENOTES FRONT FACE

E.F. DENOTES EACH FACE


B.F. DENOTES BACK FACE

THESE BARS MAY BE PLACED AFTER CONCRETE IS POURED BUT BEFORE INITIAL SET HAS TAKEN PLACE.


SCALE =

- OPTIONAL CONST. JOINT FORMED BY BEVELED 2" X 6" KEYWAY WITH MEMBRANE ON BACKFACE
- 18" RUBBERIZED MEMBRANE WATERPROOFING. SEAL ALL HORIZONTAL AND VERTICAL JOINTS ON BACKFACE.
- F.F. DENOTES FRONT FACE
- E.F. DENOTES EACH FACE
- B.F. DENOTES BACK FACE


BILL OF BARS - SOUTH ABUTMENT					
BAR MARK	NUMBER REQUIRED	LENGTH	BENT	COAT	LOCATION
A401	7	28-0	X		BODY AT PILES
A402	14	2-3			BODY AT PILES
A503	37	14-0	X		BODY VERT.
A604	11	30-2			BODY HORIZ.
A805	7	19-1	X		BODY B.F. HORIZ.
A506	29	2-0		X	BODY DOWELS
A507	22	15-6	X	X	WING 1 & 2 VERT.
A608	16	11-11		X	WING 1 & 2 HORIZ. B.F.
A509	12	12-2		X	WING 1 & 2 HORIZ. F.F.
A410	10	9-8		X	WING 1 & 2 TOP
A611	28	9-5	X	X	WING 1 & 2 VERT.
A412	8	4-7		X	WING 1 & 2 VERT.
A613	4	9-8		X	WING 1 & 2 TOP

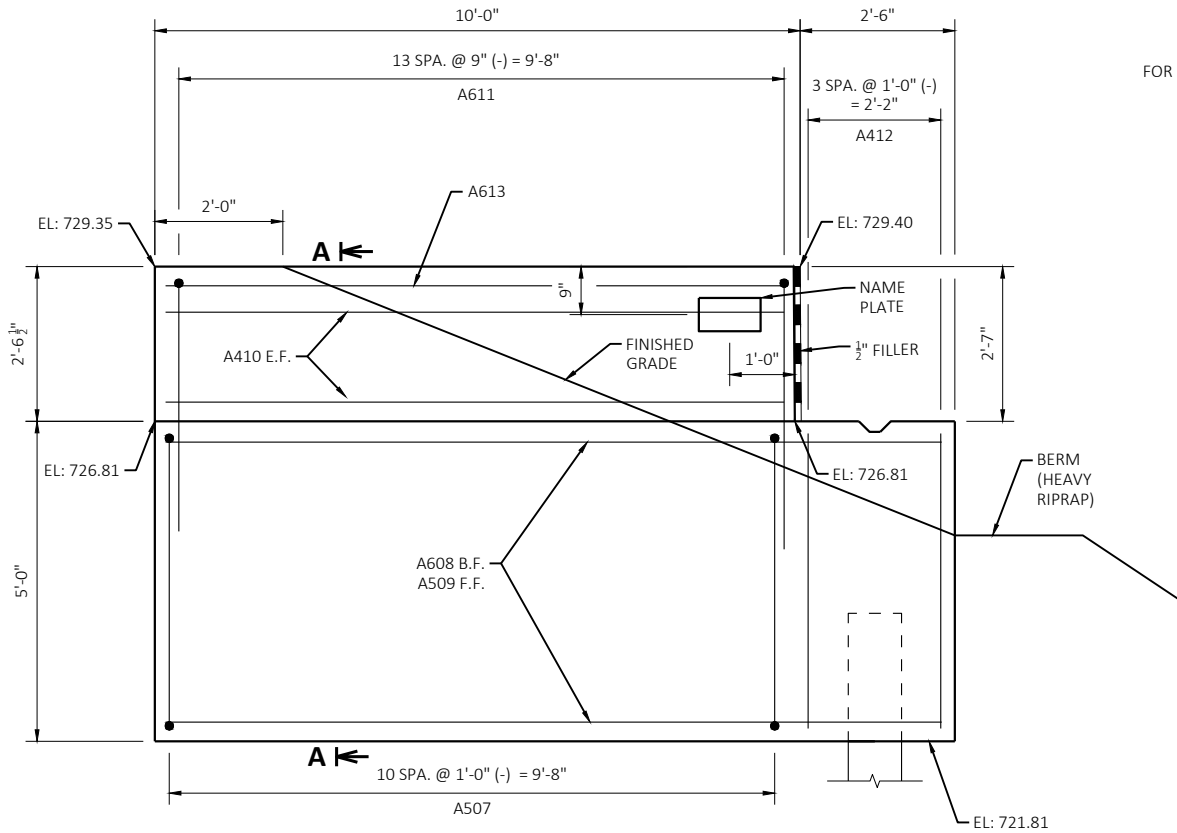


WING 1 ELEVATION

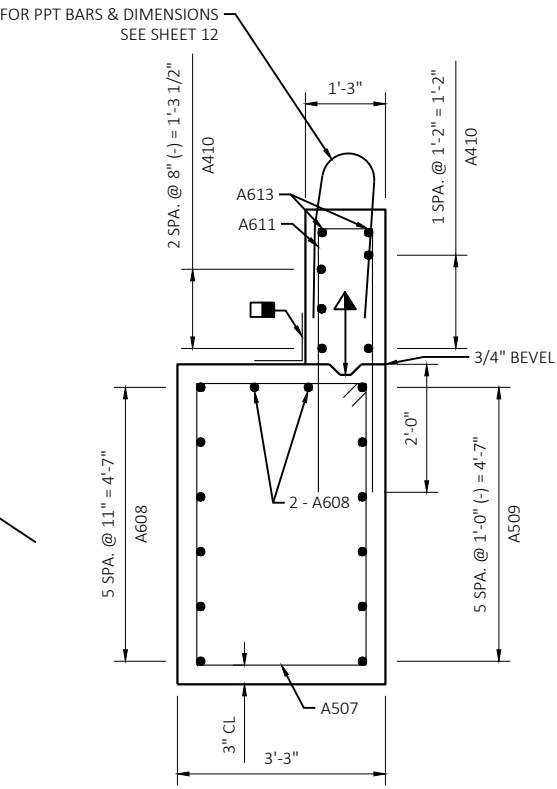


SECTION A-A

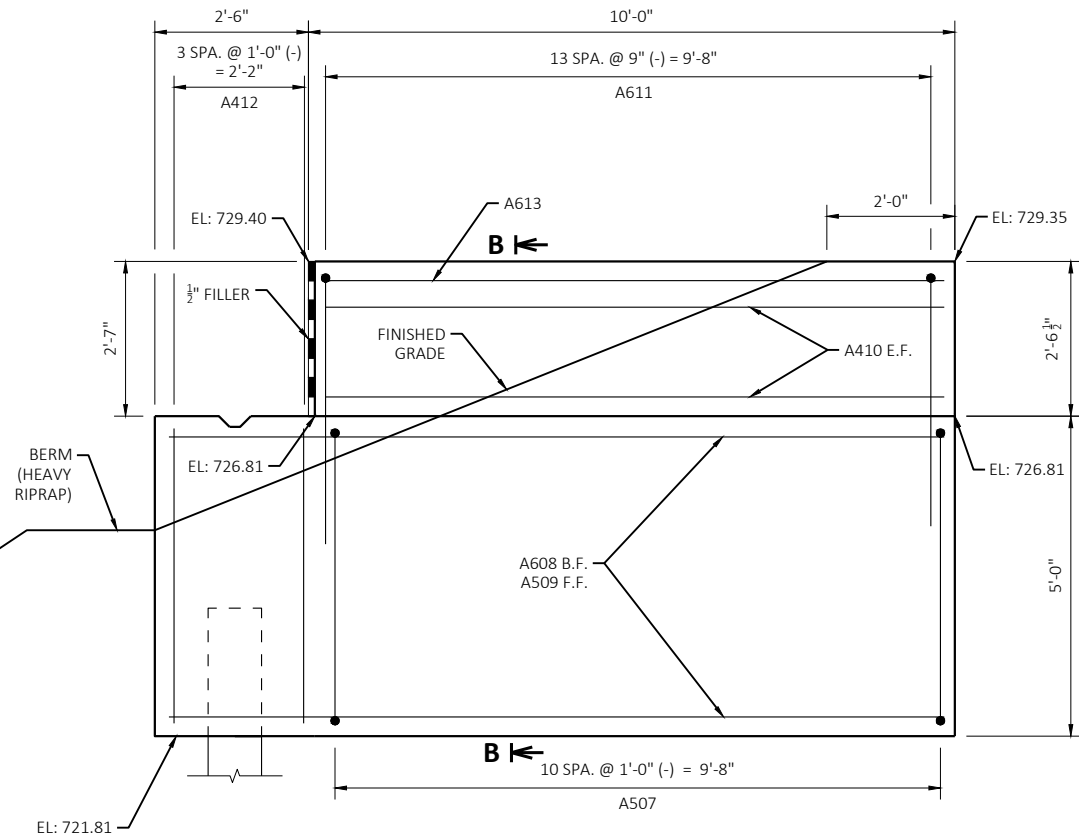


WING 2 ELEVATION

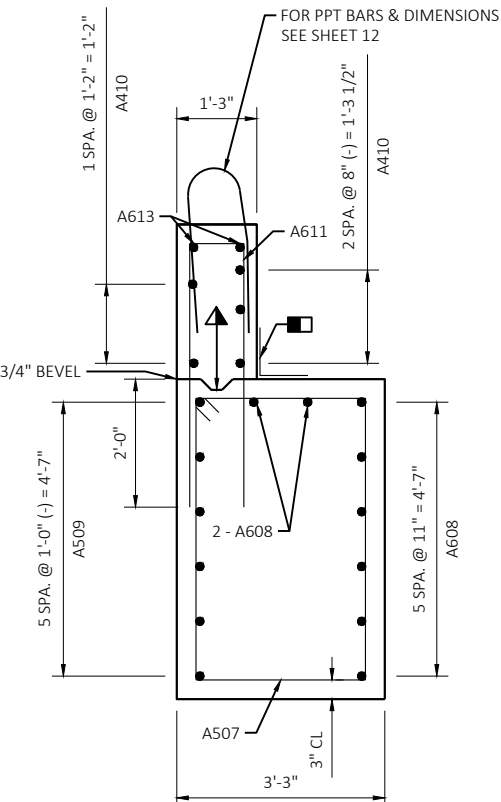


SECTION B-B

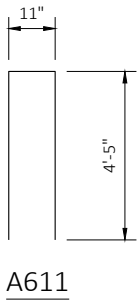


A611

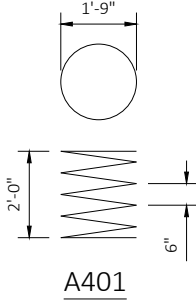

A401

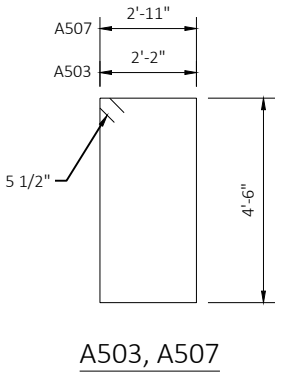

A503, A507

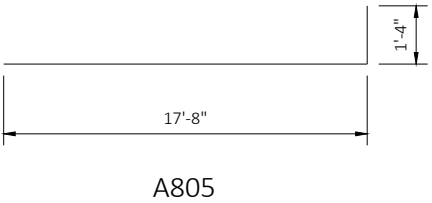

A805

NO.		DATE		REVISION				BY	
 WSP USA									
STRUCTURE B-25-194									
DESIGNED BY		DESIGNED CK'D		DRAWN BY		GM		PLANS CK'D	
BD		KA		BY				KA	
SOUTH ABUTMENT WING DETAILS						SHEET 6 OF 12 161			


E.F. DENOTES EACH FACE

ELEVATION


PLAN

I.D. _____ DATE: _____

SCALE -

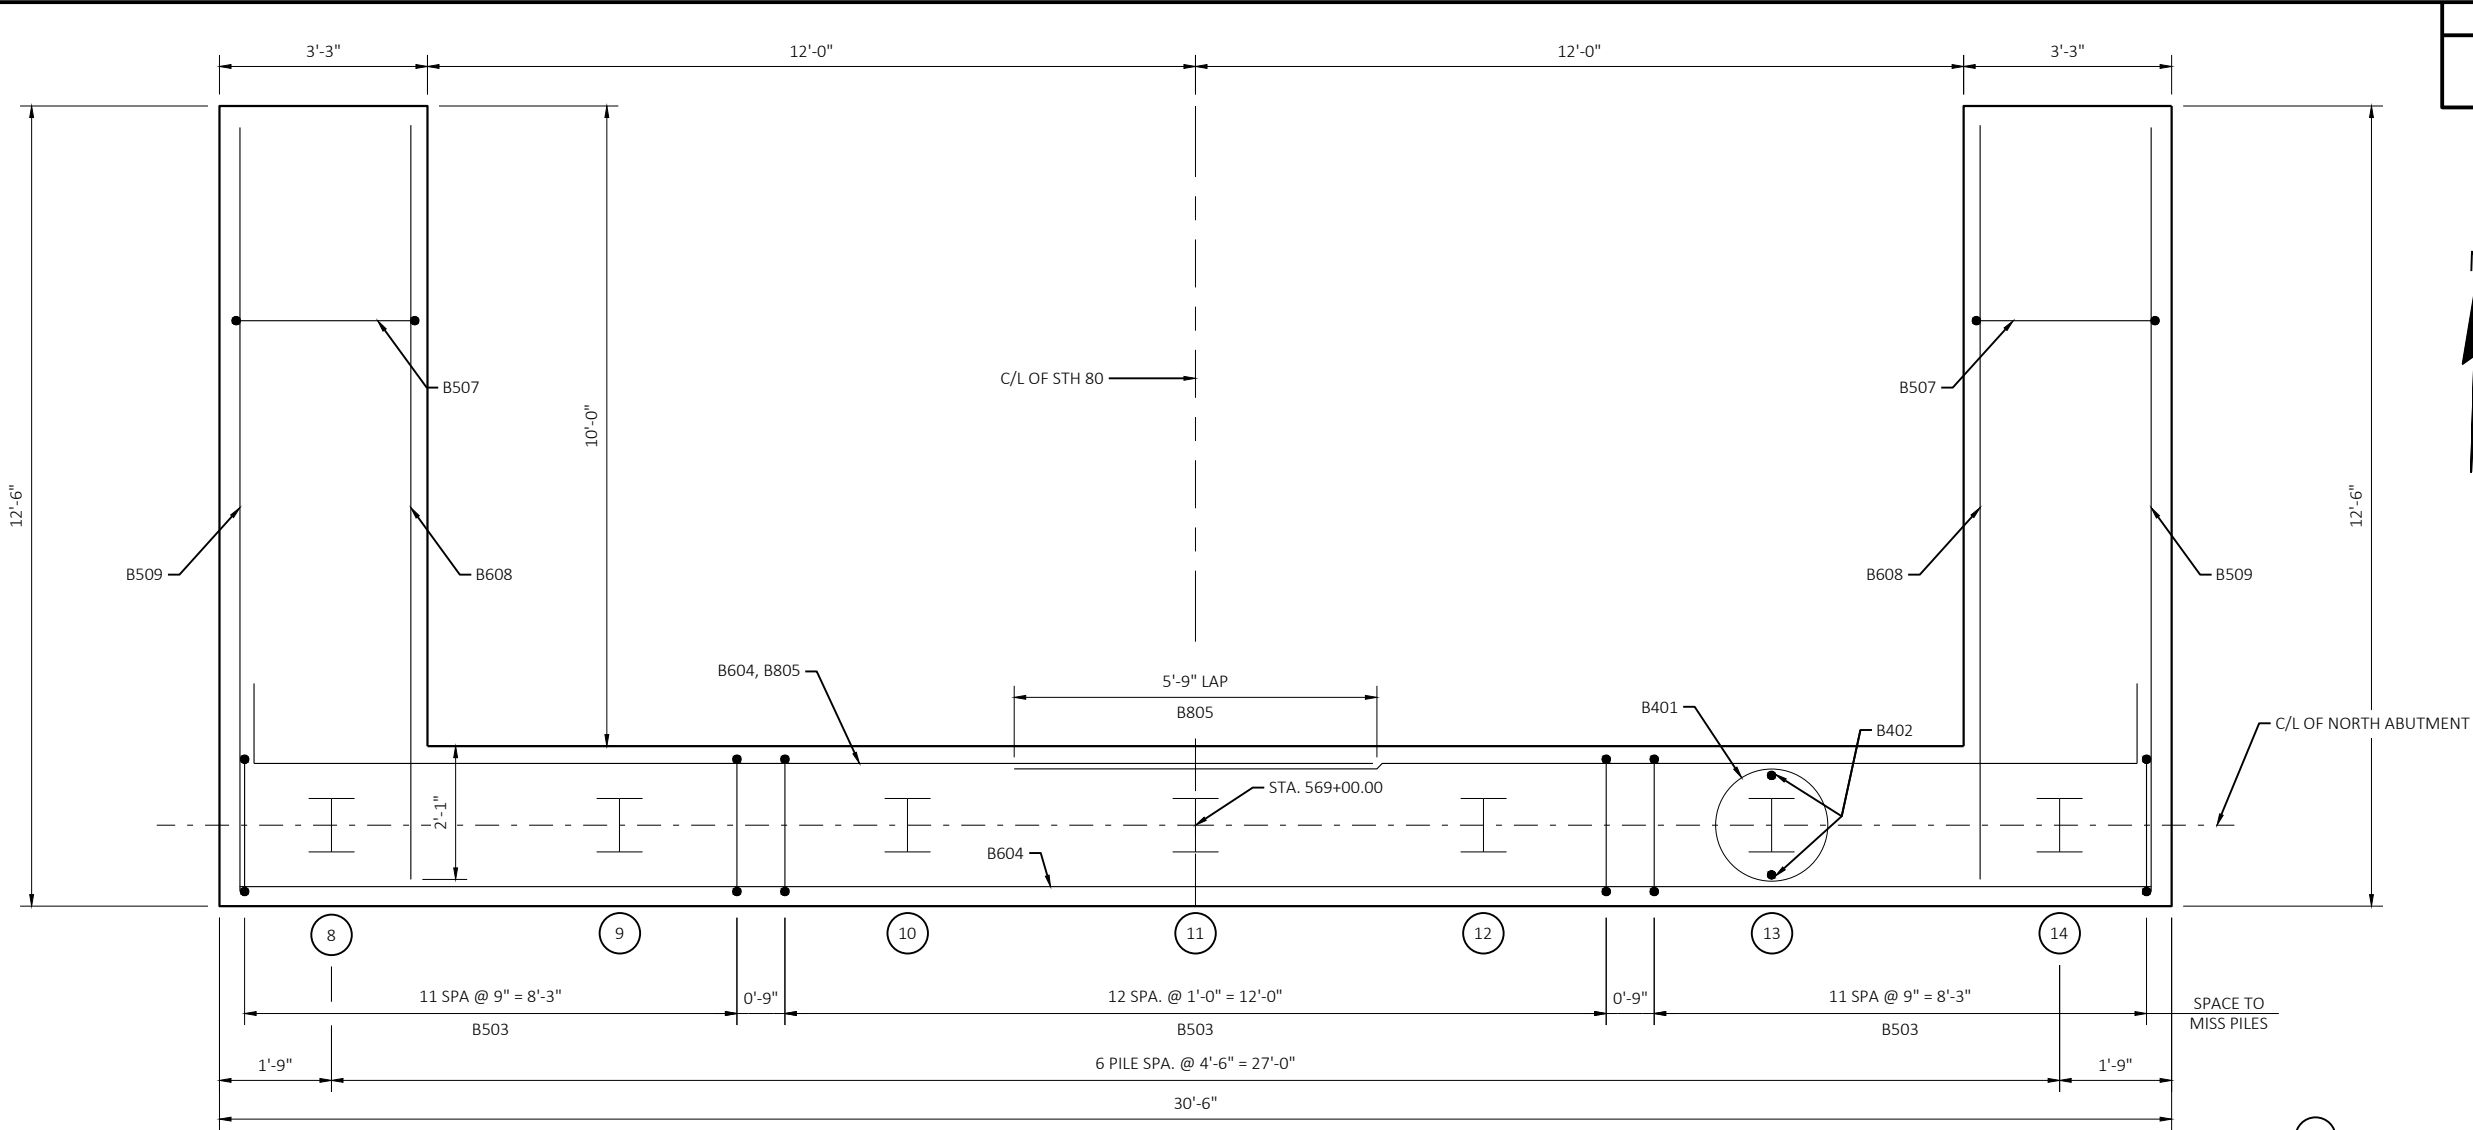

- # DENOTES PILE NUMBER
- PIPE UNDERDRAIN WRAPPED 6-INCH. SLOPE 0.5% MIN. TO SUITABLE DRAINAGE. ATTACH RODENT SHIELD AT ENDS OF PIPE UNDERDRAIN AS DETAILED ON SHEET 2. RODENT SHIELD TO BE INCLUDED IN BID PRICE OF "PIPE UNDERDRAIN WRAPPED 6-INCH".
- OPTIONAL CONST. JOINT FORMED BY BEVELED 2" X 6" KEYWAY WITH MEMBRANE ON BACKFACE
- 18" RUBBERIZED MEMBRANE WATERPROOFING. SEAL ALL HORIZONTAL AND VERTICAL JOINTS ON BACKFACE.
- F.F DENOTES FRONT FACE
- E.F. DENOTES EACH FACE
- B.F. DENOTES BACK FACE
- THESE BARS MAY BE PLACED AFTER CONCRETE IS POURED BUT BEFORE INITIAL SET HAS TAKEN PLACE.

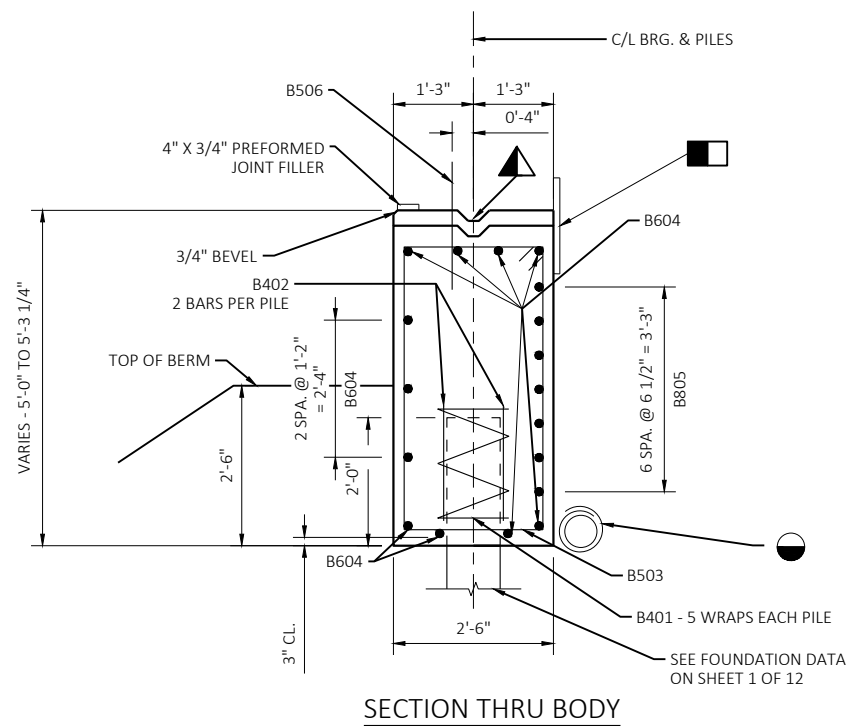

WSP USA			
STRUCTURE B-25-194			
DESIGNED BY	DESIGNED CK'D	DRAWN BY	PLANS CK'D
BD	KA	GM	KA
NORTH ABUTMENT DETAILS			SHEET 8 OF 12
			163

I.D.

DATE:

SCALE =

- OPTIONAL CONST. JOINT FORMED BY BEVELED 2" X 6" KEYWAY WITH MEMBRANE ON BACKFACE
- 18" RUBBERIZED MEMBRANE WATERPROOFING. SEAL ALL HORIZONTAL AND VERTICAL JOINTS ON BACKFACE.

F.F. DENOTES FRONT FACE

E.F. DENOTES EACH FACE

B.F. DENOTES BACK FACE

BILL OF BARS - NORTH ABUTMENT

BAR MARK	NUMBER REQUIRED	LENGTH	BENT	COAT	LOCATION
B401	7	28-0	X		BODY AT PILES
B402	14	2-3			BODY AT PILES
B503	37	14-0	X		BODY VERT.
B604	11	30-2			BODY HORIZ.
B805	7	19-1	X		BODY B.F. HORIZ.
B506	29	2-0		X	BODY DOWELS
B507	22	15-6	X	X	WING 3 & 4 VERT.
B608	16	11-11		X	WING 3 & 4 HORIZ. B.F.
B509	12	12-2		X	WING 3 & 4 HORIZ. F.F.
B410	10	9-8		X	WING 3 & 4 TOP
B611	28	9-5	X	X	WING 3 & 4 VERT.
B412	8	4-7		X	WING 3 & 4 VERT.
B613	4	9-8		X	WING 3 & 4 TOP

WING 3 ELEVATION

SECTION C-C

WING 4 ELEVATION

SECTION D-D

B611

B401

B503, B507

B805

STRUCTURE B-25-194

DESIGNED BY BD DESIGNED CK'D KA DRAWN BY GM PLANS CK'D KA

NORTH ABUTMENT
WING DETAILS

SHEET 9 OF 12
164

NOTES:


TOP TRANSVERSE BARS IN SLAB SHALL BE SUPPORTED BY INDIVIDUAL BAR CHAIRS AT APPROXIMATELY 3'-0" CENTER EACH WAY. BOTTOM LONGITUDINAL BARS SHALL BE SUPPORTED BY CONTINUOUS BAR CHAIRS AT APPROXIMATELY 4'-0" CENTERS.

ALL SLAB THICKNESS DIMENSIONS ARE MINIMUM. ANY TOLERANCES NECESSARY TO CORRECT CONSTRUCTION DISCREPANCIES ARE TO BE PLUS (+).


CAMBER SPANS AS SHOWN TO PROVIDE FOR DEAD LOAD DEFLECTION AND FUTURE CREEP. CAMBER DOES NOT INCLUDE ALLOWANCE FOR FORM SETTLEMENT.

PARAPETS PLACED ON TOP OF THE SLAB SHALL BE POURED AFTER FALSEWORK HAS BEEN RELEASED.


PRIOR TO RELEASING SLAB FALSEWORK, TAKE TOP OF SLAB ELEVATIONS AT THE C/L OF ABUTMENTS AT 5/10 PTS. TO VERIFY CAMBER. TAKE ELEVATIONS ALONG GUTTER LINES AND CROWN OR C/L.

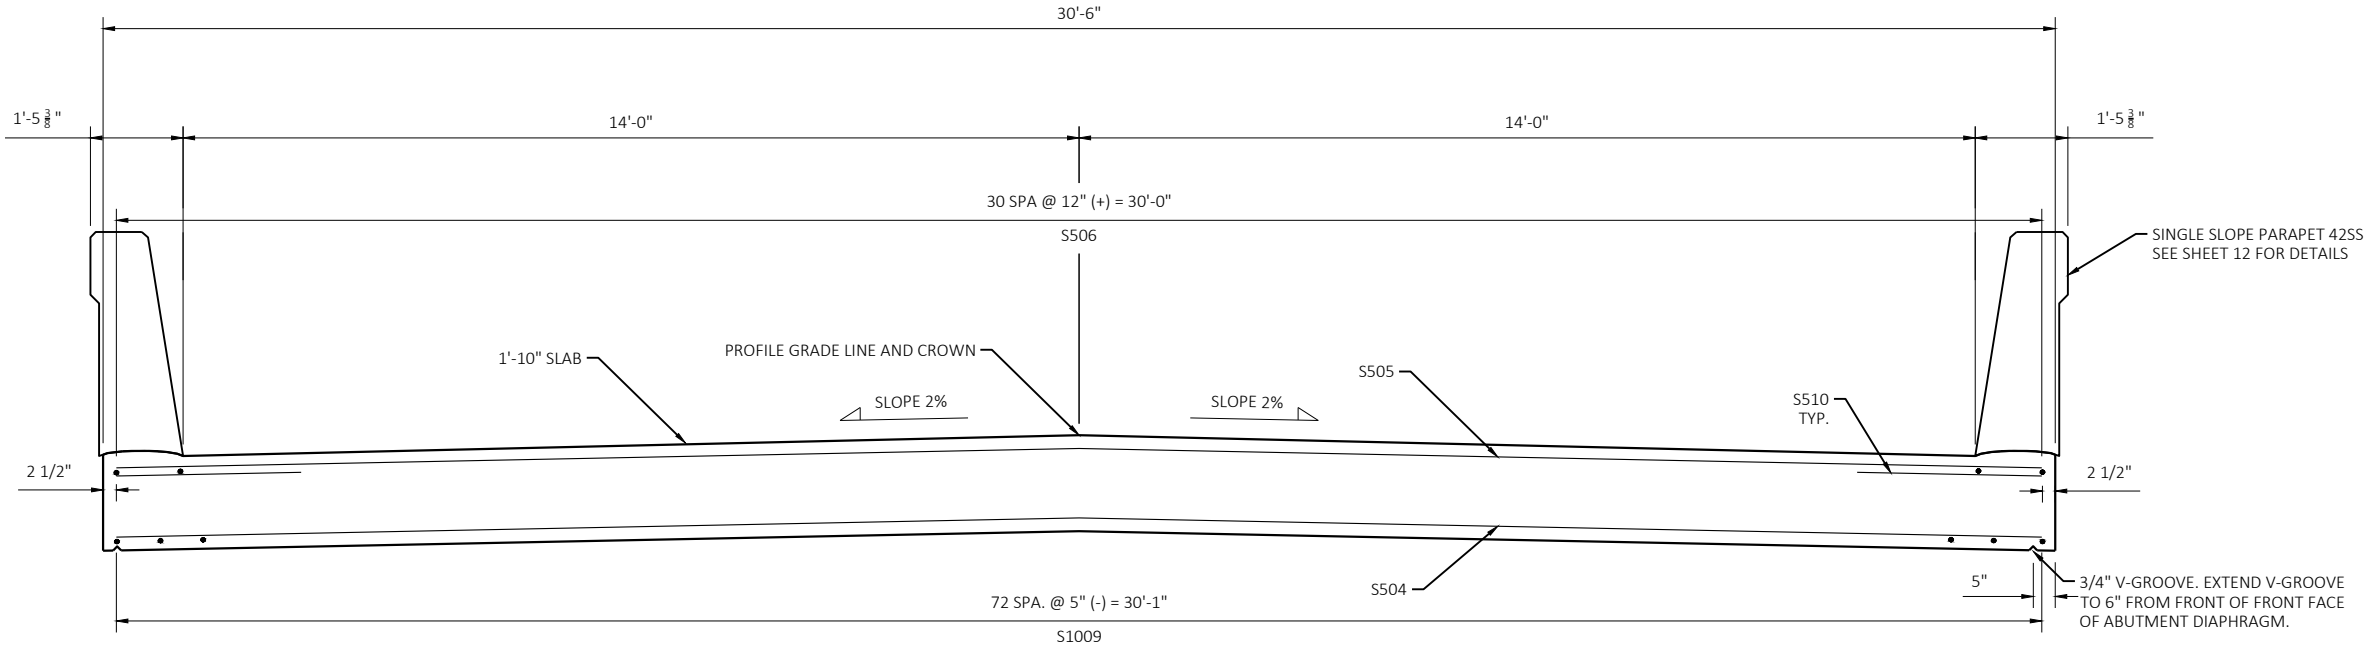


CROSS SECTION THRU ROADWAY
LOOKING NORTH

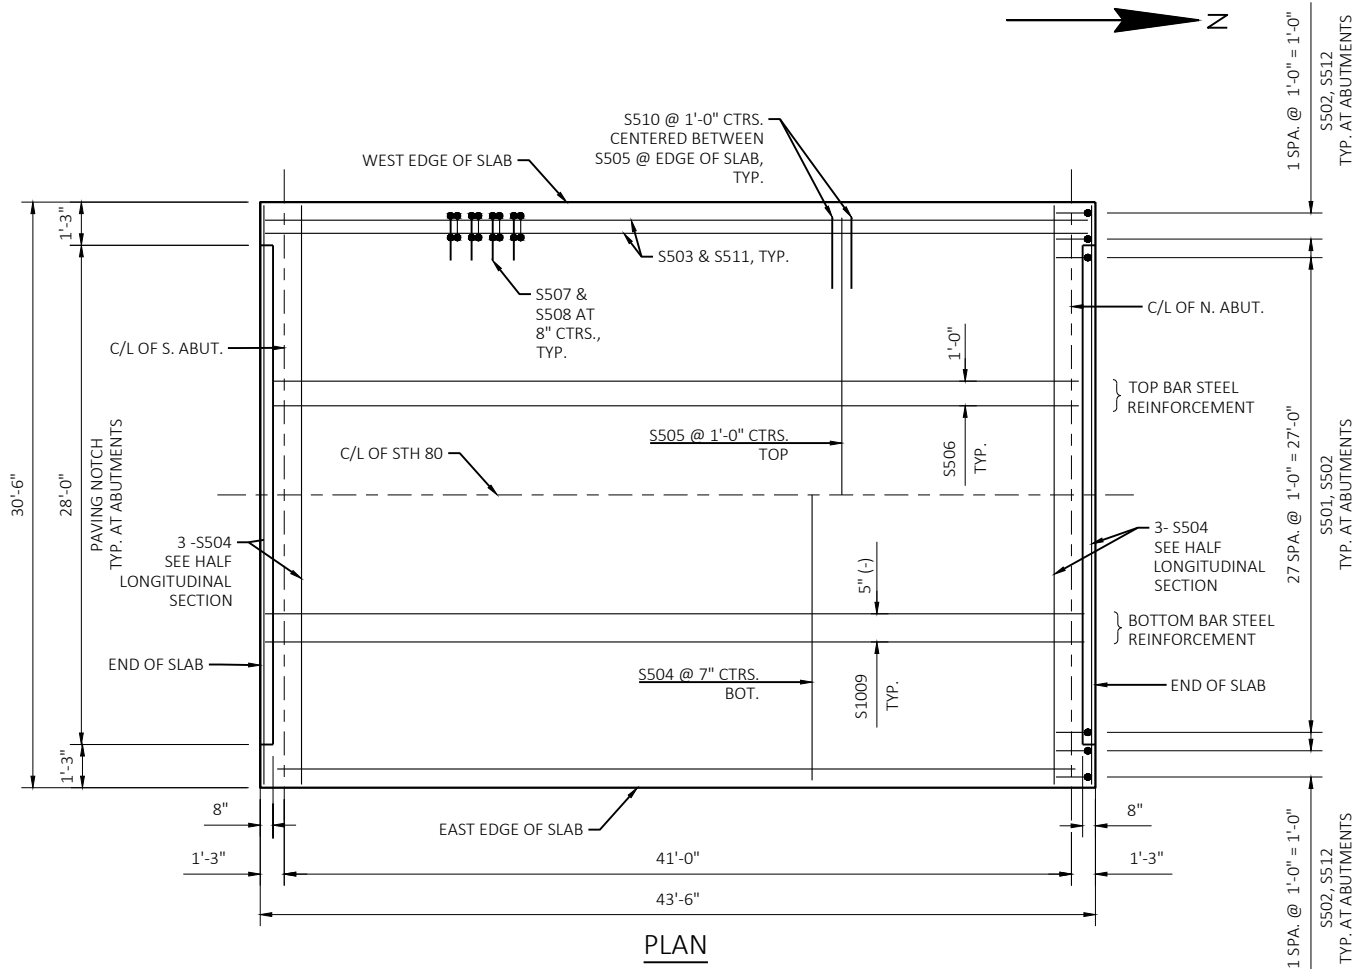


PLAN

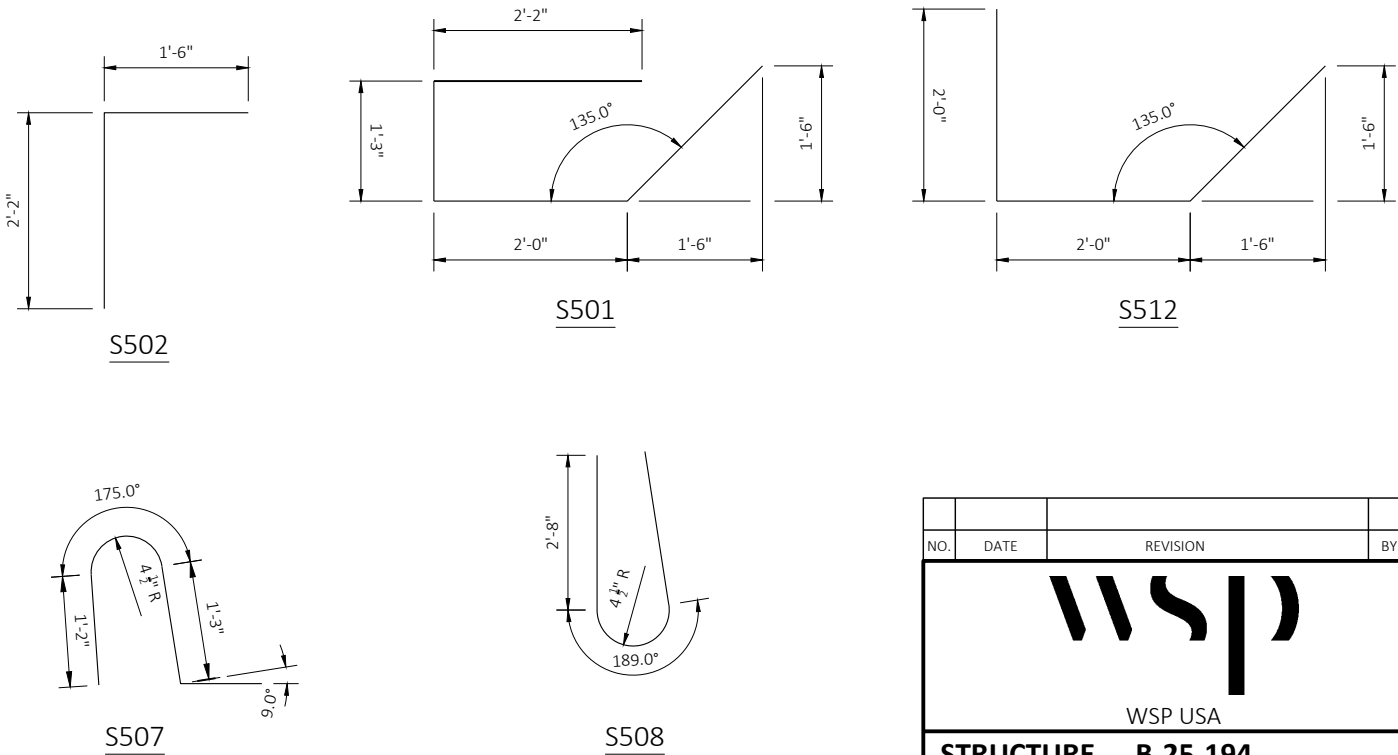

NO.	DATE	REVISION	BY
WSP USA			
STRUCTURE B-25-194			
DESIGNED BY	BD	DESIGNED CK'D	KA
DRAWN BY	GM	PLANS CK'D	KA
SUPERSTRUCTURE			SHEET 10 OF 12
			165

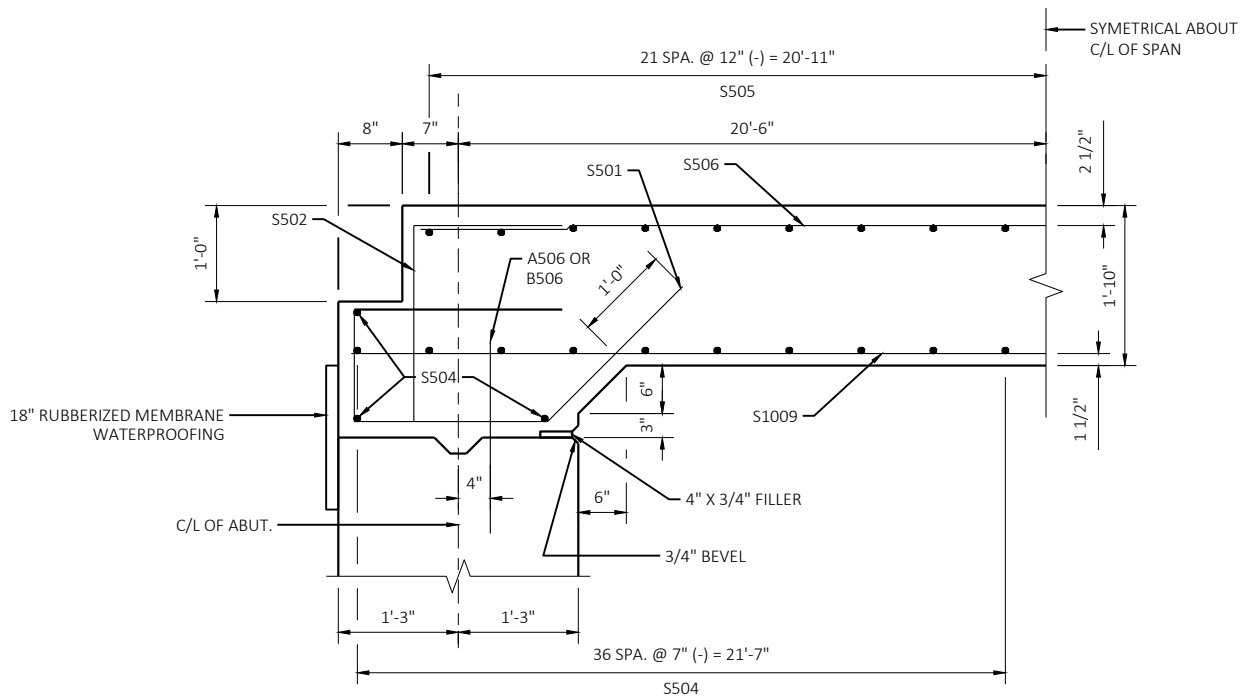

HALF LONGITUDINAL SECTION

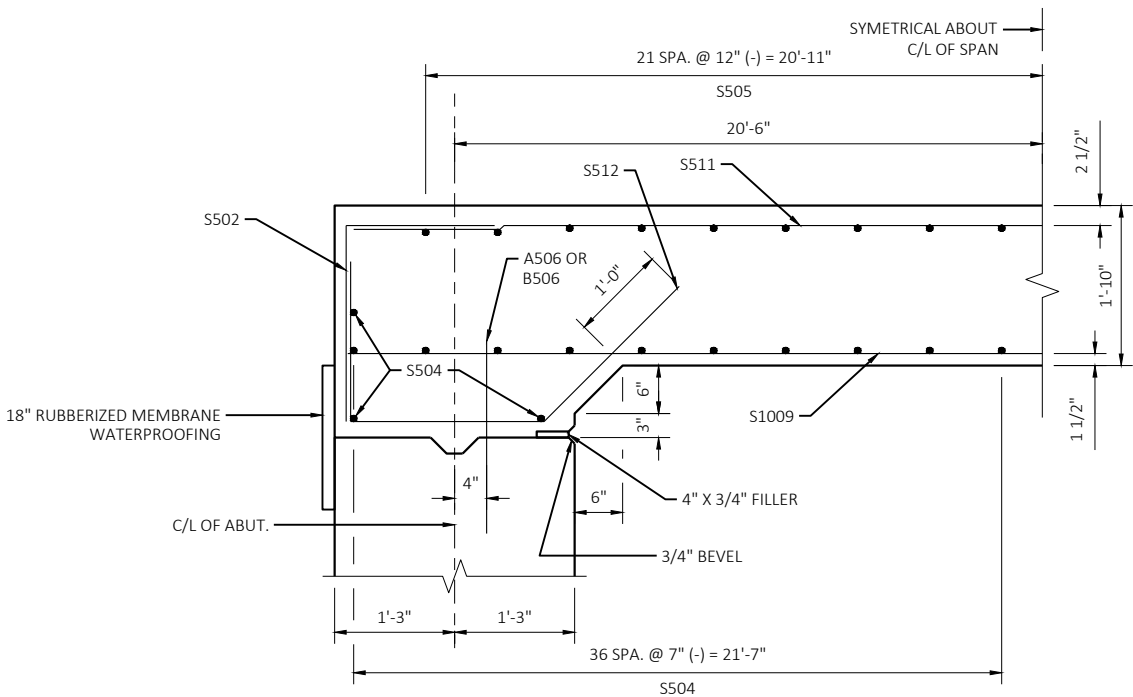


HALF LONGITUDINAL SECTION
BELOW PARAPET

STATE PROJECT NUMBER

5939-00-63

NOTES:
THE FIRST OR FIRST TWO DIGITS OF THE
BAR MARK SIGNIFIES THE BAR SIZE

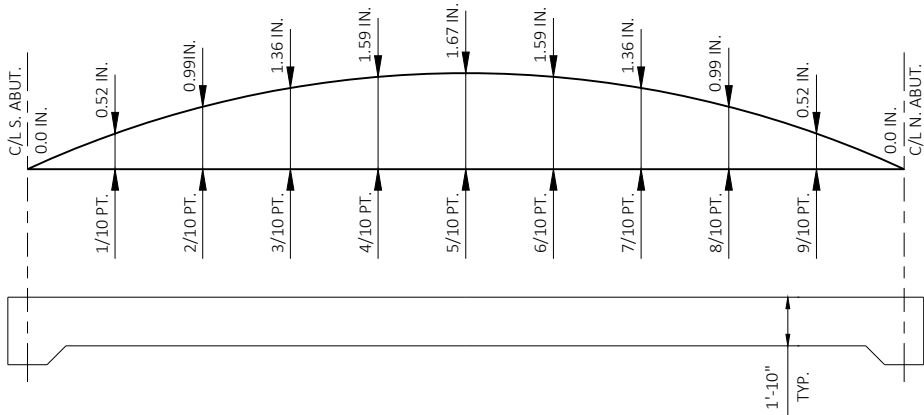

CAMBER DIAGRAM

CAMBER SHOWN IS BASED ON 3 TIMES DEAD LOAD DEFLECTIONS.

CAMBER SPANS AS SHOWN TO PROVIDE FOR DEAD LOAD DEFLECTION AND FUTURE CREEP. CAMBER DOES NOT INCLUDE ALLOWANCE FOR FORM SETTLEMENT.

PARAPETS, SIDEWALKS AND MEDIANS PLACED ON TOP OF THE SLAB SHALL BE POURED AFTER FALSEWORK HAS BEEN RELEASED, EXCEPT FOR STAGED CONSTRUCTION.

TO DETERMINE FALSEWORK ELEVATION AT EDGE OF SLAB, CROWN OR REFERENCE LINE FOLLOW THIS PROCEDURE:

LESS TOP OF SLAB ELEVATION AT FINAL GRADE
PLUS SLAB THICKNESS
PLUS CAMBER
PLUS FORM SETTLEMENT/DEFLECTION DUE TO PLACEMENT OF SLAB CONCRETE (TO BE COMPUTED BY THE CONTRACTOR)
EQUALS TOP OF SLAB FALSEWORK ELEVATION.

BILL OF BARS - SUPERSTRUCTURE					
BAR MARK	NUMBER REQUIRED	LENGTH	BENT	COAT	LOCATION
S501	56	7-3	X	X	END OF SLAB
S502	62	3-7	X	X	END OF SLAB
S503	16	43-2		X	PARAPET HORIZ.
S504	80	30-2		X	SLAB TRANS. BOT.
S505	44	30-2		X	SLAB TRANS. TOP
S506	31	41-10		X	SLAB LONG. TOP
S507	132	4-5	X	X	PARAPET VERT.
S508	132	6-8	X	X	PARAPET VERT.
S1009	73	43-2		X	SLAB LONG. BOT.
S510	88	5-0		X	SLAB-TOP TRANS.
S511	4	43-2		X	SLAB-TOP LONG.
S512	8	5-10	X	X	END OF SLAB

SURVEY TOP OF SLAB ELEVATIONS

	S ABUT.	5/10 PT.	N. ABUT
EAST EDGE OF SLAB			
C/L OF SUPERSTRUCTURE			
WEST EDGE OF SLAB			

LOCATION	C/L BRG. S. ABUT.	0.1 PT	0.2 PT	0.3 PT	0.4 PT	0.5 PT	0.6 PT	0.7 PT	0.8 PT	0.9 PT	C/L BRG. N. ABUT.
EAST EDGE OF DECK	729.42	729.44	729.46	729.48	729.50	729.52	729.54	729.56	729.58	729.60	729.62
C/L OF SUPERSTRUCTURE	729.70	729.72	729.74	729.76	729.78	729.80	729.82	729.84	729.86	729.88	729.90
WEST EDGE OF DECK	729.42	729.44	729.46	729.48	729.50	729.52	729.54	729.56	729.58	729.60	729.62

NO.

DATE

REVISION

BY

STRUCTURE B-25-194

DESIGNED BY BD
DESIGNED CK'D KA
DRAWN BY GM
PLANS CK'D KA

SUPERSTRUCTURE DETAILS & BILL OF BARS

SHEET 11 OF 12
166


DIVISION 1 - STH 80, B-25-194 SOUTH APPROACH											
STATION	REAL STATION	DISTANCE	AREA (SF)			INCREMENTAL VOL (CY) (UNADJUSTED)			CUMULATIVE VOL (CY)		
			CUT	SALVAGED/UNUSABLE PAVEMENT MATERIAL	FILL	CUT	SALVAGED/UNUSABLE PAVEMENT MATERIAL	FILL	CUT	EXPANDED FILL	MASS ORDINATE
						NOTE 1	NOTE 2	NOTE 3	NOTE 1	1.25	NOTE 4
565+79.527	56579.53	0.00	4.93	0.00	12.15	0	0	0	0	0	0
566+00	56600.00	20.47	4.45	0.00	14.72	4	0	10	4	13	-9
566+25	56625.00	25.00	77.64	14.90	24.81	38	7	18	42	35	0
566+69.53	56669.53	44.53	87.50	14.92	15.09	136	25	33	178	76	70
566+94.52	56694.52	24.99	89.10	16.14	12.74	82	14	13	260	93	122
567+00	56700.00	5.48	89.53	16.22	15.86	18	3	3	278	96	133
567+19.52	56719.52	19.52	90.45	16.51	27.64	65	12	16	343	116	166
567+32.268	56732.27	12.75	92.81	16.64	27.15	43	8	13	386	133	185
567+57.27	56757.27	25.00	91.10	17.66	15.77	85	16	20	471	158	229
567+82.27	56782.27	25.00	90.38	17.52	11.51	84	16	13	555	174	280
568+00	56800.00	17.73	90.19	17.30	16.61	59	11	9	614	185	317
568+47.638	56847.64	47.64	81.38	15.71	17.51	151	29	30	765	223	402

DIVISION 1 - STH 80, B-25-194 NORTH APPROACH											
STATION	REAL STATION	DISTANCE	AREA (SF)			INCREMENTAL VOL (CY) (UNADJUSTED)			CUMULATIVE VOL (CY)		
			CUT	SALVAGED/UNUSABLE PAVEMENT MATERIAL	FILL	CUT	SALVAGED/UNUSABLE PAVEMENT MATERIAL	FILL	CUT	EXPANDED FILL	MASS ORDINATE
						NOTE 1	NOTE 2	NOTE 3	NOTE 1	1.25	NOTE 8
569+11.25	56911.25	0.00	77.84	15.75	14.16	0	0	0	0	0	0
569+76.83	56976.83	65.58	82.30	17.40	9.67	194	40	29	194	36	118
570+00	57000.00	23.17	84.57	17.50	16.85	72	15	11	266	50	161
570+01.83	57001.83	1.83	84.67	17.49	17.14	6	1	1	272	51	165
570+26.834	57026.83	25.00	86.90	16.47	18.21	79	16	16	351	71	208
570+39.34	57039.34	12.51	84.24	16.29	15.73	40	8	8	391	81	230
570+64.34	57064.34	25.00	88.50	16.17	6.56	80	15	10	471	94	282
570+89.337	57089.34	25.00	106.44	16.04	0.44	90	15	3	561	98	354
571+00	57100.00	10.66	109.92	14.92	0.01	43	6	0	604	98	391
571+50	57150.00	50.00	130.49	14.83	0.00	223	28	0	827	98	586
571+79.57	57179.57	29.57	36.12	0.00	0.00	91	8	0	918	98	669

NOTES:	
1 - CUT	CUT INCLUDES SALVAGED/UNUSABLE PAVEMENT MATERIAL
2 - SALVAGED/UNUSABLE PAVEMENT MATERIAL	THIS DOES NOT SHOW UP IN CROSS SECTIONS
3 - FILL	DOES NOT INCLUDE UNUSABLE PAVEMENT EXC VOLUME
4 - MASS ORDINATE	IF MARSH OR EBS TO BE BACKFILLED WITH COMMON OR BORROW: [(CUT - SALVAGED PAVT - EXPANDED MARSH EXC - EXPANDED EBS) - ((FILL - REDUCED MARSH IN FILL - REDUCED EBS IN FILL - EXPANDED ROCK) * FILL FACTOR)]


DIVISION 1 - SPRING VALLEY DRIVEWAY											
STATION	REAL STATION	DISTANCE	AREA (SF)			INCREMENTAL VOL (CY) (UNADJUSTED)			CUMULATIVE VOL (CY)		
			CUT	SALVAGED/UNUSABLE PAVEMENT MATERIAL	FILL	CUT NOTE 1	SALVAGED/UNUSABLE PAVEMENT MATERIAL NOTE 2	FILL NOTE 3	CUT 1.00 NOTE 1	EXPANDED FILL 1.25	MASS ORDINATE NOTE 8
01+75	175.00	0.00	9.29	0.00	0.01	0	0	0	0	0	0
01+80	180.00	5.00	9.02	0.00	0.02	2	0	0	2	0	2
01+85	185.00	5.00	9.18	0.00	0.03	2	0	0	4	0	4
01+90	190.00	5.00	9.40	0.00	0.02	2	0	0	6	0	6
01+95	195.00	5.00	9.21	0.00	0.01	2	0	0	8	0	8
02+00	200.00	5.00	10.05	0.00	0.00	2	0	0	10	0	10
02+05	205.00	5.00	11.91	0.00	0.00	2	0	0	12	0	12
02+10	210.00	5.00	14.68	0.00	0.00	2	0	0	14	0	14
02+15	215.00	5.00	17.41	0.00	0.00	3	0	0	17	0	17
02+20	220.00	5.00	20.67	0.00	0.00	4	0	0	21	0	21
02+25	225.00	5.00	24.74	0.00	0.00	4	0	0	25	0	25
02+30	230.00	5.00	28.96	0.00	0.00	5	0	0	30	0	30
02+35	235.00	5.00	33.73	0.00	0.00	6	0	0	36	0	36
02+40	240.00	5.00	39.28	0.00	0.00	7	0	0	43	0	43
02+45	245.00	5.00	45.94	0.00	0.00	8	0	0	51	0	51
02+50	250.00	5.00	52.54	0.00	0.00	9	0	0	60	0	60
02+55	255.00	5.00	44.84	0.00	0.00	9	0	0	69	0	69
02+60	260.00	5.00	50.11	0.00	0.00	9	0	0	78	0	78
02+65	265.00	5.00	56.10	0.00	0.00	10	0	0	88	0	88
02+70	270.00	5.00	58.45	0.00	0.00	11	0	0	99	0	99
02+75	275.00	5.00	51.96	0.00	0.00	10	0	0	109	0	109
02+80	280.00	5.00	58.71	0.00	0.00	10	0	0	119	0	119
02+85	285.00	5.00	45.23	0.00	0.00	10	0	0	129	0	129
02+90	290.00	5.00	35.20	0.00	0.00	7	0	0	136	0	136
02+95	295.00	5.00	27.98	0.00	0.00	6	0	0	142	0	142
03+00	300.00	5.00	21.32	0.00	0.06	5	0	0	147	0	147
03+05	305.00	5.00	13.64	0.00	0.55	3	0	0	150	0	150
03+10	310.00	5.00	12.55	0.00	2.00	2	0	0	152	0	152


NOTES:	
1 - CUT	CUT INCLUDES SALVAGED/UNUSABLE PAVEMENT MATERIAL
2 - SALVAGED/UNUSABLE PAVEMENT MATERIAL	THIS DOES NOT SHOW UP IN CROSS SECTIONS
3 - FILL	DOES NOT INCLUDE UNUSABLE PAVEMENT EXC VOLUME
4 - MASS ORDINATE	IF MARSH OR EBS TO BE BACKFILLED WITH COMMON OR BORROW: [(CUT - SALVAGED PAVT - EXPANDED MARSH EXC - EXPANDED EBS) - ((FILL - REDUCED MARSH IN FILL - REDUCED EBS IN FILL - EXPANDED ROCK) * FILL FACTOR)]

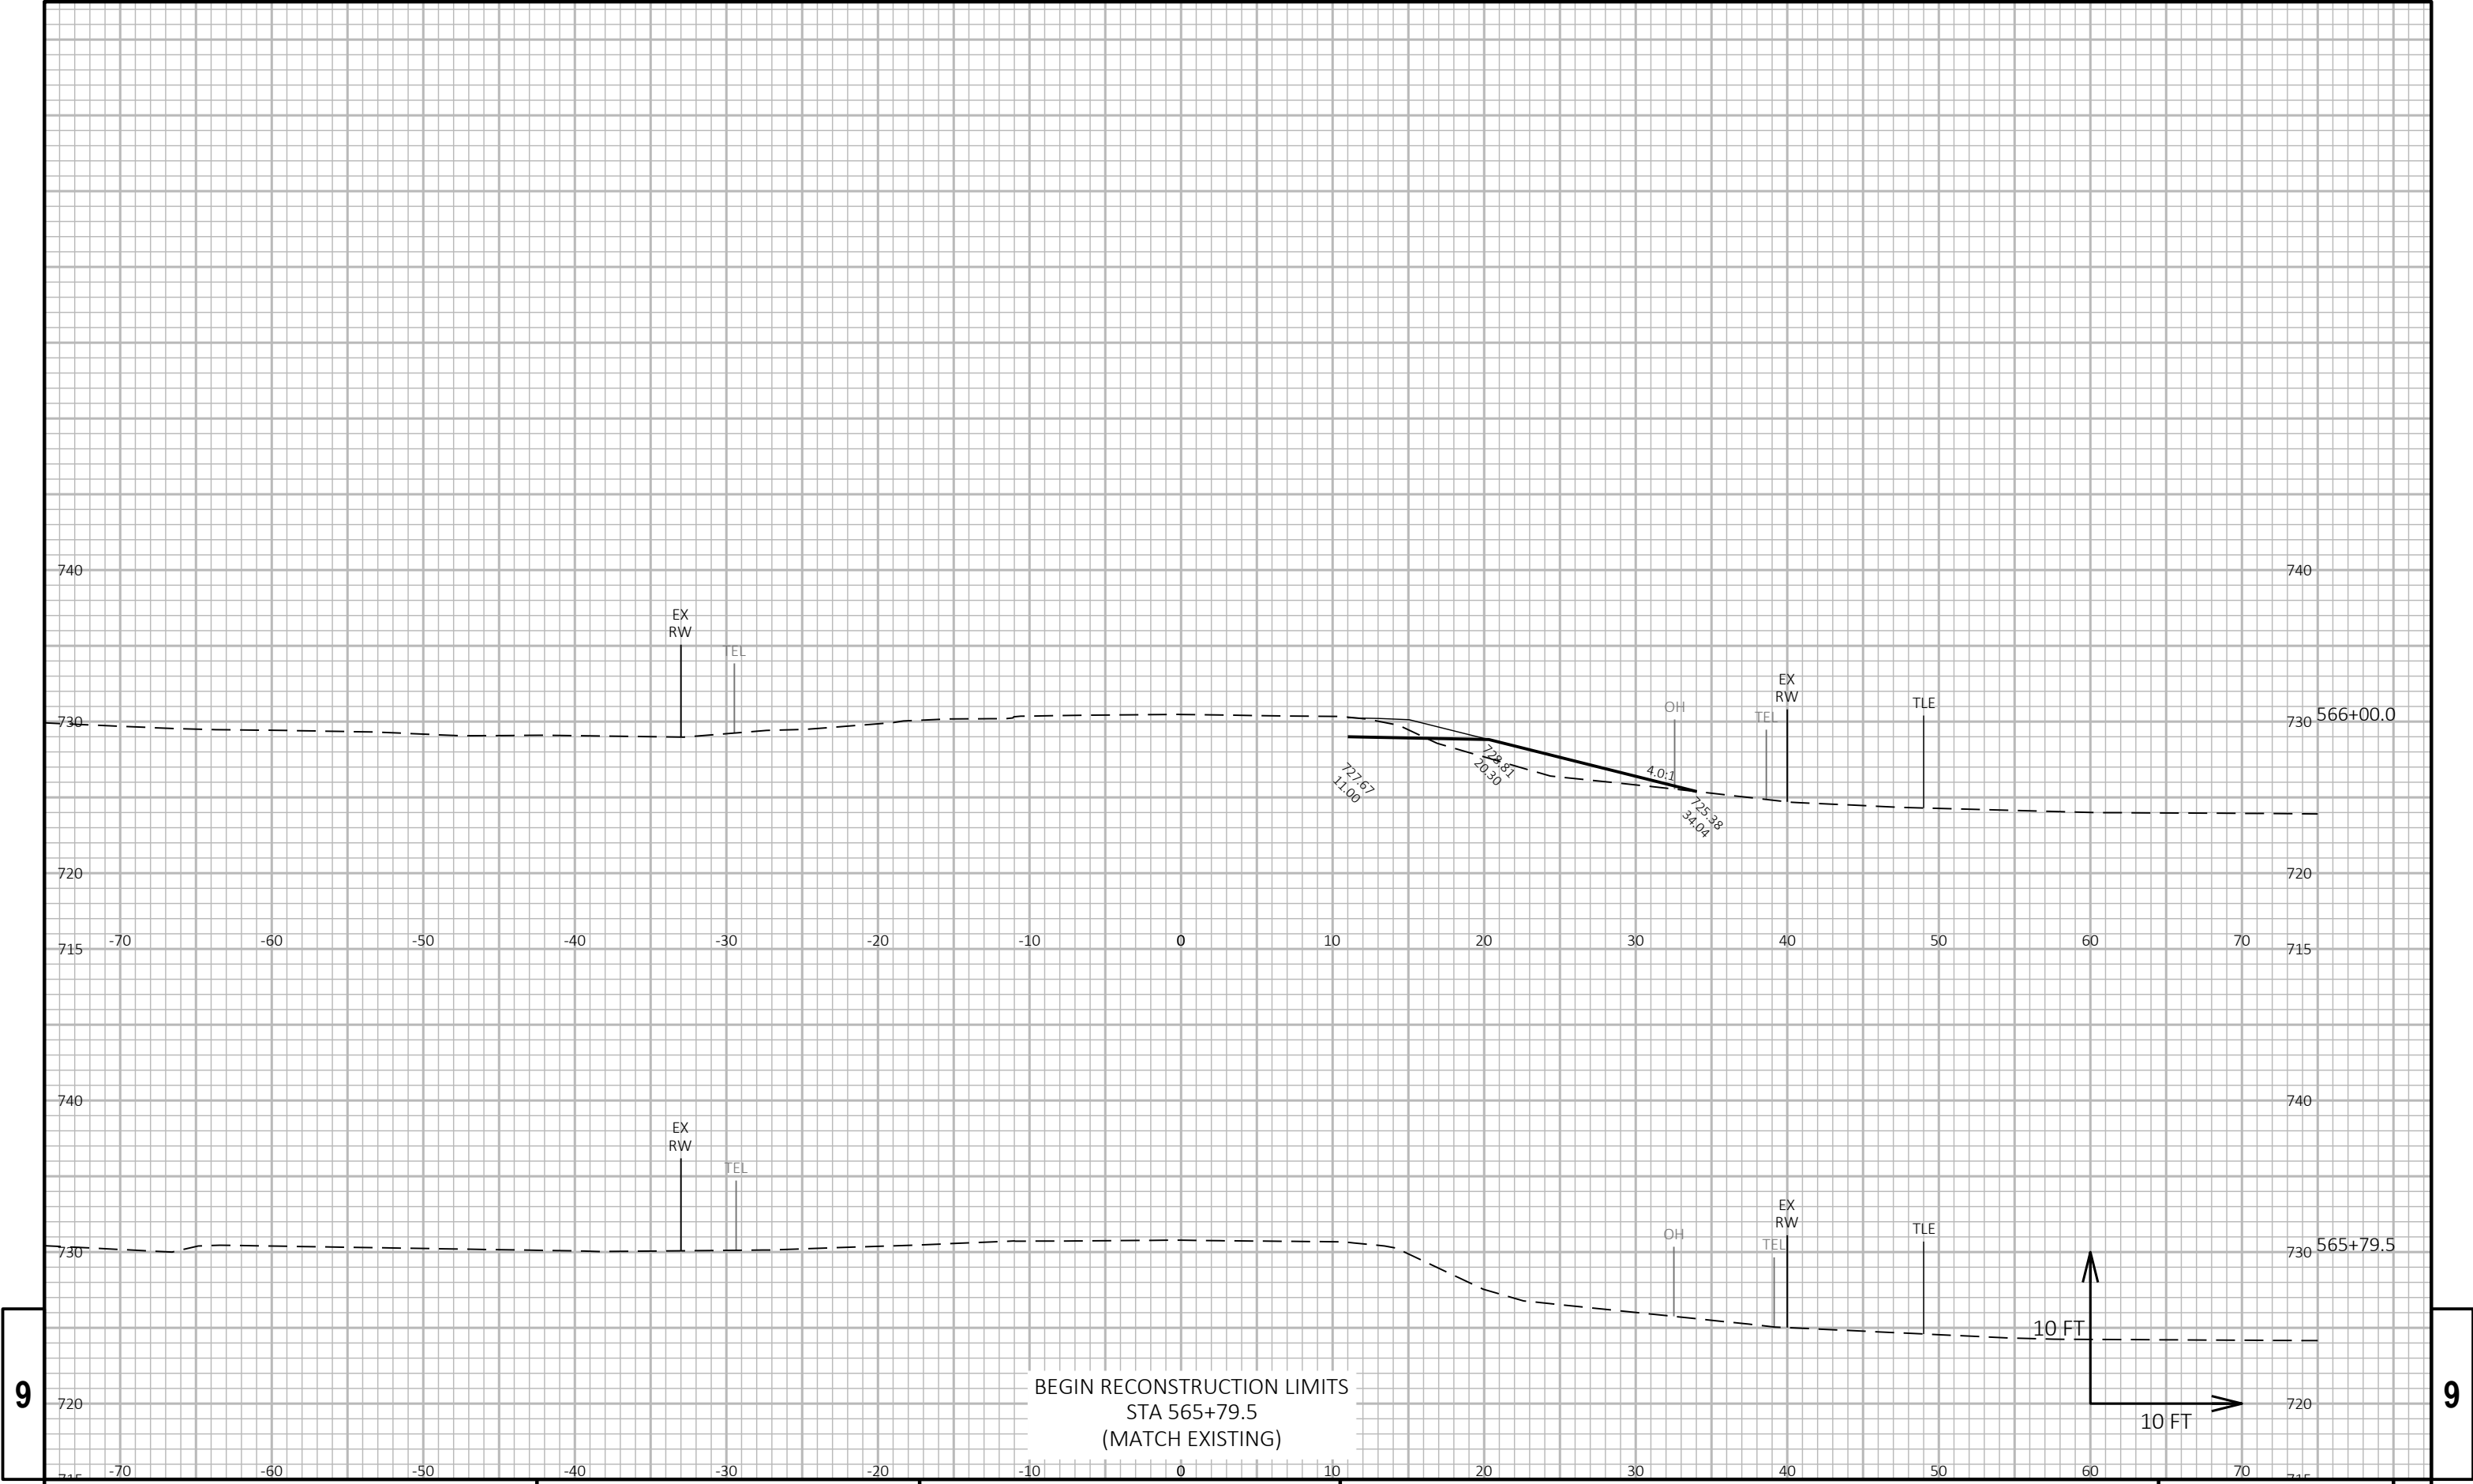


9

9

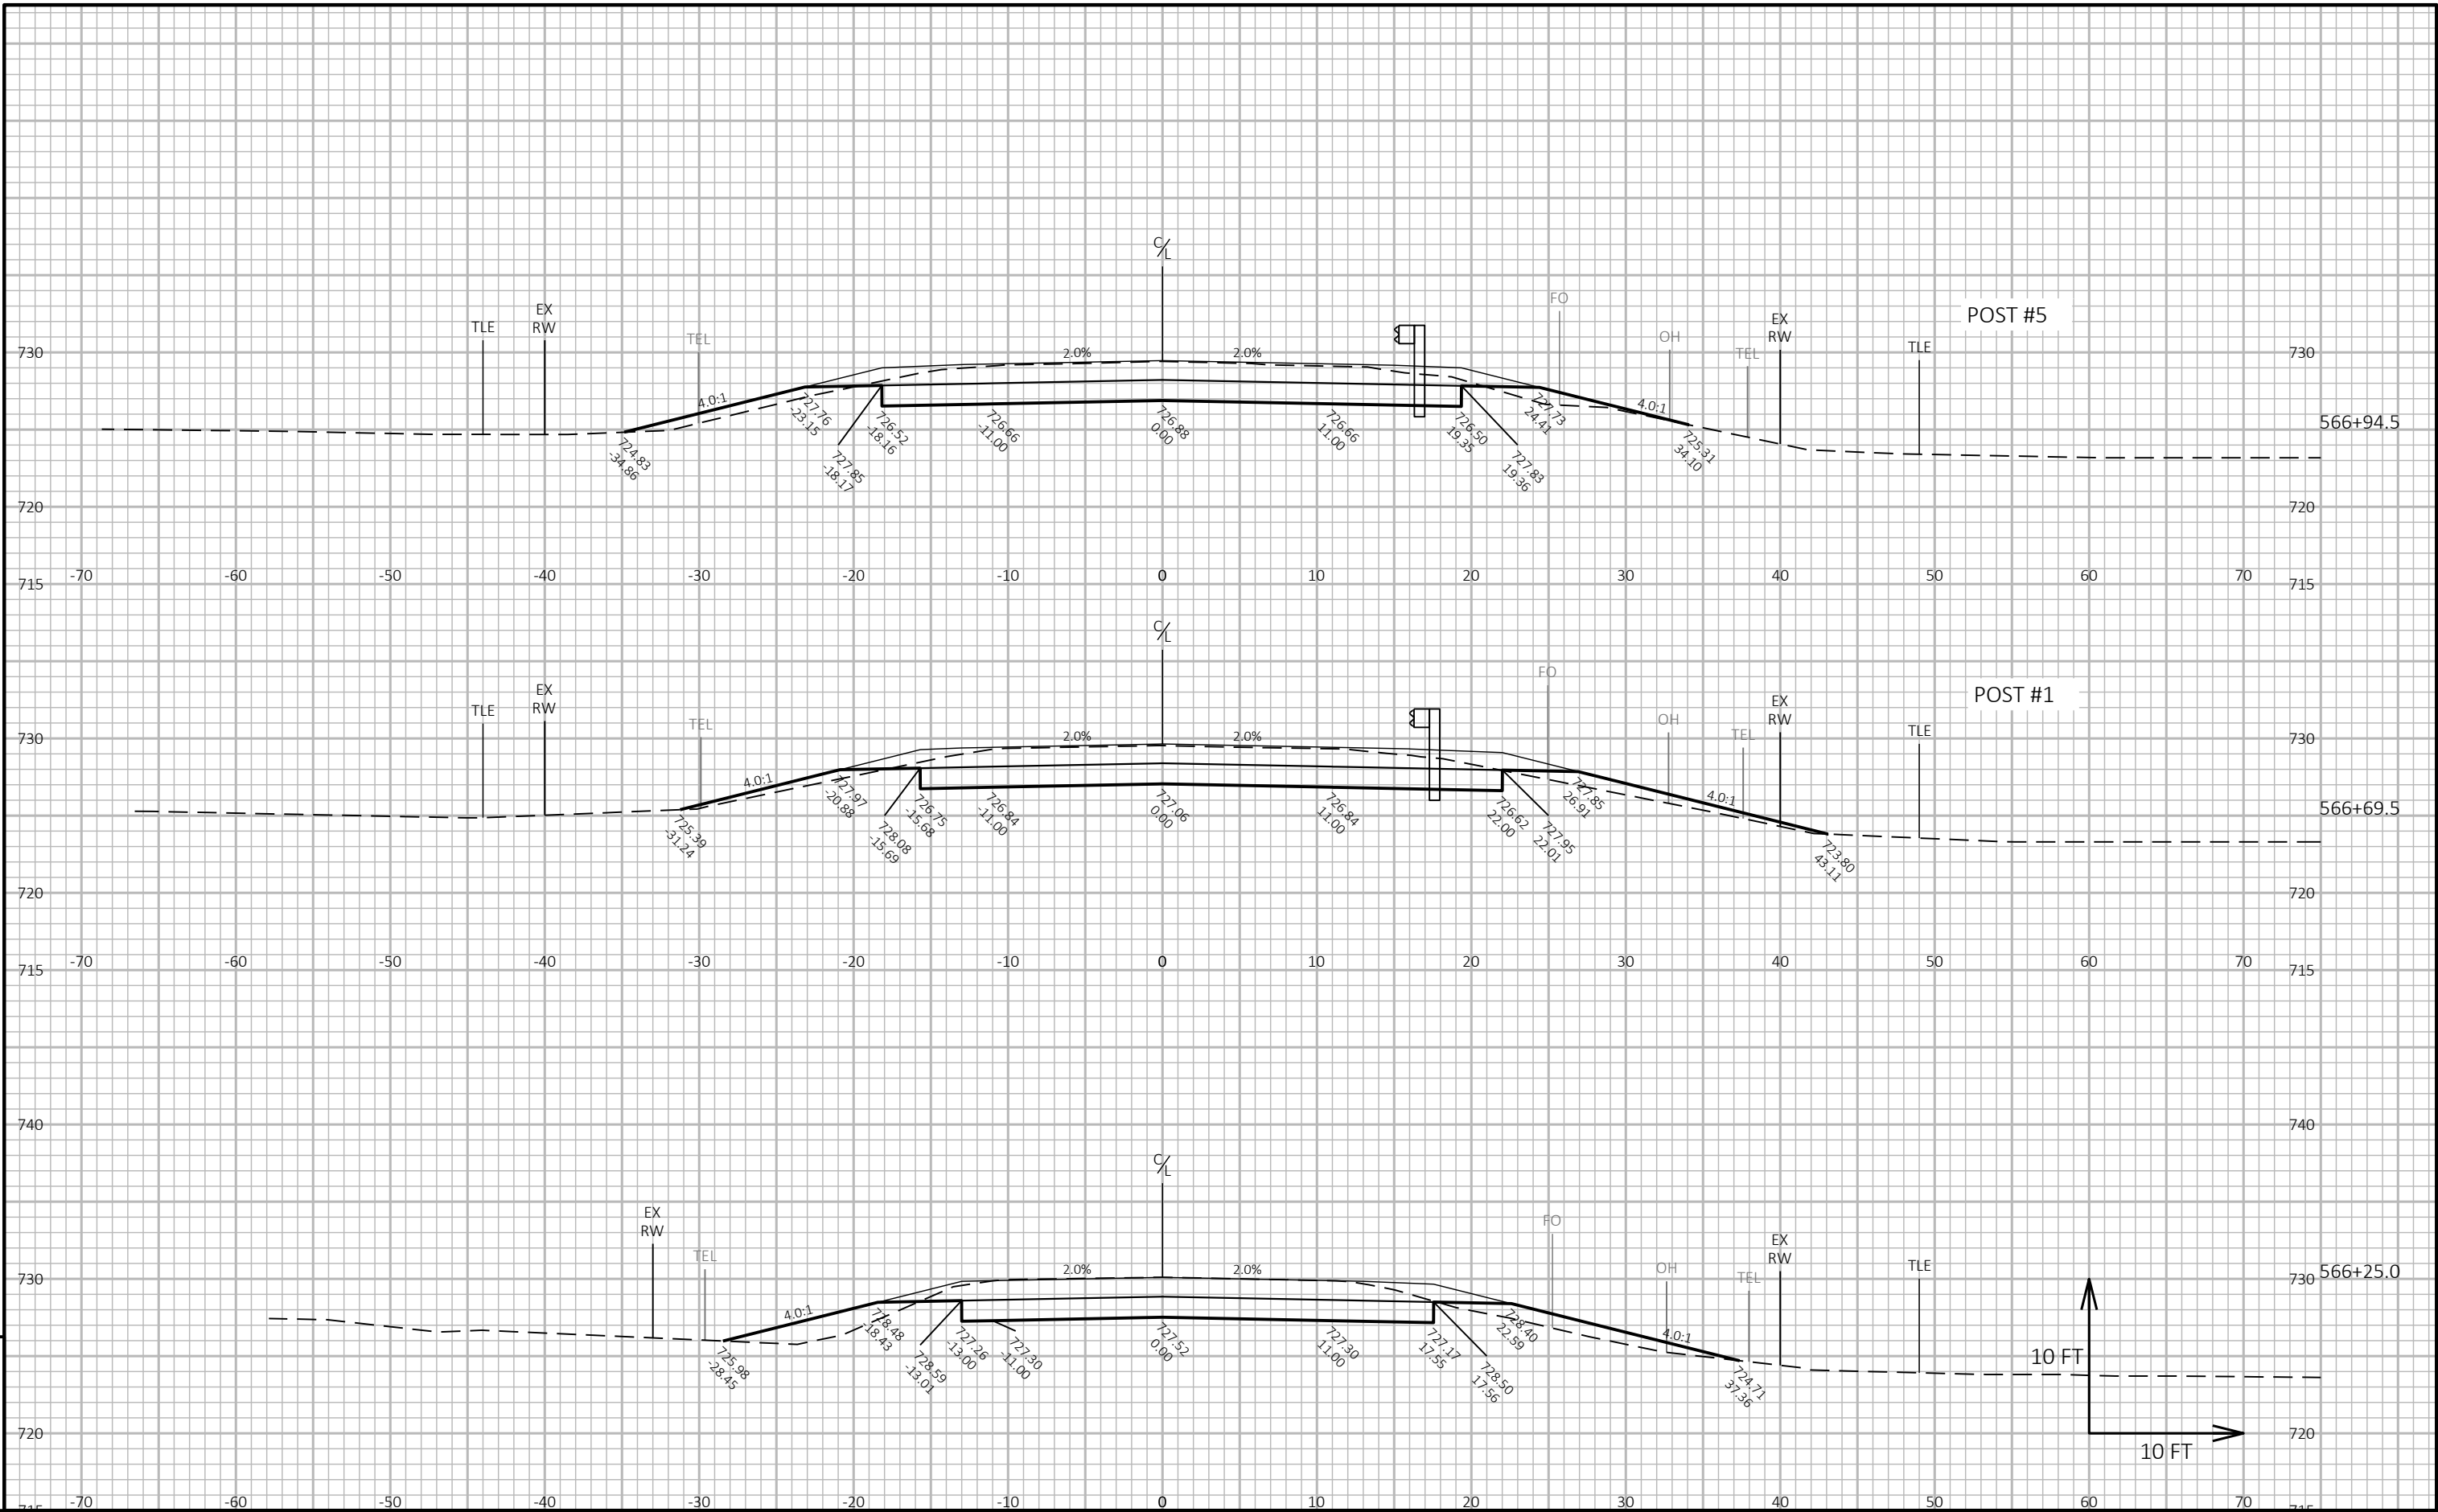

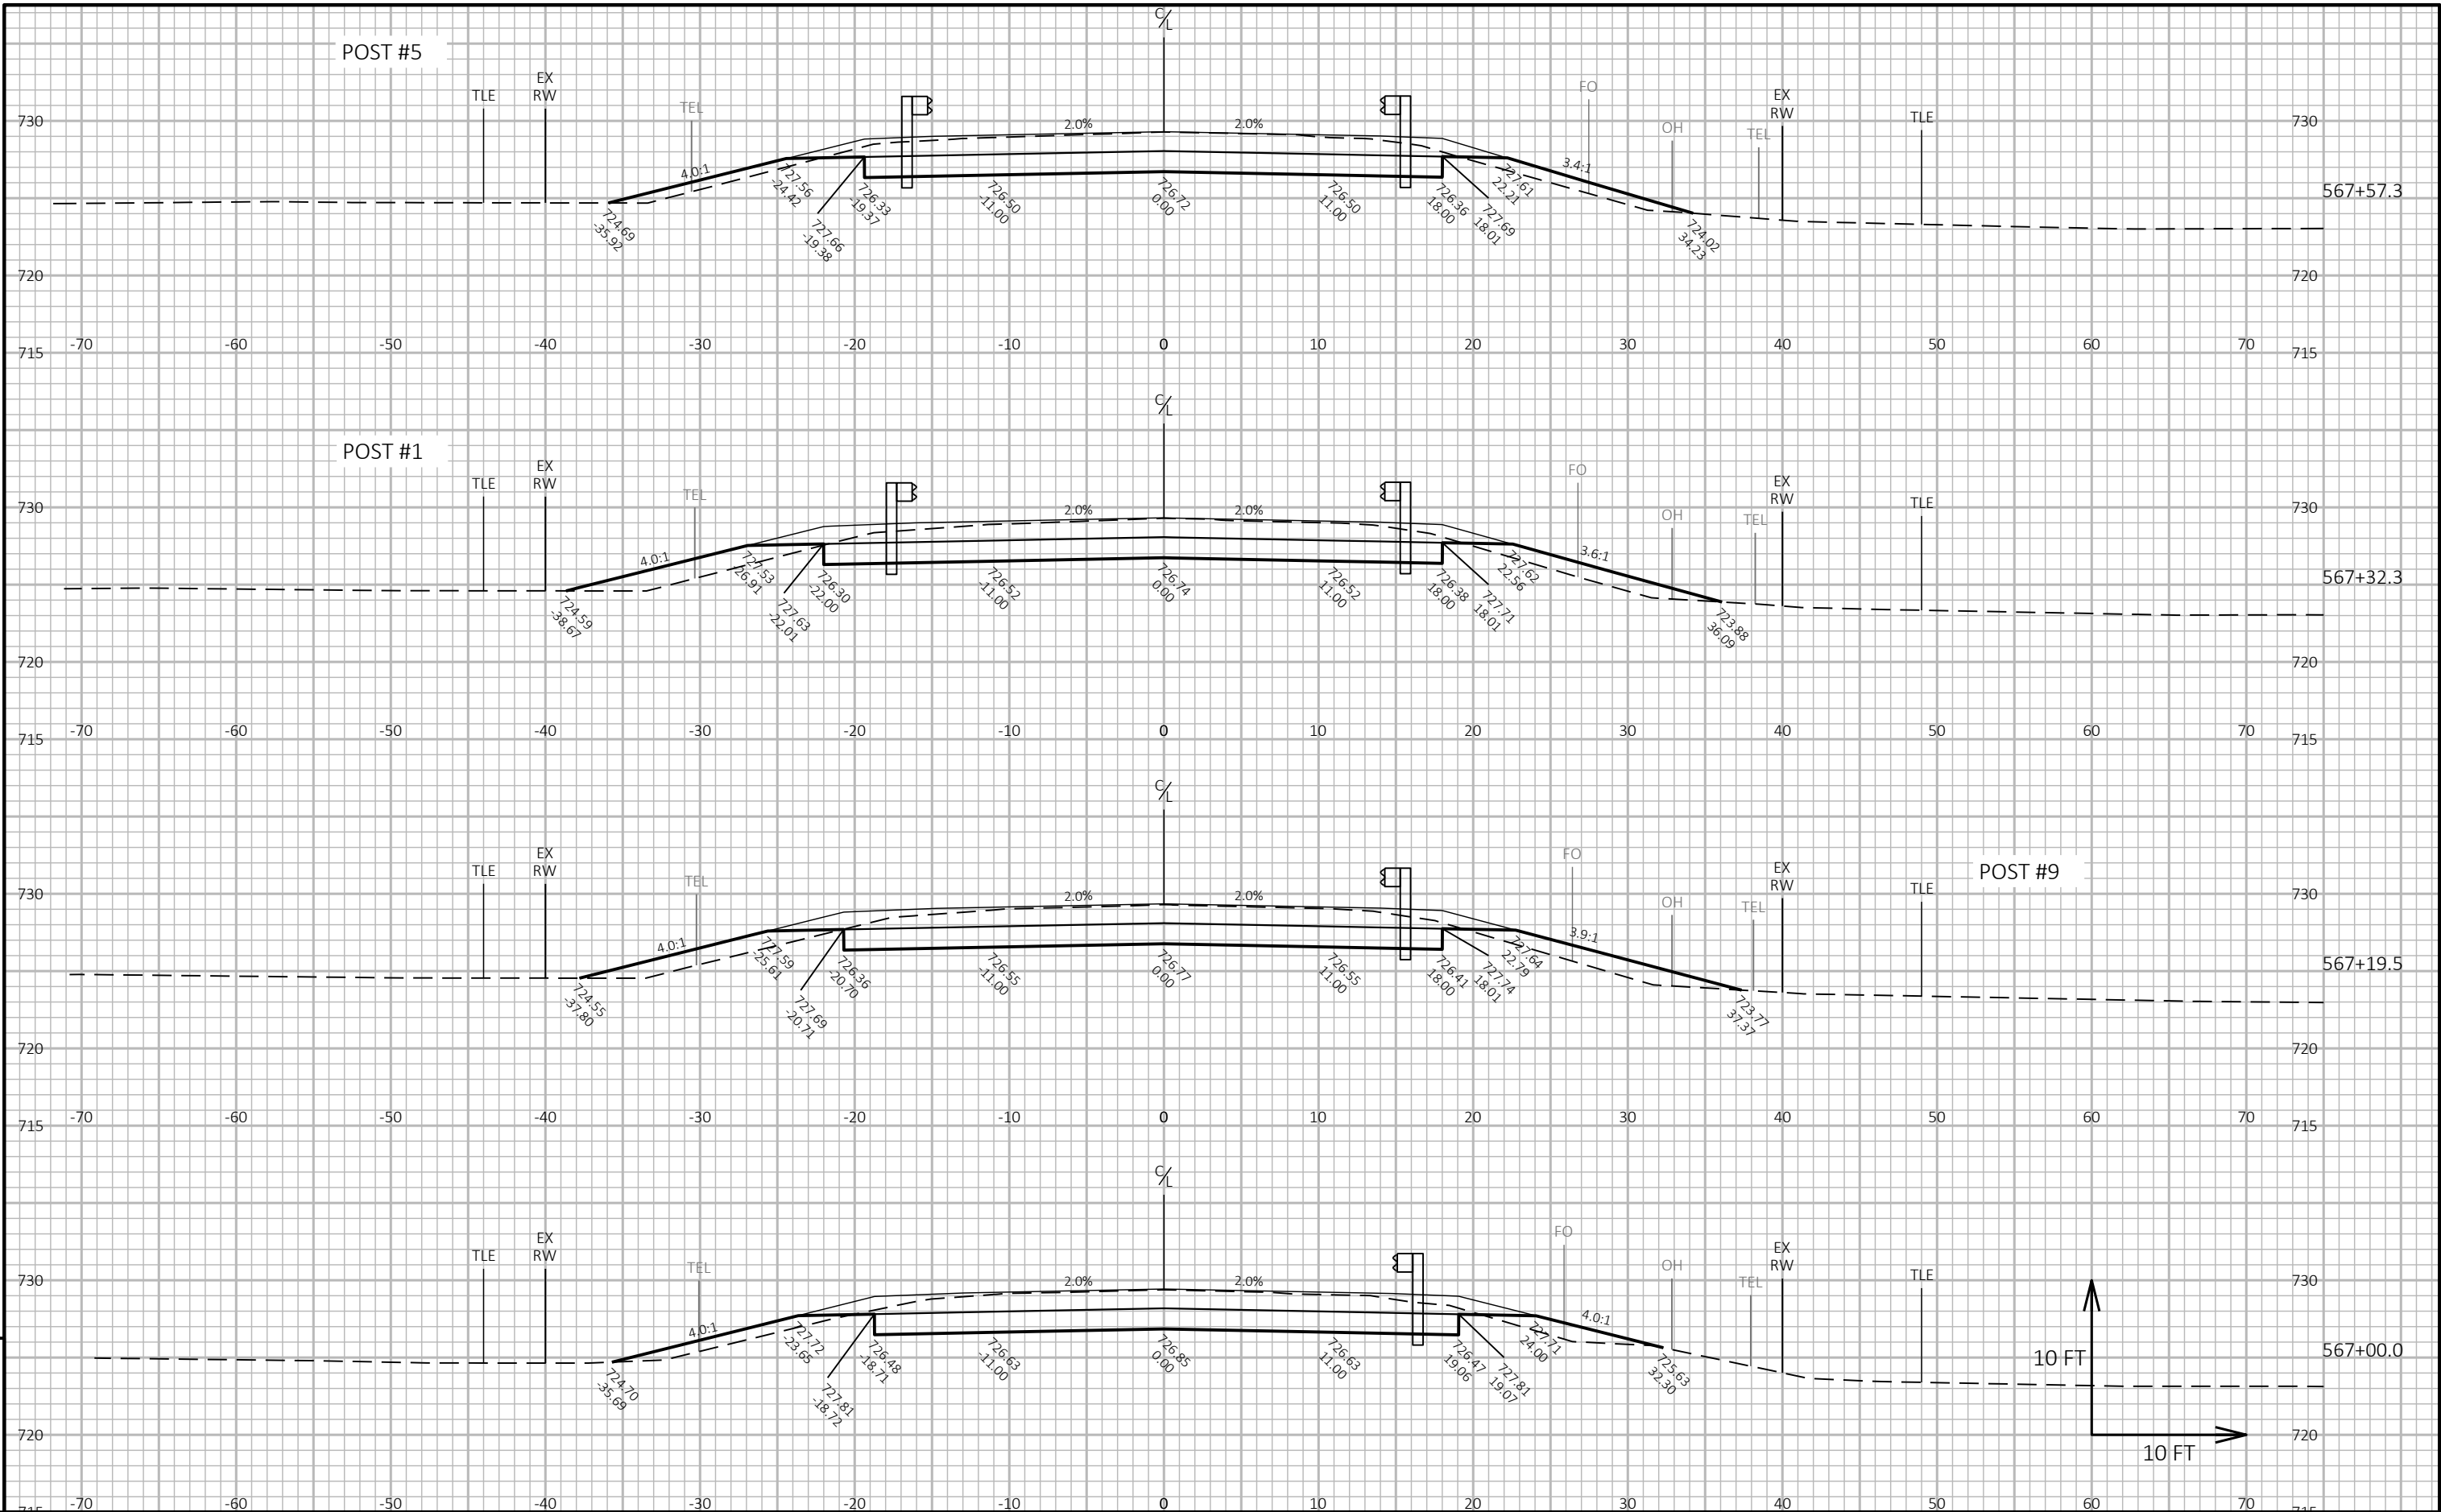

STRUCTURE B-25-0194
STA 568+59 - STA 569+00

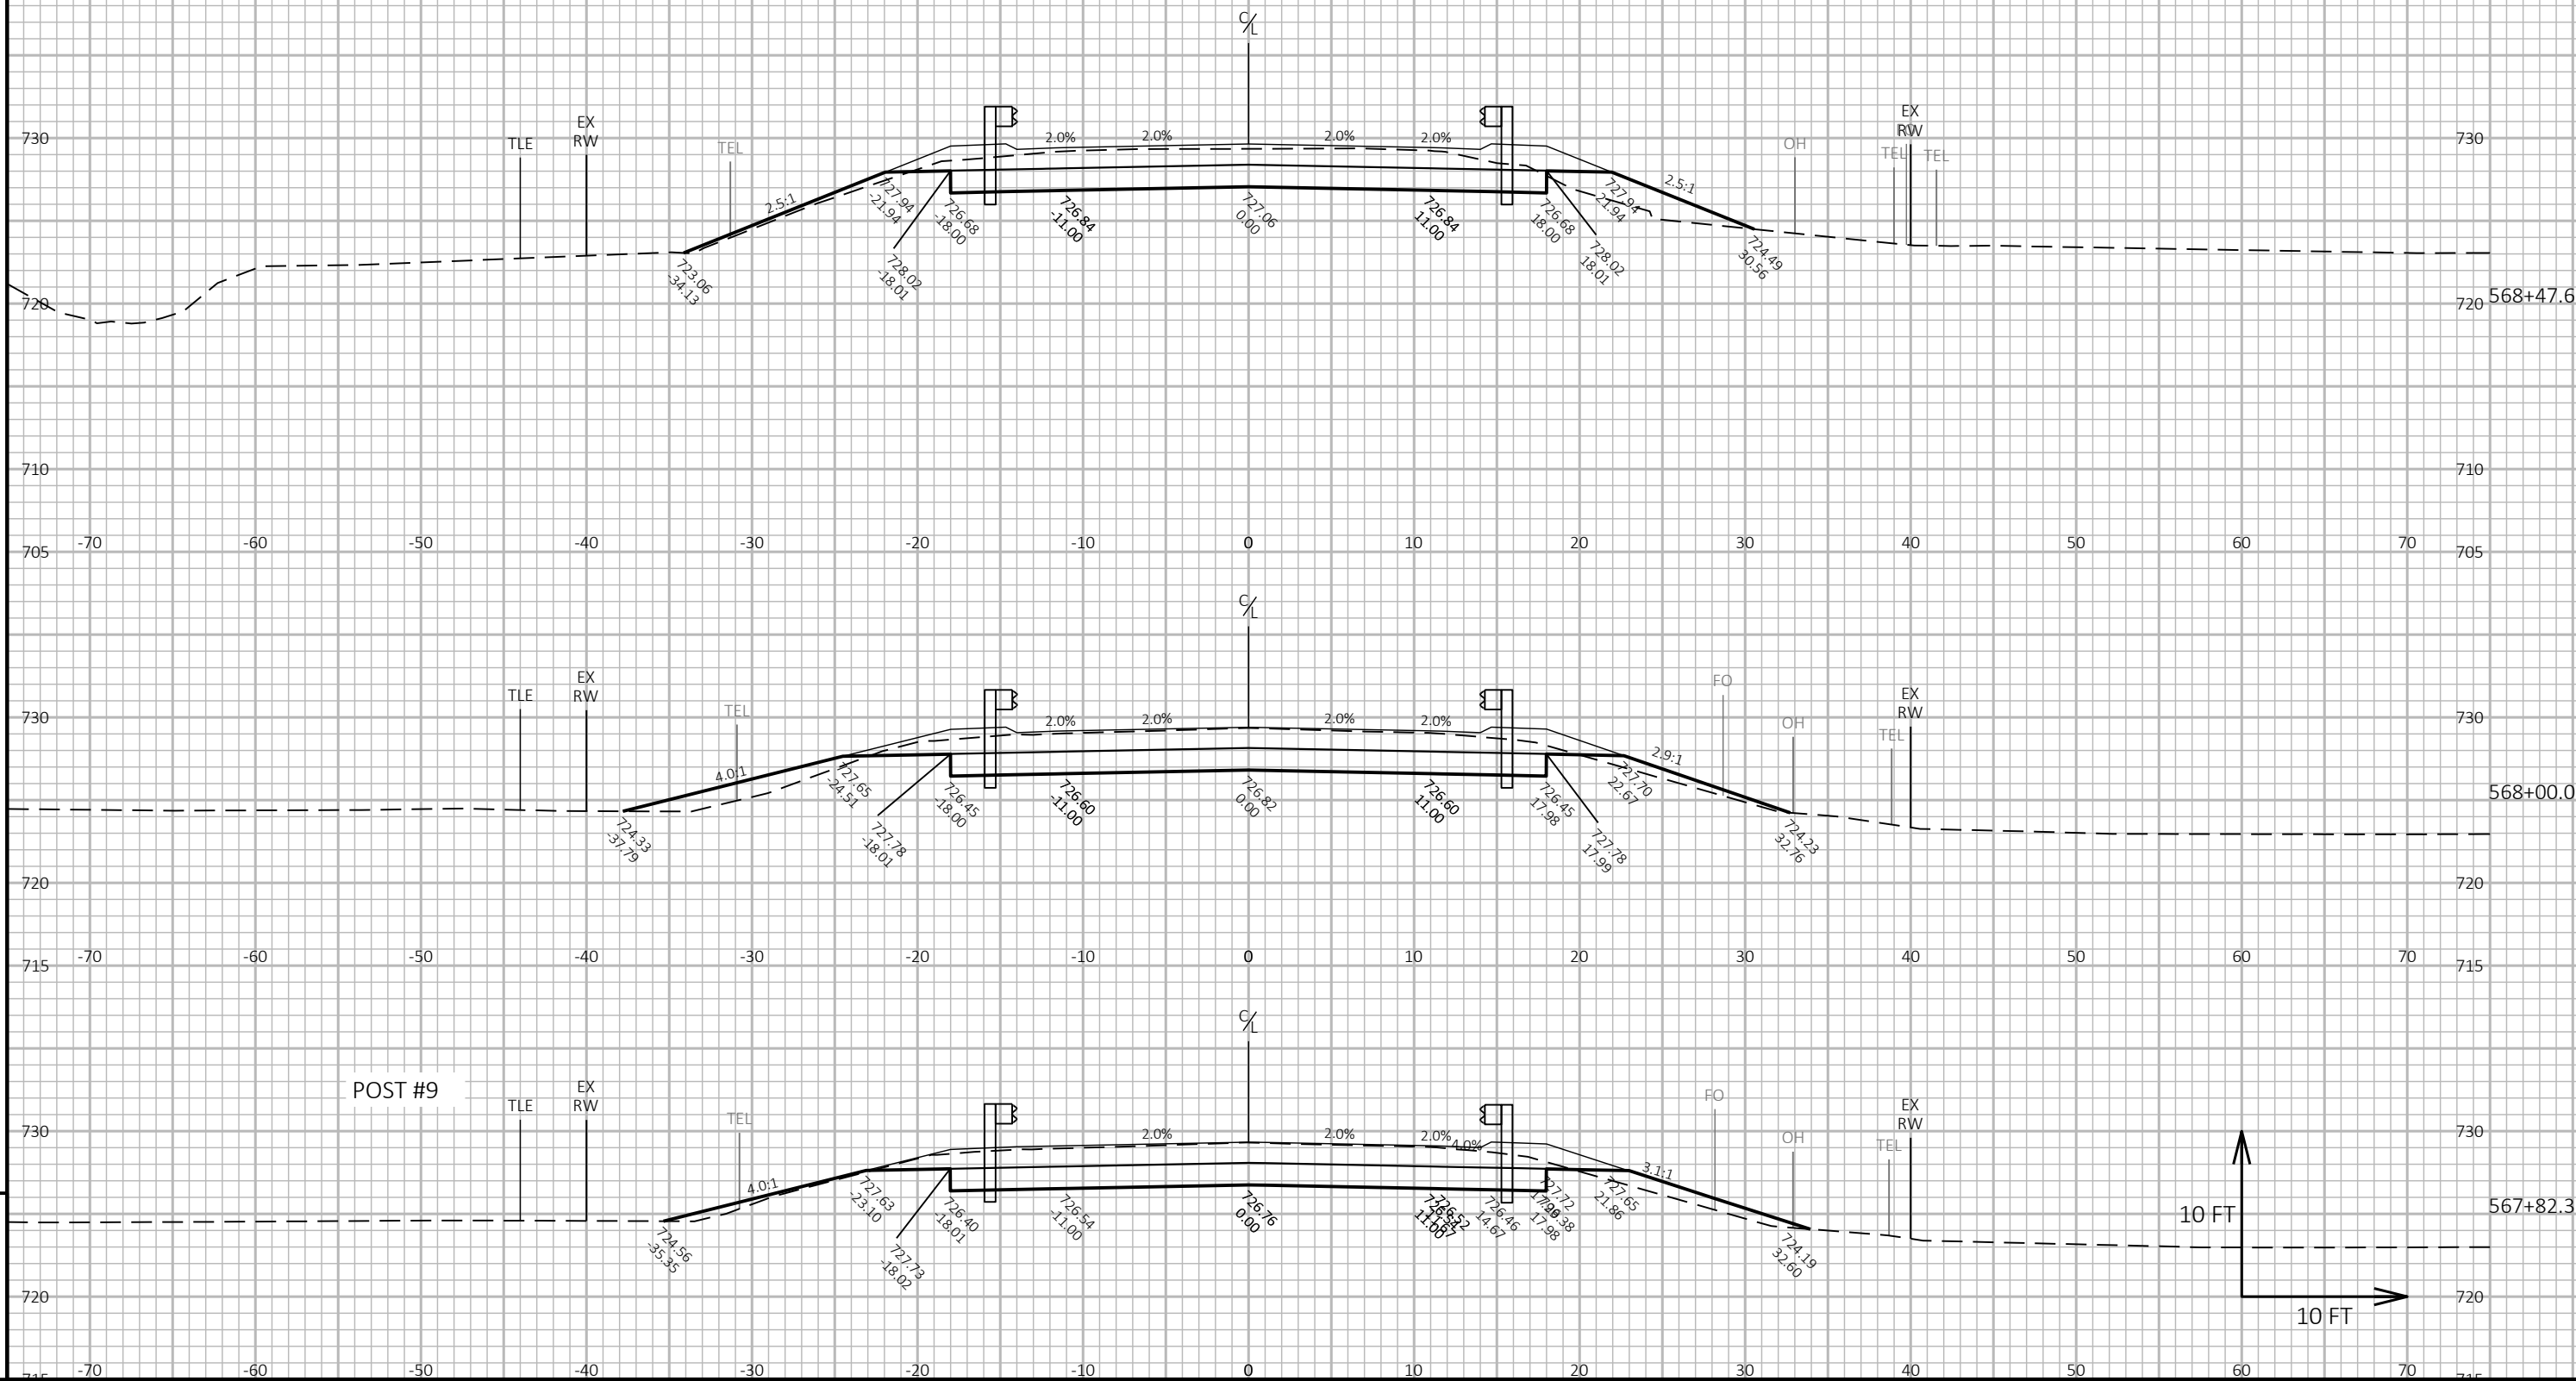

PROJECT NO: 5939-00-63

HWY: STH 80

COUNTY: IOWA

CROSS SECTIONS: STH 80

SHEET 173

E

FILE NAME: W:\7701_07\CAD\I XXXX-XX-XX\SHEETS\PLAN\090201-XS.DWG
LAYOUT NAME - 04


PLOT DATE: 4/15/2025 8:59 PM


PLOT BY: SEBESTA, MAXWELL


PLOT NAME:


PLOT SCALE: 1 IN:10 FT HORZ. / 1 IN:10 FT VERT.

WISDOT/CADDs SHEET 49

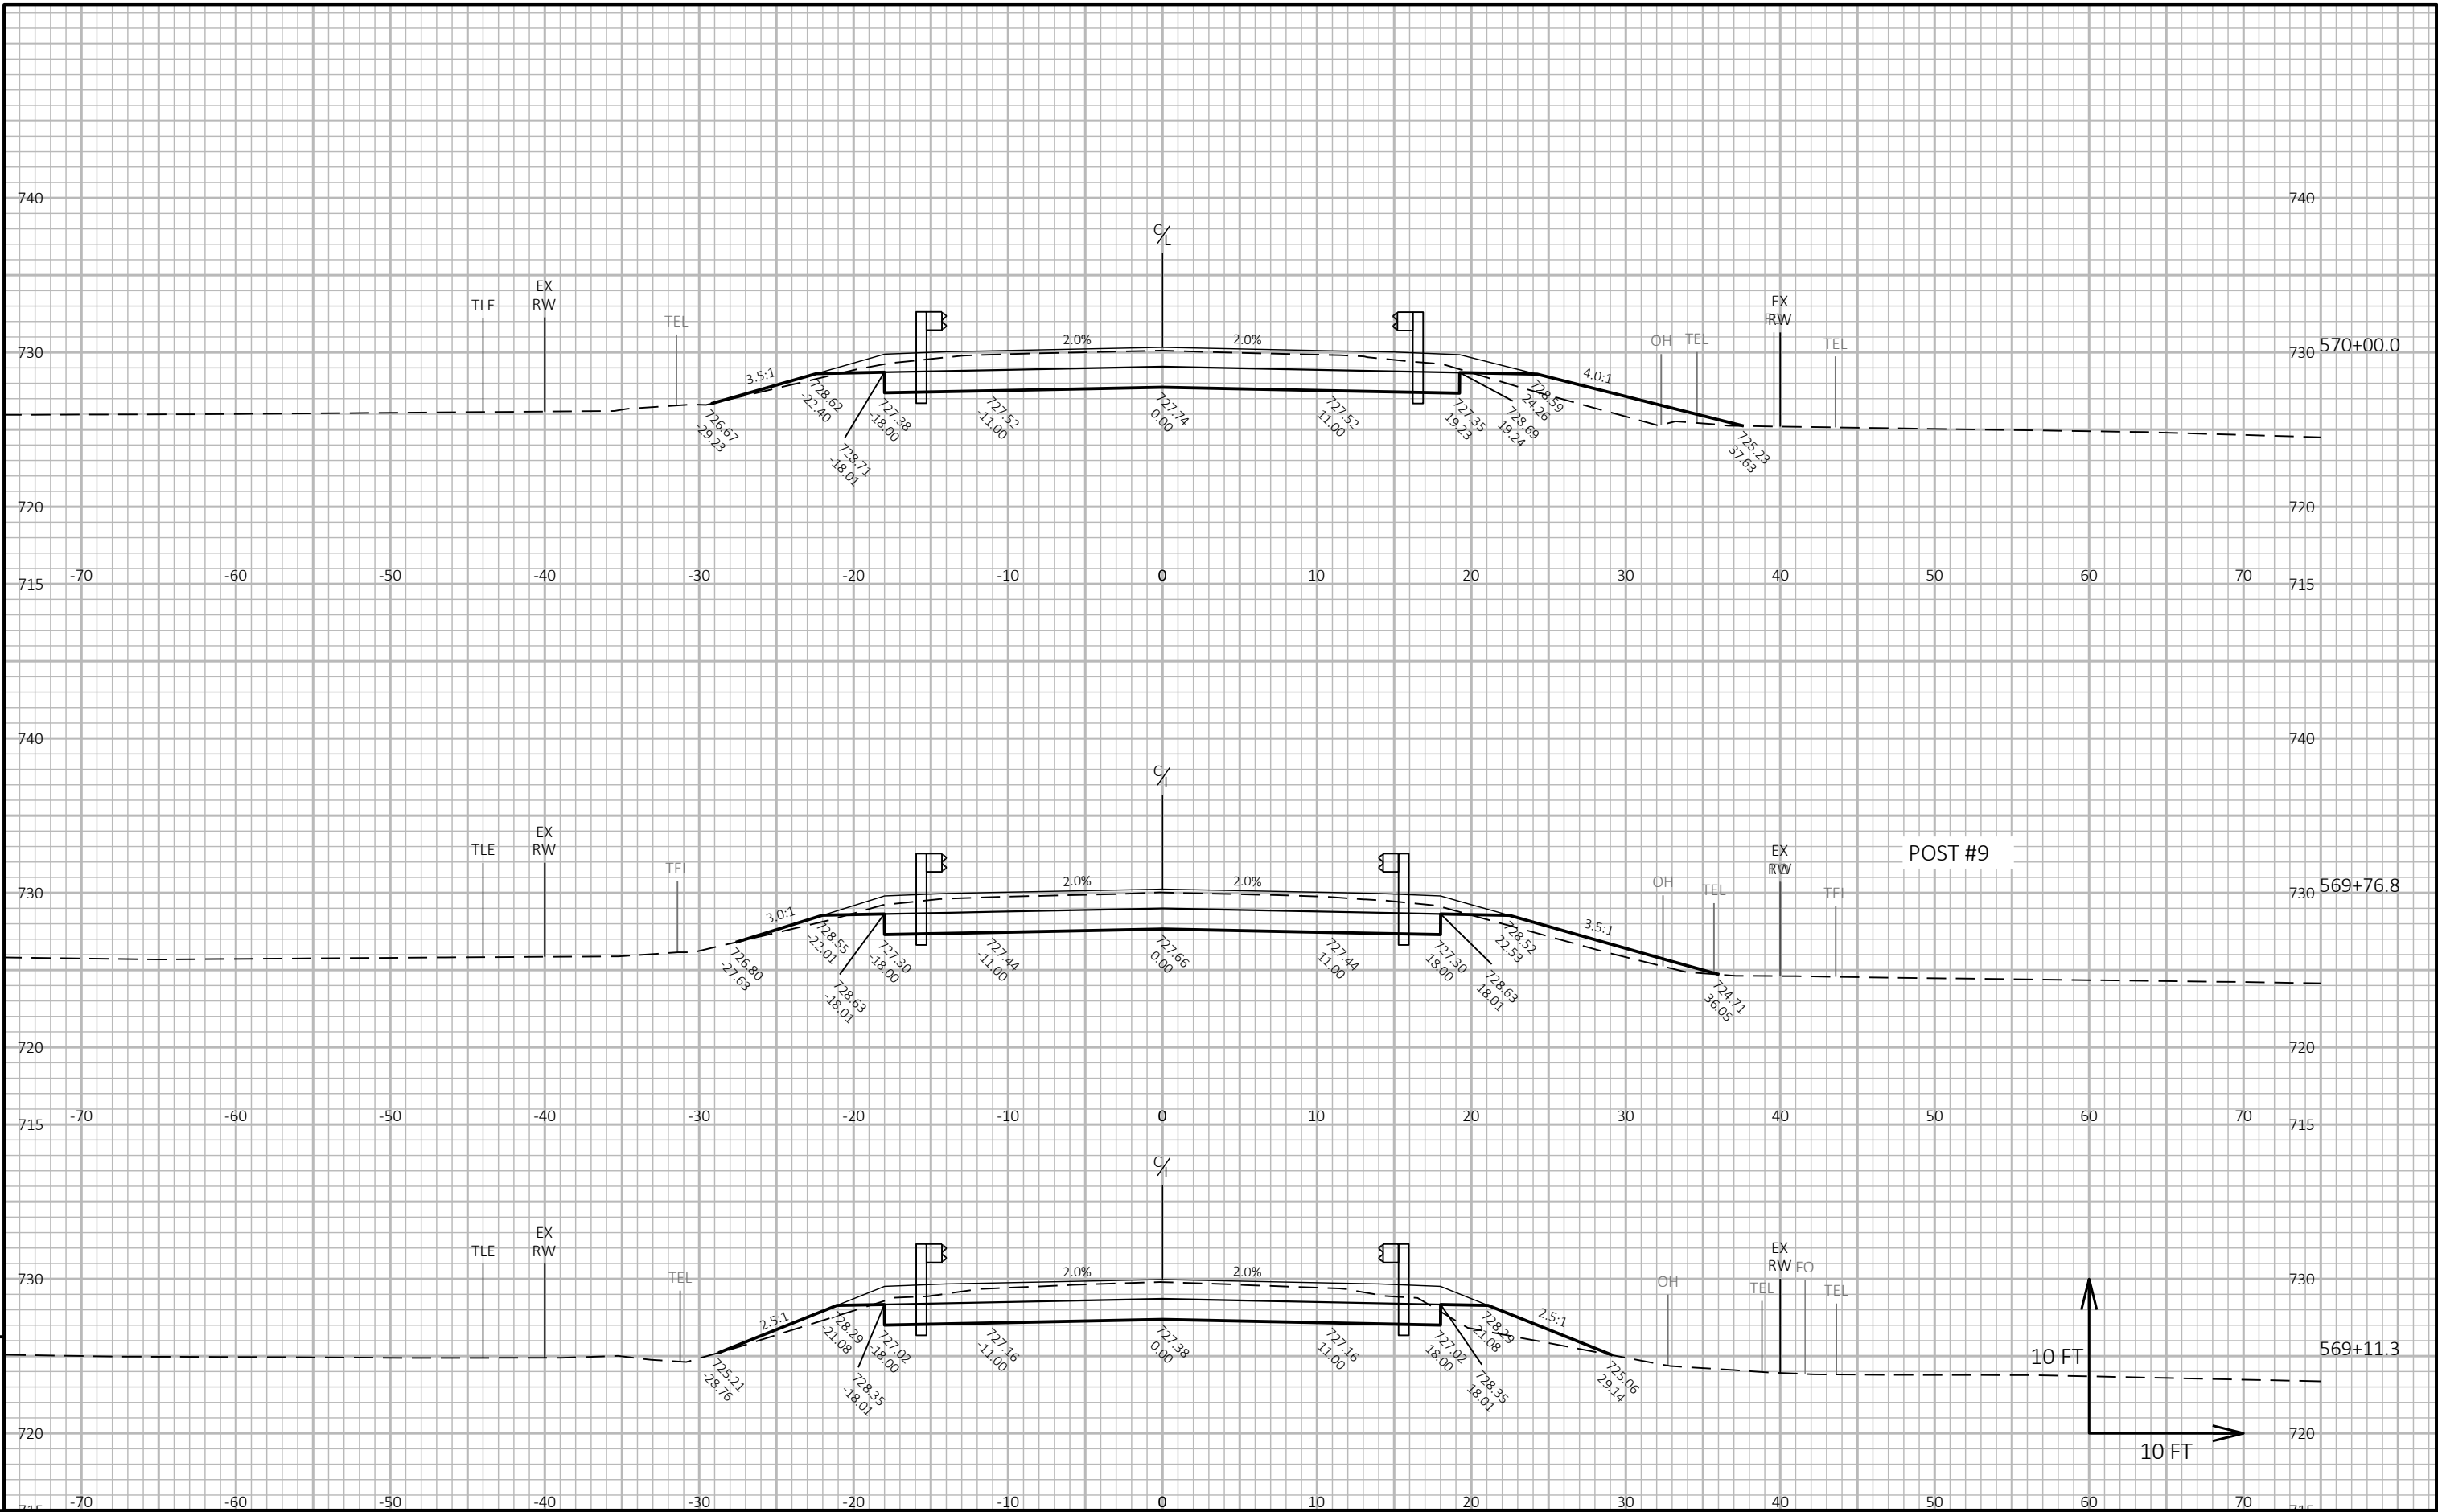

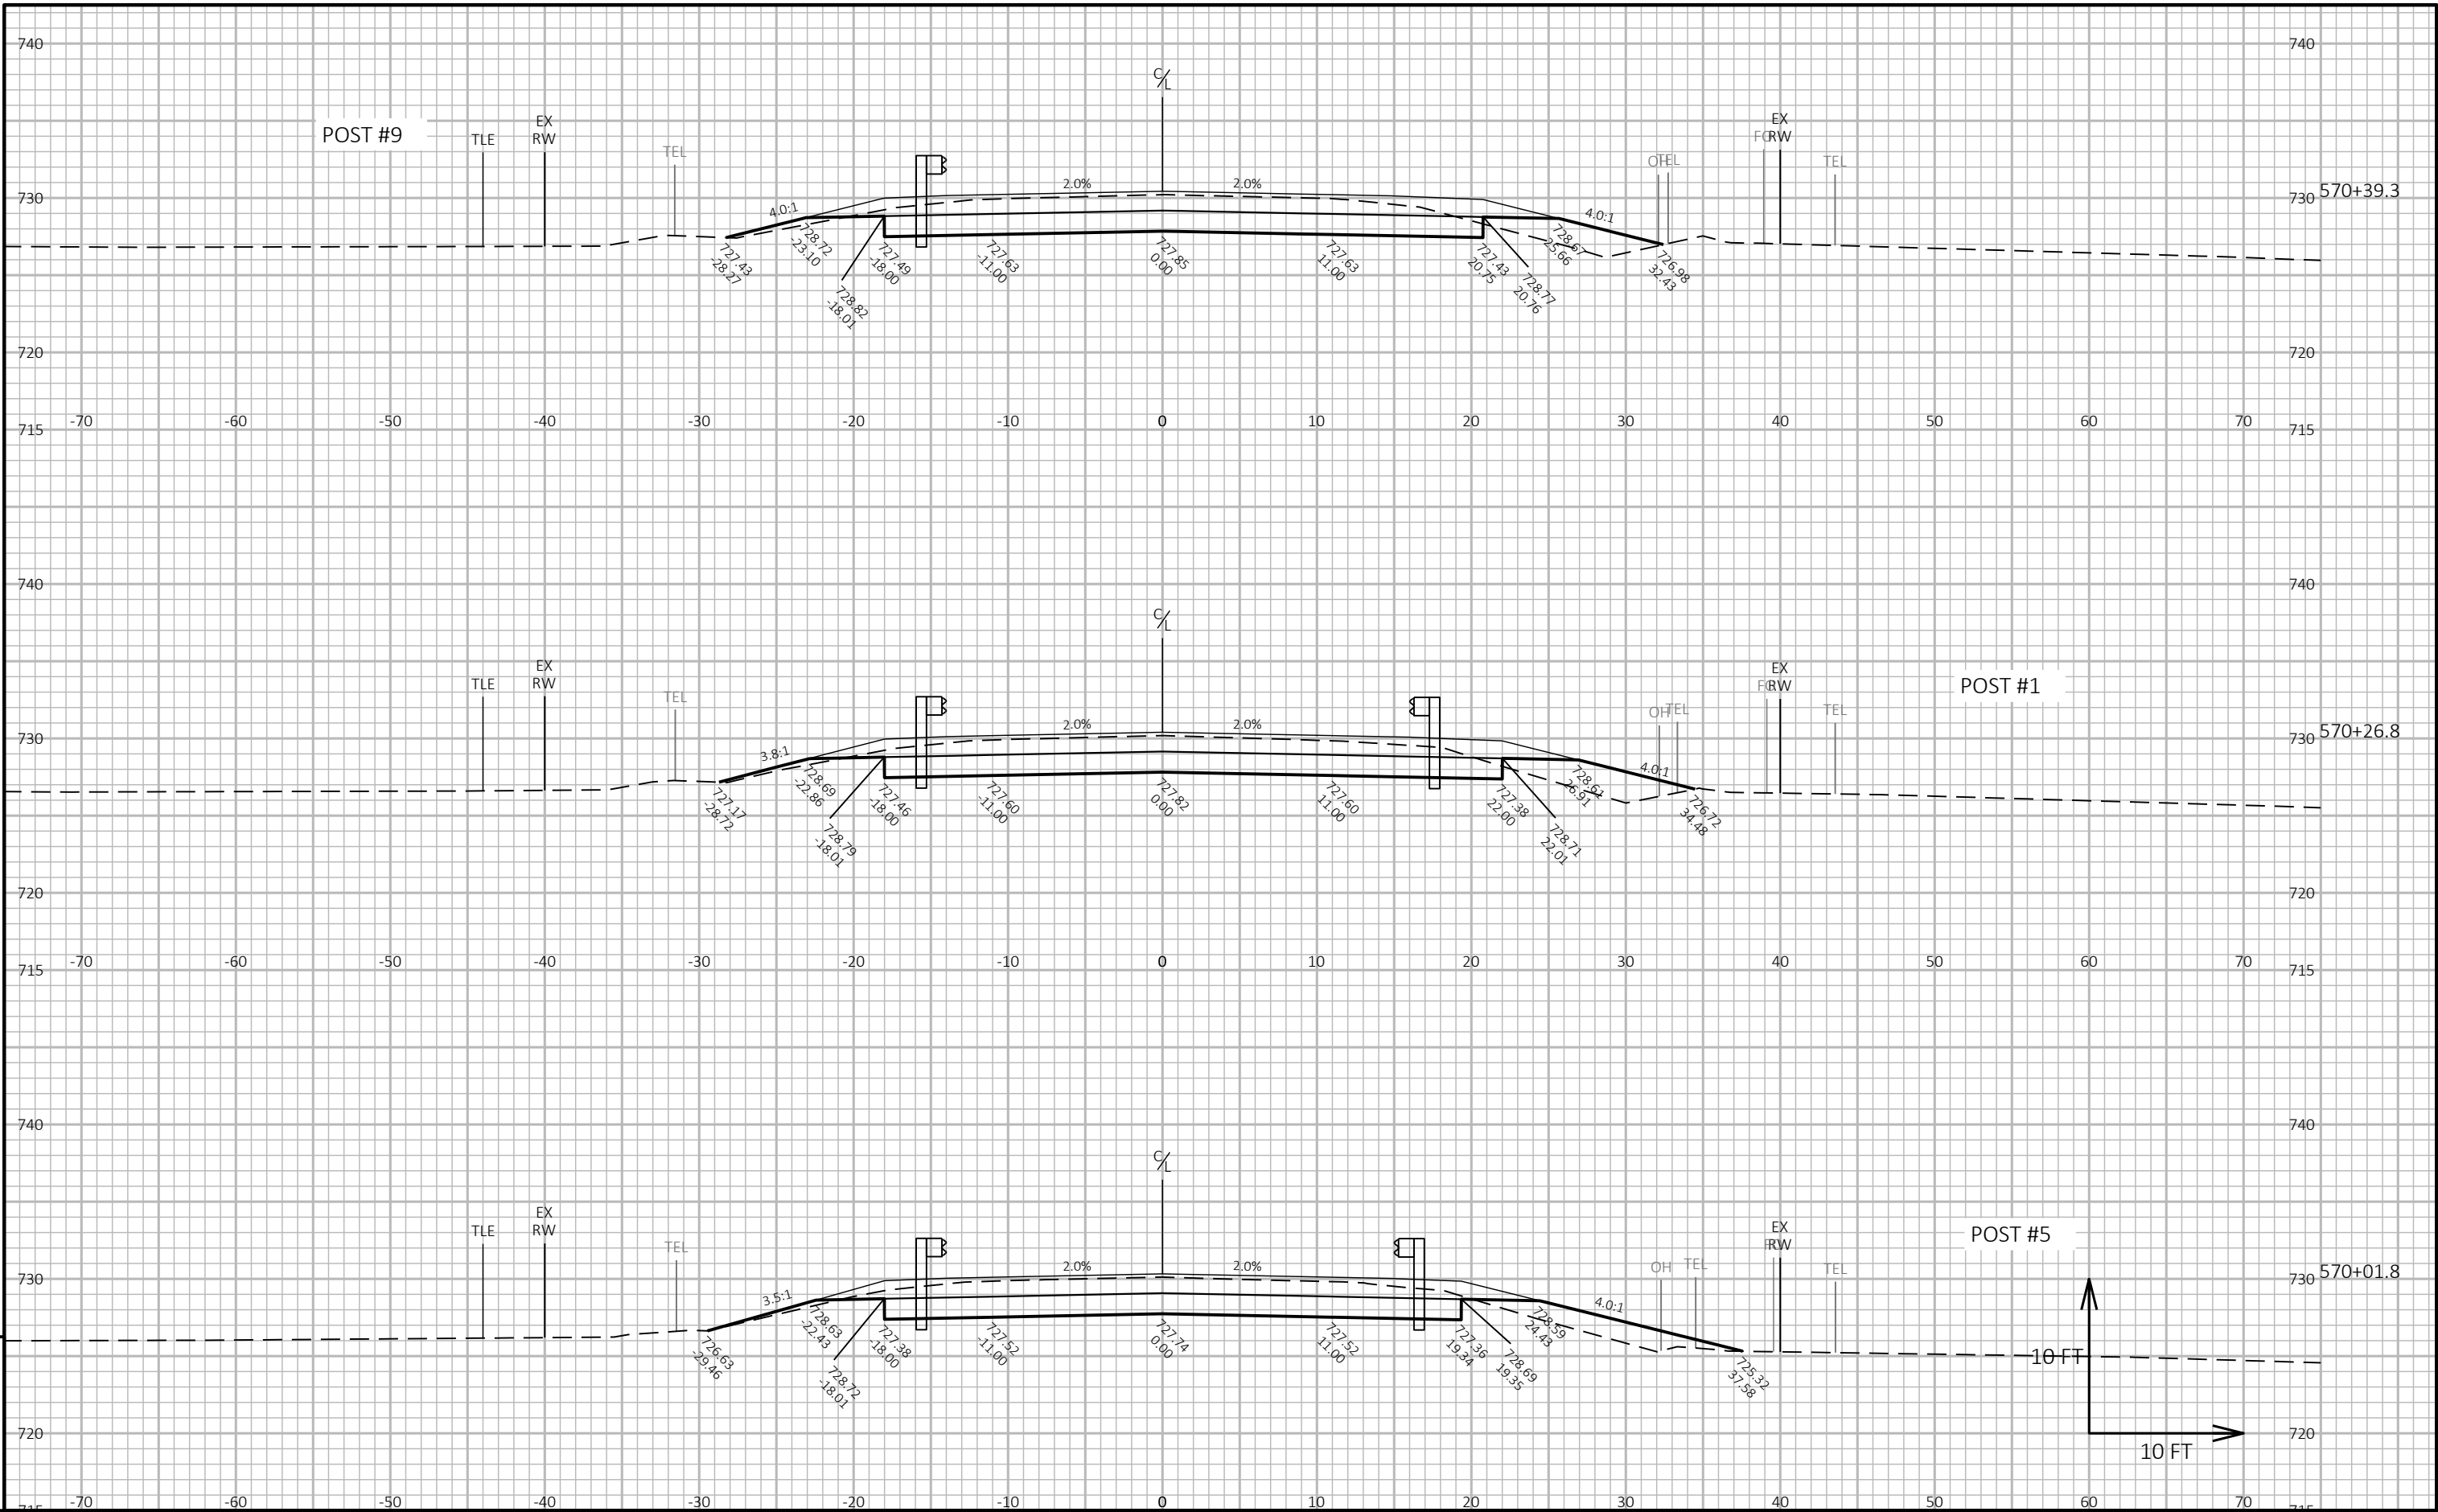


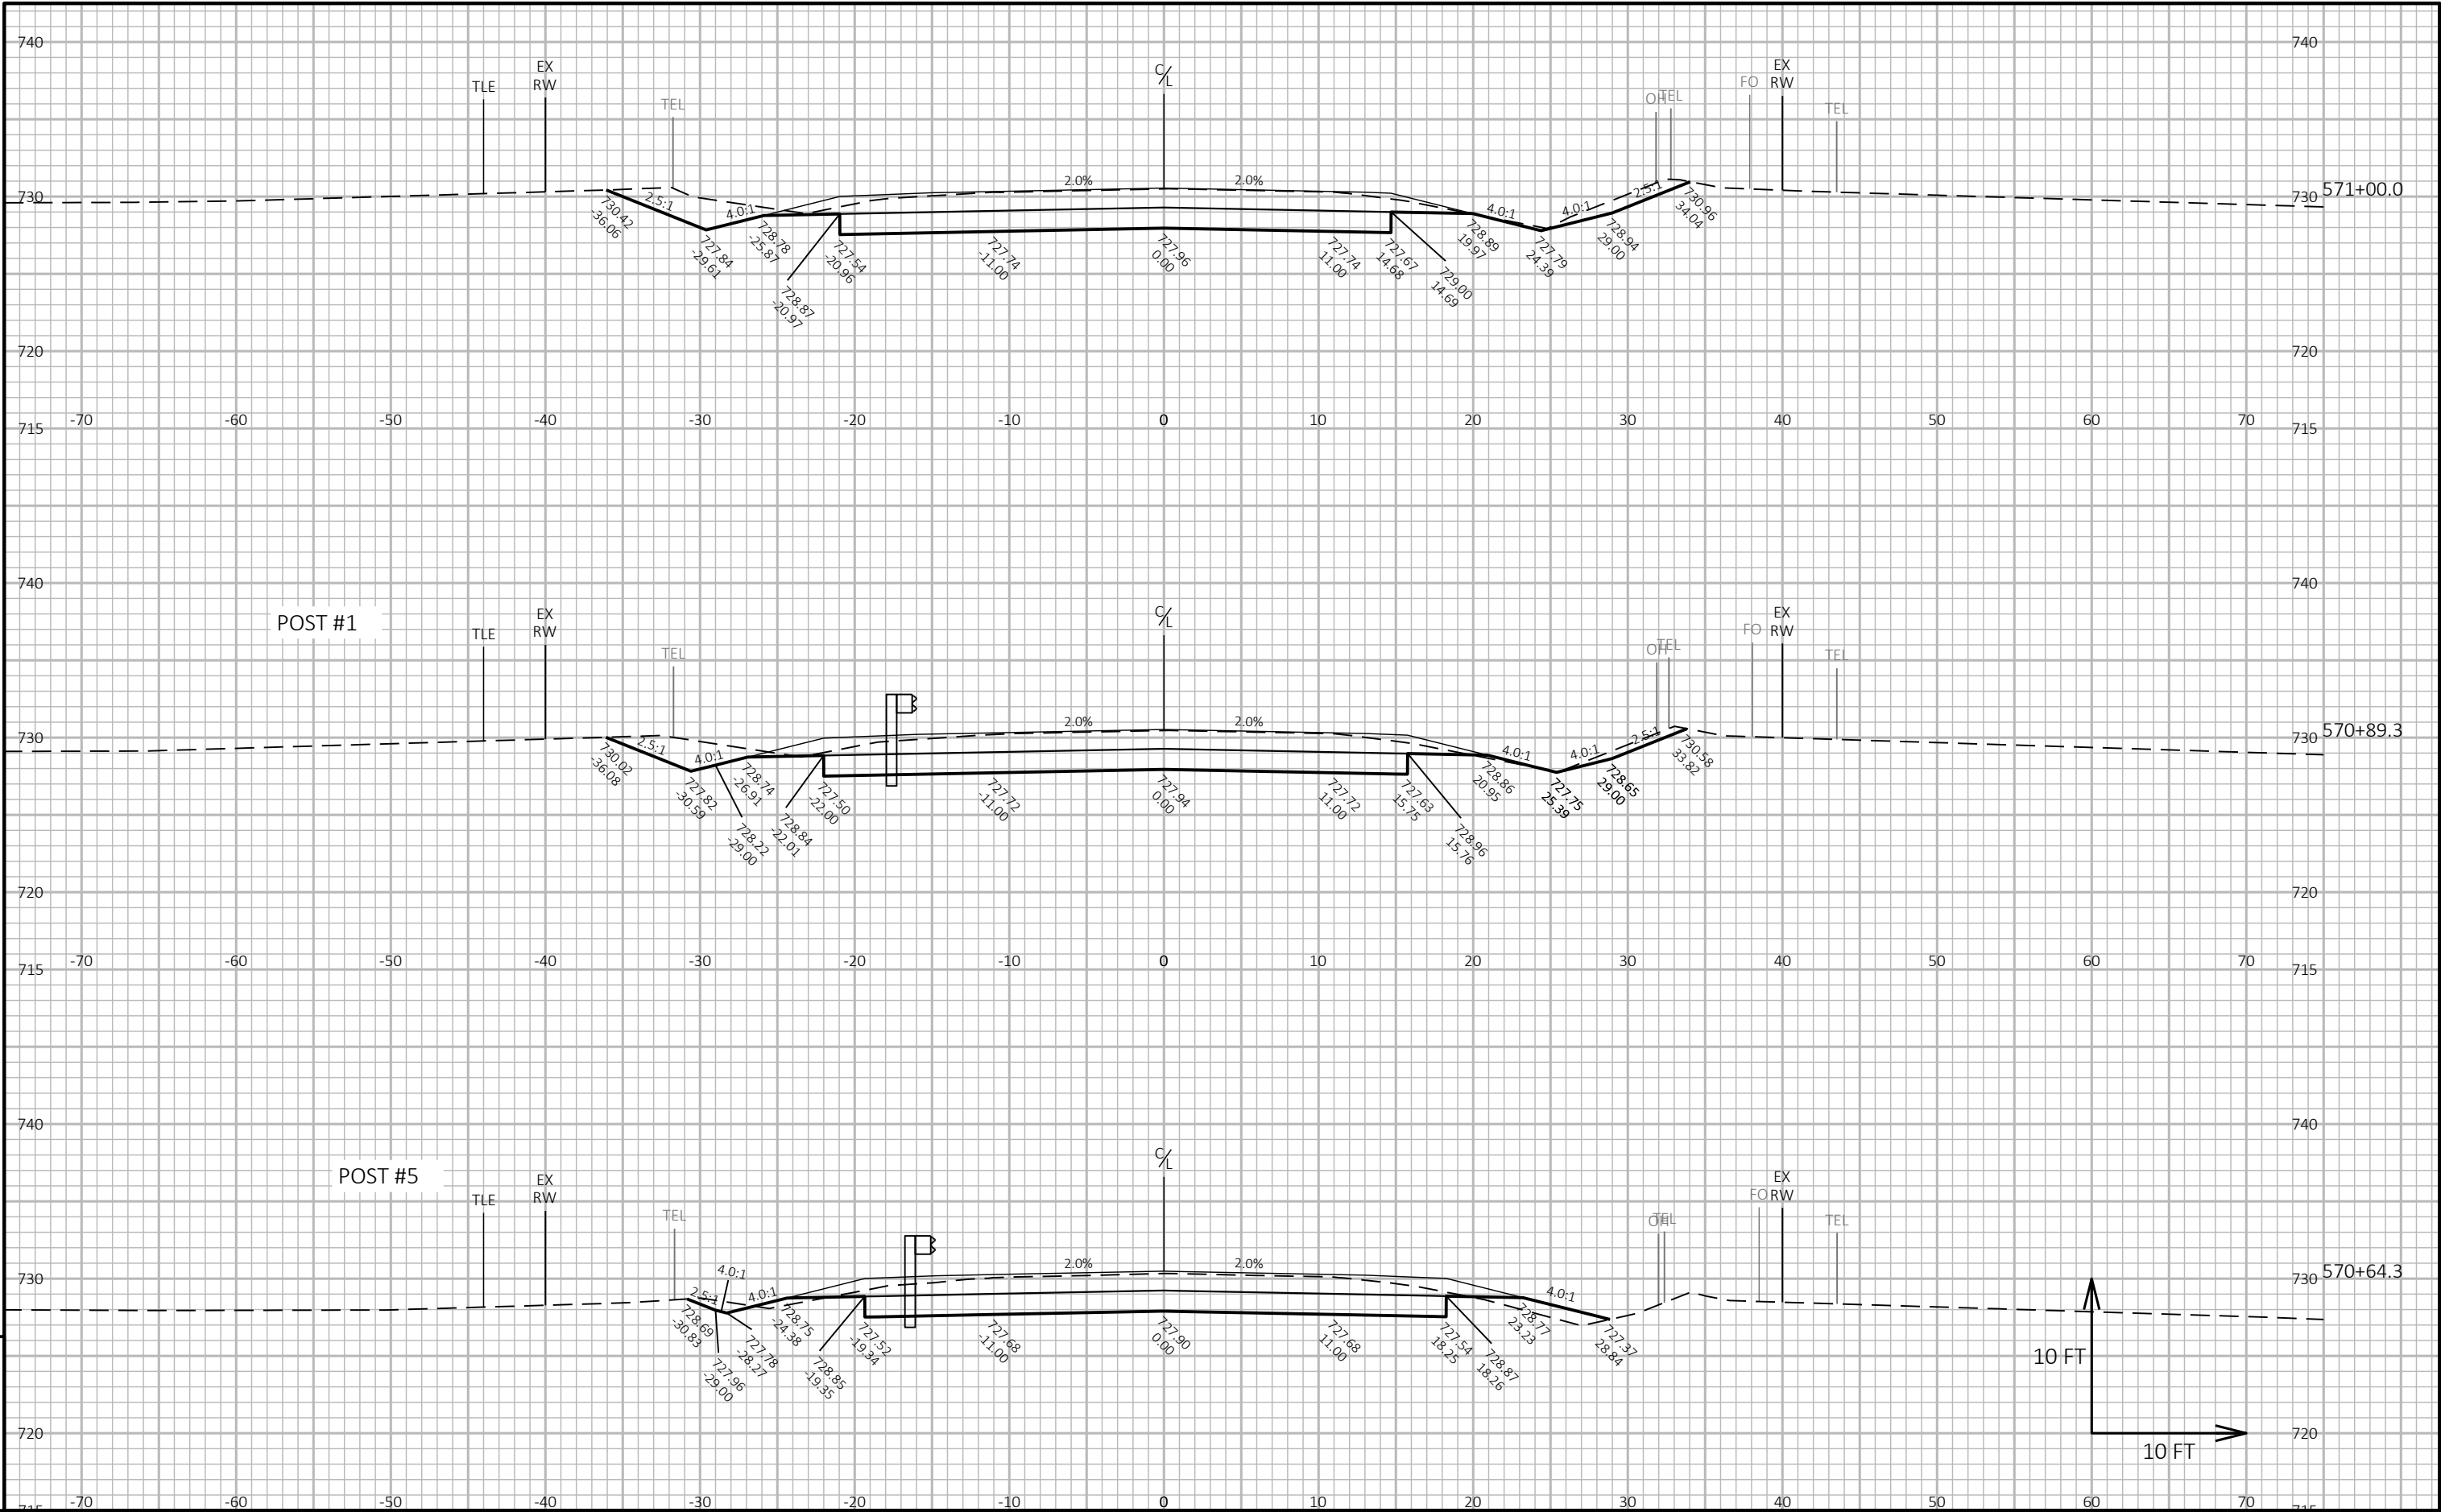

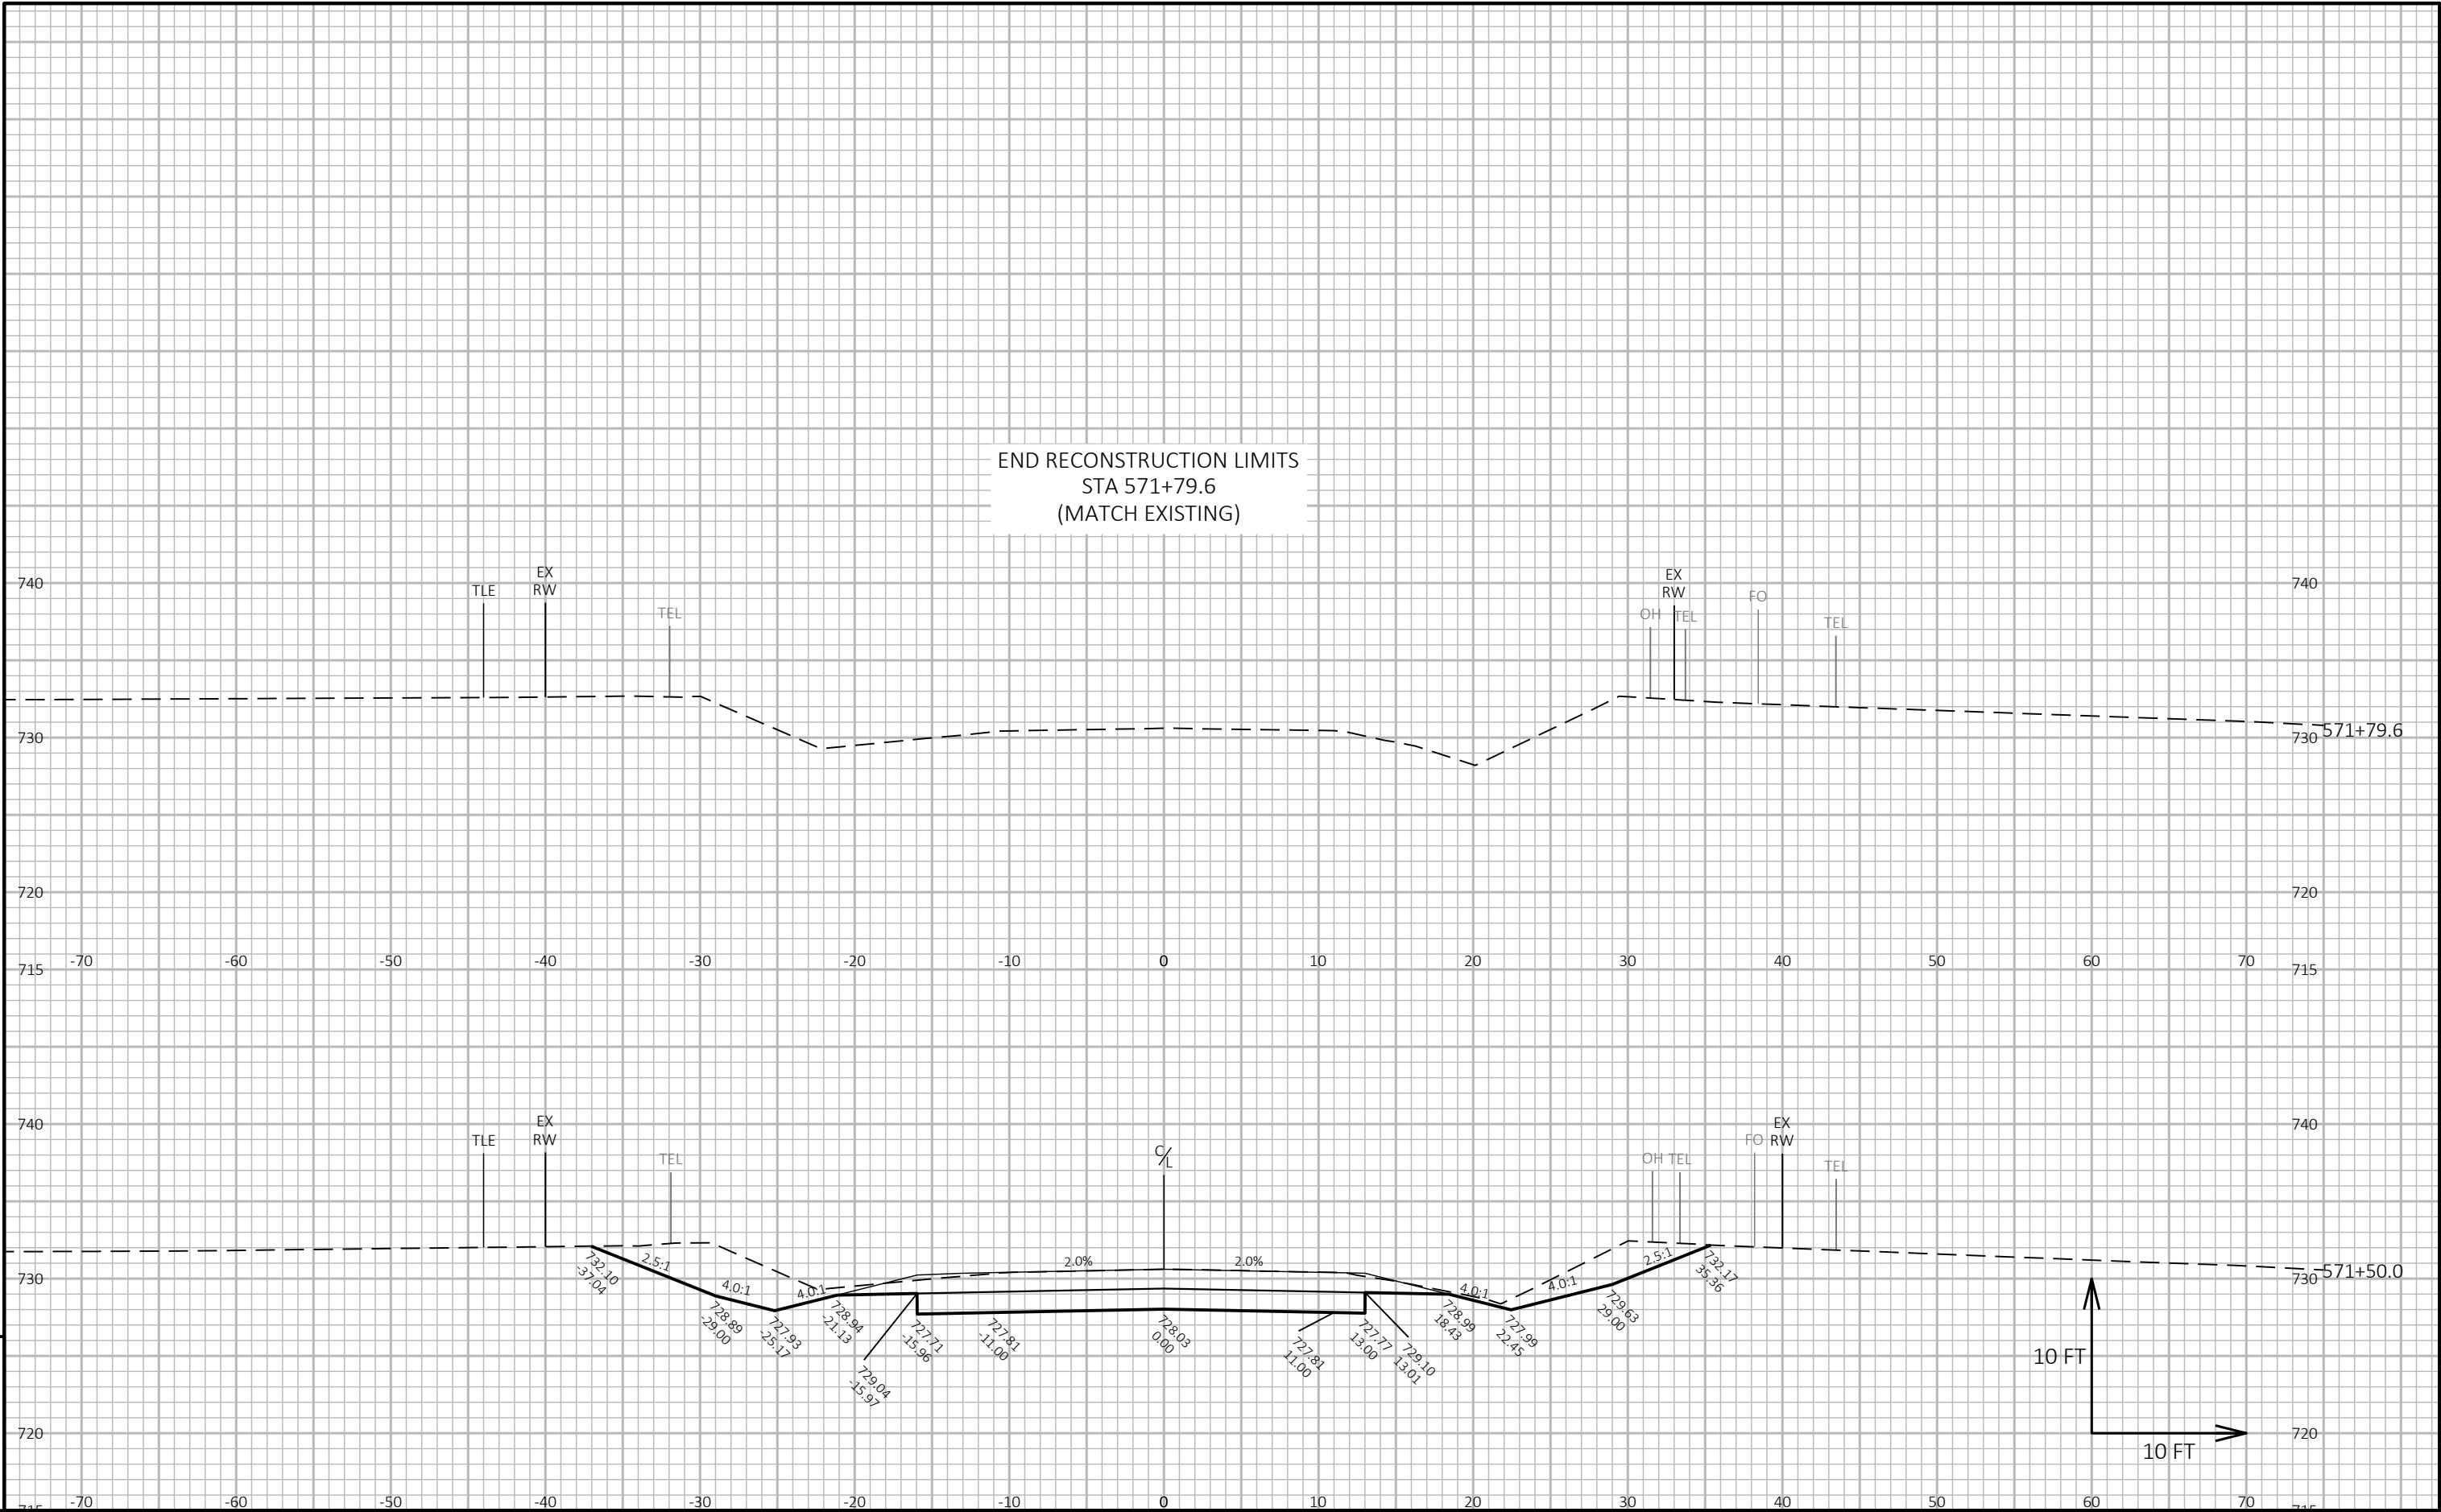


9


9

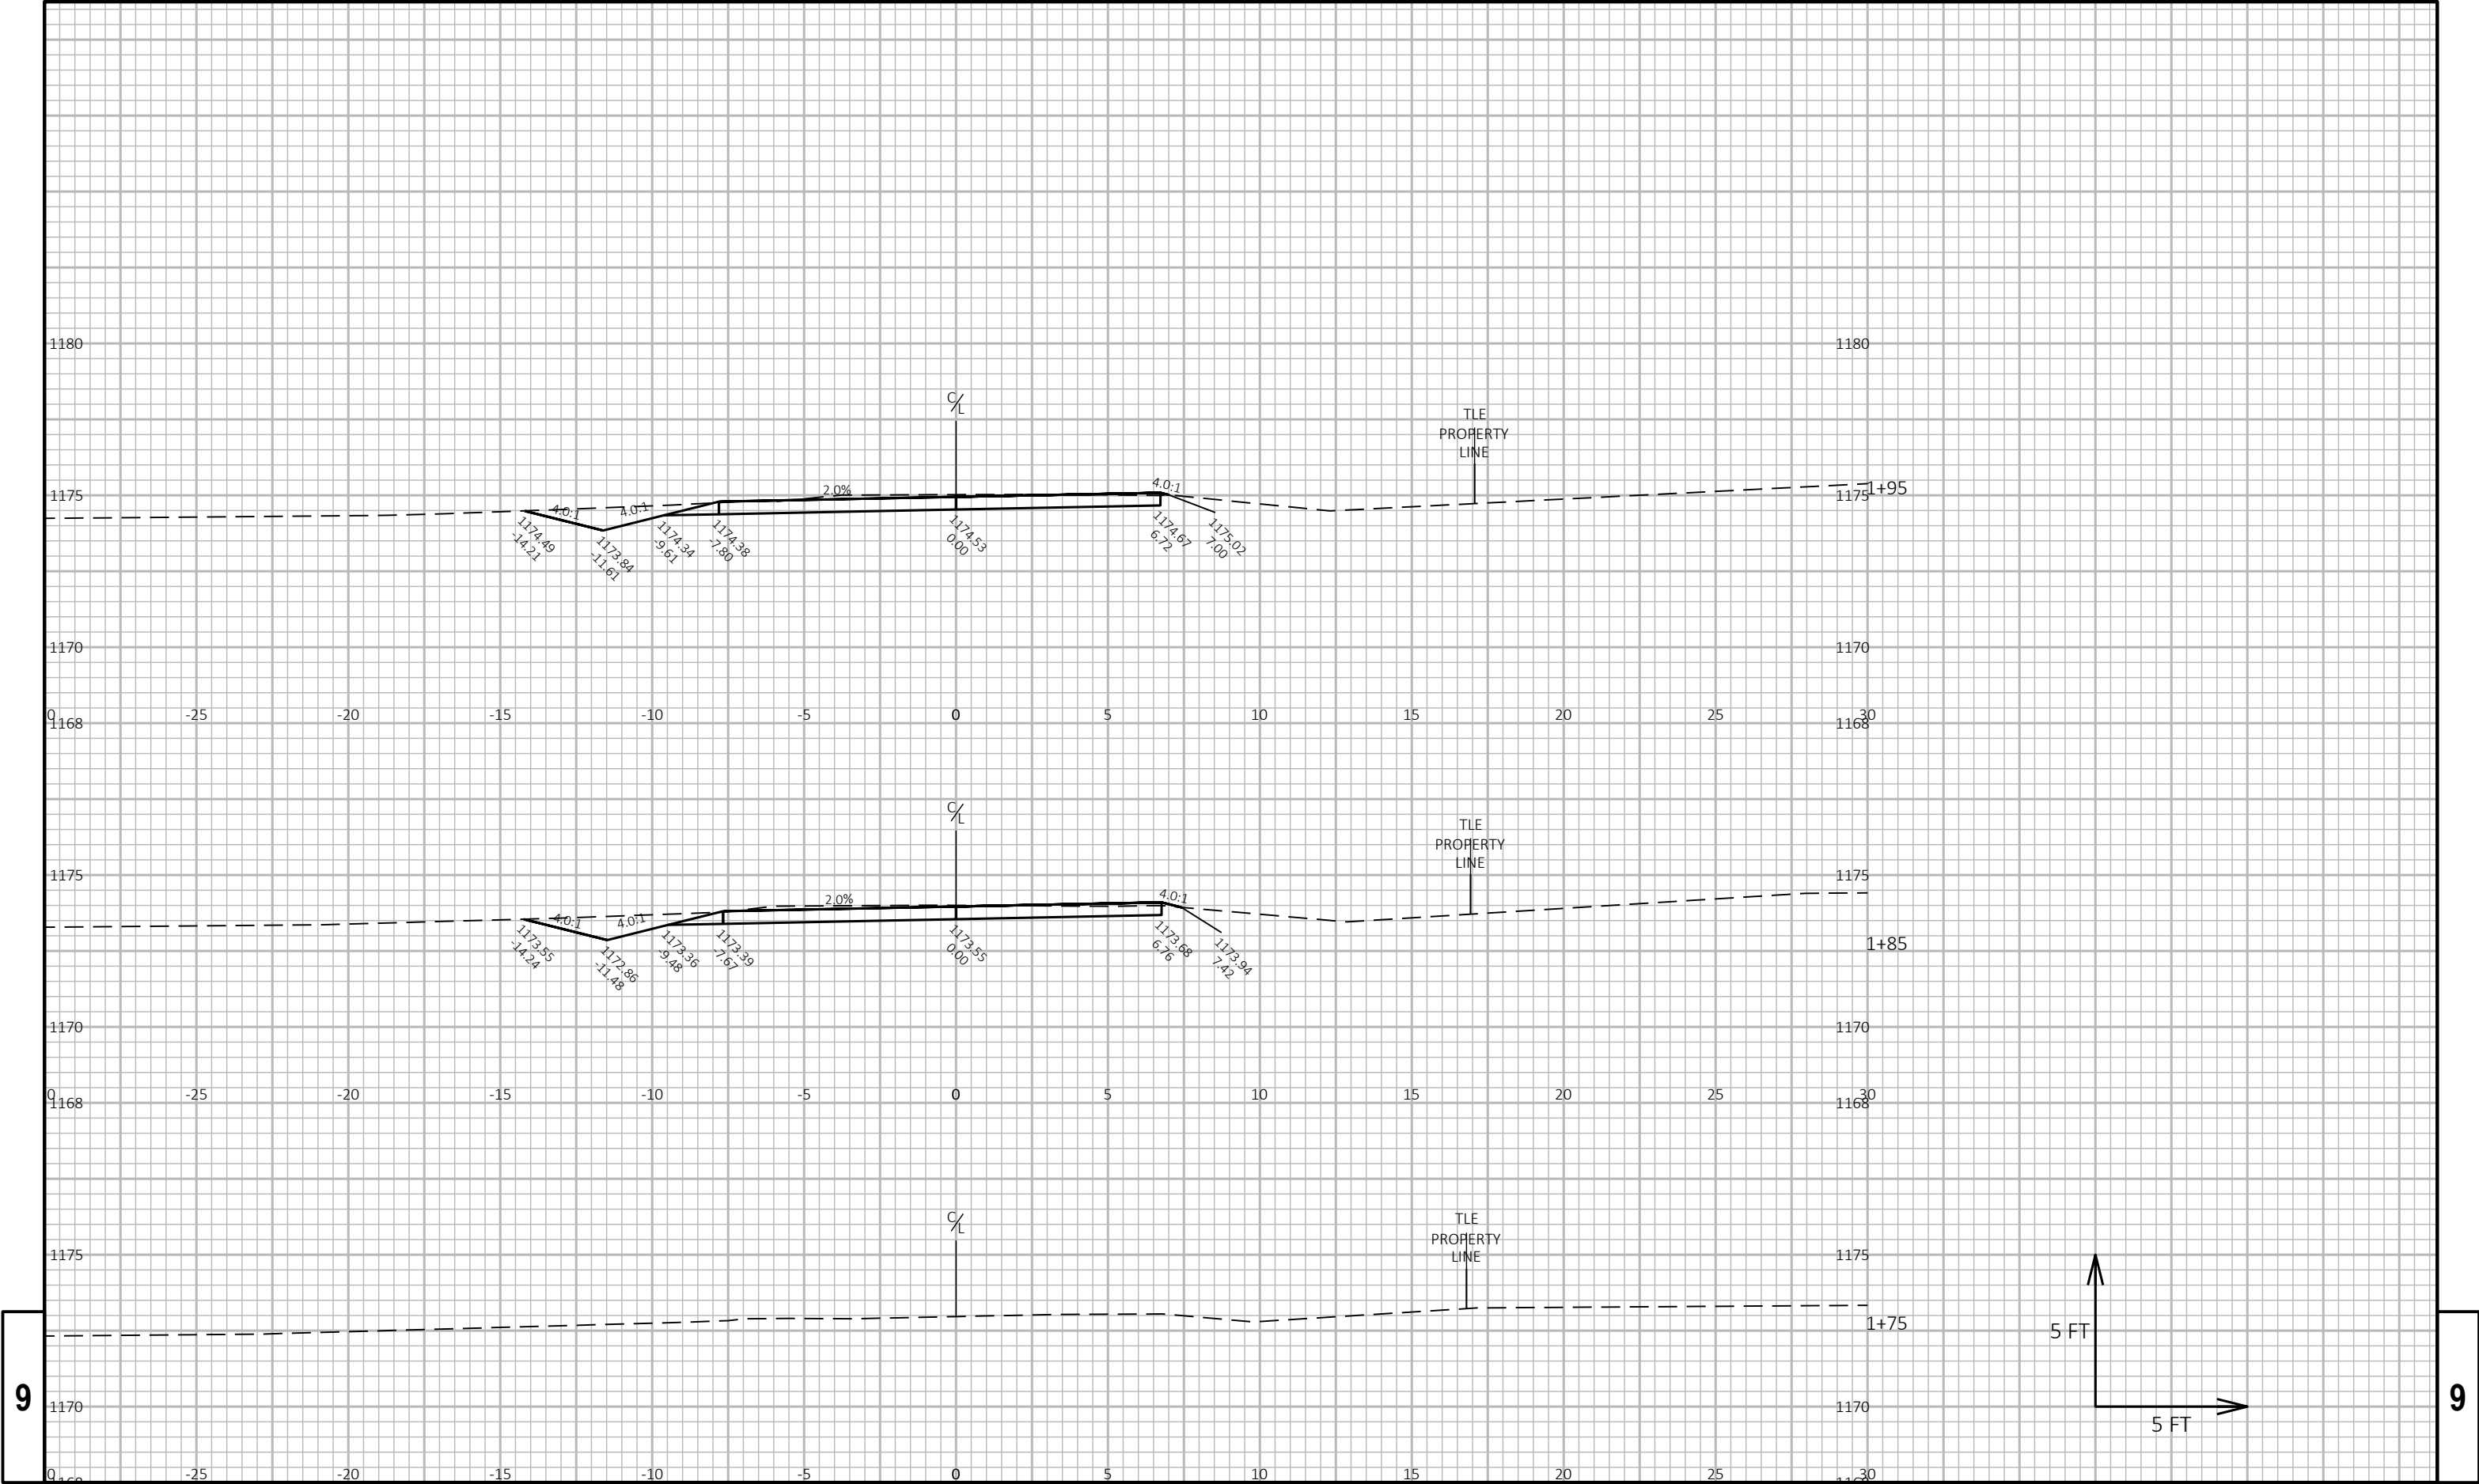



9

9

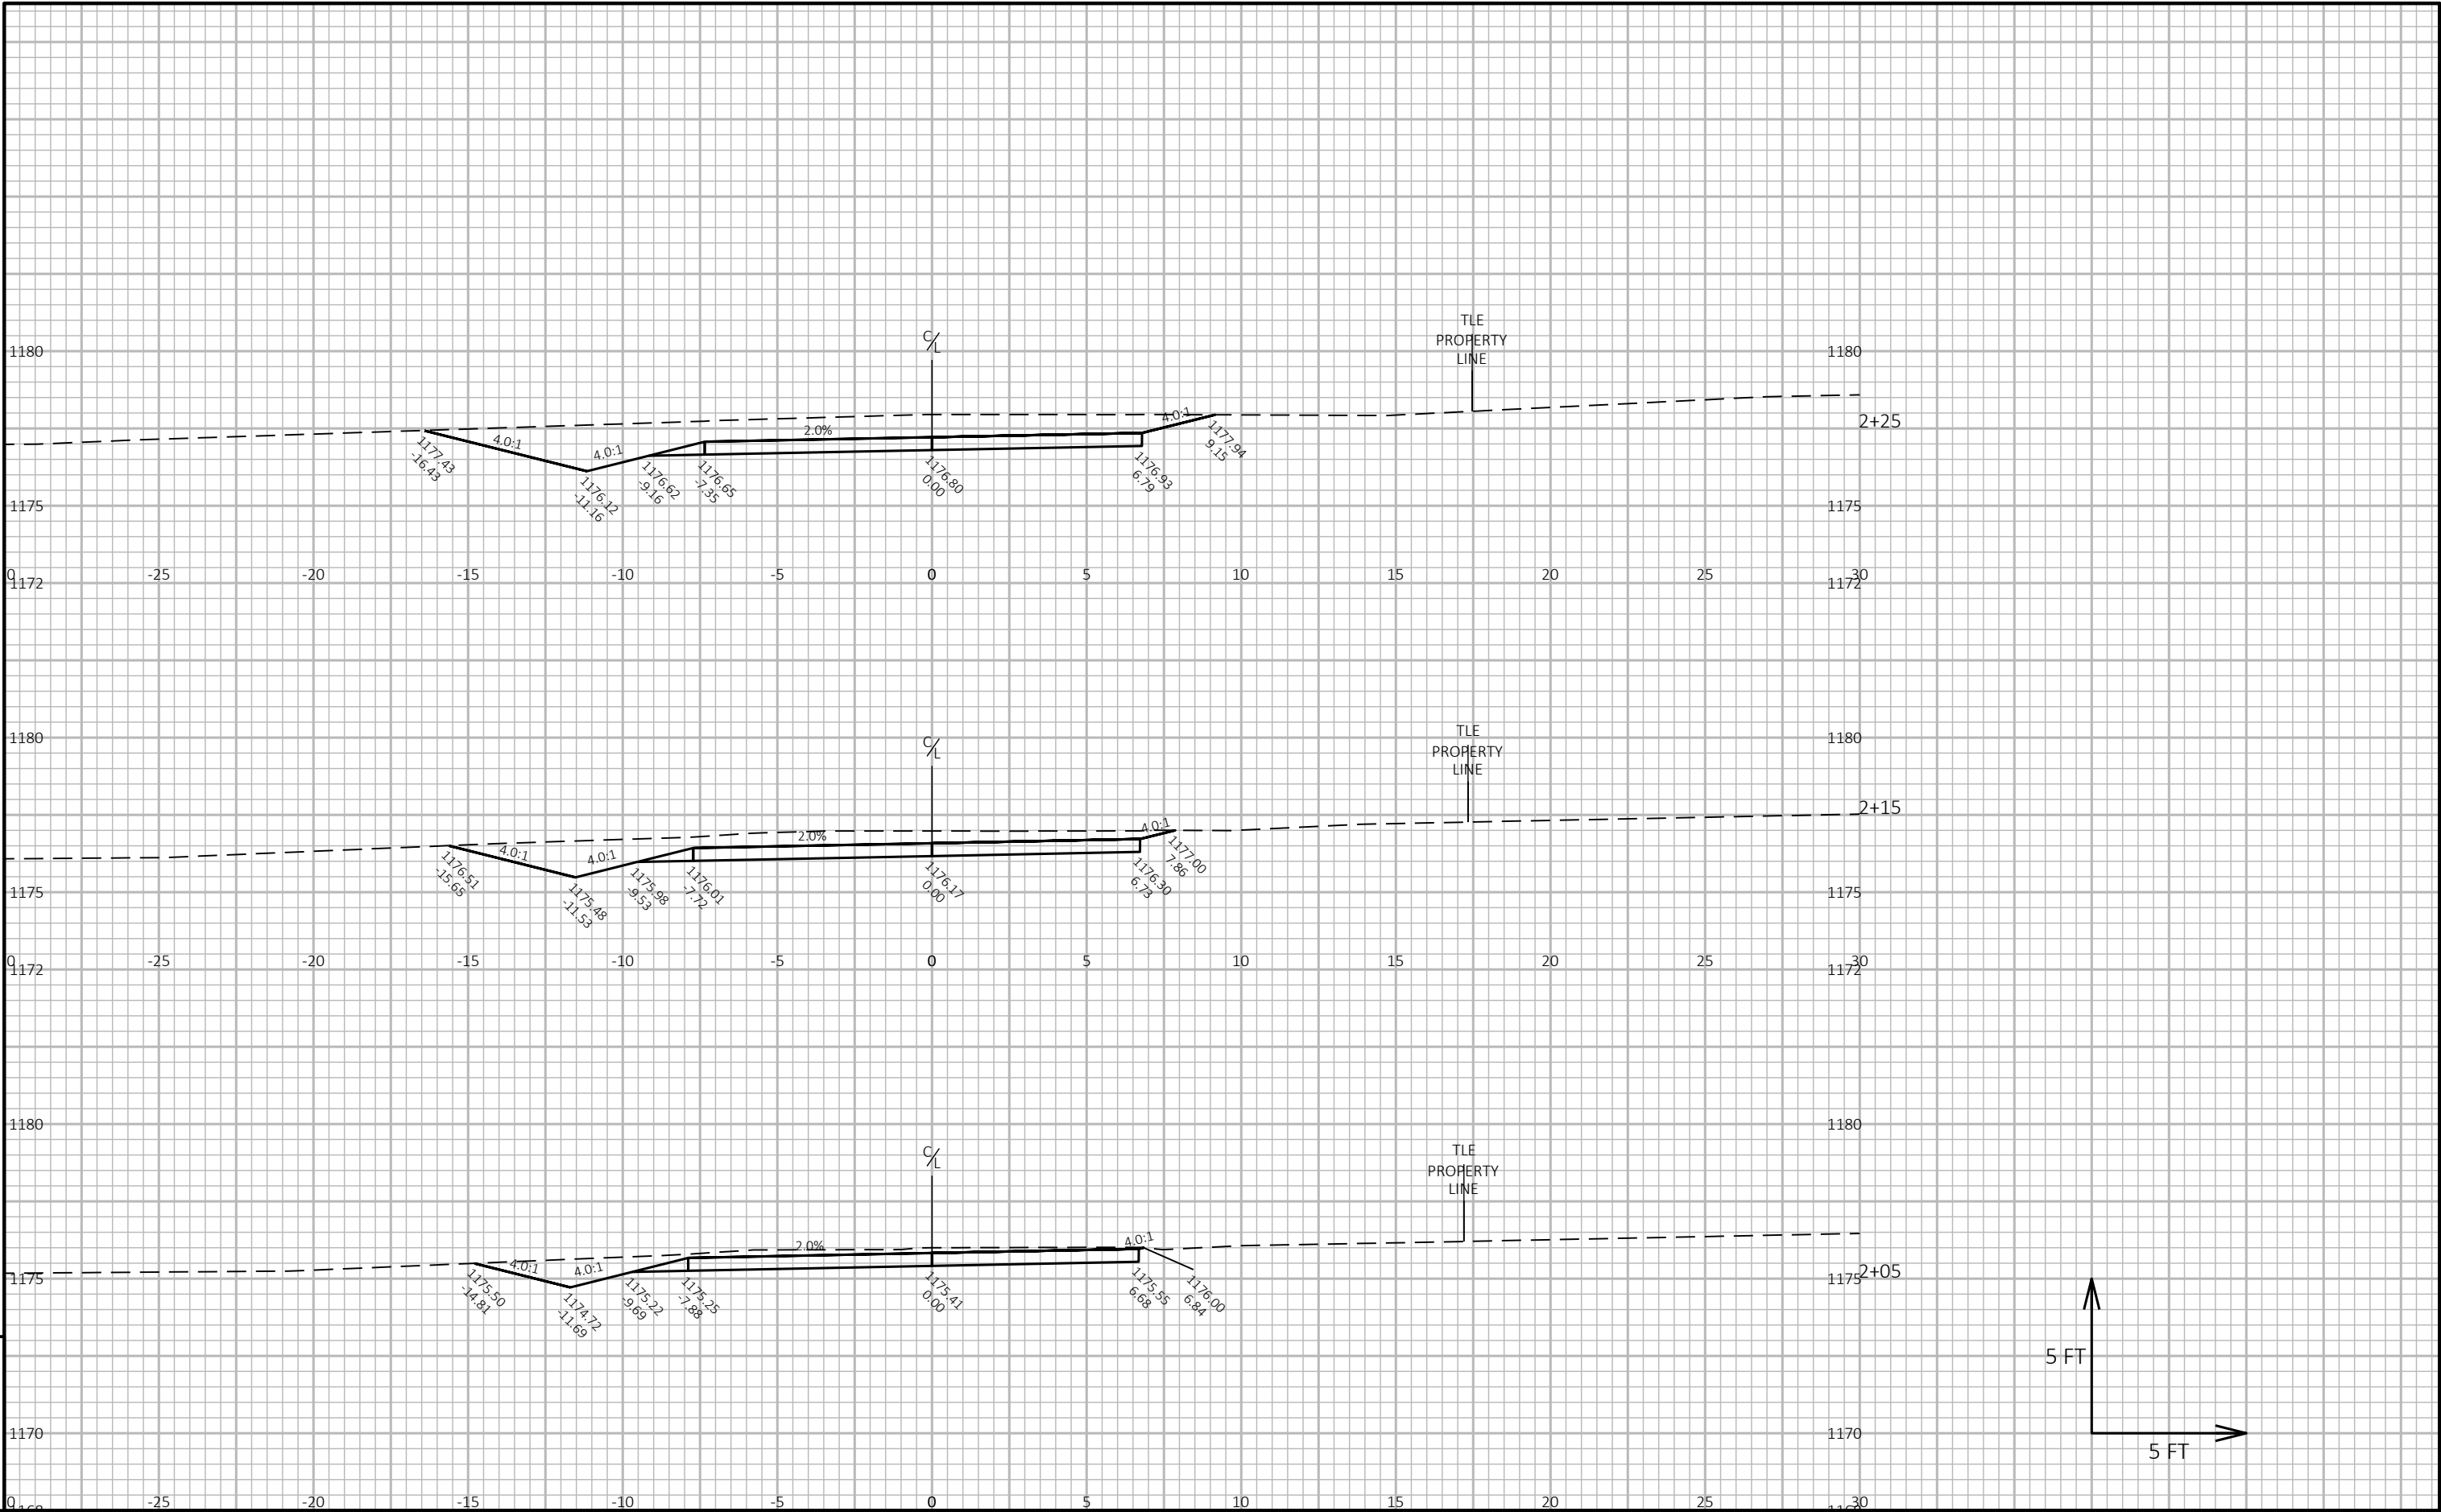


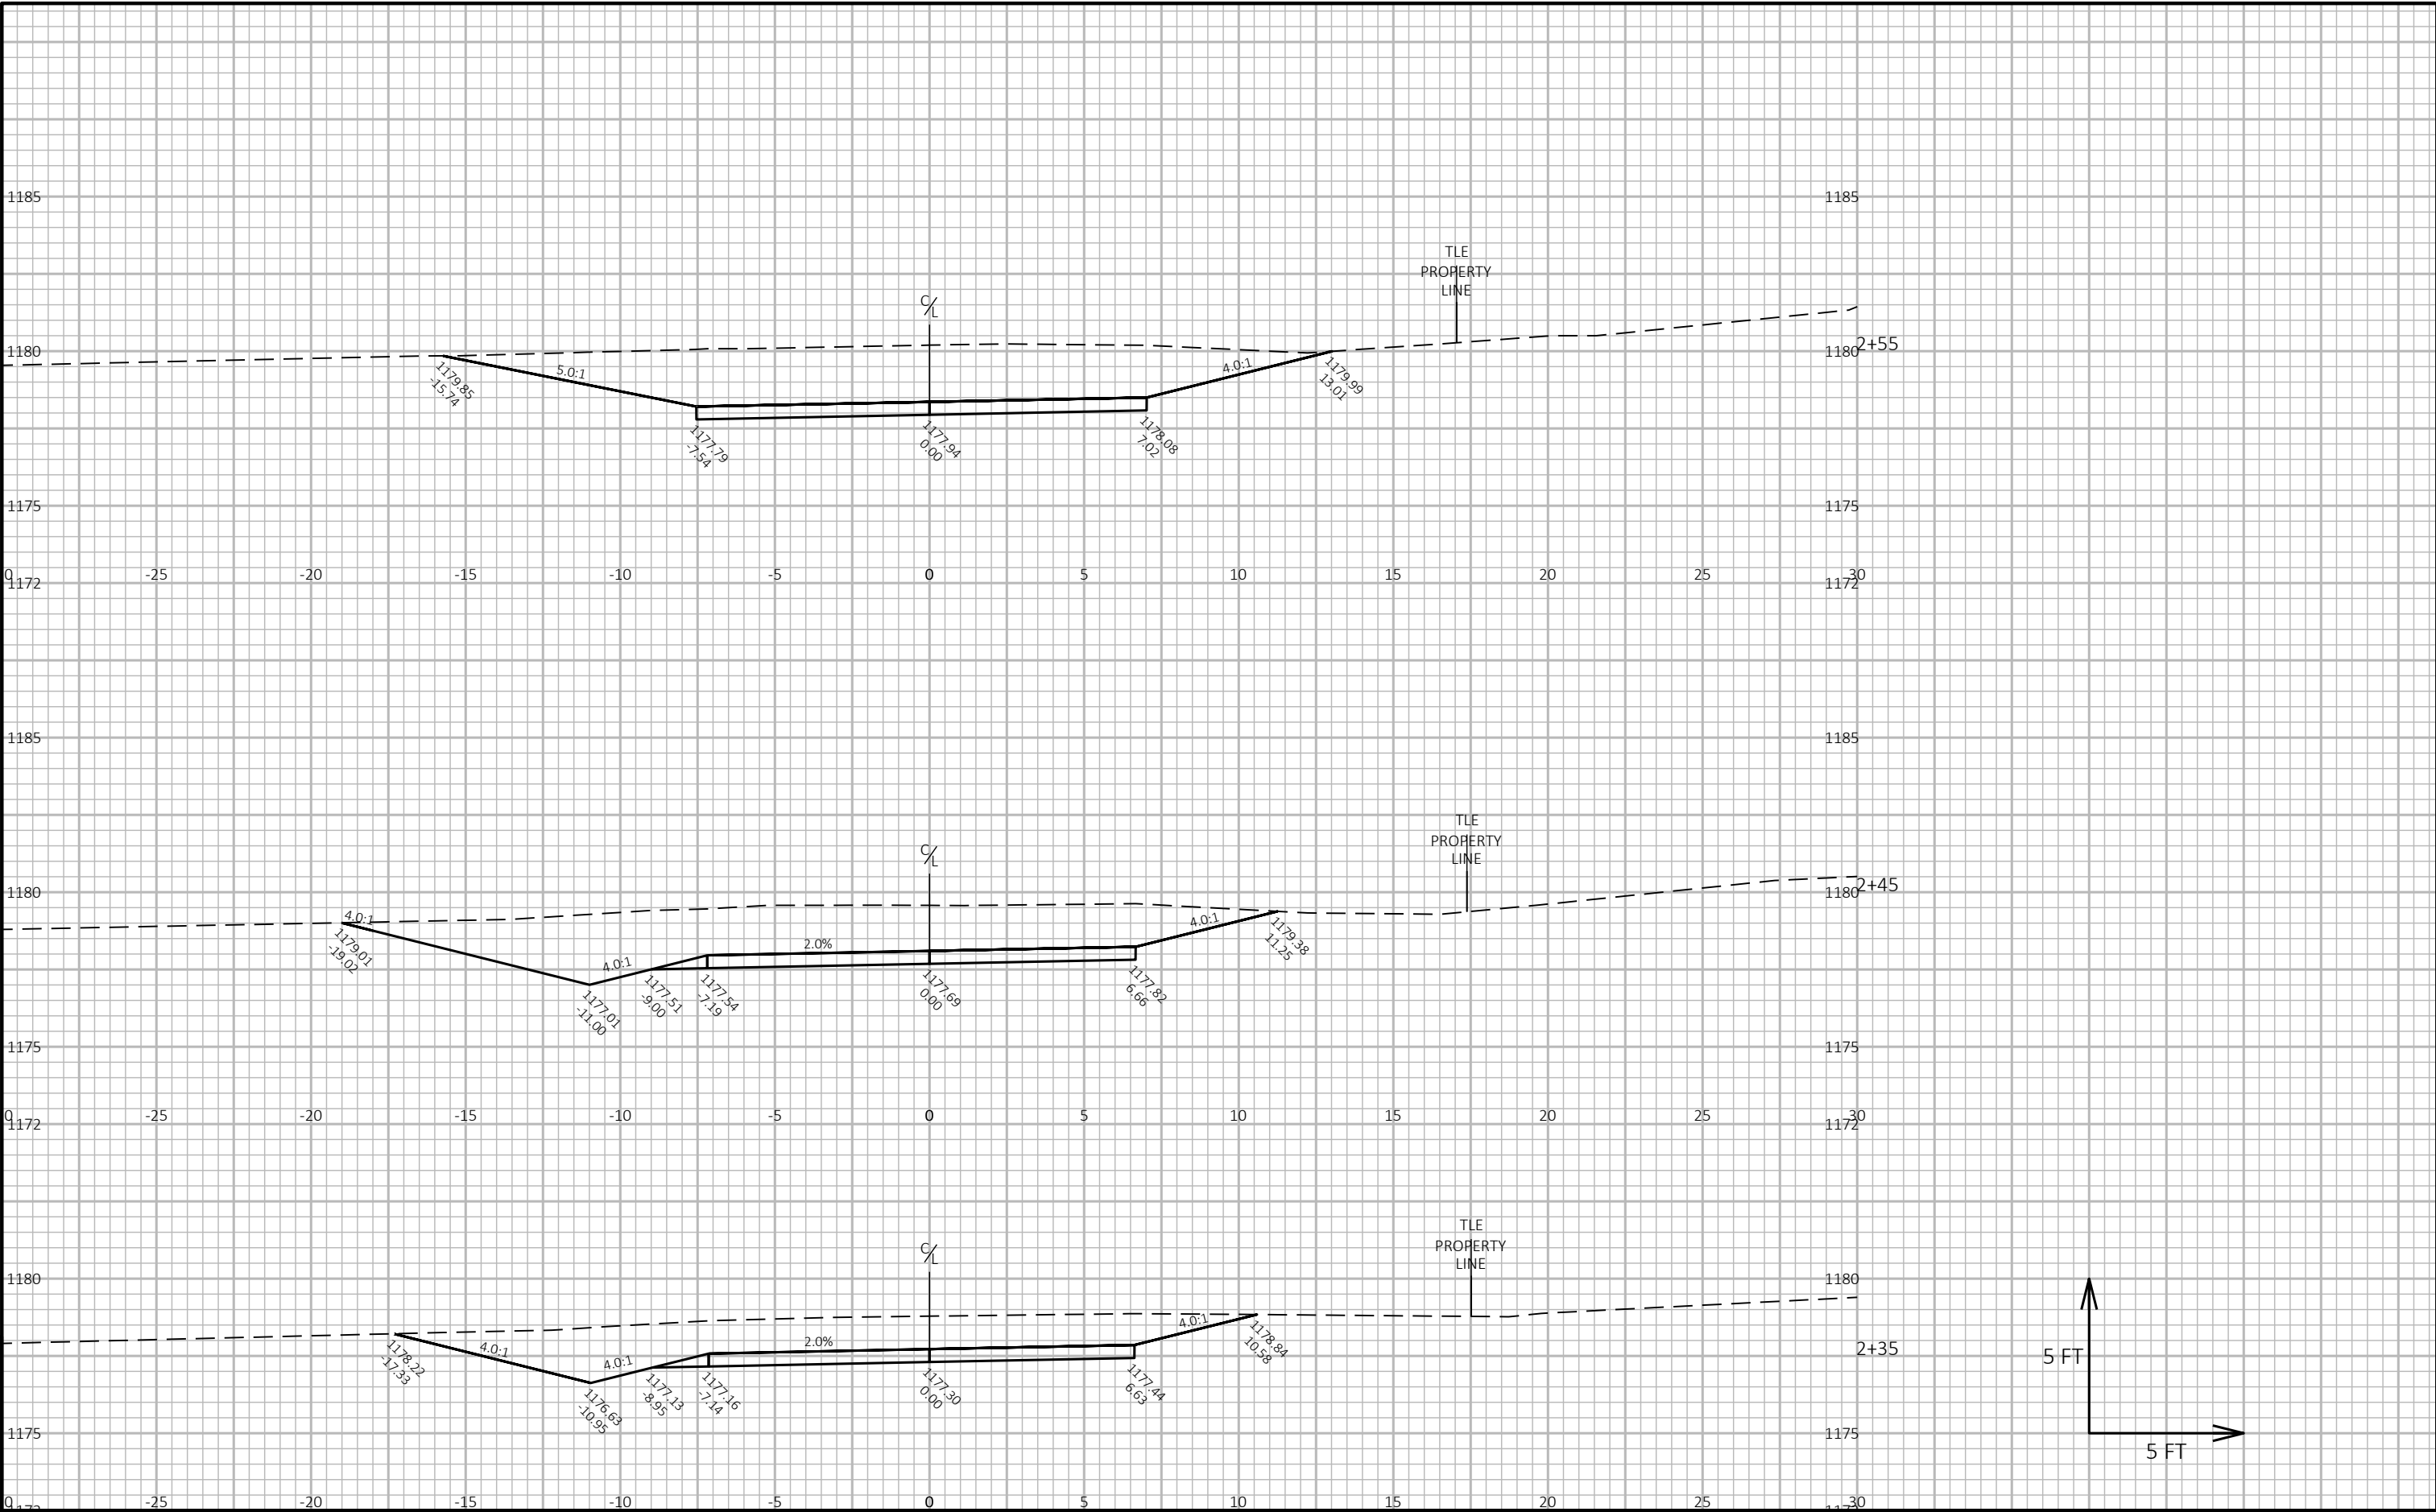

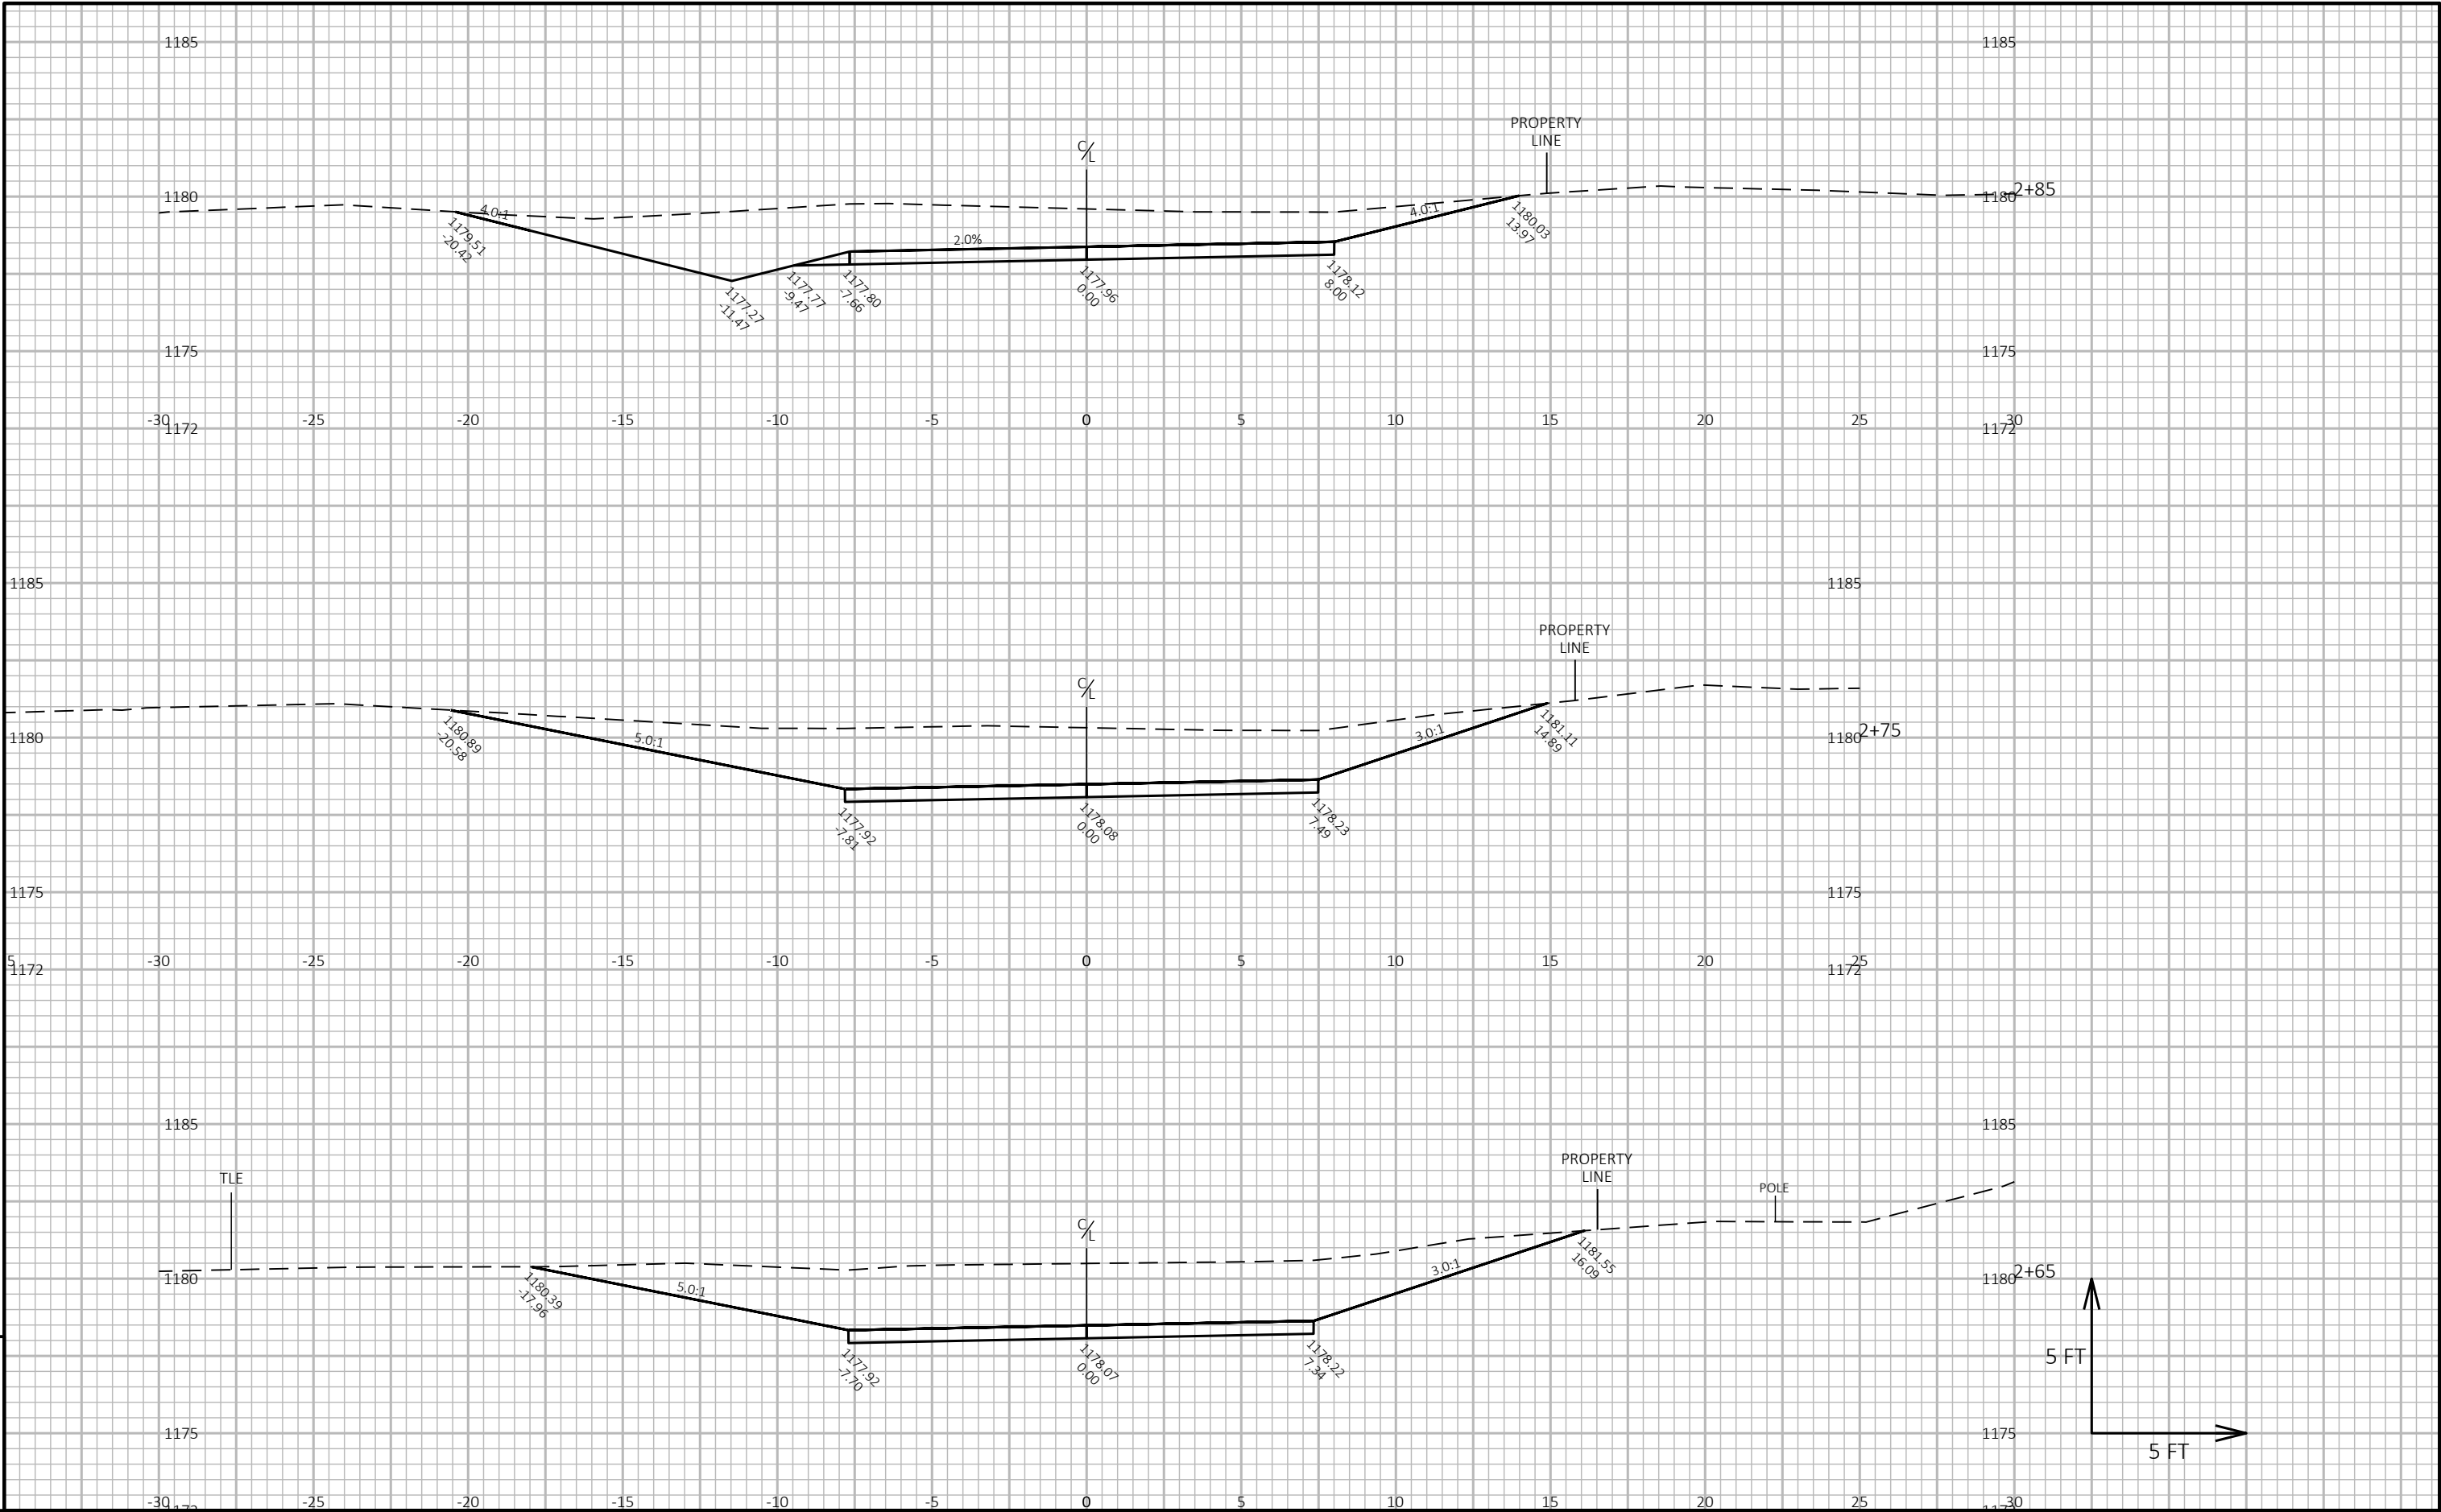

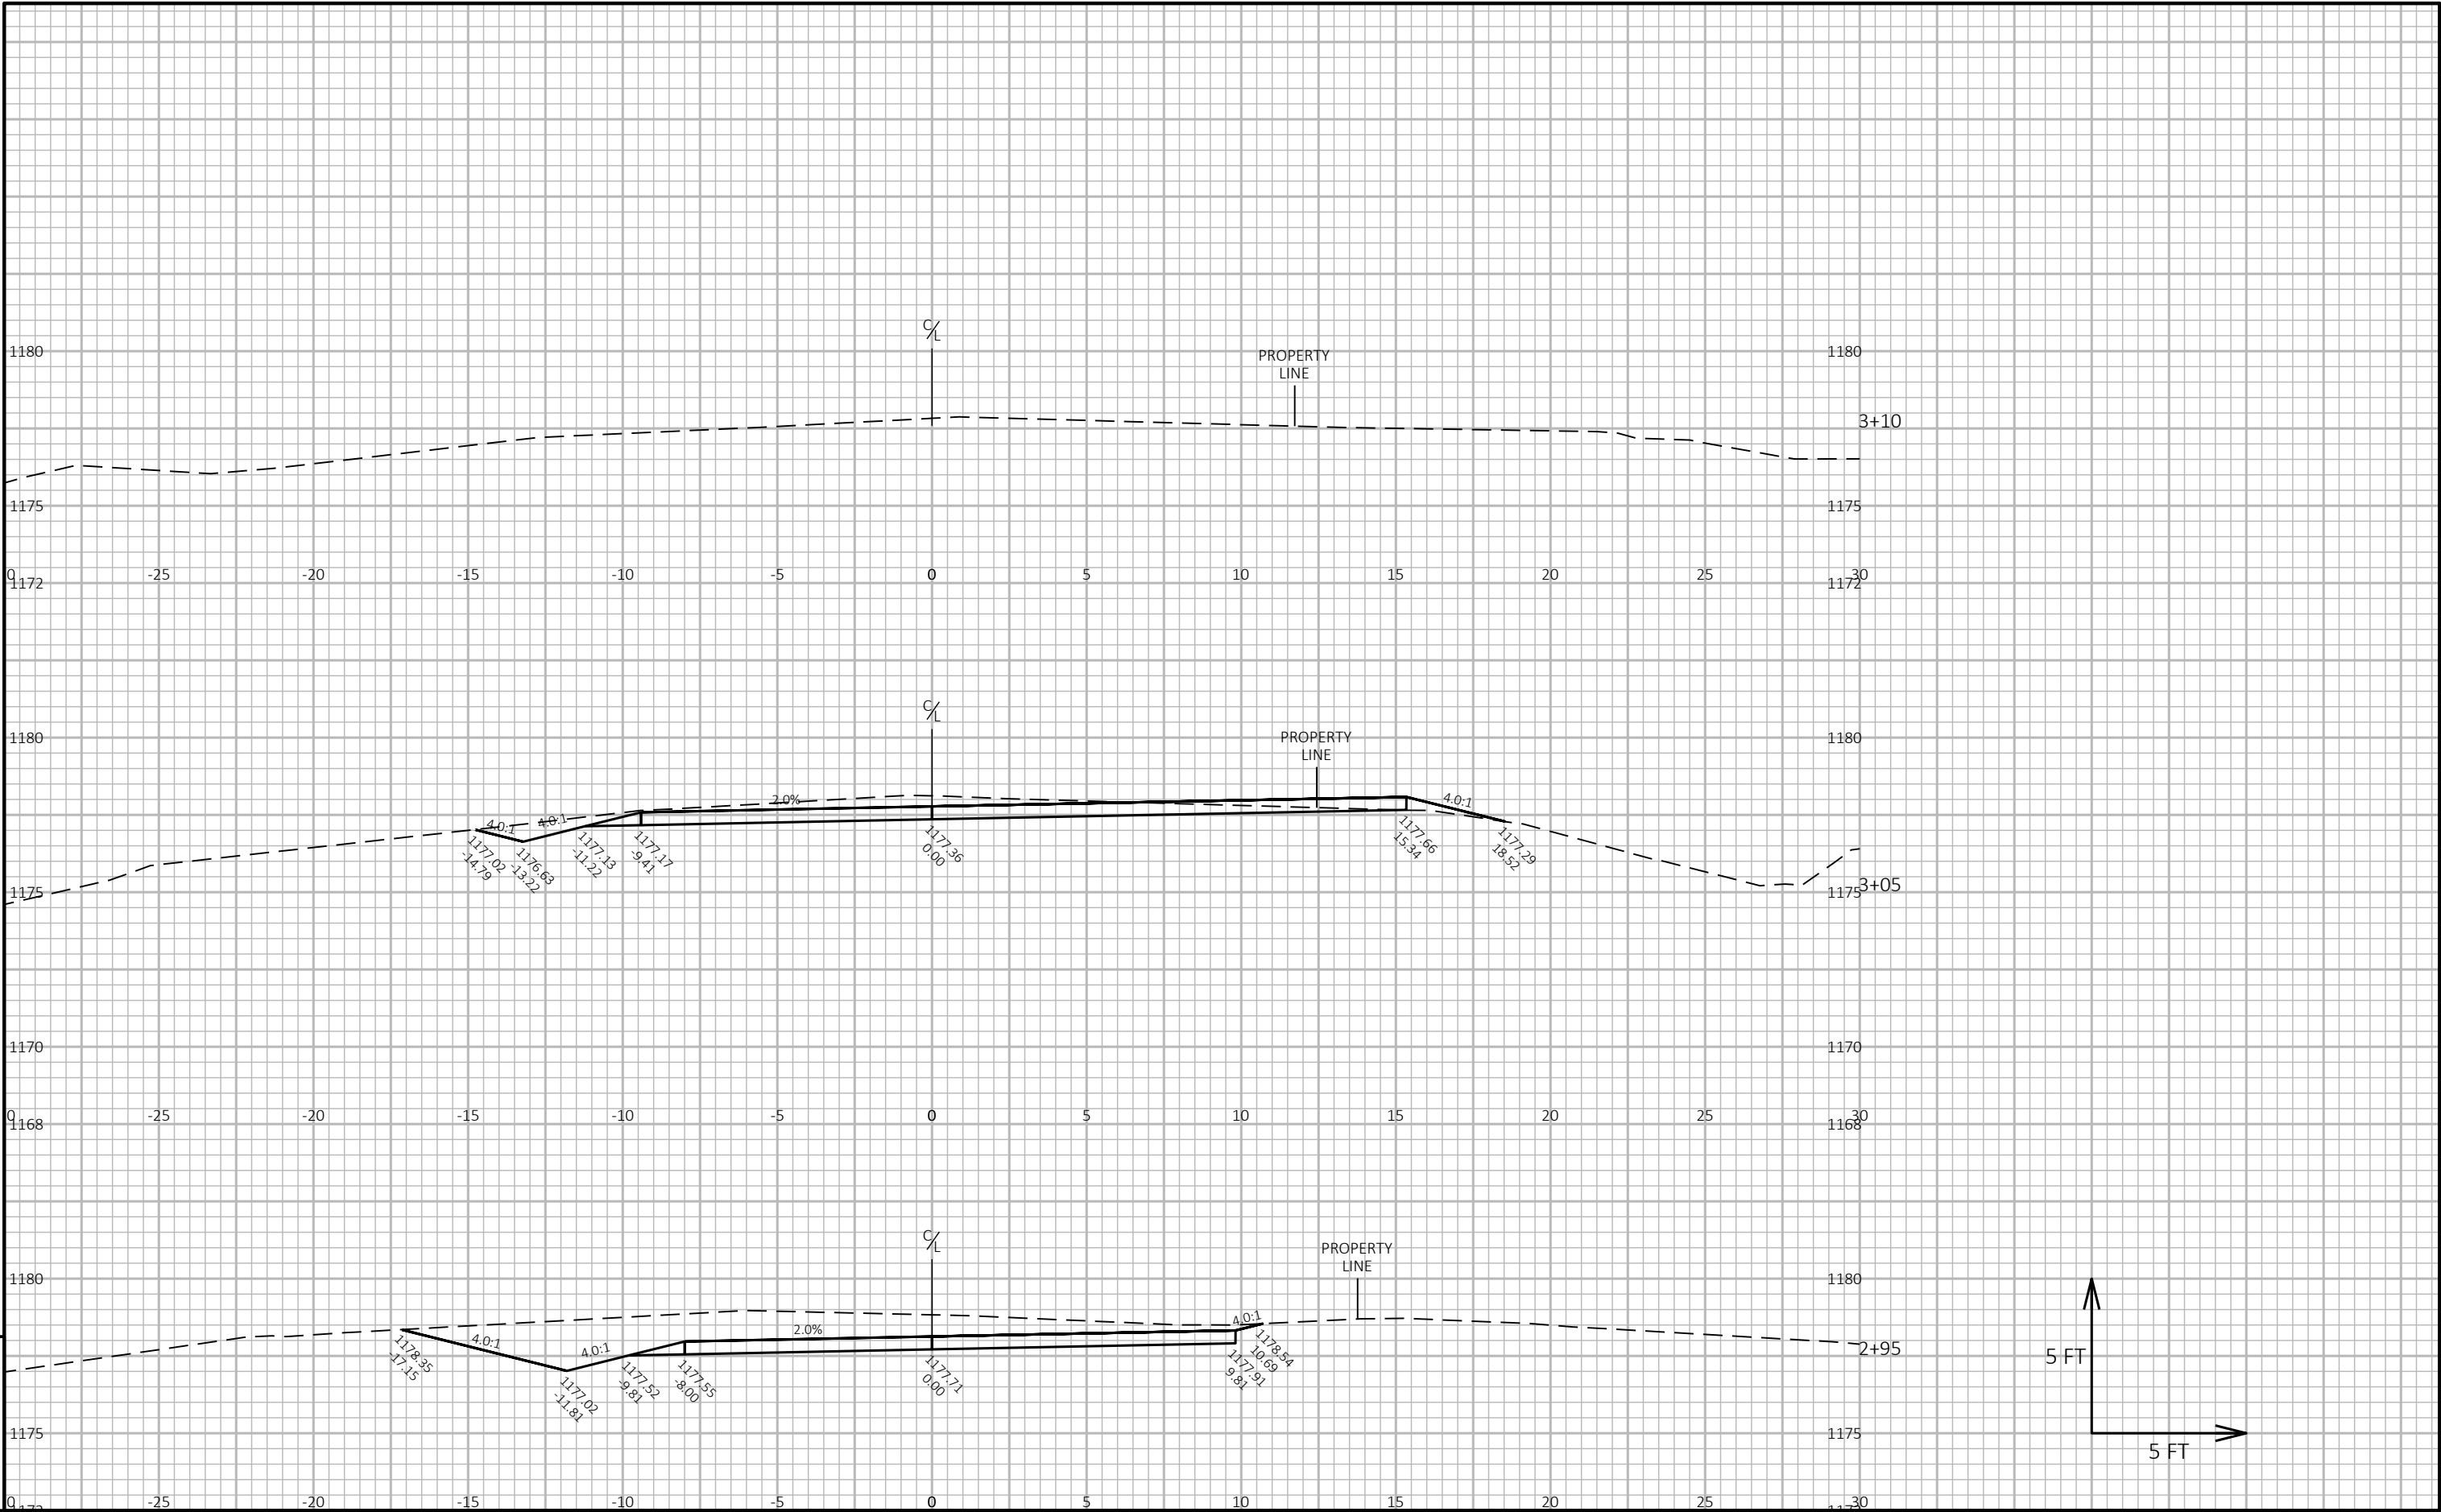

Notes

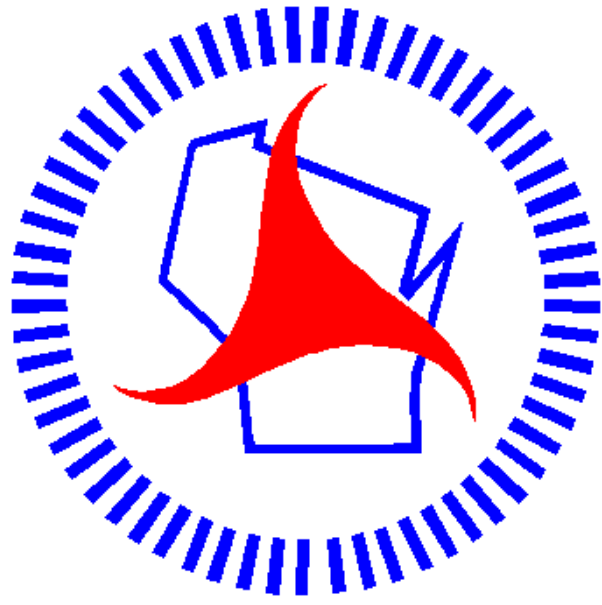

Wisconsin Department of Transportation

Dedicated people creating transportation solutions through innovation and exceptional service.

<http://www.dot.wisconsin.gov>