

UTILITIES CONTACTS

FRONTIER COMMUNICATIONS
CHRISTOPHER POLLACK
521 N 4TH ST
WAUSAU, WI 54403
CELL: 715-847-1240
EMAIL: Christopher.Pollack@FTR.com

WISCONSIN PUBLIC SERVICE / (WPS)
ELECTRICITY
JESSE PATTEN
P.O. BOX 1166
WAUSAU, WI 54402-1166
PHONE: 715-848-7405
CELL: 715-573-0349
EMAIL: jesse.patten@wisconsinpublicservice.com

CHARTER/SPECTRUM - TELECOMMUNICATIONS
SCOTT GOHDES
853 MCINTOSH STREET
WAUSAU, WI 54403
OFFICE: 715-803-2989
CELL: 715-519-0065
EMAIL: Scott.Gohdes@charter.com

WISCONSIN PUBLIC SERVICE / (WPS)
GAS
TYLER DAHLSTROM
1700 SHERMAN STREET
WAUSAU, WI 54402
PHONE: 715-848-7387
CELL: 715-432-9212
EMAIL: tyler.dahlstrom@wisconsinpublicservice.com



WISCONSIN DNR LIAISON

JAY SCHIEFELBEIN
WDNR
2984 SHAWANO AVENUE
GREEN BAY, WI 54313
PHONE: 920-360-3784
EMAIL: jeremiah.schiefelbein@wisconsin.gov

DESIGN PROJECT MANAGER

MICHAEL GRAGE
WISDOT NC REGION
510 N HANSON LAKE ROAD
RHINELANDER, WI 54501
PHONE: 715-365-5705
EMAIL: michael.grage@dot.wi.gov

DESIGN PROJECT LEADER

KRISTOFER OLSON, PE
AYRES ASSOCIATES
3376 PACKERLAND DRIVE
ASHWAUBENON, WI 54115
PHONE: 920-327-7803
EMAIL: OlsonK@AyresAssociates.com

COUNTY HIGHWAY COMMISSIONER

KEVIN LANG, COMMISSIONER
MARATHON COUNTY
1430 WEST STREET
WAUSAU, WI 54401
PHONE: 715-261-1809
EMAIL: kevin.lang@marathoncounty.gov

GENERAL NOTES

THE LOCATIONS OF EXISTING AND PROPOSED UTILITY INSTALLATIONS AS SHOWN ON THE PLANS ARE APPROXIMATE. THERE MAY BE OTHER UTILITY INSTALLATIONS WITHIN THE PROJECT AREA THAT ARE NOT SHOWN.

FILL EXPANSION FACTOR IS 30%.

NO TREES OR SHRUBS ARE TO BE REMOVED WITHOUT THE APPROVAL OF THE ENGINEER.

RIGHT OF WAY INFORMATION SHOWN ON THE PLANS IS APPROXIMATE.

EROSION CONTROL FEATURES AS SHOWN IN THE PLANS ARE AT APPROXIMATE LOCATIONS. EXACT LOCATIONS WILL BE DETERMINED BY THE CONTRACTOR'S EROSION CONTROL IMPLEMENTATION PLAN (ECIP) AND APPROVED BY THE ENGINEER. MAINTAIN EROSION CONTROL MEASURES UNTIL SUCH A TIME AS THE ENGINEER DETERMINES THE MEASURE IS NO LONGER NECESSARY.

DISTURBED AREAS WITHIN THE RIGHT OF WAY, EXCEPT THE AREAS WITHIN THE FINISHED SUBGRADE SHOULDER POINTS ARE TO BE SEEDED AND EITHER MULCHED OR EROSION MATTED AS DIRECTED BY THE ENGINEER.

SEED MIXTURE NO. 20 AND SEEDING TEMPORARY SHALL BE USED IN THE PROJECT AND SHALL BE PLACED AS SHOWN IN THE PLANS AND/OR DIRECTED BY THE ENGINEER.

ASPHALTIC SURFACE WAS DESIGNED WITH A 2.25" UPPER LAYER AND A 2.75" LOWER LAYER. ASPHALTIC SURFACE SHALL BE USED 12.5 mm NOMINAL AGGREGATE SIZE.

THE PROPOSED SHOULDER WIDTH SHOWN IN THE TYPICAL SECTIONS ARE MINIMUM WIDTH. PERPETUATE EXISTING SHOULDERS THAT ARE WIDER THAN WHAT IS SHOWN IN THE TYPICAL SECTIONS.

SAWCUTS, AS SHOWN ON THE PLANS, ARE SUGGESTED LOCATIONS AND MAY BE ADJUSTED AT THE DISCRETION OF THE ENGINEER TO BETTER SUIT FIELD CONDITIONS.

TRAFFIC CONTROL DEVICES SHALL BE ADJUSTED TO FIT FIELD CONDITIONS AS DIRECTED BY THE ENGINEER.


THE DEPARTMENT OF TRANSPORTATION WILL FURNISH THE CONTRACTOR WITH A MONUMENT TO BE INSTALLED BY THE CONTRACTOR AS DIRECTED BY THE ENGINEER.

DO NOT DRIVE OR STORE EQUIPMENT, OR STORE CONSTRUCTION MATERIALS IN ENVIRONMENTAL SENSITIVE AREAS, WETLANDS OR WATERWAYS.


RUNOFF COEFFICIENT TABLE

LAND USE:	HYDROLOGIC SOIL GROUP											
	A			B			C			D		
	SLOPE RANGE (PERCENT)			SLOPE RANGE (PERCENT)			SLOPE RANGE (PERCENT)			SLOPE RANGE (PERCENT)		
	0-2	2-6	6 & OVER	0-2	2-6	6 & OVER	0-2	2-6	6 & OVER	0-2	2-6	6 & OVER
ROW CROPS:	.08	.16	.22	.12	.20	.27	.15	.24	.33	.19	.28	.38
	.22	.30	.38	.26	.34	.44	.30	.37	.50	.34	.41	.56
MEDIAN STRIPTURF:	.19	.20	.24	.19	.22	.26	.20	.23	.30	.20	.25	.30
	.24	.26	.30	.25	.28	.33	.26	.30	.37	.27	.32	.40
SIDE SLOPETURF:			.25			.27			.28			.30
			.32			.34			.36			.38
PAVEMENT:												
ASPHALT:	.70 - .95											
CONCRETE:	.80 - .95											
BRICK:	.70 - .80											
DRIVES, WALKS:	.75 - .85											
ROOFS:	.75 - .95											
GRAVEL ROADS, SHOULDERS:	.40 - .60											

TOTAL PROJECT AREA = 1.537 ACRES
TOTAL AREA EXPECTED TO BE DISTURBED BY CONSTRUCTION ACTIVITIES = 1.241 ACRES

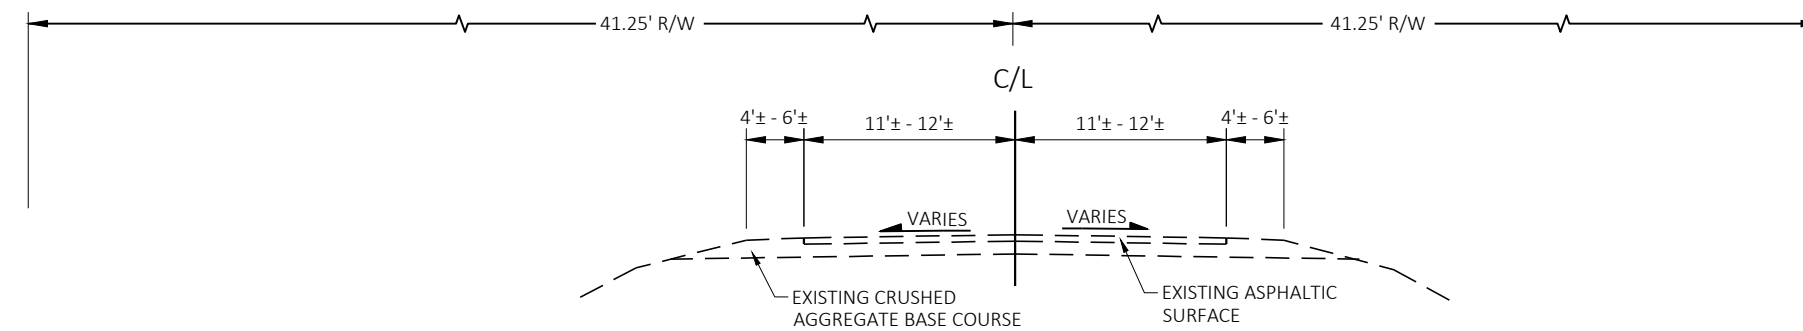**EXISTING TYPICAL SECTION**


CTH U

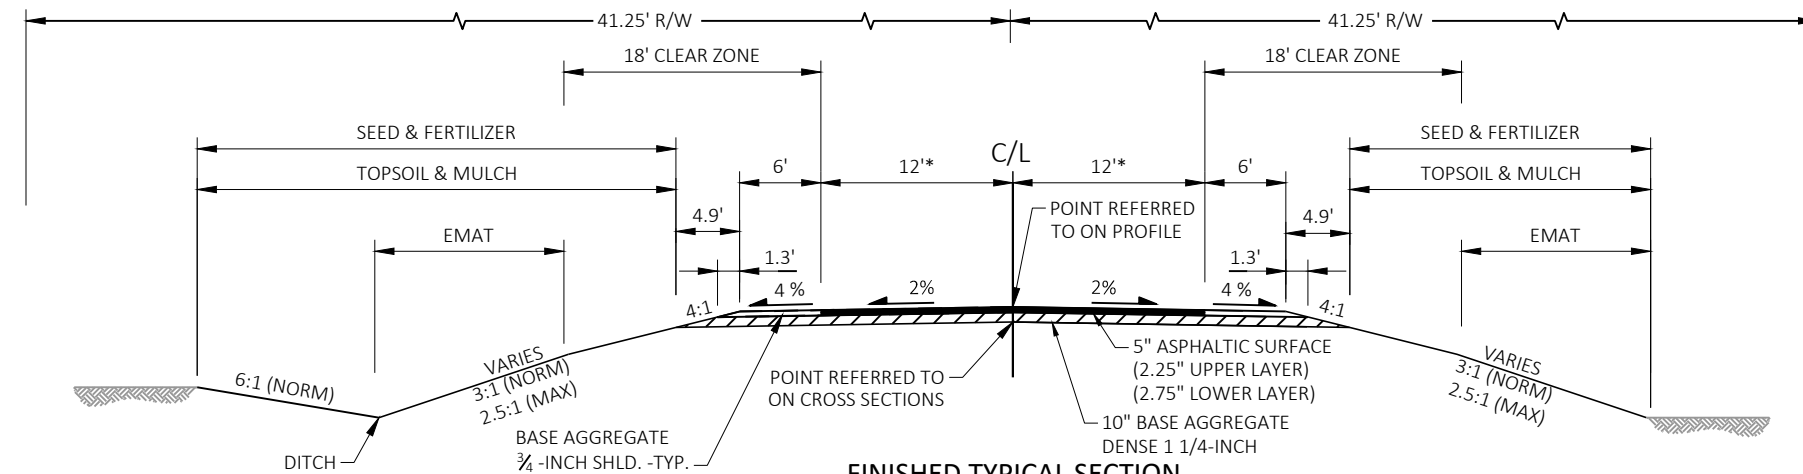**FINISHED TYPICAL SECTION**


CTH U

STA 8+50.25 TO STA 9+50.25
STA 10+74.75 TO STA 11+74.75

*THE ASPHALT SHALL BE PLACED 32'-0" WIDE AT THE ENDS OF THE BRIDGE AND FOLLOW THE FACE OF GUARDRAIL, AND TAPER TO MATCH EXISTING AT THE ENDS OF THE PROJECT.

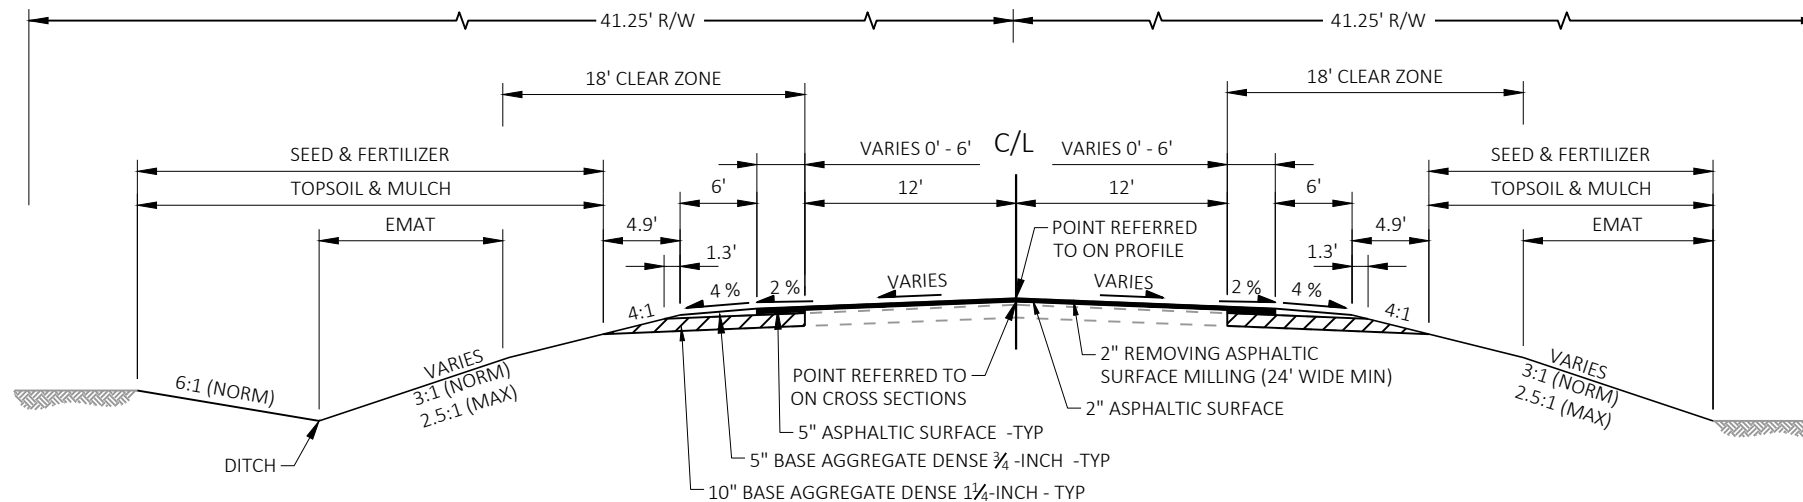
**FINISHED TYPICAL SECTION**

CTH U

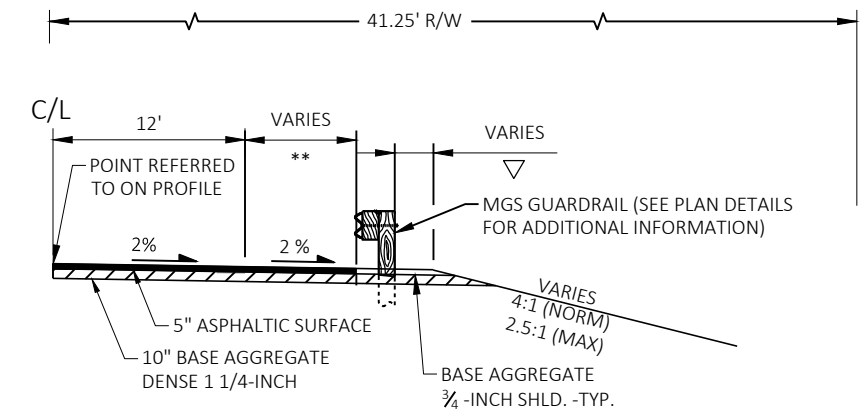STA 7+45.00 TO STA 8+50.25
STA 11+74.75 TO STA 13+81.50**FINISHED TYPICAL HALF SECTION WITH GUARDRAIL**




** 4' MIN. (AT BRIDGE)
6' MAX. (AT END TERMINAL)




▽ 2' MIN. (AT BRIDGE)
4' MAX. (AT END TERMINAL)

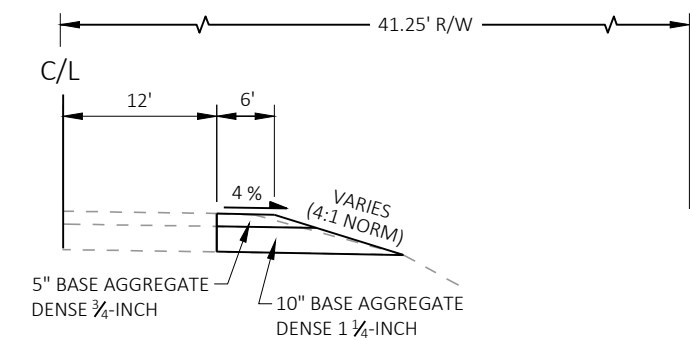
**FINISHED TYPICAL HALF SECTION
WITH SHOULDER WIDENING**

CTH U

STA 7+35.00 TO STA 7+45.00 LT
STA 13+81.50 TO STA 14+10.00 LT & RT
STA 14+10.00 TO STA 14+50.00 RT

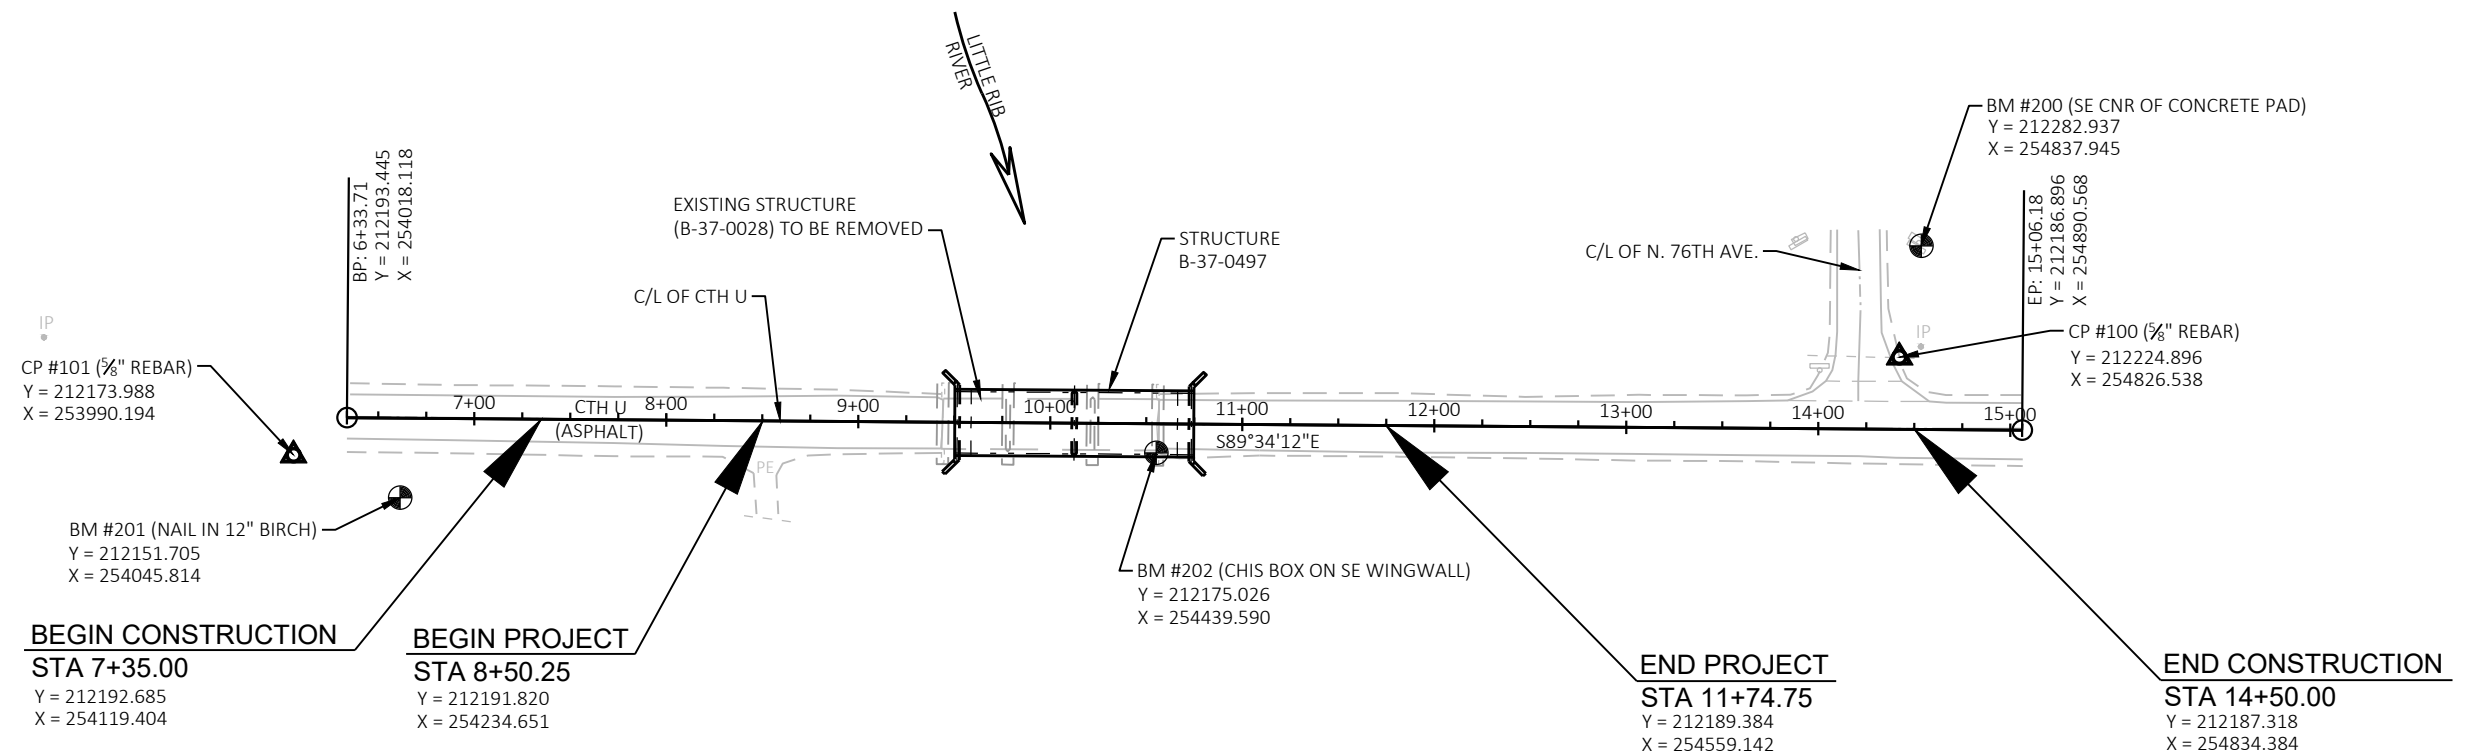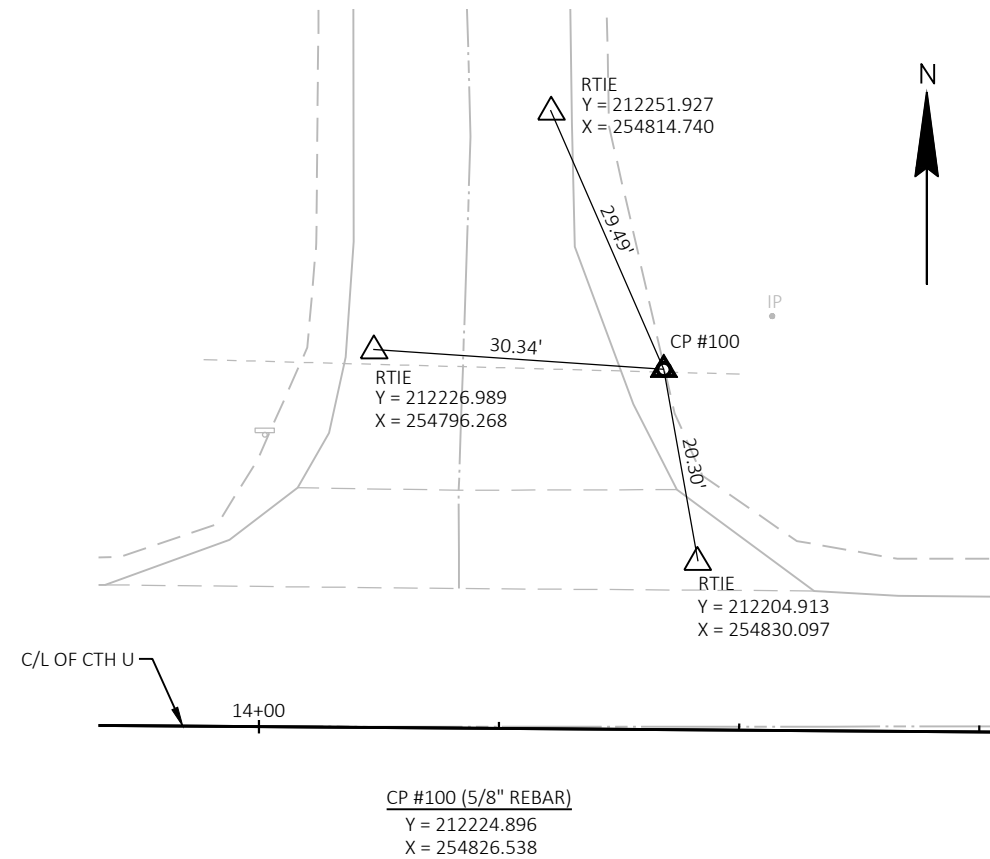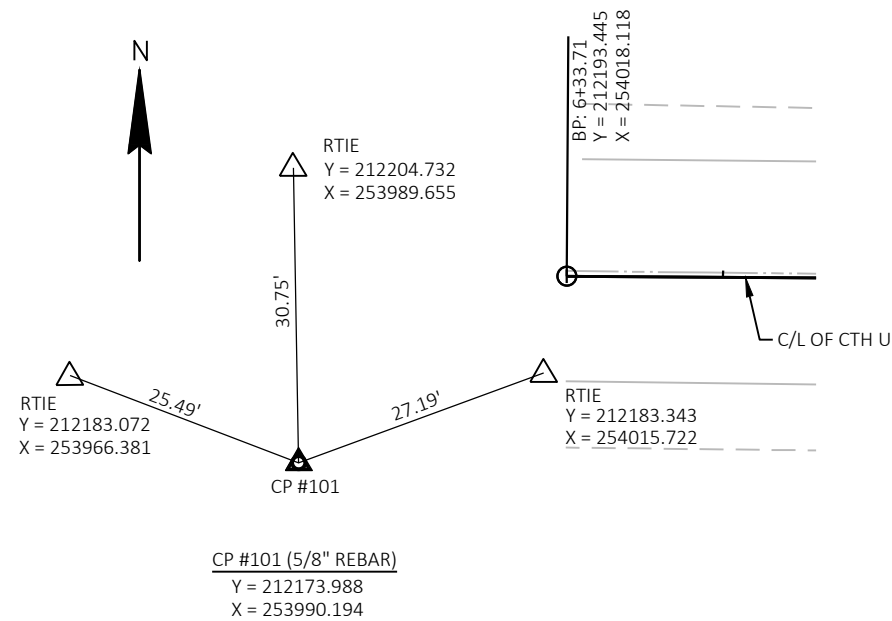**ALIGNMENT CONTROLS****ALIGNMENT TIES**

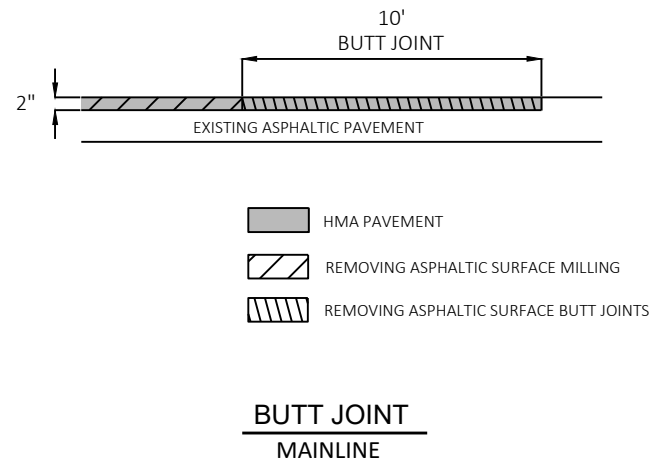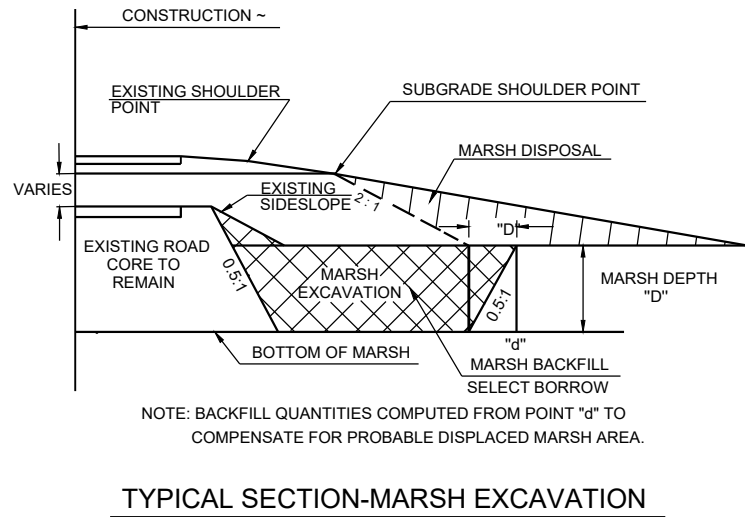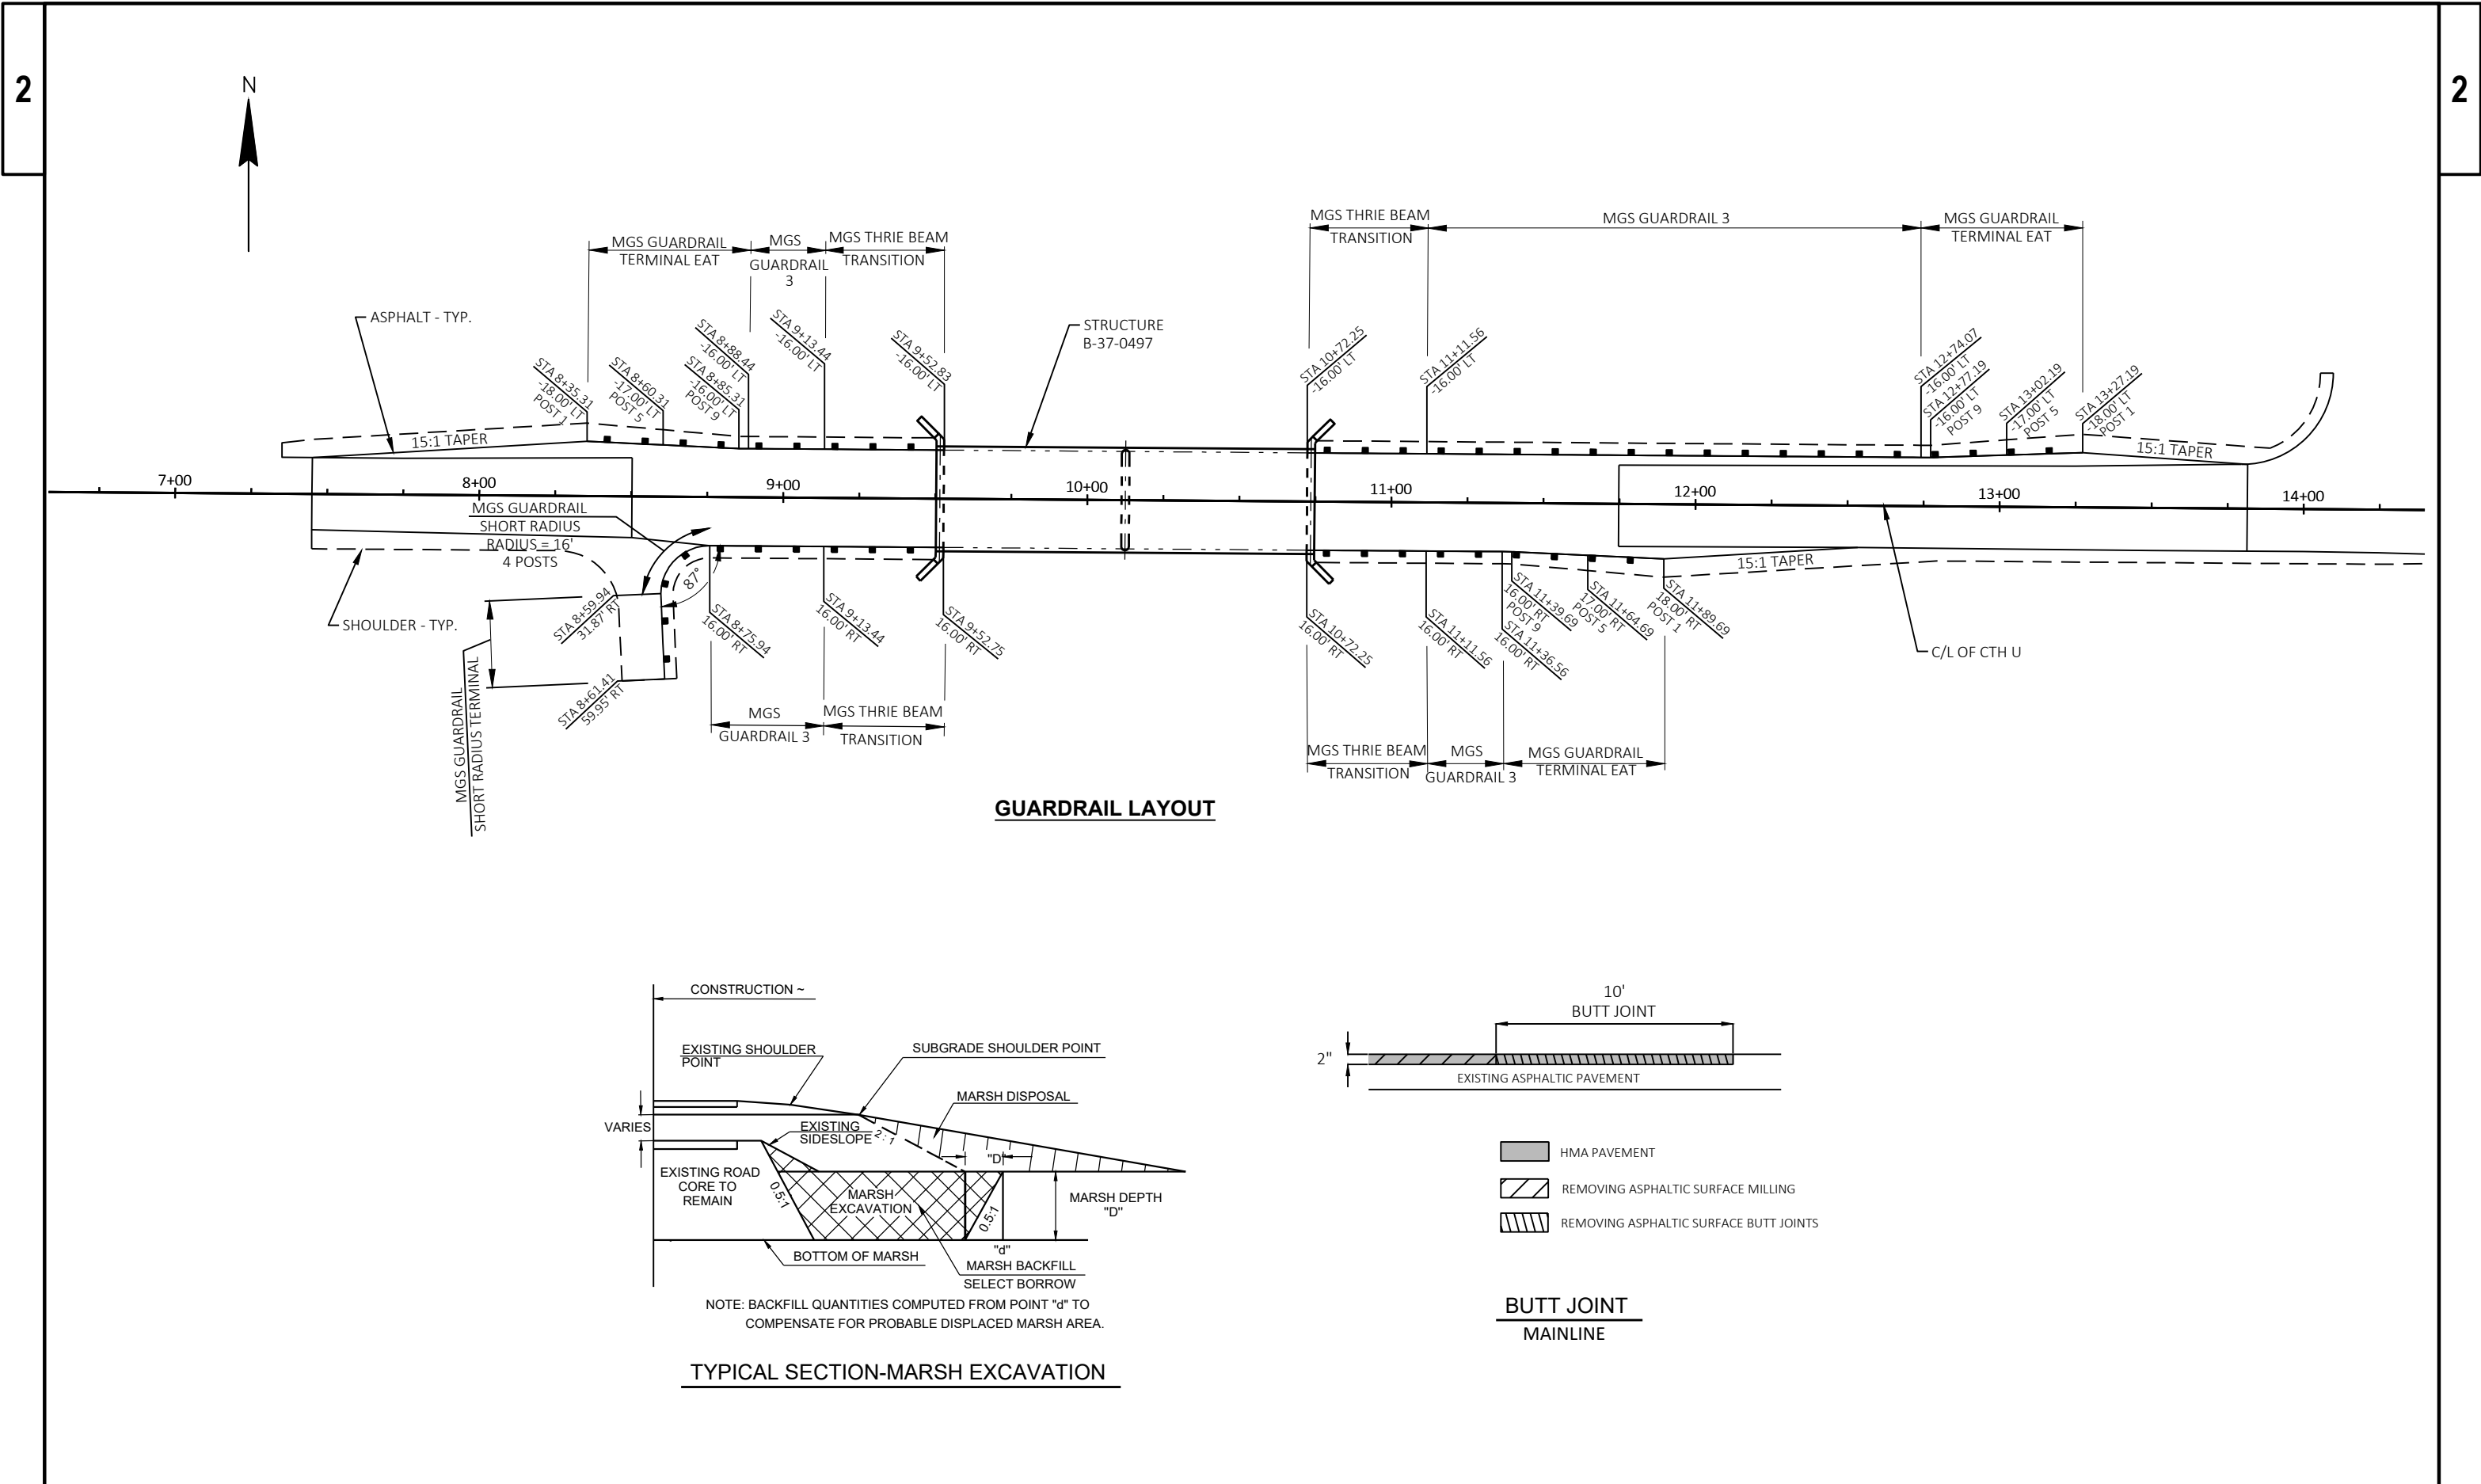

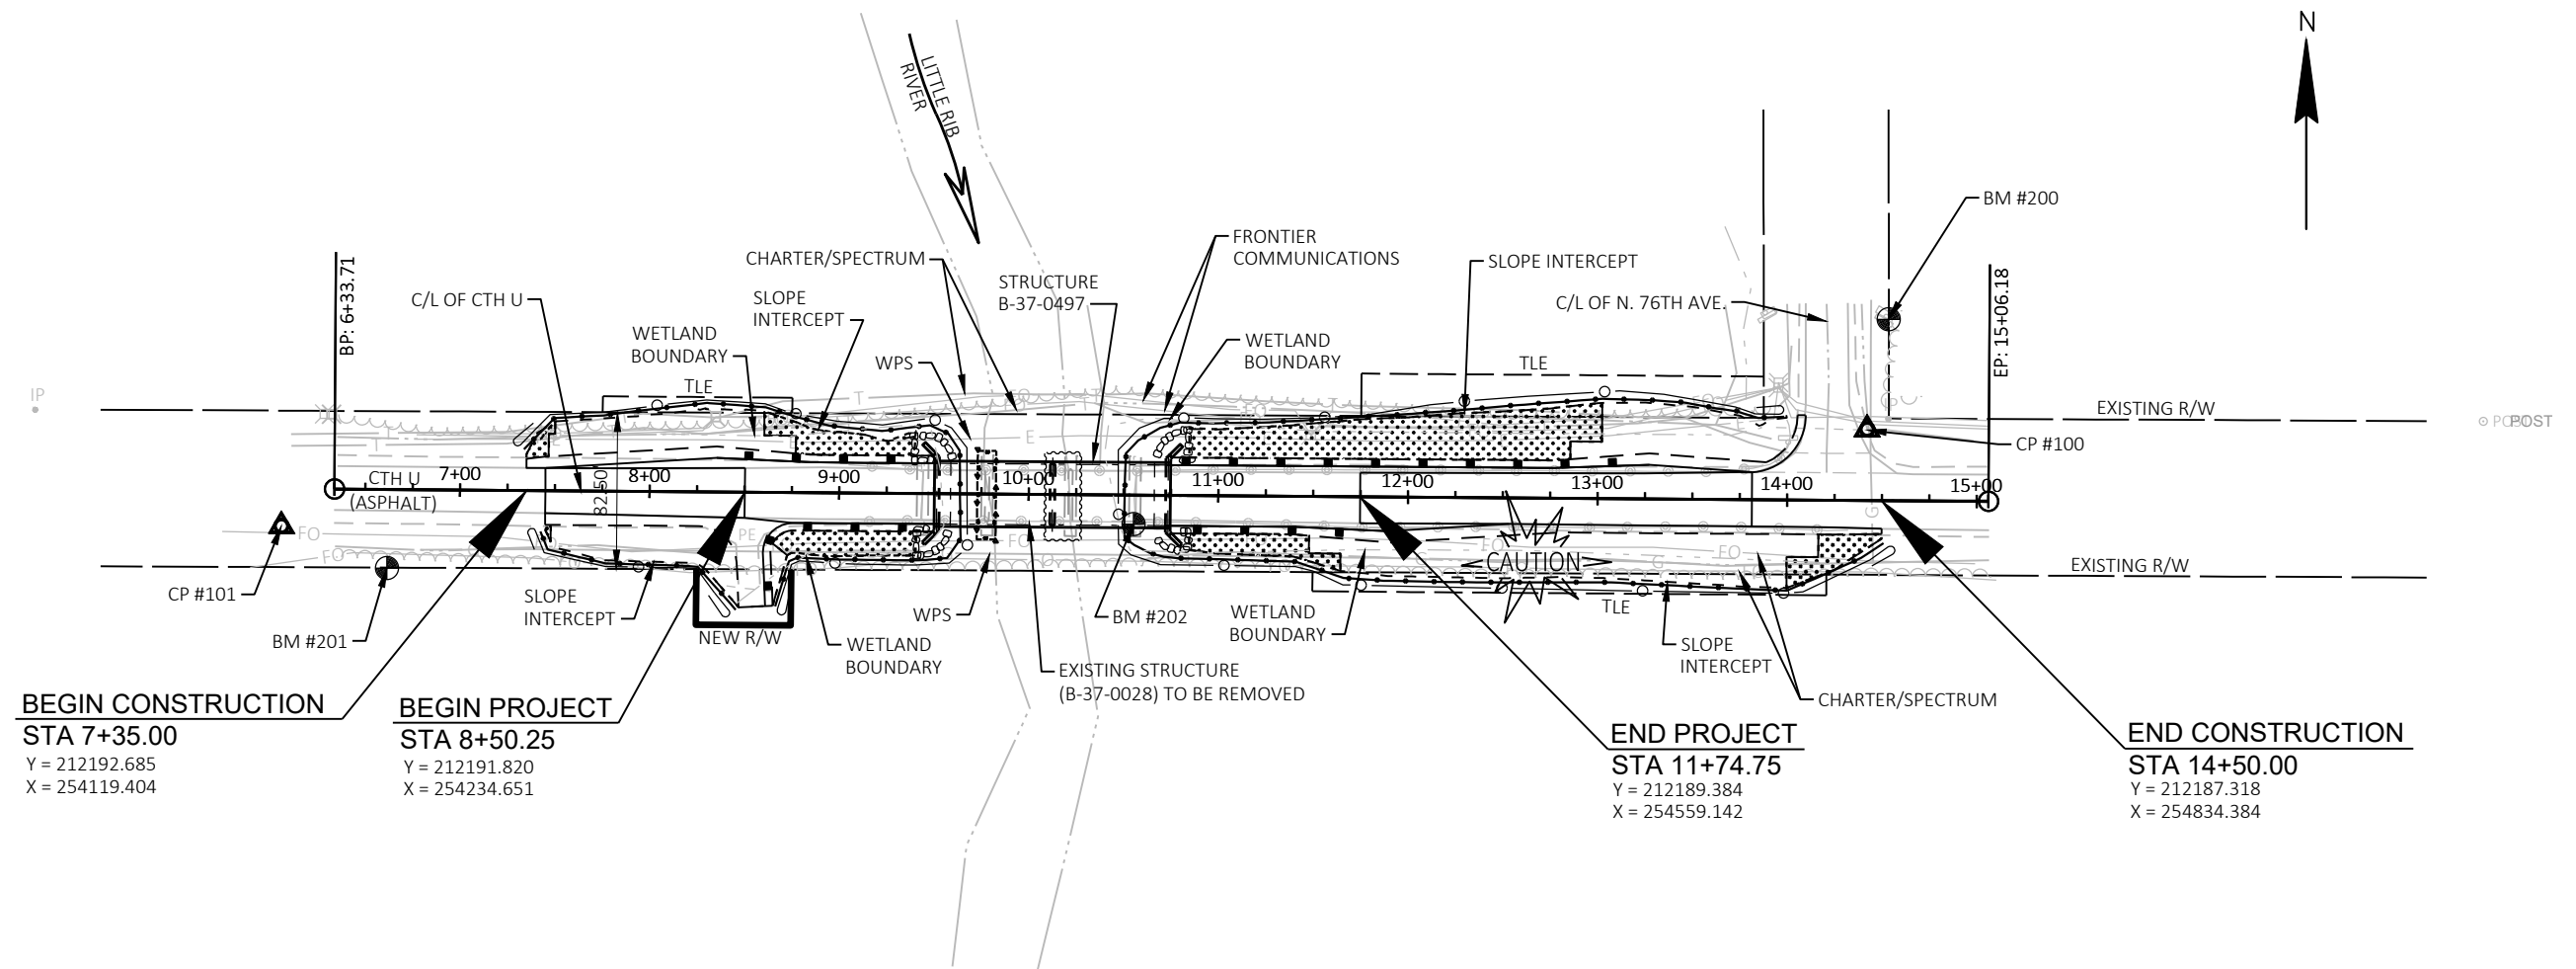

NOTES:
NO DISTURBANCE OR TOPSOIL STOCKPILING IS
ALLOWED OUTSIDE OF THE SLOPE INTERCEPTS.


WETLANDS EXIST IN THE PROJECT AREA.

MULCH TO BE PLACED ON SIDE SLOPES NOT PROTECTED
BY EROSION MAT.

HIGHWATER₂ EL. 1189.68

LEGEND

	EROSION MAT CLASS II (TYPE C)
	SILT FENCE
	RIP RAP
	SLOPE INTERCEPT
	TURBIDITY BARRIER
	TEMPORARY DITCH CHECK (UNDISTRIBUTED)
	COFFERDAM
	CLIMBING TURTLE EXCLUSION FENCE

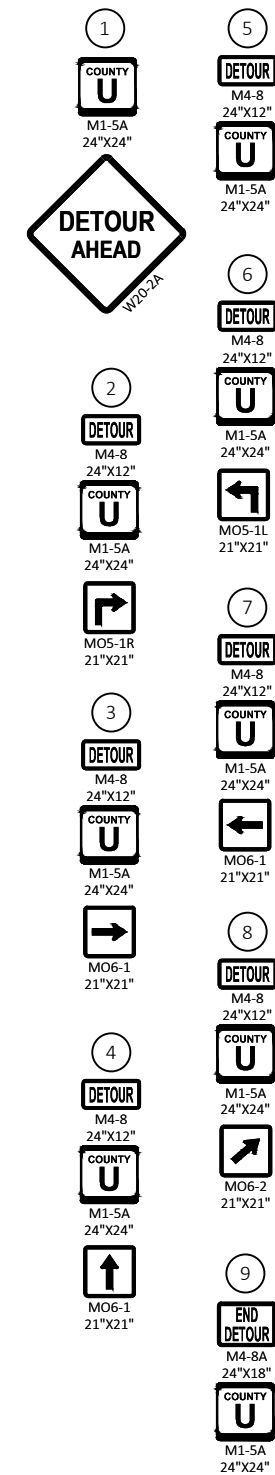

2
DETOUR
M4-8
24"X12"
COUNTY
U
M4-5A



MO5-1R
21"X21"

3
DETOUR
M48

COUNTY
U
M1-5A
24"X24"

MO6-1
21"X21"

4
DETOUR


 COUNTY
 U
 M1-5A



MO6-1

A vertical rod is shown with a horizontal force F applied at the bottom. A reaction force R is shown at the top, pointing to the right.

114

5
DETOUR
M4-8
24"x12"
COUNTY
U
M1-5A
24"x24"

6
DETOUR

24 X12
COUNTY
U
M1-5A



MO5-1L
21"X21"

7
DETOUR
M4.8

COUNTY
U
M1-5A
24"X24"

MO6-1
21"X21"

DETOUR
M4-8
24"X12"

M1-5A
24"X24"

MO6-2
21"X21"

**END
DETOUR**
M4-8A
24"X36"

U
M1-5A
24"X24"

TYPE III BA

WORK ARE



LEGEND

TYPE III BARRICADE WTH ATTACHED SIGN

SIGN ON PERMANENT SUPPORT

WORK AREA

DETOUR ROUTE

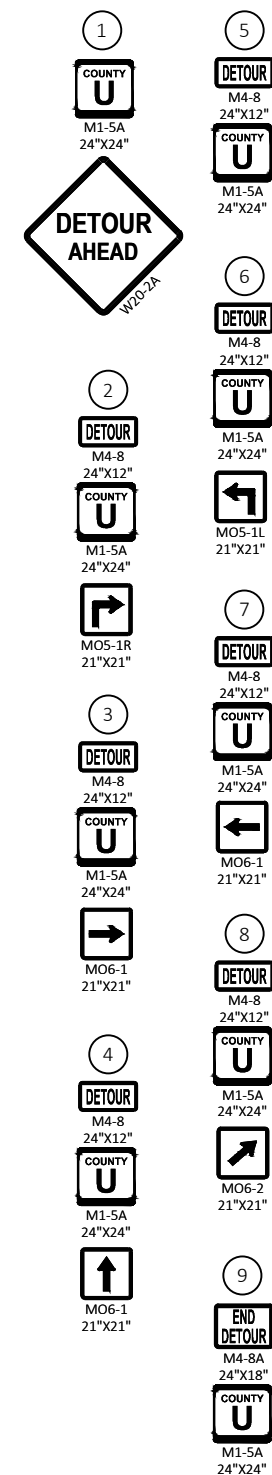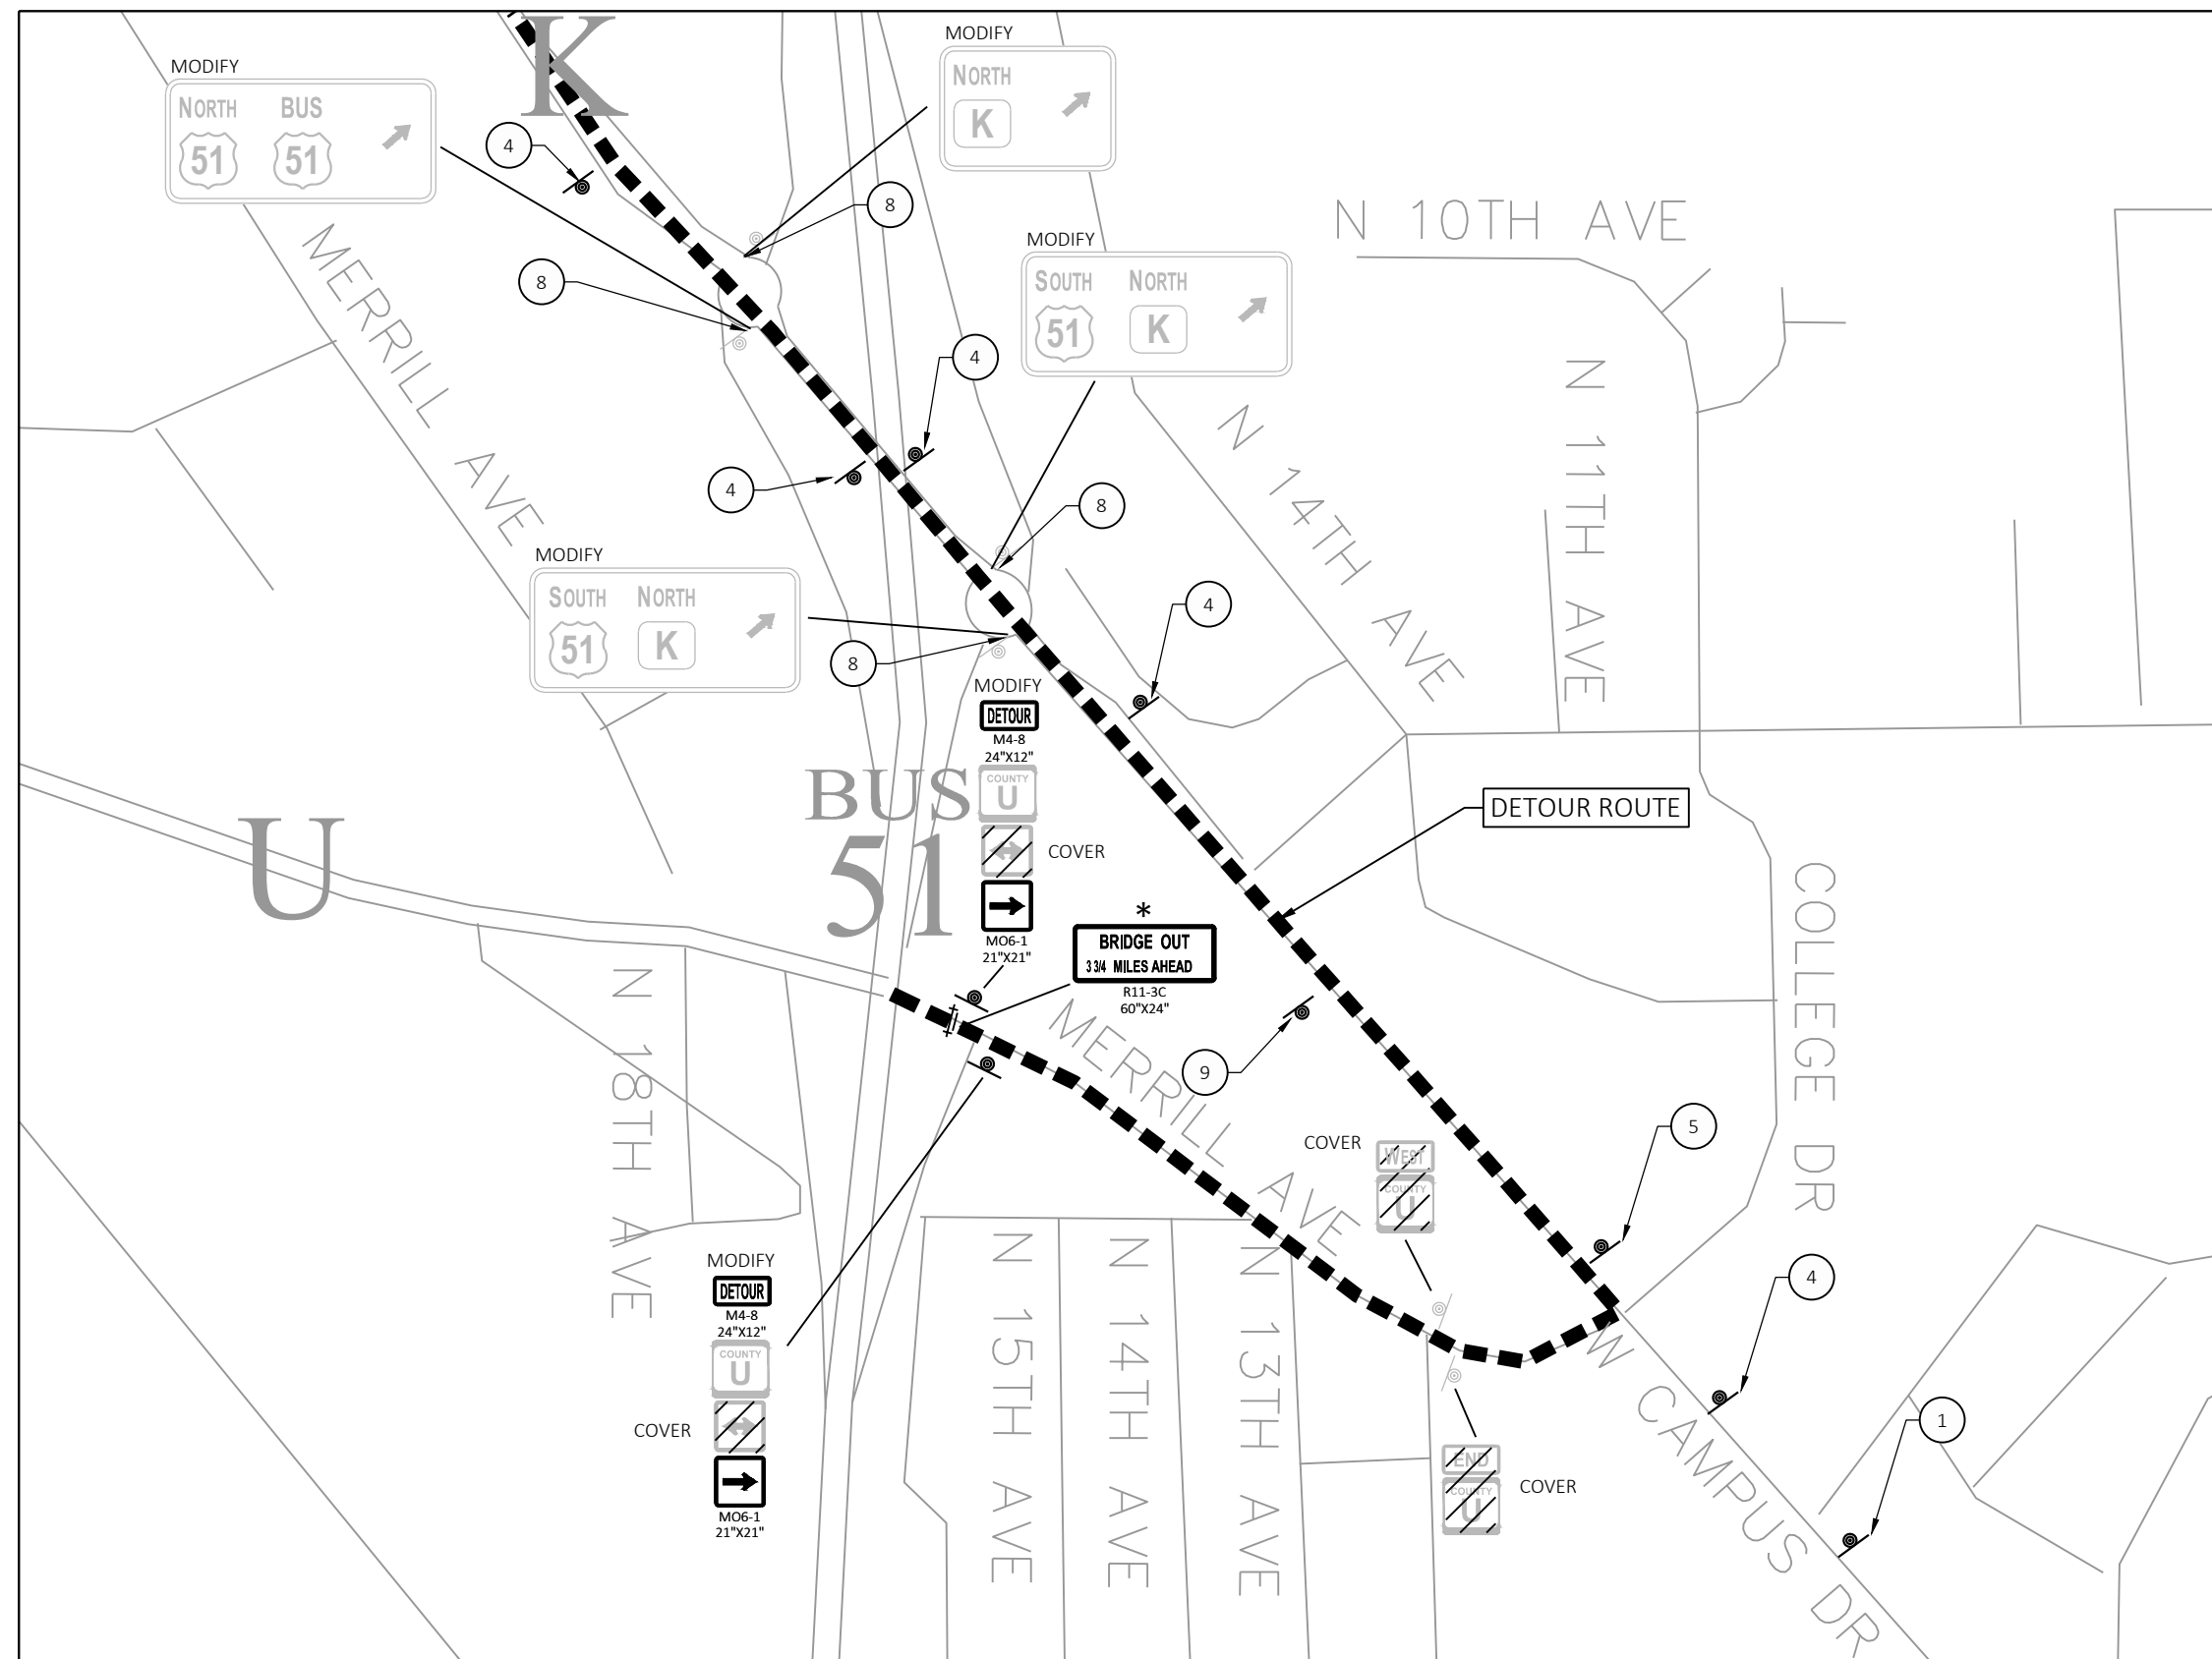

LEGEND

TYPE III BARRICADE WITH ATTACHED SIGN

SIGN ON PERMANENT SUPPORT

WORK AREA

DETOUR ROUTE

NOTES:

*PLACE IN MEDIAN

PROJECT NO: 9481-00-74

HWY: CTH U

COUNTY: MARATHON

DETOUR PLAN

SHEET

8

E

FILE NAME : I:\42\42-1492.00 - MARATHON CO, CTH U\C3D\SHEETS\027001-DT.DWG
LAYOUT NAME - 027002-dt

PLOT DATE : 9/30/2025 3:22 PM

PLOT BY : ROWELL, ANDREW

PLOT NAME :

PLOT SCALE : 1 IN:500 FT

WISDOT/CADDs SHEET 42

Estimate Of Quantities

9481-00-74					
Line	Item	Item Description	Unit	Total	Qty
0002	201.0105	Clearing	STA	7.000	7.000
0004	201.0205	Grubbing	STA	7.000	7.000
0006	203.0250	Removing Structure Over Waterway Remove Debris (structure) 01. B-37-28	EACH	1.000	1.000
0008	204.0115	Removing Asphaltic Surface Butt Joints	SY	60.000	60.000
0010	204.0120	Removing Asphaltic Surface Milling	SY	920.000	920.000
0012	204.0165	Removing Guardrail	LF	815.000	815.000
0014	205.0100	Excavation Common	CY	516.000	516.000
0016	205.0400	Excavation Marsh	CY	225.000	225.000
0018	206.1001	Excavation for Structures Bridges (structure) 01. B-37-0497	EACH	1.000	1.000
0020	206.5001	Cofferdams (structure) 01. B-37-0497	EACH	1.000	1.000
0022	208.0100	Borrow	CY	1,112.000	1,112.000
0024	208.1100	Select Borrow	CY	338.000	338.000
0026	210.1500	Backfill Structure Type A	TON	380.000	380.000
0028	213.0100	Finishing Roadway (project) 01. 9481-00-74	EACH	1.000	1.000
0030	305.0110	Base Aggregate Dense 3/4-Inch	TON	240.000	240.000
0032	305.0120	Base Aggregate Dense 1 1/4-Inch	TON	900.000	900.000
0034	455.0605	Tack Coat	GAL	106.000	106.000
0036	465.0105	Asphaltic Surface	TON	340.000	340.000
0038	502.0100	Concrete Masonry Bridges	CY	466.000	466.000
0040	502.3200	Protective Surface Treatment	SY	600.000	600.000
0042	502.9000.S	Underwater Substructure Inspection (structure) 01. B-37-0497	EACH	1.000	1.000
0044	505.0400	Bar Steel Reinforcement HS Structures	LB	7,240.000	7,240.000
0046	505.0600	Bar Steel Reinforcement HS Coated Structures	LB	70,630.000	70,630.000
0048	513.4061	Railing Tubular Type M	LF	254.000	254.000
0050	516.0500	Rubberized Membrane Waterproofing	SY	14.000	14.000
0052	550.0500	Pile Points	EACH	25.000	25.000
0054	550.1120	Piling Steel HP 12-Inch X 53 Lb	LF	1,965.000	1,965.000
0056	606.0300	Riprap Heavy	CY	120.000	120.000
0058	612.0406	Pipe Underdrain Wrapped 6-Inch	LF	200.000	200.000
0060	614.2300	MGS Guardrail 3	LF	250.000	250.000
0062	614.2350	MGS Guardrail Short Radius	LF	25.000	25.000
0064	614.2500	MGS Thrie Beam Transition	LF	157.600	157.600
0066	614.2610	MGS Guardrail Terminal EAT	EACH	3.000	3.000
0068	614.2630	MGS Guardrail Short Radius Terminal	EACH	1.000	1.000
0070	618.0100	Maintenance and Repair of Haul Roads (project) 01. 9481-00-74	EACH	1.000	1.000
0072	619.1000	Mobilization	EACH	1.000	1.000
0074	624.0100	Water	MGAL	30.000	30.000
0076	625.0100	Topsoil	SY	2,890.000	2,890.000
0078	627.0200	Mulching	SY	1,780.000	1,780.000
0080	628.1504	Silt Fence	LF	1,460.000	1,460.000
0082	628.1520	Silt Fence Maintenance	LF	2,920.000	2,920.000
0084	628.1905	Mobilizations Erosion Control	EACH	5.000	5.000
0086	628.1910	Mobilizations Emergency Erosion Control	EACH	3.000	3.000
0088	628.2027	Erosion Mat Class II Type C	SY	1,110.000	1,110.000
0090	628.6005	Turbidity Barriers	SY	130.000	130.000
0092	628.7504	Temporary Ditch Checks	LF	64.000	64.000
0094	629.0210	Fertilizer Type B	CWT	2.000	2.000
0096	630.0120	Seeding Mixture No. 20	LB	140.000	140.000
0098	630.0200	Seeding Temporary	LB	60.000	60.000

Estimate Of Quantities

9481-00-74

Line	Item	Item Description	Unit	Total	Qty
0100	630.0300	Seeding Borrow Pit	LB	30.000	30.000
0102	630.0500	Seed Water	MGAL	83.000	83.000
0104	634.0612	Posts Wood 4x6-Inch X 12-FT	EACH	4.000	4.000
0106	637.2230	Signs Type II Reflective F	SF	12.000	12.000
0108	638.2602	Removing Signs Type II	EACH	5.000	5.000
0110	638.3000	Removing Small Sign Supports	EACH	5.000	5.000
0112	642.5001	Field Office Type B	EACH	1.000	1.000
0114	643.0420	Traffic Control Barricades Type III	DAY	2,530.000	2,530.000
0116	643.0705	Traffic Control Warning Lights Type A	DAY	4,180.000	4,180.000
0118	643.0900	Traffic Control Signs	DAY	13,090.000	13,090.000
0120	643.0920	Traffic Control Covering Signs Type II	EACH	6.000	6.000
0122	643.1050	Traffic Control Signs PCMS	DAY	14.000	14.000
0124	643.5000	Traffic Control	EACH	1.000	1.000
0126	645.0111	Geotextile Type DF Schedule A	SY	110.000	110.000
0128	645.0120	Geotextile Type HR	SY	230.000	230.000
0130	646.2020	Marking Line Epoxy 6-Inch	LF	1,435.000	1,435.000
0132	650.4500	Construction Staking Subgrade	LF	200.000	200.000
0134	650.5000	Construction Staking Base	LF	512.000	512.000
0136	650.6501	Construction Staking Structure Layout (structure) 01. B-37-0497	EACH	1.000	1.000
0138	650.9911	Construction Staking Supplemental Control (project) 01. 9481-00-74	EACH	1.000	1.000
0140	650.9920	Construction Staking Slope Stakes	LF	512.000	512.000
0142	690.0150	Sawing Asphalt	LF	53.000	53.000
0144	715.0502	Incentive Strength Concrete Structures	DOL	2,796.000	2,796.000
0146	999.2005.S	Maintaining Bird Deterrent System (station) 01. 10+00	EACH	1.000	1.000
0148	999.2100.S	Installing and Maintaining Climbing Turtle Exclusion Fence	LF	1,510.000	1,510.000
0150	ASP.1T0A	On-the-Job Training Apprentice at \$5.00/HR	HRS	1,200.000	1,200.000
0152	ASP.1T0G	On-the-Job Training Graduate at \$5.00/HR	HRS	600.000	600.000
0154	SPV.0195	Special 01. Infill Riprap - B-37-0497	TON	90.000	90.000

REMOVING ASPHALTIC SURFACE

REMOVING GUARDRAIL

CLEARING & GRUBBING

				201.0105	201.0205
				CLEARING	GRUBBING
STATION	TO	STATION	LOCATION	STA	STA
7+45	-	14+15	CTH U	7	7
TOTALS				7	7

				204.0115	204.0120
				REMOVING	REMOVING
				ASPHALTIC	ASPHALTIC
				SURFACE BUTT	SURFACE
				JOINTS	MILLING
STATION	TO	STATION	LOCATION	SY	SY
7+45	-	8+50	CTH U	28	290
11+75	-	13+82	CTH U	32	630
TOTALS				60	920

				204.0165
				REMOVING
				GUARDRAIL
STATION	TO	STATION	LOCATION	LF
7+35	-	9+50	CTH U	77
10+75	-	14+50	CTH U	738
TOTAL				815

EARTHWORK SUMMARY

Division	From/To Station	Location	Common Excavation (CY) (Item #205.0100)	Unusable Pavement (4)	Available Material (5)	Excavation Marsh (CY) (6)	Select Borrow (CY) (10) (Item #208.1100)	Unexpanded Fill	Expanded Fill (13)	Mass Ordinate +/- (14)	Borrow (CY) (Item #208.0100)
			CUT (2)			(Item #205.0400)	Factor 1.5		Factor 1.30		
1	7+35 - 14+50	COUNTY U	516	72	444	-	-	1,197	1,556	-1,112	1,112
2	UNDISTRIBUTED	COUNTY U	-	-	-	225	338	-	-		-
Division 1 Totals			516	72	444	225	338	1,197	1,556	-1,112	1,112

BASE AGGREGATE DENSE

				305.0110	305.0120	624.0100
				BASE AGGREGATE	BASE AGGREGATE	
				DENSE 3/4-INCH	DENSE 1 1/4-INCH	WATER
STATION	TO	STATION	LOCATION	TON	TON	MGAL
7+35	-	9+50.25	CTH U	115	420	9
10+74.75	-	14+50	CTH U	125	480	11
DUST CONTROL				-	-	10
TOTALS				240	900	30

NOTES:	
2-CUT	UNSUABLE PAVEMENT MATERIAL IS INCLUDED IN CUT
4-UNUSABLE PAVEMENT	UNUSABLE PAVEMENT MATERIAL = EXISTING ASPHALTIC PAVEMENT. BACKFILL ANY AREAS BELOW SUBGRADE WITH BORROW.
5-AVALIABLE MATERIAL	AVAILABLE MATERIAL = CUT - UNUSUABLE PAVEMENT MATERIAL
6-EXCAVATION MARSH	MARSH EXCAVATION. TO BE BACKFILLED WITH SELECT BORROW MATERIAL.
10-EXPANDED MARSH BACKFILL	EXPANDED MARSH BACKFILL - THIS IS TO BE FILLED WITH SELECT BORROW MATERIAL. MARSH BACKFILL FACTOR = 1.5. ITEM NUMBER 208.1100
13-EXPANDED FILL	EXPANDED FILL. FACTOR = 1.3 EXPANDED FILL = UNEXPANDED FILL * FILL FACTOR
14-MASS ORDINATE	THE MASS ORDINATE + OR - QTY CALCULATED FOR THE DIVISION. PLUS QUANTITY INDICATES AN EXCESS OF MATERIAL WITHIN THE DIVISION. MINUS INDICATES A SHORTAGE OF MATERIAL WITHIN THE DIVISION.

ALL ITEMS ON THIS SHEET
ARE CATEGORY 0010
UNLESS OTHERWISE NOTED

HMA PAVEMENT

				455.0605	465.0105
				TACK COAT	ASPHALTIC
				GAL	SURFACE
STATION	TO	STATION	LOCATION		TON
7+45	-	9+50.25	CTH U	41	143
10+74.75	-	13+82	CTH U	65	197
TOTALS				106	340

GUARDRAIL

				614.2300	614.2350	614.2500	614.2610	614.2630
				MGS	MGS GUARDRAIL	MGS THRIE BEAM	MGS GUARDRAIL	MGS GUARDRAIL SHORT
				GUARDRAIL 3	SHORT RADIUS	TRANSITION	TERMINAL EAT	RADIUS TERMINAL
STATION	TO	STATION	LOCATION	LF	LF	LF	EACH	EACH
8+35.31 LT	-	9+50.25 LT	CTH U	25.0	-	39.4	1	-
8+59.94 RT	-	9+50.25 RT	CTH U	37.5	25	39.4	-	1
10+74.75 LT	-	13+27.19 LT	CTH U	162.5	-	39.4	1	-
10+74.75 RT	-	11+89.69 RT	CTH U	25.0	-	39.4	1	-
TOTALS				250	25.0	157.6	3	1

MAINTENANCE AND REPAIR OF HAUL ROADS

			618.0100.01
			MAINTENANCE AND REPAIR
			OF HAUL ROADS (PROJECT)
			(01. 9481-00-74)
CATEGORY	LOCATION	EACH	
0030	PROJECT LIMITS	1	
TOTAL 0030		1	

				625.0100	627.0200	628.2027	629.0210	630.0120	630.0200	630.0300	630.0500
				TOPSOIL	MULCHING	EROSION MAT	FERTILIZER TYPE	SEEDING	SEEDING	SEEDING	SEED WATER
				SY	SY	CLASS II TYPE C	B	MIXTURE NO. 20	TEMPORARY	BORROW PIT	MGAL
STATION	TO	STATION	LOCATION			SY	CWT	LB	LB	LB	
7+35	-	9+50	CTH U	705	488	217	0.5	32.0	13	-	20
10+75	-	14+50	CTH U	1,604	933	671	1.1	73.0	29	-	46
			BORROW PIT	-	-	-	-	-	-	30	-
			UNDISTRIBUTED	581	359	222	0.4	35	18	-	17
TOTALS				2,890	1,780	1,110	2	140	60	30	83

MOBILIZATION EROSION CONTROL

				628.1905	628.1910
				MOBILIZATIONS	MOBILIZATIONS
				EROSION	EROSION
				CONTROL	CONTROL
STATION	TO	STATION	LOCATION	EACH	EACH
7+35	-	14+50	MAINLINE	5	3
TOTALS				5	3

SILT FENCE AND EXCLUSION FENCE

				628.1504	628.1520	999.2100.S
				SILT FENCE	SILT FENCE	INSTALLING AND
				LF	MAINTENANCE	CLIMBING TURTLE
STATION	TO	STATION	LOCATION			EXCLUSION FENCE
7+35	-	9+50.25	MAINLINE	606	1,212	631
10+74.75	-	14+50	MAINLINE	854	1,708	879
TOTAL				1,460	2,920	1,510

TURBIDITY BARRIERS

				628.6005
				TURBIDITY
				BARRIERS
STATION	TO	STATION	LOCATION	SY
9+72	-	9+82	B-37-0497	130
TOTAL				130

ALL ITEMS ON THIS SHEET
ARE CATEGORY 0010
UNLESS OTHERWISE NOTED

TEMPORARY DITCH CHECKS		SIGNS & SIGN POSTS					REMOVING SIGNS & SIGN SUPPORTS				
628.7504 TEMPORARY DITCH CHECKS		634.0612 POSTS WOOD 4X6-INCH X 12- FT		637.2230 SIGNS TYPE II REFLECTIVE F W5-52L W5-52R			638.2602 REMOVING SIGNS TYPE II		638.3000 REMOVING SMALL SIGN SUPPORTS		
LOCATION	LF	STATION	LOCATION	EACH	SF	SF	STATION	LOCATION	EACH	EACH	REMARKS
UNDISTRIBUTED	64	9+40, LT	CTH U	1	-	3	1+66	CTH U	1	1	NARROW BRIDGE
		9+40, RT	CTH U	1	3	-	9+41	CTH U	2	2	OBJECT MARKER
		10+85, LT	CTH U	1	-	3	10+59	CTH U	2	2	OBJECT MARKER
		10+85, RT	CTH U	1	3	-					
TOTAL	64						TOTALS		5	5	
			TOTALS	4		12					

TRAFFIC CONTROL											
			*		*		*				
			643.0420		643.0705		643.0900		643.1050		
APPROXIMATE			TRAFFIC CONTROL		TRAFFIC CONTROL		TRAFFIC CONTROL		TRAFFIC CONTROL		
SERVICE			BARRICADES TYPE III		WARNING LIGHTS		SIGNS		SIGNS PCMS		
PERIOD					TYPE A						
			NO. IN		NO. IN		NO. IN		NO. IN		
STATION	LOCATION	DAY	SERVICE	DAY	SERVICE	DAY	SERVICE	DAY	SERVICE	DAY	REMARKS
SUNNYDALE LN	CTH U	7	-	-	-	-	-	-	1	7	
SUNNYDALE LN	CTH U	110	2	220	4	440	3	330	-	-	SEE BARRICADES AND SIGNS FOR MAINLINE CLOSURES DETAIL C & D
7+35	CTH U	110	7	770	10	1100	4	440	-	-	SEE BARRICADES AND SIGNS FOR MAINLINE CLOSURES DETAIL C & D
14+50	CTH U	110	7	770	10	1100	4	440	-	-	SEE BARRICADES AND SIGNS FOR MAINLINE CLOSURES DETAIL C & D
N 75TH AVE	CTH U	110	2	220	4	440	3	330	-	-	SEE BARRICADES AND SIGNS FOR MAINLINE CLOSURES DETAIL C & D
N 75TH AVE	CTH U	7	-	-	-	-	-	-	1	7	
N 44TH AVE	CTH U	110	2	220	4	440	3	330	-	-	SEE BARRICADES AND SIGNS FOR MAINLINE CLOSURES DETAIL C & D
TOTALS			2,200		3,520		1,870		14		*ADDITIONAL QUANTITIES SHOWN ELSEWHERE

ALL ITEMS ON THIS SHEET
ARE CATEGORY 0010
UNLESS OTHERWISE NOTED

TRAFFIC CONTROL DETOUR SIGN SUMMARY - PROJECT 9481-00-74

SIGN NO.	APPROXIMATE LOCATION	SIGN LEGEND NO.	SIGN CODE	SIZE W X H	NUMBER IN SERVICE	APPROX. SERVICE PERIOD 110 DAYS	* 643.0900 SIGNS DAYS	* 643.0420 BARRICADES TYPE III DAYS	* 643.0705 WARNING LIGHTS TYPE A DAYS	NO OF CYCLES	643.0920 COVERING SIGNS TYPE II EACH	REMARKS
A	CTH U, 1000 FT WEST OF CTH O	1	M1-5A	24"x24"	1	110	110					U
	"	1	W20-2A	48"x48"	1	110	110					
B	CTH U, 500 FT WEST OF CTH O	6	M4-8	24"x12"	1	110	110					
	"	6	M1-5A	24"x24"	1	110	110					U
	"	6	MO5-1L	21"x21"	1	110	110					
C	CTH U, 25 FT WEST OF CTH O	7	M4-8	24"x12"	1	110	110					
	"	7	M1-5A	24"x24"	1	110	110					U
	"	7	MO6-1L	21"x21"	1	110	110					
D	CTH O, 25 FT SOUTH OF CTH U	COVER								1	1	COVER "<->"
	"		M6-6L	21"x21"	1	110	110					
E	CTH U, 25 FT EAST OF CTH O		R11-3C	60"x24"	1	110	110	110	220			1 1/2 MILES AHEAD
F	CTH O, 1000 FT NORTH OF CTH U	5	M4-8	24"x12"	1	110	110					
	"	5	M1-5A	24"x24"	1	110	110					U
G	CTH O, 25 FT NORTH OF WOODLAND DR	5	M4-8	24"x12"	1	110	110					
	"	5	M1-5A	24"x24"	1	110	110					U
H	CTH O, 500 FT SOUTH OF CTH A	2	M4-8	24"x12"	1	110	110					
	"	2	M1-5A	24"x24"	1	110	110					U
	"	2	MO5-1R	21"x21"	1	110	110					
I	CTH O, 25 FT SOUTH OF CTH A	3	M4-8	24"x12"	1	110	110					
	"	3	M1-5A	24"x24"	1	110	110					U
	"	3	MO6-1R	21"x21"	1	110	110					
J	CTH A, 500 FT EAST OF CTH O	5	M4-8	24"x12"	1	110	110					
	"	5	M1-5A	24"x24"	1	110	110					U
K	CTH A, 25 FT EAST OF 72ND AVE	5	M4-8	24"x12"	1	110	110					
	"	5	M1-5A	24"x24"	1	110	110					U
L	CTH A, 500 FT WEST OF CTH K	2	M4-8	24"x12"	1	110	110					
	"	2	M1-5A	24"x24"	1	110	110					U
	"	2	MO5-1R	21"x21"	1	110	110					
M	CTH A, 25 FT WEST OF CTH K	3	M4-8	24"x12"	1	110	110					
	"	3	M1-5A	24"x24"	1	110	110					U
	"	3	MO6-1R	21"x21"	1	110	110					
N	CTH K, 500 FT SOUTH OF CTH A	5	M4-8	24"x12"	1	110	110					
	"	5	M1-5A	24"x24"	1	110	110					U
O	CTH K, 25 FT SOUTH OF FALCON DR	5	M4-8	24"x12"	1	110	110					
	"	5	M1-5A	24"x24"	1	110	110					U
P	CTH K, 2500 FT NORTH OF W CAMPUS DR	4	M4-8	24"x12"	1	110	110					
	"	4	M1-5A	24"x24"	1	110	110					U
	"	4	MO6-1A	21"x21"	1	110	110					
Q	CTH K, 2000 FT NORTH OF W CAMPUS DR	8	M4-8	24"x12"	1	110	110					
	"	8	M1-5A	24"x24"	1	110	110					U
	"	8	MO6-2R	21"x21"	1	110	110					

PAGE SUBTOTALS
*ADDITIONAL QUANTITIES SHOWN ELSEWHERE

404,4001102201

ALL ITEMS ON THIS SHEET
ARE CATEGORY 0010
UNLESS OTHERWISE NOTED

TRAFFIC CONTROL DETOUR SIGN SUMMARY - PROJECT 9481-00-74 CONTINUED

SIGN NO.	LOCATION	SIGN LEGEND NO.	SIGN CODE	SIZE W X H	NUMBER IN SERVICE	APPROX. SERVICE PERIOD 110 DAYS	* 643.0900 SIGNS DAYS	* 643.0420 BARRICADES TYPE III DAYS	* 643.0705 WARNING LIGHTS TYPE A DAYS	NO OF CYCLES	643.0920 COVERING SIGNS TYPE II EACH	REMARKS
R	USH 51, 1500 FT NORTH OF W CAMPUS DR	4	M4-8	24"x12"	1	110	110					
	"	4	M1-5A	24"x24"	1	110	110					U
	"	4	MO6-1A	21"x21"	1	110	110					
S	USH 51, 850 FT NORTH OF W CAMPUS DR	8	M4-8	24"x12"	1	110	110					
	"	8	M1-5A	24"x24"	1	110	110					U
	"	8	MO6-2R	21"x21"	1	110	110					
T	USH 51, 800 FT NORTH OF MERRIL AVE	9	M4-8A	24"x18"	1	110	110					
	"	9	M1-5A	24"x24"	1	110	110					U
U	MERRILL AVE, 500 FT WEST OF USH 51	COVER								1	1	COVER "WEST CTH U"
V	MERRILL AVE, 1900 FT WEST OF USH 51		M4-8	24"x12"	1	110	110					
	"	COVER			1	110	110			1	1	COVER "<->"
	"		MO6-1R	21"x21"	1	110	110					
AA	CTH U, 500 FT WEST OF N 20TH AVE		R11-3C	60"x24"	1	110	110	110	220			3 1/4 MILES AHEAD
AB	CTH O, 25 FT NORTH OF CTH U				1	110	110			1	1	COVER "<->"
	"		M6-1	21"x21"	1	110	110					
AC	CTH O, 100 FT NORTH OF CTH U	9	M4-8A	24"x18"	1	110	110					
	"	9	M1-5A	24"x24"	1	110	110					U
AD	CTH O, 25 FT SOUTH OF WOODLAND DR	5	M4-8	24"x12"	1	110	110					
	"	5	M1-5A	24"x24"	1	110	110					U
AE	CTH O, 1000 FT SOUTH OF CTH A	5	M4-8	24"x12"	1	110	110					
	"	5	M1-5A	24"x24"	1	110	110					U
AF	CTH A, 25 FT EAST OF CTH O	7	M4-8	24"x12"	1	110	110					
	"	7	M1-5A	24"x24"	1	110	110					U
	"	7	MO6-1L	21"x21"	1	110	110					
AG	CTH A, 100 FT EAST OF CTH O	6	M4-8	24"x12"	1	110	110					
	"	6	M1-5A	24"x24"	1	110	110					U
	"	6	MO5-1L	21"x21"	1	110	110					
AH	CTH A, 25 FT WEST OF 72ND AVE	5	M4-8	24"x12"	1	110	110					
	"	5	M1-5A	24"x24"	1	110	110					U
AI	CTH A, 1000 FT WEST OF CTH K	5	M4-8	24"x12"	1	110	110					
	"	5	M1-5A	24"x24"	1	110	110					U
AJ	CTH K, 25 FT SOUTH OF CTH A	6	M4-8	24"x12"	1	110	110					
	"	6	M1-5A	24"x24"	1	110	110					U
	"	6	MO5-1L	21"x21"	1	110	110					
AK	CTH K, 500 FT SOUTH OF CTH A	7	M4-8	24"x12"	1	110	110					
	"	7	M1-5A	24"x24"	1	110	110					U
	"	7	MO6-1L	21"x21"	1	110	110					
AL	CTH K, 25 FT NORTH OF FALCON DR	5	M4-8	24"x12"	1	110	110					
	"	5	M1-5A	24"x24"	1	110	110					U

PAGE SUBTOTALS384,1801102203

*ADDITIONAL QUANTITIES SHOWN ELSEWHERE

ALL ITEMS ON THIS SHEET
ARE CATEGORY 0010
UNLESS OTHERWISE NOTED

SHEET:15E

TRAFFIC CONTROL DETOUR SIGN SUMMARY - PROJECT 9481-00-74 CONTINUED

SIGN NO.	LOCATION	SIGN LEGEND NO.	SIGN CODE	SIZE W X H	NUMBER IN SERVICE	APPROX. SERVICE PERIOD 110 DAYS	* 643.0900 SIGNS DAYS	* 643.0420 BARRICADES TYPE III DAYS	* 643.0705 WARNING LIGHTS TYPE A DAYS	NO OF CYCLES	643.0920 COVERING SIGNS TYPE II EACH	REMARKS
AM	CTH K, 2250 FT NORTH OF W CAMPUS DR	8	M4-8	24"x12"	1	110	110					
	"	8	M1-5A	24"x24"	1	110	110					U
	"	8	MO6-2R	21"x21"	1	110	110					
AN	USH 51, 1250 FT NORH OF W CAMPUS DR	4	M4-8	24"x12"	1	110	110					
	"	4	M1-5A	24"x24"	1	110	110					U
	"	4	MO6-1A	21"x21"	1	110	110					
AO	USH 51, 950 FT NORTH OF W CAMPUS DR	8	M4-8	24"x12"	1	110	110					
	"	8	M1-5A	24"x24"	1	110	110					U
	"	8	MO6-2R	21"x21"	1	110	110					
AP	USH 51, 500 FT NORTH OF W CAMPUS DR	4	M4-8	24"x12"	1	110	110					
	"	4	M1-5A	24"x24"	1	110	110					U
	"	4	MO6-1A	21"x21"	1	110	110					
AQ	USH 51, 100 FT NORTH OF MERRILL AVE	5	M4-8	24"x12"	1	110	110					
	"	5	M1-5A	24"x24"	1	110	110					U
AR	USH 51, 500 FT SOUTH OF MERRILL AVE	4	M4-8	24"x12"	1	110	110					
	"	4	M1-5A	24"x24"	1	110	110					U
	"	4	MO6-1A	21"x21"	1	110	110					
AS	USH 51, 1000 FT SOUTH OF MERRILL AVE	1	M1-5A	24"x24"	1	110	110					U
	"	1	W20-2A	48"x48"	1	110	110					
AT	MERRILL AVE, 500 FT WEST OF USH 51	COVER			1	110	110			1	1	COVER "END CTH U"
AU	MERRILL AVE, 1800 FT WEST OF USH 51		M4-8	24"x12"	1	110	110					
	"	COVER			1	110	110			1	1	COVER "<->"
	"		MO6-1R	21"x21"	1	110	110					
AV	MERRILL AVE, 1900 FT WEST OF USH 51		R11-3C	60"x24"	1	110	110	110	220			3 3/4 MILES AHEAD

*ADDITIONAL QUANTITIES SHOWN ELSEWHERE

PAGE SUBTOTALS242,6401102202

DETOUR 9481-00-74 TOTALS

11,2203306606

ALL ITEMS ON THIS SHEET
ARE CATEGORY 0010
UNLESS OTHERWISE NOTED

3

MARKING LINE

		646.2020 MARKING LINE EPOXY 6-INCH			
		WHITE	YELLOW		
STATION	TO	STATION	LOCATION	LF	LF
7+45	-	13+82	CTH U	1,275	160
TOTAL				1,435	

SAWING ASPHALT

		690.0150 SAWING ASPHALT	
STATION	LOCATION	LF	
8+50	CTH U	26	
11+75	CTH U	27	
TOTAL		53	

CONSTRUCTION STAKING

					650.4500	650.5000	650.6501.01	650.9911.01	650.9920
					CONSTRUCTION STAKING SUBGRADE LF	CONSTRUCTION STAKING BASE LF	CONSTRUCTION STAKING STRUCTURE LAYOUT (STRUCTURE) (01. B-37-0497) EACH	CONSTRUCTION STAKING SUPPLEMENTAL CONTROL (PROJECT) (01. 9481-00-74) EACH	CONSTRUCTION STAKING SLOPE STAKES LF
CATEGORY	STATION	TO	STATION	LOCATION					
0010	7+45	-	8+50	CTH U	-	105	-	-	105
0010	8+50	-	9+50	CTH U	100	100	-	-	100
0010	PROJECT			CTH U	-	-	-	1	0
0010	10+75	-	11+75	CTH U	100	100	-	-	100
0010	11+75	-	13+82	CTH U	-	207	-	-	207
TOTALS					200	512	0	1	512
0020	PROJECT			B-37-0497	-	-	1	-	-
TOTALS					0	0	1	0	0
PROJECT TOTAL					200	512	1	1	512

MAINTAINING BIRD DETERRENT SYSTEM


		999.2005.S.01 MAINTAINING BIRD DETERRENT SYSTEM (STATION) (01. 10+00)			
STATION	LOCATION	EACH	REMARKS		
10+00	CTH U	1	B-37-0497		
TOTAL		1			

MISCELLANEOUS

	213.0100.01 FINISHING ROADWAY (PROJECT) (01. 9481-00-74)	619.1000	642.5001	643.5000
LOCATION	EACH	MOBILIZATION EACH	FIELD OFFICE TYPE B EACH	TRAFFIC CONTROL EACH
PROJECT LIMITS	1	1	1	1
TOTAL	1	1	1	1

ALL ITEMS ON THIS SHEET
ARE CATEGORY 0010
UNLESS OTHERWISE NOTED



3

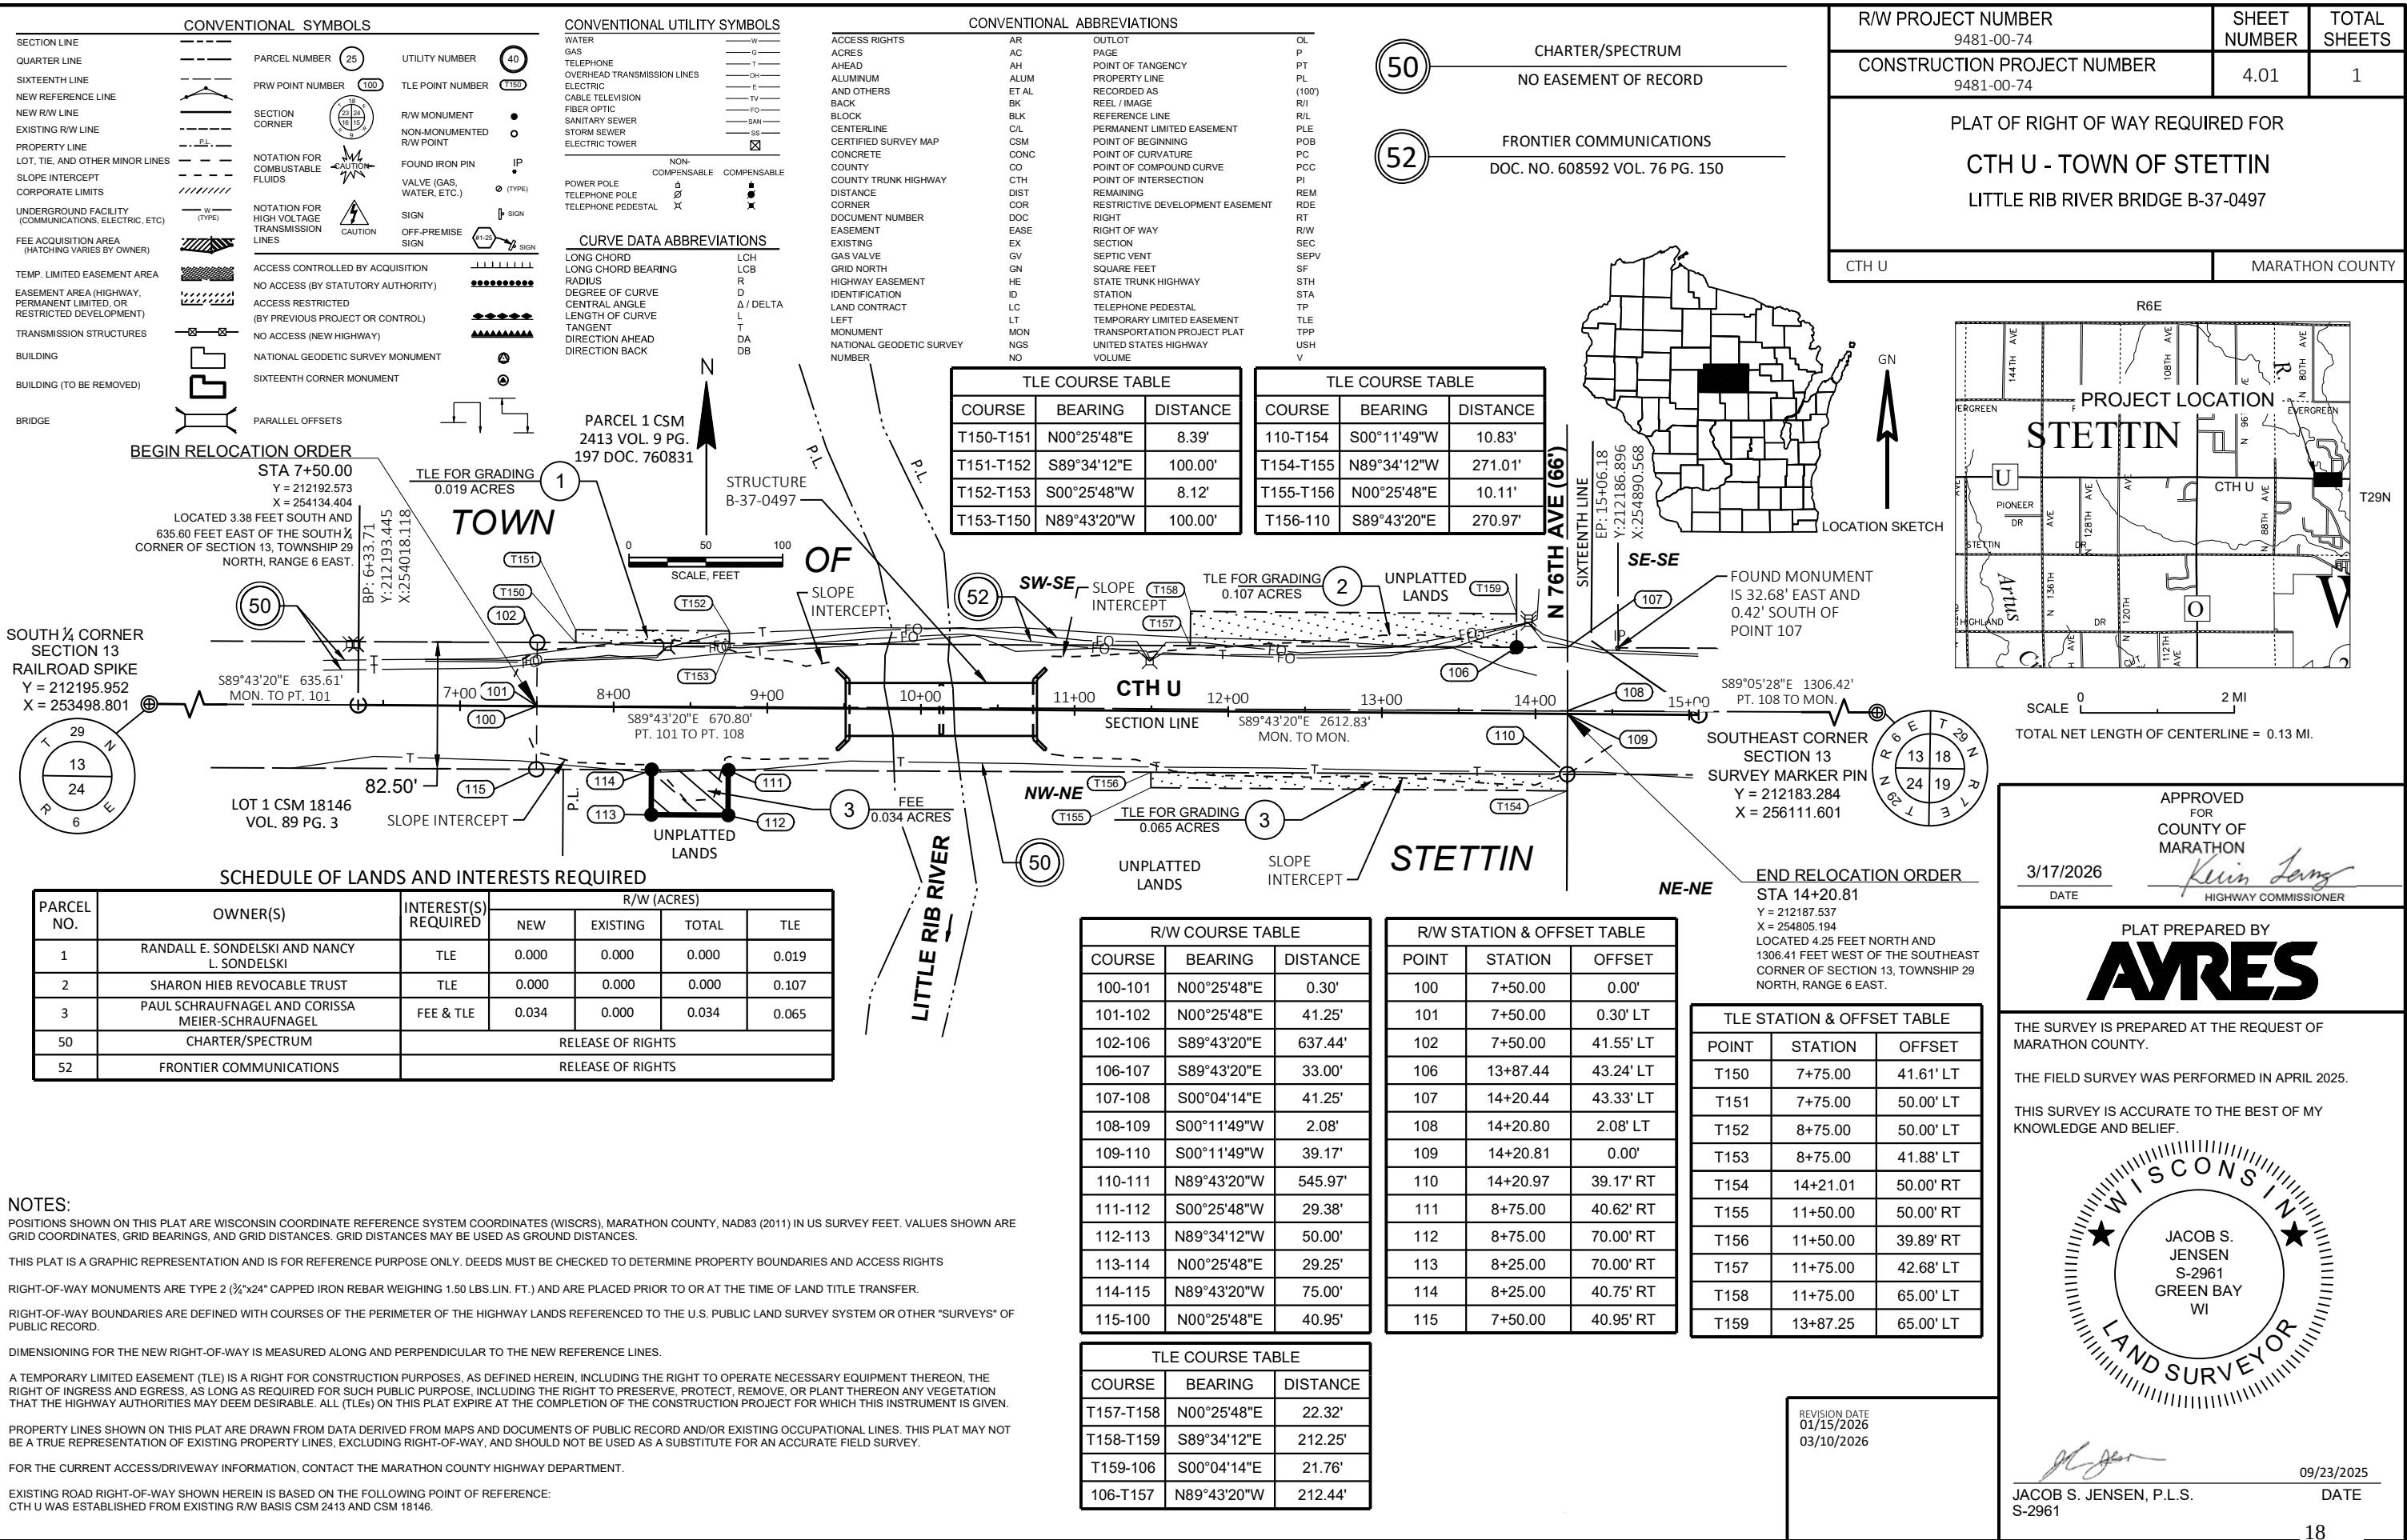

BENCH MARKS			
NO.	STATION	ELEV.	DESCRIPTION
200	14+53	1196.17	SE CNR OF CONCRETE PAD, 96' LT.
201	6+62	1192.25	NAIL IN 12" BIRCH, 42' RT
202	10+55	1195.50	CHIS BOX IN SE WINGWALL, 15' RT


NOTES:
FOR ALIGNMENT CONTROL POINTS, TIES,
BEARINGS, AND COORDINATES, SEE
"ALIGNMENT CONTROLS" SHEET.

FOR GUARDRAIL LAYOUT, SEE
"CONSTRUCTION DETAILS" SHEET.

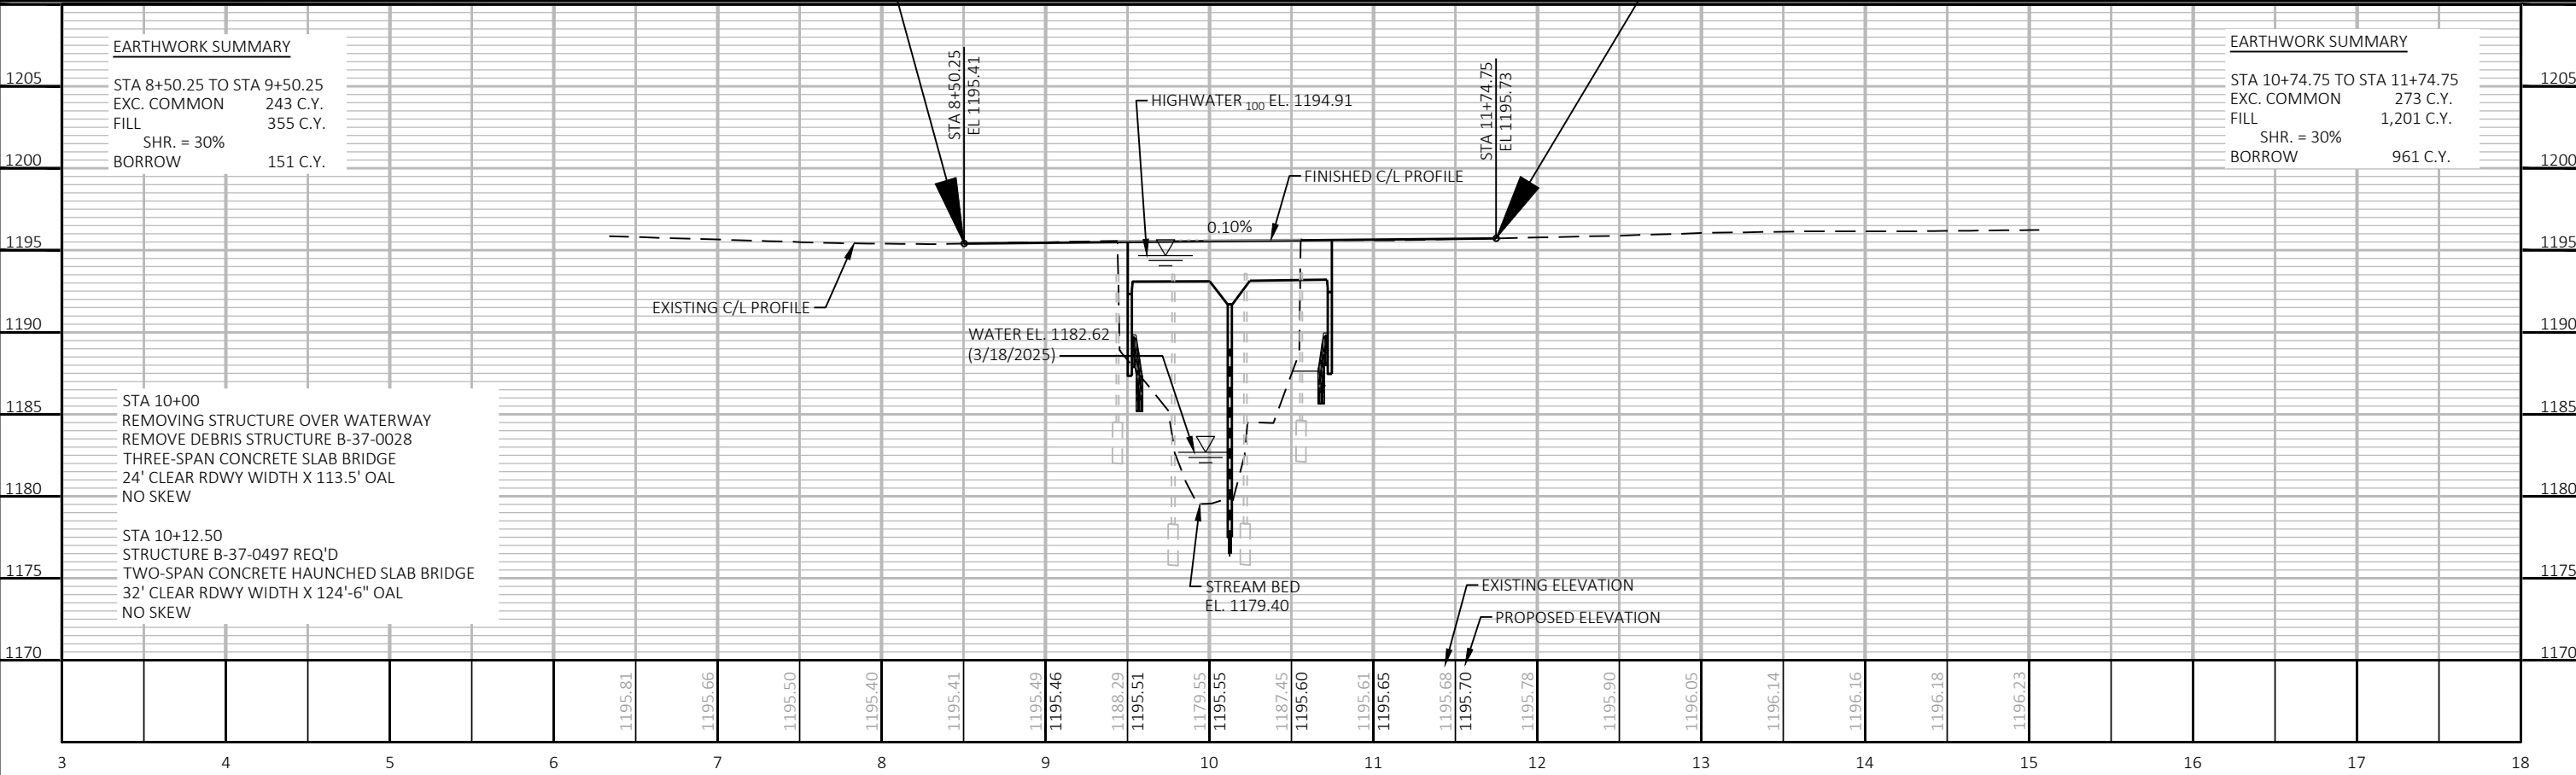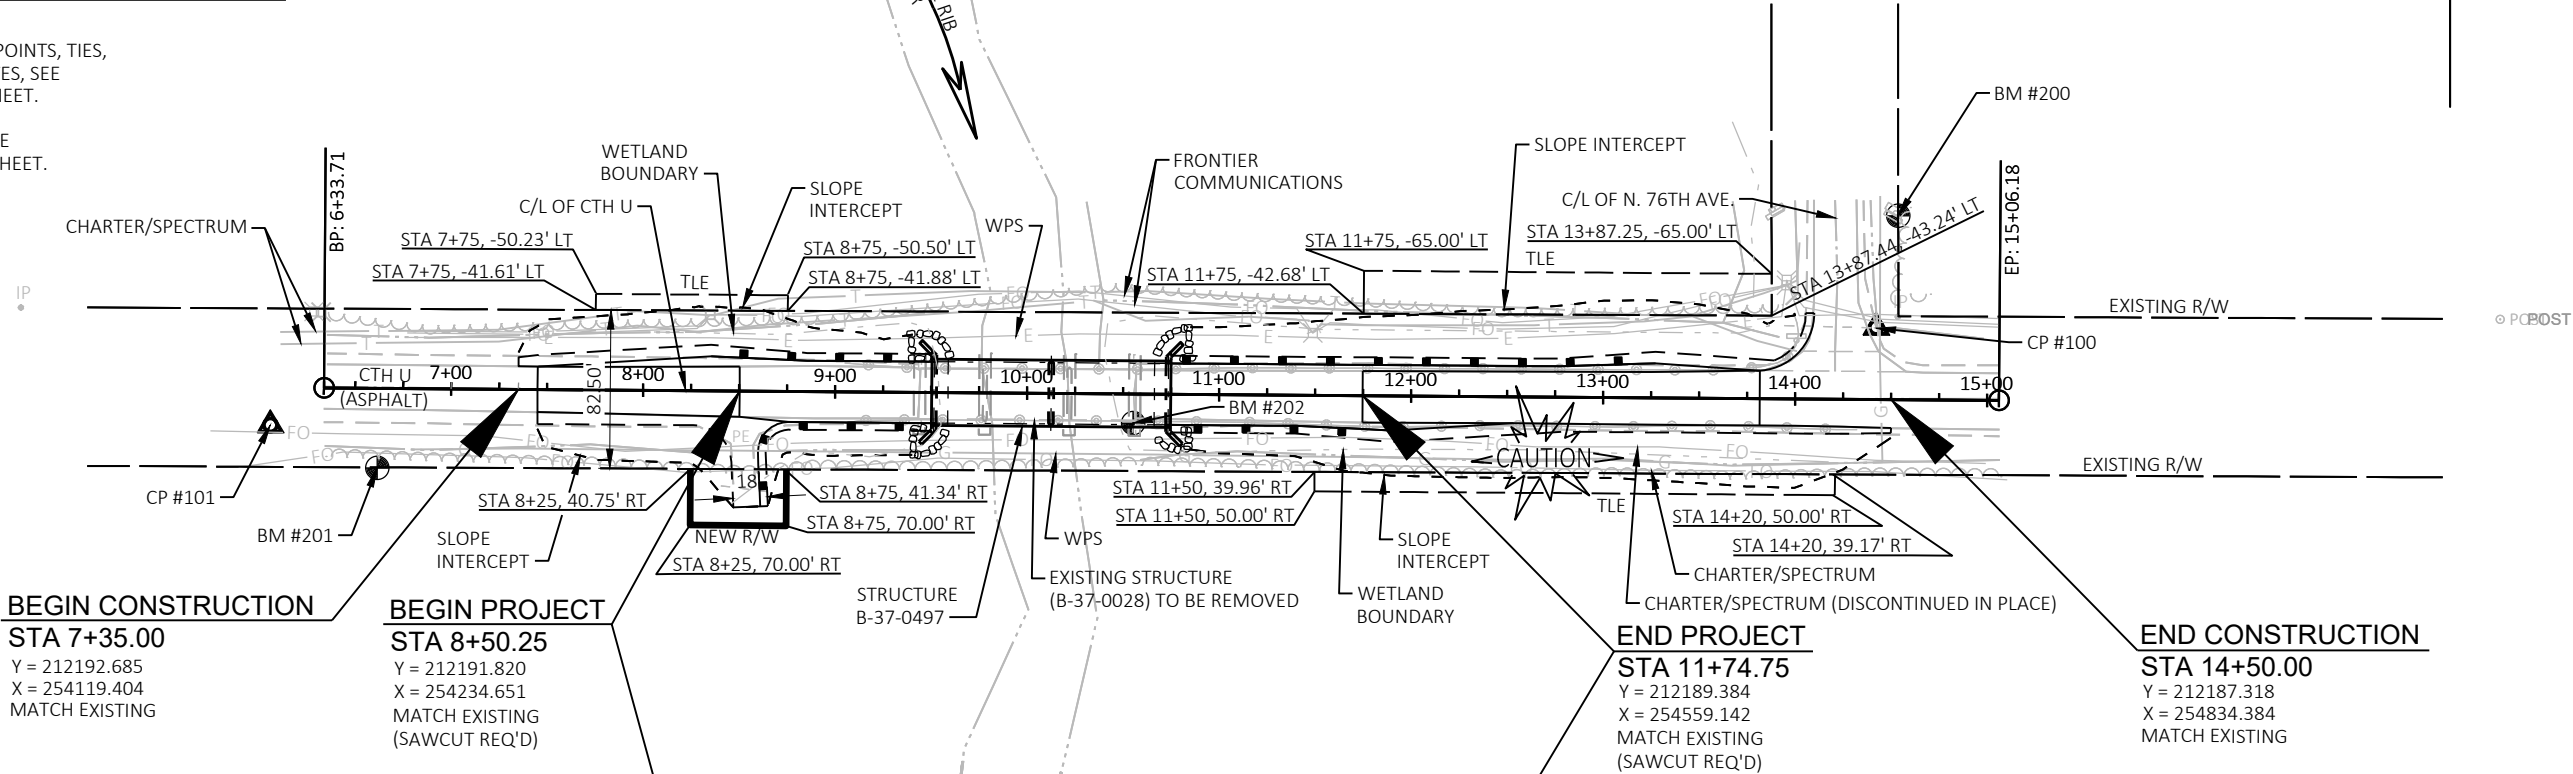

Standard Detail Drawing List


08D21-01	DRIVEWAYS WITHOUT CURB & GUTTER
08E08-03	TYPICAL INSTALLATIONS OF EROSION BALES / TEMPORARY DITCH CHECKS
08E09-06	SILT FENCE
08E11-02	TURBIDITY BARRIER
12A03-10	NAME PLATE (STRUCTURES)
13C19-03	HMA LONGITUDINAL JOINTS
14B42-07A	MIDWEST GUARDRAIL SYSTEM (MGS) GUARDRAIL
14B42-07B	MIDWEST GUARDRAIL SYSTEM (MGS) GUARDRAIL
14B42-07C	MIDWEST GUARDRAIL SYSTEM (MGS) GUARDRAIL
14B42-07D	MIDWEST GUARDRAIL SYSTEM (MGS) GUARDRAIL
14B44-04A	MIDWEST GUARDRAIL SYSTEM ENERGY ABSORBING TERMINAL (MGS)
14B44-04B	MIDWEST GUARDRAIL SYSTEM ENERGY ABSORBING TERMINAL (MGS)
14B44-04C	MIDWEST GUARDRAIL SYSTEM ENERGY ABSORBING TERMINAL (MGS)
14B45-05A	MIDWEST GUARDRAIL SYSTEM THRIE BEAM TRANSITION (MGS)
14B45-05B	MIDWEST GUARDRAIL SYSTEM THRIE BEAM TRANSITION (MGS)
14B45-05C	MIDWEST GUARDRAIL SYSTEM THRIE BEAM TRANSITION (MGS)
14B45-05D	MIDWEST GUARDRAIL SYSTEM THRIE BEAM TRANSITION (MGS)
14B45-05H	MIDWEST GUARDRAIL SYSTEM THRIE BEAM TRANSITION (MGS)
14B53-03A	SHORT RADIUS BEAM GUARD (MGS) SHORT RADIUS TERMINAL (MGS)
14B53-03B	SHORT RADIUS BEAM GUARD (MGS) SHORT RADIUS TERMINAL (MGS)
14B53-03C	SHORT RADIUS BEAM GUARD (MGS) SHORT RADIUS TERMINAL (MGS)
14B53-03D	SHORT RADIUS BEAM GUARD (MGS) SHORT RADIUS TERMINAL (MGS)
14B53-03E	SHORT RADIUS BEAM GUARD (MGS) SHORT RADIUS TERMINAL (MGS)
14B53-03F	SHORT RADIUS BEAM GUARD (MGS) SHORT RADIUS TERMINAL (MGS)
14B53-03G	SHORT RADIUS BEAM GUARD (MGS) SHORT RADIUS TERMINAL (MGS)
14B53-03H	SHORT RADIUS BEAM GUARD (MGS) SHORT RADIUS TERMINAL (MGS)
14B53-03I	SHORT RADIUS BEAM GUARD (MGS) SHORT RADIUS TERMINAL (MGS)
14D01-01	TURTLE EXCLUSION FENCE CLIMBING TURTLE
15C02-09A	BARRICADES AND SIGNS FOR MAINLINE CLOSURES
15C02-09B	BARRICADES AND SIGNS FOR VARIOUS CLOSURES
15C02-09C	DETOUR SIGNING FOR MAINLINE CLOSURES
15C06-12	SIGNING & MARKING FOR TWO LANE BRIDGES
15C08-24A	PERMANENT LONGITUDINAL PAVEMENT MARKINGS
15C11-10B	CHANNELIZING DEVICES DRUMS, CONES, BARRICADES AND VERTICAL PANELS

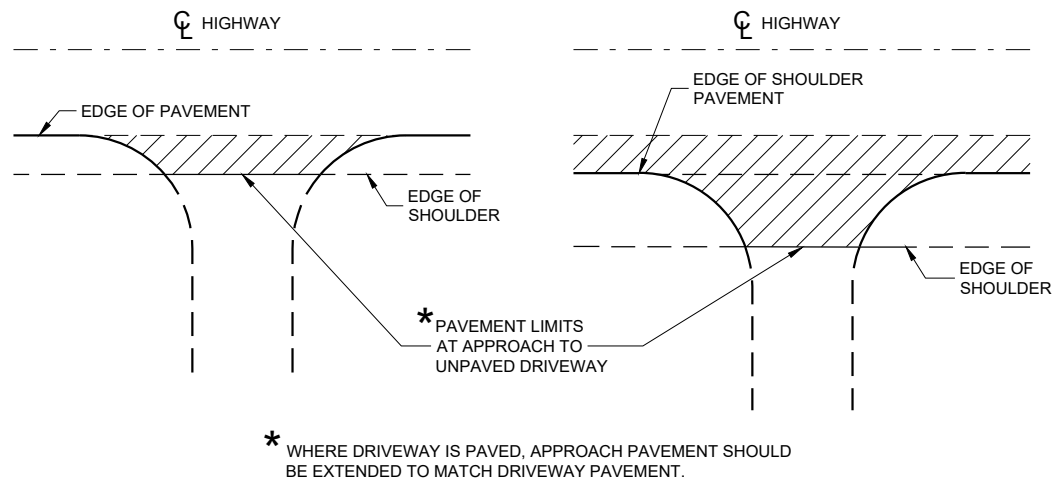

PLAN VIEW
(UNPAVED SHOULDER ON HIGHWAY)

PLAN VIEW
(PAVED SHOULDER ON HIGHWAY)


**RURAL DRIVEWAY INTERSECTION DETAIL
(NO CURB AND GUTTER OR SIDEWALK)**

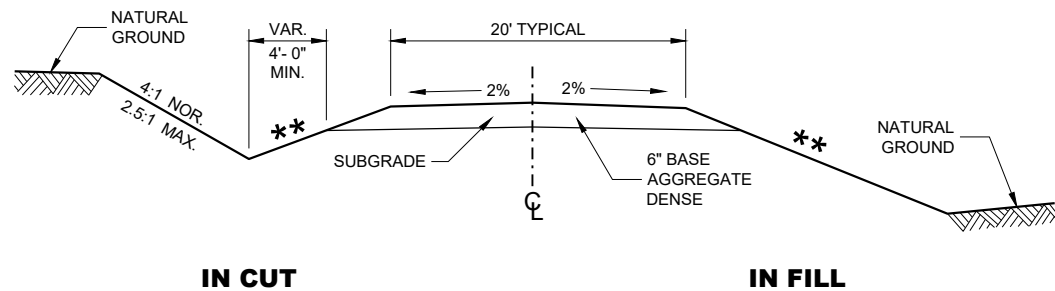


**TYPICAL CROSS SECTION FOR
PRIVATE DRIVE OR FIELD ENTRANCE
AGGREGATE SURFACE**

****** SLOPE CAN VARY WITH SPEED. SEE 11-45-30.6.2

POSTED SPEED MPH	MAX. SLOPE
<35	4:1
≥ 35 TO < 60	6:1
≥60	10:1

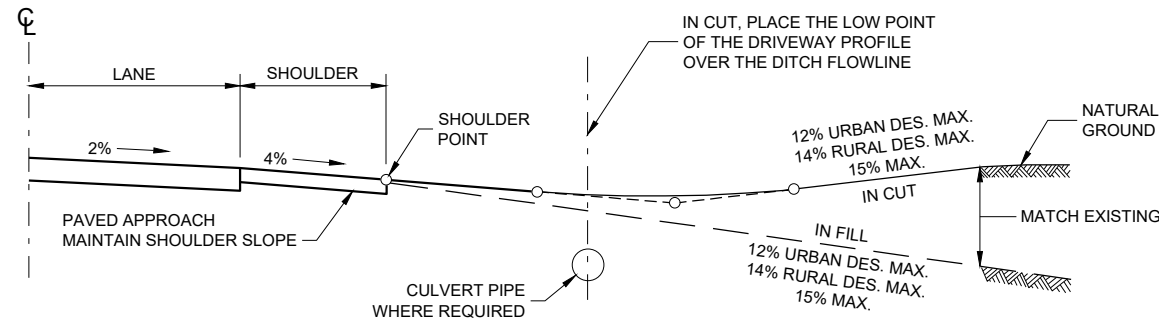

TYPICAL DRIVEWAY PROFILES

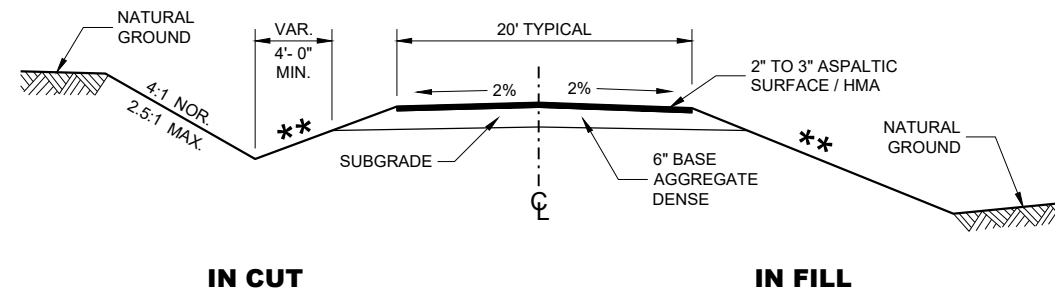


**TYPICAL CROSS SECTION FOR
PRIVATE DRIVE OR FIELD ENTRANCE
ASPHALTIC SURFACE**

**DRIVEWAYS WITHOUT
CURB AND GUTTER**

STATE OF WISCONSIN
DEPARTMENT OF TRANSPORTATION



APPROVED
December 2017 /S/ Rodney Taylor
DATE ROADWAY STANDARDS DEVELOPMENT UNIT SUPERVISOR
FHWA

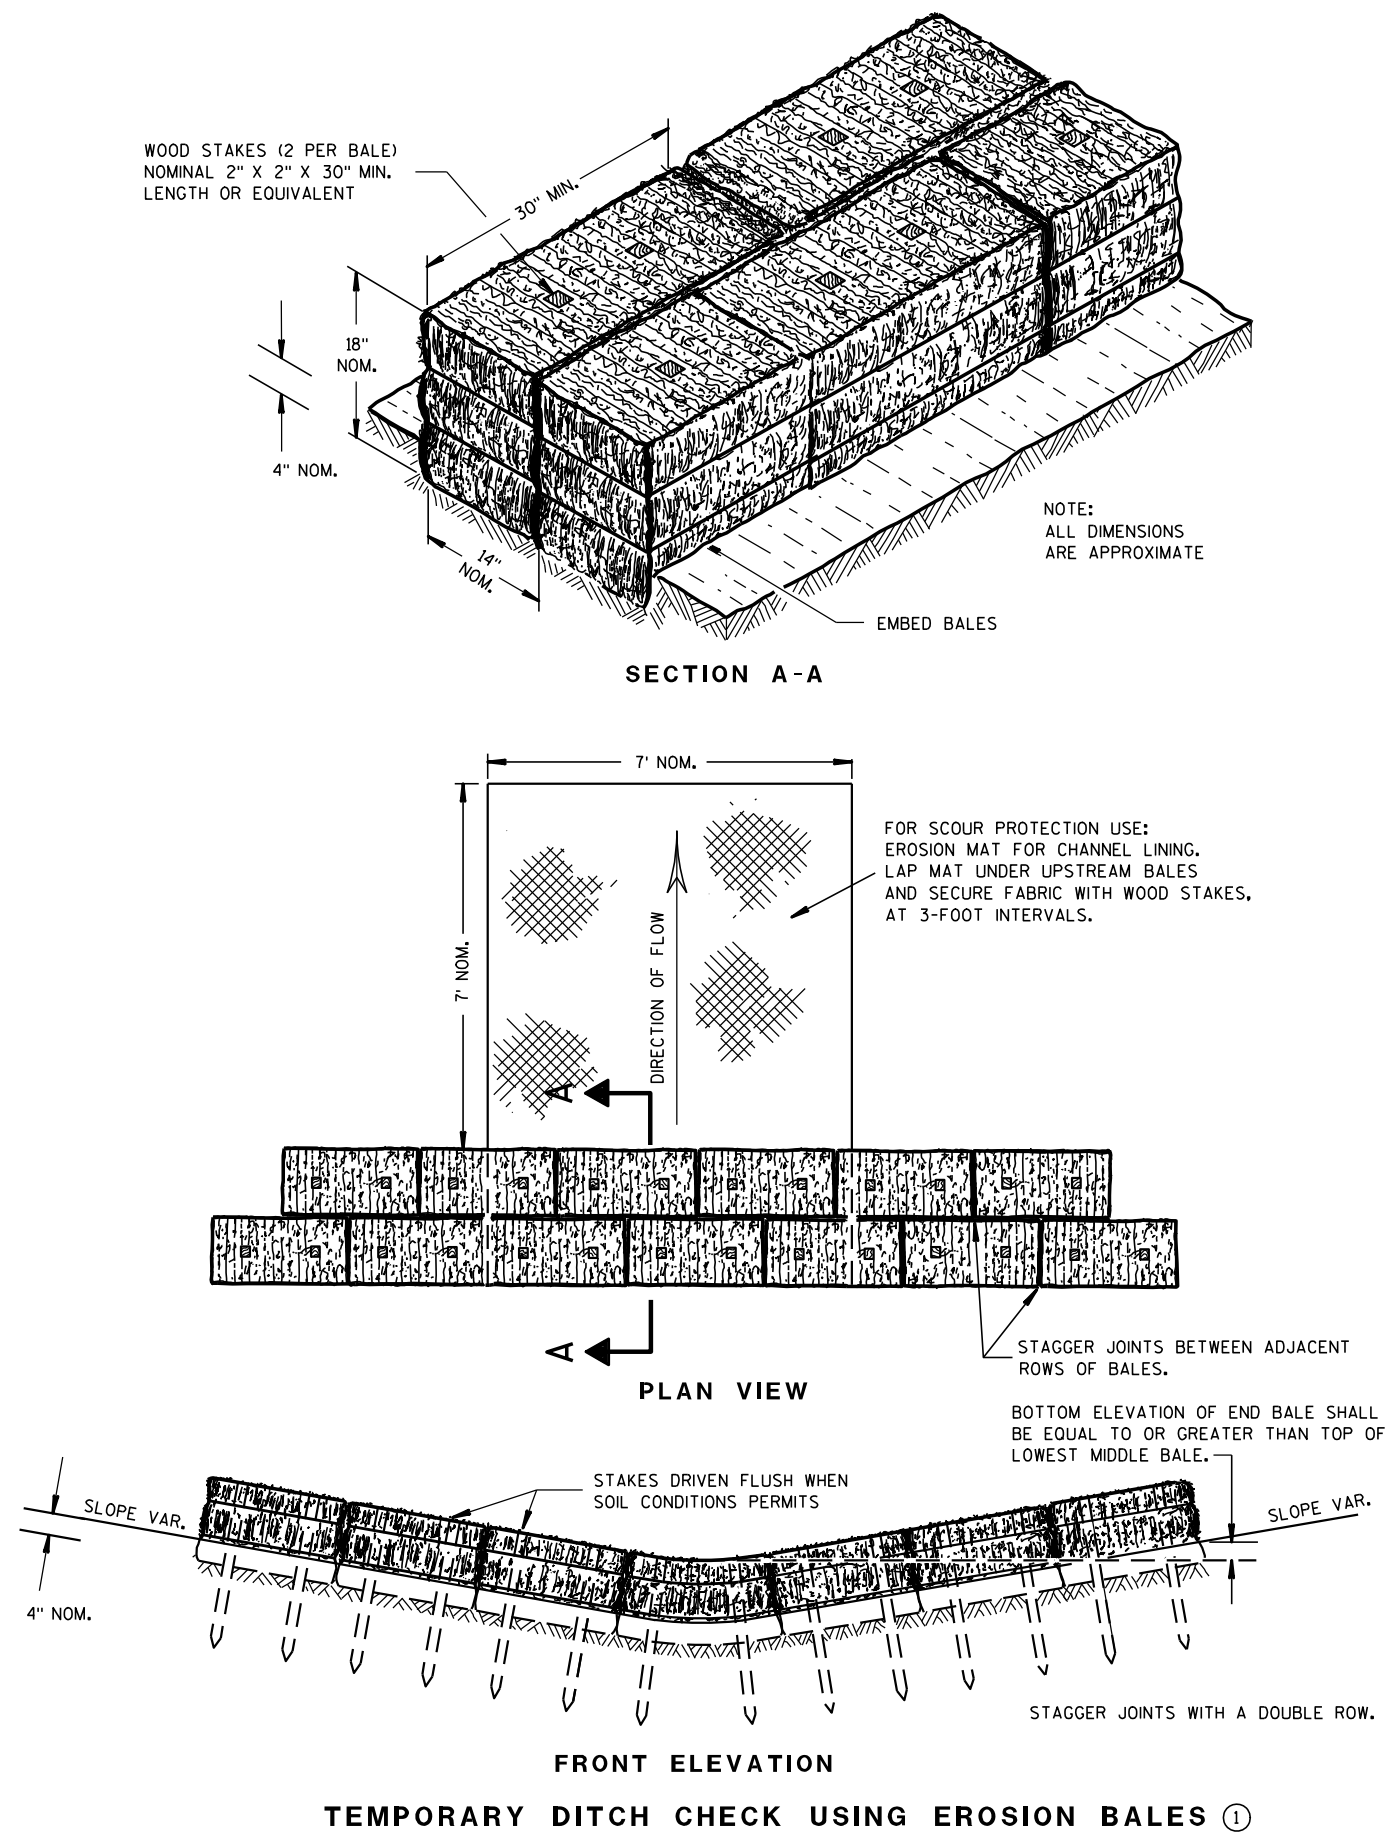

GENERAL NOTES

DETAILS OF CONSTRUCTION, MATERIALS AND WORKMANSHIP NOT SHOWN ON THIS DRAWING SHALL CONFORM TO THE PERTINENT REQUIREMENTS OF THE STANDARD SPECIFICATIONS AND THE APPLICABLE SPECIAL PROVISIONS.

- ① TEMPORARY DITCH CHECKS EITHER EROSION BALES OR MANUFACTURED SHALL BE PAID FOR UNDER THE BID ITEM OF TEMPORARY DITCH CHECK. THE DEPARTMENT WILL NOT PAY FOR TEMPORARY DITCH CHECKS CONSTRUCTED OF A SINGLE ROW OF EROSION BALES.

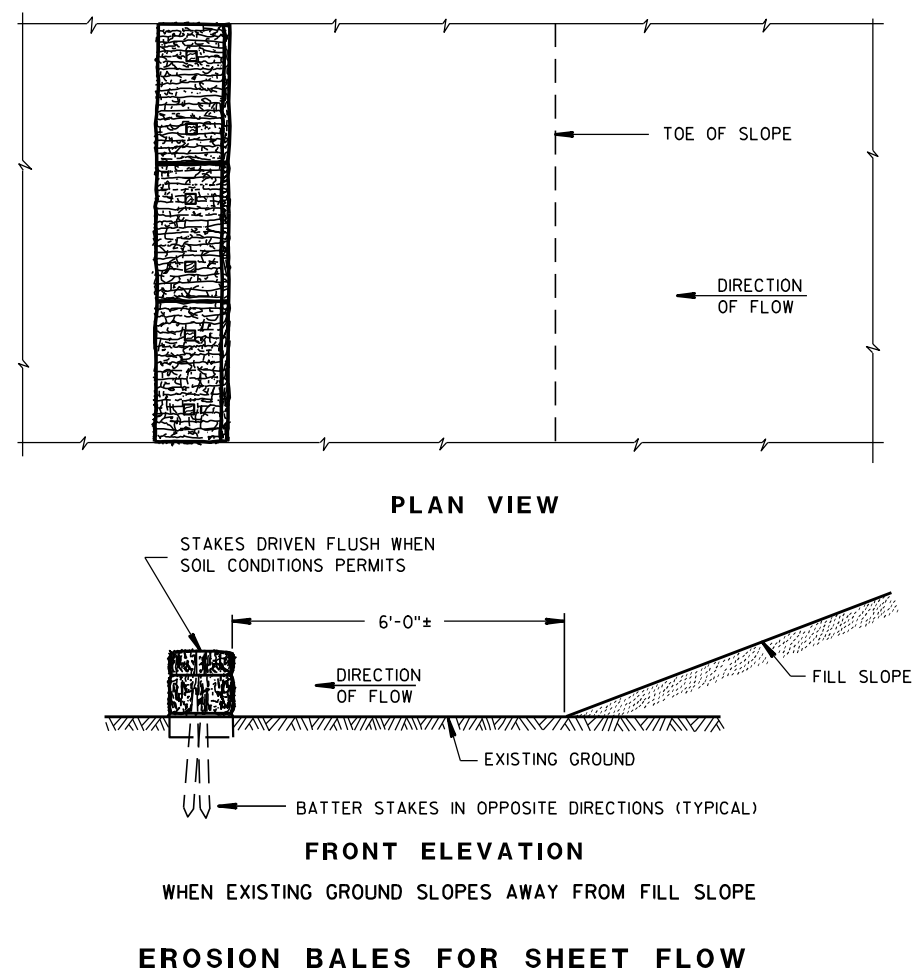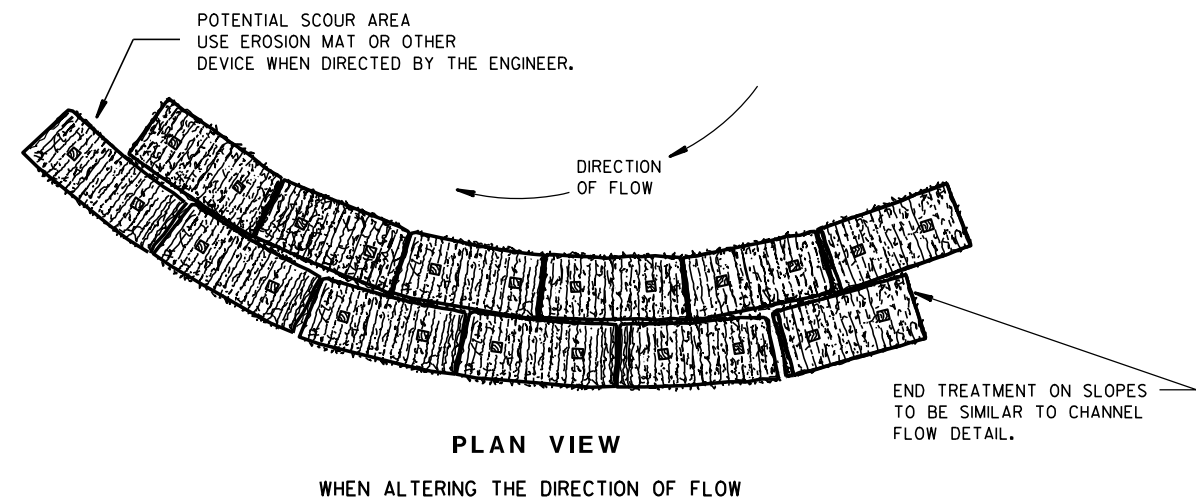TYPICAL INSTALLATIONS OF
EROSION BALES / TEMPORARY
DITCH CHECKS

STATE OF WISCONSIN
DEPARTMENT OF TRANSPORTATION

APPROVED

6/04/02
DATE/S/ Beth Connors
CHIEF ROADWAY DEVELOPER

ENGINEER

FHWA



- ① HORIZONTAL BRACE REQUIRED WITH 2" X 4" WOODEN FRAME OR EQUIVALENT AT TOP OF POSTS.
- ② FOR MANUAL INSTALLATIONS THE TRENCH SHALL BE A MINIMUM OF 4" WIDE & 6" DEEP TO BURY AND ANCHOR THE GEOTEXTILE FABRIC. FOLD MATERIAL TO FIT TRENCH AND BACKFILL & COMPACT TRENCH WITH EXCAVATED SOIL.
- ③ WOOD POSTS SHALL BE A MINIMUM SIZE OF 1½" X 1½" OF OAK OR HICKORY.
- ④ SILT FENCE TO EXTEND ACROSS THE TOP OF THE PIPE.
- ⑤ CONSTRUCT SILT FENCE FROM A CONTINUOUS ROLL IF POSSIBLE BY CUTTING LENGTHS TO AVOID JOINTS. IF A JOINT IS NECESSARY USE ONE OF THE FOLLOWING TWO METHODS; A) OVERLAP THE END POSTS AND TWIST, OR ROTATE, AT LEAST 180 DEGREES, B) HOOK THE END OF EACH SILT FENCE LENGTH.




SILT FENCE

STATE OF WISCONSIN
DEPARTMENT OF TRANSPORTATION


APPROVED
4-29-05 /S/ Beth Connolly
DATE CHIEF ROADWAY DEVELOP 23 INEER

FHWA

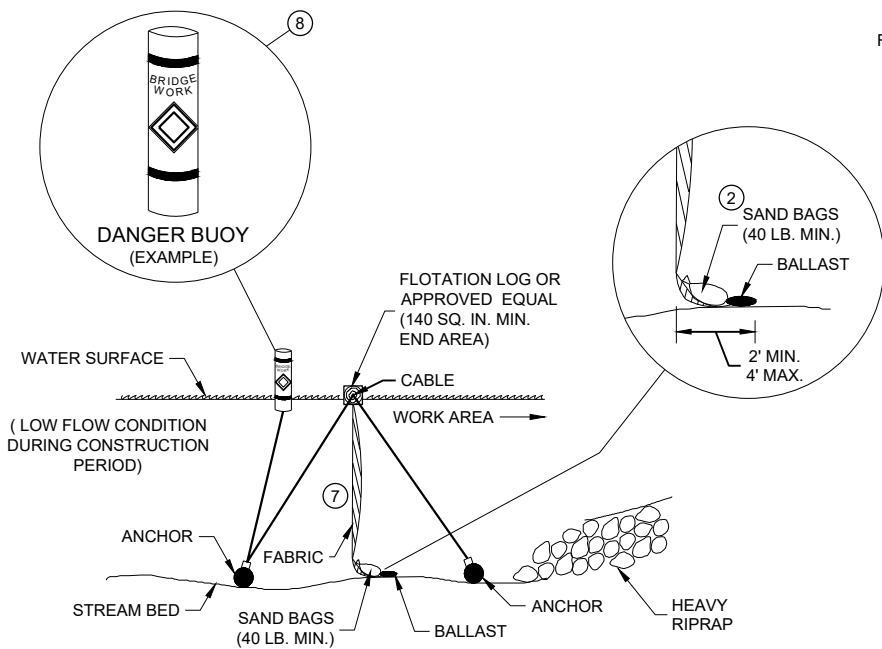


SECTION B - B

TURBIDITY BARRIER - FLOAT ALTERNATIVE
CAUTION - SEE NOTE 6

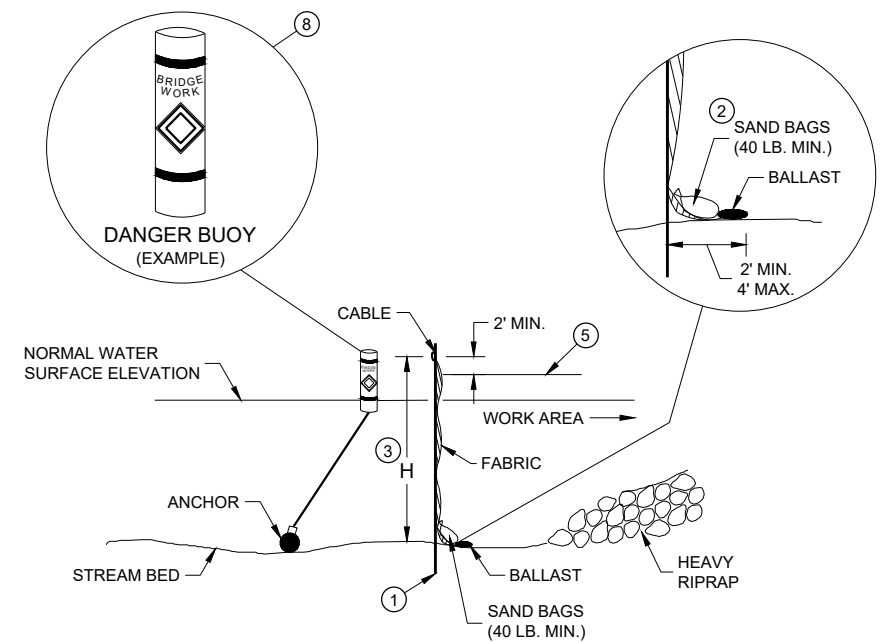


SECTION A - A

TURBIDITY BARRIER - STANDARD POST INSTALLATION

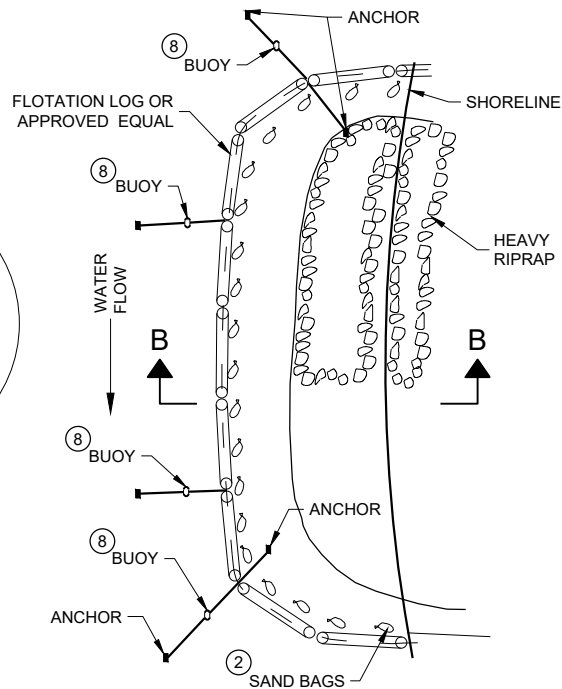

PLAN VIEW

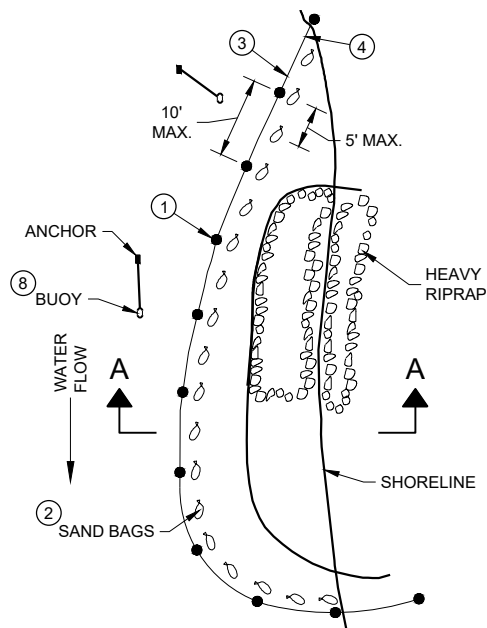


PLAN VIEW

GENERAL NOTES


DETAILS OF CONSTRUCTION, MATERIALS AND WORKMANSHIP NOT SHOWN ON THIS DRAWING SHALL CONFORM TO THE PERTINENT REQUIREMENTS OF THE STANDARD SPECIFICATIONS AND THE APPLICABLE SPECIAL PROVISIONS.

TURBIDITY BARRIER MAY BE REMOVED AT THE ENGINEERS DISCRETION, WHEN PERMANENT EROSION CONTROL MEASURES HAVE BEEN ESTABLISHED.

- 1 DRIVEN STEEL POSTS, PIPES, OR CHANNELS. LENGTH SHALL BE SUFFICIENT TO SECURELY SUPPORT BARRIER AT HIGH WATER ELEVATIONS.
- 2 SAND BAGS TO BE USED AS ADDITIONAL BALLAST WHEN ORDERED BY THE ENGINEER TO MEET ADVERSE FIELD CONDITIONS. SPACE AS APPROPRIATE FOR SITE CONDITIONS.
- 3 WHEN BARRIER HEIGHT "H" EXCEEDS 8 FEET, POST SPACING MAY NEED TO BE DECREASED.
- 4 IN WATERWAYS SUBJECT TO FLUCTUATING WATER ELEVATIONS, PROVISIONS SHOULD BE MADE TO ALLOW THE WATER TO EQUALIZE ON EACH SIDE OF THE BARRIER. THIS MAY BE ACCOMPLISHED BY LEAVING A PORTION OF THE BARRIER OPEN ON THE UPSTREAM END.
- 5 ESTIMATED HIGH WATER ELEVATION DURING CONSTRUCTION PERIOD. MINIMUM BARRIER HEIGHT SHALL BE 2' GREATER THAN EITHER THE Q2 ELEVATION OR THE ESTIMATED HIGH WATER ELEVATION DURING CONSTRUCTION, WHICHEVER IS GREATER.
- 6 FLOAT ALTERNATIVE WILL ONLY BE ALLOWED WITH WRITTEN APPROVAL OF THE ENGINEER, AND IS MEANT FOR LOCATIONS WHERE BEDROCK PREVENTS THE INSTALLATION OF POSTS.
- 7 ALLOW SUFFICIENT SLACK VERTICALLY AND HORIZONTALLY SO THAT SEDIMENT BUILD UP WILL NOT SEPARATE OR LOWER THE TURBIDITY BARRIER.
- 8 USE AS DIRECTED BY COAST GUARD OR DNR PERMIT WHEN WORKING IN NAVIGABLE WATERWAYS.

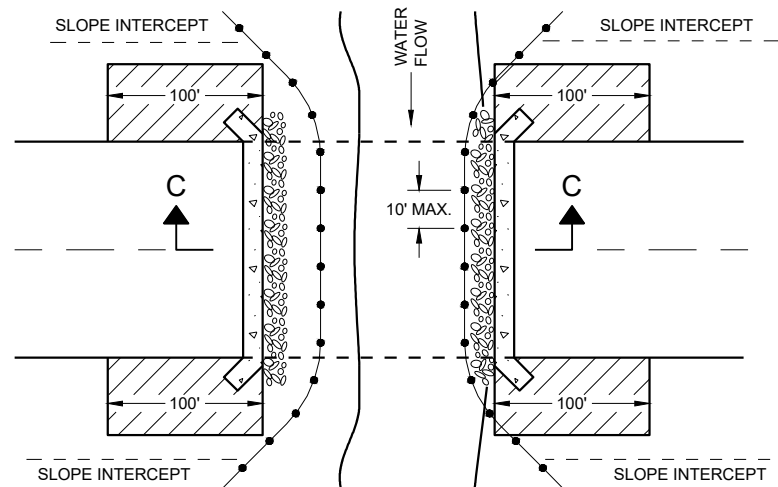

PLAN VIEW

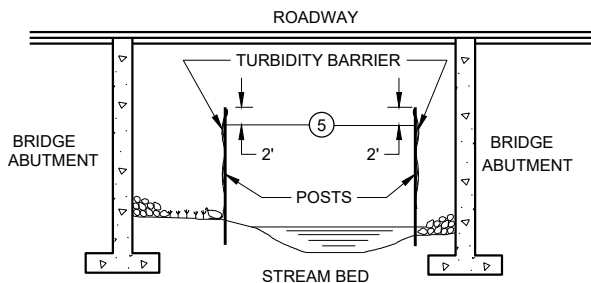


SECTION C - C

TURBIDITY BARRIER DETAIL SHOWING
TYPICAL PLACEMENT AT STRUCTURES


TURBIDITY BARRIER

STATE OF WISCONSIN
DEPARTMENT OF TRANSPORTATION

APPROVED
6/4/02 DATE /S/ Beth Canestra
DATE CHIEF ROADWAY DEVELOPMENT ENGINEER 24
FHWA

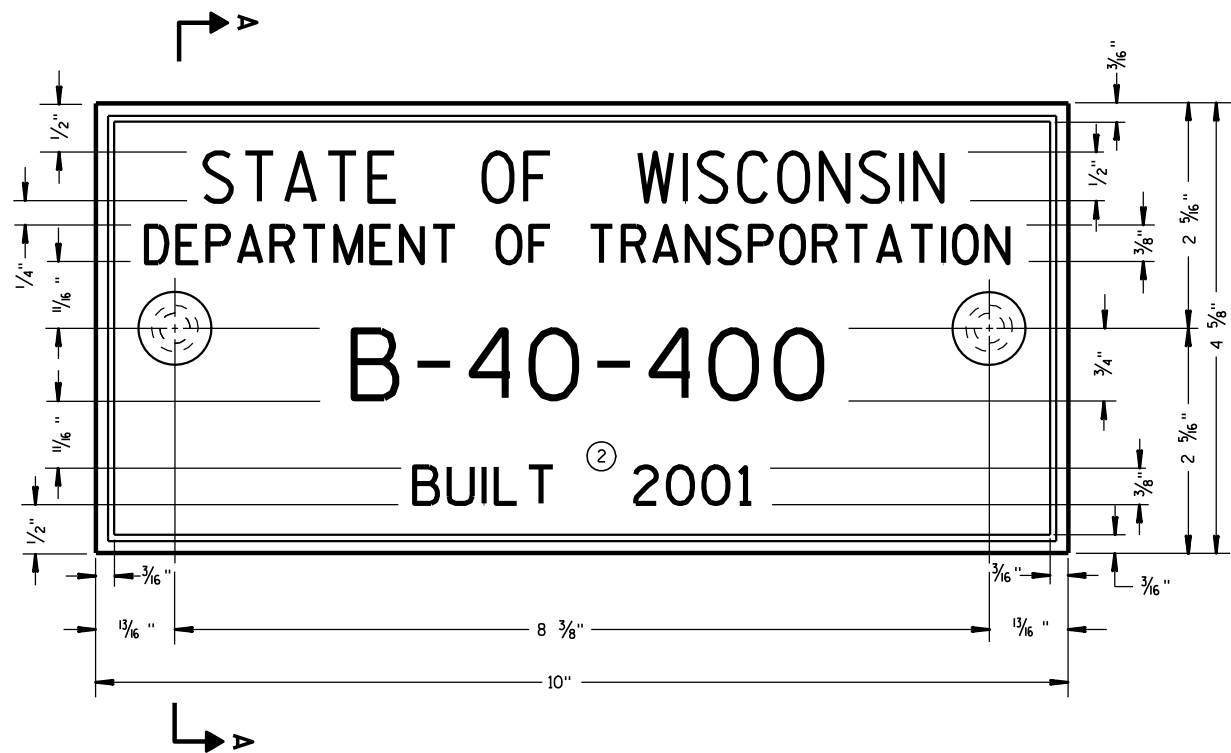

TYPICAL NAME PLATE
(BRIDGES, CULVERTS, AND RETAINING WALLS)

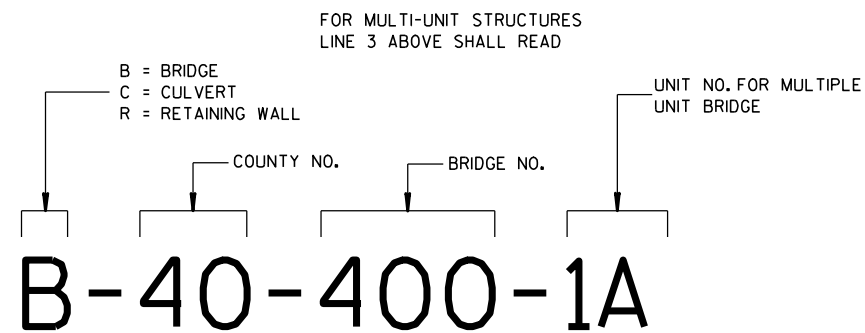


**NUMBERING DESIGNATION
MULTI-UNIT STRUCTURES**

GENERAL NOTES


NAME PLATES TO BE INSTALLED ON BRIDGES, CULVERTS, AND RETAINING WALLS SHALL CONFORM TO THE REQUIREMENTS OF SECTION 502.3.11 OF THE STANDARD SPECIFICATIONS.

THE BRIDGE NUMBER AND YEAR BUILT SHOWN ON THIS DRAWING ARE EXAMPLES ONLY. SEE CONSTRUCTION PLANS FOR INDIVIDUAL NUMBERING AND YEAR BUILT.

- ① EPOXY RESIN SHALL BE FROM AN APPROVED MANUFACTURER AND USED IN ACCORDANCE WITH MANUFACTURER'S RECOMMENDATIONS.
- ② REHABILITATION OF AN EXISTING STRUCTURE SHOULD USE THE DATE OF ORIGINAL STRUCTURE CONSTRUCTION.

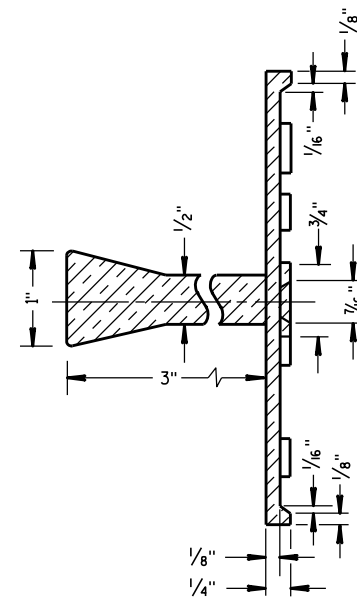


SECTION A-A

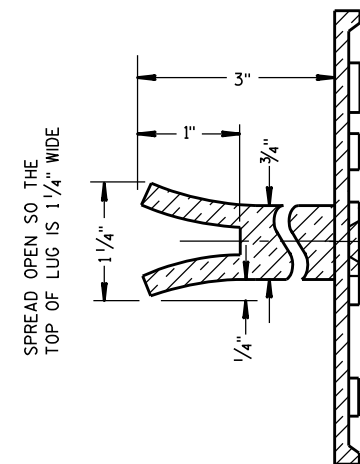

ALTERNATE LUG

- ① ADHERE ANCHOR LUG TO PRECAST RETAINING WALL WITH EPOXY RESIN.

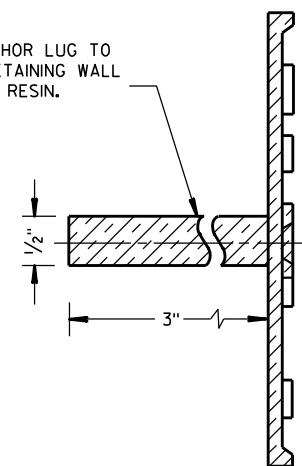


ALTERNATE LUG
(FOR ATTACHMENT TO PRECAST STRUCTURES)


**NAME PLATE
(STRUCTURES)**

STATE OF WISCONSIN
DEPARTMENT OF TRANSPORTATION


APPROVED
DATE 3/26/10
/S/ Scot Beck
CHIEF STRUCTURAL DEVELOPER
25
JEER
FHWA

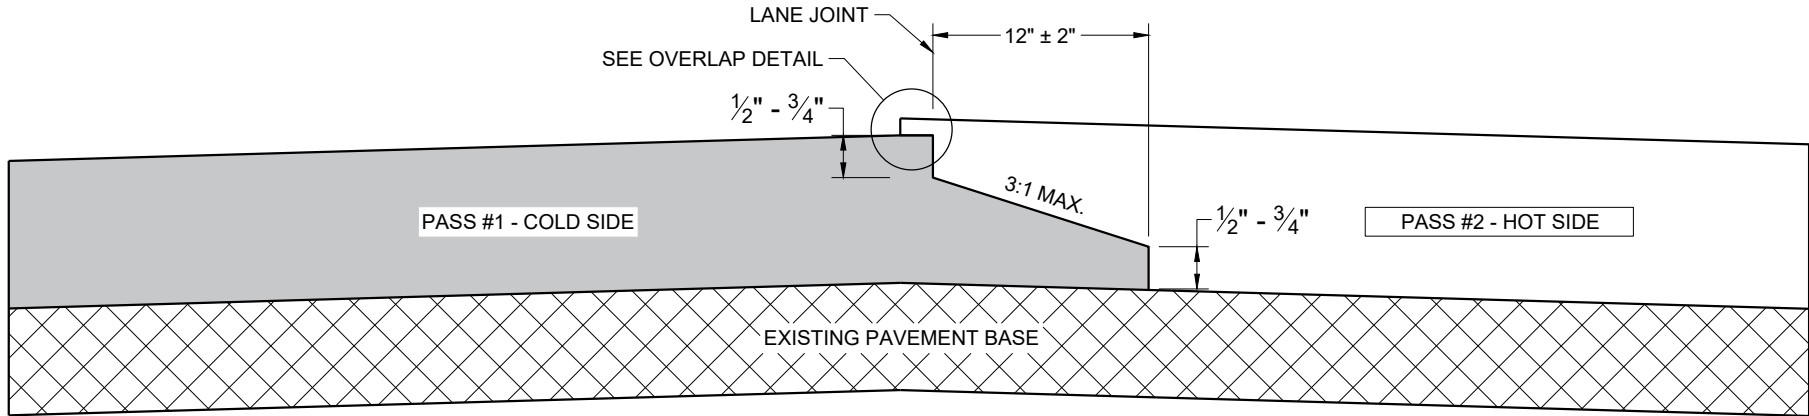

TYPICAL PAVEMENT CROSS SECTION
NOTCHED WEDGE JOINT

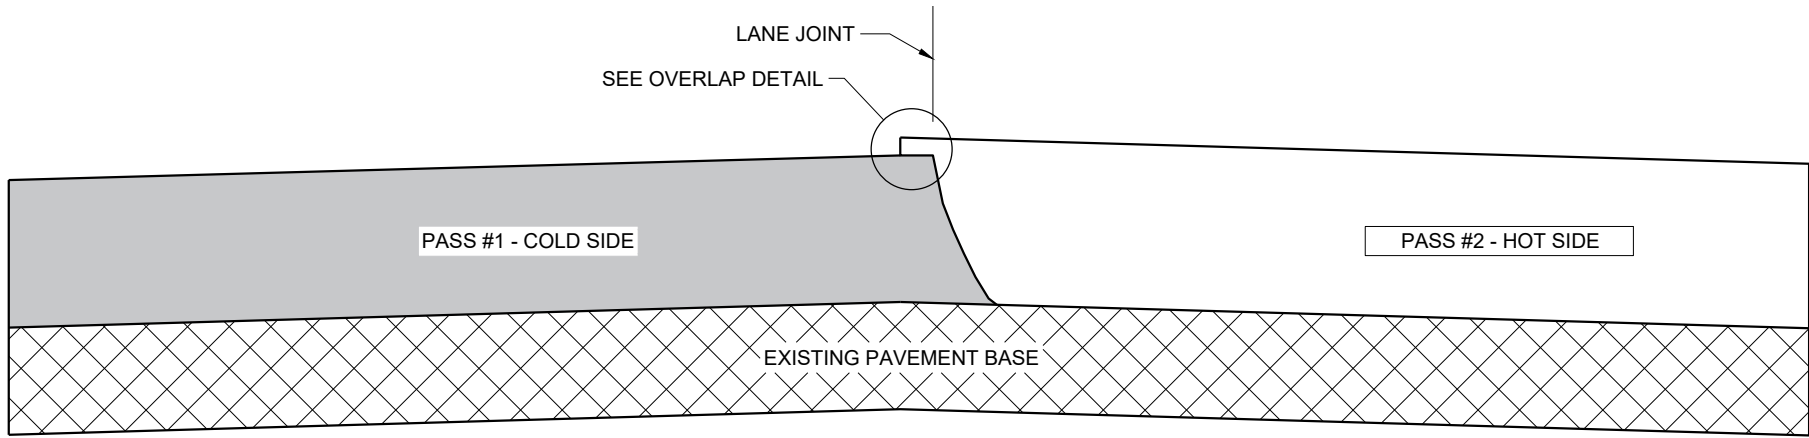

TYPICAL PAVEMENT CROSS SECTION
VERTICAL JOINT

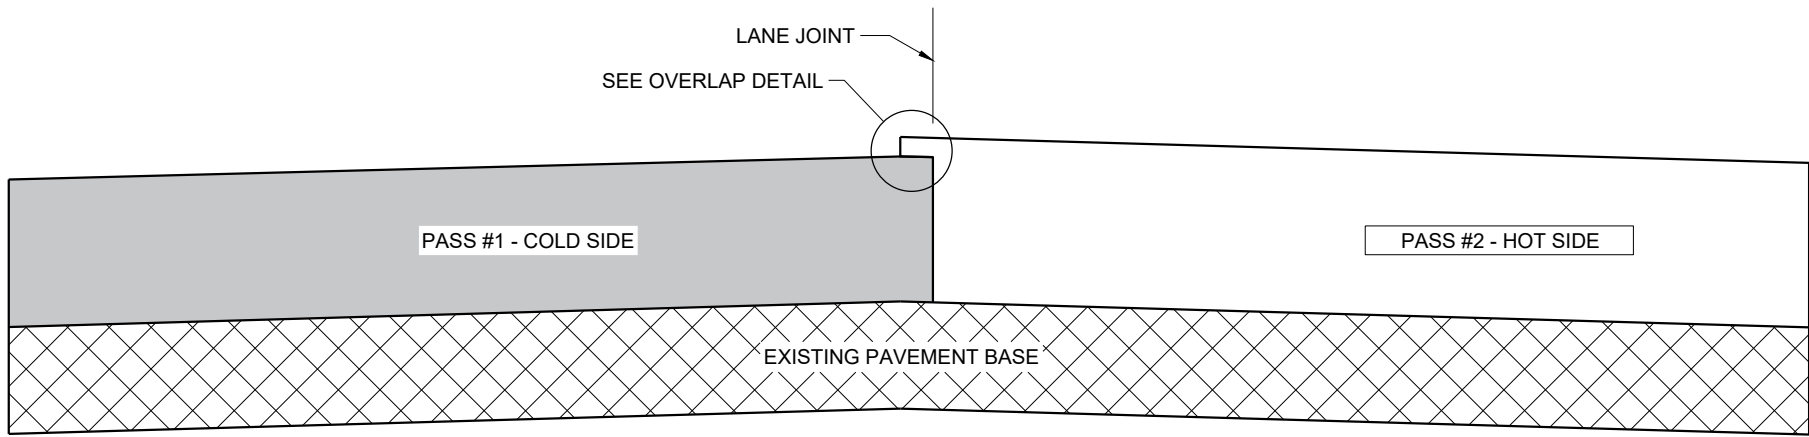

TYPICAL PAVEMENT CROSS SECTION
VERTICAL JOINT (MILLED)

GENERAL NOTES


IN ADDITION TO THE DETAILS PROVIDED IN THIS DRAWING, CONFORM TO STANDARD SPECIFICATION 450.3.2.8 FOR WHEN A NOTCHED WEDGE JOINT IS REQUIRED AND FOR GENERAL JOINT CONSTRUCTION REQUIREMENTS.

FOR ALL LONGITUDINAL JOINTS, ENSURE THE PAVER SCREED OVERLAPS THE PREVIOUSLY PLACED PAVEMENT BY $1" \pm 0.5"$ AND THE HOT SIDE OF THE JOINT REMAINS HIGHER THAN THE COLD SIDE BY APPROXIMATELY $0.1"$ AFTER FINAL COMPACTION. (IT WILL BE FLUSH WHEN PAVING IN ECHELON.)

ONLY REMOVE THE LONGITUDINAL NOTCHED WEDGE JOINT FOR SMA PAVEMENT OR AS DIRECTED BY THE ENGINEER TO ADDRESS SPECIFIC LENGTHS OF JOINT DAMAGED BY TRAFFIC.

WHEN MILLING BACK OR REMOVING ANY LONGITUDINAL JOINT, LIMIT THE MATERIAL REMOVED TO $2"$ FROM THE TOP NOTCH OR FROM THE VERTICAL JOINT EDGE ON THE COLD SIDE OF THE JOINT.

USE LONGITUDINAL MILLED JOINT AS PLANS SHOW OR THE AS THE ENGINEER DIRECTS.

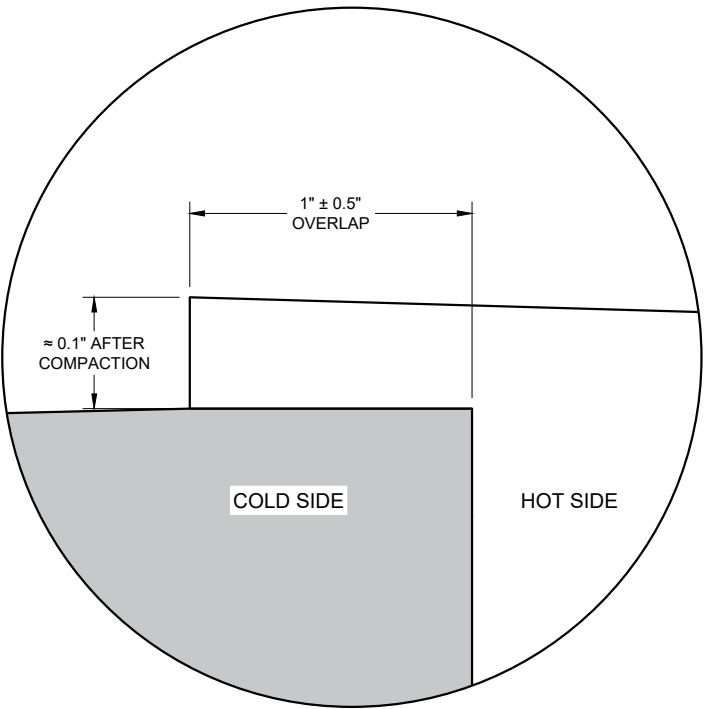





OVERLAP DETAIL (TYPICAL)

HMA LONGITUDINAL JOINTS




STATE OF WISCONSIN
DEPARTMENT OF TRANSPORTATION

APPROVED
November 2020 /S/ Steven Hefel
DATE HMA PAVEMENT ENGIN 26
FHWA


- WOOD OR STEEL POSTS (w6X9 OR w6X8.5) MAY BE USED. DO NOT INTERMIX WOOD AND STEEL POSTS. INSTALL STEEL POSTS WITH HOLES ON APPROACHING TRAFFIC SIDE.
- USE WOOD OR APPROVED PLASTIC BLOCKOUTS. WOOD BLOCKOUTS MAY BE CONSTRUCTED OUT OF TWO OR MORE WOOD BLOCKOUTS. SEE ALTERNATE WOOD BLOCKOUT DETAIL. DIMENSIONS OF APPROVED PLASTIC BLOCKOUTS MAY VARY.
- IF ROCK IS ENCOUNTERED DURING EXCAVATION, PROVIDE A HOLE 12 INCHES IN DIAMETER EXTENDING 20 INCHES DEEP INTO THE ROCK. PLACE APPROXIMATELY 2 1/2" INCHES OF GRANULAR MATERIAL IN THE BOTTOM OF THE HOLE. CUT THE POSTS THE TO LENGTH AMD INSTALL. BACKFILL WITH EXCAVATED MATERIAL AND COMPACT. BACKFILL IS TO BE FREE OF LARGE ROCKS.
- WHEN THE DISTANCE FROM BACK OF POST TO SHOULDER HINGE POINT IS LESS THAN 2 FEET INSTALL LONGER POST AT HALF POST SPACING (K).
- FOR NEW MGS INSTALLATION TOP OF W-BEAM RAIL TOLERANCE IS $\pm 1"$. FOR EXISTING MGS INSTALLATION TOP OF W-BEAM IS BETWEEN 27 3/4" TO 32".
- WHEN USING STEEL POST AND WOOD BLOCKOUTS INSTALL FOUR 16D GALVANIZED NAILS. INSTALL NAILS AT THE BACK CORNERS OF THE BLOCK AND BEND THE NAILS OVER THE FLANGE OF THE STEEL POST.
- TOTAL POST LENGTH FOR TYPE K IS 7' - 0".
TOTAL POST LENGTH FOR OTHER MGS TYPES IS 6' - 0".

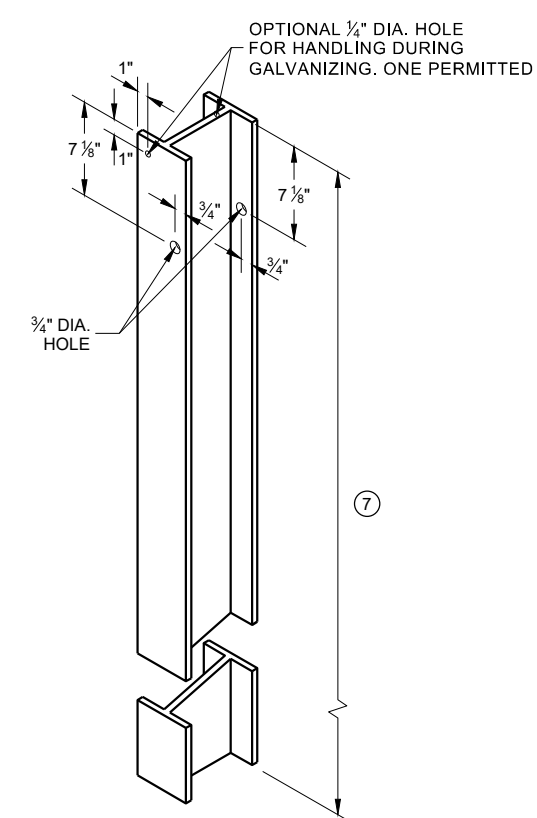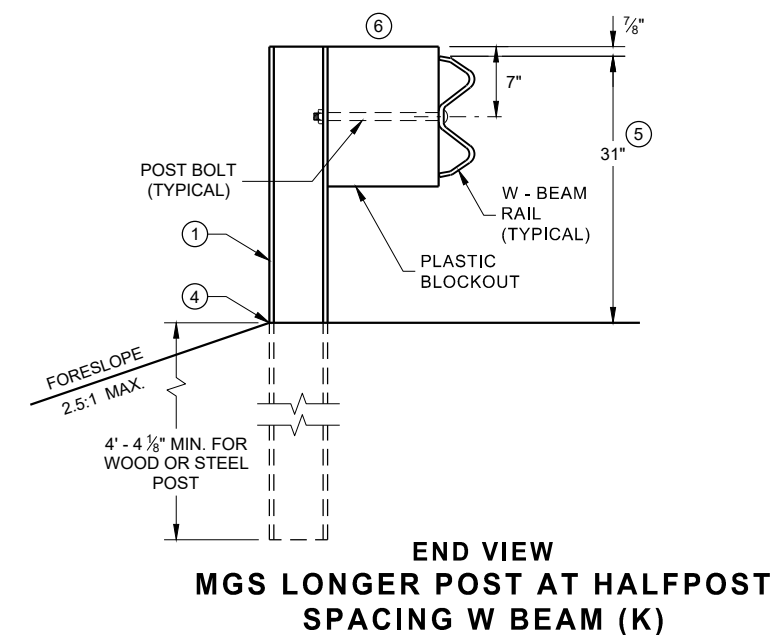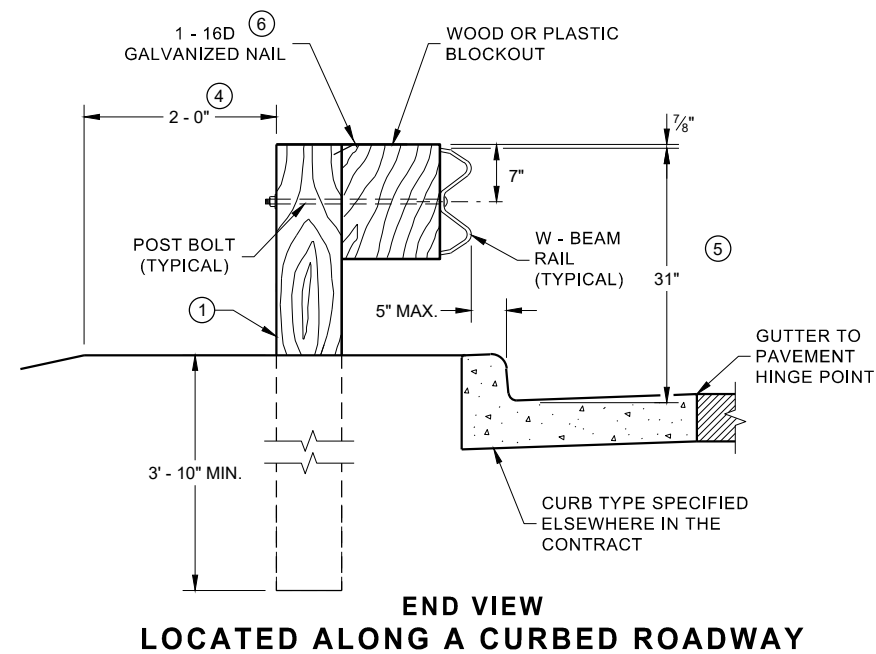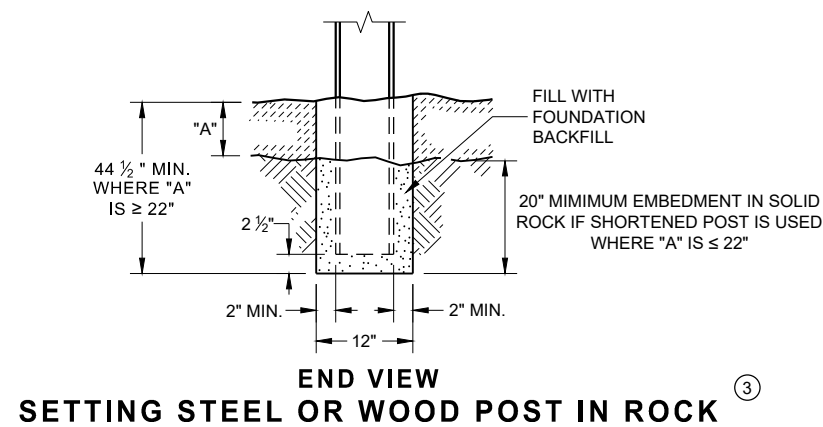

STEEL POST & HOLE
PUNCHING DETAIL
(W 6 X 9)

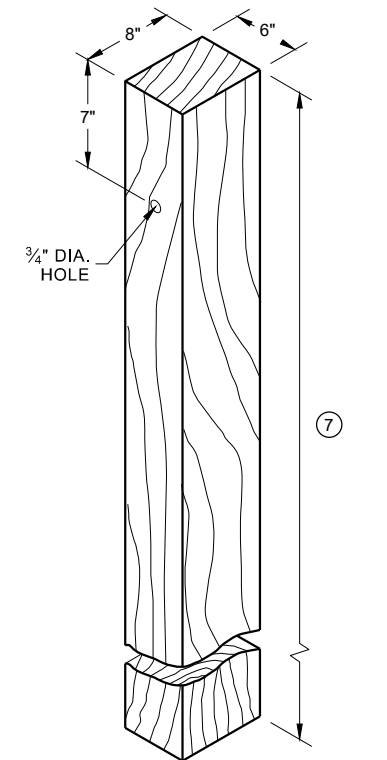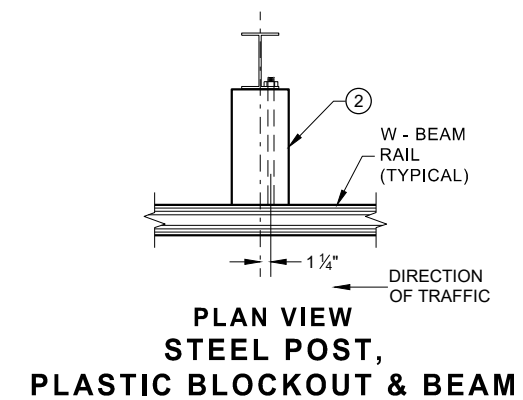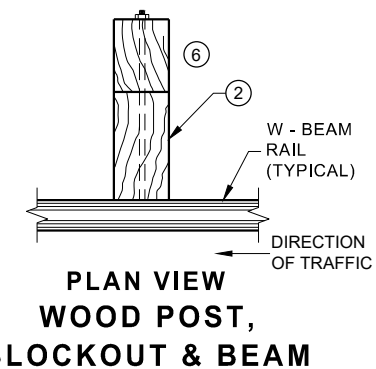


WOOD POST
(6" X 8") NOMINAL

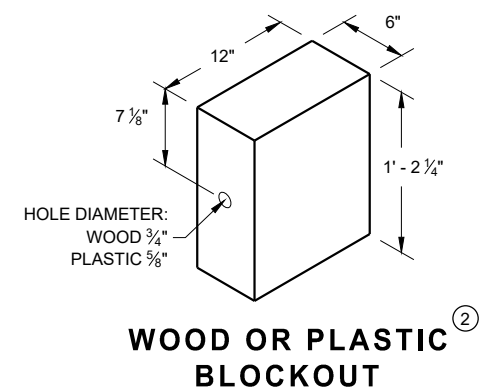


WOOD OR PLASTIC
BLOCKOUT

MIDWEST GUARDRAIL SYSTEM
(MGS) GUARDRAIL


STATE OF WISCONSIN
DEPARTMENT OF TRANSPORTATION

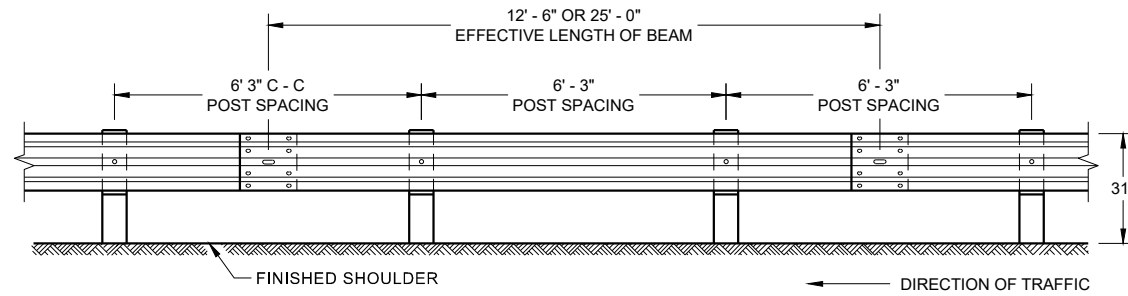


**FRONT VIEW
POST SPACING STANDARD INSTALLATION**

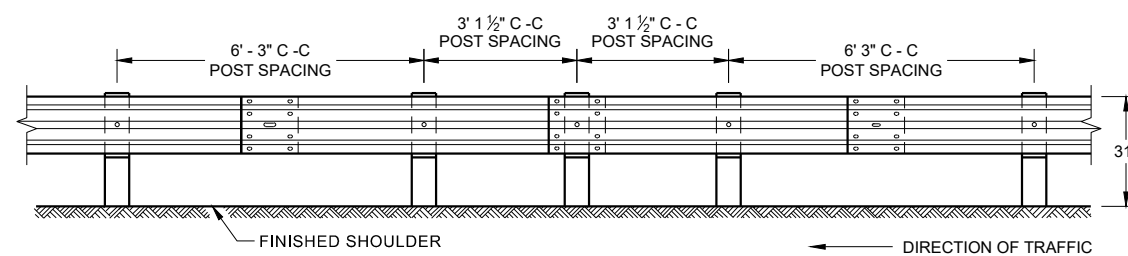


**FRONT VIEW
HALF POST SPACING (HS) AND
HALF POST SPACING WITH LONGER POSTS (K)**

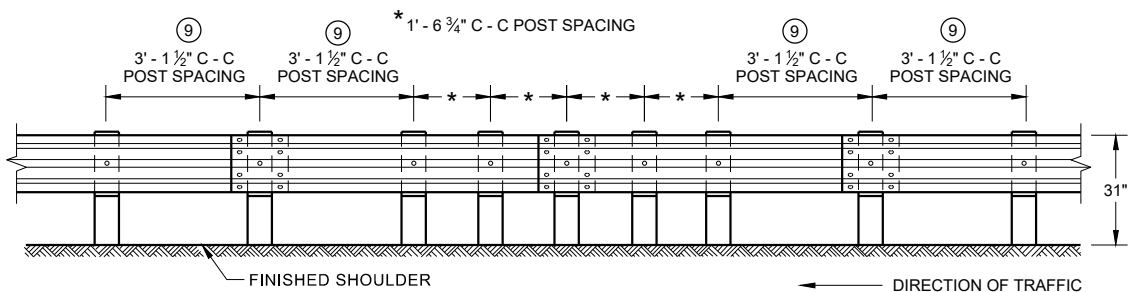


**FRONT VIEW
QUARTER POST SPACING (QS)**

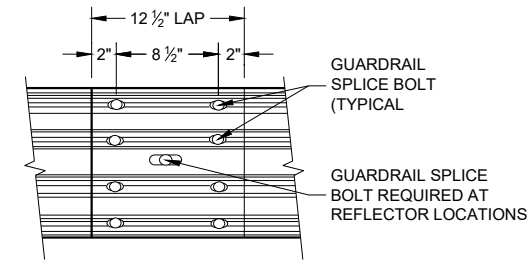


**FRONT VIEW
MID-SPAN BEAM SPLICE**

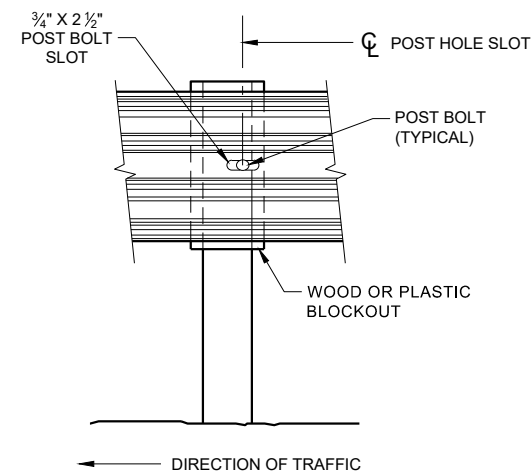

FRONT VIEW AT STEEL POST

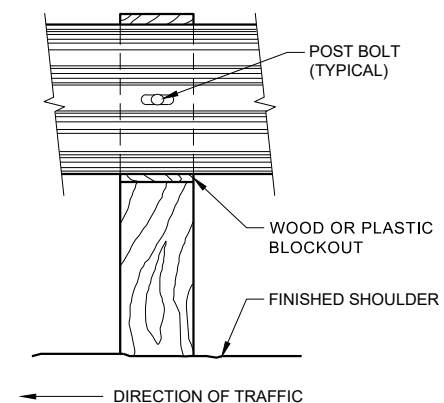

FRONT VIEW AT WOOD POST

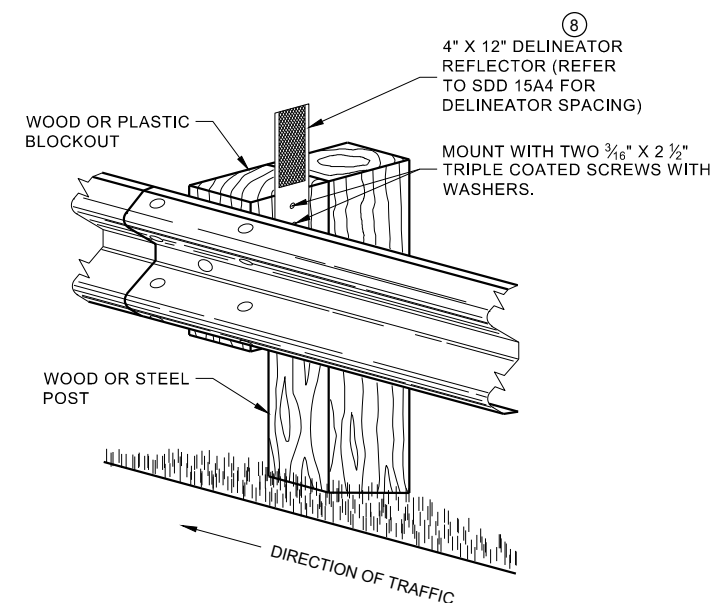


**ONE SIDED REFLECTOR DETAIL
AND TYPICAL INSTALLATION**

GENERAL NOTES

- 8 DO NOT INSTALL REFLECTORS ON THE FIRST 50 FEET OF THE APPROACH END OF THE ENERGY ABSORBING TERMINAL.
- 9 25 FEET OF HALF POST SPACING IS REQUIRED ON APPROACH AND DEPARTURE ENDS OF QUARTER POST SPACING.

POST BOLTS ARE A 3/8" DIAMETER ASTM A307 GUARDRAIL BOLT. A POST BOLT REQUIRES 3/4" DIAMETER A563A DOUBLE RECESSED (DR) HEAVY HEX NUT AND 3/8" DIAMETER F844 FLAT WASHER. POST BOLTS MAY BE LONGER IF MULTIPLE BLOCKOUTS ARE BEING USED.


GUARD RAIL SPLICE BOLTS ARE A 3/8" DIAMETER ASTM A307 GUARDRAIL HEAD BOLT. A GUARDRAIL SPLICE BOLT REQUIRES 3/4" DIAMETER A563A DOUBLE RECESSED (DR) HEAVY HEX NUT.

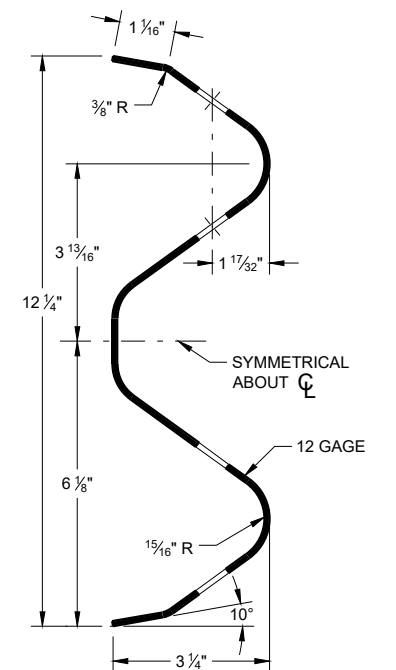

SECTION THRU W-BEAM RAIL

**MIDWEST GUARDRAIL SYSTEM
(MGS) GUARDRAIL**


STATE OF WISCONSIN
DEPARTMENT OF TRANSPORTATION

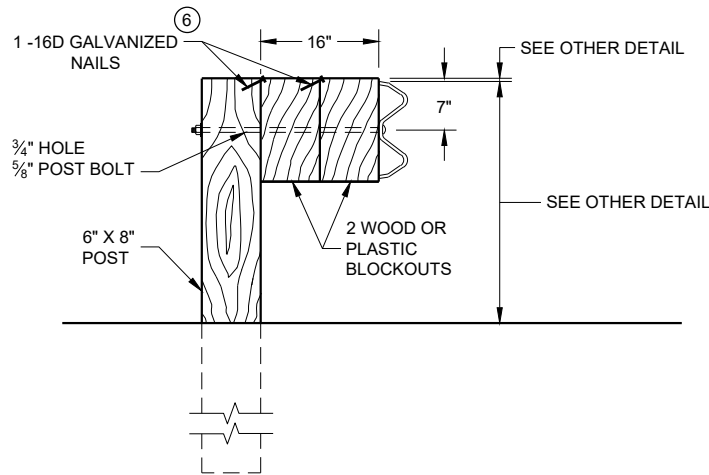

DETAIL FOR 16" BLOCKOUT DEPTH


IT IS ACCEPTABLE TO USE BLOCKOUTS UP TO 16" DEEP TO INCREASE THE POST OFFSET TO AVOID UNDERGROUND OBSTACLES. THERE IS NO LIMIT TO THE NUMBER OF POSTS THAT CAN HAVE ADDITIONAL BLOCKOUTS UP TO 16" DEEP.

- NOTE:
1. ALL FILLETS SHALL HAVE A MINIMUM RADIUS OF $\frac{3}{16}$ ".
 2. IF THE BOLT EXTENDS MORE THAN $\frac{1}{4}$ " FROM THE NUT THE BOLT SHOULD BE TRIMMED BACK.

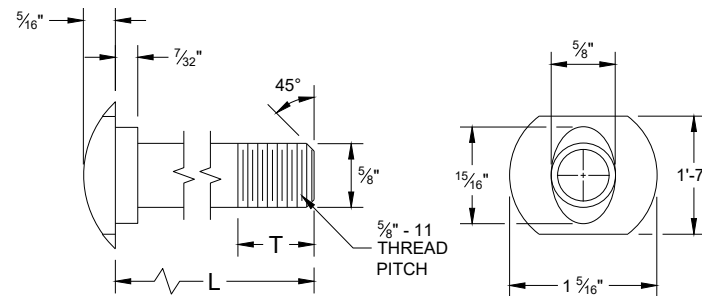


POST BOLT TABLE

L	T (MIN.)
1 1/4"	1 1/8"
2"	1 3/4"
10"	4"
14"	4 1/16"
18"	4"
21"	4 1/16"
25"	4"

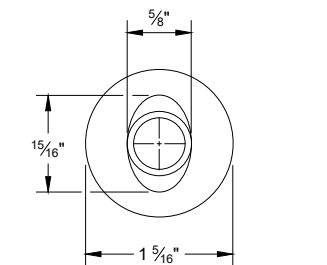


ALTERNATE BOLT HEAD

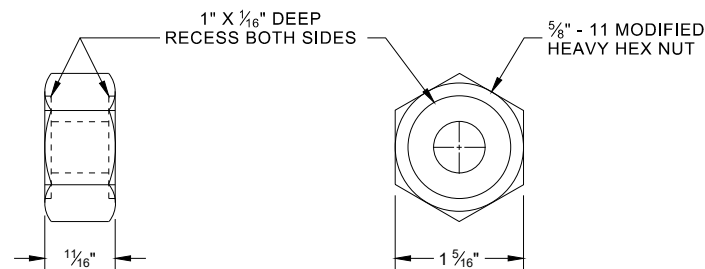


POST BOLT, SPLICE BOLT
AND RECESS NUT


- 6 WHEN USING STEEL POST AD WOOD BLOCKOUTS, INSTALL FOUR 16D GALVANIZED NAILS. INSTALL NAILS AT THE BACK CORNERS OF THE BLOCK AND BEND THE NAILS OVER THE FLANGE OF THE STEEL POST.

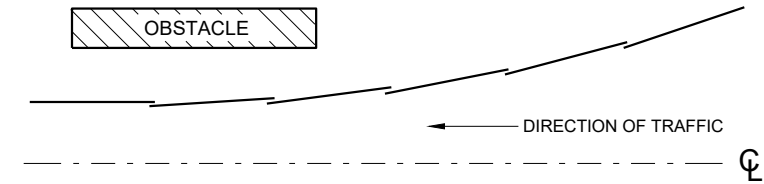


PLAN VIEW
BEAM LAPPING DETAIL

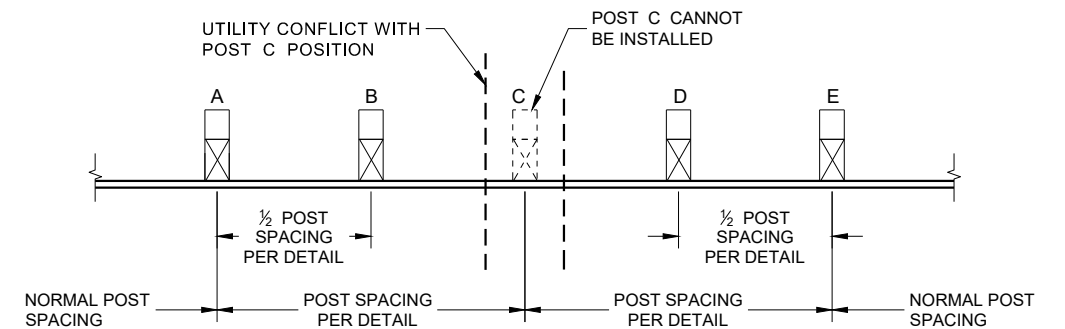

POST DRIVING FOR CONTINUOUS
UNDERGROUND OBSTRUCTION

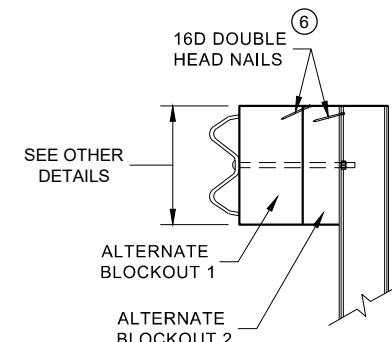

SIDE VIEW

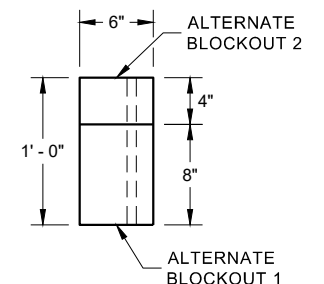


PLAN VIEW

ALTERNATE WOOD
BLOCKOUT DETAIL


- NOTES: UNDER SPECIAL CIRCUMSTANCES, SUCH AS AVOIDING OBSTACLES THAT ARE NOT RELOCATED, IT IS ACCEPTABLE TO INSTALL ADDITIONAL BLOCKOUTS TO OBTAIN UP TO 36" DEPTH FOR ONE OR TWO POSTS IN A SECTION OF GUARDRAIL.
- DO NOT USE 16" OR 36" BLOCKOUTS IF IT CAUSES THE POST TO BE DRIVEN BEYOND SHOULDER HINGE POINT OR CAUSES A FIXED OBJECT TO BE WITHIN THE DEFLECTION DISTANCE OF THE BARRIER.

MIDWEST GUARDRAIL SYSTEM
(MGS) GUARDRAIL


STATE OF WISCONSIN
DEPARTMENT OF TRANSPORTATION

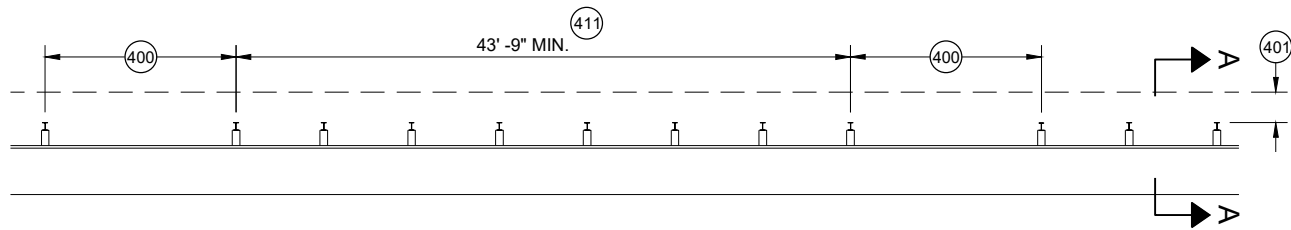


MISSING POST IN MGS GUARDRAIL

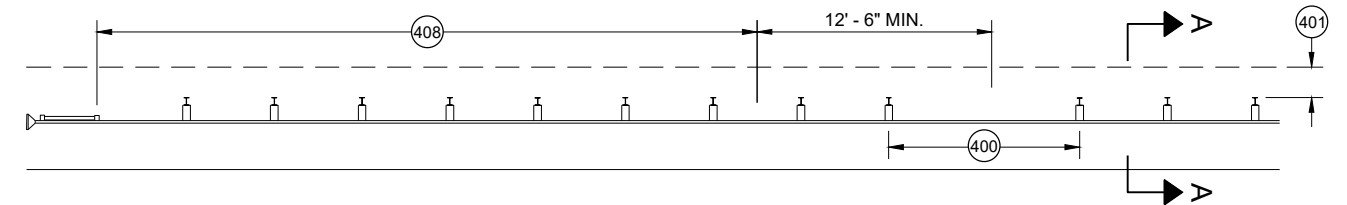


MISSING POST IN MGS GUARDRAIL NEAR EAT

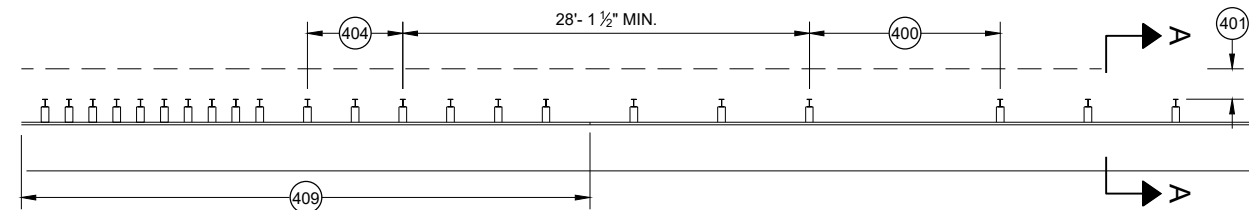


MISSING POST IN MGS GUARDRAIL NEAR AN APPROACH TRANSITION

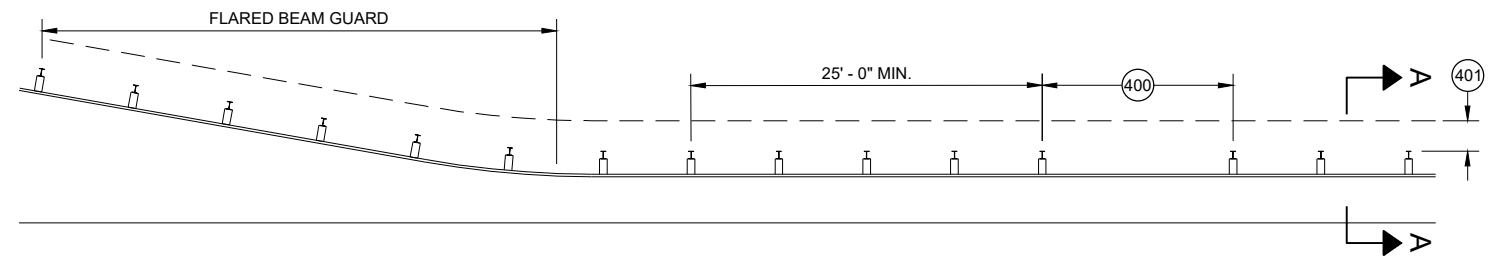

MISSING POST IN MGS GUARDRAIL NEAR FLARED BEAM GUARD

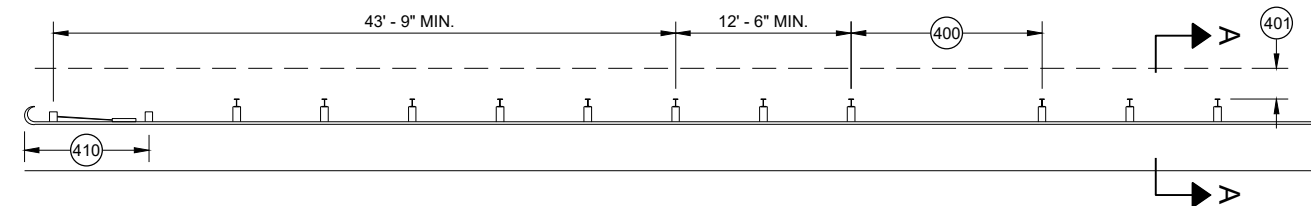


MISSING POST IN MGS GUARDRAIL NEAR A TYPE 2 END TERMINAL

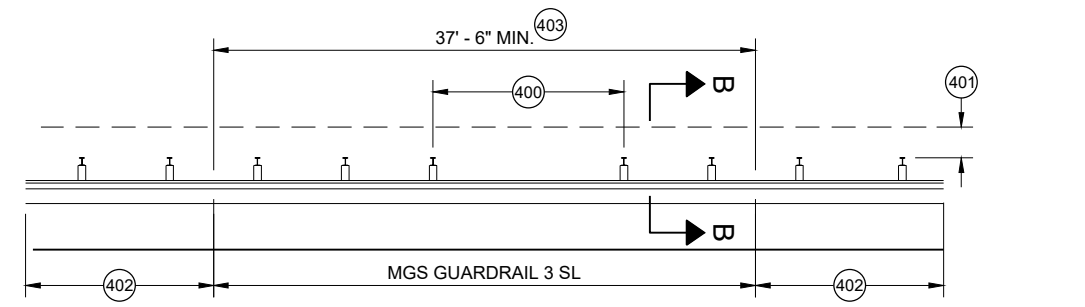


MISSING POST IN SHORT SPAN MGS GUARDRAIL NEAR CURB (SL)

- (400) MAX SPAN 12' - 6"
- (401) 2' MIN.
- (402) MGS GUARDRAIL 3
- (403) NESTING BEAM GUARD
- (404) ASYMMETRIC TRANSITION
- (405) SOIL WELL DRAINED AND COMPACTED
- (406) SEE OTHER DRAWINGS IN THIS SDD
- (407) SEE OTHER DRAWINGS FOR MIN. SPACING BETWEEN SPANS
- (408) SEE SDD 14B44
- (409) SEE SDD 14B45
- (410) SEE SDD 14B47
- (411) MINIMUM DISTANCE BETWEEN MISSING POST SPANS.

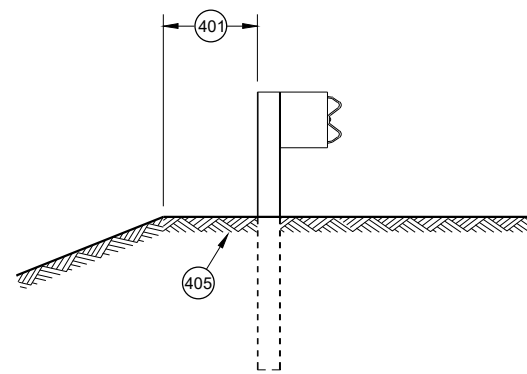

SECTION A - A

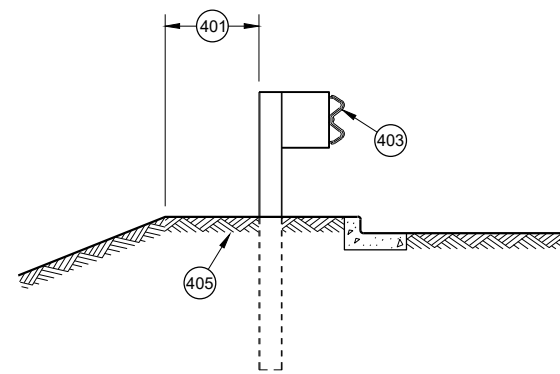

SECTION B - B

**MIDWEST GUARDRAIL SYSTEM
(MGS) GUARDRAIL**

STATE OF WISCONSIN
DEPARTMENT OF TRANSPORTATION

APPROVED
May 2021
DATE
/S/ Rodney Taylor
ROADWAY STANDARDS DEVELOPMENT
UNIT SUPERVISOR


FHWA

- (A) THE SLOPE IN THE AREA BOUNDED BY THE GRADELINE, THE HINGE POINT LINE (HPL) AND THE CLEAR ZONE LIMITS (CZL) SHALL BE 4:1 OR FLATTER.
- (B) AFTER FINAL ASSEMBLY, RECHECK CABLE TO BE SURE IT IS TAUT AND HAS NOT RELAXED
- (C) DIFFERENT MANUFACTURERS REQUIRE DIFFERENT PERFORATED W - BEAM RAIL END PANELS. SEE MANUFACTURER'S INFORMATION.
- (D) ATTACH ALUMINUM SHEET TO E.A.T. HEAD USING 4 STAINLESS STEEL SELF - TAPPING SCREWS. ONE SCREW PER CORNER.
- (E) HARDWARE MAY VARY BETWEEN MANUFACTURER. SEE MANUFACTURER'S DRAWING FOR INFORMATION.

DIMENSIONS MAY VARY, MANUFACTURER'S INFORMATION.


THE CENTER OF THE UPPER 3 1/2" DIAMETER HOLE ON POST NUMBER 3 THROUGH POST 9 IS TO BE FLUSH WITH THE GROUND LINE UP TO A MAXIMUM OF 2" ABOVE GROUND LINE. WOOD BLOCKS ON POSTS NUMBERED 3 THROUGH 9 MAY BE ADJUSTED UP TO 3" ABOVE THE TOP OF POST.

STATE OF WISCONSIN
DEPARTMENT OF TRANSPORTATION 31

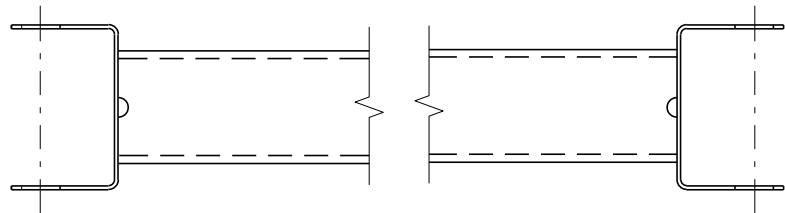


GENERIC GROUND STRUT⁹ E


BILL OF MATERIALS	
PART NO.	DESCRIPTION MATERIALS PROVIDED BY MGS EAT MANUFACTURER. SEE MANUFACTURER'S DETAILS FOR MORE INFORMATION.
①	UPPER POST NO. 1 6" X 6" TUBE
②	LOWER POST NO. 1
③	WOOD CRT
④	WOOD BLOCKOUT
⑤	PIPE SLEEVE
⑥	BEARING PLATE
⑦	BCT CABLE ASSEMBLY
⑧	ANCHOR CABLE BOX
⑨	GROUND STRUT
⑩	PERFORATED W-BEAM RAIL END PANEL, 12'-6" LONG.
⑪	STANDARD W-BEAM RAIL. MULTIPLE SECTIONS REQUIRED. SECTIONS VARY IN LENGTH.
⑫	IMPACT HEAD
⑬	EAT MARKER POST - YELLOW (SEE APPROVED PRODUCTS LIST)
⑭	SOIL PLATE
⑮	UPPER POST NO. 2
⑯	LOWER POST NO. 2

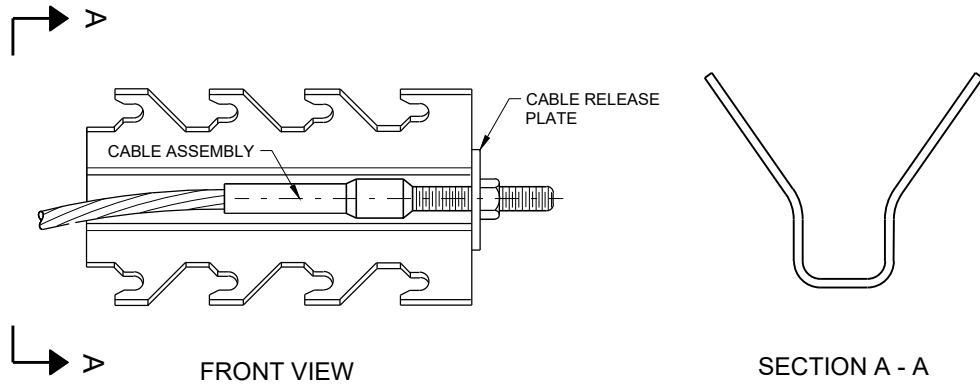


GENERIC ANCHOR CABLE BOX⁹ E

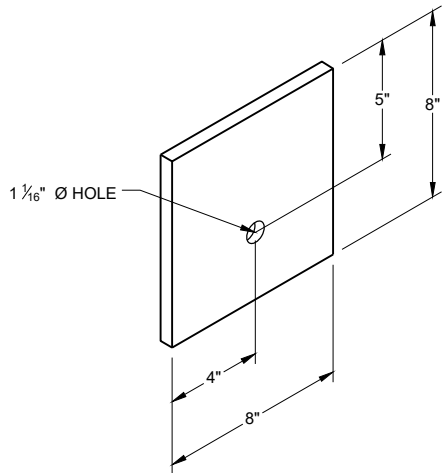


BEARING PLATE⁶ E

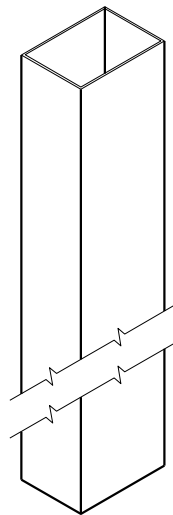


UPPER POST NO. 1 ⁽¹⁾ (E)

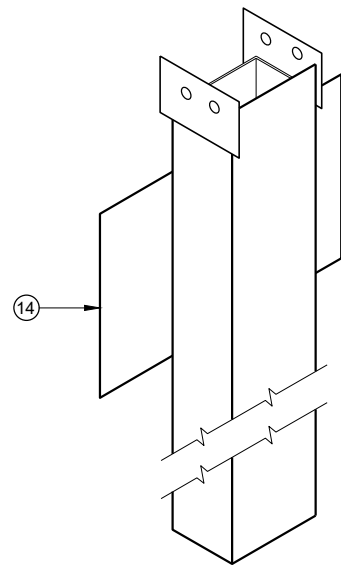


LOWER POST NO. 1 ⁽²⁾ (E)

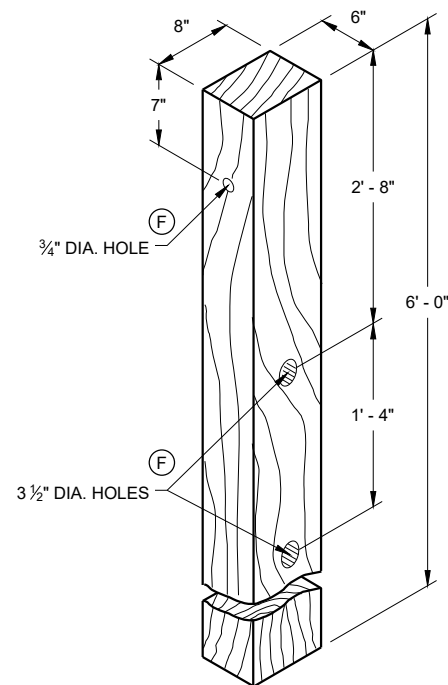


WOOD CRT POST ⁽³⁾ (E)
POSTS NUMBER 3-9

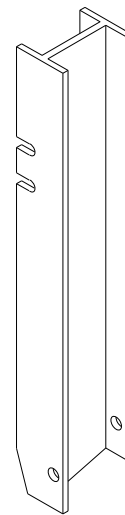


UPPER POST NO. 2 ⁽¹⁵⁾ (E)

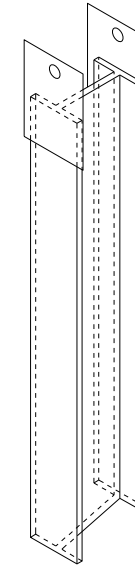


LOWER POST NO. 2 ⁽¹⁶⁾ (E)

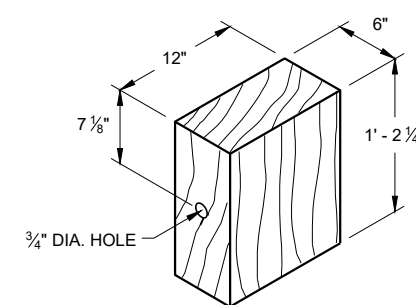

WOOD BLOCKOUT ⁽⁴⁾
REQ'D. AT ALL POSTS EXCEPT POST NO'S 1 & 2

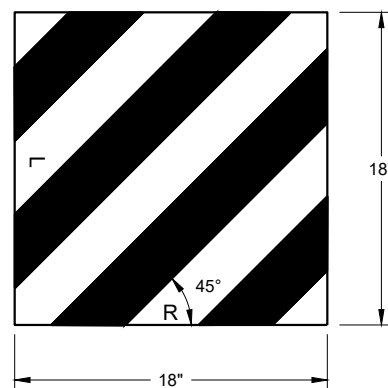

REFLECTIVE SHEETING DETAIL ^(E)

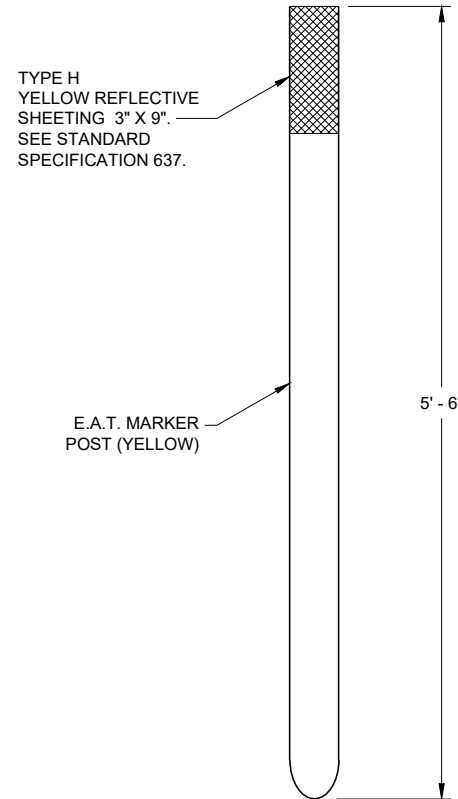


FRONT VIEW




SIDE VIEW

E.A.T. MARKER POST ⁽¹³⁾

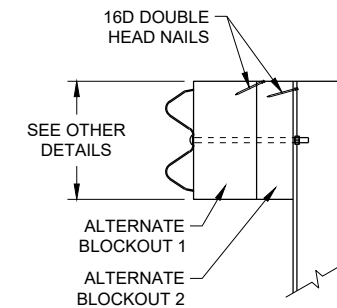

SIDE VIEW

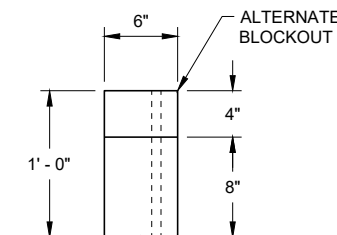


TOP VIEW

ALTERNATE WOOD
BLOCKOUT DETAIL

**MIDWEST GUARDRAIL SYSTEM
ENERGY ABSORBING TERMINAL
(MGS)**

STATE OF WISCONSIN
DEPARTMENT OF TRANSPORTATION

APPROVED
7/2018 DATE /S/ Rodney Taylor
ROADWAY STANDARDS DEVELOPMENT UNIT SUPERVISOR
FHWA

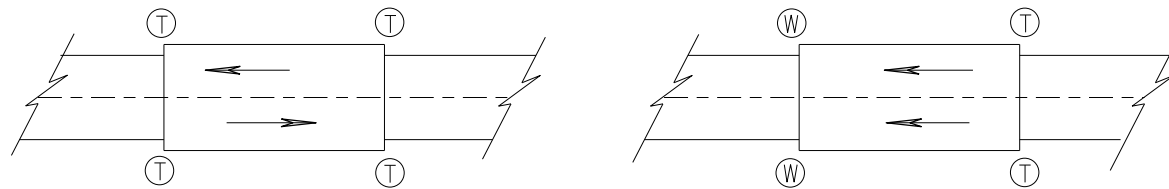

TWO WAY TRAFFIC

ONE WAY TRAFFIC

(T) THRIE BEAM CONNECTION

(W) W-BEAM CONNECTION WHEN REQUIRED

TYPICAL LOCATIONS OF THRIE BEAM AND W-BEAM CONNECTIONS TO BRIDGE

GENERAL NOTES


IF ROCK IS ENCOUNTERED, REMOVE ROCK TO FULL DEPTH OF POST PLUS 2 1/2", AND 12" DIAMETER AROUND POST. SEE 14B42 FOR MORE DETAILS.

TRANSITION USES STEEL POSTS ONLY.


SEE STANDARD DETAIL DRAWING 14 B 42 FOR MORE INFORMATION.

POST 2 THROUGH 17 USES STEEL POST ONLY

- ① BRIDGE RAILING TYPE "W" DOES NOT REQUIRE A TERMINAL CONNECTOR.
- ② OPTIONAL CURB AND GUTTER OR DRAINAGE FEATURE SEE PLAN FOR INFORMATION.
- ⑬ STEEL OR WOOD POST IS ACCEPTABLE AT POST 1. SEE SDD14B42

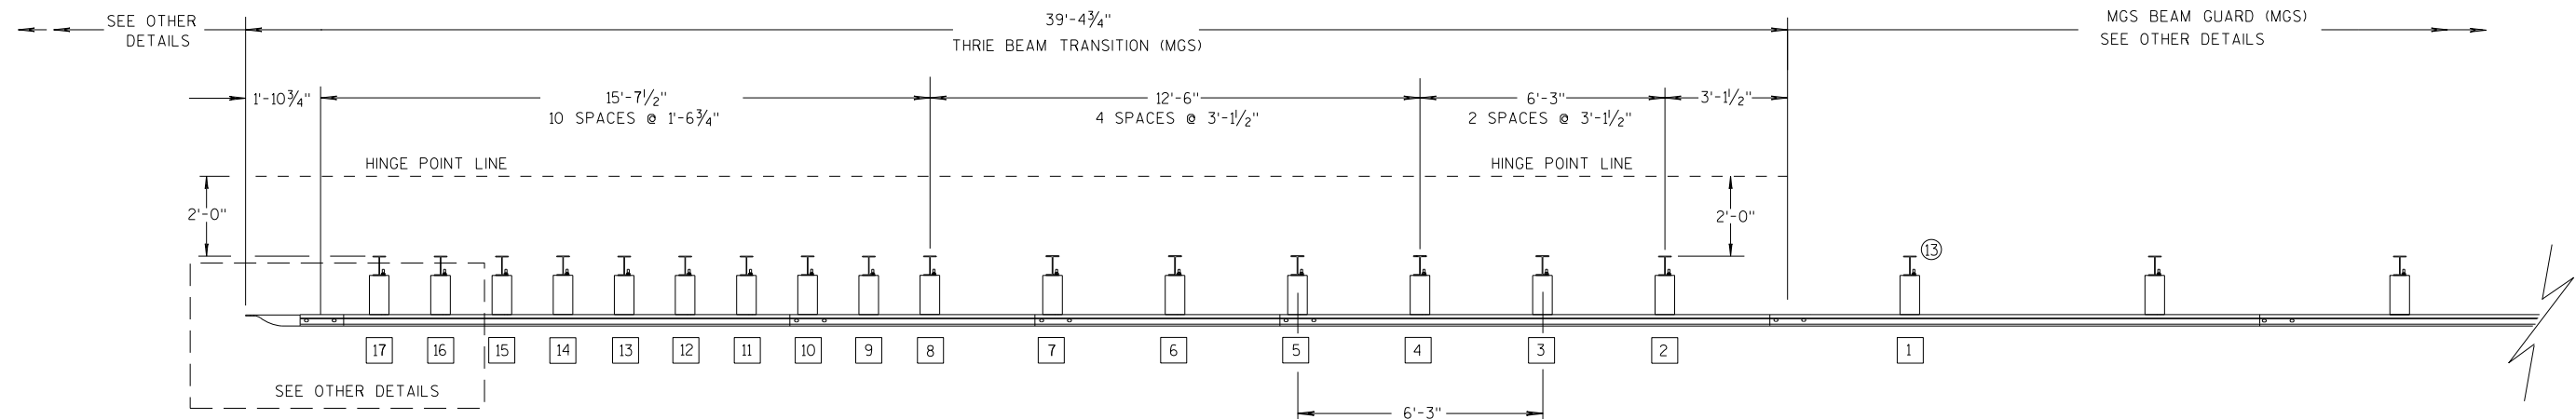

PLAN VIEW

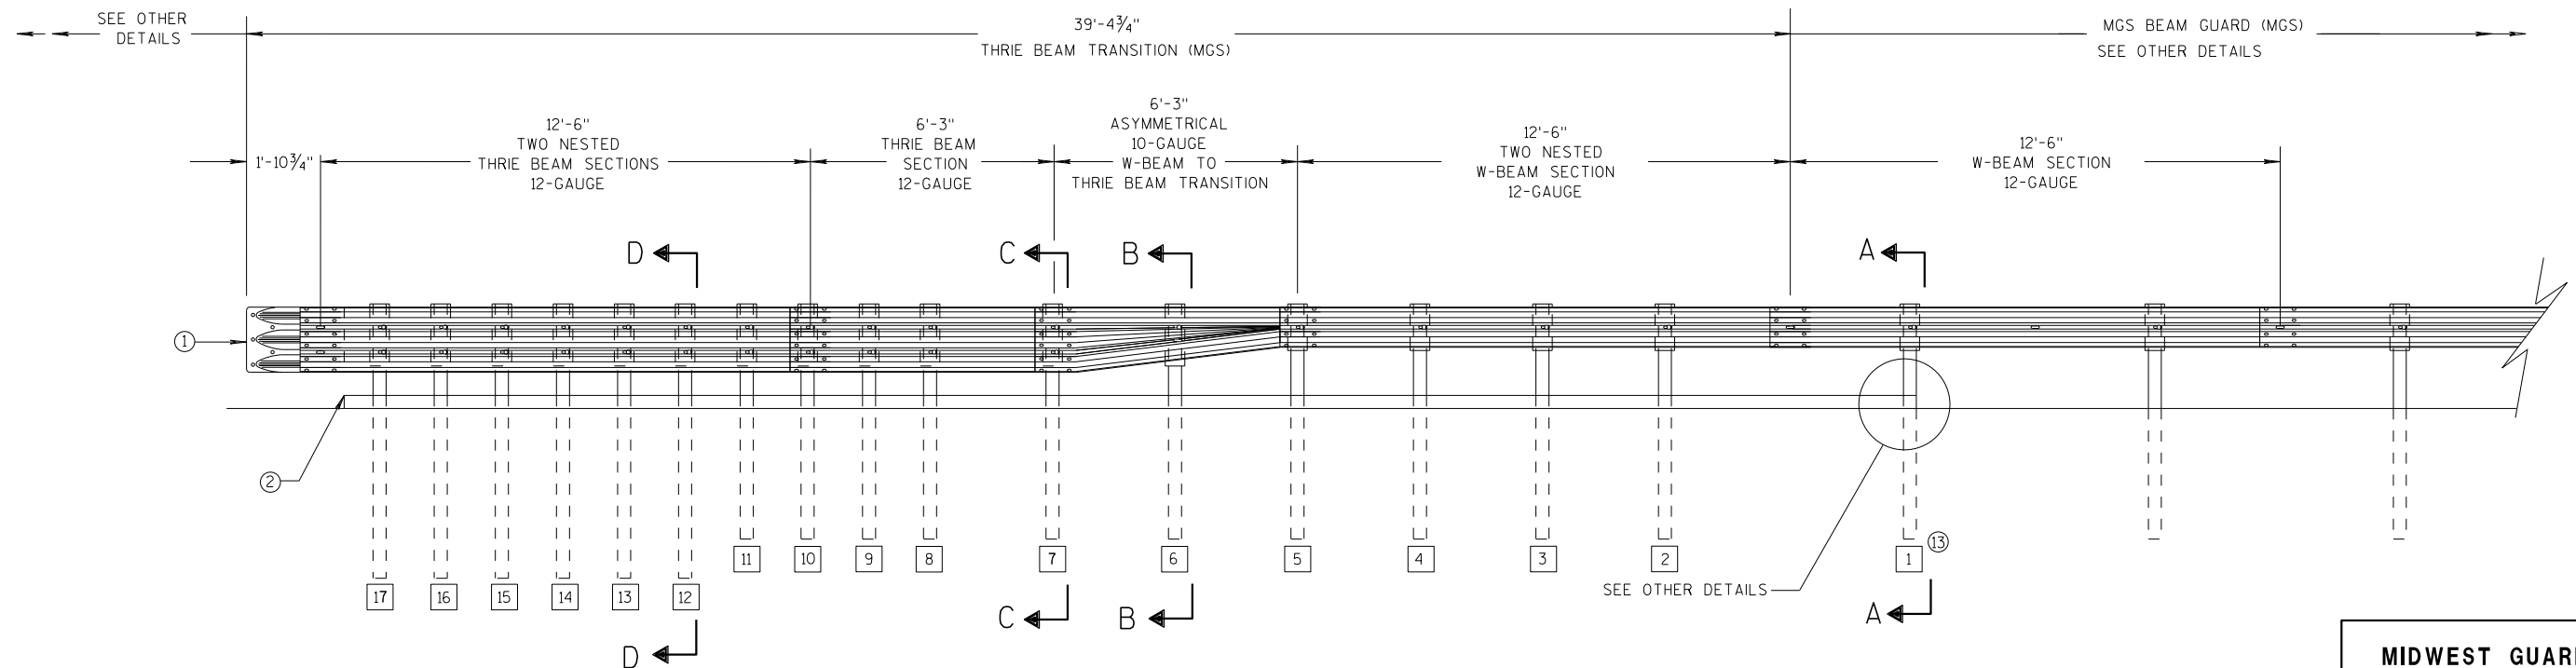

ELEVATION VIEW


MIDWEST GUARDRAIL SYSTEM THRIE BEAM TRANSITION

MIDWEST GUARDRAIL SYSTEM
THRIE BEAM TRANSITION (MGS)


STATE OF WISCONSIN
DEPARTMENT OF TRANSPORTATION

GENERAL NOTES


- 2 OPTIONAL CURB AND GUTTER OR DRAINAGE FEATURE SEE PLAN FOR INFORMATION.
- 3 WHEN USING STEEL POSTS AND WOOD BLOCKOUTS INSTALL FOUR 10D GALVANIZED NAILS. INSTALL NAILS AT THE BACK CORNERS OF THE BLOCK AND BEND THE NAILS OVER THE FLANGE OF THE STEEL POST.
- 4 TOLERANCE FOR TOP OF W-BEAM RAIL IS $\pm 1"$.
- 13 STEEL OR WOOD POST IS ACCEPTABLE AT POST 1. SEE SDD 14B42

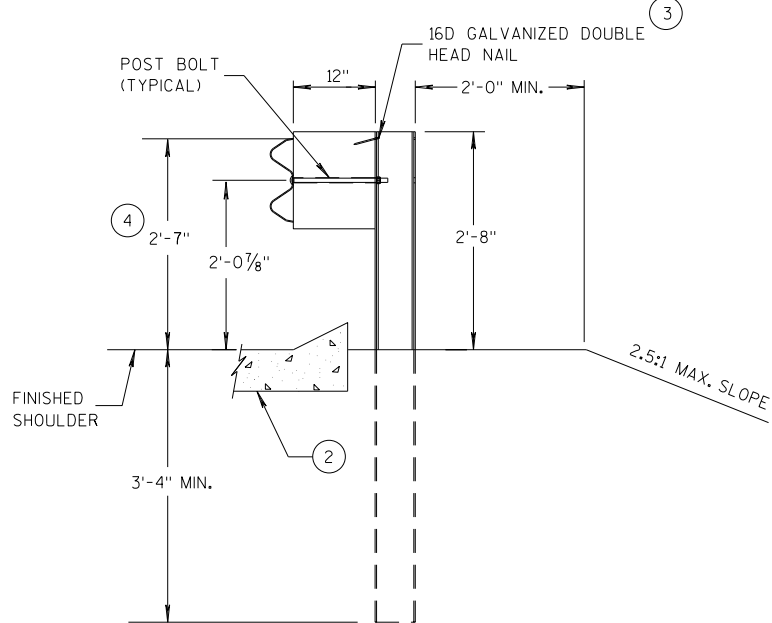


SECTION A-A
POSTS 1-5

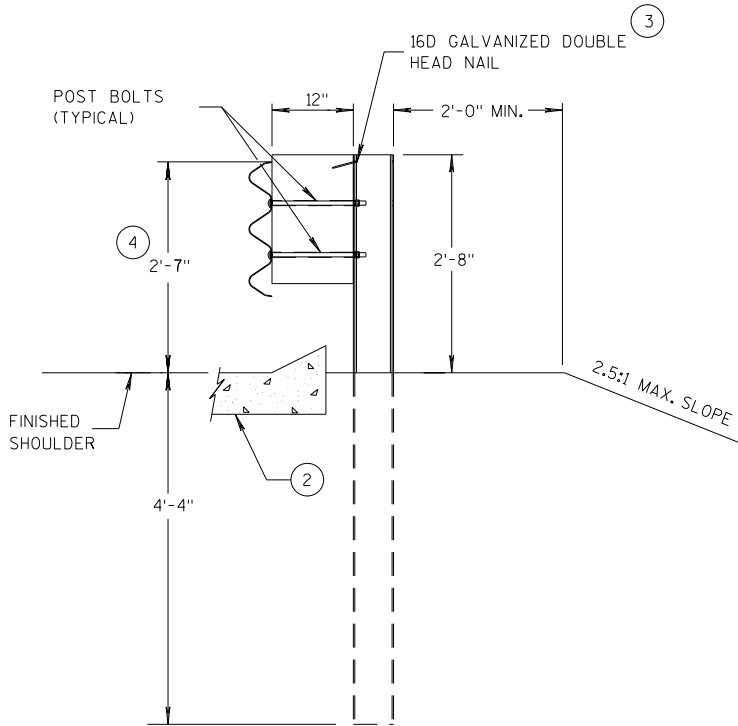

SECTION D-D
POSTS 12-17

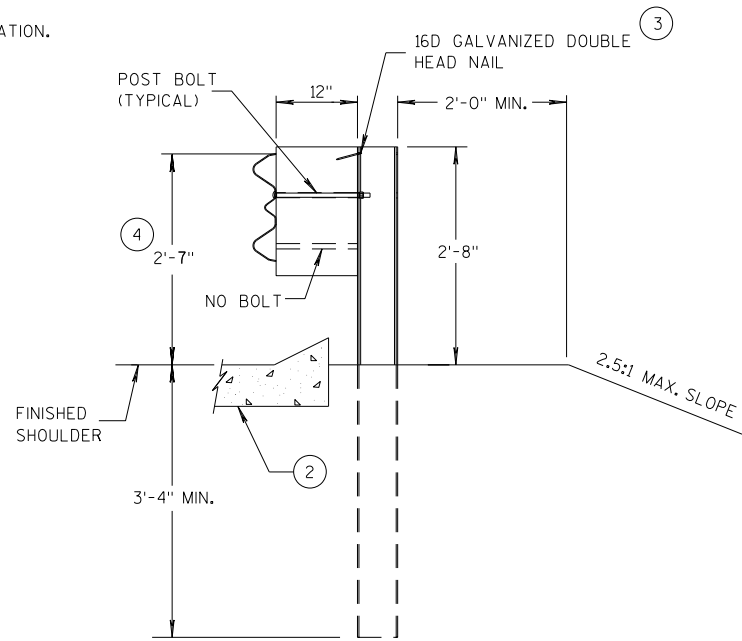

SECTION B-B
POST 6

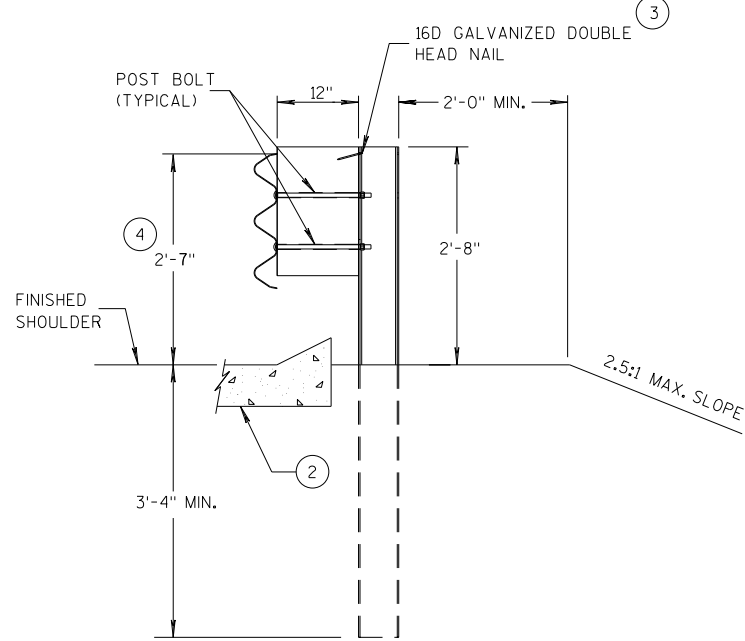

SECTION C-C
POSTS 7-11



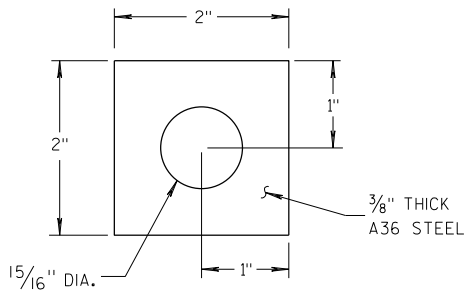



PLATE WASHER DETAIL

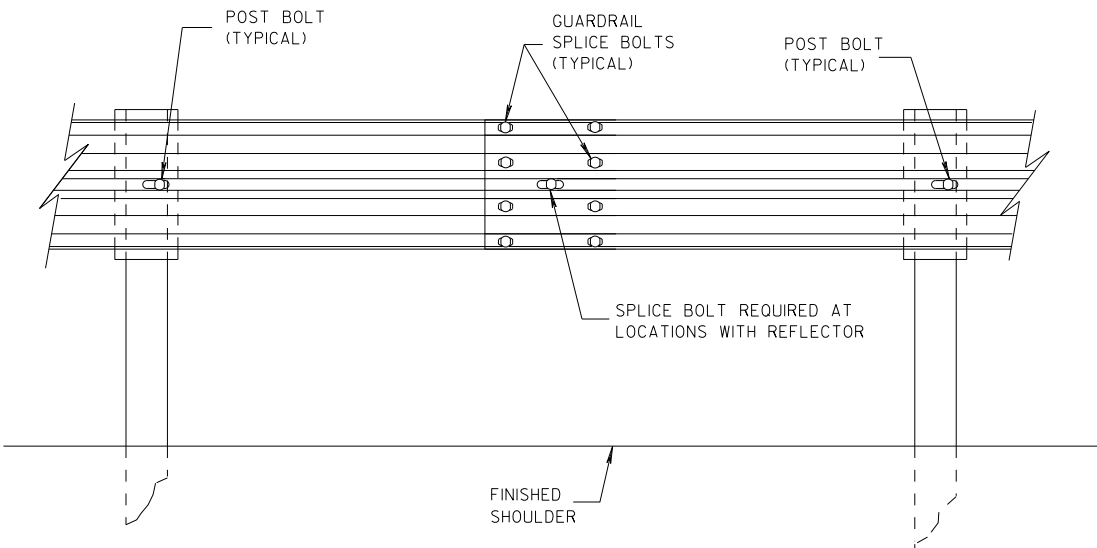

SPlice DETAIL

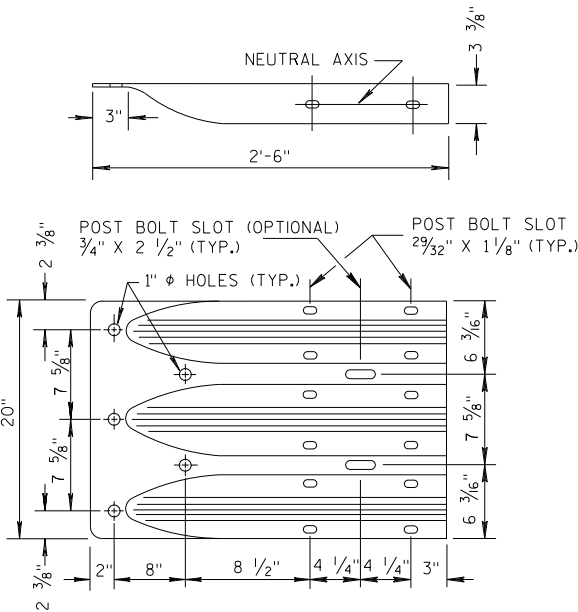


THRIE BEAM
TERMINAL CONNECTOR

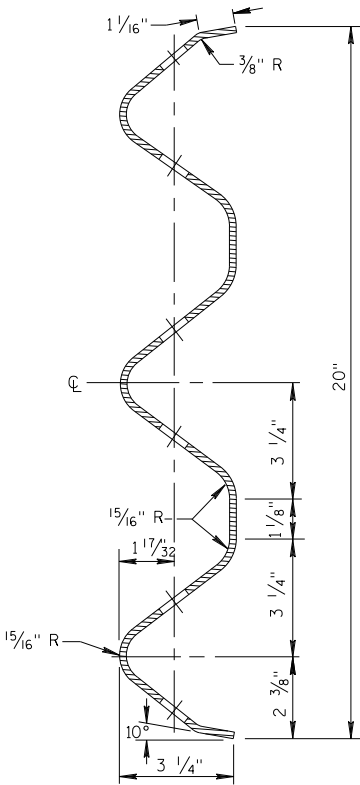


SECTION THRU THRIE
BEAM RAIL ELEMENT

MIDWEST GUARDRAIL SYSTEM
THRIE BEAM TRANSITION (MGS)


STATE OF WISCONSIN
DEPARTMENT OF TRANSPORTATION

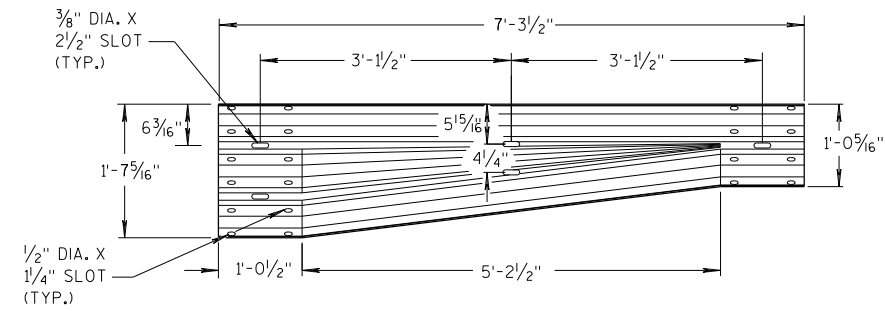


W-BEAM TO THRIE BEAM TRANSITION SECTION

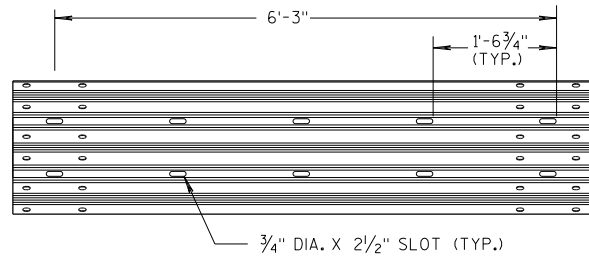


6'-3" THRIE BEAM SECTION

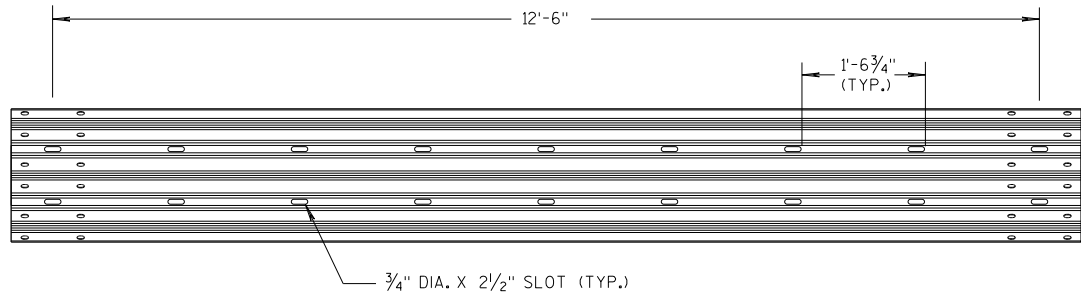

12'-6" THRIE BEAM SECTION

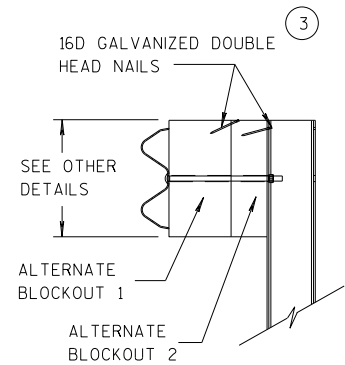


SIDE VIEW

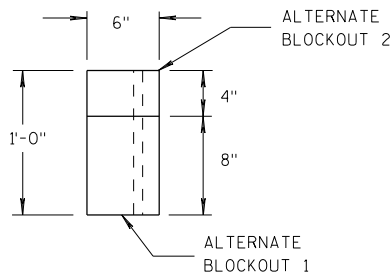

TOP VIEW


ALTERNATE WOOD BLOCKOUT DETAIL

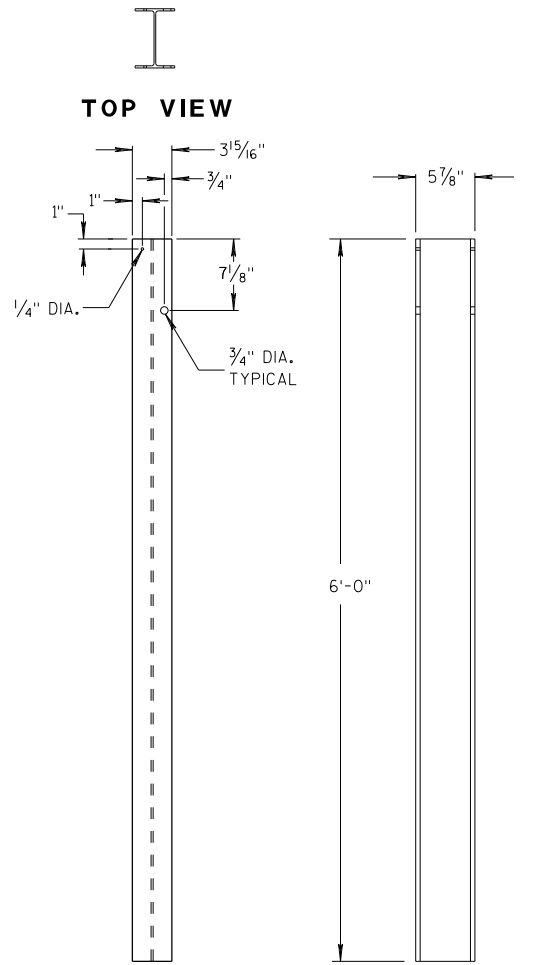


FRONT VIEW

SIDE VIEW

STEEL POSTS 1-5

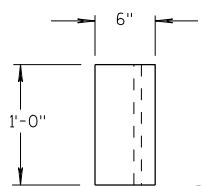


TOP VIEW

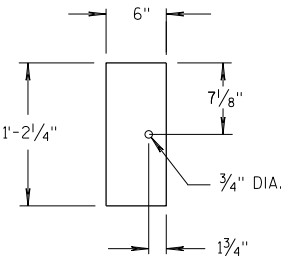

FRONT VIEW


BLOCKOUT POSTS 1-5

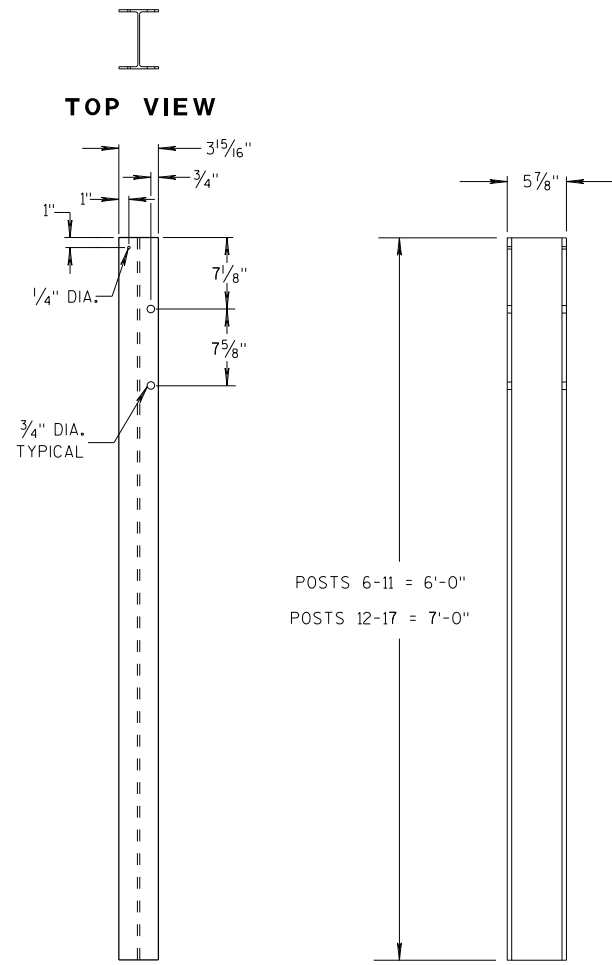


FRONT VIEW

SIDE VIEW

STEEL POSTS 6-17

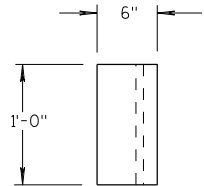

TOP VIEW

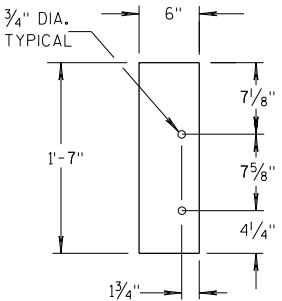

FRONT VIEW

BLOCKOUT POSTS 6-17

GENERAL NOTES

STEEL POSTS ARE W6X9 OR W6X8.5.

BOLT HOLES FOR POST ARE ON FRONT AND OF SIDE OF POST.


③ WHEN USING STEEL POSTS AND WOOD BLOCKOUTS INSTALL FOUR 16D GALVANIZED NAILS. INSTALL NAILS AT THE BACK CORNERS OF THE BLOCK AND BEND THE NAILS OVER THE FLANGE OF THE STEEL POST.

⑤ WOOD BLOCKS MAY BE CONSTRUCTED OUT OF 2 WOOD BLOCKS. SEE ALTERNATE WOOD BLOCK DETAIL.

⑬ STEEL OR WOOD POST IS ACCEPTABLE AT POST 1. SEE SDD 14B42.



MIDWEST GUARDRAIL SYSTEM
THRIE BEAM TRANSITION (MGS)

STATE OF WISCONSIN
DEPARTMENT OF TRANSPORTATION

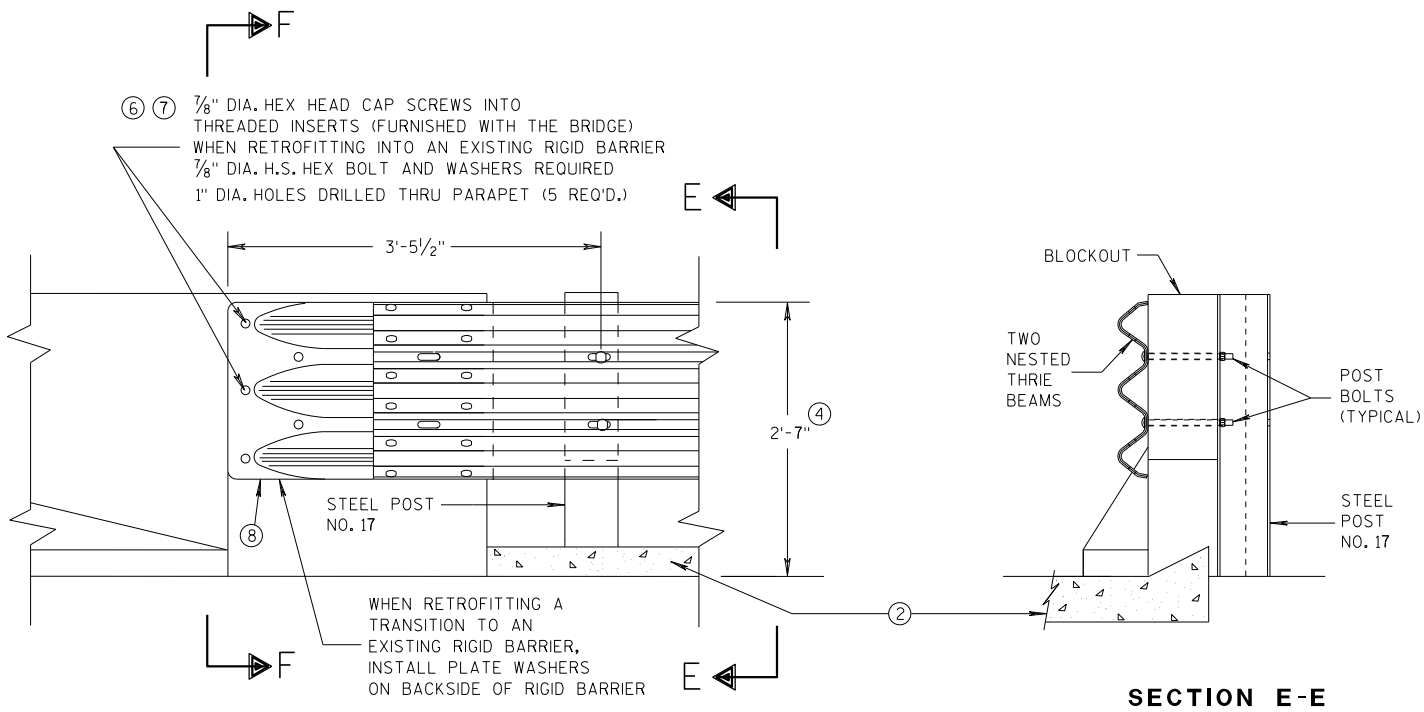


GENERAL NOTES

- THESE ARE TYPICAL CONNECTION DETAILS. ADJUST THE POSTION OF CONNECTIONS TO EXISTING BRIDGES TO FIT THE ACTUAL BRIDGE AND SITE DIMENSIONS.
- ② OPTIONAL CURB AND GUTTER OR DRAINAGE FEATURE SEE PLAN FOR INFORMATION.
- ④ TOLERANCE FOR TOP OF BEAM IS $\pm 1"$.
- ⑥ DRILLING BOLT HOLES THROUGH THE PARAPET, BOLTS, NUTS, WASHERS AND REPAIRING DAMAGED CONCRETE ARE INCIDENTAL TO THE CONTRACT.
- ⑦ BOLTS MAY BE A325 BOLTS OR A449 BOLTS. BOLT LENGTH AND THREADING LENGTH ARE TO ALLOW FOR A TIGHT CONNECTION BETWEEN RIGID BARRIER AND THRIE BEAM CONNECTION PLATE. CONTRACTOR IS TO FIELD VERIFY BOLT LENGTH AND THREAD LENGTH. ONE ROUND WASHER REQUIRED BETWEEN BOLT HEAD AND THRIE BEAM CONNECTOR PLATE. BOLTS THAT EXTEND THROUGH THE PARAPET AND OUT THE BACK FACE REQUIRE A HARDENED ROUND STEEL WASHER THAT IS 2" O.D. X 5/32" THICK AND ONE PLATE WASHER. REPAIR ANY DAMAGED CONCRETE FROM BOLT INSTALLATION.
- ⑧ THE RECESS FOR A W-BEAM CONNECTION, WHICH EXISTS ON SOME PARAPETS OF THIS TYPE, SHALL BE FILLED WITH A TREATED TIMBER BLOCKOUT. BLOCKOUT SIZE IS 1'-6" X 2'-0" X 3 1/2".

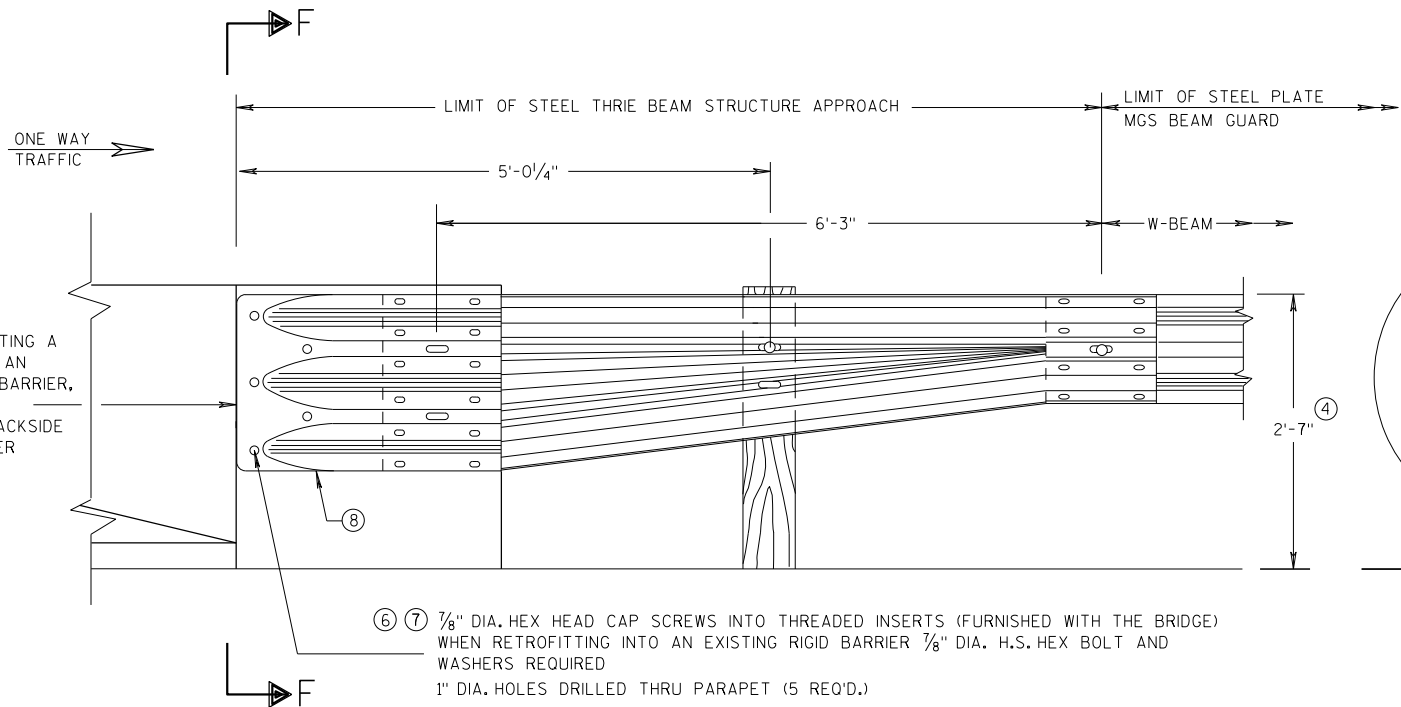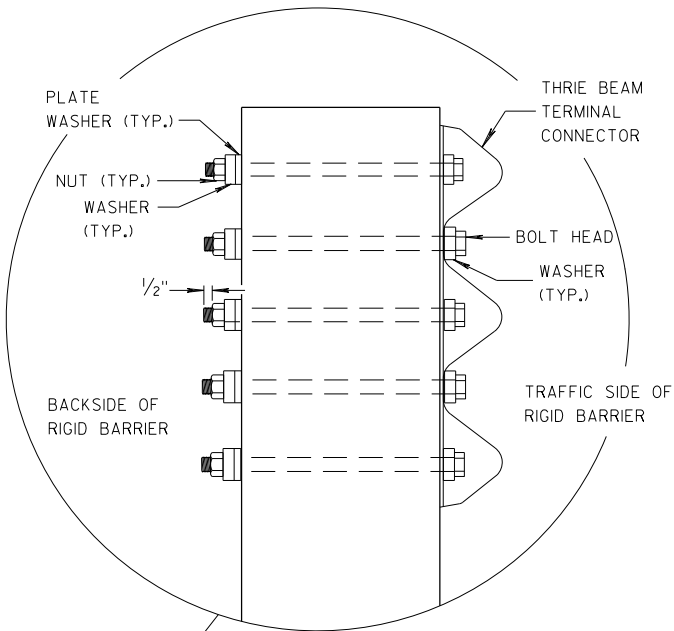

SECTION F-F

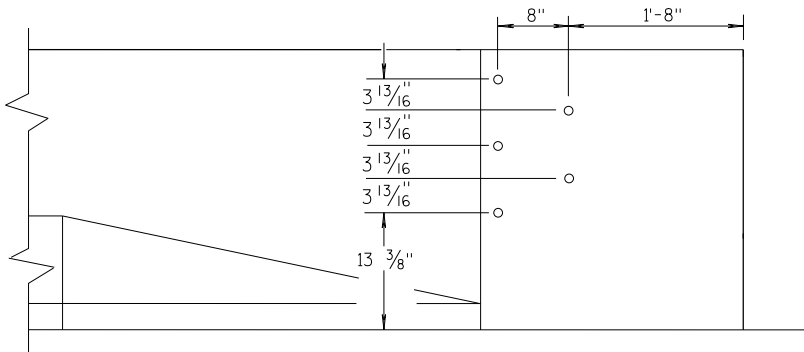

DRILL HOLE LOCATION


**MIDWEST GUARDRAIL SYSTEM
THRIE BEAM TRANSITION (MGS)**

STATE OF WISCONSIN
DEPARTMENT OF TRANSPORTATION


APPROVED
07/2018
DATE
/S/ Rodney Taylor
ROADWAY STANDARDS UNIT SUPERVISOR
37
NT
FHWA

GENERAL NOTES

④ TOLERANCE FOR TOP OF W-BEAM RAIL IS $\pm 1"$.

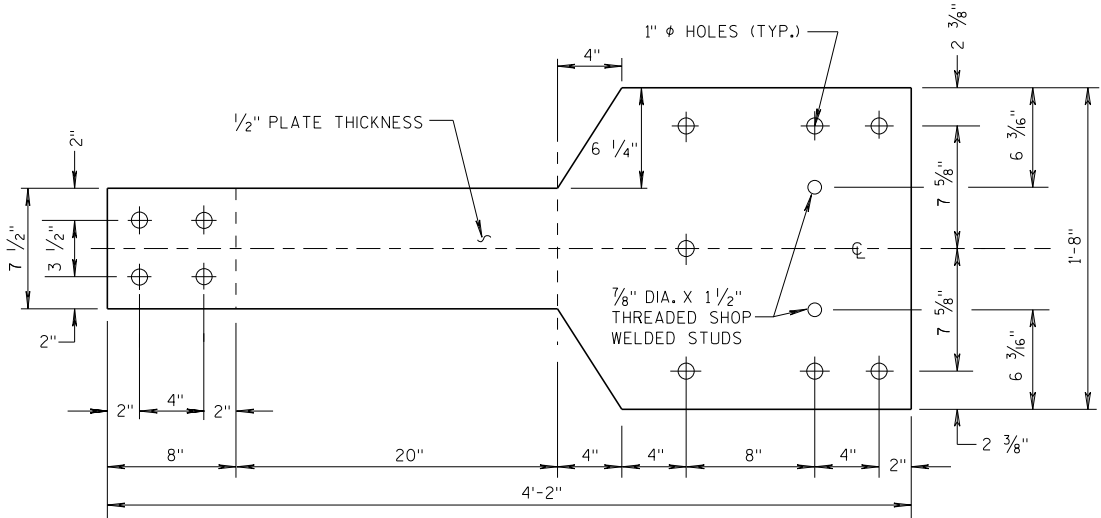


FRONT VIEW

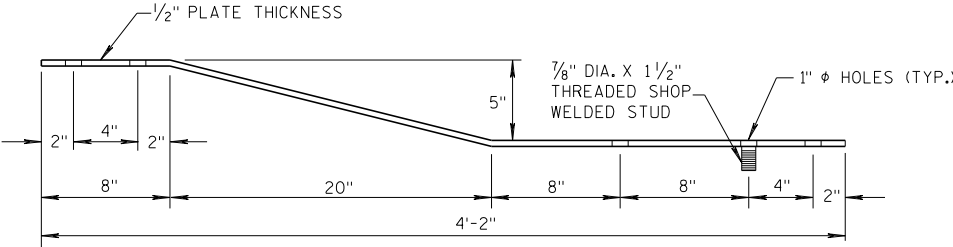


PLAN VIEW

BACK-UP PLATE DETAIL, TYPE "M"

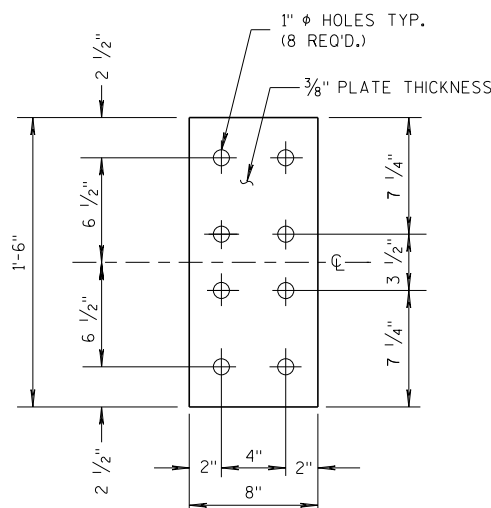


FRONT VIEW


ANCHOR
PLATE DETAIL,
TYPE "M"

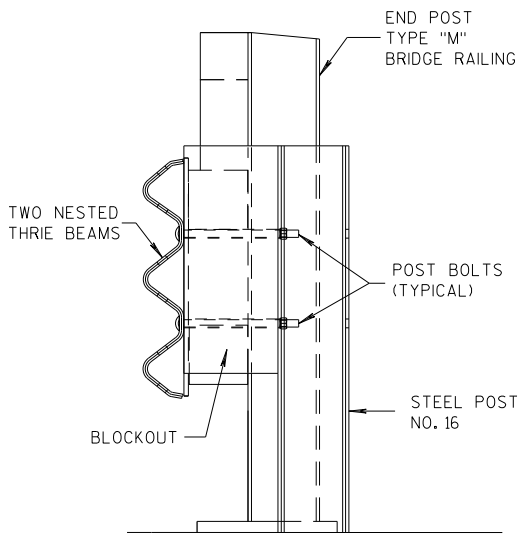

SECTION M-M

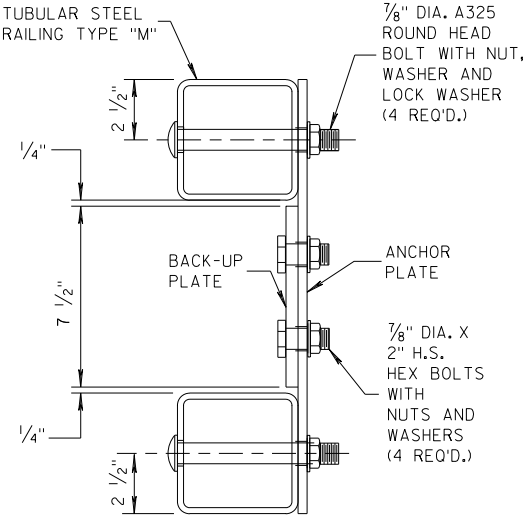


SECTION L-L

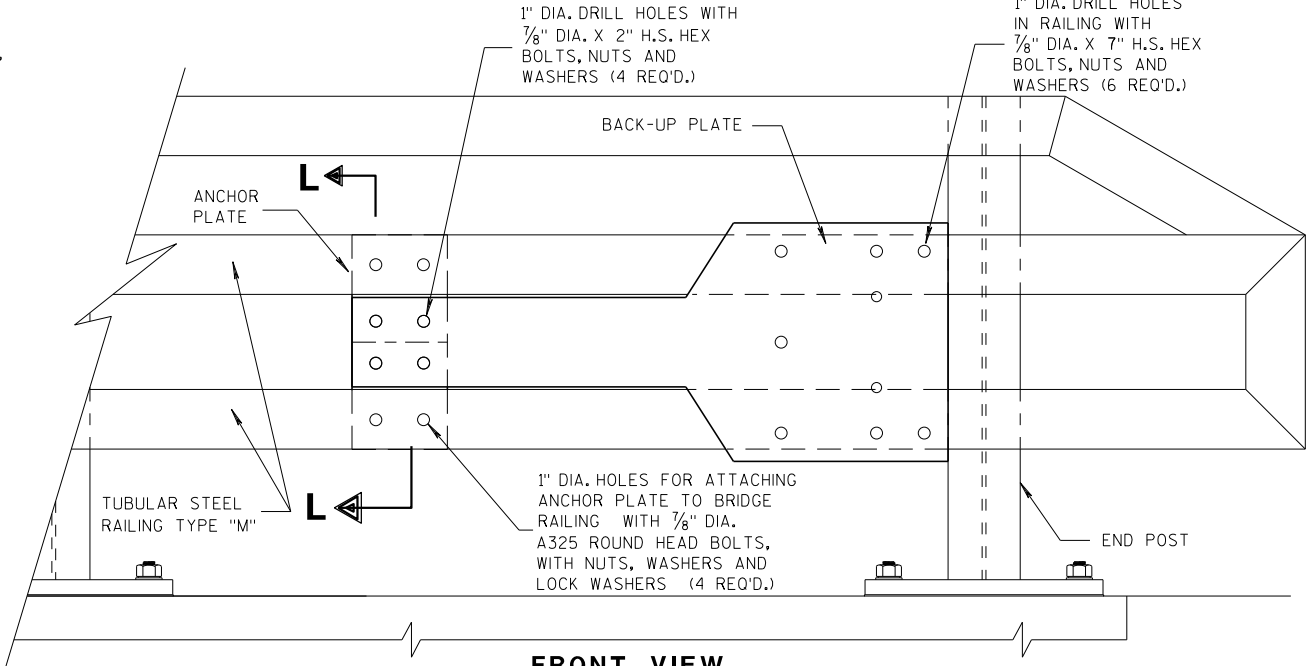


FRONT VIEW

ANCHOR AND BACK-UP PLATE MOUNTING TO BRIDGE RAILING, TYPE "M"

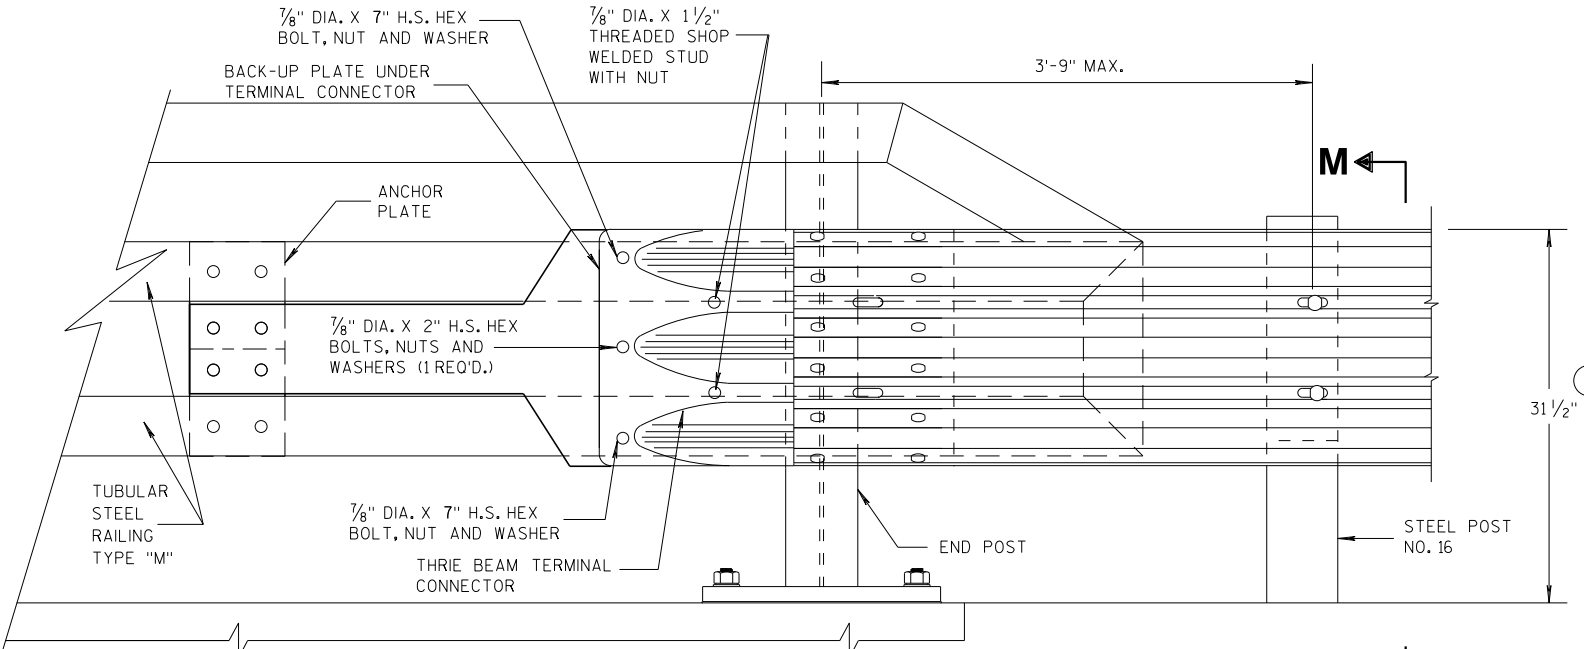

FRONT VIEW

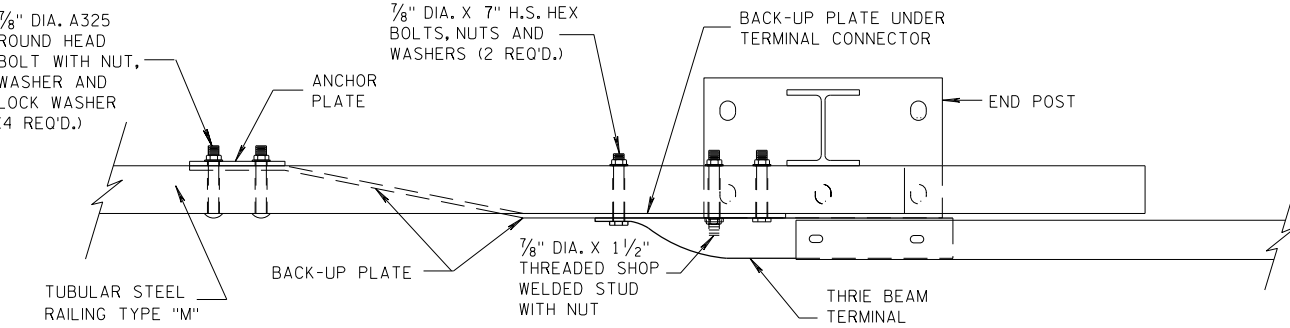


PLAN VIEW

THREE BEAM CONNECTION TO TUBULAR RAILING, TYPE "M"

MIDWEST GUARDRAIL SYSTEM
THREE BEAM TRANSITION (MGS)


STATE OF WISCONSIN
DEPARTMENT OF TRANSPORTATION

APPROVED
07/2018 /S/ Rodney Taylor
DATE ROADWAY STANDARDS UNIT SUPERVISOR
FHWA 38 ENT

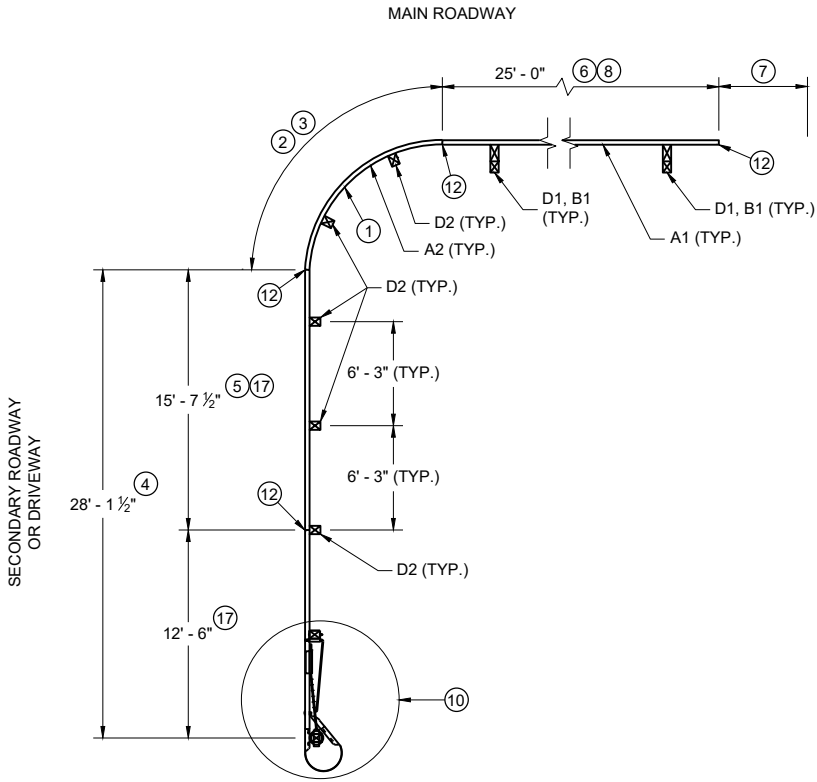


PLAN VIEW

**SHORT RADIUS BEAM GUARD WITH
SHORT RADIUS TERMINAL ON
SECONDARY ROAD OR DRIVEWAY**

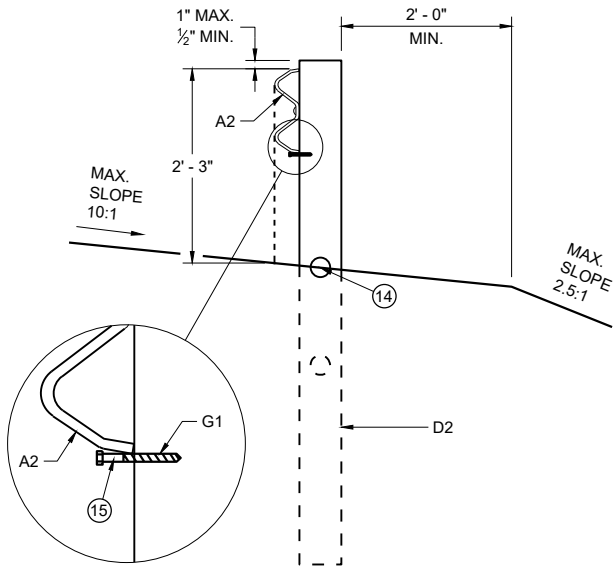


**CONTROLLED RELEASE
TERMINAL POST (CRT) IN RADIUS**

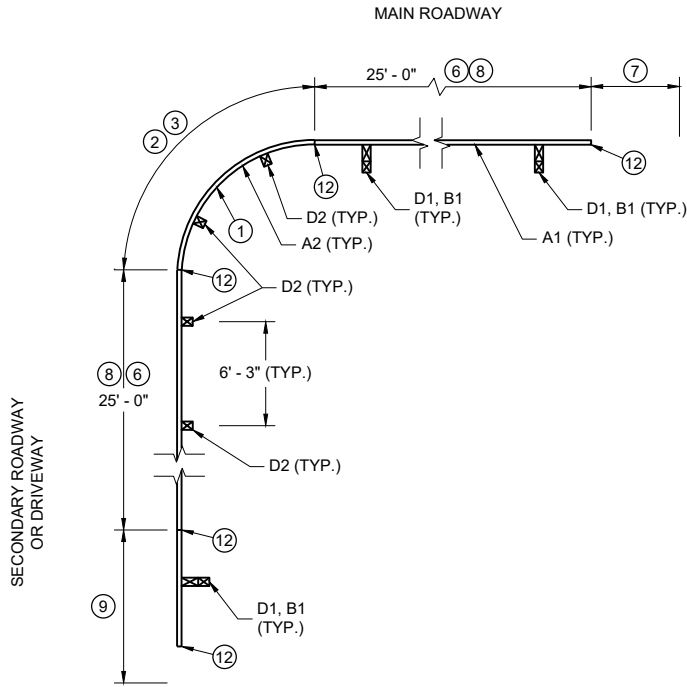

PLAN VIEW


**SHORT RADIUS BEAM GUARD WITH
EAT, ADDITIONAL BEAM GUARD
OR
TRANSITION TO RIGID BARRIER ON
SECONDARY ROAD OR DRIVEWAY**

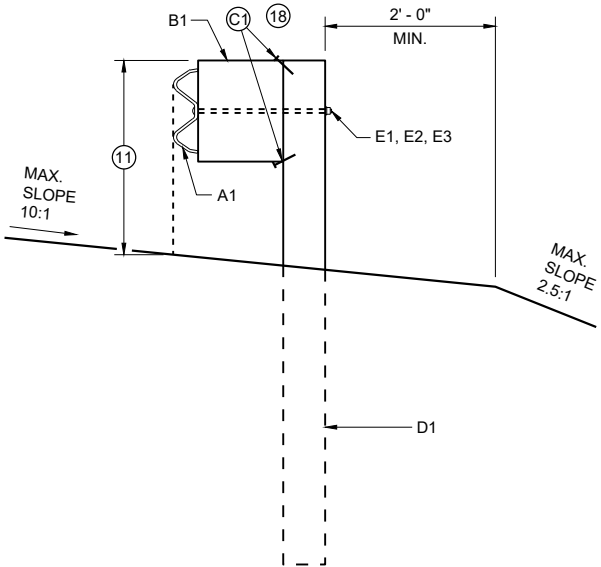


**BEAM GUARD POSTS
IN HEIGHT TRANSITION**

TABLE FOR RADIUS OF 32' AND LESS


RADIUS (FT)	LENGTH (FT)	WIDTH (FT)
8	25	15
16	30	15
24	40	20
32	50	30

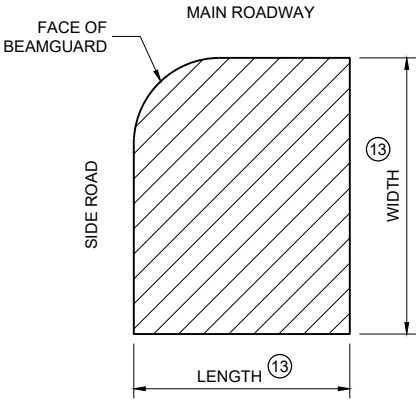

**AREA FREE OF FIXED
OBJECTS FOR RADIUS
32' AND LESS**

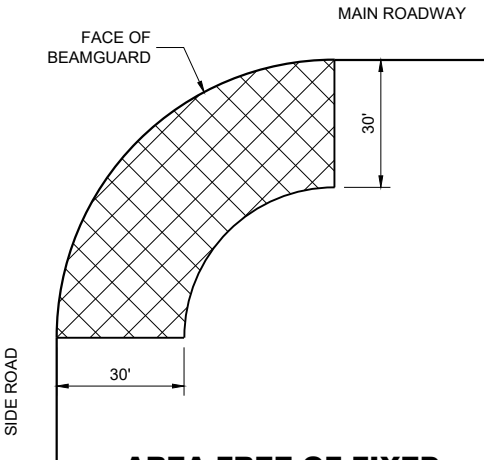

**AREA FREE OF FIXED
OBJECTS FOR RADIUS
GREATER THAN 32'**

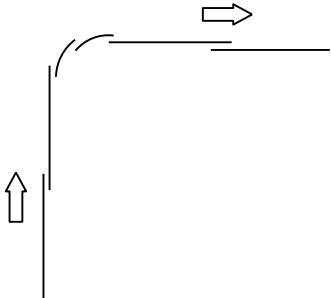

LAP SPLICE DETAIL


GENERAL NOTES

- SEE PLANS FOR OTHER BARRIER SYSTEM AND LOCATION SPECIFICS.
- SEE SDD 14B42 FOR MORE INFORMATION ON BEAM GUARD INSTALLATION, PARTS, MATERIALS, AND INSTALLATION INFORMATION.
- GALVANIZE PARTS AFTER FABRICATION.
- WELDING TO FOLLOW CURRENT REQUIREMENTS OF THE AMERICAN WELDING SOCIETY STRUCTURAL WELDING CODE ANSI / AWS D1.1.
- UNLESS NOTED OTHERWISE, ALL PLATES ARE FLAT AND FREE OF WARP.
- UNLESS NOTED OTHERWISE, ALL EDGES ARE SMOOTH, STRAIGHT AND VERTICAL.
- ALL CUTS AND HOLES, EXCEPT IN BEAM GUARD RAIL ARE TO BE MACHINED OR MACHINE FLAME CUT.
- UNLESS NOTED OTHERWISE, CUT OR PROVIDE BOLTS THAT ARE 1/4" TO 1/2" BEYOND THE NUT.
- DRAWINGS ARE NOT TO SCALE.


- (1) RADIUS MEASURE FROM INSIDE OF RAIL. LENGTH OF BEAM GUARD SHORT RADIUS GUARD MEASURED ALONG TRAFFIC SIDE OF RAIL. RADIUS BETWEEN 8 FEET TO 150 FEET. SEE PLAN FOR REQUIRED RADIUS. BEAM GUARD RAIL IN RADIUS IS SHOP BENT. ODD RAIL LENGTH OR FIELD CUTS MAY BE REQUIRED.
- (2) CONTROLLED RELEASE TERMINAL (CRT) POSTS ARE USED IN THE RADIUS. CONTROLLED RELEASE TERMINAL (CRT) POSTS ARE SPACED 6' - 3". SEE PLAN FOR NUMBER OF CONTROLLED RELEASE (CRT) POSTS.
- (3) WITHIN RADIUS BEAM GUARD RAILS ARE NOT BOLTED TO POSTS. BEAM GUARD RAIL IS RESTED ON TOP OF LAG SCREW.
- (4) MINIMUM LENGTH OF BEAM GUARD ALONG SIDE ROAD OR DRIVEWAY TO INSTALL SHORT RADIUS TERMINAL. BEAM GUARD IS PAID WITH BEAM GUARD ITEM.
- (5) ODD LENGTH OF BEAM GUARD REQUIRED TO INSTALL SHORT RADIUS TERMINAL.
- (6) MINIMUM AMOUNT OF BEAM GUARD TO BE INSTALLED PRIOR TO TRANSITION TO RIGID BARRIER. ADDITIONAL BEAM GUARD, OR EAT. BEAM GUARD PAID FOR WITH BEAM GUARD ITEM. SEE PLANS FOR MORE DETAIL.
- (7) BEAM GUARD, EAT, OR TRANSITION TO RIGID BARRIER. SEE PLAN.
- (8) TOP OF BEAM GUARD BY THE RADIUS IS 27". HEIGHT OF BEAM GUARD IS 31" BY TRANSITION TO RIGID BARRIER, ADDITIONAL BEAM GUARD OR EAT.
- (9) ADDITIONAL BEAM GUARD, EAT OR TRANSITION TO RIGID BARRIER. BEAM GUARD SHOWN. SEE PLAN FOR DETAILS.
- (10) SHORT RADIUS TERMINAL (SEE OTHER DETAILS).
- (11) HEIGHT VARIES. SEE NOTE (8) AND (17).
- (12) BEAM GUARD RAIL SPLICE LOCATION. SPLICE LOCATION REQUIRES PART F1 AND F2. SEE SDD 14B42 FOR DETAILS.
- (13) SEE TABLE FOR VALUES.
- (14) MAXIMUM HEIGHT FOR CENTER OF HOLE IS 3/4" ABOVE FINISHED GROUND ±1".
- (15) DRILL POST 15/64" DIA. PILOT HOLE. DO NOT HAMMER LAG SCREW INTO POST.
- (16) SMALL SIGNS ON BREAKAWAY HARDWARE ARE ACCEPTABLE.
- (17) TOP OF RAIL HEIGHT IS 27" WHEN USING A SHORT RADIUS TERMINAL (CRT).
- (18) INITIAL 1 NAIL AT EACH CORNER OF THE BLOCK TO CONNECT BLOCKS.

**SHORT RADIUS BEAM
GUARD (MGS) SHORT
RADIUS TERMINAL (MGS)**


STATE OF WISCONSIN
DEPARTMENT OF TRANSPORTATION

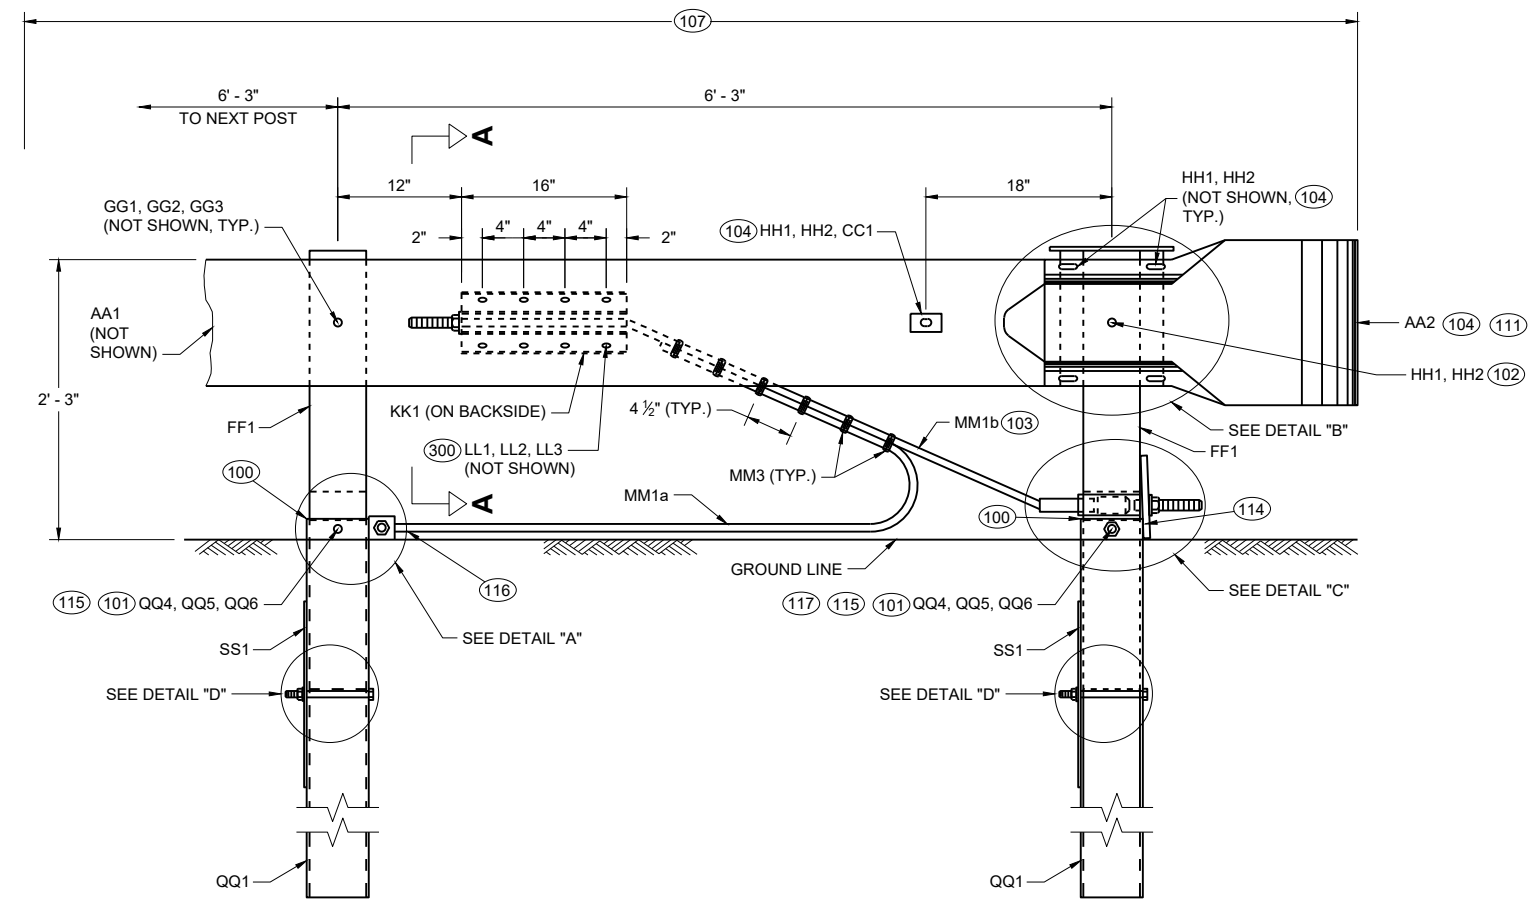


**PROFILE VIEW
SHORT RADIUS TERMINAL**

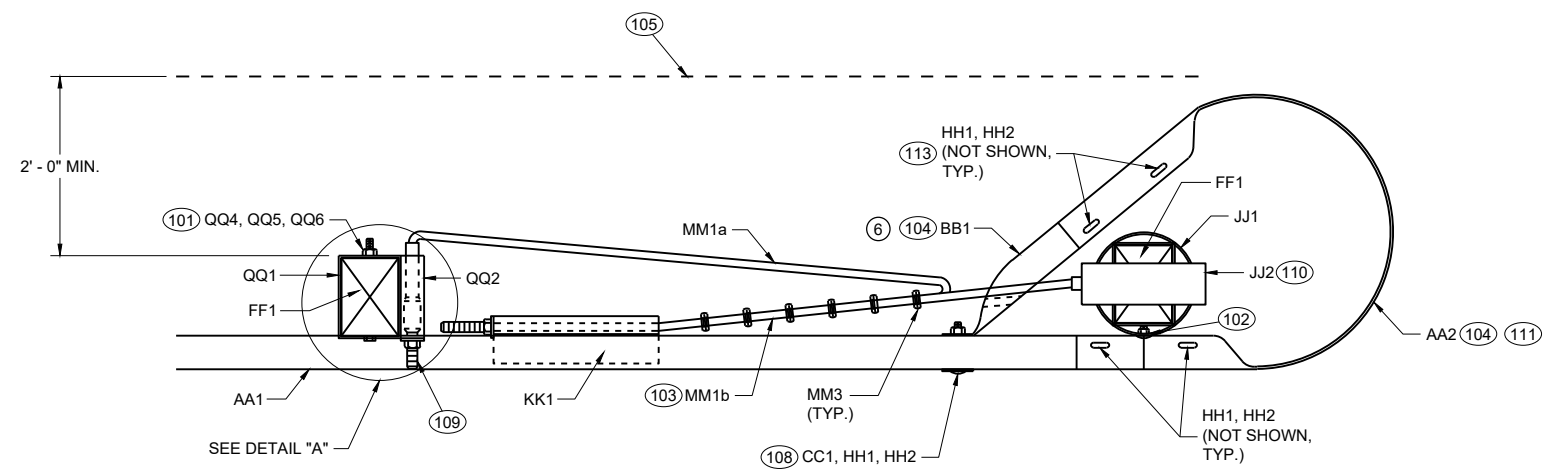

**TOP VIEW
SHORT RADIUS TERMINAL**

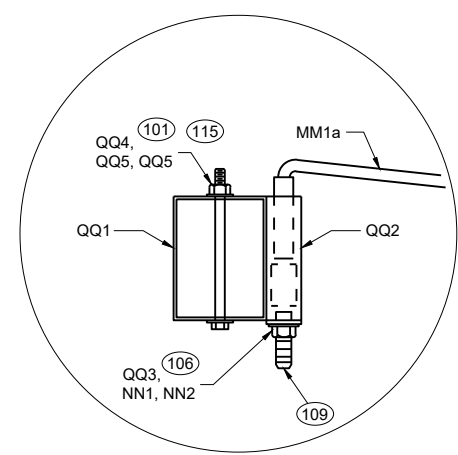

**TOP VIEW
DETAIL "A"
(WOOD BREAKAWAY AND BEAM
GUARD RAIL POSTS NOT SHOWN)**

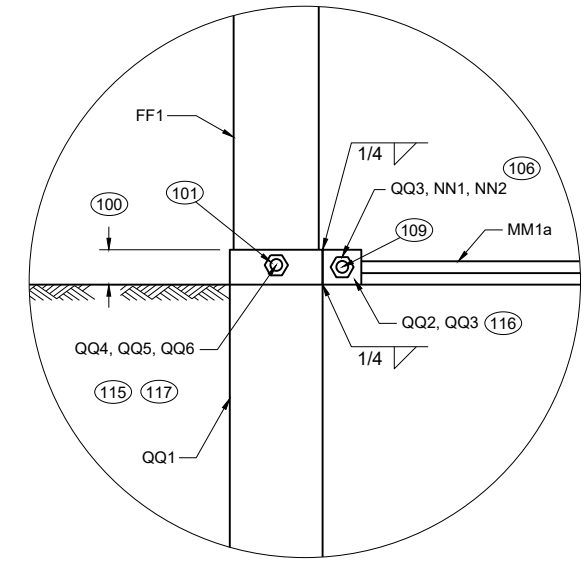


**PROFILE VIEW
DETAIL "A"**


- GENERAL NOTES**
- 100 TOP OF FOUNDATION TUBE 2 INCHES MAXIMUM ABOVE FINISHED GROUND.
 - 101 WASHERS REQUIRED BETWEEN BOLT HEAD AND FOUNDATION TUBE AND BETWEEN NUT AND FOUNDATION TUBE.
 - 102 SPLICE BOLT AND NUT CONNECTS BEAM GUARD RAIL, W-BEAM SECTION BUFFER, AND STEEL PIPE ASSEMBLY. NO WASHER REQUIRED. SEE DETAIL "B".
 - 103 CABLE IS TAUT.
 - 104 ADJUST AA2 AND BB1 TO FIT.
 - 105 BREAK POINT OF SHOULDER.
 - 106 TACK WELD CABLE CONNECTOR TUBE PLATE TO CABLE CONNECTION TUBE. SEE DETAIL "A" PROFILE VIEW.
 - 107 PAY LIMIT FOR BEAM GUARD.
 - 108 SQUARE WASHER BETWEEN HEAD OF BOLT AND TRAFFIC FACE OF BEAM GUARD. ROUND WASHER REQUIRED BETWEEN NUT AND BB1.
 - 109 CUT OR PROVIDE THREADED STUD THAT IS FLUSH WITH FACE OF BEAM GUARD RAIL KK1 (PLUS OR MINUS 1/2" TOLERANCE). DEBURR AFTER CUTTING.
 - 110 SEE STEEL PIPE ASSEMBLY DETAILS.
 - 111 ATTACH UU2 WITH UU3. SHOP APPLY UU1 TO UU2.
 - 112 FOUR (4) HH1 AND HH2 REQUIRED TO ATTACH AA1 TO AA2.
 - 113 FOUR (4) HH1 AND HH2 REQUIRED TO ATTACH AA2 TO BB1.
 - 114 NO MATERIAL IS TO BE PLACED AGAINST THE VERTICAL FACES OF BEARING PLATE.
 - 115 PREVENT OR REMOVE MATERIALS THAT BLOCK ACCESS TO BOLTS FOR POST AND SOIL TUBE.
 - 116 PREVENT OR REMOVE MATERIALS THAT BLOCK ACCESS TO BOLT. PLACE CABLE ON TOP OF MATERIAL.
 - 117 ONE WASHER BETWEEN BOLD HEAD AND FOUNDATION TUBE AND BETWEEN NUT AND FOUNDATION TUBE.

**SHORT RADIUS BEAM
GUARD (MGS) SHORT
RADIUS TERMINAL (MGS)**


STATE OF WISCONSIN
DEPARTMENT OF TRANSPORTATION
40

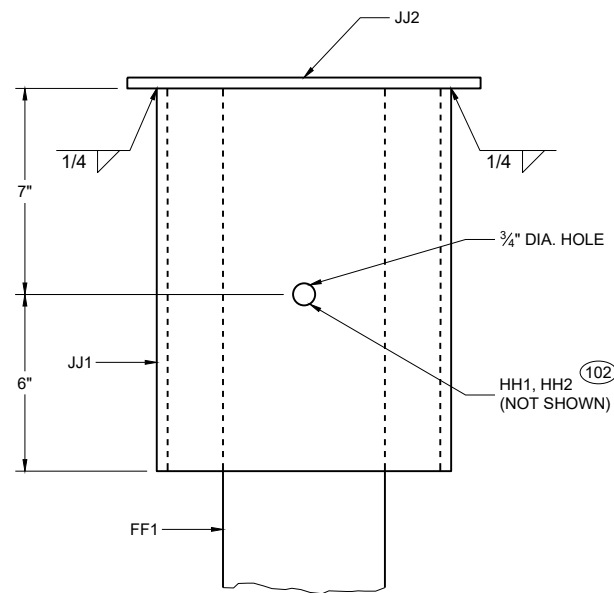


**PROFILE VIEW
DETAIL "B"
STEEL PIPE ASSEMBLY
(BEAM GUARD AND W BEAM
END SECTION NOT SHOWN)**

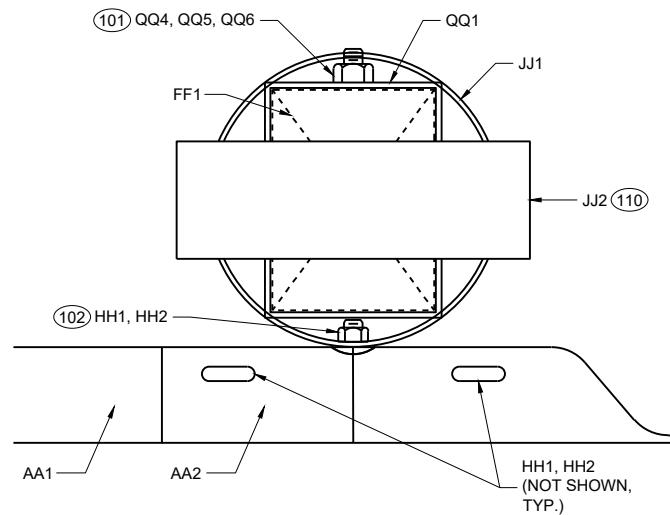

**PLAN VIEW
DETAIL "B"
STEEL PIPE ASSEMBLY**

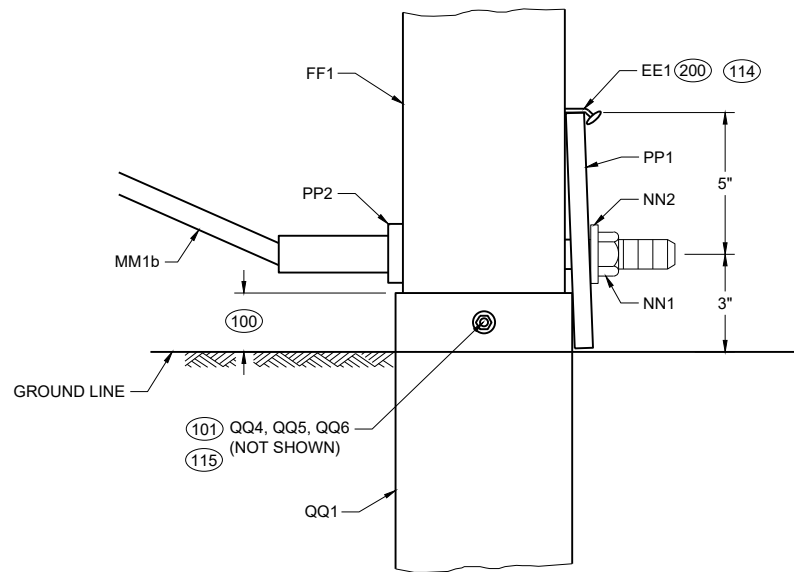

**PROFILE VIEW
DETAIL "C"**

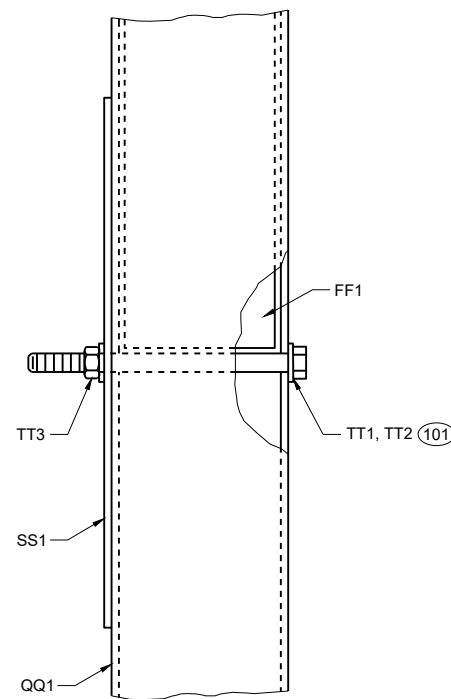



**PROFILE VIEW
DETAIL "D"**

GENERAL NOTES



(200) TWO (2) NAILS SPACED 4 INCHES CENTER TO CENTER.

**SHORT RADIUS BEAM
GUARD (MGS) SHORT
RADIUS TERMINAL (MGS)**


STATE OF WISCONSIN
DEPARTMENT OF TRANSPORTATION

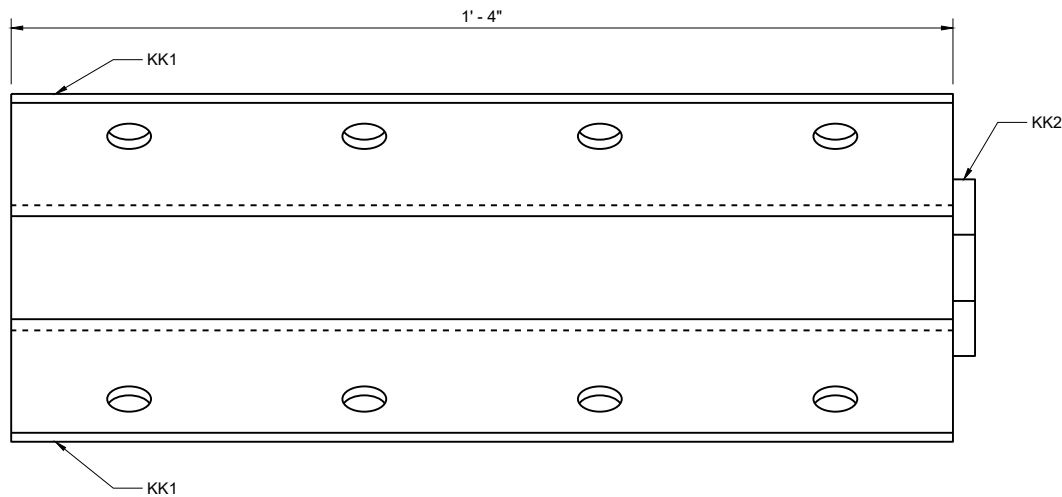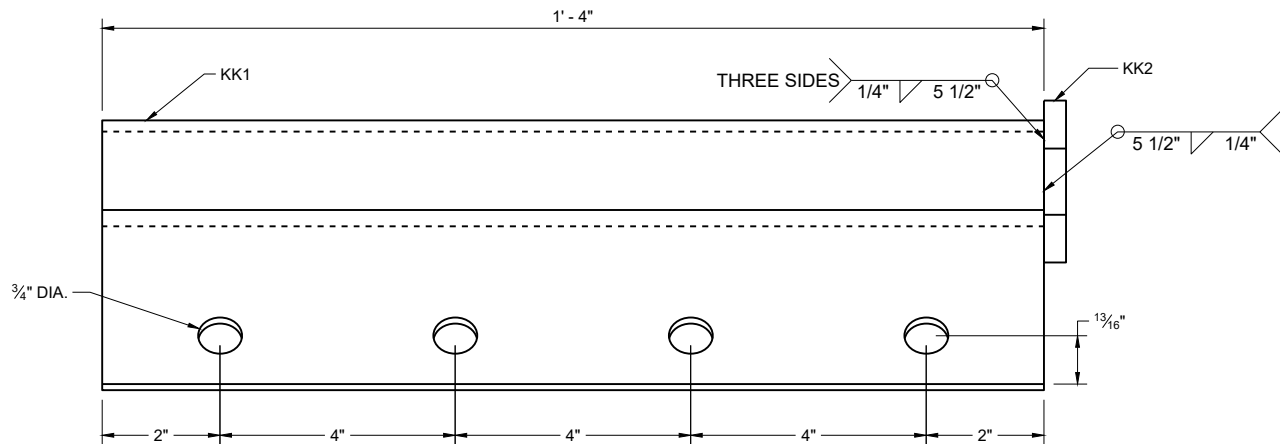

ANCHOR BRACKET (KK1, KK2)

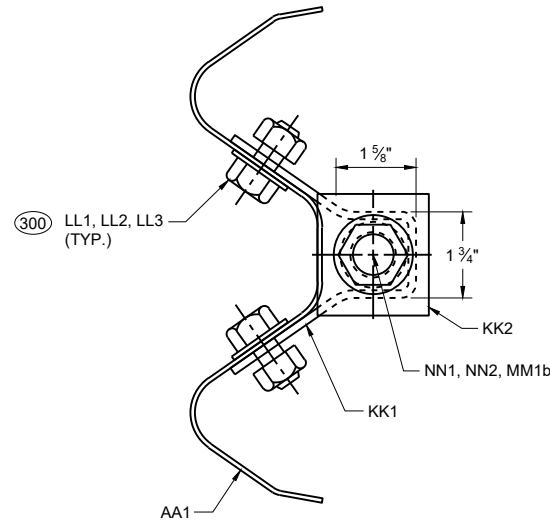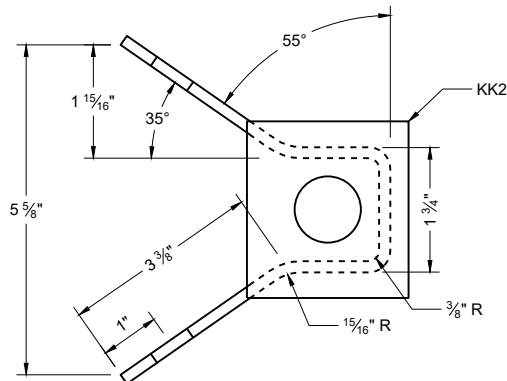

SECTION A - A

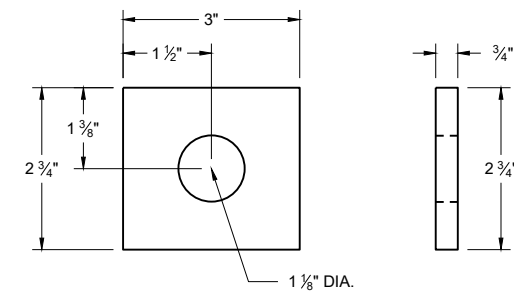


ANCHOR BRACKET BEARING PLATE (KK2)

GENERAL NOTES


WASHERS REQUIRED BETWEEN BOLT HEAD AND BEAM GUARD RAIL AND BETWEEN NUT AND ANCHOR BRACKET. EIGHT (8) LL1 AND LL3 REQUIRED. SIXTEEN (16) LL2 REQUIRED.

SHORT RADIUS BEAM
GUARD (MGS) SHORT
RADIUS TERMINAL (MGS)


STATE OF WISCONSIN
DEPARTMENT OF TRANSPORTATION

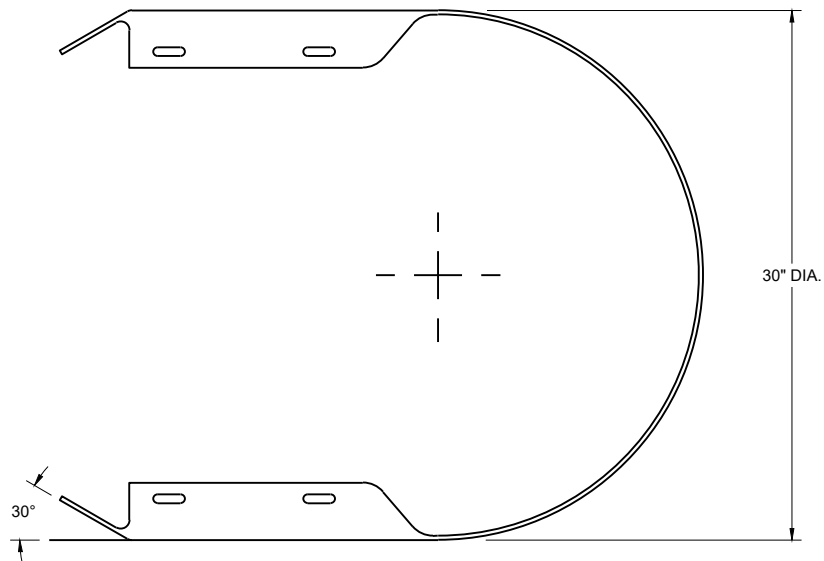


TOP VIEW

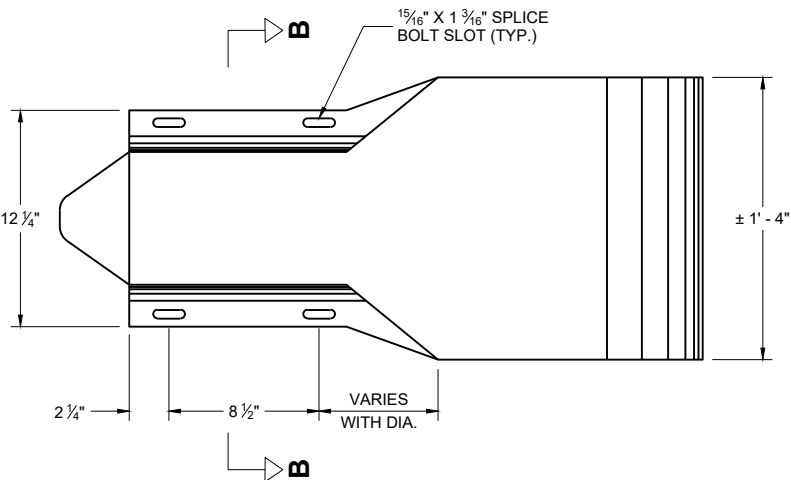

PROFILE VIEW
W BEAM
END SECTION BUFFER (AA2)

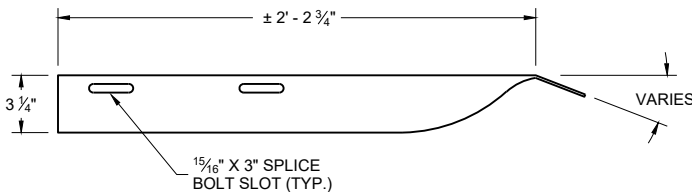


TOP VIEW

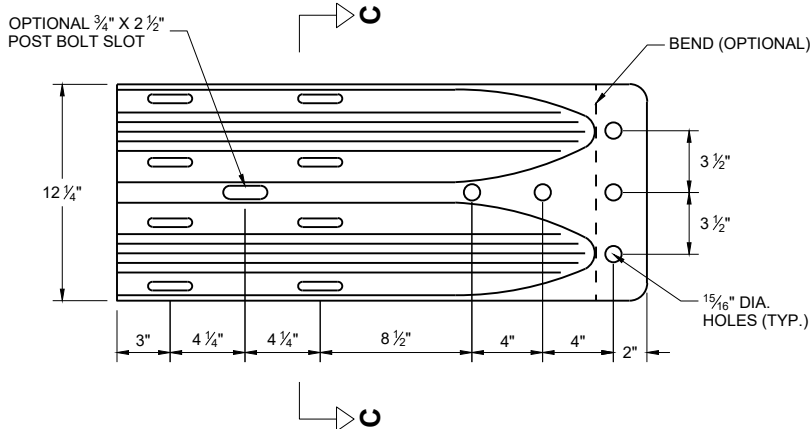


PROFILE VIEW
W BEAM
TERMINAL CONNECTOR (BB1)

GENERAL NOTES


- (400) CROSS SECTION OF PART IS TO FIT OVER AA1 .
- (401) CROSS SECTION OF PART IS TO FIT OVER OR UNDER AA1 .

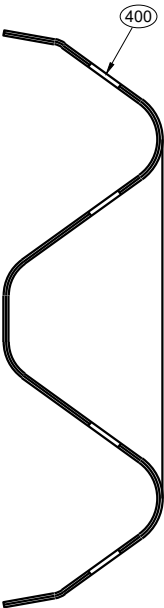

SECTION B -B

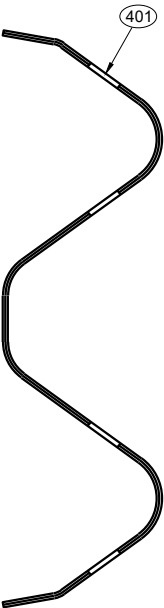


SECTION C -C

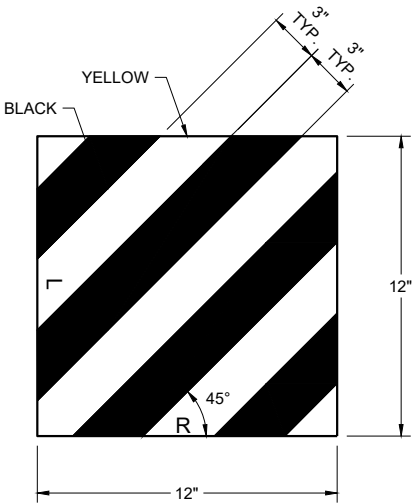


REFLECTIVE SHEETING (UU1, UU2)

SHORT RADIUS BEAM
GUARD (MGS) SHORT
RADIUS TERMINAL (MGS)


STATE OF WISCONSIN
DEPARTMENT OF TRANSPORTATION

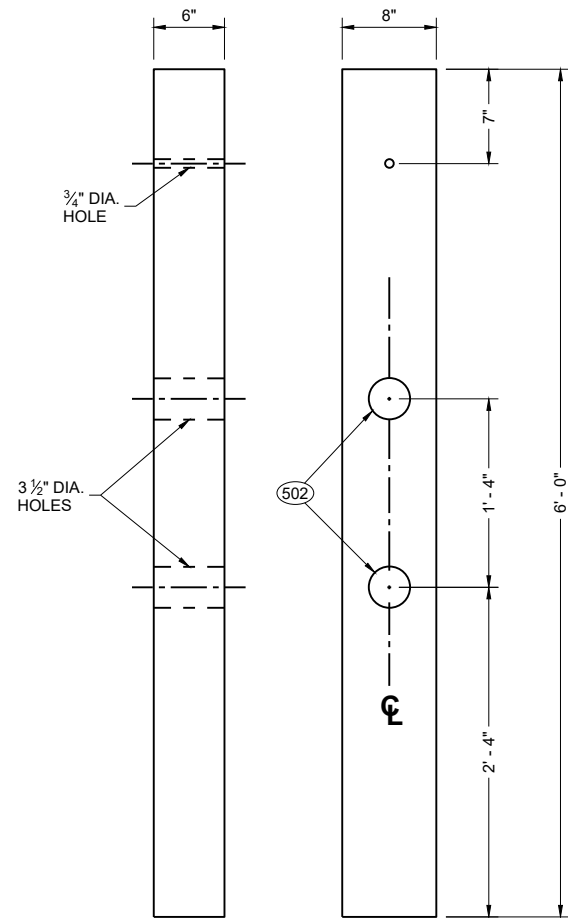


FRONT VIEW SIDE VIEW
CONTROLLED RELEASE POST (CRT) (DD2)

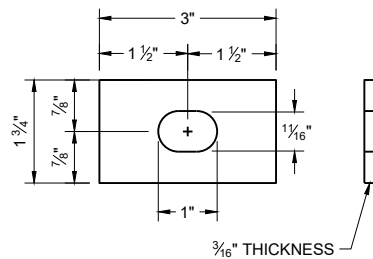


RECTANGULAR PLATE WASHER (CC1)

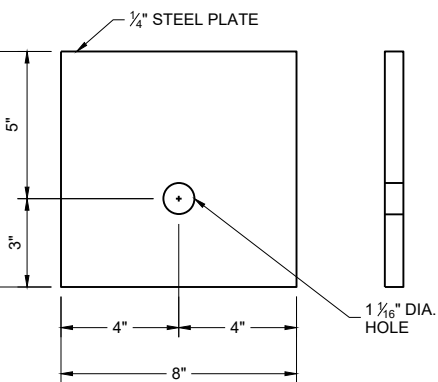


BEARING PLATE (PP1)

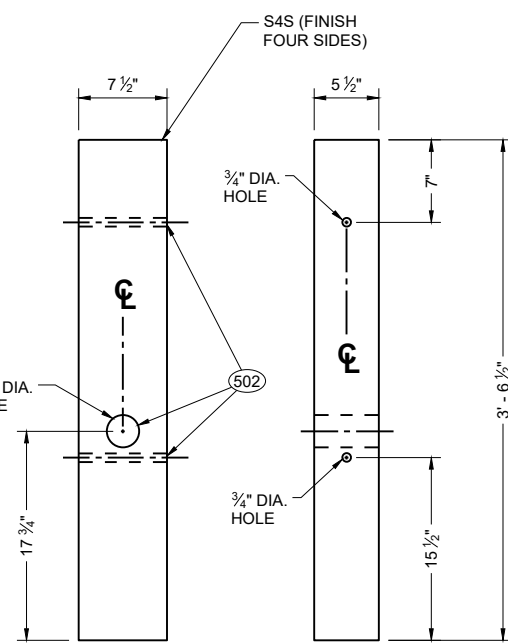

FRONT VIEW SIDE VIEW
WOOD BREAKAWAY POST (FF1)

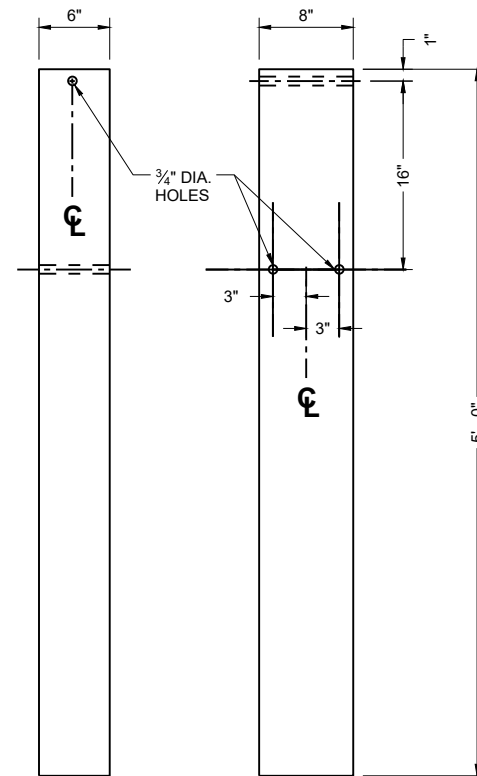


FRONT VIEW SIDE VIEW
FOUNDATION TUBE (QQ1) (500)

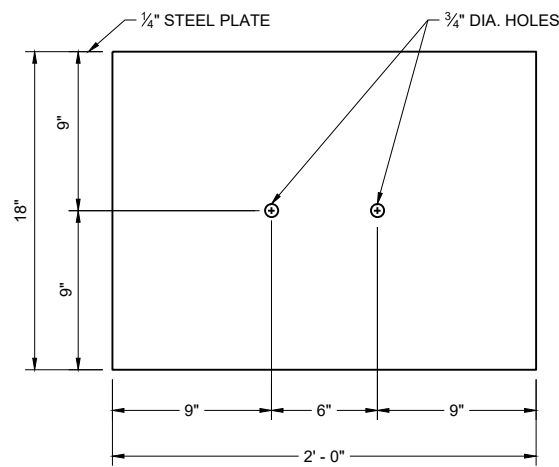


SOIL PLATE (SS1)

GENERAL NOTES


- (500) SEE DETAIL "D" FOR LOCATION AND ATTACHMENT OF SS1.
- (501) FOR MM1a THREADED STUD ONLY REQUIRED ON ONE END. SWAGED FITTING REQUIRED.
- (502) LOCATE HOLES ON THE CENTERLINE OF THE SIDE OF THE POST.
- (503) MM1a MAY HAVE ONE THREADED STUD 4 INCHES LONG. SEE NOTE (109)

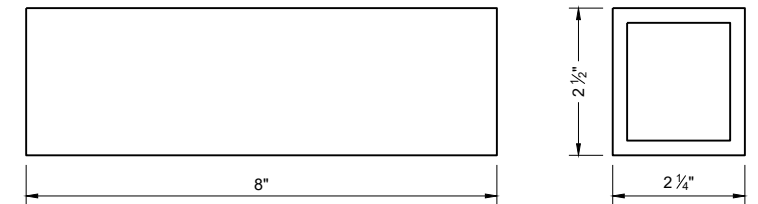

FOUNDATION TUBE - ANCHOR CABLE TUBE (QQ2)

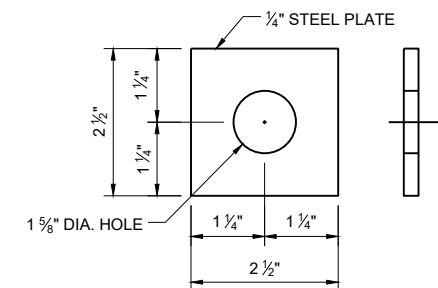

ANCHOR CABLE TUBE END PLATE (QQ3)

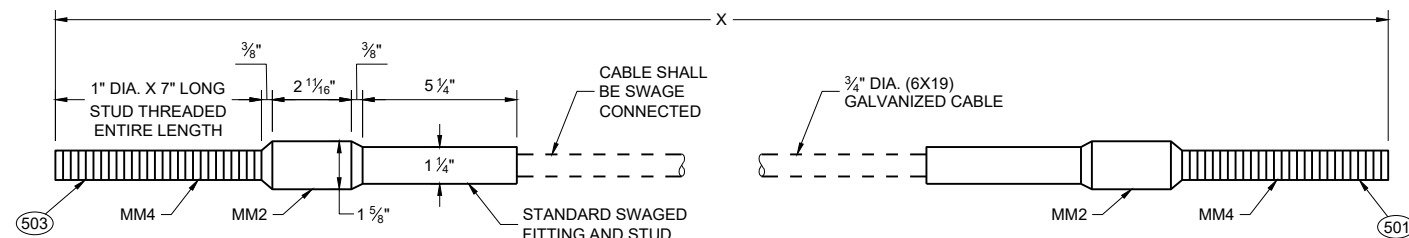

CABLE ASSEMBLY (MM1a, MM1b)

"X" LENGTH

MM1b	9' - 0"
MM1b	6' - 8"

SHORT RADIUS BEAM GUARD (MGS) SHORT RADIUS TERMINAL (MGS)

STATE OF WISCONSIN
DEPARTMENT OF TRANSPORTATION

BILL OF MATERIALS - SHORT RADIUS BEAM GUARD (MGS)

PART	DESCRIPTION	MATERIALS SPECIFICATIONS	NOTES
A1	BEAM GUARD RAIL	AASHTO M180, CLASS A, TYPE 2	
		APPROVED PRODUCER	
A2	BEAM GUARD RAIL - SHOP BENT	INDICATE ON BACK OF RAIL THE RADIUS THAT RAIL WAS BENT TO. SHOP BEND RADIUS IS TO THE NEAREST FOOT. FOLLOW AASHTO M180 ON HOW TO MARK RADIUS INFORMATION.	
		AASHTO M180, CLASS A, TYPE 2	
		APPROVED PRODUCER	
B1	BLOCK - WOOD	WISDOT SPEC. 614	SEE SDD 14B42
C1	NAIL	ASTM A153 HOT DIP CLASS D	
		ASTM F1667 TYPE 1 STYLE 12 (16 DOUBLE HEAD)	
D1	POST-STRONG POST-WOOD	WISDOT SPEC. 614	SEE SDD 14B42
D2	POST-CRT-WOOD	WISDOT SPEC. 614	
E1	POST BOLT	ASTM A307 GRADE A OR SAE J429 GRADE 2	5/8" DIA. SEE SDD 14B42 FOR BOLT GEOMETRY
		AASHTO M180	
		GALV. HOT DIP TO AASHTO M232 CLASS C / ASTM A153 CLASS C / ASTM F2329 OR GALV. MECHANICALLY TO AASHTO M298 CLASS 50, TYPE 1 / ASTM B695 CLASS 50, TYPE 1	
		UNC	
E2	POST BOLT - WASHER	ASTM F436 TYPE 1 (HARDEN TYPICALLY USED WITH STEEL) OR ASTM F844 (UNHARDENED TYPICALLY WITH WOOD)	5/8" DIA.
		GALV. AASHTO M111 / ASTM A 123 OR GALV. HOT DIP. TO AASHTO M232 CLASS C / ASTM A153 CLASS C / ASTM F2329	
E3	POST BOLT - NUT	AASHTO M180 DOUBLE RECESSED HEAVY HEX HEAD	5/8" DIA. SEE SDD 14B42 FOR BOLT GEOMETRY
		GALV. HOT DIP TO AASHTO M232 CLASS C / ASTM A153 CLASS C / ASTM F2329 OR GALV. MECHANICALLY TO AASHTO M298 CLASS 50, TYPE 1 / ASTM B695 CLASS 50, TYPE 1	
		UNC	
		OVER TAPPED NUTS OVER-SIZE AS SPECIFIED IN AASHTO 291 / ASTM A 563	
		ASTM A563 GRADE A HEAVY HEX HEAD	
F1	SPlice BOLT	GALV. HOT DIP TO AASHTO M232 CLASS C / ASTM A153 CLASS C / ASTM F2329 OR GALV. MECHANICALLY TO AASHTO M298 CLASS 50, TYPE 1 / ASTM B695 CLASS 50, TYPE 1	5/8" DIA. SEE SDD 14B42 FOR BOLT GEOMETRY
		ASTM A307 GRADE A OR SAE J429 GRADE 2	
		UNC	
		AASHTO M180	

PART	DESCRIPTION	MATERIALS SPECIFICATIONS	NOTES
F2	SPlice BOLT - NUT	ASTM A563 GRADE A	5/8" DIA. SEE SDD 14B42 FOR BOLT GEOMETRY
		AASHTO M180 DOUBLE RECESSED HEAVY HEX HEAD	
		GALV. HOT DIP TO AASHTO M232 CLASS C/ASTM A153 CLASS C/ASTM F2329 OR GALV. MECHANICALLY TO AASHTO M298 CLASS 50, TYPE 1/ASTM B695 CLASS 50, TYPE 1	
		OVER TAPPED NUTS OVER-SIZE AS SPECIFIED IN AASHTO 291 / ASTM A 563	
		UNC	
G1	LAG SCREW	ASTM A308 GRADE A ASTM A153 CLASS D	1/2" DIA. 6" LONG
H1	DELINEATOR - BEAM GUARD		SEE SDD 14B42 FOR MORE INFORMATION
H2	DELINEATION - SHEETING	YELLOW OR WHITE	
		WISDOT SPEC 637 TYPE SH	
		APPROVED PRODUCT LIST	
J1	FOUNDATION BACKFILL	STANDARD SPEC. 614	
AA1	BEAM GUARD RAIL - PUNCHED	AASHTO M180, CLASS A, TYPE 2	
		APPROVED PRODUCER	
AA2	BEAM GUARD RAIL - END SECTION BUFFER	AASHTO M180, CLASS A, TYPE 2	
		APPROVED PRODUCER	
BB1	BEAM GUARD RAIL - TERMINAL CONNECTOR MODIFIED	AASHTO M180, CLASS A, TYPE 2	
		APPROVED PRODUCER	
CC1	SHORT RADIUS - SQUARE WASHER	AASHTO M180	
		GALV. AASHTO M111 / ASTM A123	
EE1	NAIL	ASTM A153 HOT DIP CLASS D	
		ASTM F1667 TYPE 1 STYLE 12 (16 DOUBLE HEADED)	
FF1	POST - BCT - WOOD	S4S FINISH ON 4 SIDES	
		WISDOT SPEC. 614	
GG1	POST BOLT	ASTM A307 GRADE A OR SAE J429 GRADE 2	3/8" DIA. SEE SDD 14B42 FOR BOLT GEOMETRY
		AASHTO M180	
		GALV. HOT DIP TO AASHTO M232 CLASS C/ASTM A153 CLASS C/ASTM F2329 OR GALV. MECHANICALLY TO AASHTO M298 CLASS 50, TYPE 1/ASTM B695 CLASS 50, TYPE 1	
		UNC	
GG2	POST BOLT - WASHER	ASTM F436 TYPE 1 (HARDEN TYPICALLY USED WITH STEEL) OR ASTM F844 (UNHARDENED TYPICALLY WITH WOOD)	3/8" DIA.
		GALV. AASHTO M111 / ASTM A 123 OR GALV. HOT DIP. TO AASHTO M232 CLASS C/ASTM A153 CLASS C / ASTM F2329	

SHORT RADIUS BEAM
GUARD (MGS) SHORT
RADIUS TERMINAL (MGS)

BILL OF MATERIALS - SHORT RADIUS BEAM GUARD (MGS)

PART	DESCRIPTION	MATERIALS SPECIFICATIONS	NOTES
GG3	POST BOLT - NUT	ASTM A563 GRADE A	3/8" DIA. SEE 14B42 FOR GEOMETRY
		AASHTO M180 DOUBLE RECESSED HEAVY HEX HEAD	
		GALV. HOT DIP TO AASHTO M232 CLASS C / ASTM A153 CLASS C / ASTM F2329 OR GALV. MECHANICALLY TO AASHTO M298 CLASS 50, TYPE 1 / ASTM B695 CLASS 50, TYPE 1	
		UNC	
		OVER TAPPED NUTS OVER-SIZE AS SPECIFIED IN AASHTO 291 / ASTM A 563	
		ASTM A563 GRADE A HEAVY HEX HEAD	
HH1	SPLICE BOLT	GALV. HOT DIP TO AASHTO M232 CLASS C / ASTM A153 CLASS C / ASTM F2329 OR GALV. MECHANICALLY TO AASHTO M298 CLASS 50, TYPE 1 / ASTM B695 CLASS 50, TYPE 1	3/8" DIA. SEE SDD 14B42 FOR BOLT GEOMETRY
		ASTM A307 GRADE A OR SAE J429 GRADE 2	
		UNC	
		AASHTO M180 HEAD GEOMETRY	
HH2	SPLICE BOLT - NUT	ASTM A563 GRADE A	3/8" DIA. SEE SDD 14B42 FOR BOLT GEOMETRY
		AASHTO M180 DOUBLE RECESSED HEAVY HEX HEAD	
		GALV. HOT DIP TO AASHTO M232 CLASS C / ASTM A153 CLASS C / ASTM F2329 OR GALV. MECHANICALLY TO AASHTO M298 CLASS 50, TYPE 1 / ASTM B695 CLASS 50, TYPE 1	
		OVER TAPPED NUTS OVER-SIZE AS SPECIFIED IN AASHTO 291 / ASTM A 563	
		UNC	
JJ1	PIPE - STEEL	ASTM A53 GALVANIZED GRADE B SCHEDULE 40	10" O.D.
JJ2	TOP PLATE	ASTM A36 MIN. STRENGTH 36 KSI, OR ASTM A529 MAX. STRENGTH 50 KSI, OR ASTM A572 MAX STRENGTH 50 KSI OR ASTM A709 MAX STRENGTH 50 KSI OR ASTM A992 MAX STRENGTH 50 KSI	DIMENSIONS 3/8" X 4" X 1" - 0"
		GALV. AASHTO M111 / ASTM A123	
KK1	ANCHOR BRACKET	ASTM A36 MIN. STRENGTH 36 KSI, OR ASTM A529 MAX. STRENGTH 50 KSI, OR ASTM A572 MAX STRENGTH 50 KSI OR ASTM A709 MAX STRENGTH 50 KSI OR ASTM A992 MAX STRENGTH 50 KSI	
		GALV. AASHTO M111 / ASTM A123	
KK2	ANCHOR BRACKET - BEARING PLATE	ASTM A36 MIN. STRENGTH 36 KSI, OR ASTM A529 MAX. STRENGTH 50 KSI, OR ASTM A572 MAX STRENGTH 50 KSI OR ASTM A709 MAX STRENGTH 50 KSI OR ASTM A992 MAX STRENGTH 50 KSI	
		GALV. AASHTO M111 / ASTM A123	
LL1	ANCHOR BRACKET - BOLT	ASTM A307 GRADE B HEAVY HEX HEAD OR SAE J429 GRADE 2 HEAVY HEX HEAD	5/8" DIA.
		GALV. HOT DIP TO AASHTO M232 CLASS C / ASTM A153 CLASS C / ASTM F2329 OR GALV. MECHANICALLY TO AASHTO M298 CLASS 50, TYPE 1 / ASTM B695 CLASS 50, TYPE 1	
		UNC	

PART	DESCRIPTION	MATERIALS SPECIFICATIONS	NOTES
LL2	ANCHOR BRACKET - WASHER	ASTM F436 TYPE 1 (HARDEN WASHER ONLY)	5/8" DIA.
		GALV. AASHTO M111 / ASTM A123 OR GALV. HOT DIP TO AASHTO M232 CLASS C / ASTM A153 CLASS C / ASTM F2329	
LL3	ANCHOR BRACKET - NUT	ASTM A563 GRADE A	5/8" DIA.
		GALV. HOT DIP TO AASHTO M232 CLASS C / ASTM A153 CLASS C / ASTM F2329 OR GALV. MECHANICALLY TO AASHTO M298 CLASS 50, TYPE 1 / ASTM B695 CLASS 50, TYPE 1	
		OVER TAPPED NUTS OVER-SIZE AS SPECIFIED IN AASHTO 291 / ASTM A 563	
		UNC	
MM1a	ANCHOR CABLE	AASHTO M30 / ASTM A741 INDEPENDENT WIRE CORE (IWRC) OR WIRE STRAND CORE (WCS), IMPROVED PLOW STEEL (IPS), 6X19, TYPE II OR IIc CLASS C ZINC COATED	
MM1b	ANCHOR CABLE	AASHTO M30 / ASTM A741 INDEPENDENT WIRE CORE (IWRC) OR WIRE STRAND CORE (WCS), IMPROVED PLOW STEEL (IPS), 6X19, TYPE II OR IIc CLASS C ZINC COATED	
MM2	ANCHOR CABLE - SWAGE FITTING	ASTM A576 GRADE 1035	
		SWAGE FITTINGS ARE TO BE FACTORY SWEDGED. WITH A BREAKING STRENGTH 40,000 LBS.	
		GALV. AASHTO M111 / ASTM A123	
		ASME B30.26 FORGED, CAST, OR DIE STAMPED WITH THE FOLLOWING INTO CONNECTION: NAME OF MANUFACTURER OR TRADEMARK OF CONNECTION'S MANUFACTURER, SIZE OR RATED LOAD, GRADE.	
MM3	WIRE ROPE CABLE CLAMPS	FF-C-450D TYPE 1 CLASS 1	3/4"
		ASTM A153 HOT DIP CLASS D	
MM4	ANCHOR CABLE - SWAGE FITTING - STUD	ASTM F3125 GRADE A325 TYPE 1 OR SAE GRADE 5 OR ASTM A449 TYPE 1 HEAVY HEX HEAD	
		GALV. HOT DIP TO AASHTO M232 CLASS C / ASTM A153 CLASS C / ASTM F2329 OR GALV. MECHANICALLY TO AASHTO M298 CLASS 50, TYPE 1 / ASTM B695 CLASS 50, TYPE 1	
		UNC	
NN1	ANCHOR CABLE - NUT	ASTM A563 GRADE A	1" DIA.
		AASHTO M180 DOUBLE RECESSED HEAVY HEX HEAD	
		GALV. HOT DIP TO AASHTO M232 CLASS C / ASTM A153 CLASS C / ASTM F2329 OR GALV. MECHANICALLY TO AASHTO M298 CLASS 50, TYPE 1 / ASTM B695 CLASS 50, TYPE 1	
		OVER TAPPED NUTS OVER-SIZE AS SPECIFIED IN AASHTO 291 / ASTM A 563	
NN2	ANCHOR CABLE - NUT - WASHER	UNC	1" DIA.
		ASTM F436 TYPE 1 (HARDEN WASHER ONLY)	
		GALV. AASHTO M111 / ASTM A123 OR GALV. HOT DIP TO AASHTO M232 CLASS C / ASTM A153 CLASS C / ASTM F2329	

SHORT RADIUS BEAM
GUARD (MGS) SHORT
RADIUS TERMINAL (MGS)

BILL OF MATERIALS - SHORT RADIUS BEAM GUARD (MGS)

PART	DESCRIPTION	MATERIALS SPECIFICATIONS	NOTES
PP1	BEARING PLATE AT POST	ASTM A36 MIN. STRENGTH 36 KSI, OR ASTM A529 MAX. STRENGTH 50 KSI, OR ASTM A572 MAX STRENGTH 50 KSI OR ASTM A709 MAX STRENGTH 50 KSI OR ASTM A992 MAX STRENGTH 50 KSI	
		GALV. AASHTO M111 / ASTM A123	
PP2	PIPE - STEEL	ASTM A53 GALVANIZED GRADE B SCHEDULE 40	2" DIA. x 6" LONG
QQ1	FOUNDATION TUBE	ASTM A500 GRADE B	8" X 6" X 3/16"
		GALV. AASHTO M111 / ASTM A123	
QQ2	SHORT RADIUS - FOUNDATION TUBE - ANCHOR CABLE - TUBE	ASTM A500 GRADE B	DIMENSIONS 2 1/2" X 2 1/4" X 1/4" X 8"
		GALV. AASHTO M111 / ASTM A123	
QQ3	SHORT RADIUS - SOIL TUBE - ANCHOR CABLE - TUBE - END PLATE	ASTM A36 MIN. STRENGTH 36 KSI, OR ASTM A529 MAX. STRENGTH 50 KSI, OR ASTM A572 MAX STRENGTH 50 KSI OR ASTM A709 MAX STRENGTH 50 KSI OR ASTM A992 MAX STRENGTH 50 KSI	DIMENSIONS 2 1/2" X 2 1/2" X 1/4"
		GALV. AASHTO M111 / ASTM A123	
QQ4	GROUND STRUT AND YOKE - BOLT	GALV. HOT DIP TO AASHTO M232 CLASS C / ASTM A153 CLASS C / ASTM F2329 OR GALV. MECHANICALLY TO AASHTO M298 CLASS 50, TYPE 1 / ASTM B695 CLASS 50, TYPE 1	5/8 DIA.
		ASTM A307 GRADE B HEAVY HEX HEAD OR SAE J429 GRADE 2 HEAVY HEX HEAD	
		UNC	
QQ5	GROUND PLATE AND YOKE - WASHER	ASTM F436 TYPE 1 (HARDEN WASHER ONLY)	5/8 DIA.
		GALV. AASHTO M111 / ASTM A123 OR GALV. HOT DIP TO AASHTO M232 CLASS C / ASTM A153 CLASS C / ASTM F2329	
QQ6	GROUND STRUT AND YOKE - NUT	HEAVY HEX	5/8 DIA.
		UNC	
		ASTM A563 GRADE A	
		OVER TAPPED NUTS AS SPECIFIED IN AASHTO 291 / ASTM A 563	
		GALV. HOT DIP TO AASHTO M232 CLASS C / ASTM A153 CLASS C / ASTM F2329 OR GALV. MECHANICALLY TO AASHTO M298 CLASS 50, TYPE 1 / ASTM B695 CLASS 50, TYPE 1	

PART	DESCRIPTION	MATERIALS SPECIFICATIONS	NOTES
SS1	SOIL PLATE	ASTM A36 MIN. STRENGTH 36 KSI, OR ASTM A529 MAX. STRENGTH 50 KSI, OR ASTM A572 MAX STRENGTH 50 KSI OR ASTM A709 MAX STRENGTH 50 KSI OR ASTM A992 MAX STRENGTH 50 KSI	
		GALV. AASHTO M111 / A123	
TT1	SOIL PLATE - BOLT	ASTM A307 GRADE B HEAVY HEX HEAD OR SAE J429 GRADE 2 HEAVY HEX HEAD	5/8 DIA.
		GALV. HOT DIP TO AASHTO M232 CLASS C / ASTM A153 CLASS C / ASTM F2329 OR GALV. MECHANICALLY TO AASHTO M298 CLASS 50, TYPE 1 / ASTM B695 CLASS 50, TYPE 1	
		UNC	
TT2	SOIL PLATE - WASHER	ASTM F436 TYPE 1 (HARDEN WASHER ONLY)	5/8 DIA.
		GALV. AASHTO M111 / ASTM A123 OR GALV. HOT DIP TO AASHTO M232 CLASS C / ASTM A153 CLASS C / ASTM F2329	
TT3	SOIL PLATE - NUT	GALV. HOT DIP TO AASHTO M232 CLASS C / ASTM A153 CLASS C / ASTM F2329 OR GALV. MECHANICALLY TO AASHTO M298 CLASS 50, TYPE 1 / ASTM B695 CLASS 50, TYPE 1	5/8 DIA.
UU1	OBJECT MARKER - SHEETING	MUTCD / WISDOT OBJECT MARKER TYPE 3	PATTERN AND COLOR FOR SHEETING. SHEETING TYPE FOR MARKER.
		WISDOT SPEC 637 TYPE F	
		APPROVED PRODUCT LIST	
UU2	OBJECT MARKER - ALUMINUM PLATE	WISDOT SPEC 637 ALUMINUM PLATE	MATERIAL AND THICKNESS OF MATERIALS
UU3	OBJECT MARKER - SCREWS	STAINLESS SELF-TAPPING SCREWS	
VV1	FOUNDATION BACKFILL	WISDOT SPEC 614	

SHORT RADIUS BEAM GUARD (MGS) SHORT RADIUS TERMINAL (MGS)

STATE OF WISCONSIN
DEPARTMENT OF TRANSPORTATION


APPROVED
December 2024
DATE

/S/ Rodney Taylor
ROADWAY STANDARDS DEVELOPMENT ENGINEER



FHWA

GENERAL NOTES:

1. WHERE SILT FENCE IS REQUIRED, IT SHALL BE PLACED ON THE CONSTRUCTION SIDE OF THE EXCLUSION FENCING, OR COMBINED WITH THE EXCLUSION FENCING AS ALLOWED IN THE SPECIFICATIONS. STAKES ON THIS DETAIL ARE OPPOSITE OF STANDARD SILT FENCE FOR SEDIMENT CONTROL.
2. PLACE TURNAROUNDS AT ALL TERMINI ENDS OF THE EXCLUSION FENCING.
3. IF TEMPORARY ACCESS POINTS ARE NEEDED DURING CONSTRUCTION THAT REQUIRE OPENINGS IN THE EXCLUSION FENCING, ACCESS OPENINGS SHOULD BE TIGHTLY SECURED WITH BALES OF HAY OR STRAW WHENEVER CONSTRUCTION RELATED ACTIVITIES ARE NOT OCCURRING. REINSTALL EXCLUSION FENCING WHEN THE WORK REQUIRING THE TEMPORARY ACCESS OPENING IS COMPLETED.
4. THE FENCE CAP MAY BE A 6" UNDER DRAIN PIPE, SLIT DOWN THE CENTER AND PLACED OVER THE FENCE. COMMERCIALY AVAILABLE SAFETY CAPS WITH A LIP MAY BE USED. OTHER DNR APPROVED METHODS TO PREVENT TURTLES FROM PASSING OVER THE TOP OF THE FENCE MAY BE USED.
- SECURELY FASTEN THE CAP TO PREVENT IT FROM BEING DISLODGED.

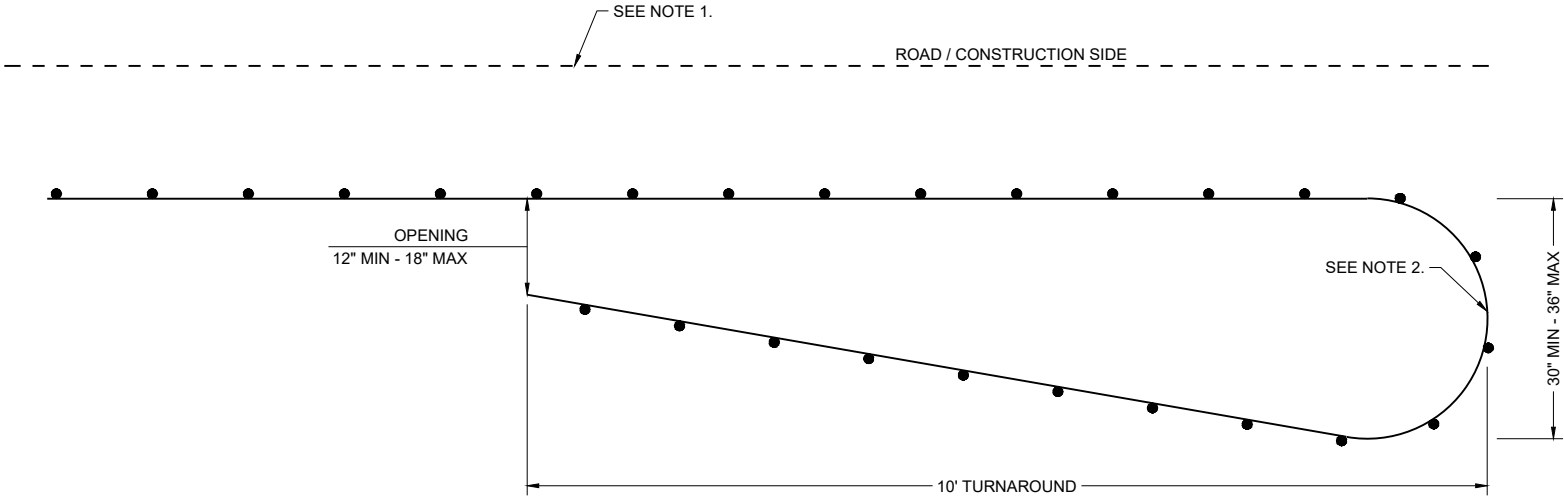


PLAN VIEW
CLIMBING TURTLE EXCLUSION FENCE DETAIL

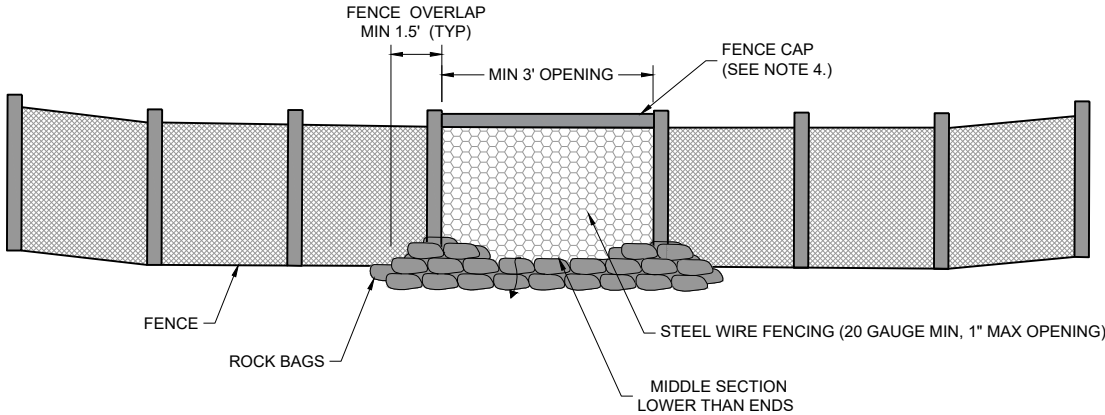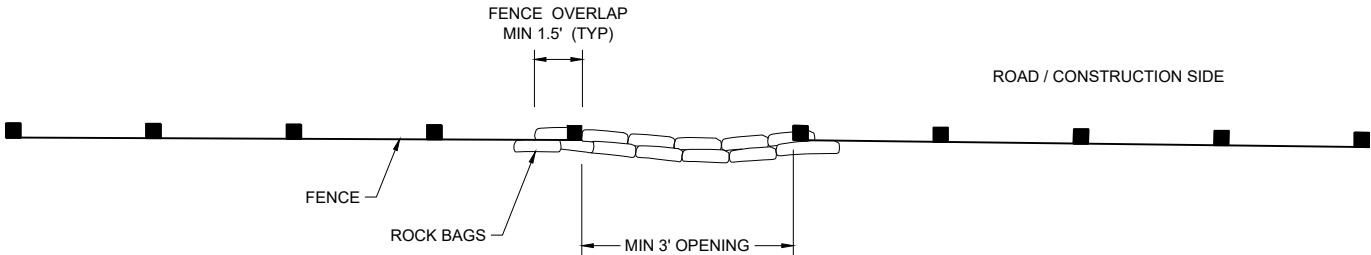


FRONT VIEW
CLIMBING TURTLE FENCE RELIEF DETAIL

TURTLE EXCLUSION FENCE CLIMBING TURTLE	
STATE OF WISCONSIN DEPARTMENT OF TRANSPORTATION	
APPROVED AUGUST 2025 DATE	/S/ ALYSSA BARRETTE CHIEF STATEWIDE ENVIRONMENTAL SERVICES BUREAU OF TECHNICAL SER
FHWA 48	

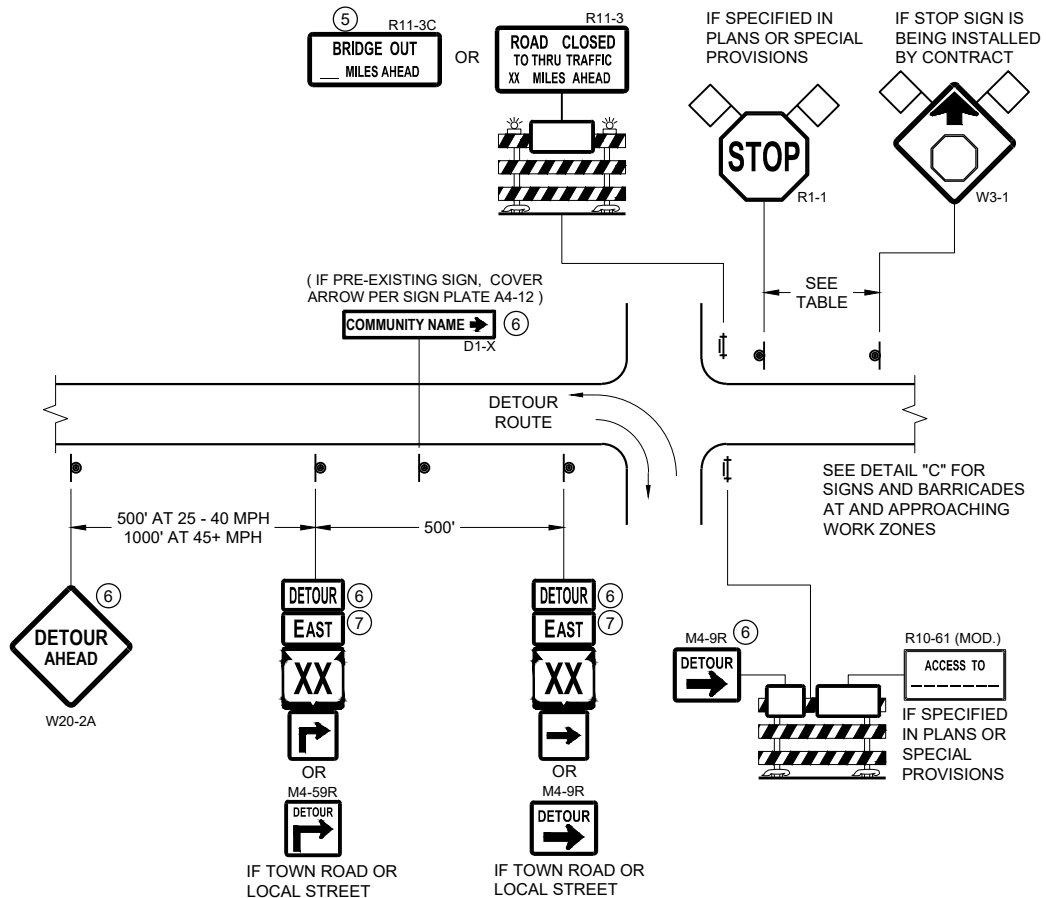

DETAIL A
MAINLINE CLOSURE WITH POSTED DETOUR
WORK ZONE GREATER THAN OR EQUAL TO ½ MILE FROM
DETOUR ROUTE (1000 FEET IF URBAN)

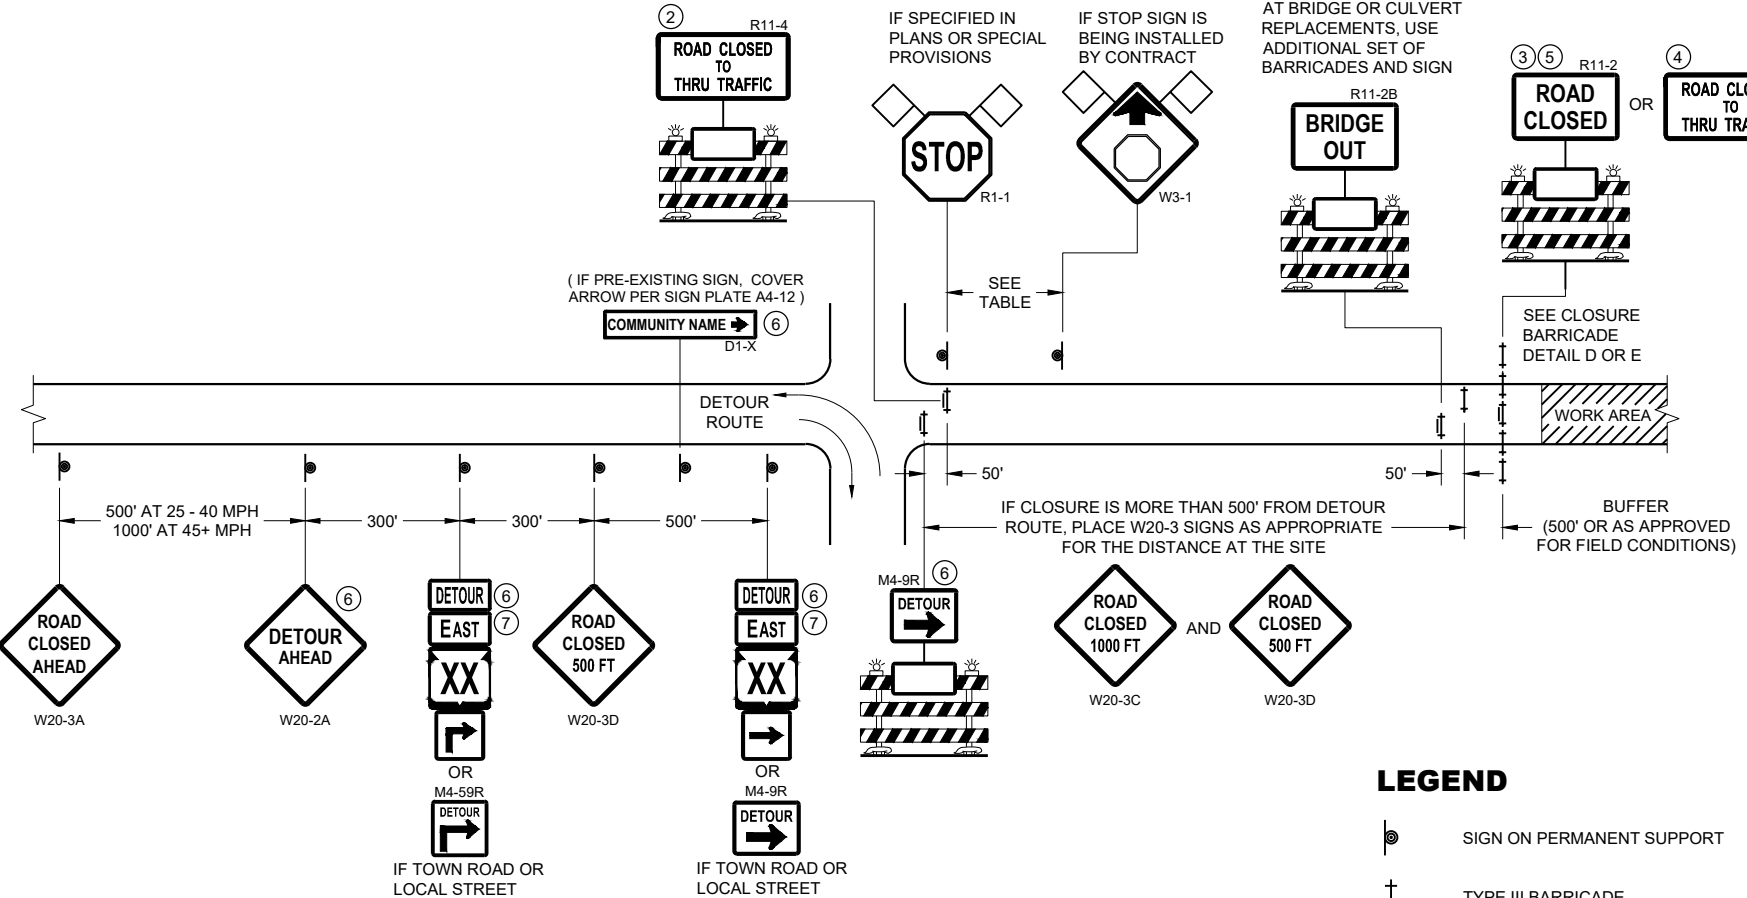


DETAIL B
MAINLINE CLOSURE WITH POSTED DETOUR
WORK ZONE LESS THAN ½ MILE FROM
DETOUR ROUTE (1000 FEET IF URBAN)

- LEGEND**
- SIGN ON PERMANENT SUPPORT
 - TYPE III BARRICADE
 - TYPE III BARRICADE WITH ATTACHED SIGN
 - TYPE "A" WARNING LIGHT (FLASHING)
 - WORK AREA
 - FLAGS, 16" X 16" MIN. (ORANGE)

- DETOUR M4 - 8
- EAST M3 - X
- XX M1 - 4 OR XX M1 - 6 OR COUNTY M1 - 5A
- OR M05 - 1 OR M06 - 1

SPEED LIMIT (MPH)	"STOP AHEAD" ADVANCE WARNING DISTANCE (FT)
25	200
30	200
35	350
40	350
45	500
50	550
55	750

SEE SDD 15C2-SHEET "b"
FOR GENERAL NOTES
AND FOOTNOTES ① THROUGH ⑦

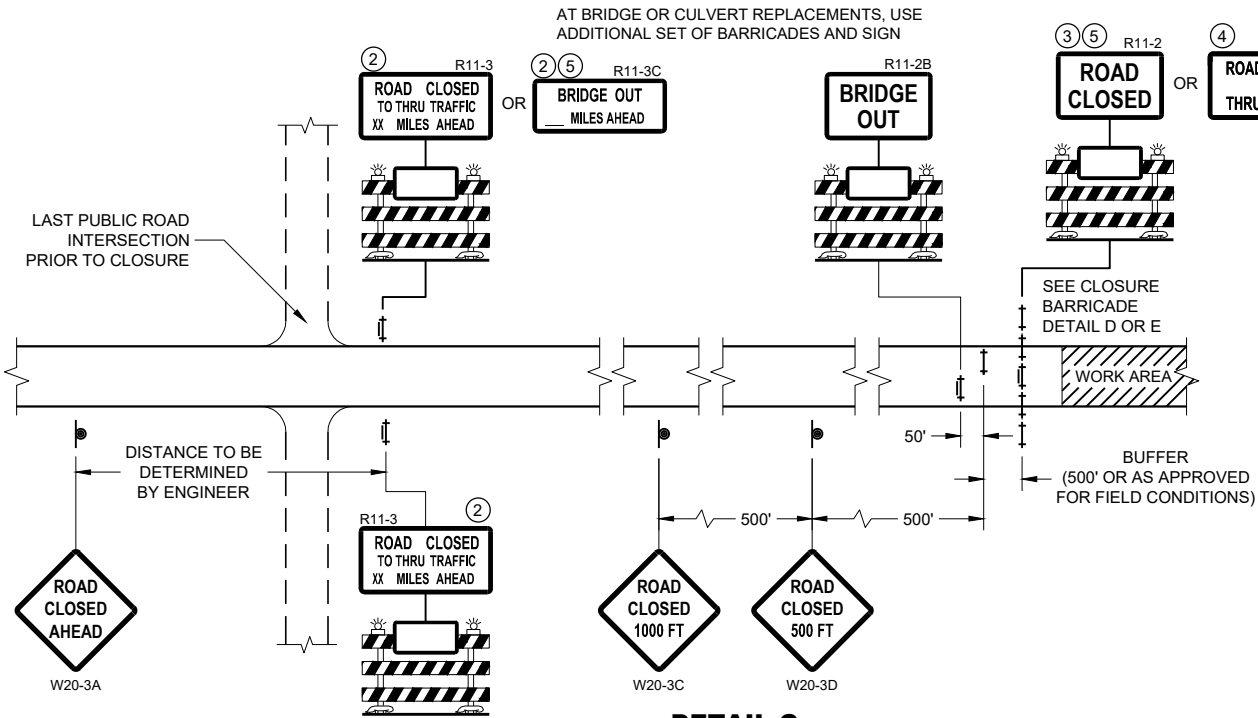


DETAIL C
MAINLINE CLOSURE, NO POSTED DETOUR


**BARRICADES AND SIGNS
FOR MAINLINE CLOSURES**

STATE OF WISCONSIN
DEPARTMENT OF TRANSPORTATION

APPROVED
May 2023 /S/ Andrew Heidtke
DATE WORK ZONE ENGINEER 49
FHWA

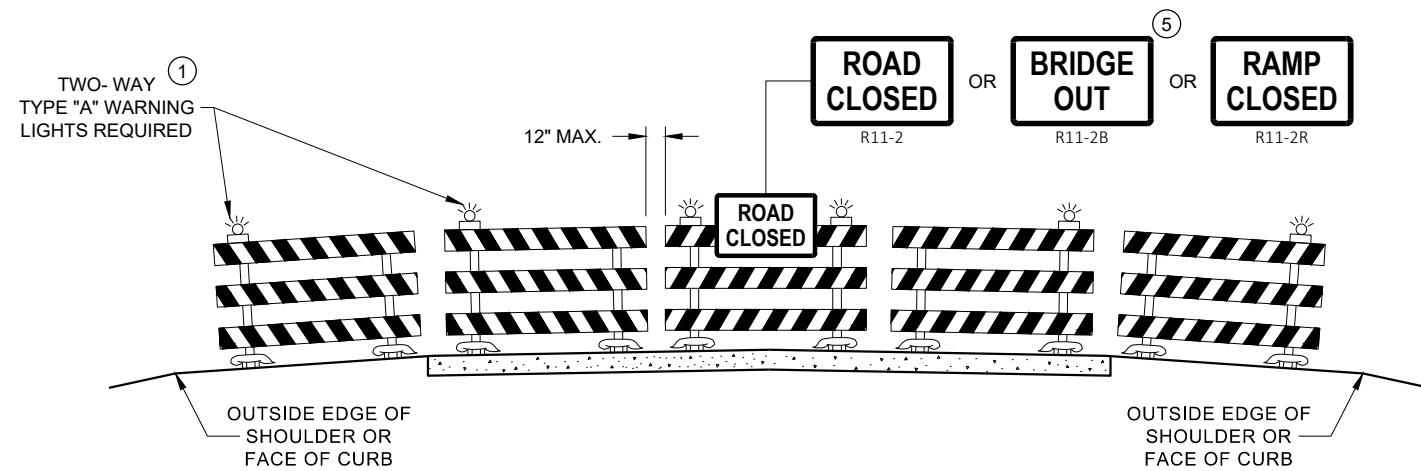

DETAIL D
ROAD CLOSURE BARRICADE DETAIL
APPROACH VIEW

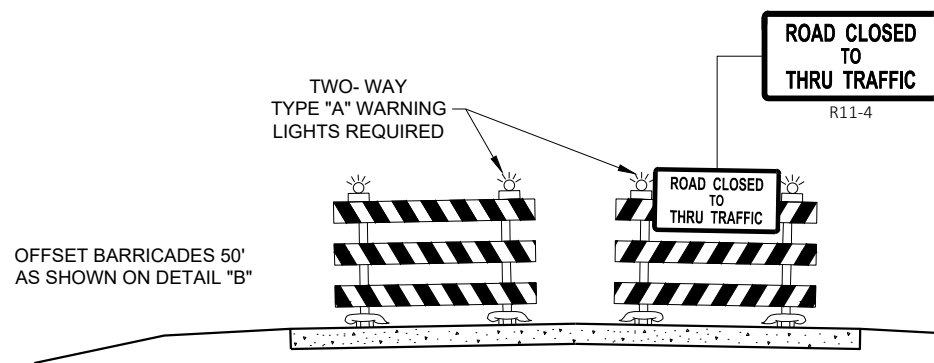

DETAIL E
LANE CLOSURE BARRICADE DETAIL
APPROACH VIEW

SEE SDD 15C2 - SHEET "a" FOR LEGEND

GENERAL NOTES

THE EXACT NUMBER, LOCATION, AND SPACING OF ALL SIGNS AND BARRICADES SHALL BE ADJUSTED TO FIT FIELD CONDITIONS AS APPROVED BY THE ENGINEER.

ANY SIGNS TEMPORARY OR EXISTING, WHICH CONFLICT WITH TRAFFIC CONTROL "IN USE", SHALL BE REMOVED OR COVERED AS NEEDED AND AS APPROVED BY THE ENGINEER.

THE SPACING BETWEEN TRAFFIC CONTROL SIGNS SHOULD BE ADJUSTED TO NOT CONFLICT WITH AND SHOULD PROVIDE A DESIRABLE MINIMUM OF 200 FEET CLEARANCE TO EXISTING SIGNS THAT WILL REMAIN IN PLACE.

BARRICADES THAT MUST BE MOVED FOR A WORK OPERATION SHALL BE IMMEDIATELY RE-ESTABLISHED UPON COMPLETION OF THE OPERATION, OR FOR CONTINUING OPERATIONS, AT THE END OF EACH WORKING DAY.

SIGNS THAT WILL BE IN PLACE LESS THAN 7 CONTINUOUS DAYS AND NIGHTS MAY BE MOUNTED ON PORTABLE SUPPORTS.

ALL TYPE III BARRICADES SHALL HAVE RAILS REFLECTORIZED ON BOTH FACES. STRIPES SHALL BE PROPERLY SLOPED DOWN TOWARD THE TRAFFIC SIDE OR AS SHOWN IN THE ROAD CLOSURE BARRICADE DETAIL "D" FOR FULL ROAD CLOSURES.

TYPE "A" LOW - INTENSITY FLASHING WARNING LIGHTS SHALL BE VISIBLE ON BOTH SIDES OF THE BARRICADE.

THE R11 - 2, R11 - 3, M4 - 9, R11 - 4, AND R10 - 61 SIGNS PLACED ON THE BARRICADES SHALL COVER NO MORE THAN THE TOP RAIL. THE SIGNS SHALL NOT COVER ANY PORTION OF THE MIDDLE RAIL OR BOTTOM RAILS.

"WO" AND "MO" SIGNS ARE THE SAME AS "W" AND "M" SIGNS EXCEPT THE BACKGROUND IS ORANGE.

ALL SIGNS SHALL BE 48" X 48" UNLESS OTHERWISE NOTED BELOW:


- R11 - 2 SHALL BE 48" X 30"
- R11 - 3 SHALL, R11 - 4 AND R10 - 61 SHALL BE 60 " X 30"
- M4 - 9 SHALL BE 30" X 24"
- M3 - X SHALL BE 24" X 12" (36" X 18" IF NEEDED TO MATCH EXISTING SIGNS)
- M4 - 8 SHALL BE 24" X 12" (36" X 18" IF NEEDED TO MATCH EXISTING SIGNS)
- M1 - 4, M1 - 5A AND M1 - 6 SHALL BE 24" X 24" (36" X 36" IF NEEDED TO MATCH EXISTING SIGNS)
- MO5 - 1 AND MO6 - 1 SHALL BE 21" X 21" (30" X 30" IF NEEDED TO MATCH EXISTING SIGNS)
- D1 - X SHALL BE AS SHOWN ON SPECIFIC PROJECT SIGNING DETAIL SHEETS.
- R1 - 1 SHALL BE 36" X 36"

- 1 TWO WARNING LIGHTS SHALL BE PROVIDED ON THE CENTER BARRICADE AND A MINIMUM OF ONE WARNING LIGHT SHALL BE PROVIDED ON EACH OF THE OTHER BARRICADES WITHIN THE ROADWAY LIMITS. SPACING OF THE WARNING LIGHTS SHALL BE UNIFORM TO THE EDGE OF ROADWAY AS SHOWN (APPROX. 8 FOOT LIGHT SPACING).
- 2 THESE SIGNS AND BARRICADES ARE NOT REQUIRED IF ROAD CLOSURE BEGINS AT AN INTERSECTION.
- 3 FOR ROAD CLOSURE WITHOUT LOCAL ACCESS TO PROJECT, SEE ROAD CLOSURE BARRICADE DETAIL "D".
- 4 FOR ROAD CLOSURE WITH LOCAL ACCESS TO PROJECT, SEE ROAD CLOSURE BARRICADE DETAIL "E".
- 5 FOR BRIDGE OR CULVERT REPLACEMENTS, SUBSTITUTE "BRIDGE OUT" INSTEAD OF "ROAD CLOSED" ON R11 - 2 AND R11 - 3 SIGNS.
- 6 INSTALL DETOUR AND COMMUNITY GUIDE SIGNS AND ARROWS ONLY IF SPECIFIED IN THE CONTRACT. IF THERE ARE EXISTING ROUTE MARKER ASSEMBLIES THAT WILL REMAIN IN PLACE, ADJUST THE LOCATION OF THE DETOUR ROUTE SIGNS TO CORRESPOND WITH THE EXISTING ASSEMBLIES. MODIFY EXISTING SIGNS WHERE POSSIBLE. SEE SPECIFIC PROJECT DETOUR SIGNING DETAIL SHEETS. IF DETOUR SIGNS ARE BEING INSTALLED BY OTHERS, PLACE THE CONTRACTED TRAFFIC CONTROL SIGNS TO ALLOW FOR PLACEMENT OF ALL WARNING, DETOUR AND GUIDE SIGNS AS SHOWN.
- 7 "EAST" CARDINAL DIRECTION MARKERS AND RIGHT TURN ARROWS ARE SHOWN. USE OTHER CARDINAL DIRECTIONS AND ARROWS AS APPROPRIATE.

BARRICADES AND SIGNS FOR VARIOUS CLOSURES

STATE OF WISCONSIN
DEPARTMENT OF TRANSPORTATION


APPROVED
May 2023 /S/ Andrew Heidtke
DATE WORK ZONE ENGINEER 50
FHWA

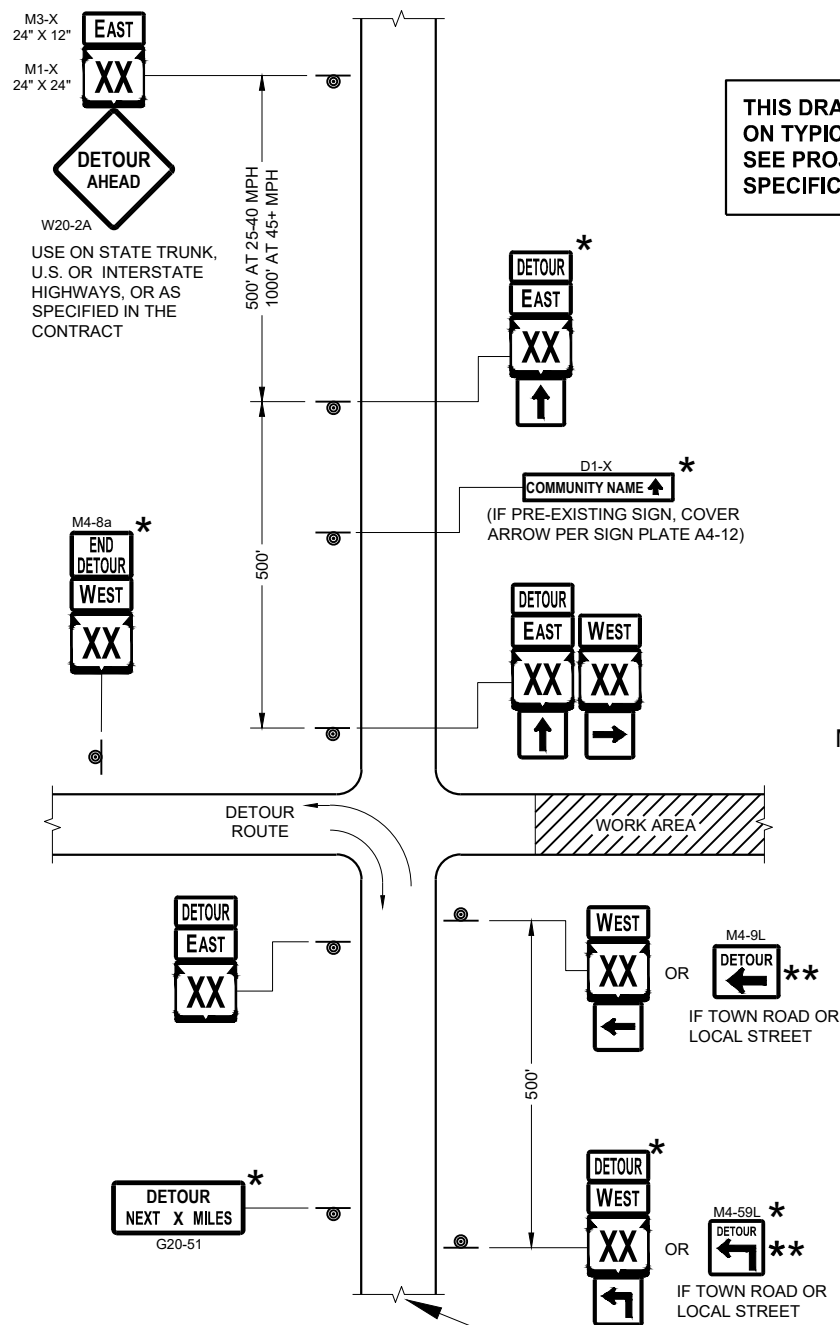

**THIS DRAWING PROVIDES GENERAL GUIDANCE
ON TYPICAL DETOUR SIGN LAYOUT AND SPACING.
SEE PROJECT DETOUR SIGNING SHEETS FOR
SPECIFIC DETAILS FOR EACH PROJECT.**

SEE SPECIFIC PROJECT DETOUR
SIGNING DETAIL SHEETS AND
DETAIL A OR B ON SDD SHEET 15C02 - SHEET "a"

SDD 15C02 - 09c

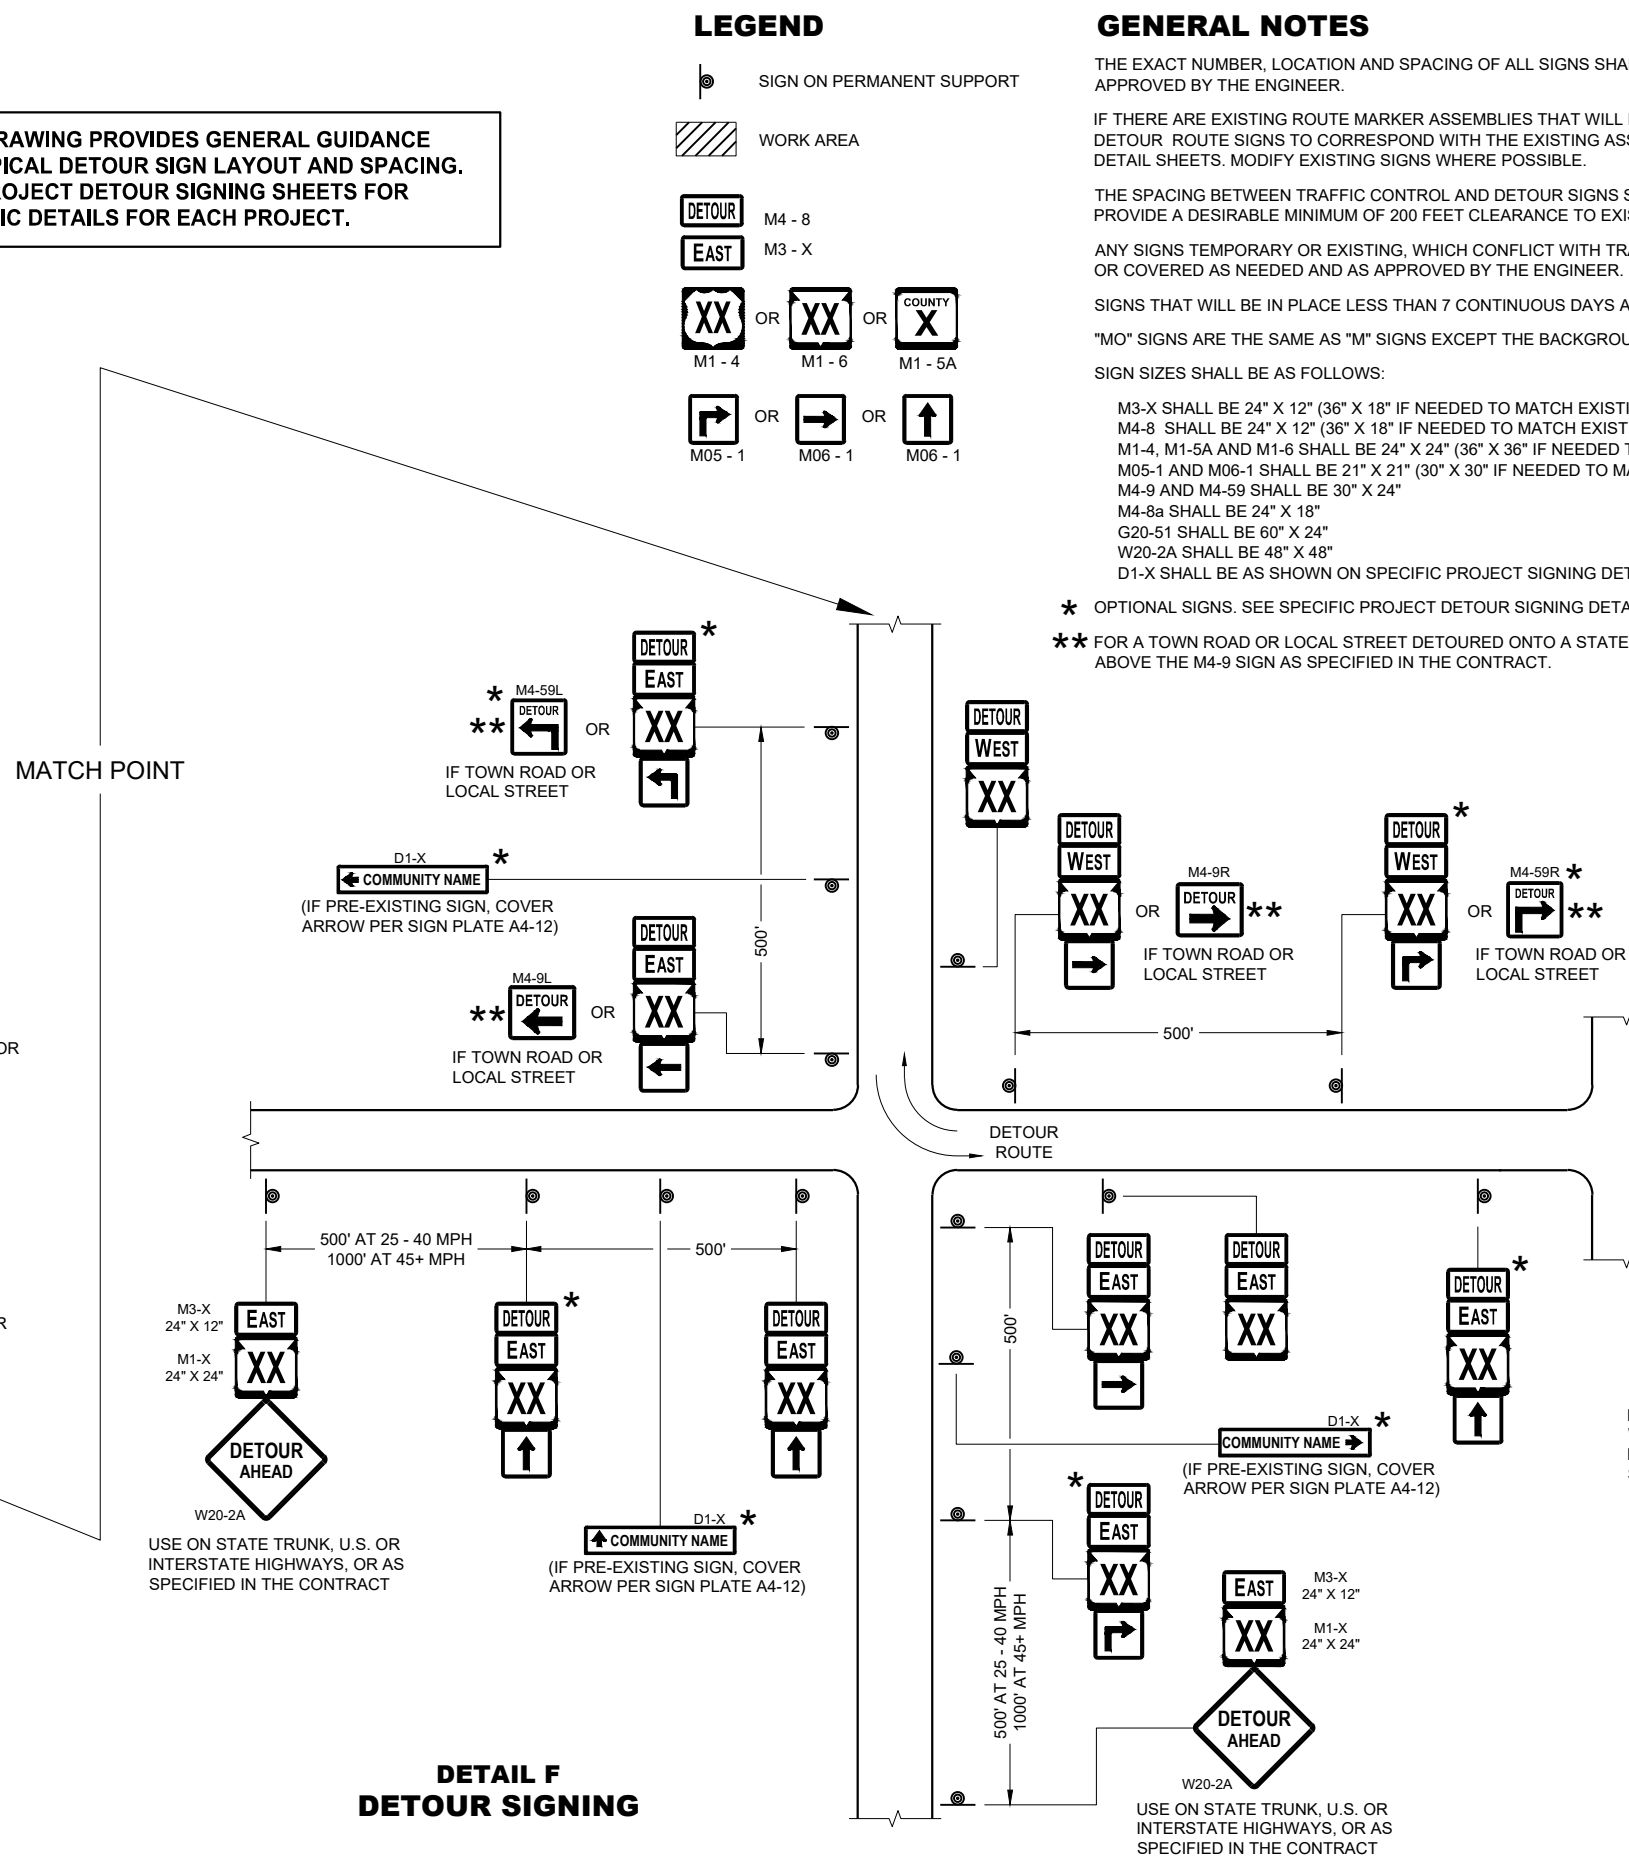

DETAIL F DETOUR SIGNING

GENERAL NOTES

THE EXACT NUMBER, LOCATION AND SPACING OF ALL SIGNS SHALL BE ADJUSTED TO FIT FIELD CONDITIONS AS APPROVED BY THE ENGINEER.

IF THERE ARE EXISTING ROUTE MARKER ASSEMBLIES THAT WILL REMAIN IN PLACE, ADJUST THE LOCATION OF THE DETOUR ROUTE SIGNS TO CORRESPOND WITH THE EXISTING ASSEMBLIES. SEE SPECIFIC PROJECT DETOUR SIGNING DETAIL SHEETS. MODIFY EXISTING SIGNS WHERE POSSIBLE.

THE SPACING BETWEEN TRAFFIC CONTROL AND DETOUR SIGNS SHOULD BE ADJUSTED TO NOT CONFLICT WITH AND TO PROVIDE A DESIRABLE MINIMUM OF 200 FEET CLEARANCE TO EXISTING SIGNS THAT WILL REMAIN IN PLACE.

ANY SIGNS TEMPORARY OR EXISTING, WHICH CONFLICT WITH TRAFFIC CONTROL "IN USE" SHALL BE REMOVED OR COVERED AS NEEDED AND AS APPROVED BY THE ENGINEER.

SIGNS THAT WILL BE IN PLACE LESS THAN 7 CONTINUOUS DAYS AND NIGHTS MAY BE MOUNTED ON PORTABLE SUPPORTS.

"MO" SIGNS ARE THE SAME AS "M" SIGNS EXCEPT THE BACKGROUND IS ORANGE.

SIGN SIZES SHALL BE AS FOLLOWS:

M3-X SHALL BE 24" X 12" (36" X 18" IF NEEDED TO MATCH EXISTING SIGNS)
M4-8 SHALL BE 24" X 12" (36" X 18" IF NEEDED TO MATCH EXISTING SIGNS)
M1-4, M1-5A AND M1-6 SHALL BE 24" X 24" (36" X 36" IF NEEDED TO MATCH EXISTING SIGNS)
M05-1 AND M06-1 SHALL BE 21" X 21" (30" X 30" IF NEEDED TO MATCH EXISTING SIGNS)
M4-9 AND M4-59 SHALL BE 30" X 24"
M4-8a SHALL BE 24" X 18"
G20-51 SHALL BE 60" X 24"
W20-2A SHALL BE 48" X 48"
D1-X SHALL BE AS SHOWN ON SPECIFIC PROJECT SIGNING DETAIL SHEETS.

* OPTIONAL SIGNS. SEE SPECIFIC PROJECT DETOUR SIGNING DETAIL SHEETS.

**** FOR A TOWN ROAD OR LOCAL STREET DETOURED ONTO A STATE TRUNK HIGHWAY, PLACE A ROAD NAME PLAQUE ABOVE THE M4-9 SIGN AS SPECIFIED IN THE CONTRACT.**

PLACE SIGNS BEYOND INTERSECTIONS
WITH STATE OR COUNTY TRUNK
HIGHWAYS OR AT 4 MILE MAXIMUM
SPACING (4 BLOCKS IF URBAN AREA)

DETOUR SIGNING FOR MAINLINE CLOSURES

STATE OF WISCONSIN
DEPARTMENT OF TRANSPORTATION


APPROVED
May 2023
DATE

/S/ Andrew Heidtke
WORK ZONE ENGINEER


51

FHWA

SDD15C02 - 09c

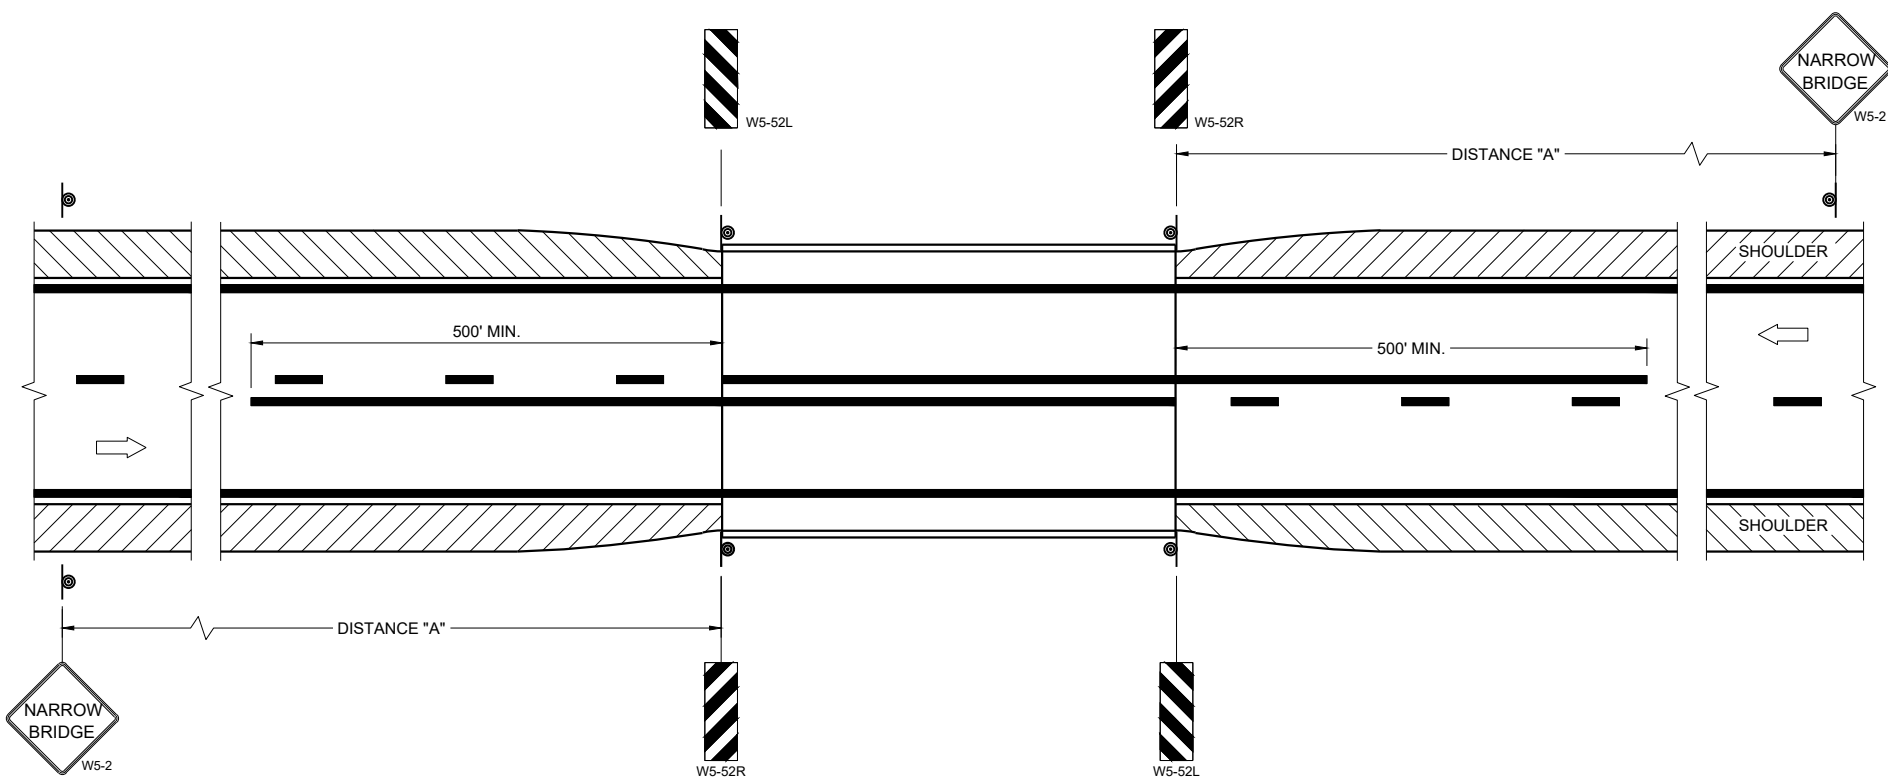

SITUATION 1
WARRANTING CRITERIA:
BRIDGE WIDTH IS AT LEAST 16 FEET BUT LESS THAN 24 FEET.

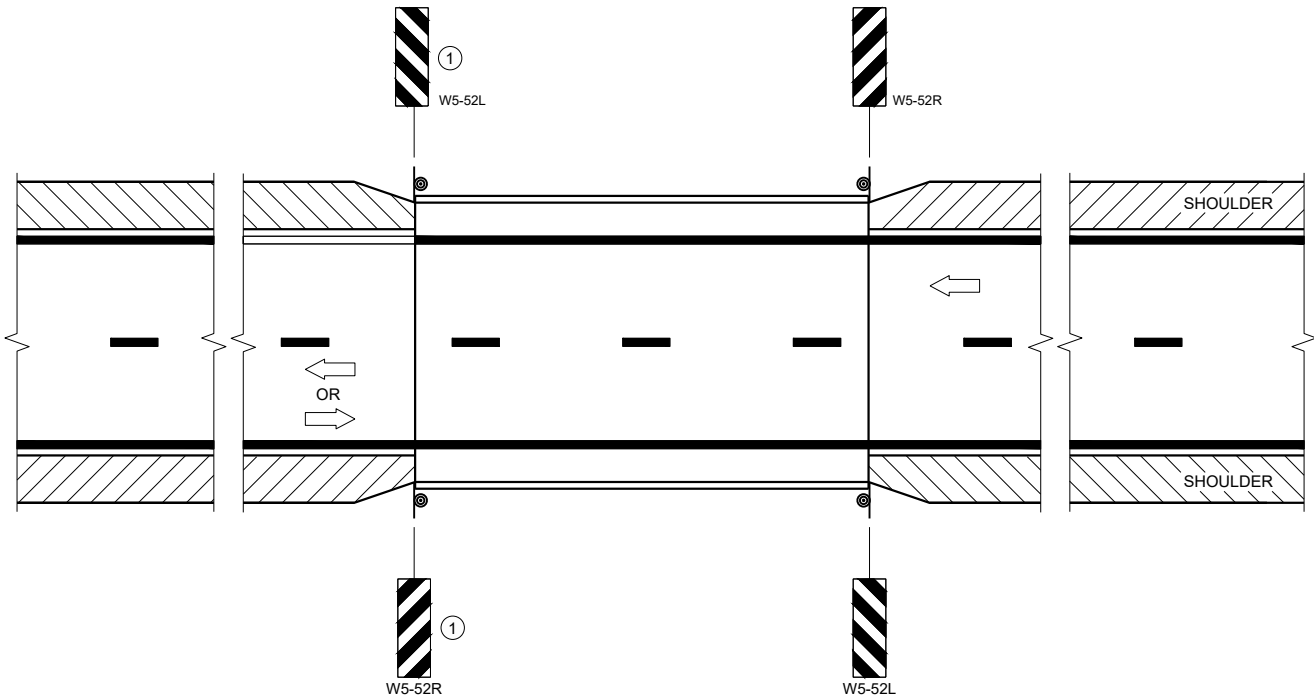

SITUATION 2
WARRANTING CRITERIA:
1. BRIDGE WIDTH IS AT LEAST 24 FEET AND
2. BRIDGE SHOULDER WIDTH IS LESS THAN 6 FEET

GENERAL NOTES

DETAILS OF TRAFFIC CONTROL DEVICES AND INSTALLATION NOT SHOWN ON THE DRAWING SHALL CONFORM TO THE PERTINENT REQUIREMENTS OF THE STANDARD SPECIFICATIONS, THE SPECIAL PROVISIONS, AND THE MANUAL ON UNIFORM TRAFFIC CONTROL DEVICES.

LOCATE W5-52 SIGN POST(S) BEHIND GUARDRAIL WHEN PRESENT.

PLACE THE EDGE OF THE W5-52 SIGN IN LINE WITH FACE OF CURB OR PARAPET.

ON BRIDGE ONLY PROJECTS, PLACE 300 FEET OF EDGELINE.

OMIT EDGELINES ON ROADWAYS WITHOUT EXISTING EDGELINES.

① OMIT ON ONE-WAY TRAVELED WAYS.

LEGEND

● SIGN ON PERMANENT SUPPORT

➡ DIRECTION OF TRAFFIC

DISTANCE TABLE

POSTED OR 85TH PERCENTILE SPEED	DISTANCE "A"
25	150'
30	200'
35	250'
40	300'
45	400'
50	550'
55	700'

**SIGNING AND MARKING
FOR TWO LANE BRIDGES**

STATE OF WISCONSIN
DEPARTMENT OF TRANSPORTATION

APPROVED
May 2023
DATE


/S/ Jeannie Silver
Statewide Pavement Marking Engineer

FHWA

SDD 15C08-24a




SDD 15C08-24a

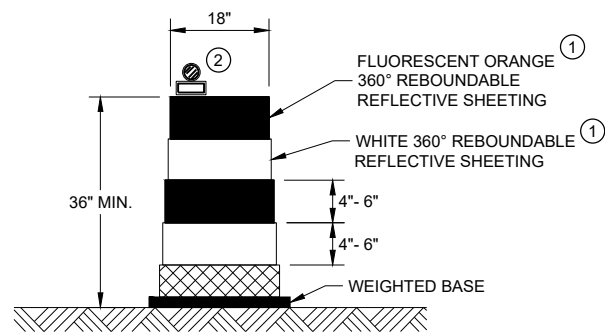


DRUM

BALLAST WIDTHS
RANGE FROM 24"-36"

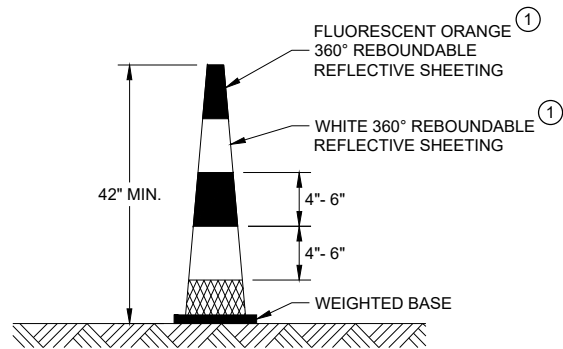


42" CONE

DO NOT USE IN TAPERS
½ SPACING OF DRUMS
BALLAST WIDTHS
RANGE FROM 14"-20"

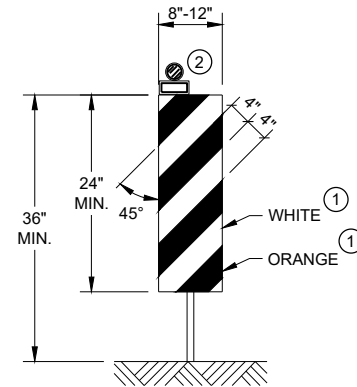


VERTICAL PANEL

THE STRIPES SHALL SLOPE DOWNWARD TO
THE TRAFFIC SIDE FOR CHANNELIZATION.

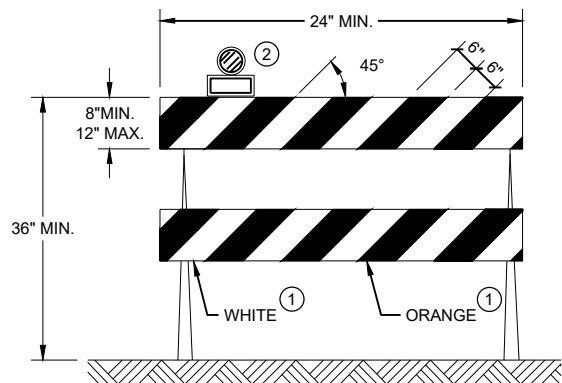

TYPE II BARRICADE

FOR RAILS LESS THAN 36" LONG, 4" WIDE STRIPES
MAY BE USED. ALL STRIPES SHALL SLOPE DOWNWARD
TO THE TRAFFIC SIDE FOR CHANNELIZATION.

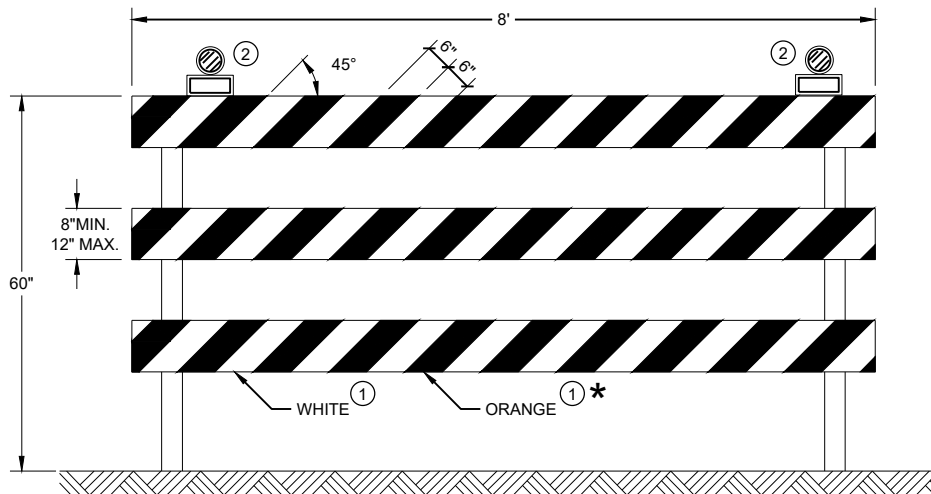

TYPE III BARRICADE

IF SIGN MOUNTED, DO NOT COVER MORE THAN 50% OF THE TOP
TWO RAILS OR 33% OF THE TOTAL AREA OF THE THREE RAILS.

* IF USED FOR A PERMANENT APPLICATION USE RED SHEETING.

GENERAL NOTES

- ① REFLECTIVE SHEETING SHALL FOLLOW THE REQUIREMENTS IN THE APPROVED PRODUCTS LISTING FOR SIGN SHEETING.
- ② LOCATION OF WARNING LIGHTS WHEN SHOWN ON THE PLAN.



**CHANNELIZING DEVICES
DRUMS, CONES, BARRICADES
AND VERTICAL PANELS**

STATE OF WISCONSIN
DEPARTMENT OF TRANSPORTATION

APPROVED
November 2022 /S/ Andrew Heidtke
DATE WORK ZONE ENGINEER 54



FHWA

URBAN AREA

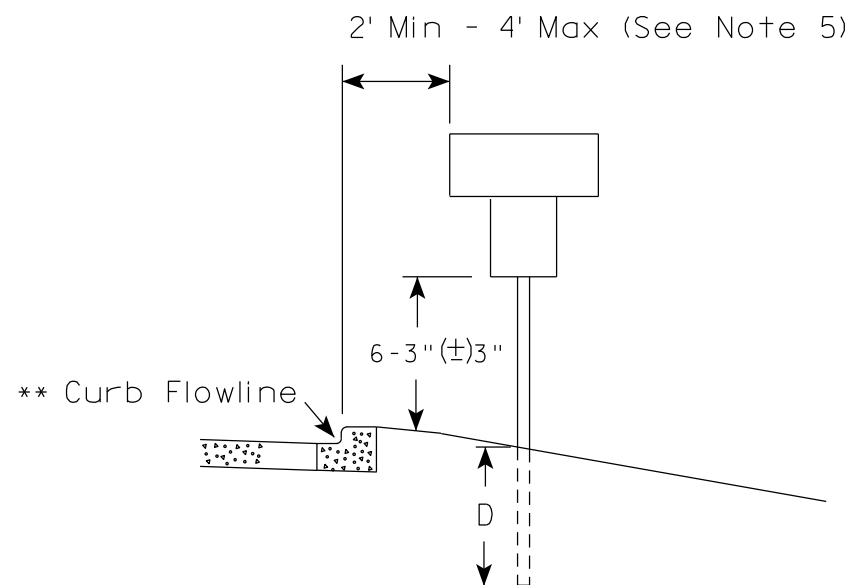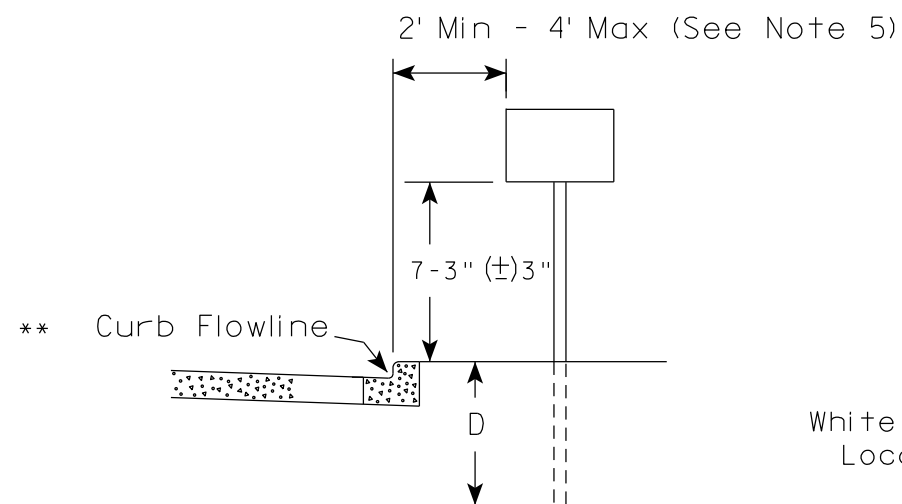

* * The existence of curb and gutter does not in itself mandate the vertical clearance illustrated. That height is typically measured where there is sidewalk adjacent to the roadway or parking is permitted. In the absence of sidewalk vertical clearance is measured from the top of the curb. Offset of signs is measured from the flow line.

RURAL AREA (See Note 2)

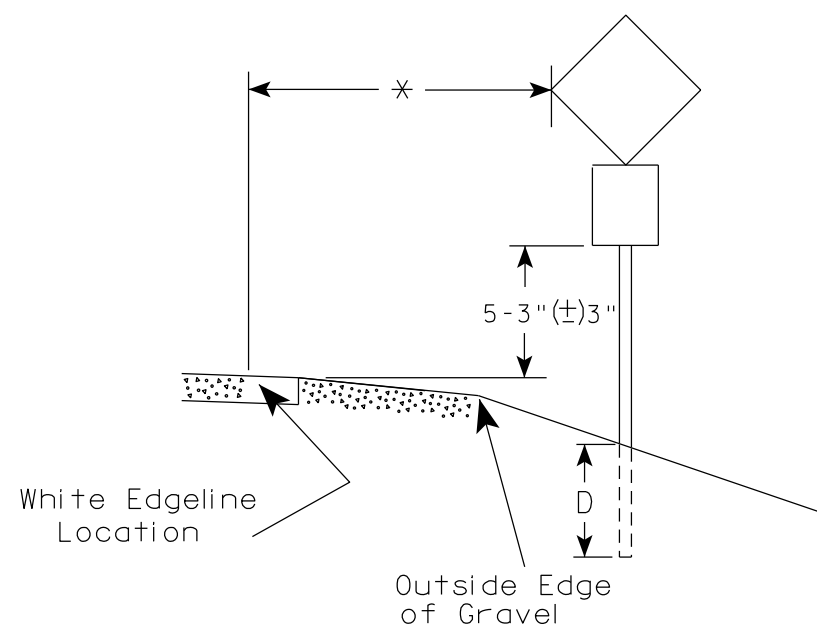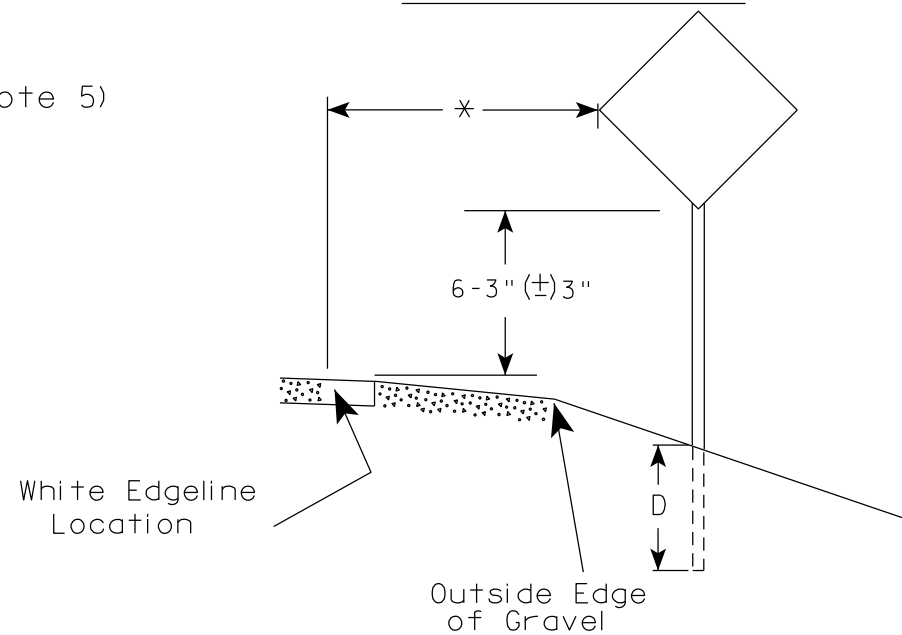

* 6 feet from edge of a paved shoulder or 12 feet from the edge of pavement (edge line location) or 2 feet from outside edge of gravel, whichever is greater unless directed by project engineer.

POST EMBEDMENT DEPTH

Area of Sign Installation (Sq. Ft.)	D (Min)
20 or Less	4'
Greater than 20	5'

GENERAL NOTES


- Signs wider than 4 feet or 20 sq.ft or larger, shall be mounted on multiple posts. Refer to plate A4-4.
- If signs are mounted on or behind barrier wall, see A4-10 sign plate.
The Double Arrow sign (W12-1D) shall be mounted at a height of 2'-3" (±) 3". The Chevron sign (W1-8), Roundabout Chevron panel (R6-4B), Enhanced Reference Markers, Clearance Markers (W5-52), Mile Markers (D10 series), In Road Object Markers (W5-54) & End of Road Markers (W5-56) shall be mounted at a height of 4'-3" (±) 3".
- For expressways and freeways, mounting height is 7'- 3" (±) 3" or 6'-3" (±) 3" depending upon existence of a sub-sign.
- Minimum mounting height for signs mounted on traffic signal poles is 5'- 3" (±) 3".
- Offset distance shall be consistent with existing signs or consistent throughout length of project.
- Folding signs shall be mounted at a height of 5'-3" (±) 3" or as directed by the Engineer.

TYPICAL INSTALLATION
OF PERMANENT TYPE II
SIGNS ON SINGLE POSTS

WISCONSIN DEPT OF TRANSPORTATION

APPROVED *Matthew R. Rauch*
for State Traffic Engineer


DATE 12/6/23 PLATE NO. A4-3.23

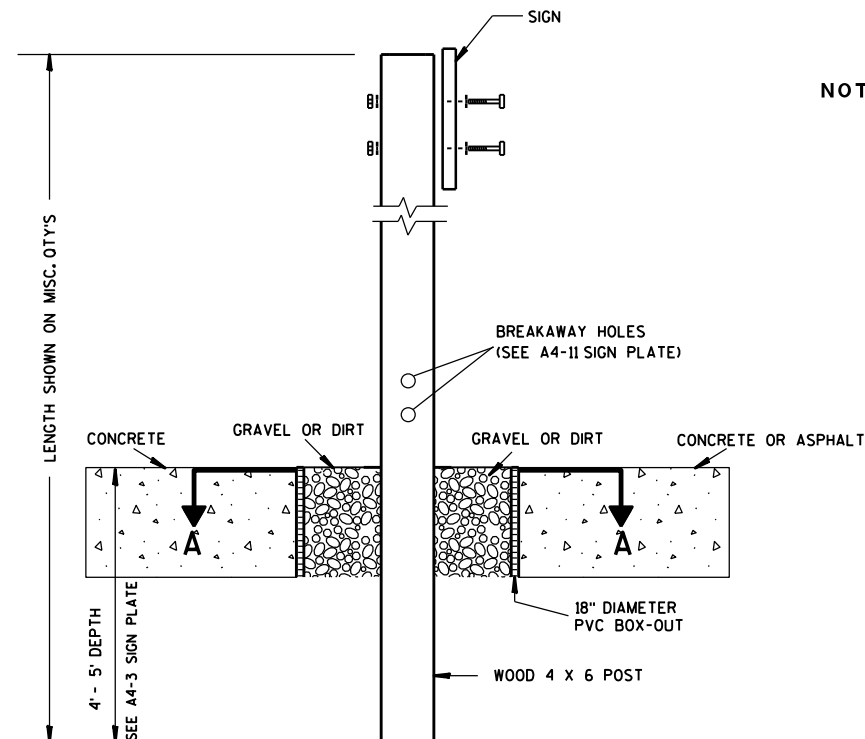

ELEVATION VIEW


DETAIL OF WOOD 4 X 6 SIGN POST IN BOX-OUT

- NOTES:**
1. ALL MATERIAL TO BE APPROVED BY ENGINEER PRIOR TO INSTALLATION
 2. SEE SIGN PLATE A4-8 FOR SIGN HARDWARE REQUIREMENTS
 3. 18 INCH X 18 INCH SQUARE BOX-OUTS MAY BE USED FOR INSTALLATIONS IN EXISTING CONCRETE OR ASPHALT LOCATIONS.

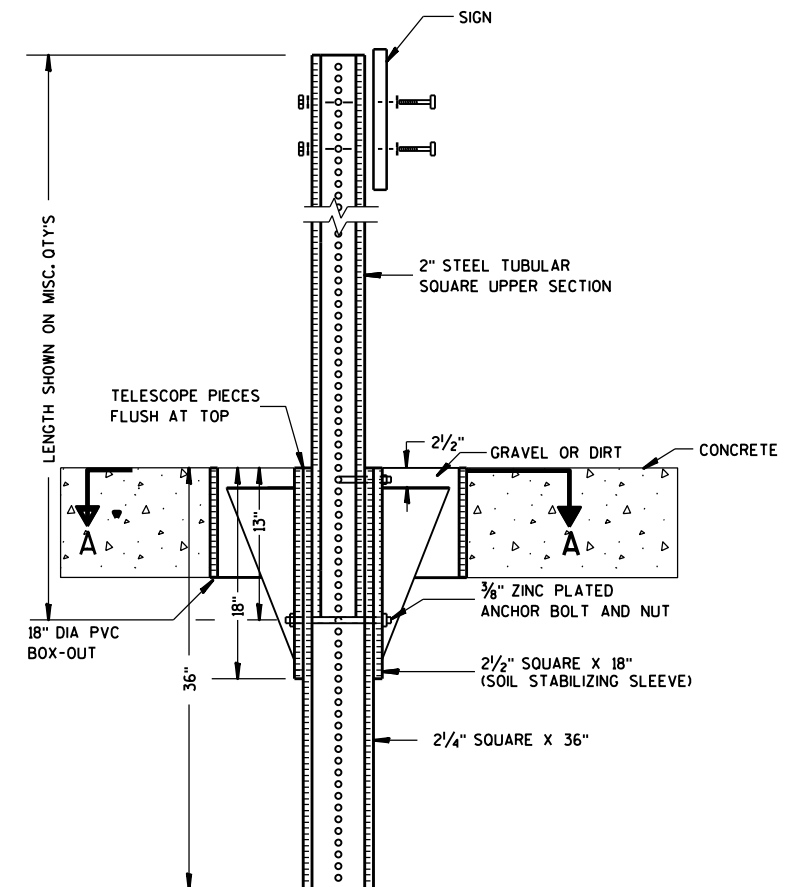

ELEVATION VIEW

DETAIL OF STEEL 2 X 2 SIGN POST IN BOX-OUT

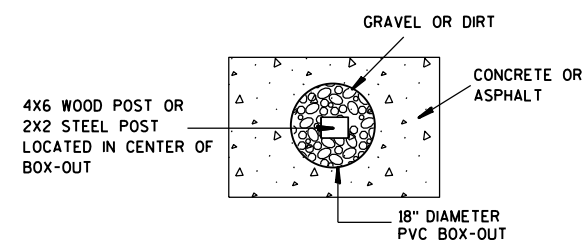

PLAN VIEW

FOR NEW CONCRETE/ASPHALT INSTALLATIONS


**SIGN POST
BOX-OUTS
A4-3B**

WISCONSIN DEPT OF TRANSPORTATION



APPROVED *Matthew R. Rauch*
for State Traffic Engineer

DATE 1/27/14 PLAT 56 A4-3B.1


URBAN AREA

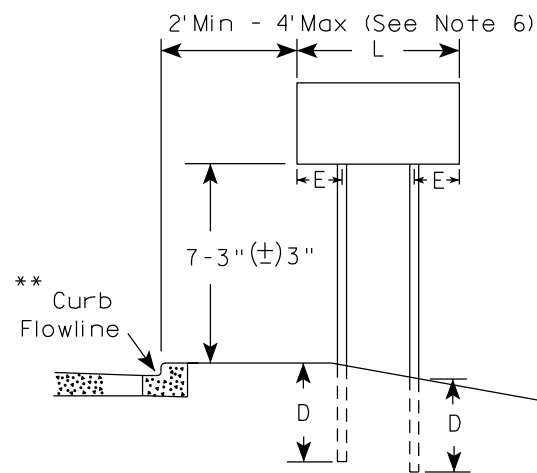


RURAL AREA (See Note 3)

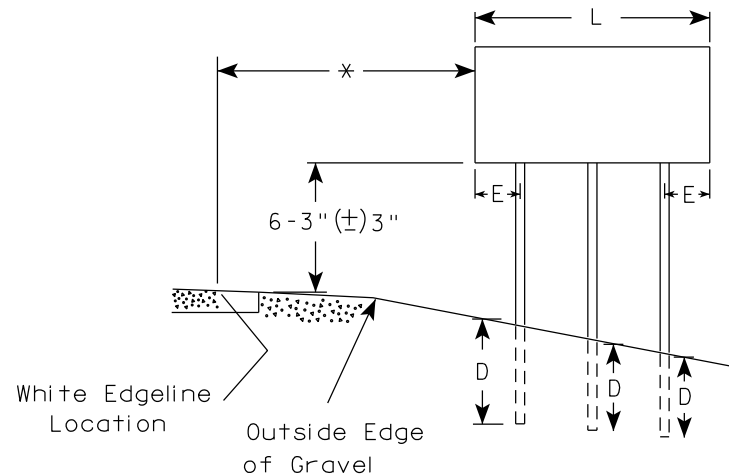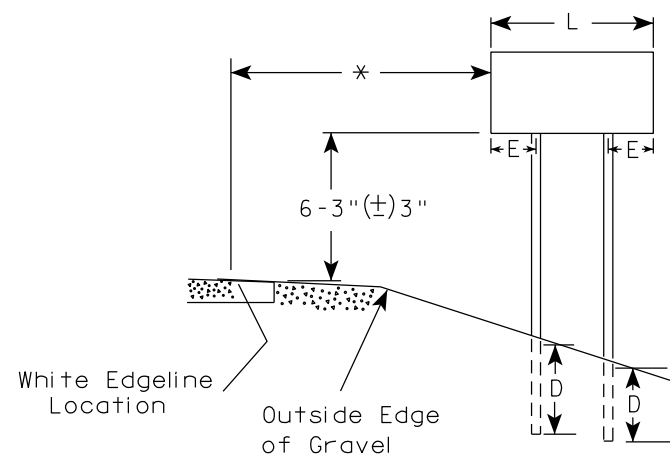

2' Min - 4' Max (See Note 6)

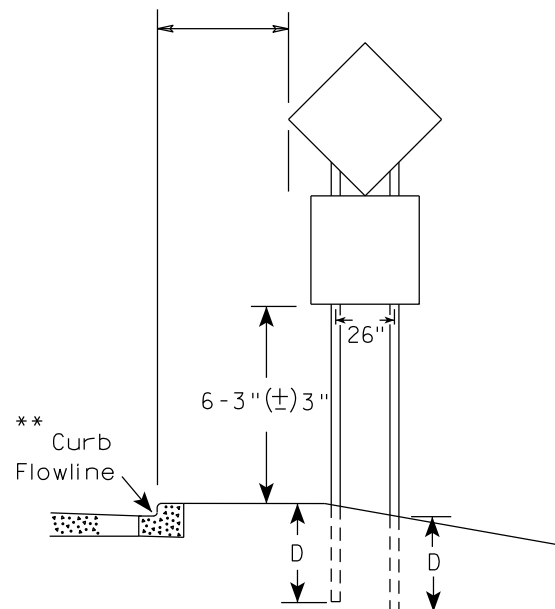

48" DIAMOND WARNING SIGN

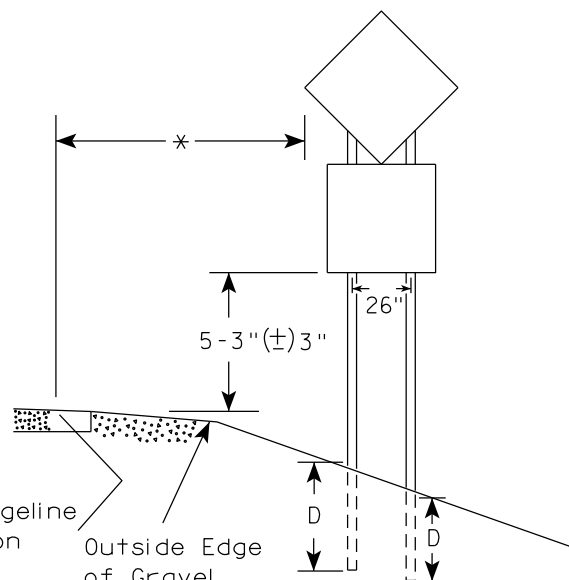

48" DIAMOND WARNING SIGN

SIGN SHAPE OTHER THAN DIAMOND (TWO POSTS REQUIRED)	
L	E
Greater than 48" Less than 60"	12"
60" to 108"	L/5

SIGN SHAPE OTHER THAN DIAMOND (THREE POSTS REQUIRED)	
L	E
Greater than 108" to 144"	12"

POST EMBEDMENT DEPTH

Area of Sign Installation (Sq.Ft.)	D (Min)
20 or Less	4'
Greater than 20	5'

TYPICAL INSTALLATION
OF TYPE II SIGNS
ON MULTIPLE POSTS

WISCONSIN DEPT OF TRANSPORTATION

APPROVED *Matthew R. Rauch*
for State Traffic Engineer

DATE 12/6/23 PLATE NO. A4-4.16


GENERAL NOTES

- For 3 or 4 post installations, individual post spacing shall be greater than 3'-6".
- See tables below for required number of posts.
- For expressways and freeways, mounting height is 7'-3" (±) 3" or 6'-3" (±) 3" depending upon existence of sub-sign.
- The (±) tolerance for mounting height is 3 inches.
- J-Assemblies are considered to be one sign for mounting height.
- Offset distance shall be consistent with existing signs or consistent throughout length of project.
- Folding signs shall be mounted at a height of 5'-3" (±) 3" or as directed by the engineer.
- The Double Arrow sign (W12-1) shall be mounted at a height of 2'-3" (±) 3". The Chevron sign (W1-8), Roundabout Chevron panel (R6-4B), Clearance Markers (W5-52), Mile Markers (D10 series), In Road Object Markers (W5-54) & End of Road Markers (W5-56) shall be mounted at a height of 4'-3" (±) 3".

* 6 feet from edge of a paved shoulder or 12 feet from the edge of pavement (edge line location) or 2 feet from outside edge of gravel, whichever is greater unless directed by project engineer.

** The existence of curb and gutter does not in itself mandate the vertical clearance illustrated. That height is typically measured where there is sidewalk adjacent to the roadway or parking is permitted. In the absence of sidewalk vertical clearance is measured from the top of the curb. Offset of signs is measured from the flow line.

*** See A4-3 sign plate for signs 4' or less in width and less than 20 S.F. in area.

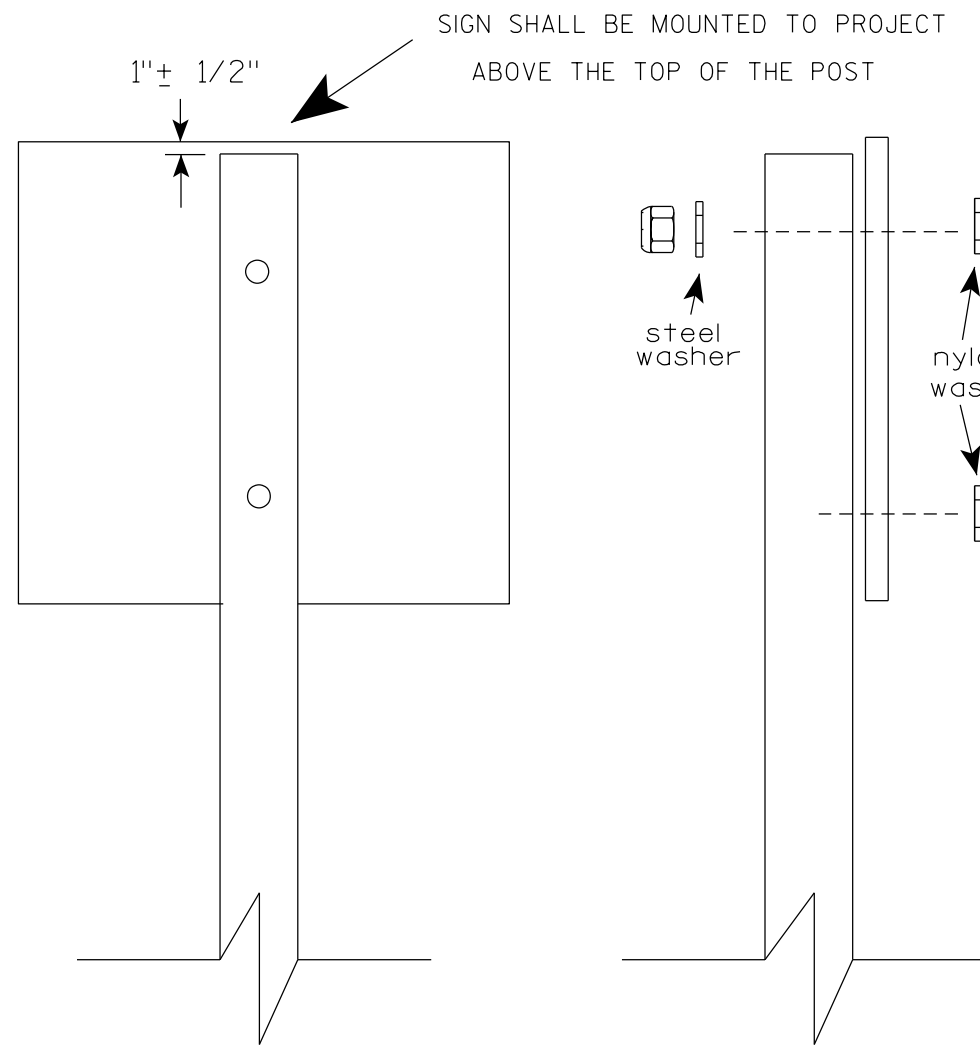

Nuts, bolts and lags used for mounting signs shall have hexagonal heads and shall be either :

- a. Hot dip galvanized in accordance with ASTM Designation: A 153, Class D, or SC 3
- b. Electro-galvanized in accordance with ASTM Designation : B 633, TYPE III, SC 3.


Threads on bolts and nuts shall be manufactured with sufficient allowance for the cadmium plate or galvanized coating to permit the nuts to run freely on the bolts.

- STRINGER BOLTING TO ALUMINUM SIGNS (SEE SIGN PLATE A4-18)
- MACHINE BOLTS - $\frac{5}{16}$ " X 1-3/4" Length w/ lock nuts
- WOOD POSTS (4" x 6")
- LAG SCREWS - $\frac{3}{8}$ " X 3" (NO STRINGERS ON BACK OF SIGN)
- $\frac{3}{8}$ " X 4" (STRINGERS ON BACK OF SIGN)
- SQUARE STEEL POSTS (2" x 2")
- MACHINE BOLTS - $\frac{3}{8}$ " X 3-1/4" Length w/ nuts (NO STRINGER ON BACK OF SIGN)
- $\frac{3}{8}$ " X 5" Length w/ nuts (STRINGERS ON BACK OF SIGN)
- RIVETS - $\frac{9}{32}$ " (6605-9-6) BULB-TITE, TRI-FOLD, ALUMINUM BODY/MANDREL
- O.D. FLANGE .720-.765 INCH, GRIP RANGE .042-.375 INCH
- WASHERS (ALL POSTS) -
- 1-1/4" O.D. X $\frac{3}{8}$ " I.D. X $\frac{1}{16}$ " STEEL
- 1-1/4" O.D. X $\frac{3}{8}$ " I.D. X .080 NYLON


* Two different fastening systems are shown for illustration purposes. On any individual sign, either one or the other system shall be used. Actual number of fasteners per sign varies with the sign area, but normally there are two. For a single post installation, all signs greater than 9 sq. ft. require the use of 3 fasteners.

ATTACHMENT OF SIGNS TO POSTS	
WISCONSIN DEPT OF TRANSPORTATION	
APPROVED	<i>Matthew R. Rauch</i> For State Traffic Engineer
DATE 4/1/2020	PLATE NO. A4-8.9



TELESCOPIC TUBING ANCHORS
TWO PIECE SYSTEM

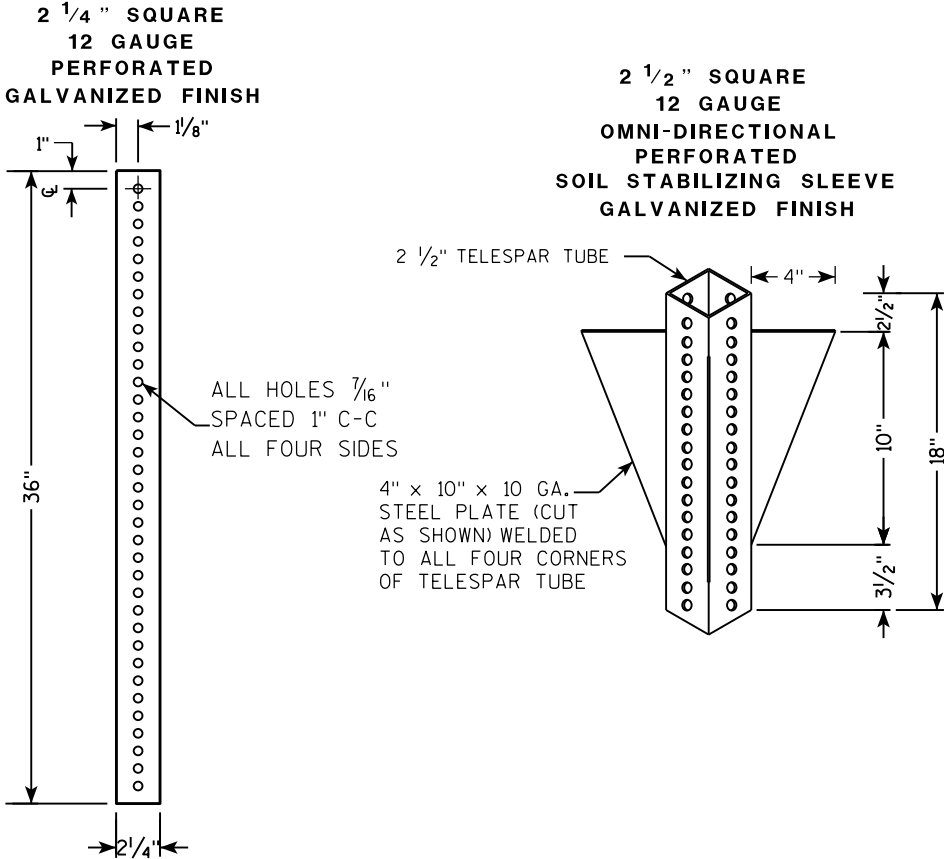

DETAIL OF TUBULAR STEEL SIGN POST
(IN POURED CONCRETE OR ASPHALT)

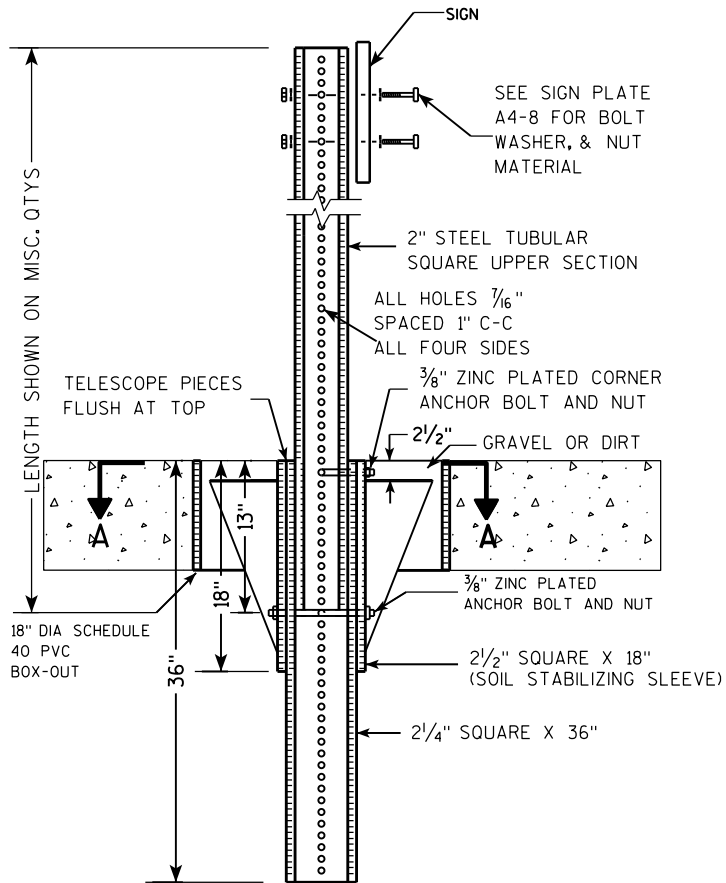

DETAIL OF TUBULAR STEEL SIGN POST
(IN LOCATIONS OTHER THAN POURED CONCRETE OR ASPHALT)

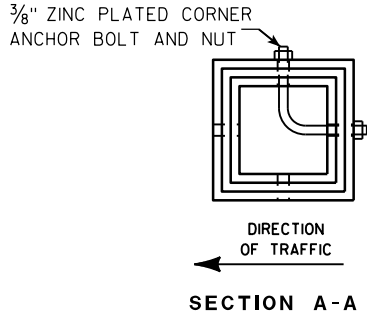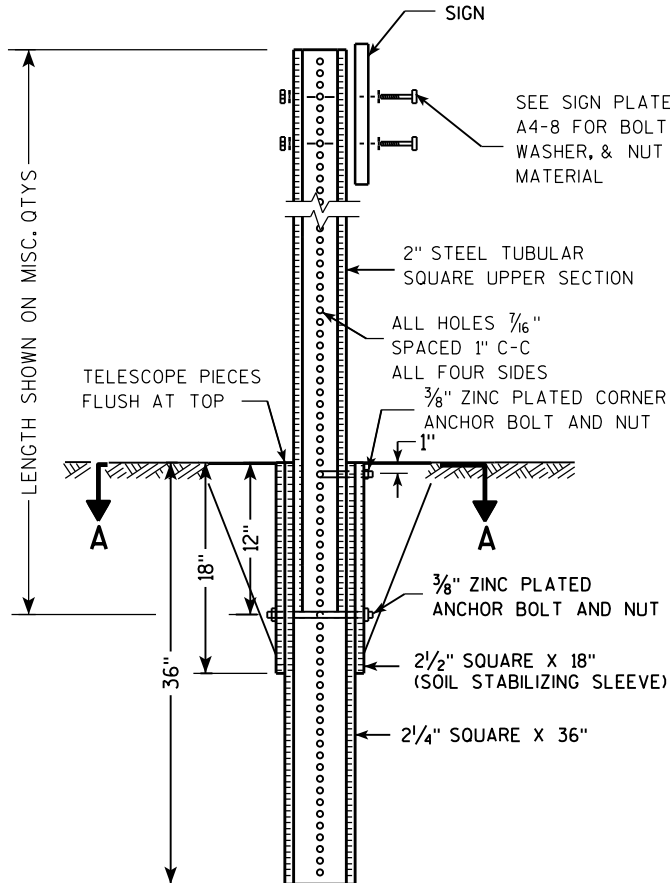

Area of Sign Installation (Sq. Ft.)	Number of Required Posts
9 or less	1
Greater than 9 less than or equal to 18	2
Greater than 18 less than or equal to 27	3



Signs wider than 3 feet or larger than 9 sq. ft shall be mounted on multiple posts (see above table).

TUBULAR STEEL
SIGN POST
A4-9

WISCONSIN DEPT OF TRANSPORTATION

APPROVED *Matthew R. Rauch*
for State Traffic Engineer

DATE 2/05/15 PLAT 59 14-9.9

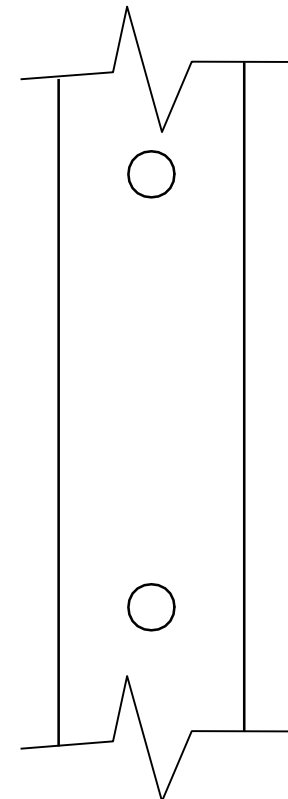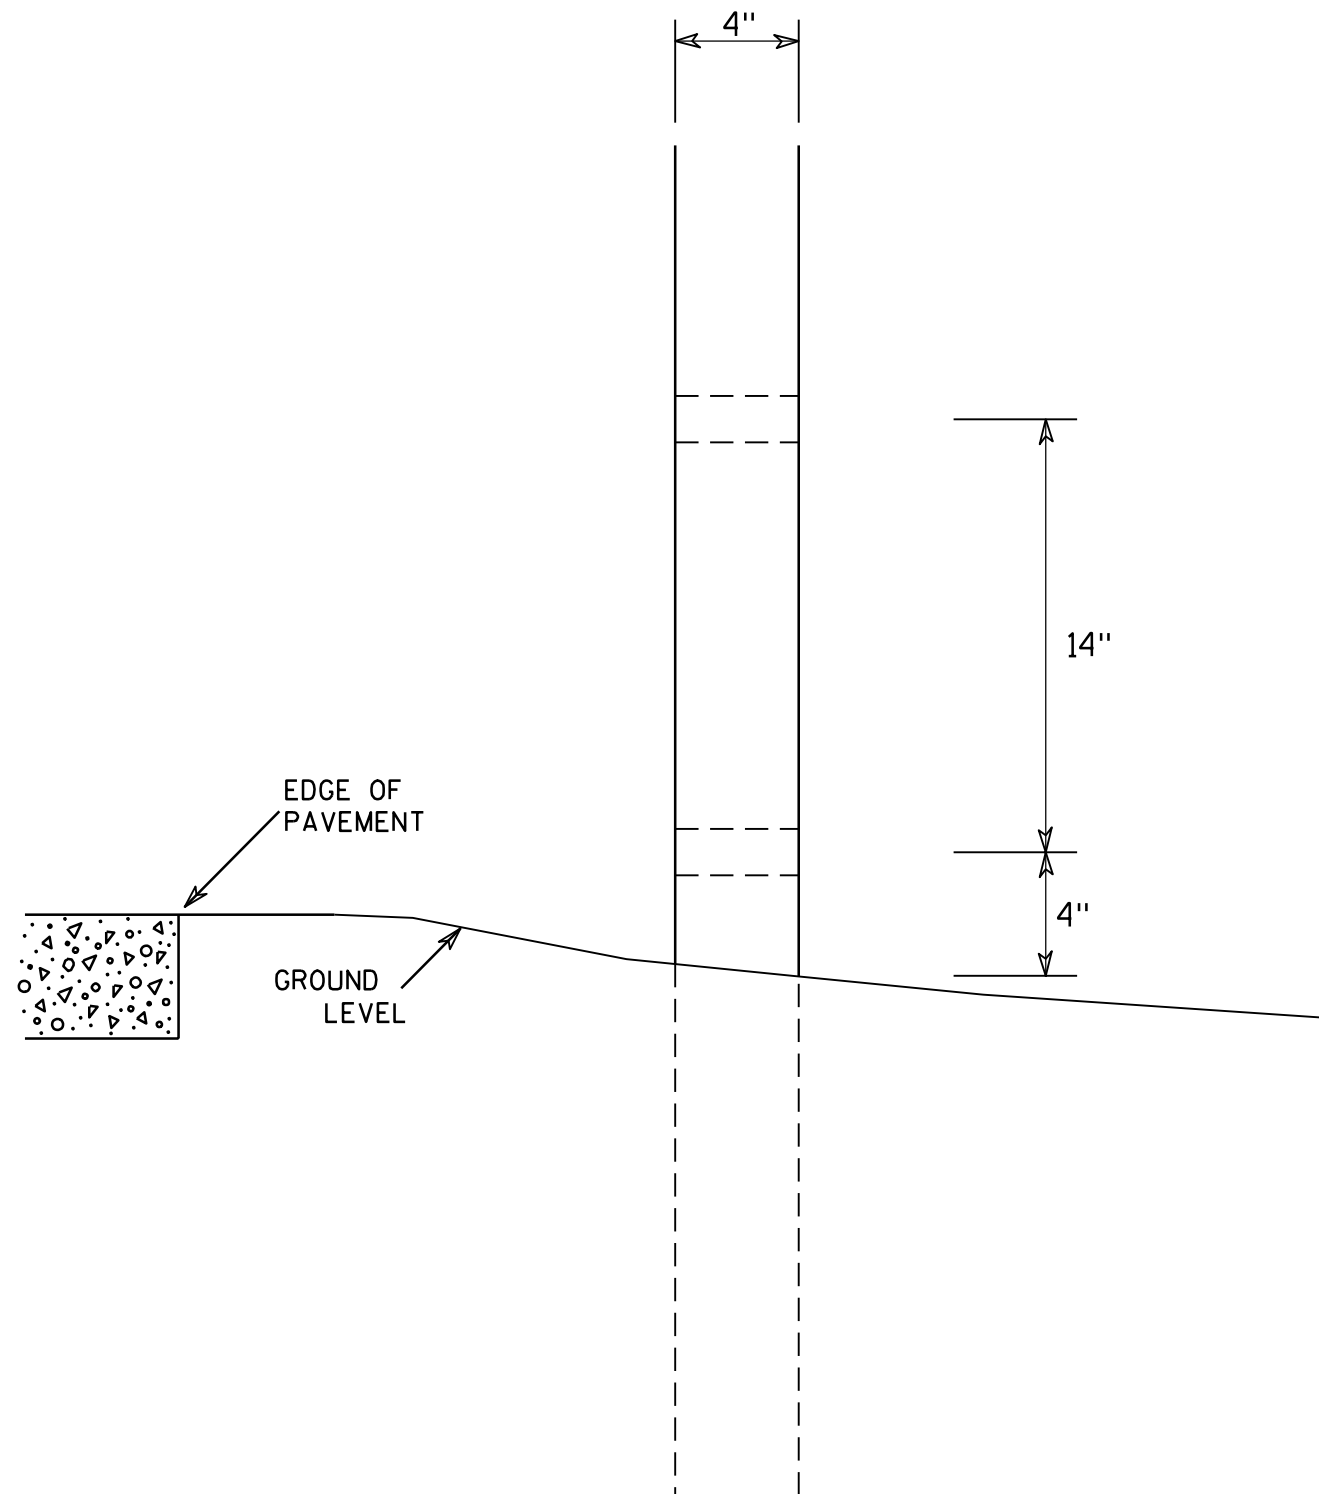

SIDE VIEW

GENERAL NOTES

1. All 4 x 6 Wood Posts shall be modified by having two 1½" diameter holes drilled perpendicular to the roadway centerline.

4 X 6 WOOD POST MODIFICATIONS

WISCONSIN DEPT OF TRANSPORTATION

APPROVED

Chester J. Spang
for State Traffic Engineer

DATE 3/27/97

PLATE NO. A4-11.2

PROJECT NO:

HWY:




COUNTY:

SHEET NO: 60


E

BANDING

SINGLE SIGN

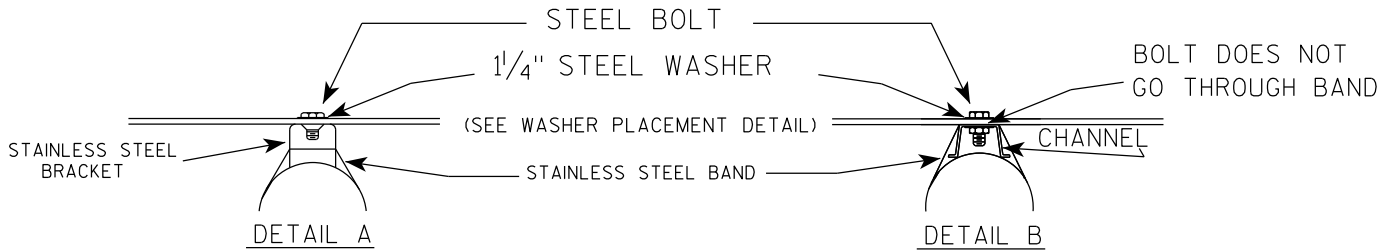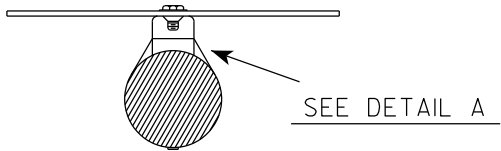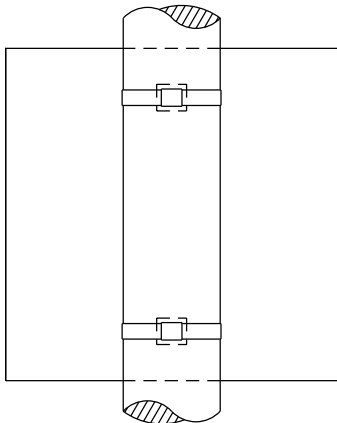

WASHER PLACEMENT

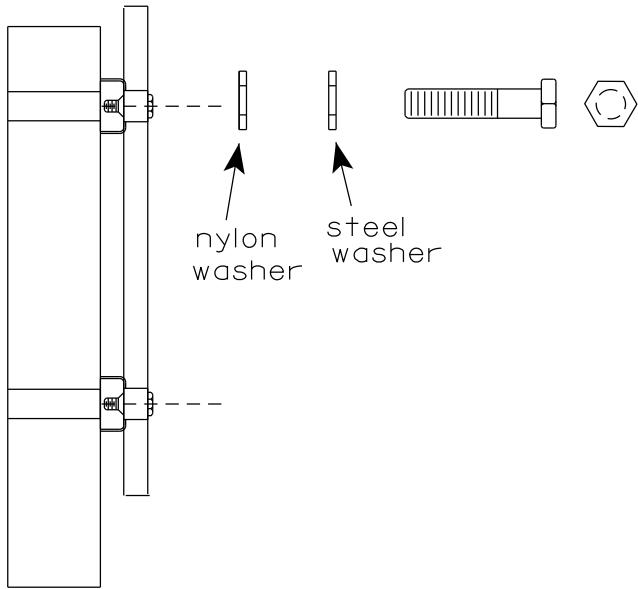


WASHERS (ALL POSTS) -
1-1/4" O.D. X 3/8" I.D. X 1/16" STEEL
1-1/4" O.D. X 3/8" I.D. X .080 NYLON
FOR ALL TYPE H SIGNS


GENERAL NOTES

1. Any sign over 3 feet in width shall use the V-Block banding method. See A5-10 standard plate.
2. Signs 3 feet or greater in height shall have three bracket bands installed. Signs less than 3 feet in height shall have two bracket bands installed.
3. Banding and assembly bracket shall be stainless steel. All bands shall be 3/4" in width and 0.025" thickness.
4. ALL SIGN MOUNTING BOLTS AND WASHERS SHALL BE EITHER:
 - a. Hot dip or mechanically galvanized in accordance with ASTM Designation: A 153, Class D
 - b. Electro-galvanized in accordance with ASTM designation: B 633, Type III, SC 3

"J" ASSEMBLY

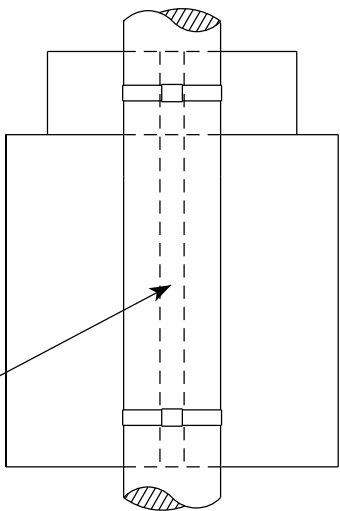


CHANNEL
SEE TYPICAL PANEL
INSTALLATION SHEET

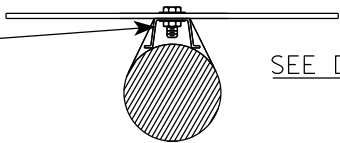

STANDARD SIGN
SIGN BANDING DETAILS


WISCONSIN DEPT OF TRANSPORTATION

APPROVED *Matthew R. Rauch*
for State Traffic Engineer
DATE 6/10/19 PLATE NO. A5-9.4

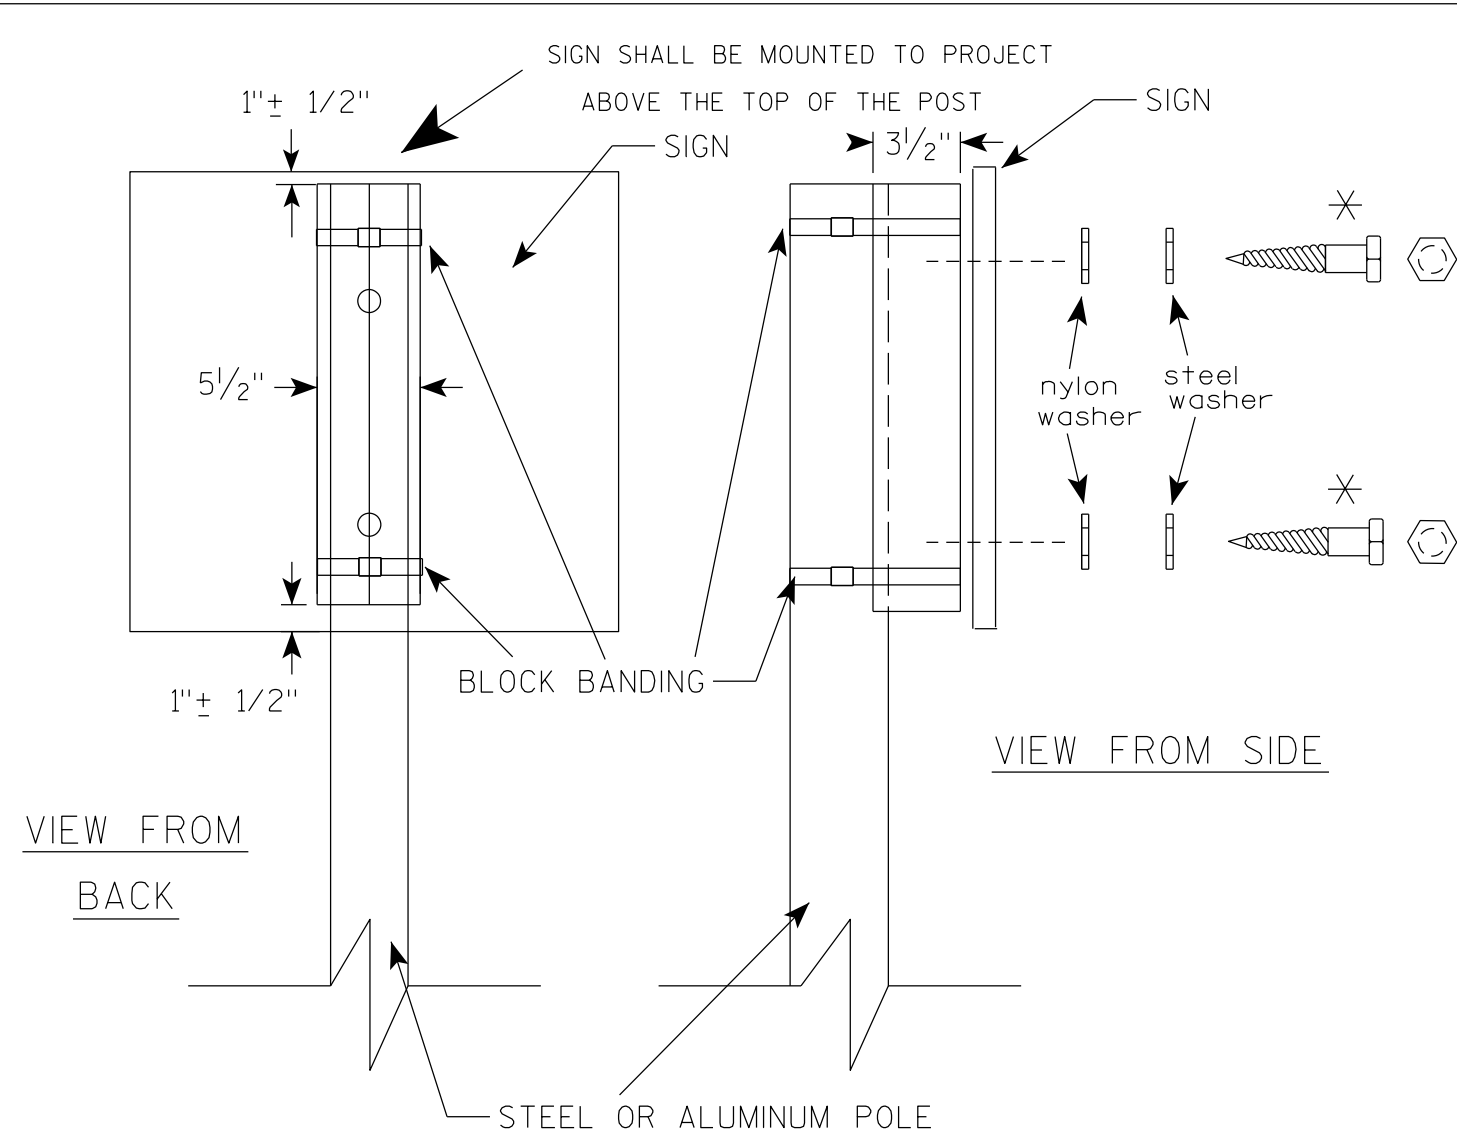

VIEW FROM
BACK

VIEW FROM SIDE

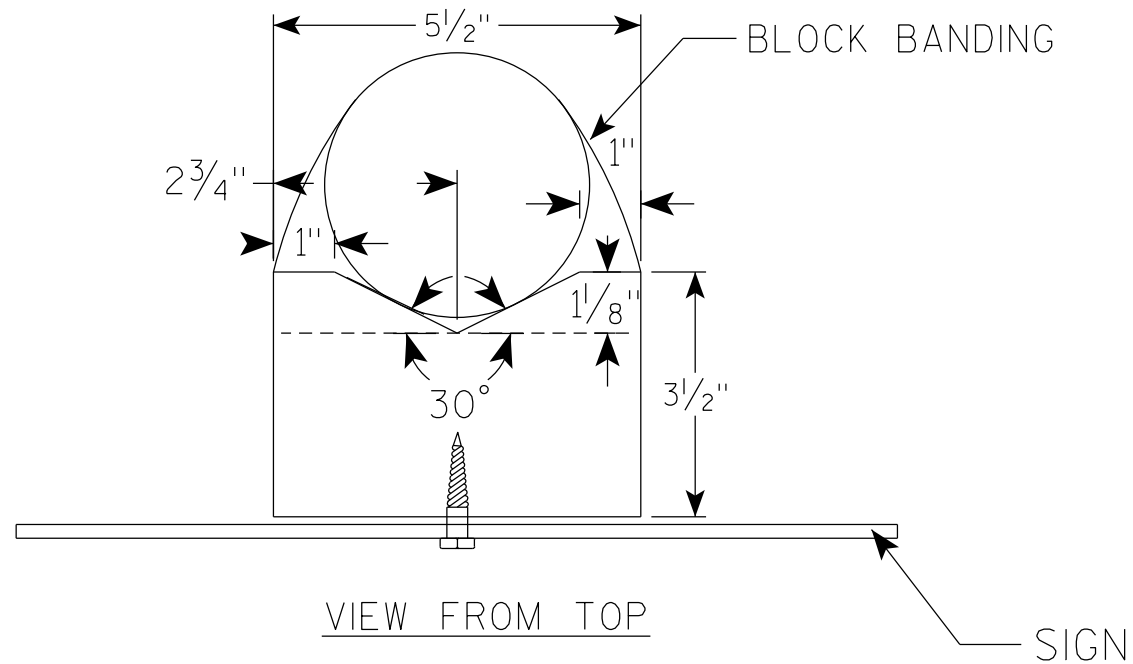

VIEW FROM TOP

GENERAL NOTES

1. WOOD 4"X6" POST MATERIAL SHALL CONFORM TO 507.2.2 OF THE WISDOT STANDARD SPECIFICATIONS
2. BLOCK BANDING AND CLIPS SHALL BE STAINLESS STEEL, $\frac{3}{4}$ " WIDTH AND 0.025" THICKNESS
3. SIGNS 3' OR GREATER IN HEIGHT SHALL UTILIZE 3 BLOCK BANDS. SIGNS UNDER 3' IN HEIGHT SHALL UTILIZE 2 BLOCK BANDS
4. ACTUAL NUMBER OF FASTENERS PER SIGN VARIES WITH THE SIGN AREA, BUT NORMALLY THERE ARE TWO. FOR SIGNS GREATER THAN 9 S.F. 3 FASTENERS SHALL BE USED.
5. ALL SIGN MOUNTING BOLTS AND WASHERS SHALL BE EITHER:
 - a. Hot dip or mechanically galvanized in accordance with ASTM Designation: A 153, Class D
 - b. Electro-galvanized in accordance with ASTM Designation : B 633, TYPE III, SC 3
6. ALL BOLTS SHALL HAVE HEXAGONAL HEADS.
7. STEEL WASHERS SHALL BE $\frac{1}{4}$ " O.D. X $\frac{3}{8}$ " I.D. X $\frac{1}{16}$ "
8. NYLON WASHERS SHALL BE $\frac{1}{4}$ " O.D. X $\frac{3}{8}$ " I.D. X .080 FOR TYPE H OR TYPE F FACE SIGN

✱ LAG BOLTS SHALL BE $\frac{3}{8}$ " X $2\frac{1}{2}$ "

BLOCK BANDING DETAIL
(V-BLOCK OPTION)

WISCONSIN DEPT OF TRANSPORTATION

APPROVED *Matthew R. Rauch*
for State Traffic Engineer



DATE 4/19/2022 PLATE NO. A5-10.3

PROJECT NO:

SHEET NO: 62



E

7

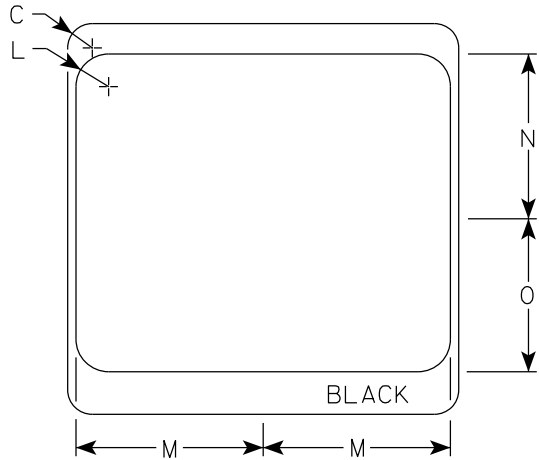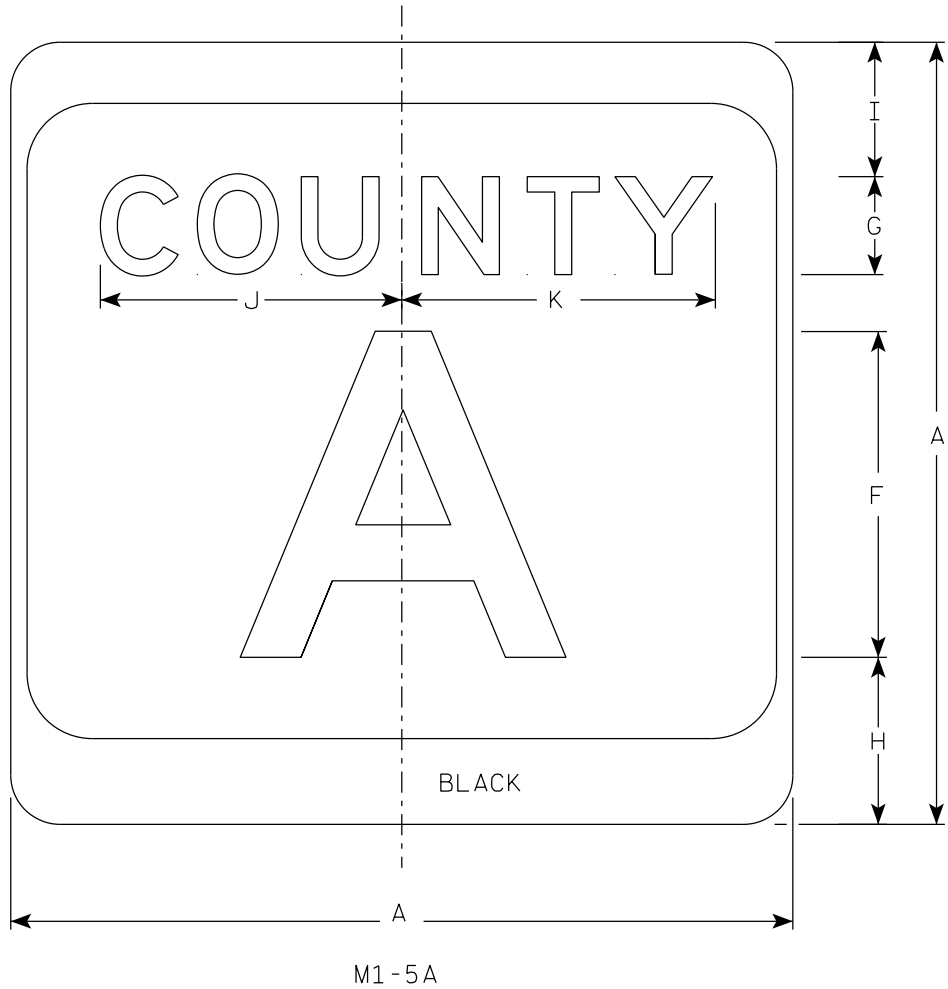

NOTES

1. Sign is Type II - Type H Reflective
2. Color:
Background - White & Black
Message - Black
3. Message Series - see Note 4
4. Message Series E for 1 letter.
Message Series D for 2 letters unless
message is too big then Series C.
Message Series C for 3 letters unless
message is too big then Series B.
5. Substitute appropriate letters & optically
center to achieve proper balance.

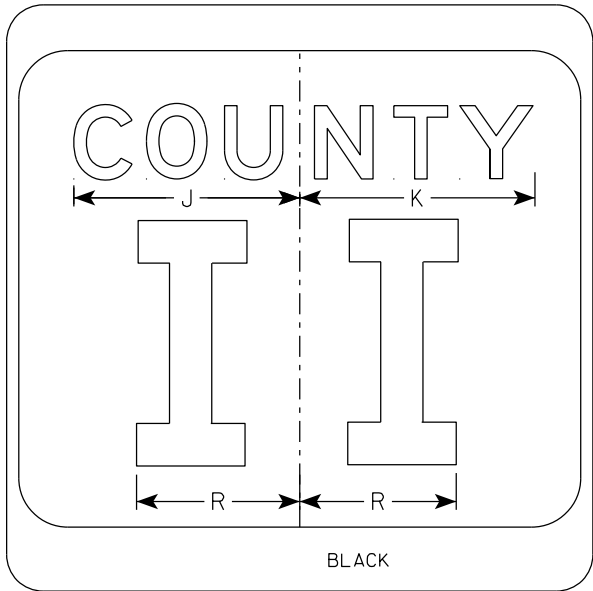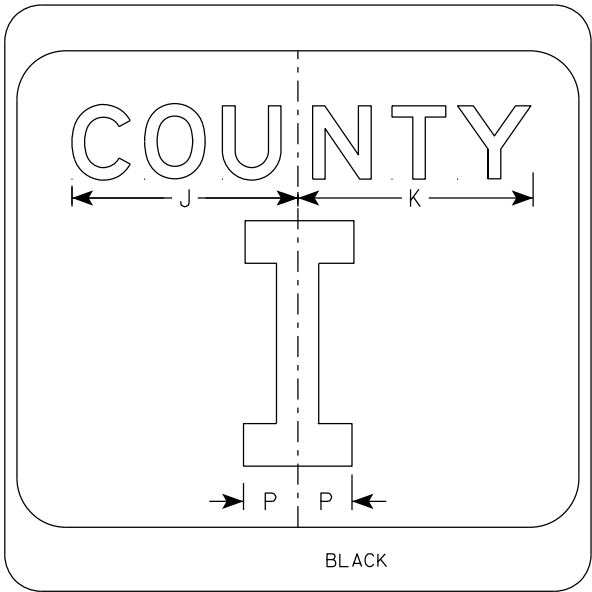

SIZE	A	B	C	D	E	F	G	H	I	J	K	L	M	N	O	P	Q	R	S	T	U	V	W	X	Y	Z	Area sq. ft.
1																											
2	24		1 1/2			10	3	5 1/8	4 1/8	9 1/4	9 5/8	2	11 1/2	10 1/8	9 3/8	2 1/4		6 5/8									4.0
2M	24		1 1/2			10	3	5 1/8	4 1/8	9 1/4	9 5/8	2	11 1/2	10 1/8	9 3/8	2 1/4		6 5/8									4.0
3	36		2 1/4			16	4	7 5/8	5 5/8	12 1/4	12 7/8	3	17 1/8	15 1/4	14	3 3/8		10									9.0
4	36		2 1/4			16	4	7 5/8	5 5/8	12 1/4	12 7/8	3	17 1/8	15 1/4	14	3 3/8		10									9.0
5	36		2 1/4			16	4	7 5/8	5 5/8	12 1/4	12 7/8	3	17 1/8	15 1/4	14	3 3/8		10									9.0

CTH MARKER

M1-5A FOR ASSEMBLIES

WISCONSIN DEPT OF TRANSPORTATION

APPROVED *Matthew R. Rauch*
for State Traffic Engineer

DATE 11/8/2022 PLATE NO. M1-5A.9


7

7

7

NOTES

- 1. Sign is Type II - Type F Reflective
- 2. Color:
Background - Orange
Message - Black
- 3. Message Series - B
- 4. Corners may be square or rounded when base material is plywood but borders shall be rounded as shown. When base material is metal, the corners and borders shall be rounded.

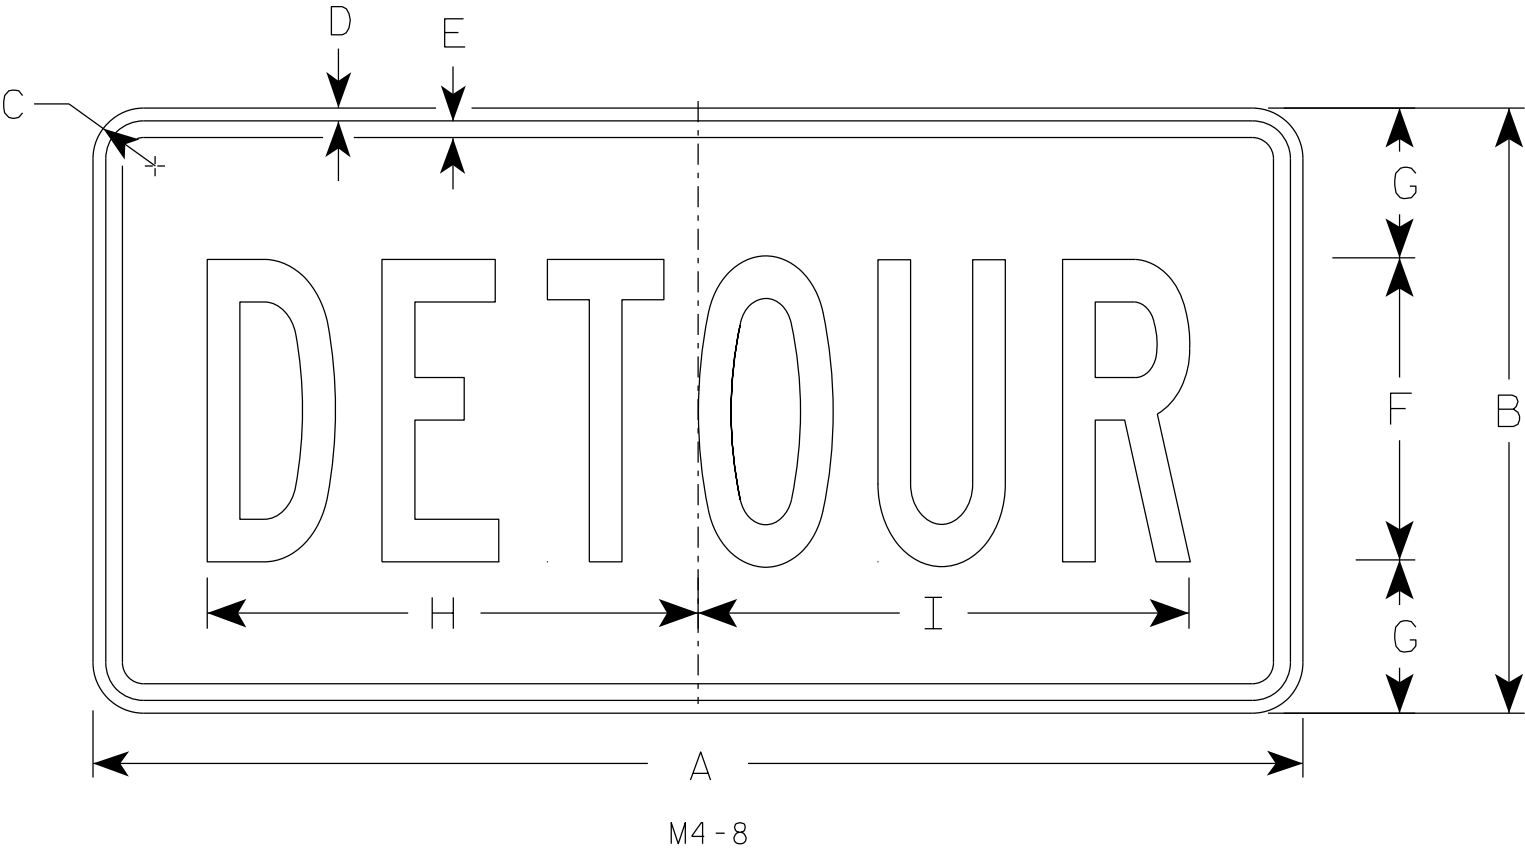

SIZE	A	B	C	D	E	F	G	H	I	J	K	L	M	N	O	P	Q	R	S	T	U	V	W	X	Y	Z	Area sq. ft.
1																											
2	24	12	1 1/2	3/8	3/8	6	3	10	10 1/4																		2.0
2M	24	12	1 1/2	3/8	3/8	6	3	10	10 1/4																		2.0
3	36	18	1 1/2	3/8	1/2	9	4 1/2	14 5/8	14 1/2																		4.5
4	36	18	1 1/2	3/8	1/2	9	4 1/2	14 5/8	14 1/2																		4.5
5	36	18	1 1/2	3/8	1/2	9	4 1/2	14 5/8	14 1/2																		4.5

STANDARD SIGN


M4 - 8

WISCONSIN DEPT OF TRANSPORTATION

APPROVED *Matthew R. Rauch*
for State Traffic Engineer

DATE 2/9/2023 PLATE NO. M4-8.4

7

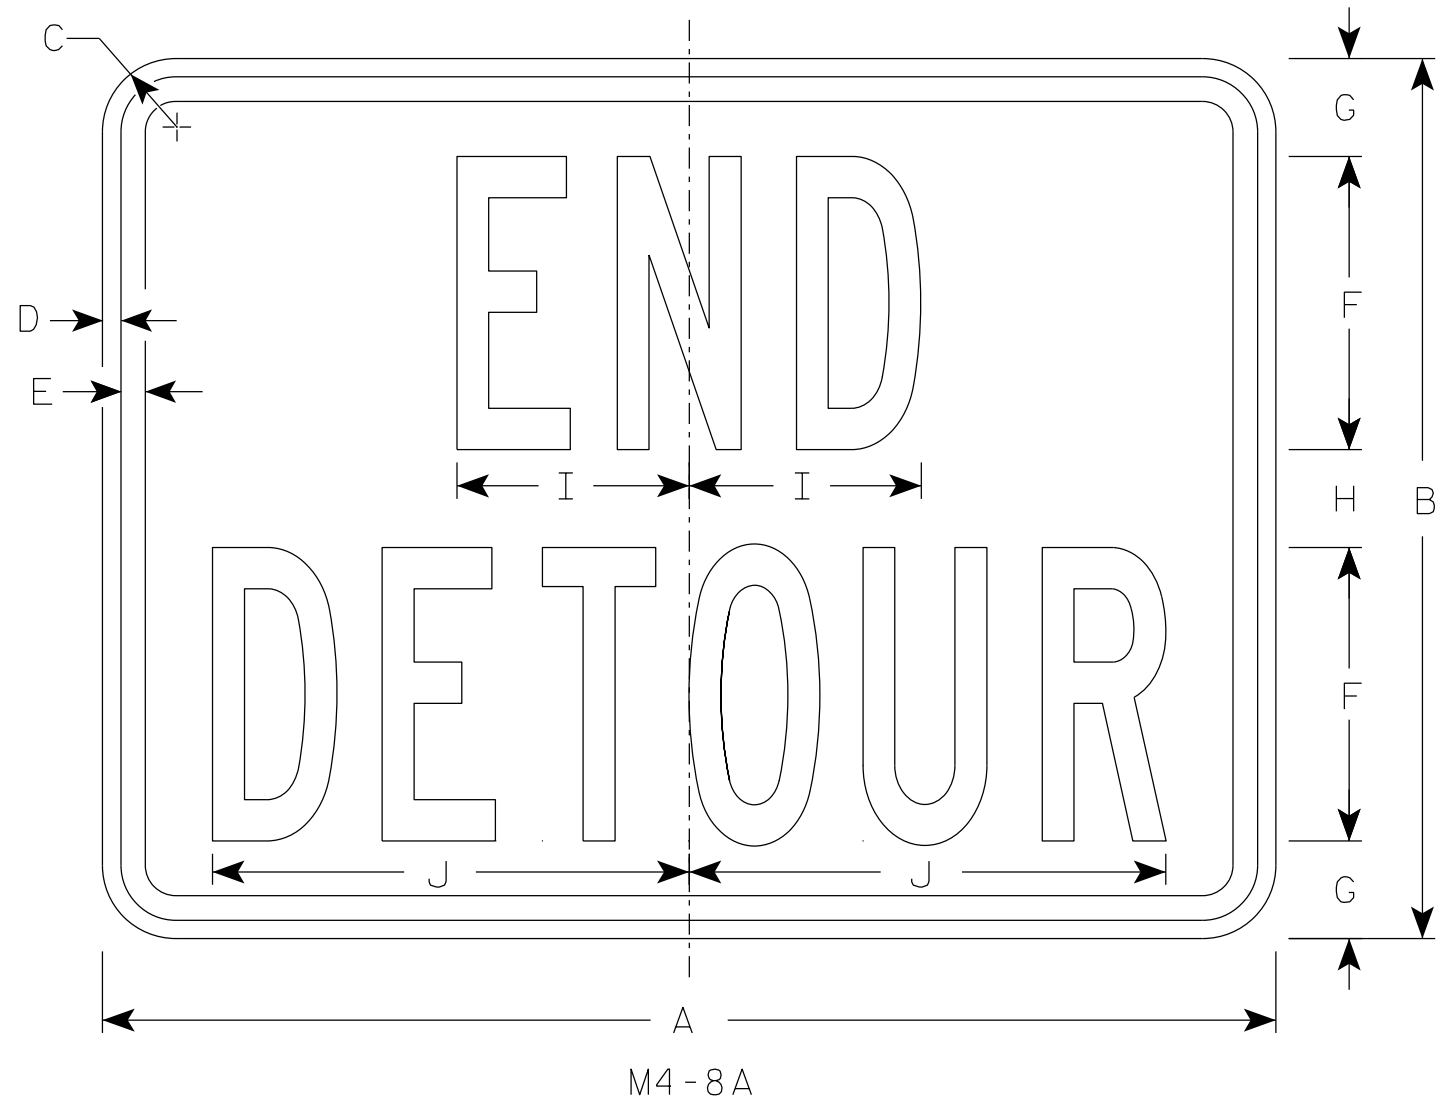

NOTES

- 1. Sign is Type II - Type F Reflective
- 2. Color:
 - Background - Orange
 - Message - Black
- 3. Message Series - B
- 4. Corners may be square or rounded when base material is plywood but borders shall be rounded as shown. When base material is metal, the corners and borders shall be rounded.

7

SIZE	A	B	C	D	E	F	G	H	I	J	K	L	M	N	O	P	Q	R	S	T	U	v	W	X	Y	Z	Area sq. ft.
1																											
2	24	18	1 1/2	3/8	1/2	6	2	2	4 3/4	9 3/4																	3.0
2M	24	18	1 1/2	3/8	1/2	6	2	2	4 3/4	9 3/4																	3.0
3	30	24	1 1/2	3/8	1/2	8	2 1/2	3	6 3/4	13																	5.0
4	30	24	1 1/2	3/8	1/2	8	2 1/2	3	6 3/4	13																	5.0
5	30	24	1 1/2	3/8	1/2	8	2 1/2	3	6 3/4	13																	5.0





STANDARD SIGN

M4-8A


WISCONSIN DEPT OF TRANSPORTATION

APPROVED *Matthew R Rauch*
For State Traffic Engineer


DATE 2/9/2023 PLATE NO. M4-8A.4

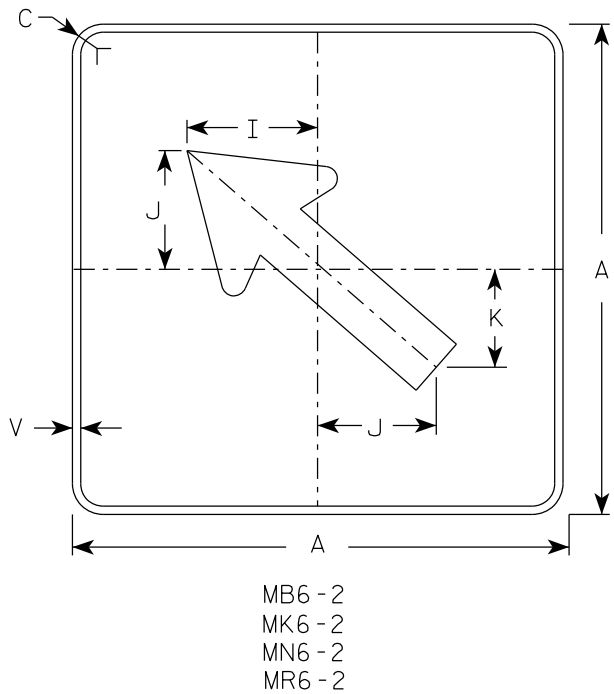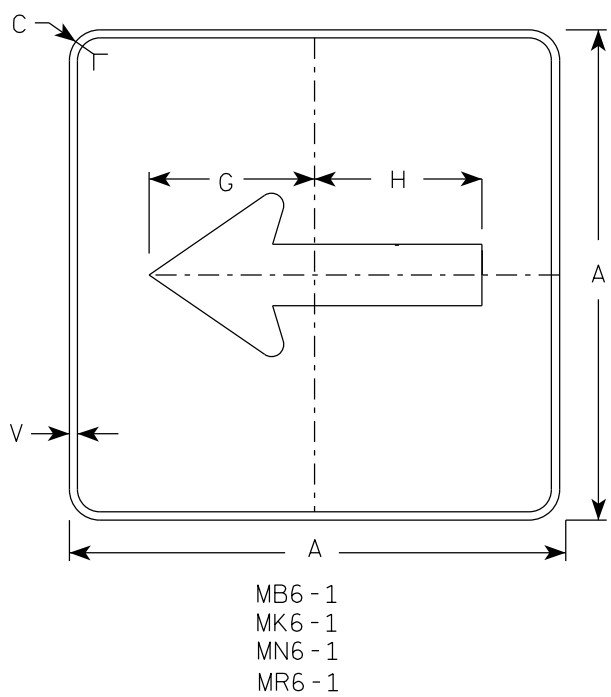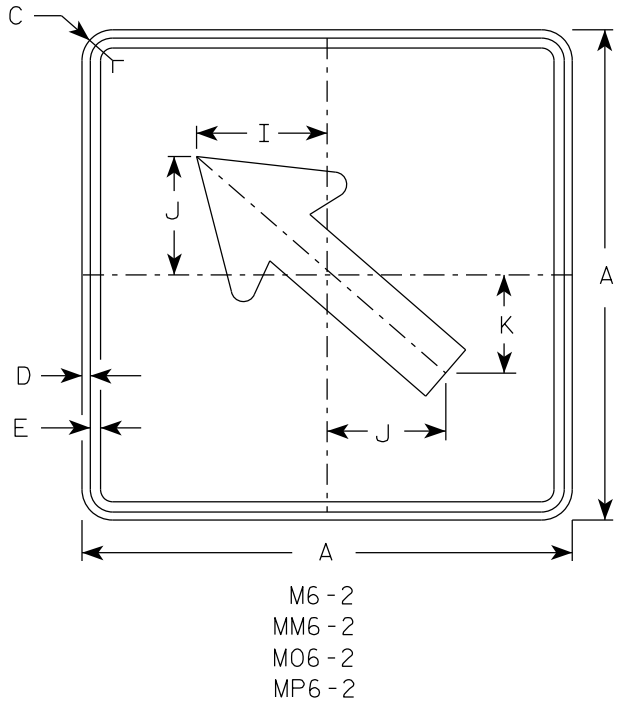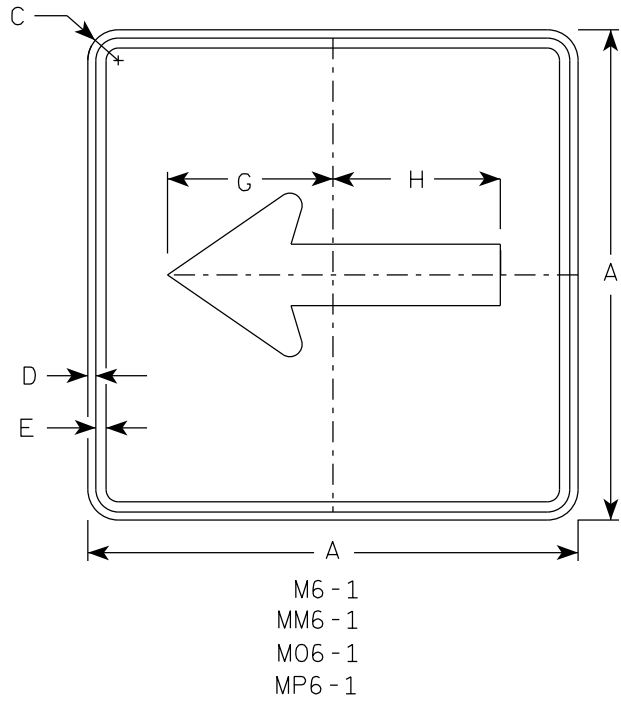


- NOTES
- Signs are Type II - Type H Reflective except as Shown
 - Color:
Background - See note 4
Message - See note 4
 - Corners may be square or rounded when base material is plywood but borders shall be rounded as shown. When base material is metal, the corners and borders shall be rounded.
 - M6-1 and M6-2 Background - White
Message - Black
MB6-1 and MB6-2 Background - Blue
Message - White
MK6-1 and MK6-2 Background - Green
Message - White
MM6-1 and MM6-2 Background - White
Message - Green
MN6-1 and MN6-2 Background - Brown
Message - White
M06-1 and M06-2 Background - Orange - Type F Reflective
Message - Black
MP6-1 and MP6-2 Background - White
Message - Blue
MR6-1 and MR6-2 Background - Brown
Message - Yellow

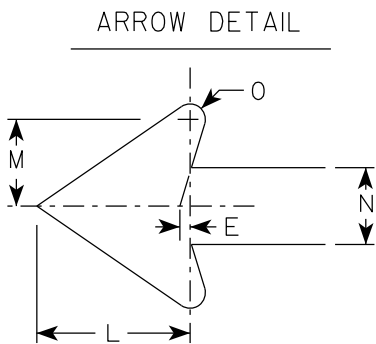


SIZE	A	B	C	D	E	F	G	H	I	J	K	L	M	N	O	P	Q	R	S	T	U	V	W	X	Y	Z	Area sq. ft.
1																											
2S	21		1 1/2	3/8	3/8		7 1/2	7 1/8	5 5/8	5	4 1/4	5 1/4	3	2 5/8	1/2							1/2					3.06
2M	21		1 1/2	3/8	3/8		7 1/2	7 1/8	5 5/8	5	4 1/4	5 1/4	3	2 5/8	1/2							1/2					3.06
3	30		1 7/8	1/2	5/8		10 3/4	10 1/4	8	7 1/4	6	7 1/2	4 1/4	3 3/4	3/4							1/2					6.25
4	30		1 7/8	1/2	5/8		10 3/4	10 1/4	8	7 1/4	6	7 1/2	4 1/4	3 3/4	3/4							1/2					6.25
5	30		1 7/8	1/2	5/8		10 3/4	10 1/4	8	7 1/4	6	7 1/2	4 1/4	3 3/4	3/4							1/2					6.25

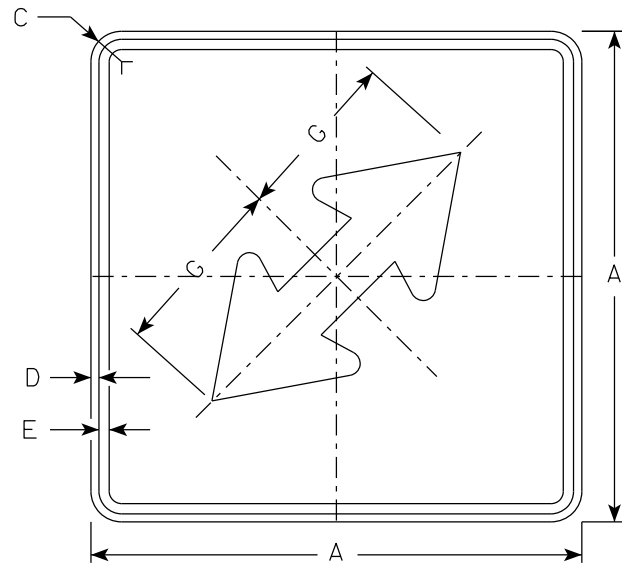


M6 - 5
MM6 - 5
M06 - 5
MP6 - 5

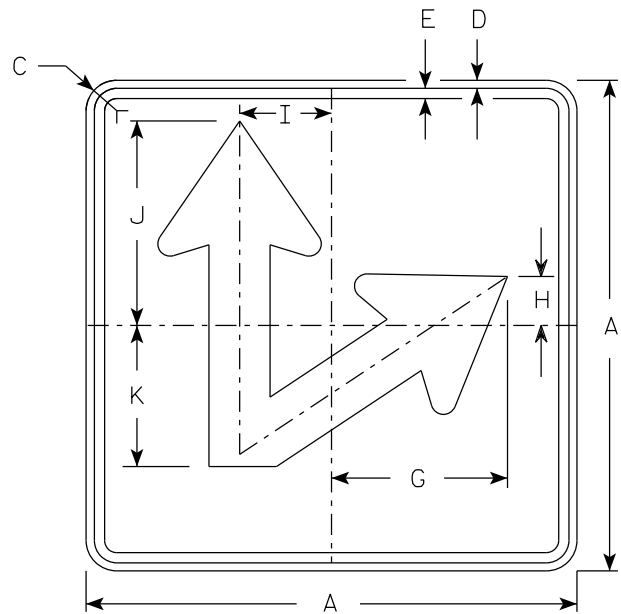

M6 - 7R
MM6 - 7R
M06 - 7R
MP6 - 7R

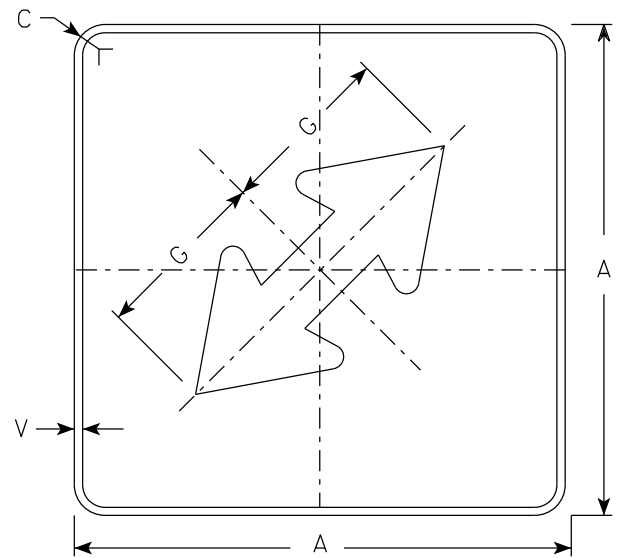

MB6 - 5
MK6 - 5
MN6 - 5
MR6 - 5

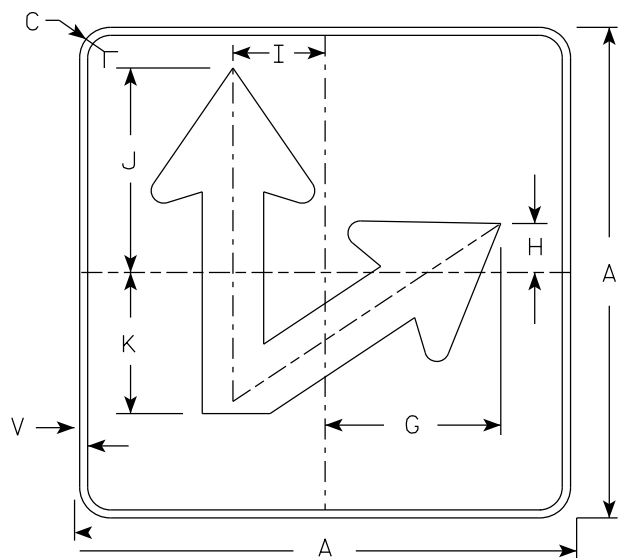


MB6 - 7R
MK6 - 7R
MN6 - 7R
MR6 - 7R

NOTES

- Sign is Type II - Type H Reflective except as Shown
- Color:
 - M6-5 and M6-7 Background - White
Message - Black
 - MB6-5 and MB6-7 Background - Blue
Message - White
 - MK6-5 and MK6-7 Background - Green
Message - White
 - MM6-5 and MM6-7 Background - White
Message - Green
 - MN6-5 and MN6-7 Background - Brown
Message - White
 - M06-5 and M06-7 Background - Orange - Type F Reflective
Message - Black
 - MP6-5 and MP6-7 Background - White
Message - Blue
 - MR6-5 and MR6-7 Background - Brown
Message - Yellow
- M6-7L same as M6-7R except arrow points ahead and left.

ARROW DETAIL

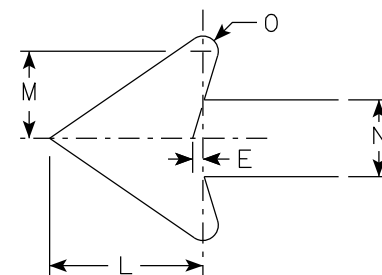

SIZE	A	B	C	D	E	F	G	H	I	J	K	L	M	N	O	P	Q	R	S	T	U	V	W	X	Y	Z	Area sq. ft.
1																											
2S	21		1 1/2	3/8	3/8		7 1/2	2 1/8	4 1/4	8 3/4	6	5 1/4	3	2 5/8	1/2							1/2					3.06
2M	21		1 1/2	3/8	3/8		7 1/2	2 1/8	4 1/4	8 3/4	6	5 1/4	3	2 5/8	1/2							1/2					3.06
3	30		1 7/8	1/2	5/8		10 3/4	3	6 3/4	12 1/2	8 5/8	7 1/2	4 1/4	3 3/4	3/4							1/2					6.25
4	30		1 7/8	1/2	5/8		10 3/4	3	6 3/4	12 1/2	8 5/8	7 1/2	4 1/4	3 3/4	3/4							1/2					6.25
5	30		1 7/8	1/2	5/8		10 3/4	3	6 3/4	12 1/2	8 5/8	7 1/2	4 1/4	3 3/4	3/4							1/2					6.25


PROJECT NO:	HWY:	COUNTY:	SHEET NO: 67	E
-------------	------	---------	--------------	---

NOTES

1. Sign is Type II - Type H Reflective
2. Color:


Background - White

Message - Black
3. Message Series - C
4. Corners may be square or rounded when base material is plywood but borders shall be rounded as shown. When base material is metal, the corners and borders shall be rounded.
5. Substitute appropriate numerals to nearest quarter mile and optically adjust spacing to achieve proper balance.

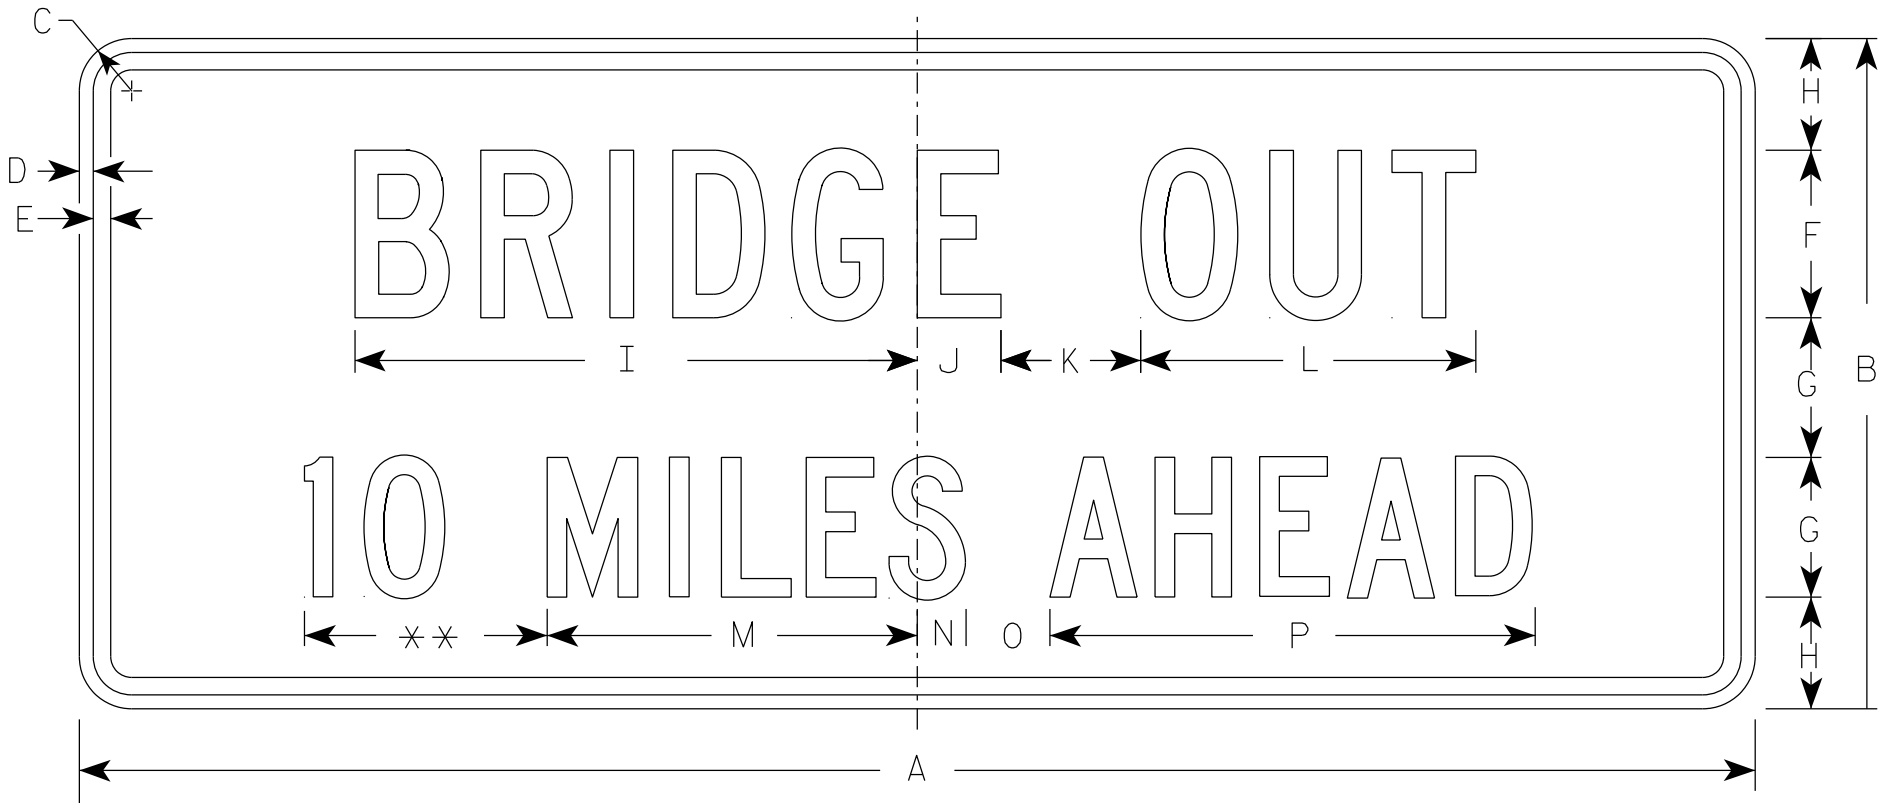

R11-3C

** See Note 5

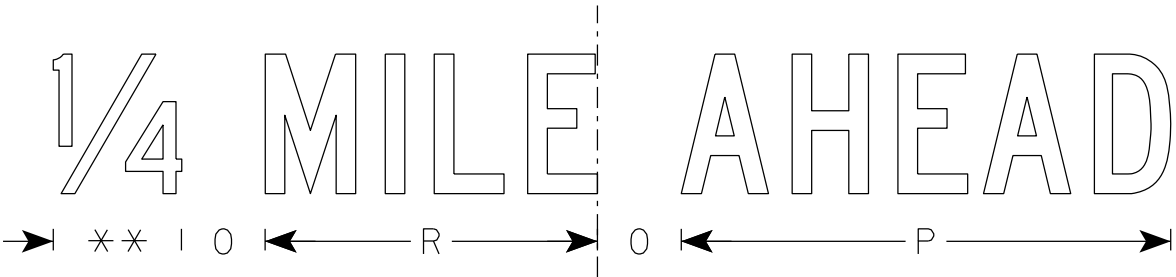

SIZE	A	B	C	D	E	F	G	H	I	J	K	L	M	N	O	P	Q	R	S	T	U	V	W	X	Y	Z	Area sq. ft.
1	36	15	1 1/2	1/2	5/8	4	3	2 1/2	13 1/4	2 1/4	3	8	8	1 1/2	2	10 3/4		7 1/8									3.75
2S	60	24	1 7/8	1/2	5/8	6	5	4	20 1/8	3	5	12	13 1/4	1 3/4	3	17 3/8		11 7/8									10.0
2M	60	24	1 7/8	1/2	5/8	6	5	4	20 1/8	3	5	12	13 1/4	1 3/4	3	17 3/8		11 7/8									10.0
3																											
4																											
5																											

STANDARD SIGN
R11-3C

WISCONSIN DEPT OF TRANSPORTATION


APPROVED
Matthew R. Rauch
for State Traffic Engineer

DATE 2/5/24 PLATE NO. R11-3C.4


PROJECT NO:

SHEET NO: 68

E

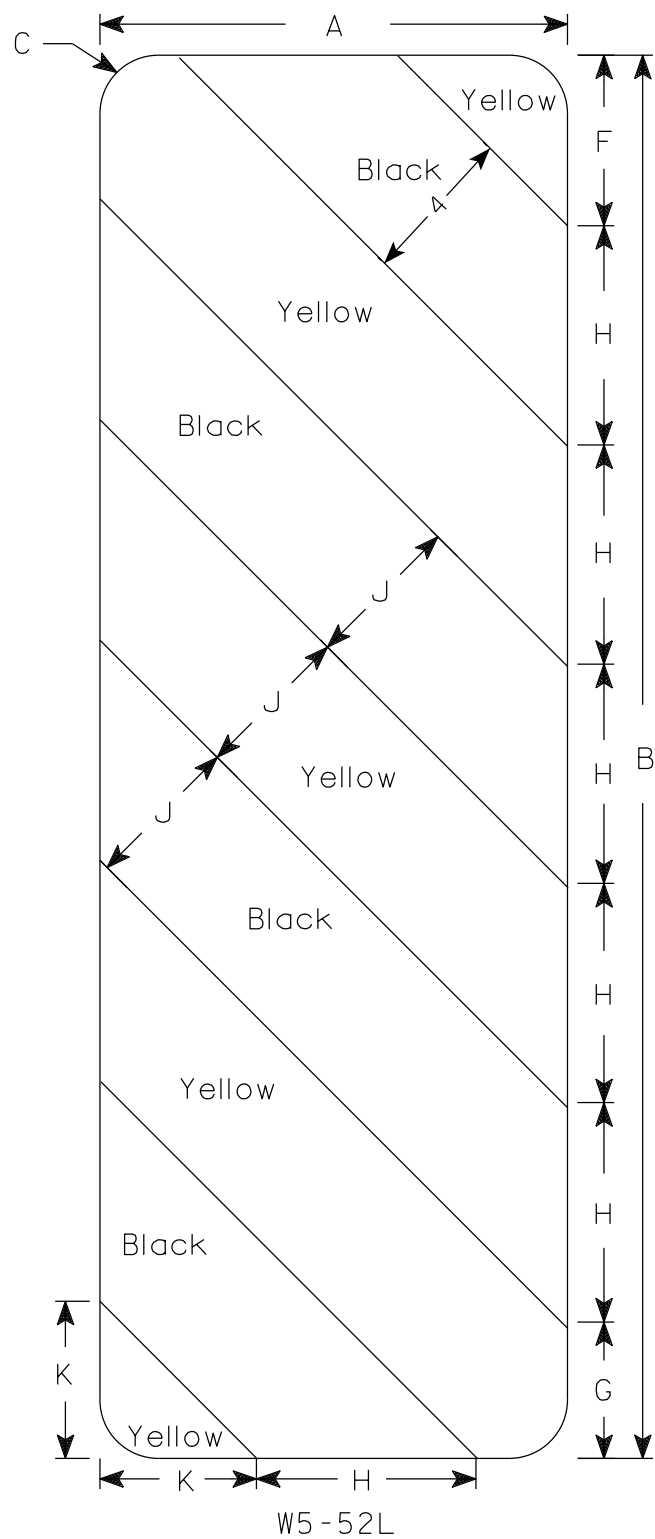

W5-52L

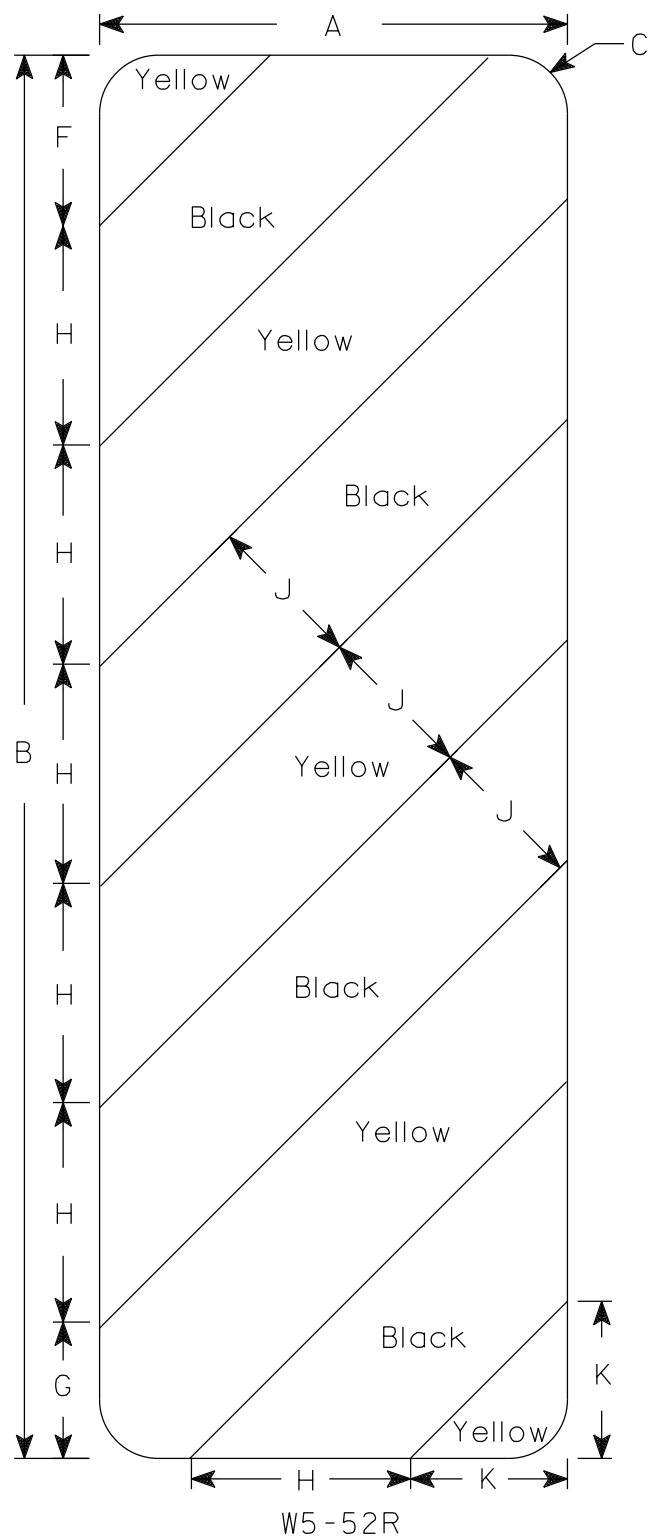

W5-52R

NOTES

- 1. Sign is Type II - Type F Reflective
- 2. Color:
 - Background - Yellow
 - Message - Black
- 3. Alternate colors of stripes as shown.

SIZE	A	B	C	D	E	F	G	H	I	J	K	L	M	N	O	P	Q	R	S	T	U	V	W	X	Y	Z	Area sq. ft.
1																											
2S	12	36	1 1/2			4 3/8	3 1/2	5 5/8	45°	4	4																3.0
2M	12	36	1 1/2			4 3/8	3 1/2	5 5/8	45°	4	4																3.0
3	18	54	1 1/2			6	5 1/2	8 1/2	45°	6	6 9/16																6.75
4																											
5																											


PROJECT NO:

HWY:


COUNTY:

SHEET NO: 69


E

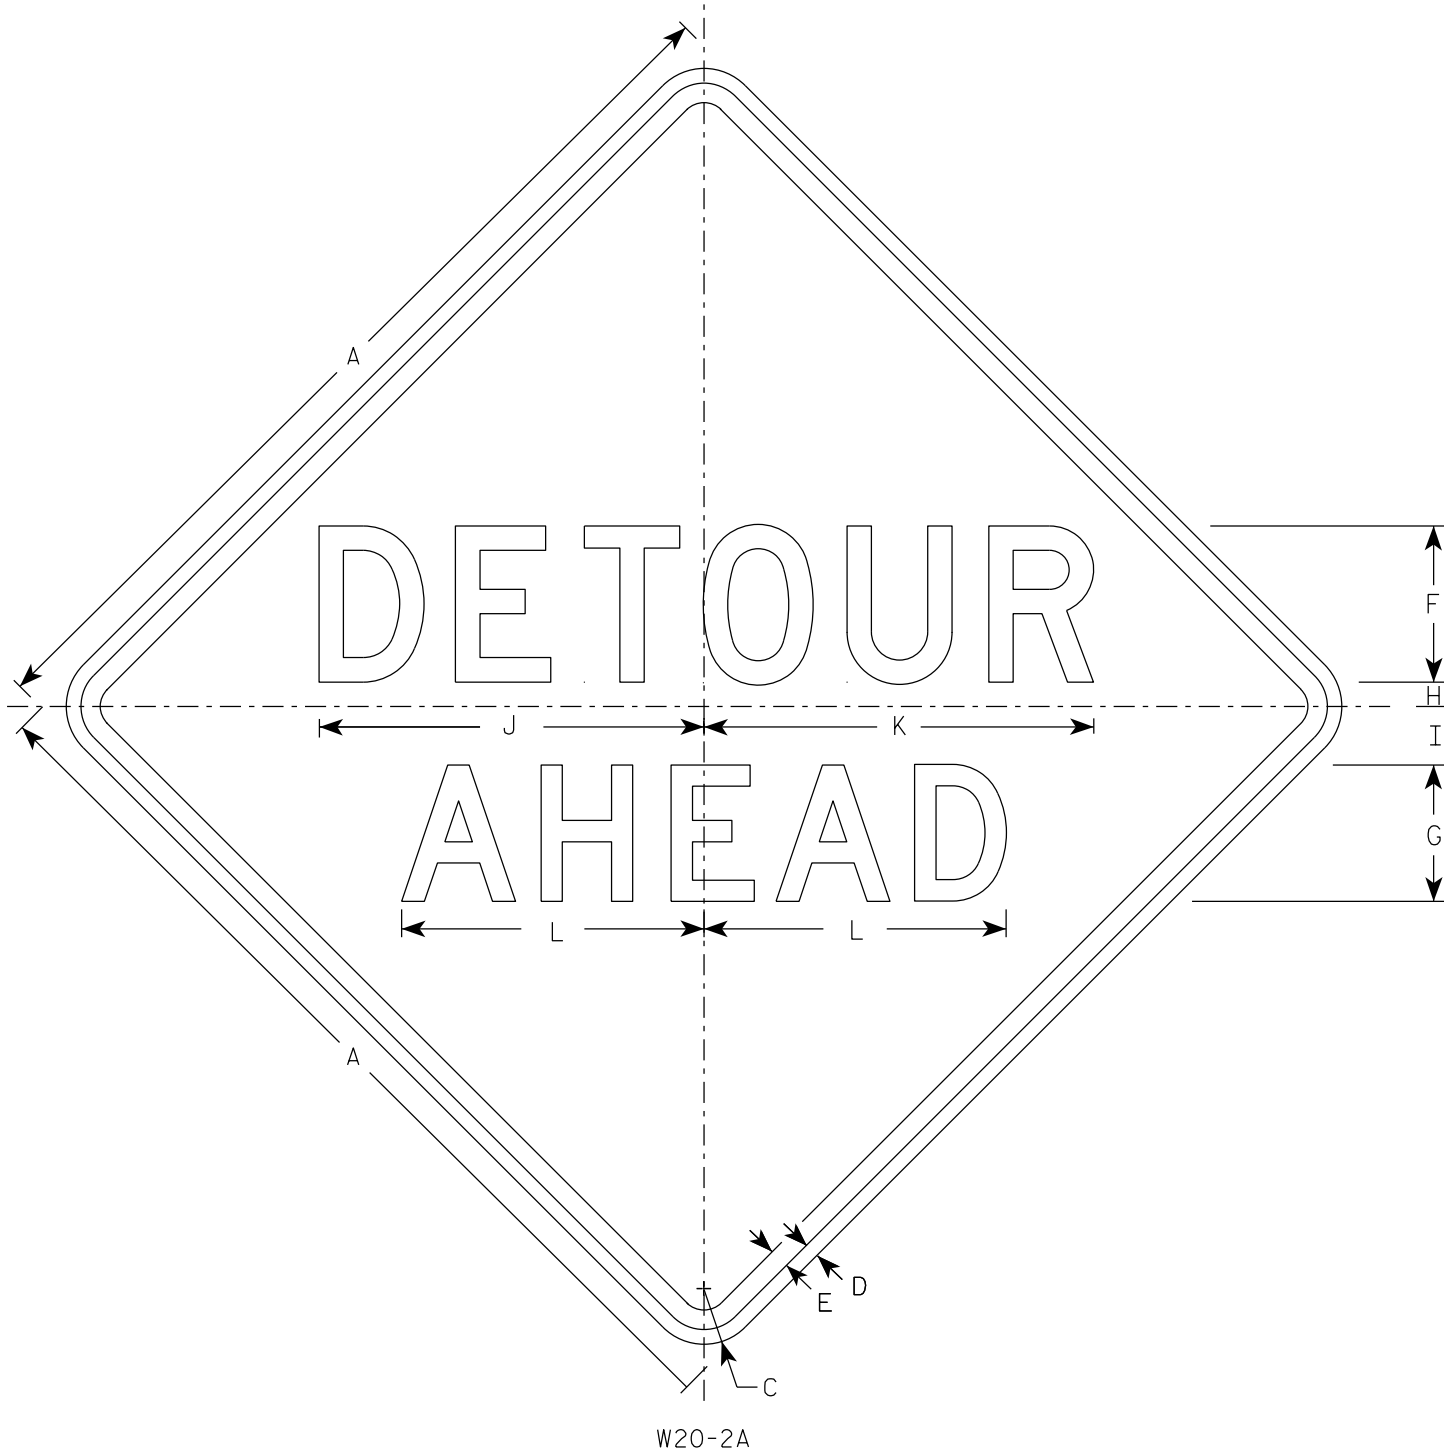


W20-2A

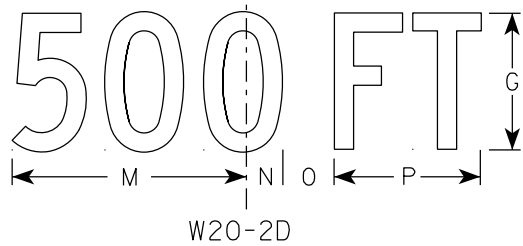


W20-2D

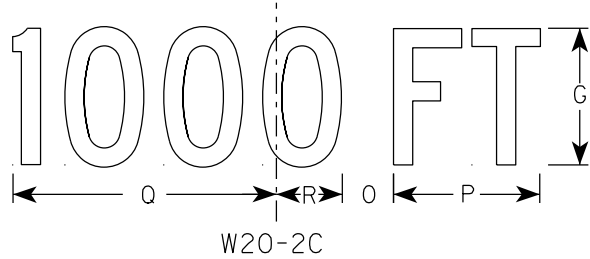


W20-2C

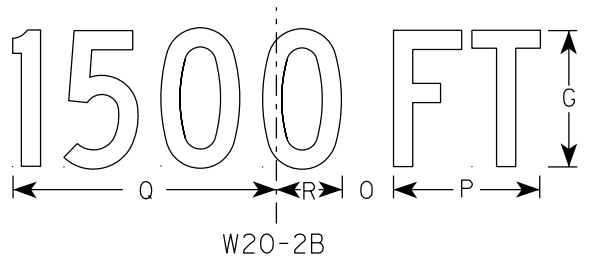

W20-2B

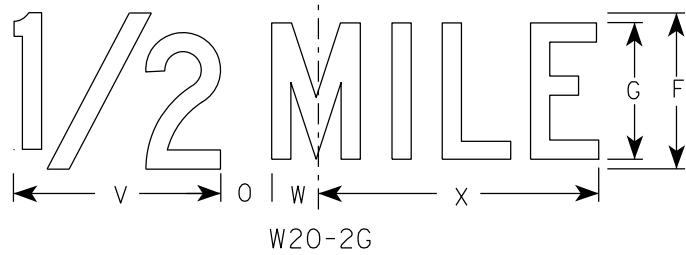

W20-2G

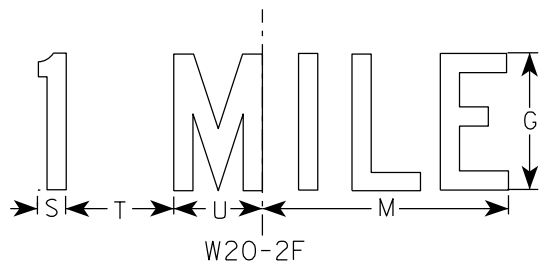

W20-2F

NOTES

1. Sign is Type II - Type F Reflective
2. Color:
Background - Orange
Message - Black
3. Message Series - See note 5
4. Corners may be square or rounded when base material is plywood but borders shall be rounded as shown. When base material is metal, the corners and borders shall be rounded.
5. Line 1 is Series D.
Line 2 is Series D for AHEAD and Series C for all other distances.

SIZE	A	B	C	D	E	F	G	H	I	J	K	L	M	N	O	P	Q	R	S	T	U	V	W	X	Y	Z	Area sq. ft.
1	36		2 1/4	5/8	3/4	6	5	1	2 1/4	14 3/4	15	11 5/8	9	1 3/8	1 7/8	5 5/8	10 1/8	2 1/2	1 1/8	4 1/2	3 1/2	8	1 3/4	10 3/4			9.0
2S	48		3	3/4	1	8	7	1 1/4	3	19 3/4	20	15 1/2	12	1 7/8	2 5/8	7 1/2	13 1/2	3 3/8	1 1/2	6	4 5/8	10 5/8	2 3/8	14 3/8			16.0
2M	48		3	3/4	1	8	7	1 1/4	3	19 3/4	20	15 1/2	12	1 7/8	2 5/8	7 1/2	13 1/2	3 3/8	1 1/2	6	4 5/8	10 5/8	2 3/8	14 3/8			16.0
3	48		3	3/4	1	8	7	1 1/4	3	19 3/4	20	15 1/2	12	1 7/8	2 5/8	7 1/2	13 1/2	3 3/8	1 1/2	6	4 5/8	10 5/8	2 3/8	14 3/8			16.0
4	48		3	3/4	1	8	7	1 1/4	3	19 3/4	20	15 1/2	12	1 7/8	2 5/8	7 1/2	13 1/2	3 3/8	1 1/2	6	4 5/8	10 5/8	2 3/8	14 3/8			16.0
5	48		3	3/4	1	8	7	1 1/4	3	19 3/4	20	15 1/2	12	1 7/8	2 5/8	7 1/2	13 1/2	3 3/8	1 1/2	6	4 5/8	10 5/8	2 3/8	14 3/8			16.0

STANDARD SIGN
W20-2A,B,C,D,F & G

WISCONSIN DEPT OF TRANSPORTATION

APPROVED *Matthew R. Rauch*
For State Traffic Engineer

DATE 1/10/2024 PLATE NO. W20-2.7

DESIGN DATA

LIVE LOAD:

DESIGN LOADING: HL-93
INVENTORY RATING: RF = 1.02
OPERATING RATING: RF = 1.32
WISCONSIN STANDARD PERMIT VEHICLE (WIS-SPV): 250 (KIPS)

STRUCTURE IS DESIGNED FOR A FUTURE WEARING SURFACE OF 20 POUNDS PER SQUARE FOOT.

MATERIAL PROPERTIES:

CONCRETE MASONRY:
SUPERSTRUCTURE $f'_c = 4,000$ PSI
ALL OTHER $f'_c = 3,500$ PSI

BAR STEEL REINFORCEMENT
GRADE 60 $f_y = 60,000$ PSI

FOUNDATION DATA

ABUTMENTS TO BE SUPPORTED ON 12X53 STEEL PILING DRIVEN TO A REQUIRED DRIVING RESISTANCE OF 205 TONS ** PER PILE AS DETERMINED BY THE MODIFIED GATES DYNAMIC FORMULA. PILING SHALL BE FITTED WITH PILE POINTS.

ESTIMATED 80'-0" LONG AT WEST ABUTMENT WITH PILE POINTS.

ESTIMATED 75'-0" LONG AT EAST ABUTMENT WITH PILE POINTS.

PIER TO BE SUPPORTED ON 12X53 STEEL PILING DRIVEN TO A REQUIRED DRIVING RESISTANCE OF 220 TONS ** PER PILE AS DETERMINED BY THE MODIFIED GATES DYNAMIC FORMULA. PILING SHALL BE FITTED WITH PILE POINTS

ESTIMATED 80'-0" LONG AT PIER WITH PILE POINTS.

**THE FACTORED AXIAL RESISTANCE OF PILES IN COMPRESSION USED FOR DESIGN IS THE REQUIRED DRIVING RESISTANCE MULTIPLIED BY A RESISTANCE FACTOR OF 0.5 USING MODIFIED GATES TO DETERMINE PILE CAPACITY.

HYDRAULIC DATA

100-YEAR FREQUENCY:

$Q_{100} = 8,600$ C.F.S.

$V_{100} = 8.2$ F.P.S.

$HW_{100} = \text{EL. } 1194.91$

WATERWAY AREA = 1043 SQ. FT.

DRAINAGE AREA = 60.5 SQ. MI.

ROADWAY OVERTOPPING = N/A

SCOUR CRITICAL CODE = 5

2-YEAR FREQUENCY:

$Q_2 = 2,300$ C.F.S.

$V_2 = 3.6$ F.P.S.

$HW_2 = \text{EL. } 1189.55$


TRAFFIC DATA

FEATURE ON: CTH U

ADT = 2,000 (2026)


ADT = 2,100 (2046)

R.D.S. = 60 MPH

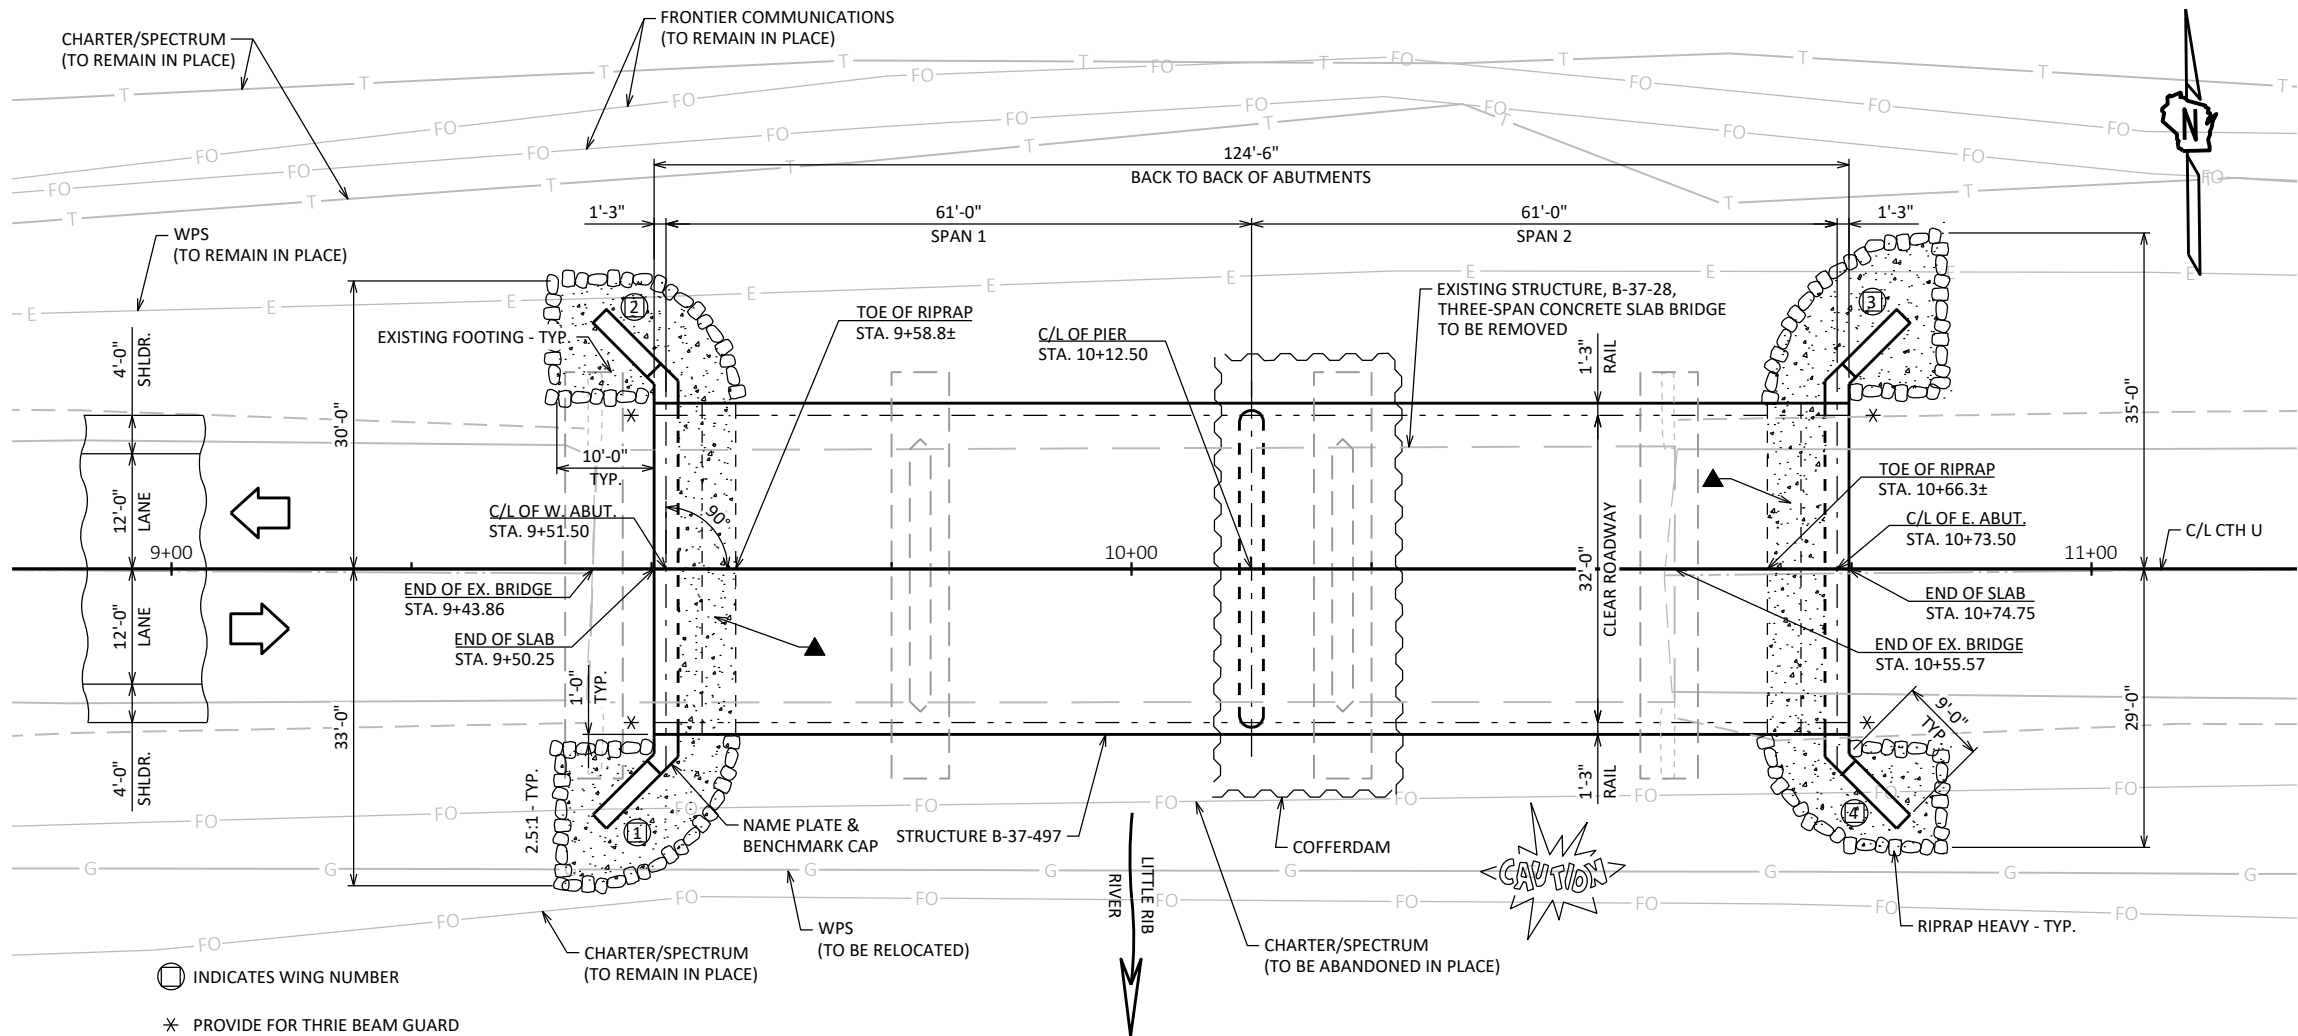

PLAN

TWO-SPAN CONCRETE HAUNCHED SLAB

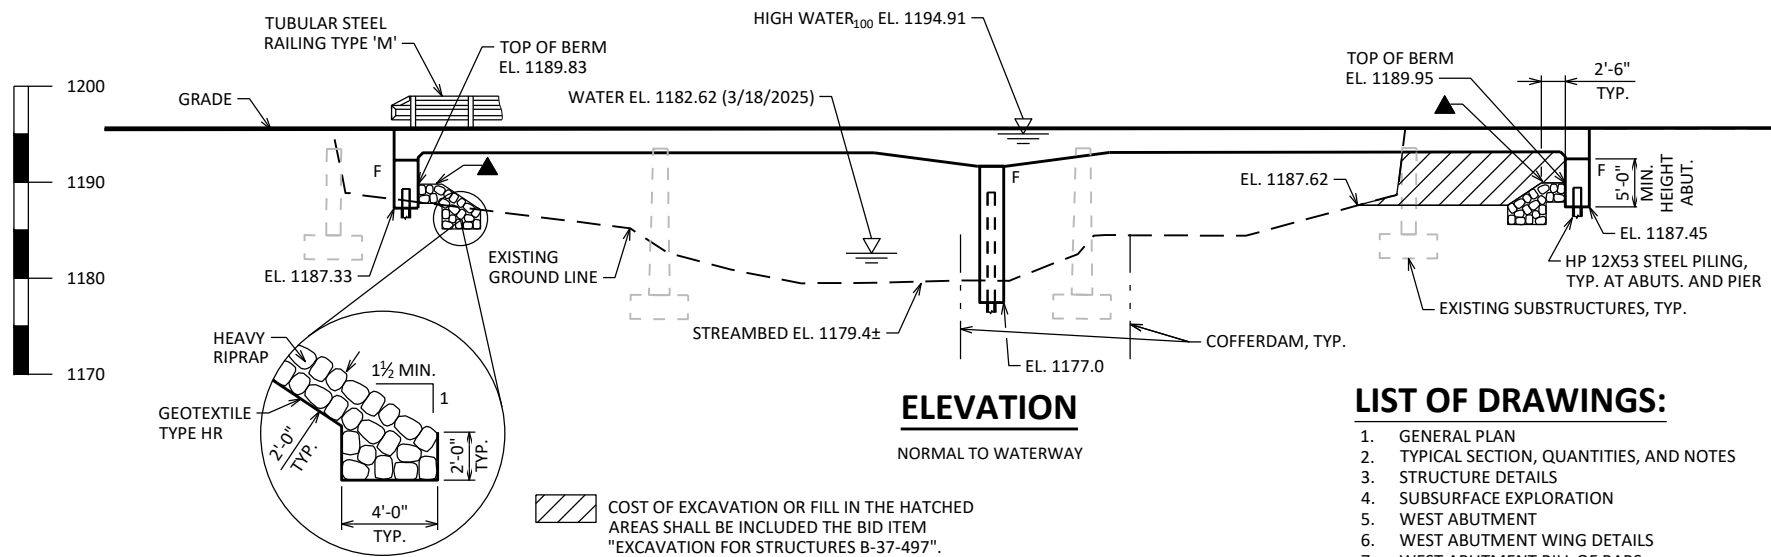

ELEVATION

NORMAL TO WATERWAY

LIST OF DRAWINGS:

1. GENERAL PLAN
2. TYPICAL SECTION, QUANTITIES, AND NOTES
3. STRUCTURE DETAILS
4. SUBSURFACE EXPLORATION
5. WEST ABUTMENT
6. WEST ABUTMENT WING DETAILS
7. WEST ABUTMENT BILL OF BARS
8. EAST ABUTMENT
9. EAST ABUTMENT WING DETAILS
10. EAST ABUTMENT BILL OF BARS
11. PIER
12. SUPERSTRUCTURE
13. SUPERSTRUCTURE PLAN
14. TUBULAR STEEL RAILING TYPE "M"


STRUCTURE DESIGN CONTACTS:

AARON BONK 608-261-0261
KRISTOFER OLSON 920-498-1200

NO.	DATE	REVISION	BY
ORIGINAL PLANS PREPARED BY			
AYRES		700 Pilgrim Way, Suite 180 Green Bay, WI 54304 www.AyresAssociates.com	
STATE OF WISCONSIN DEPARTMENT OF TRANSPORTATION			
ACCEPTED	 JLR CHIEF STRUCTURES DESIGN ENGINEER		<u>12/10/25</u> DATE
STRUCTURE B-37-497			
CTH U OVER LITTLE RIB RIVER			
COUNTY	MARATHON	TOWN	STETTIN
DESIGN SPEC. AASHTO LRFD BRIDGE DESIGN SPECIFICATION			
DESIGNED BY	JMC	DESIGN CK'D	KRO
DRAWN BY	JMC	PLANS CK'D	KRO
GENERAL PLAN			SHEET 1 OF 14 71

TOTAL ESTIMATED QUANTITIES

BID ITEM NUMBER	BID ITEMS	UNIT	SUPER	W ABUT.	PIER	E ABUT.	TOTALS
203.0250	REMOVING STRUCTURE OVER WATERWAY REMOVE DEBRIS (B-37-28)	EACH	---	---	---	---	1
206.1001	EXCAVATION FOR STRUCTURES BRIDGES (B-37-497)	EACH	---	---	---	---	1
206.5001	COFFERDAMS (B-37-497)	EACH	---	---	---	---	1
210.1500	BACKFILL STRUCTURE TYPE A	TON	---	190	---	190	380
502.0100	CONCRETE MASONRY BRIDGES	CY	361.4	29.6	45.5	29.6	466
502.3200	PROTECTIVE SURFACE TREATMENT	SY	560	20	---	20	600
502.9000.S	UNDERWATER SUBSTRUCTURE INSPECTION (B-37-497)	EACH	---	---	---	---	1
505.0400	BAR STEEL REINFORCEMENT HS STRUCTURES	LB	---	2,550	2,140	2,550	7,240
505.0600	BAR STEEL REINFORCEMENT HS COATED STRUCTURES	LB	67,720	1,420	70	1,420	70,630
513.4061	RAILING TUBULAR TYPE M	LF	254	---	---	---	254
516.0500	RUBBERIZED MEMBRANE WATERPROOFING	SY	---	7	---	7	14
550.0500	PILE POINTS	EACH	---	7	11	7	25
550.1120	PILING STEEL HP 12-INCH X 53 LB	LF	---	560	880	525	1,965
606.0300	RIPRAP HEAVY	CY	---	60	---	60	120
612.0406	PIPE UNDERDRAIN WRAPPED 6-INCH	LF	---	100	---	100	200
645.0111	GEOTEXTILE TYPE DF SCHEDULE A	SY	---	55	---	55	110
645.0120	GEOTEXTILE TYPE HR	SY	---	115	---	115	230
SPV.0195	INFILL RIPRAP (B-37-497)	TON	---	45	---	45	90
	NON-BID ITEMS						
	FILLER	SIZE	---	---	---	---	½", ¾"

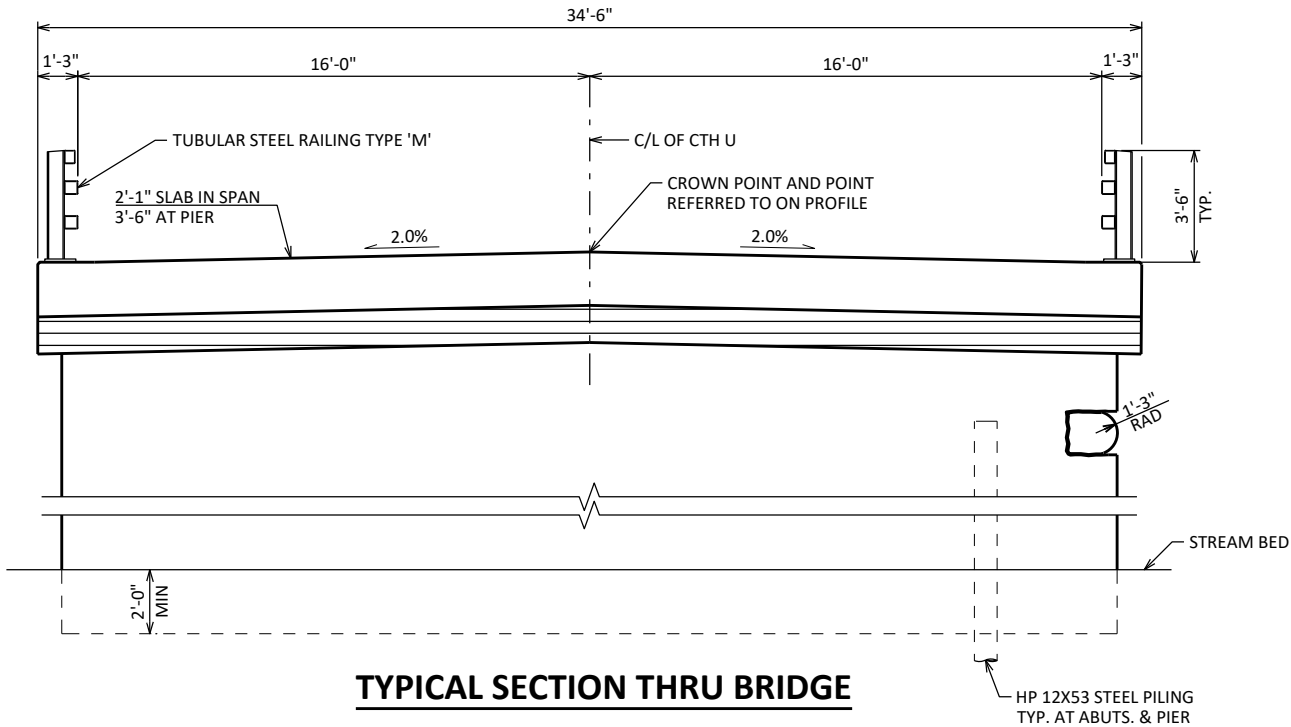

TYPICAL SECTION THRU BRIDGE

GENERAL NOTES

DRAWINGS SHALL NOT BE SCALED.

BAR STEEL REINFORCEMENT SHALL BE EMBEDDED 2" CLEAR UNLESS OTHERWISE SHOWN OR NOTED.

THE FIRST OR FIRST TWO DIGITS OF THE BAR MARK SIGNIFIES THE BAR SIZE.

BEVEL EXPOSED EDGES OF CONCRETE ¼" UNLESS OTHERWISE NOTED.

SEAL ALL EXPOSED HORIZONTAL AND VERTICAL SURFACES OF JOINT FILLER WITH NON-STAINING GRAY NON-BITUMINOUS JOINT SEALER (1" DEEP AND HOLD ½" BELOW SURFACE OF CONCRETE.)

THE UPPER LIMITS OF "EXCAVATION FOR STRUCTURES B-37-497" SHALL BE THE EXISTING GROUNDLINE.

AT THE BACK FACE OF ABUTMENT ALL VOLUME WHICH CANNOT BE PLACED BEFORE ABUTMENT CONSTRUCTION AND IS NOT OCCUPIED BY THE NEW STRUCTURE SHALL BE BACKFILLED WITH STRUCTURE BACKFILL TYPE A.

EXCAVATION BELOW THE ABUTMENT AND ABUTMENT BEDDING MATERIALS REQUIRES ENGINEER APPROVAL. GEOTEXTILE SHALL BE SET AT THE BOTTOM OF EXCAVATION AND EXTEND 2'-0" ABOVE BOTTOM OF ABUTMENT.

THE QUANTITY FOR BACKFILL STRUCTURE IS CALCULATED BASED ON THE DETAIL SHOWN IN THE PLANS.

PROTECTIVE SURFACE TREATMENT TO BE APPLIED AS SHOWN IN DETAIL ON SHEET 3 AND APPLY TO THE TOP AND EXTERIOR EXPOSED FACE OF WINGS AND THE END 1'-0" OF THE FRONT FACE OF ABUTMENT.

THE SLOPE OF THE FILL IN FRONT OF THE ABUTMENTS SHALL BE COVERED WITH HEAVY RIPRAP AND GEOTEXTILE TYPE "HR" TO THE EXTENT SHOWN ON SHEET 1 AND THE ABUTMENT DETAILS.

SLAB FALSEWORK SHALL BE SUPPORTED ON PILES OR THE SUBSTRUCTURE, UNLESS AN ALTERNATE METHOD IS APPROVED BY THE ENGINEER.


THE EXISTING STREAM BED SHALL BE USED AS THE UPPER LIMITS OF EXCAVATION AT THE PIERS.

AT ABUTMENTS AND PIER, CONCRETE POURED UNDER WATER WILL BE ALLOWED AND SHALL BE DONE IN ACCORDANCE WITH SECTION 502.3.5.3 OF THE STANDARD SPECIFICATIONS.

EXISTING SUBSTRUCTURE LOCATIONS ARE BASED ON SURVEY AND EXISTING PLANS. COST OF SUBSTRUCTURE REMOVAL IS CONSIDERED INCIDENTAL TO "REMOVING STRUCTURE OVER WATERWAY REMOVE DEBRIS" BID ITEM.

THE BACKFILL QUANTITIES ARE BASED ON THE PAY LIMITS SHOWN ON THE PLAN AND MAY NOT REFLECT ACTUAL PLACED QUANTITIES. "BACKFILL STRUCTURE TYPE A" REQUIRED DIRECTLY BEHIND ABUTMENTS AND ABUTMENT WINGS FOR 3 FEET. BACKFILL PLACED BEYOND PAY LIMITS OR EXCEEDING PLAN QUANTITIES SHALL BE INCIDENTAL TO EXCAVATION FOR STRUCTURES.

THE QUANTITY FOR BACKFILL STRUCTURE IS CALCULATED BASED ON THE DETAIL SHOWN IN THE PLANS.

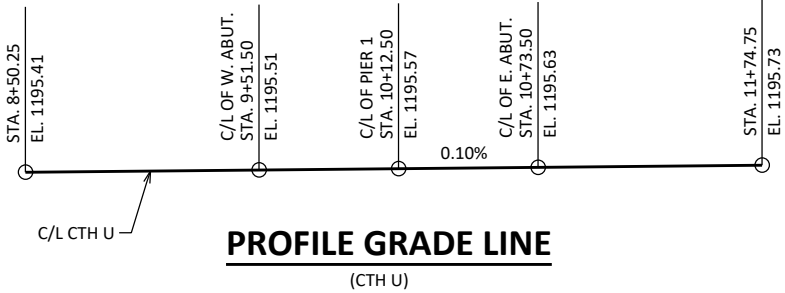

PROFILE GRADE LINE
(CTH U)


BENCH MARK

NO.	STATION	DESCRIPTION	ELEV.
200	14+53	SE CNR OF CONCRETE PAD, 96' LT	1196.17
201	6+62	NAIL IN 12" BIRCH, 42' RT	1192.25
202	10+55	CHIS BOX IN SE WINGWALL, 15' RT	1195.50

STATE PROJECT NUMBER


9481-00-74

NO.	DATE	REVISION	BY
STATE OF WISCONSIN DEPARTMENT OF TRANSPORTATION			
STRUCTURE B-37-497			
DRAWN BY JMC		PLANS CK'D JMC	
TYPICAL SECTION, QUANTITIES, AND NOTES		SHEET 2 OF 14	
		72	

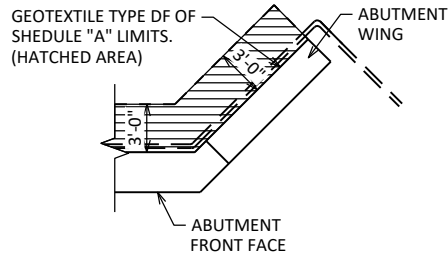


BACKFILL STRUCTURE LIMITS


ABUTMENT PLAN WITH WING

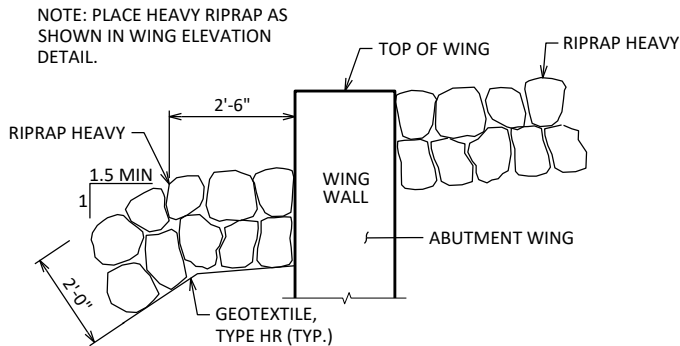

TYPICAL FILL SECTION AT WING

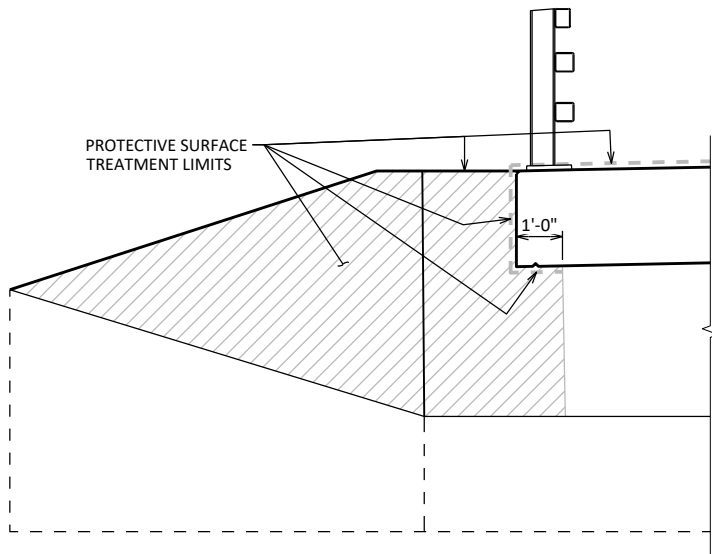


PROTECTIVE SURFACE TREATMENT DETAILS

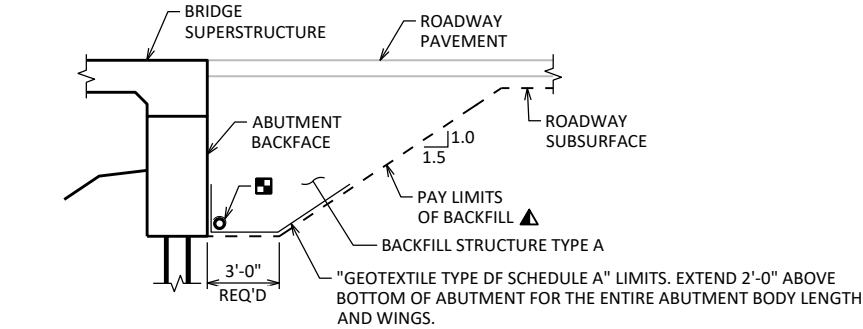


TYPICAL SECTION THRU ABUTMENT

- ▲ BACKFILL PAY LIMITS. BACKFILL BEYOND PAY LIMITS SHALL BE INCIDENTAL TO EXCAVATION FOR STRUCTURES. LIMITS OF EXCAVATION SHALL BE DETERMINED BY THE CONTRACTOR.
- PIPE UNDERDRAIN WRAPPED (6-INCH). SLOPE 0.5% MIN. TO SUITABLE DRAINAGE. ATTACH RODENT SHIELD AT ENDS OF PIPE UNDERDRAIN.

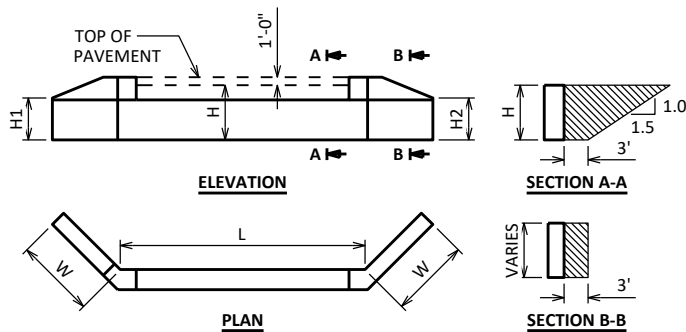

ABUTMENT BACKFILL DIAGRAM

- L = ABUTMENT BODY LENGTH AT BACKFACE (FT)
- H = AVERAGE ABUTMENT FILL HEIGHT (FT)
- H1 = WING 1 HEIGHT AT TIP (FT)
- H2 = WING 2 HEIGHT AT TIP (FT)
- W = WING LENGTH (FT)
- EF = EXPANSION FACTOR (1.20 FOR CY BID ITEMS AND 1.00 FOR TON BID ITEMS)
- $V_{CF} = (L)(3.0')(H) + (L)(0.5)(1.5H)(H) + (3')(0.5)(H1+H2+H+H)(W)$
- $V_{CY} = V_{CF}(EF)/27$
- $V_{TON} = V_{CY}(2.0)$

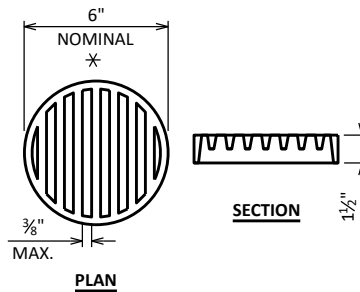


RODENT SHIELD DETAIL

- * DIMENSIONS ARE APPROXIMATE. THE GRATE IS SIZED TO FIT INTO A PIPE COUPLING. ORIENT SO SLOTS ARE VERTICAL.


THE RODENT SHIELD, PIPE COUPLING AND SCREWS SHALL BE CONSIDERED INCIDENTAL TO THE BID ITEM "PIPE UNDERDRAIN WRAPPED 6-INCH".

THE RODENT SHIELD SHALL BE A PVC GRATE SIMILAR TO THIS DETAIL. THE GRATE IS COMMERCIALY AVAILABLE AS A FLOOR STRAINER. A PIPE COUPLING IS REQUIRED FOR THE ATTACHMENT OF THIS SHIELD TO THE EXPOSED END OF THE PIPE UNDERDRAIN. THE SHIELD SHALL BE FASTENED TO THE PIPE COUPLING WITH TWO OR MORE NO. 10 X 1-INCH STAINLESS STEEL SHEET METAL SCREWS.

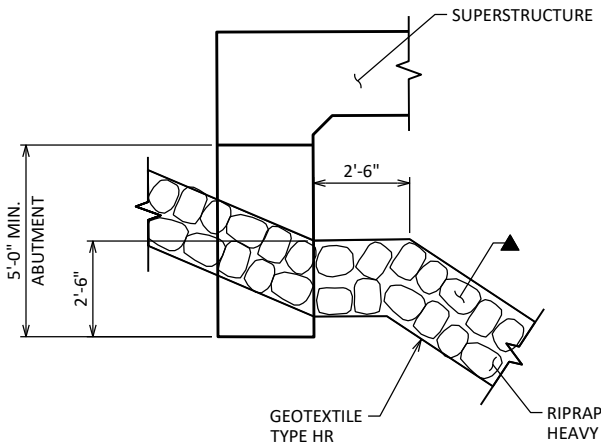


INFILL RIPRAP DETAIL

- ▲ FILL VOIDS IN RIPRAP HEAVY WITH TRAFFIC BOND LIMESTONE SCREENINGS 3/8-INCH TO FULLY FILL ALL VOIDS AND LEAVE, ON AVERAGE, TWO INCHES ABOVE THE LOWEST ROCK POINTS WHERE THEY ABUT EACH OTHER. PROVIDE LEVEL SURFACE OF THE ECO-PASSAGE TO THE EDGES OF THE RIPRAP HEAVY SHALL BE GRADUAL WITH NO MORE THAN 2:1 SLOPE. TRAFFIC BOND LIMESTONE SHALL BE COMPACTED ONCE IN PLACE. "INFILL RIPRAP (B-37-497)"

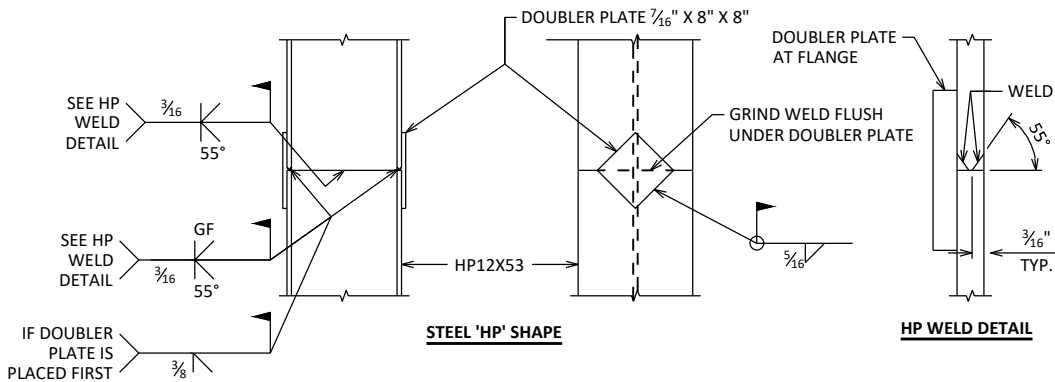

'HP' PILE DETAILS

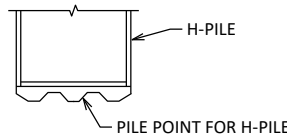

PILE POINT FOR H-PILING

PILE POINT SHALL BE INSTALLED ACCORDING TO THE PILE POINT MANUFACTURE'S INSTRUCTIONS

NO.	DATE	REVISION	BY
STATE OF WISCONSIN DEPARTMENT OF TRANSPORTATION			
STRUCTURE B-37-497			
DRAWN BY JMC		PLANS CK'D JMC	
STRUCTURE DETAILS		SHEET 3 OF 14 73	

BORING #	DATE COMPLETED	NORTHING (Y)	EASTING (X)
B-01	APRIL 28, 2025	212198.22	254314.29
B-02	APRIL 29, 2025	212195.550	254403.89
B-03	MAY 5, 2025	212183.15	254456.98
BORINGS COMPLETED BY: AMERICAN ENGINEERING TESTING			
REPORT COMPLETED BY: AMERICAN ENGINEERING TESTING			
ALL COORDINATES REFERENCED TO WCCS NAD 83(91) MARATHON COUNTY			

LITTLE RIB RIVER




STATE PROJECT NUMBER

9481-00-74

MATERIAL SYMBOLS

ASPHALT	TOPSOIL	PEAT
CONCRETE	FILL	GRAVEL
SAND	CLAY	SILT
BOULDERS OR COBBLES	LIMESTONE	BEDROCK (UNKNOWN)
SHALE	SANDSTONE	IGNEOUS/META

LEGEND OF BORING

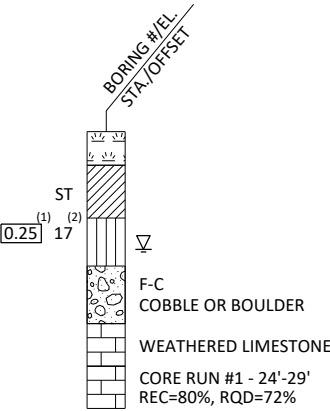

⁽¹⁾ UNCONFINED STRENGTH, AS DETERMINED BY A POCKET PENETROMETER (TSF)

⁽²⁾ UNLESS OTHERWISE, SPECIFIED THE SPT 'N' VALUE IS BASED ON AASHTO T-206, STANDARD PENETRATION TEST. THE SPT 'N' VALUE PRESENTED HAS NOT BEEN CORRECTED FOR OVERBURDEN PRESSURE OR HAMMER EFFICIENCY.

GROUND WATER ELEVATION

- ▽ AT TIME OF DRILLING
- ▼ END OF DRILLING
- ▼ AFTER DRILLING

ABBREVIATIONS

F-FINE M-MEDIUM C-COARSE ST-SHELBY TUBE

SUBSURFACE EXPLORATION FOR FOUNDATION DESIGN AND BIDDERS INFORMATION

BORINGS WERE COMPLETED AT POINTS APPROXIMATELY AS INDICATED ON THIS DRAWING TO OBTAIN INFORMATION CONCERNING THE CHARACTER OF SUBSURFACE MATERIALS FOUND AT THE SITE. BECAUSE THE INVESTIGATED DEPTHS ARE LIMITED AND THE AREA OF THE BORINGS IS VERY SMALL IN RELATION TO THE ENTIRE SITE, THE WISCONSIN DEPARTMENT OF TRANSPORTATION DOES NOT WARRANT SIMILAR SUBSURFACE CONDITIONS BELOW, BETWEEN, OR BEYOND THESE BORINGS. VARIATIONS IN SOIL CONDITIONS SHOULD BE EXPECTED AND FLUCTUATIONS IN GROUNDWATER LEVELS MAY OCCUR.

NO.	DATE	REVISION	BY
-----	------	----------	----

STATE OF WISCONSIN
DEPARTMENT OF TRANSPORTATION


STRUCTURE B-37-497

DRAWN BY	JMC	PLANS CK'D	JMC
----------	-----	------------	-----


SUBSURFACE
EXPLORATION

SHEET 4 OF 14
74

8

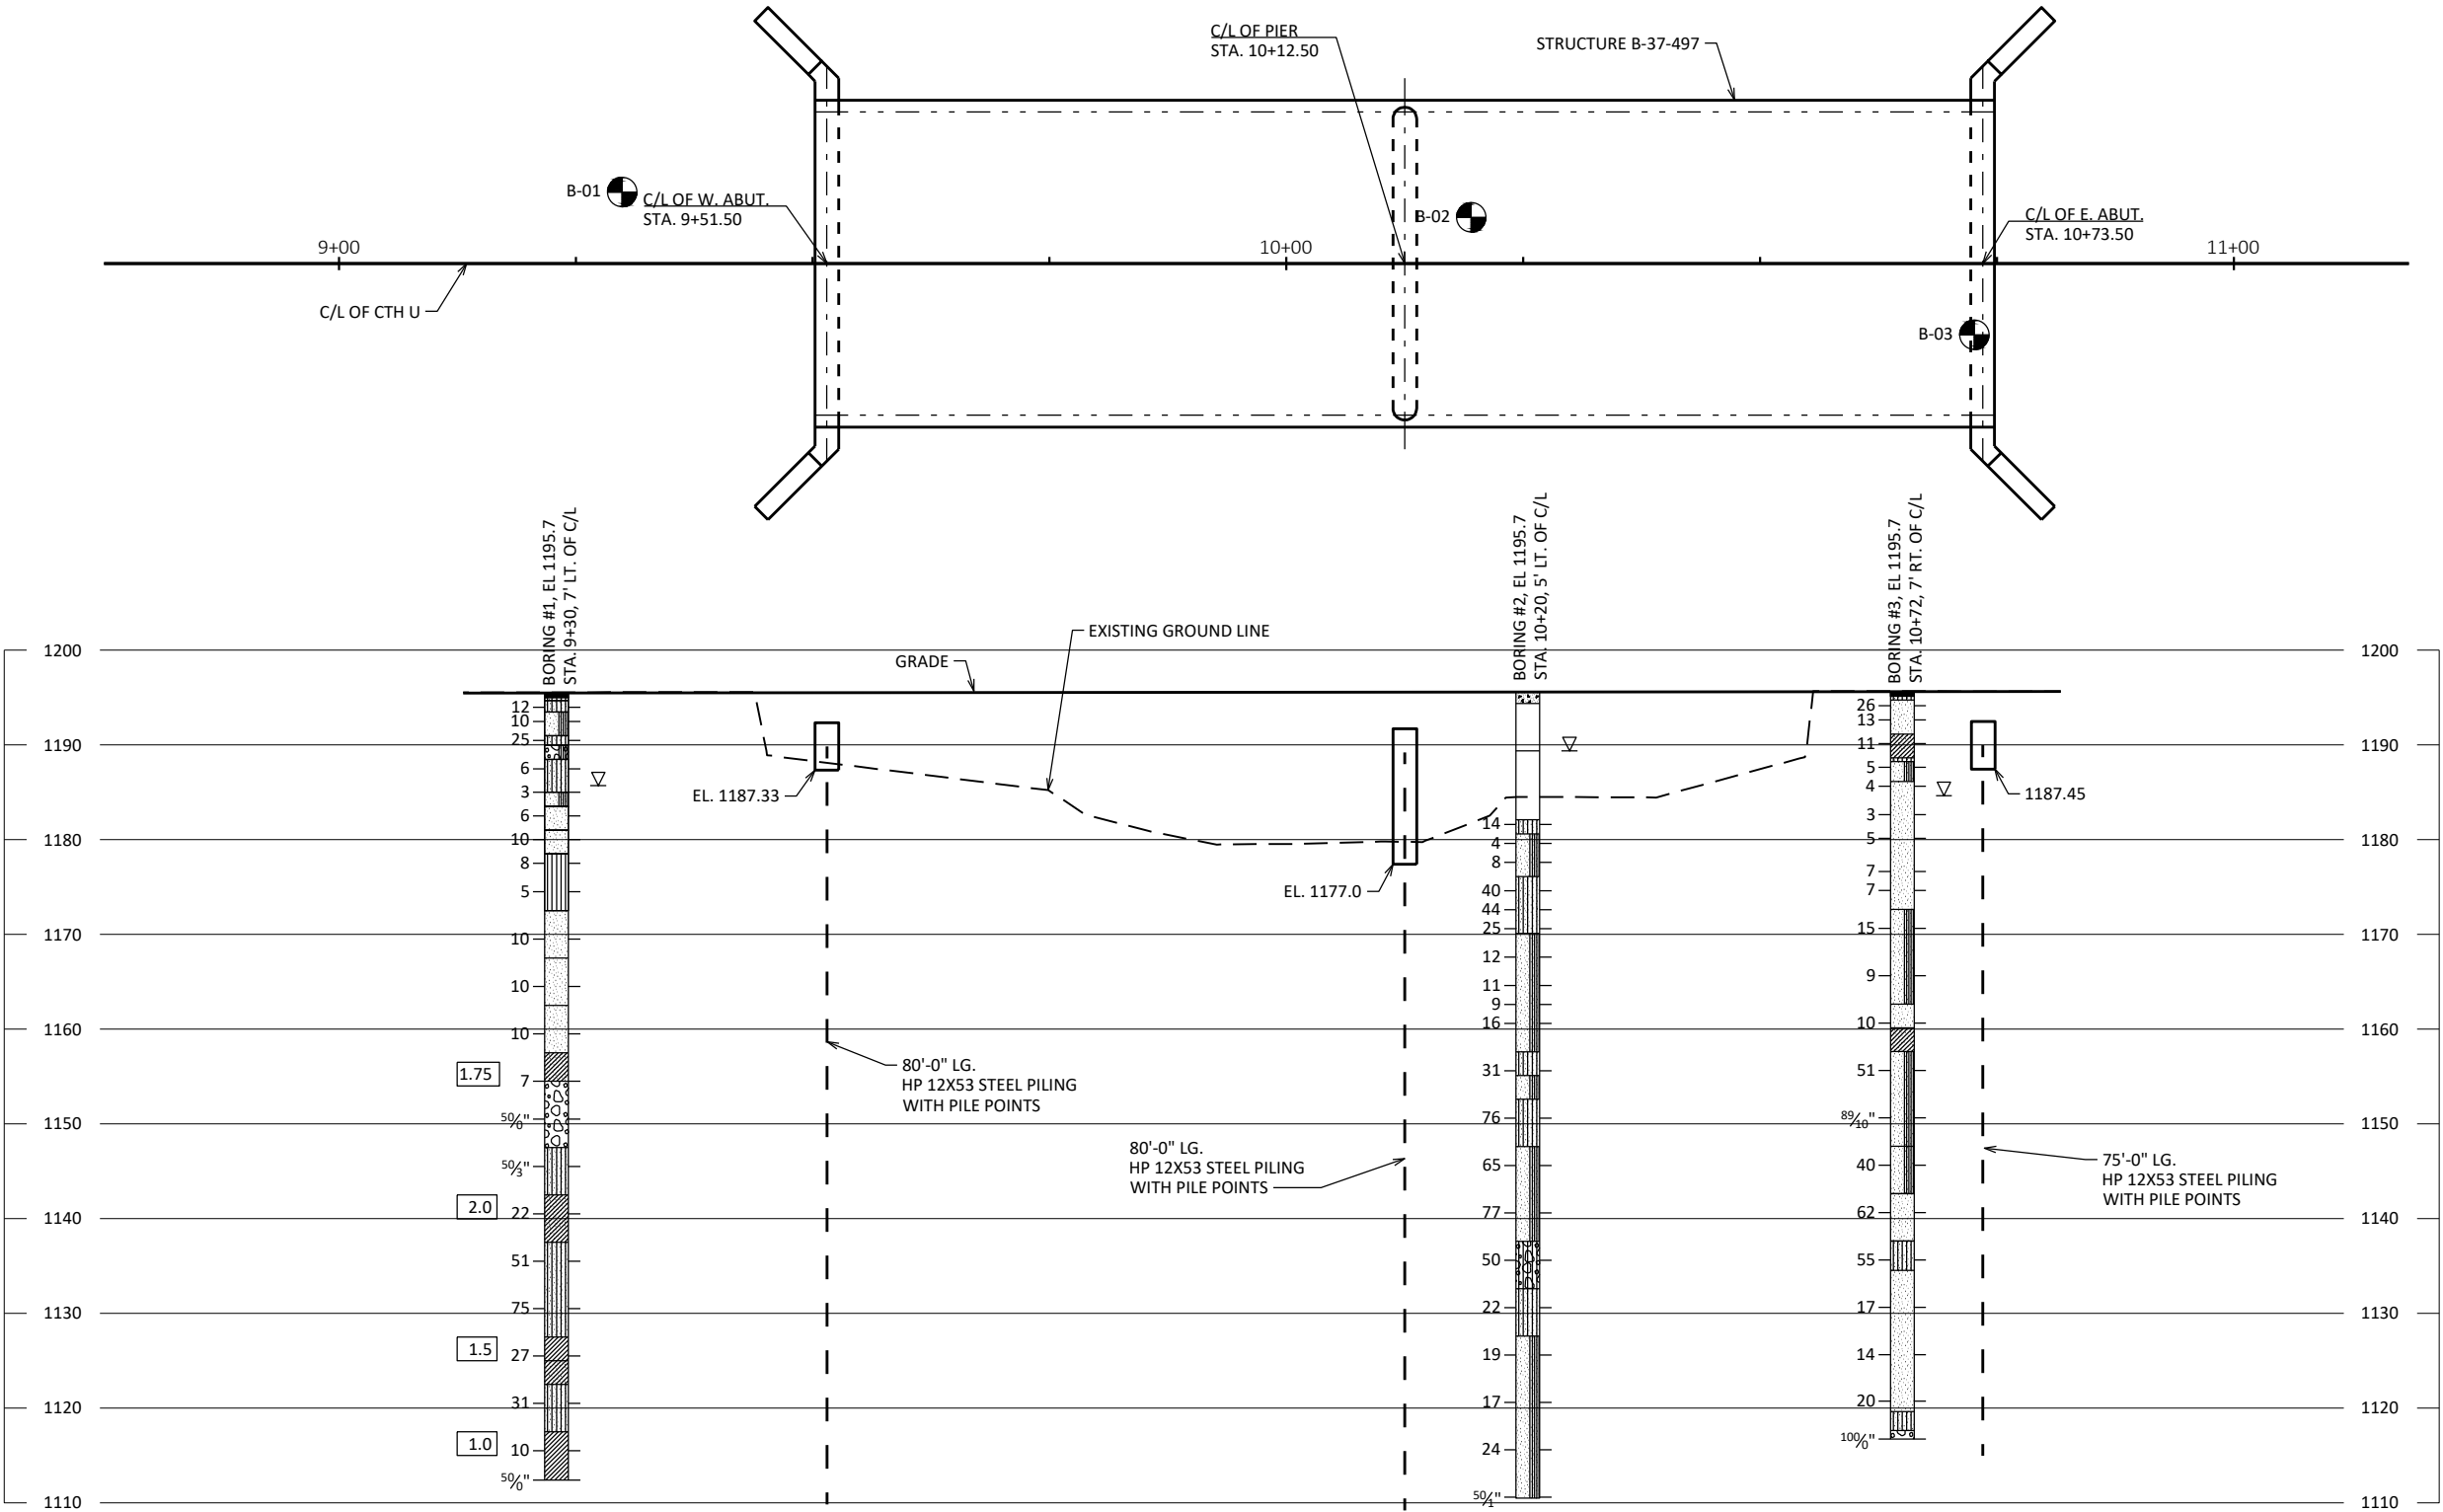

8

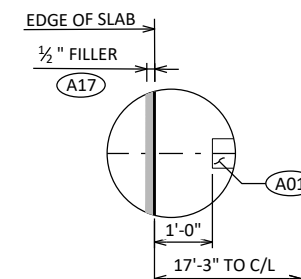


DETAIL A

- A01** CONST. JOINT: KEYWAY FORMED BY A BEVELED 2X6.
- A07** SUPPORT ABUTMENT ON HP 12 x 53 STEEL PILING. ESTIMATED 80'-0" LONG WITH A REQUIRED DRIVING RESISTANCE OF 205 TONS PER PILE.
- A15** PIPE UNDERDRAIN WRAPPED (6-INCH). SLOPE 0.5% MIN. TO SUITABLE DRAINAGE. RODENT SHIELD REQUIRED.
- A17** ½" FILLER: SEAL ALL EXPOSED HORIZ. & VERT. SURFACES OF ½" FILLER WITH NON-STAINING GRAY NON-BITUMINOUS JOINT SEALER. (1" DEEP AND HOLD ¾" BELOW SURFACE OF CONCRETE). EXTEND SEALER 3" BELOW GUTTER LINE AT INSIDE FACE.
- A19** 18" RUBBERIZED MEMBRANE WATERPROOFING. SEAL ALL HORIZ. & VERT. JOINTS AT BACKFACE.
- A22** A506 BARS SPACED @ 1'-0" CNTRS. MAY BE PLACED AFTER CONCRETE IS POURED BUT BEFORE INITIAL SET HAS TAKEN PLACE. (EMBED 1'-0" INTO CONC.)
-  ALTERNATE THE POSITION OF THE 90° AND 180° HOOKS AT EACH VERTICAL LAYER OF TIES.



PLAN

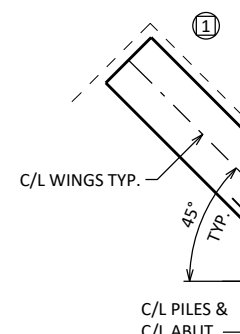

PILE PLAN

NO.	DATE	REVISION	BY
STATE OF WISCONSIN DEPARTMENT OF TRANSPORTATION			
STRUCTURE B-37-497			
	DRAWN BY	CLP	PLANS CK'D JMC
WEST ABUTMENT		SHEET 5 OF 14	
		75	

WING 1 SHOWN, WING 2 SIMILAR
SHOWING F.F. WING

WING 1 SHOWN, WING 2 SIMILAR
SHOWING UPPER WING REINFORCEMENT

WING 1 SHOWN, WING 2 SIMILAR
SHOWING LOWER WING REINFORCEMENT

SECTION THRU WING 1


- (A01) OPTIONAL CONST. JOINT: KEYWAY FORMED BY A BEVELED 2X6. PROVIDE $\frac{3}{4}$ " "V" GROOVE ON F.F. OF WINGWALL IF JOINT IS USED.
- (A07) SUPPORT ABUTMENT ON HP 12 X 53 STEEL PILING. ESTIMATED 80'-0" LONG WITH A REQUIRED DRIVING RESISTANCE OF 205 TONS PER PILE.
- (A15) PIPE UNDERDRAIN WRAPPED (6-INCH). SLOPE 0.5% MIN. TO SUITABLE DRAINAGE. RODENT SHIELD REQUIRED.
- (A17) $\frac{1}{2}$ " FILLER: SEAL ALL EXPOSED HORIZ. & VERT. SURFACES OF $\frac{1}{2}$ " FILLER WITH NON-STAINING GRAY NON-BITUMINOUS JOINT SEALER. (1" DEEP AND HOLD $\frac{1}{8}$ " BELOW SURFACE OF CONCRETE). EXTEND SEALER 3" BELOW GUTTER LINE AT INSIDE FACE.
- (A19) 18" RUBBERIZED MEMBRANE WATERPROOFING, ONLY IF OPTIONAL CONSTRUCTION JOINT IS USED. COST INCIDENTAL TO BID ITEM "CONCRETE MASONRY STRUCTURES".

NO.	DATE	REVISION	BY
STATE OF WISCONSIN DEPARTMENT OF TRANSPORTATION			
STRUCTURE B-37-497			
DRAWN BY		CLP	PLANS CK'D JMC
WEST ABUTMENT WING DETAILS		SHEET 6 OF 14 76	


NOTE: THE FIRST OR FIRST TWO DIGITS OF THE BAR MARK SIGNIFIES THE BAR SIZE.

BAR MARK	COAT	NO. REQ'D.	LENGTH	BENT	BAR SERIES	LOCATION
A501		80	6'-0"	X		ABUT BODY STIRRUPS
A502		40	9'-4"	X		ABUT BODY STIRRUPS - TOP U-BAR
A503		9	38'-10"			ABUT BODY HORIZ. - F.F.
A804		18	25'-8"	X		ABUT BODY HORIZ. - B.F.
A405		30	3'-0"	X		ABUT BODY TIE BARS
A506	X	33	2'-0"			ABUT BODY DOWEL BARS
A407	X	44	8'-8"	X	▲	WINGS 1 & 2 STIRRUPS
A408	X	8	9'-11"	X		WINGS 1 & 2 STIRRUPS
A509	X	18	11'-9"	X		WINGS 1 & 2 LOWER HORIZ - F.F.
A810	X	18	13'-5"	X		WINGS 1 & 2 LOWER HORIZ. - B.F.
A411	X	4	10'-3"			WINGS 1 & 2 UPPER HORIZ.
A412	X	4	7'-10"			WINGS 1 & 2 UPPER HORIZ.
A413	X	4	5'-3"			WINGS 1 & 2 UPPER HORIZ.
A414	X	4	10'-7"	X		WINGS 1 & 2 UPPER DIAG.
A415	X	8	8'-2"	X		WINGS 1 & 2 TOP HORIZ. CORNER
A416	X	12	5'-2"	X		WINGS 1 & 2 TOP VERT. CORNER


▲ LENGTH SHOWN FOR BAR IS AN AVERAGE AND SHOULD ONLY BE USED FOR BAR WEIGHT CALCULATIONS. SEE BAR SERIES TABLE FOR ACTUAL LENGTHS.

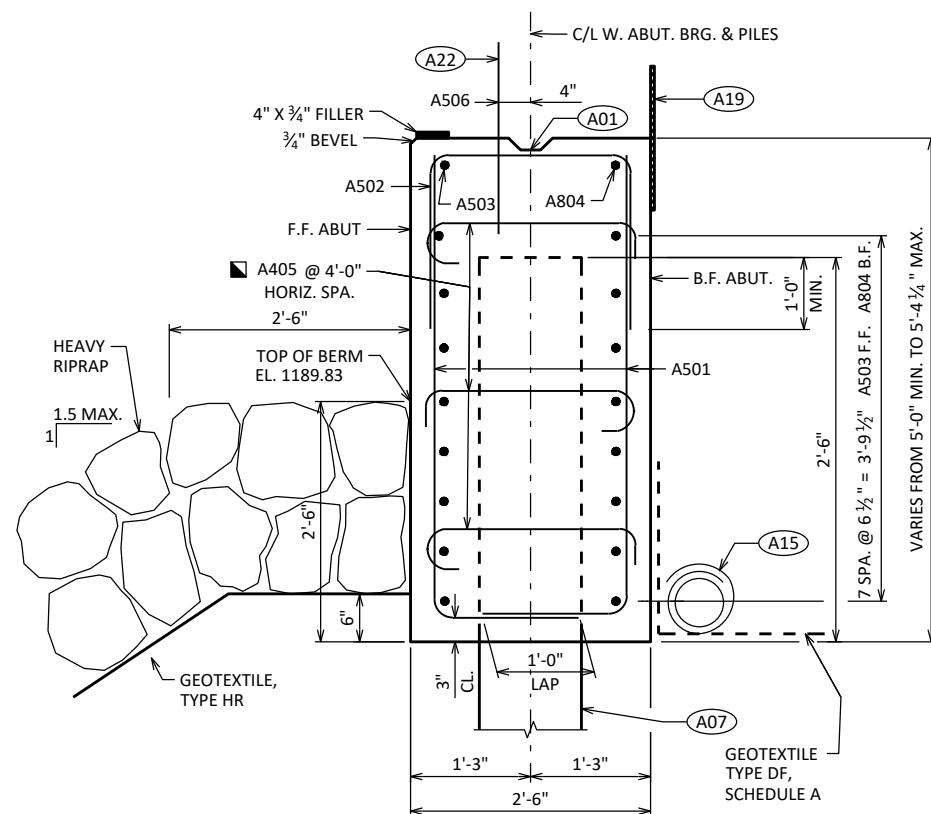


SECTION THRU BODY

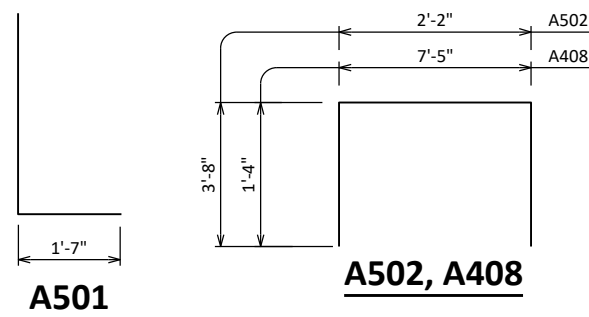


A501

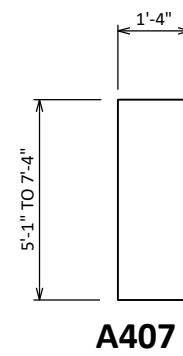


A407

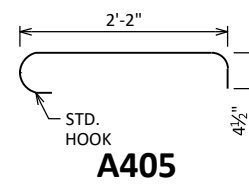


A405

 

A804, A509, A810

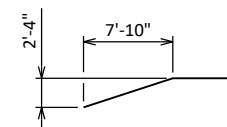

A414

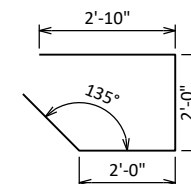

A415



A416

BUNDLE AND TAG EACH SERIES SEPARATELY.

BAR MARK	NO. REQ'D.	LENGTH
A407	4 SERIES OF 11	7'-7" TO 9'-10"


- (A01) CONST. JOINT: KEYWAY FORMED BY A BEVELED 2X6.
 - (A07) SUPPORT ABUTMENT ON HP 12 x 53 STEEL PILING. ESTIMATED 80'-0" LONG WITH A REQUIRED DRIVING RESISTANCE OF 205 TONS PER PILE.
 - (A15) PIPE UNDERDRAIN WRAPPED (6-INCH). SLOPE 0.5% MIN. TO SUITABLE DRAINAGE. RODENT SHIELD REQUIRED.
 - (A19) 18" RUBBERIZED MEMBRANE WATERPROOFING. SEAL ALL HORIZ. & VERT. JOINTS AT BACKFACE.
 - (A22) A506 BARS SPACED @ 1'-0" CNTRS. MAY BE PLACED AFTER CONCRETE IS POURED BUT BEFORE INITIAL SET HAS TAKEN PLACE. (EMBED 1'-0" INTO CONC.)
- ALTERNATE THE POSITION OF THE 90° AND 180° HOOKS AT EACH VERTICAL LAYER OF TIES.

NO.	DATE	REVISION	BY
STATE OF WISCONSIN DEPARTMENT OF TRANSPORTATION			
STRUCTURE		B-37-497	
		DRAWN BY	PLANS CK'D
		CLP	JMC
WEST ABUTMENT BILL OF BARS		SHEET 7 OF 14	
		77	




- A01** CONST. JOINT: KEYWAY FORMED BY A BEVELED 2X6.
- A07** SUPPORT ABUTMENT ON HP 12 x 53 STEEL PILING. ESTIMATED 75'-0" LONG WITH A REQUIRED DRIVING RESISTANCE OF 205 TONS PER PILE.
- A15** PIPE UNDERDRAIN WRAPPED (6-INCH). SLOPE 0.5% MIN. TO SUITABLE DRAINAGE. RODENT SHIELD REQUIRED.
- A17** ½" FILLER: SEAL ALL EXPOSED HORIZ. & VERT. SURFACES OF ½" FILLER WITH NON-STAINING GRAY NON-BITUMINOUS JOINT SEALER. (1" DEEP AND HOLD ¾" BELOW SURFACE OF CONCRETE). EXTEND SEALER 3" BELOW GUTTER LINE AT INSIDE FACE.
- A19** 18" RUBBERIZED MEMBRANE WATERPROOFING. SEAL ALL HORIZ. & VERT. JOINTS AT BACKFACE.
- A22** B506 BARS SPACED @ 1'-0" CNTRS. MAY BE PLACED AFTER CONCRETE IS POURED BUT BEFORE INITIAL SET HAS TAKEN PLACE. (EMBED 1'-0" INTO CONC.)
- ALTERNATE THE POSITION OF THE 90° AND 180° HOOKS AT EACH VERTICAL LAYER OF TIES.

NO.	DATE	REVISION	B
STATE OF WISCONSIN DEPARTMENT OF TRANSPORTATION			
STRUCTURE		B-37-497	
DRAWN BY		CLP	PLANS CK'D JMC
EAST ABUTMENT		SHEET 8 OF 14 78	

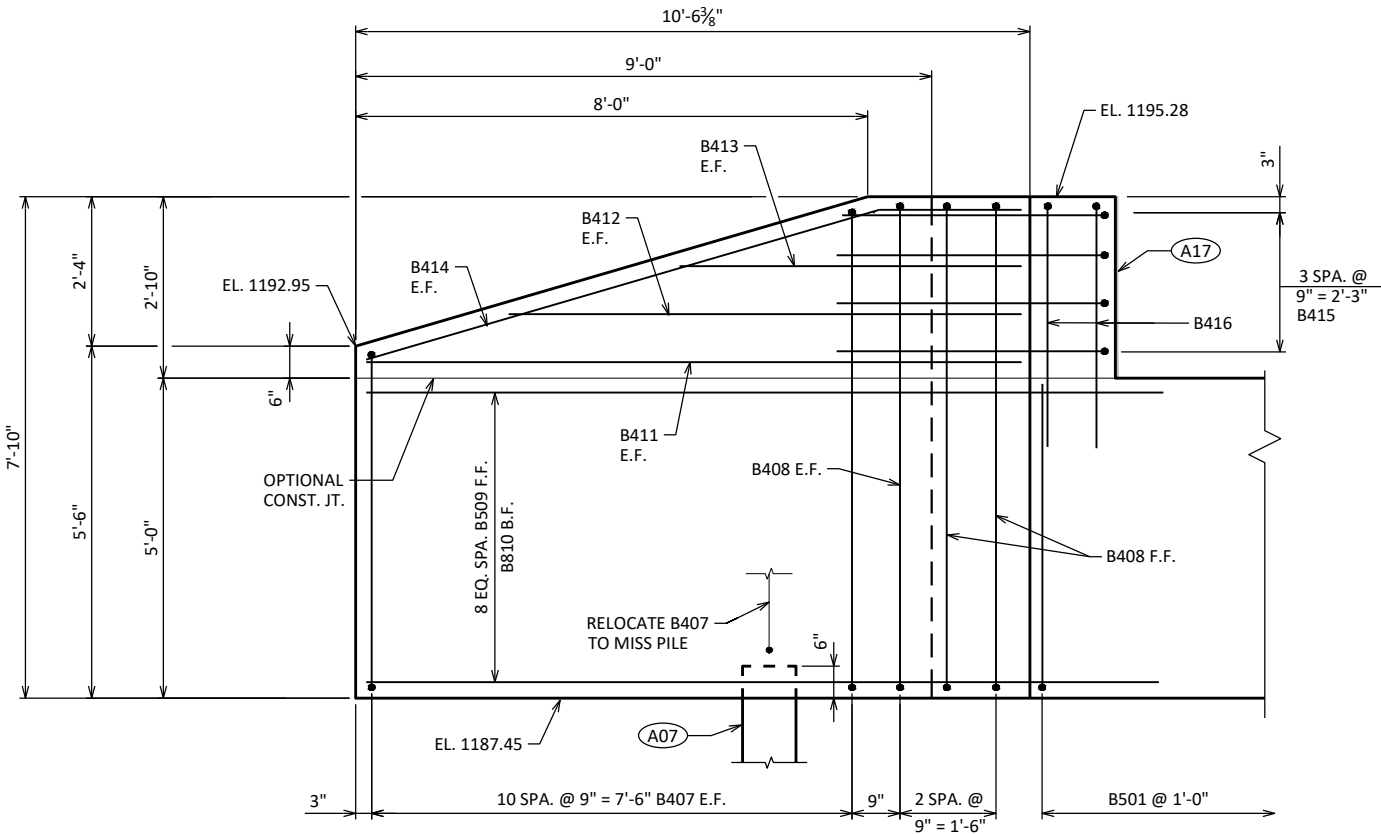


WING 3 ELEVATION

WING 3 SHOWN, WING 4 SIMILAR
SHOWING F.F. WING

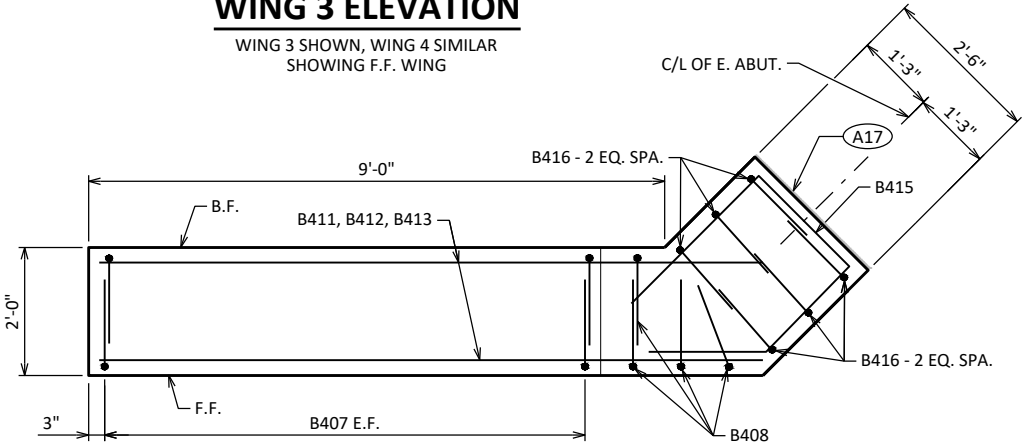


WING 3 PLAN

WING 3 SHOWN, WING 4 SIMILAR
SHOWING UPPER WING REINFORCEMENT

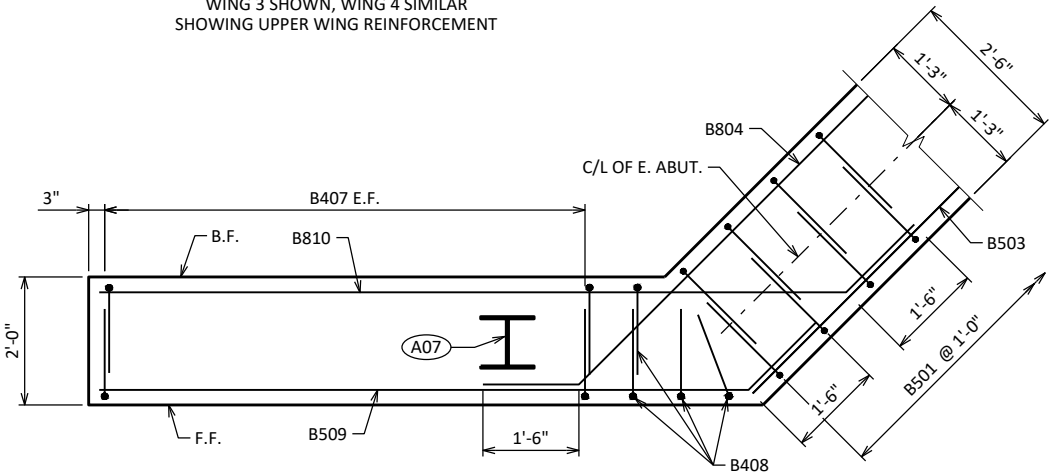

WING 3 PLAN


WING 3 SHOWN, WING 4 SIMILAR
SHOWING LOWER WING REINFORCEMENT

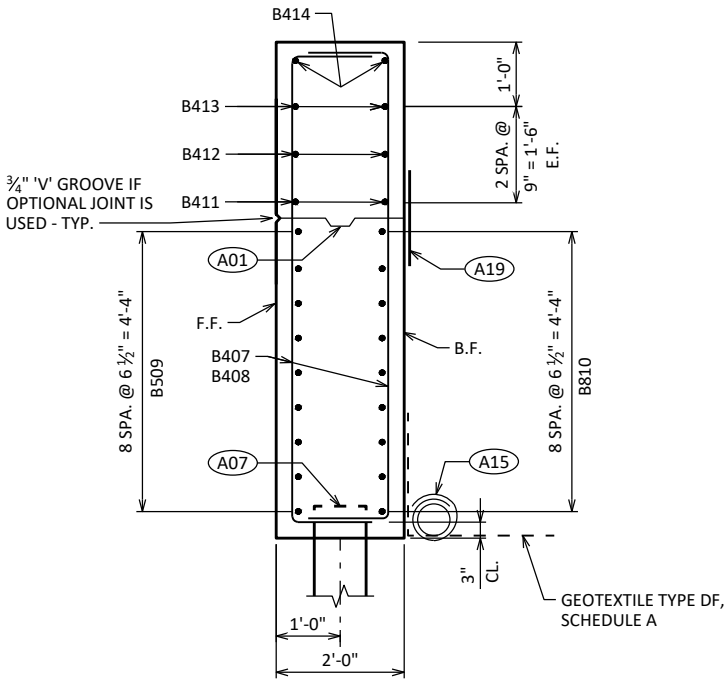

SECTION THRU WING 3


- (A01) OPTIONAL CONST. JOINT: KEYWAY FORMED BY A BEVELED 2X6. PROVIDE 3/4" "V" GROOVE ON F.F. OF WINGWALL IF JOINT IS USED.
- (A07) SUPPORT ABUTMENT ON HP 12 X 53 STEEL PILING. ESTIMATED 75'-0" LONG WITH A REQUIRED DRIVING RESISTANCE OF 205 TONS PER PILE.
- (A15) PIPE UNDERDRAIN WRAPPED (6-INCH). SLOPE 0.5% MIN. TO SUITABLE DRAINAGE. RODENT SHIELD REQUIRED.
- (A17) 1/2" FILLER: SEAL ALL EXPOSED HORIZ. & VERT. SURFACES OF 1/2" FILLER WITH NON-STAINING GRAY NON-BITUMINOUS JOINT SEALER. (1" DEEP AND HOLD 3/8" BELOW SURFACE OF CONCRETE). EXTEND SEALER 3" BELOW GUTTER LINE AT INSIDE FACE.
- (A19) 18" RUBBERIZED MEMBRANE WATERPROOFING, ONLY IF OPTIONAL CONSTRUCTION JOINT IS USED. COST INCIDENTAL TO BID ITEM "CONCRETE MASONRY STRUCTURES".

NO.	DATE	REVISION	BY
STATE OF WISCONSIN DEPARTMENT OF TRANSPORTATION			
STRUCTURE B-37-497			
DRAWN BY		CLP	PLANS CK'D JMC
EAST ABUTMENT WING DETAILS		SHEET 9 OF 14 79	

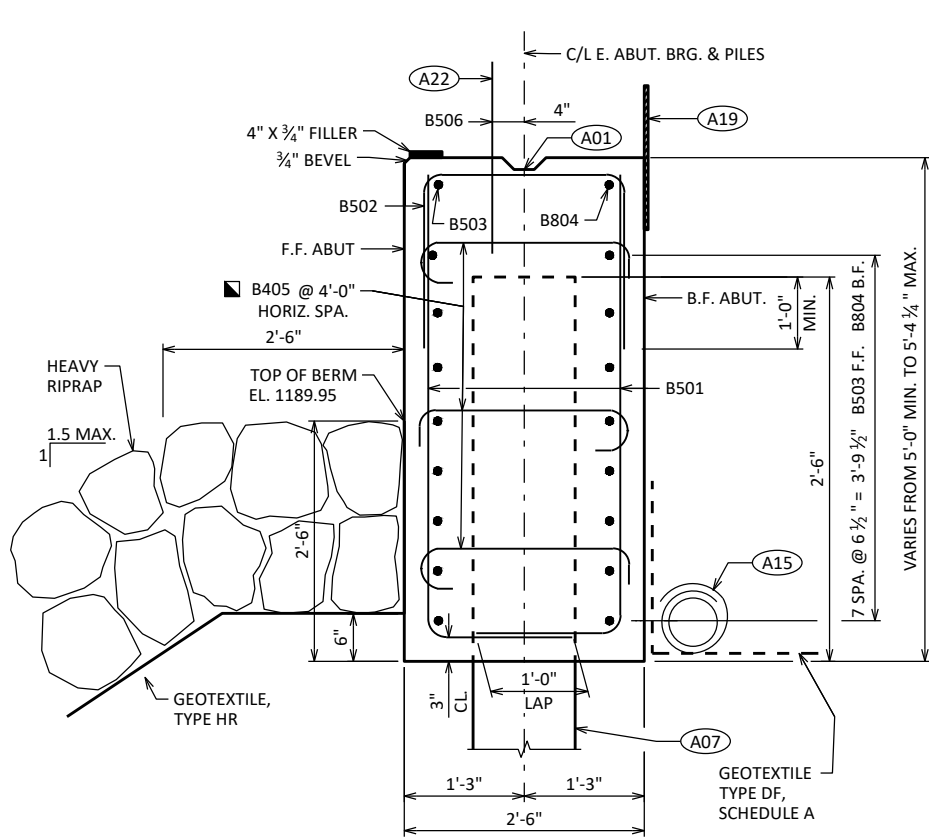

SECTION THRU BODY

- A01** CONST. JOINT: KEYWAY FORMED BY A BEVELED 2X6.
- A07** SUPPORT ABUTMENT ON HP 12 x 53 STEEL PILING. ESTIMATED 75'-0" LONG WITH A REQUIRED DRIVING RESISTANCE OF 205 TONS PER PILE.
- A15** PIPE UNDERDRAIN WRAPPED (6-INCH). SLOPE 0.5% MIN. TO SUITABLE DRAINAGE. RODENT SHIELD REQUIRED.
- A19** 18" RUBBERIZED MEMBRANE WATERPROOFING. SEAL ALL HORIZ. & VERT. JOINTS AT BACKFACE.
- A22** B506 BARS SPACED @ 1'-0" CNTRS. MAY BE PLACED AFTER CONCRETE IS POURED BUT BEFORE INITIAL SET HAS TAKEN PLACE. (EMBED 1'-0" INTO CONC.)
- ALTERNATE THE POSITION OF THE 90° AND 180° HOOKS AT EACH VERTICAL LAYER OF TIES.

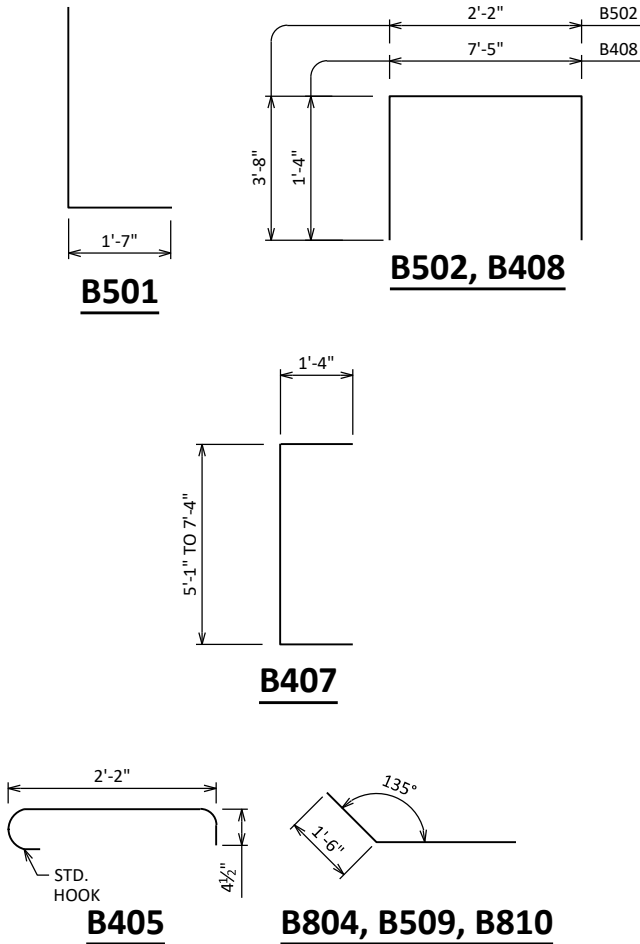

BAR SERIES TABLE

BUNDLE AND TAG EACH SERIES SEPARATELY.

BAR MARK	NO. REQ'D.	LENGTH
B407	4 SERIES OF 11	7'-7" TO 9'-10"

BILL OF BARS

NOTE: THE FIRST OR FIRST TWO DIGITS OF THE BAR MARK SIGNIFIES THE BAR SIZE.

BAR MARK	COAT	NO. REQ'D.	LENGTH	BENT	BAR SERIES	LOCATION
B501		80	6'-0"	X		ABUT BODY STIRRUPS
B502		40	9'-4"	X		ABUT BODY STIRRUPS - TOP U-BAR
B503		9	38'-10"			ABUT BODY HORIZ. - F.F.
B804		18	25'-8"	X		ABUT BODY HORIZ. - B.F.
B405		30	3'-0"	X		ABUT BODY TIE BARS
B506	X	33	2'-0"			ABUT BODY DOWEL BARS
B407	X	44	8'-8"	X	▲	WINGS 3 & 4 STIRRUPS
B408	X	8	9'-11"	X		WINGS 3 & 4 STIRRUPS
B509	X	18	11'-9"	X		WINGS 3 & 4 LOWER HORIZ - F.F.
B810	X	18	13'-5"	X		WINGS 3 & 4 LOWER HORIZ. - B.F.
B411	X	4	10'-3"			WINGS 3 & 4 UPPER HORIZ.
B412	X	4	7'-10"			WINGS 3 & 4 UPPER HORIZ.
B413	X	4	5'-3"			WINGS 3 & 4 UPPER HORIZ.
B414	X	4	10'-7"	X		WINGS 3 & 4 UPPER DIAG.
B415	X	8	8'-2"	X		WINGS 3 & 4 TOP HORIZ. CORNER
B416	X	12	5'-2"	X		WINGS 3 & 4 TOP VERT. CORNER

BENDING DIMENSIONS ARE OUT TO OUT OF BARS.

▲ LENGTH SHOWN FOR BAR IS AN AVERAGE AND SHOULD ONLY BE USED FOR BAR WEIGHT CALCULATIONS. SEE BAR SERIES TABLE FOR ACTUAL LENGTHS.




NO.	DATE	REVISION	BY
STATE OF WISCONSIN DEPARTMENT OF TRANSPORTATION			
STRUCTURE B-37-497			
		DRAWN BY CLP	PLANS CK'D JMC
EAST ABUTMENT BILL OF BARS		SHEET 10 OF 14 80	

BILL OF BARS

NOTE: THE FIRST OR FIRST TWO DIGITS OF THE BAR MARK SIGNIFIES THE BAR SIZE.




BAR MARK	COAT	NO. REQ'D.	LENGTH	BENT	BAR SERIES	LOCATION
P501		70	14'-0"			COLUMN VERT.
P402		30	30'-6"			COLUMN HORIZ.
P403		30	6'-1"	X		COLUMN HORIZ.
P404		154	2'-11"	X		COLUMN TIES
P505		17	4'-7"	X		COLUMN TOP
P506	x	32	2'-0"			COLUMN DOWELS

BENDING DIMENSIONS ARE OUT TO OUT OF BARS.

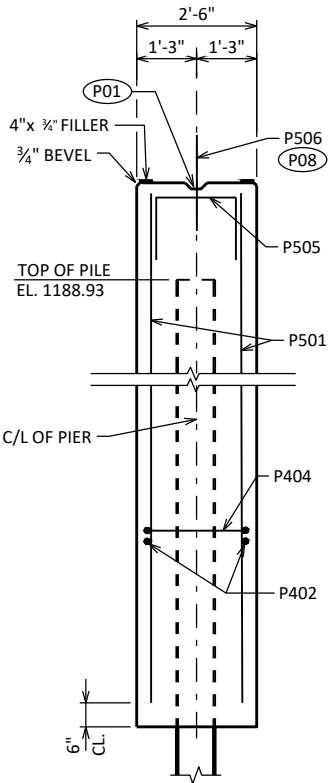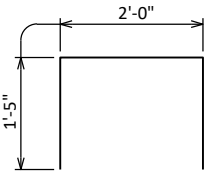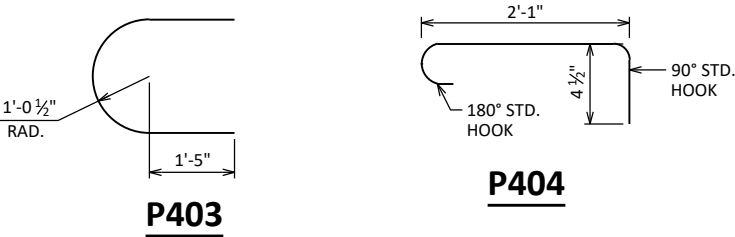

- P01 1'-3" x 2'-0" x 4" CONST. JOINT FORMED BY BEVELED KEYWAY.
- P03 SUPPORT PIER ON HP 12 X 53 STEEL PILING, ESTIMATED 80'-0" LONG WITH A REQUIRED DRIVING RESISTANCE OF 220 TONS PER PILE.
- P08 BARS @ 1'-0" CTRS. MAY BE PLACED AFTER CONCRETE IS POURED BUT BEFORE INITIAL SET HAS TAKEN PLACE. (EMBED 1'-0" INTO CONC.)
- ALTERNATE THE POSITION OF THE 90° AND 180° HOOKS AT EACH VERTICAL LAYER OF TIES.

NO.	DATE	REVISION	BY
STATE OF WISCONSIN DEPARTMENT OF TRANSPORTATION			
STRUCTURE B-37-497			
		DRAWN BY CLP	PLANS CK'D JMC
PIER		SHEET 11 OF 14 81	

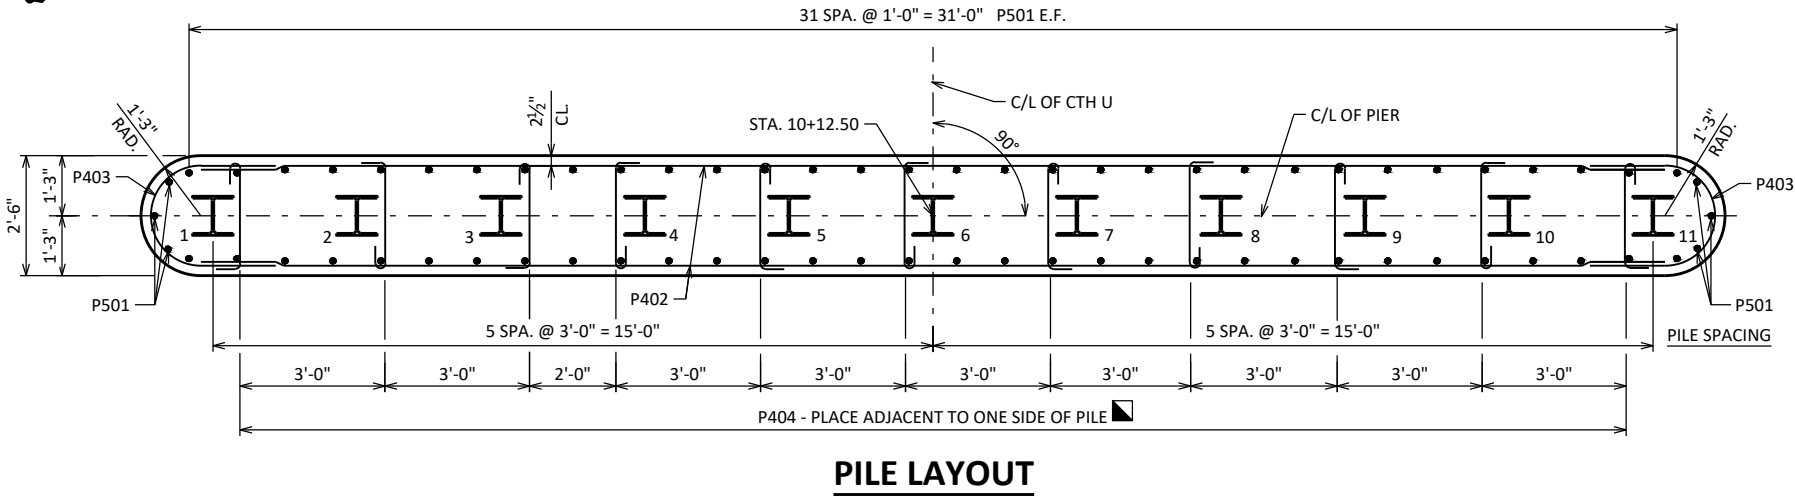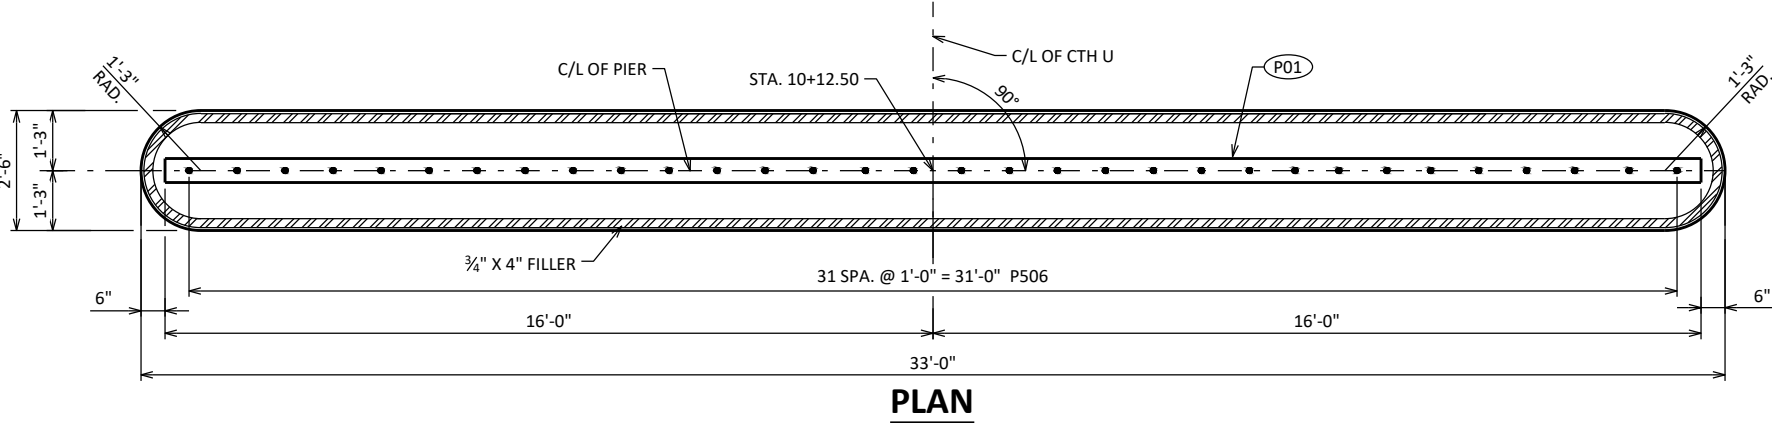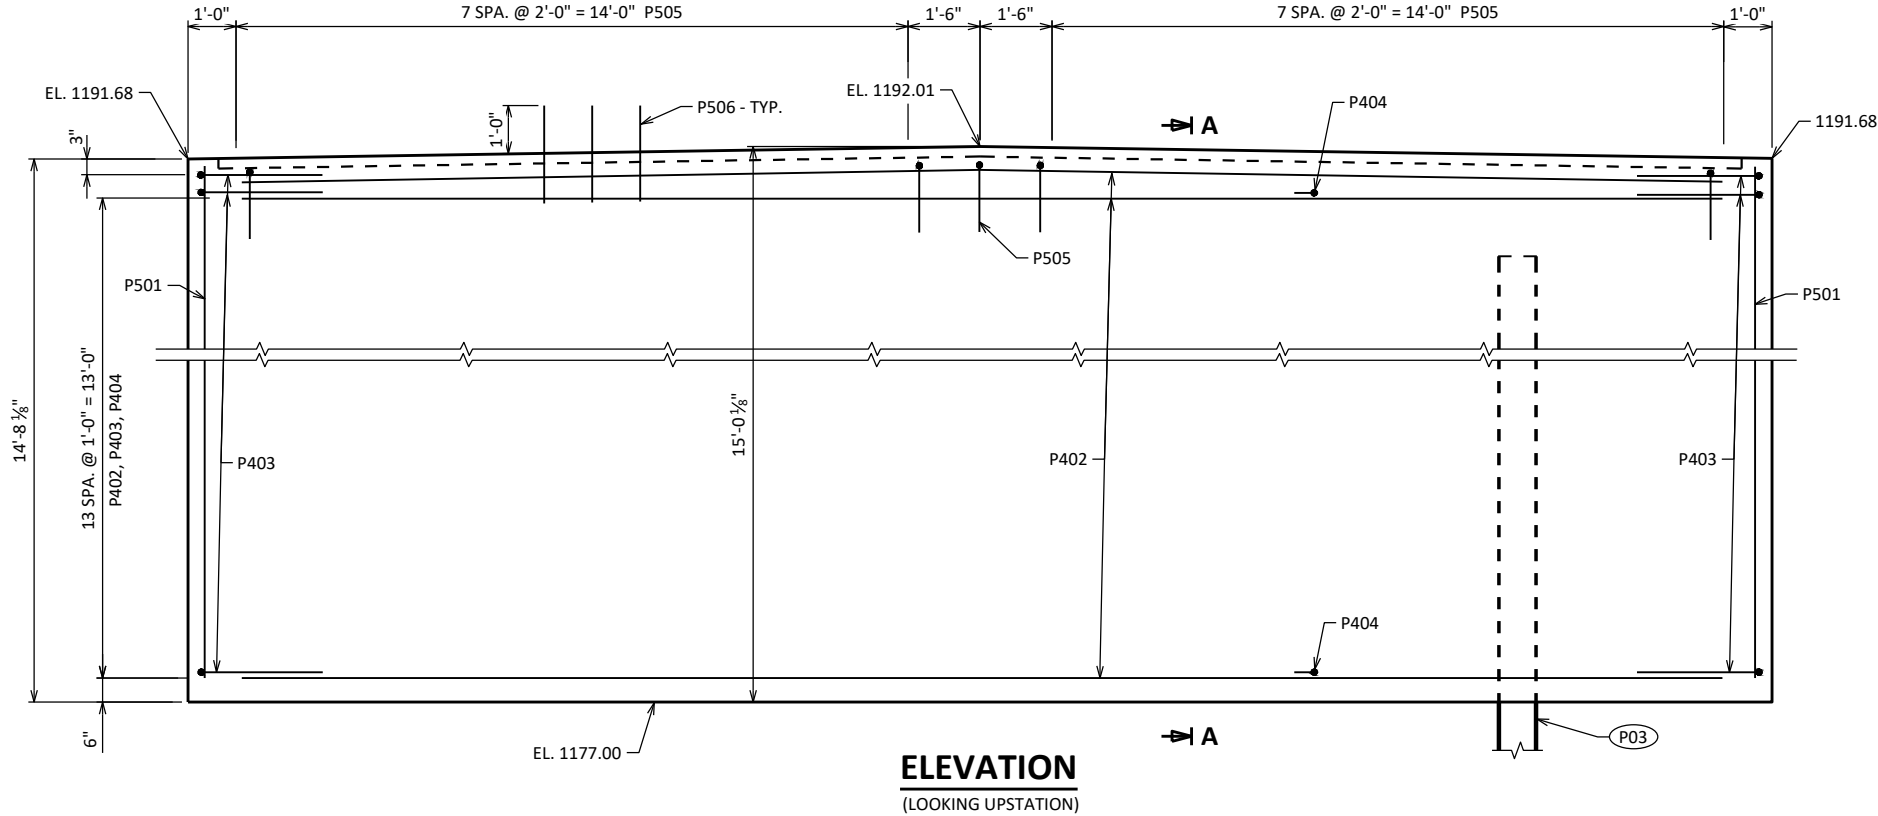

SECTION A



NO.	DATE	REVISION	BY
STATE OF WISCONSIN DEPARTMENT OF TRANSPORTATION			
STRUCTURE		B-37-497	
	DRAWN BY	CLP	PLANS C'K'D JMC
SUPERSTRUCTURE		SHEET 12 OF 14	
		82	



A22 A506, B506 BARS SPACED @ 1'-0" CNTRS. MAY BE PLACED AFTER CONCRETE IS POURED BUT BEFORE INITIAL SET HAS TAKEN PLACE. (EMBED 1'-0" INTO CONC.)


NO.	DATE	REVISION			BY
STATE OF WISCONSIN DEPARTMENT OF TRANSPORTATION					
STRUCTURE B-37-497					
		DRAWN BY	CLP	PLANS CK'D	JMC
SUPERSTRUCTURE PLAN			SHEET 13 OF 14		
			83		

LEGEND


- 1 W6 X 25 WITH 1 1/8" X 1 1/2" HORIZ. SLOTS ON EACH SIDE OF POST FOR BOLT NO. 6. CUT BOTTOM OF POST TO MATCH CROSS SLOPE OF ROADWAY. PLACE POST VERTICAL. PLACE POSTS NORMAL TO GRADE LINE.
- 2 PLATE 1 1/4" X 11 3/4" X 1'-8" WITH 1 1/16" DIA. OVERSIZED HOLES FOR ANCHOR BOLTS NO. 3. WELD TO NO. 1 AS SHOWN.
- 3 ASTM A449 - 1 1/8" DIA. ANCHOR BOLTS WITH NUT AND HARDENED WASHER (ALL GALVANIZED). 5 REQ'D. PER POST. THREAD 3" AND PLACE NORMAL TO PLATE NO. 2. CHAMFER TOP OF BOLTS BEFORE THREADING. USE 1'-9" LONG IN ABUTMENT WINGS. AT POSTS ON CONCRETE SLAB SUPERSTRUCTURES WHERE THE SLAB THICKNESS IS > 16" USE 1'-3" LONG. USE 10 3/4" LONG AT ALL OTHER LOCATIONS. (AN EQUIVALENT THREADED ROD WITH NUTS AND HARDENED WASHERS MAY BE SUBSTITUTED FOR ANCHOR BOLTS IN WINGS IF REQ'D. FOR CONSTRUCTABILITY.)
- 4 5/8" X 11" X 1'-8" ANCHOR PLATE (GALVANIZED) WITH 1 3/16" DIA. HOLES FOR ANCHOR BOLTS NO. 3
- 5 TS 5 X 4 X 0.25 STRUCTURAL TUBING. ATTACH TO NO. 1 WITH NO. 6.
- 5A TS 5 X 5 X 0.25 STRUCTURAL TUBING. ATTACH TO NO. 1 WITH NO. 6.
- 6 7/8" DIA. A325 SLOTTED ROUND HEAD BOLT WITH NUT, 3/16" X 1 5/8" MIN. WASHER, AND LOCK WASHER (2 REQ'D. AT EACH RAIL TO POST LOCATION.)
- 7 1/2" THK. BACK-UP PLATE WITH 2 - 7/8" X 1 1/2" THREADED SHOP WELDED STUDS (NO. 12). BOLT TO RAIL AS SHOWN IN DETAIL. REQUIRED AT THRIE BEAM GUARD RAIL ATTACHMENTS ONLY. PLACE SYMMETRICALLY ABOUT TUBES NO. 5A.
- 8 1" DIA. HOLES IN PLATE NO. 7 & TUBES NO. 5A FOR 7/8" DIA. A325 BOLTS WITH HEX NUTS AND WASHERS. 6 HOLES IN TUBES AND PLATE NO. 7.
- 9 SPLICE SLEEVE FABRICATED FROM 1/4" PLATE. PROVIDE "SLIDING FIT".
- 10 3/8" X 3 5/8" X 2'-4" PLATE. 2 PER RAIL. USED IN NO. 5 & 5A.
- 10A 3/8" X 2 5/8" X 2'-4" PLATE USED IN NO. 5, 3/8" X 3 5/8" X 2'-4" PLATE USED IN NO. 5A. 2 PER RAIL.
- 11 7/8" DIA. A325 ROUND HEAD BOLT WITH NUT, WASHER, AND LOCK WASHER. USE 1 5/16" X 1 1/4" LONGIT. SLOTTED HOLES IN PLATE NO. 10A. AT FIELD JOINTS AND 1 5/16" X 2 3/4" MIN. LONGIT. SLOTTED HOLES AT EXP. JOINTS IN PLATE NO. 10A. PROVIDE 1 5/16" DIA. ROUND HOLES IN TUBES NO. 5 AND NO. 5A.
- 12 7/8" DIA. X 1 1/2" LONG THREADED SHOP WELDED STUDS (2 REQ'D.).
- 13 3/8" X 8" X 1'-6" PLATE. BOLT TO RAIL AS SHOWN IN DETAIL. REQ'D. AT THRIE BEAM GUARD RAIL ATTACHMENTS ONLY. PLACE SYM. ABOUT TUBES NO. 5A.
- 14 7/8" DIA. X 2" LONG A325 HEX BOLT WITH NUT AND WASHER (5 REQ'D.).
- 15 1" DIA. HOLES IN TUBES NO. 5A FOR 7/8" DIA. A325 ROUND HEAD BOLT WITH NUT, WASHER AND LOCK WASHER (4 REQ'D.). 4 HOLES IN TUBES.

GENERAL NOTES


1. BID ITEM SHALL BE "RAILING TUBULAR TYPE M" WHICH INCLUDES ALL ITEMS SHOWN.
2. RAIL POST AND BASE PLATES SHALL CONFORM TO THE REQUIREMENTS OF ASTM A709 GRADE 50. HOLLOW RAILING STRUCTURAL TUBING SHALL CONFORM TO THE REQUIREMENTS OF ASTM A500 GRADE B OR C WITH A CERTIFIED FY = 50 KSI. ANCHOR PLATES, AND SPLICE TUBE PLATES SHALL CONFORM TO THE REQUIREMENTS OF ASTM A709 GRADE 36.
3. THE NUT SECURING THE POST BASE PLATE TO THE CONCRETE SHALL BE TIGHTENED TO A SNUG FIT AND GIVEN AN ADDITIONAL 1/8 TURN.
4. RAILS SHALL BE CONTINUOUS OVER A MINIMUM OF THREE (3) POSTS WITHOUT SPLICES WHERE POSSIBLE. RAILS SHALL BE SPLICED IN A PANEL OVER EXPANSION JOINTS.
5. ENDS OF TUBE SECTIONS SHALL BE SAWED. GRIND SMOOTH EXPOSED EDGES. ALL CUT ENDS SHALL BE TRUE AND SMOOTH.
6. WELD IS THE SAME ON BOTH FLANGES. FLANGE WELD DOES NOT REQUIRE MAGNETIC PARTICLE TESTING.
7. FILL BOLT SLOT OPENINGS IN POST SHIMS AND PLATE NO. 2 AND CAULK AROUND PERIMETER OF PLATE NO. 2 WITH NON-STAINING GRAY NON-BITUMINOUS JOINT SEALER. STEEL POST SHIMS MAY BE USED UNDER POSTS WHERE REQ'D. FOR ALIGNMENT.
8. POST BASE PLATES SHALL BE FLAT WITH ALL SURFACES SMOOTH AND FREE FROM WARP AND ALL EDGES SMOOTH, STRAIGHT AND VERTICAL. ALL PLATE CUTS SHALL BE MACHINE OR MACHINE FLAME CUT.
9. ALL MATERIAL SHALL BE GALVANIZED AFTER FABRICATION. PRIOR TO GALVANIZING, ALL STEEL RAILING POSTS & STEEL TUBING SHALL BE GIVEN A NO. 6 BLAST CLEANING BY SSPC SPECIFICATIONS.

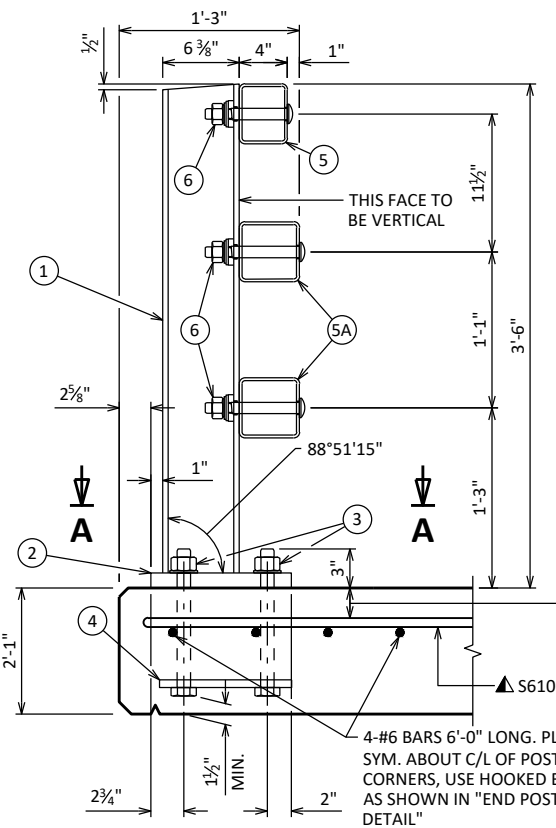

SECTION THRU RAILING ON SLAB

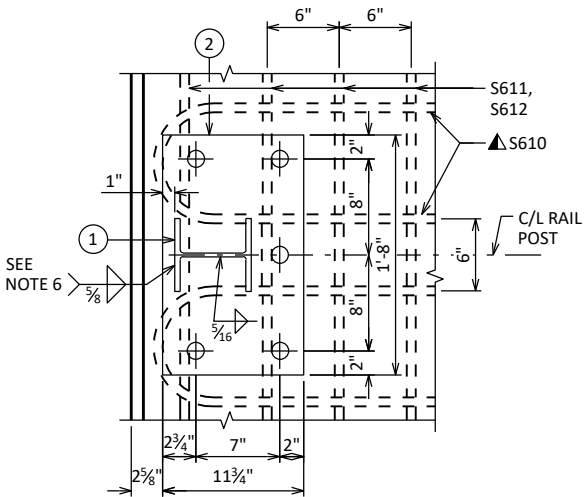


SECTION A-A

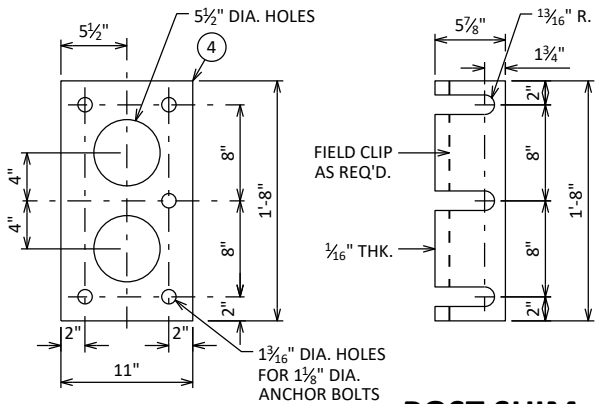


ANCHOR PLATE
AT RAIL TO SLAB CONNECTION

POST SHIM
DETAIL

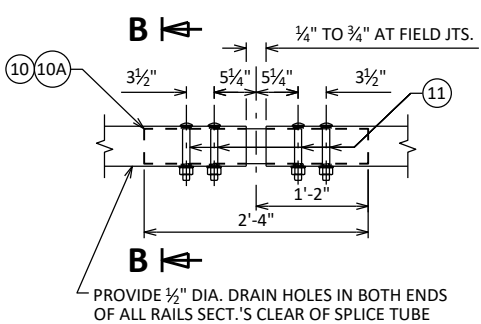


FIELD ERECTION JOINT DETAIL

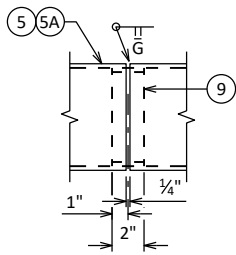


SHOP RAIL SPLICE DETAIL

PLACE BELOW TOP MAT SLAB REINFORCEMENT

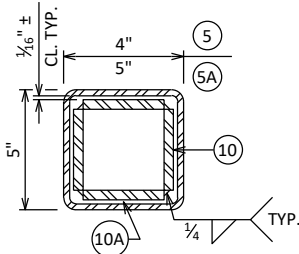


SECTION B-B

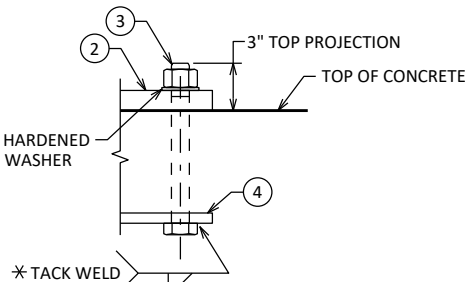


ANCHOR BOLTS

TYPICAL RAIL TO POST CONNECTIONS

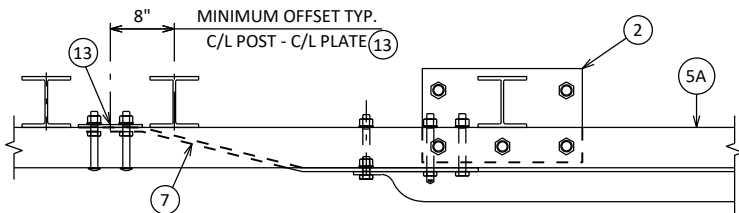


TOP VIEW AT END POST

THRIE BEAM RAIL ATTACHMENT

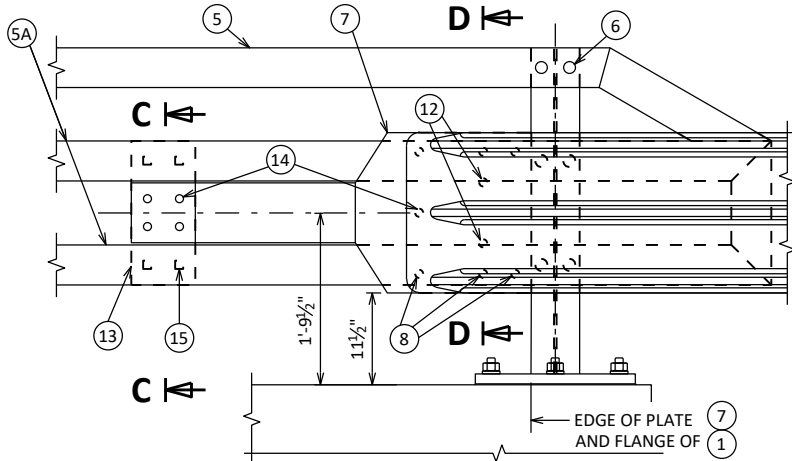


DETAIL AT END POST

THRIE BEAM RAIL ATTACHMENT

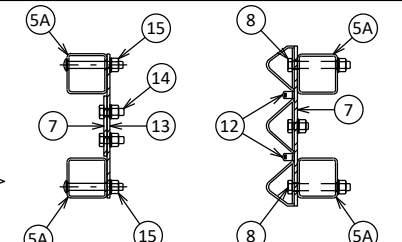


SECTION C-C

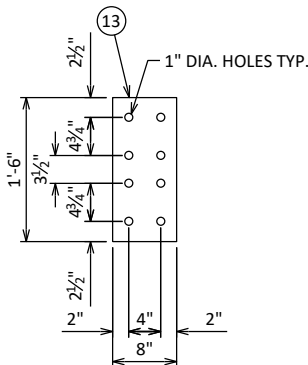

ANCHOR PLATE

AT BEAM GUARD ATTACHMENT

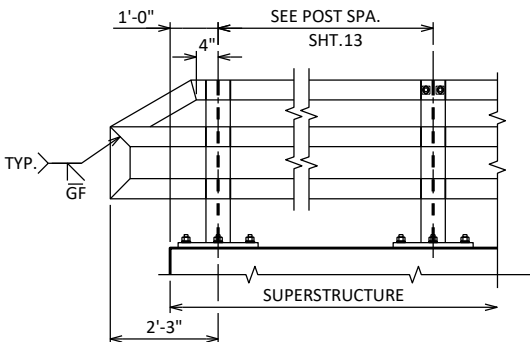

PART ELEVATION OF RAILING

▲ TIE TO TOP MAT OF STEEL.


* ANCHOR BOLT ASSEMBLY MAY BE TACK WELDED, EITHER IN THE SHOP, OR IN THE FIELD AFTER THE ANCHOR PLATE IS PLACED.


NO.	DATE	REVISION	BY
STATE OF WISCONSIN DEPARTMENT OF TRANSPORTATION			
STRUCTURE B-37-497			
DRAWN BY		CLP	PLANS CK'D JMC
TUBULAR STEEL RAILING TYPE M		SHEET 14 OF 14 84	

SCALE =

COUNTY U									
STATION	AREA (SF)			INCREMENTAL VOL (CY) (UNADJUSTED)			CUMULATIVE VOL (CY)		
	CUT	SALVAGED/UNUSABLE PAVEMENT MATERIAL	FILL	CUT	SALVAGED/UNUSABLE PAVEMENT MATERIAL	FILL	CUT	EXPANDED FILL	MASS ORDNATE
				NOTE 1	NOTE 2	NOTE 3	1.00 NOTE 1	1.30	NOTE 8
7+35.00	6.19	0.00	0.00	0	0	0	0	0	0
7+45.00	18.47	0.00	16.49	5	0	3	5	4	1
7+45.31	18.43	0.00	16.99	0	0	0	5	4	1
7+50.00	17.97	0.00	29.50	3	0	4	8	9	-1
7+75.00	17.65	0.00	55.42	16	0	39	24	60	-36
8+00.00	17.69	0.00	57.54	16	0	52	40	127	-87
8+25.00	17.74	0.00	62.73	16	0	56	56	200	-144
8+35.31	21.70	0.00	53.86	8	0	22	64	229	-165
8+50.00	43.56	11.00	43.87	18	3	27	82	264	-185
8+50.25	43.56	11.00	41.11	0	0	0	82	264	-185
8+60.31	65.42	11.00	40.68	20	4	15	102	283	-188
8+75.00	45.46	11.00	23.91	30	6	18	132	307	-188
8+85.31	45.12	11.00	15.97	17	4	8	149	317	-185
9+00.00	45.53	11.00	15.34	25	6	9	174	329	-178
9+25.00	46.41	11.00	10.80	43	10	12	217	345	-161
9+40.25	45.53	11.00	17.31	26	6	8	243	355	-151
B-37-0497									
10+84.75	0.00	0.00	0.00	0	0	0	0	0	-151
11+00.00	40.61	11.00	16.09	11	3	5	11	7	-149
11+25.00	38.76	11.00	21.38	37	10	17	48	29	-145
11+39.69	38.60	11.00	23.66	21	6	12	69	44	-145
11+50.00	38.58	11.00	32.63	15	4	11	84	59	-148
11+64.69	38.55	11.00	47.96	21	6	22	105	87	-162
11+74.75	37.49	11.00	43.80	14	4	17	119	109	-174
11+75.00	37.49	11.00	50.92	0	0	0	119	109	-174
11+89.69	23.85	0.00	56.37	17	0	29	136	147	-195
12+00.00	10.21	0.00	61.08	7	0	22	143	176	-216
12+25.00	9.78	0.00	73.30	9	0	62	152	256	-288
12+50.00	9.56	0.00	86.08	9	0	74	161	352	-375
12+53.44	9.66	0.00	87.19	1	0	11	162	367	-389
12+75.00	10.17	0.00	95.98	8	0	73	170	462	-475
12+77.19	10.23	0.00	97.91	1	0	8	171	472	-485
13+00.00	10.76	0.00	122.65	9	0	93	180	593	-597
13+02.19	10.15	0.00	123.52	9	0	107	189	732	-727
13+25.00	10.08	0.00	134.35	1	0	7	190	741	-735
13+27.19	10.00	0.00	133.52	1	0	11	191	755	-748
13+50.00	45.18	0.00	126.42	23	0	110	214	898	-868
13+75.00	46.71	0.00	107.62	43	0	108	257	1039	-966
13+81.50	10.22	0.00	99.56	7	0	25	264	1071	-991
14+00.00	2.21	0.00	57.21	4	0	54	268	1141	-1057
14+25.00	2.32	0.00	20.80	2	0	36	270	1188	-1102
14+50.00	4.29	0.00	0.00	3	0	10	273	1201	-1112
				516	72	1,197			

NOTES:	
1 - CUT	CUT INCLUDES SALVAGED/UNUSABLE PAVEMENT MATERIAL
2 - SALVAGED/UNUSABLE PAVEMENT MATERIAL	THIS DOES NOT SHOW UP IN CROSS SECTIONS
3 - FILL	DOES NOT INCLUDE UNUSABLE PAVEMENT EXC VOLUME
8 - MASS ORDNATE	CUT - UNUSABLE PAVEMENT MATERIAL - (FILL * FILL FACTOR)

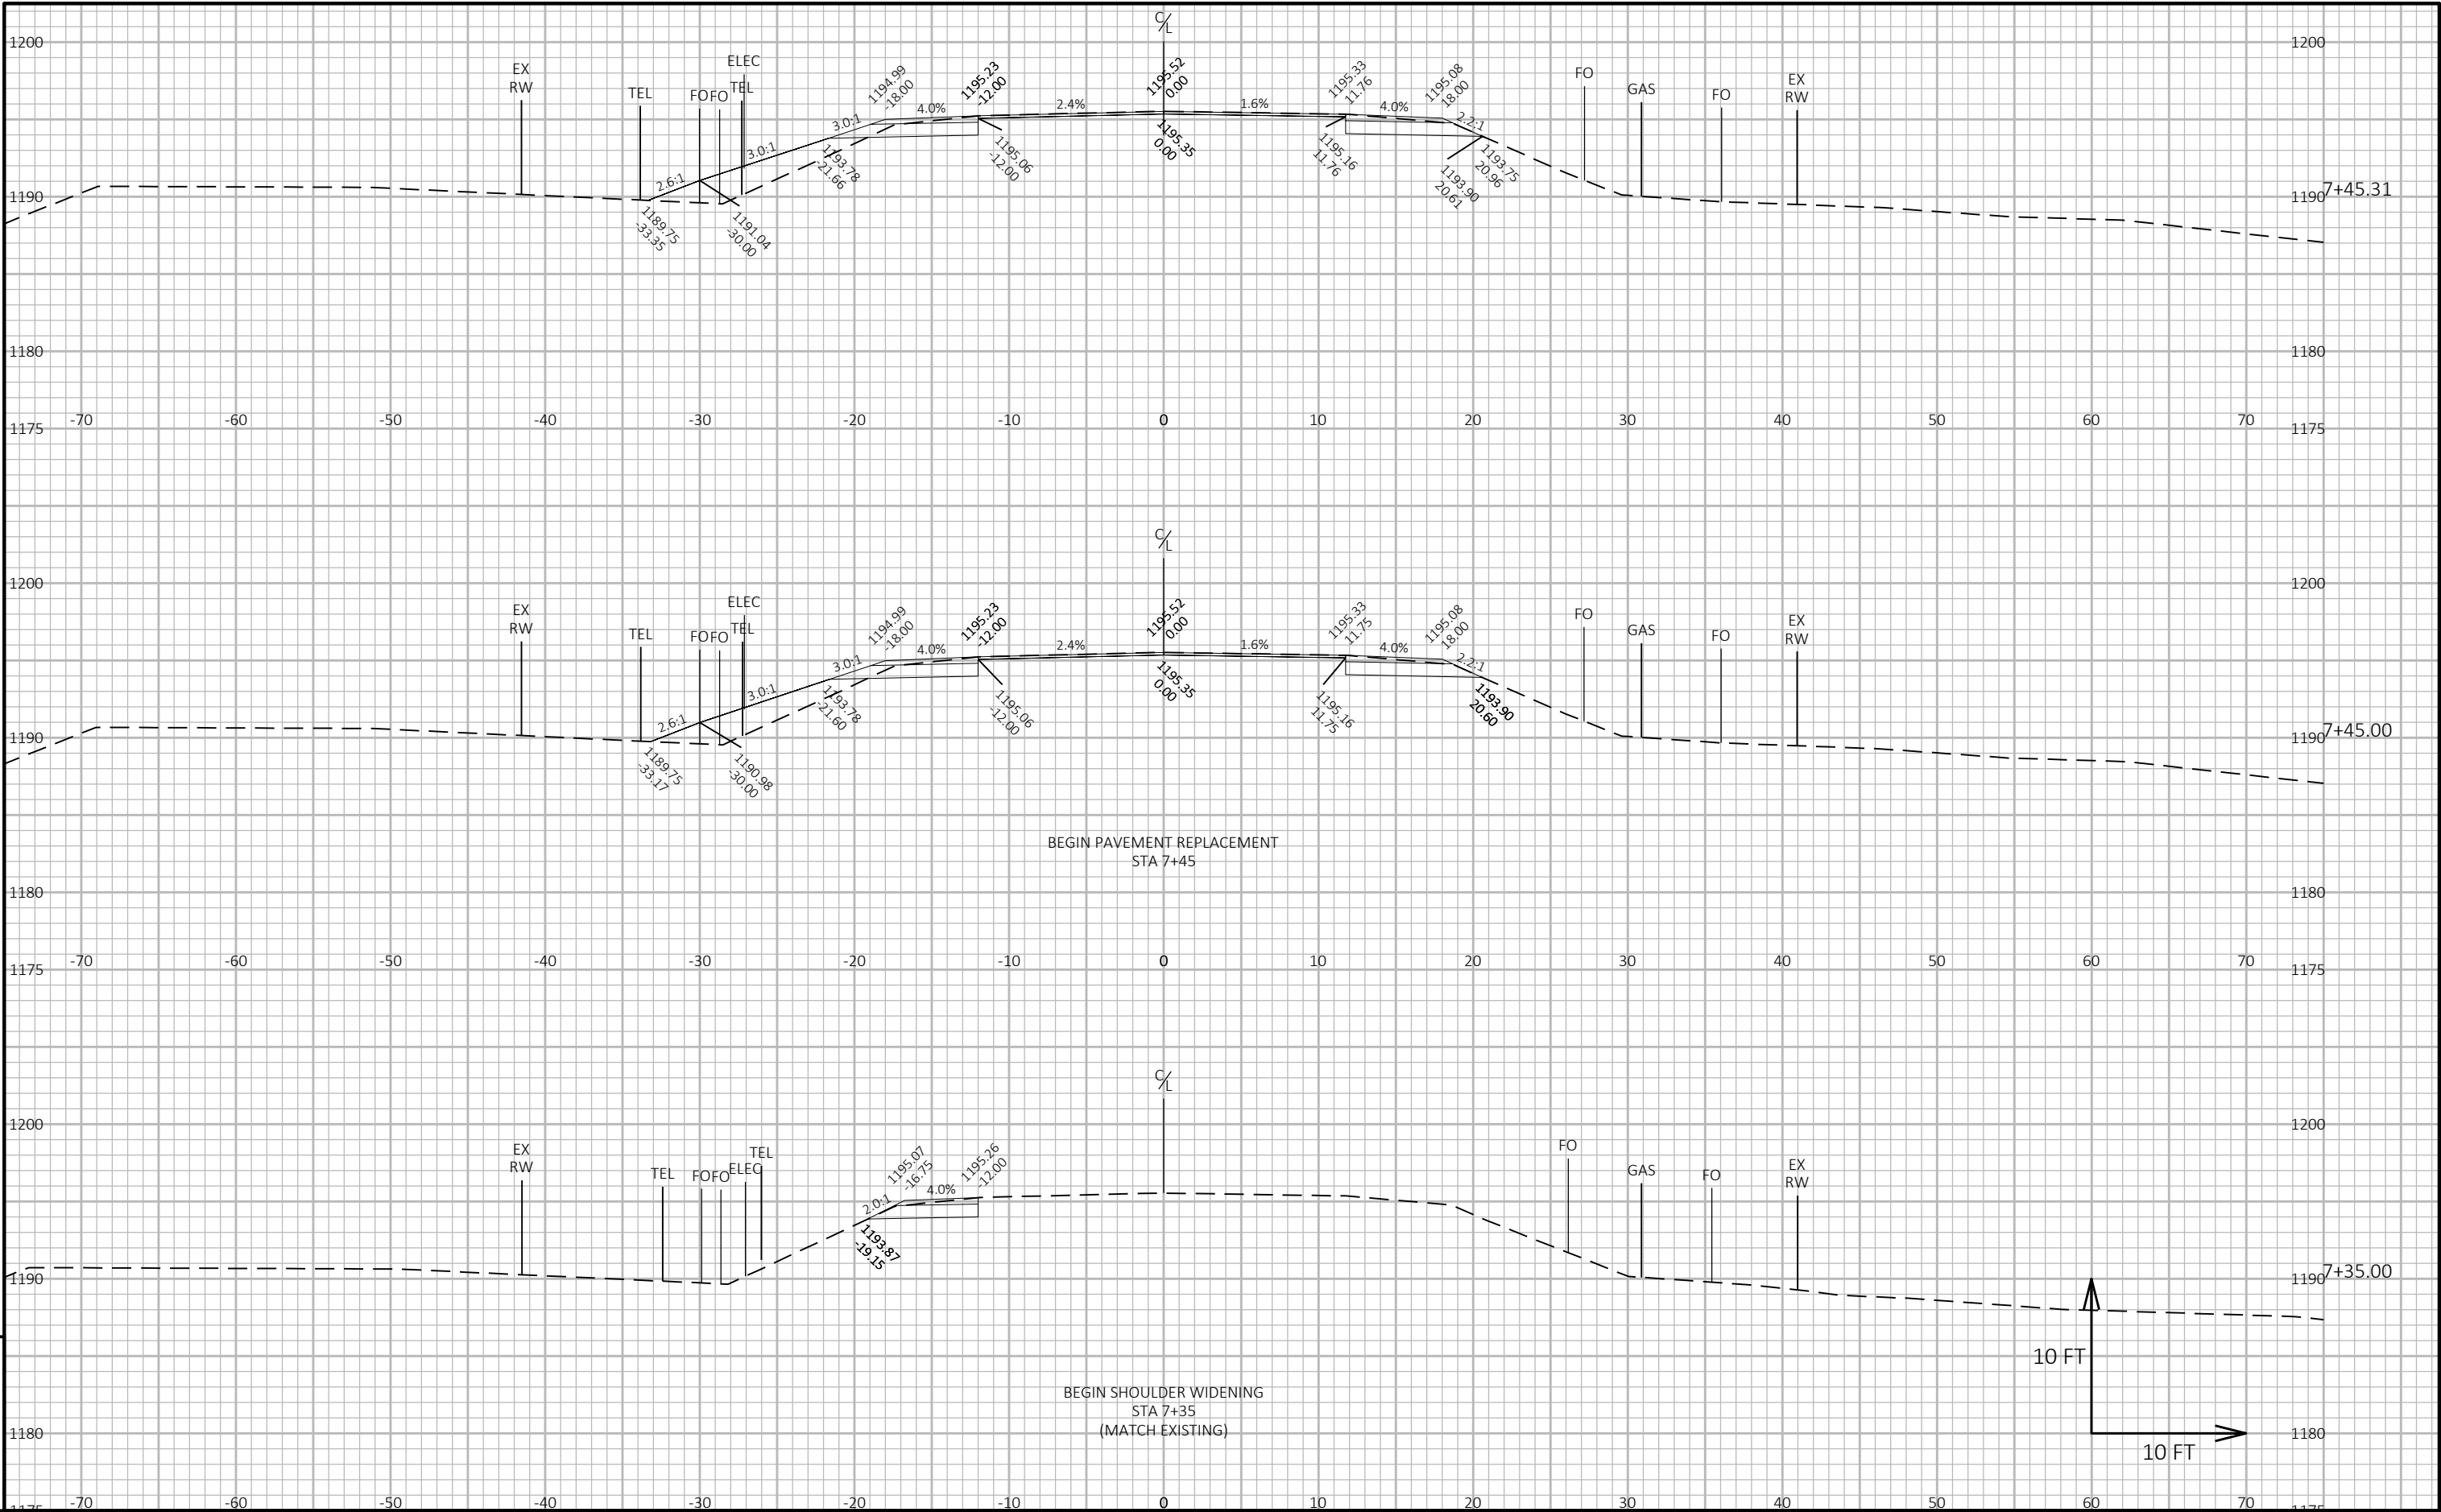


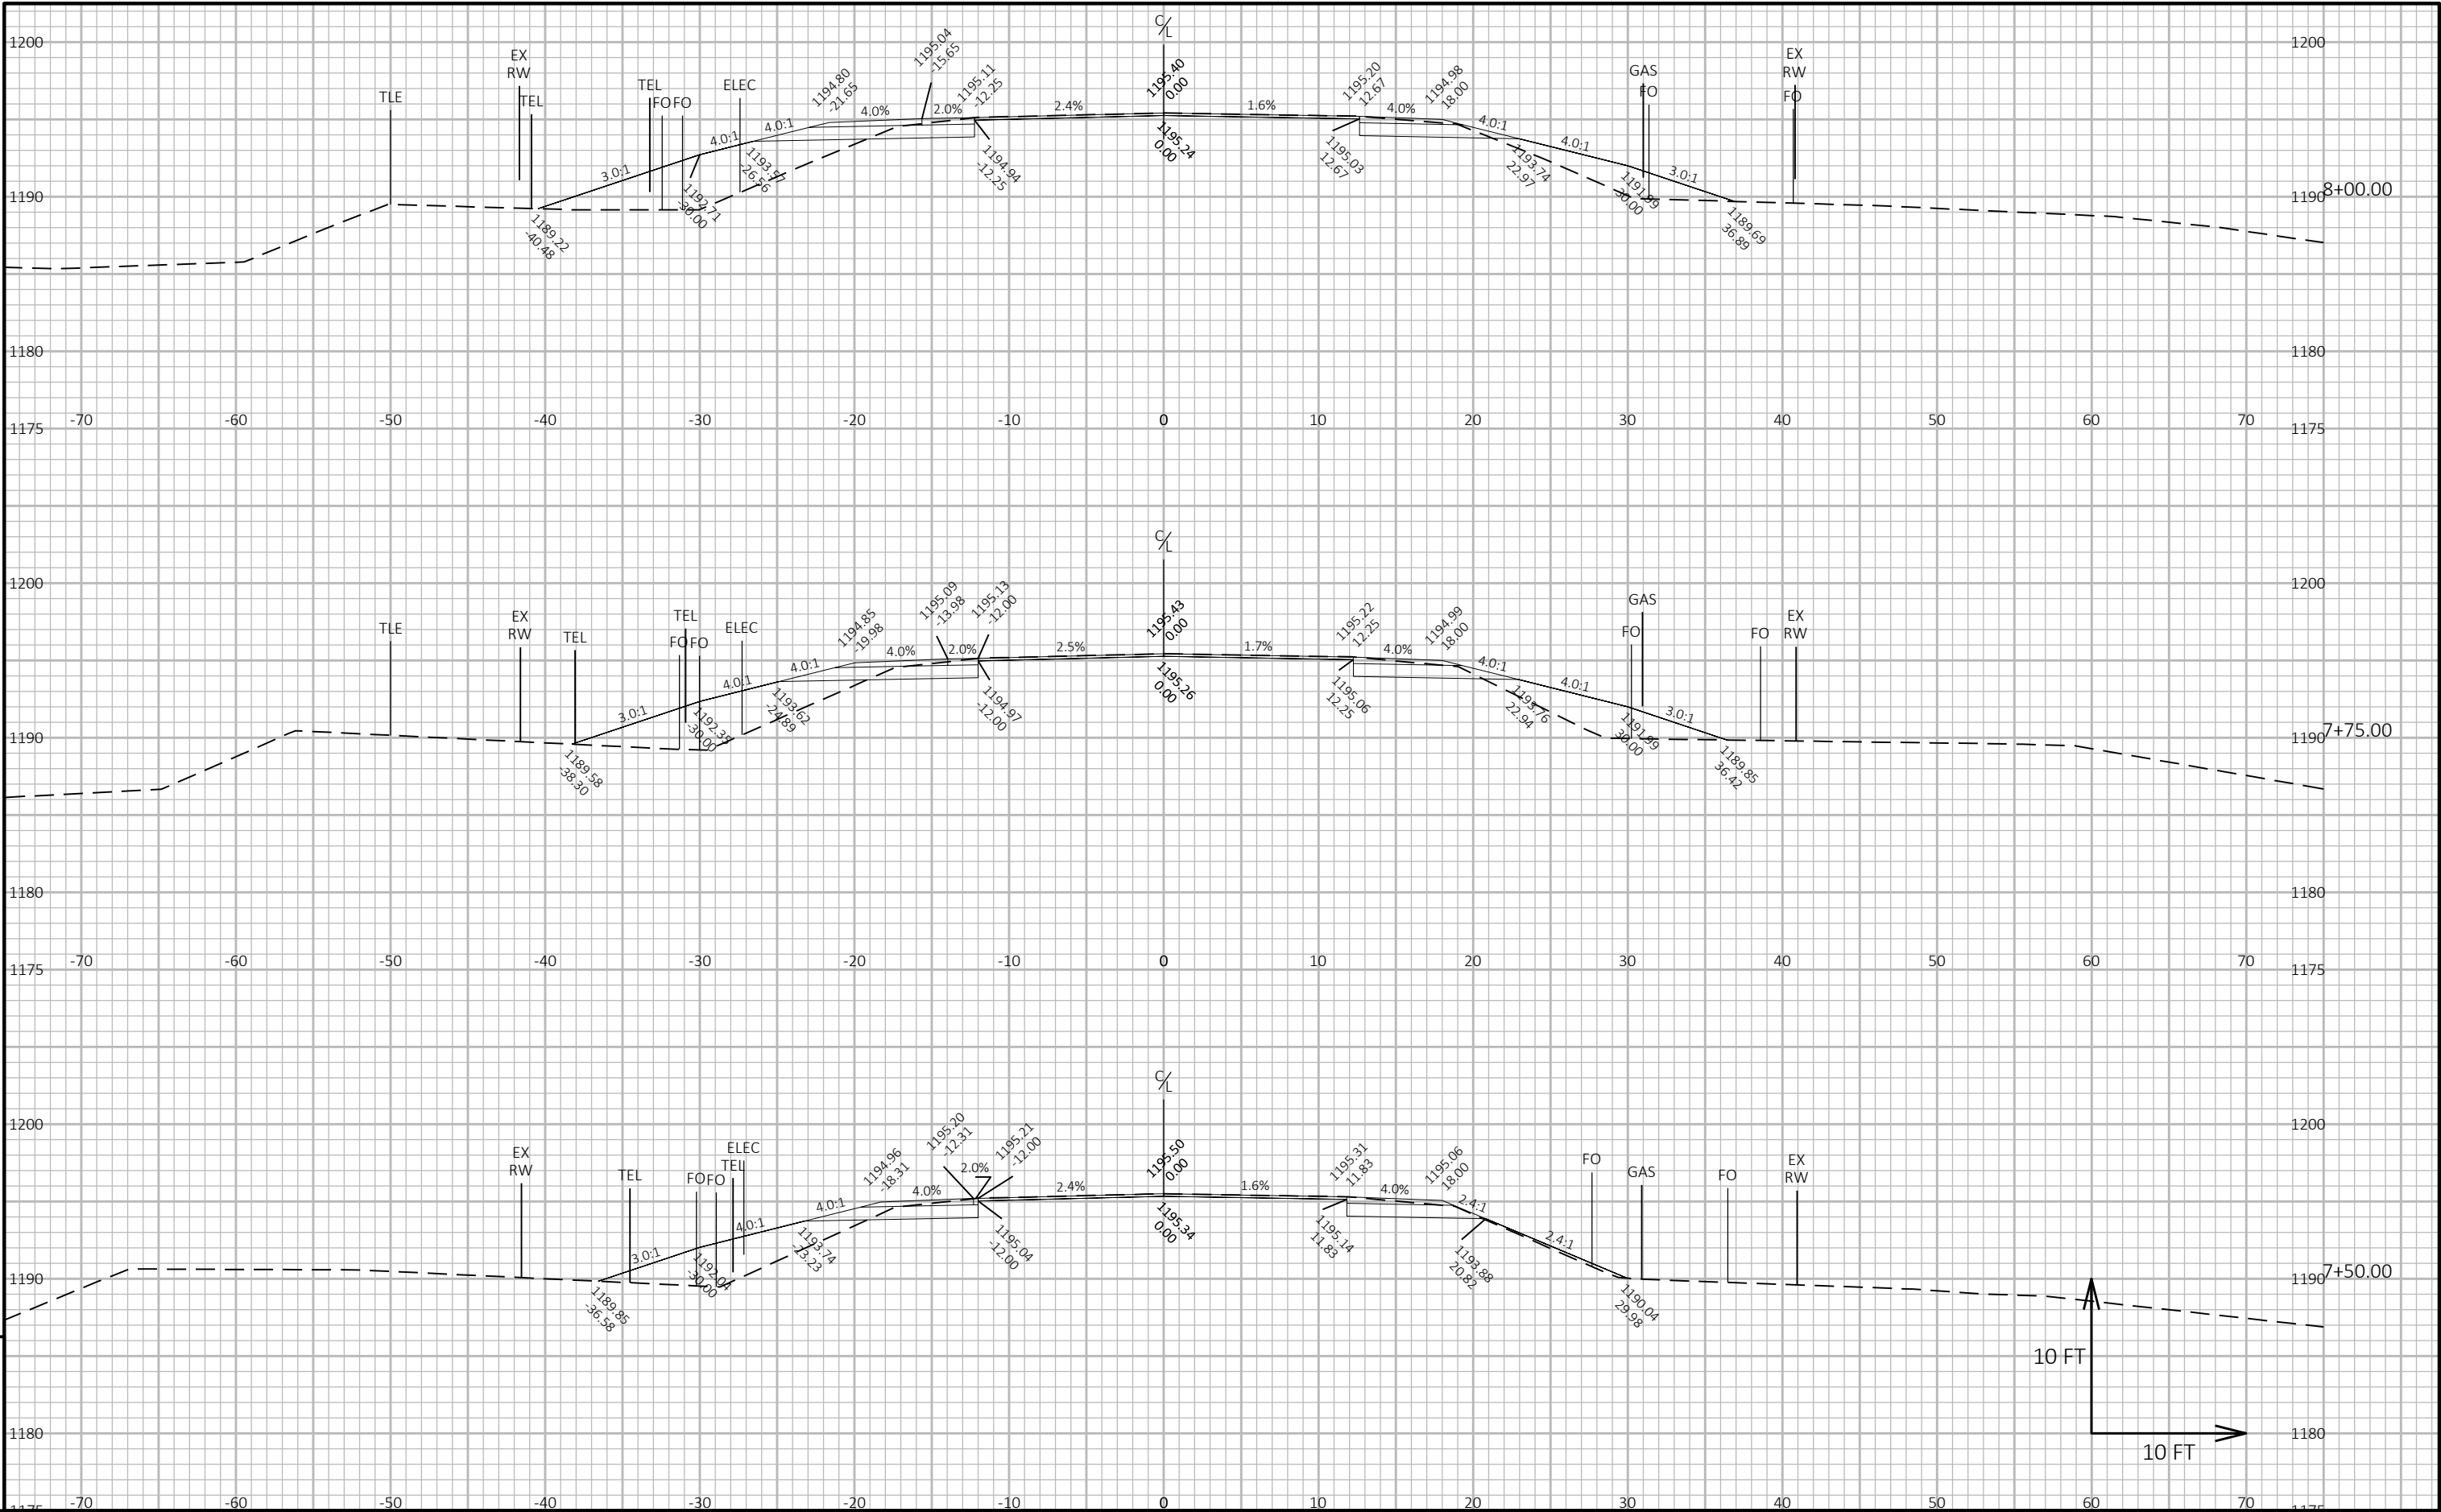



9

9

PROJECT NO: 9481-00-74	HWY: CTH U	COUNTY: MARATHON	CROSS SECTIONS: CTH U	SHEET 87	E
------------------------	------------	------------------	-----------------------	----------	---

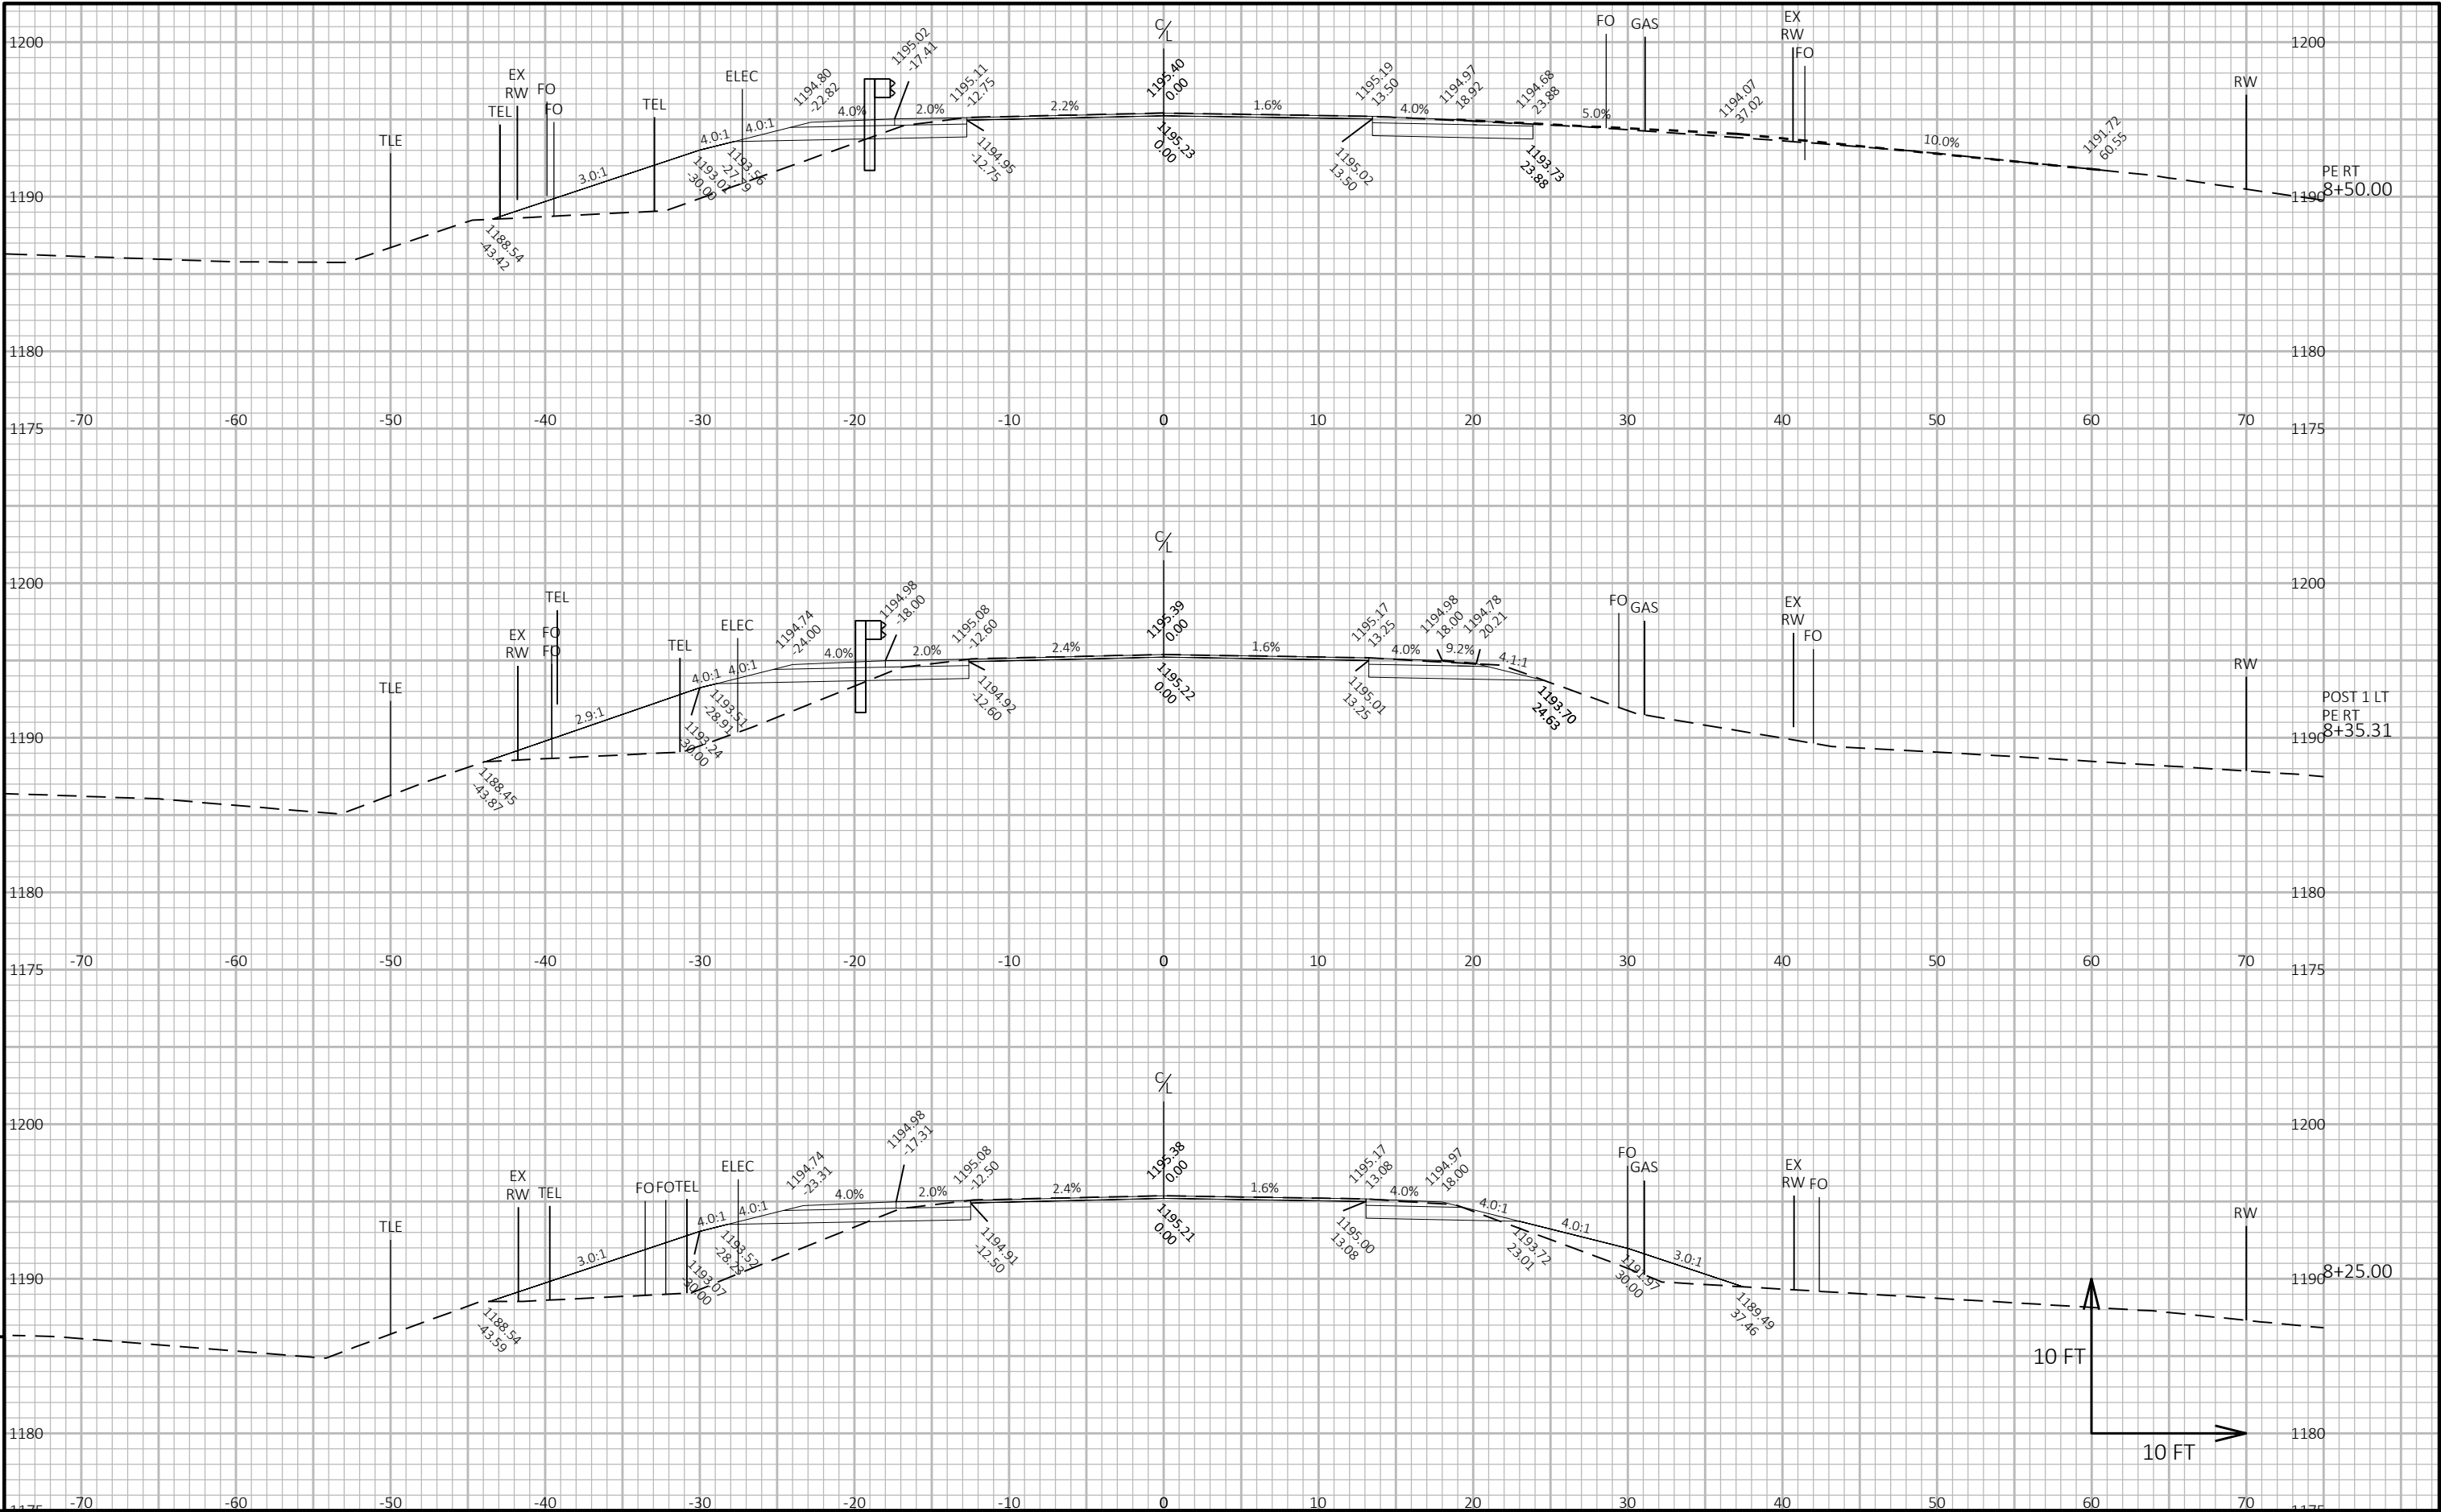

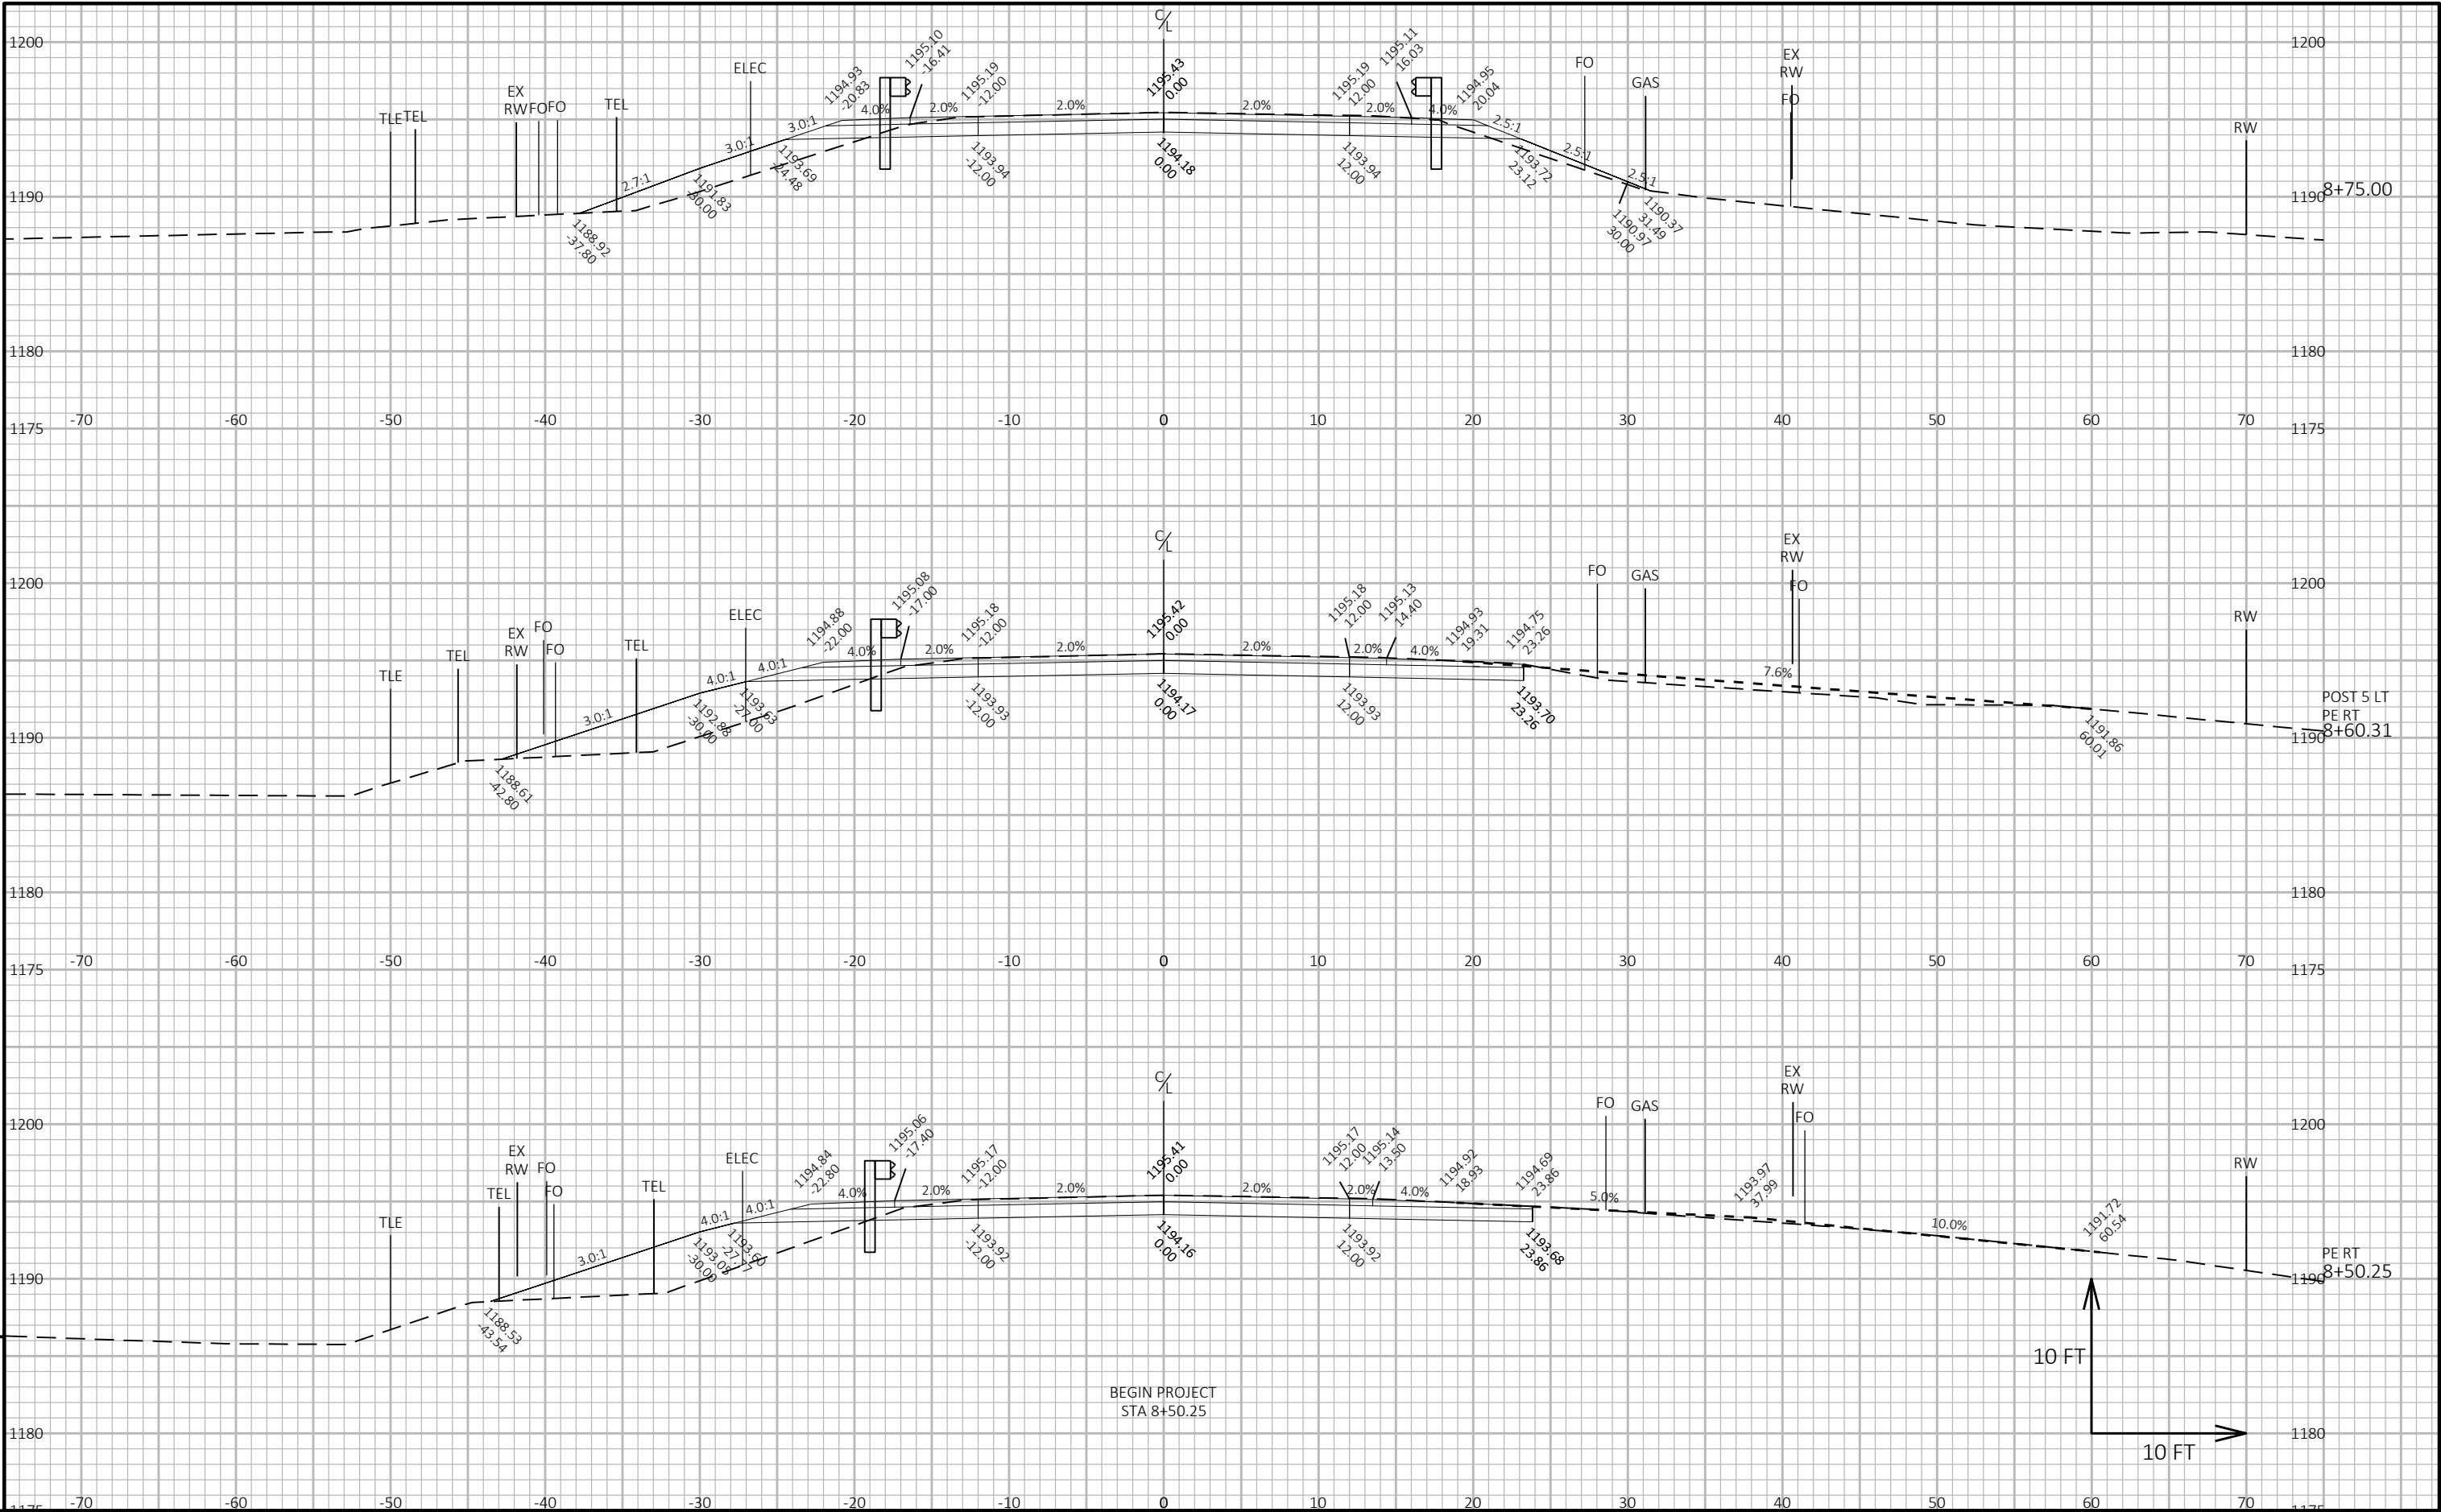


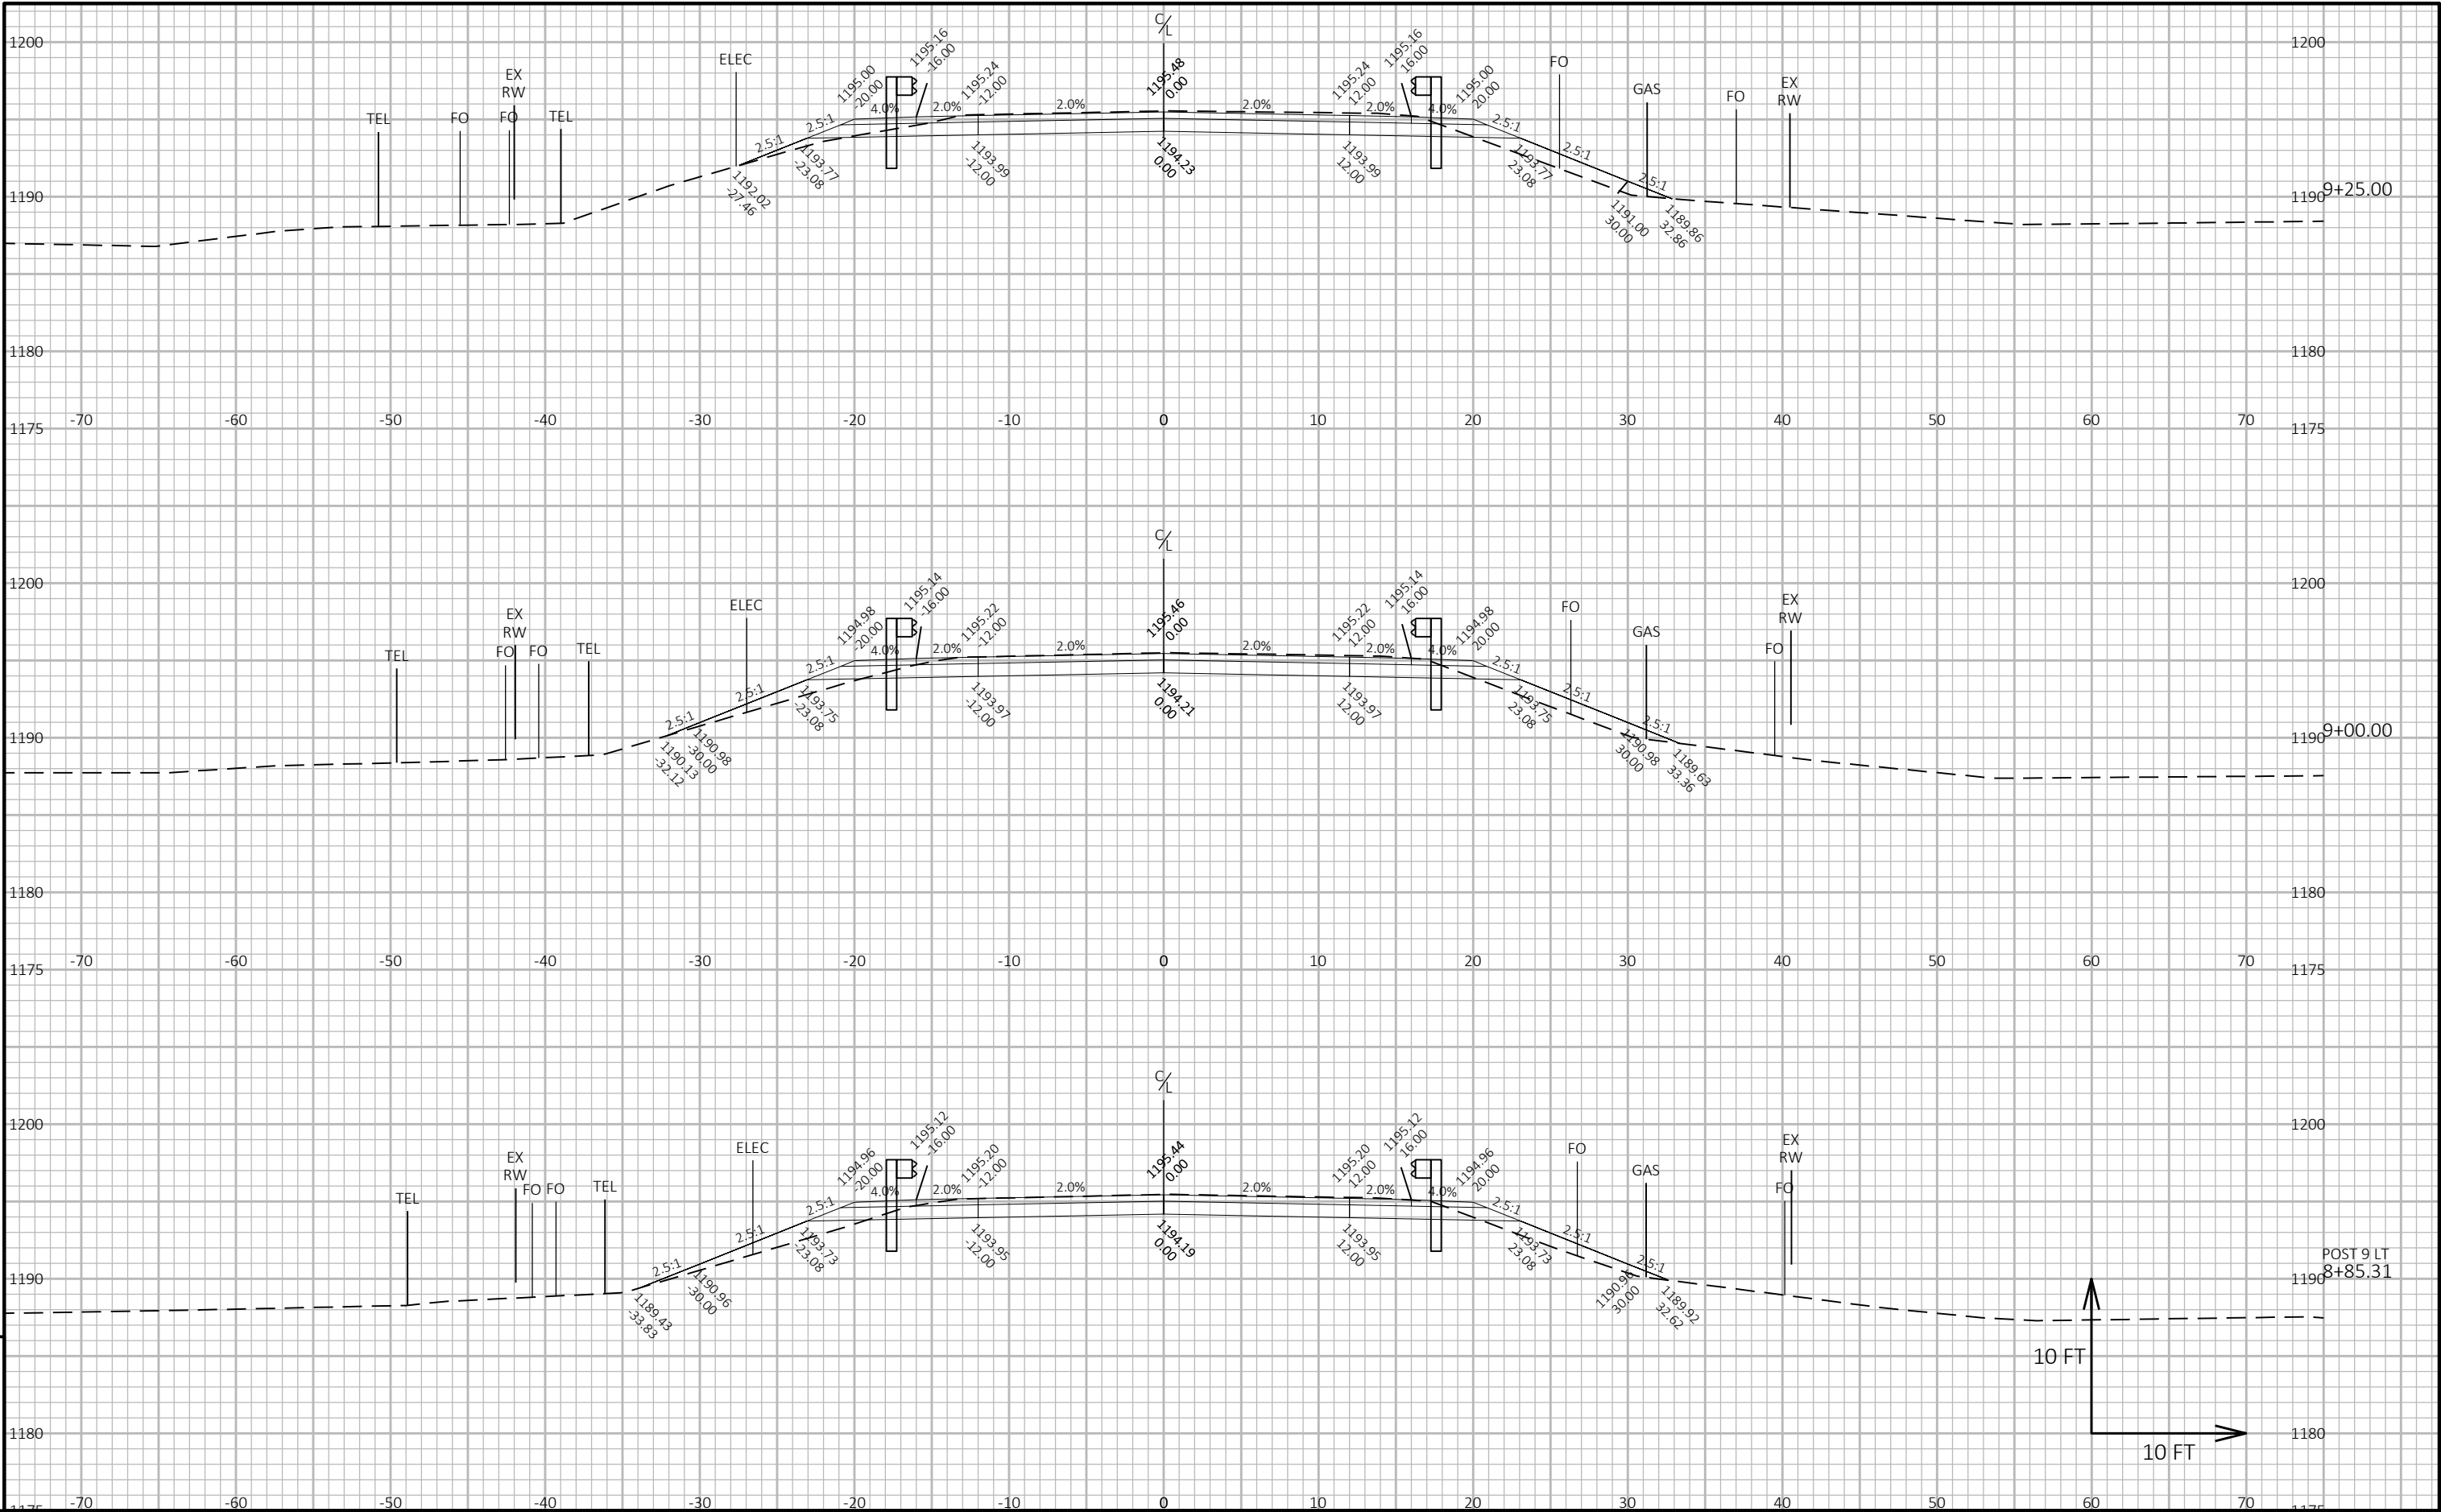



9


9


PROJECT NO: 9481-00-74	HWY: CTH U	COUNTY: MARATHON	CROSS SECTIONS: CTH U	SHEET 90	E
------------------------	------------	------------------	-----------------------	----------	---

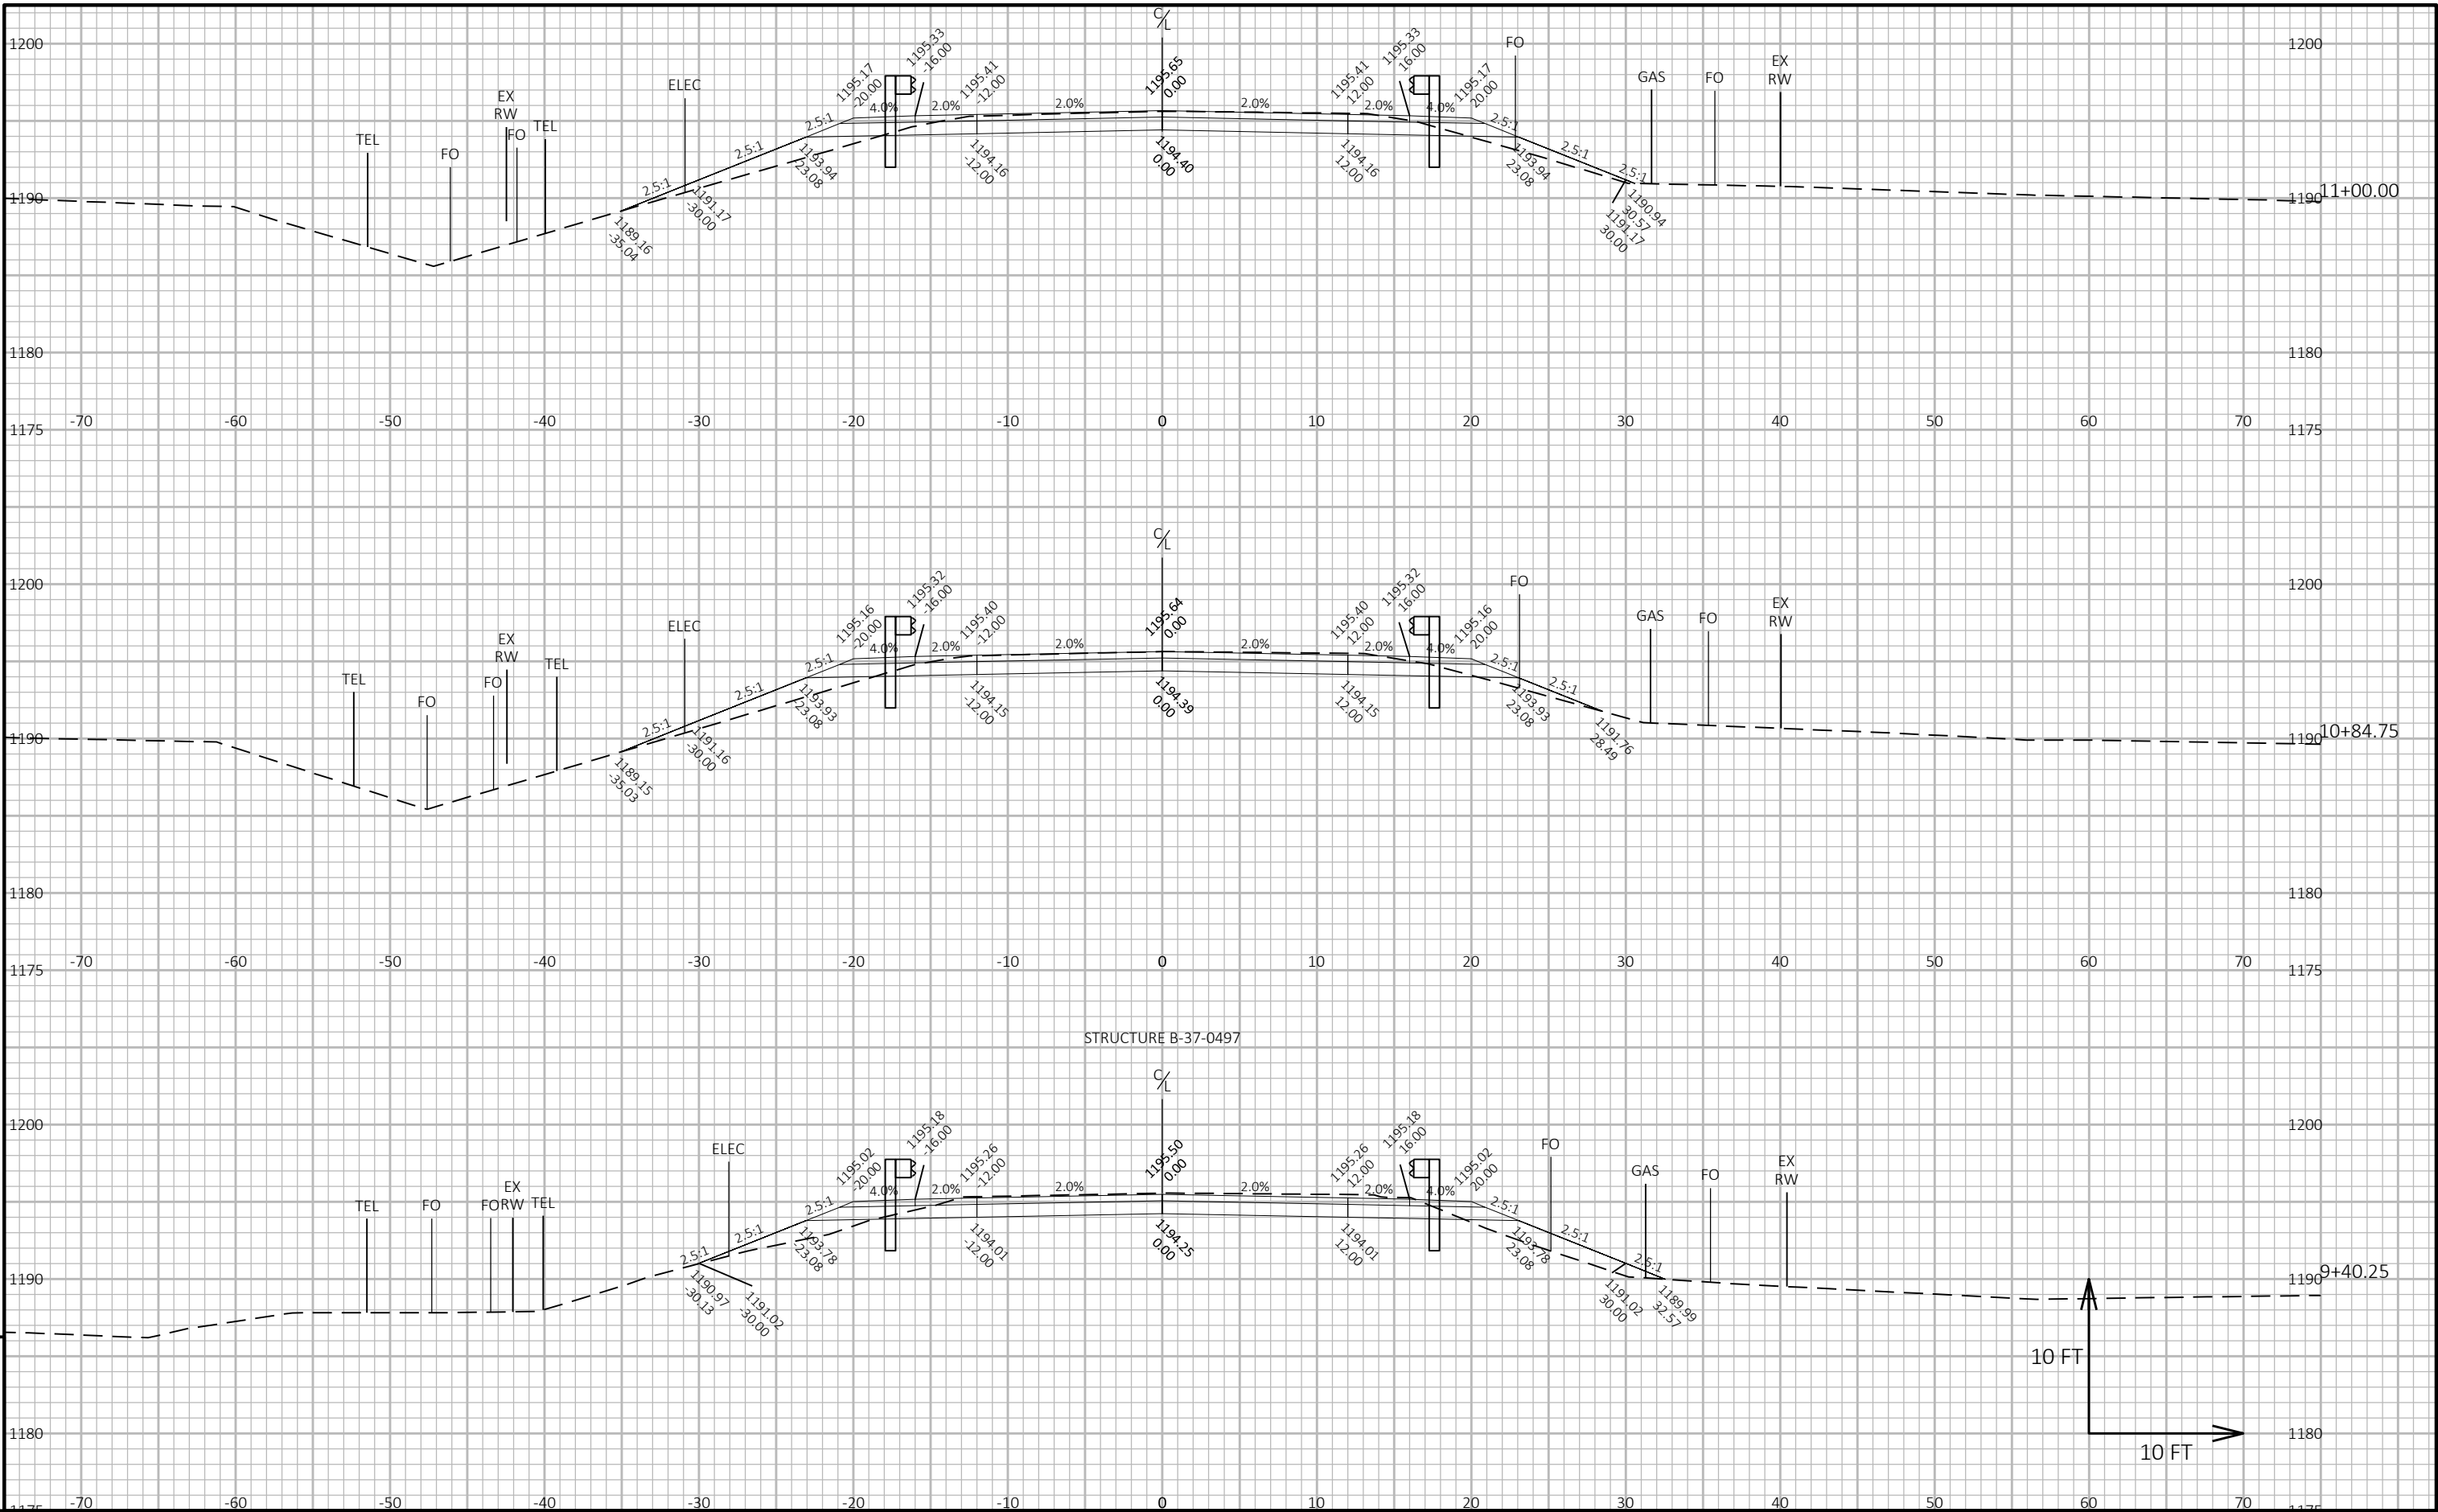


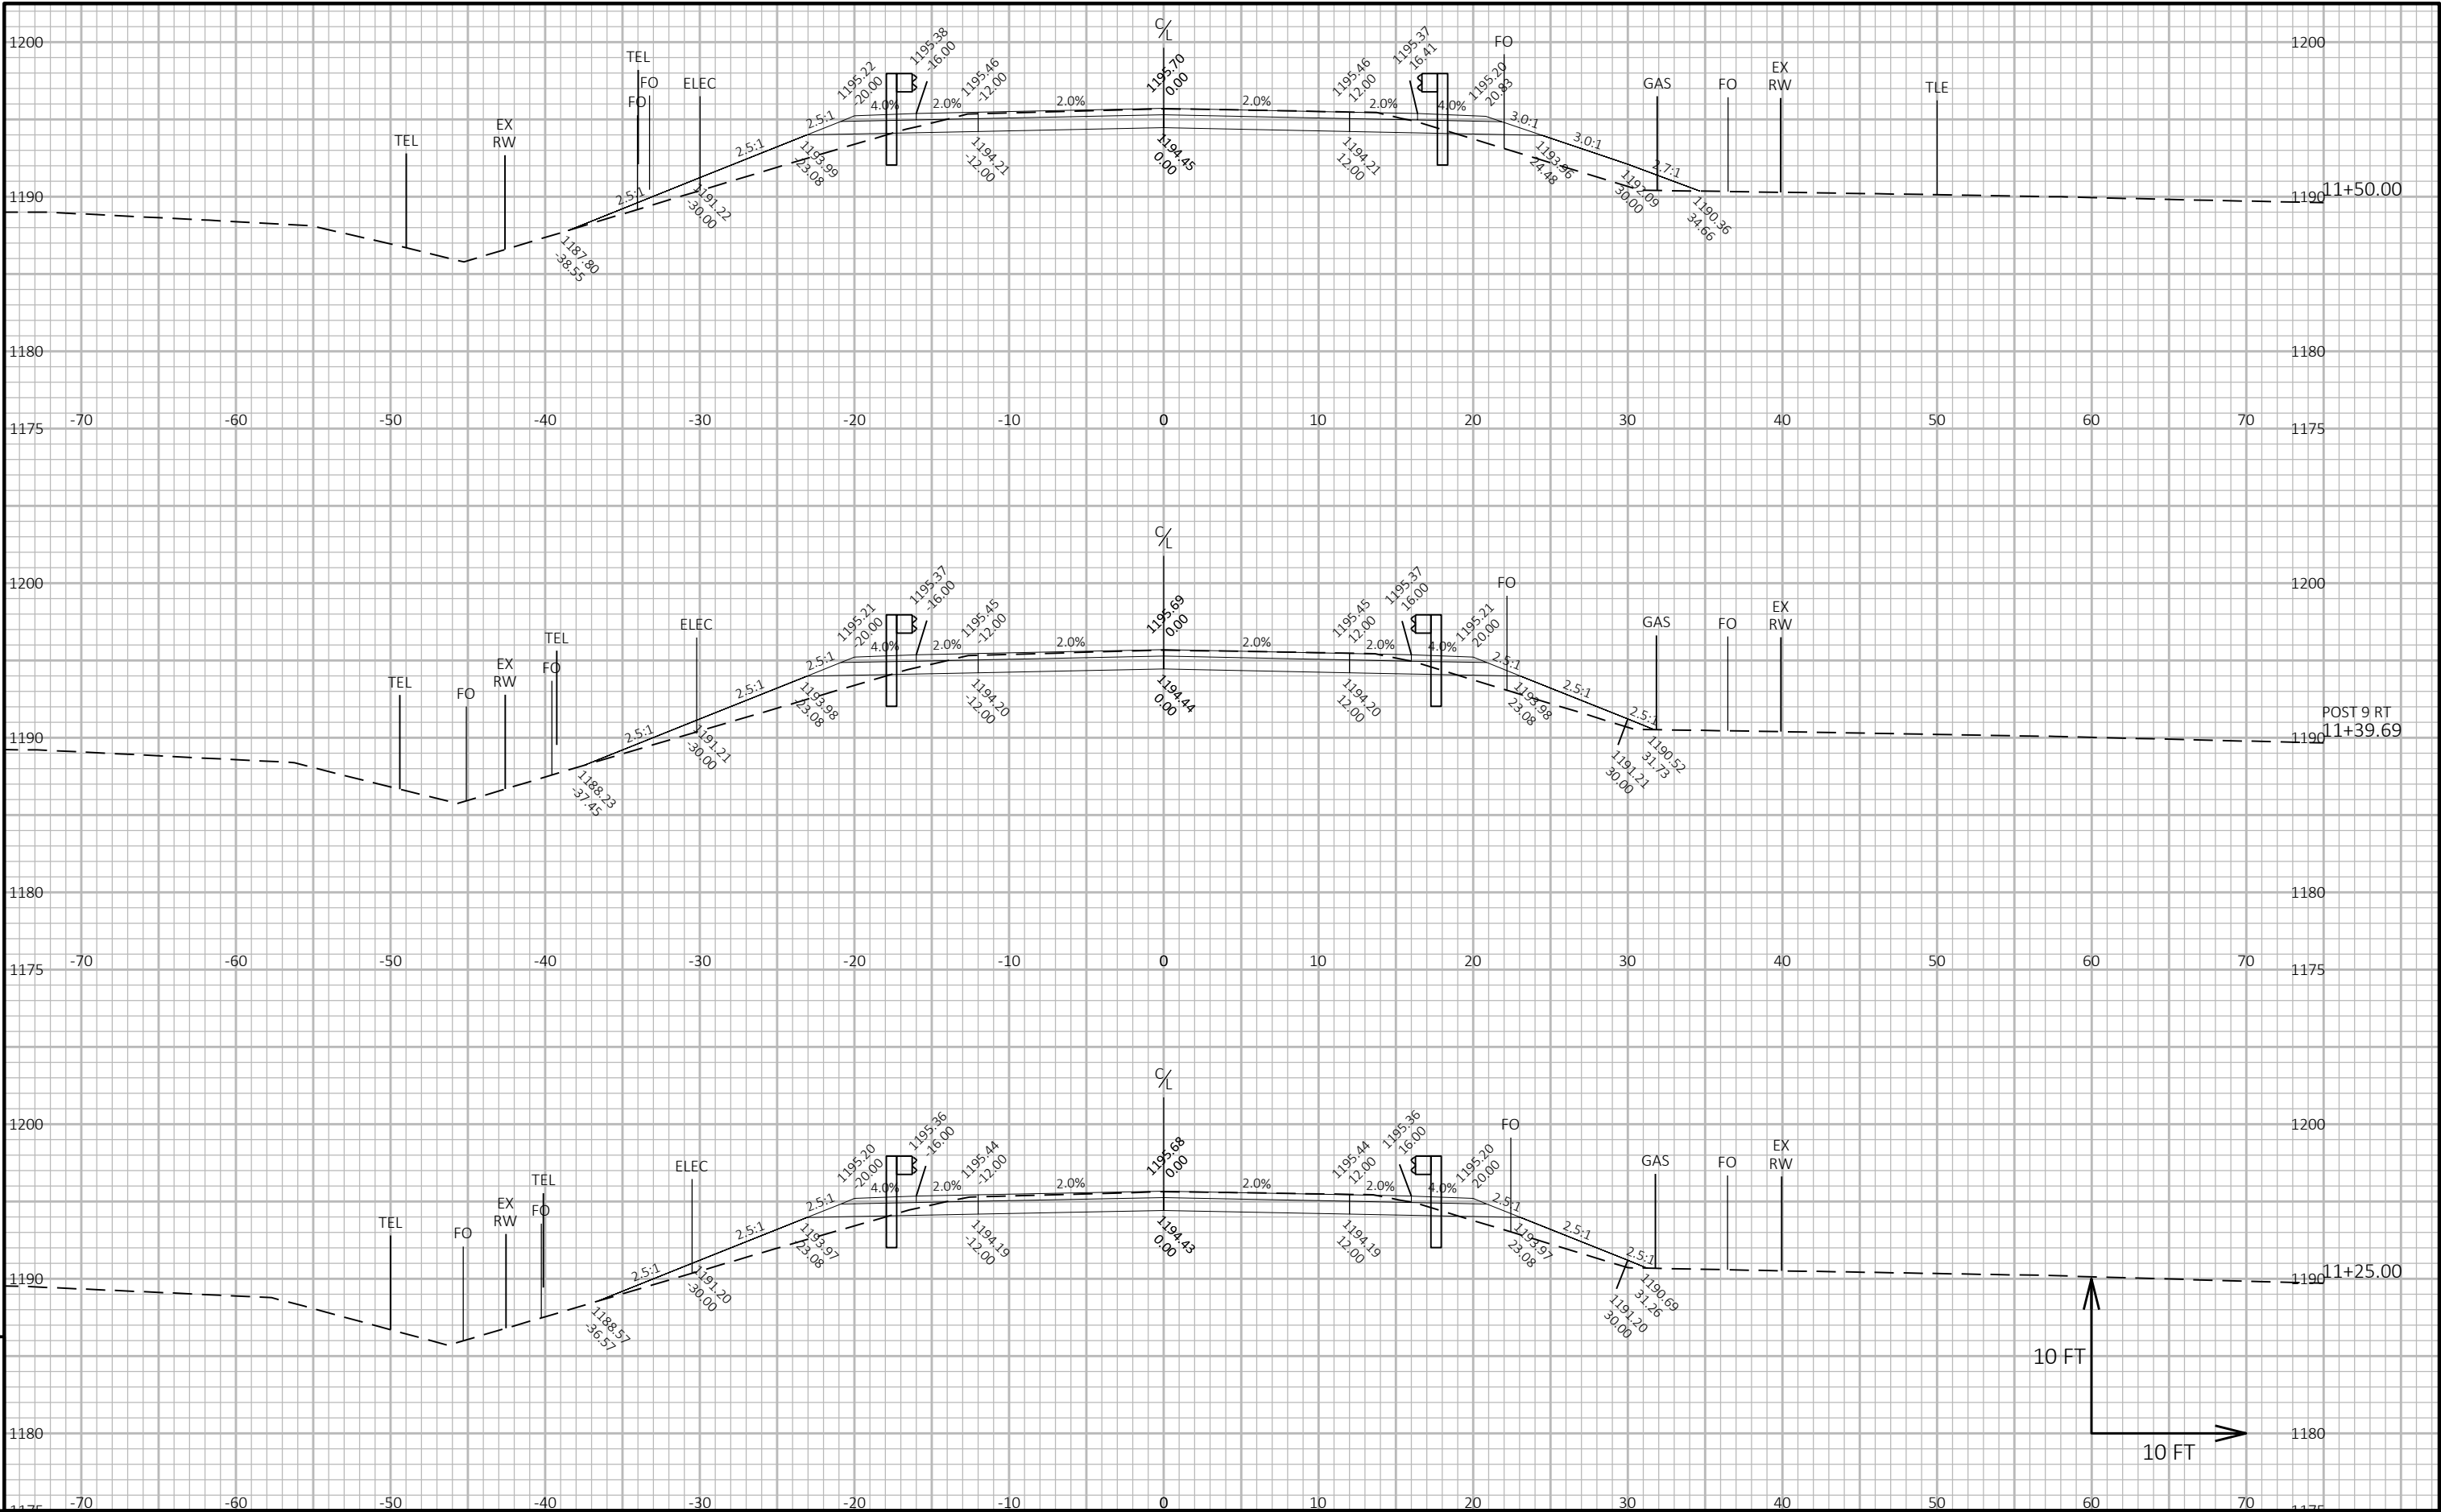


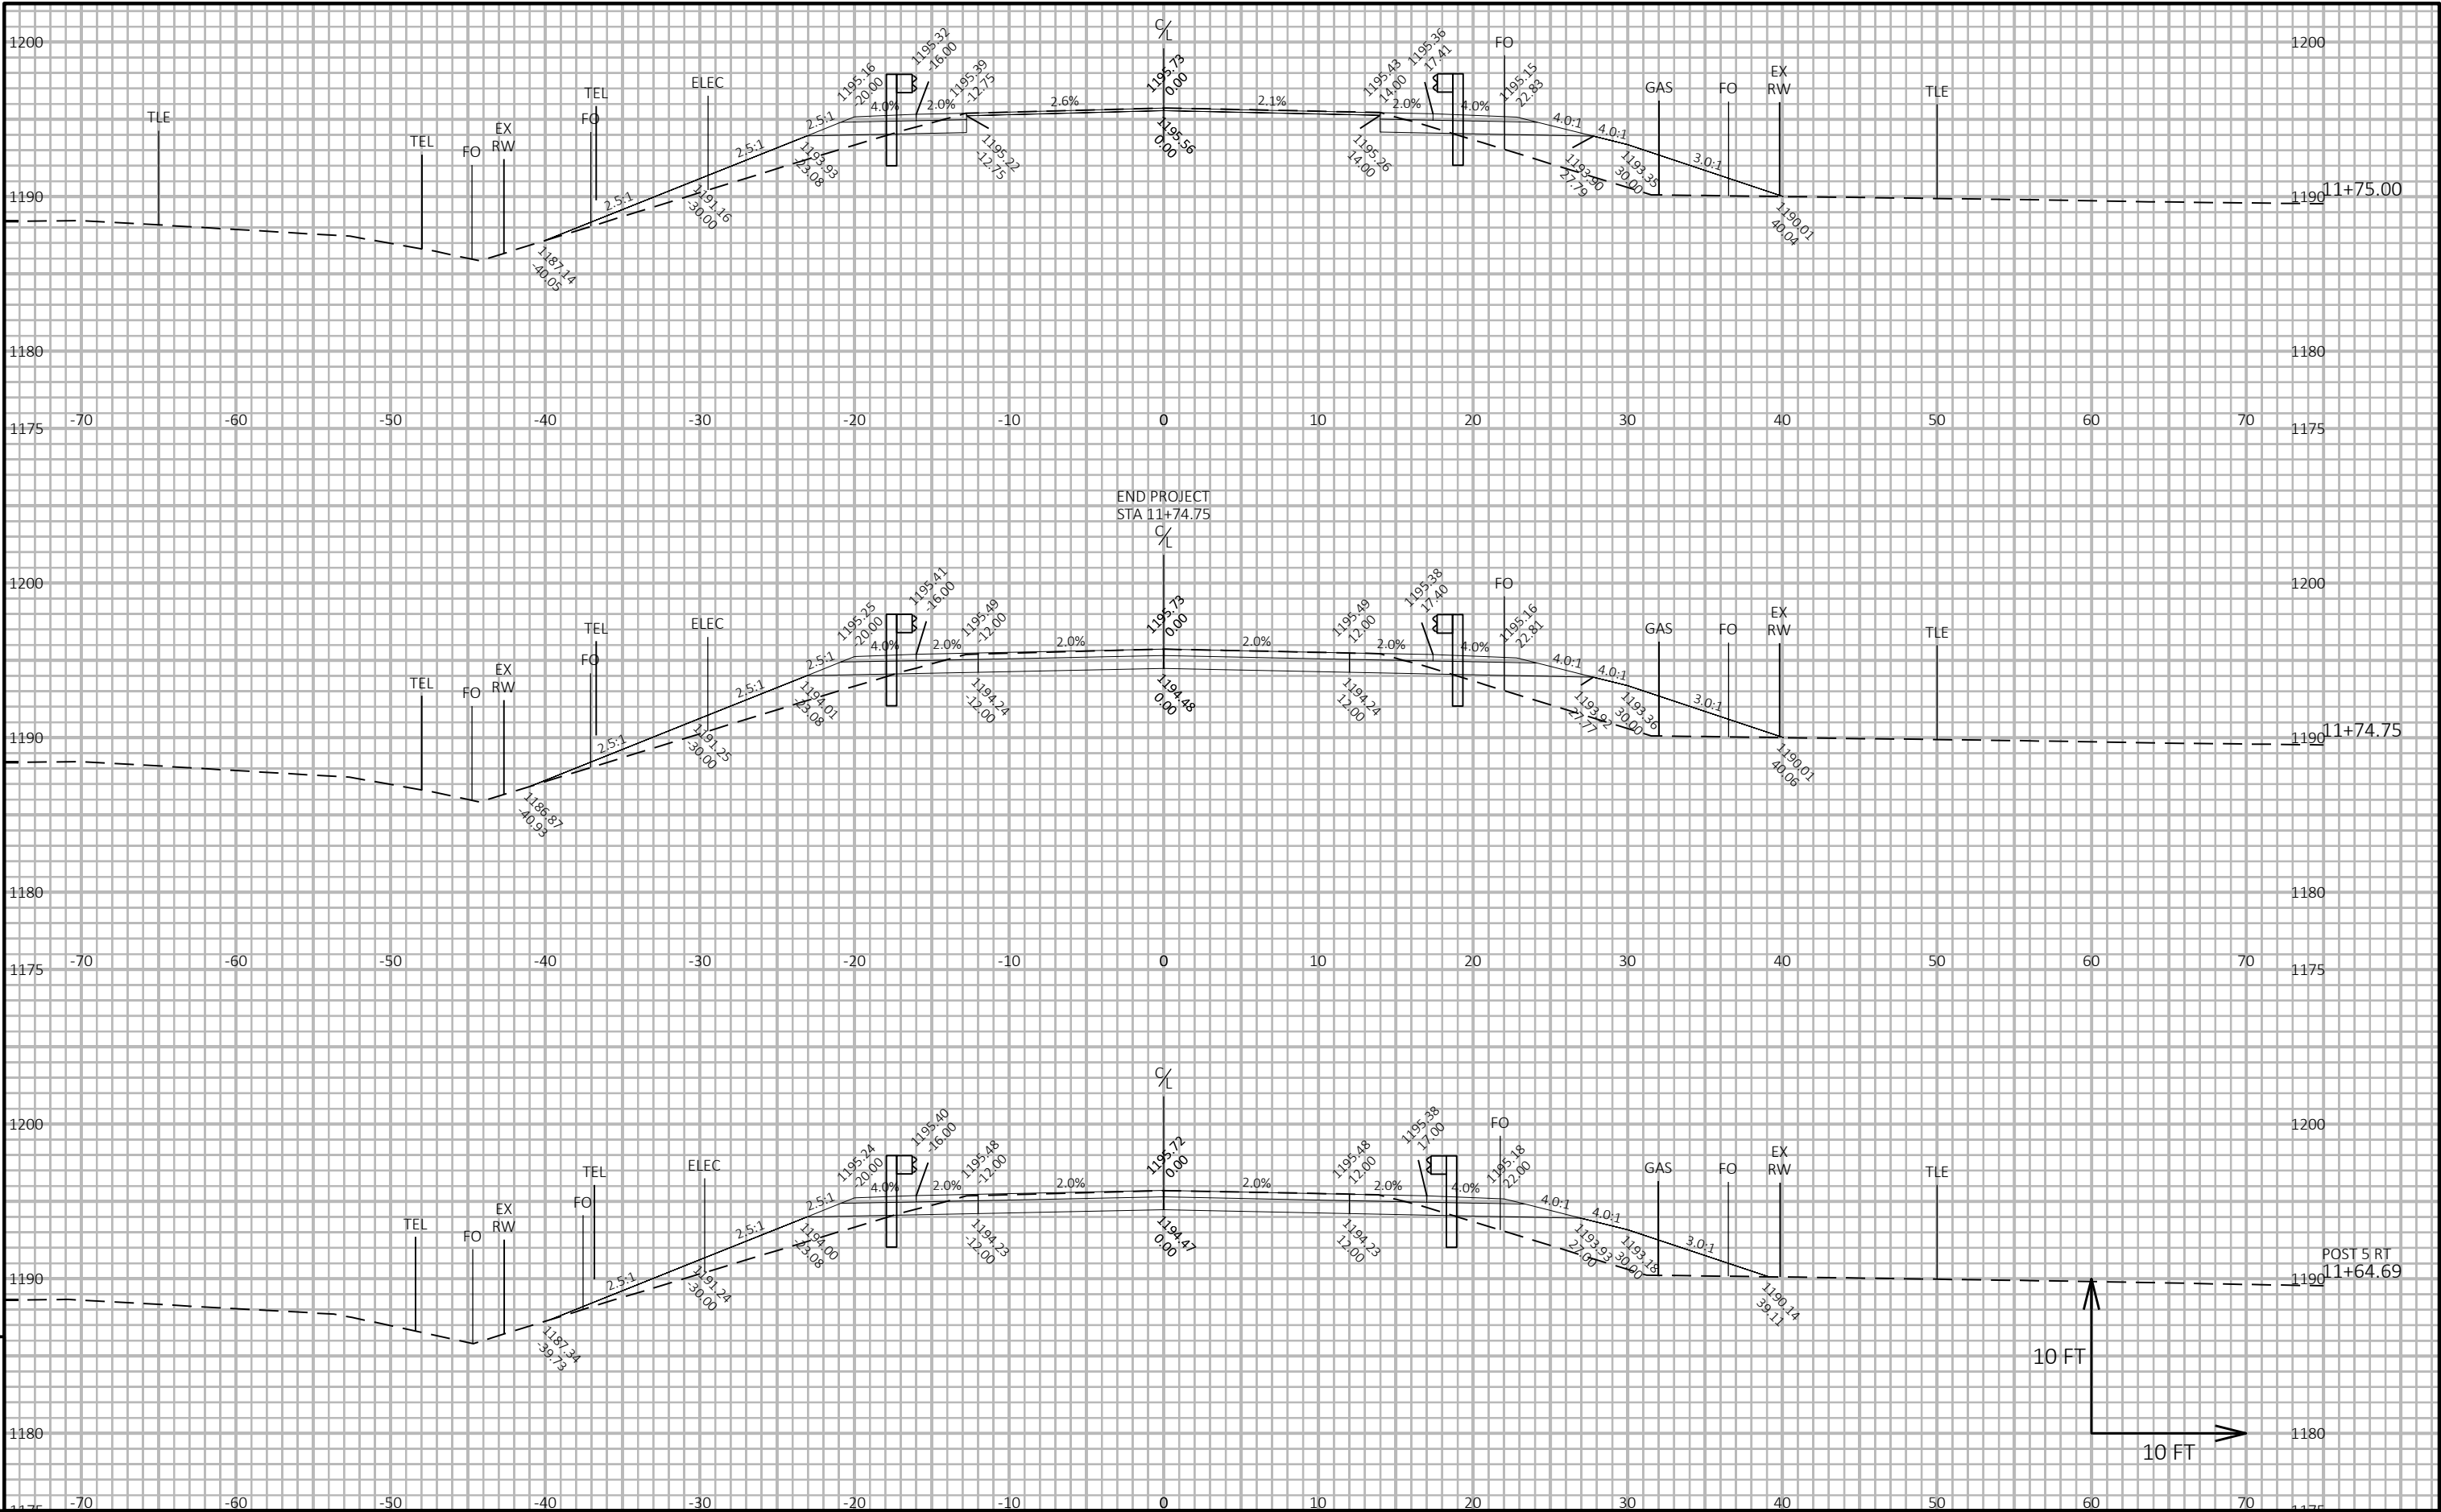


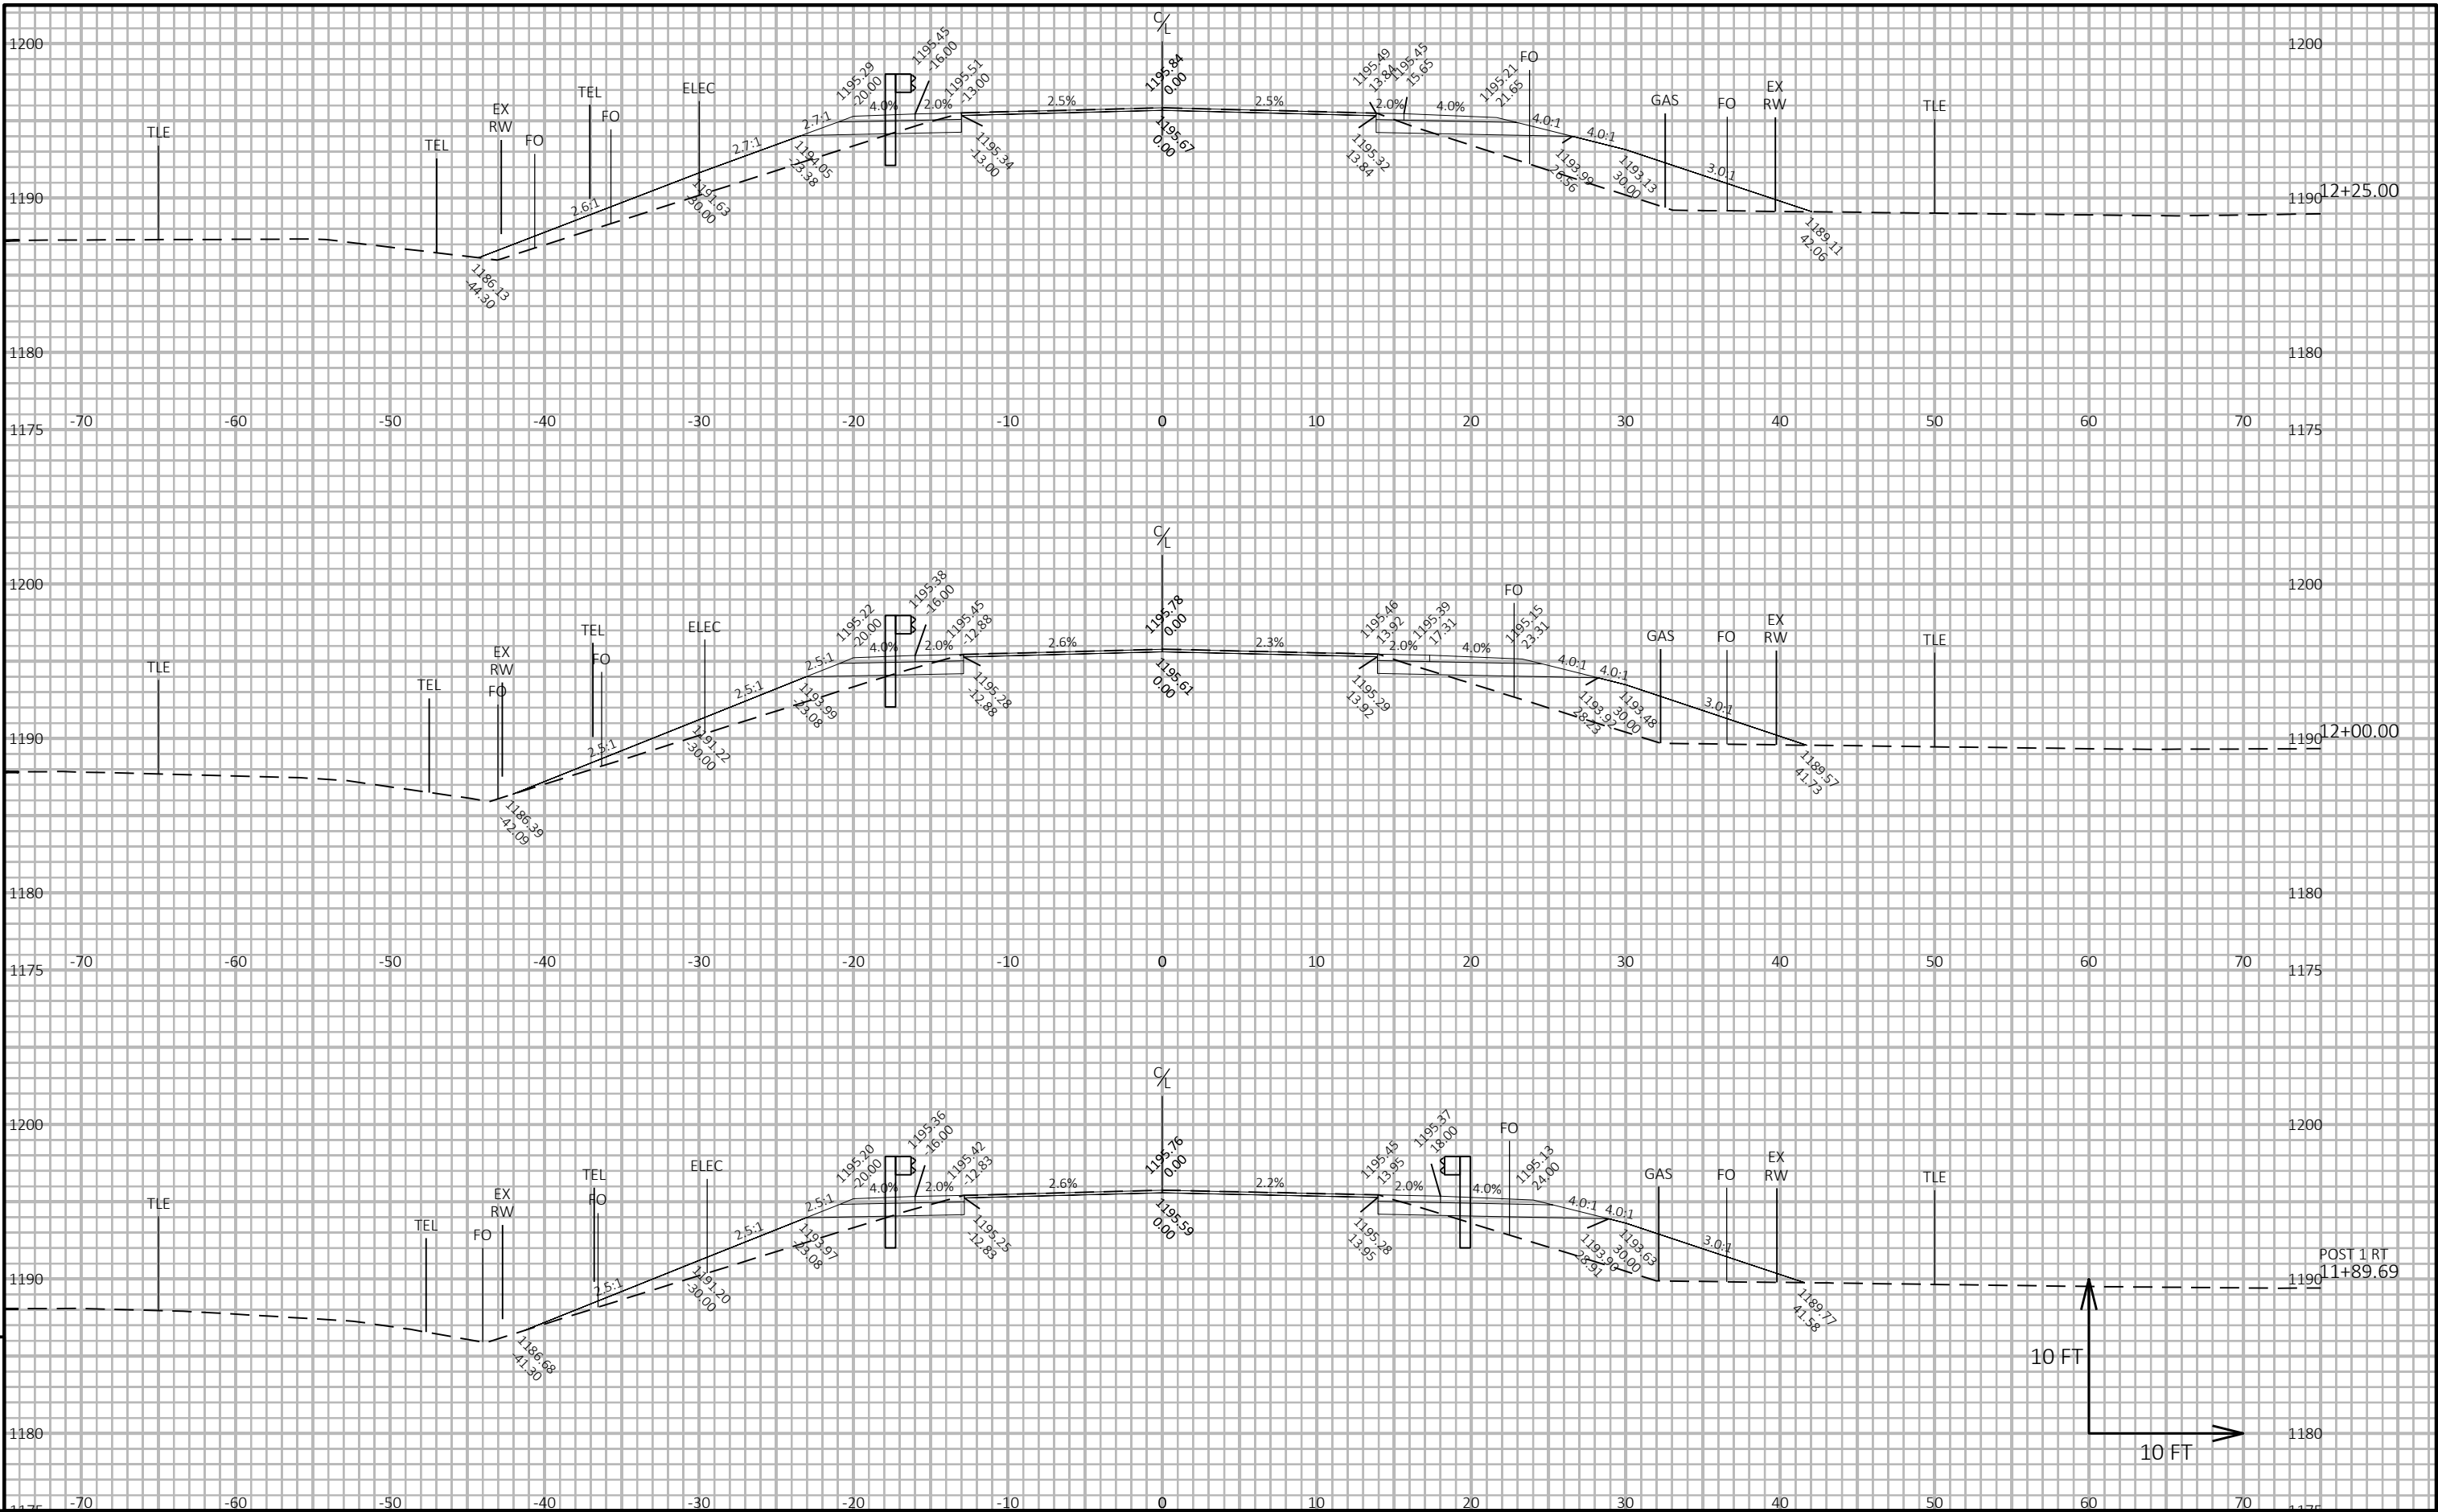


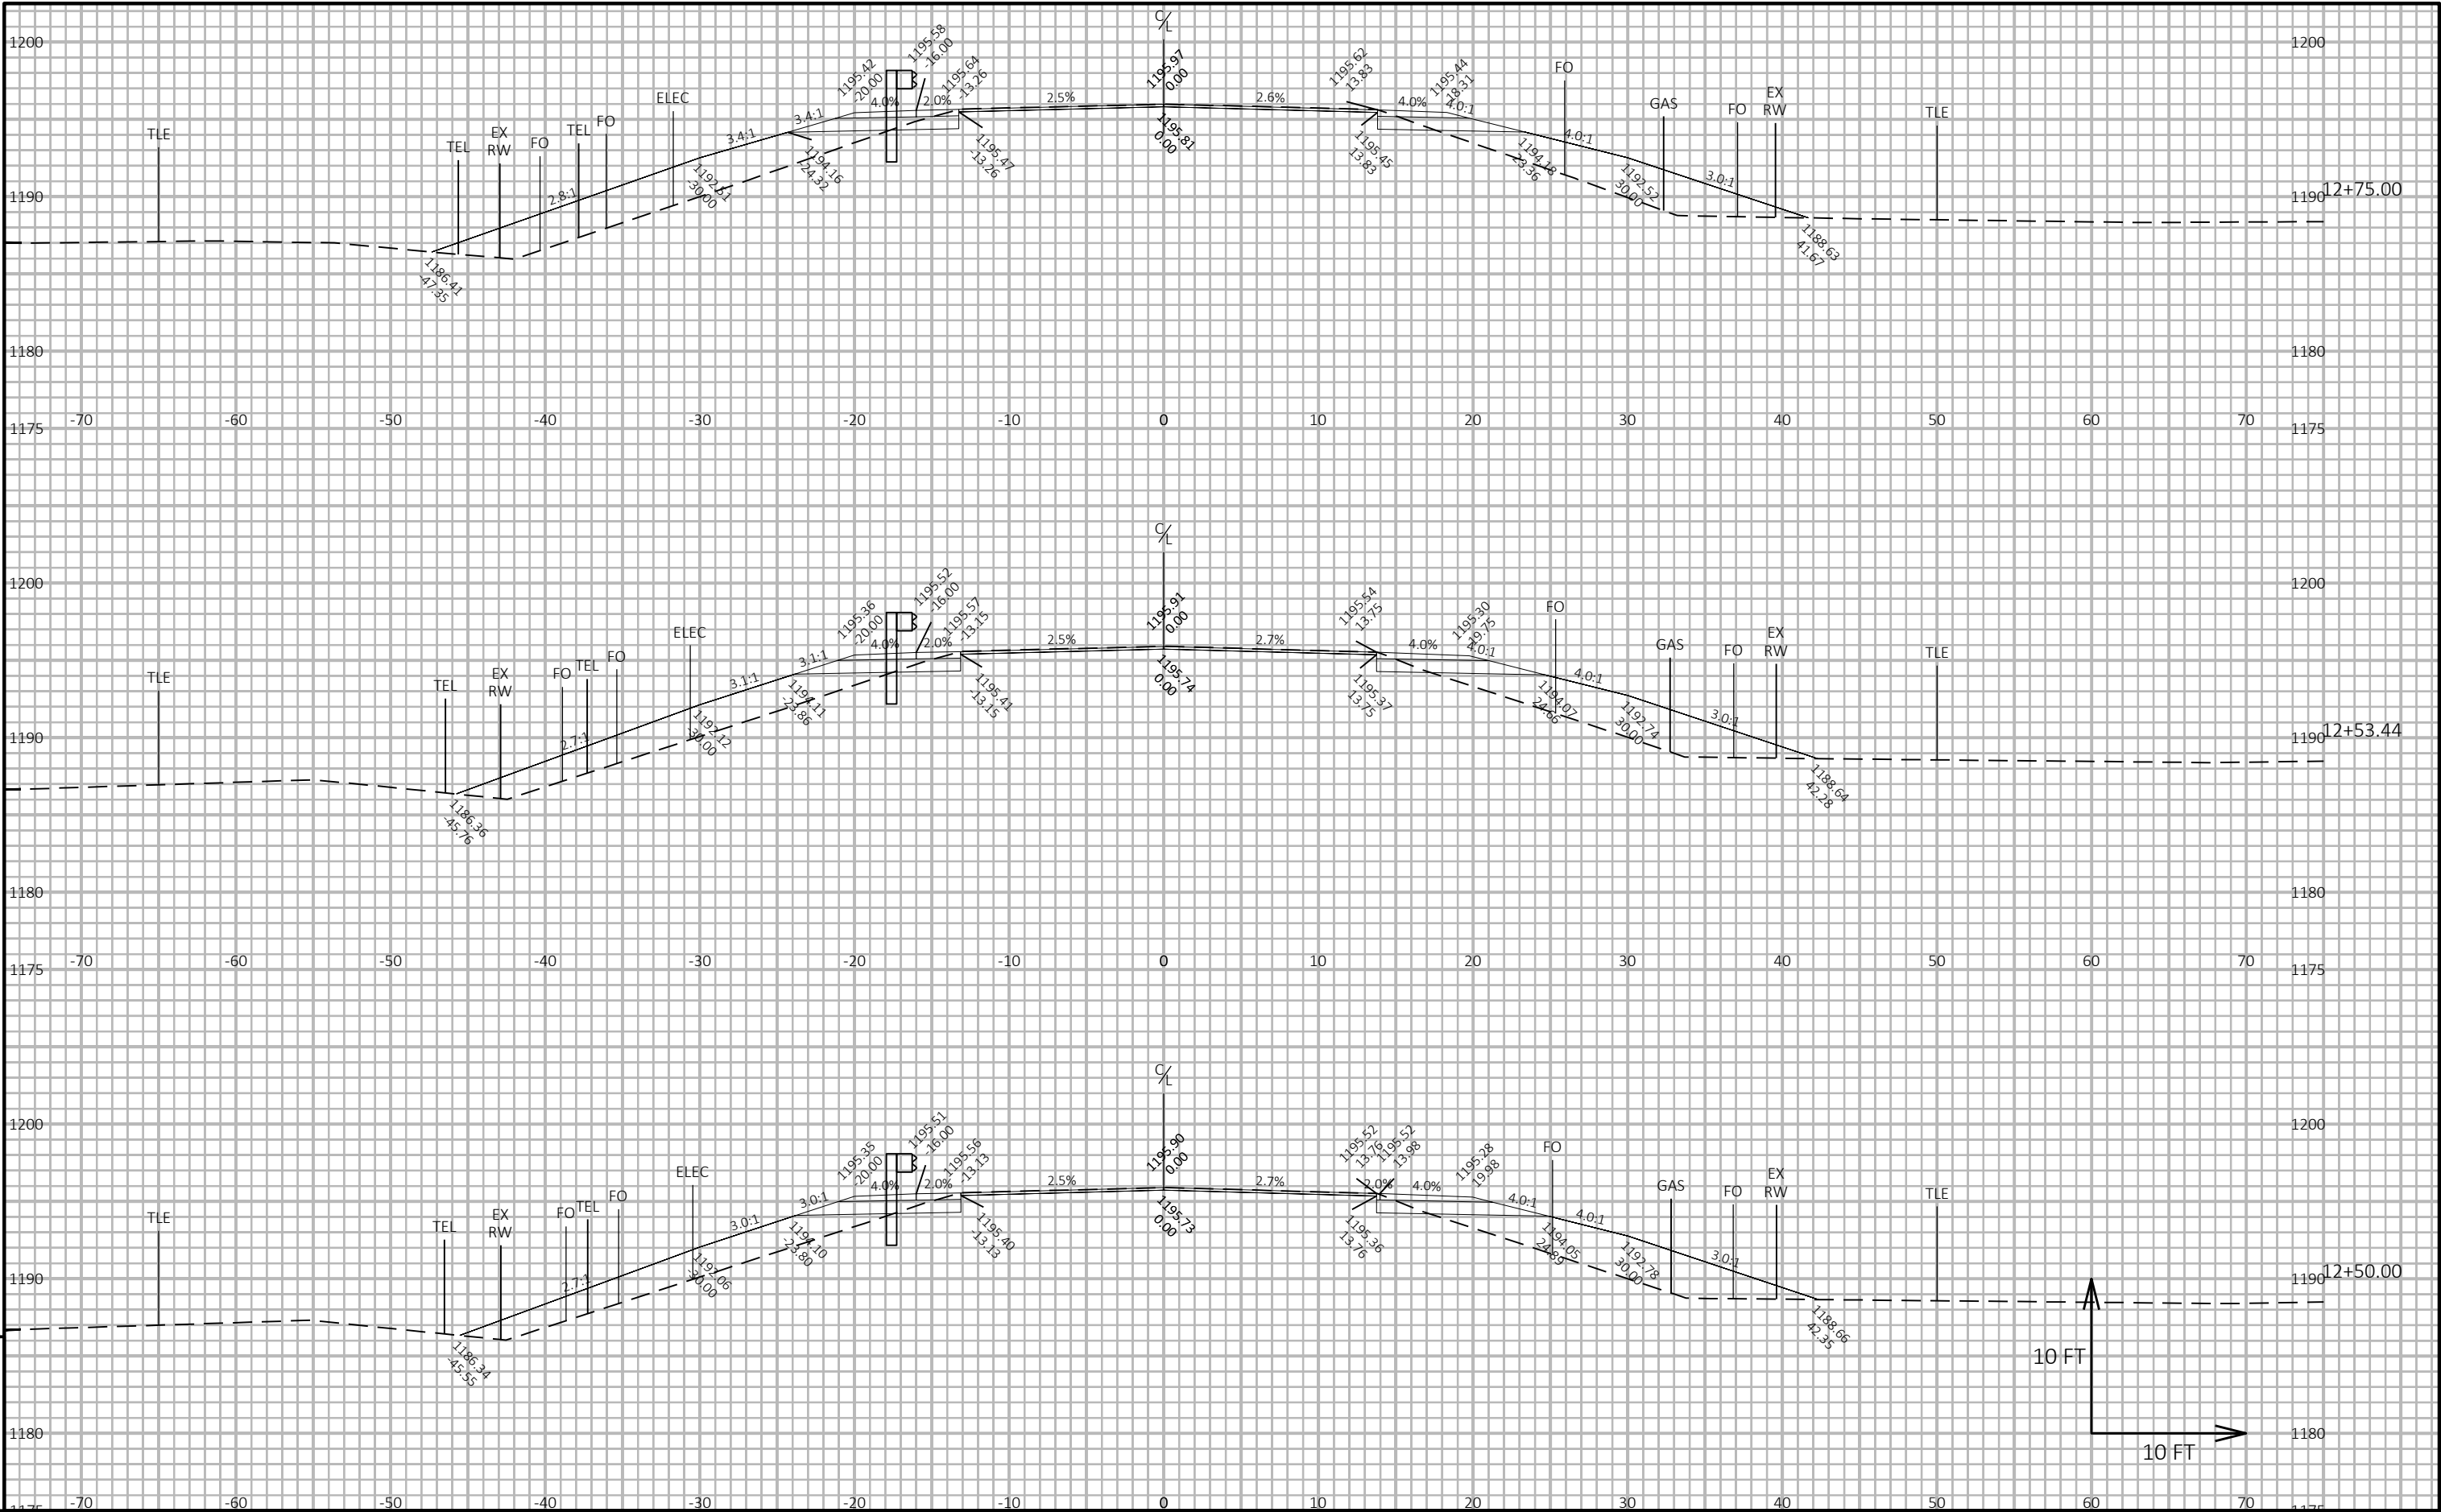


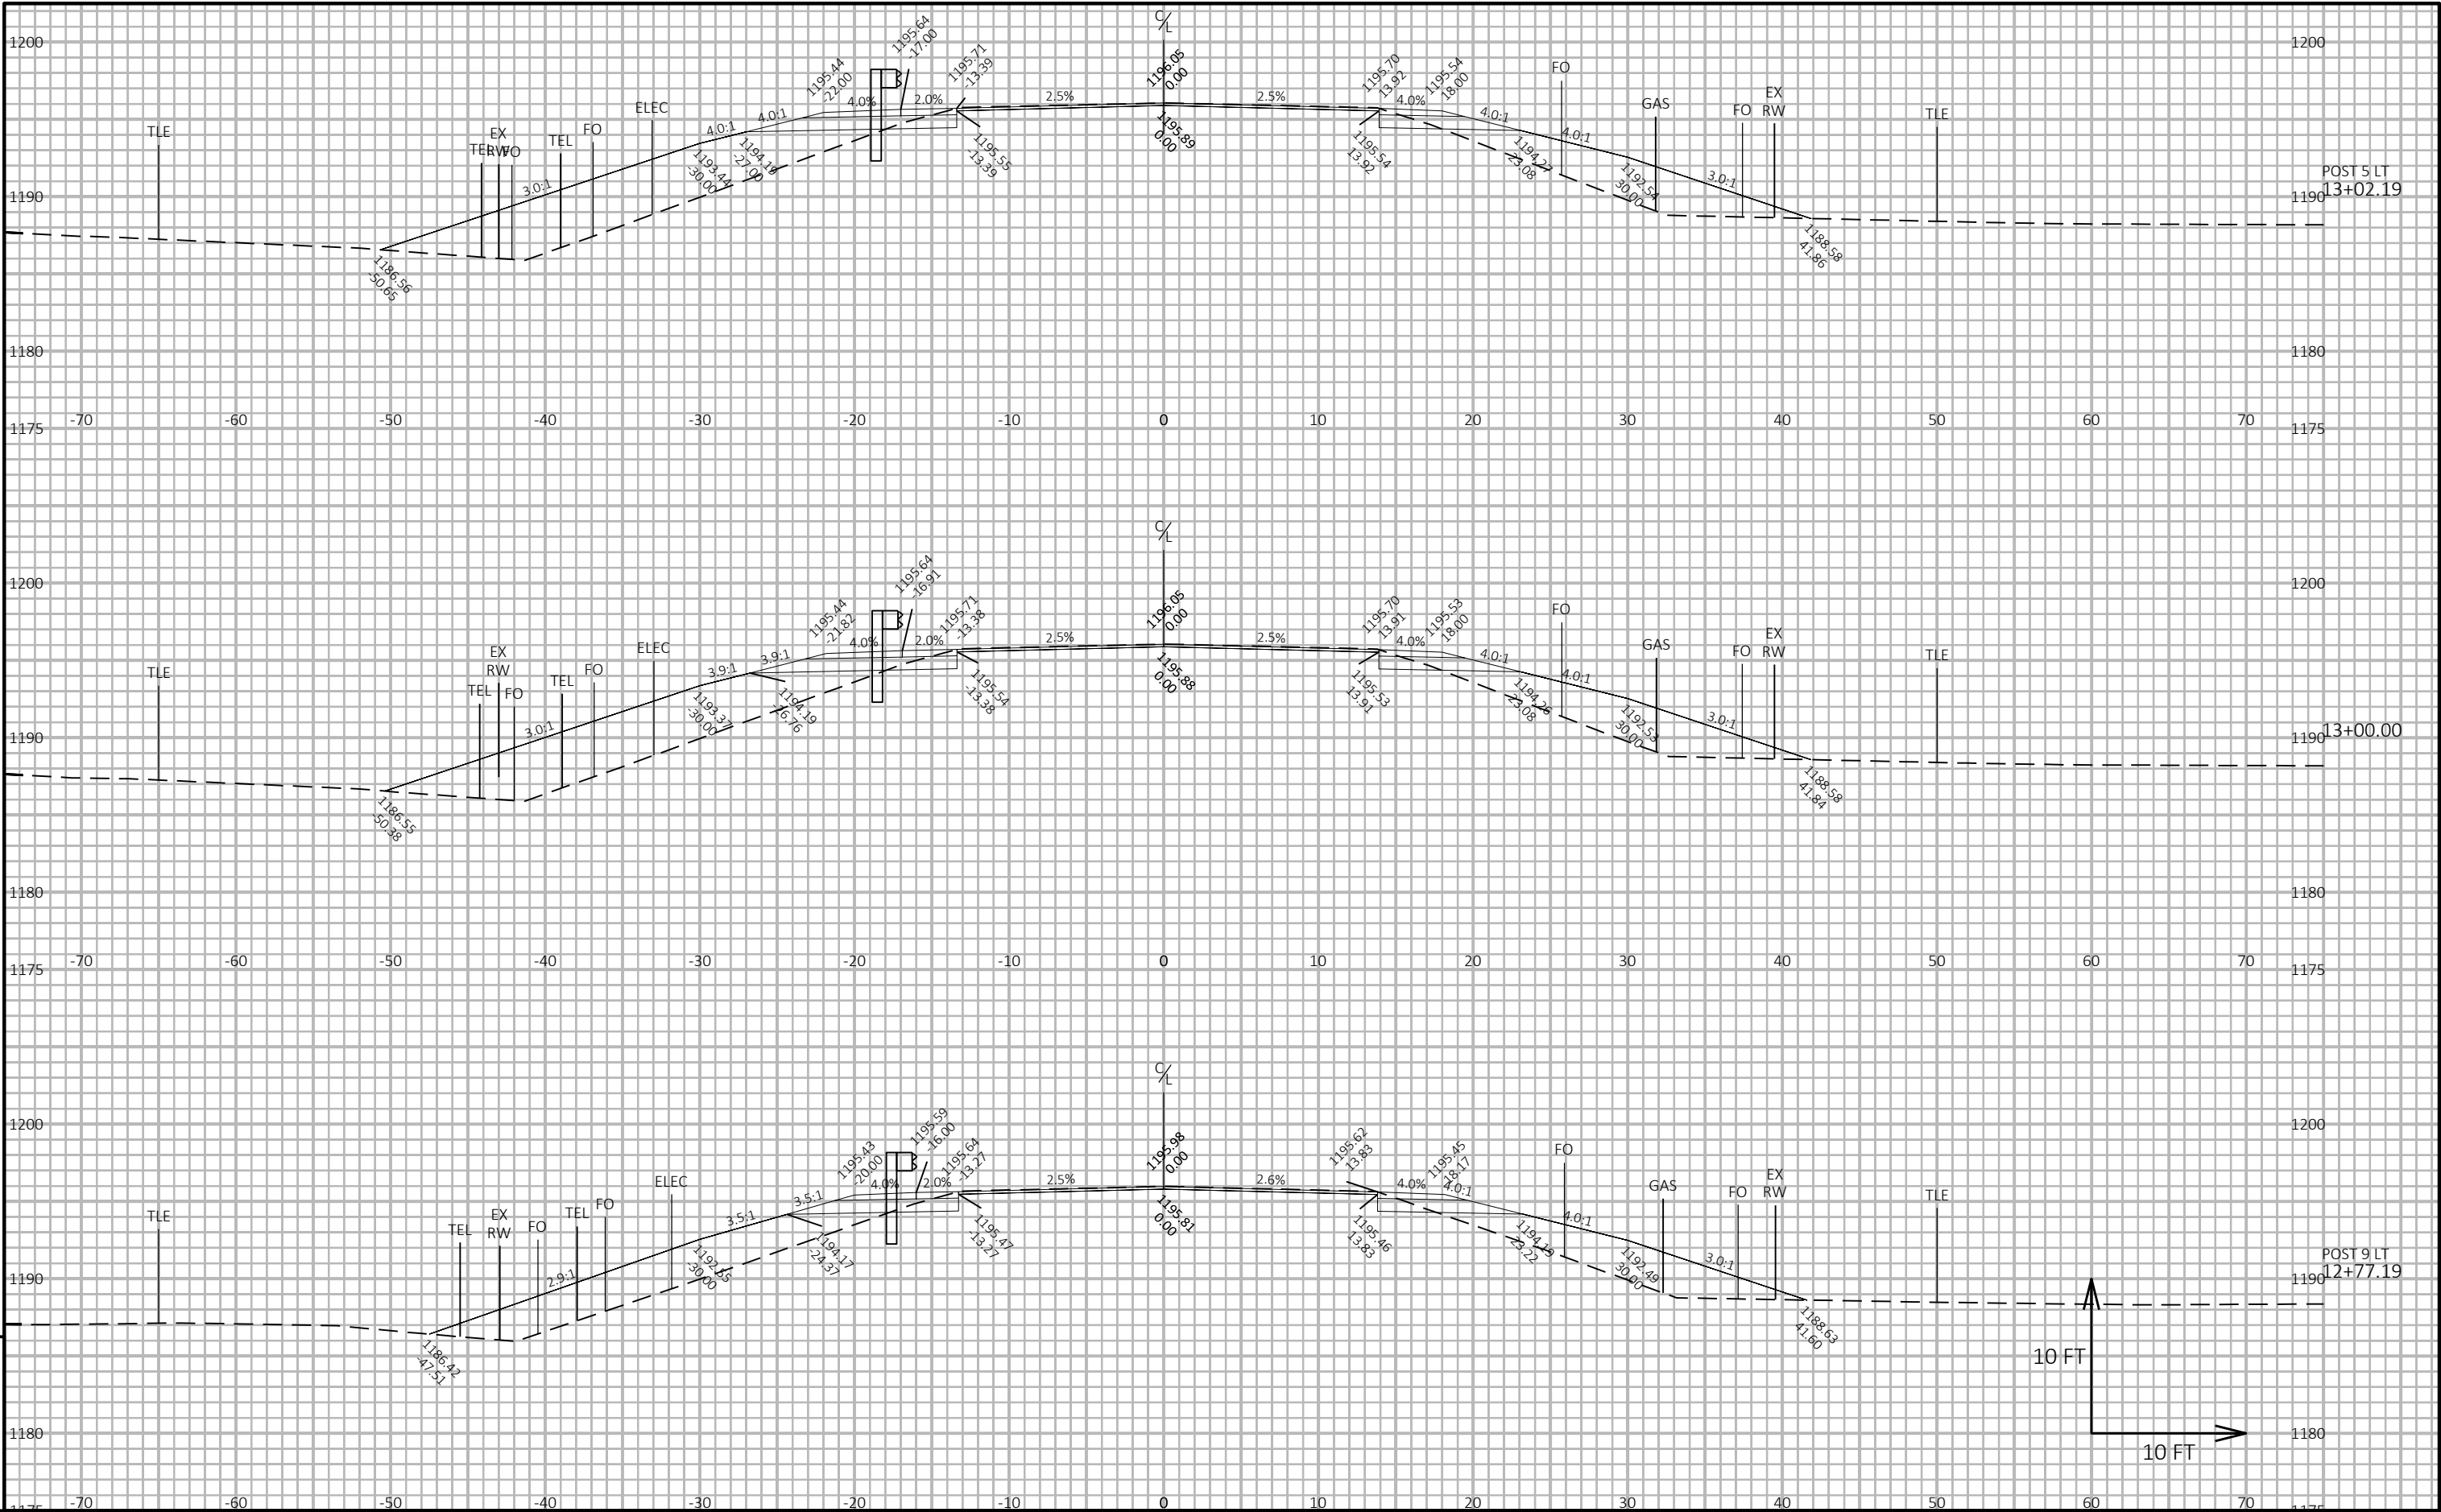

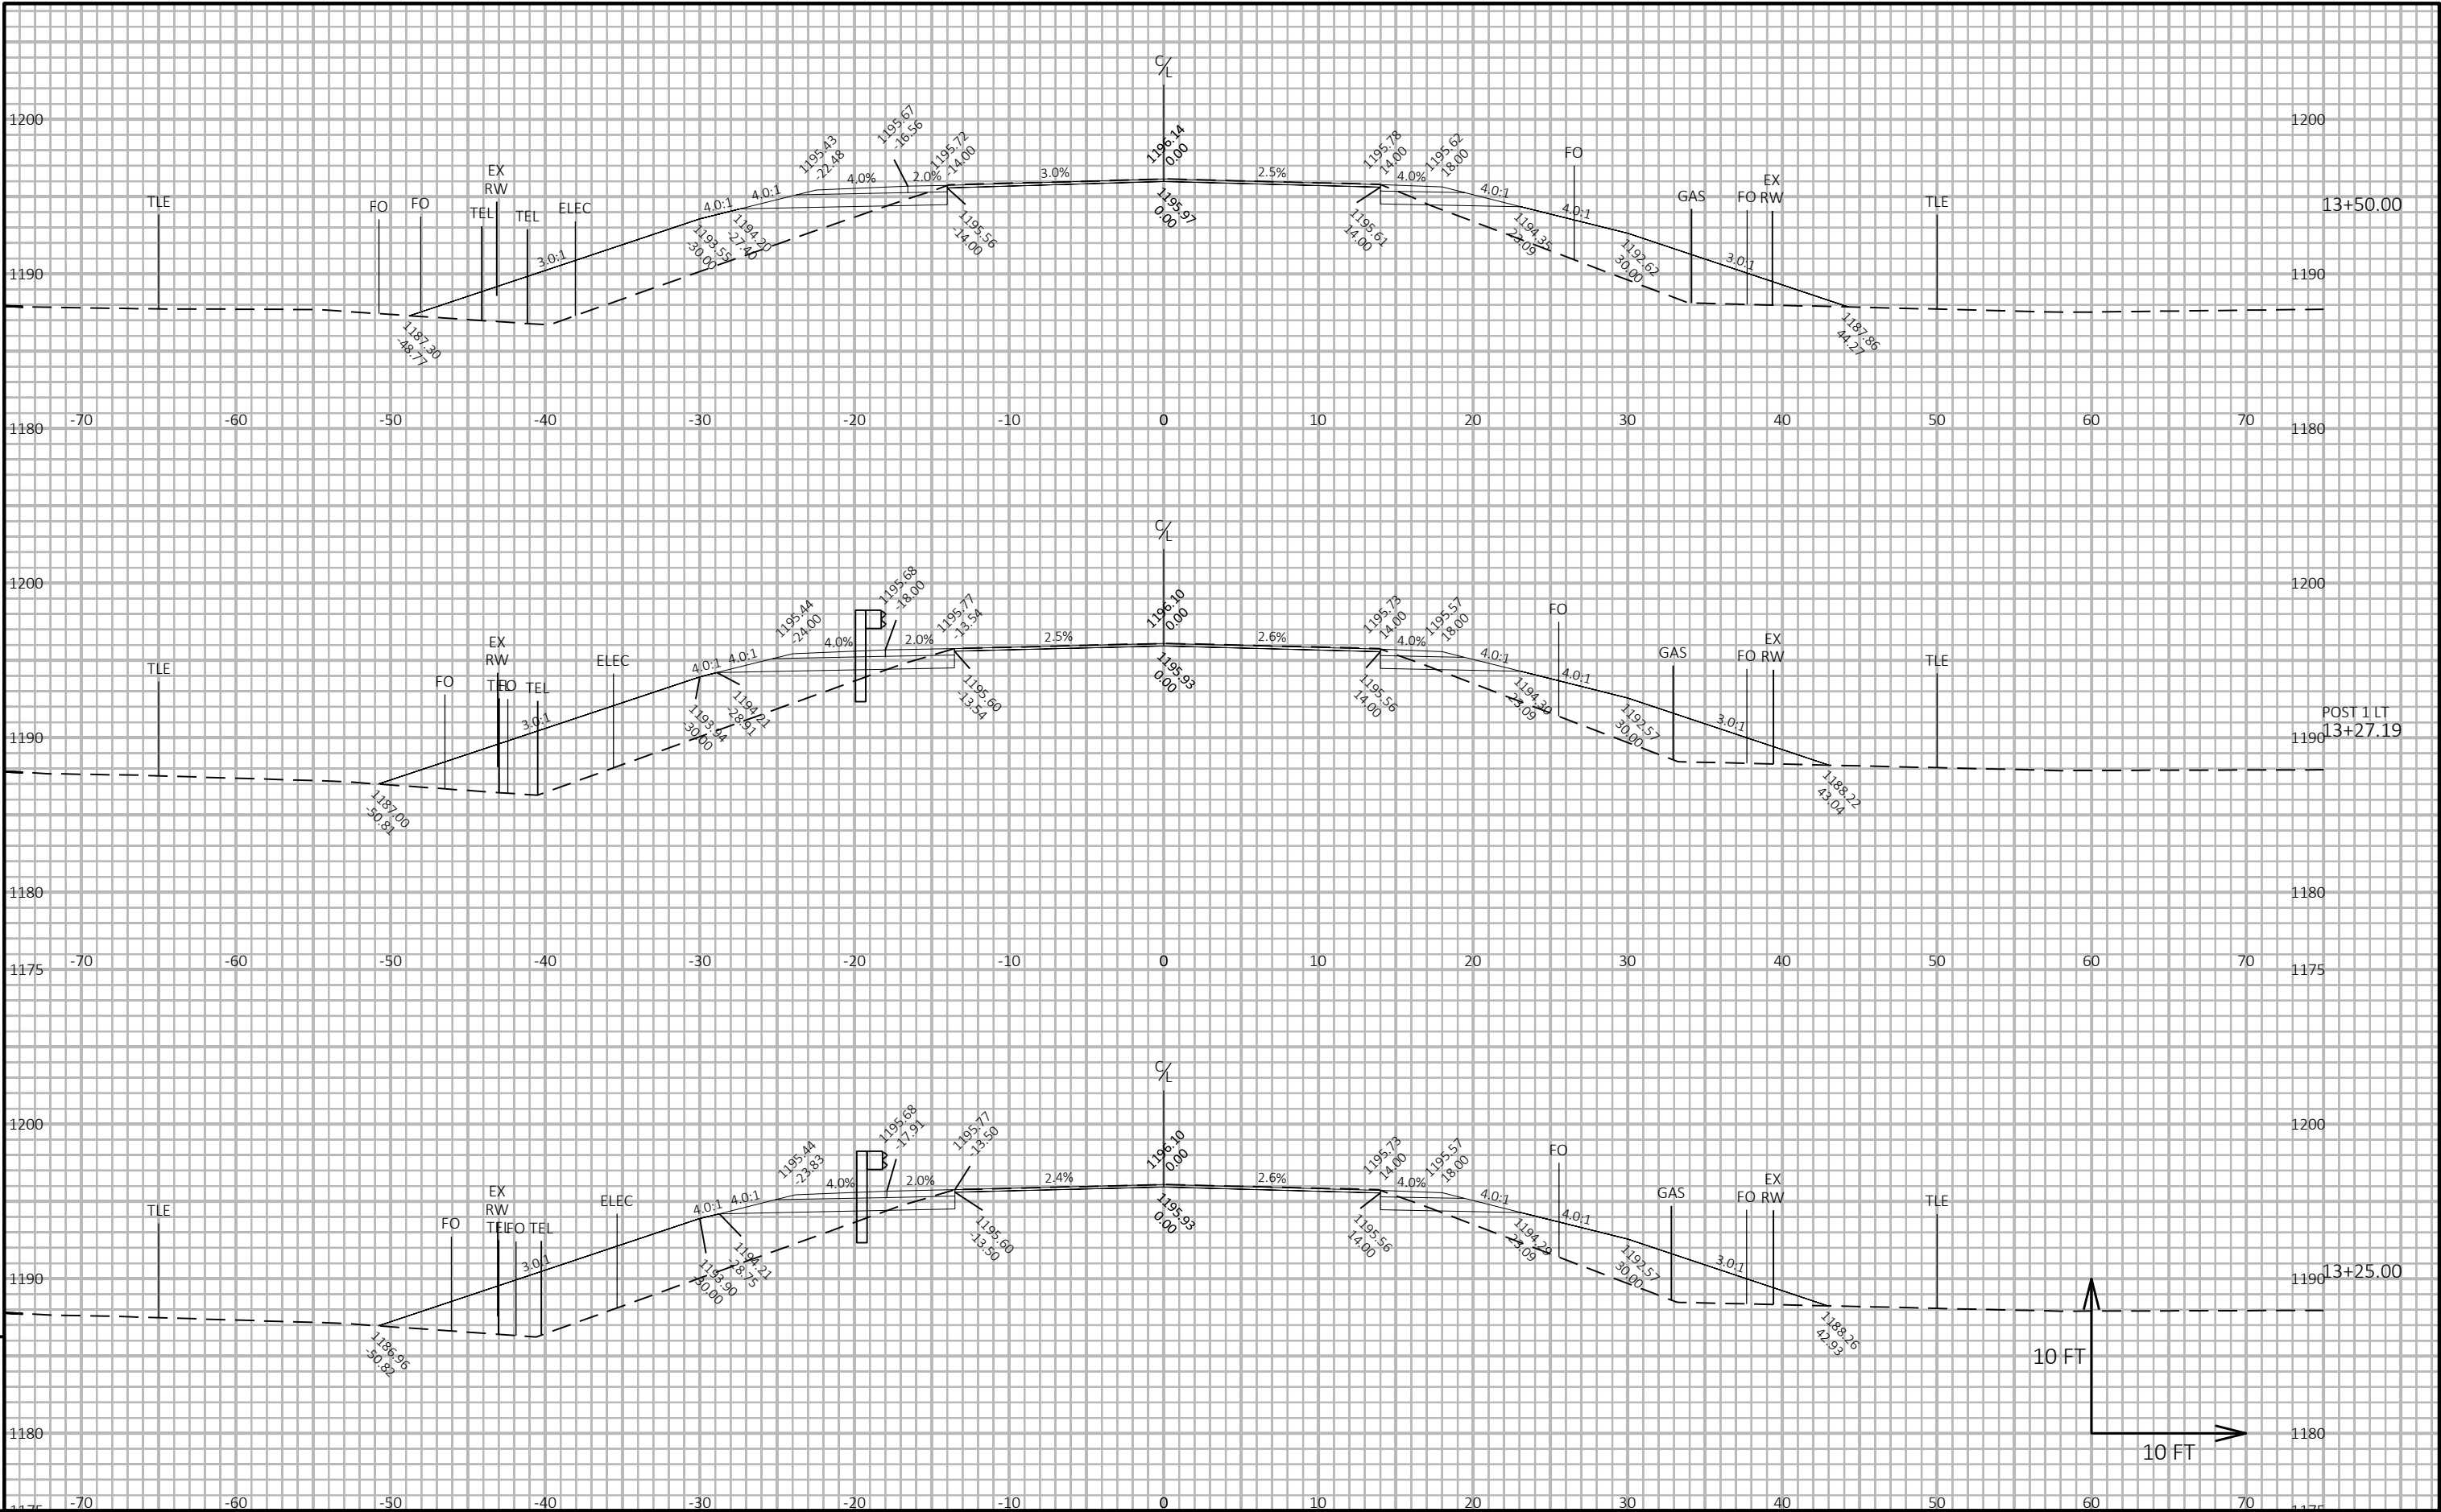

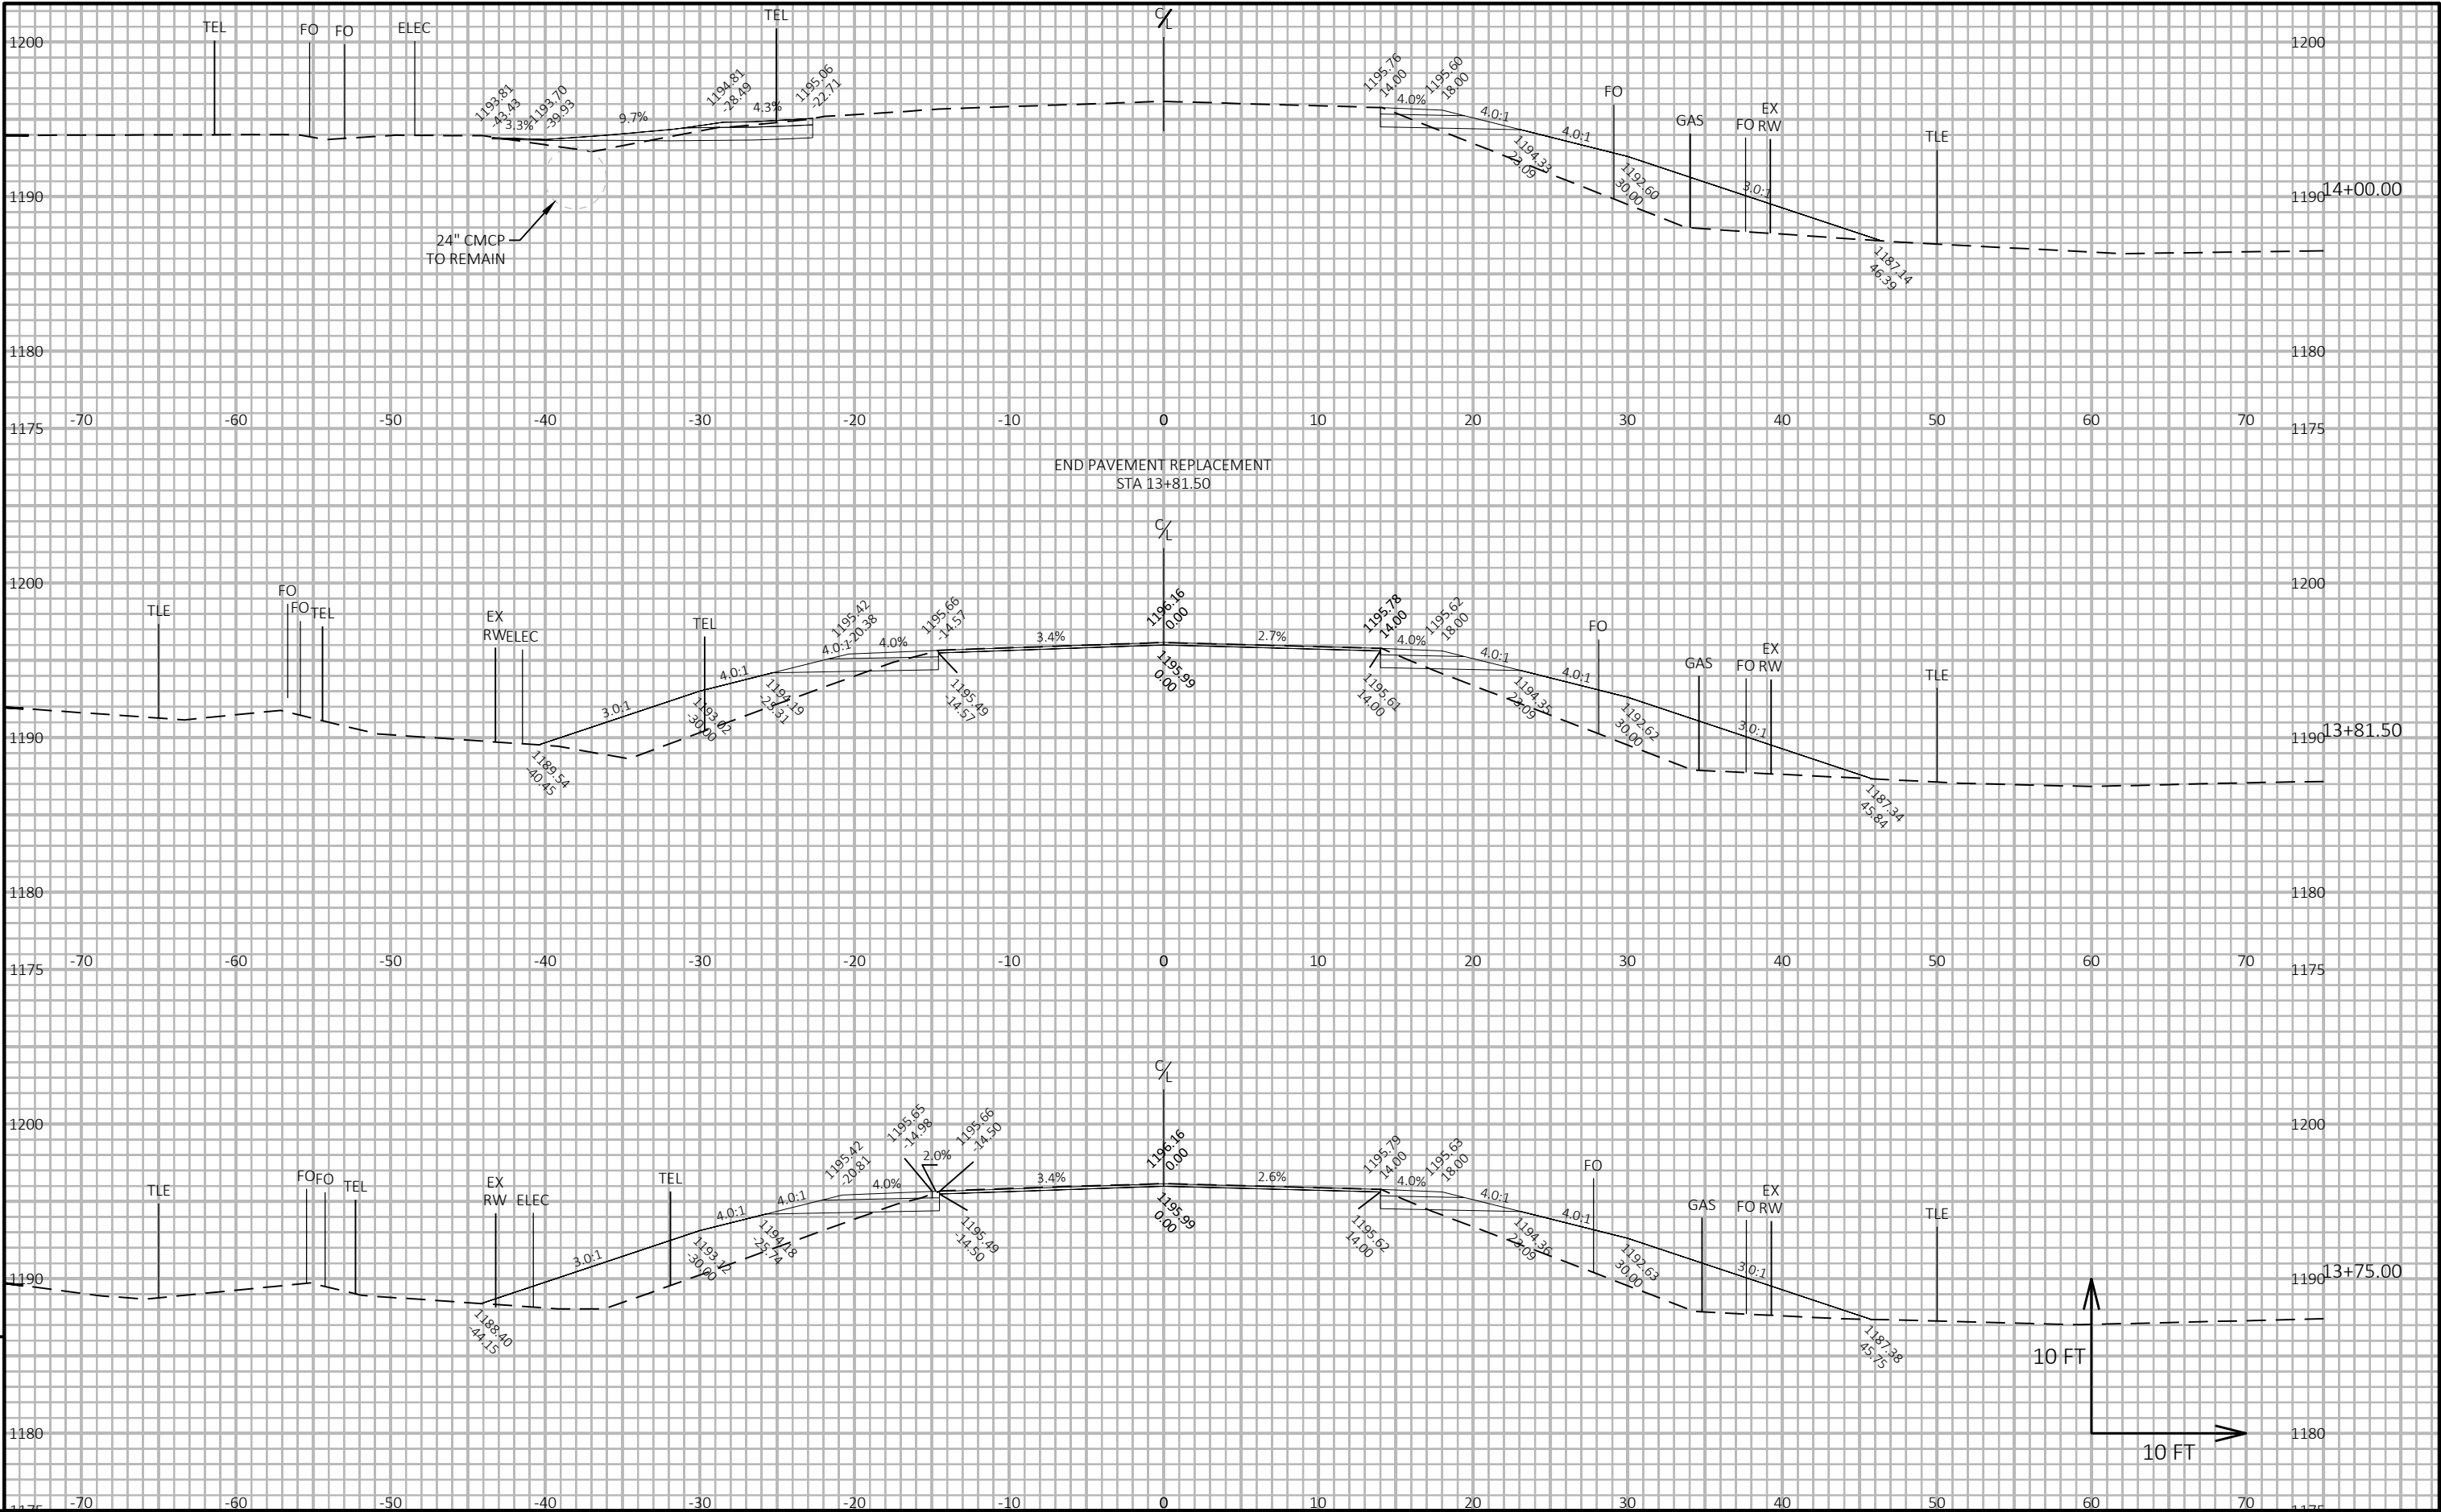

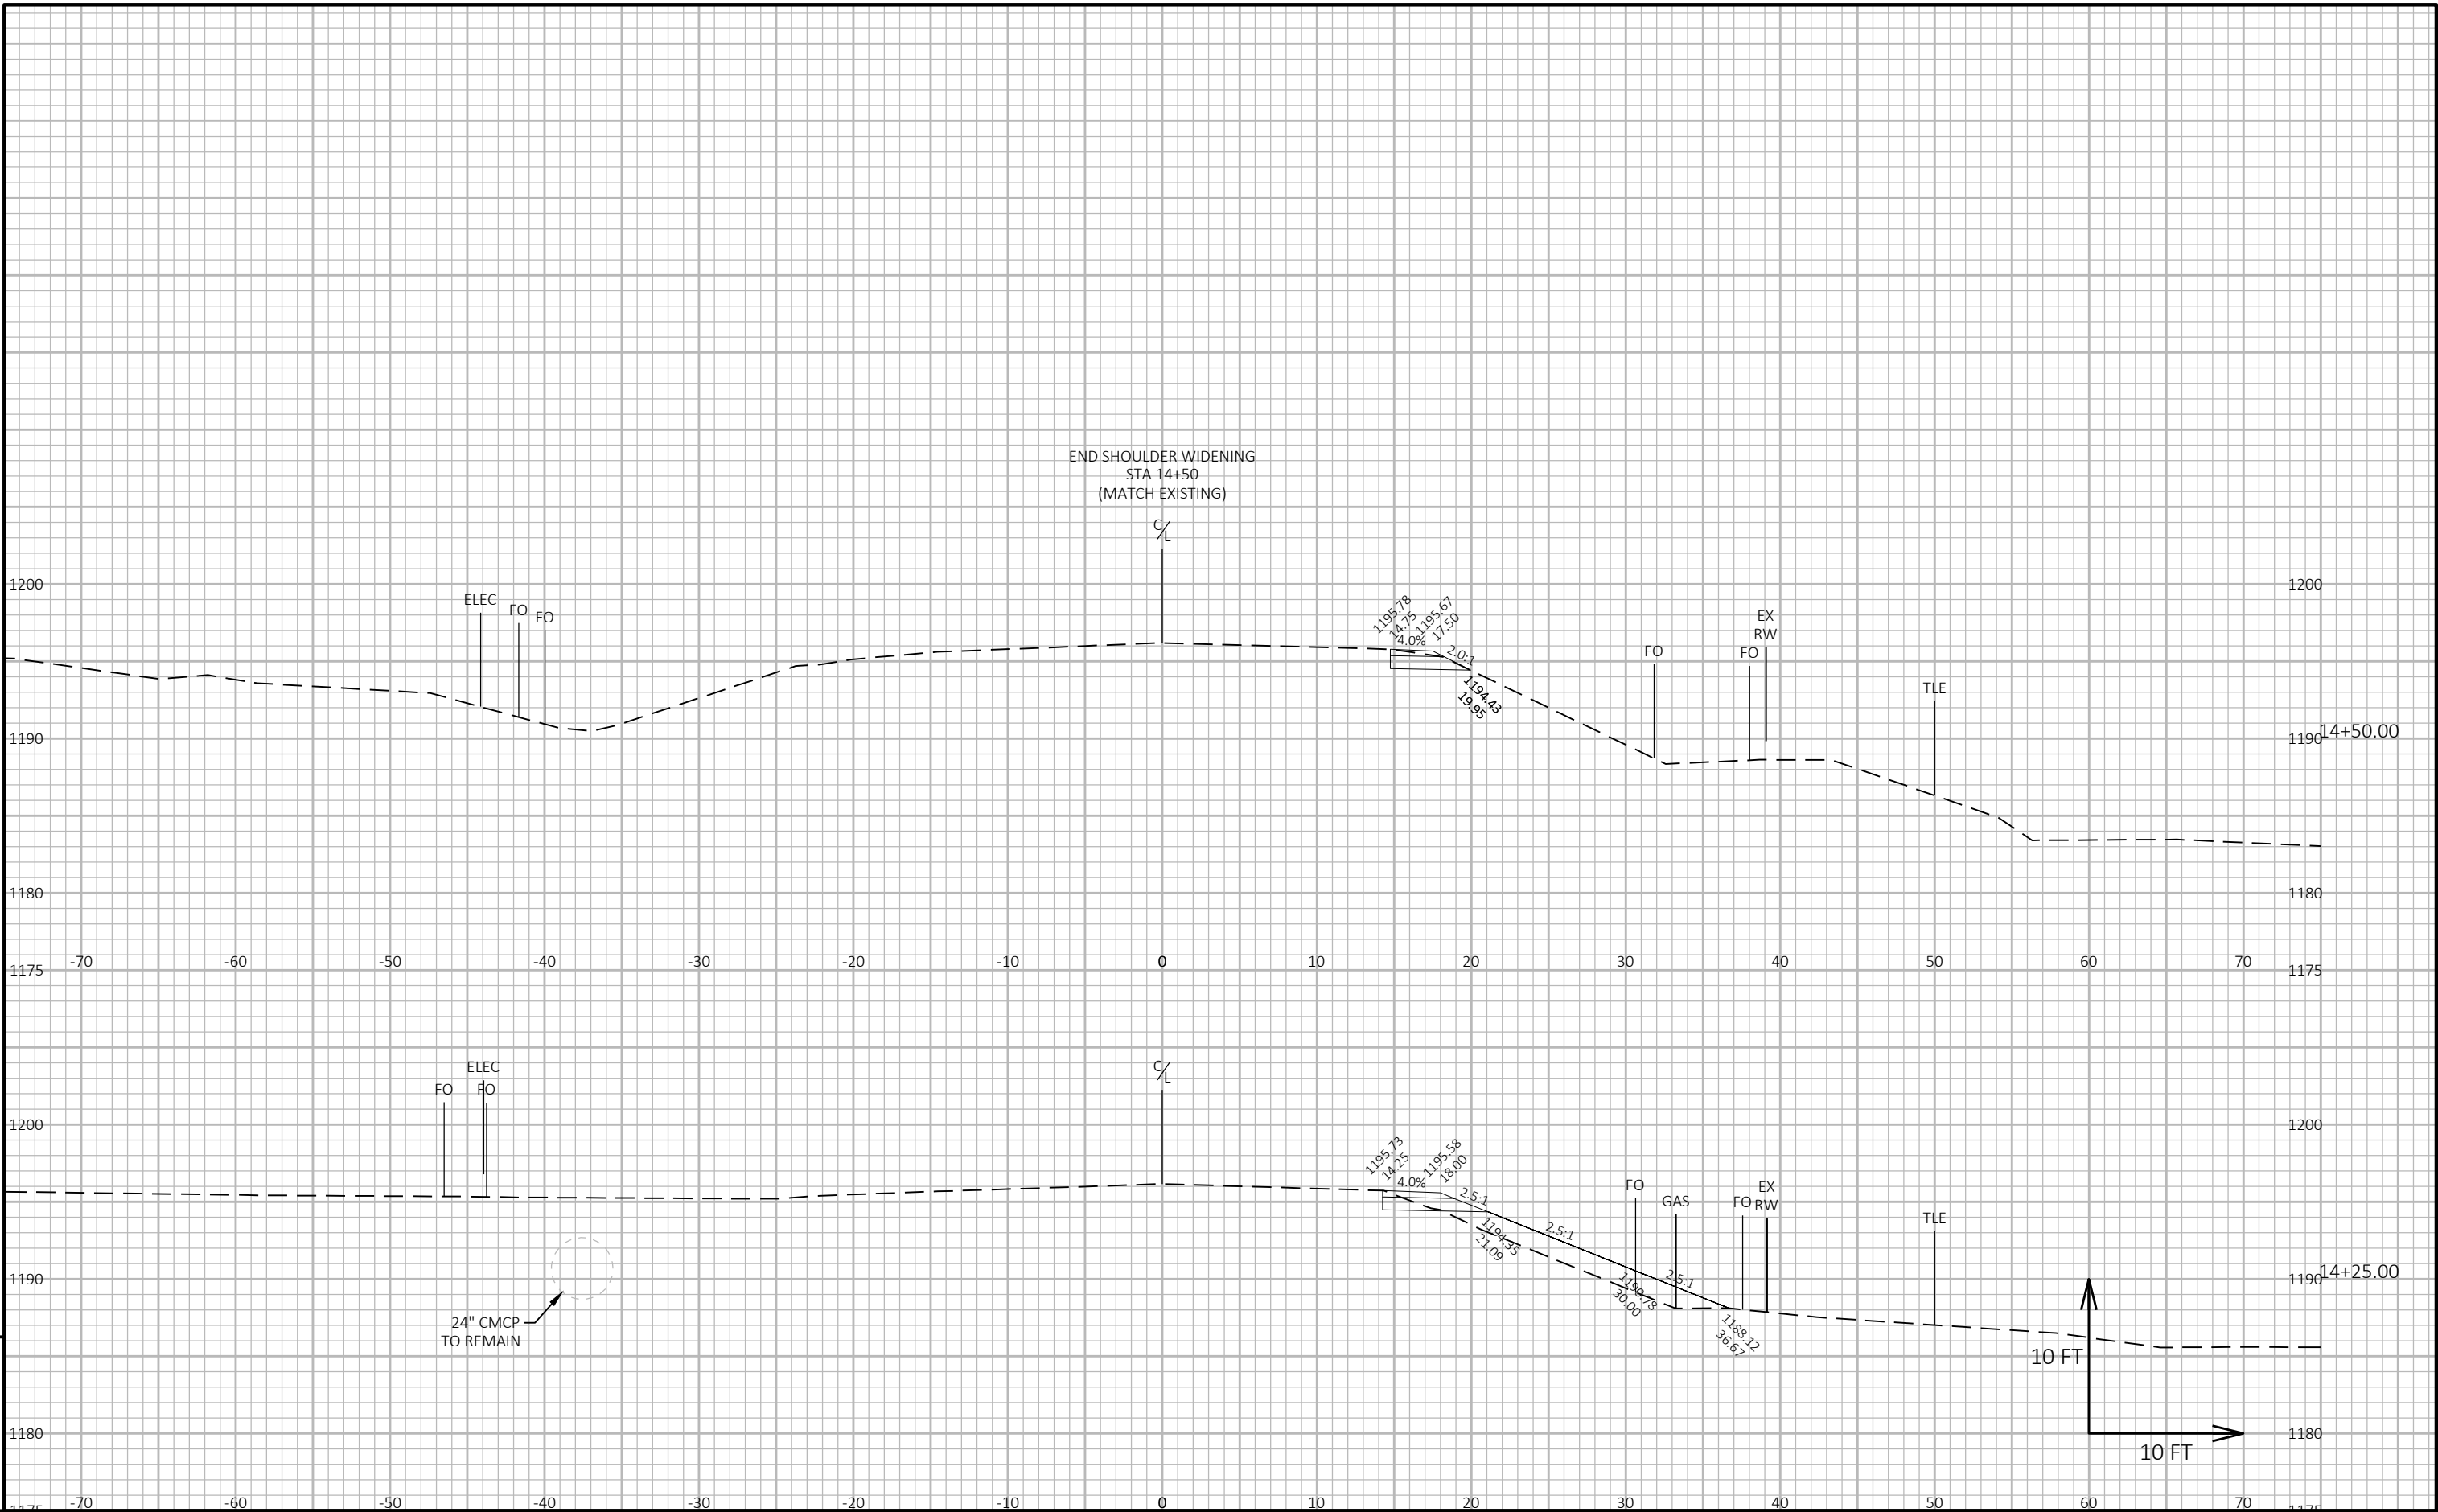

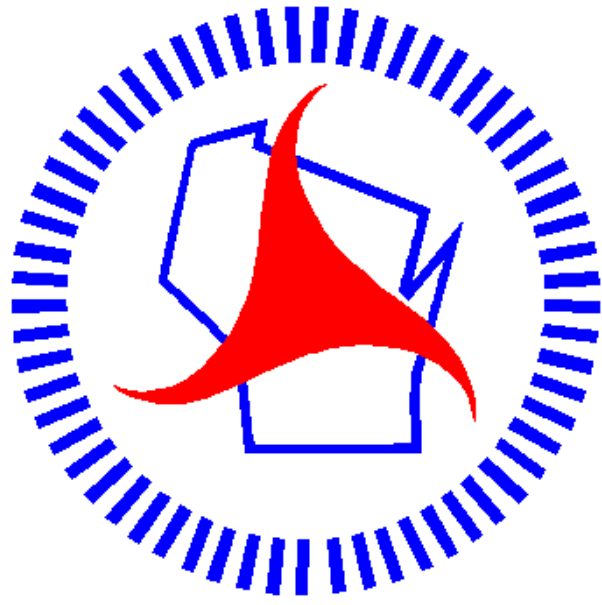

Wisconsin Department of Transportation

Dedicated people creating transportation solutions through innovation and exceptional service.

<http://www.dot.wisconsin.gov>