

SUP MAY 2026

PROJECT ID: 1560-02-74


WITH: N/A

COUNTY: BAYFIELD

ORDER OF SHEETS

Section No.	1	Title
Section No.	2	Typical Sections and Details
Section No.	3	Estimate of Quantities
Section No.	3	Miscellaneous Quantities
Section No.	4	Right of Way Plat
Section No.	5	Plan and Profile
Section No.	6	Standard Detail Drawings
Section No.	7	Sign Plates
Section No.	8	Structure Plans
Section No.	9	Computer Earthwork Data
Section No.	9	Cross Sections

TOTAL SHEETS = 190

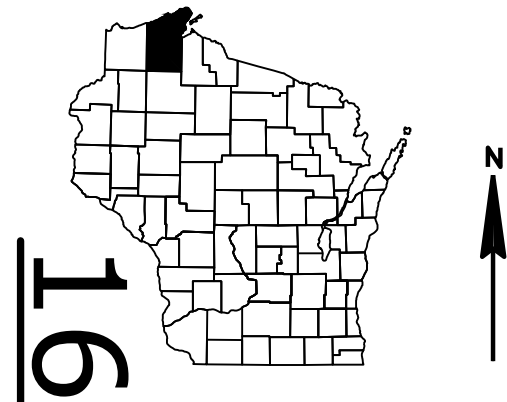

DESIGN DESIGNATION

A.A.D.T.	(2024)	=	2300
A.A.D.T.	(2044)	=	2600
D.H.V.		=	
D.D.		=	50/50
T.		=	21.3%
DESIGN SPEED		=	50 MPH
ESALS		=	830,000

CONVENTIONAL SYMBOLS

PLAN	
CORPORATE LIMITS	
PROPERTY LINE	
LOT LINE	
LIMITED HIGHWAY EASEMENT	
EXISTING RIGHT OF WAY	
PROPOSED OR NEW R/W LINE	
SLOPE INTERCEPT	
REFERENCE LINE	
EXISTING CULVERT	
PROPOSED CULVERT (Box or Pipe)	
COMBUSTIBLE FLUIDS	
MARSH AREA	
WOODED OR SHRUB AREA	

PROFILE	
GRADE LINE	
ORIGINAL GROUND	
MARSH OR ROCK PROFILE (To be noted as such)	
SPECIAL DITCH	
GRADE ELEVATION	
CULVERT (Profile View)	
UTILITIES	
ELECTRIC	
FIBER OPTIC	
GAS	
SANITARY SEWER	
STORM SEWER	
TELEPHONE	
WATER	
UTILITY PEDESTAL	
POWER POLE	
TELEPHONE POLE	

STATE OF WISCONSIN

DEPARTMENT OF TRANSPORTATION

PLAN OF PROPOSED IMPROVEMENT


DRUMMOND - USH 2

MILL POND DAM

USH 63

BAYFIELD COUNTY

STATE PROJECT NUMBER
1560-02-74

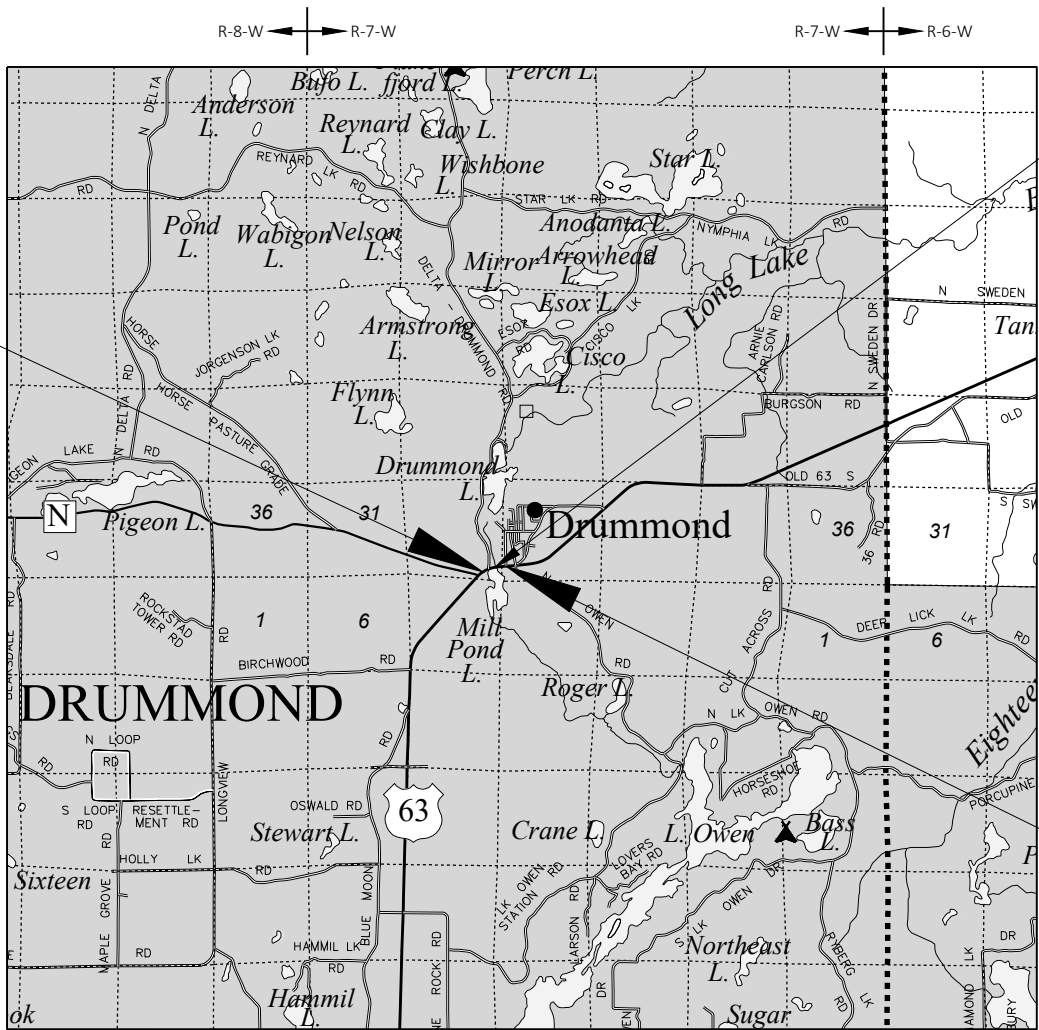

BEGIN PROJECT
STA 489+25.00
Y = 364021.60
X = 722452.94

STRUCTURE B-04-128
STA 490+03.80 - STA 490+90.30

END PROJECT
STA 492+25.00

HORIZONTAL POSITIONS SHOWN ON THIS PLAN ARE WISCONSIN COORDINATE REFERENCE SYSTEM (WISCRS), BAYFIELD COUNTY, NAD83 (2011), IN U.S. SURVEY FEET. POSITIONS SHOWN ARE GRID COORDINATES, GRID BEARINGS, AND GRID DISTANCES. GRID DISTANCES ARE THE SAME AS GROUND DISTANCES. ELEVATIONS ARE REFERENCED TO NAVD 88 (2012). GPS DERIVED ELEVATIONS ARE BASED ON GEOID 12A.

STATE PROJECT	FEDERAL PROJECT	
	PROJECT	CONTRACT
1560-02-74	WIS 2026193	1

ORIGINAL PLANS PREPARED BY

AYRES



DATE: 10/27/2025
(Professional Engineer Signature)

STATE OF WISCONSIN
DEPARTMENT OF TRANSPORTATION

PREPARED BY	
Surveyor	AYRES ASSOCIATES INC
Designer	AYRES ASSOCIATES INC
Project Manager	MATTHEW DICKENSON, PE
Regional Examiner	REGIONAL EXAMINER
Regional Supervisor	MATTHEW VANETTA

APPROVED FOR THE DEPARTMENT
10/27/2025
DATE: MATTHEW DICKENSON
(Signature)

E

GENERAL NOTES

THE LOCATIONS OF EXISTING AND PROPOSED UTILITY INSTALLATIONS AS SHOWN ON THE PLAN ARE APPROXIMATE. THERE MAY BE OTHER INSTALLATIONS WITHIN THE PROJECT AREA THAT ARE NOT SHOWN.

THE CONTRACTOR SHALL NOTIFY DIGGERS HOTLINE AND AFFECTED UTILITIES PRIOR TO THE START OF WORK. ANY UTILITY WHICH IS NOT A MEMBER OF THE DIGGERS HOTLINE MUST BE CONTACTED SEPARATELY.

NO TREES OR SHRUBS SHALL BE REMOVED WITHOUT APPROVAL BY THE ENGINEER.

TEMPORARY STORAGE OF ANY EXCAVATED MATERIAL WILL NOT BE PERMITTED IN WETLANDS, FLOODWAY OR FLOODPLAIN OF ANY WETLANDS.

INTERSECTION RADII TO MATCH EXISTING. RADII SHOWN ON PLAN IS FOR INFORMATION ONLY. ALL RADII ARE MEASURED TO EDGE OF PAVEMENT UNLESS OTHERWISE SHOWN OR NOTED ON THE PLAN.

THE EXACT LOCATION AND WIDTH OF DRIVEWAY ENTRANCES WILL BE DETERMINED BY THE FIELD ENGINEER. ALL DRIVEWAYS ARE TO BE REPLACED IN KIND UNLESS OTHERWISE DIRECTED BY THE ENGINEER OR AS SHOWN ON THE PLANS.

UTILITY CONTACTS

DRUMMOND SANITARY DISTRICT #1 - SEWER
PO BOX 43
52555 FRONT AVENUE
DRUMMOND, WI 54832
MARK JEROME
OFFICE: 715-739-6741
CELL: 715-580-0115
twndrummond@cheqnet.net

DRUMMOND SANITARY DISTRICT #1 - WATER
PO BOX 43
52555 FRONT AVENUE
DRUMMOND, WI 54832
MARK JEROME
OFFICE: 715-739-6741
CELL: 715-580-0115
twndrummond@cheqnet.net

NORVADO - COMMUNICATION LINE
PO BOX 67
CABLE, WI 54821
ATTN: GUY FOLSOM
OFFICE: 715-798-7123
CELL: 715-580-8123
gfolsom@norvado.com

XCEL ENERGY - ELECTRICITY
1400 WESTERN AVENUE
EAU CLAIRE, WI 54703
ATTN: JOHN KELSER
OFFICE: 715-737-6020
john.kelser@xcelenergy.com

DIGGERS

HOTLINE



Dial 811 or (800)242-8511

www.DiggersHotline.com

* DENOTES NOT A MEMBER OF DIGGERS HOTLINE.

DNR CONTACT

DNR NORTHERN REGION
2501 GOLF COURSE ROAD
ASHLAND, WI 54806
ATTN: MATTHEW JACOBSON
OFFICE: 715-682-3273
CELL: 715-928-0485
MATTHEW.JACOBSON@WISCONSIN.GOV


DESIGN CONTACT

AYRES ASSOCIATES INC
3433 OAKWOOD HILLS PARKWAY
EAU CLAIRE, WI 54701
ATTN: JEFF ABRAMSON, PE
OFFICE: 715-834-3161
ABRAMSONJ@AYRESASSOCIATES.COM

RUNOFF COEFFICIENT TABLE


	HYDROLOGIC SOIL GROUP											
	A			B			C			D		
	SLOPE RANGE (PERCENT)			SLOPE RANGE (PERCENT)			SLOPE RANGE (PERCENT)			SLOPE RANGE (PERCENT)		
LAND USE:	0-2	2-6	6 & OVER	0-2	2-6	6 & OVER	0-2	2-6	6 & OVER	0-2	2-6	6 & OVER
ROW CROPS	.08	.16	.22	.12	.20	.27	.15	.24	.33	.19	.28	.38
	.22	.30	.38	.26	.34	.44	.30	.37	.50	.34	.41	.56
MEDIAN STRIP- TURF	.19	.20	.24	.19	.22	.26	.20	.23	.30	.20	.25	.30
	.24	.26	.30	.25	.28	.33	.26	.30	.37	.27	.32	.40
SIDE SLOPE: TURF			.25			.27			.28			.30
			.32			.34			.36			.38
PAVEMENT:												
ASPHALT						.70 - .95						
CONCRETE						.80 - .95						
BRICK						.70 - .80						
DRIVES, WALKS						.75 - .85						
ROOFS						.75 - .95						
GRAVEL ROADS, SHOULDERS						.40 - .60						

TOTAL PROJECT AREA = 5 ACRES
TOTAL AREA EXPECTED TO BE DISTURBED BY CONSTRUCTION ACTIVITIES = 2.88 ACRES

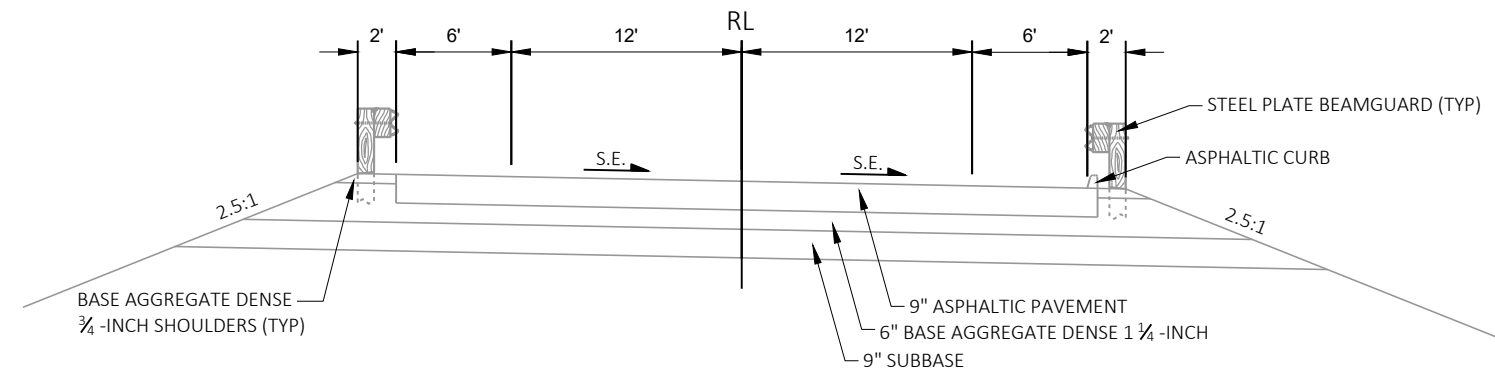


EXISTING TYPICAL SECTION USH 63

STA 486+50.00 - STA 493+85.00

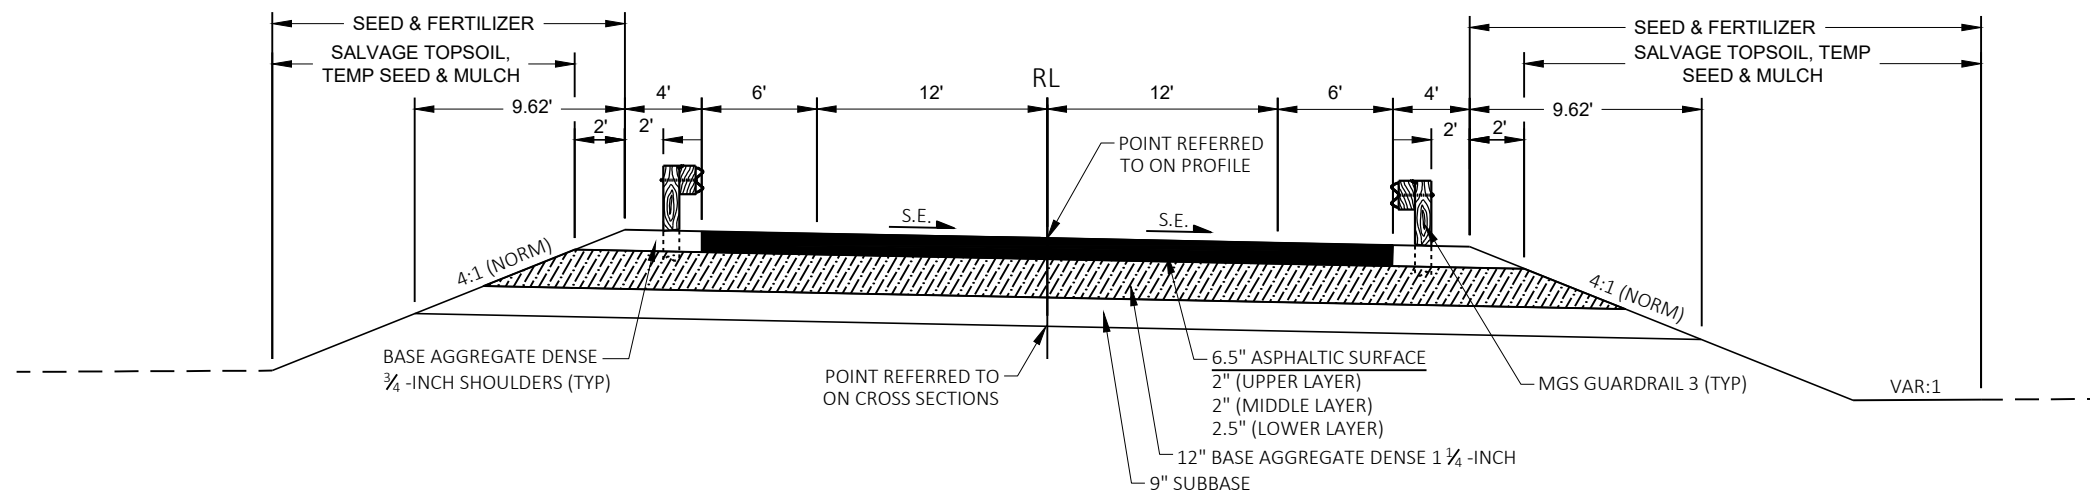


FINISHED TYPICAL SECTION USH 63

STA 486+50.00 - STA 493+85.00

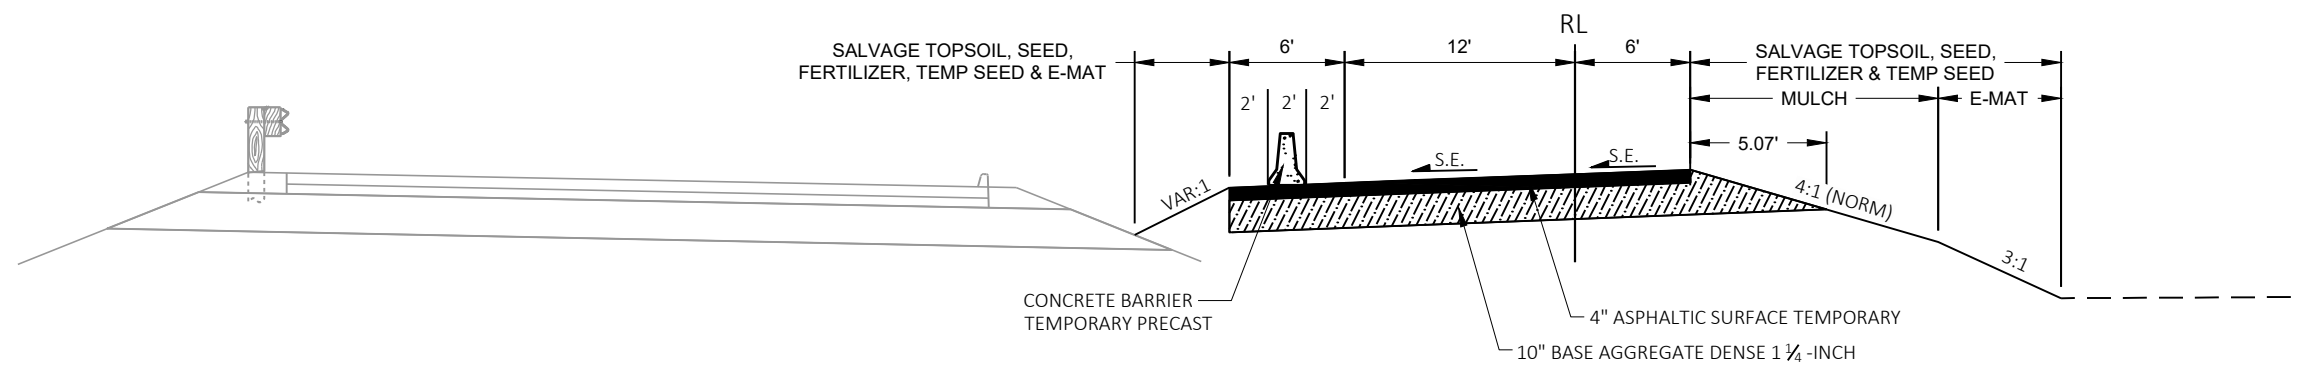


FINISHED TYPICAL SECTION TEMPORARY BYPASS


STA 1486+51 - STA 1493+83

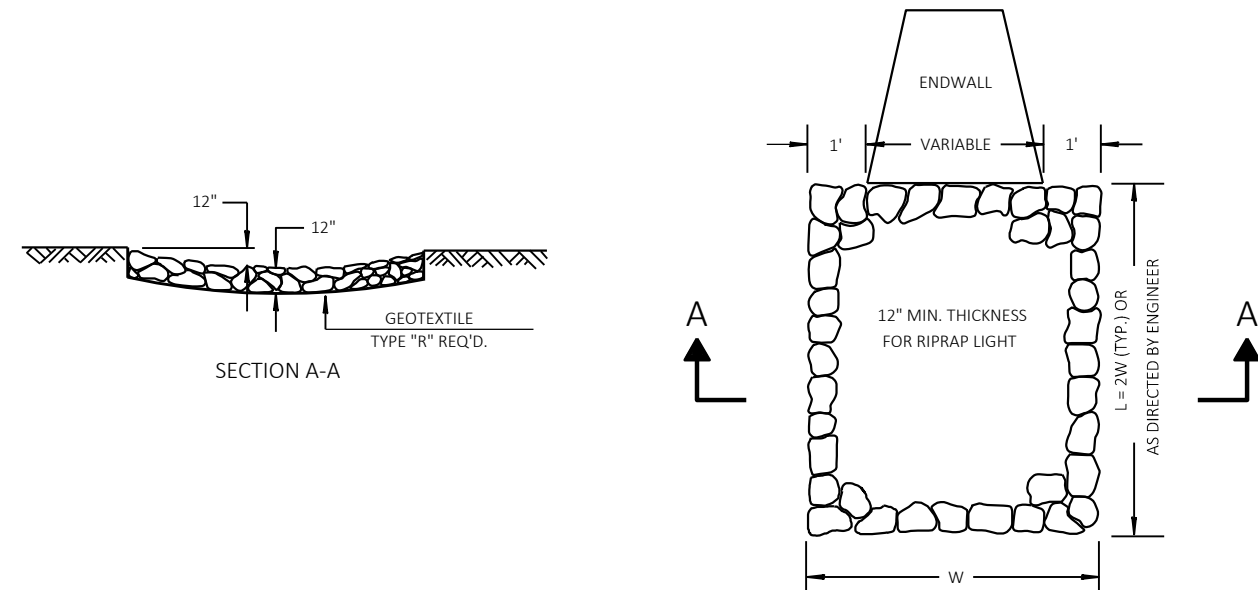


RIPRAP LIGHT TREATMENT AT CULVERTS

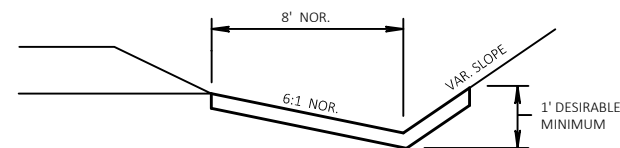


EROSION MAT DETAIL FOR DITCHES

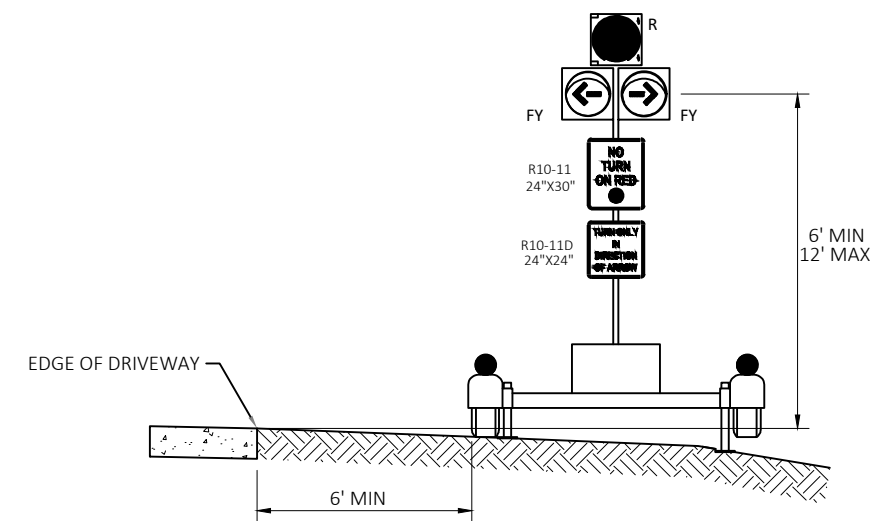

DRIVEWAY ASSISTANCE DEVICE

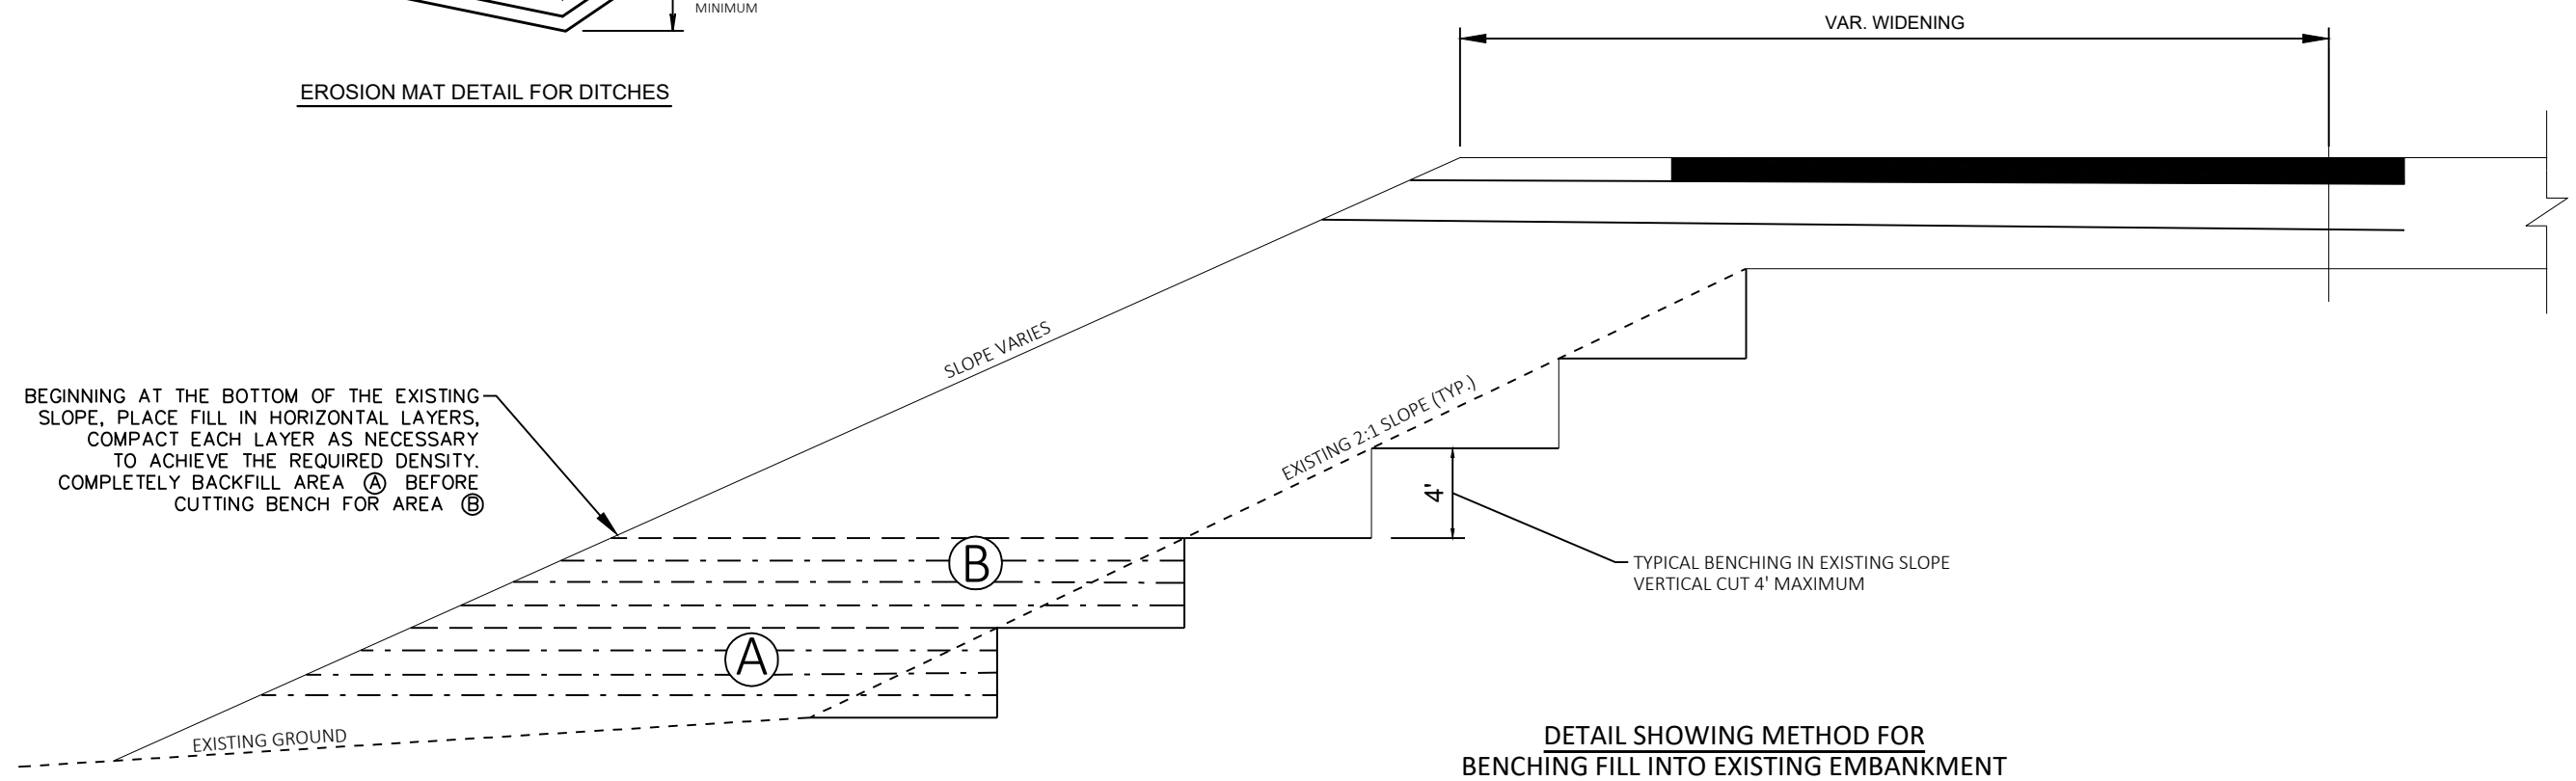

DETAIL SHOWING METHOD FOR
BENCHING FILL INTO EXISTING EMBANKMENT

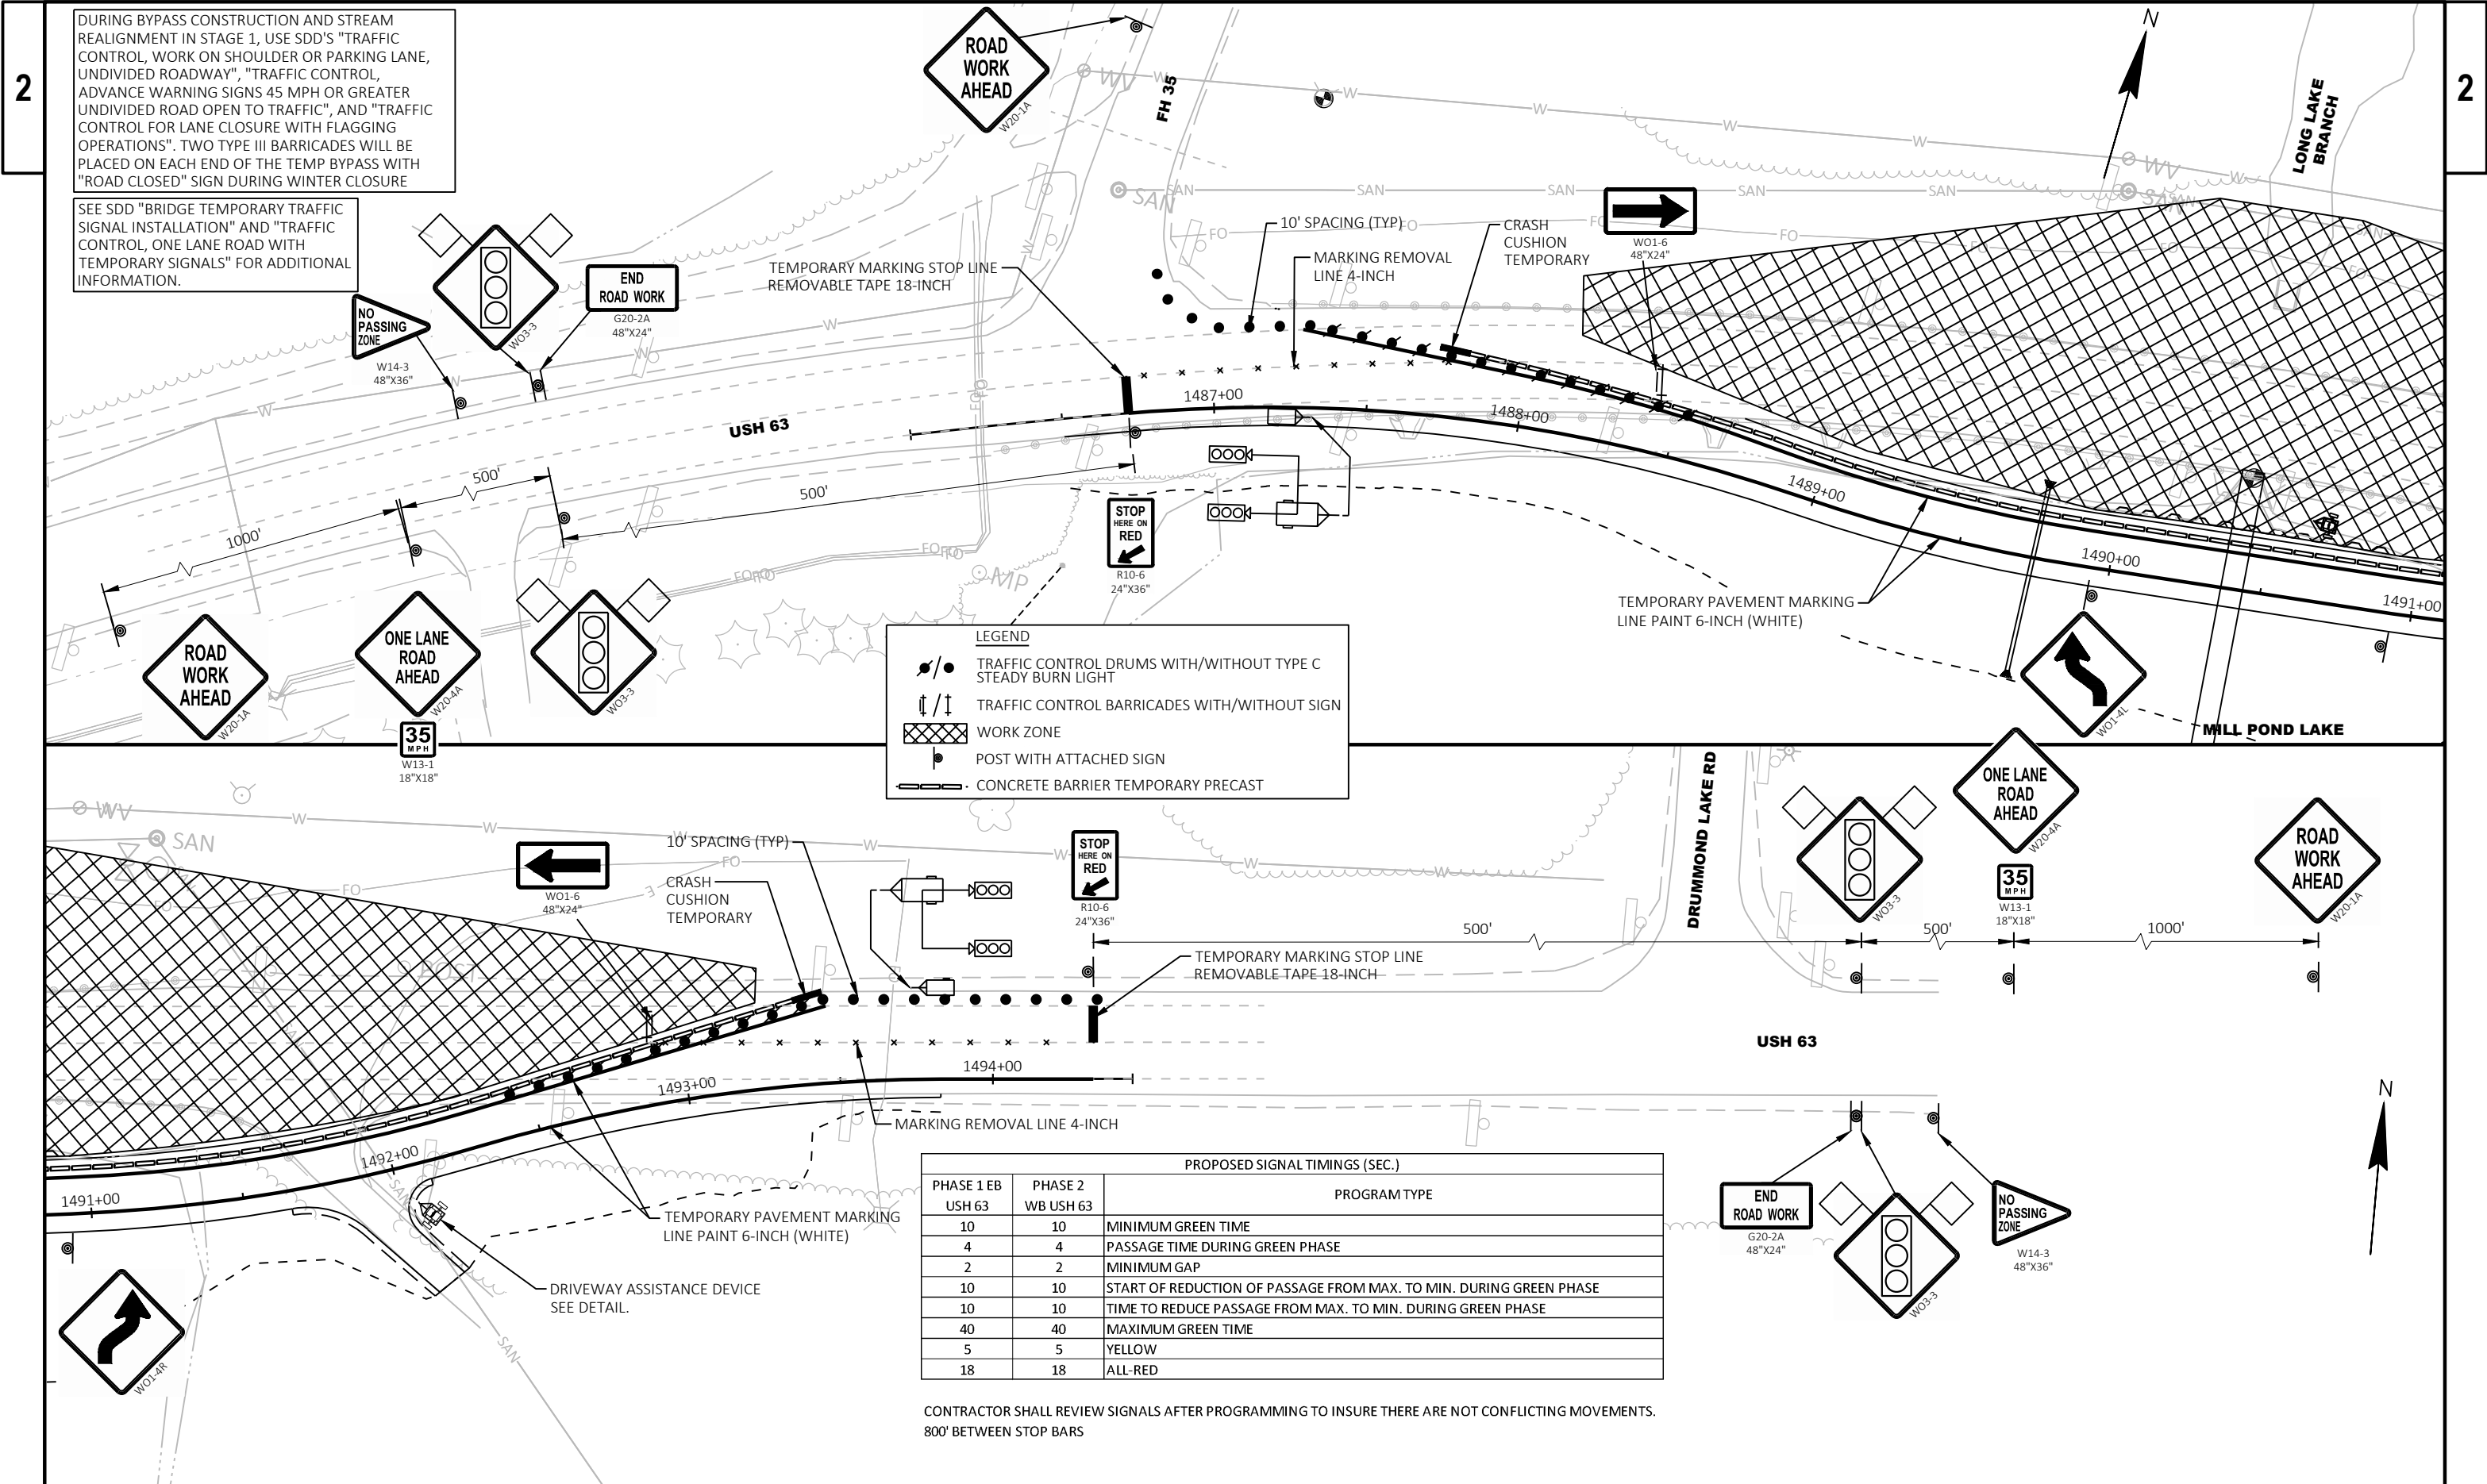

DURING BYPASS CONSTRUCTION AND STREAM REALIGNMENT IN STAGE 1, USE SDD'S "TRAFFIC CONTROL, WORK ON SHOULDER OR PARKING LANE, UNDIVIDED ROADWAY", "TRAFFIC CONTROL, ADVANCE WARNING SIGNS 45 MPH OR GREATER UNDIVIDED ROAD OPEN TO TRAFFIC", AND "TRAFFIC CONTROL FOR LANE CLOSURE WITH FLAGGING OPERATIONS". TWO TYPE III BARRICADES WILL BE PLACED ON EACH END OF THE TEMP BYPASS WITH "ROAD CLOSED" SIGN DURING WINTER CLOSURE

SEE SDD "BRIDGE TEMPORARY TRAFFIC SIGNAL INSTALLATION" AND "TRAFFIC CONTROL, ONE LANE ROAD WITH TEMPORARY SIGNALS" FOR ADDITIONAL INFORMATION.

LEGEND

- /● TRAFFIC CONTROL DRUMS WITH/WITHOUT TYPE C STEADY BURN LIGHT
- ⏏/⏏ TRAFFIC CONTROL BARRICADES WITH/WITHOUT SIGN
- ▨ WORK ZONE
- 🚧 POST WITH ATTACHED SIGN
- ▬ CONCRETE BARRIER TEMPORARY PRECAST

PROPOSED SIGNAL TIMINGS (SEC.)		
PHASE 1 EB USH 63	PHASE 2 WB USH 63	PROGRAM TYPE
10	10	MINIMUM GREEN TIME
4	4	PASSAGE TIME DURING GREEN PHASE
2	2	MINIMUM GAP
10	10	START OF REDUCTION OF PASSAGE FROM MAX. TO MIN. DURING GREEN PHASE
10	10	TIME TO REDUCE PASSAGE FROM MAX. TO MIN. DURING GREEN PHASE
40	40	MAXIMUM GREEN TIME
5	5	YELLOW
18	18	ALL-RED

CONTRACTOR SHALL REVIEW SIGNALS AFTER PROGRAMMING TO INSURE THERE ARE NOT CONFLICTING MOVEMENTS.
800' BETWEEN STOP BARS

DETOUR NOTES:

THE EXACT NUMBER, LOCATION, AND SPACING OF ALL SIGNS AND DEVICES SHALL BE ADJUSTED TO FIT FIELD CONDITIONS AS APPROVED BY THE ENGINEER.


IF THERE ARE EXISTING ROUTE MARKER ASSEMBLIES THAT WILL REMAIN IN PLACE, ADJUST THE LOCATION OF THE DETOUR ROUTE SIGNS TO CORRESPOND WITH THE EXISTING ASSEMBLIES.

ANY SIGNS TEMPORARY OR EXISTING, WHICH CONFLICT WITH TRAFFIC CONTROL "IN USE" SHALL BE COVERED OR REMOVED AS NEEDED AND AS APPROVED BY THE ENGINEER. THERE IS AN UNDISTRIBUTED AMOUNT IN THE QUANTITIES FOR THESE SIGNS.


ALL SIGNS SHALL BE 48"X48" UNLESS NOTED BY THE ENGINEER.

"MO" SIGNS ARE THE SAME AS "M" SIGNS EXCEPT THE BACKGROUND SHALL BE ORANGE.

FOR DETAILS NOT SHOWN SEE SDD "BARRICADES AND SIGNS FOR MAINLINE CLOSURE", BARRICADES AND SIGNS FOR VARIOUS CLOSURES", AND "DETOUR SIGNING FOR MAINLINE CLOSURES" FOR ADDITIONAL INFORMATION.

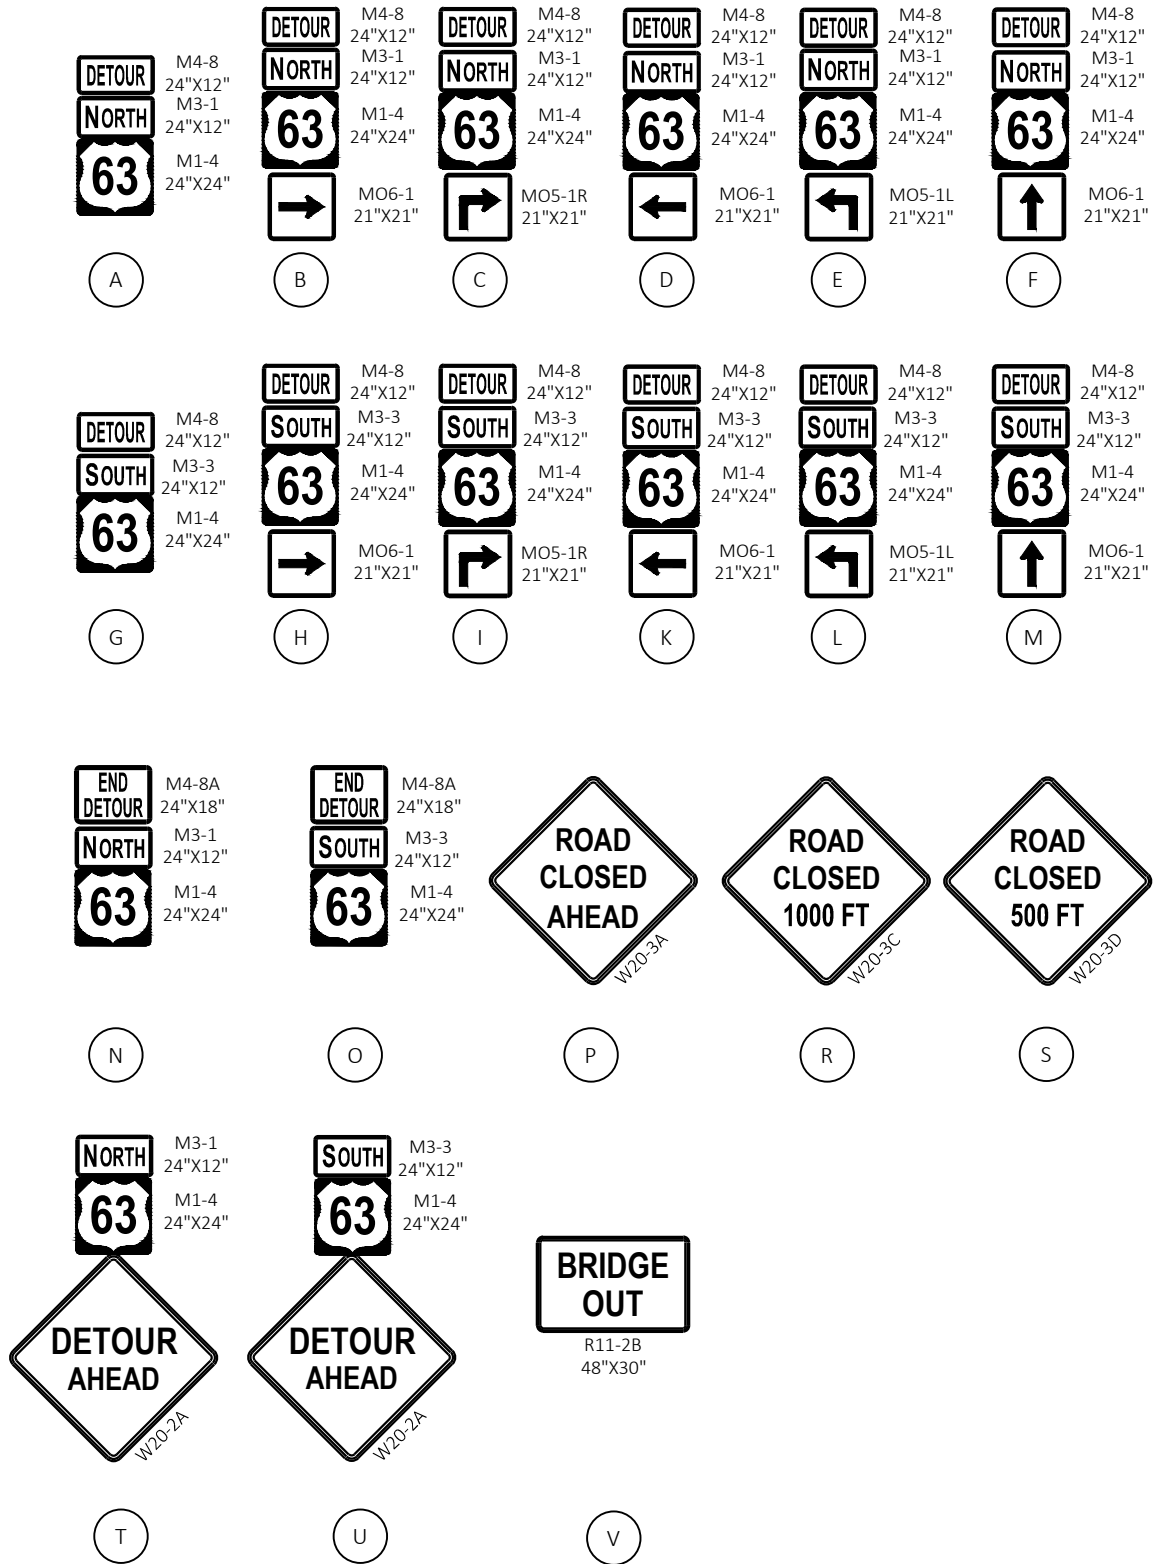

NOT TO SCALE

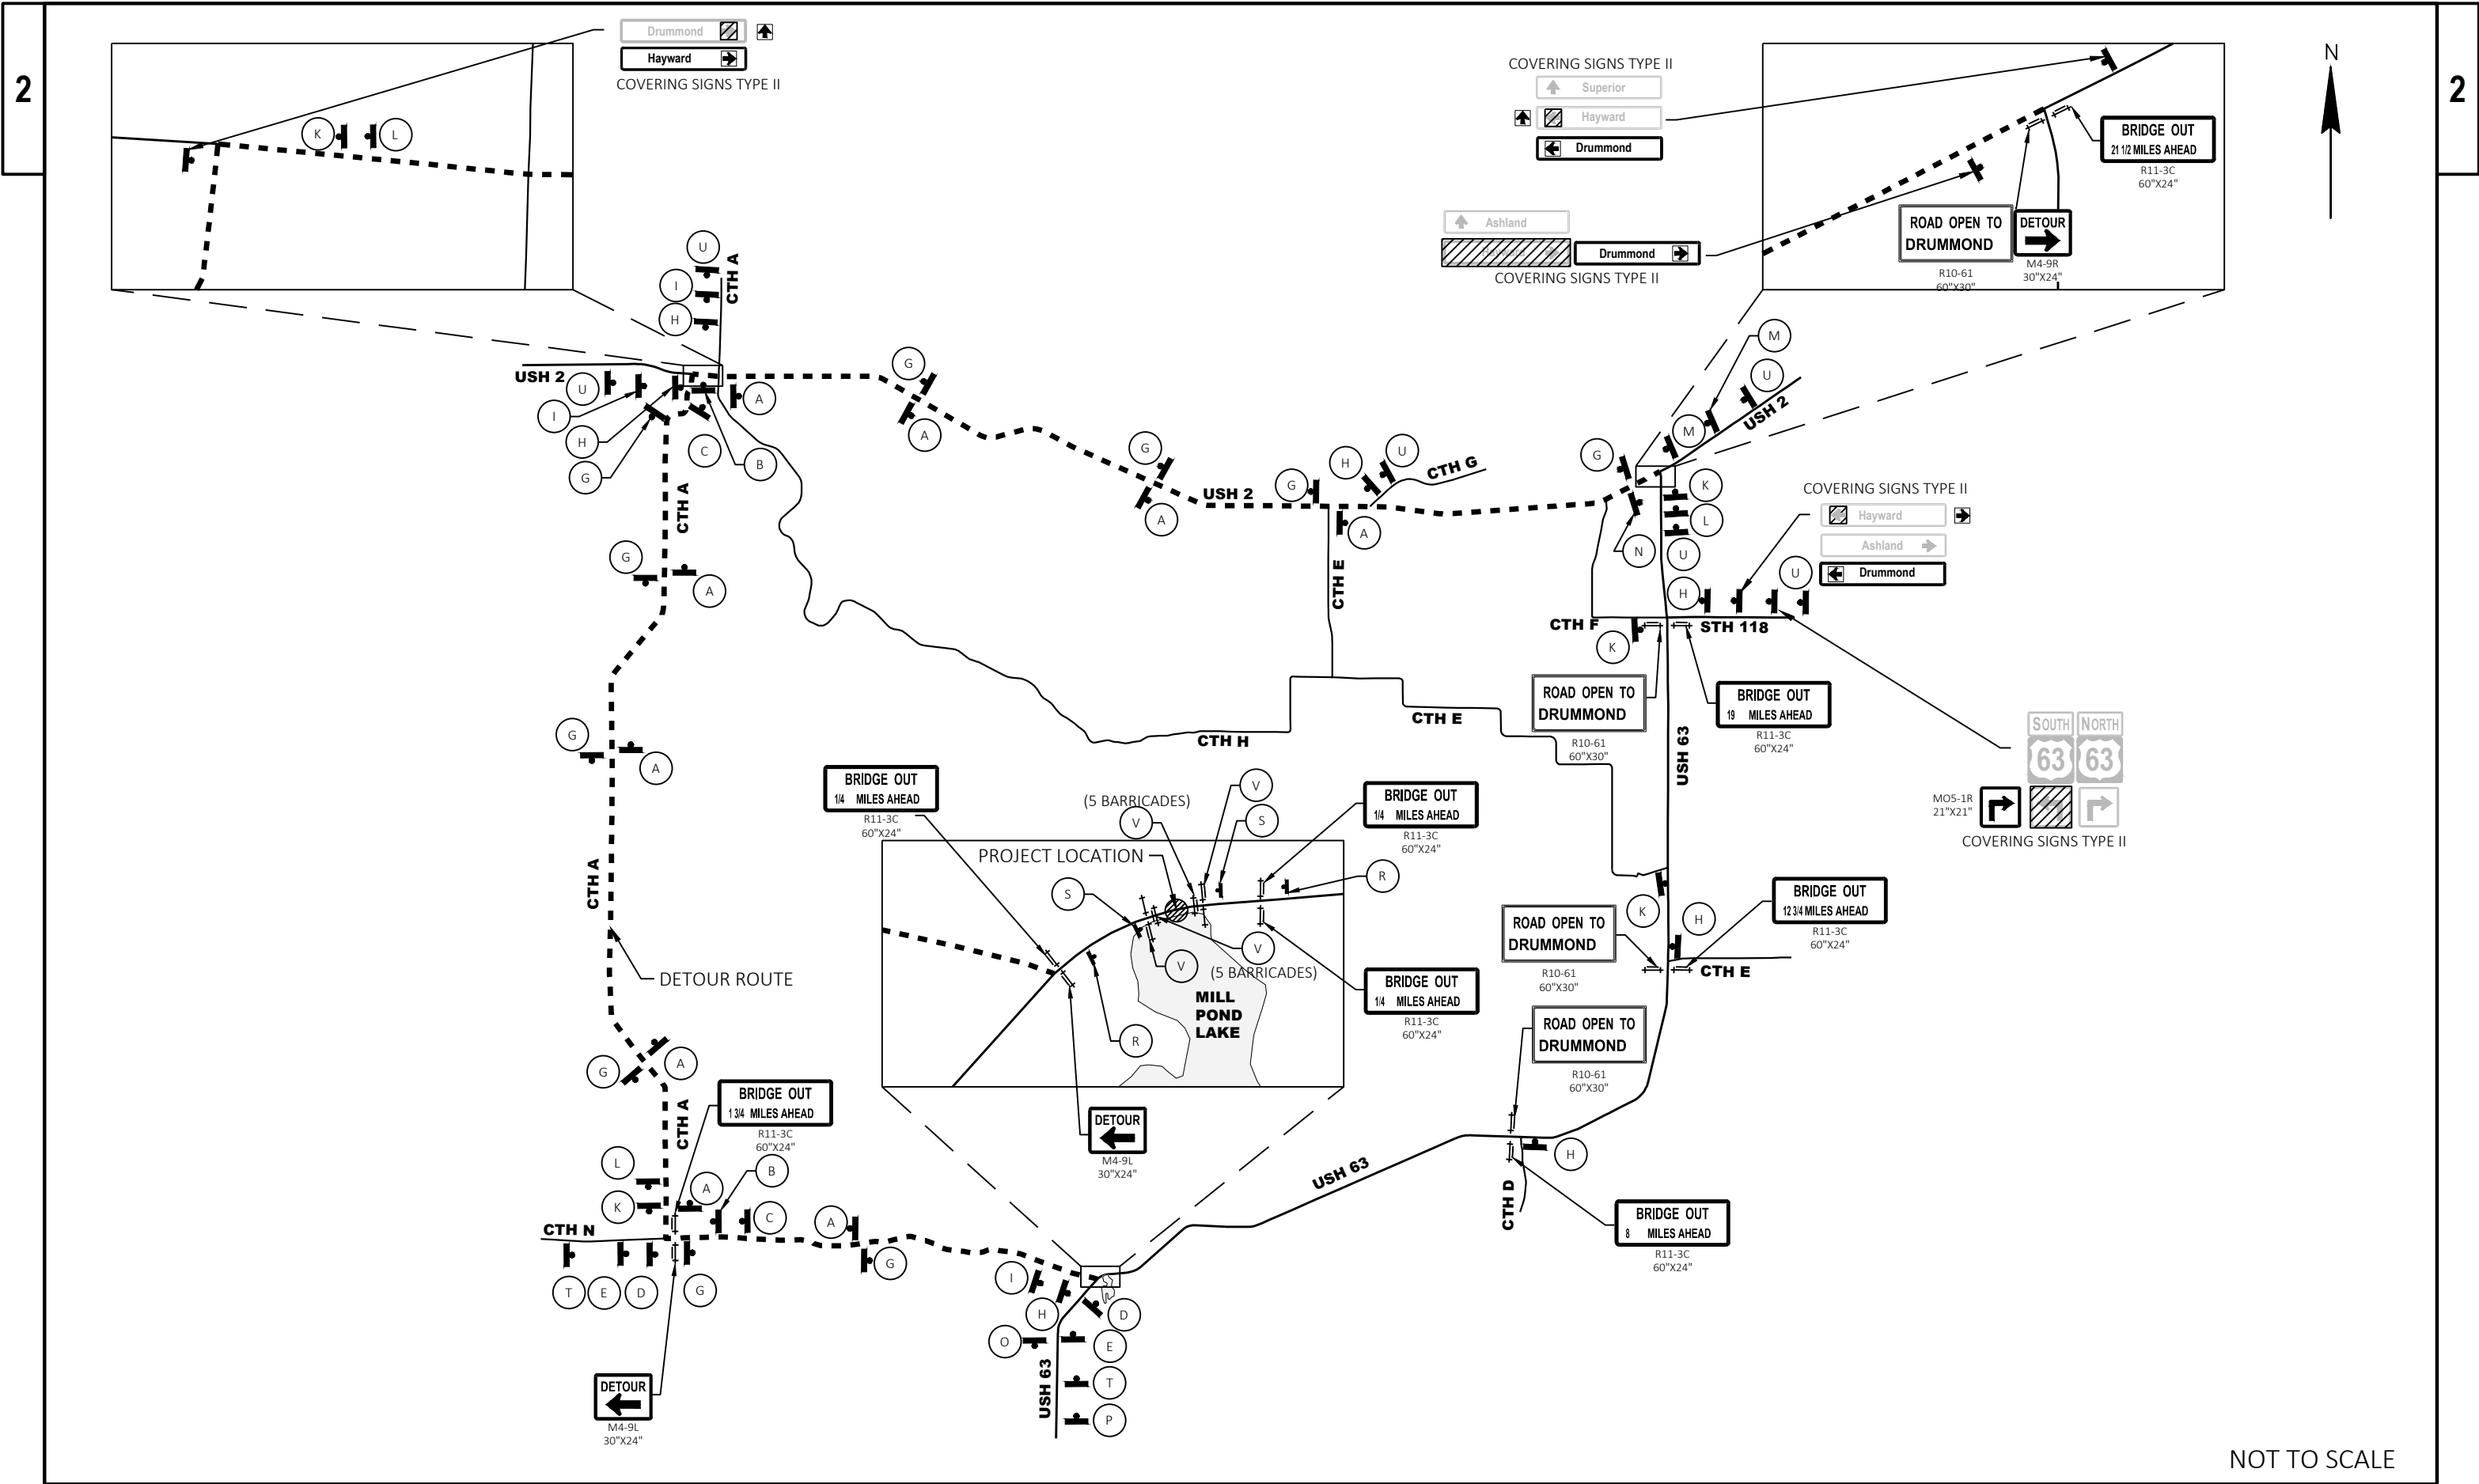

NOT TO SCALE


2

CONSTRUCTION DRAWINGS FOR
USH 63 MILL POND DAM REMOVAL
WISCONSIN DEPT. OF TRANSPORTATION

2

PREPARED FOR THE
BAYFIELD COUNTY, WISCONSIN
OCTOBER 2025

VICINITY MAP

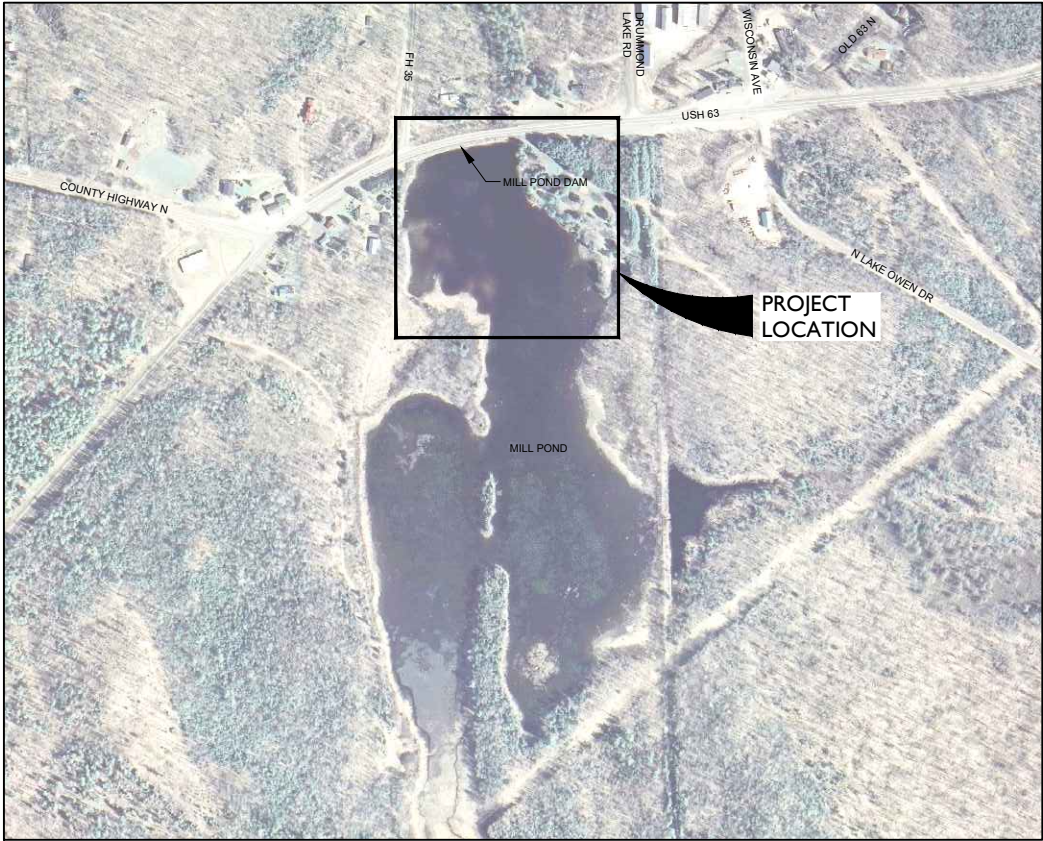

BENCHMARK

XXXX


CONTACT INFORMATION



OWNER
Wisconsin Department of Transportation
Matt Dickenson, P.E.
Wisconsin DOT NW Region - Superior Office
1701 N. 4th Street
Superior, Wisconsin 54880
(715) 395-3022




CIVIL ENGINEER
Ayres Associates
Adam Schneider, P.E.
700 Pilgrim Way, Suite 180
Green Bay, WI 54304
(920) 498-1200

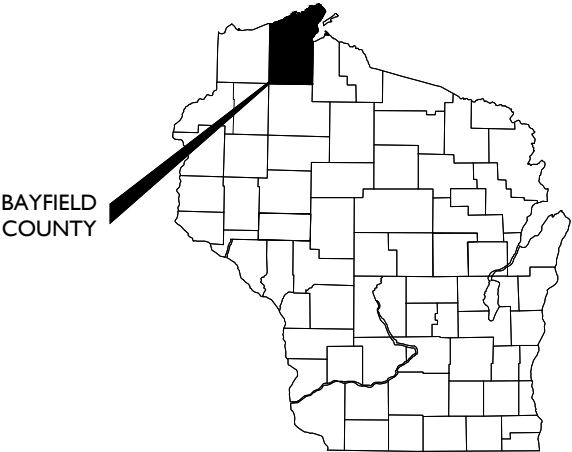

COUNTY MAP

INDEX TO DRAWINGS		
SHEET	DRAWING	TITLE
1	G01	TITLE SHEET
2	G02	GENERAL NOTES, LEGEND, AND ABBREVIATIONS
3	C01	EXISTING CONDITIONS AND CONTROL
4	C02	CONSTRUCTION PHASING AND DEWATERING - PHASE 1 AND 2
5	C03	CONSTRUCTION PHASING AND DEWATERING - PHASE 3 AND 4
6	C04	CONSTRUCTION PHASING AND DEWATERING - PHASE 5
7	C05	CHANNEL RESTORATION PLAN AND PROFILE - 1 OF 2
8	C06	CHANNEL RESTORATION PLAN AND PROFILE - 2 OF 2
9	C07	ENVIRONMENTAL IMPACTS
10	D01	DETAILS
11	D02	DETAILS
12	D03	DETAILS
13	D04	DETAILS
14	D05	DETAILS
15	D06	DETAILS
16	D07	DETAILS
17	D08	MISCELLANEOUS DETAILS

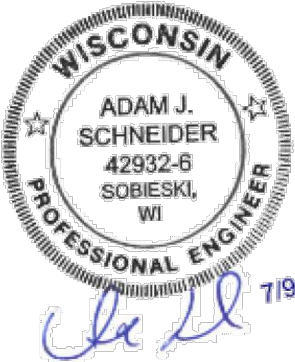

DIGGERS HOTLINE
1-800-242-8511 OR 811


Dial 811 or (800)242-8511
www.DiggersHotline.com

GENERAL NOTES:

PHASE 1 - INITIAL POND DRAWDOWN

1.

NO MECHANISM CURRENTLY EXISTS TO DRAW DOWN THE DRUMMOND MILL POND. THEREFORE, A CONTROLLED DRAWDOWN OF THE POND WILL BE REQUIRED BY THE CONTRACTOR AS THE FIRST STEP IN THE DAM REMOVAL PROCESS.

THE NORMAL-POOL ELEVATION OF THE POND IS APPROXIMATELY ELEV 1309.0 FT (ALL ELEVATIONS GIVEN WITH RESPECT TO NAVD88). THE MINIMUM BED ELEVATION OF THE POND IS APPROXIMATELY ELEV 1302.0 FT. THE BOTTOM OF THE DAM'S DROP INLET STRUCTURE, AND THUS THE INVERT OF THE SPILLWAY'S 6-FT X 6-FT BOX CULVERT, IS AT APPROXIMATELY ELEV 1295.0 FT.

THE FIRST STEP IN THE DRAWDOWN PROCESS WILL BE FOR THE CONTRACTOR TO CONSTRUCT A LARGE COFFERDAM WITH TOP ELEV 1310.0 FT TO ISOLATE AND DEWATER THE DAM'S DROP INLET SPILLWAY (HEREAFTER, THIS WILL BE REFERRED TO AS THE "LOWER" COFFERDAM). COFFERDAM DESIGN SHALL BE THE RESPONSIBILITY OF THE CONTRACTOR. THE LOWER COFFERDAM FOOTPRINT WILL NEED TO EXTEND TO THE UPSTREAM TOE OF THE EMBANKMENT AT ELEV 1302.0 FT. AFTER THIS COFFERDAM IS INSTALLED, THE INTERIOR AREA SHALL BE KEPT IN A DEWATERED STATE THROUGH PUMPING TO FILTER BAGS SITUATED ONSHORE, OUTSIDE OF THE COFFERDAM'S EXTENT. AT THIS POINT, THE COFFERDAM WILL BE KEEPING STREAMFLOW FROM DISCHARGING THROUGH THE DAM'S DROP INLET SPILLWAY, SO MINIMUM FLOWS OF 7 CFS WILL BE PUMPED DIRECTLY INTO THE DROP INLET, BYPASSING THE COFFERDAM.
2.

AFTER THE LOWER COFFERDAM IS CONSTRUCTED AND THE INTERIOR IS PUMPED DRY, THE CONTRACTOR SHALL EXCAVATE LAKEBED MATERIALS FROM INSIDE THE COFFERDAM TO REACH ELEV 1295.00 FT. THIS WILL BRING THE BOTTOM OF THE DEWATERED AREA TO APPROXIMATELY 7 FT BELOW THE LOWEST POINT IN THE LAKEBED AND AT THE SAME ELEVATION AS THE BOTTOM OF THE DAM'S DROP INLET STRUCTURE. EXCAVATED MATERIAL IS EXPECTED TO BE GRANULAR IN NATURE. SPOILS SHALL BE REMOVED FROM THE SITE AND STOCKPILED AT A LOCATION TO BE DETERMINED BY CONTRACTOR. DURING EXCAVATION, MINIMUM FLOWS OF 7 CFS SHALL CONTINUE TO DISCHARGE FROM THE MILL POND VIA PUMPING DIRECTLY TO THE DROP INLET.
3.

FOLLOWING EXCAVATION FROM WITHIN THE LOWER COFFERDAM, THE EXISTING CONCRETE DROP INLET STRUCTURE SHALL BE DEMOLISHED AND REMOVED (INCLUDED WITH REMOVAL OF STRUCTURE C-4-20, BID ITEM 203.0220) TO EXPOSE THE INTAKE TO THE 6 FT X 6 FT CONCRETE BOX CULVERT. THE EXPOSED SUBGRADE WITHIN THE COFFERDAM AT ELEV 1295.00 SHALL BE PROTECTED WITH A LAYER OF FILTER FABRIC AND TEMPORARY HEAVY RIPRAP AND/OR CONCRETE RUBBLE. MINIMUM FLOWS SHALL CONTINUE TO BE BYPASSED AROUND THE WORK AREA VIA PUMPING DIRECTLY TO THE DROP INLET.
4.

DRAWDOWN OF THE MILLPOND SHALL NOW COMMENCE. THE CONTRACTOR SHALL GRADUALLY LOWER SEVERAL ISOLATED SHEETS IN THE COFFERDAM WALL, AS NEEDED, TO FACILITATE WEIR FLOW OVER THE TOPS OF THOSE LOWERED SHEETS. WATER WILL PLUNGE OVER THE LOWERED SHEETS, IMPACT THE TEMPORARY RIPRAP AT THE FLOOR OF THE DEWATERED AREA, AND THEN FLOW THROUGH THE DAM VIA THE 6 FT X 6 FT CONCRETE BOX CULVERT. DURING THIS PROCESS, THE CONTRACTOR SHALL MONITOR WATER LEVELS IN THE POND, ADJUSTING SHEET HEIGHT, AS NEEDED, TO ACHIEVE A DRAWDOWN RATE OF NO MORE THAN 4 INCHES PER DAY.

PHASE 2 - STREAMFLOW DIVERSION AROUND WORK AREA

5.

CONTRACTOR SHALL INSTALL 167 LINEAR FEET OF PERMANENT 36 INCH DIAMETER CMP THROUGH THE ROAD EMBANKMENT TO BE USED FOR STREAMFLOW DIVERSION AT VARIOUS POINTS DURING CONSTRUCTION. THE PIPE SHALL BE INSTALLED TO THE EAST (RIVER RIGHT) OF THE EXISTING SPILLWAY BOX CULVERT, BEYOND THE DISTURBED EXTENT OF PLANNED BRIDGE CONSTRUCTION. A TEMPORARY DETOUR FOR USH 63 WILL BE REQUIRED AS THIS PIPE IS INSTALLED.

DOWNSTREAM OF THE CULVERT OUTLET, EXTRA HEAVY RIPRAP AND FILTER FABRIC SHALL BE INSTALLED TO PROTECT THE EMBANKMENT SLOPE DOWN TO THE EXISTING SPILLWAY'S TAILRACE. THIS RIPRAP AND FILTER FABRIC SHALL BE REMOVED FOLLOWING CONSTRUCTION, AS THIS CULVERT IS NOT ANTICIPATED TO RECEIVE FLOW UNDER THE PROPOSED CONDITION. THE CULVERT SHALL BE LEFT IN PLACE TO AVOID THE DISTURBANCE ASSOCIATED WITH EXCAVATING THE ENTIRE EMBANKMENT TO REMOVE IT.

THE UPSTREAM SIDE OF THE CULVERT WILL CONNECT TO A 60 INCH DIAMETER MANHOLE. THE MANHOLE WILL BE USED TO PUMP BYPASSED FLOWS INTO.
6.

APPROXIMATELY 566 LINEAR FEET OF TEMPORARY 36 INCH DIAMETER CMP SHALL BE INSTALLED TO SERVE AS A FLOW DIVERSION DURING CONSTRUCTION OF THE PROPOSED STREAMBED. THE DIVERSION PIPE SHALL CONNECT TO THE 60 INCH DIAMETER MANHOLE INSTALLED IN STEP 5. THE INTENT OF THIS INTERCONNECTED CMP SYSTEM IS TO CARRY NORMAL STREAM FLOWS FROM THE UPSTREAM SIDE OF THE UPPER COFFERDAM (SEE STEP 7) TO THE DOWNSTREAM SIDE OF THE ROAD EMBANKMENT. THE 36 INCH DIAMETER PIPE AND THE UPPER COFFERDAM ARE DESIGNED, IN COMBINATION, TO PASS A 20-CFS BASEFLOW WITHOUT ENCROACHING UPON THE WORK AREA. (20 CFS IS THE WDNR'S PUBLISHED AVERAGE ANNUAL FLOW AT THE DAM. FOR REFERENCE, THE 2-YR FLOOD PEAK IS APPROXIMATELY 42 CFS.)
7.

AFTER THE LAKEBED HAS DRIED SUFFICIENTLY TO ALLOW CONTRACTOR ACCESS, ANOTHER COFFERDAM SHALL BE INSTALLED ON THE UPSTREAM SIDE OF THE WORK AREA TO DEWATER THE PORTION OF THE LAKEBED WHERE STREAM CONSTRUCTION AND STABILIZATION WORK SHALL OCCUR (HEREAFTER, THIS WILL BE REFERRED TO AS THE "UPPER" COFFERDAM). THIS COFFERDAM, WHICH MUST STAY WITHIN THE BOUNDARY OF THE TEMPORARY LIMITED EASEMENT (TLE) ACQUIRED FOR THE PROJECT, SHALL BE BUILT WITH A MINIMUM CREST OF ELEV 1305.0 FT. LIKE THE LOWER COFFERDAM, DESIGN OF THE UPPER COFFERDAM SHALL BE THE RESPONSIBILITY OF THE CONTRACTOR.

SHOULD THE UPPER COFFERDAM BE IN DANGER OF OVERTOPPING DURING CONSTRUCTION, CONTRACTOR SHALL BREACH THE UPPER COFFERDAM TO CONCENTRATE FLOOD FLOWS INTO THE CHANNEL THAT LEADS TO THE 6 FT X 6 FT BOX CULVERT. IN THIS SITUATION, THE BOX CULVERT MUST BE LEFT UNBLOCKED AND CAPABLE OF FLOWING AT FULL CAPACITY. AFTER FLOWS RECEDE, THE UPPER COFFERDAM CAN BE RE-CONSTRUCTED WITH ALL BYPASSING FLOWS CONVEYED ONCE AGAIN THROUGH THE 36-INCH DIAMETER TEMPORARY PIPE.

PHASE 3 - STREAM CONSTRUCTION

8.

CONSTRUCTION OF THE STREAM CHANNEL AND STREAM STABILIZATION FEATURES SHALL NOW COMMENCE, WORKING FROM THE LOWER COFFERDAM UPSTREAM. THE LOWER COFFERDAM SHALL REMAIN IN PLACE WITH SHEETS RAISED, AS NEEDED, TO KEEP POTENTIALLY TURBID WATER FROM WITHIN THE WORK AREA FROM FLOWING UNIMPEDED OVER THE COFFERDAM AND THROUGH THE BOX CULVERT. WATER THAT COLLECTS AT THE DOWNSTREAM SIDE OF THE WORK AREA, ADJACENT TO THE LOWER COFFERDAM, SHALL BE PUMPED OUT AND SHALL DISCHARGE INTO A FILTER BAG(S) OUTSIDE OF THE WORK AREA. ADDITIONAL SUMPS AND PUMPS SHALL BE USED THROUGHOUT THE WORK AREA, AS NEEDED, TO KEEP THE AREA DRY ENOUGH IN WHICH TO WORK. ALL PUMPED FLOWS SHALL DISCHARGE INTO FILTER BAGS
9.

ACCESS TO THE WORK AREA MUST TAKE PLACE WITHIN THE PERMITTED EXTENT SHOWN ON THE DRAWINGS. TIMBER MATS CAN BE USED WITHIN THIS EXTENT, IF NEEDED, BUT THEY MUST BE REMOVED WITH THE AREA RESTORED FOLLOWING CONSTRUCTION. SOFT SOILS MAKING TRANSIT ON THE FORMER LAKEBED DIFFICULT CAN ALSO BE REMOVED, AS NEEDED, BUT THEY MUST BE REPLACED FOLLOWING CONSTRUCTION. NO EXCAVATED SOILS ARE PERMITTED TO BE STOCKPILED ON THE FORMER LAKEBED. THE CONTRACTOR SHALL BE RESPONSIBLE FOR IDENTIFYING AN ACCEPTABLE OFFSITE LOCATION(S) FOR DISPOSING AND/OR STOCKPIILING SPOILS.

PHASE 4 - TRAFFIC BYPASS LANE CONSTRUCTION

10.

FOLLOWING CONSTRUCTION OF THE STREAM AND ITS STABILIZATION FEATURES, A TEMPORARY BYPASS LANE FOR USH 63 SHALL BE BUILT ON THE SOUTH (UPSTREAM) SIDE OF THE EXISTING ROAD EMBANKMENT. TO ACCOMPLISH THIS, THE TEMPORARY RIPRAP AND FABRIC FROM WITHIN THE LOWER COFFERDAM SHALL BE REMOVED (INCLUDED WITH SPV.0060.02) AND THE EXISTING BOX CULVERT SHALL BE EXTENDED 100 FT UPSTREAM USING A 72 INCH DIAMETER CMP CONNECTED TO ITS INTAKE. THE TEMPORARY BYPASS LANE SHALL THEN BE CONSTRUCTED AS SHOWN ON THE DRAWINGS. WHILE IT IS ANTICIPATED THAT MOST OF THE LOWER COFFERDAM WILL NEED TO BE REMOVED TO CONSTRUCT THE BYPASS LANE, SOME SHEETS (PARTICULARLY THOSE ON THE UPSTREAM SIDE, BLOCKING FLOW) CAN REMAIN IN PLACE TO BE USED TO FINISH STREAM FEATURE CONSTRUCTION AFTER THE BYPASS LANE IS REMOVED. IF SHEETS REMAIN, SEVERAL MUST BE LOWERED TO PERMIT THE FREE FLOW OF WATER INTO THE 72-INCH PIPE.

11.

AFTER THE BYPASS LANE IS CONSTRUCTED, THE UPPER COFFERDAM AND THE 36-INCH FLOW DIVERSION PIPE UPSTREAM OF THE MANHOLE SHALL BE REMOVED. THE FORMER LAKEBED SHALL BE RESTORED PER PLAN. WATER WILL FLOW THROUGH THE NEWLY CONSTRUCTED STREAM, INTO THE 72-INCH TEMPORARY PIPE, AND THEN THROUGH THE CONCRETE BOX CULVERT. THE 36-INCH FLOW DIVERSION PIPE SHALL REMAIN WITHIN THE EMBANKMENT TO BE USED FOR FUTURE CONSTRUCTION. FOLLOWING THIS STEP, THE NEW CONSTRUCTION AND TEMPORARY BYPASS LANE WILL OVERWINTER PRIOR TO BRIDGE CONSTRUCTION TO OCCUR THE FOLLOWING YEAR.
12.

BRIDGE CONSTRUCTION SHALL OCCUR DURING YEAR 2. DURING BRIDGE CONSTRUCTION, WATER WILL CONTINUE TO FLOW THROUGH THE NEWLY CONSTRUCTED STREAM, INTO THE 72-INCH TEMPORARY PIPE, AND THEN THROUGH THE CONCRETE BOX CULVERT. IF FLOW THROUGH THIS BYPASS SYSTEM MUST CEASE, THE 36-INCH FLOW DIVERSION PIPE THROUGH THE EMBANKMENT CAN BE USED TO PASS MINIMUM FLOWS. IN THIS CASE, WATER WOULD BE BYPASSED AROUND THE WORKSITE BY BLOCKING THE 72-INCH TEMPORARY PIPE (OR BY RAISING LOWER COFFERDAM SHEETS LEFT IN PLACE) AND PUMPING INTO THE 60 INCH MANHOLE.
13.

WHEN BRIDGE CONSTRUCTION IS NEARING COMPLETION AND THE TEMPORARY BYPASS LANE NEEDS TO BE REMOVED, THE LOWER COFFERDAM SHEETS LEFT IN PLACE AT THE END OF YEAR 1 CONSTRUCTION CAN BE RAISED TO ONCE AGAIN BLOCK FLOW FROM ENTERING THE 72-INCH PIPE. THIS WILL BLOCK THE FLOW OF WATER SO THAT THE TEMPORARY BYPASS LANE, 72-INCH PIPE, AND BOX CULVERT CAN BE REMOVED AND THAT FINAL GRADING, RIPRAP PLACEMENT, AND CONSTRUCTION OF THE DOWNSTREAM-MOST STREAM CHANNEL AND STABILIZATION FEATURES CAN TAKE PLACE. AS THIS WORK IS ONGOING, PUMPING OF MINIMUM FLOWS AROUND THE WORK AREA BY PUMPING INTO THE 60 INCH MANHOLE WILL BE REQUIRED.

PHASE 5 - BRIDGE CONSTRUCTION

LEGEND

PROPOSED

- 1300

MAJOR CONTOUR
- 1302

MINOR CONTOUR



EXISTING



- RIGHT-OF-WAY
- PRIVATE PROPERTY LINE
- TEMPORARY LIMITED EASEMENT (TLE)
- MAJOR CONTOUR
- MINOR CONTOUR
- EDGE OF PAVEMENT
- EDGE OF GRAVEL
- FLOW LINE
- VEGETATION
- CULVERT
- GUARDRAIL
- SANITARY SEWER
- WATER
- ELECTRICAL
- OVERHEAD ELECTRICAL
- FIBER OPTIC

- POST
- MILE POST
- SIGN
- DECIDUOUS TREE
- CONIFER TREE
- SANITARY MANHOLE
- WATER VALVE
- FIRE HYDRANT
- LIGHT POLE
- ELECTRIC METER
- FIBER OPTIC OR TELEPHONE PEDESTAL

ABBREVIATIONS

APPROX	APPROXIMATE
CF	CUBIC FOOT, CUBIC FEET
CFS	CUBIC FEET PER SECOND
CMP	CORRUGATED METAL PIPE
D/S	DOWNSTREAM
DIA	DIAMETER
E	EAST, EASTING
EA	EACH
ELEV	ELEVATION
FT	FEET, FOOT
GPM	GALLONS PER MINUTE
ID	INSIDE DIAMETER
IN	INCH
INV	INVERT
LF	LINEAR FEET, LINEAR FOOT
MAX	MAXIMUM
MIN	MINIMUM, MINUTE
N	NORTH, NORTHING
OD	OUTSIDE DIAMETER
SF	SQUARE FOOT, SQUARE FEET
TLE	TEMPORARY LIMITED EASEMENT
TYP	TYPICAL
U/S	UPSTREAM
WSEL	WATER SURFACE ELEVATION
YR	YEAR

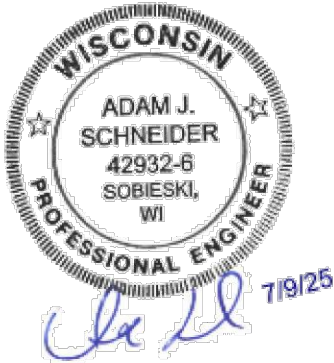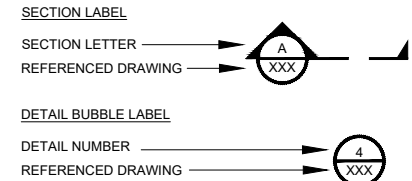

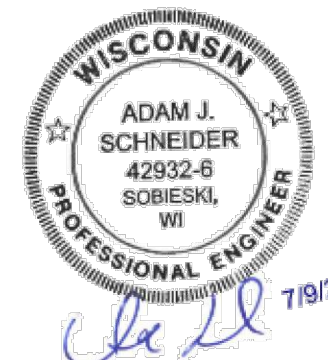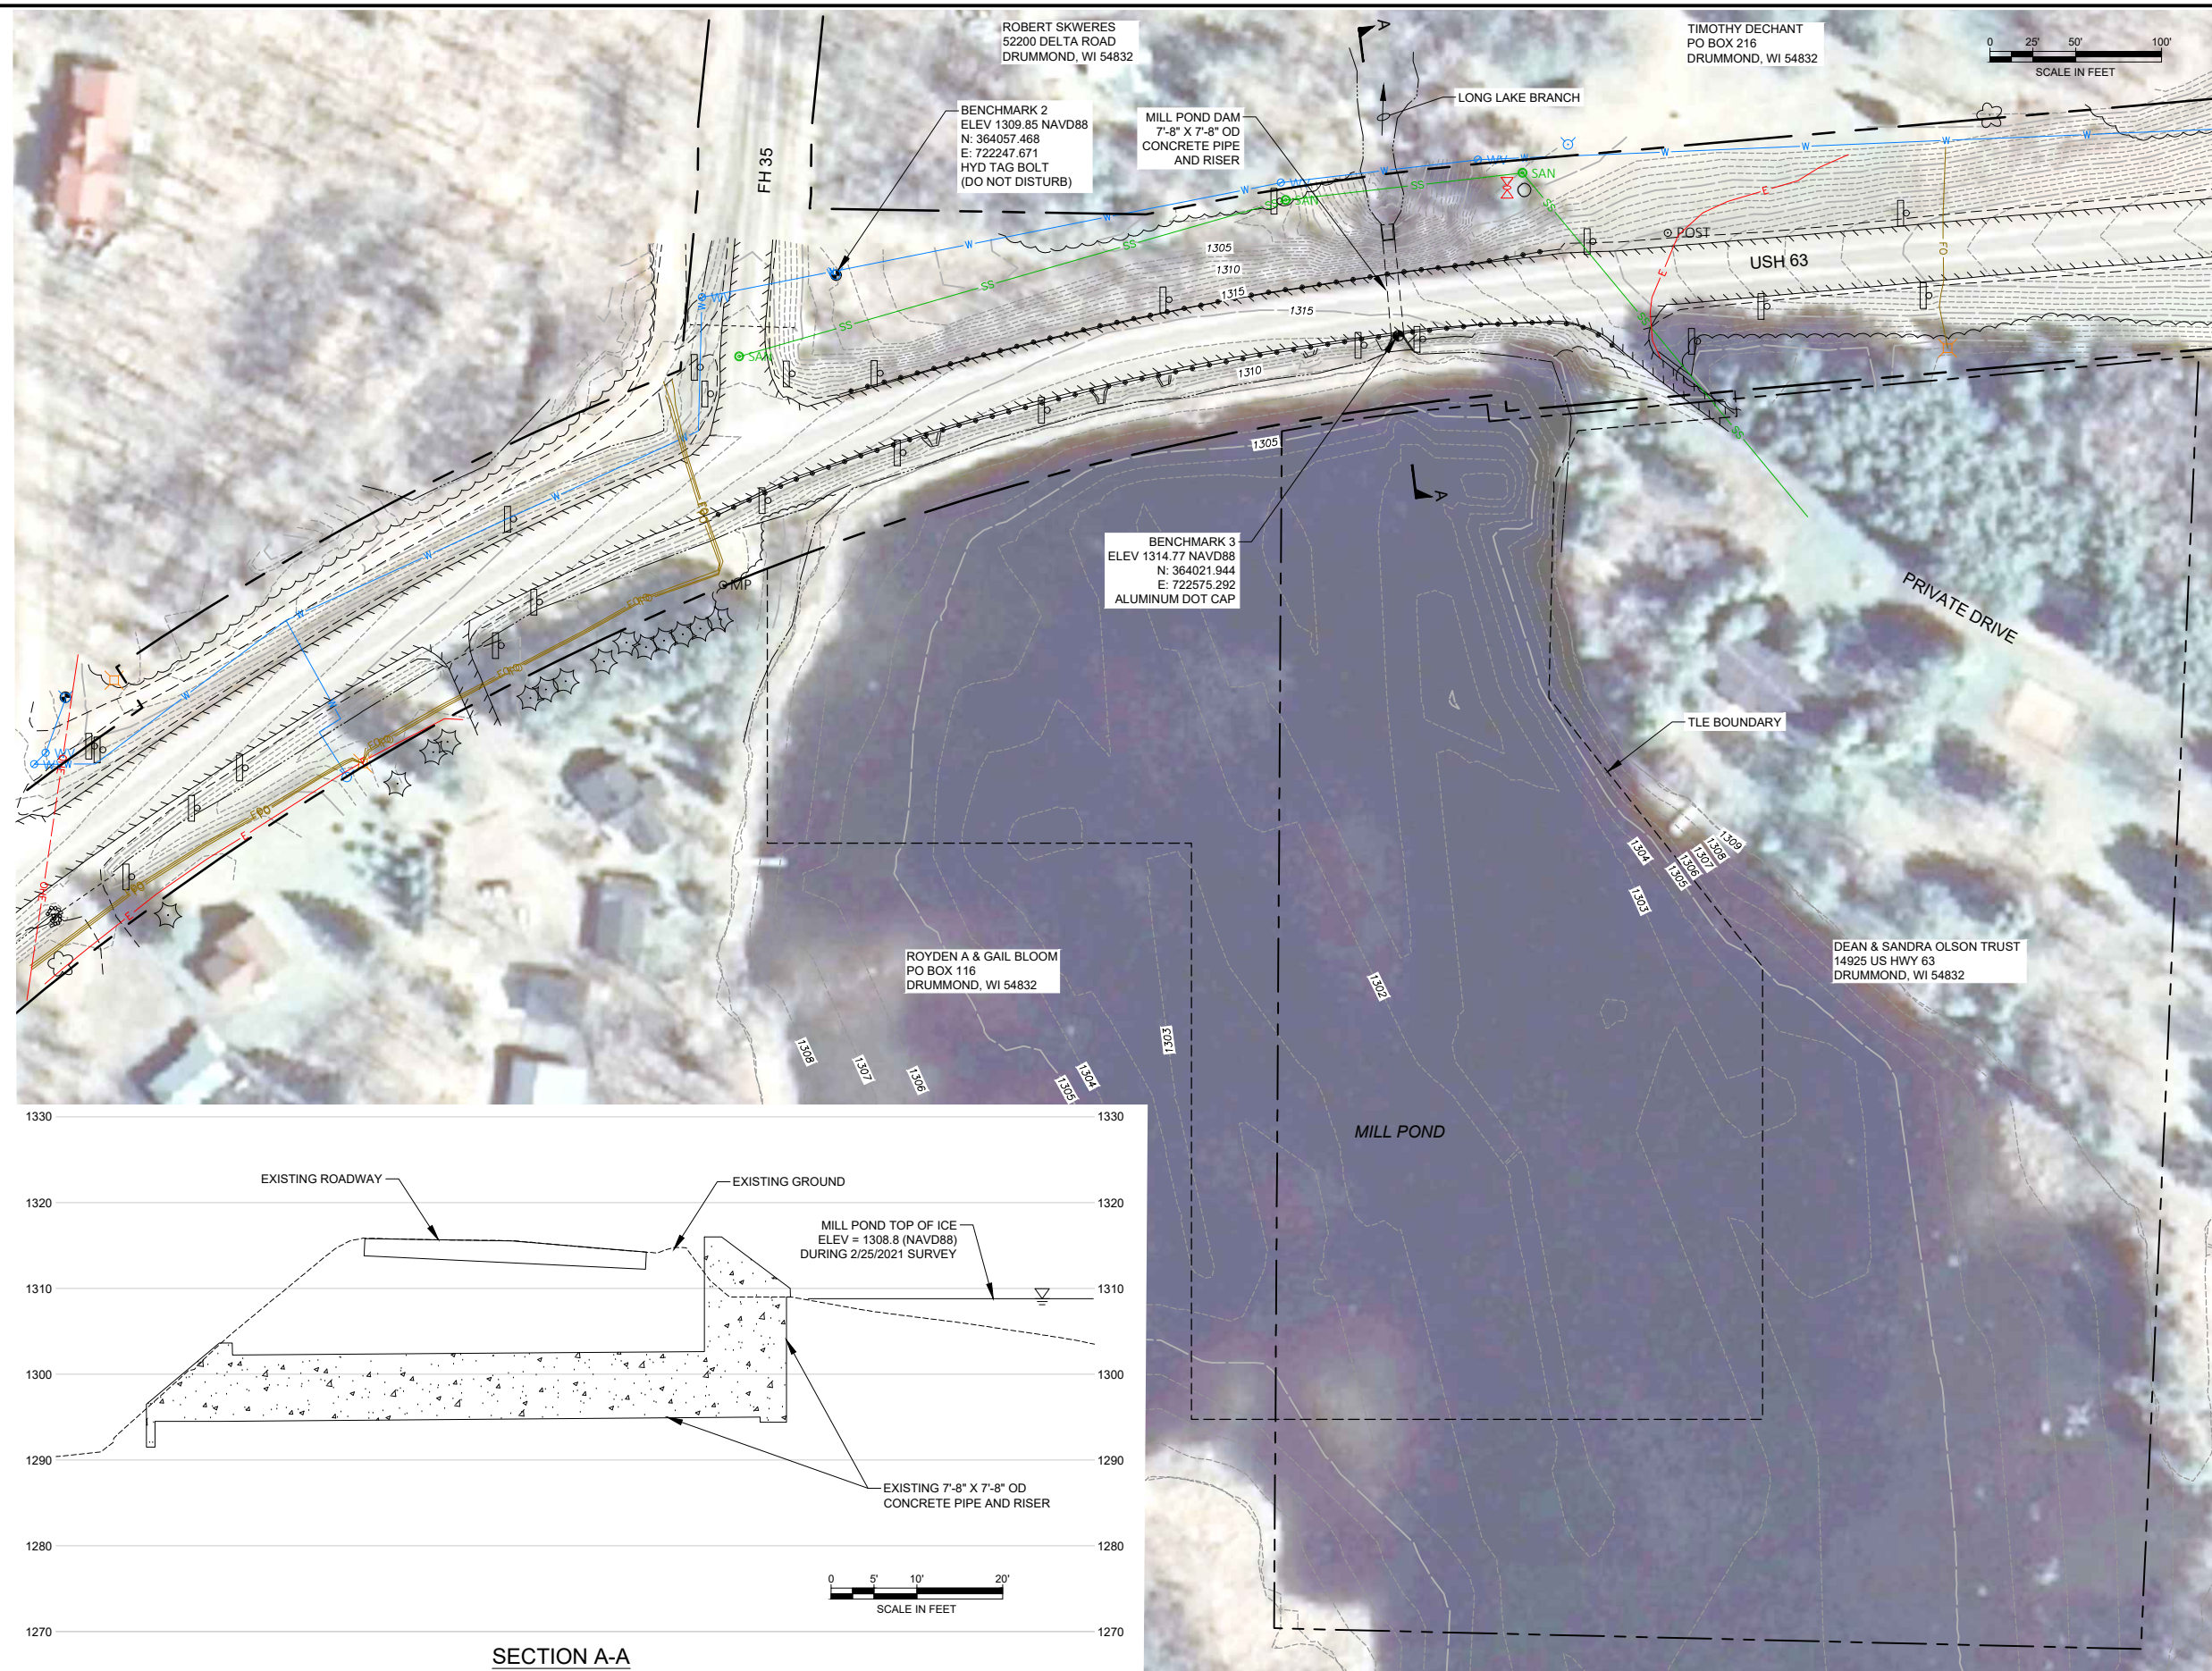

PROJECT NO: 1560-02-74

HWY: USH 63





COUNTY: BAYFIELD

EXISTING CONDITIONS AND CONTROL - DRAWING C01

SHEET

12

E

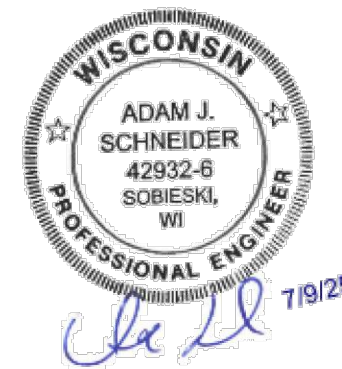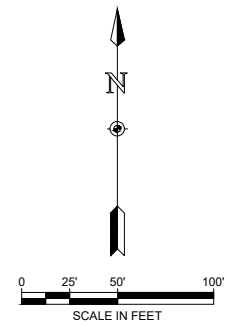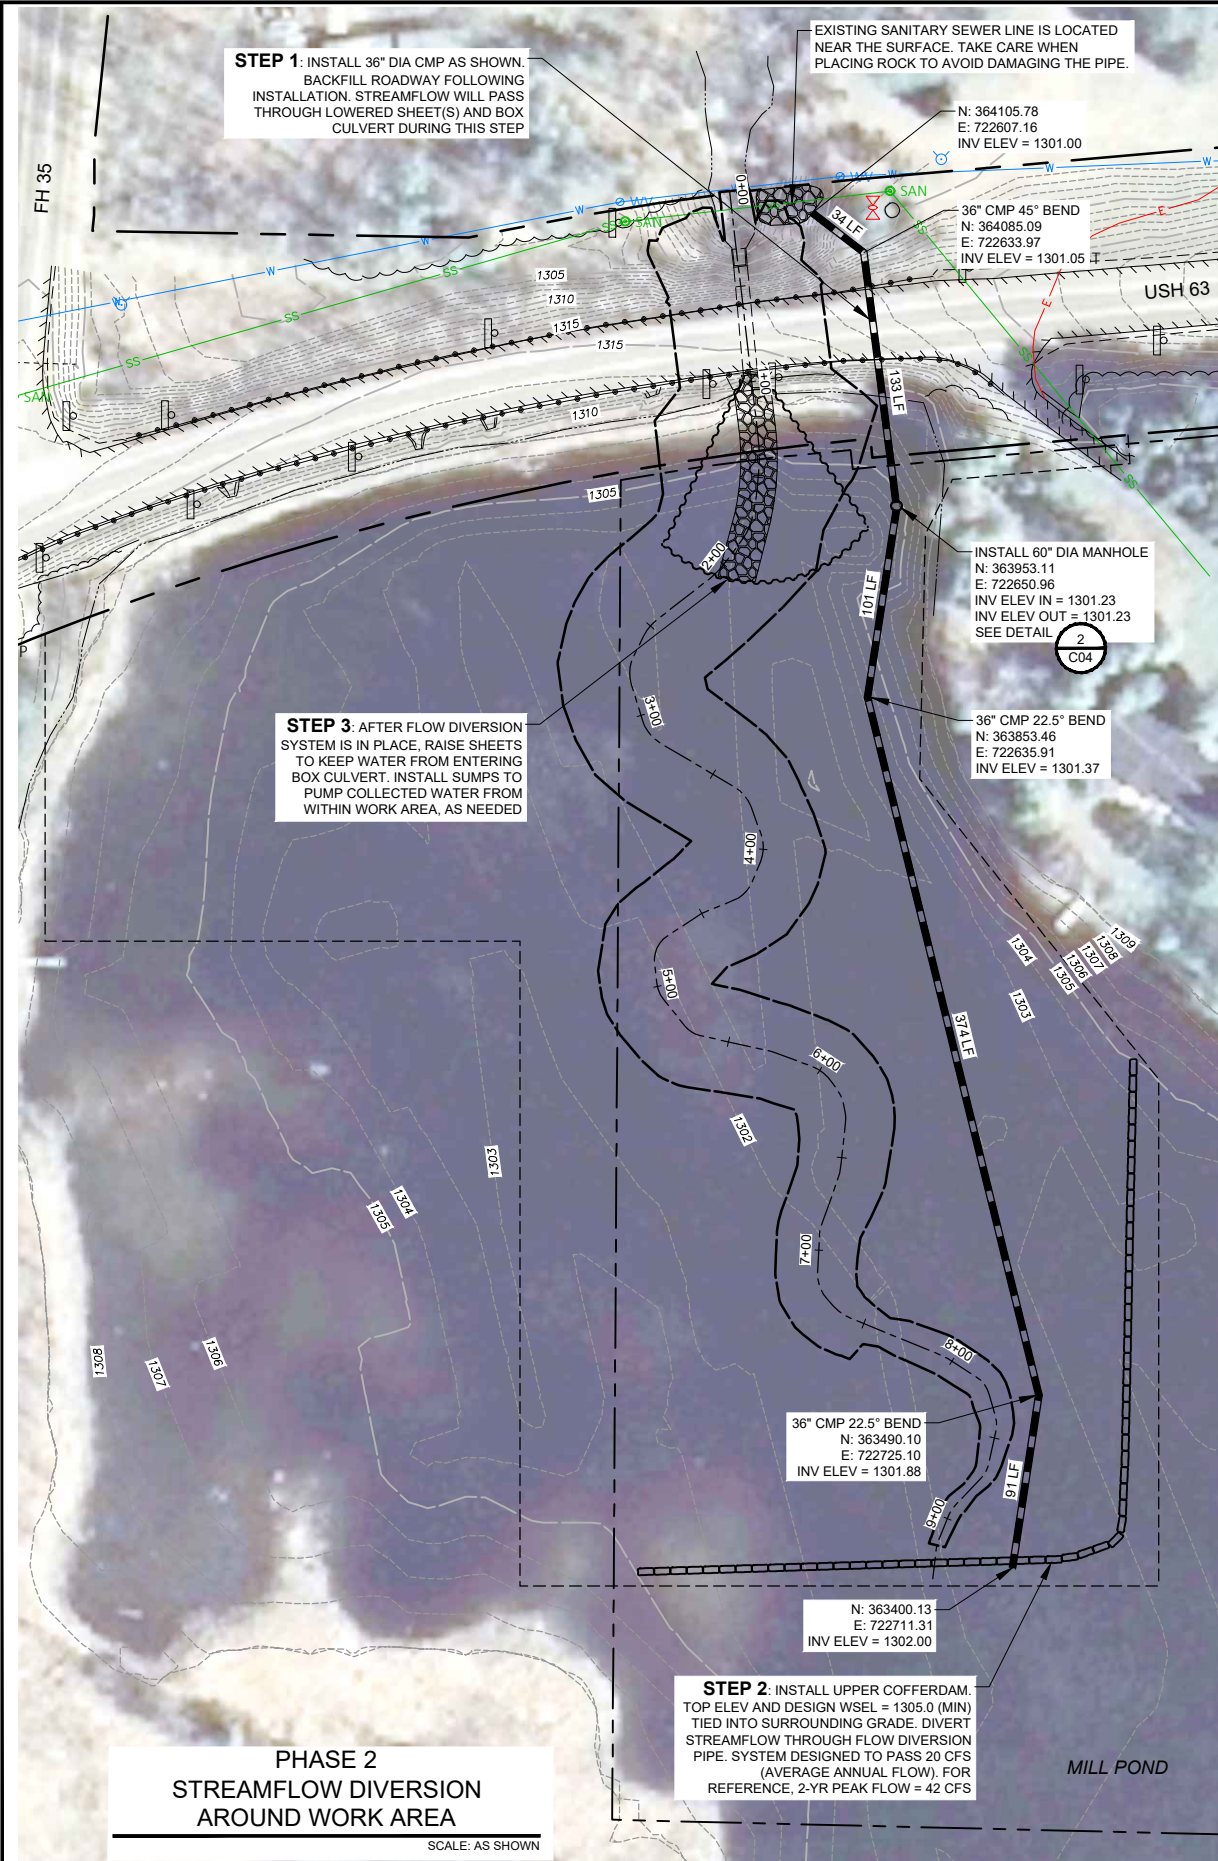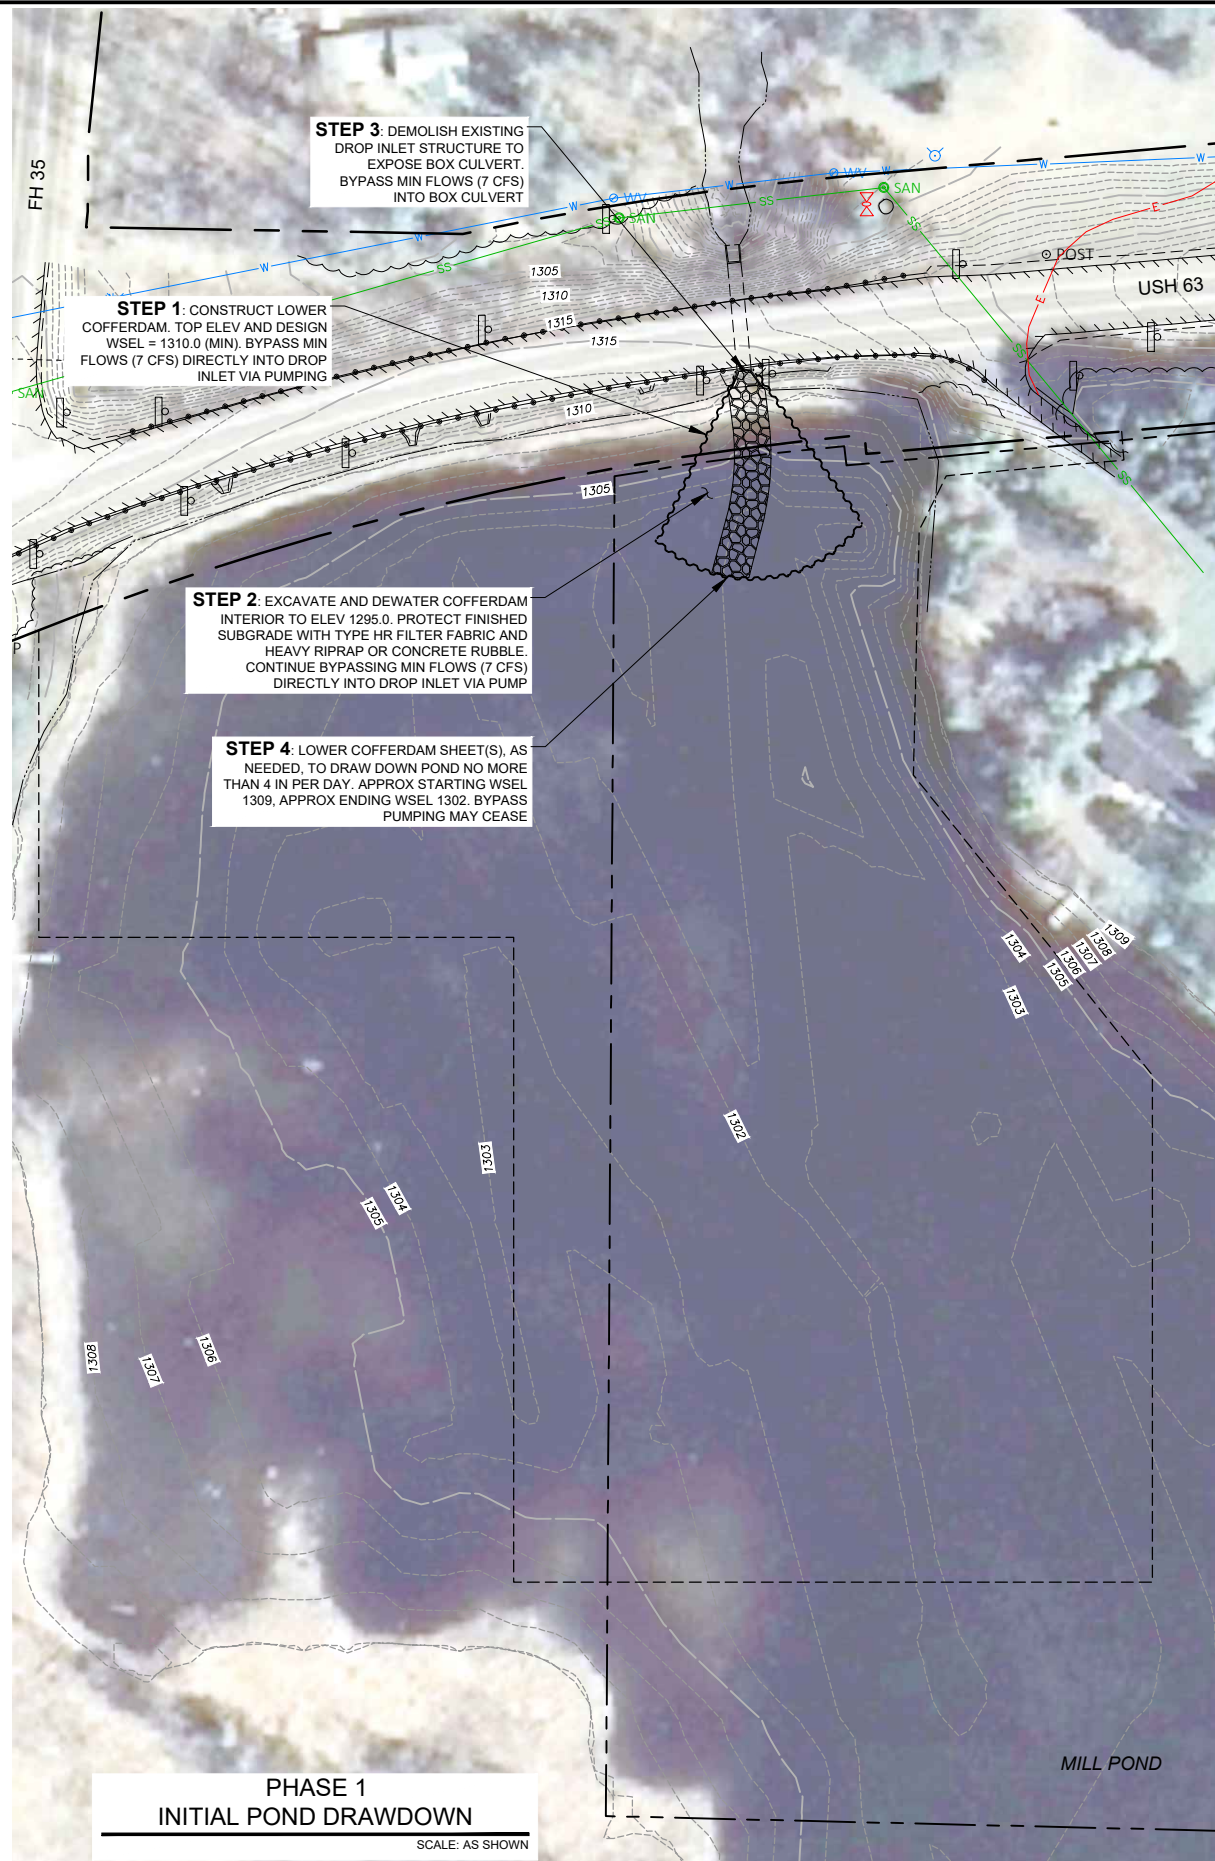

2

FH 35


IF STREAMFLOWS EXCEED 20-CFS CAPACITY OF DIVERSION SYSTEM AND UPPER COFFERDAM IS BREACHED, BREACH LOWER COFFERDAM (LOWER SHEETS) AS NEEDED TO ALLOW OVERFLOW TO PASS THROUGH BOX CULVERT. TO PREVENT HEADCUTTING, DO NOT LOWER SHEETS BELOW ELEV 1302.0 FT. RESTORE COFFERDAM WHEN FLOWS RECEDE.



US 63

POST


1305
1310
1315
1310
1302
1303
1304
1305
1308
1301
1301

0+00
0+50
1+00
25


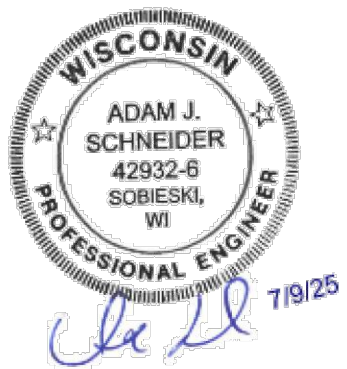


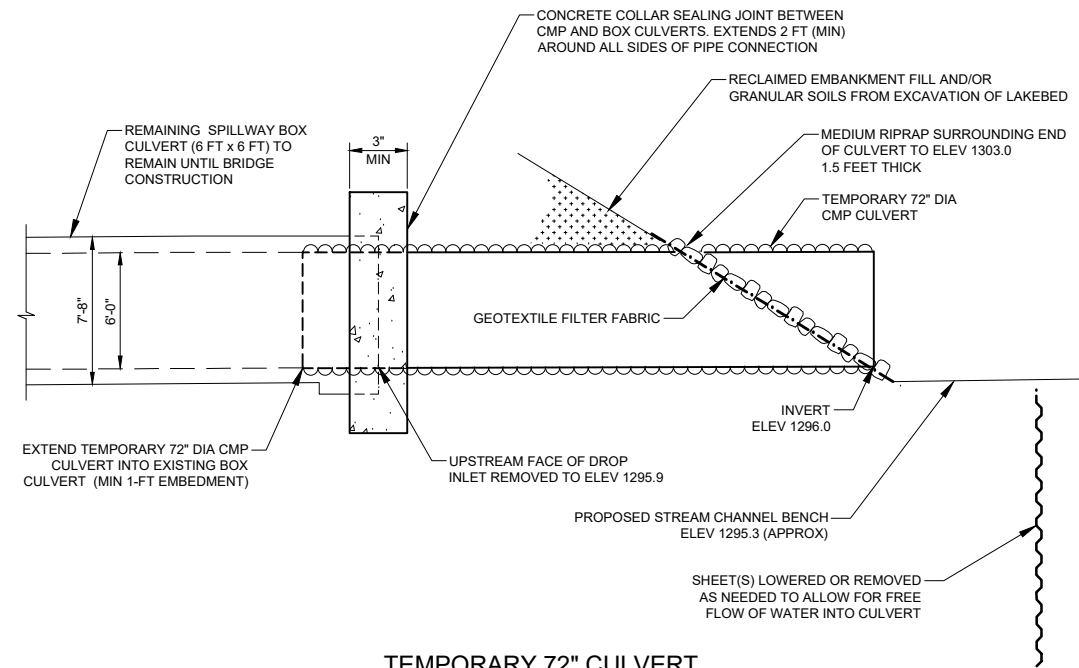
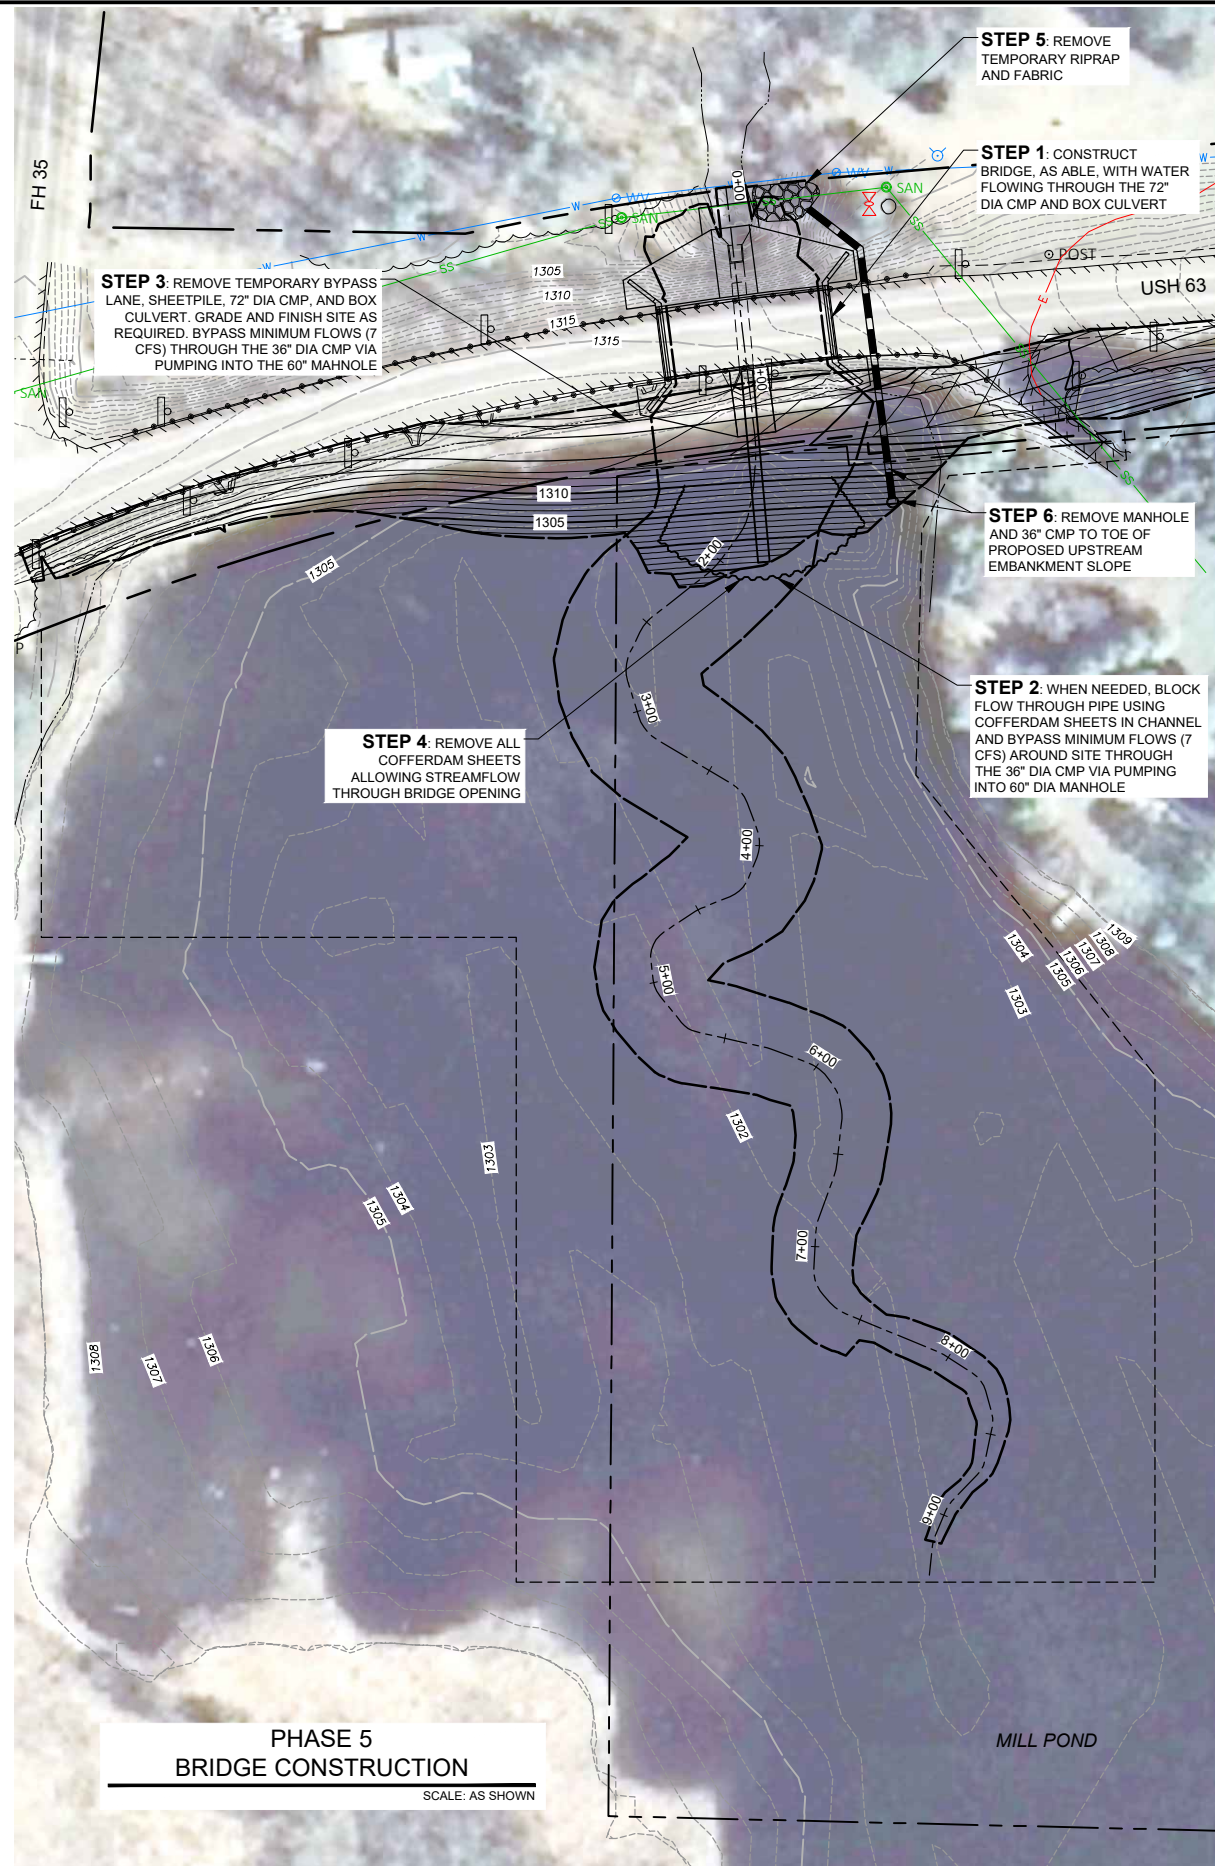





1
C04
TEMPORARY 72" CULVERT
INSTALLATION DETAIL
NOT TO SCALE

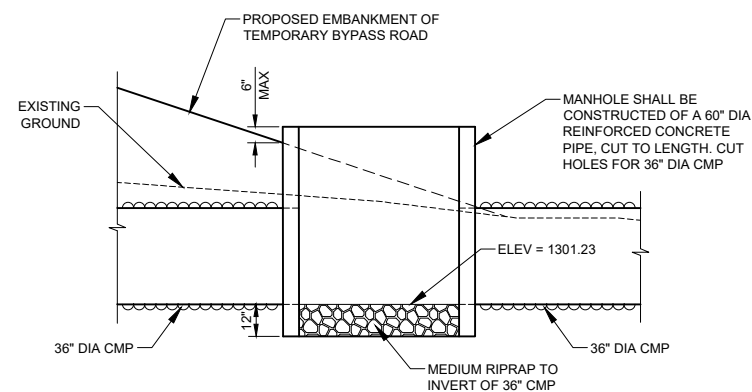

2
C04
DEWATERING PUMP
DISCHARGE MANHOLE DETAIL
NOT TO SCALE

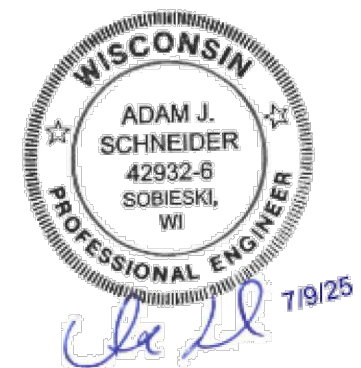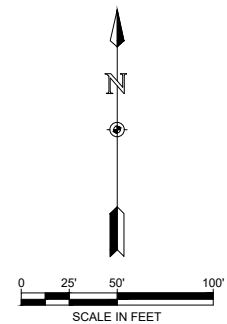

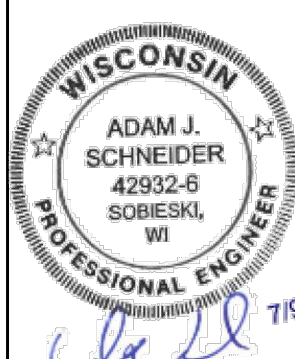
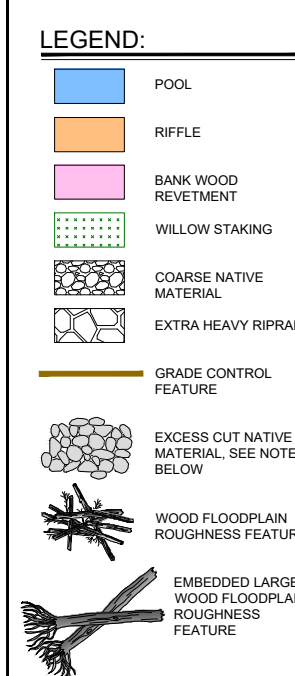


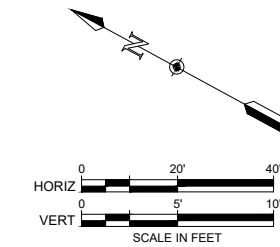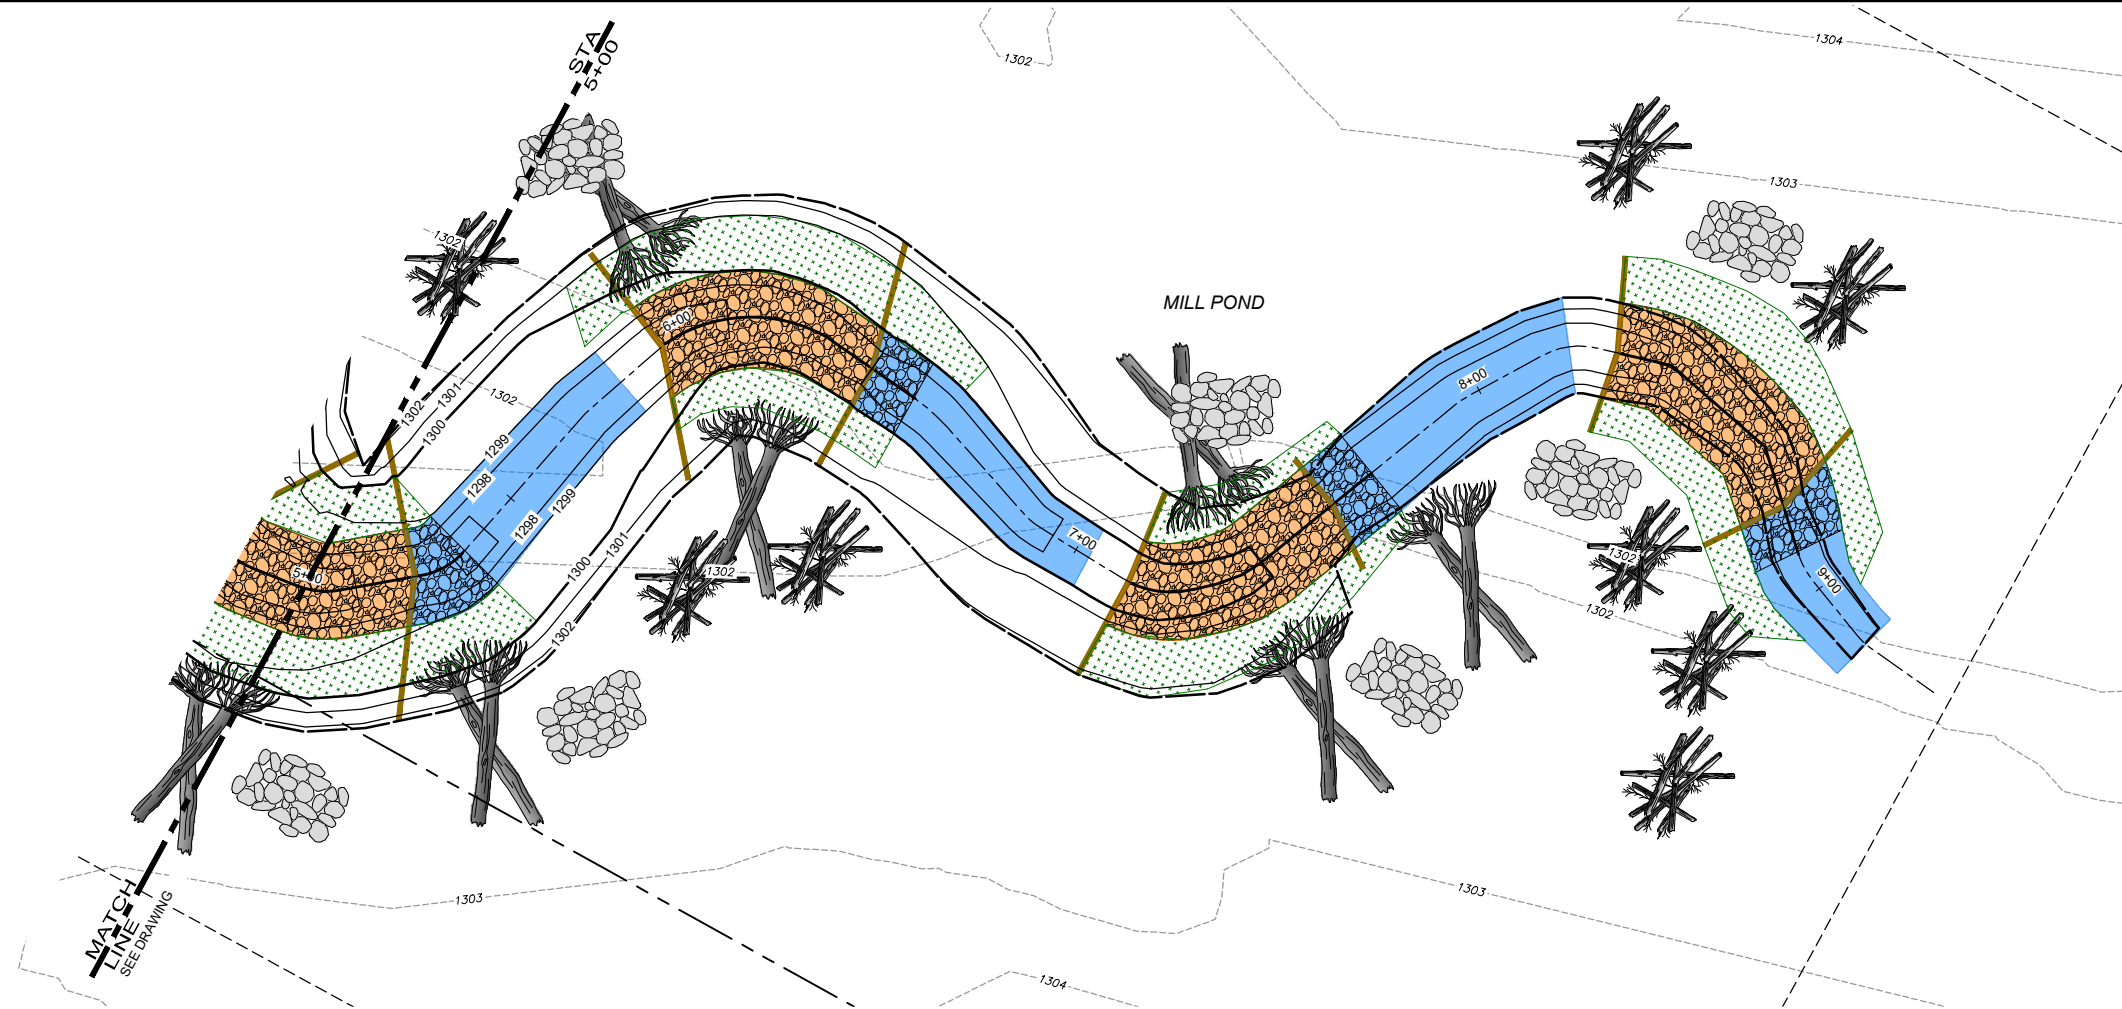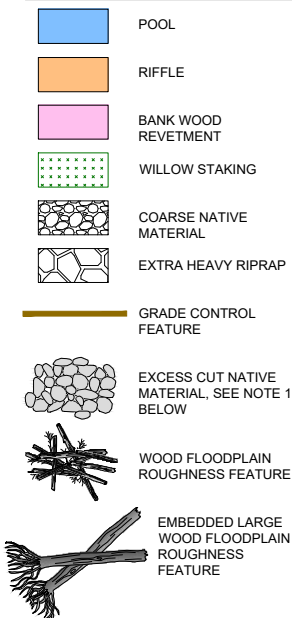**LEGEND:****NOTES:**

1. EACH PILE OF EXCESS CUT NATIVE MATERIAL CAN BE ONE TO TWO TRUCKLOADS.
2. MATERIAL TO BE APPROVED BY A/E REPRESENTATIVE.

SEEDING NOTES:

1. FOR THE CONSTRUCTED FLOODPLAIN BENCHES: WETLAND EMERGENT MIX.
2. FOR ALL DISTURBED LAKEBED AREAS, USE WETLAND EMERGENT MIX AND MULCH. WISDOT NO. 70 MAY BE SUBSTITUTED IF NEEDED.
3. SEE SPECIFICATIONS FOR ADDITIONAL DETAILS.

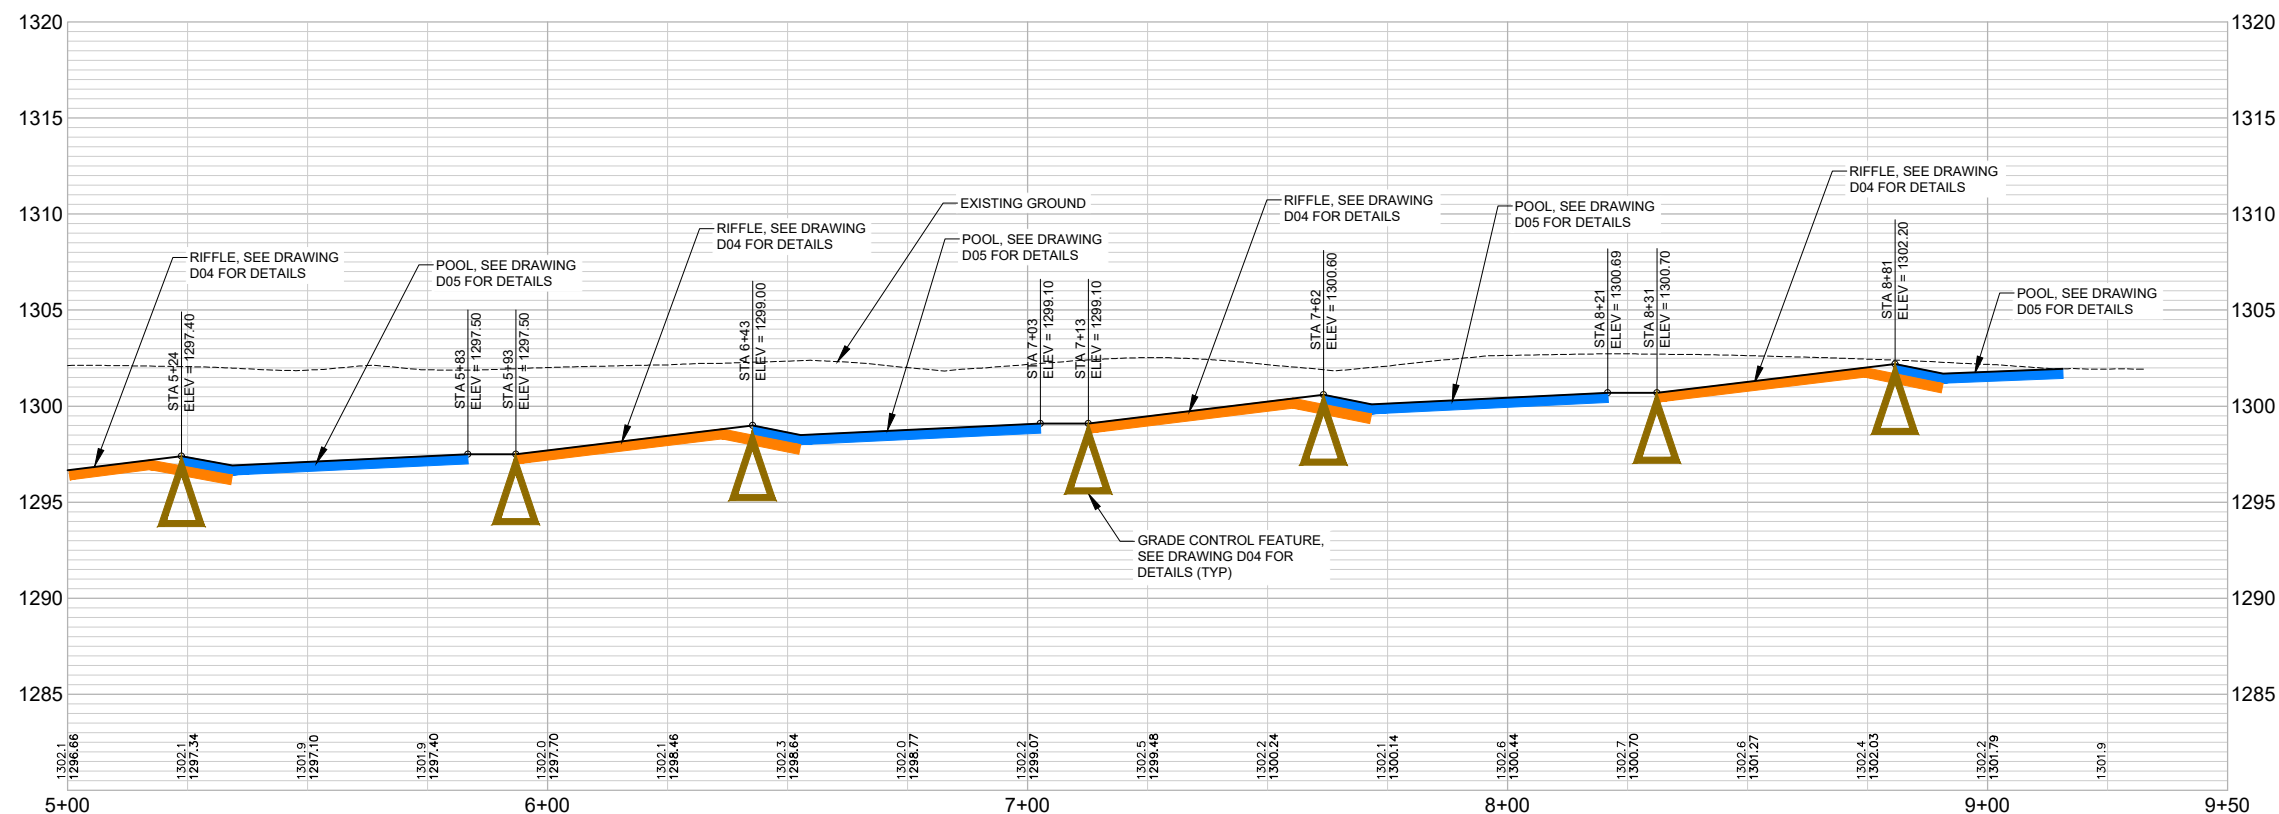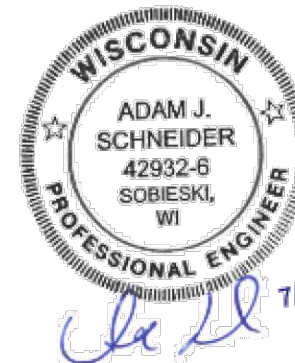

PROJECT NO: 1560-02-74

HWY: USH 63


COUNTY: BAYFIELD

CHANNEL RESTORATION PLAN AND PROFILE - 2 OF 2 - DRAWING C06

SHEET

17

E

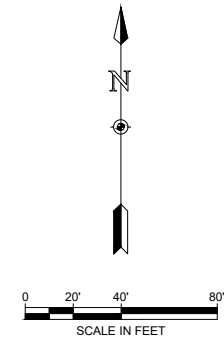





NOTES:

1. WETLAND IMPACTS ARE BEING PERMITTED THROUGH THE ROADWAY PROJECT/PERMIT.


LEGEND:

[Red Box]	3,883 SF WETLAND IMPACTS (PERMITTED)
[Blue Box]	77,792 SF PERMANENT OHWM IMPACTS
[Yellow Box]	148,405 SF TEMPORARY OHWM IMPACTS

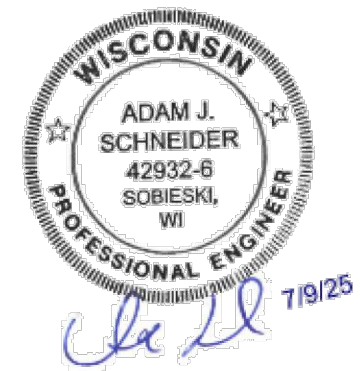


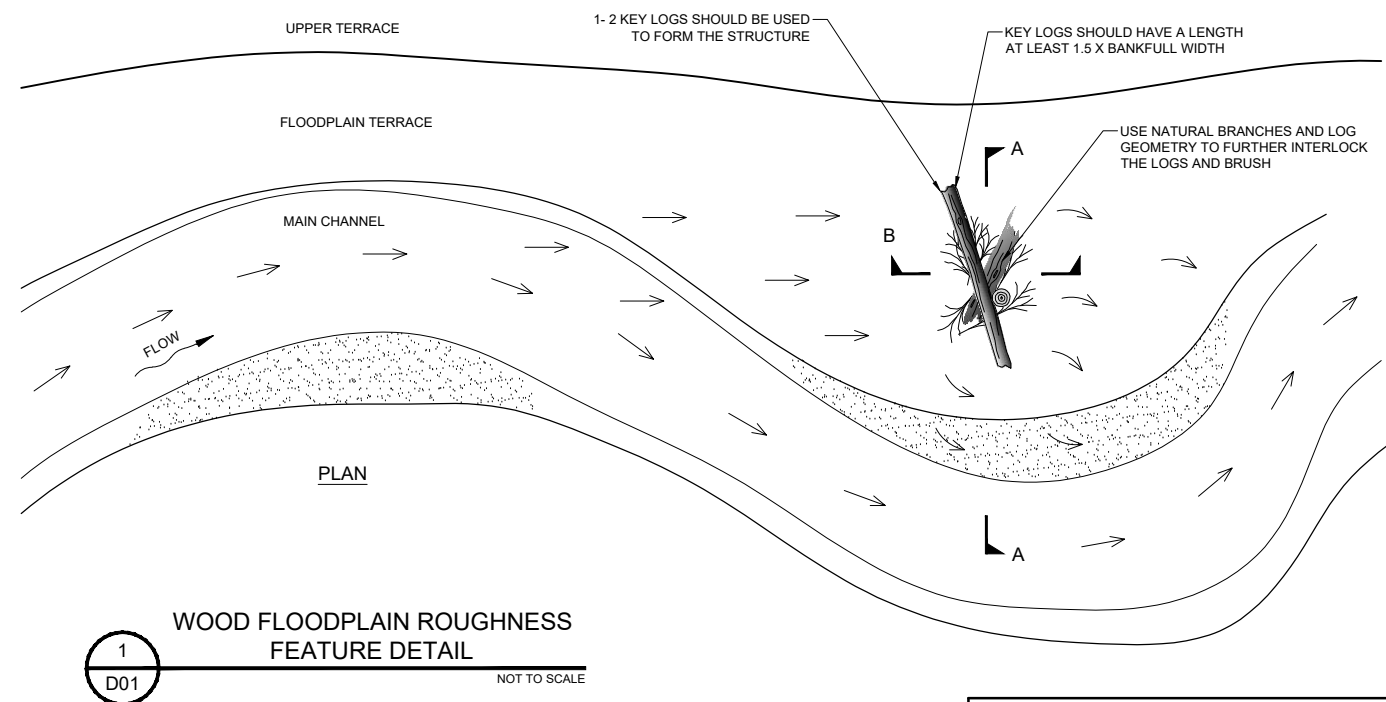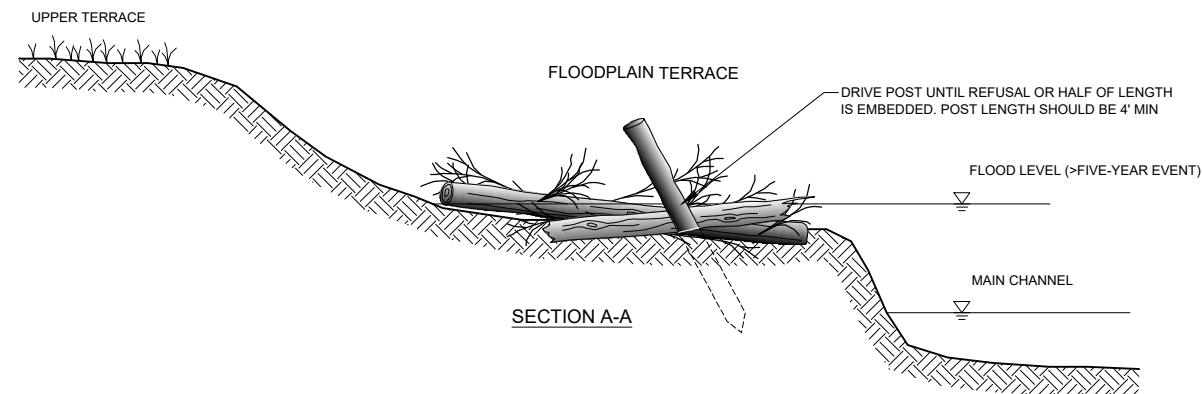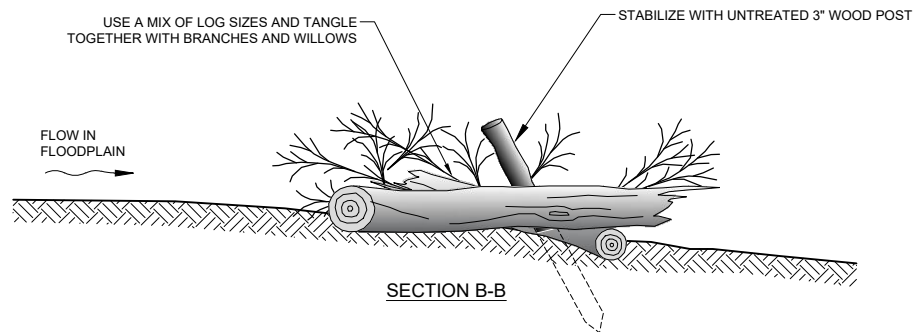

DESIGN QUANTITIES			
ITEM	DESCRIPTION	QTY	UNITS
1	WOOD FLOODPLAIN ROUGHNESS FEATURE	9	EA
2	EMBEDDED LARGE WOOD FLOODPLAIN ROUGHNESS FEATURE	17	EA

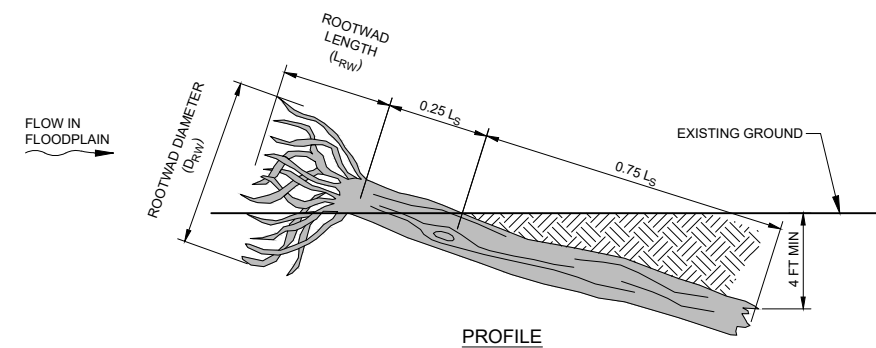**NOTES:**


1. EMBEDDED LARGE WOOD FLOODPLAIN ROUGHNESS FEATURES MAY BE PLACED ON SLOPES ABOVE FLOODPLAIN TERRACE. MUST MAINTAIN SAME EMBEDMENT RATIO.
2. WHEN PLACED ON ON SLOPES, MULTIPLE LOGS MAY BE EMBEDDED VERTICALLY ON TOP OF ONE ANOTHER AS DIRECTED BY ENGINEER.

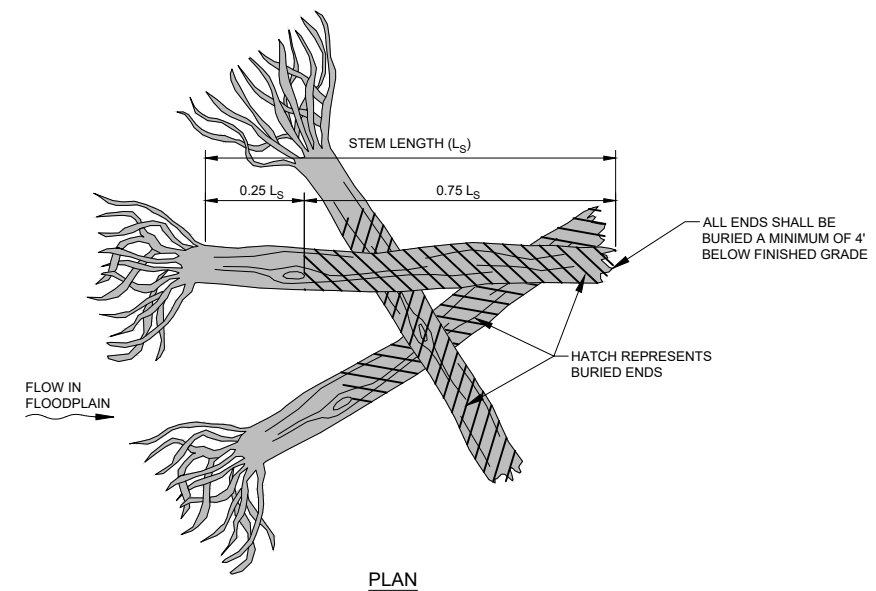
**EMBEDDED LARGE WOOD FLOODPLAIN ROUGHNESS FEATURE DETAIL**

2


D01

NOT TO SCALE

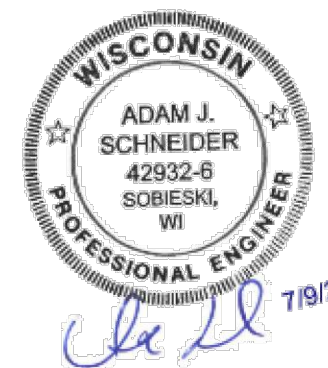

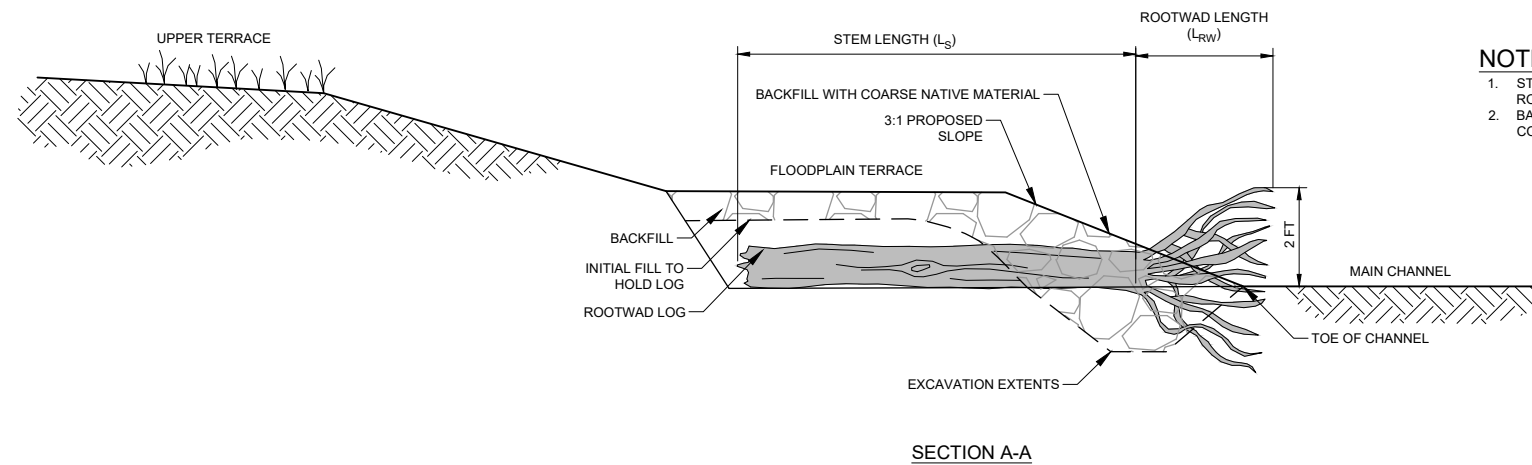
**NOTES:**





1. STEM LENGTH (L_s) MUST BE MIN 3X ROOTWAD LENGTH (L_{rw}).
2. BACKFILL EXCAVATION EXTENTS WITH COARSE NATIVE MATERIAL.

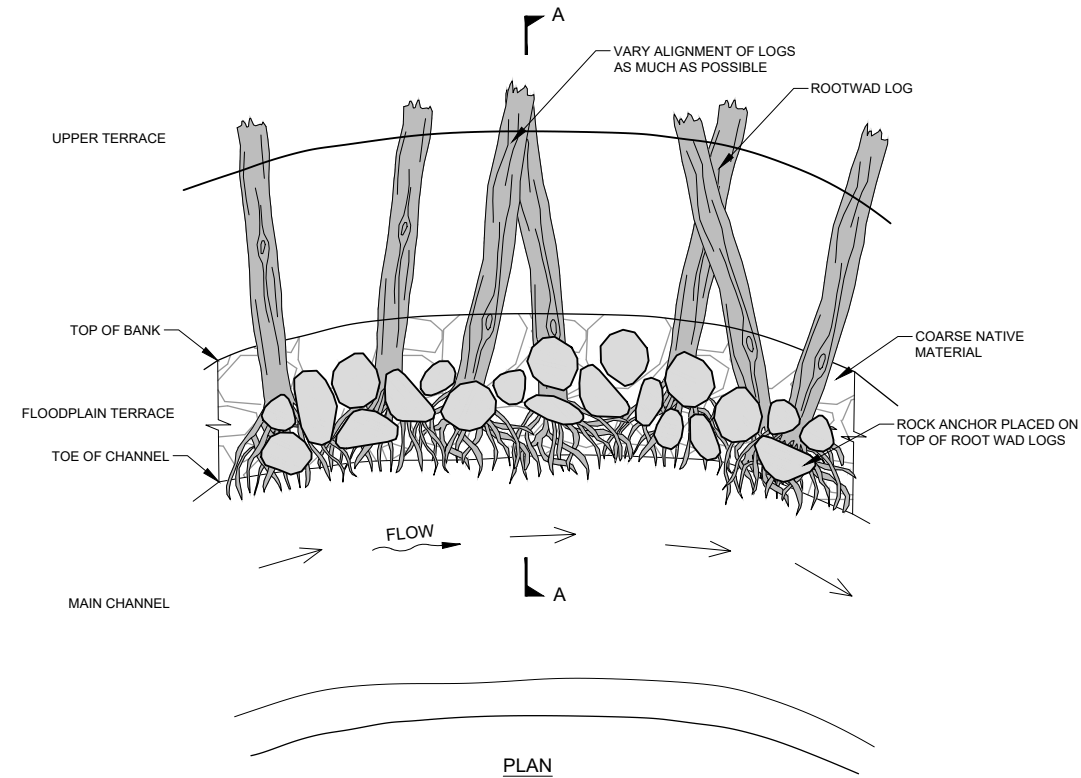

3 BANK WOOD REVETMENT DETAIL
D02 NOT TO SCALE

DESIGN QUANTITIES			
ITEM	DESCRIPTION	QTY	UNITS
1	BANK WOOD REVETMENT	190	LF

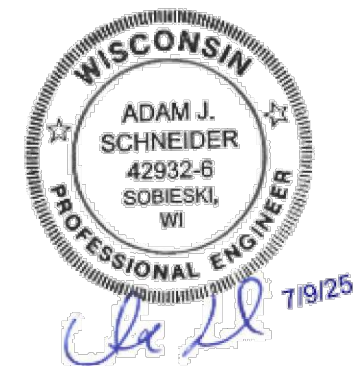


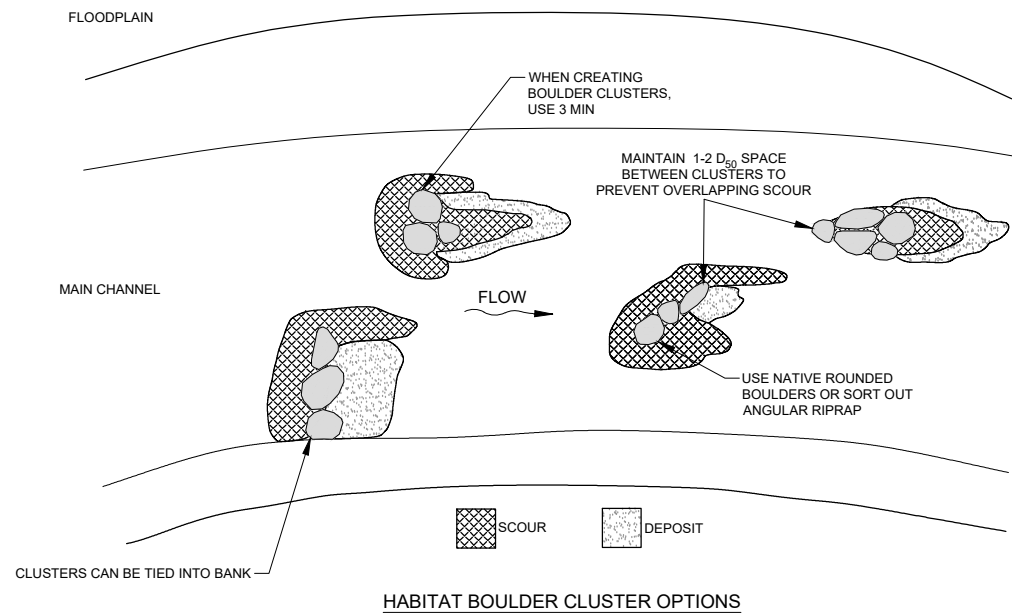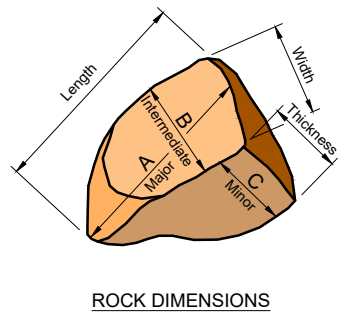
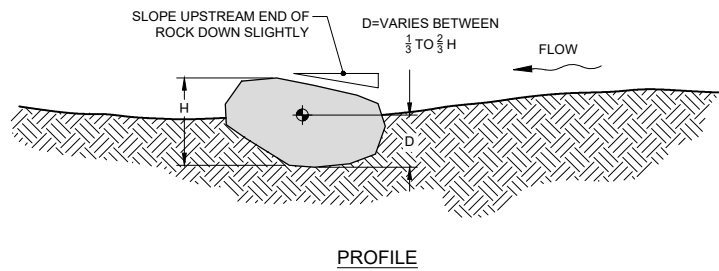
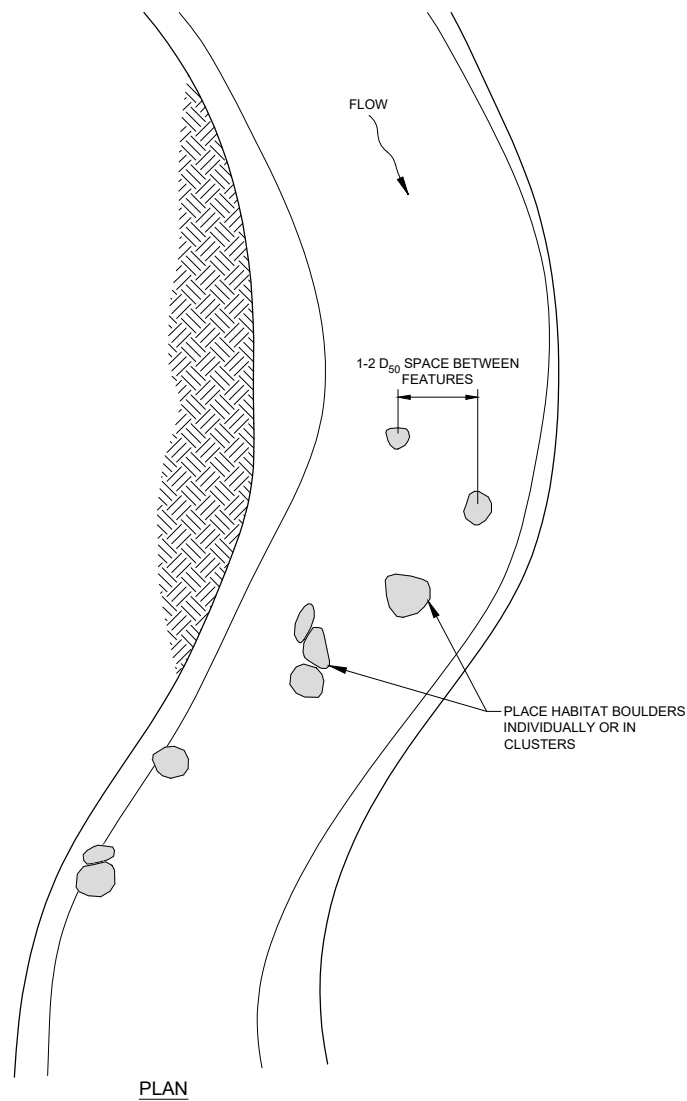


- NOTES:
1. SLOPE UPSTREAM END OF ROCK DOWN SLIGHTLY TO ENCOURAGE SCOUR.
 2. HABITAT BOULDER FIELD DENSITY SHALL NOT EXCEED 40 BOULDERS PER 100 LINEAR FEET OF RIVER.
 3. HABITAT BOULDER FIELD LENGTHS APPROXIMATELY SCALED FROM PLANS
 4. IF BOULDERS PLACED IN CLUSTER MAINTAIN CONSTANT SLOPE BETWEEN BOULDERS WHILE MAINTAINING APPROPRIATE D.
 5. TYPICAL HABITAT BOULDER B-DIMENSION MIN SIZE 8 IN, MAX SIZE 25 IN.
 6. IF WISDOT EXTRA HEAVY RIPRAP IS USED, ROUND ANY ANGLED ROCK ON SITE OR USE SMOOTH NATURAL HEAVY RIPRAP


DESIGN QUANTITIES			
ITEM	DESCRIPTION	QTY	UNITS
1	HABITAT BOULDERS / BOULDER CLUSTERS	30	CY

4
D03
HABITAT BOULDER DETAIL
NOT TO SCALE

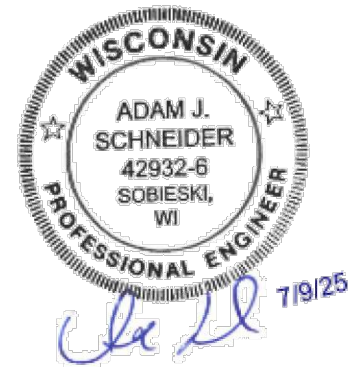

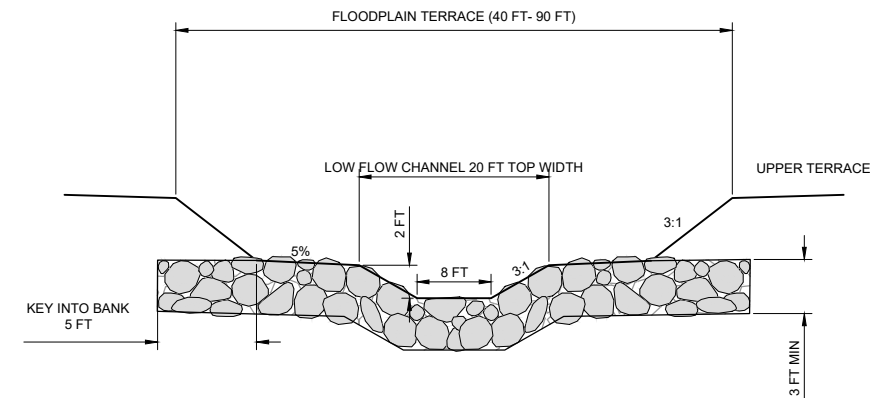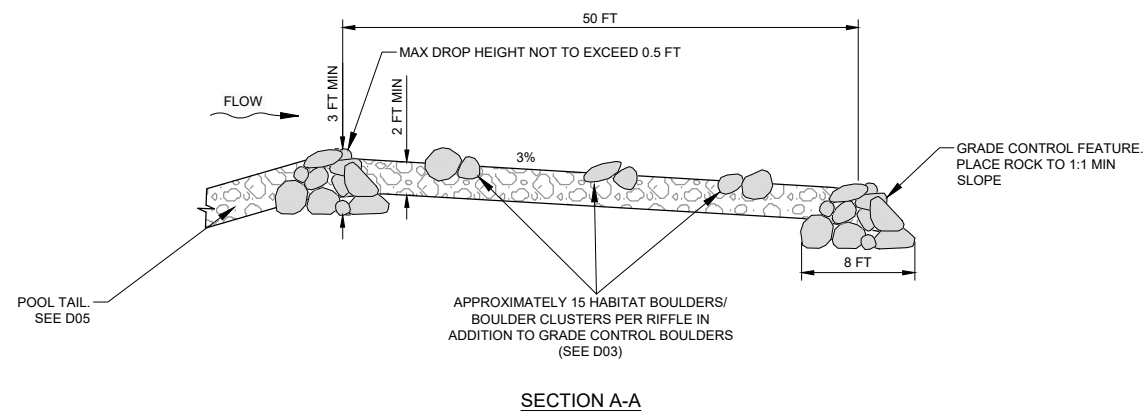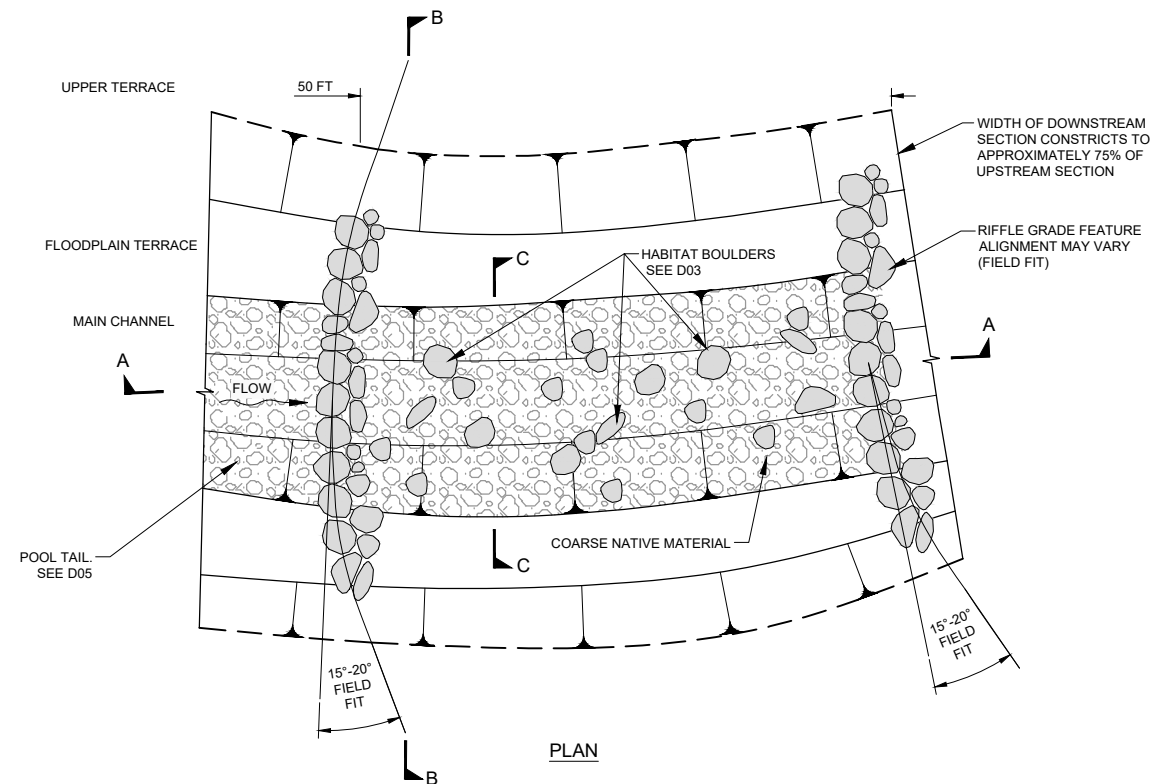

SECTION B-B

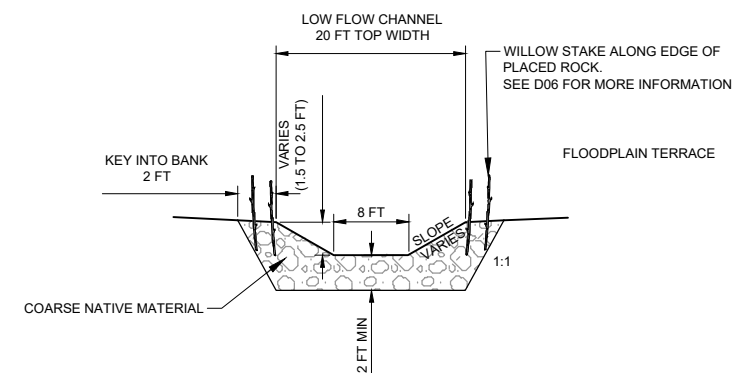

SECTION C-C


NOTES:


1. SEE GRADING SHEETS FOR MORE INFORMATION ON PROPOSED SURFACE
2. USE WISDOT EXTRA HEAVY RIPRAP TO CONSTRUCT GRADE CONTROL FEATURES
3. USE COARSE NATIVE MATERIAL GENERATED AND SORTED ON SITE TO CONSTRUCT RIFFLES. COARSE NATIVE MATERIAL MUST BE INSPECTED ON SITE BY ENGINEER BEFORE PLACEMENT.
4. ALL COARSE NATIVE MATERIAL AND RIPRAP MUST BE VOID FILLED WITH FINE NATIVE MATERIAL

5
D04


STANDARD RIFFLE DETAIL

NOT TO SCALE

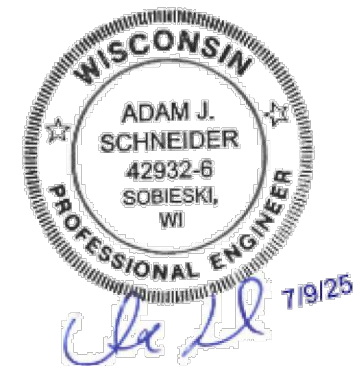


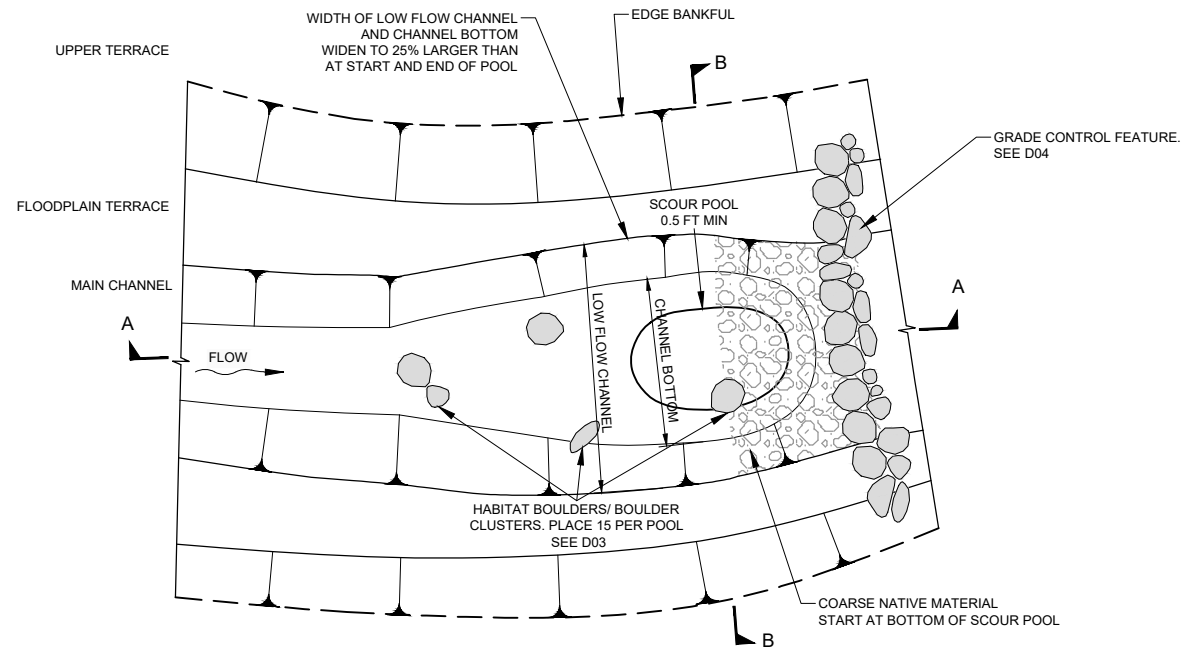

PLAN

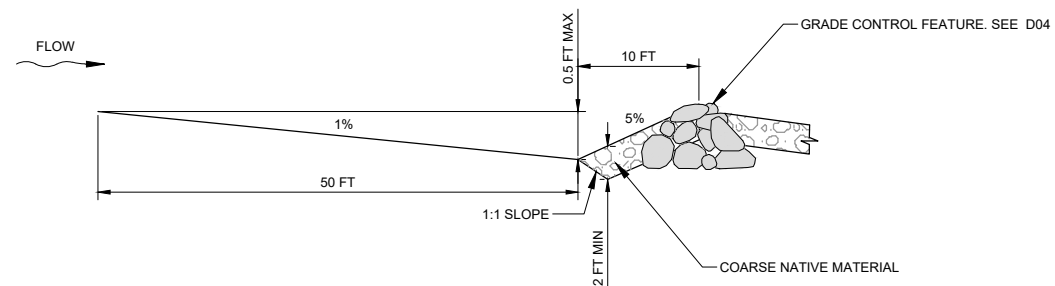


SECTION A-A

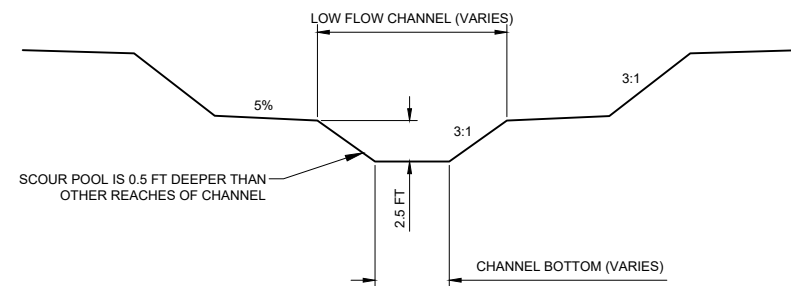

SECTION B-B

NOTES:

1. POOL LOCATION AND GEOMETRY VARIES BY LOCATION. MUST BE DETERMINED IN THE FIELD BY ENGINEER.
2. ALL CROSS-SECTIONAL SLOPES MUST NOT EXCEED 3:1
3. USE COARSE NATIVE MATERIAL GENERATED AND SORTED ON SITE TO CONSTRUCT RIFFLES. COARSE NATIVE MATERIAL MUST BE INSPECTED ON SITE BY ENGINEER BEFORE PLACEMENT.
4. ALL COARSE NATIVE MATERIAL AND RIPRAP MUST BE VOID FILLED WITH FINE NATIVE MATERIAL

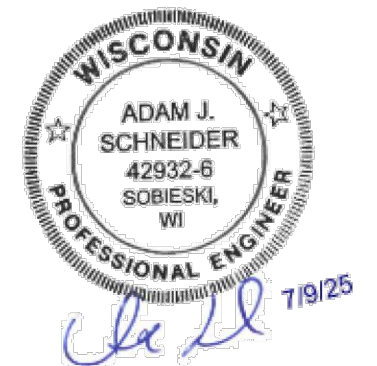



WILLOWS STAKES IN STORAGE VESSEL



LEAFING WILLOW STAKES



COMPLETELY SUBMERGED WILLOW STAKES

DESIGN QUANTITIES			
ITEM	DESCRIPTION	QTY	UNITS
1	30' WILLOW STAKE	1200	EA

CUT AND TRIMMED LIVE WILLOW BRANCH 30"
LONG (TYP)

SQUARE CUT WITH SHEARS (TOP)

45° ANGLE CUT WITH
SHEARS
(BOTTOM)CUTTING MUST INTERSECT WATER
TABLEPREPARE PLANTING HOLE WITH
REBARTRIM SO THAT NO MORE THAN 1/3 OF THE CUTTING IS
ABOVE GROUNDCREATE A DEPRESSION TO COLLECT
WATERENSURE BUDS AND CLIPPED BRANCHES ARE POINTED
UPWARDSOIL MUST BE FIRMED AROUND LIVE STAKE TO AVOID AIR POCKETS
AND DRYING OUT

NOTES:


1. THE ENGINEER WILL DIRECT AND SUPERVISE ALL PLANT HARVEST AND INSTALLATION.
2. LIVE WILLOW CUTTINGS MUST BE COLLECTED IN THE SAME REGIONAL WATERSHED WITHIN 1,000 VERTICAL FEET OF THE PLANTING SITE. THE ENGINEER MUST APPROVE THE COLLECTION SITE(S).
3. HARVEST AREAS MUST BE LARGE ENOUGH TO COLLECT FROM MULTIPLE PLANTS AND/OR POPULATIONS. NO MORE THAN TWENTY PERCENT (20%) OF THE ABOVEGROUND STEMS ASSOCIATED WITH ANY ONE PLANT MAY BE COLLECTED.
4. FOR WILLOW CUTTINGS HARVESTED AND PLANTED WITHOUT COLD STORAGE, THEY MUST BE HARVESTED WHEN DORMANT (BEFORE LEAVES EMERGE OR AFTER THEY ARE DROPPED) FROM LIVE PLANTS 0.5" TO 1.0" IN DIAMETER. THE STEM MUST BE STRIPPED OF ALL BRANCHES BEFORE CUTTING AND THEN TRIMMED TO A TOTAL LENGTH OF 30". THE LOWER (ROOTING) END OF THE STEM MUST BE CUT AT A 45-DEGREE ANGLE AND THE UPPER END MUST BE CUT AT A 90-DEGREE ANGLE. THE LOWER END OF THE CUTTINGS MUST BE PLACED INTO COLD WATER (<50 DEGREES F) WITHIN ONE MINUTE OF CUTTING AND THEN TRANSFERRED TO A STORAGE VESSEL WITHIN 1 HOUR WHERE THEY MUST REMAIN COMPLETELY SUBMERGED (SEE PHOTOS) FOR AT LEAST 72 HOURS, BUT NOT MORE THAN 14 DAYS, PRIOR TO PLANTING. THE WATER MUST BE KEPT COLD DURING THE ENTIRE SOAKING PERIOD. DURING PLANTING, THE CUTTINGS MUST BE KEPT WET UNTIL PLACED INTO THE GROUND AND MUST NOT BE ALLOWED OUT OF WATER FOR MORE THAN 10 MINUTES.
5. FOR WILLOW CUTTINGS HARVESTED AND COLD-STORED, THEY MUST BE HARVESTED WHEN DORMANT (BEFORE LEAVES EMERGE OR AFTER THEY ARE DROPPED) FROM LIVE PLANTS 0.5" TO 1.0" IN DIAMETER. THE STEM MUST BE STRIPPED OF ALL BRANCHES BEFORE CUTTING AND THEN TRIMMED TO A TOTAL LENGTH OF 60". THE LOWER (ROOTING) END OF THE STEM MUST BE CUT AT A 45-DEGREE ANGLE AND THE UPPER END MUST BE CUT AT A 90-DEGREE ANGLE. THE LOWER END OF THE CUTTINGS MUST BE PLACED INTO COLD WATER (<50 DEGREES F) WITHIN ONE MINUTE, THE CUTTINGS BUNDLED IN GROUPS OF 25 OR 50 (DEPENDING ON SIZE) AND WRAPPED WITH PLASTIC SHEETING FOR TRANSPORT AND STORAGE. THEY MUST BE KEPT OUT OF THE SUN AND IN A COOL ENVIRONMENT BEFORE AND DURING TRANSPORT TO A COLD-STORAGE FACILITY. ONCE IN THE FACILITY, THEY MUST BE KEPT COMPLETELY WRAPPED AND AT APPROXIMATELY 38 DEGREES F FOR UP TO SIX MONTHS. THE PLASTIC SHEETING SHOULD BE REMOVED ONCE PER MONTH TO CHECK FOR MOLD. IF MOLD IS PRESENT, SPRAY THE CUTTINGS WITH A 10 PERCENT BLEACH SOLUTION AND RE-WRAP WITH SHEETING.
6. CUTTINGS COMING FROM COLD STORAGE AND INSTALLED DURING THE GROWING SEASON (APPROXIMATELY MAY THROUGH OCTOBER) MUST BE SOAKED (COMPLETELY SUBMERGED) IN WATER FOR AT LEAST 72 HOURS, BUT NOT MORE THAN 14 DAYS PRIOR TO PLANTING. THE WATER MUST BE KEPT COLD DURING THE ENTIRE SOAKING PERIOD. DURING PLANTING, THE CUTTINGS MUST BE KEPT WET UNTIL PLACED INTO THE GROUND AND MUST NOT BE ALLOWED OUT OF WATER FOR MORE THAN 10 MINUTES. CUTTINGS COMING FROM COLD STORAGE AND INSTALLED OUTSIDE THE GROWING SEASON (APPROXIMATELY NOVEMBER THROUGH APRIL) MUST BE DIRECTLY INSTALLED (NO SOAKING).
7. CUTTINGS MUST BE INSTALLED TO A DEPTH OF TWO-THIRDS THEIR LENGTH OR APPROXIMATELY 20", BEING SURE TO HAVE THE ROOTING END (45-DEGREE ANGLE CUT) AT THE BOTTOM. AFTER INSTALLING, THE HOLE MUST BE BACKFILLED OR TAMPED TO ENSURE NO AIR POCKETS.
8. CUTTINGS MUST BE INSTALLED ON 2 TO 4-FOOT CENTERS, AS DIRECTED BY THE ENGINEER.

WILLOW STAKING
DETAIL

7

D06

NOT TO SCALE

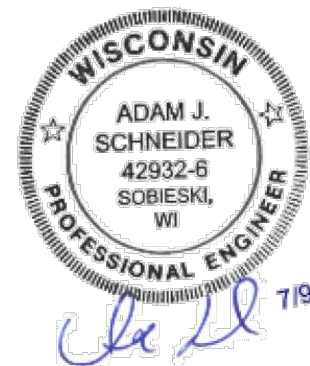

PROJECT NO: 1560-02-74

HWY: USH 63

COUNTY: BAYFIELD

DETAILS - DRAWING D06


SHEET

24

E


NOTES:


- 1. REUSE MATERIAL FROM TEMPORARY BYPASS LANE DEMOLITION. IF NATIVE CUT MATERIAL REMAINS IN EXCESS OF WHAT IS NEEDED FOR THE TEMPORARY BYPASS LANE CONSTRUCTION, THAT MATERIAL SHALL BE USED TO BUILD THE PILES AHEAD OF OR CONCURRENTLY WITH TEMPORARY BYPASS LANE CONSTRUCTION. DO NOT IMPORT MATERIAL FOR THESE FEATURES.
- 2. MATERIAL TO BE APPROVED BY A/E REPRESENTATIVE.
- 3. EACH PILE CAN BE ONE TO TWO TRUCKLOADS OF MATERIAL.
- 4. PILES SHALL NOT EXCEED 5 FEET TALL.
- 5. VARY FEATURE FOOTPRINT SIZE AND SHAPE BY INSTRUCTING DRIVERS TO ROLL FORWARD DURING DUMP.

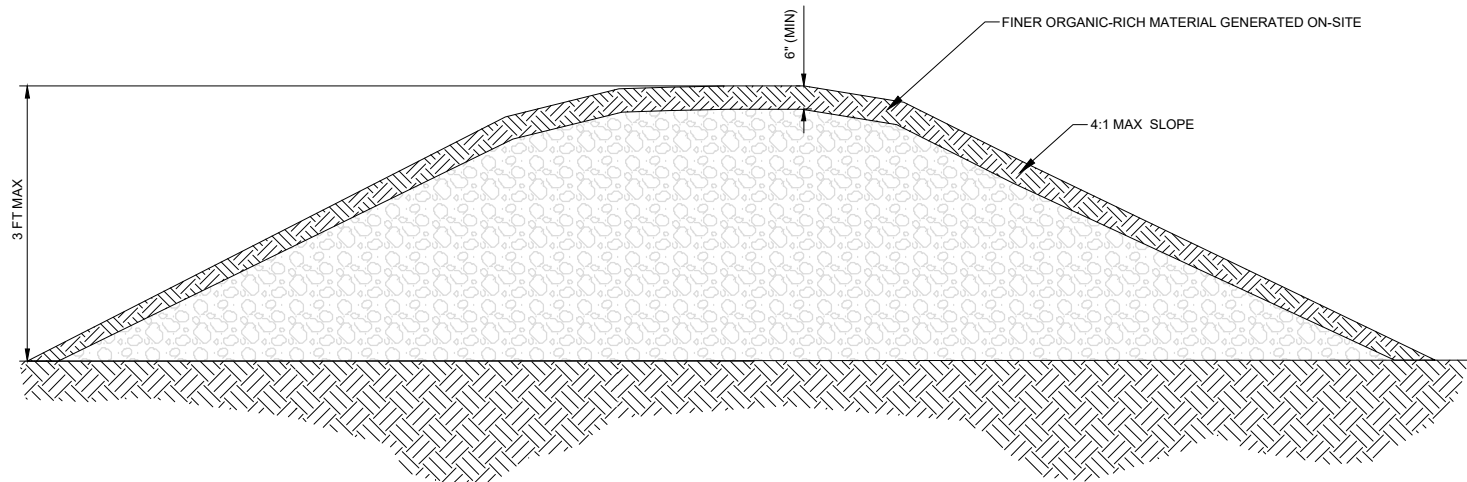

8 EXCESS CUT NATIVE MATERIAL
D07 NOT TO SCALE

DESIGN QUANTITIES			
ITEM	DESCRIPTION	QTY	UNITS
1	EXCESS CUT NATIVE MATERIAL PILES	8	EA

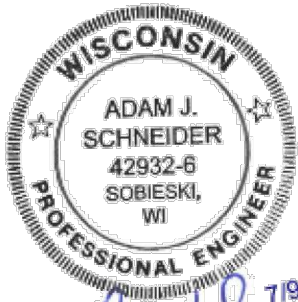

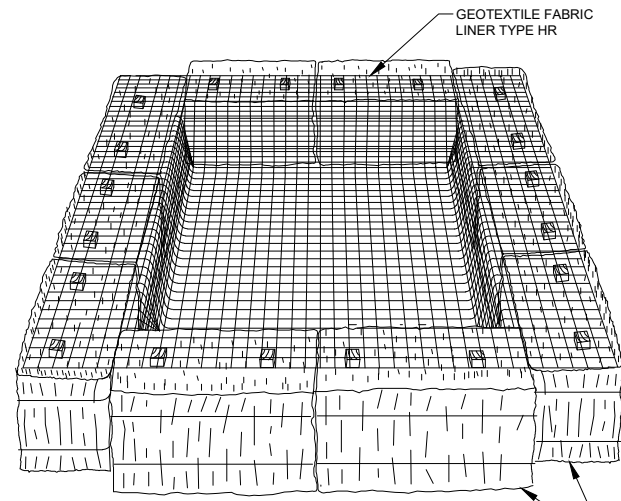

GEOTEXTILE FABRIC
LINER TYPE HR

EROSION BALES

TEMPORARY SETTLING
BASIN DETAIL

1
D08

NOT TO SCALE

NOTES:

1. LOCATE TEMPORARY SETTLING BASIN ON LEVEL OR GENTLY SLOPED TERRAIN. WHERE FEASIBLE, LOCATE BASIN OUTFALL SO THAT DISCHARGED WATER DIRECTLY ENTERS EITHER A VEGETATED AREA OR THE WATERWAY SO THAT EFFLUENT HAS MINIMAL OPPORTUNITY TO ENTRAIN SUSPENDED SOLIDS AFTER THE SETTLING POND.

2. SIZE TO BE DETERMINED IN FIELD AS INDICATED BELOW:

STORAGE VOLUME (SV IN CF) = 16 X GPM (PUMP RATE)

EXAMPLE:


CONTRACTOR INDICATES PUMP CAPABLE OF 50 GPM
HEIGHT OF BALES = 1.5 FT

SOLUTION:

SV IN CF = 16 X 50
SV = 800 CF

$\frac{800 \text{ CF}}{1.5 \text{ FT}} = 533 \text{ SF}$

USE A 20 FT X 27 FT BASIN

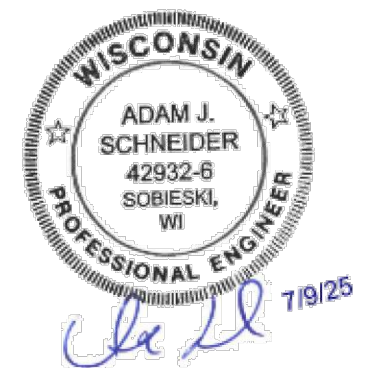

PROJECT NO: 1560-02-74

HWY: USH 63

COUNTY: BAYFIELD

MISCELLANEOUS DETAILS - DRAWING D08

SHEET

26

E

Estimate Of Quantities

1560-02-74					
Line	Item	Item Description	Unit	Total	Qty
0002	201.0105	Clearing	STA	6.000	6.000
0004	201.0205	Grubbing	STA	6.000	6.000
0006	203.0100	Removing Small Pipe Culverts	EACH	1.000	1.000
0008	203.0220	Removing Structure (structure) 01. 72" CPRC STA 1490+47	EACH	1.000	1.000
0010	203.0220	Removing Structure (structure) 01. C-4-20	EACH	1.000	1.000
0012	204.0165	Removing Guardrail	LF	982.000	982.000
0014	205.0100	Excavation Common	CY	16,435.000	16,435.000
0016	206.1001	Excavation for Structures Bridges (structure) 01. B-4-128	EACH	1.000	1.000
0018	208.0100	Borrow	CY	5,332.000	5,332.000
0020	210.1500	Backfill Structure Type A	TON	1,040.000	1,040.000
0022	213.0100	Finishing Roadway (project) 01. 1560-02-74	EACH	1.000	1.000
0024	305.0110	Base Aggregate Dense 3/4-Inch	TON	271.000	271.000
0026	305.0120	Base Aggregate Dense 1 1/4-Inch	TON	2,429.000	2,429.000
0028	350.0102	Subbase	CY	586.000	586.000
0030	415.0410	Concrete Pavement Approach Slab	SY	84.000	84.000
0032	455.0605	Tack Coat	GAL	101.000	101.000
0034	465.0105	Asphaltic Surface	TON	359.000	359.000
0036	465.0120	Asphaltic Surface Driveways and Field Entrances	TON	35.000	35.000
0038	465.0125	Asphaltic Surface Temporary	TON	289.000	289.000
0040	502.0100	Concrete Masonry Bridges	CY	482.000	482.000
0042	502.3200	Protective Surface Treatment	SY	525.000	525.000
0044	502.3210	Pigmented Surface Sealer	SY	130.000	130.000
0046	503.0146	Prestressed Girder Type I 45W-Inch	LF	352.000	352.000
0048	505.0400	Bar Steel Reinforcement HS Structures	LB	5,800.000	5,800.000
0050	505.0600	Bar Steel Reinforcement HS Coated Structures	LB	50,760.000	50,760.000
0052	505.0800.S	Bar Steel Reinforcement HS Stainless Structures	LB	1,460.000	1,460.000
0054	506.2605	Bearing Pads Elastomeric Non-Laminated	EACH	8.000	8.000
0056	506.4000	Steel Diaphragms (structure) 01. B-4-128	EACH	6.000	6.000
0058	511.1100	Temporary Shoring	SF	2,200.000	2,200.000
0060	516.0500	Rubberized Membrane Waterproofing	SY	18.000	18.000
0062	520.1015	Apron Endwalls for Culvert Pipe 15-Inch	EACH	2.000	2.000
0064	520.2036	Culvert Pipe Temporary 36-Inch	LF	733.000	733.000
0066	520.2072	Culvert Pipe Temporary 72-Inch	LF	102.000	102.000
0068	520.3315	Culvert Pipe Class III-A 15-Inch	LF	62.000	62.000
0070	520.8000	Concrete Collars for Pipe	EACH	1.000	1.000
0072	550.1100	Piling Steel HP 10-Inch X 42 Lb	LF	1,020.000	1,020.000
0074	601.0588	Concrete Curb & Gutter 4-Inch Sloped 36-Inch Type TBT	LF	74.000	74.000
0076	602.3010	Concrete Surface Drains	CY	4.000	4.000
0078	603.8000	Concrete Barrier Temporary Precast Delivered	LF	577.000	577.000
0080	603.8125	Concrete Barrier Temporary Precast Installed	LF	577.000	577.000
0082	606.0100	Riprap Light	CY	993.000	993.000
0084	606.0300	Riprap Heavy	CY	55.000	55.000
0086	606.0400	Riprap Extra-Heavy	CY	1,606.000	1,606.000
0088	611.8120.S	Cover Plates Temporary	EACH	1.000	1.000
0090	612.0406	Pipe Underdrain Wrapped 6-Inch	LF	220.000	220.000
0092	614.0150	Anchor Assemblies for Steel Plate Beam Guard	EACH	4.000	4.000
0094	614.0200	Steel Thrie Beam Structure Approach	LF	20.600	20.600
0096	614.0345	Steel Plate Beam Guard Short Radius	LF	56.250	56.250
0098	614.0390	Steel Plate Beam Guard Short Radius Terminal	EACH	1.000	1.000

Estimate Of Quantities

1560-02-74

Line	Item	Item Description	Unit	Total	Qty
0100	614.0905	Crash Cushions Temporary	EACH	2.000	2.000
0102	614.2300	MGS Guardrail 3	LF	125.000	125.000
0104	614.2500	MGS Thrie Beam Transition	LF	112.500	112.500
0106	614.2610	MGS Guardrail Terminal EAT	EACH	3.000	3.000
0108	618.0100	Maintenance and Repair of Haul Roads (project) 01. 1560-02-74	EACH	1.000	1.000
0110	619.1000	Mobilization	EACH	1.000	1.000
0112	624.0100	Water	MGAL	90.000	90.000
0114	625.0500	Salvaged Topsoil	SY	27,419.000	27,419.000
0116	627.0200	Mulching	SY	32,600.000	32,600.000
0118	628.1504	Silt Fence	LF	2,550.000	2,550.000
0120	628.1520	Silt Fence Maintenance	LF	2,550.000	2,550.000
0122	628.1905	Mobilizations Erosion Control	EACH	3.000	3.000
0124	628.1910	Mobilizations Emergency Erosion Control	EACH	4.000	4.000
0126	628.2027	Erosion Mat Class II Type C	SY	2,140.000	2,140.000
0128	628.7555	Culvert Pipe Checks	EACH	2.000	2.000
0130	629.0210	Fertilizer Type B	CWT	5.000	5.000
0132	630.0120	Seeding Mixture No. 20	LB	215.000	215.000
0134	630.0170	Seeding Mixture No. 70	LB	95.000	95.000
0136	630.0200	Seeding Temporary	LB	110.000	110.000
0138	630.0400	Seeding Nurse Crop	LB	190.000	190.000
0140	630.0500	Seed Water	MGAL	180.000	180.000
0142	638.2102	Moving Signs Type II	EACH	8.000	8.000
0144	638.2602	Removing Signs Type II	EACH	1.000	1.000
0146	638.3000	Removing Small Sign Supports	EACH	1.000	1.000
0148	638.4000	Moving Small Sign Supports	EACH	8.000	8.000
0150	642.5201	Field Office Type C	EACH	1.000	1.000
0152	643.0300	Traffic Control Drums	DAY	8,400.000	8,400.000
0154	643.0420	Traffic Control Barricades Type III	DAY	1,800.000	1,800.000
0156	643.0705	Traffic Control Warning Lights Type A	DAY	3,600.000	3,600.000
0158	643.0715	Traffic Control Warning Lights Type C	DAY	600.000	600.000
0160	643.0900	Traffic Control Signs	DAY	6,140.000	6,140.000
0162	643.0920	Traffic Control Covering Signs Type II	EACH	5.000	5.000
0164	643.3165	Temporary Marking Line Paint 6-Inch	LF	1,585.000	1,585.000
0166	643.3850	Temporary Marking Stop Line Removable Tape 18-Inch	LF	24.000	24.000
0168	643.5000	Traffic Control	EACH	1.000	1.000
0170	645.0111	Geotextile Type DF Schedule A	SY	140.000	140.000
0172	645.0120	Geotextile Type HR	SY	1,720.000	1,720.000
0174	645.0130	Geotextile Type R	SY	17.000	17.000
0176	646.2020	Marking Line Epoxy 6-Inch	LF	1,600.000	1,600.000
0178	646.2040	Marking Line Grooved Wet Ref Epoxy 6-Inch	LF	1,550.000	1,550.000
0180	646.9000	Marking Removal Line 4-Inch	LF	538.000	538.000
0182	650.4000	Construction Staking Storm Sewer	EACH	1.000	1.000
0184	650.4500	Construction Staking Subgrade	LF	1,240.000	1,240.000
0186	650.5000	Construction Staking Base	LF	1,240.000	1,240.000
0188	650.5500	Construction Staking Curb Gutter and Curb & Gutter	LF	74.000	74.000
0190	650.6000	Construction Staking Pipe Culverts	EACH	3.000	3.000
0192	650.6501	Construction Staking Structure Layout (structure) 01. B-04-0128	EACH	1.000	1.000
0194	650.9911	Construction Staking Supplemental Control (project) 01. 1560-02-74	EACH	1.000	1.000
0196	650.9920	Construction Staking Slope Stakes	LF	1,240.000	1,240.000

Estimate Of Quantities

1560-02-74					
Line	Item	Item Description	Unit	Total	Qty
0198	661.0101	Temporary Traffic Signals for Bridges (structure) 01. B-04-0128	EACH	1.000	1.000
0200	690.0150	Sawing Asphalt	LF	723.000	723.000
0202	715.0502	Incentive Strength Concrete Structures	DOL	2,892.000	2,892.000
0204	715.0720	Incentive Compressive Strength Concrete Pavement	DOL	500.000	500.000
0206	ASP.1T0A	On-the-Job Training Apprentice at \$5.00/HR	HRS	800.000	800.000
0208	ASP.1T0G	On-the-Job Training Graduate at \$5.00/HR	HRS	600.000	600.000
0210	SPV.0035	Special 01. Habitat Boulders	CY	30.000	30.000
0212	SPV.0060	Special 01. Upper Cofferdam	EACH	1.000	1.000
0214	SPV.0060	Special 02. Lower Cofferdam	EACH	1.000	1.000
0216	SPV.0060	Special 03. Manhole Temporary 60-Inch	EACH	1.000	1.000
0218	SPV.0060	Special 04. Wood Floodplain Roughness Feature	EACH	9.000	9.000
0220	SPV.0060	Special 05. Embedded Large Wood Floodplain Roughness Feature	EACH	17.000	17.000
0222	SPV.0060	Special 06. Standard Riffles	EACH	8.000	8.000
0224	SPV.0060	Special 07. Standard Pools	EACH	8.000	8.000
0226	SPV.0060	Special 08. Willow Stakes	EACH	1,200.000	1,200.000
0228	SPV.0060	Special 09. Excess Cut Native Material	EACH	8.000	8.000
0230	SPV.0060	Special 10. Driveway Assistance Device	EACH	1.000	1.000
0232	SPV.0090	Special 01. Bank Wood Revetment	LF	190.000	190.000

3

CLEARING & GRUBBING

				201.0105 CLEARING	201.0205 GRUBBING
STATION	TO	STATION	LOCATION	STA	STA
486+00	-	487+00	USH 63	1	1
488+00	-	490+00	USH 63	2	2
491+00	-	494+00	USH 63	3	3
TOTAL 0010				6	6

REMOVING SMALL PIPE CULVERTS

			203.0100 REMOVING SMALL PIPE CULVERTS EACH
STATION	LOCATION		
1489+82	TEMP BYPASS	62'x15" CP	1
TOTAL 0010			1

REMOVING STRUCTURE (STA 1490+47)

				203.0220.01 REMOVING STRUCTURE (STRUCTURE) (01. STA 1490+47) EACH	REMARKS
STATION	LOCATION				
1490+47	TEMP BYPASS		1		102'X72" CPRC
TOTAL 0010				1	

REMOVING GUARDRAIL

				204.0165 REMOVING GUARDRAIL LF
STATION	TO	STATION	LOCATION	
486+27	-	491+77	RT	553
487+21	-	491+35	LT	429
TOTAL 0010				982

DIVISION	FROM/TO STATION	LOCATION	205.0100 COMMON EXCAVATION (1)		SALVAGED/UNUSABLE PAVEMENT MATERIAL (4)	AVAILABLE MATERIAL (5)	EXPANDED EBS BACKFILL (6)	UNEXPANDED FILL	EXPANDED FILL (7)	MASS ORDINATE +/- (8)	208.0100 BORROW
			CUT (2)	EBS EXCAVATION (3)			FACTOR 1.40		FACTOR 1.30		
TEMPORARY WIDENING	STA 1486+51.05 - 1493+82.95	USH 63	97	441	0	97	617	3,559	4,627	-5,332	5,332
TOTAL COMMON EXC			538								

DIVISION	FROM/TO STATION	LOCATION	205.0100 COMMON EXCAVATION (1)		SALVAGED/UNUSABLE PAVEMENT MATERIAL (4)	AVAILABL E MATERIAL (5)	UNEXPANDED FILL	EXPANDED FILL (7)	MASS ORDINATE +/- (8)	WASTE (9)
			CUT (2)	EBS EXCAVATION (3)				FACTOR 1.30		
FINAL GRADING	STA 487+00.87 - 493+43.07	USH 63	5,017	0	503	4,514	1,425	1,853	2,662	2,662
TOTAL COMMON EXC			5,017							

NOTES:

- (1) COMMON EXCAVATION IS THE SUM OF THE CUT AND EBS EXCAVATION COLUMNS. ITEM NUMBER 205.0100 - PE EARTHWORK IS INCLUDED IN THE TOTAL COMMON.
- (2) SALVAGED/UNSUALE PAVEMENT MATERIAL IS INCLUDED IN CUT.
- (3) EBS EXCAVATION TO BE BACKFILLED WITH BORROW MATERIAL.
- (4) SALVAGED/UNUSABLE PAVEMENT MATERIAL
- (5) AVAILABLE MATERIAL = CUT - SALVAGED/UNUSUALE PAVEMENT MATERIAL
- (6) EXPANDED EBS BACKFILL - THIS IS TO BE FILLED WITH BORROW MATERIAL. EBS BACKFILL FACTOR = 1.40. ITEM NUMBER 208.1100
- (7) EXPANDED FILL FACTOR = 1.3 (EXPANDED FILL = UNEXPANDED FILL * FILL FACTOR)
- (8) THE MASS ORDINATE + OR - QTY CALCULATED FOR THE DIVISION. PLUS QUANTITY INDICATES AN EXCESS OF MATERIAL WITHIN THE DIVISION. MINUS INDICATES A SHORTAGE OF MATERIAL WITHIN THE DIVISION.
- (9) FACTORS USED TO COMPUTE ANTICIPATED WASTE AND THE COMPUTED WASTE VOLUME IDENTIFIED ARE FOR GENERAL INFORMATION ONLY.

EXCAVATION COMMON

		205.0100 EXCAVATION COMMON CY
CATEGORY	LOCATION	
0030	STREAM REALIGNMENT	10,880
TOTAL 0030		10,880

CONCRETE PAVEMENT APPROACH SLAB

				415.0410 CONCRETE PAVEMENT APPROACH SLAB SY
STATION	TO	STATION	LOCATION	
489+68	-	489+84	USH 63	42
491+13	-	491+29	USH 63	42
TOTAL 0010				84

BASE AGGREGATE DENSE

		305.0110 BASE AGGREGATE DENSE 3/4-INCH TON	305.0120 BASE AGGREGATE DENSE 1 1/4-INCH TON	350.0102 SUBBASE CY
STATION	TO	STATION	LOCATION	
1486+51	-	1493+83	TEMP BYPASS	--
486+50	-	489+83	USH 63, RT SHLDR	87
487+00	-	489+85	USH 63, LT SHLDR	72
489+25	-	489+84	USH 63	--
491+13	-	492+25	USH 63	--
491+13	-	492+64	USH 63, LT SHLDR	60
491+14	-	492+25	USH 63, RT SHLDR	38
	-	491+75	PE, RT	14
TOTAL 0010		271	2,159	586

ALL ITEMS ON THIS SHEET
ARE CATEGORY 0010
UNLESS OTHERWISE NOTED

3

3

HMA PAVEMENT ITEMS

		455.0605	465.0120	465.0105	465.0120	465.0125		
		TACK COAT	DRIVEWAYS AND	ASPHALTIC	DRIVEWAYS AND	ASPHALTIC		
		GAL	FIELD ENTRANCES	SURFACE	FIELD ENTRANCES	SURFACE		
STATION	TO	STATION	LOCATION	TON	TON	TON	TON	TON
1486+51	-	1493+83	TEMP BYPASS	--	11	--	11	289
486+50	-	490+03	USH 63, RTSHLDR	21	--	76	--	--
487+00	-	490+03	USH 63, LTSHLDR	21	--	75	--	--
489+25	-	489+68	USH 63	12	--	42	--	--
491+29	-	492+25	USH 63	26	--	94	--	--
490+94	-	492+87	USH 63, LTSHLDR	13	--	45	--	--
490+94	-	492+25	USH 63, RTSHLDR	8	--	27	--	--
		491+75	PE, RT	--	24	--	24	--
TOTAL 0010				101	35	359	35	289

GUARDRAIL ITEMS

		614.0200	614.0345	614.0390	614.2300	614.2500	614.2610
		STEEL THRIE	STEEL PLATE	STEEL PLATE	MGS	MGS THRIE BEAM	MGS GUARDRAIL
		BEAM	BEAM GUARD	BEAM GUARD	GUARDRAIL 3	TRANSITION	TERMINAL EAT
		STRUCTURE	SHORT RADIUS	SHORT RADIUS	LF	LF	TERMINAL EAT
STATION	TO	STATION	LOCATION	LF	LF	LF	TERMINAL EAT
488+88	-	490+04	USH 63, LT	--	--	--	1
488+63	-	490+04	USH 63, RT	--	--	--	1
490+93	-	492+34	USH 63, LT	--	--	--	1
490+93	-	491+82	USH 63, RT	20.6	56.25	1	--
TOTAL 0010				20.6	56.25	1	3

3

CULVERT PIPE TEMPORARY & MANHOLE TEMPORARY

*

		520.2036	650.4000	650.6000	SPV.0060.03
		CULVERT PIPE	CONSTRUCTION	CONSTRUCTION	
		TEMPORARY	STAKING STORM	STAKING PIPE	SPECIAL (03. MANHOLE
		36-INCH	SEWER	CULVERTS	TEMPORARY 60-INCH)
		LF	EACH	EACH	EACH
STATION	TO	STATION	LOCATION	SF	
1489+92	-	1490+94	TEMP BYPASS	2,200	
TOTAL 0010				2,200	

CATEGORY	LOCATION	733	1	1	1
0030	STREAM REALIGNMENT	733	1	1	1
TOTAL 0030		733	1	1	1
PROJECT TOTAL				3	

* BID ITEM LOCATED ELSEWHERE IN THE PLAN

CULVERT PIPES

*

				520.1015 APRON ENDWALLS FOR CULVERT PIPE 15-INCH EACH	520.2072 CULVERT PIPE TEMPORARY 72-INCH LF	520.3315 CULVERT PIPE CLASS III-A 15-INCH LF	520.8000 CONCRETE COLLARS FOR PIPE EACH	650.6000 CONSTRUCTION STAKING PIPE CULVERTS EACH	MIN THICKNESS (INCHES)		INLET** (START STA)		OUTLET** (END STA)	COMMENTS	
START STATION	TO	END STATION	LOCATION						STEEL	ALUM	SLOPE**	ELEVATION	ELEVATION		
1489+76	-	1489+73	TEMP BYPASS	2	--	62	--	1	0.064	0.060	12.13%	1309.57	1303.10	CONNECT TO EX DRAINAGE STRUCTURE	
1490+42	-	1490+38	TEMP BYPASS	--	102	--	1	1	0.109	0.105	0.10%	1296.00	1295.90		
TOTAL 0010				2	102	62	1	2							
PROJECT TOTAL									3						

* BID ITEM LOCATED ELSEWHERE IN THE PLAN

** PIPE INFORMATION IS FOR REFERENCE ONLY. FIELD VERIFY

CONCRETE CURB & GUTTER 4-INCH SLOPED 36-INCH & CONCRETE SURFACE DRAINS

CONCRETE BARRIER TEMPORARY PRECAST

		601.0588	602.3010	650.5500		
		CONCRETE CURB &	CONCRETE	CONSTRUCTION		
		GUTTER 4-INCH	SURFACE	STAKING CURB		
		SLOPED 36-INCH	DRAINS	GUTTER AND		
		TYPE TBT	LF	CY	LF	
STATION	TO	STATION	LOCATION	LF	CY	LF
489+09	-	489+83	RT	74	4	74
TOTAL 0010				74	4	74

STATION	TO	STATION	LOCATION	LF	LF
1487+77	-	1493+54	TEMP BYPASS	577	577
TOTAL 0010				577	577

ALL ITEMS ON THIS SHEET
ARE CATEGORY 0010
UNLESS OTHERWISE NOTED

EROSION CONTROL ITEMS

				628.1504	628.1520	628.2027	628.7555
				SILT FENCE	SILT FENCE	EROSION MAT	CULVERT PIPE
				MAINTENANCE	MAINTENANCE	CLASS II TYPE C	CHECKS
STATION	TO	STATION	LOCATION	LF	LF	SY	EACH
1486+50	-	1492+00	BYPASS, RT	582	582	1,110	--
1489+25	-	1491+40	BYPASS, LT	--	--	450	1
1492+10	-	1493+40	BYPASS, RT	136	136	230	--
486+98	-	489+86	LT	343	343	--	--
491+11	-	493+21	LT	262	262	--	--
486+42	-	489+82	RT	402	402	--	--
491+15	-	493+47	RT	316	316	--	--
UNDISTRIBUTED				509	509	350	1
TOTAL 0010				2,550	2,550	2,140	2

CRASH CUSHION TEMPORARY

		614.0905						
		CRASH						
		CUSHIONS	BACK			CRASH		
STATION	LOCATION	TEMPORARY	WIDTH	OBJECT	TEST	TRAFFIC	TRAFFIC	
		EACH	FT	MARKING PATTERN	LEVEL	DIRECTION	LOCATION	CRASH CUSHION SHIELDS
1487+75	LT	1	2	OM-3L (W05-58L)	TL-3	BIDIRECTIONAL	R	TEMP.CONC. BARRIER OUTSIDE SHOULDER
1493+45	LT	1	2	OM-3L (W05-58L)	TL-3	BIDIRECTIONAL	R	TEMP.CONC. BARRIER OUTSIDE SHOULDER
TOTAL 0010		2						

RESTORATION ITEMS

					625.0500	627.0200	629.0210	630.0120	630.0170	630.0200	630.0400	630.0500
					SALVAGED		FERTILIZER	SEEDING	SEEDING			
					TOPSOIL	MULCHING	TYPE B	MIXTURE	MIXTURE	SEEDING	SEEDING	SEED WATER
CATEGORY	STATION	TO	STATION	LOCATION	SY	SY	CWT	LB	LB	LB	LB	MGAL
0010	1486+50	-	1493+85	BYPASS	2294	930	1.3	56	--	29	--	47
	486+50	-	489+88	RT	1,369	1,364	0.9	37	--	19	--	31
	486+91	-	489+88	LT	1,333	1,333	0.9	36	--	19	--	30
	491+10	-	493+38	LT	552	552	0.4	15	--	8	--	13
	491+10	-	493+85	RT	1,059	1,059	0.7	29	--	15	--	24
	UNDISTRIBUTED				--	5,238	0.8	42	--	20	--	35
	TOTAL 0010				6,607	10,476	5	215	0	110	0	180
0030	STREAM REALIGNMENT				20,812	20,812	--	--	75	--	150	--
	UNDISTRIBUTED				--	1,312	--	--	20	--	40	--
	TOTAL 0030				20,812	22,124	0	0	95	0	190	0
PROJECT TOTAL					27,419	32,600	5	215	95	110	190	180

MOVING & REMOVING SIGNS TYPE II

		638.2102	638.2602	638.3000	638.4000		
		MOVING SIGNS	REMOVING	REMOVING	MOVING		
		TYPE II	SIGNS TYPE II	SMALL SIGN	SMALL SIGN		
		SUPPORTS	SUPPORTS	SUPPORTS	SUPPORTS		
STATION	LOCATION	EACH	EACH	EACH	EACH	REMARKS	
486+61	RT	1	--	--	1	35 NATIONAL FOREST (LT ARROW)	
487+46	RT	1	--	--	1	45 MPH	
487+47	LT	1	--	--	1	BOAT LANDING (RT ARROW)	
488+35	RT	1	--	--	1	NO PARKING ANYTIME (RT ARROW)	
490+26	RT	--	1	1	--	MYSTERY SIGN	
490+61	RT	1	--	--	1	NO PARKING ANYTIME (DBL ARROW)	
491+65	LT	1	--	--	1	45 MPH	
492+63	RT	1	--	--	1	NO PARKING ANYTIME (RT ARROW)	
493+57	RT	1	--	--	1	JCT 213 NATIONAL FOREST	
TOTAL 0010		8	1	1	8		

PAVEMENT MARKING

					643.3165	643.3850	646.2020	646.2020	646.2040	646.9000
					TEMPORARY	TEMPORARY				
					MARKING	MARKING			MARKING LINE	
					LINE PAINT	STOP LINE	MARKING	MARKING	GROOVED WET	MARKING
					6-INCH	REMOVABLE	LINE EPOXY	LINE EPOXY	REF EPOXY	REMOVAL LINE
					6-INCH	TAPE 18-INCH	6-INCH	6-INCH	6-INCH	4-INCH
STATION	TO	STATION	COLOR/DESCRIPTION	LOCATION	LF	LF	LF	LF	LF	LF
1486+72	-	1487+93	CENTERLINE	USH 63	--	--	--	--	--	250
1486+72	-	1494+33	WHITE/EDGELINE	RT	761	--	--	--	--	--
1487+29	-	1493+47	WHITE/EDGELINE	LT	624	--	--	--	--	--
1492+93	-	1494+33	CENTERLINE	USH 63	--	--	--	--	--	288
486+50	-	494+50	WHITE/EDGELINES	LT/RT	--	--	--	--	1,550	--
486+50	-	494+50	DBL YELLOW CENTERLINE	USH 63	200	--	1,600	1,600	--	--
			TEMP LIGHT STOP BARS	USH 63	--	24	--	--	--	--
TOTAL 0010					1,585		1,600	1,600	1,550	538

NOTE: ALL MOVING SIGNS WILL BE REINSTALLED WHERE THE EXISTING SIGN IS LOCATED.

ALL ITEMS ON THIS SHEET
ARE CATEGORY 0010
UNLESS OTHERWISE NOTED

3

TRAFFIC CONTROL ITEMS											
			643.0300		643.0420		643.0705		643.0715		643.0900
			TRAFFIC CONTROL DRUMS		TRAFFIC CONTROL BARRICADES TYPE III		TRAFFIC CONTROL WARNING LIGHTS TYPE A		TRAFFIC CONTROL WARNING LIGHTS TYPE C		TRAFFIC CONTROL SIGNS
			IN USE DAYS	#	DAY	#	DAY	#	DAY	#	DAY
TRAFFIC CONTROL YR 1	120	15	1,800	--	--	--	--	--	--	10	1,200
TRAFFIC CONTROL YR 2	120	41	4,920	2	240	24	2,880	2	240	17	2,040
DETOUR	5	--	--	28	140	--	--	48	240	235	1,175
WINTER	270	--	--	4	1,080	--	--	--	--	2	540
UNDISTRIBUTED			1,680		340		720		120		1,185
TOTAL 0010			8,400		1,800		3,600		600		6,140

RIPRAP & GEOTEXTILE							
			606.0100	606.0300	606.0400	645.0120	645.0130
			RIPRAP	RIPRAP	RIPRAP	GEOTEXTILE	GEOTEXTILE
CATEGORY	STATION	LOCATION	LIGHT	HEAVY	EXTRA-HEAVY	TYPE HR	TYPE R
			CY	CY	CY	SY	SY
0010	1489+78	TEMP BYPASS, RT	1	--	--	--	8
	489+19	RT	2	--	--	--	9
TOTAL 0010			3	0	0	0	17
0030	36" TEMP PIPE DISCHARGE		--	55	--	100	--
	STREAM REALIGNMENT		990	--	486	380	--
TOTAL 0030			990	55	486	480	0
PROJECT TOTAL			993	55	486	480	17

STREAM REALIGNMENT ITEMS											
		SPV.0035.01	SPV.0060.01	SPV.0060.02	SPV.0060.04	SPV.0060.05	SPV.0060.06	SPV.0060.07	SPV.0060.08	SPV.0060.09	SPV.0090.01
					SPECIAL (04. WOOD	SPECIAL (05. EMBEDDED LARGE				SPECIAL (09.	
		SPECIAL (01. HABITAT BOULDERS)	SPECIAL (01. UPPER COFFERDAM)	SPECIAL (02. LOWER COFFERDAM)	FLOODPLAIN ROUGHNESS FEATURE)	WOOD FLOODPLAIN ROUGHNESS FEATURE)	SPECIAL (06. STANDARD RIFFLES)	SPECIAL (07. STANDARD POOLS)	SPECIAL (08. WILLOW STAKES)	EXCESS CUT NATIVE MATERIAL)	SPECIAL (01. BANK WOOD REVETMENT)
CATEGORY	LOCATION	CY	EACH	EACH	EACH	EACH	EACH	EACH	EACH	EACH	LF
0030	STREAM REALIGNMENT	30	1	1	9	17	8	8	1,200	8	190
TOTAL 0030		30	1	1	9	17	8	8	1,200	8	190

TRAFFIC CONTROL COVERING SIGNS TYPE II		
LOCATION	# OF CYCLES	643.0920 TRAFFIC CONTROL COVERING SIGNS TYPE II EACH
DETOUR ROUTE	1	5
TOTAL 0010		5

<u>CONSTRUCTION STAKING</u>	
	650.4500
	CONSTRUCTION
	STAKING
	SUBGRADE
LOCATION	LF
TEMP BYPASS	732
USH 63	334
USH 63	174
TOTAL 0010	1,240

TEMPORARY TRAFFIC SIGNALS FOR BRIDGES	
STRUCTURE	661.0101.01 TEMPORARY TRAFFIC SIGNALS FOR BRIDGES (STRUCTURE) (01. B-04-0128) EACH
B-04-0128	1
TOTAL 0010	1

SAWING ASPHALT				
STATION	TO	STATION	LOCATION	690.0150 SAWING ASPHALT LF
486+50	-	489+25	USH 63, RT	280
487+00	-	489+25	USH 63, LT	235
		489+25	USH 63	24
		491+35	TEMP PIPE XING	76
		492+25	USH 63	30
492+25	-	492+87	USH 63, LT	67
		492+25	DRWY, RT	11
TOTAL 0010				723

DRIVEWAY ASSISTANCE DEVICE		
STATION	LOCATION	SPV.0060.10 SPECIAL (10. DRIVEWAY ASSISTANCE DEVICE) EACH
1491+90	DRWY, RT	1
TOTAL 0010		1

ALL ITEMS ON THIS SHEET ARE CATEGORY 0010 UNLESS OTHERWISE NOTED

3

STATE OF WISCONSIN

DEPARTMENT OF TRANSPORTATION

TRANSPORTATION PROJECT PLAT TITLE SHEET

1560-02-74

DRUMMOND - USH 2

MILL POND DAM

STH 63

BAYFIELD COUNTY



CONVENTIONAL SYMBOLS

SECTION LINE	---	SECTION CORNER SYMBOL		R/W MONUMENT (TO BE SET)	●
QUARTER LINE	---	SECTION CORNER MONUMENT		NON-MONUMENTED R/W POINT	○
SIXTEENTH LINE	---	GEODETIC SURVEY MONUMENT		FOUND IRON PIN (1-INCH UNLESS NOTED)	IP ●
NEW REFERENCE LINE	---	SIXTEENTH CORNER MONUMENT		SIGN	
NEW R/W LINE	---	OFF-PREMISE SIGN			
EXISTING R/W OR HE LINE	---				
PROPERTY LINE	---				
LOT, TIE & OTHER MINOR LINES	---				
SLOPE INTERCEPT	---				
CORPORATE LIMITS	---				
UNDERGROUND FACILITY (COMMUNICATIONS, ELECTRIC, ETC)	---				
NEW R/W (FEE OR HE) (HATCHING VARIES BY OWNER)	---				
TEMPORARY LIMITED EASEMENT AREA	---				
EASEMENT AREA (PERMANENT LIMITED OR RESTRICTED DEVELOPMENT)	---				
TRANSMISSION STRUCTURES	---				
BUILDING	---				
BRIDGE	---				

CONVENTIONAL ABBREVIATIONS

ACCESS RIGHTS	AR	POINT OF INTERSECTION	PI
ACRES	AC	PROPERTY LINE	PL
AHEAD	AH	RECORDED AS	(100')
ALUMINUM	ALUM	REEL / IMAGE	R/I
AND OTHERS	ET AL	REFERENCE LINE	R/L
BACK	BK	REMAINING	REM
BLOCK	BLK	RESTRICTIVE DEVELOPMENT	RDE
CENTERLINE	C/L	EASEMENT	
CERTIFIED SURVEY MAP	CSM	RIGHT	RT
CONCRETE	CONC	RIGHT OF WAY	R/W
COUNTY	CO	SECTION	SEC
COUNTY TRUNK HIGHWAY	CTH	SEPTIC VENT	SEPV
DISTANCE	DIST	SQUARE FEET	SF
CORNER	COR	STATE TRUNK HIGHWAY	STH
DOCUMENT NUMBER	DOC	STATION	STA
EASEMENT	EASE	TELEPHONE PEDESTAL	TP
EXISTING	EX	TEMPORARY LIMITED	TLE
GAS VALVE	GV	EASEMENT	
GRID NORTH	GN	TRANSPORTATION PROJECT	TPP
HIGHWAY EASEMENT	HE	PLAT	
IDENTIFICATION	ID	UNITED STATES HIGHWAY	USH
LAND CONTRACT	LC	VOLUME	V
LEFT	LT		
MONUMENT	MON		
NATIONAL GEODETIC SURVEY	NGS		
NUMBER	NO		
OUTLOT	OL		
PAGE	P		
POINT OF TANGENCY	PT		
PERMANENT LIMITED EASEMENT	PLE		
POINT OF BEGINNING	POB		
POINT OF CURVATURE	PC		
POINT OF COMPOUND CURVE	PCC		



CURVE DATA

LONG CHORD	LCH
LONG CHORD BEARING	LCB
RADIUS	R
DEGREE OF CURVE	D
CENTRAL ANGLE	Δ/DELTA
LENGTH OF CURVE	L
TANGENT	T
DIRECTION AHEAD	DA
DIRECTION BACK	DB

CONVENTIONAL UTILITY SYMBOLS

---	WATER
---	GAS
---	TELEPHONE
---	OVERHEAD
---	TRANSMISSION LINES
---	ELECTRIC
---	CABLE TELEVISION
---	FIBER OPTIC
---	SANITARY SEWER
---	STORM SEWER

PROJECT LOCATION

 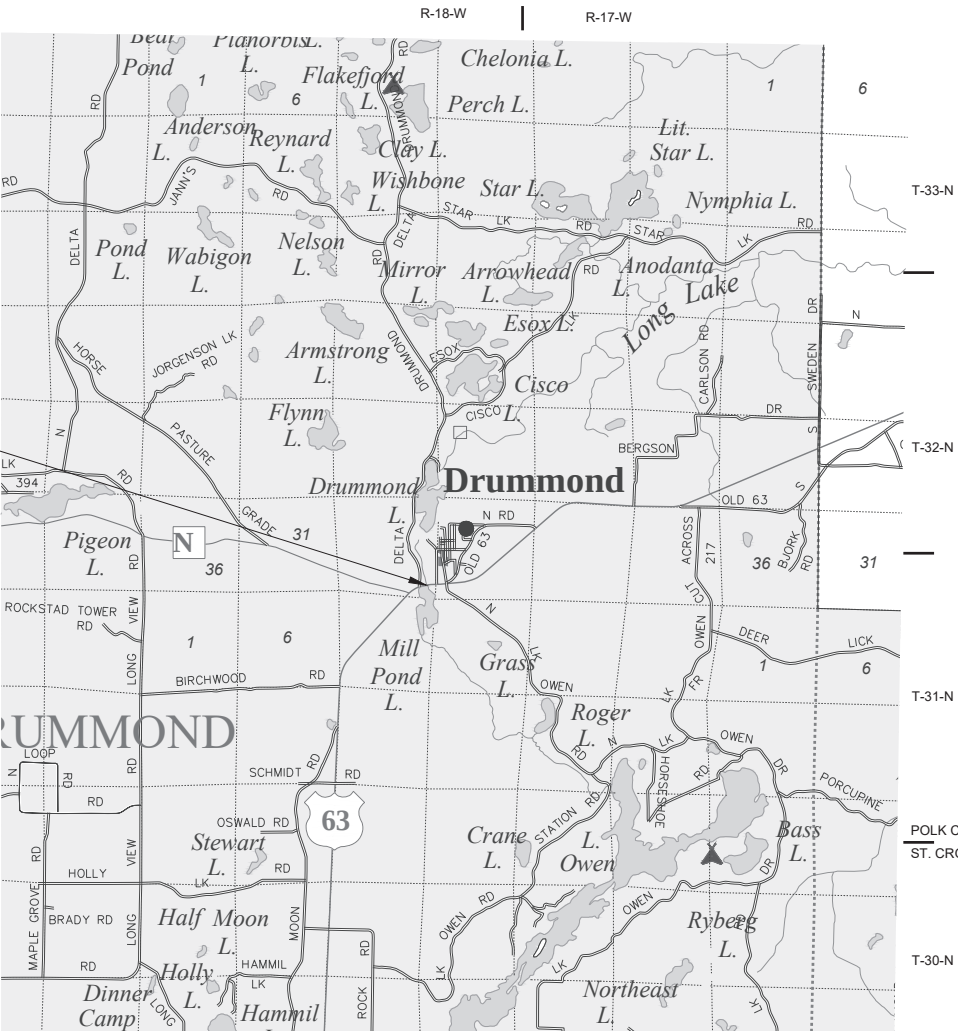

THE NOTES, CONVENTIONAL SIGNS, AND ABBREVIATIONS ARE ASSOCIATED WITH EACH TRANSPORTATION PROJECT PLAT FOR PROJECT 1560-02-74.

NOTES:

POSITIONS SHOWN ON THIS PLAT ARE WISCONSIN COORDINATE REFERENCE SYSTEM COORDINATES (WISCRS), BAYFIELD COUNTY, NAD83(2011), IN U.S. SURVEY FEET. VALUES ARE GRID COORDINATES, GRID BEARINGS, AND GRID DISTANCES. GRID DISTANCES MAY BE USED AS GROUND DISTANCES.

ALL NEW RIGHT-OF-WAY MONUMENTS WILL BE TYPE 2 (TYPICALLY 3/4" X 24" IRON REBARS), UNLESS OTHERWISE NOTED, AND WILL BE PLACED PRIOR TO THE COMPLETION OF THE PROJECT.

ALL RIGHT-OF-WAY LINES DEPICTED IN THE NON-ACQUISITION AREAS ARE INTENDED TO RE-ESTABLISH EXISTING RIGHT-OF-WAY LINES AS DETERMINED FROM PREVIOUS PROJECTS, OTHER RECORDED DOCUMENTS, OR FROM CENTERLINE OF EXISTING PAVEMENTS.

RIGHT-OF-WAY BOUNDARIES ARE DEFINED WITH COURSES OF THE PERIMETER OF THE HIGHWAY LANDS REFERENCED TO THE U.S. PUBLIC LAND SURVEY SYSTEM OR OTHER "SURVEYS" OF PUBLIC RECORD.

DIMENSIONING FOR THE NEW RIGHT-OF-WAY IS MEASURED ALONG AND PERPENDICULAR TO THE NEW REFERENCE LINES.

A TEMPORARY LIMITED EASEMENT (TLE) IS A RIGHT FOR CONSTRUCTION PURPOSES, AS DEFINED HEREIN, INCLUDING THE RIGHT TO OPERATE NECESSARY EQUIPMENT THEREON, THE RIGHT OF INGRESS AND EGRESS, AS LONG AS REQUIRED FOR SUCH PUBLIC PURPOSE, INCLUDING THE RIGHT TO PRESERVE, PROTECT, REMOVE, OR PLANT THEREON ANY VEGETATION THAT THE HIGHWAY AUTHORITIES MAY DEEM DESIRABLE. ALL (TLEs) ON THIS PLAT EXPIRE AT THE COMPLETION OF THE CONSTRUCTION PROJECT FOR WHICH THIS INSTRUMENT IS GIVEN.

PROPERTY LINES SHOWN ON THIS PLAT ARE DRAWN FROM DATA DERIVED FROM MAPS AND DOCUMENTS OF PUBLIC RECORD AND/OR EXISTING OCCUPATIONAL LINES. THIS PLAT MAY NOT BE A TRUE REPRESENTATION OF EXISTING PROPERTY LINES, EXCLUDING RIGHT-OF-WAY, AND SHOULD NOT BE USED AS A SUBSTITUTE FOR AN ACCURATE FIELD SURVEY.

FOR THE LATEST ACCESS/DRIVEWAY INFORMATION, CONTACT THE PLANNING UNIT OF THE WISCONSIN DEPARTMENT OF TRANSPORTATION IN THE NORTHWEST REGION.

PARCEL AND UTILITY IDENTIFICATION NUMBERS MAY NOT POINT TO ALL AREAS OF ACQUISITION, AS NOTED ON THE TPP DETAIL PAGES.

EXISTING HIGHWAY RIGHT-OF-WAY SHOWN HEREIN IS BASED ON THE FOLLOWING POINT OF REFERENCE: INFORMATION FOR THE BASIS OF EXISTING HIGHWAY RIGHT-OF-WAY POINTS OF REFERENCE AND ACCESS CONTROL ARE LISTED ON THE TPP DETAIL PAGES.

PROJECT NUMBER 1560-02-74 - 4. 01
SHEET 2-OF-2

TRANSPORTATION PROJECT PLAT NO: 1560-02-74 4.01
THAT PART OF OUTLOT 1 OF CSM 972 RECORDED IN VOLUME 6 PAGE 228 AS DOCUMENT NUMBER 437531, AND THAT PART OF THE SOUTHEAST ¼ OF THE SOUTHEAST ¼ OF SECTION 32, TOWNSHIP 45 NORTH, RANGE 7 WEST, TOWN OF DRUMMOND, BAYFIELD COUNTY, WISCONSIN.

RELOCATION ORDER DRUMMOND TO USH 2- BAYFIELD COUNTY

TO PROPERLY ESTABLISH, LAY OUT, WIDEN, ENLARGE, EXTEND, CONSTRUCT, RECONSTRUCT, IMPROVE, OR MAINTAIN A PORTION OF THE HIGHWAY DESIGNATED ABOVE, THE WISCONSIN DEPARTMENT OF TRANSPORTATION DEEMS IT NECESSARY TO RELOCATE OR CHANGE SAID HIGHWAY AND ACQUIRE CERTAIN LANDS AND INTERESTS OR RIGHTS IN LANDS FOR THE ABOVE PROJECT.

TO EFFECT THIS CHANGE, PURSUANT TO AUTHORITY GRANTED UNDER SECTION 84.02 (3), 84.09, AND 84.30, WISCONSIN STATUTES, THE DEPARTMENT OF TRANSPORTATION HEREBY ORDERS THAT:

- THAT PORTION OF SAID HIGHWAY AS SHOWN ON THIS PLAT IS LAID OUT AND ESTABLISHED TO THE LINES AND WIDTHS AS SO SHOWN FOR THE ABOVE PROJECT.
- THE LANDS OR INTERESTS OR RIGHTS IN LANDS AS SHOWN ON THIS PLAT ARE REQUIRED BY THE DEPARTMENT FOR THE ABOVE PROJECT AND SHALL BE ACQUIRED IN THE NAME OF THE WISCONSIN DEPARTMENT OF TRANSPORTATION, PURSUANT TO THE PROVISIONS OF SECTION 84.09 (1) OR (2), WISCONSIN STATUTES.

PI STA = 487+35.49
Y = 364013.876
X = 722248.686
DELTA = 26°45'59"
D = 3°30'00"
T = 389.49'
L = 764.76'
R = 1637.02'
PC STA = 483+46.00
PT STA = 491+10.76



NOTES:
POSITIONS SHOWN ON THIS PLAT ARE WISCONSIN COORDINATE REFERENCE SYSTEM COORDINATES (WISCRS), BAYFIELD COUNTY, NAD83(2011), IN U.S. SURVEY FEET. VALUES ARE GRID COORDINATES, GRID BEARINGS, AND GRID DISTANCES. GRID DISTANCES MAY BE USED AS GROUND DISTANCES.

ALL EXISTING IRON PINS ARE 1" IRON PIPES UNLESS OTHERWISE NOTED.

EXISTING HIGHWAY RIGHT-OF-WAY SHOWN HEREIN IS BASED ON THE FOLLOWING POINTS OF REFERENCE:
USH 63: CSM 972, CSM 1683, CSM 1597, R/W PLAT 1560-02-21, R/W PLAT F011-2(26), WISDOT PROJECT F011-2(28), WISDOT PROJECT S 0768(1).
DELTA DRUMMOND ROAD: CSM 1683, R/W PLAT 1560-02-21
DRUMMOND LAKE ROAD: CSM 1597, R/W PLAT 1560-02-21, R/W PLAT F011-2(26)



FOR ADDITIONAL INFORMATION REFER TO THE TITLE SHEET, RECORDED AS SHEET 2 OF 2.

SCHEDULE OF LANDS AND INTERESTS REQUIRED

PARCEL NO.	OWNER(S)	INTEREST REQUIRED	R/W (ACRES)			
			FEE	EXISTING	TOTAL	TLE
1	ROYDEN A. BLOOM AND GAIL BLOOM	TLE	-----	-----	-----	2.756
2	DEAN AND SANDRA OLSON REVOCABLE LIVING TRUST	TLE	-----	-----	-----	2.210

OWNER'S NAMES ARE SHOWN FOR REFERENCE PURPOSES ONLY AND ARE SUBJECT TO CHANGE PRIOR TO THE TRANSFER OF LAND INTERESTS TO THE DEPARTMENT.

PURPOSE OF ALL THE TLES IS FOR GRADING, UNLESS NOTED.

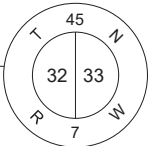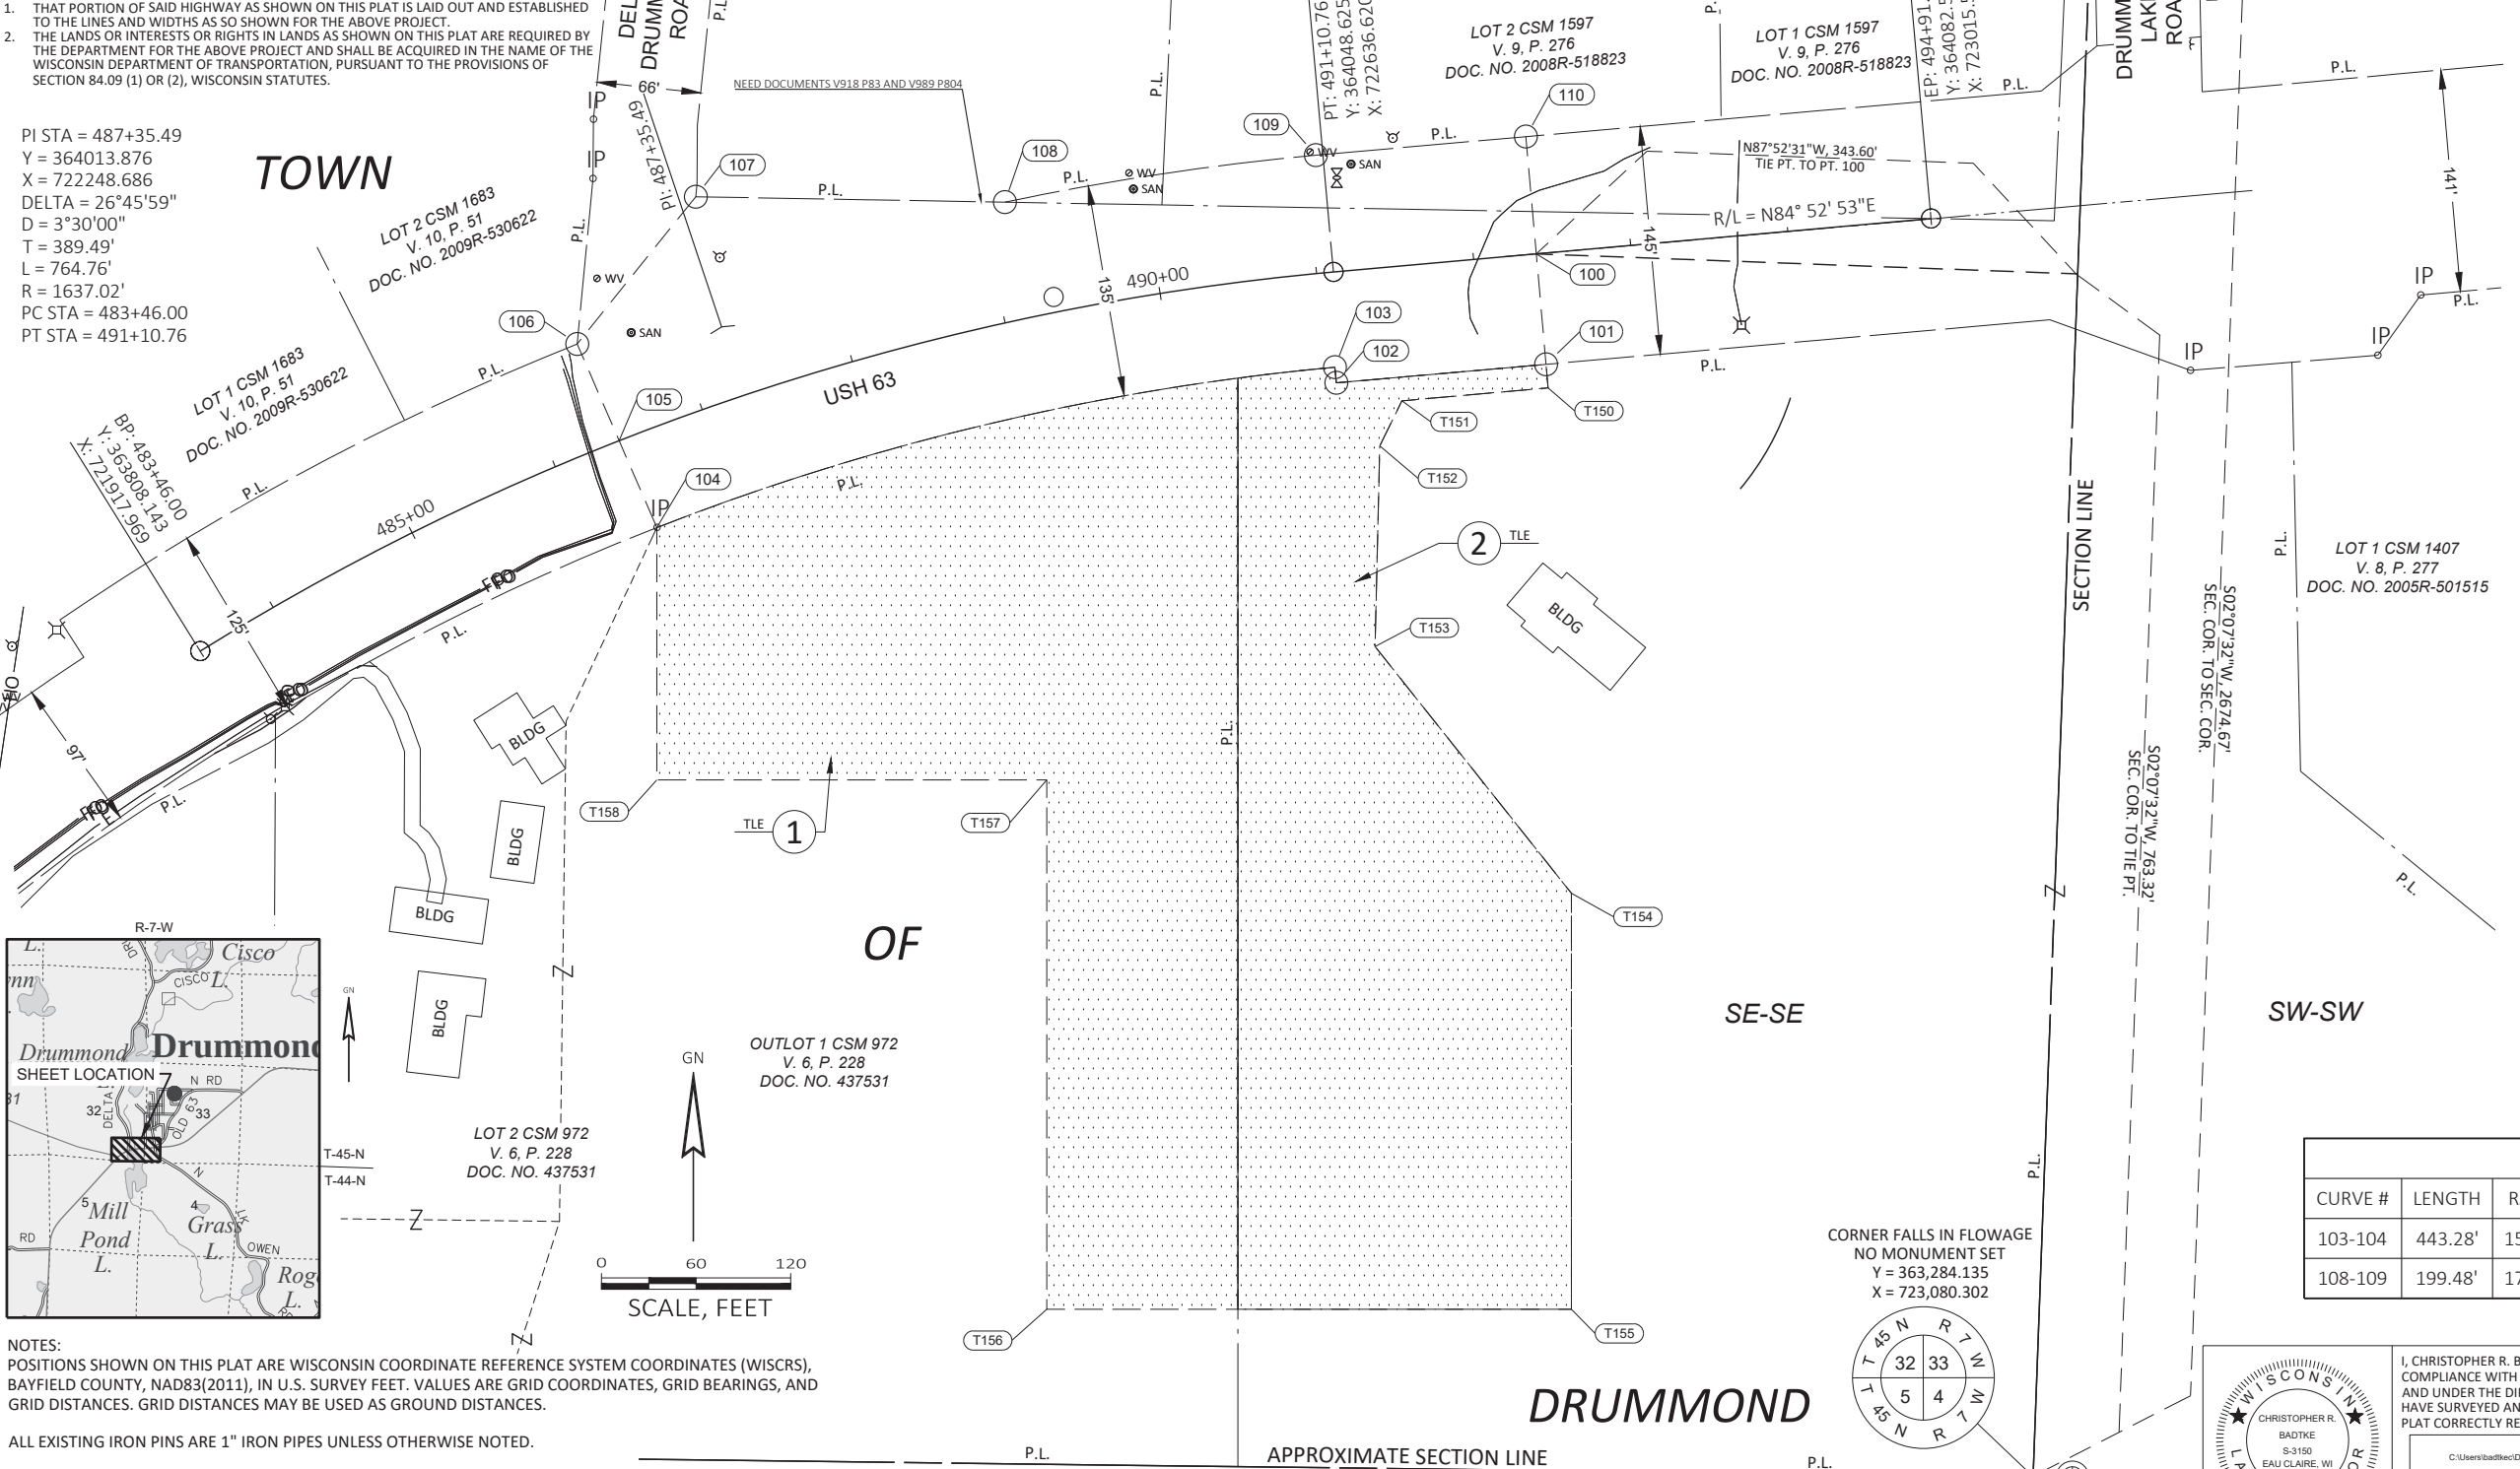

FOUND ALUMINUM MONUMENT
Y = 365,957.449
X = 723,179.517


RESERVED FOR REGISTER OF DEEDS
PROJECT NUMBER 1560-02-74 4.01
SHEET 1 OF 2

TLE STATION & OFFSET TABLE		
POINT	STATION	OFFSET
T150	492+39.82	85.36' RT
T151	491+46.76	85.26' RT
T152	491+30.19	112.50' RT
T153	491+15.87	238.99' RT
T154	492+25.90	405.96' RT
T155	492+02.36	668.81' RT
T156	487+24.70	610.72' RT
T157	488+55.06	288.20' RT
T158	485+79.07	207.84' RT


R/W COURSE TABLE		
COURSE	BEARING	DISTANCE
100-101	S05°03'22"E	70.36'
101-102	S84°56'38"W	133.56'
102-103	N05°00'44"W	10.00'
103-104	SEE CURVE TABLE	
104-105	N23°28'02"W	60.04'
105-106	N23°28'02"W	66.89'
106-107	N38°50'51"E	119.92'
107-108	S88°59'16"E	196.05'
108-109	SEE CURVE TABLE	
109-110	N84°56'38"E	133.80'
110-100	S05°03'22"E	74.64'

CURVE TABLE				
CURVE #	LENGTH	RADIUS	CHORD BEARING	CHORD LENGTH
103-104	443.28'	1579.75'	S76°41'30"W	441.83'
108-109	199.48'	1714.75'	N81°24'22"E	199.37'

CORNER FALLS IN FLOWAGE
NO MONUMENT SET
Y = 363,284.135
X = 723,080.302

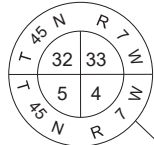

FOUND BRASS CAP
WITNESS MONUMENT
Y = 363,284.307
X = 723,105.318


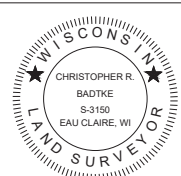


I, CHRISTOPHER R. BADTKE, PROFESSIONAL LAND SURVEYOR, HEREBY CERTIFY THAT IN FULL COMPLIANCE WITH THE PROVISIONS OF SECTION 84.095 OF THE WISCONSIN STATUTES AND UNDER THE DIRECTION OF THE WISCONSIN DEPARTMENT OF TRANSPORTATION, I HAVE SURVEYED AND MAPPED THIS TRANSPORTATION PROJECT PLAT AND THAT SUCH PLAT CORRECTLY REPRESENTS ALL EXTERIOR BOUNDARIES OF THE SURVEYED LAND.

CHRISTOPHER R. BADTKE
REGISTRATION NUMBER: S-3150

THIS PLAT AND RELOCATION ORDER ARE APPROVED FOR THE WISCONSIN DEPARTMENT OF TRANSPORTATION, NORTHWEST REGION.



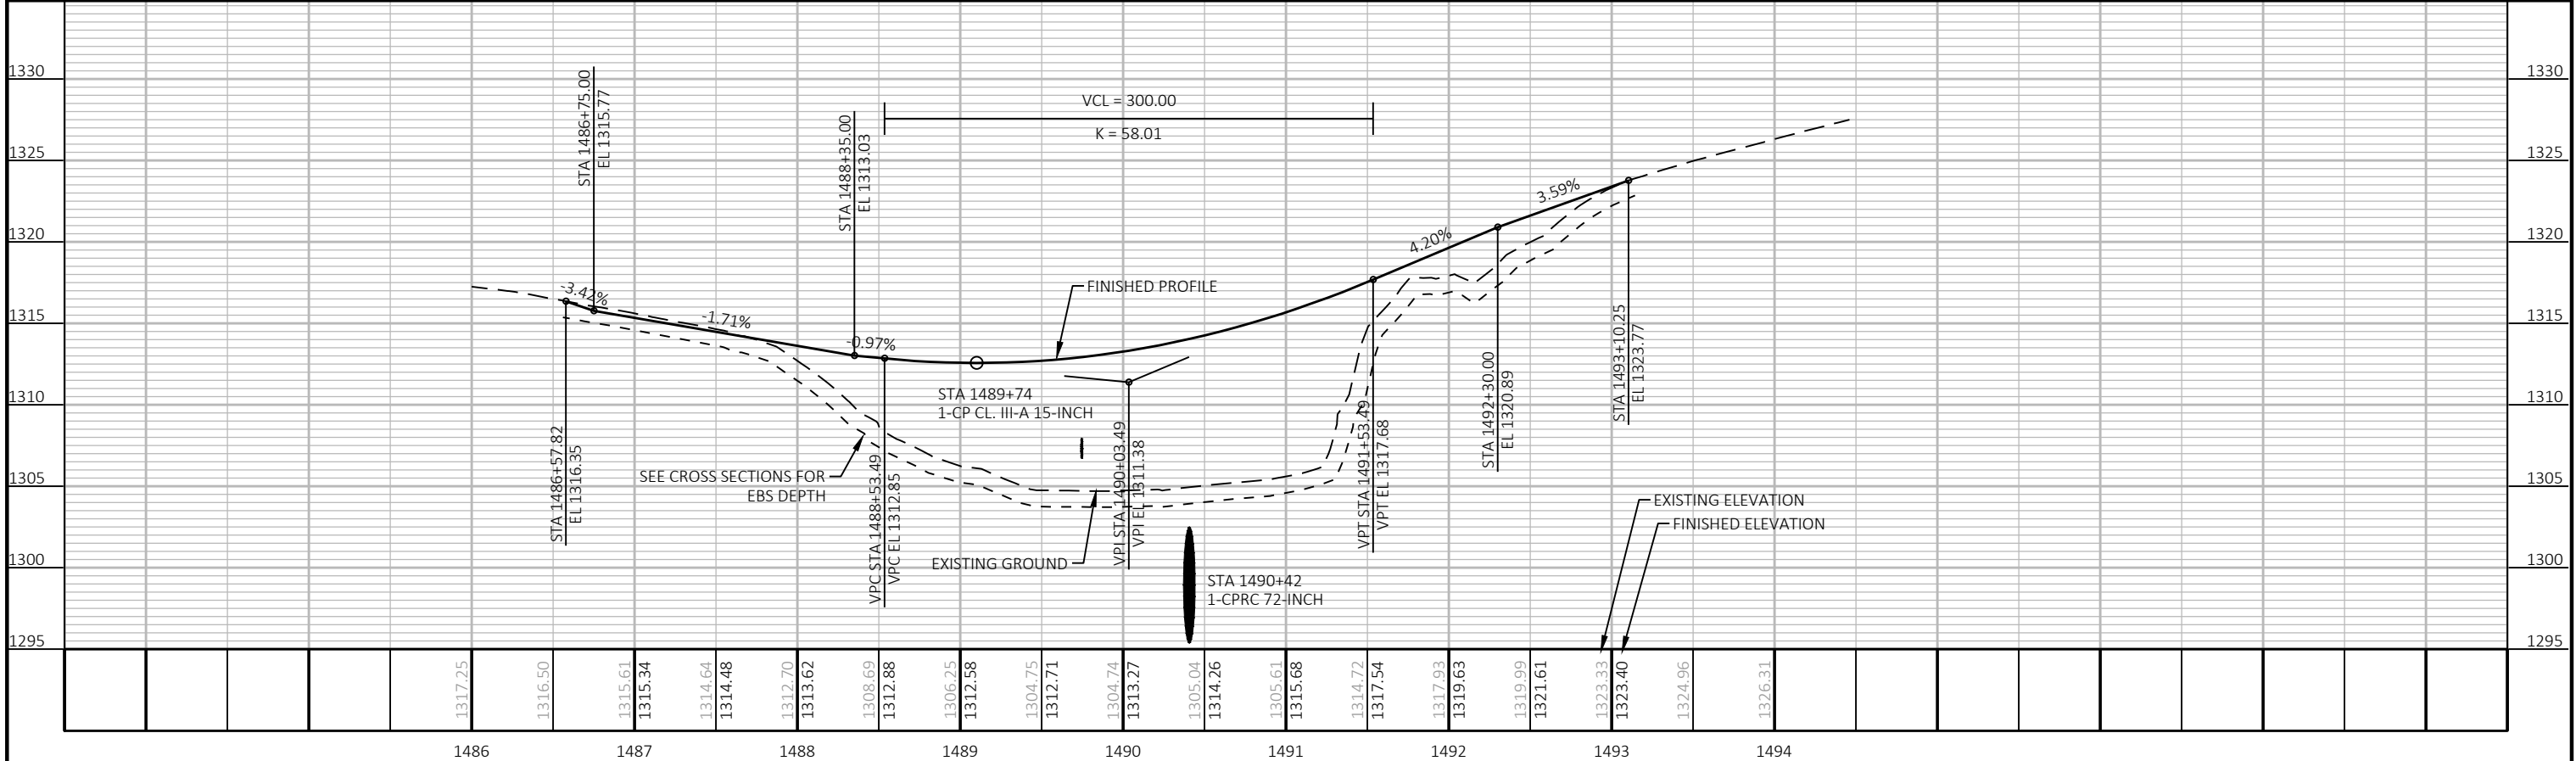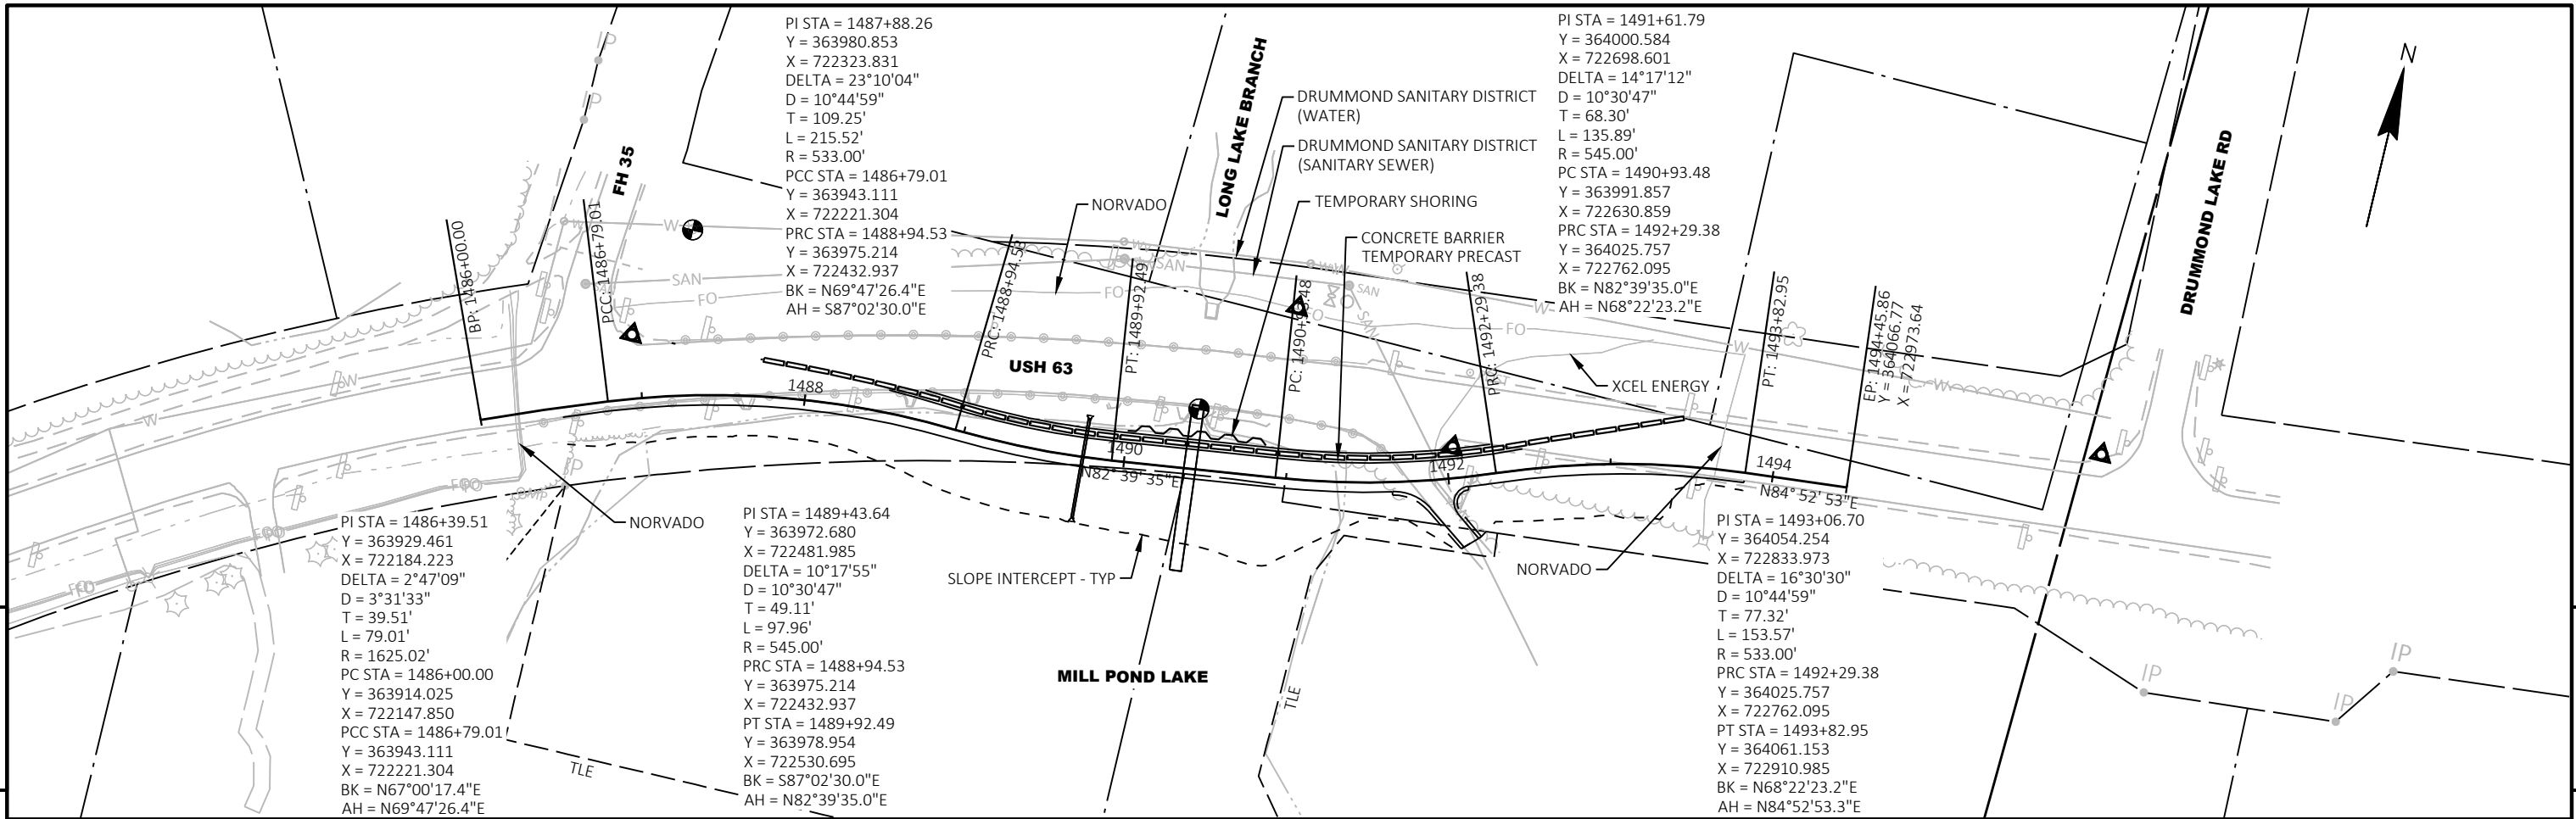


Standard Detail Drawing List


08B09-04	MANHOLES 3-FT, 4-FT, 5-FT, 6-FT, 7-FT, 8-FT, 9-FT, 10-FT DIAMETER
08D01-24A	CONCRETE CURB & GUTTER
08D01-24B	CONCRETE CURB, TIES AND CURB AND GUTTER APPLICATIONS
08D02-08A	CONCRETE SURFACE DRAINS FLUME TYPE AT STRUCTURES
08D02-08B	CONCRETE SURFACE DRAINS FLUME TYPE AT STRUCTURES
08D02-08C	CONCRETE SURFACE DRAINS FLUME TYPE AT STRUCTURES
08E09-06	SILT FENCE
08E15-01	CULVERT PIPE CHECK
08F01-11	APRON ENDWALLS FOR CULVERT PIPE
08F04-08	JOINT TIES FOR CONCRETE PIPE AND CONCRETE COLLAR DETAIL
09G02-05A	BRIDGE TEMPORARY TRAFFIC SIGNAL INSTALLATION
09G02-05B	BRIDGE TEMPORARY TRAFFIC SIGNAL INSTALLATION
09G02-05C	BRIDGE TEMPORARY TRAFFIC SIGNAL INSTALLATION
12A03-10	NAME PLATE (STRUCTURES)
13B02-09A	CONCRETE PAVEMENT APPROACH SLAB
13B02-09B	STRUCTURAL APPROACH SLAB AND CONCRETE PAVEMENT APPROACH SLAB
13C19-03	HMA LONGITUDINAL JOINTS
14B07-16A	CONCRETE BARRIER TEMPORARY PRECAST, 12'-6"
14B07-16B	CONCRETE BARRIER TEMPORARY PRECAST, 12'-6"
14B07-16C	CONCRETE BARRIER TEMPORARY PRECAST, 12'-6"
14B07-16D	CONCRETE BARRIER TEMPORARY PRECAST, 12'-6"
14B07-16E	CONCRETE BARRIER TEMPORARY PRECAST, 12'-6"
14B07-16F	CONCRETE BARRIER TEMPORARY PRECAST, 12'-6"
14B07-16G	CONCRETE BARRIER TEMPORARY PRECAST, 12'-6"
14B07-16H	CONCRETE BARRIER TEMPORARY PRECAST, 12'-6"
14B07-16I	CONCRETE BARRIER TEMPORARY PRECAST, 12'-6"
14B07-16J	CONCRETE BARRIER TEMPORARY PRECAST, 12'-6"
14B07-16K	CONCRETE BARRIER TEMPORARY PRECAST, 12'-6"
14B07-16L	CONCRETE BARRIER TEMPORARY PRECAST, 12'-6"
14B07-16M	CONCRETE BARRIER TEMPORARY PRECAST, 12'-6"
14B07-16N	CONCRETE BARRIER TEMPORARY PRECAST, 12'-6"
14B08-02A	CRASH CUSHION/SAND BARREL ARRAY AND OTHER TEMPORARY BARRIER LAYOUT DETAILS
14B08-02B	CRASH CUSHION/SAND BARREL ARRAY AND OTHER TEMPORARY BARRIER LAYOUT DETAILS
14B08-02C	CRASH CUSHION/SAND BARREL ARRAY AND OTHER TEMPORARY BARRIER LAYOUT DETAILS
14B08-02D	CRASH CUSHION/SAND BARREL ARRAY AND OTHER TEMPORARY BARRIER LAYOUT DETAILS
14B08-02E	CRASH CUSHION/SAND BARREL ARRAY AND OTHER TEMPORARY BARRIER LAYOUT DETAILS
14B15-11A	STEEL PLATE BEAM GUARD, CLASS "A" INSTALLATION & ELEMENTS
14B15-11B	STEEL PLATE BEAM GUARD, CLASS "A" INSTALLATION & ELEMENTS
14B15-11C	STEEL PLATE BEAM GUARD, CLASS "A", INSTALLATION & ELEMENTS
14B20-12A	STEEL THRIE BEAM STRUCTURE APPROACH
14B20-12D	STEEL THRIE BEAM STRUCTURE APPROACH, CONNECTION TO SLOPED END PARAPETS
14B20-12G	STEEL THRIE BEAM STRUCTURE APPROACH, CONNECTOR PLATE DETAIL
14B20-12H	STEEL THRIE BEAM STRUCTURE APPROACH, SINGLE SLOPE ATTACHMENT
14B27-01A	STEEL PLATE BEAM GUARD SHORT RADIUS TERMINAL
14B27-01B	STEEL PLATE BEAM GUARD SHORT RADIUS TERMINAL
14B27-01C	STEEL PLATE BEAM GUARD SHORT RADIUS TERMINAL
14B42-07A	MIDWEST GUARDRAIL SYSTEM (MGS) GUARDRAIL
14B42-07B	MIDWEST GUARDRAIL SYSTEM (MGS) GUARDRAIL
14B42-07C	MIDWEST GUARDRAIL SYSTEM (MGS) GUARDRAIL
14B42-07D	MIDWEST GUARDRAIL SYSTEM (MGS) GUARDRAIL
14B44-04A	MIDWEST GUARDRAIL SYSTEM ENERGY ABSORBING TERMINAL (MGS)
14B44-04B	MIDWEST GUARDRAIL SYSTEM ENERGY ABSORBING TERMINAL (MGS)
14B44-04C	MIDWEST GUARDRAIL SYSTEM ENERGY ABSORBING TERMINAL (MGS)
14B45-05A	MIDWEST GUARDRAIL SYSTEM THRIE BEAM TRANSITION (MGS)
14B45-05B	MIDWEST GUARDRAIL SYSTEM THRIE BEAM TRANSITION (MGS)
14B45-05C	MIDWEST GUARDRAIL SYSTEM THRIE BEAM TRANSITION (MGS)
14B45-05D	MIDWEST GUARDRAIL SYSTEM THRIE BEAM TRANSITION (MGS)
14B45-05E	MIDWEST GUARDRAIL SYSTEM THRIE BEAM TRANSITION (MGS)
14B45-05F	MIDWEST GUARDRAIL SYSTEM THRIE BEAM TRANSITION (MGS)
14B45-05G	MIDWEST GUARDRAIL SYSTEM THRIE BEAM TRANSITION (MGS)
14B45-05H	MIDWEST GUARDRAIL SYSTEM THRIE BEAM TRANSITION (MGS)
14B45-05I	MIDWEST GUARDRAIL SYSTEM THRIE BEAM TRANSITION (MGS)
14B45-05J	MIDWEST GUARDRAIL SYSTEM THRIE BEAM TRANSITION (MGS)
14B45-05K	MIDWEST GUARDRAIL SYSTEM THRIE BEAM TRANSITION (MGS)
14B45-05L	MIDWEST GUARDRAIL SYSTEM THRIE BEAM TRANSITION (MGS)
15C02-10A	BARRICADES AND SIGNS FOR MAINLINE CLOSURES

Standard Detail Drawing List


15C02-10B	BARRICADES AND SIGNS FOR VARIOUS CLOSURES
15C02-10C	DETOUR SIGNING FOR MAINLINE CLOSURES
15C04-05	TRAFFIC CONTROL, ADVANCE WARNING SIGNS 45 M.P.H. OR GREATER TWO-WAY UNDIVIDED ROAD OPEN TO TRAFFIC
15C06-12	SIGNING & MARKING FOR TWO LANE BRIDGES
15C08-24A	PERMANENT LONGITUDINAL PAVEMENT MARKINGS
15C08-24B	TEMPORARY LONGITUDINAL PAVEMENT MARKING
15C11-10B	CHANNELIZING DEVICES DRUMS, CONES, BARRICADES AND VERTICAL PANELS
15C12-09A	TRAFFIC CONTROL FOR LANE CLOSURE WITH FLAGGING OPERATION
15C19-11A	MOVING PAVEMENT MARKING OPERATION TWO-LANE TWO-WAY ROADWAY
15D32-07	TRAFFIC CONTROL, ONE LANE ROAD STOP CONDITION
15D33-10A	TRAFFIC CONTROL, ONE LANE ROAD WITH TEMPORARY SIGNALS
15D33-10B	TRAFFIC CONTROL, ONE LANE ROAD WITH TEMP. SIGNALS AND RDTS DEVICE

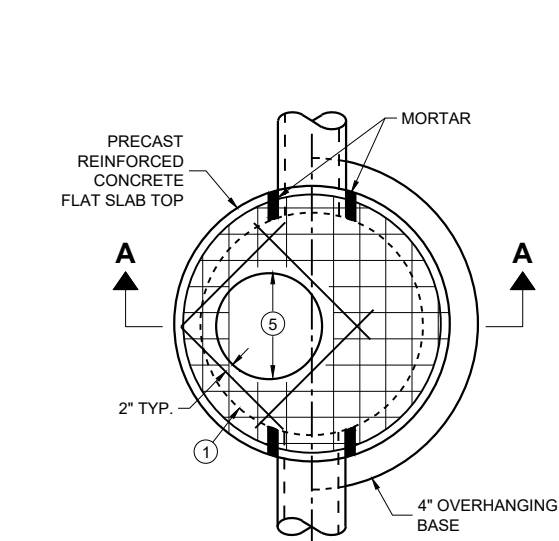

PLAN VIEW
CIRCULAR OPENING

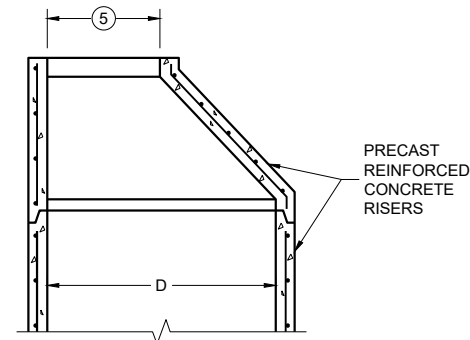

OPTIONAL PRECAST
REINFORCED CONCRETE
ECCENTRIC TOP

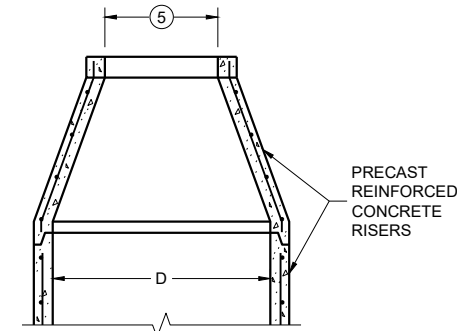

OPTIONAL PRECAST
REINFORCED CONCRETE
CONCENTRIC TOP


MANHOLE COVER OPENING MATRIX

MANHOLE COVER OPENING SIZE (FT.)	MANHOLE COVER TYPE	C	ALL JS	K	L	M
2 DIA.	5	X	X		X	
3 DIA.				X		X

PIPE MATRIX

MANHOLE SIZE (DIA.)	MAXIMUM INSIDE PIPE DIAMETER FOR TWO PIPES		MINIMUM WALL THICKNESS (IN)	MINIMUM PRECAST FLAT SLAB TOP AND BASE THICKNESS
	180° SEPARATION (IN)	90° SEPARATION (IN)		
3-FT	15	12	4	6
4-FT	24	18	4	6
5-FT	36	24	5	8
6-FT	42	36	6	8
7-FT	48	36/42 *	7	8
8-FT	60	42	8	8
9-FT	66	54	9	10
10-FT	72	60	10	10

*A 36" PIPE AND A 42" PIPE CAN BE PLACED WITHIN 90 DEGREES.
SEE MINIMUM HORIZONTAL PIPE SEPARATION DETAIL.

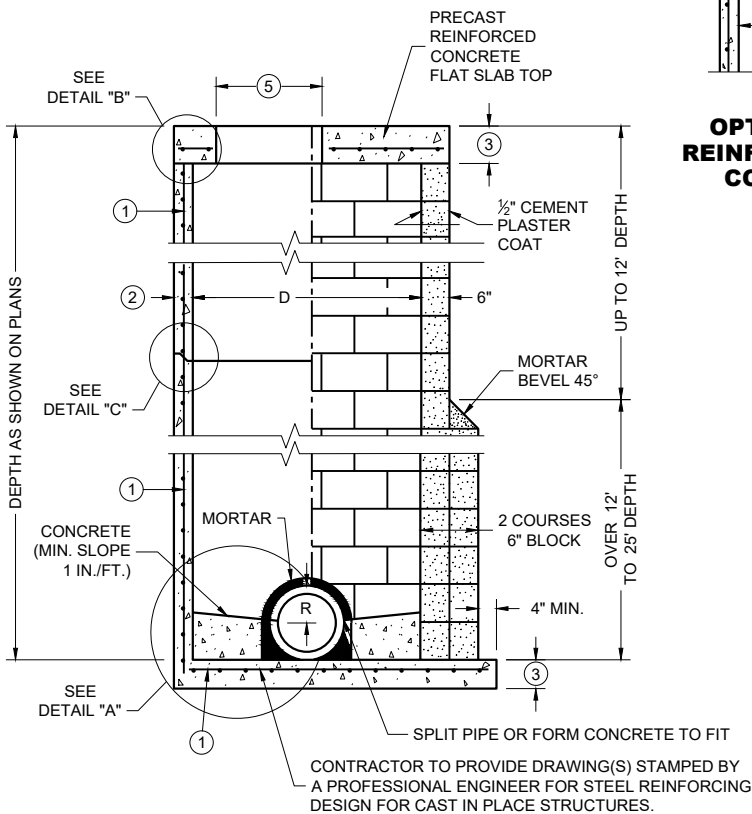


SECTION A - A


PRECAST REINFORCED
CONCRETE WITH
MONOLITHIC BASE

CONCRETE BLOCK WITH
CAST IN PLACE OR
PRECAST REINFORCED
CONCRETE BASE

1

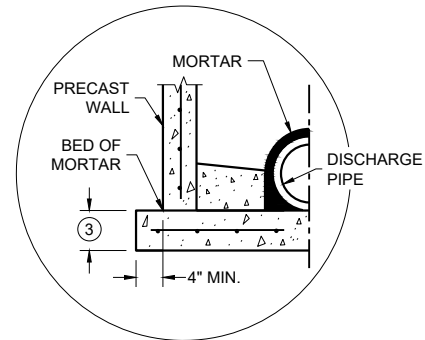


SEPARATE PRECAST REINFORCED
CONCRETE BASE OPTION

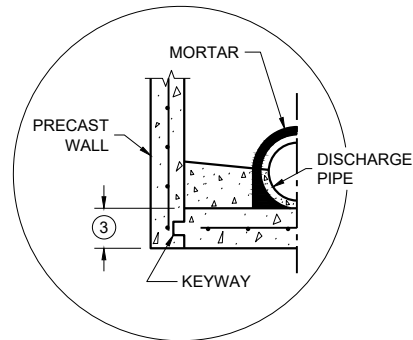


PRECAST REINFORCED CONCRETE
WITH INTEGRAL BASE OPTION


DETAIL "A"

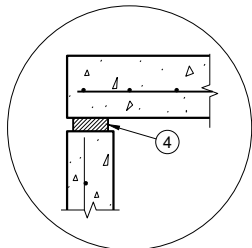

TOP WITH PLAIN
END JOINT

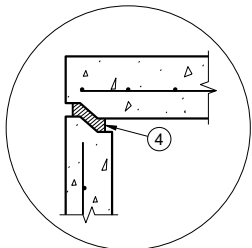

TOP WITH TONGUE
AND GROOVE JOINT

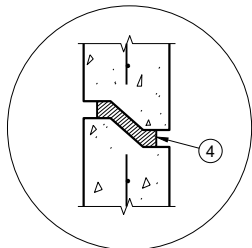

RISER WITH TONGUE
AND GROOVE JOINT

DETAIL "B"

DETAIL "C"

GENERAL NOTES

DETAILS OF CONSTRUCTION, MATERIALS AND WORKMANSHIP NOT SHOWN ON THIS DRAWING SHALL CONFORM TO THE PERTINENT REQUIREMENTS OF THE STANDARD SPECIFICATIONS AND THE APPLICABLE SPECIAL PROVISIONS.

UNLESS OTHERWISE AUTHORIZED IN WRITING BY THE ENGINEER, THE CONTRACTOR SHALL NOT ORDER AND DELIVER PRECAST MANHOLE UNITS REQUIRED FOR THE PROJECT UNTIL A LIST OF SIZES IS FURNISHED BY THE ENGINEER.

DETAILED DRAWINGS FOR PROPOSED ALTERNATE DESIGNS FOR UNDERGROUND DRAINAGE STRUCTURES SHALL BE SUBMITTED TO THE ENGINEER FOR APPROVAL PROVIDING THAT SUCH ALTERNATE DESIGNS MAKE PROVISION FOR EQUIVALENT CAPACITY AND STRENGTH.

ALL DRAINAGE STRUCTURES ARE DESIGNATED ON THE PLANS AS "MANHOLES 3X3-L", "CATCH BASINS 4-B", "INLETS 2X3-H", ETC. THE FIRST NUMBERS DESIGNATE THE SIZE OF THE STRUCTURE, AND THE FOLLOWING LETTER DESIGNATES THE TYPE OF COVER TO BE USED TO COMPRISE THE COMPLETE UNIT.

BASES SHALL BE PLACED ON A BED OF MATERIAL AT LEAST 6 INCHES IN DEPTH, WHICH MEETS THE REQUIREMENTS OF FOUNDATION BACKFILL. THIS BEDDING SHALL BE COMPACTED AND PROVIDE UNIFORM SUPPORT FOR THE ENTIRE AREA OF THE BASE.

PRECAST REINFORCED CONCRETE CONE TOPS (ECCENTRIC OR CONCENTRIC) OR PRECAST REINFORCED CONCRETE FLAT SLAB TOPS MAY BE USED ON CONCRETE BLOCK STRUCTURES.

ECCENTRIC CONE TOPS MAY BE USED ON ALL STRUCTURES. CONCENTRIC CONE TOPS SHALL BE USED ONLY ON STRUCTURES 5 FEET OR LESS IN DEPTH UNLESS OTHERWISE DIRECTED BY THE ENGINEER.

STEPS MEETING AASHTO M199 AND THE FOLLOWING REQUIREMENTS SHALL BE INSTALLED IN ALL STRUCTURES OVER 5 FEET IN DEPTH: 16 INCH C-C MAXIMUM SPACING; PROJECT A MINIMUM CLEAR DISTANCE OF 4 INCHES FROM THE WALL AT THE POINT OF EMBEDMENT; MINIMUM LENGTH OF 10 INCHES; MINIMUM WALL EMBEDMENT OF 3 INCHES. FERROUS METAL STEPS NOT PAINTED OR TREATED TO RESIST CORROSION SHALL HAVE A MINIMUM CROSS SECTIONAL IMENSION OF 1 INCH.

STEPS OF APPROVED POLYPROPYLENE PLASTIC COATED REINFORCEMENT BAR ARE ACCEPTABLE. REINFORCING BAR MUST BE A MINIMUM OF 3/8" AND MEET THE REQUIREMENTS OF ASTM A615.

CERTIFICATION SHALL BE PROVIDED THAT INSTALLED STEPS WHEN TESTED IN ACCORDANCE WITH SECTION 10 OF AASHTO T280 CAN WITHSTAND A VERTICAL LOAD OF 800 LBS. AND A HORIZONTAL LOAD OF 400 LBS.

ALL BAR STEEL REINFORCEMENT SHALL BE EMBEDDED 2 INCHES CLEAR UNLESS OTHERWISE SHOWN OR NOTED.

ALL PRECAST MANHOLE UNITS SHALL CONFORM TO THE PERTINENT REQUIREMENTS OF AASHTO DESIGNATION M199.


PRECAST REINFORCED RISERS SHALL HAVE A TONGUE AND GROOVE JOINT WITH TONGUE UP OR DOWN.

CONCRETE BLOCK WILL NOT BE PERMITTED FOR STRUCTURES GREATER THAN 4 FEET IN DIAMETER.

4" OVERHANGING BASES ARE REQUIRED FOR ALL CONCRETE BLOCK INSTALLATIONS. 4" OVERHANG IS REQUIRED WHEN SEPARATE PRECAST BASE IS PROVIDED. OVERHANG IS NOT REQUIRED ON PRECAST STRUCTURES WITH AN INTEGRAL OR MONOLITHIC BASE.

FOR ADDITIONAL CONFIGURATIONS, MAINTAIN A MINIMUM OF 12 INCHES AS MEASURED FROM THE INSIDE OF THE STRUCTURE WALL BETWEEN THE OUTSIDE PIPE WALLS OF ADJACENT PIPES. SEE DETAIL "D".

- 1 FOR PRECAST MANHOLES AND REINFORCED CONCRETE BASES PROVIDE REINFORCING STEEL IN ACCORDANCE TO AASHTO M199.
- 2 SEE PIPE MATRIX TABLE FOR MINIMUM WALL THICKNESS FOR PRECAST MANHOLES
- 3 SEE PIPE MATRIX TABLE FOR MINIMUM THICKNESS OF PRECAST FLAT SLAB TOPS AND BASES.
- 4 JOINTS TO BE SEALED WITH A BUTYL RUBBER SEAL PER SEALANT MANUFACTURERS RECOMMENDATIONS CONFORMING TO ASTM C 990 OR RUBBER GASKETS CONFORMING TO ASTM C443.
- 5 SEE MANHOLE COVER OPENING MATRIX.

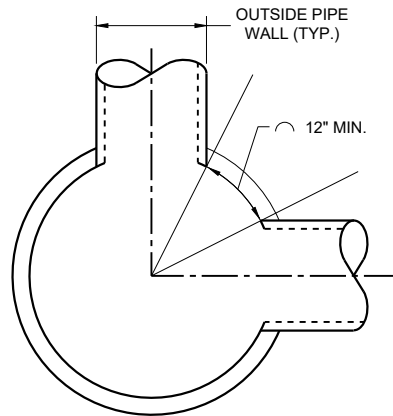


MINIMUM HORIZONTAL
PIPE SEPARATION

DETAIL "D"


MANHOLES, 3-FT, 4-FT
5-FT, 6-FT, 7-FT, 8-FT, 9-FT
AND 10-FT DIAMETER

STATE OF WISCONSIN
DEPARTMENT OF TRANSPORTATION


APPROVED
December 2023 /S/ Rodney Taylor
DATE ROADWAY STANDARDS DEVELOPMENT UNIT SUPERVISOR
FHWA

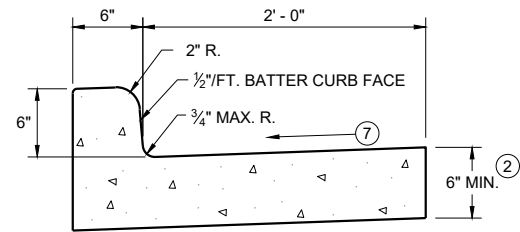


TYPES A^① & D

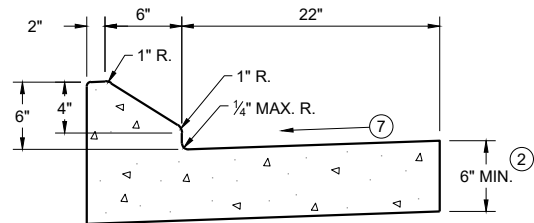


6" SLOPED CURB TYPES G^① & J

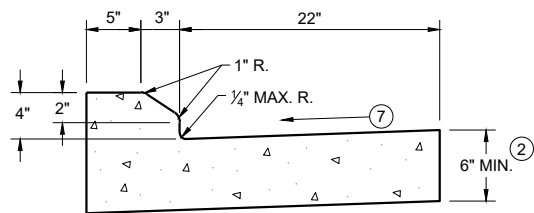

4" SLOPED CURB TYPES G^① & J

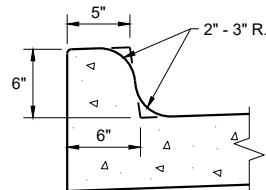


TYPES K^① & L
(OPTIONAL CURB SHAPE)

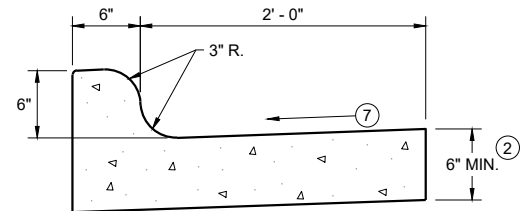


TYPES K^① & L

CONCRETE CURB AND GUTTER 30"

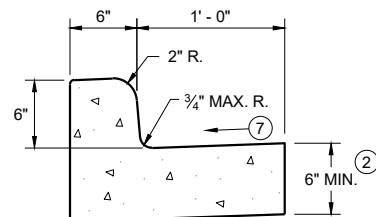


TYPES A^① & D

CONCRETE CURB AND GUTTER 18"

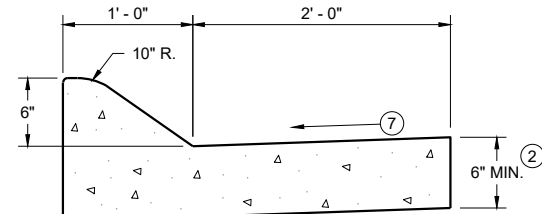


6" SLOPED CURB TYPES A^① & D

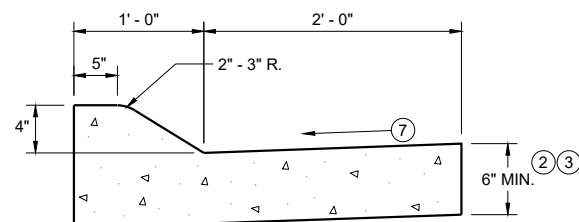


4" SLOPED CURB TYPES A^① & D

CONCRETE CURB AND GUTTER 36"

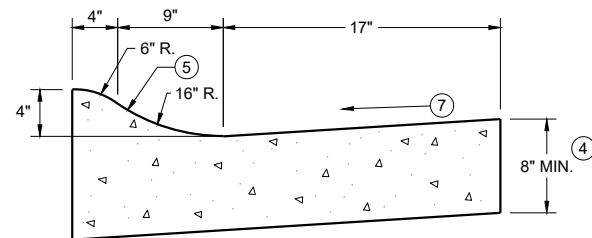

4" SLOPED CURB TYPES R^① & T
CONCRETE CURB AND GUTTER 30"

TBT & TBTT	X
30"	22"
36"	28"

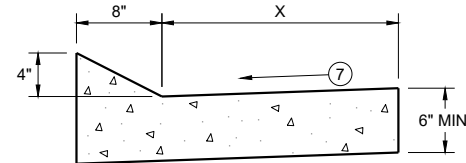


TYPES TBT & TBTT^①

CONCRETE CURB AND GUTTER


PAVEMENT THICKNESS
AND MAXIMUM CONCRETE
PANEL WIDTH TABLE

PAVEMENT THICKNESS	MAXIMUM PANEL WIDTH
LESS THAN 10"	12'
10" & ABOVE	15'

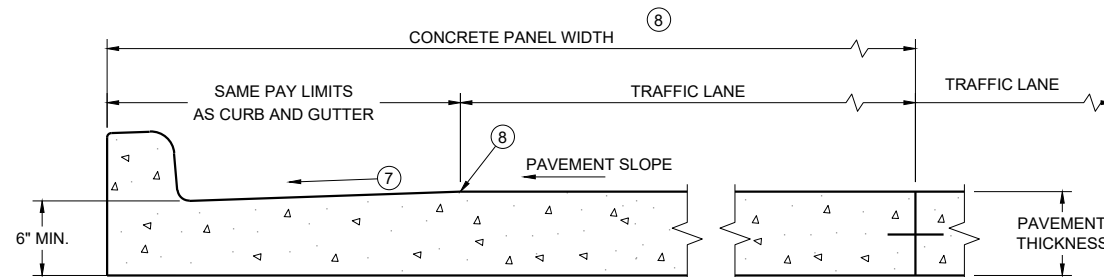


PARTIAL SECTION OF PAVEMENT
WITH INTEGRAL CURB AND GUTTER

* BIKE LANE IS NOT SHOWN

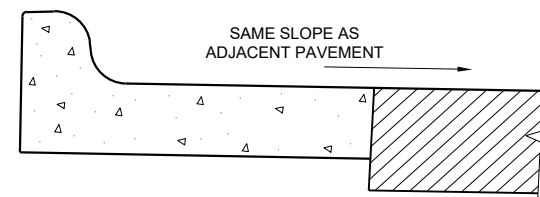

REVERSE SLOPE GUTTER^⑥
(TYPICAL FOR ALL CURB & GUTTER TYPES)

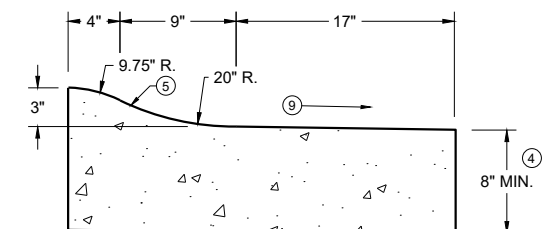

3" SLOPED CURB TYPES R^① & T

CONCRETE CURB AND GUTTER

STATE OF WISCONSIN
DEPARTMENT OF TRANSPORTATION

GENERAL NOTES


DETAILS OF CONSTRUCTION AND WORKMANSHIP NOT SHOWN ON THIS DRAWING SHALL CONFORM TO THE PERTINENT REQUIREMENTS OF THE CONTRACT.

PAVEMENT TIES AND TIE BARS SHALL BE EPOXY COATED IN CONFORMANCE WITH SUBSECTION 505.2.6.2 OF THE STANDARD SPECIFICATIONS.


INTEGRAL CURB AND GUTTER SHALL CONFORM TO THE DETAILS SHOWN FOR CONCRETE CURB AND GUTTER INCLUDING THE TRANSVERSE GUTTER SLOPE.

UNLESS OTHERWISE SHOWN ON THE TYPICAL CROSS SECTIONS, THE BASE AGGREGATE AND COMMON EXCAVATION LIMITS ARE 2' - 0" BEHIND THE BACK OF CURBS.

- ① TIE BARS ARE REQUIRED FOR CURB AND GUTTERS TYPES A, G, K, R, AND TBTT.
- ② THE BOTTOM OF CURB AND GUTTER MAY BE CONSTRUCTED EITHER LEVEL OR PARALLEL TO THE SLOPE OF THE SUBGRADE OR BASE AGGREGATE PROVIDED A 6" MINIMUM GUTTER THICKNESS IS MAINTAINED.
- ③ USE 8" MINIMUM GUTTER THICKNESS WHEN USED WITH AN ADJACENT CONCRETE TRUCK APRON PLACED BEHIND BACK OF CURB.
- ④ THE BOTTOM OF CURB AND GUTTER MAY BE CONSTRUCTED EITHER LEVEL OR PARALLEL TO THE SLOPE OF THE SUBGRADE OR BASE AGGREGATE PROVIDED A 8" MINIMUM GUTTER THICKNESS IS MAINTAINED.
- ⑤ UNLESS OTHERWISE NOTED, FOR STAKING PURPOSES THE FACE OF CURB IS 6" FROM THE BACK OF CURB.
- ⑥ WHEN REVERSE SLOPE GUTTER IS REQUIRED, THE LOCATION(S) WILL BE SHOWN ELSEWHERE IN THE PLAN.
- ⑦ USE 4% GUTTER CROSS SLOPE UNLESS OTHERWISE NOTED IN THE PLANS.
- ⑧ INCLUDE LONGITUDINAL JOINT AND TIE BARS ALONG LANE EDGE WHEN CONCRETE PANEL WIDTH EXCEEDS THE MAXIMUM WIDTH PER TABLE BELOW. LONGITUDINAL JOINT(S) ARE NOT ALLOWED WITHIN TRAFFIC LANES AND BIKE LANES. LONGITUDINAL JOINT MAY BE SAWED.
- ⑨ SLOPE TO BE REVERSE SLOPE MATCHING THE SLOPE OF THE PAVEMENT AND THE CIRCULATORY ROADWAY

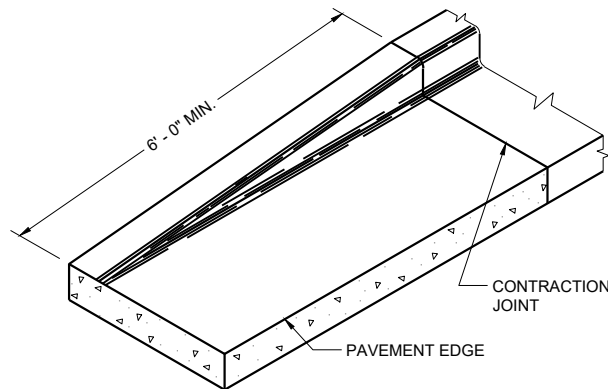


END SECTION CURB AND GUTTER

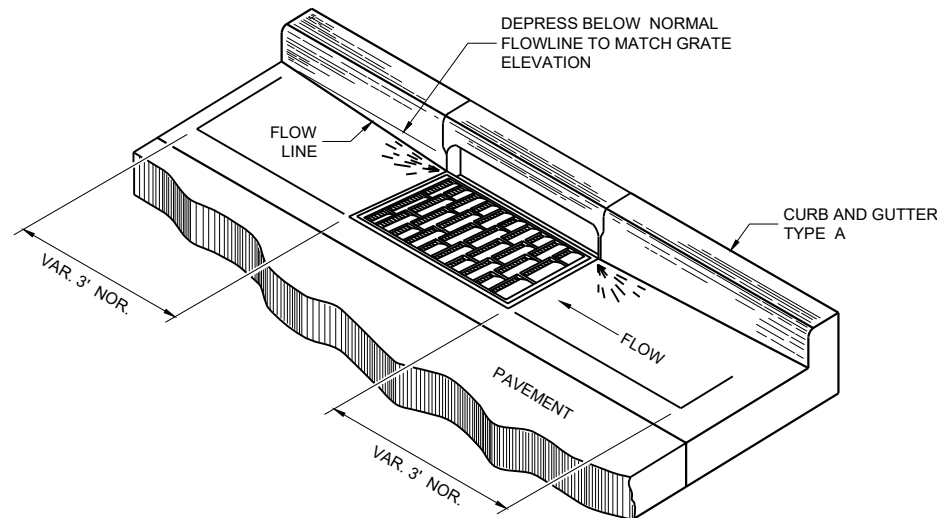


DETAIL OF CURB AND GUTTER AT INLETS


(TYPICAL H INLET COVER SHOWN)

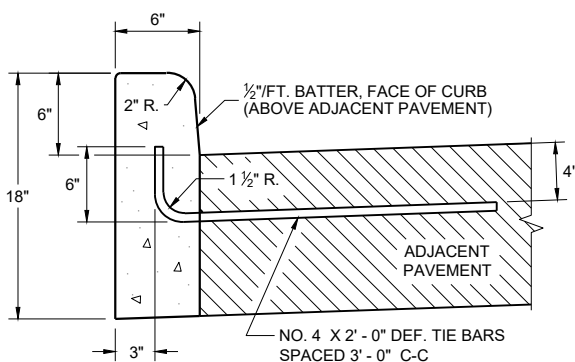


TYPES A^① & D

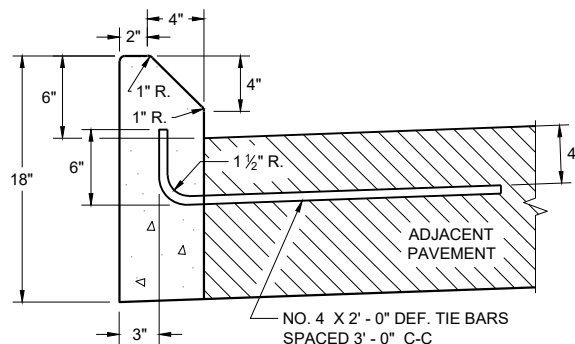

**TYPES G^① & J
CONCRETE CURB**

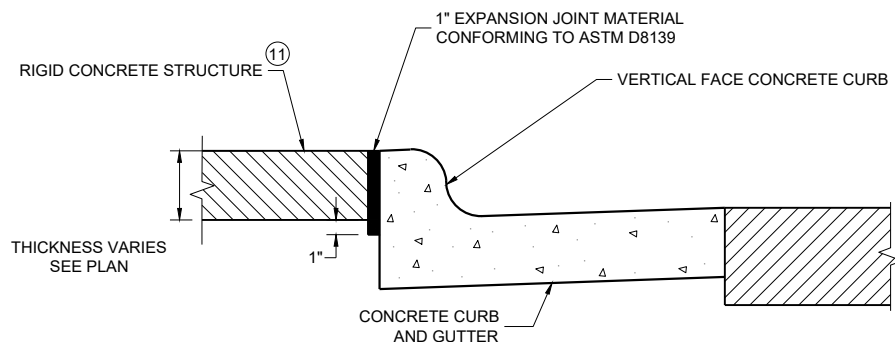

EXPANSION JOINT DETAIL FOR VERTICAL CURB ABUTTING A RIGID STRUCTURE^⑪

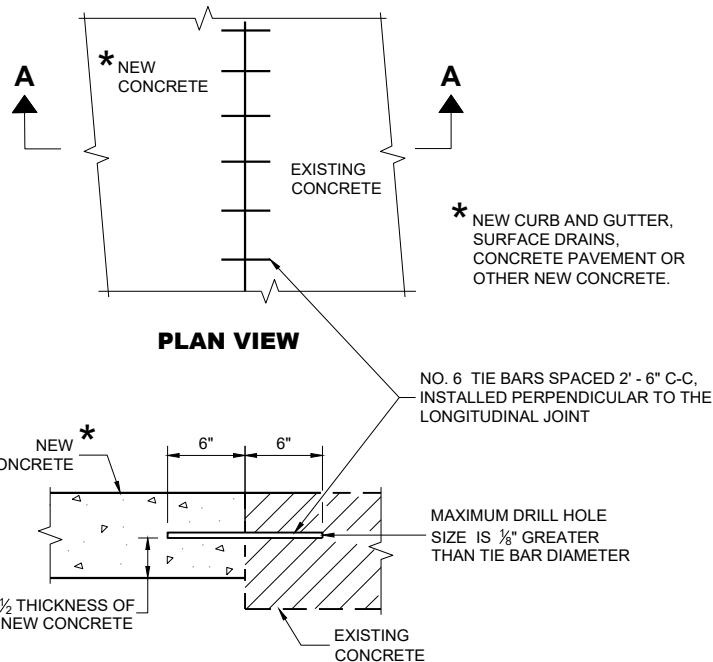

**SECTION A - A
TIE BARS DRILLED INTO EXISTING PAVEMENT**


GENERAL NOTES

DETAILS OF CONSTRUCTION AND WORKMANSHIP NOT SHOWN ON THIS DRAWING SHALL CONFORM TO THE PERTINENT REQUIREMENTS OF THE CONTRACT.


PAVEMENT TIES AND TIE BARS SHALL BE EPOXY COATED IN CONFORMANCE WITH SUBSECTION 505.2.6.2 OF THE STANDARD SPECIFICATIONS.

UNLESS OTHERWISE SHOWN ON THE TYPICAL CROSS SECTIONS, THE BASE AGGREGATE AND COMMON EXCAVATION LIMITS ARE 2' - 0" BEHIND THE BACK OF CURBS.

- ① TIE BARS ARE REQUIRED FOR CURB AND GUTTERS TYPES A, G, K, R, AND TBTT.
- ② THE BOTTOM OF CURB AND GUTTER MAY BE CONSTRUCTED EITHER LEVEL OR PARALLEL TO THE SLOPE OF THE SUBGRADE OR BASE AGGREGATE PROVIDED A 6" MINIMUM GUTTER THICKNESS IS MAINTAINED.
- ⑩ REFER TO SDD 08D18 AND 08D19 FOR ADDITIONAL DRIVEWAY ENTRANCE CURB DETAILS.
- ⑪ PLACE 1" THICK EXPANSION JOINT MATERIAL BETWEEN VERTICAL FACE CURB TYPES EXTENDING FROM THE TOP OF CURB TO 1 INCH BELOW THE ADJOINING CONCRETE SURFACE. RIGID CONCRETE STRUCTURES INCLUDE RAISED CONCRETE MEDIANS, CONCRETE SAFETY ISLANDS, SPLITTER ISLANDS, OR LOCATIONS IDENTIFIED ON THE PLANS.

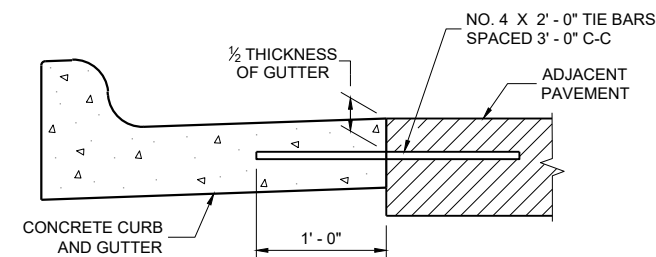

TYPICAL TIE BAR LOCATION^①

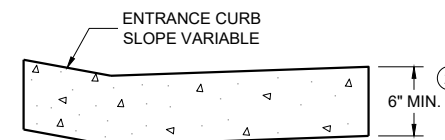

**DRIVEWAY ENTRANCE CURB^⑩
(WHEN DIRECTED BY THE ENGINEER)**

**CONCRETE CURB, TIES
AND CURB AND GUTTER
APPLICATIONS**

STATE OF WISCONSIN
DEPARTMENT OF TRANSPORTATION

APPROVED
February 2025 DATE /S/ Rodney Taylor
ROADWAY STANDARDS DEVELOPMENT
UNIT SUPERVISOR
FHWA


GENERAL NOTES

DETAILS OF CONSTRUCTION, MATERIALS AND WORKMANSHIP NOT SHOWN ON THIS DRAWING SHALL CONFORM TO THE PERTINENT REQUIREMENTS OF THE STANDARD SPECIFICATIONS AND THE APPLICABLE SPECIAL PROVISIONS.


ALL STEEL REINFORCEMENT SHALL BE EMBEDDED 2 INCHES CLEAR UNLESS OTHERWISE SHOWN OR NOTED.

- 1 USE A JOINT SEALANT CONFORMING TO STANDARD SPECIFICATION 415.2.6.
- 2 NO. 4 X 2' - 0" TIE BARS SPACED AT 12" C-C TO BE PLACED BY BRIDGE CONTRACTOR OR DRILLED TIE BARS PLACED AS DIRECTED BY THE ENGINEER.
- 3 PAVED CONCRETE SHOULDER (SDD 13A03) OR CONCRETE DRAINAGE SLAB.
- 4 CONCRETE PAVEMENT APPROACH SLAB (SHOWN) OR STRUCTURE APPROACH SLAB AND CONCRETE PAVEMENT APPROACH SLAB. SEE SDD 13B02.
- 5 PAVED CONCRETE SHOULDER (SDD 13A03) OR ASPHALT SHOULDER.

- 6 CONCRETE CURB AND GUTTER 4-INCH SLOPED 36-INCH TYPE TBT OR TBTT. USE TYPE TBTT CURB WITH NO. 4 X 2' - 0" TIE BARS SPACED AT 3' - 0" C-C ONLY WHEN ADJACENT TO CONCRETE PAVEMENTS.
- 7 PLACE FLUME BEFORE MSG THRIE BEAM TRANSITION POST 1 (SEE SDD 14B45)
- 8 CENTER FLUME BETWEEN POSTS. 6-INCH MINIMUM SEPARATION FROM OUTSIDE EDGE OF FLUME TO POSTS.
- 9 MINIMUM REINFORCEMENT SHALL BE 4" X 4" - W3.0 X W3.0 OR NO. 3 BARS LONGITUDINAL AND TRANSVERSE SPACING 12" C-C.
- 10 SEE ROADWAY PLANS FOR FLUME LOCATION.
- 11 START CURB AND GUTTER TRANSITION OR END SECTION.
- 12 DEPRESS FLOW LINE (SEE DETAIL)

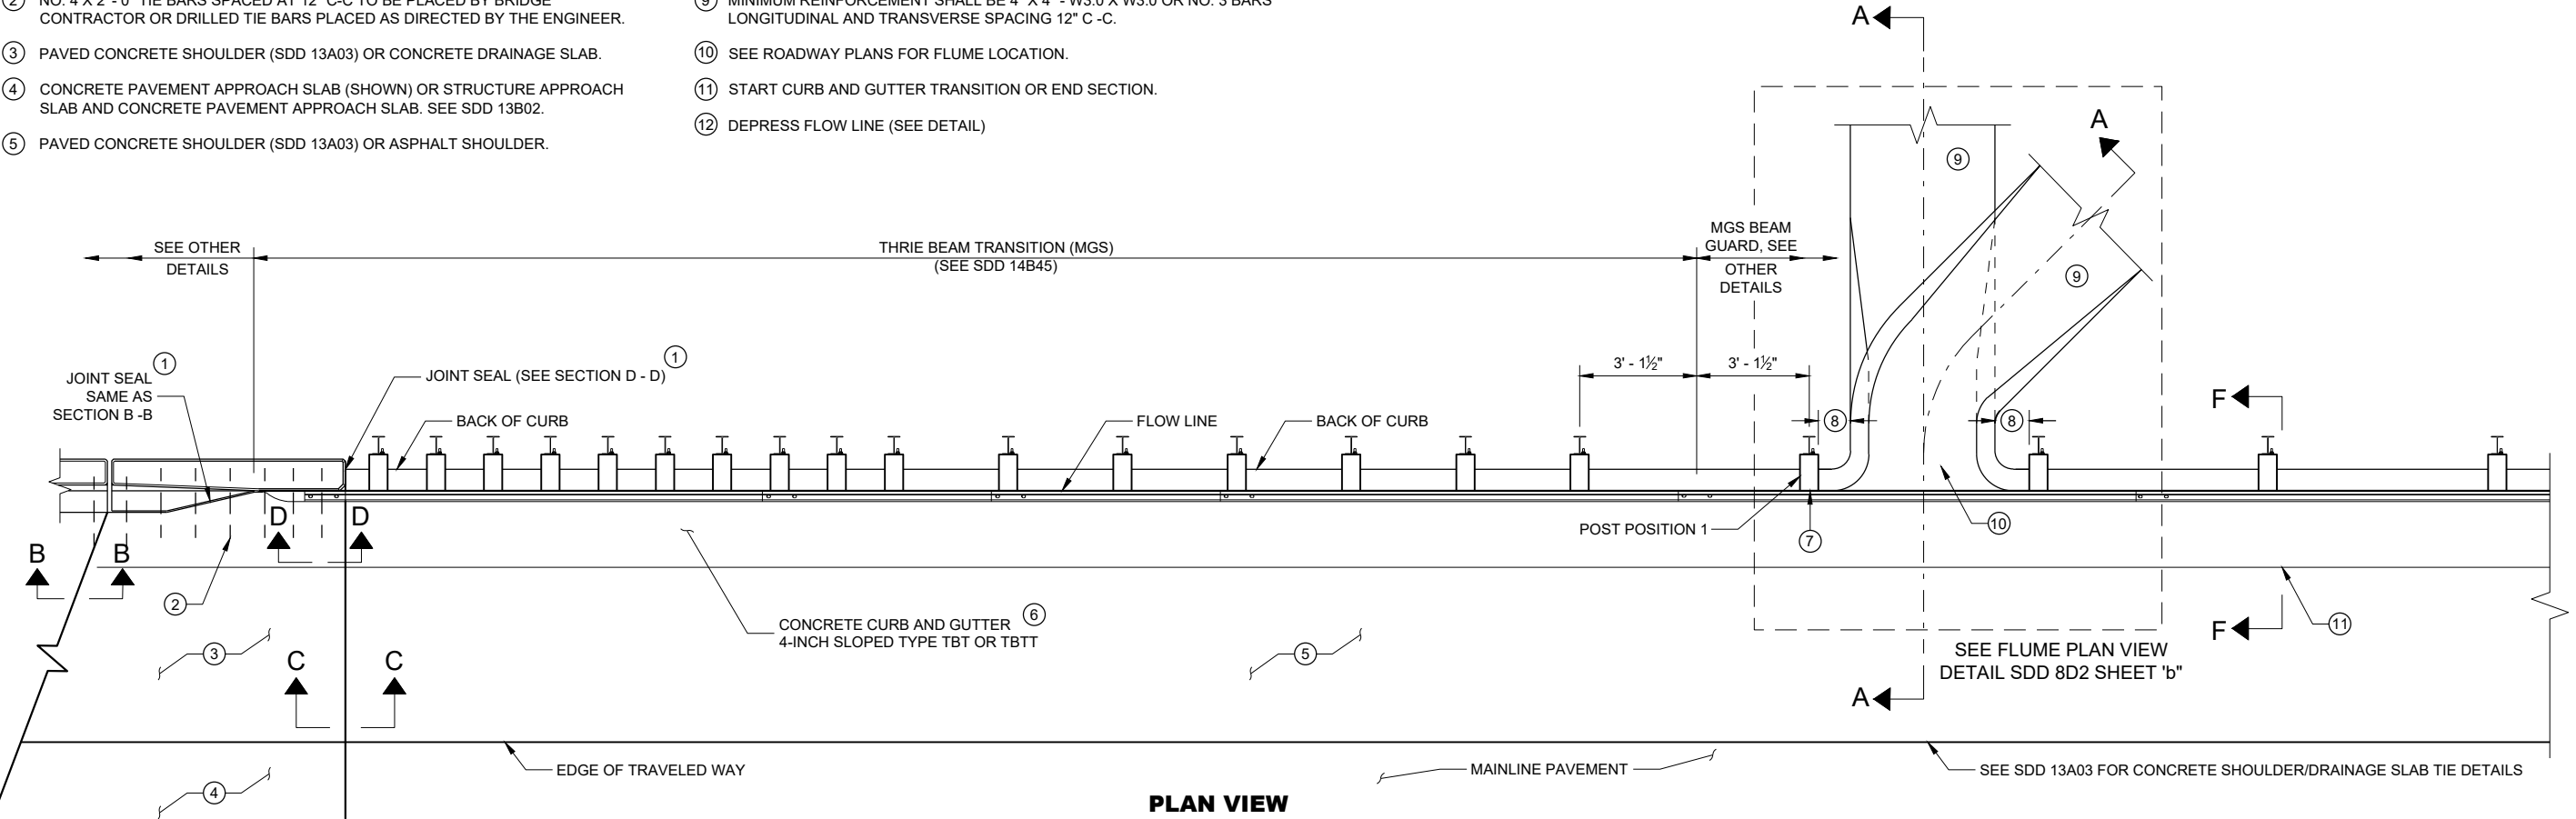


PLAN VIEW

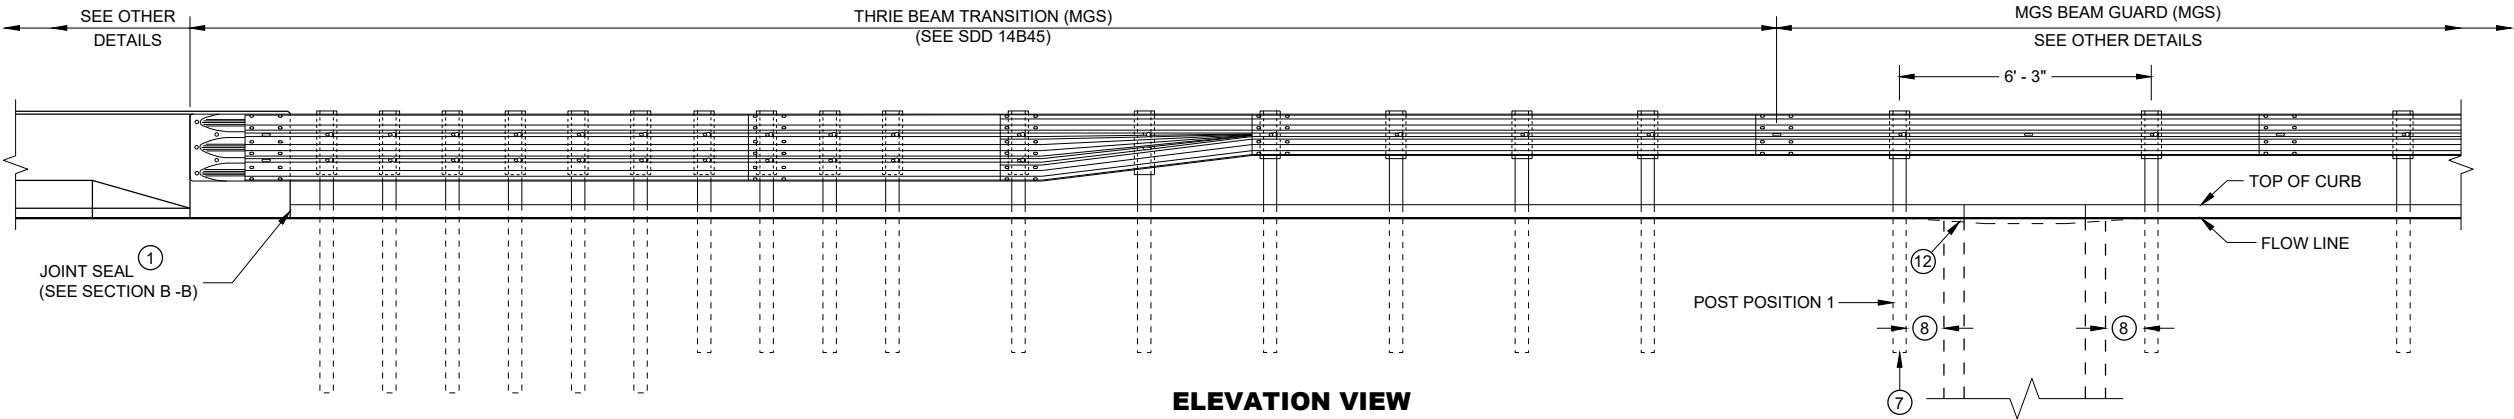


ELEVATION VIEW

CONCRETE SURFACE
DRAINS FLUME TYPE
AT STRUCTURES


STATE OF WISCONSIN
DEPARTMENT OF TRANSPORTATION

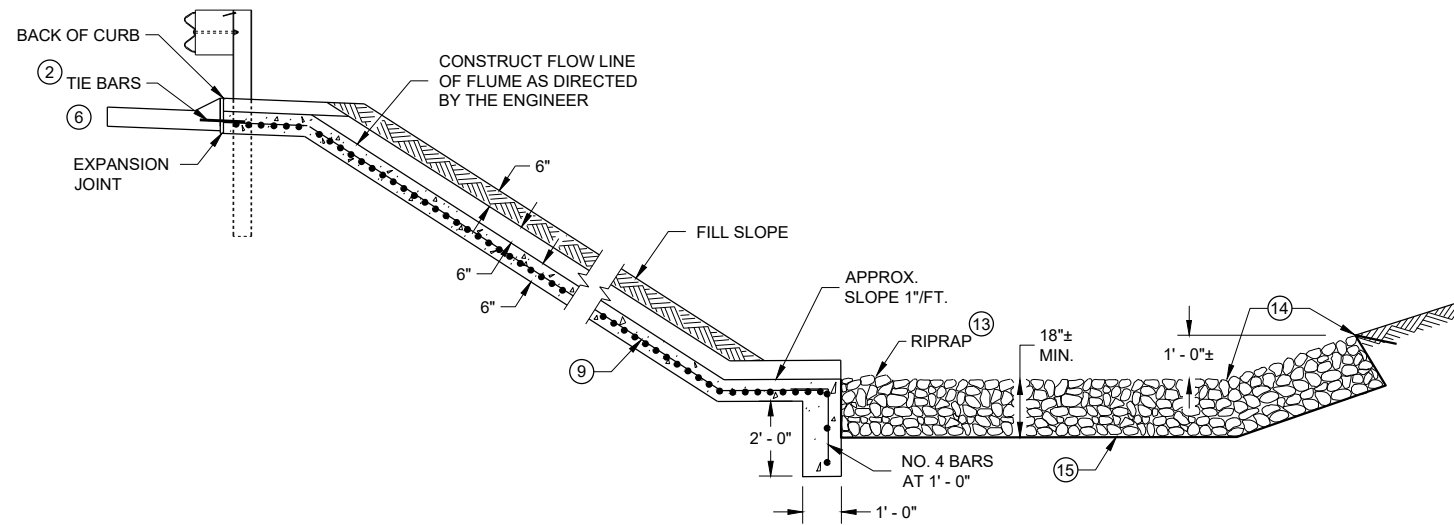


SECTION A - A

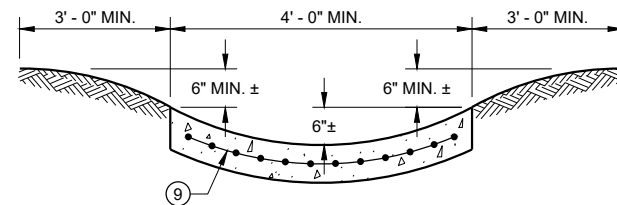



SECTION G - G

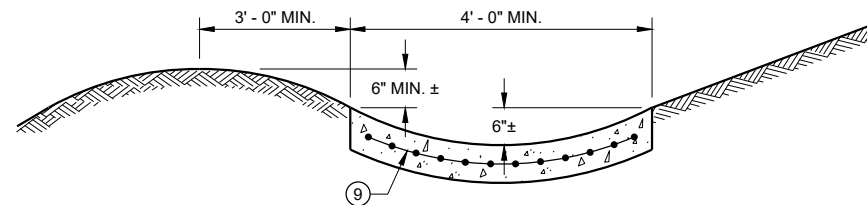

SECTION H - H

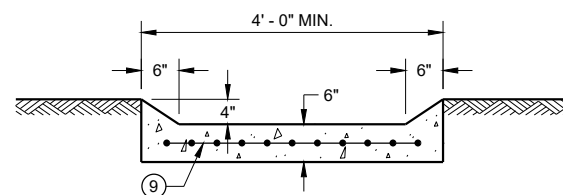

SECTION I - I

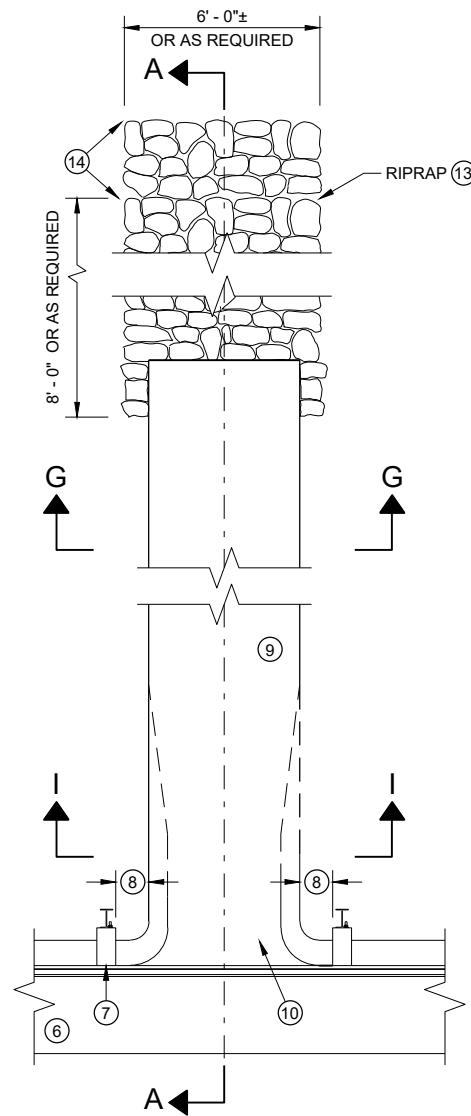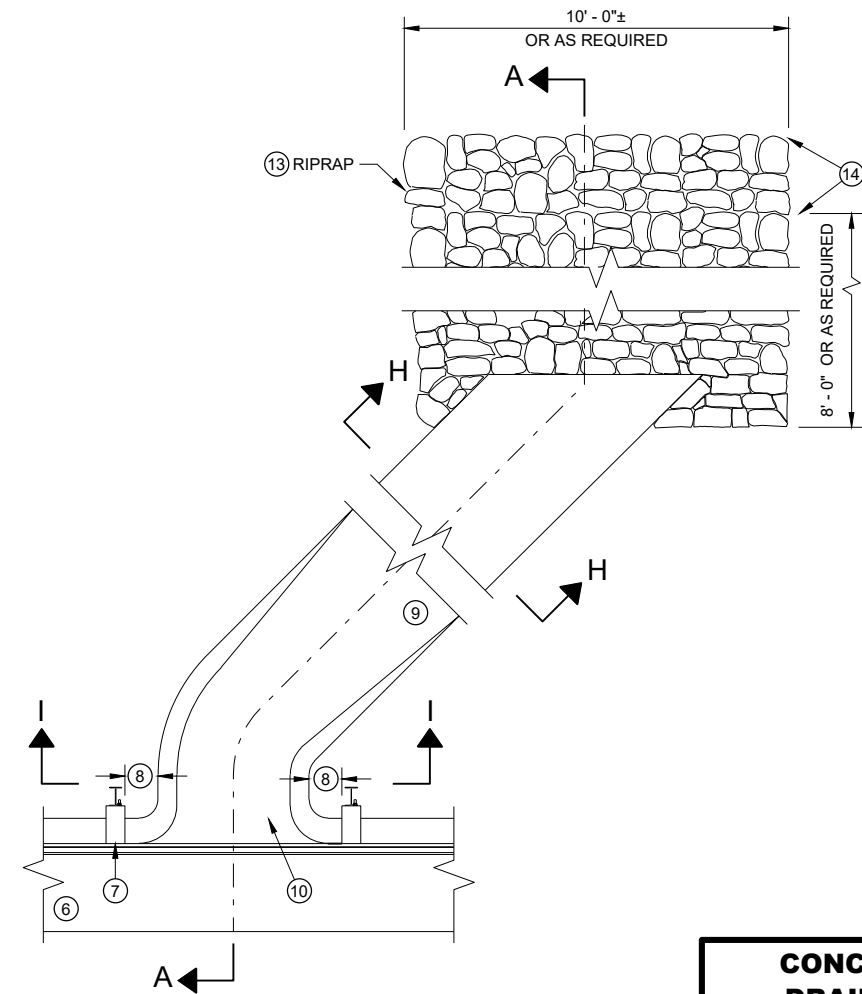PLAN VIEW
PERPENDICULAR FLUMEPLAN VIEW
SKEWED FLUME

GENERAL NOTES

DETAILS OF CONSTRUCTION, MATERIALS AND WORKMANSHIP NOT SHOWN ON THIS DRAWING SHALL CONFORM TO THE PERTINENT REQUIREMENTS OF THE STANDARD SPECIFICATIONS AND THE APPLICABLE SPECIAL PROVISIONS.


ALL STEEL REINFORCEMENT SHALL BE EMBEDDED 2 INCHES CLEAR UNLESS OTHERWISE SHOWN OR NOTED.

- ① USE A JOINT SEALANT CONFORMING TO STANDARD SPECIFICATION 415.2.6.
- ② NO. 4 X 2' - 0" TIE BARS SPACED AT 12" C-C TO BE PLACED BY BRIDGE CONTRACTOR OR DRILLED TIE BARS PLACED AS DIRECTED BY THE ENGINEER.
- ③ PAVED CONCRETE SHOULDER (SDD 13A03) OR CONCRETE DRAINAGE SLAB.
- ④ CONCRETE PAVEMENT APPROACH SLAB (SHOWN) OR STRUCTURE APPROACH SLAB AND CONCRETE PAVEMENT APPROACH SLAB. SEE SDD 13B02 AND STRUCTURE PLANS.
- ⑤ PAVED CONCRETE SHOULDER (SDD 13A03) OR ASPHALT SHOULDER.
- ⑥ CONCRETE CURB AND GUTTER 4-INCH SLOPED 36-INCH TYPE TBT OR TBT. USE TYPE TBT CURB WITH NO. 4 X 2' - 0" TIE BARS SPACED AT 3' - 0" C-C ONLY WHEN ADJACENT TO CONCRETE PAVEMENTS.


- ⑦ PLACE FLUME BEFORE MSG THRIE BEAM TRANSITION POST 1 (SEE SDD 14B45)
- ⑧ CENTER FLUME BETWEEN POSTS. 6-INCH MINIMUM SEPARATION FROM OUTSIDE EDGE OF FLUME TO POSTS.
- ⑨ MINIMUM REINFORCEMENT SHALL BE 4" X 4" - W3.0 X W3.0 OR NO. 3 BARS LONGITUDINAL AND TRANSVERSE SPACING 12" C - C.
- ⑩ SEE ROADWAY PLANS FOR FLUME LOCATION.
- ⑪ START CURB AND GUTTER TRANSITION OR END SECTION.
- ⑫ DEPRESS FLOW LINE (SEE DETAIL)
- ⑬ MEDIUM RIPRAP UNLESS OTHERWISE SPECIFIED.
- ⑭ LIMITS OF ADDITIONAL RIPRAP WHEN SPECIAL DITCH AS REQUIRED.
- ⑮ GEOTEXTILE TYPE HR.

**CONCRETE SURFACE
DRAINS FLUME TYPE
AT STRUCTURES**


STATE OF WISCONSIN
DEPARTMENT OF TRANSPORTATION 44

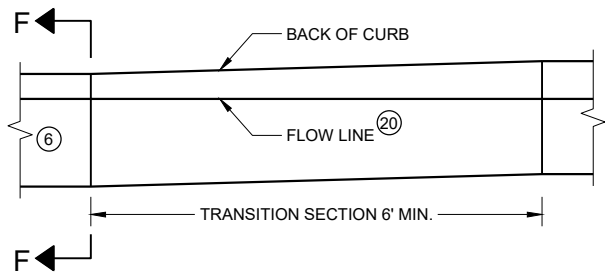


**CURB AND GUTTER TRANSITION SECTION
CONCRETE CURB AND GUTTER 4-INCH SLOPED
36 INCH TYPE TBT OR TBTT**

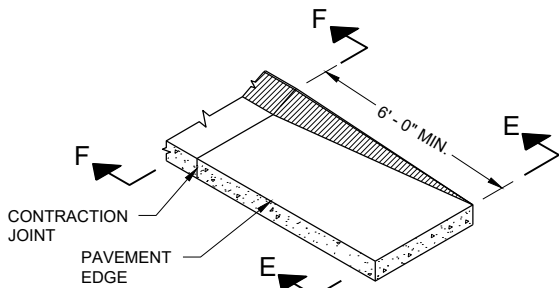


**CURB AND GUTTER END SECTION
CONCRETE CURB AND GUTTER 4-INCH SLOPED
36 INCH TYPE TBT OR TBTT**

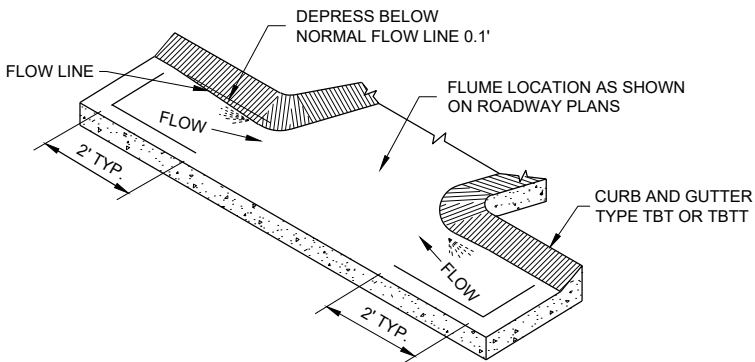


**CURB AND GUTTER FLOW LINE DEPRESSION
AT FLUMES CONCRETE CURB AND GUTTER
4-INCH SLOPED 36 INCH TYPE TBT OR TBTT**

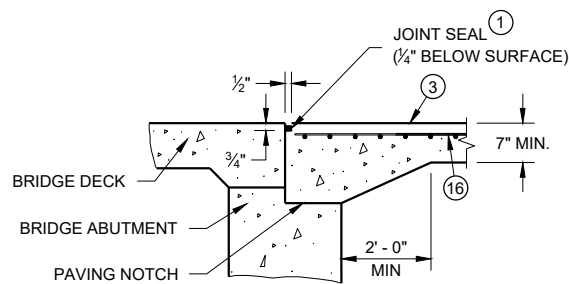


SECTION B-B

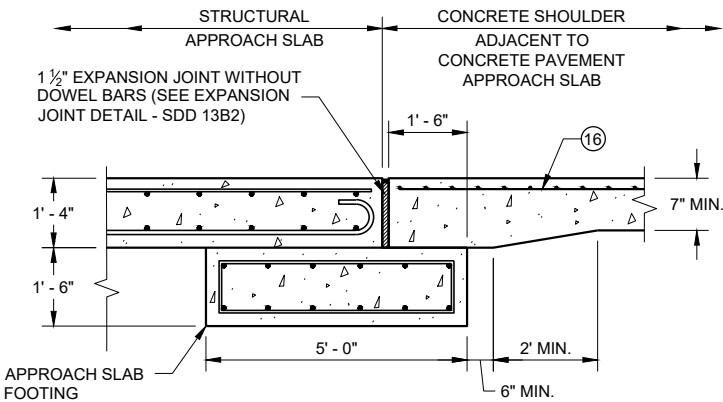


**SECTION C - C
JOINT DETAIL FOR BRIDGE WITH STRUCTURAL
APPROACH SLAB AND CONCRETE APPROACH SLAB**

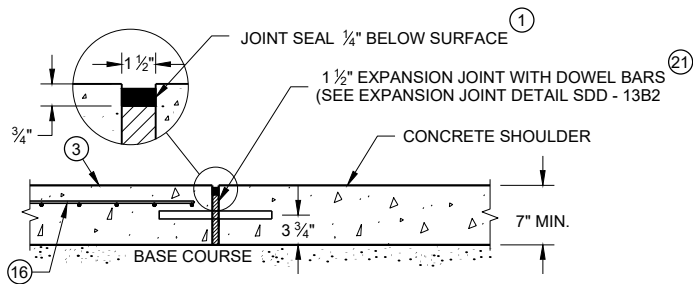


**SECTION C - C
JOINT DETAIL FOR BRIDGE APPROACH
WITH CONCRETE SHOULDERS**

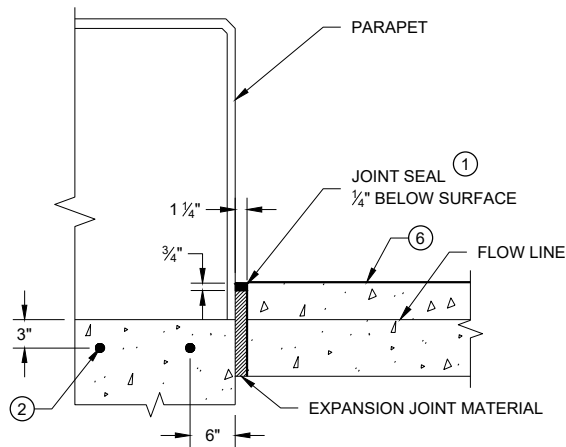

SECTION D - D

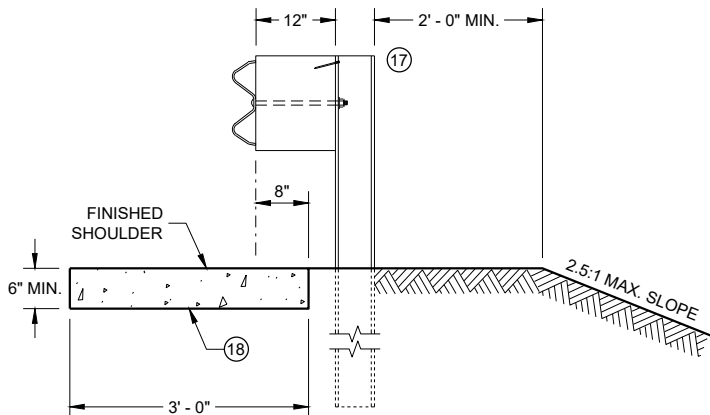

SECTION E - E

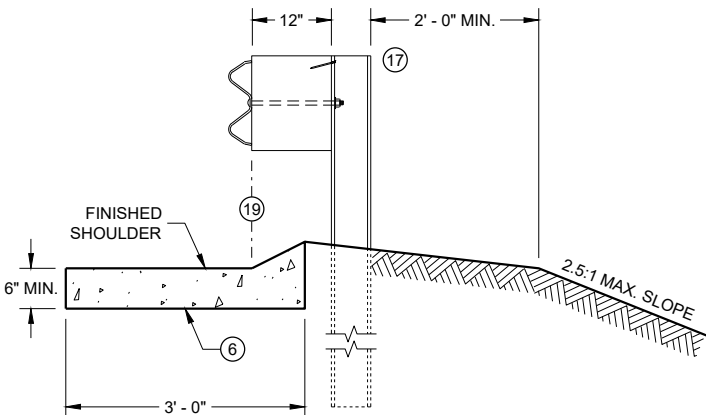

SECTION F - F

GENERAL NOTES

DETAILS OF CONSTRUCTION, MATERIALS AND WORKMANSHIP NOT SHOWN ON THIS DRAWING SHALL CONFORM TO THE PERTINENT REQUIREMENTS OF THE STANDARD SPECIFICATIONS AND THE APPLICABLE SPECIAL PROVISIONS.

ALL STEEL REINFORCEMENT SHALL BE EMBEDDED 2 INCHES CLEAR UNLESS OTHERWISE SHOWN OR NOTED.

- USE A JOINT SEALANT CONFORMING TO STANDARD SPECIFICATION 415.2.6.
- NO. 4 X 2' - 0" TIE BARS SPACED AT 12" C-C TO BE PLACED BY BRIDGE CONTRACTOR OR DRILLED TIE BARS PLACED AS DIRECTED BY THE ENGINEER.
- PAVED CONCRETE SHOULDER (SDD 13A03) OR CONCRETE DRAINAGE SLAB.
- CONCRETE PAVEMENT APPROACH SLAB (SHOWN) OR STRUCTURE APPROACH SLAB AND CONCRETE PAVEMENT APPROACH SLAB. SEE SDD 13B02 AND STRUCTURE PLANS.
- PAVED CONCRETE SHOULDER (SDD 13A03) OR ASPHALT SHOULDER.
- CONCRETE CURB AND GUTTER 4-INCH SLOPED 36-INCH TYPE TBT OR TBTT. USE TYPE TBTT CURB WITH NO. 4 X 2' - 0" TIE BARS SPACED AT 3' - 0" C-C ONLY WHEN ADJACENT TO CONCRETE PAVEMENTS.
- PLACE FLUME BEFORE MSG THRIE BEAM TRANSITION POST 1 (SEE SDD 14B45)
- CENTER FLUME BETWEEN POSTS. 6-INCH MINIMUM SEPARATION FROM OUTSIDE EDGE OF FLUME TO POSTS.
- MINIMUM REINFORCEMENT SHALL BE 4" X 4" - W3.0 X W3.0 OR NO. 3 BARS LONGITUDINAL AND TRANSVERSE SPACING 12" C-C.
- SEE ROADWAY PLANS FOR FLUME LOCATION.
- START CURB AND GUTTER TRANSITION OR END SECTION.
- DEPRESS FLOW LINE (SEE DETAIL)
- MEDIUM RIPRAP UNLESS OTHERWISE SPECIFIED.
- LIMITS OF ADDITIONAL RIPRAP WHEN SPECIAL DITCH IS REQUIRED.
- GEOTEXTILE TYPE HR.
- MINIMUM REINFORCEMENT SHALL BE 6" X 6" - W4.0 X W4.0 OR NO. 3 BARS LONGITUDINAL AND TRANSVERSE SPACING 12" C-C.
- MSG THRIE BEAM TRANSITION POST 1. SEE SDD 14B45 FOR ADDITIONAL CONSTRUCTION DETAILS AND ACCEPTABLE MATERIALS.
- MAINTAIN WIDTH, THICKNESS AND CROSS SLOPE OF ADJACENT TYPE TBT OR TBTT CURB. SEE NOTE 6 FOR TIE BAR SPACING.
- ALIGN FACE OF POST BLOCK WITH FLOW LINE.
- MAINTAIN FLOW LINE AT EDGE OF PAVEMENT/FACE OF BEAM GUARD AS APPLICABLE.
- DO NOT CONSTRUCT AN EXPANSION JOINT OR INSTALL DOWEL BARS WHEN ABUTTING HMA PAVEMENTS.

CONCRETE SURFACE DRAINS FLUME TYPE AT STRUCTURES


STATE OF WISCONSIN
DEPARTMENT OF TRANSPORTATION

APPROVED
May 2023 /S/ Rodney Taylor
DATE ROADWAY STANDARDS DEVE 45
ENGINEER

FHWA



- ① HORIZONTAL BRACE REQUIRED WITH 2" X 4" WOODEN FRAME OR EQUIVALENT AT TOP OF POSTS.
- ② FOR MANUAL INSTALLATIONS THE TRENCH SHALL BE A MINIMUM OF 4" WIDE & 6" DEEP TO BURY AND ANCHOR THE GEOTEXTILE FABRIC. FOLD MATERIAL TO FIT TRENCH AND BACKFILL & COMPACT TRENCH WITH EXCAVATED SOIL.
- ③ WOOD POSTS SHALL BE A MINIMUM SIZE OF 1½" X 1½" OF OAK OR HICKORY.
- ④ SILT FENCE TO EXTEND ACROSS THE TOP OF THE PIPE.
- ⑤ CONSTRUCT SILT FENCE FROM A CONTINUOUS ROLL IF POSSIBLE BY CUTTING LENGTHS TO AVOID JOINTS. IF A JOINT IS NECESSARY USE ONE OF THE FOLLOWING TWO METHODS; A) OVERLAP THE END POSTS AND TWIST, OR ROTATE, AT LEAST 180 DEGREES, B) HOOK THE END OF EACH SILT FENCE LENGTH.

 


SILT FENCE


STATE OF WISCONSIN
DEPARTMENT OF TRANSPORTATION

APPROVED
4-29-05 /S/ Beth Connolly
DATE CHIEF ROADWAY DEVELOP 46 INEER

FHWA

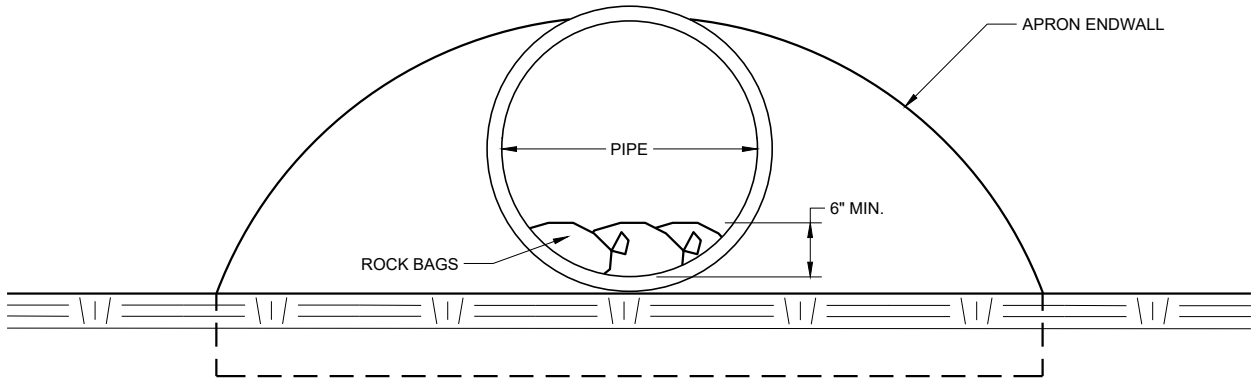

END VIEW

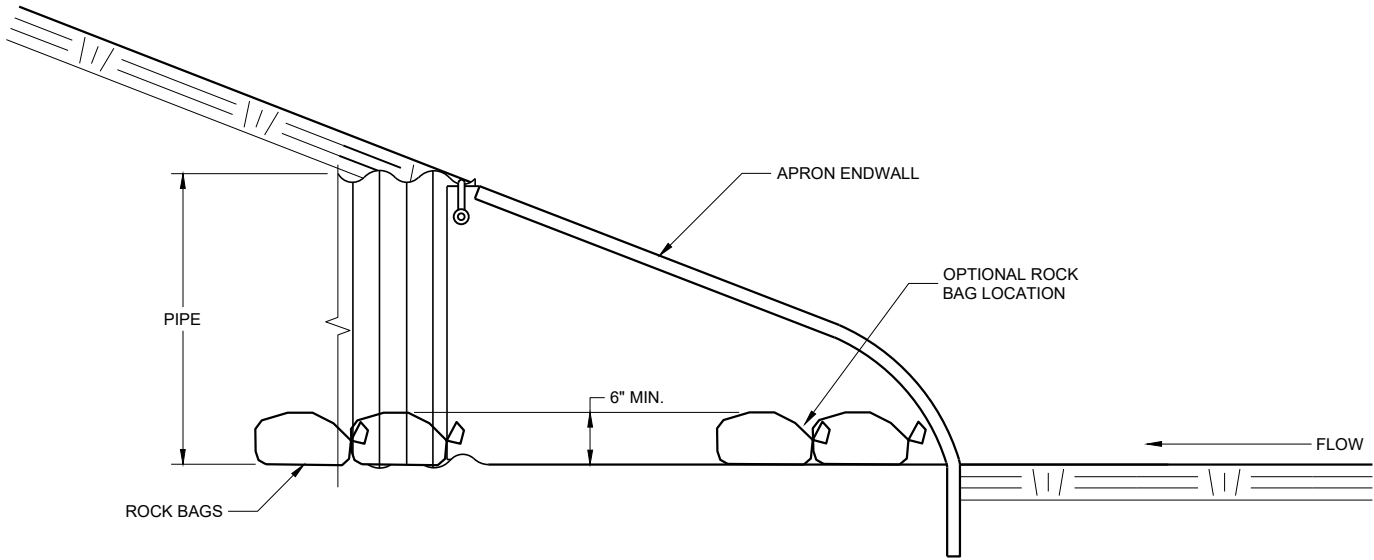




SIDE VIEW

CULVERT PIPE CHECK
(INSTALL ON INLET END ONLY)

CULVERT PIPE CHECK	
STATE OF WISCONSIN DEPARTMENT OF TRANSPORTATION	
APPROVED May 2019 DATE	/S/ Daniel Schave EROSION CONTROL ENGI 47
FHWA	

METAL APRON ENDWALLS												
PIPE DIA. (IN.)	MIN. THICK. (Inches)		DIMENSIONS (Inches)							APPROX. SLOPE		BODY
	STEEL	ALUM.	A (±1")	B (MAX.)	H (±1")	L (±1 1/2")	L1 ①	L2 ①	W (±2")			
12	.064	.060	6	6	6	21	12	17 1/2	24	2 1/2 to 1	1	1 Pc.
15	.064	.060	7	8	6	26	14	21 3/4	30	2 1/2 to 1	1	1 Pc.
18	.064	.060	8	10	6	31	15	28 1/4	36	2 1/2 to 1	1	1 Pc.
21	.064	.060	9	12	6	36	18	29 5/8	42	2 1/2 to 1	1	1 Pc.
24	.064	.075	10	13	6	41	18	37 1/4	48	2 1/2 to 1	1	1 Pc.
30	.079	.075	12	16	8	51	18	52 1/4	60	2 1/2 to 1	1	1 Pc.
36	.079	.105	14	19	9	60	24	59 3/4	72	2 1/2 to 1	2	2 Pc.
42	.109	.105	16	22	11	69	24	75 5/8	84	2 1/2 to 1	2	2 Pc.
48	.109	.105	18	27	12	78	24	81	90	2 1/4 to 1	3	3 Pc.
54	.109	.105	18	30	12	84	30	85 1/2	102	2 1/4 to 1	3	3 Pc.
60	.109x	.105x	18	33	12	87	—	—	114	2 to 1	3	3 Pc.
66	.109x	.105x	18	36	12	87	—	—	120	2 to 1	3	3 Pc.
72	.109x	.105x	18	39	12	87	—	—	126	2 to 1	3	3 Pc.
78	.109x	.105x	18	42	12	87	—	—	132	1 1/2 to 1	3	3 Pc.
84	.109x	.105x	18	45	12	87	—	—	138	1 1/2 to 1	3	3 Pc.
90	.109x	.105x	18	37	12	87	—	—	144	1 1/2 to 1	3	3 Pc.
96	.109x	.105x	18	35	12	87	—	—	150	1 1/2 to 1	3	3 Pc.




* EXCEPT CENTER PANEL
SEE GENERAL NOTES

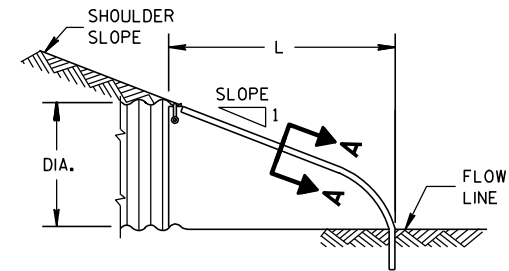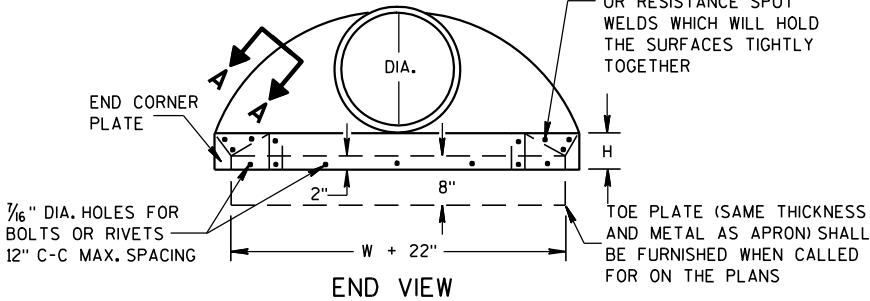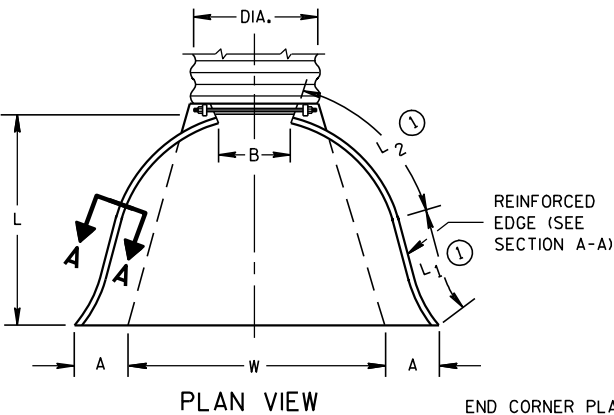


METAL ENDWALLS

REINFORCED CONCRETE APRON ENDWALLS												
PIPE DIA. (IN.)	DIMENSIONS (Inches)							APPROX. SLOPE				
	T	A	B	C	D	E	G					
12	2	4	24	48 1/8	72 1/8	24	2	3 to 1				
15	2 1/4	6	27	46	73	30	2 1/4	3 to 1				
18	2 1/2	9	27	46	73	36	2 1/2	3 to 1				
21	2 3/4	9	36	37 1/2	73 1/2	42	2 3/4	3 to 1				
24	3	9 1/2	43 1/2	30	73 1/2	48	3	3 to 1				
27	3 1/4	10 1/2	49 1/2	24	73 1/2	54	3 1/4	3 to 1				
30	3 1/2	12	54	19 3/4	73 1/2	60	3 1/2	3 to 1				
36	4	15	63	34 3/4	97 3/4	72	4	3 to 1				
42	4 1/2	21	63	35	98	78	4 1/2	3 to 1				
48	5	24	72	26	98	84	5	3 to 1				
54	5 1/2	27	65	33 1/4-35	98 1/4-100	90	5 1/2	2 1/2 to 1				
60	6	30-35	60	39	99	96	5	2 to 1				
66	6 1/2	24-30	72-78	21-27	99	102	5 1/2	2 to 1				
72	7	24-36	78	21	99	108	6	2 to 1				
78	7 1/2	24-36	78	21	99	114	6 1/2	2 to 1				
84	8	36	90 1/2	21	111 1/2	120	6 1/2	1 1/2 to 1				
90	8 1/2	41	87 1/2	24	111 1/2	132	6 1/2	1 1/2 to 1				





* MINIMUM
** MAXIMUM

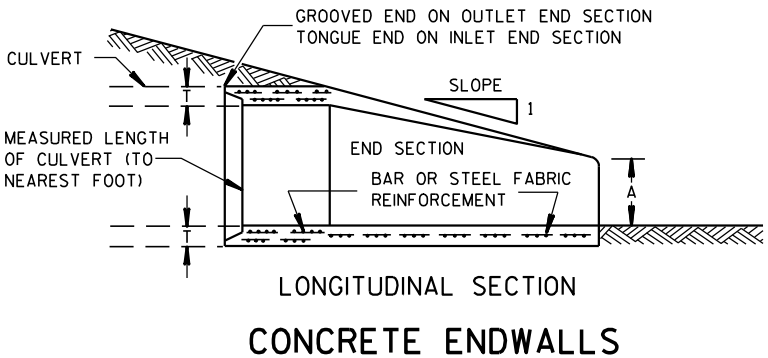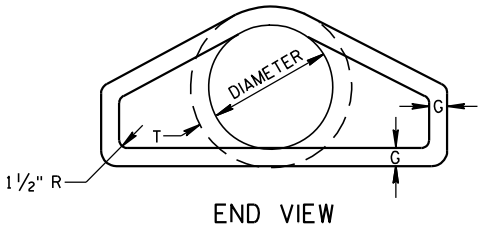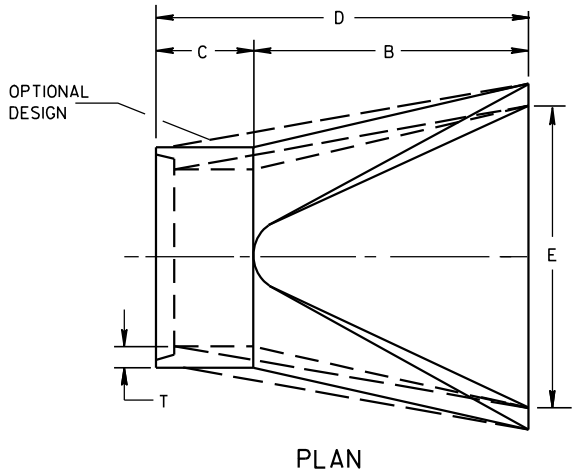

1" WIDE, 12 GA. (0.109" THICK) GALVANIZED STRAP WITH STANDARD 6" X 1/2" BAND BOLT AND NUT

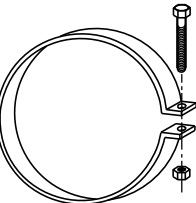

ALTERNATE FOR TYPE 1 CONNECTION
END SECTION CONNECTOR STRAP

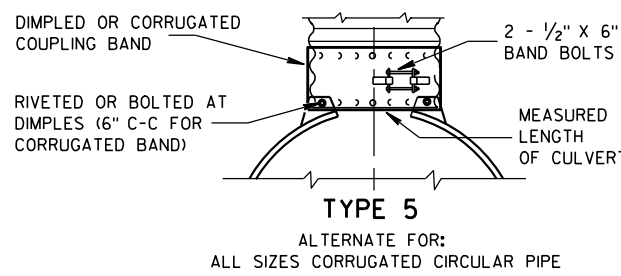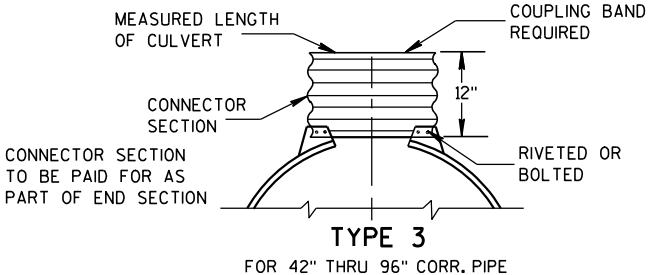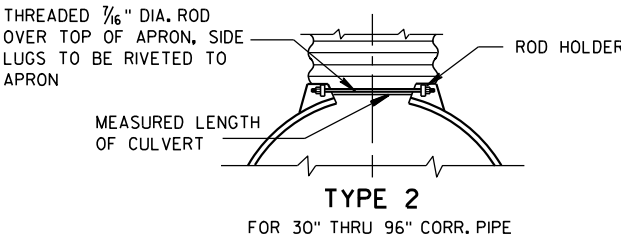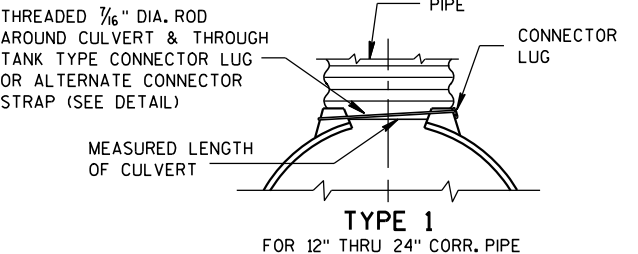


NOTE: DIMPLED BAND FITS OVER OUTSIDE OF ENDWALL, AND CORRUGATED BAND FITS INSIDE ENDWALL. DIMPLED BAND MAY BE USED WITH HELICALLY CORRUGATED PIPE.

FOR CIRCUMFERENTIALLY CORRUGATED PIPE USE ENDWALL CONNECTION DETAILS 1, 2, 3 OR 5 AS APPLICABLE.

FOR HELICALLY CORRUGATED PIPE USE ENDWALL CONNECTION DETAILS 1, 2 OR 5.

FOR HELICALLY CORRUGATED PIPES WITH TWO CIRCUMFERENTIAL CORRUGATIONS AT EACH END USE ENDWALL CONNECTION DETAILS 1, 2 OR 3.

CONNECTION DETAILS

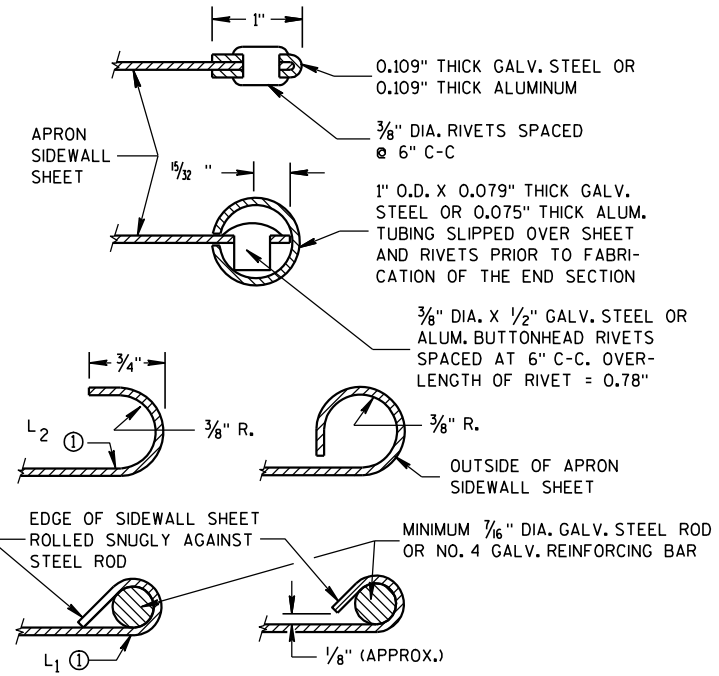

SECTION A-A

GENERAL NOTES

DETAILS OF CONSTRUCTION, MATERIALS AND WORKMANSHIP NOT SHOWN ON THIS DRAWING SHALL CONFORM TO THE PERTINENT REQUIREMENTS OF THE STANDARD SPECIFICATIONS AND THE APPLICABLE SPECIAL PROVISIONS.

CONCRETE CULVERT ENDWALLS MAY NOT BE USED WITH GALVANIZED STEEL OR ALUMINUM CULVERT PIPE OR VISE VERSA. GALVANIZED STEEL OR ALUMINUM ENDWALLS SHALL NORMALLY BE INSTALLED ON CULVERT PIPE OF THE SAME METAL.


ALL THREE PIECE STEEL APRON ENDWALLS FOR 60" DIAMETER PIPE AND LARGER SHALL HAVE 0.109" SIDES AND 0.138" CENTER PANELS. ALL THREE PIECE ALUMINUM APRON ENDWALLS FOR 60" DIAMETER PIPE AND LARGER SHALL HAVE 0.105" SIDES AND 0.134" CENTER PANELS. THE WIDTH OF CENTER PANELS SHALL BE GREATER THAN 20 PERCENT OF THE PIPE PERIMETER.

LAP SEAMS SHALL BE TIGHTLY JOINED BY GALVANIZED RIVETS OR BOLTS FOR STEEL UNITS AND ALUMINUM RIVETS AND BOLTS FOR ALUMINUM UNITS. FOR THE 60" THROUGH 96" DIAMETER APRON ENDWALL SIZES, THE REINFORCED EDGES AND CENTER PANEL SEAMS SHALL BE FURTHER REINFORCED WITH GALVANIZED STEEL OR ALUMINUM STIFFENER ANGLES. THE ANGLES SHALL BE ATTACHED BY GALVANIZED NUTS AND BOLTS FOR STEEL UNITS AND ALUMINUM NUTS AND BOLTS FOR ALUMINUM UNITS.

WHERE TWO OR MORE PIPES WITH APRON ENDWALLS ARE LAID ADJACENT TO EACH OTHER, THEY SHALL BE SEPARATED BY A DISTANCE SUFFICIENT TO PROVIDE A MINIMUM CLEARANCE OF 6 INCHES BETWEEN APRON ENDWALLS.


① FOR PIPE SIZES UP TO 60" DIAMETER, A 180° ROLLED EDGE MAY BE USED INSTEAD OF STEEL ROD REINFORCEMENT. SEE SECTION A-A.

APRON ENDWALLS FOR CULVERT PIPE			
STATE OF WISCONSIN DEPARTMENT OF TRANSPORTATION			
APPROVED 11/30/94 DATE	/S/ Rory L. Rhinehart CHIEF ROADWAY DEVELOP 48	NEER	
FHWA			

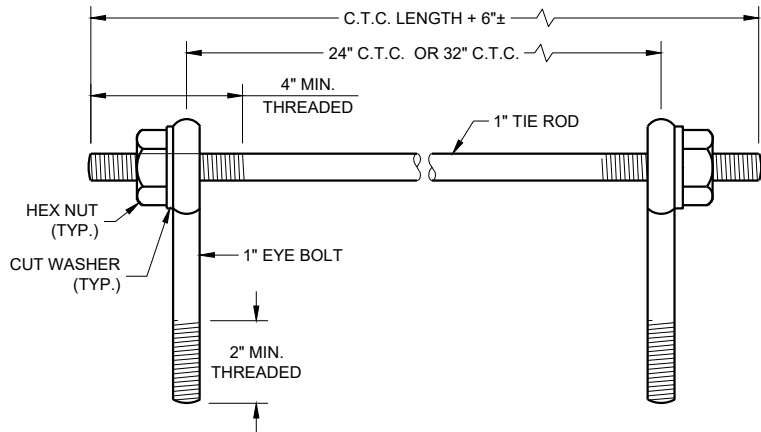

EYE BOLTS AND TIE ROD

EYE BOLT AND TIE ROD ASSEMBLY (ALTERNATE NO. 1)

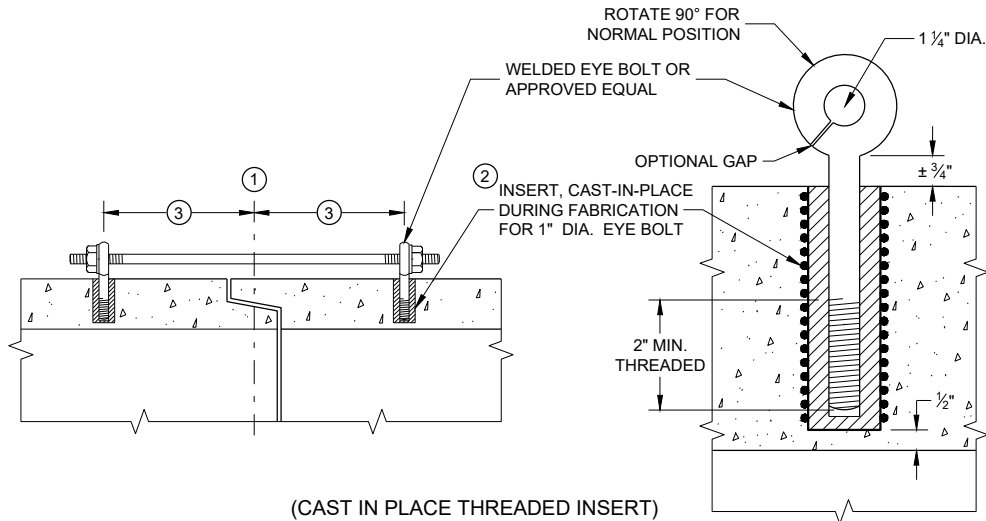

(CAST IN PLACE THREADED INSERT)

LONGITUDINAL SECTIONS

GENERAL NOTES


DETAILS OF CONSTRUCTION, MATERIALS, AND WORKMANSHIP NOT SHOWN ON THIS DRAWING SHALL CONFORM TO THE PERTINENT REQUIREMENTS OF THE STANDARD SPECIFICATIONS AND APPLICABLE SPECIAL PROVISIONS.

CONCRETE CULVERT AND STORM SEWER PIPE SHALL BE TIED TOGETHER IN THE MANNER ILLUSTRATED BY THIS DETAIL AT LOCATIONS DESIGNATED IN THE STANDARD SPECIFICATIONS AND THE PLAN. THE CONTRACTOR MAY USE EITHER ALTERNATE 1, 2 OR 3 FOR DRAINAGE STRUCTURES. ONLY ALTERNATE 1 AND 3 MAY BE USED FOR CATTLE PASSES, UNLESS OTHERWISE STATED IN THE CONTRACT. THE MATERIALS, FABRICATION AND WORK NECESSARY TO TIE THE PIPE BY THIS DETAIL WILL BE CONSIDERED INCIDENTAL TO THE PIPE AND APRON ENDWALLS IF REQUIRED.

DETAILED DRAWINGS FOR PROPOSED ALTERNATE DESIGNS FOR JOINT TIES SHALL BE SUBMITTED TO THE ENGINEER FOR APPROVAL.


JOINT TIES TO BE HOT-DIP GALVANIZED PER ASTM A 153.

- 1 CENTER LINE OF TONGUE AND GROOVE OR BELL AND SPIGOT JOINTS.
- 2 THE INSIDE OF THE THREADED INSERTS SHALL BE CLEAN TO ALLOW THE INSERTION OF THREADED EYE BOLTS.
- 3 HOLES SHALL BE CAST-IN-PLACE OR DRILLED PER THE APPLICABLE DETAIL, AND EQUAL DISTANCE FROM THE CENTERLINE OF THE JOINT.
- 4 BOLT PROJECTION INSIDE OF PIPE SHALL NOT EXCEED 2 INCHES.
- 5 OPENING TO BE ROD DIAMETER PLUS 1 INCH.
- 6 LENGTH ADEQUATE TO EXTEND TO WITHIN 1/2 INCH OF THE INNER SURFACE OF THE PIPE.
- 7 EYE BOLT LENGTH DETERMINED BY WALL THICKNESS, BELL THICKNESS AND BOLT PROJECTION INSIDE PIPE.

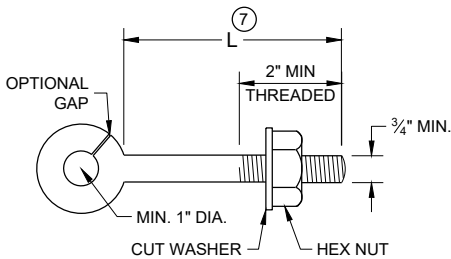


EYE BOLT 7

NOTE: TWO EYE BOLTS MAY BE USED WITH A 30" OR 38" LONG THREADED ROD IN LIEU OF THE 90° BENT TIE ROD.

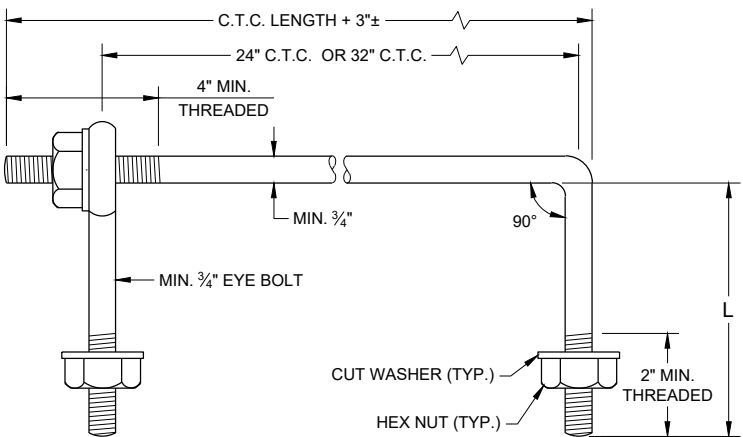

EYE BOLT AND TIE ROD

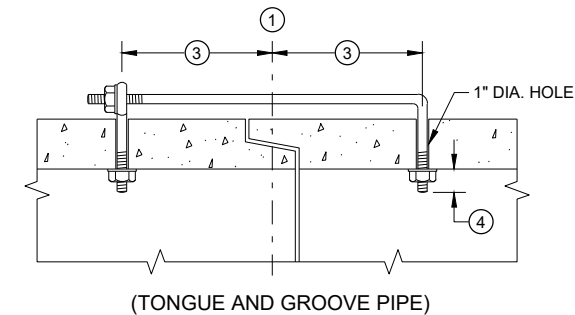


(TONGUE AND GROOVE PIPE)

LONGITUDINAL SECTION

(JOINT TIES FOR 18" TO 66" DIA. CONCRETE PIPE)

EYE BOLT AND TIE ROD ASSEMBLY (ALTERNATE NO. 2)

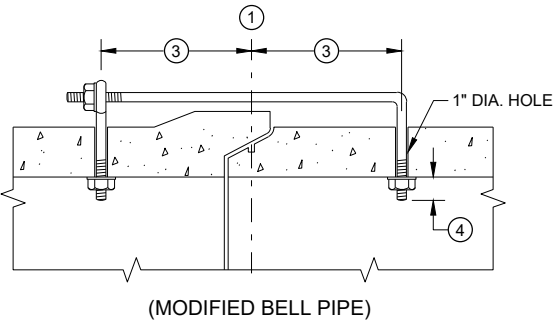


(MODIFIED BELL PIPE)


ADJUSTABLE TIE ROD TABLE

PIPE DIAMETER	TIE ROD DIAMETER	D	L ₁	N
12 - 60	5/8	5/8	5	1/2
66 - 84	3/4	3/4	5	1/2
90 - 144	1	1	7	1 1/16

DIMENSIONS SHOWN ARE IN INCHES

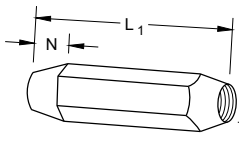


TAPERED

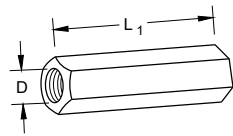


PLAIN

RIGHT AND LEFT THREADS
SLEEVE NUTS

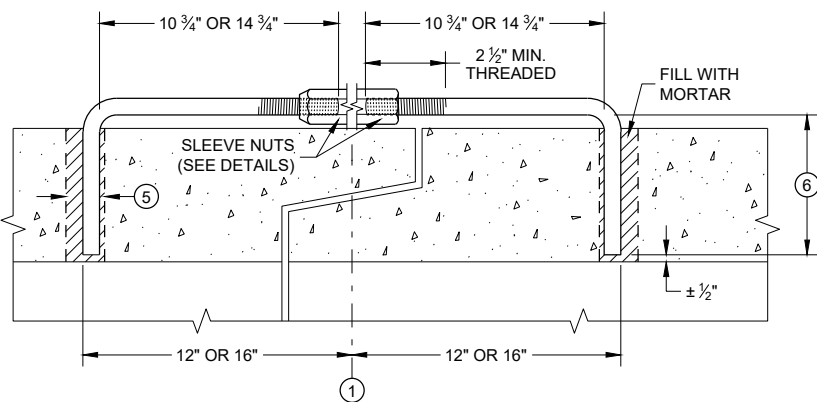


LONGITUDINAL SECTION

ADJUSTABLE TIE ROD (ALTERNATE NO. 3)

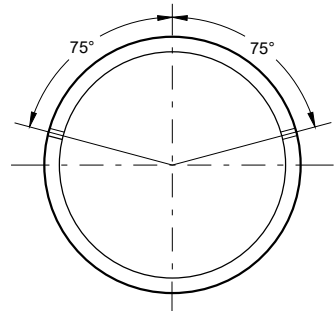

PLACEMENT OF (2) CAST-IN-PLACE INSERTS OR HOLES DURING FABRICATION FOR PIPE SECTIONS REQUIRING TIE RODS

TRANSVERSE SECTION

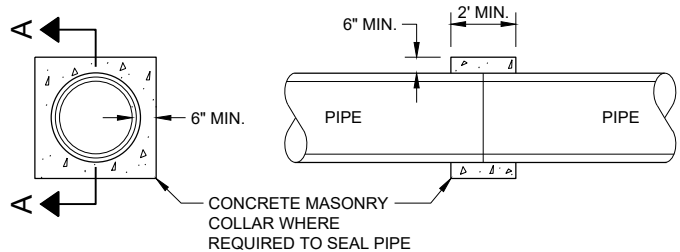


SECTION A - A

CONCRETE COLLAR DETAIL

JOINT TIES FOR CONCRETE
PIPE AND CONCRETE
COLLAR DETAIL

STATE OF WISCONSIN
DEPARTMENT OF TRANSPORTATION

APPROVED
November 2021 /S/ Rodney Taylor
DATE ROADWAY STANDARDS DEVELOPMENT ENGINEER 49
FHWA

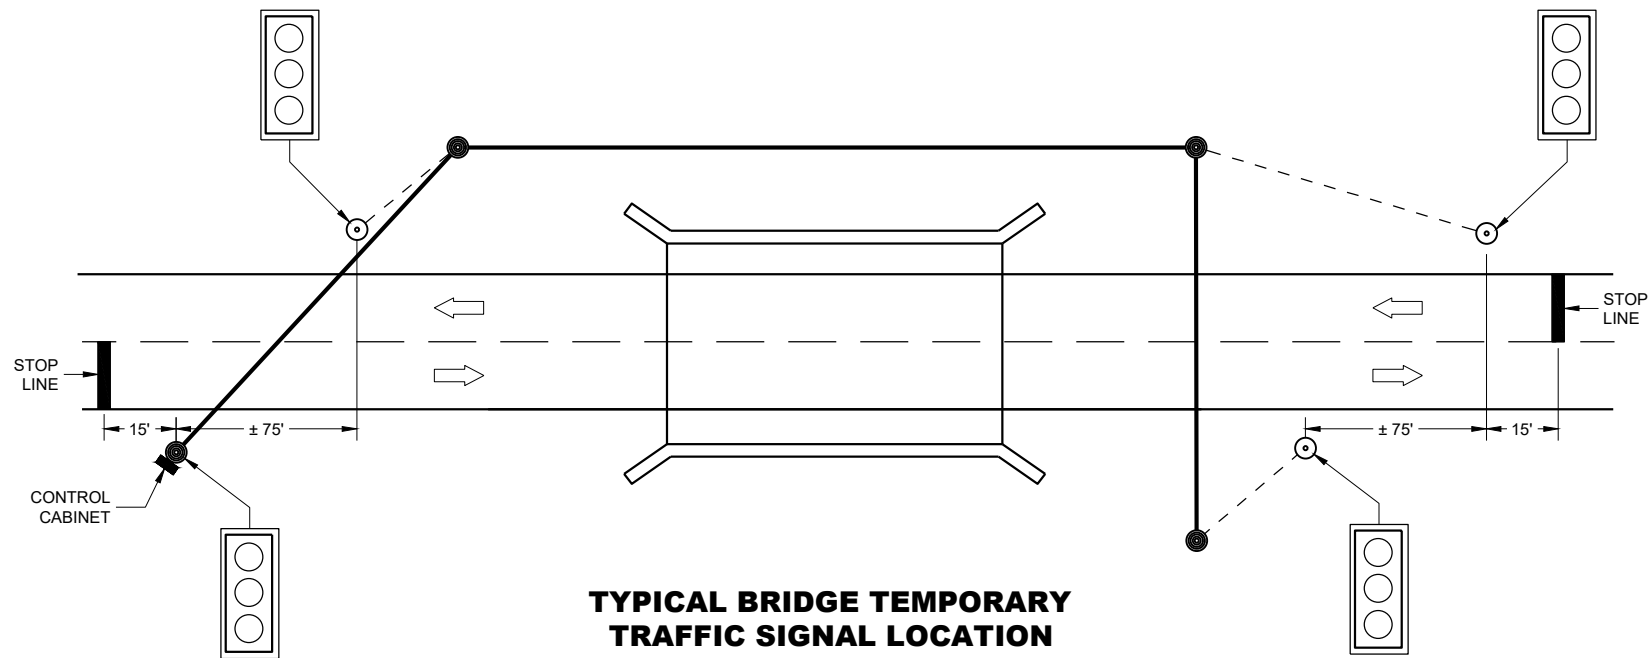

TYPICAL BRIDGE TEMPORARY TRAFFIC SIGNAL LOCATION

LEGEND

- WOOD POLE (NON-BREAKAWAY)
- WOOD POST (BREAKAWAY)
- SIGNAL CABLE
- SIGNAL CABLE W/MESSENGER
- DIRECTION OF TRAFFIC
- LED TRAFFIC SIGNAL WITH BACKPLATE

GENERAL NOTES

DETAILS OF CONSTRUCTION, MATERIALS AND WORKMANSHIP NOT SHOWN ON THIS DRAWING SHALL CONFORM TO THE PERTINENT REQUIREMENTS OF THE CONTRACT.

POLE MOUNTED TRAFFIC SIGNAL CONTROL CABINET MAY BE MOUNTED ON THE SERVICE POLE IF THE ELECTRICAL UTILITY ALLOWS THE INSTALLATION.

WHEN UTILITY POLES ARE USED TO SPAN THE TEMPORARY OVERHEAD CABLE, WRITTEN PERMISSION MUST BE OBTAINED FROM THE OWNER OF THE POLES AND GIVEN TO THE PROJECT MANAGER. ALL PERTINENT UTILITY AND CODE CLEARANCES SHALL BE MAINTAINED.

WOOD POLES (NON-BREAKAWAY) SHALL BE NO CLOSER TO EDGE OF PAVEMENT THAN OFFSET DISTANCE CHART ALLOWS OR 4 FEET BEHIND PROTECTIVE BARRIER (BEAM GUARD, ETC.).


WOOD POSTS (BREAKAWAY) SHALL BE NO CLOSER THAN 2 FEET OUTSIDE OF SHOULDER.

VERTICAL CLEARANCE ETC. PER NEC.


TRAFFIC SIGNAL FACES SHALL BE TYPICALLY PLACED 12 FEET FROM EDGE OF PAVEMENT.

EACH TRAFFIC SIGNAL SHALL HAVE A BACKPLATE.


SIGNING, PAVEMENT MARKING AND LANE CONTROL REQUIREMENTS SHALL CONFORM TO STANDARD DETAIL DRAWING 15D33.

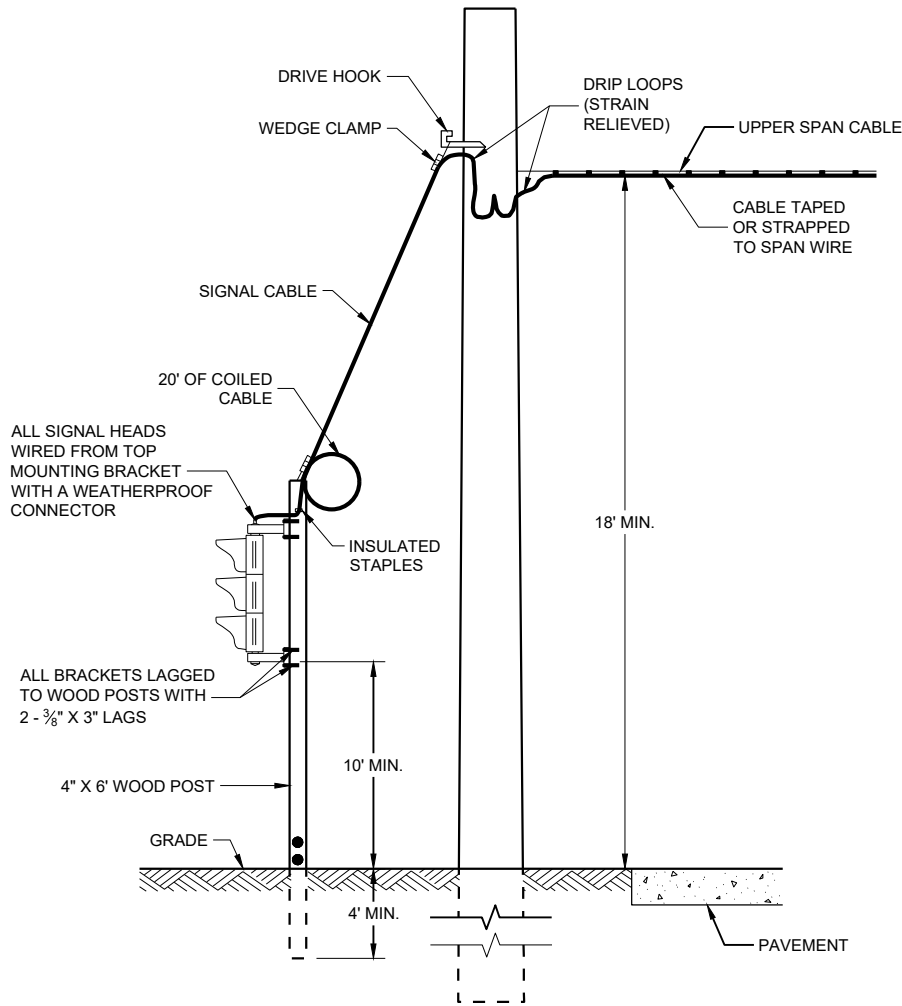

TYPICAL DROP TO TRAFFIC SIGNAL FACE

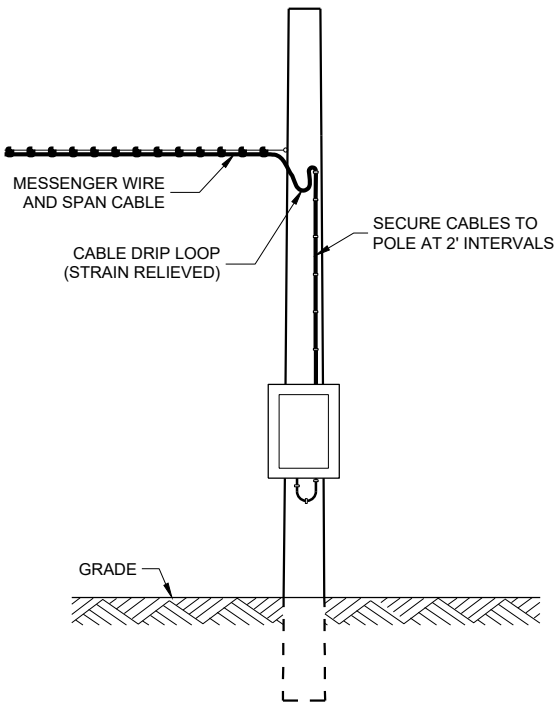

POLE MOUNT CABINET INSTALLATION

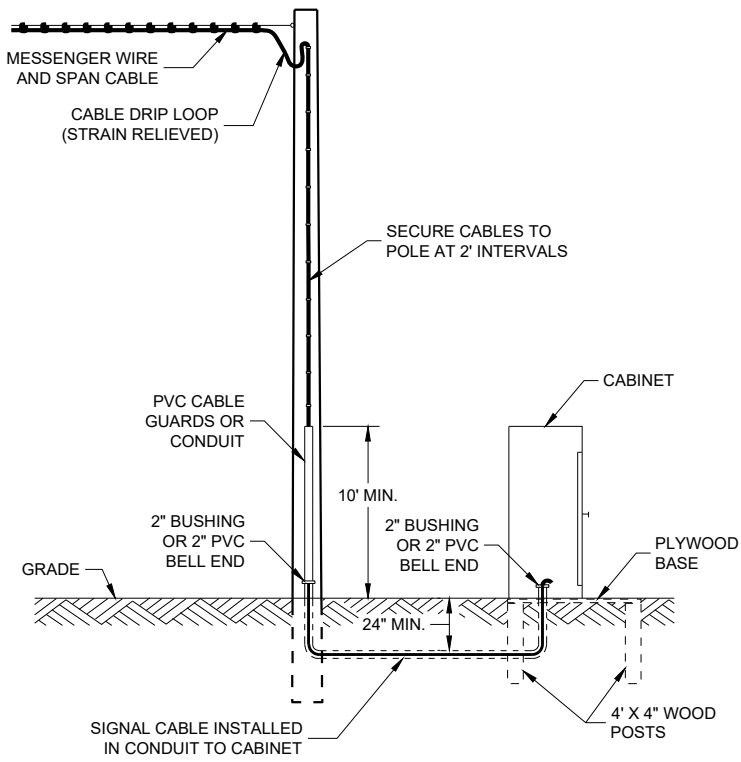

GROUND MOUNT CABINET INSTALLATION

MINIMUM POLE LENGTHS	CLASS	POLE BURIAL DEPTHS
25'	V	5'
30'	V	6'
35'	IV	7'
40'	IV	8'
45'	IV	9'


OFFSET DISTANCES FOR TEMPORARY NON-BREAKAWAY POLES	
SPEED LIMIT	OFFSET DISTANCE*
GREATER THAN 45 MPH	18 FT
45 MPH OR LESS	12 FT
45 MPH OR LESS W/CURBS	2 FT

* NOTE: OFFSET MEASURED FROM OUTER EDGE OF OUTSIDE THRU LANE.

BRIDGE TEMPORARY TRAFFIC SIGNAL INSTALLATION

STATE OF WISCONSIN
DEPARTMENT OF TRANSPORTATION

APPROVED
March 2018 /S/ Ahmet Demirbilek
DATE ROADWAY STANDARDS DEVELOPMENT ENGINEER
FHWA

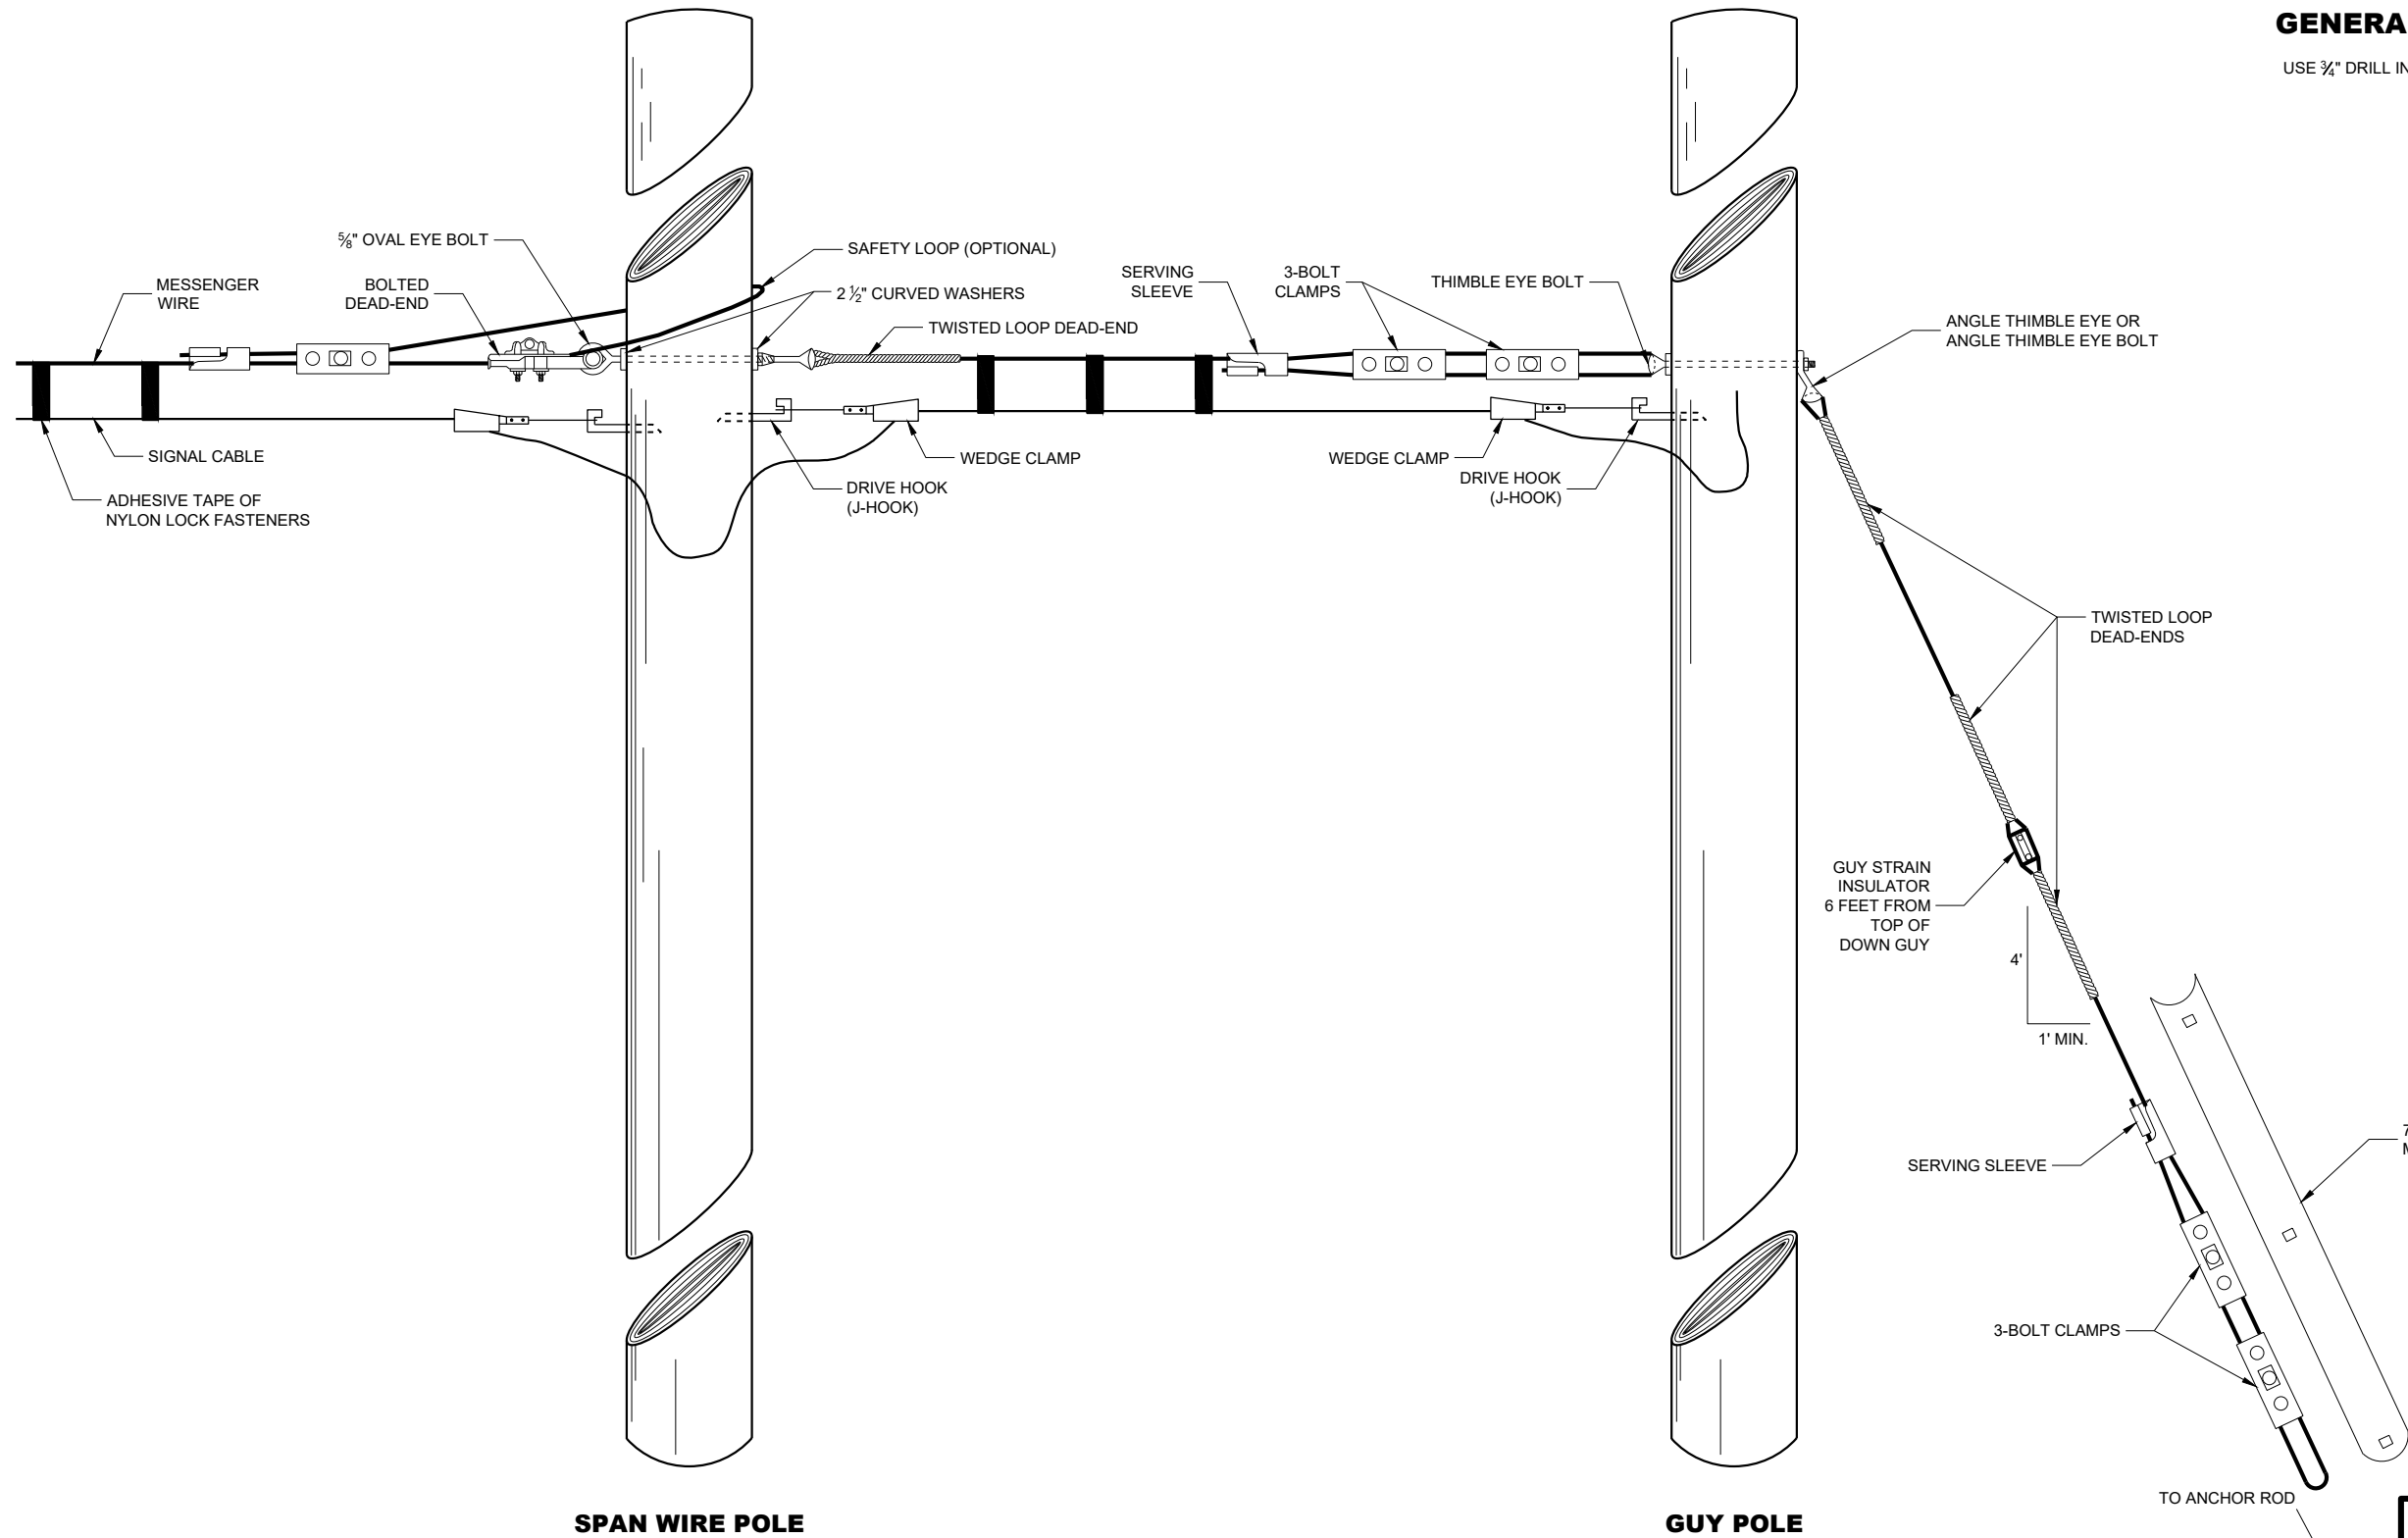

GENERAL NOTES

USE 3/4" DRILL IN WOOD POLE TO PROVIDE FOR 5/8" BOLTS.


TYPICAL DEAD-ENDINGS OR GUYING

BRIDGE TEMPORARY TRAFFIC SIGNAL INSTALLATION

STATE OF WISCONSIN
DEPARTMENT OF TRANSPORTATION

APPROVED
June 2015 DATE /S/ Ahmet Demerbilek
ROADWAY STANDARDS DEVELOPMENT ENGINEER 51

FHWA

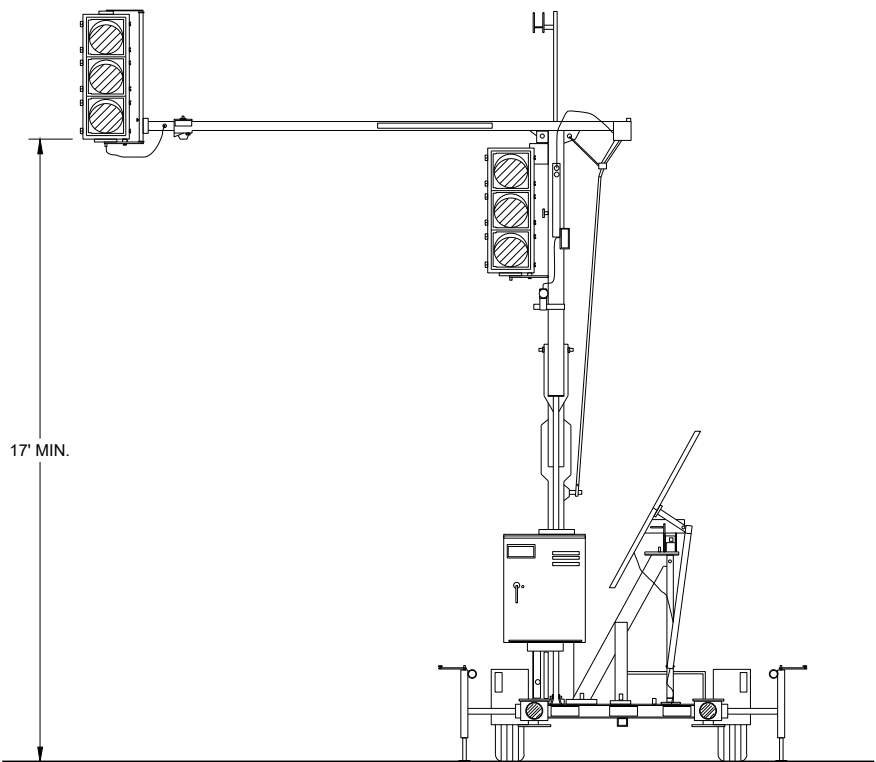


TRAILER MOUNTED TRAFFIC SIGNAL

GENERAL NOTES

DETAIL OF CONSTRUCTION, MATERIALS AND WORKMANSHIP NOT SHOWN ON THIS DRAWING SHALL CONFORM TO THE PERTINENT REQUIREMENTS OF THE CONTRACT.

SIGNING, PAVEMENT MARKING AND LANE CONTROL REQUIREMENTS SHALL CONFORM TO STANDARD DETAIL DRAWING 15D33.

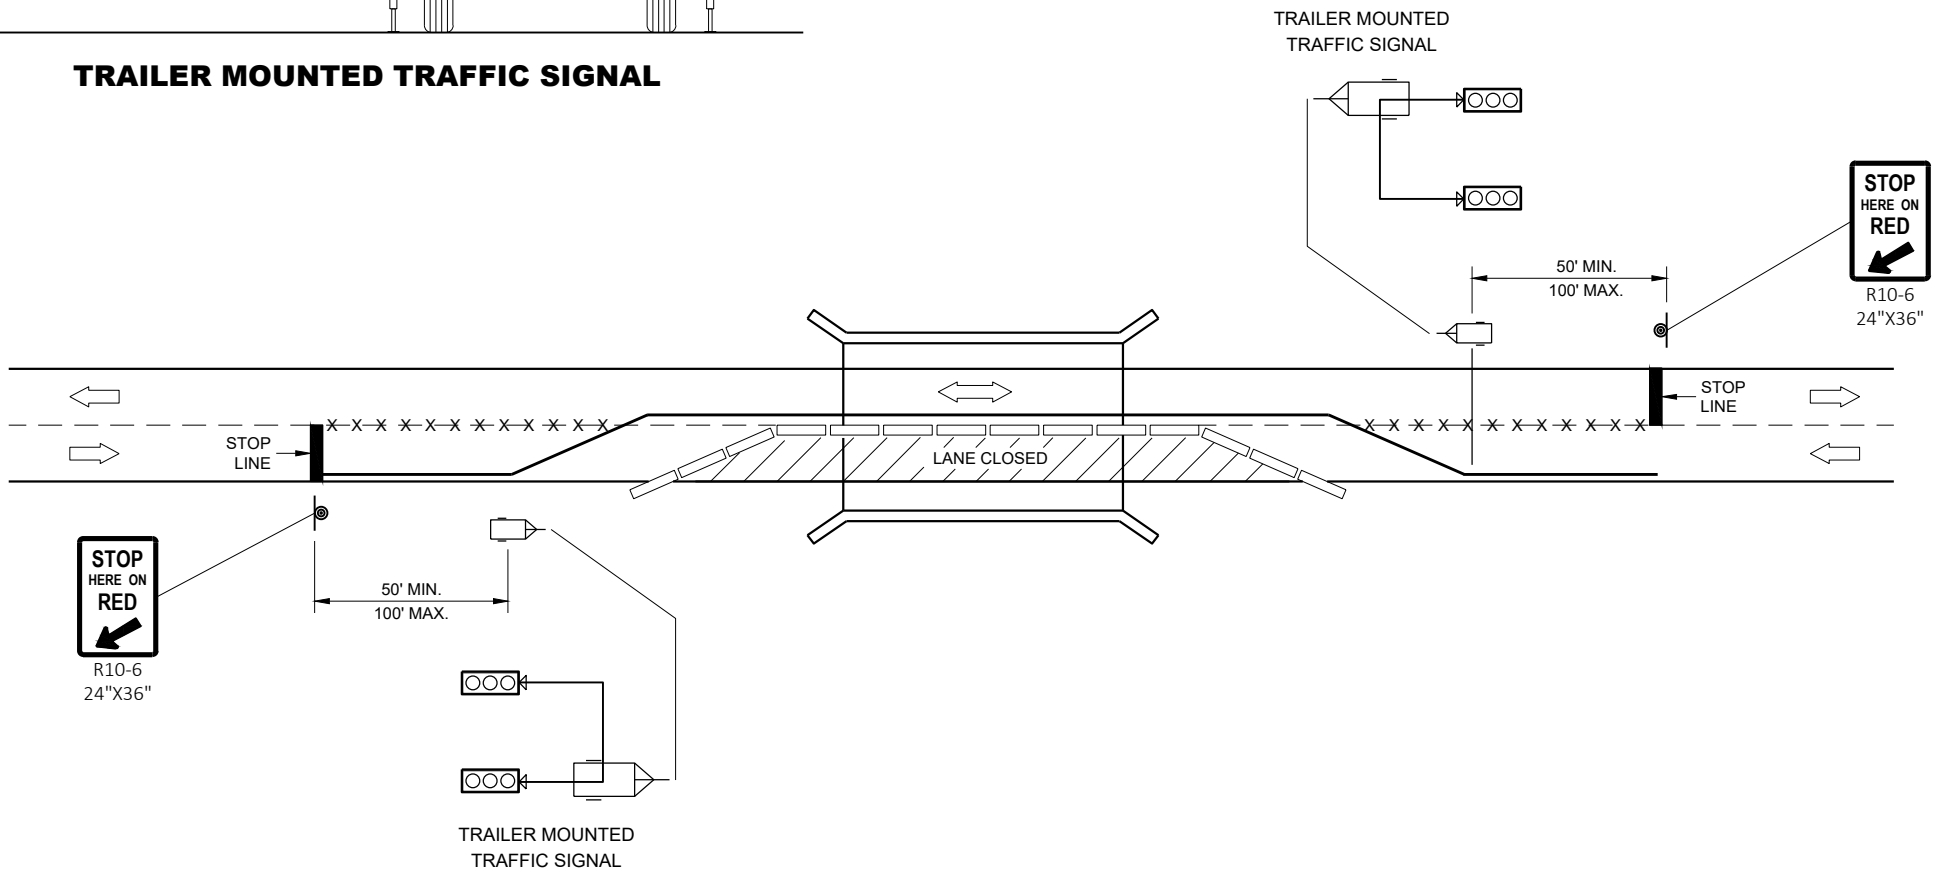

TYPICAL TRAILER MOUNTED TRAFFIC SIGNAL LOCATION


LEGEND

- POST MOUNTED SIGN
- TEMPORARY PRECAST CONCRETE BARRIER
- TRAILER MOUNTED TRAFFIC SIGNAL
- REMOVE PAVEMENT MARKINGS
- DIRECTION OF TRAFFIC


BRIDGE TEMPORARY TRAFFIC SIGNAL INSTALLATION

STATE OF WISCONSIN
DEPARTMENT OF TRANSPORTATION

APPROVED
June 2015 /S/ Ahmet Demerbilek
DATE ROADWAY STANDARDS DEVELOPMENT ENGINEER 52
FHWA

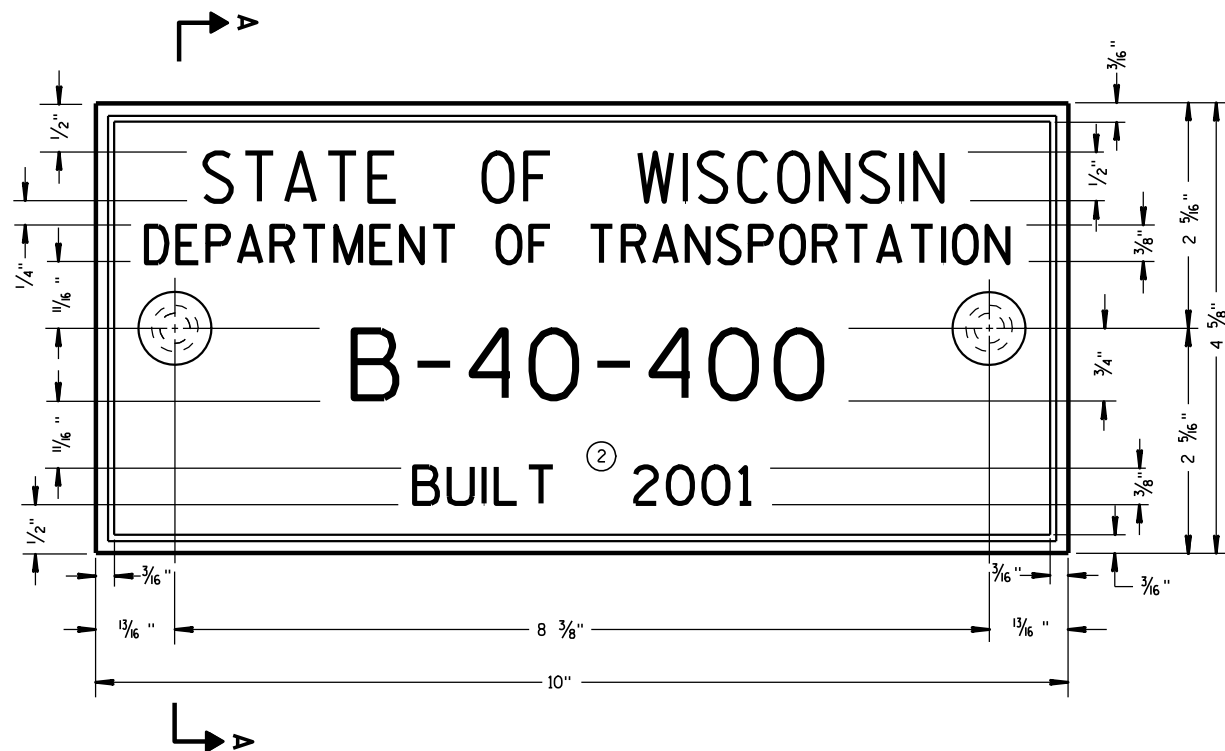

TYPICAL NAME PLATE
(BRIDGES, CULVERTS, AND RETAINING WALLS)

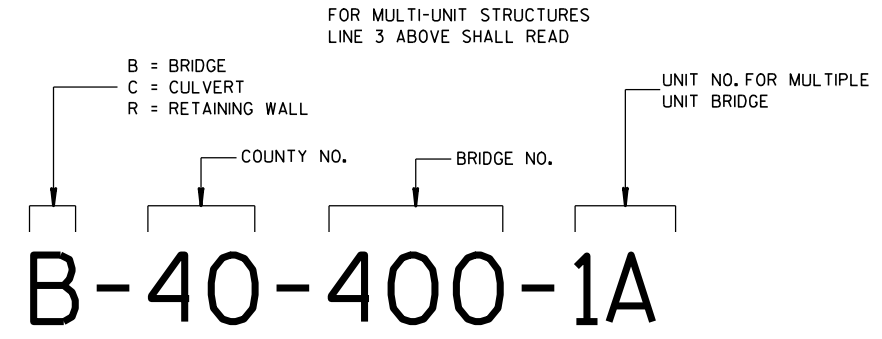


**NUMBERING DESIGNATION
MULTI-UNIT STRUCTURES**

GENERAL NOTES


NAME PLATES TO BE INSTALLED ON BRIDGES, CULVERTS, AND RETAINING WALLS SHALL CONFORM TO THE REQUIREMENTS OF SECTION 502.3.11 OF THE STANDARD SPECIFICATIONS.

THE BRIDGE NUMBER AND YEAR BUILT SHOWN ON THIS DRAWING ARE EXAMPLES ONLY. SEE CONSTRUCTION PLANS FOR INDIVIDUAL NUMBERING AND YEAR BUILT.


- ① EPOXY RESIN SHALL BE FROM AN APPROVED MANUFACTURER AND USED IN ACCORDANCE WITH MANUFACTURER'S RECOMMENDATIONS.
- ② REHABILITATION OF AN EXISTING STRUCTURE SHOULD USE THE DATE OF ORIGINAL STRUCTURE CONSTRUCTION.

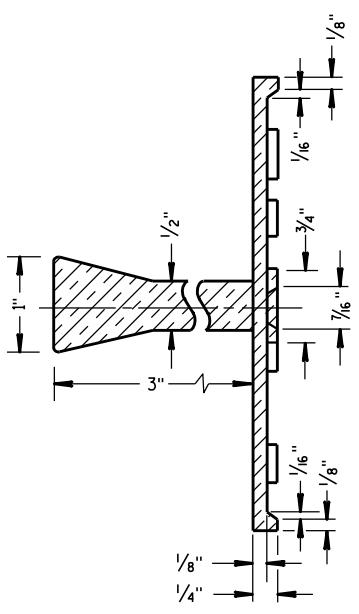

SECTION A-A

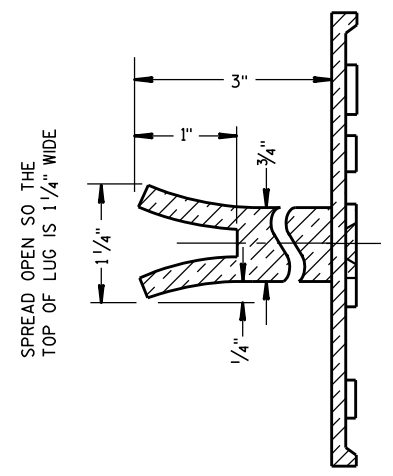


ALTERNATE LUG

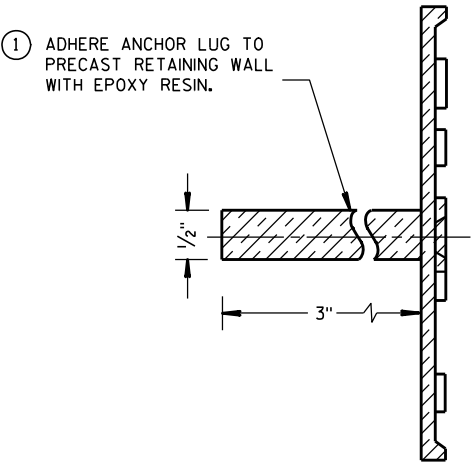


ALTERNATE LUG
(FOR ATTACHMENT TO PRECAST STRUCTURES)


NAME PLATE (STRUCTURES)		
STATE OF WISCONSIN DEPARTMENT OF TRANSPORTATION		
APPROVED DATE 3/26/10	CHIEF STRUCTURAL DEVELOPER /S/ Scot Beck 53	JEER

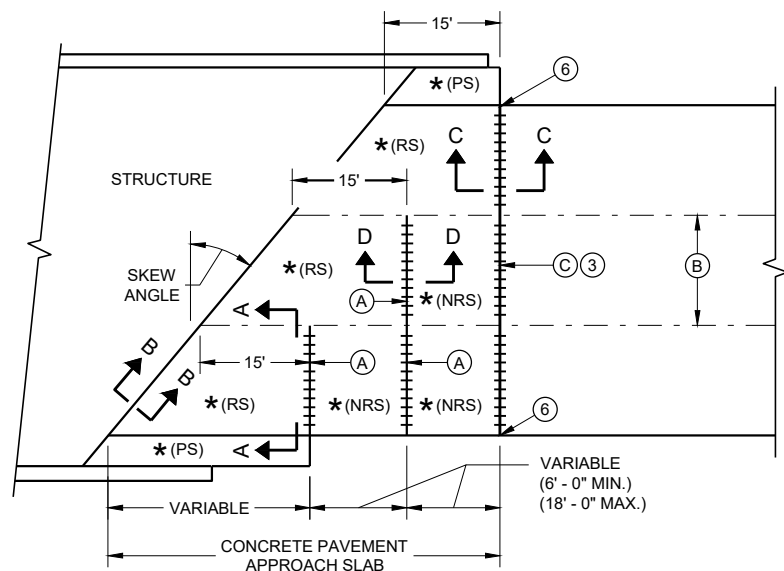

**SKewed APPROACH
(PAVEMENT MORE THAN TWO LANES)**

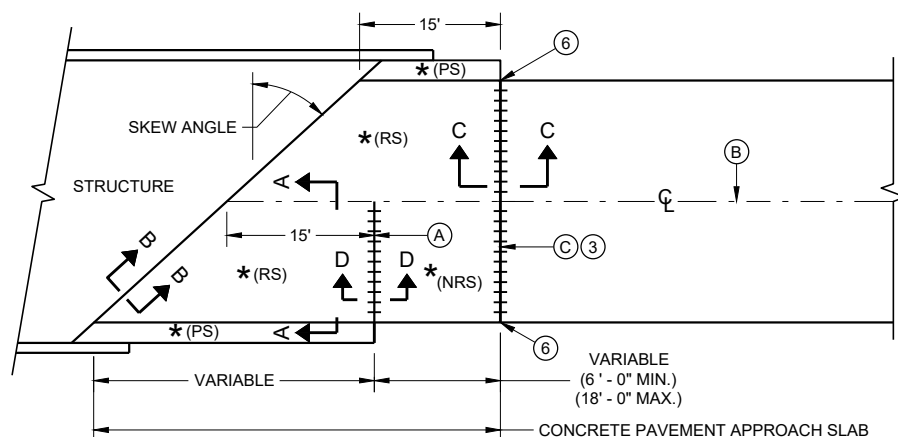


**SKews > 20°
(PAVEMENT WIDTH ≤ 30')**

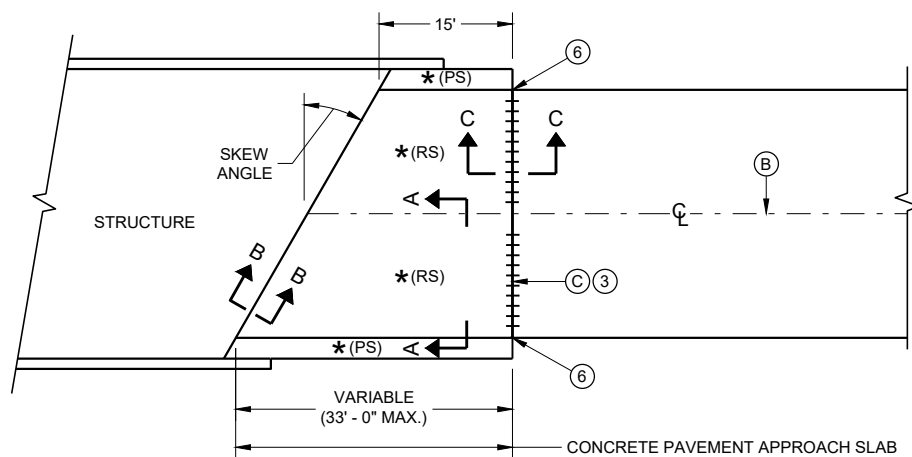


**SKews ≤ 20°
(PAVEMENT WIDTH ≤ 30')**

APPROACH SLAB AND ADJACENT PAVEMENT


- * (RS) = REINFORCED CONCRETE SLAB
- * (PS) = PAVED CONCRETE SHOULDER OR CONCRETE DRAINAGE SLAB
- * (NRS) = NON - REINFORCED CONCRETE SLAB
- *** STANDARD DOWEL BAR DIAMETER (SEE SDD 13C11 AND SDD 13C13)

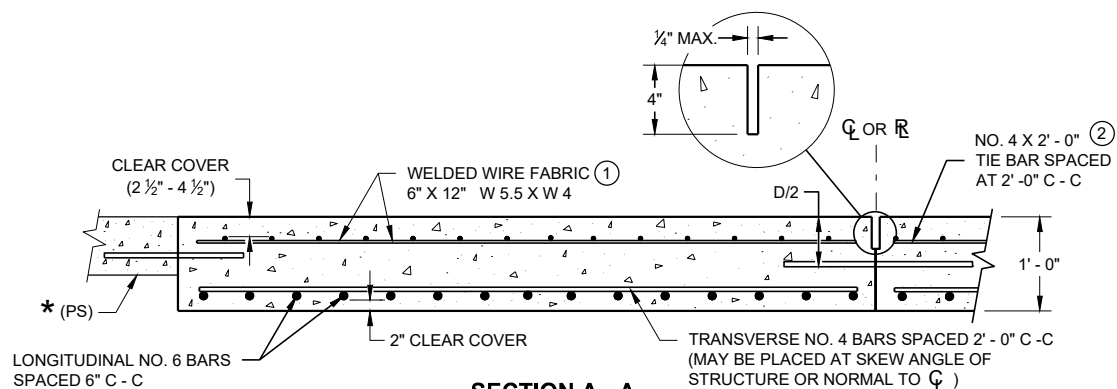

**SECTION A - A
REINFORCEMENT POSITIONING DETAIL**

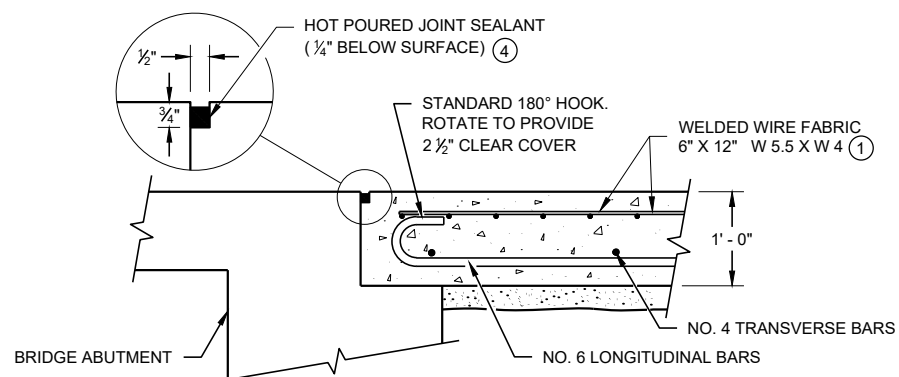

**SECTION B - B
BEND DETAIL
BOTTOM REINFORCEMENT**

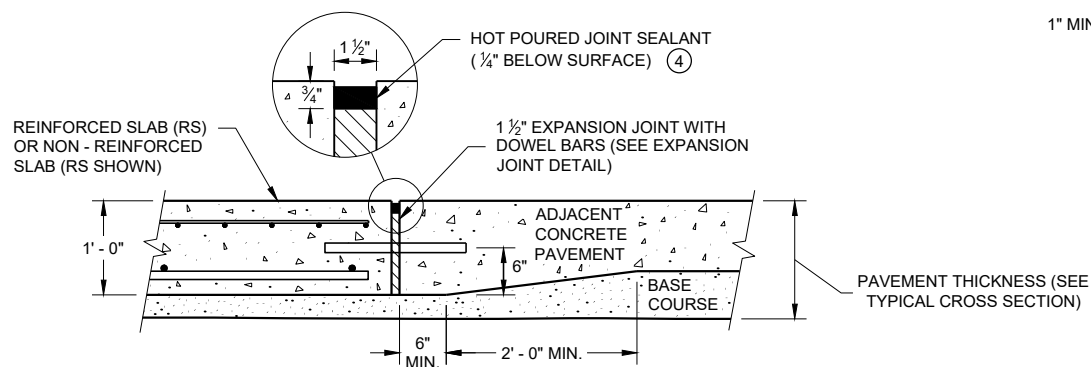


**SECTION C - C
TRANSITION DETAIL
APPROACH SLAB TO ADJACENT PAVEMENT**

GENERAL NOTES


THE CONTRACTOR MAY SPLICE NO. 6 BARS IN THE APPROACH SLAB FOR SKEWED STRUCTURES ONLY. STAGGER SPLICES WITH A MAXIMUM OF ONE SPLICE PER BAR. THE LENGTH OF LAP IS 20 INCHES.

TACK WELD DOWEL BARS TO THE BASKETS ON ALTERNATE ENDS.

- ① THE CONTRACTOR MAY USE NO. 4 BARS SPACED AT 2' - 0" C - C IN BOTH THE LONGITUDINAL AND TRANSVERSE DIRECTIONS FOR TOP REINFORCEMENT AS AN ALTERNATIVE TO THE WELDED WIRE FABRIC.
- ② THE CONTRACTOR MAY OMIT THE BARS BETWEEN REINFORCED SLABS WHERE SLAB REINFORCEMENT BARS EXTEND ACROSS THE CENTERLINE OR REFERENCE LINE.
- ③ DO NOT CONSTRUCT AN EXPANSION JOINT OR INSTALL DOWEL BARS WHEN ABUTTING AN HMA PAVEMENT.
- ④ USE A JOINT SEALANT CONFORMING TO STANDARD SPECIFICATION 415.2.6.
- ⑤ PLACE EXPANSION CAP ON THE END OF THE DOWEL THAT IS NOT TACK WELDED TO THE BASKET. DO NOT FORCE DOWEL BAR PAST THE DOWEL STOP.
- ⑥ EXTEND EXPANSION JOINT THROUGH ANY ADJACENT TIED CONCRETE.
- (A) STANDARD CONTRACTION JOINT NORMAL TO $\mathcal{C}$ OR $\mathcal{R}$.
- (B) STANDARD LONGITUDINAL JOINT WITH TIE BARS.
- (C) 1 1/2" EXPANSION JOINT WITH DOWEL BARS NORMAL TO $\mathcal{C}$ OR $\mathcal{R}$.

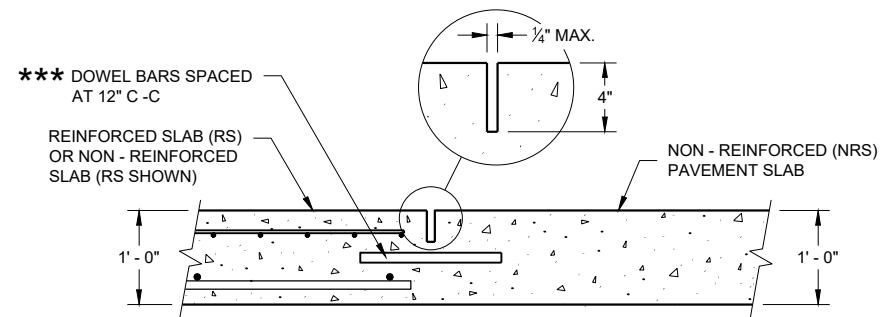

**SECTION D - D
CONTRACTION JOINT**

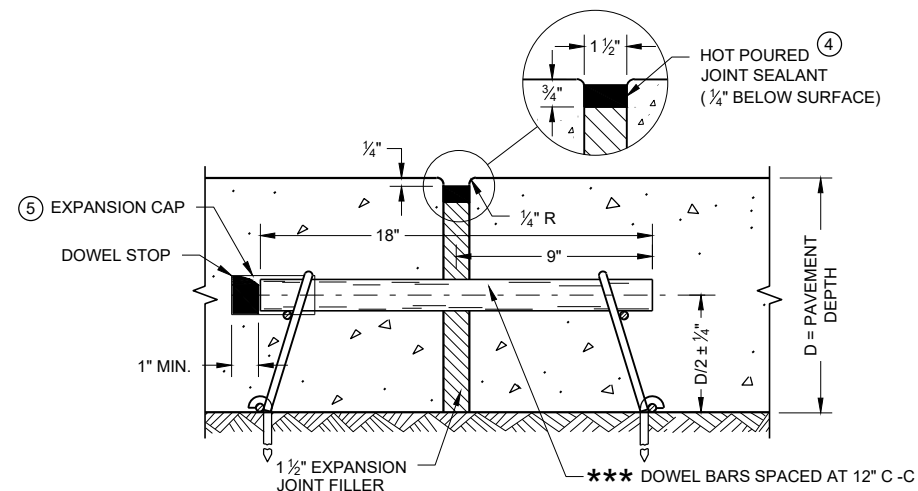


EXPANSION JOINT DETAIL

CONCRETE PAVEMENT APPROACH SLAB

STATE OF WISCONSIN
DEPARTMENT OF TRANSPORTATION

APPROVED
November 2018 /S/ Peter Kemp, P.E.
DATE PAVEMENT SUPERVISOR 54
FHWA

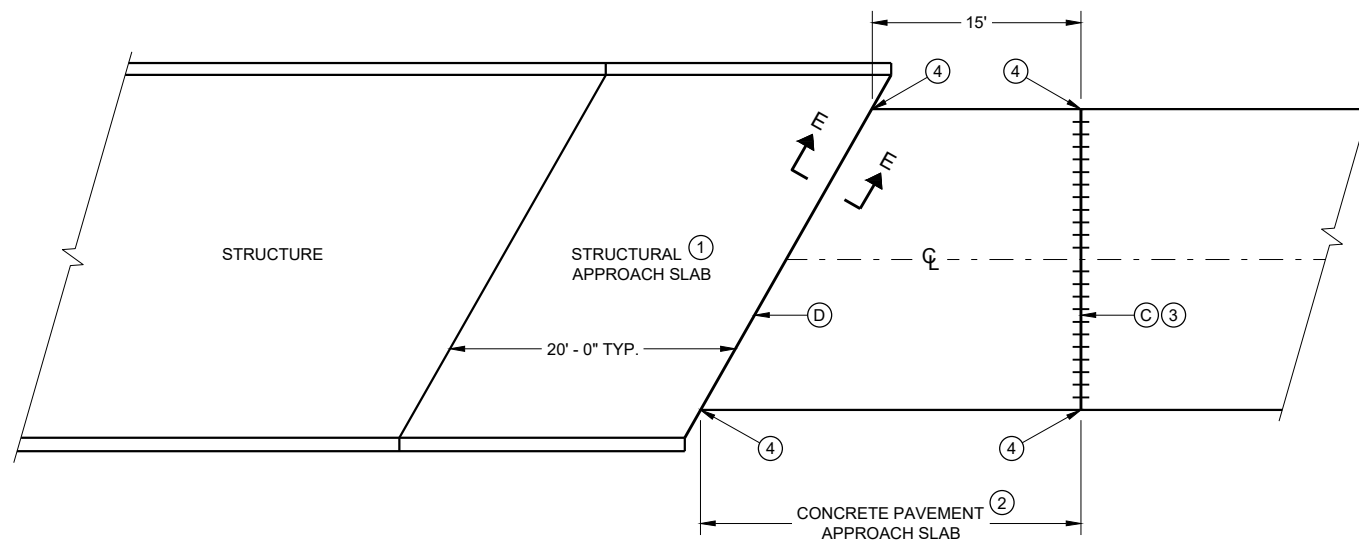


GENERAL NOTES

ALL PROJECTS THAT INVOLVE A STRUCTURAL APPROACH SLAB WILL ALSO HAVE A CONCRETE PAVEMENT APPROACH SLAB.

- ① SEE BRIDGE PLAN.
- ② CONFORM TO SDD 13B02 SHEET A FOR CONCRETE PAVEMENT APPROACH SLAB DETAILS
- ③ DO NOT CONSTRUCT AN EXPANSION JOINT OR INSTALL DOWEL BARS WHEN ABUTTING AN HMA PAVEMENT.
- ④ EXTEND EXPANSION JOINT THROUGH ANY ADJACENT TIED CONCRETE.
- Ⓒ 1 ½" EXPANSION JOINT WITH DOWEL BARS NORMAL TO $\overleftrightarrow{CL}$ OR $\overleftrightarrow{RL}$.
- Ⓓ 1 ½" EXPANSION JOINT (NO DOWELS)

BRIDGE APPROACHES

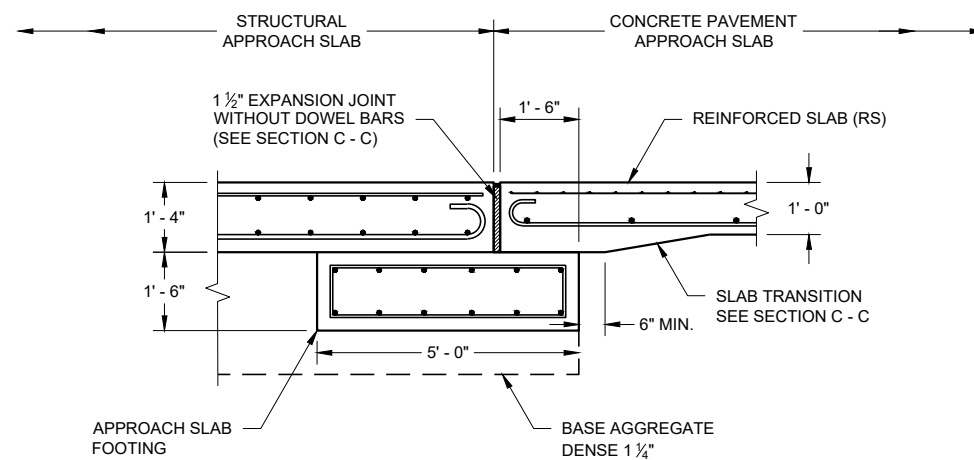


SECTION E - E FOOTING DETAIL STRUCTURAL APPROACH SLAB TO CONCRETE BRIDGE APPROACH

STRUCTURAL APPROACH SLAB AND CONCRETE PAVEMENT APPROACH SLAB


STATE OF WISCONSIN
DEPARTMENT OF TRANSPORTATION

APPROVED
November 2018 /S/ Peter Kemp P.E.
DATE PAVEMENT SUPERVISOR 55


FHWA

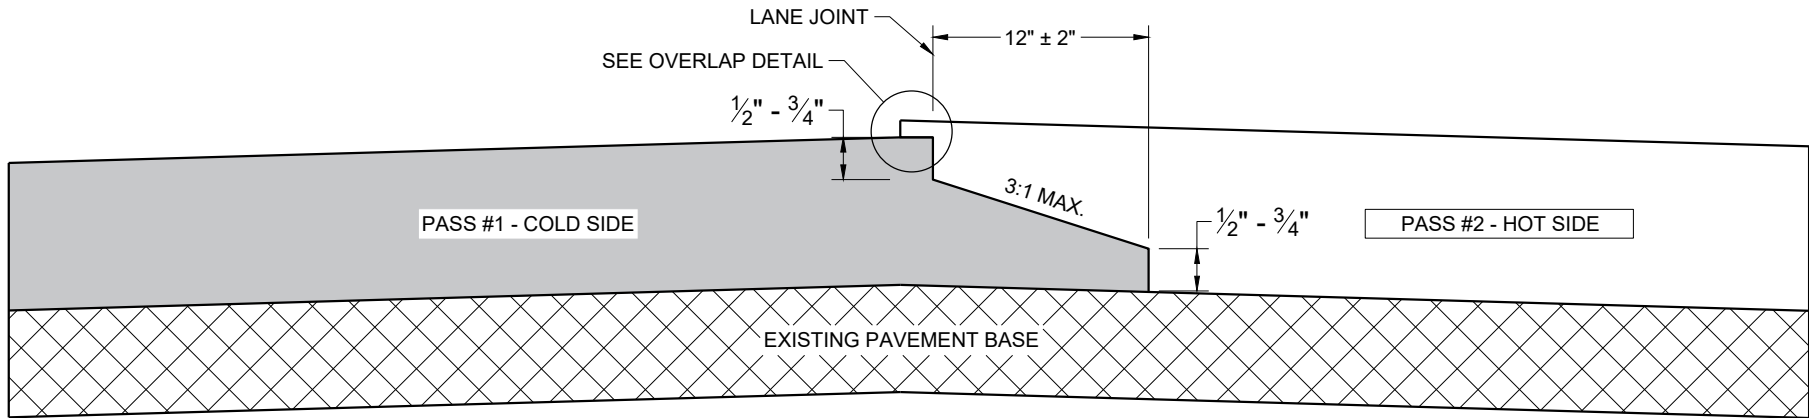

TYPICAL PAVEMENT CROSS SECTION
NOTCHED WEDGE JOINT

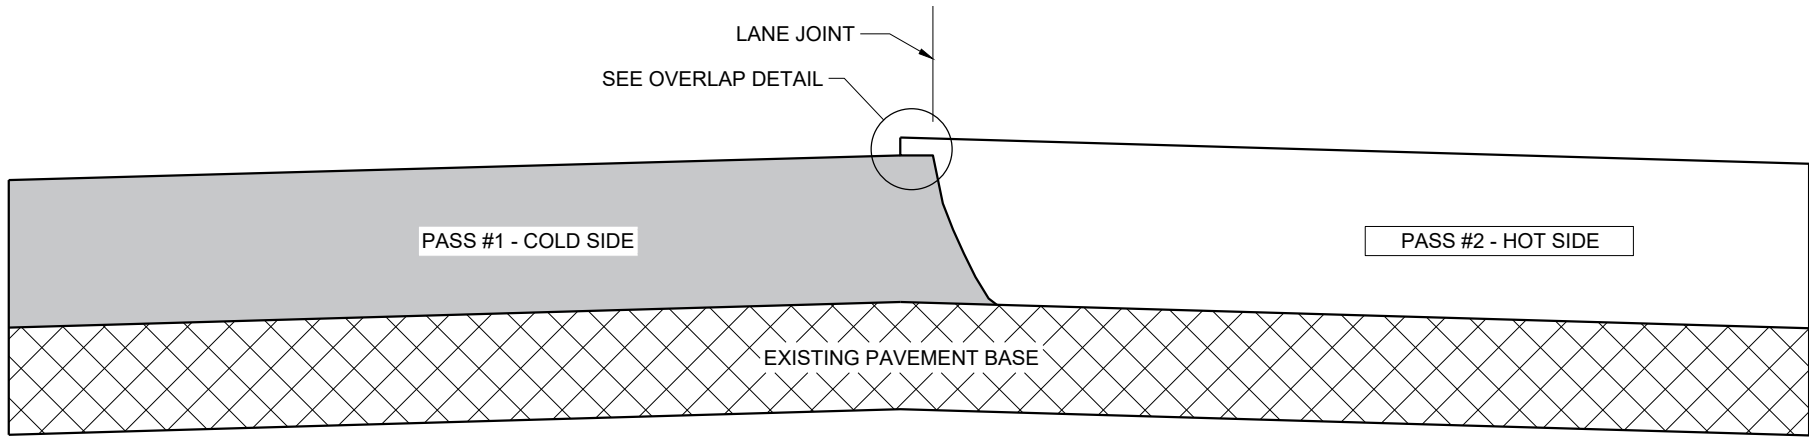

TYPICAL PAVEMENT CROSS SECTION
VERTICAL JOINT

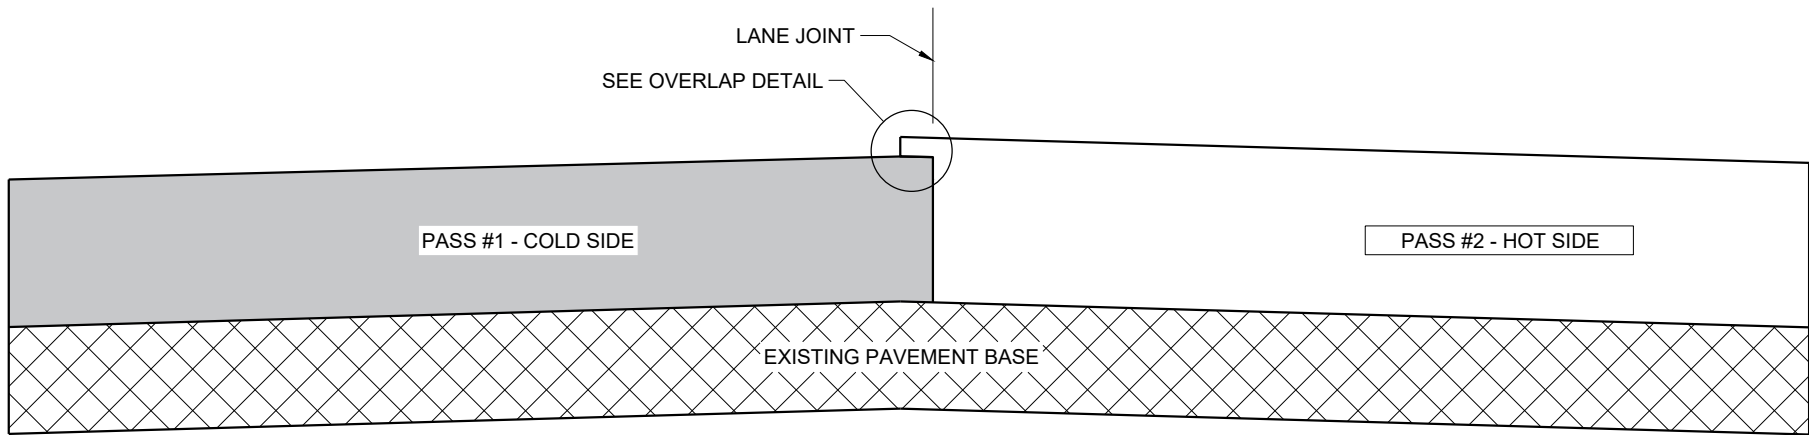

TYPICAL PAVEMENT CROSS SECTION
VERTICAL JOINT (MILLED)

GENERAL NOTES


IN ADDITION TO THE DETAILS PROVIDED IN THIS DRAWING, CONFORM TO STANDARD SPECIFICATION 450.3.2.8 FOR WHEN A NOTCHED WEDGE JOINT IS REQUIRED AND FOR GENERAL JOINT CONSTRUCTION REQUIREMENTS.

FOR ALL LONGITUDINAL JOINTS, ENSURE THE PAVER SCREED OVERLAPS THE PREVIOUSLY PLACED PAVEMENT BY $1" \pm 0.5"$ AND THE HOT SIDE OF THE JOINT REMAINS HIGHER THAN THE COLD SIDE BY APPROXIMATELY 0.1" AFTER FINAL COMPACTION. (IT WILL BE FLUSH WHEN PAVING IN ECHELON.)

ONLY REMOVE THE LONGITUDINAL NOTCHED WEDGE JOINT FOR SMA PAVEMENT OR AS DIRECTED BY THE ENGINEER TO ADDRESS SPECIFIC LENGTHS OF JOINT DAMAGED BY TRAFFIC.

WHEN MILLING BACK OR REMOVING ANY LONGITUDINAL JOINT, LIMIT THE MATERIAL REMOVED TO 2" FROM THE TOP NOTCH OR FROM THE VERTICAL JOINT EDGE ON THE COLD SIDE OF THE JOINT.

USE LONGITUDINAL MILLED JOINT AS PLANS SHOW OR THE AS THE ENGINEER DIRECTS.

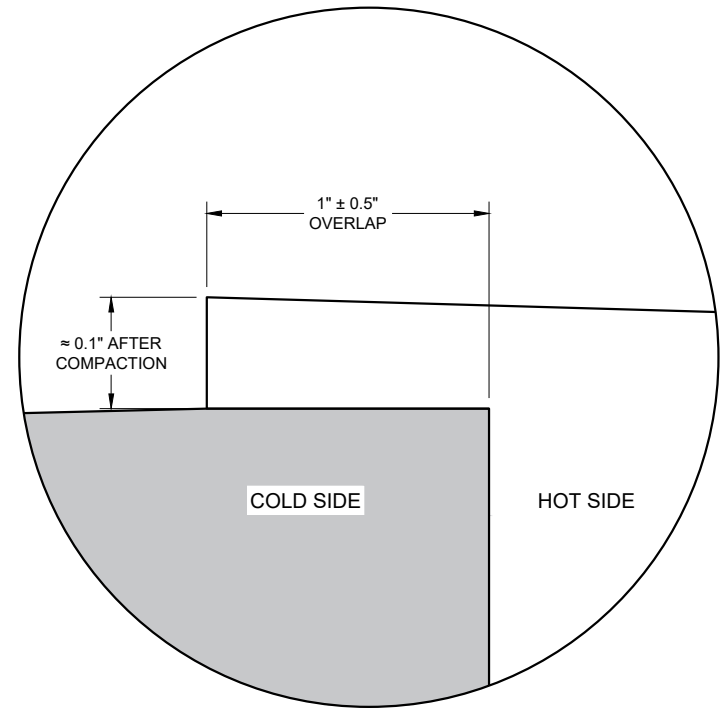


OVERLAP DETAIL (TYPICAL)


HMA LONGITUDINAL JOINTS

STATE OF WISCONSIN
DEPARTMENT OF TRANSPORTATION



APPROVED
November 2020 /S/ Steven Hefel
DATE HMA PAVEMENT ENGIN 56
FHWA

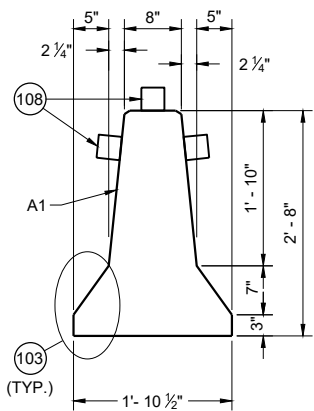


CROSS SECTION

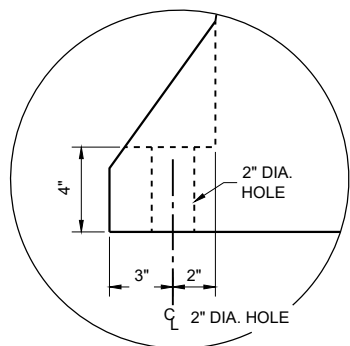


ANCHOR BLOCK
DETAIL

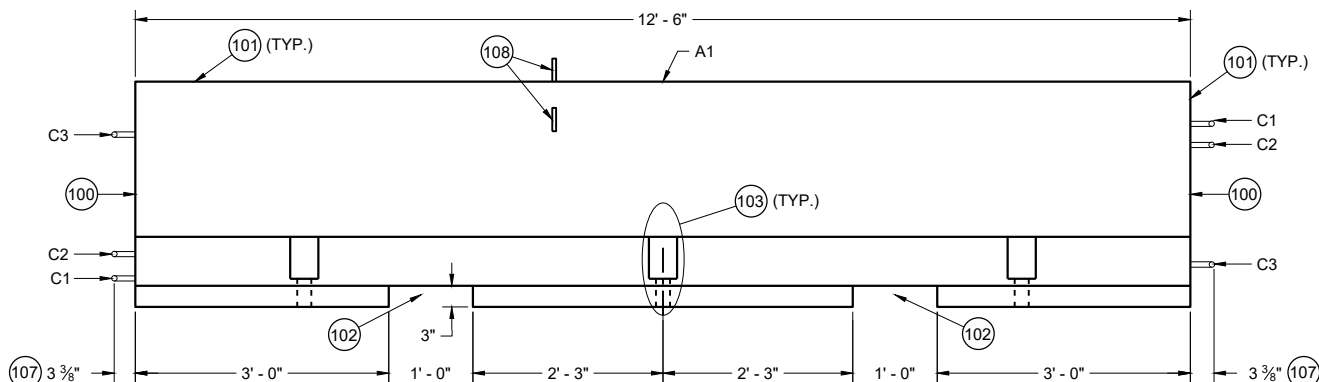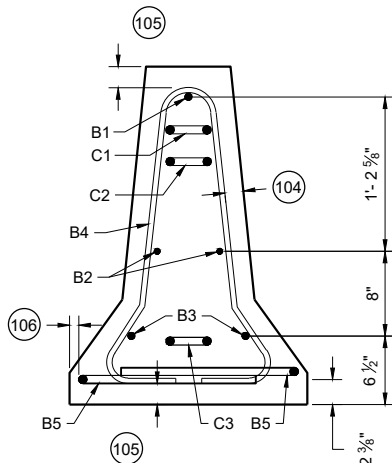


PROFILE VIEW

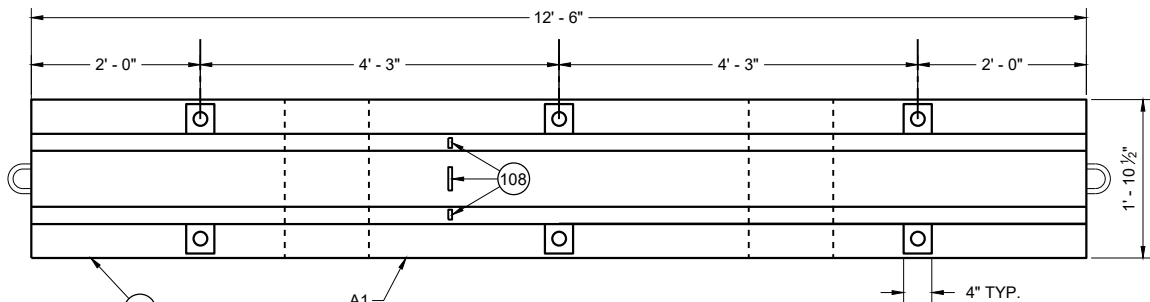

PLAN VIEW
TEMPORARY BARRIER

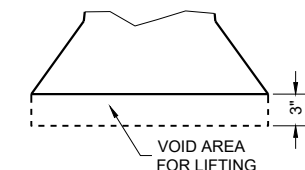

LIFTING SLOT DETAIL
(TYP.)

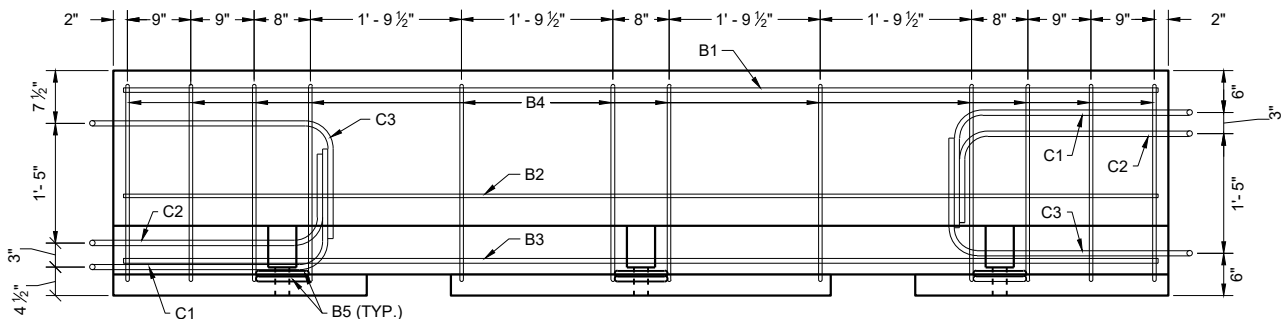


PROFILE VIEW
TEMPORARY BARRIER REINFORCEMENT

GENERAL NOTES

PLACE BARRIER ON PAVED SURFACE. BEFORE PLACEMENT OF TEMPORARY BARRIER, REMOVE ALL LOOSE MATERIAL FROM PAVED SURFACE.


LOOP BARS C1, C2 AND C3 ARE NOT FOR PLACEMENT OR MOVEMENT OF BARRIER.

- 100 PERMANENTLY FORM INTO ONE END OF BARRIER THE FOLLOWING INFORMATION:
 - A. TYPE OF BARRIER: WI-CBTP
 - B. MANUFACTURER
 - C. DATE OF MANUFACTURE (MONTH AND YEAR)
- 101 1" OPTIONAL CHAMFER
- 102 SEE LIFTING SLOT DETAIL
- 103 SEE ANCHOR BLOCK DETAIL
- 104 1 3/4" MIN. CLEAR COVER
- 105 2" MIN. CLEAR COVER
- 106 1" MIN. CLEAR COVER
- 107 ± 1/8" MEASURED FROM FACE OF CONCRETE BARRIER TO OUTSIDE OF LOOP BAR (TYP.)
- 108 USE DELINEATORS CONFORMING TO SECTION 633 OF THE STANDARD SPECIFICATIONS. CONTRACTOR MY USE ALTERNATE SHAPES AND HOUSING. INSTALL DELINEATORS ACCORDING TO MANUFACTURERS INSTRUCTION. INSTALL YELLOW REFLECTORS WHEN BARRIER IS LOCATED LEFT OF TRAFFIC AND WHITE WHEN BARRIER IS LOCATED RIGHT OF TRAFFIC. SPACE DELINEATORS A MAXIMUM OF 25 FEET APART, PROVIDE TOP MOUNTED DELINEATORS IN ADDITION TO SIDE MOUNTED DELINEATORS ON BARRIER INSTALLATIONS LOCATED ON A CURVED ALIGNMENT LONGER THAT 200 FEET AND ON BARRIERS USED TO SEPARATE OPPOSING TRAFFIC.

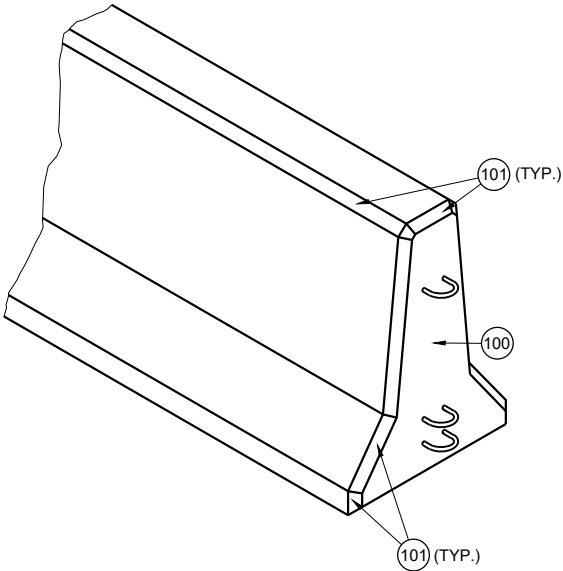


**CONCRETE BARRIER
TEMPORARY PRECAST,
12' - 6"**


STATE OF WISCONSIN
DEPARTMENT OF TRANSPORTATION

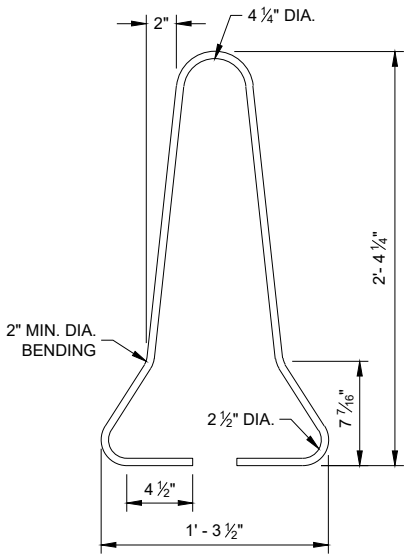




B4 BAR DETAIL

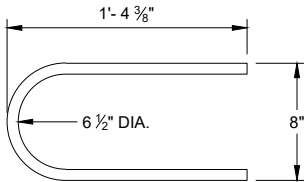


B5 BAR DETAIL

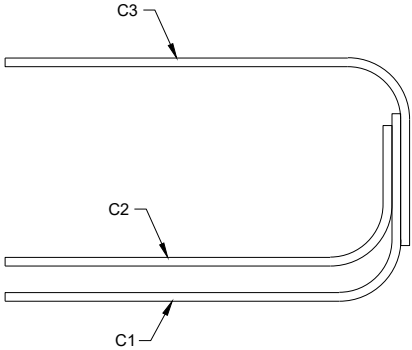


PROFILE VIEW
LOOP BAR ASSEMBLY

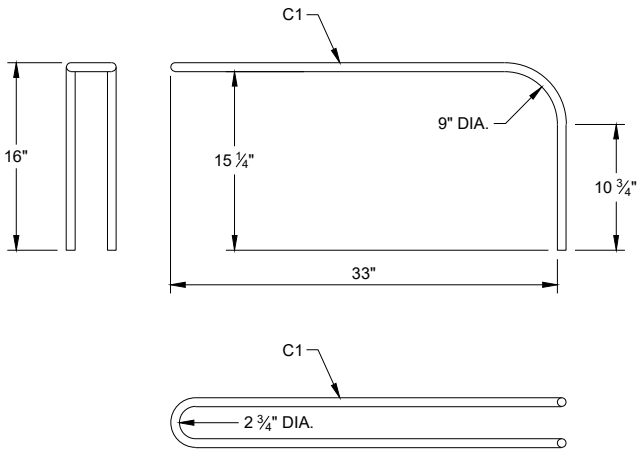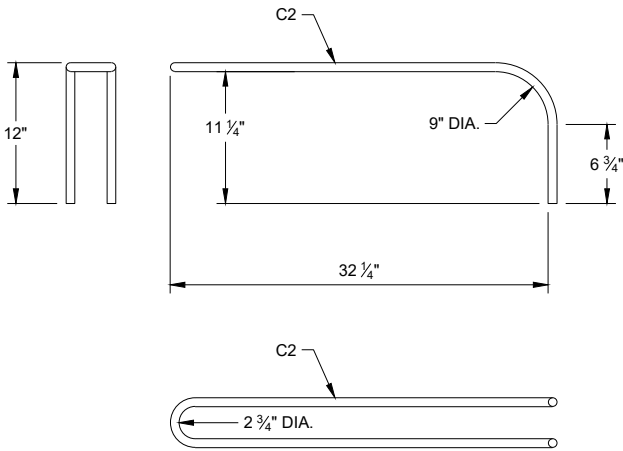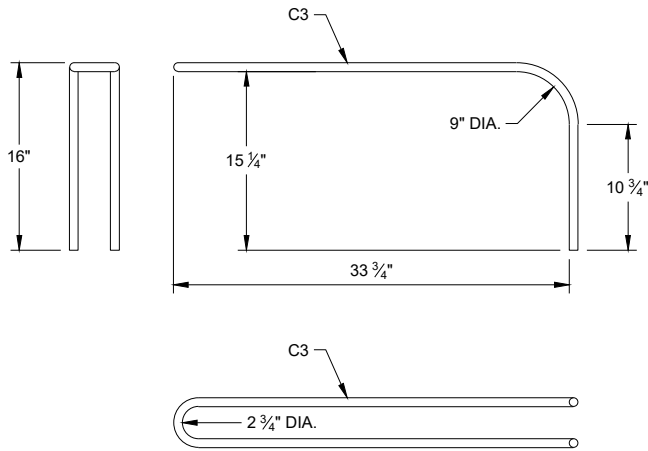


C BAR DETAILS

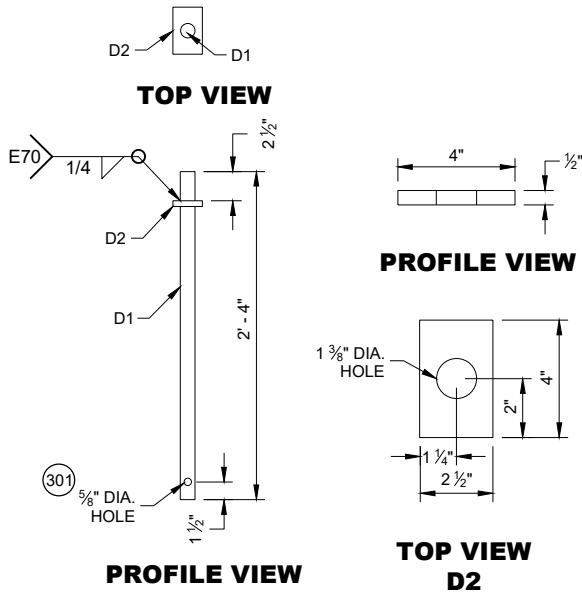


CONNECTOR PIN ASSEMBLY

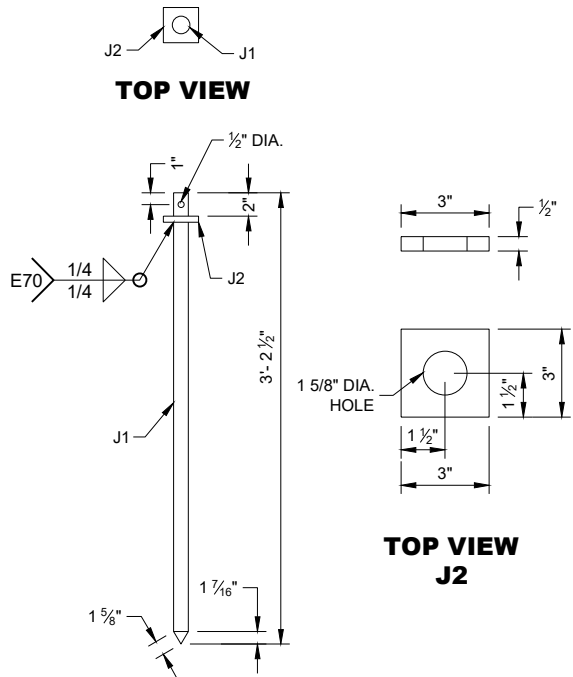


ASPHALT ANCHOR PIN ASSEMBLY

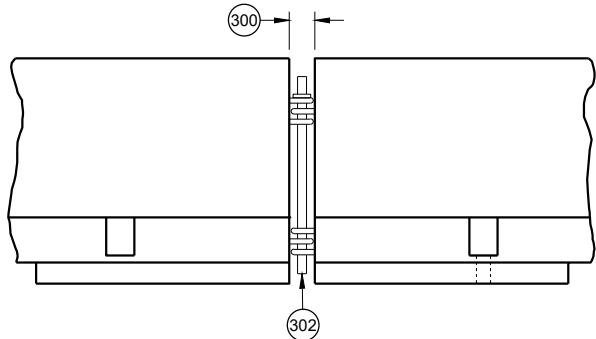


CONNECTING TEMPORARY BARRIER SECTIONS

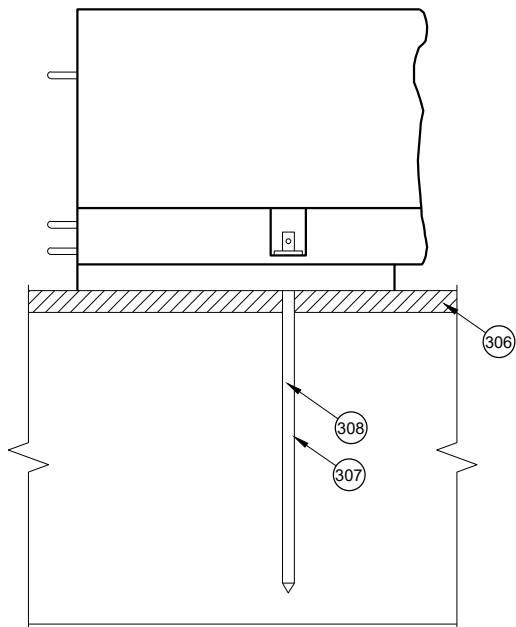


ASPHALT ANCHOR INSTALLATION THROUGH ASPHALT PAVEMENT

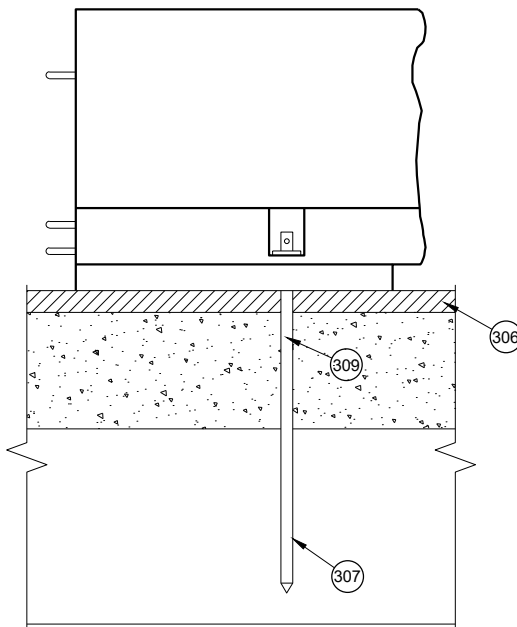

ASPHALT ANCHOR INSTALLATION THROUGH ASPHALT OVERLAY ON TOP OF CONCRETE PAVEMENT

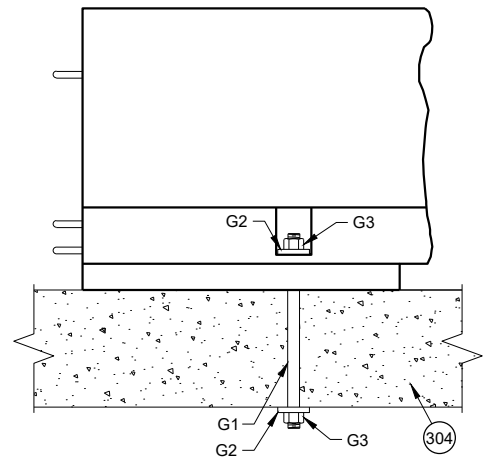


THROUGH BOLT ANCHOR INSTALLATION

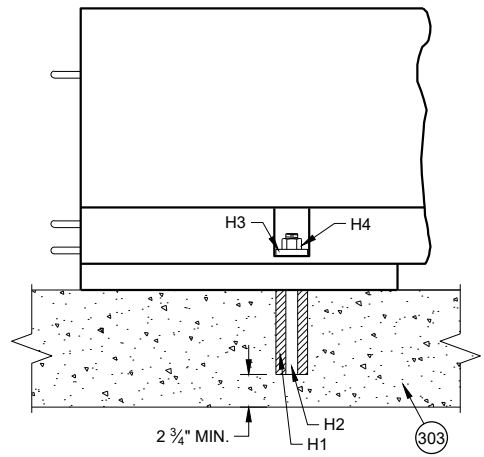


ADHESIVE ANCHOR INSTALLATION

GENERAL NOTES


- (300) SET WITH 3 5/8" WOOD BLOCK.
- (301) HOLE IS OPTIONAL.
- (302) CONNECTOR PIN ASSEMBLY.
- (303) CONCRETE PAVEMENT, APPROACH SLAB, OR DECK.
- (304) CONCRETE DECK.
- (305) DO NOT USE ON CONCRETE BRIDGE DECK WITH ASPHALT OVERLAY OR CONCRETE PAVEMENT WITH ASPHALT OVERLAY.
- (306) MINIMUM OF 2" OF ASPHALT.
- (307) ASPHALT ANCHOR PIN ASSEMBLY
- (308) IF DRILLING A PILOT HOLE, THE MAX. DIA. OF THE HOLE IS 3/4"
- (309) WHEN THERE IS ASPHALT OVERLAYING CONCRETE PAVEMENT, A 1 5/8" DIA. PILOT HOLE CAN BE DRILLED INTO THE OVERLAY AND CONCRETE. IF NEEDED DRILL A 3/4" PILOT HOLE IN BASE COURSE.

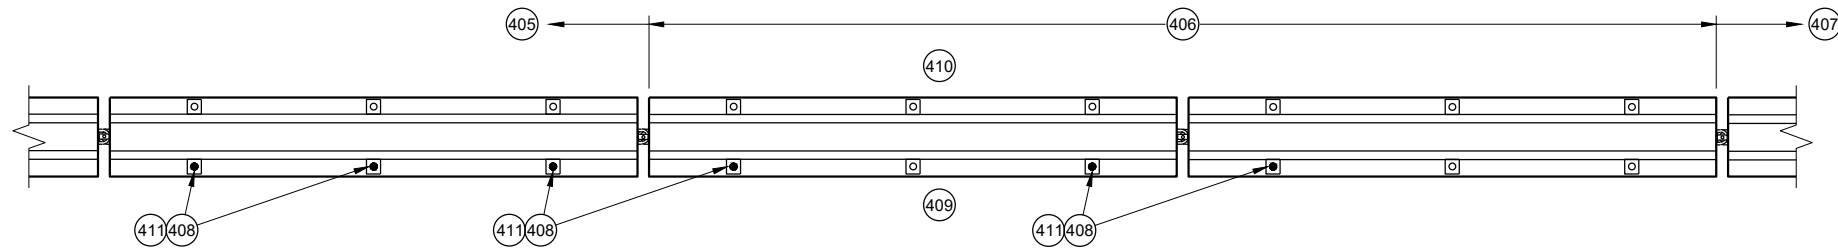


PLAN VIEW
TRANSITION FROM FREE STANDING TO ANCHORED BARRIER

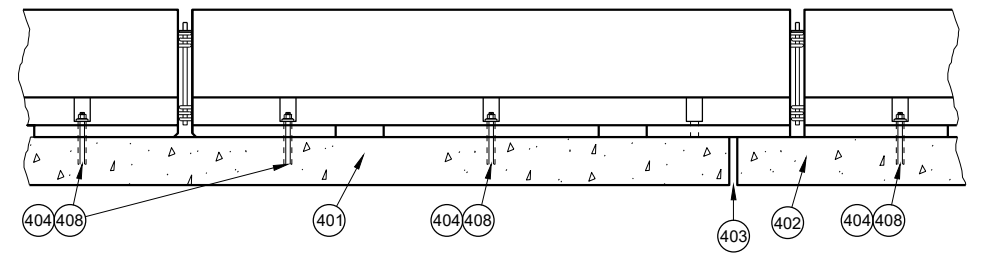


PROFILE VIEW
ANCHORED BARRIER NEAR EXPANSION JOINT

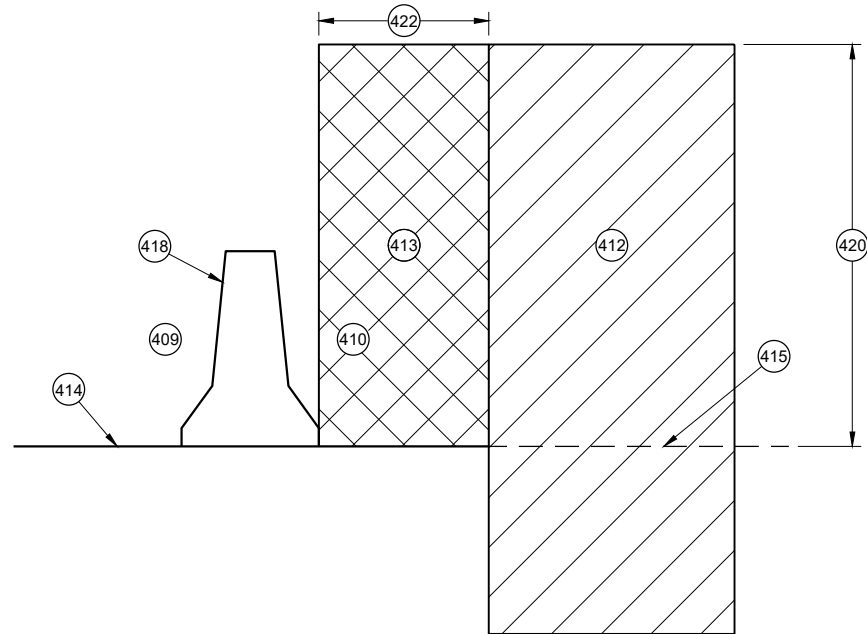


CROSS SECTION
FREE STANDING BARRIER

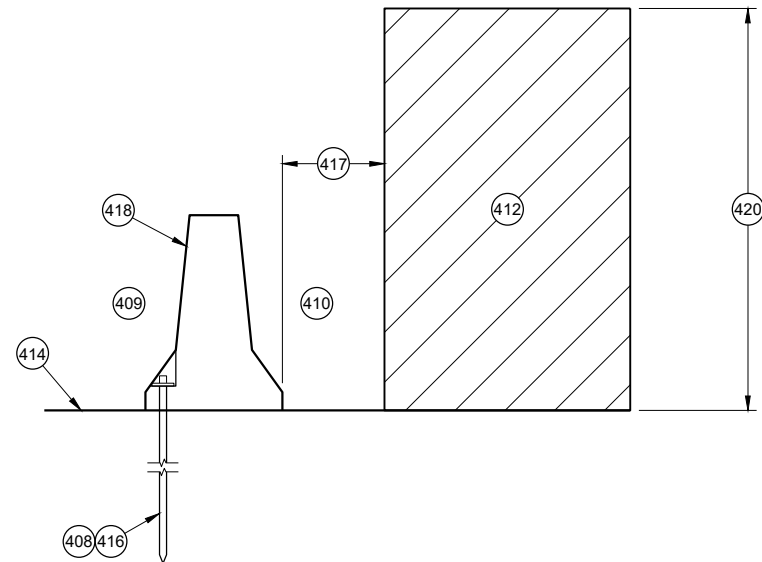

CROSS SECTION
**ANCHORED BARRIER FOR OBJECTS ABOVE
THE GRADE LINE AND NEAR THE BARRIER**

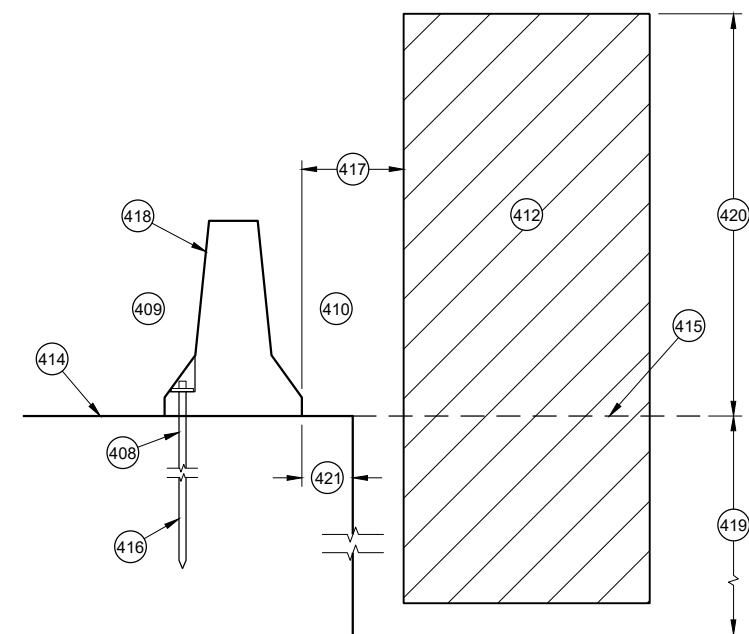

CROSS SECTION
ANCHORED BARRIER NEAR VERTICAL DROP OFF

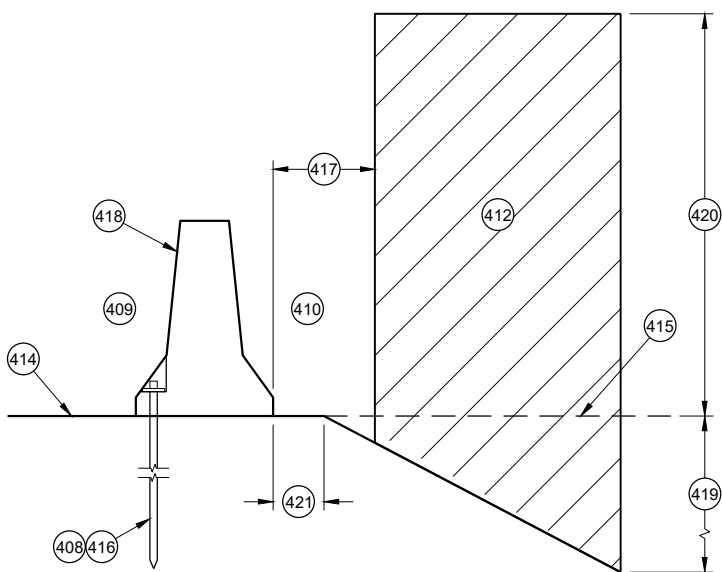

CROSS SECTION
ANCHORED BARRIER NEAR A SLOPE

GENERAL NOTES

- (400) NO SINGLE CONCRETE BARRIER SECTION SHALL BE ANCHORED TO BOTH THE BRIDGE DECK AND THE APPROACH SLAB. ALL ANCHOR BOLT LOCATIONS SHALL BE ANCHORED TO THE DECK IN ACCORDANCE WITH THE DETAIL. NO MORE THAN ONE ANCHOR BOLT SHALL BE ELIMINATED FROM A BARRIER SECTION WHEN SPANNING AN EXPANSION JOINT.
- (401) CONCRETE DECK
- (402) CONCRETE DECK OR APPROACH SLAB.
- (403) EXPANSION JOINT
- (404) ADHESIVE ANCHOR SHOWN. SEE ANCHOR DETAILS.
- (405) ANCHORED TEMPORARY BARRIER
- (406) TRANSITION FROM ANCHORED TEMPORARY BARRIER TO FREE STANDING
- (407) FREE STANDING BARRIER
- (408) REMOVE ALL ANCHORS WHEN NO LONGER NEEDED. FILL CONCRETE PAVEMENTS, DECKS AND APPROACH SLABS WITH NON-SHRINK COMMERCIAL GROUT FROM THE APPROVED PRODUCT LIST. FILL ASPHALT PAVEMENTS WITH ASTM D6690 TYPE II RUBBERIZED CRACK FILLER.
- (409) TRAFFIC SIDE
- (410) NON-TRAFFIC SIDE
- (411) ANCHOR LOCATION. SEE ANCHORING DETAILS.
- (412) WORK AREA
- (413) AREA FREE OF OBJECTS AND WORKERS
- (414) GRADE LINE
- (415) EXTENDED GRADE LINE
- (416) ANCHORED TEMPORARY BARRIER. SEE BOLT THROUGH DECK, REMOVABLE ADHESIVE ANCHOR, OR AN ASPHALT ANCHOR ROD DETAILS FOR MORE INFORMATION. ASPHALT ANCHOR ROD SHOWN.
- (417) WHEN OBJECTS EXTEND ABOVE THE GRADE. A MINIMUM OF 1 FOOT IS REQUIRED FROM BACK OF BARRIER TO OBJECT.
- (418) OBJECTS ARE NOT TO BE PLACED ON, MOUNTED TO, OR ALLOWED TO LEAN AGAINST THE BARRIER WITHOUT WRITTEN PERMISSION OF THE PROJECT ENGINEER.
- (419) DEPTHS OF 3 FEET OR MORE.
- (420) $Y = 6.5'$
- (421) OFFSET FROM BACK OF BARRIER EDGE:

CONCRETE PAVEMENT	0.5'
ASPHALT	0.5'
- (422) POSTED SPEED (MPH):

45 OR GREATER	4.0'
40 OR LOWER	2.0'

CONCRETE BARRIER
TEMPORARY PRECAST,
12' - 6"

STATE OF WISCONSIN
DEPARTMENT OF TRANSPORTATION

GENERAL NOTES

- 500 EXISTING RIGID BARRIERS (VARIES)

501 TEMPORARY BARRIER

502 SEE OTHER DETAIL ON HOW TO ANCHOR TEMPORARY BARRIER (BARRIER ASPHALT ANCHOR SHOWN).

503 ANCHORS ARE REQUIRED ON BOTH SIDE OF THE TEMPORARY BARRIER.

504 NESTED RAILS ARE REQUIRED ON BOTH SIDES OF THE TEMPORARY BARRIER FOR ALL INSTALLATIONS.

505 TRAFFIC TRAVELS FROM PERMANENT BARRIER TO TEMPORARY BARRIER.
- 506 TRAFFIC TRAVELS FROM TEMPORARY BARRIER TO PERMANENT BARRIER.

507 VERTICAL BARRIER

508 SAFETY SHAPE BARRIER

509 SINGLE SLOPE BARRIER

510 CAP END PLATE PLACED FLUSH WITH UPSTREAM END OF RIGID BARRIER.

511 BENT THRIE BEAM TO FIT.

512 THRIE BEAM PIECES ARE OFFSET 15 1/4" TO PREVENT INTERFERENCE FROM THE ANCHORS ON OPPOSING SIDES.
- 513 TWO (2) P1, P2 AND P3 ARE REQUIRED

514 FIVE (5) N1, N2 AND N3 ARE REQUIRED


515 TWO (2) R1, R2 AND R3 ARE REQUIRED

516 CUT WOOD BLOCK TO FIT.


517 SEE THRIE BEAM RAIL TERMINAL CONNECTOR DETAIL ASSEMBLY.

518 CAP ASSEMBLY


519 4" MAX. GAP BETWEEN TEMPORARY BARRIER AND RIGID BARRIER.
- 520 ALL TWELVE SPLICE HOLES REQUIRE M1 AND M2

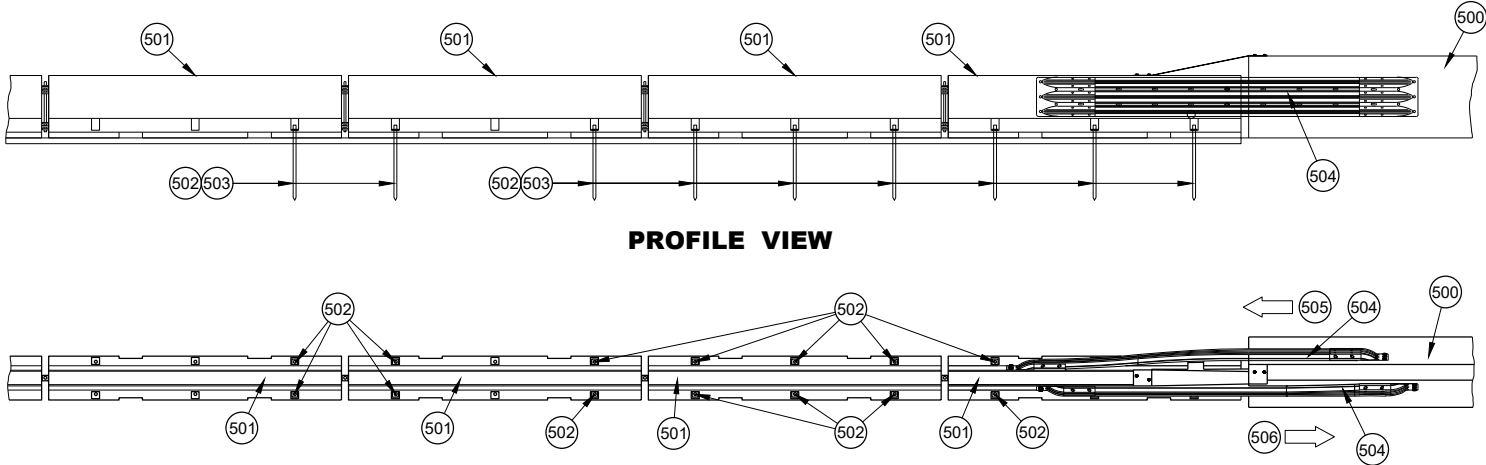


PLAN VIEW
TRANSITION TO RIGID BARRIER

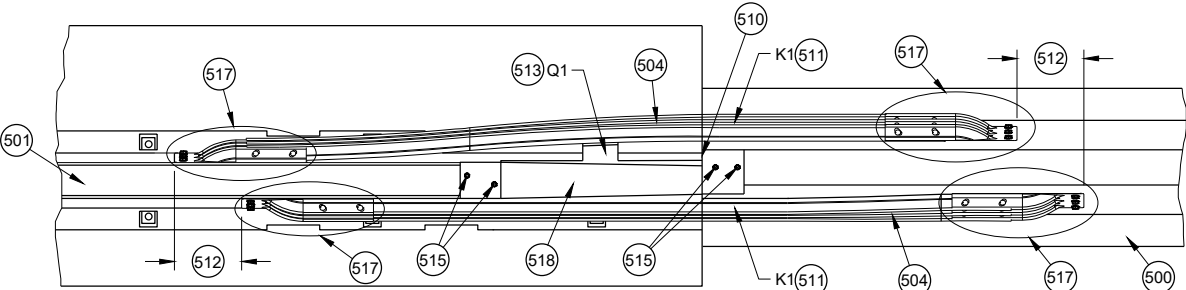


PLAN DETAIL VIEW
TRANSITION TO RIGID BARRIER

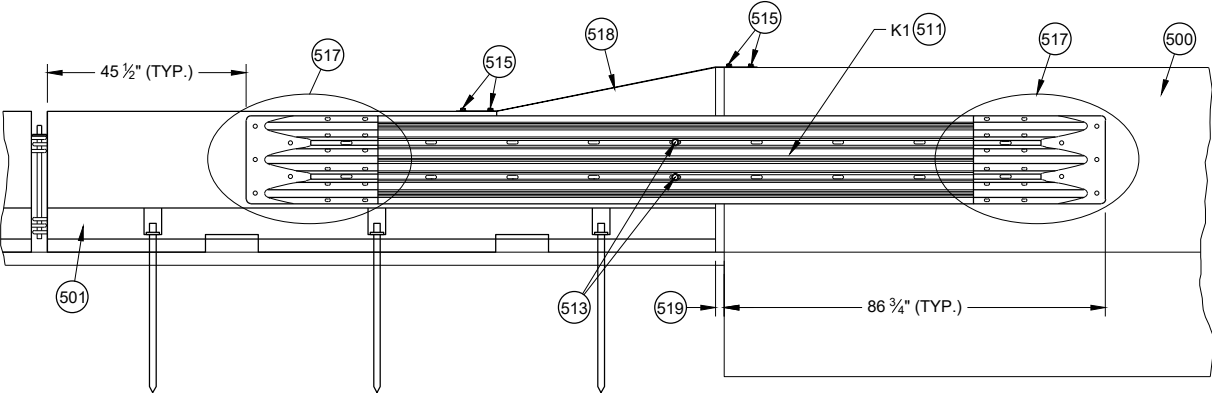


FRONT DETAIL VIEW
TRANSITION TO RIGID BARRIER

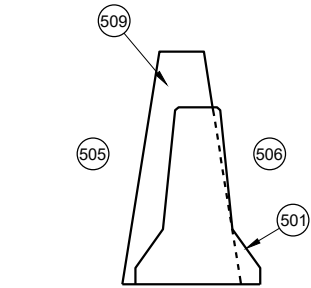


CROSS SECTION
TEMPORARY BARRIER
PLACEMENT SINGLE SLOPE

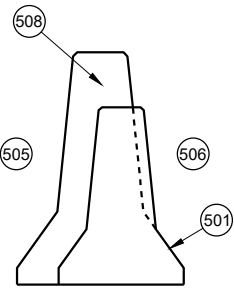


CROSS SECTION
TEMPORARY BARRIER
PLACEMENT SAFETY SHAPE

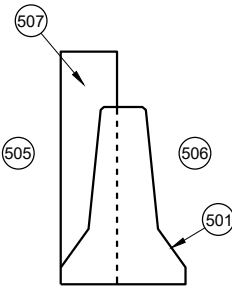

CROSS SECTION
TEMPORARY BARRIER
PLACEMENT VERTICAL

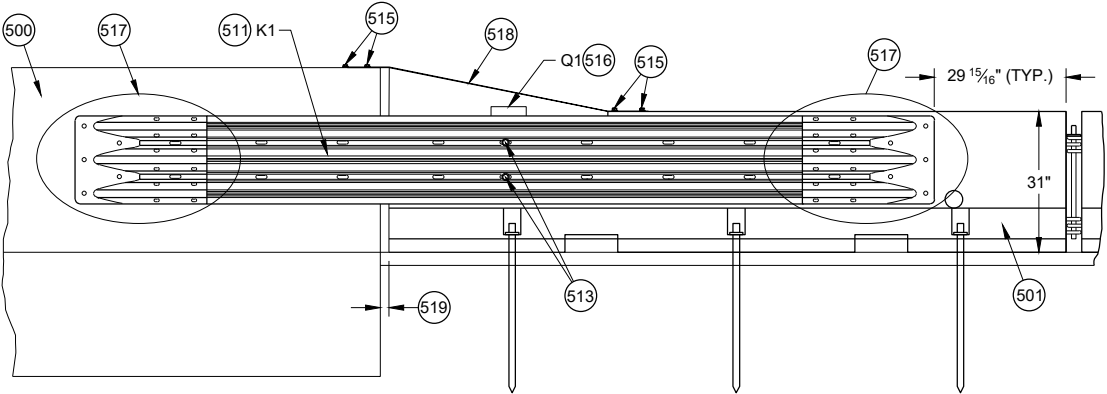



BACK DETAIL VIEW
TRANSITION TO RIGID BARRIER

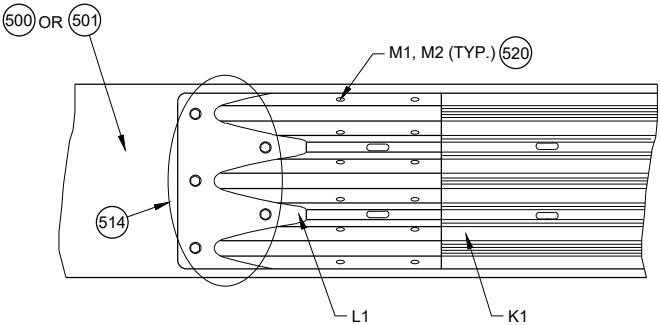

DETAIL PLAN VIEW
THRIE BEAM RAIL TERMINAL CONNECTOR ASSEMBLY

CONCRETE BARRIER
TEMPORARY PRECAST,
12' - 6"

STATE OF WISCONSIN
DEPARTMENT OF TRANSPORTATION

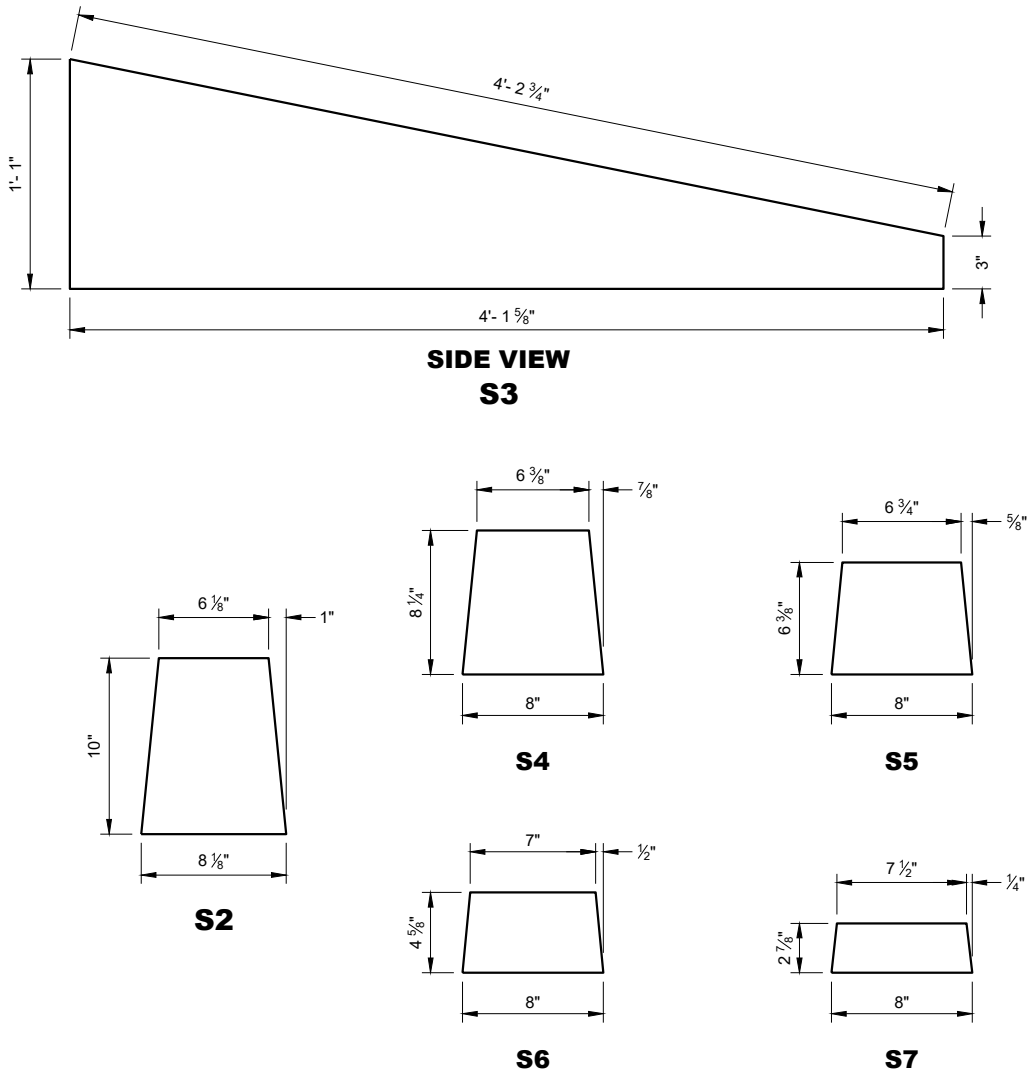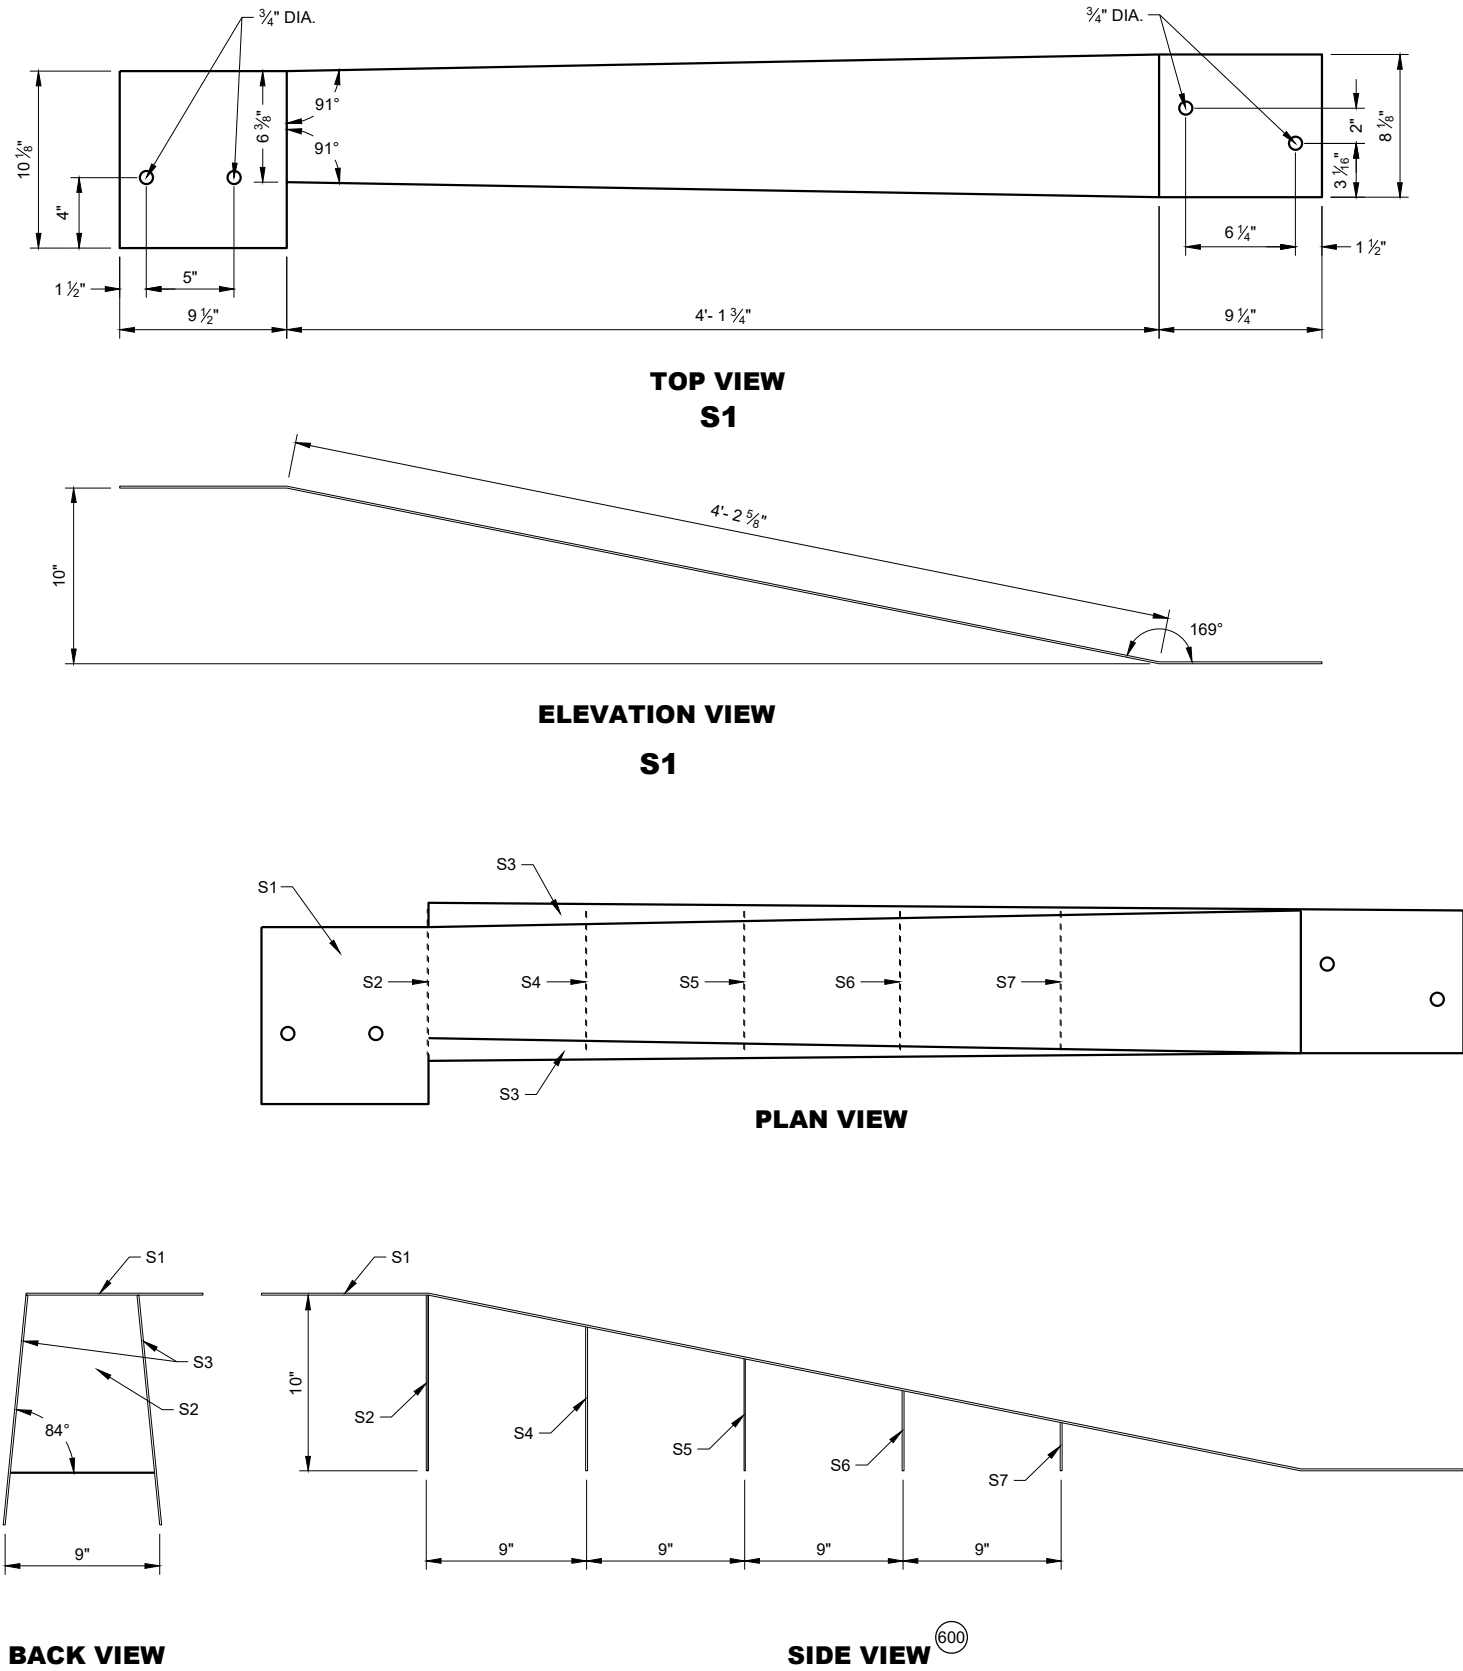

GENERAL NOTES

STITCH WELD GUSSET PLATES AND END PLATES ON THREE SIDES

STITCH WELD TWO SIDE PLATES TO TOP PLATE, END PLATE AND GUSSETS.

600 SIDE PLATES (S3) NOT SHOWN FOR CLARITY.

**CONCRETE BARRIER
TEMPORARY PRECAST,
12' - 6"**

STATE OF WISCONSIN
DEPARTMENT OF TRANSPORTATION

42" TOP CAP ASSEMBLY



END VIEW



(700) SIDE PLATES (T3 AND T4) NOT SHOWN FOR CLARITY.





GUSSET DIMENSIONS				
GUSSET NO.	A	B	C	D
T5	22 $\frac{13}{16}$ "	5 $\frac{1}{16}$ "	2 $\frac{5}{16}$ "	8 $\frac{1}{16}$ "
T6	21"	5 $\frac{7}{8}$ "	2 $\frac{3}{16}$ "	8 $\frac{1}{16}$ "
T7	19 $\frac{3}{16}$ "	6 $\frac{1}{16}$ "	1 $\frac{15}{16}$ "	8 $\frac{1}{16}$ "
T8	17 $\frac{3}{8}$ "	6 $\frac{1}{4}$ "	1 $\frac{13}{16}$ "	8 $\frac{1}{16}$ "
T9	15 $\frac{9}{16}$ "	6 $\frac{7}{16}$ "	1 $\frac{9}{16}$ "	8 $\frac{1}{16}$ "
T10	13 $\frac{3}{4}$ "	6 $\frac{9}{16}$ "	1 $\frac{7}{16}$ "	8 $\frac{1}{16}$ "
T11	11 $\frac{15}{16}$ "	6 $\frac{13}{16}$ "	1 $\frac{1}{4}$ "	8 $\frac{1}{16}$ "
T12	10 $\frac{9}{8}$ "	7"	1 $\frac{1}{16}$ "	8 $\frac{1}{16}$ "
T13	8 $\frac{5}{16}$ "	7 $\frac{3}{16}$ "	$\frac{7}{8}$ "	8 $\frac{1}{16}$ "
T14	6 $\frac{1}{2}$ "	7 $\frac{3}{8}$ "	$\frac{11}{16}$ "	8 $\frac{1}{16}$ "
T15	4 $\frac{1}{16}$ "	7 $\frac{9}{16}$ "	$\frac{1}{2}$ "	8"
T16	2 $\frac{7}{8}$ "	7 $\frac{3}{4}$ "	$\frac{1}{4}$ "	8"

**CONCRETE BARRIER
TEMPORARY PRECAST,
12' - 6"**

STATE OF WISCONSIN
DEPARTMENT OF TRANSPORTATION 63

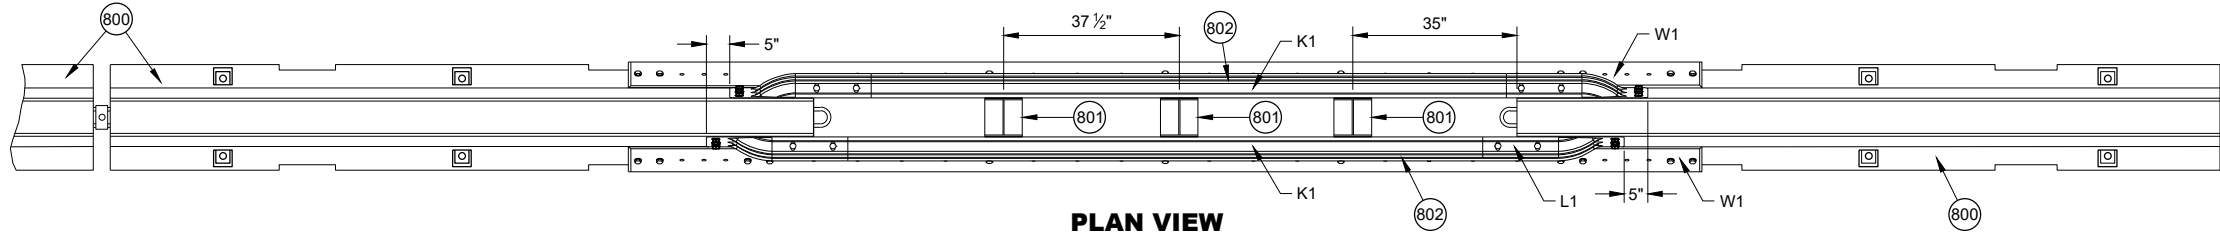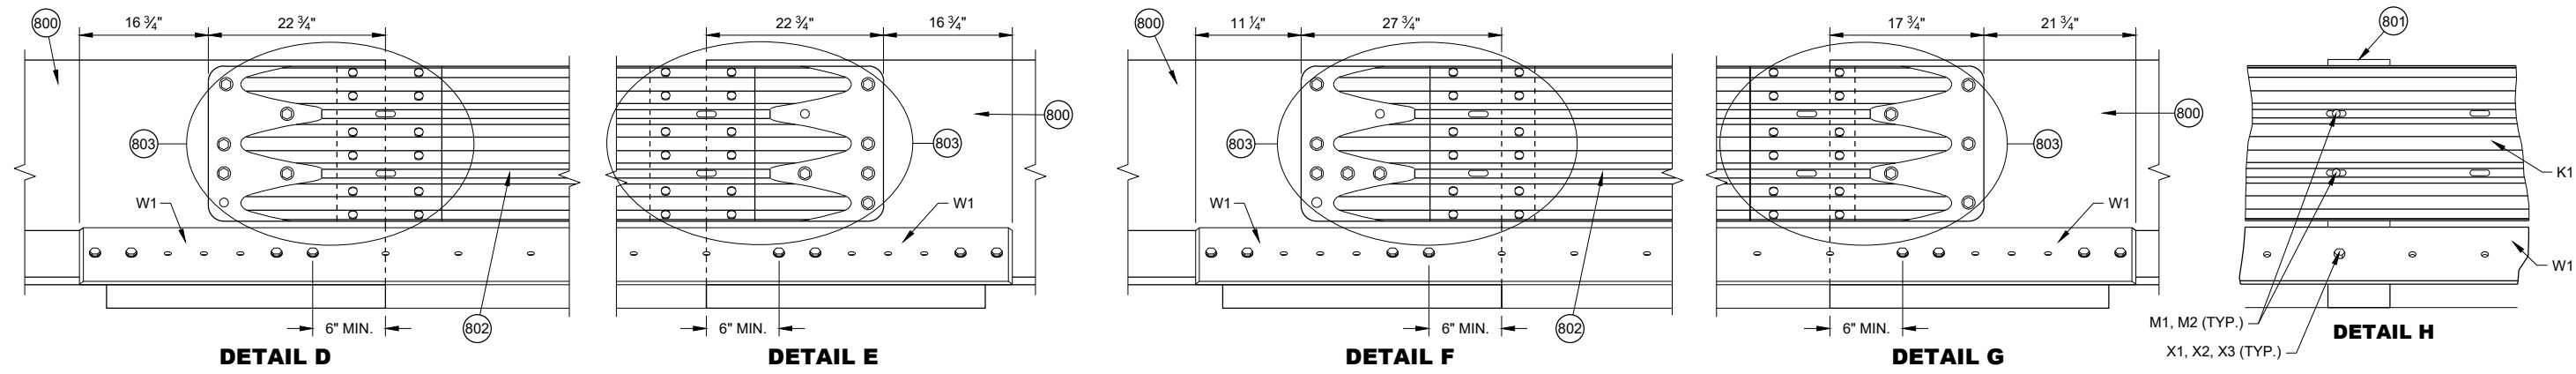


- GENERAL NOTES**
- 800 FREE STANDING TEMPORARY BARRIER
 - 801 GAP STIFFENER ASSEMBLY
 - 802 THRIE BEAMS ARE NESTED ON BOTH SIDES OF THE TEMPORARY BARRIER.
 - 803 SEE THRIE BEAM RAIL TERMINAL CONNECTOR DETAIL

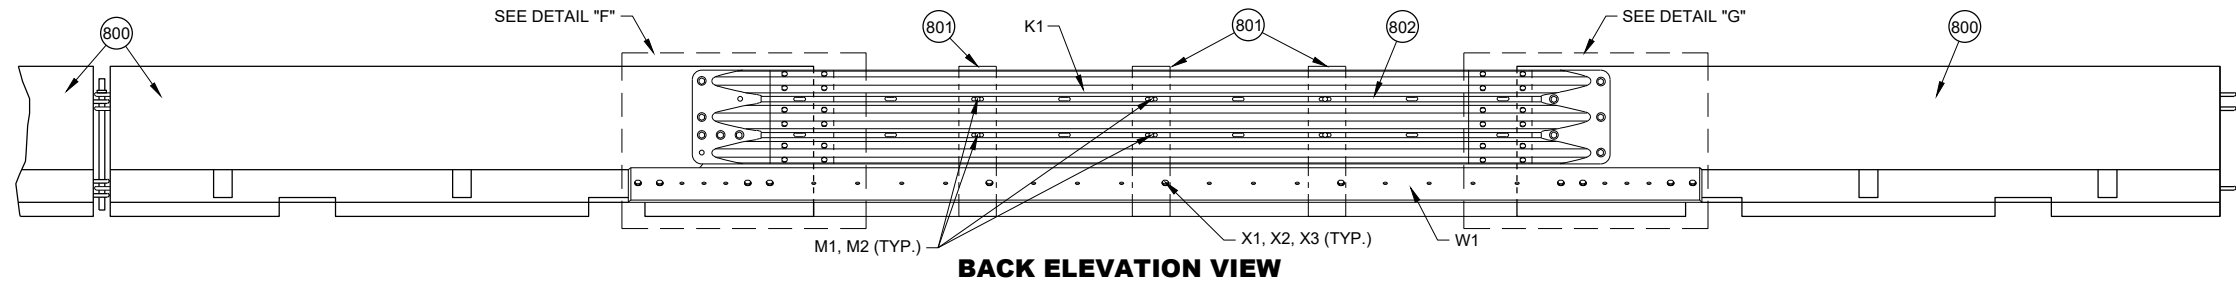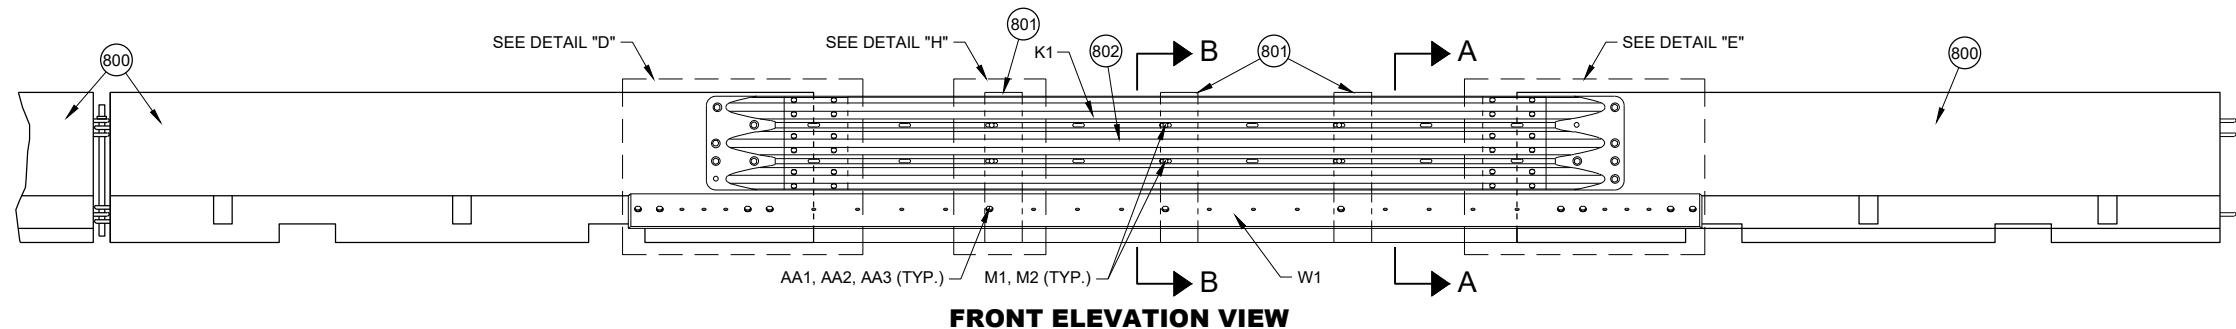


PORTABLE CONCRETE BARRIER GAP THRIE BEAM COVER


CONCRETE BARRIER TEMPORARY PRECAST, 12' - 6"
STATE OF WISCONSIN DEPARTMENT OF TRANSPORTATION 64

 


PLAN VIEW
GAP WITHIN SPACING

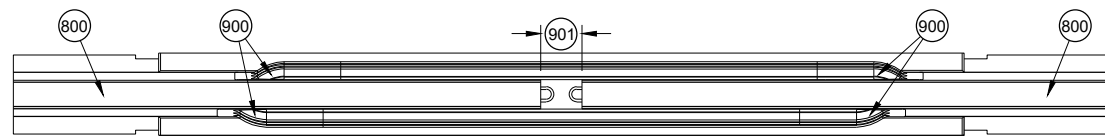


PLAN VIEW
TEMPORARY BARRIER GAP OVER 4" TO 1' MAX. 904

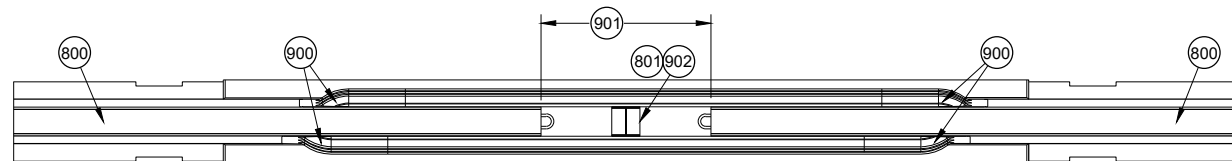

PLAN VIEW
TEMPORARY BARRIER GAP OVER 1' TO 4' MAX. 904

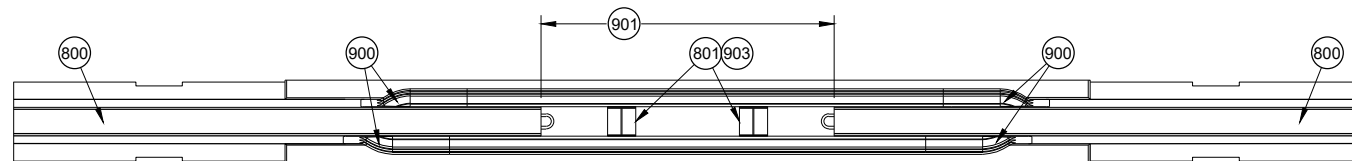

PLAN VIEW
TEMPORARY BARRIER GAP OVER 4' TO 7' MAX. 904

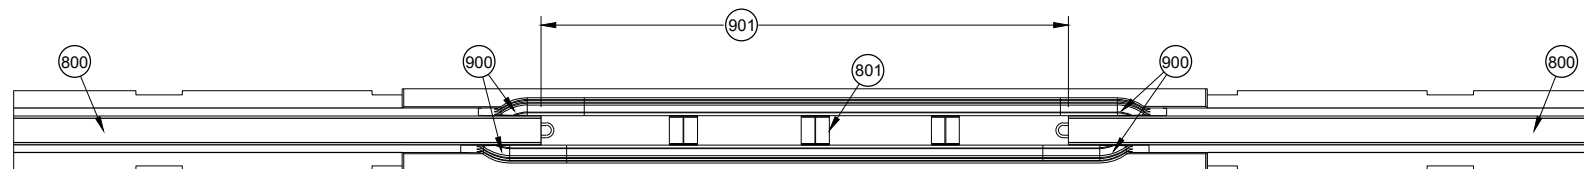


PLAN VIEW
TEMPORARY BARRIER GAP OVER 7' TO 12.5' MAX. 904

GENERAL NOTES


- 900 SEE OTHER DETAILS FOR TEMPORARY GAP HARDWARE (TYP.)
- 901 TEMPORARY BARRIER GAP
- 902 GAP STIFFENER ASSEMBLY CENTERED IN THE GAP.
- 903 GAP STIFFENER ASSEMBLY IS OFFSET 18 3/4" FROM CENTER
- 904 MINIMUM NUMBER OF GAP STIFFENERS SHOWN FOR THE GAP RANGE SHOWN.
- 905 MINIMUM OF 8 CONTINUOUS FREE STANDING TEMPORARY BARRIERS

CONCRETE BARRIER
TEMPORARY PRECAST,
12' - 6"


STATE OF WISCONSIN
DEPARTMENT OF TRANSPORTATION

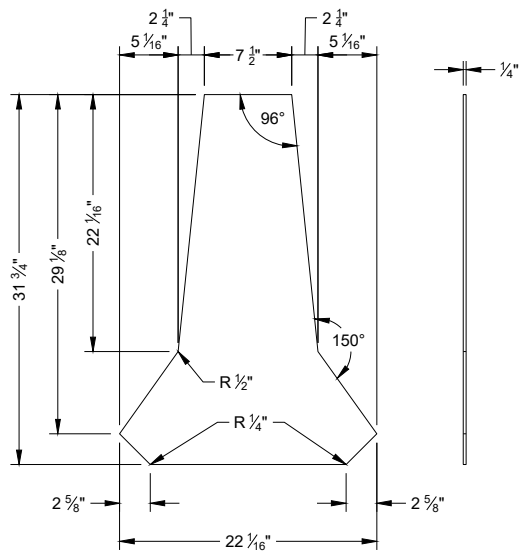


PROFILE VIEW
STIFFENER ASSEMBLY
CENTER PANEL U1

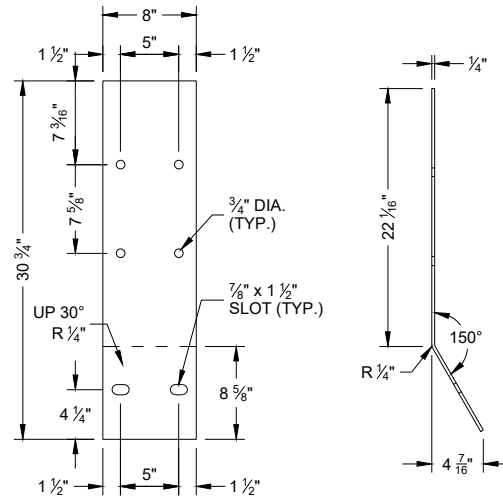


FLAT PATTERN
STIFFENER ASSEMBLY
SIDE PANEL U2

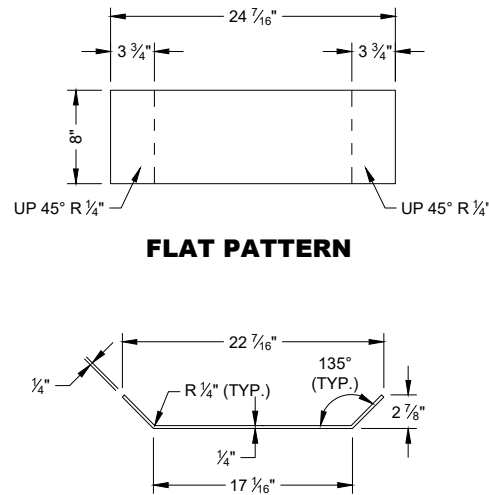


PROFILE VIEW
STIFFENER ASSEMBLY
BOTTOM PANEL U3

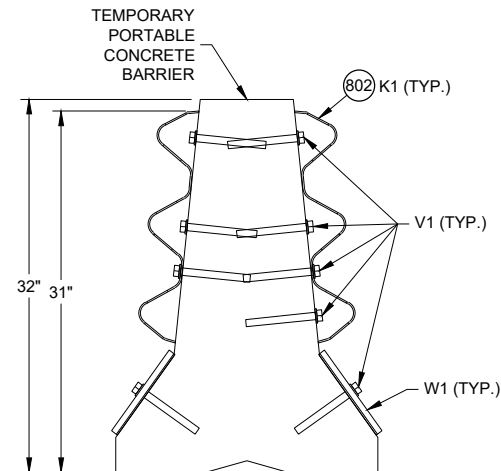


SECTION A - A

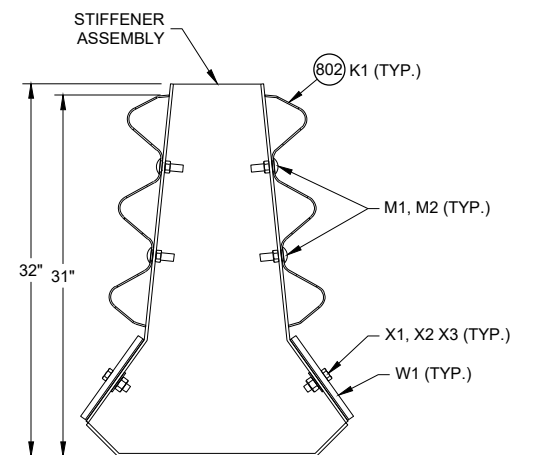


SECTION B - B

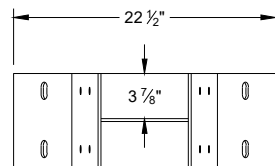


PLAN VIEW

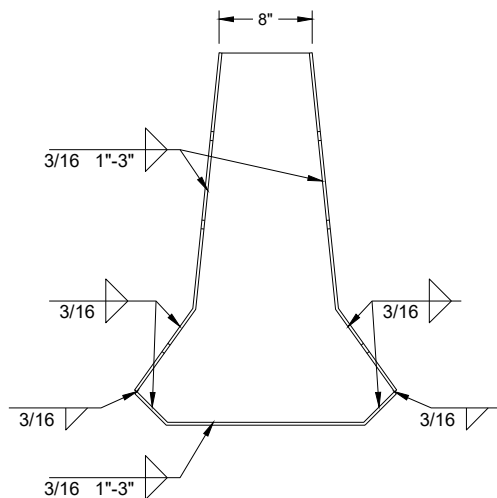

PROFILE VIEW

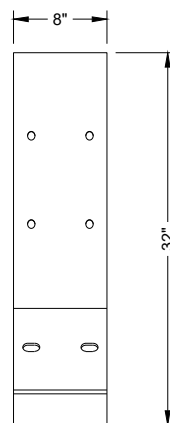

SIDE VIEW

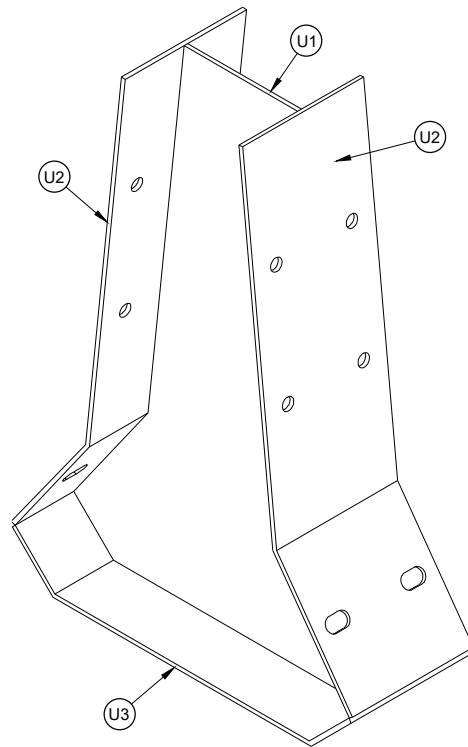


ISOMETRIC

GAP STIFFENER ASSEMBLY




PLAN VIEW

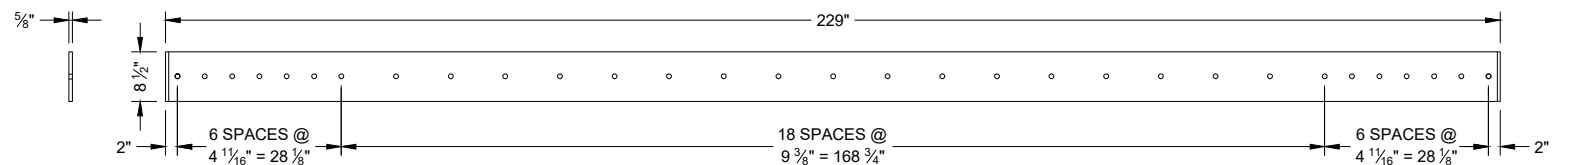


SIDE VIEW

ELEVATION VIEW
W1 TOE PLATE

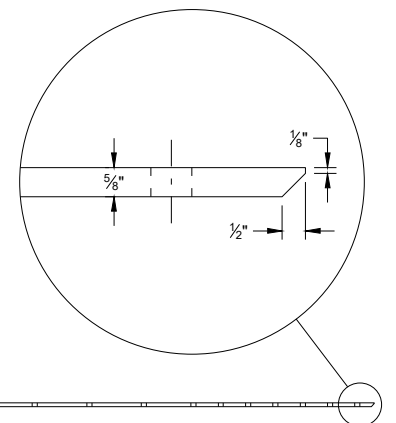


CONCRETE BARRIER
TEMPORARY PRECAST,
12' - 6"

STATE OF WISCONSIN
DEPARTMENT OF TRANSPORTATION

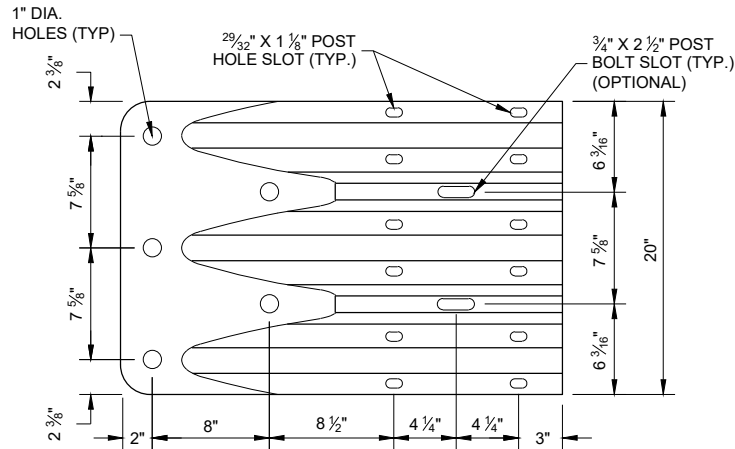

ELEVATION VIEW

**THRIE BEAM
TERMINAL CONNECTOR**

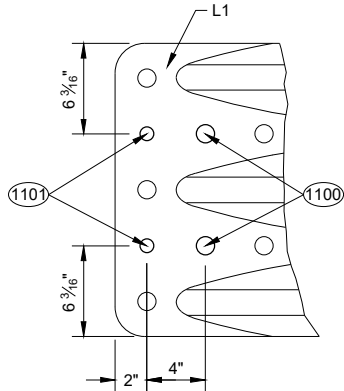

ELEVATION VIEW

**ADDITIONAL THRIE BEAM
TERMINAL CONNECTOR HOLE DETAIL**


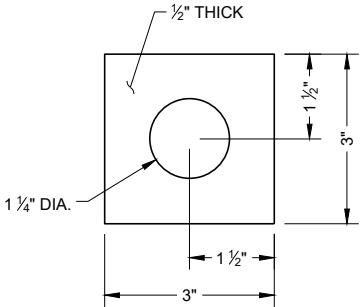



**PLATE WASHER DETAIL
G2, H3**

GENERAL NOTES

- (1100) 1" DIA. HOLE
- (1101) $\frac{3}{4}"$ DIA. HOLE
- (1102) PROVIDE HOLES IN THRIE BEAM TERMINAL CONNECTOR TO LIMIT STEEL REINFORCEMENT OR LOOP BAR CONFLICT. CONTRACTOR MAY FIELD DRILL ADDITIONAL HOLE OR PROVIDE THRIE BEAM TERMINAL CONNECTOR WITH ADDITIONAL HOLES FROM SUPPLIER.

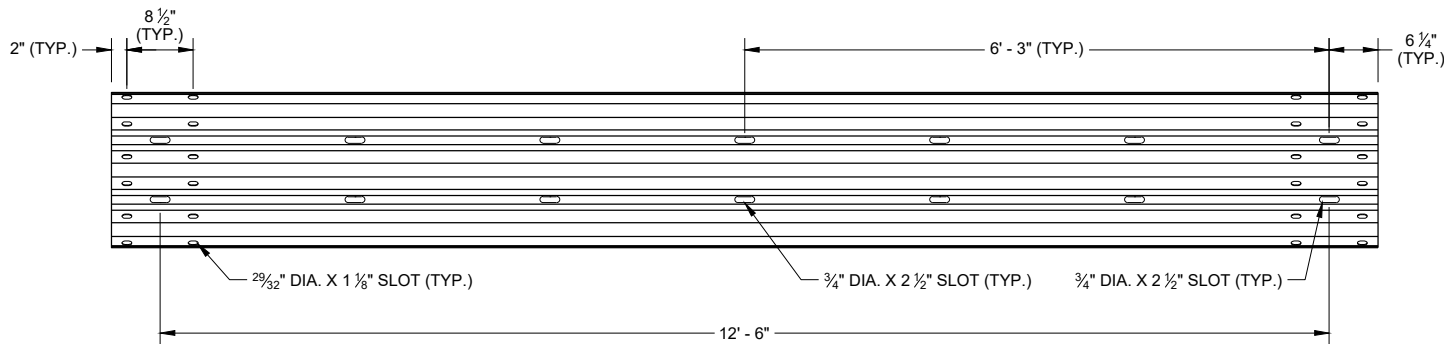


SLOTTED THRIE BEAM RAIL K1

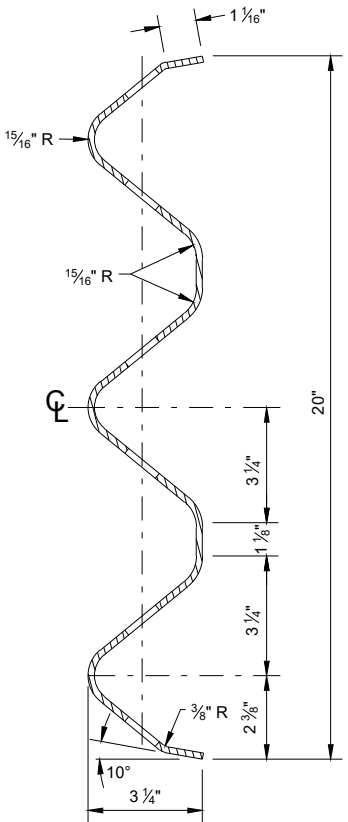

**SECTION THROUGH
BEAM K1**

**CONCRETE BARRIER
TEMPORARY PRECAST,
12' - 6"**


STATE OF WISCONSIN
DEPARTMENT OF TRANSPORTATION

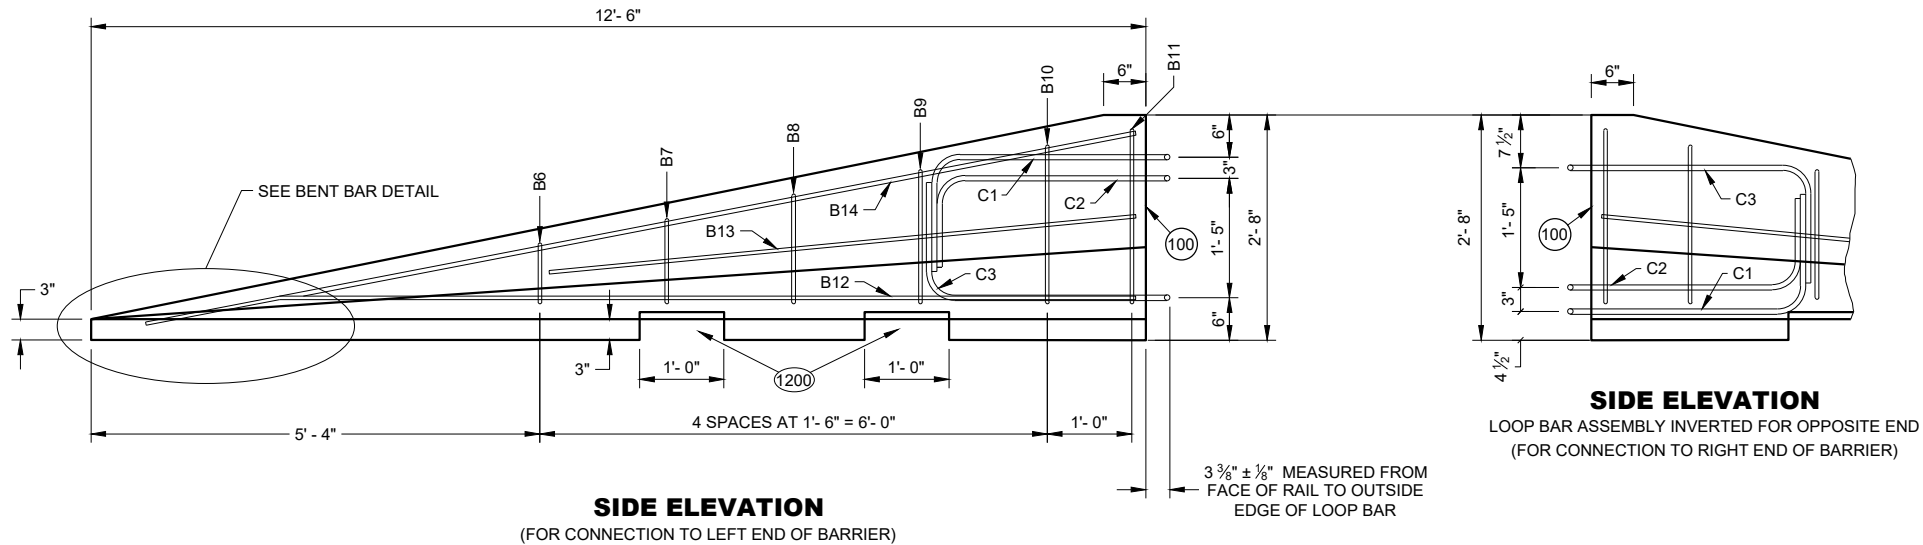

SIDE ELEVATION
LOOP BAR ASSEMBLY INVERTED FOR OPPOSITE END
(FOR CONNECTION TO RIGHT END OF BARRIER)


GENERAL NOTES

(1200) SEE LIFTING SLOT DETAIL. LOCATION OF LIFTING SLOTS DETERMINED BY CONTRACTOR.

 


FLARE AT BARRIER END


POSTED SPEED, (MPH)	FLARE RATE
40 OR LESS	6:1
45 OR GREATER	8:1

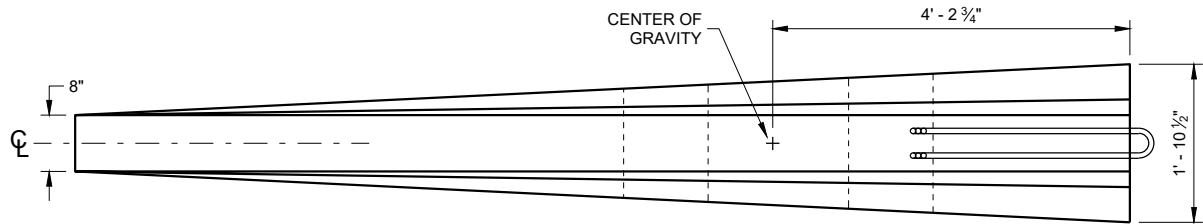


PLAN VIEW

 


B12

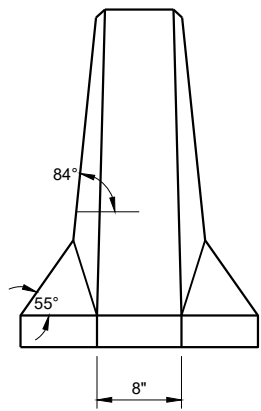


FRONT ELEVATION

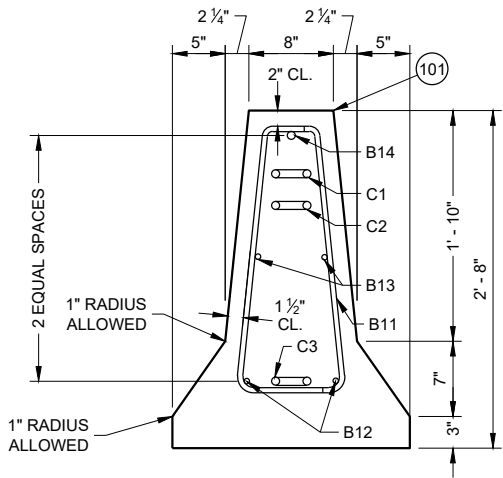

END SECTION

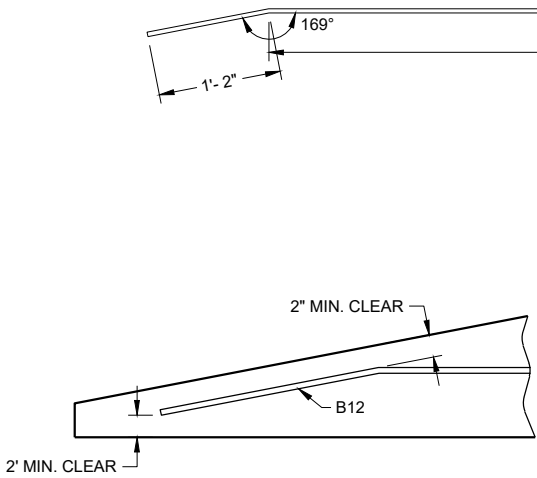

BENT BAR DETAIL

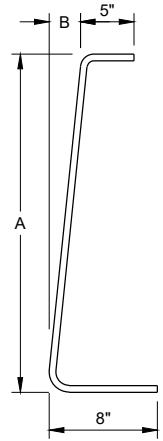

BAR	A	B
B6	10"	1"
B7	1'- 1"	1 1/4"
B8	1'- 5"	1 5/8"
B9	1'- 8"	1 7/8"
B10	2'- 0 1/2"	2 3/8"
B11	2'- 3"	2 3/4"

B BARS

2 OF EACH SIZE REQUIRED FOR STIRRUP ASSEMBLY

DETAILS OF BARRIER TAPER SECTION

**CONCRETE BARRIER
TEMPORARY PRECAST,
12' - 6"**

STATE OF WISCONSIN
DEPARTMENT OF TRANSPORTATION 68

6

SDD 14B07-16m

BILL OF MATERIALS - CONCRETE BARRIER PRECAST

PART	DESCRIPTION	MATERIALS SPECIFICATIONS	NOTES
A1	PRECAST TEMPORARY BARRIER - CONCRETE	MIN. = f'c 5000 PSI	
B1	REBAR	STANDARD SPEC. 505.2 GRADE 60 UNCOATED REBAR	#5 REBAR, LENGTH 12'-2"
B2	REBAR	STANDARD SPEC. 505.2 GRADE 60 UNCOATED REBAR	#4 REBAR, LENGTH 12'-2"
B3	REBAR	STANDARD SPEC. 505.2 GRADE 60 UNCOATED REBAR	#5 REBAR, LENGTH 12'-2"
B4	REBAR	STANDARD SPEC. 505.2 GRADE 60 UNCOATED REBAR	#4 REBAR, LENGTH 6'-0"
B5	REBAR	STANDARD SPEC. 505.2 GRADE 60 UNCOATED REBAR	#6 REBAR, LENGTH 2'-11"
B6	REBAR	STANDARD SPEC. 505.2 GRADE 60 UNCOATED REBAR	#4 REBAR, LENGTH 1'-11"
B7	REBAR	STANDARD SPEC. 505.2 GRADE 60 UNCOATED REBAR	#4 REBAR, LENGTH 2'-2"
B8	REBAR	STANDARD SPEC. 505.2 GRADE 60 UNCOATED REBAR	#4 REBAR, LENGTH 2'-6"
B9	REBAR	STANDARD SPEC. 505.2 GRADE 60 UNCOATED REBAR	#4 REBAR, LENGTH 2'-9"
B10	REBAR	STANDARD SPEC. 505.2 GRADE 60 UNCOATED REBAR	#4 REBAR, LENGTH 3'-2"
B11	REBAR	STANDARD SPEC. 505.2 GRADE 60 UNCOATED REBAR	#4 REBAR, LENGTH 3'-4"
B12	REBAR	STANDARD SPEC. 505.2 GRADE 60 UNCOATED REBAR	#4 REBAR, LENGTH 12'-0"
B13	REBAR	STANDARD SPEC. 505.2 GRADE 60 UNCOATED REBAR	#4 REBAR, LENGTH 7'-9"
B14	REBAR	STANDARD SPEC. 505.2 GRADE 60 UNCOATED REBAR	#5 REBAR, LENGTH 11'-9"
C1	LOOP BAR	ASTM A709 GRADE 70 SMOOTH BAR OR ASTM A706 GRADE 60 REBAR UNCOATED	¾" DIA.
C2	LOOP BAR	ASTM A709 GRADE 70 SMOOTH BAR OR ASTM A706 GRADE 60 REBAR UNCOATED	¾" DIA.
C3	LOOP BAR	ASTM A709 GRADE 70 SMOOTH BAR OR ASTM A706 GRADE 60 REBAR UNCOATED	¾" DIA.
D1	CONNECTION PIN - ROD	ASTM A36 MIN. STRENGTH 36 KSI / ASTM A529 MAX. STRENGTH 50 KSI / ASTM A572 MAX STRENGTH 50 KSI / ASTM A709 MAX STRENGTH 50 KSI / ASTM A992 MAX STRENGTH 50 KSI	1 ¼" DIA.
D2	CONNECTION PIN - TOP PLATE	ASTM A36 MIN. STRENGTH 36 KSI / ASTM A529 MAX. STRENGTH 50 KSI / ASTM A572 MAX STRENGTH 50 KSI / ASTM A709 MAX STRENGTH 50 KSI / ASTM A992 MAX STRENGTH 50 KSI	
G1	BOLT THROUGH ANCHOR - THREADED ROD	HOT DIP AASHTO M232 CLASS / ASTM A153 CLASS C / ASTM F2329 C OR MECHANICAL GALVANIZE TO AASHTO M298 CLASS 55 TYPE 2 / ASTM B695 CLASS 55 TYPE 2 A307 GRADE A OR SAE J429 GRADE 2 UNC	1 ⅝" DIA.
G2	BOLT THROUGH ANCHOR - WASHER, SQUARE	ASTM A36 MIN. STRENGTH 36 KSI / ASTM A529 MAX. STRENGTH 50 KSI / ASTM A572 MAX STRENGTH 50 KSI / ASTM A709 MAX STRENGTH 50 KSI / ASTM A992 MAX STRENGTH 50 KSI	
G3	BOLT THROUGH ANCHOR - NUT	HOT DIP AASHTO M232 CLASS / ASTM A153 CLASS C / ASTM F2329 C OR MECHANICAL GALVANIZE TO AASHTO M298 CLASS 55 TYPE 2 / ASTM B695 CLASS 55 UNC OVER TAP NUTS AS SPECIFIED IN AASHTO 291 / ASTM A 563 HEAVY HEX HEAD ASTM A563DH OR SAE J995 GRADE 5	
H1	ADHESIVE ANCHOR - ADHESIVE	ICC-ES-AC308 5 ¼" EMBEDMENT WITH A MIN. BOND STRENGTH OF 1,650 PSI. SEE 603.2 AND 603.3.1.2 OF THE WISCONSIN STANDARD SPECIFICATIONS FOR MORE INFORMATION ON ADHESIVE ANCHORS.	
H2	ADHESIVE ANCHOR - THREADED ROD	HOT DIP AASHTO M232 CLASS / ASTM A153 CLASS C / ASTM F2329 C OR MECHANICAL GALVANIZE TO AASHTO M298 CLASS 55 TYPE 2 / ASTM B695 CLASS 55 TYPE 2 A307 GRADE A / SAE J429 GRADE 2 UNC	1 ⅝" DIA.
H3	ADHESIVE ANCHOR - WASHER, SQUARE	ASTM A36 MIN. STRENGTH 36 KSI / ASTM A529 MAX. STRENGTH 50 KSI / ASTM A572 MAX STRENGTH 50 KSI / ASTM A709 MAX STRENGTH 50 KSI / ASTM A992 MAX STRENGTH 50 KSI	
H4	ADHESIVE ANCHOR - NUT	HOT DIP AASHTO M232 CLASS / ASTM A153 CLASS C / ASTM F2329 C OR MECHANICAL GALVANIZE TO AASHTO M298 CLASS 55 TYPE 2 / ASTM B695 CLASS 55 UNC OVER TAP NUTS AS SPECIFIED IN AASHTO 291 / ASTM A 563 HEAVY HEX HEAD ASTM A563DH OR SAE J995 GRADE 5	
J1	ASPHALT ANCHOR PIN - ROD	ASTM A36 MIN. STRENGTH 36 KSI / ASTM A529 MAX. STRENGTH 50 KSI / ASTM A572 MAX STRENGTH 50 KSI / ASTM A709 MAX STRENGTH 50 KSI / ASTM A992 MAX STRENGTH 50 KSI	1 ½" DIA.
J2	ASPHALT ANCHOR PIN - STOP PLATE	ASTM A36 MIN. STRENGTH 36 KSI / ASTM A529 MAX. STRENGTH 50 KSI / ASTM A572 MAX STRENGTH 50 KSI / ASTM A709 MAX STRENGTH 50 KSI / ASTM A992 MAX STRENGTH 50 KSI	
K1	THRIE BEAM RAIL	AASHTO M180 CLASS A TYPE 2 APPROVED PRODUCER	12 GAUGE
L1	THRIE BEAM RAIL - TERMINAL	AASHTO M180 CLASS A TYPE 2 APPROVED PRODUCER	12 GAUGE

PART	DESCRIPTION	MATERIALS SPECIFICATIONS	NOTES
M1	SPLICE BOLT	HOT DIP AASHTO M232 CLASS / ASTM A153 CLASS C / ASTM F2329 C OR MECHANICAL GAL. TO AASHTO M298 CLASS 55 TYPE 2 / ASTM B695 CLASS 55 TYPE 2 UNC AASHTO M180 HEAD ASTM A307 GRADE B OR SAE J429 GRADE 2 OR ASTM F1554 GRADE 36	⅝" DIA.
M2	SPLICE BOLT - NUT	HOT DIP AASHTO M232 CLASS / ASTM A153 CLASS C / ASTM F2329 C OR MECHANICAL GALVANIZE TO AASHTO M298 CLASS 55 TYPE 2 / ASTM B695 CLASS 55 UNC OVER TAP NUTS AS SPECIFIED IN AASHTO 291 / ASTM A 563 AASHTO M180 RECESSED HEAVY HEX HEAD ASTM A563DH OR SAE J995 GRADE 5	
N1	THRIE BEAM RAIL TERMINAL - MECHANICAL ANCHOR	HOT DIP AASHTO M232 CLASS / ASTM A153 CLASS C / ASTM F2329 C OR MECHANICAL GALVANIZE TO AASHTO M298 CLASS 55 TYPE 2 / ASTM B695 CLASS 55 UNC OVER TAP NUTS AS SPECIFIED IN AASHTO 291 / ASTM A 563 AASHTO M180 RECESSED HEAVY HEX HEAD ASTM A563DH OR SAE J995 GRADE 5	¾" DIA. LENGTH 6"
N2	THRIE BEAM RAIL TERMINAL - WASHER	HOT DIP AASHTO M232 CLASS / ASTM A153 CLASS C / ASTM F2329 C OR MECHANICAL GALVANIZE TO AASHTO M298 CLASS 55 TYPE 2 / ASTM B695 CLASS 55 TYPE 2 F436 TYPE 1	
N3	THRIE BEAM RAIL TERMINAL MECHANICAL OR ADHESIVE ANCHOR	MINIMUM MECHANICAL OR ADHESIVE ANCHOR STRENGTH REQUIREMENTS: ULTIMATE TENSILE LOAD 17.9 KIPS AND ULTIMATE SHEAR LOAD 21.96 KIPS. SEE 603.2 AND 603.3.1.2 OF THE WISCONSIN STANDARD SPECIFICATIONS FOR MORE INFORMATION ON ADHESIVE ANCHORS.	
P1	THRIE BEAM RAIL CONNECTION 1-BOLT	HOT DIP AASHTO M232 CLASS / ASTM A153 CLASS C / ASTM F2329 C OR MECHANICAL GALVANIZE TO AASHTO M298 CLASS 55 TYPE 2 / ASTM B695 CLASS 55 UNC OVER TAP NUTS AS SPECIFIED IN AASHTO 291 / ASTM A 563 AASHTO M180 RECESSED HEAVY HEX HEAD ASTM A563DH OR SAE J995 GRADE 5	¾" DIA.
P2	THRIE BEAM RAIL CONNECTION 1-WASHER	HOT DIP AASHTO M232 CLASS / ASTM A153 CLASS C / ASTM F2329 C OR MECHANICAL GAL. TO AASHTO M298 CLASS 55 TYPE 2 / ASTM B695 CLASS 55 TYPE 2 F436 TYPE 1	
P3	THRIE BEAM RAIL CONNETION 1- MECHANICAL OR ADHESIVE ANCHOR	MINIMUM MECHANICAL OR ADHESIVE ANCHOR STRENGTH REQUIREMENTS: ULTIMATE TENSILE LOAD 9.48 KIPS AND ULTIMATE SHEAR LOAD 10.48 KIPS. SEE 603.2 AND 603.3.1.2 OF THE WISCONSIN STANDARD SPECIFICATIONS FOR MORE INFORMATION ON ADHESIVE ANCHORS.	
Q1	BLOCK WOOD	SEE STANDARD SPEC. 614	
R1	CAP - BOLT	HOT DIP AASHTO M232 CLASS / ASTM A153 CLASS C / ASTM F2329 C OR MECHANICAL GALVANIZE TO AASHTO M298 CLASS 55 TYPE 2 / ASTM B695 CLASS 55 UNC OVER TAP NUTS AS SPECIFIED IN AASHTO 291 / ASTM A 563 AASHTO M180 RECESSED HEAVY HEX HEAD ASTM A563DH OR SAE J995 GRADE 5	⅝" DIA.
R2	CAP- BOLT - WASHER	HOT DIP AASHTO M232 CLASS / ASTM A153 CLASS C / ASTM F2329 C OR MECHANICAL GAL. TO AASHTO M298 CLASS 55 TYPE 2 / ASTM B695 CLASS 55 TYPE 2 F436 TYPE 1	
R3	CAP - BOLT - MECHANICAL ANCHOR	MINIMUM MECHANICAL OR ADHESIVE ANCHOR STRENGTH REQUIREMENTS ULTIMATE TENSILE LOAD 12.14 KIPS AND ULTIMATE SHEAR LOAD 17.5 KIPS.SEE 603.2 AND 603.3.1.2 OF THE WISCONSIN STANDARD SPECIFICATIONS FOR MORE INFORMATION ON ADHESIVE ANCHORS.	12 GAUGE
S1	CAP 42-INCH TOP PLATE	AASHTO M111 / ASTM A123 ASTM A36 MIN. STRENGTH 36 KSI, OR ASTM A529 MAX. STRENGTH 50 KSI, OR ASTM A572 MAX. STRENGTH 50 KSI, OR ASTM A709 MAX. STRENGTH 50 KSI, OR ASTM A992 MAX. STRENGTH 50 KSI	12 GAUGE
S2	CAP 42-INCH END PLATE	AASHTO M111 / ASTM A123 ASTM A36 MIN. STRENGTH 36 KSI, OR ASTM A529 MAX. STRENGTH 50 KSI, OR ASTM A572 MAX. STRENGTH 50 KSI, OR ASTM A709 MAX. STRENGTH 50 KSI, OR ASTM A992 MAX. STRENGTH 50 KSI	12 GAUGE
S3	CAP 42-INCH SIDE PLATE	AASHTO M111 / ASTM A123 ASTM A36 MIN. STRENGTH 36 KSI, OR ASTM A529 MAX. STRENGTH 50 KSI, OR ASTM A572 MAX. STRENGTH 50 KSI, OR ASTM A709 MAX. STRENGTH 50 KSI, OR ASTM A992 MAX. STRENGTH 50 KSI	12 GAUGE
S4	CAP 42-INCH GUSSET 1	AASHTO M111 / ASTM A123 ASTM A36 MIN. STRENGTH 36 KSI, OR ASTM A529 MAX. STRENGTH 50 KSI, OR ASTM A572 MAX. STRENGTH 50 KSI, OR ASTM A709 MAX. STRENGTH 50 KSI, OR ASTM A992 MAX. STRENGTH 50 KSI	12 GAUGE
S5	CAP 42-INCH GUSSET 2	AASHTO M111 / ASTM A123 ASTM A36 MIN. STRENGTH 36 KSI, OR ASTM A529 MAX. STRENGTH 50 KSI, OR ASTM A572 MAX. STRENGTH 50 KSI, OR ASTM A709 MAX. STRENGTH 50 KSI, OR ASTM A992 MAX. STRENGTH 50 KSI	12 GAUGE
S6	CAP 42-INCH GUSSET 3	AASHTO M111 / ASTM A123 ASTM A36 MIN. STRENGTH 36 KSI, OR ASTM A529 MAX. STRENGTH 50 KSI, OR ASTM A572 MAX. STRENGTH 50 KSI, OR ASTM A709 MAX. STRENGTH 50 KSI, OR ASTM A992 MAX. STRENGTH 50 KSI	12 GAUGE
S7	CAP 42-INCH GUSSET 4	AASHTO M111 / ASTM A123 ASTM A36 MIN. STRENGTH 36 KSI, OR ASTM A529 MAX. STRENGTH 50 KSI, OR ASTM A572 MAX. STRENGTH 50 KSI, OR ASTM A709 MAX. STRENGTH 50 KSI, OR ASTM A992 MAX. STRENGTH 50 KSI	12 GAUGE

6

SDD 14B07-16m

CONCRETE BARRIER
TEMPORARY PRECAST,
12' - 6"

STATE OF WISCONSIN
DEPARTMENT OF TRANSPORTA1 69

BILL OF MATERIALS - CONCRETE BARRIER PRECAST


PART	DESCRIPTION	MATERIALS SPECIFICATIONS	NOTES
T1	CAP 56-INCH TOP PLATE	AASHTO M111 / ASTM A123 ASTM A36 MIN. STRENGTH 36 KSI, OR ASTM A529 MAX. STRENGTH 50 KSI, OR ASTM A572 MAX. STRENGTH 50 KSI, OR ASTM A709 MAX. STRENGTH 50 KSI, OR ASTM A992 MAX. STRENGTH 50 KSI	12 GAUGE
T2	CAP 56-INCH END PLATE	AASHTO M111 / ASTM A123 ASTM A36 MIN. STRENGTH 36 KSI, OR ASTM A529 MAX. STRENGTH 50 KSI, OR ASTM A572 MAX. STRENGTH 50 KSI, OR ASTM A709 MAX. STRENGTH 50 KSI, OR ASTM A992 MAX. STRENGTH 50 KSI	12 GAUGE
T3	CAP 56-INCH SIDE PLATE 1	AASHTO M111 / ASTM A123 ASTM A36 MIN. STRENGTH 36 KSI, OR ASTM A529 MAX. STRENGTH 50 KSI, OR ASTM A572 MAX. STRENGTH 50 KSI, OR ASTM A709 MAX. STRENGTH 50 KSI, OR ASTM A992 MAX. STRENGTH 50 KSI	12 GAUGE
T4	CAP 56-INCH SIDE PLATE 2	AASHTO M111 / ASTM A123 ASTM A36 MIN. STRENGTH 36 KSI, OR ASTM A529 MAX. STRENGTH 50 KSI, OR ASTM A572 MAX. STRENGTH 50 KSI, OR ASTM A709 MAX. STRENGTH 50 KSI, OR ASTM A992 MAX. STRENGTH 50 KSI	12 GAUGE
T5	CAP 56-INCH GUSSET 1	AASHTO M111 / ASTM A123 ASTM A36 MIN. STRENGTH 36 KSI, OR ASTM A529 MAX. STRENGTH 50 KSI, OR ASTM A572 MAX. STRENGTH 50 KSI, OR ASTM A709 MAX. STRENGTH 50 KSI, OR ASTM A992 MAX. STRENGTH 50 KSI	12 GAUGE
T6	CAP 56-INCH GUSSET 2	AASHTO M111 / ASTM A123 ASTM A36 MIN. STRENGTH 36 KSI, OR ASTM A529 MAX. STRENGTH 50 KSI, OR ASTM A572 MAX. STRENGTH 50 KSI, OR ASTM A709 MAX. STRENGTH 50 KSI, OR ASTM A992 MAX. STRENGTH 50 KSI	12 GAUGE
T7	CAP 56-INCH GUSSET 3	AASHTO M111 / ASTM A123 ASTM A36 MIN. STRENGTH 36 KSI, OR ASTM A529 MAX. STRENGTH 50 KSI, OR ASTM A572 MAX. STRENGTH 50 KSI, OR ASTM A709 MAX. STRENGTH 50 KSI, OR ASTM A992 MAX. STRENGTH 50 KSI	12 GAUGE
T8	CAP 42-INCH GUSSET 4	AASHTO M111 / ASTM A123 ASTM A36 MIN. STRENGTH 36 KSI, OR ASTM A529 MAX. STRENGTH 50 KSI, OR ASTM A572 MAX. STRENGTH 50 KSI, OR ASTM A709 MAX. STRENGTH 50 KSI, OR ASTM A992 MAX. STRENGTH 50 KSI	12 GAUGE
T9	CAP 42-INCH GUSSET 5	AASHTO M111 / ASTM A123 ASTM A36 MIN. STRENGTH 36 KSI, OR ASTM A529 MAX. STRENGTH 50 KSI, OR ASTM A572 MAX. STRENGTH 50 KSI, OR ASTM A709 MAX. STRENGTH 50 KSI, OR ASTM A992 MAX. STRENGTH 50 KSI	12 GAUGE
T10	CAP 42-INCH GUSSET 6	AASHTO M111 / ASTM A123 ASTM A36 MIN. STRENGTH 36 KSI, OR ASTM A529 MAX. STRENGTH 50 KSI, OR ASTM A572 MAX. STRENGTH 50 KSI, OR ASTM A709 MAX. STRENGTH 50 KSI, OR ASTM A992 MAX. STRENGTH 50 KSI	12 GAUGE
T11	CAP 42-INCH GUSSET 7	AASHTO M111 / ASTM A123 ASTM A36 MIN. STRENGTH 36 KSI, OR ASTM A529 MAX. STRENGTH 50 KSI, OR ASTM A572 MAX. STRENGTH 50 KSI, OR ASTM A709 MAX. STRENGTH 50 KSI, OR ASTM A992 MAX. STRENGTH 50 KSI	12 GAUGE
T12	CAP 42-INCH GUSSET 8	AASHTO M111 / ASTM A123 ASTM A36 MIN. STRENGTH 36 KSI, OR ASTM A529 MAX. STRENGTH 50 KSI, OR ASTM A572 MAX. STRENGTH 50 KSI, OR ASTM A709 MAX. STRENGTH 50 KSI, OR ASTM A992 MAX. STRENGTH 50 KSI	12 GAUGE
T13	CAP 42-INCH GUSSET 9	AASHTO M111 / ASTM A123 ASTM A36 MIN. STRENGTH 36 KSI, OR ASTM A529 MAX. STRENGTH 50 KSI, OR ASTM A572 MAX. STRENGTH 50 KSI, OR ASTM A709 MAX. STRENGTH 50 KSI, OR ASTM A992 MAX. STRENGTH 50 KSI	12 GAUGE
T14	CAP 42-INCH GUSSET 10	AASHTO M111 / ASTM A123 ASTM A36 MIN. STRENGTH 36 KSI, OR ASTM A529 MAX. STRENGTH 50 KSI, OR ASTM A572 MAX. STRENGTH 50 KSI, OR ASTM A709 MAX. STRENGTH 50 KSI, OR ASTM A992 MAX. STRENGTH 50 KSI	12 GAUGE
T15	CAP 42-INCH GUSSET 11	AASHTO M111 / ASTM A123 ASTM A36 MIN. STRENGTH 36 KSI, OR ASTM A529 MAX. STRENGTH 50 KSI, OR ASTM A572 MAX. STRENGTH 50 KSI, OR ASTM A709 MAX. STRENGTH 50 KSI, OR ASTM A992 MAX. STRENGTH 50 KSI	12 GAUGE
T16	CAP 42-INCH GUSSET 12	AASHTO M111 / ASTM A123 ASTM A36 MIN. STRENGTH 36 KSI, OR ASTM A529 MAX. STRENGTH 50 KSI, OR ASTM A572 MAX. STRENGTH 50 KSI, OR ASTM A709 MAX. STRENGTH 50 KSI, OR ASTM A992 MAX. STRENGTH 50 KSI	12 GAUGE
U1	GAP STIFFENER	AASHTO M111 / ASTM A123 ASTM A36 MIN. STRENGTH 36 KSI, OR ASTM A529 MAX. STRENGTH 50 KSI, OR ASTM A572 MAX. STRENGTH 50 KSI, OR ASTM A709 MAX. STRENGTH 50 KSI, OR ASTM A992 MAX. STRENGTH 50 KSI	
U2	GAP STIFFENER - CONNECTOR PLATE 1	AASHTO M111 / ASTM A123 ASTM A36 MIN. STRENGTH 36 KSI, OR ASTM A529 MAX. STRENGTH 50 KSI, OR ASTM A572 MAX. STRENGTH 50 KSI, OR ASTM A709 MAX. STRENGTH 50 KSI, OR ASTM A992 MAX. STRENGTH 50 KSI	
U3	GAP STIFFENER - CONNECTOR PLATE 2	AASHTO M111 / ASTM A123 ASTM A36 MIN. STRENGTH 36 KSI, OR ASTM A529 MAX. STRENGTH 50 KSI, OR ASTM A572 MAX. STRENGTH 50 KSI, OR ASTM A709 MAX. STRENGTH 50 KSI, OR ASTM A992 MAX. STRENGTH 50 KSI	

PART	DESCRIPTION	MATERIALS SPECIFICATIONS	NOTES
V1	THRIE BEAM RAIL TERMINAL MECHANICAL OR ADHESIVE ANCHOR	MINIMUM MECHANICAL OR ADHESIVE ANCHOR STRENGTH REQUIREMENTS ULTIMATE TENSILE LOAD 24.0 KIPS AND ULTIMATE SHEAR LOAD 21.5 KIPS. SEE 603.2 AND 603.3.1.2 OF THE WISCONSIN STANDARD SPECIFICATIONS FOR MORE INFORMATION ON ADHESIVE ANCHORS.	¾" DIA.
V2	GAP STIFFENER - BOLT - NUT	HOT DIP AASHTO M232 CLASS / ASTM A153 CLASS C / ASTM F2329 C O R MECHANICAL GALVANIZE TO AASHTO M298 CLASS 50 TYPE 1 / ASTM B695 CLASS 50 TYPE 1 UNC OVER TAP NUTS AS SPECIFIED IN AASHTO 291/ASTM A 563 HEAVY HEX HEAD ASTM A563DH OR SAE J995 GRADE 5	
W1	TOE PLATE	AASHTO M111/ASTM A123 ASTM A36 MIN STRENGTH 36 KSI, OR ASTM A529 MAX. STRENGTH 50 KSI, OR ASTM A572 MAX. STRENGTH 50 KSI, OR ASTM A709 MAX. STRENGTH 50 KSI, OR ASTM A992 MAX. STRENGTH 50 KSI	
X1	TOE PLATE - CONNECTION BOLT	HOT DIP AASHTO M232 CLASS / ASTM A153 CLASS C / ASTM F2329 C OR MECHANICAL GALVANIZE TO AASHTO M298 CLASS 55 TYPE 2 / ASTM B695 CLASS 55 TYPE 2 UNC HEAVY HEX HEAD OR AASTHO M180 HEAD, ASTM F3125 GRADE A325 TYPE 1 HEAVY HEX HEAD OR SAE J429 GRADE 5 HEAVY HEX HEAD / ASTM A449 TYPE 1 HEAVY HEX HEAD. BOLTS MAY BE FULLY THREADED. PROVIDE ENOUGH THREADING FOR PROPER TIGHTENING OF BOLT.	¾" DIA.
X2	TOE PLATE - CONNECTION BOLT - WASHER	HOT DIP AASHTO M232 CLASS / ASTM A153 CLASS C / ASTM F2329 C OR MECHANICAL GALVANIZE TO AASHTO M298 CLASS 55 TYPE 2 / ASTM B695 CLASS 55 TYPE 2 F436 TYPE 1 (HARDEN WASHER ONLY)	
X3	TOE PLATE - CONNECTION BOLT - NUT	HOT DIP AASHTO M232 CLASS / ASTM A153 CLASS C / ASTM F2329 C OR MECHANICAL GALVANIZE TO AASHTO M298 CLASS 55 TYPE 2 / ASTM B695 CLASS 55 UNC OVER TAP NUTS AS SPECIFIED IN AASHTO 291 / ASTM A 563 HEAVY HEX HEAD ASTM A563DH OR SAE J995 GRADE 5	

CONCRETE BARRIER
TEMPORARY PRECAST,
12' - 6"

STATE OF WISCONSIN
DEPARTMENT OF TRANSPORTATION

APPROVED
February 2023
DATE /S/ Rodney Taylor
ROADWAY STANDARDS DEVELOPMENT ENGINEER 70
FHWA

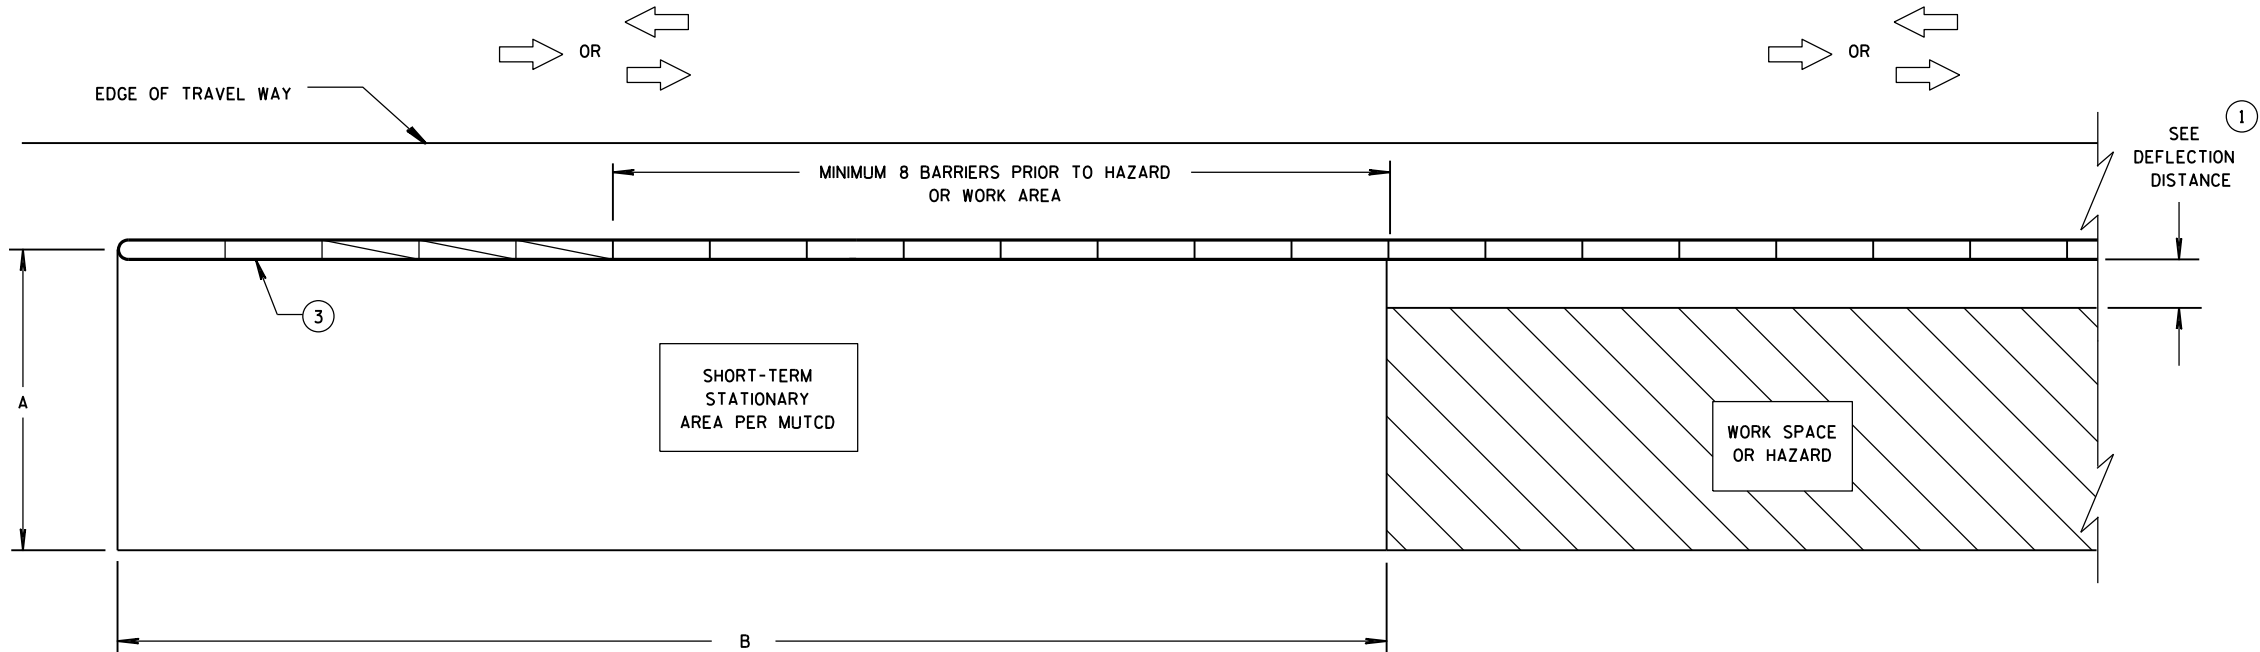


CRASH CUSHION/SAND BARREL ARRAY AND TEMPORARY BARRIER
INSTALLATION FOR TRAFFIC ON ONE SIDE OF BARRIER

DIMENSION A TABLE ②

FACILITY	POSTED SPEED MPH	DIMENSION A	
		MIN. FT	MAX. FT
FREEWAY/EXPRESSWAY	ALL	15	20
NON-FREEWAY/EXPRESSWAY	GREATER THAN OR EQUAL TO 45	10	15
NON-FREEWAY/EXPRESSWAY	LESS THAN 45	8	10
AADT LESS THAN 1,500	ALL	8	10

DIMENSION B TABLE ②

POSTED SPEEDS MPH	DIMENSION B FT
20	115
25	155
30	200
35	250
40	305
45	360
50	425
55	495
60	570
65	645

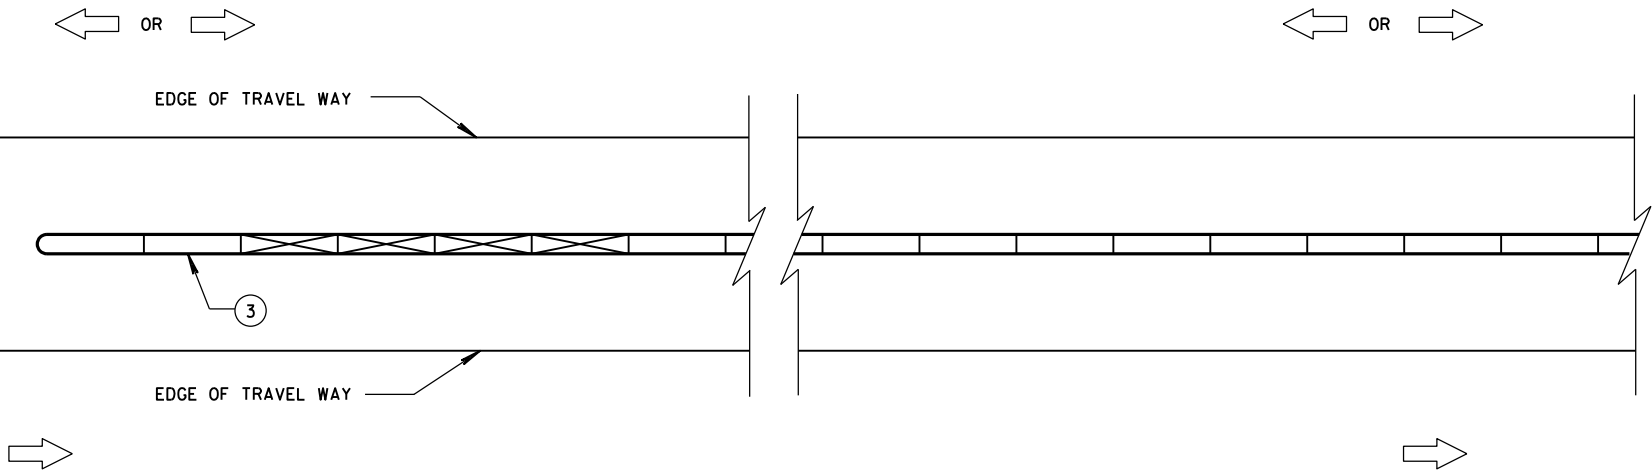

CRASH CUSHION/SAND BARREL ARRAY AND TEMPORARY BARRIER
INSTALLATION FOR TRAFFIC ON BOTH SIDES OF BARRIER

LEGEND

DIRECTION OF TRAVEL	
CRASH CUSHION OR SAND BARREL ARRAY	
SEE FREE STANDING TRANSITION TO TIED-DOWN SYSTEM DETAILS	
SEE BI-DIRECTIONAL TRANSITION TO TIED-DOWN SYSTEM DETAILS	
3 PINS PLACED ON TRAFFIC SIDE OF BARRIER	
PERMANENT CONCRETE BARRIER OR CONCRETE PARAPET	
FREE STANDING TEMPORARY BARRIER	

GENERAL NOTES

SEE STANDARD DETAIL DRAWING 14B7 FOR MORE INFORMATION.

DETAILS PROVIDE A GENERAL LAYOUT OF TEMPORARY CONCRETE BARRIER, CRASH CUSHIONS, SAND BARREL ARRAYS AND TIE DOWN TRANSITIONS. DETAILS PROVIDED MAY NOT FIT ALL POSSIBLE SITUATIONS OR SITE CONDITIONS. SEE OTHER SECTIONS OF THE CONTRACT OR PROJECT ENGINEER FOR MORE DETAILS.

ADDITIONAL TEMPORARY BARRIER MAY BE REQUIRED TO PROTECT TRAVELING PUBLIC FROM HAZARDS, CONTRACTOR'S OPERATIONS OR TO CONTROL TRAFFIC.

TEMPORARY BARRIER MAY BE REQUIRED TO BE ANCHORED TO PAVEMENT OR BRIDGE DECK.


FOR DETAILS ON CRASH CUSHION OR SAND BARREL ARRAYS SEE OTHER SECTIONS OF THE PLAN AND MANUFACTURE'S DETAILS.

SLOPES LEADING TO TEMPORARY BARRIER, CRASH CUSHION OR SAND BARREL ARRAY ARE 10:1 OR LESS.


- ① FOR DEFLECTION INFORMATION SEE STANDARD DETAIL DRAWING 14B7.
- ② VALUES PROVIDED MAY NOT FIT ALL POSSIBLE SITUATIONS OR SITE CONDITIONS. SEE OTHER SECTIONS OF THE CONTRACT OR PROJECT ENGINEER FOR MORE DETAILS.
- ③ ANCHOR TEMPORARY BARRIER ACCORDING TO CRASH CUSHION OR SAND BARREL MANUFACTURER'S RECOMMENDATIONS. IF MANUFACTURER'S RECOMMENDATIONS ARE NOT PROVIDED, ANCHOR 3 PINS ON TRAFFIC SIDE.

CRASH CUSHION/SAND BARREL
ARRAY AND OTHER TEMPORARY
BARRIER LAYOUT DETAILS

STATE OF WISCONSIN
DEPARTMENT OF TRANSPORTATION

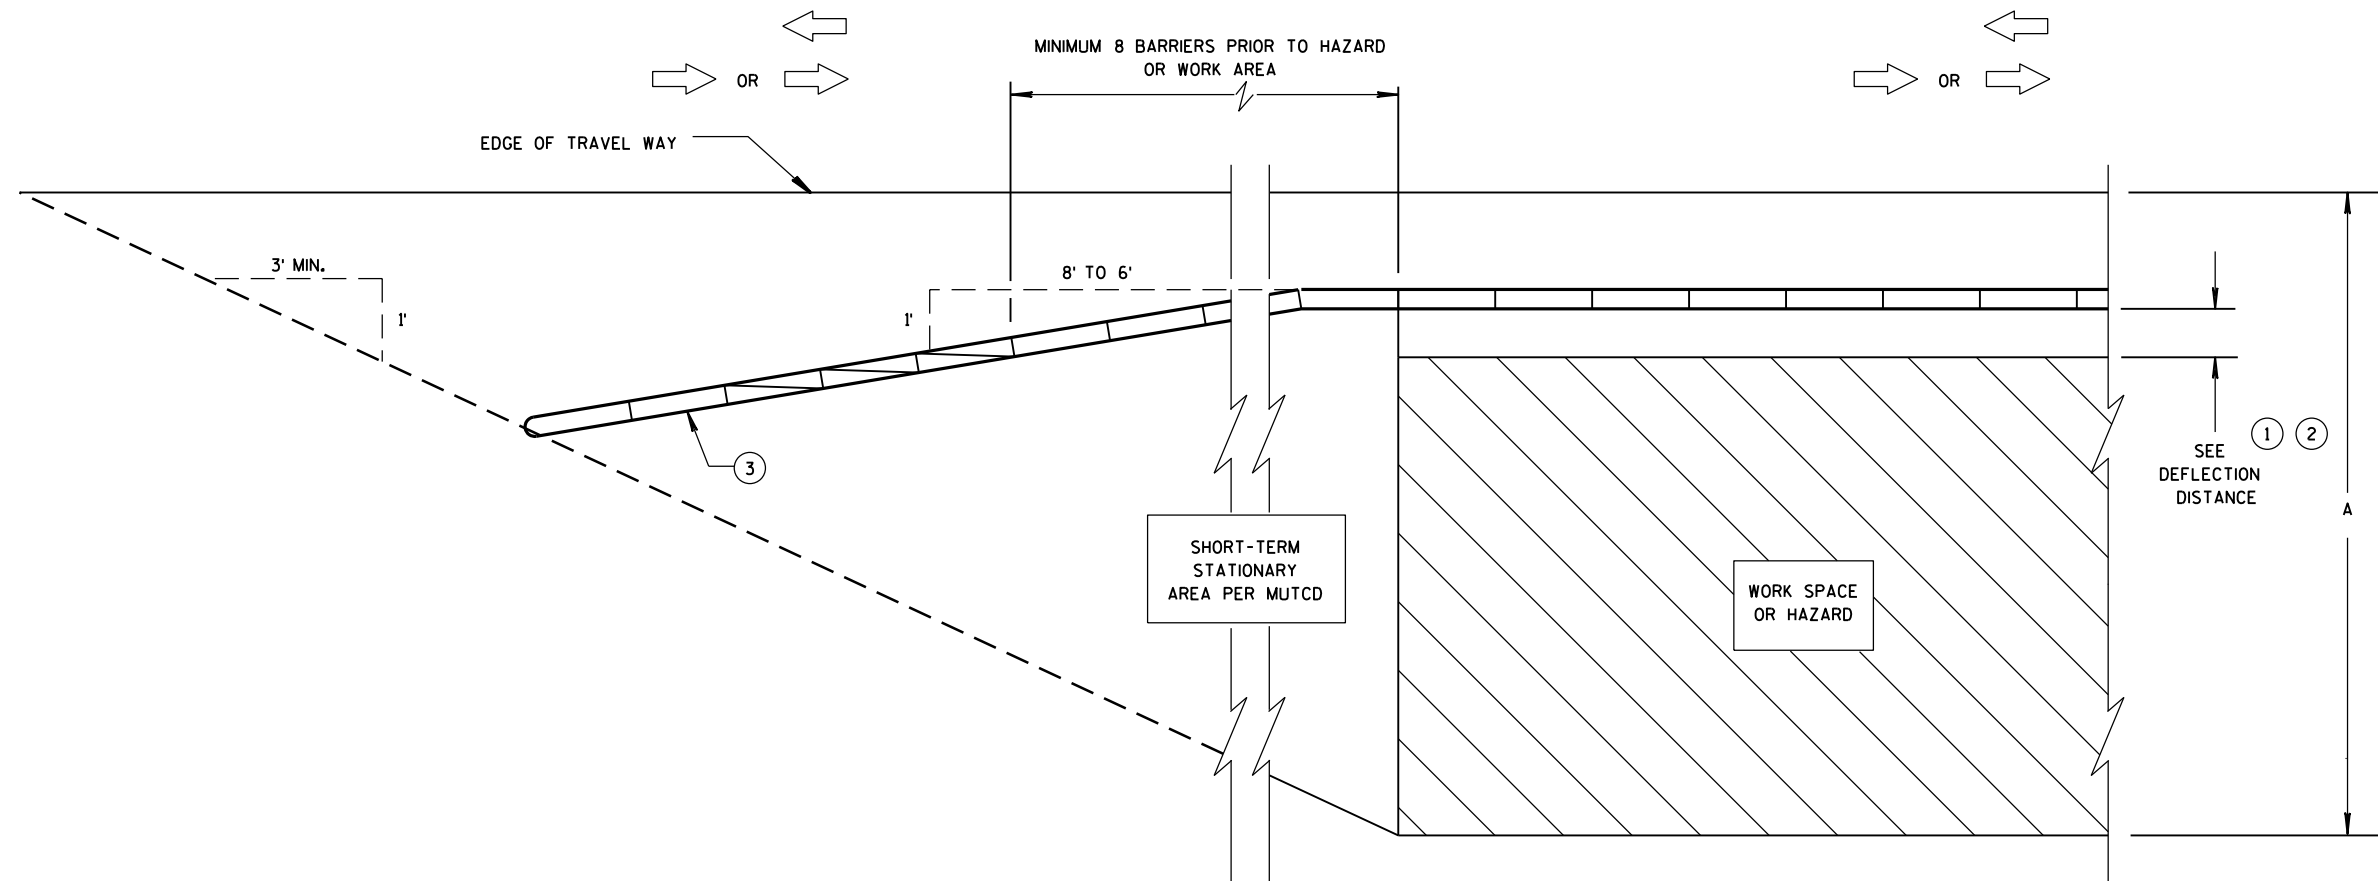

**CRASH CUSHION/SAND BARREL ARRAY AND TEMPORARY BARRIER
INSTALLATION FOR TRAFFIC ON ONE SIDE - FLARED INSTALLATION**

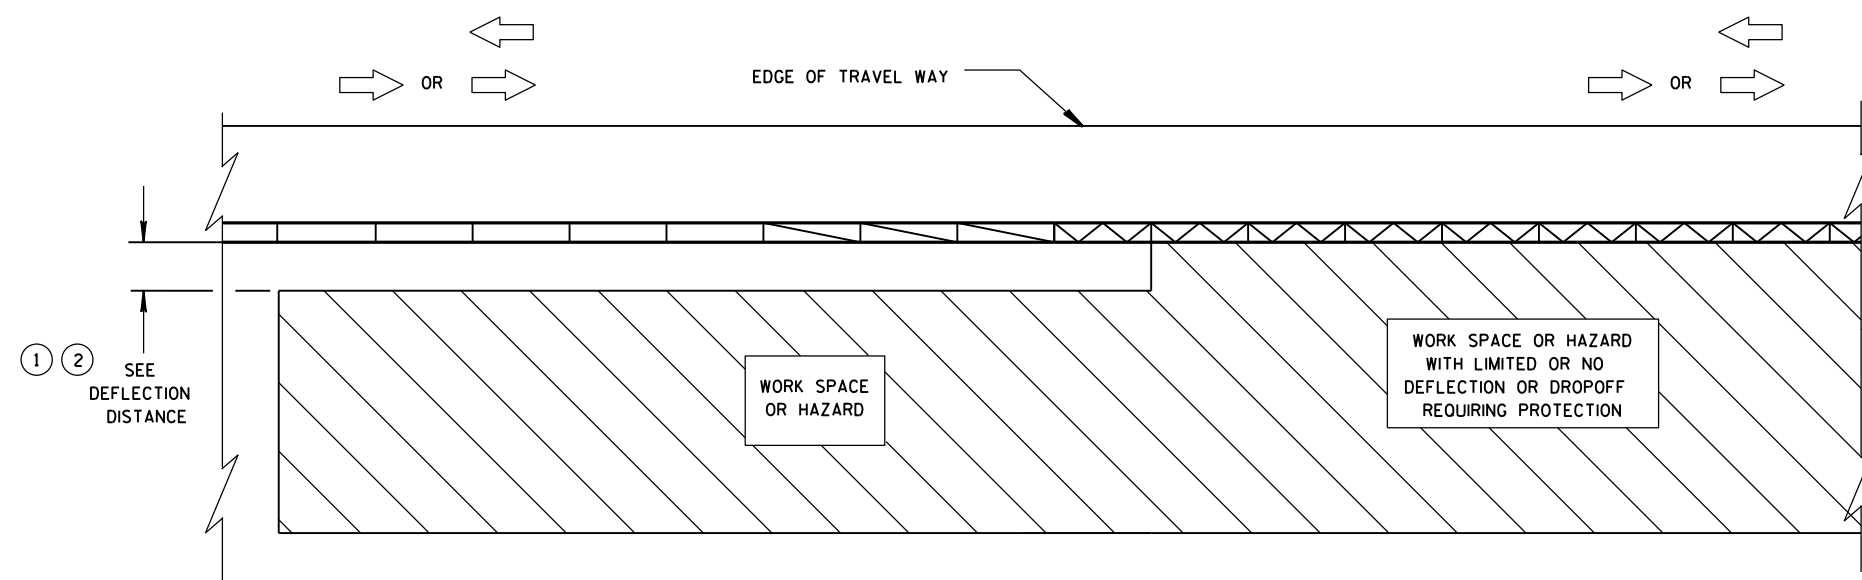


**TRANSITION FROM FREE STANDING TEMPORARY BARRIER
TO ANCHORED BARRIER**

LEGEND


- DIRECTION OF TRAVEL
- CRASH CUSHION OR SAND BARREL ARRAY
- SEE FREE STANDING TRANSITION TO TIED-DOWN SYSTEM DETAILS
- SEE BI-DIRECTIONAL TRANSITION TO TIED-DOWN SYSTEM DETAILS
- 3 PINS PLACED ON TRAFFIC SIDE OF BARRIER
- PERMANENT CONCRETE BARRIER OR CONCRETE PARAPET
- FREE STANDING TEMPORARY BARRIER

**CRASH CUSHION/SAND BARREL
ARRAY AND OTHER TEMPORARY
BARRIER LAYOUT DETAILS**


STATE OF WISCONSIN
DEPARTMENT OF TRANSPORTATION

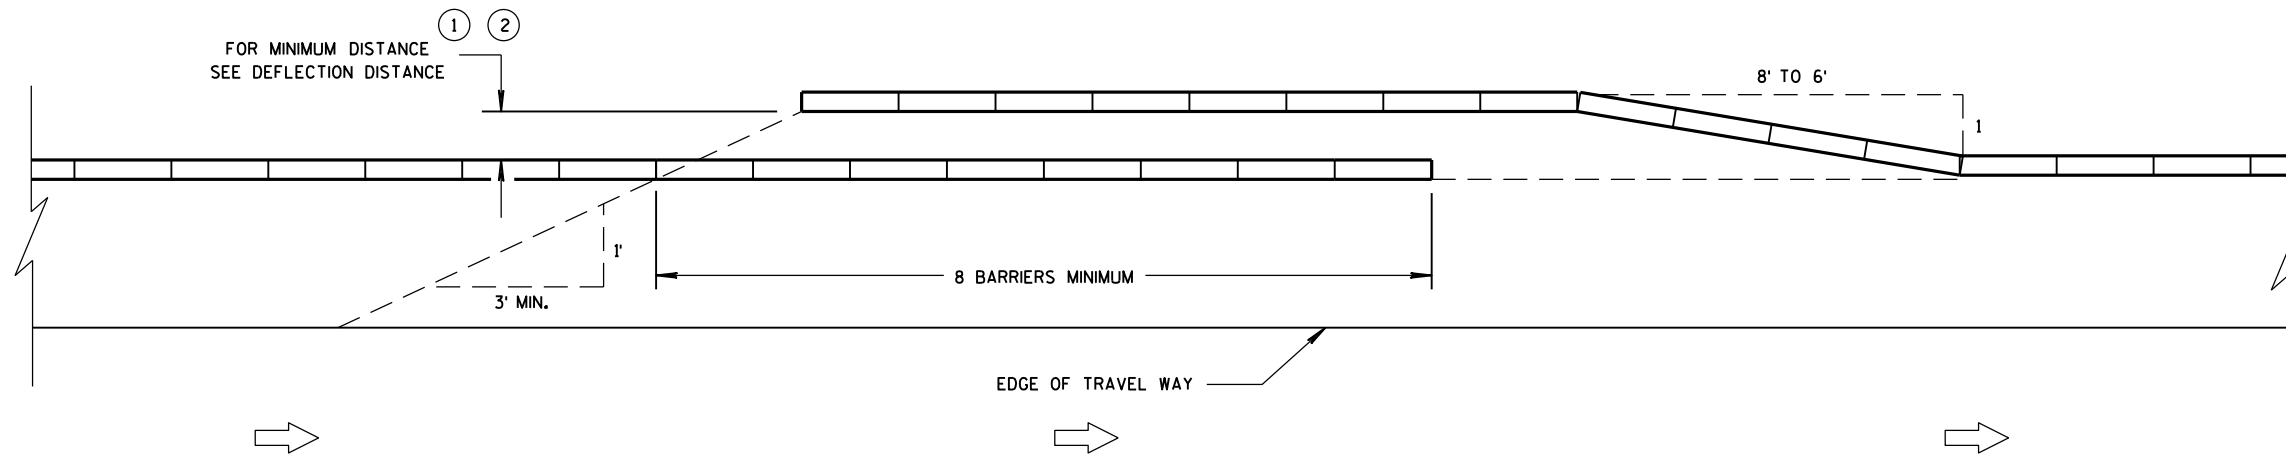


TEMPORARY BARRIER OVERLAP - ONE-WAY TRAFFIC

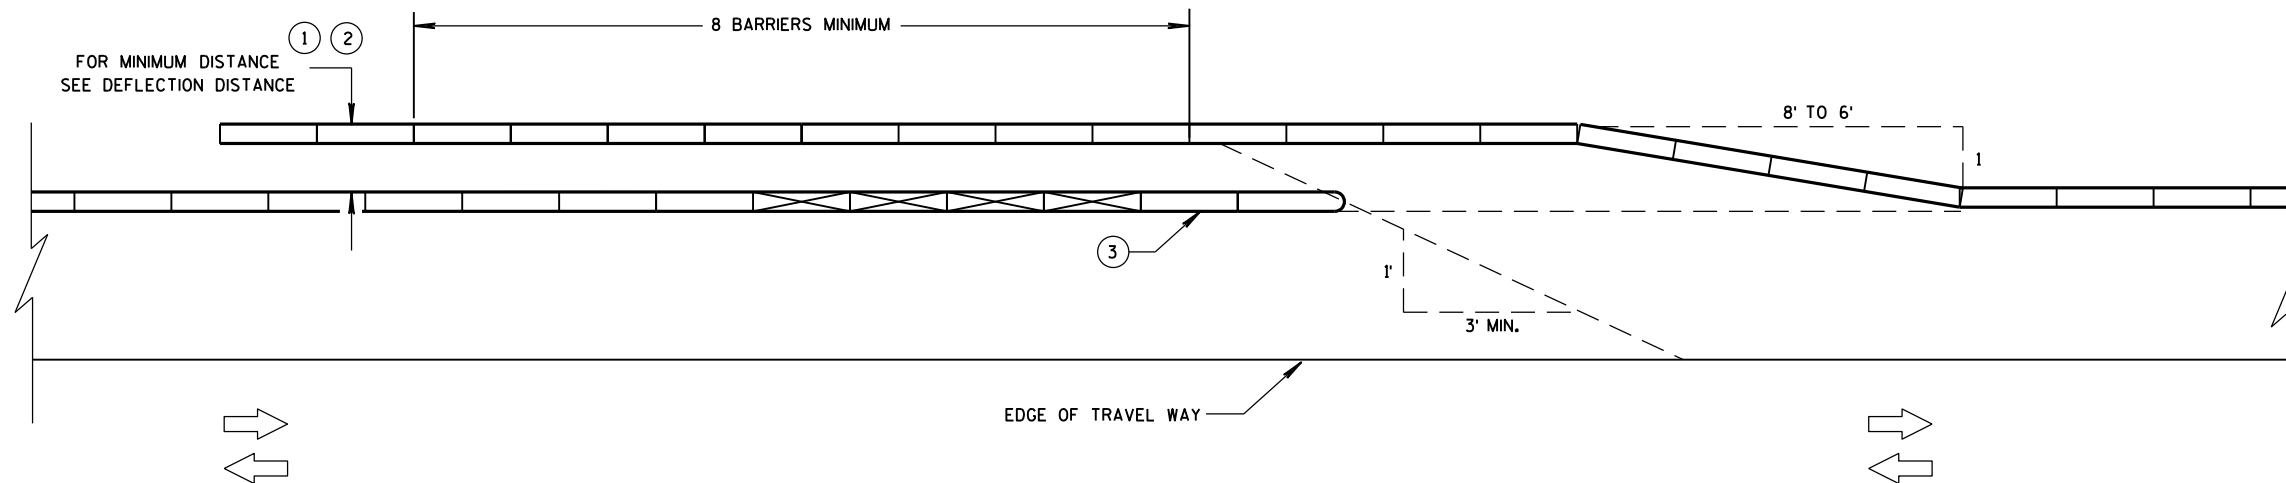

TEMPORARY BARRIER OVERLAP - TWO-WAY TRAFFIC

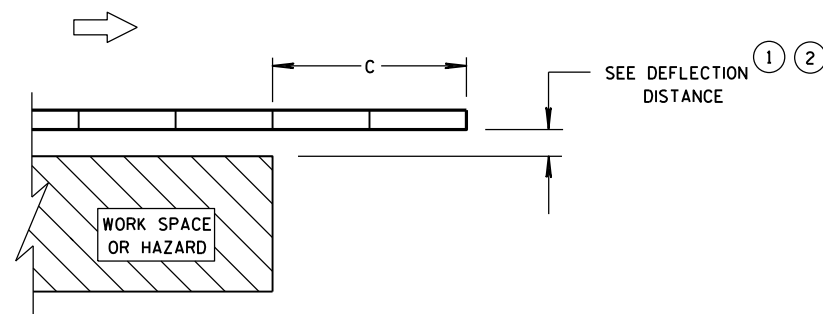

**ENDING TEMPORARY BARRIER
DOWNSTREAM - UNANCHORED**

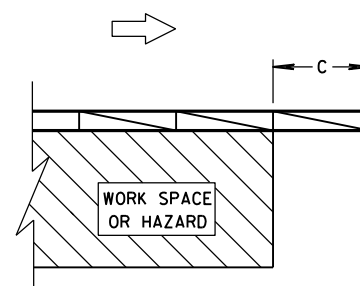


**ENDING TEMPORARY BARRIER
DOWNSTREAM - ANCHORED**

LEGEND


DIRECTION OF TRAVEL	
CRASH CUSHION OR SAND BARREL ARRAY	
SEE FREE STANDING TRANSITION TO TIED-DOWN SYSTEM DETAILS	
SEE BI-DIRECTIONAL TRANSITION TO TIED-DOWN SYSTEM DETAILS	
3 PINS PLACED ON TRAFFIC SIDE OF BARRIER	
PERMANENT CONCRETE BARRIER OR CONCRETE PARAPET	
FREE STANDING TEMPORARY BARRIER	

**CRASH CUSHION/SAND BARREL
ARRAY AND OTHER TEMPORARY
BARRIER LAYOUT DETAILS**

STATE OF WISCONSIN
DEPARTMENT OF TRANSPORTATION

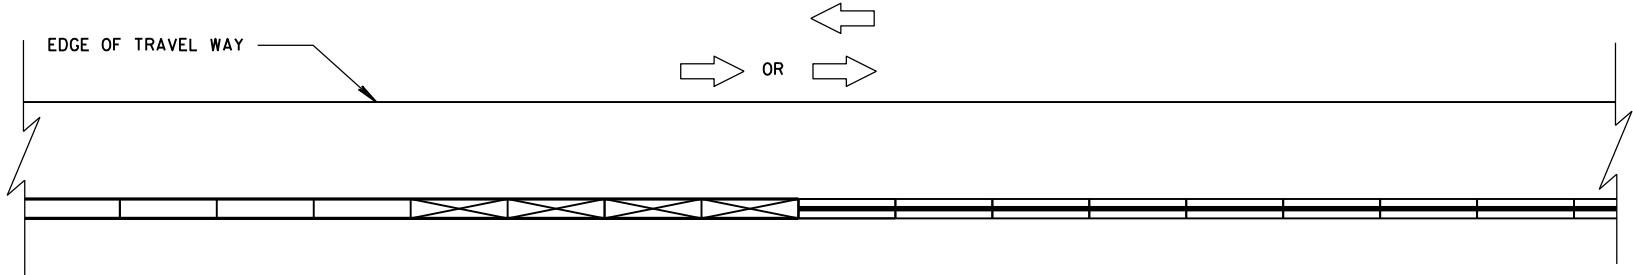


CONNECTING TEMPORARY BARRIER TO PERMANENT
CONCRETE BARRIER-TRAFFIC ON ONE SIDE

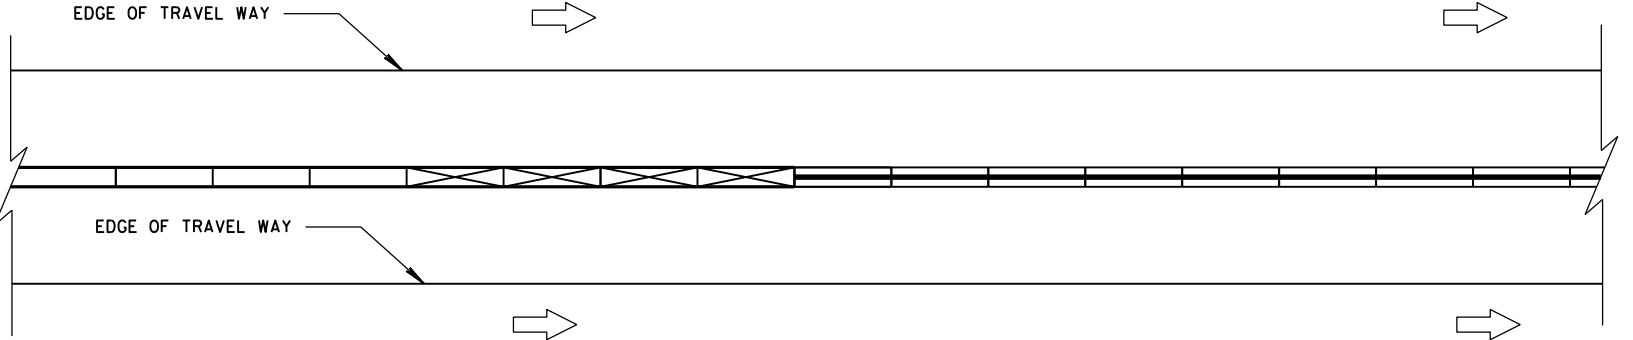


CONNECTING TEMPORARY BARRIER TO PERMANENT
CONCRETE BARRIER-TRAFFIC ON BOTH SIDES

LEGEND

- DIRECTION OF TRAVEL
- CRASH CUSHION OR SAND BARREL ARRAY
- SEE FREE STANDING TRANSITION TO TIED-DOWN SYSTEM DETAILS
- SEE BI-DIRECTIONAL TRANSITION TO TIED-DOWN SYSTEM DETAILS
- 3 PINS PLACED ON TRAFFIC SIDE OF BARRIER
- PERMANENT CONCRETE BARRIER OR CONCRETE PARAPET
- FREE STANDING TEMPORARY BARRIER

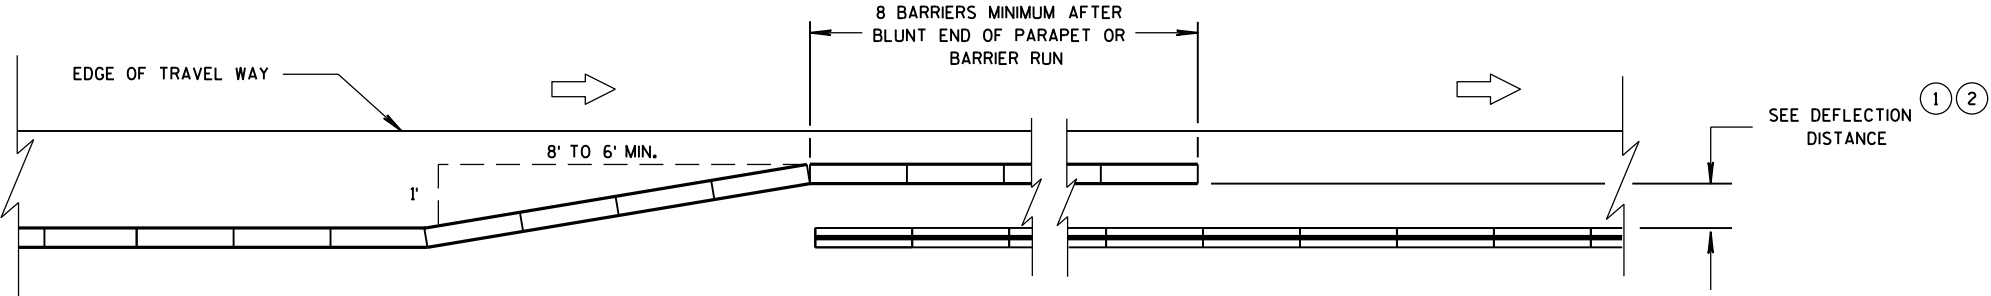

OVERLAPPING TEMPORARY BARRIER AND PERMANENT BARRIER -
ONE WAY TRAFFIC

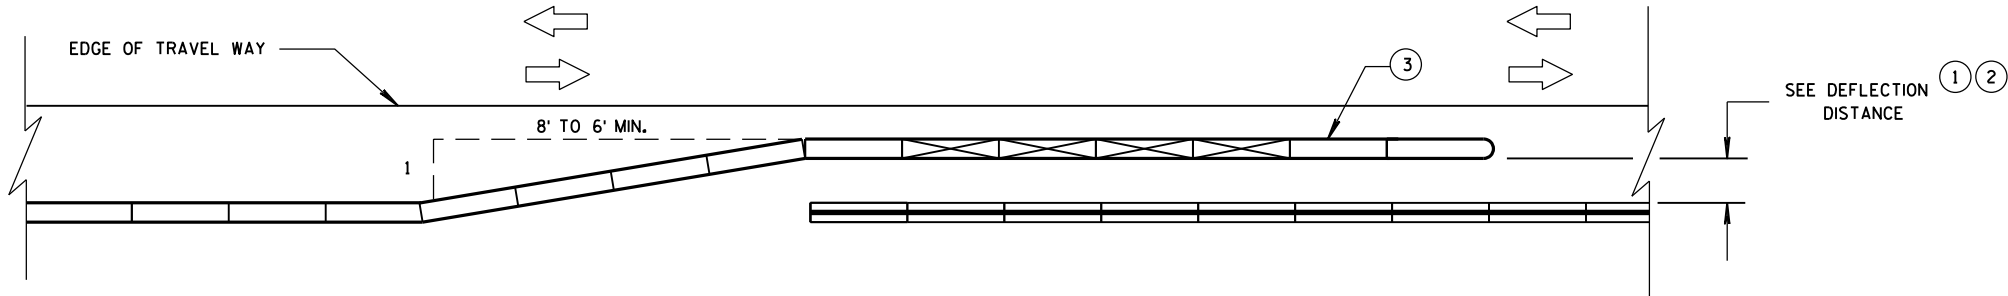

OVERLAPPING TEMPORARY BARRIER AND PERMANENT BARRIER -
TWO WAY TRAFFIC

CRASH CUSHION/SAND BARREL
ARRAY AND OTHER TEMPORARY
BARRIER LAYOUT DETAILS

STATE OF WISCONSIN
DEPARTMENT OF TRANSPORTATION




LEGEND

- DIRECTION OF TRAVEL
- CRASH CUSHION OR SAND BARREL ARRAY
- SEE FREE STANDING TRANSITION TO TIED-DOWN SYSTEM DETAILS
- SEE BI-DIRECTIONAL TRANSITION TO TIED-DOWN SYSTEM DETAILS
- 3 PINS PLACED ON TRAFFIC SIDE OF BARRIER
- PERMANENT CONCRETE BARRIER OR CONCRETE PARAPET
- FREE STANDING TEMPORARY BARRIER

DIMENSION C TABLE

AVAILABLE DEFLECTION DISTANCE	MINIMUM LENGTH OF BARRIER BEYOND HAZARD FT
GREATER THAN 8'	12.5
LESS THAN OR EQUAL TO 8' BUT GREATER THAN 4'	50
LESS THAN OR EQUAL TO 4'	100

6

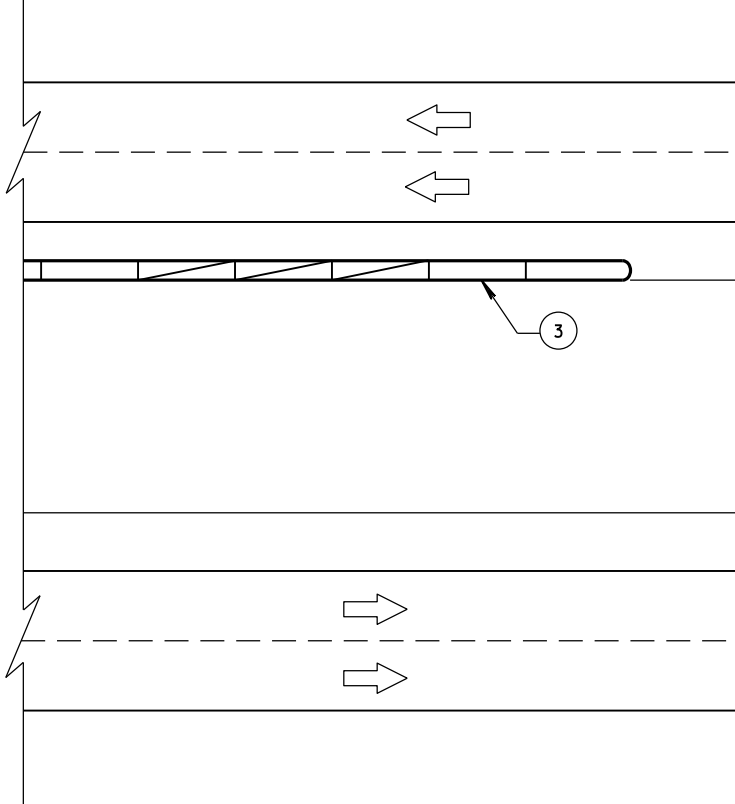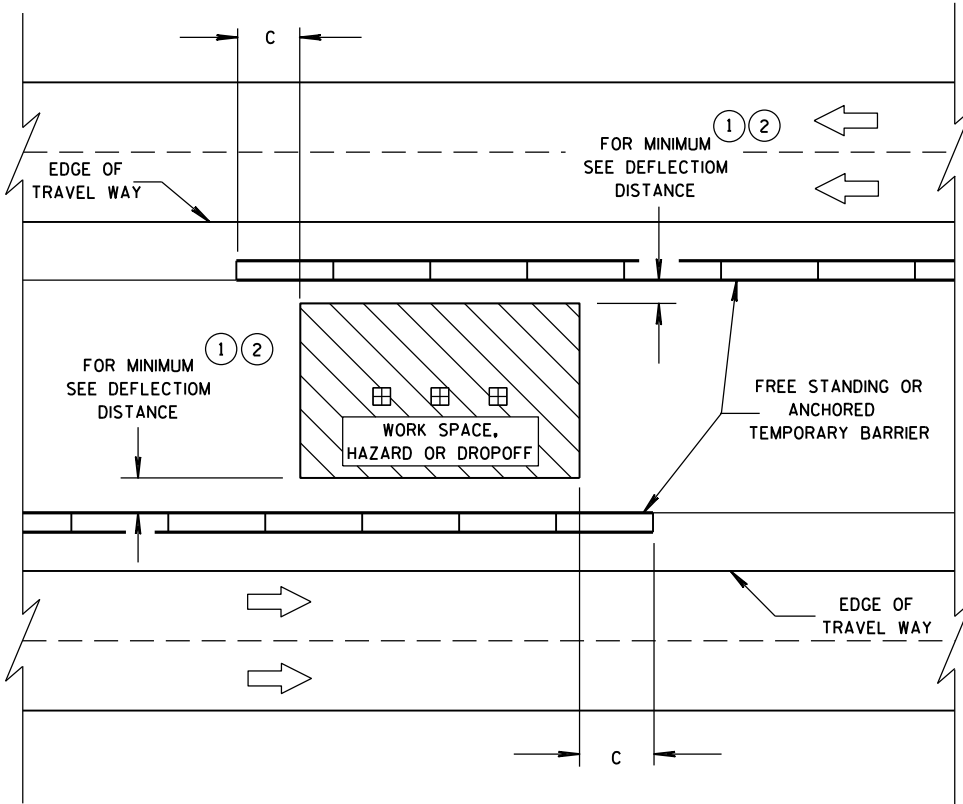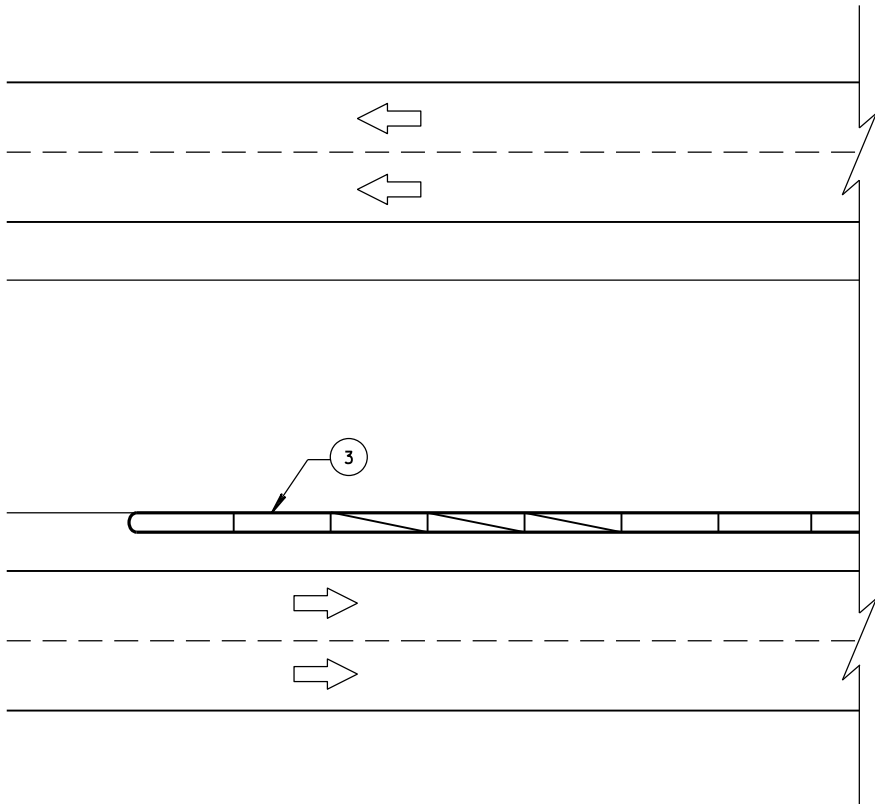

6

CRASH CUSHION/SAND BARREL
ARRAY AND OTHER TEMPORARY
BARRIER LAYOUT DETAILS

STATE OF WISCONSIN
DEPARTMENT OF TRANSPORTATION

APPROVED
June, 2015 /S/ Jerry H. Zogg
DATE ROADWAY STANDARDS ENGINEER 75 ENT
FHWA




SDD 14B15a Steel Plate Beam Guard, Class "A", Installation and Elements

GENERAL NOTES


- WOOD OR STEEL POSTS (w6x9 OR w6x8.5) AND NOTCHED PLASTIC BLOCKOUTS ARE ACCEPTABLE ALTERNATIVES FOR 6"x8" WOOD POSTS WITH WOOD OR PLASTIC BLOCKOUTS. USE APPROVED NOTCHED PLASTIC BLOCKOUTS WITH STEEL POSTS. APPROVED PLASTIC BLOCKOUT DESIGNS MAY VARY FROM THIS TYPICAL DETAIL WHEN USED IN CONJUNCTION WITH STEEL POSTS. DO NOT MIX STEEL AND WOOD POSTS IN A SINGLE INSTALLATION.
- USE STRUCTURAL STEEL POSTS CONFORMING TO ASTM A 36. GALVANIZED POSTS ACCORDING TO AASHTO M 111. EITHER SET THE POSTS IN DRILLED HOLES OR DRIVE TO GRADE. REMOVE MUSHROOMING CAUSED BY DRIVING AND REPAIR DAMAGE SPALTER COATING ON GALVANIZED POSTS.
- INSTALL STEEL POSTS WITH HOLES ON APPROACHING TRAFFIC SIDE.
- USE EITHER WOOD OR APPROVED PLASTIC BLOCKOUTS ON WOOD POSTS.
- IF THE DISTANCE FROM BACK OF POST TO SHOULDER HIGHE POINT IS LESS THAN 2 FEET, INSTALL LONGER POST AT HALF POST SPACING, W BEAM (LHW).
- IF ROCK IS ENCOUNTERED DURING EXCAVATION, THE ENGINEER MAY APPROVE USING A 12 INCHES IN DIAMETER POST HOLE EXTENDING 20 INCHES DEEP INTO THE ROCK. PLACE APPROXIMATELY 2 1/2" INCHES OF GRANULAR MATERIAL IN THE BOTTOM OF THE HOLE. CUT THE POSTS THE TO LENGTH AMD INSTALL. BACKFILL WITH EXCAVATED MATERIAL AND COMPACT ADEQUATELY.
- WHEN USING STEEL POSTS AND WOOD BLOCKOUTS, INSTALL FOUR 16d GALVANIZED NAILS. INSTALL NAILS AT THE BACK CORNERS OF THE BLOCK AND BEND THE NAILS OVER THE FLANGE OF THE STEEL POST.

INSTALL BEAM GUARD SECTIONS AND ALL NECESSARY HARDWARE ACCORDING TO THE APPLICABLE PLAN AND CURRENT STANDARD AND SUPPLEMENTAL SPECIFICATIONS.


ALL DIMENSIONS ARE SUBJECT TO MANUFACTURER'S TOLERANCES EXCEPT WHERE ALLOWABLE TOLERANCES ARE SHOWN.

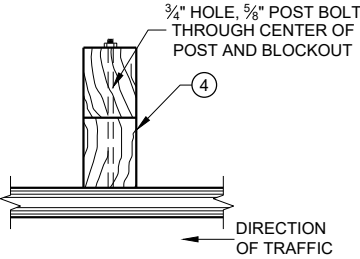

PLAN VIEW
WOOD POST, BLOCKOUT AND BEAM

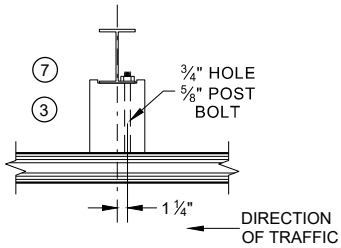


PLAN VIEW
WOOD POST, BLOCKOUT AND BEAM

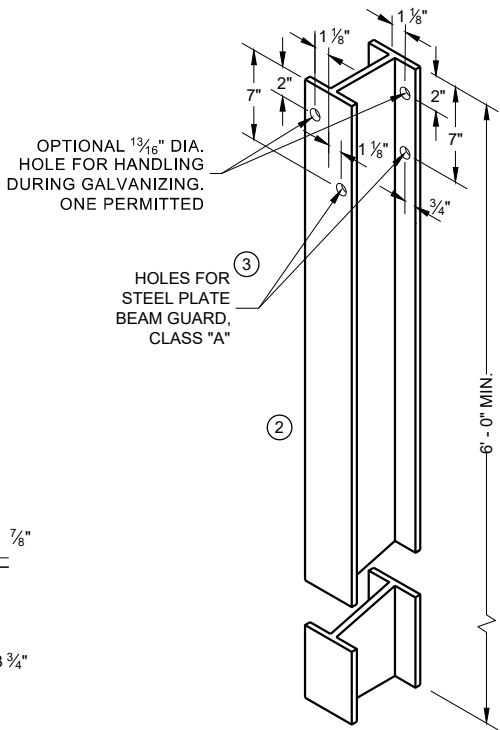


STEEL POST & HOLE PUNCHING DETAIL (W 6 X 9)


ALL HOLES 13/16" DIAMETER EXCEPT AS NOTED

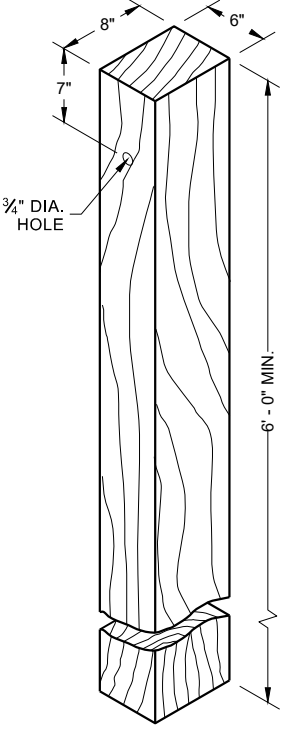


WOOD POST (6" X 8") NOMINAL

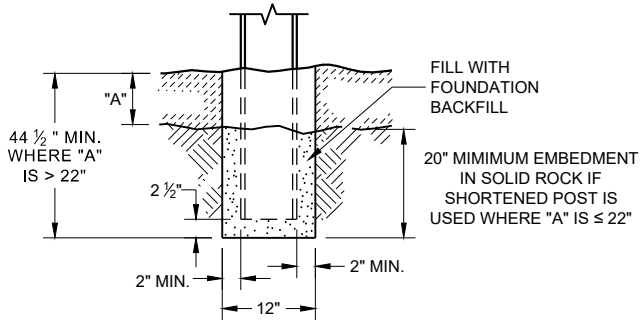


END VIEW
SETTING STEEL OR WOOD POST IN ROCK

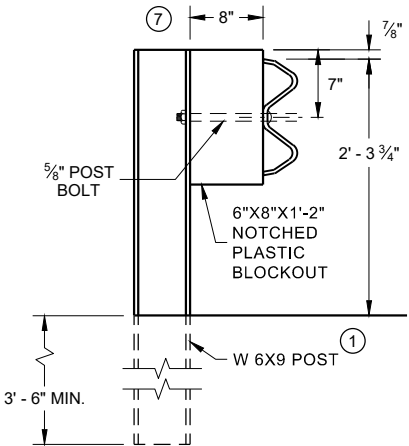


END VIEW
STEEL POST AND NOTCHED PLASTIC BLOCKOUT ALTERNATIVE STANDARD INSTALLATION

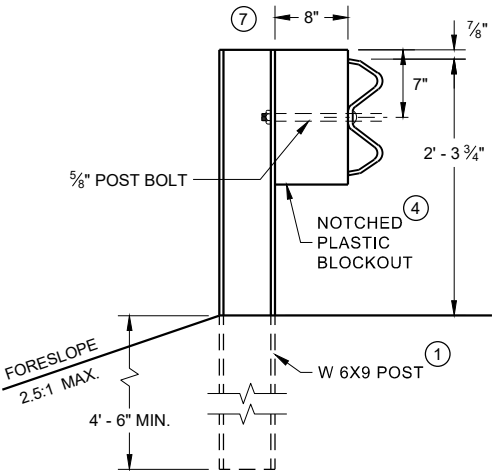


END VIEW
LONGER POST AT HALF POST SPACING W BEAM (LHW)

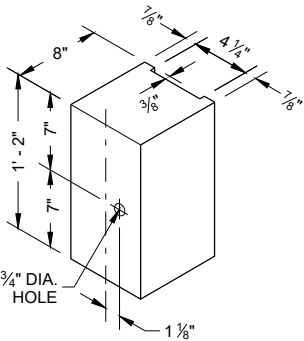


TYPICAL NOTCHED PLASTIC BLOCKOUT FOR STEEL POSTS

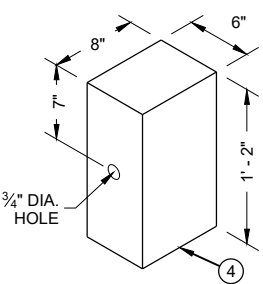


WOOD OR PLASTIC BLOCKOUT FOR WOOD POSTS

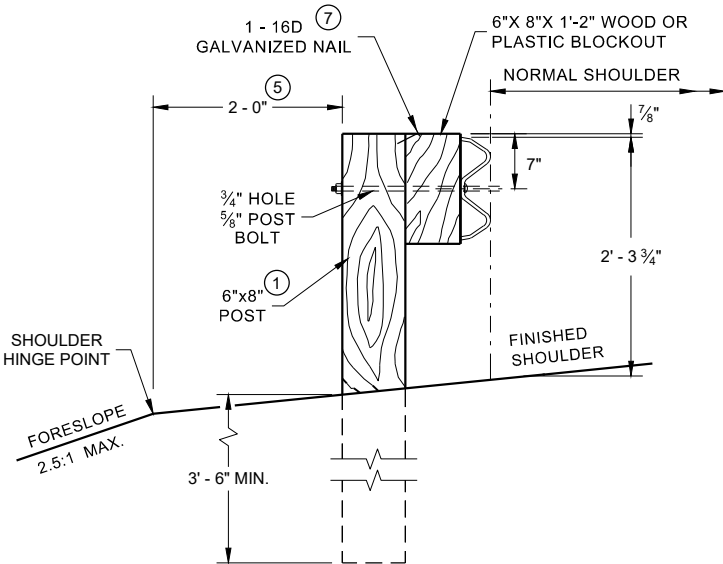

END VIEW
LOCATED ALONG A ROADWAY SHOULDER STANDARD INSTALLATION

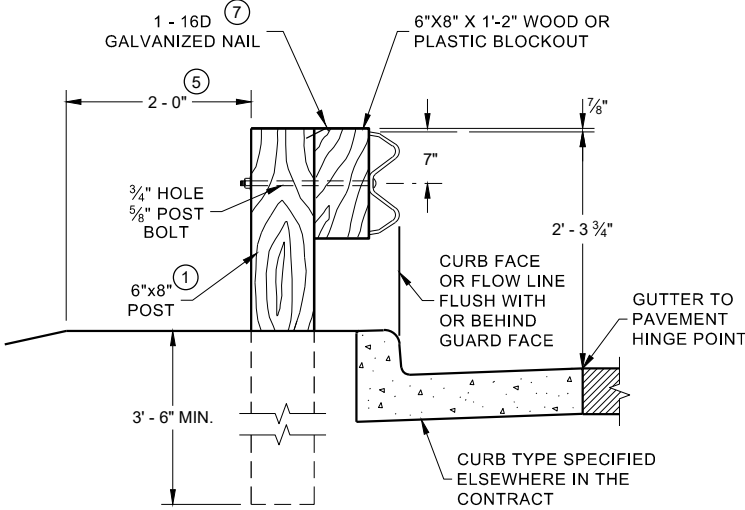


END VIEW
LOCATED ALONG A CURBED ROADWAY

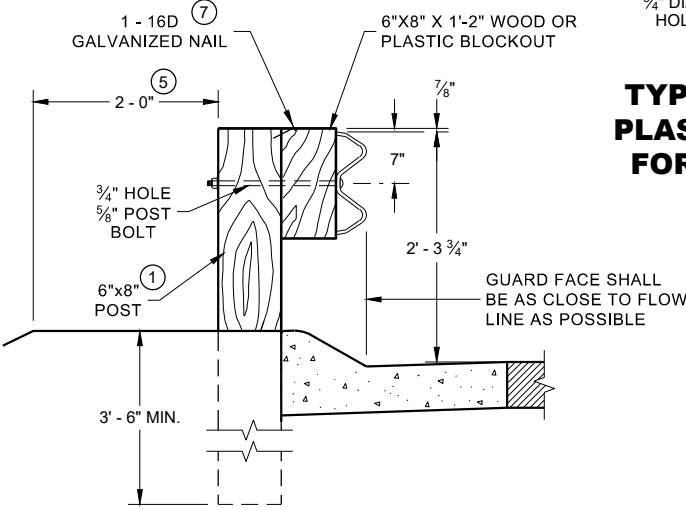

END VIEW
LOCATED ALONG A MOUNTABLE CURBED ROADWAY


STEEL PLATE BEAM GUARD, CLASS "A" INSTALLATION AND ELEMENTS

STATE OF WISCONSIN
DEPARTMENT OF TRANSPORTATION

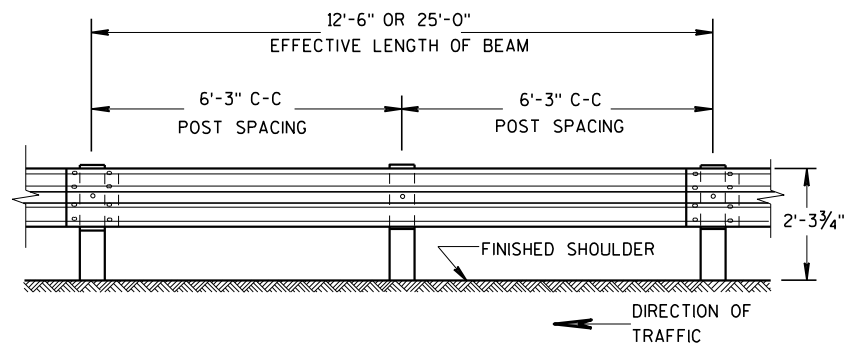


FRONT VIEW



POST SPACING STANDARD INSTALLATION

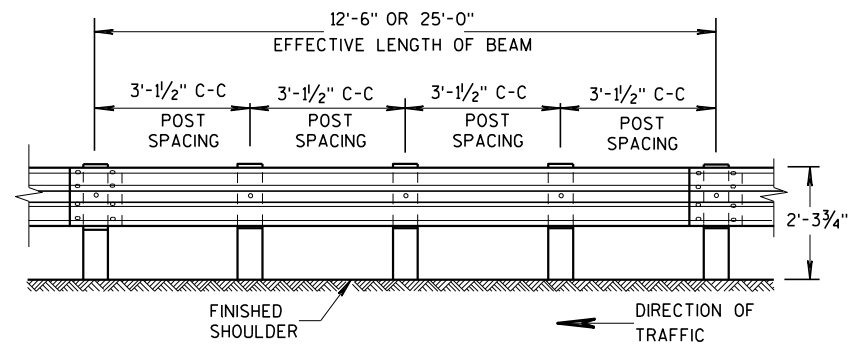

FRONT VIEW

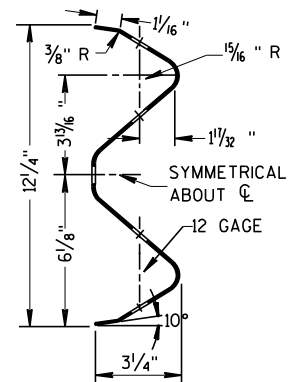POST SPACING FOR LONGER POST
AT HALF POST SPACING W BEAM (LHW)


SECTION THRU W BEAM

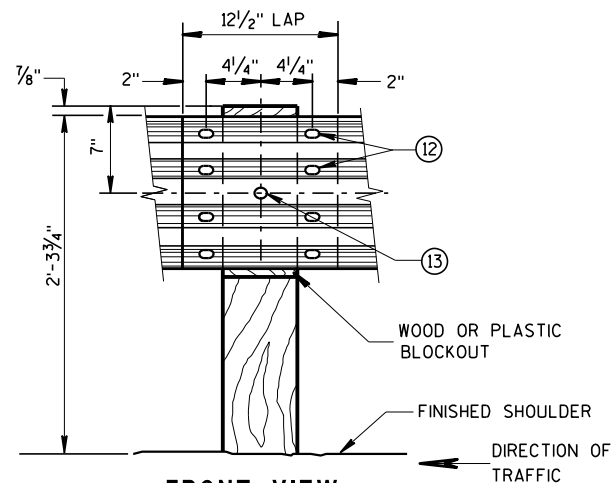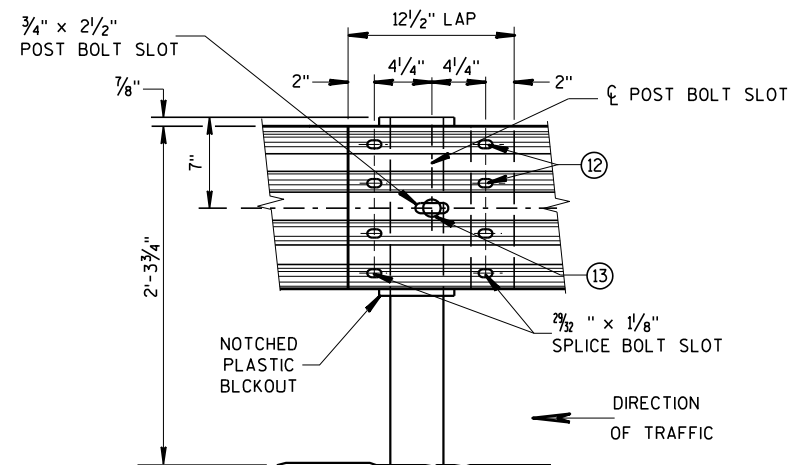FRONT VIEW
BEAM SPLICE AT WOOD POST
AND POST MOUNTING DETAILFRONT VIEW
BEAM SPLICE AT STEEL POSTTYPICAL SPLICING DETAILS
OF STEEL PLATE BEAM GUARD

GENERAL NOTES

FURNISH GUARDRAIL DEFLECTORS FROM APPROVED PRODUCTS LIST.



- ⑨ DO NOT INSTALL REFLECTORS ON THE FIRST 50 FEET OF THE APPROACH END OF THE ENERGY ABSORBING TERMINA. START REFLECTORS AT POST #9 AND SPACE EVENLY EVERY 100 FEET (MAX.) TO THE END OF GUARDRAIL RUN, USING A MINIMUM OF 3 REFLECTORS.
- ⑫ 8 - 5/8" ϕ X 2" BUTTON HEAD BOLTS WITH OVAL SHOULDERS & RECESS NUTS.
- ⑬ 5/8" DIA. BUTTON HEAD BOLT AND RECESS NUT WITH 5/8" DIA. F844 FLAT WASHER UNDER NUT.

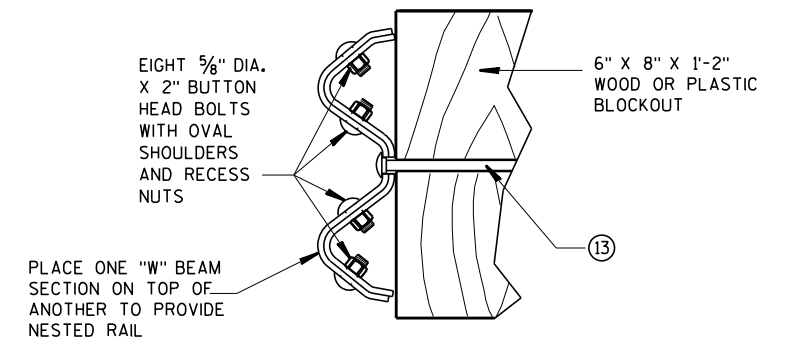

NESTED W BEAM (NW)


USE ALL OTHER STANDARD BEAM GUARD DETAILS FOR
CONSTRUCTING NESTED W BEAM (NW)

* USE DOUBLE SIDED WHITE GUARDRAIL REFLECTORS ON ROADWAYS WITH BI-DIRECTIONAL TRAFFIC (NO MEDIAN). USE SINGLE SIDED WHITE (RIGHT SIDE) AND SINGLE SIDED YELLOW (LEFT SIDE) ON ROADWAYS WITH MEDIAN SEPARATION.

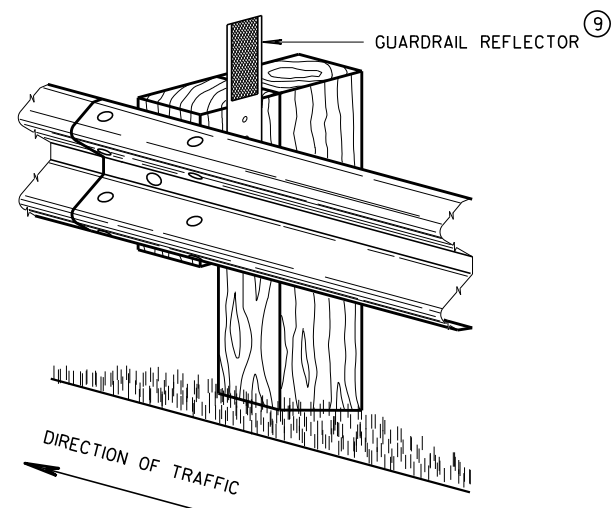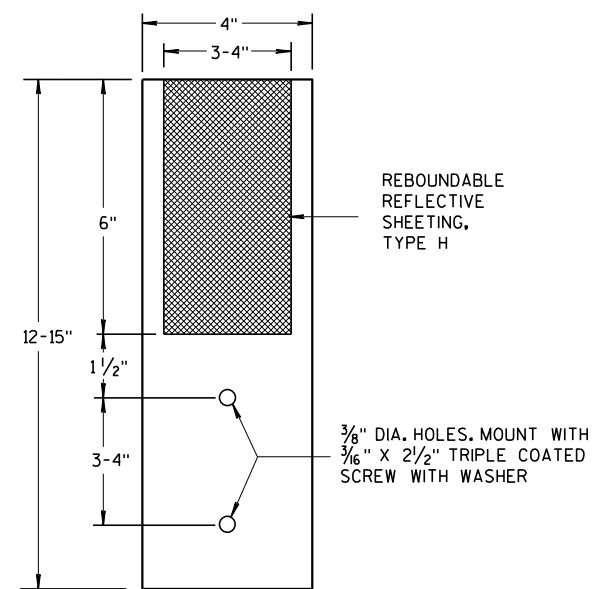4" X 12" GUARDRAIL REFLECTOR DETAIL
AND TYPICAL INSTALLATION *


4"x 12" GUARDRAIL REFLECTOR

STEEL PLATE BEAM GUARD,
CLASS "A",
INSTALLATION & ELEMENTSSTATE OF WISCO⁷⁷
DEPARTMENT OF TRANSPORTATION

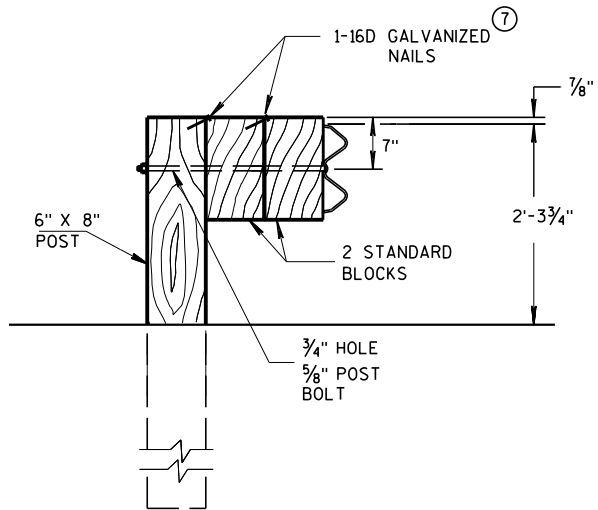

DETAIL FOR DOUBLE BLOCKS

THE NUMBER OF DOUBLE BLOCK POSTS
WITHIN A BARRIER RUN IS UNLIMITED

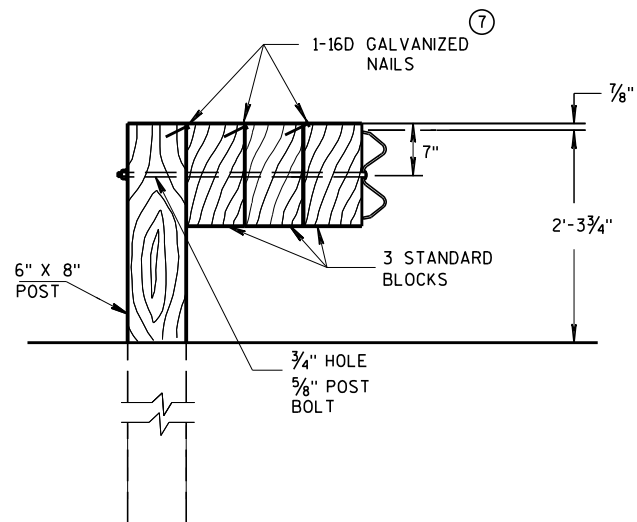


DETAIL FOR TRIPLE BLOCKS


TRIPLE BLOCK DETAIL IS LIMITED TO ONE
LOCATION WITHIN A BEAM GUARD RUN.

NOTES: USE DOUBLE OR TRIPLE BLOCKS WHEN UNDERGROUND OBSTACLES
PREVENT THE POST FROM BEING INSTALLED.

DO NOT USE EXTRA BLOCKOUTS IF IT CAUSES THE POST TO BE DRIVEN BEYOND
SHOULDER HINGE POINT OR CAUSES A FIXED OBJECT TO BE WITHIN THE DEFLECTION
DISTANCE OF THE BARRIER.

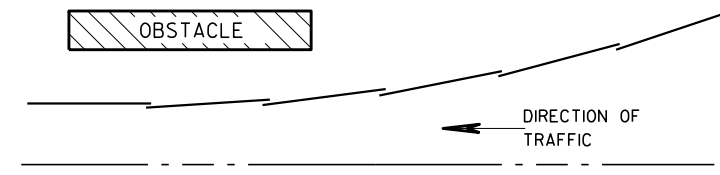

PLAN VIEW BEAM LAPPING DETAIL

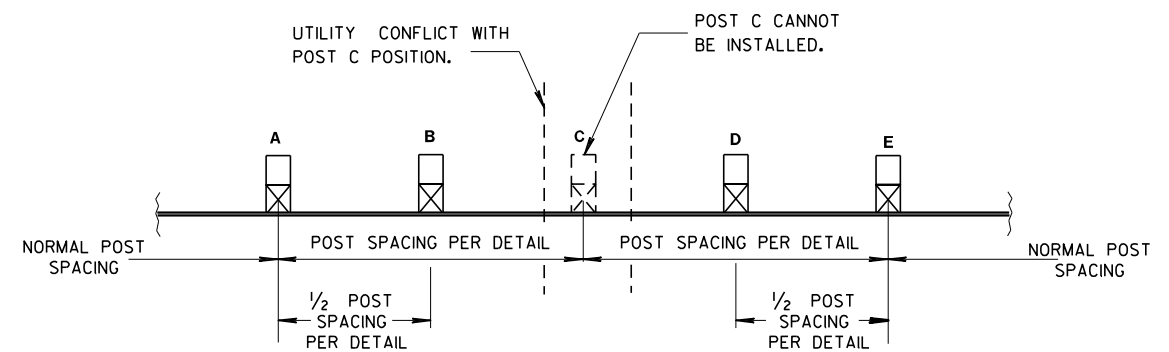


POST DRIVING FOR CONTINUOUS UNDERGROUND OBSTRUCTION

STEEL PLATE BEAM GUARD,
CLASS "A",
INSTALLATION & ELEMENTS


STATE OF WISCONSIN
DEPARTMENT OF TRANSPORTATION

APPROVED
June 2017 /S/ Rodney Taylor
DATE ROADWAY STANDARDS 78 UNIT SUPERVISOR
FHWA


6

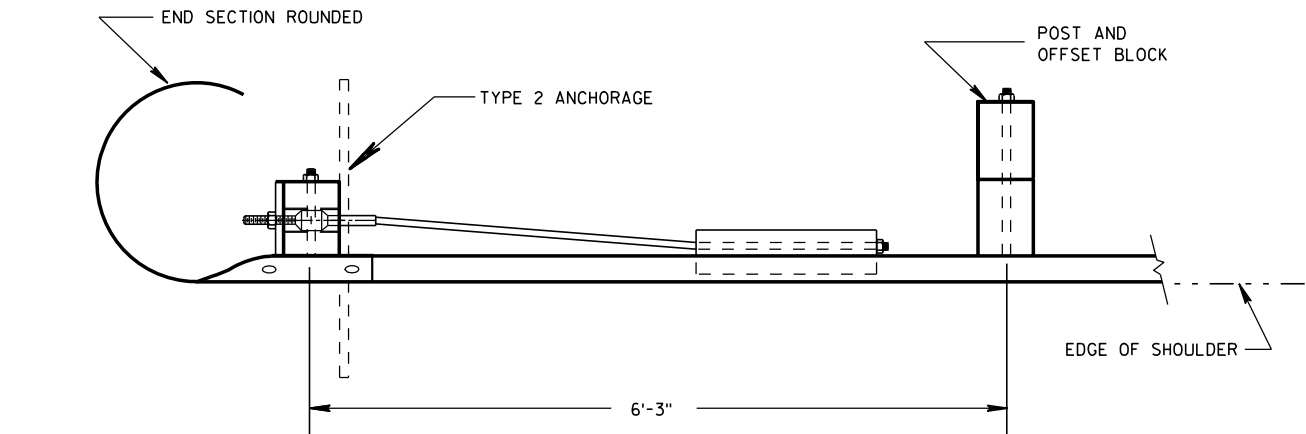


PLAN VIEW

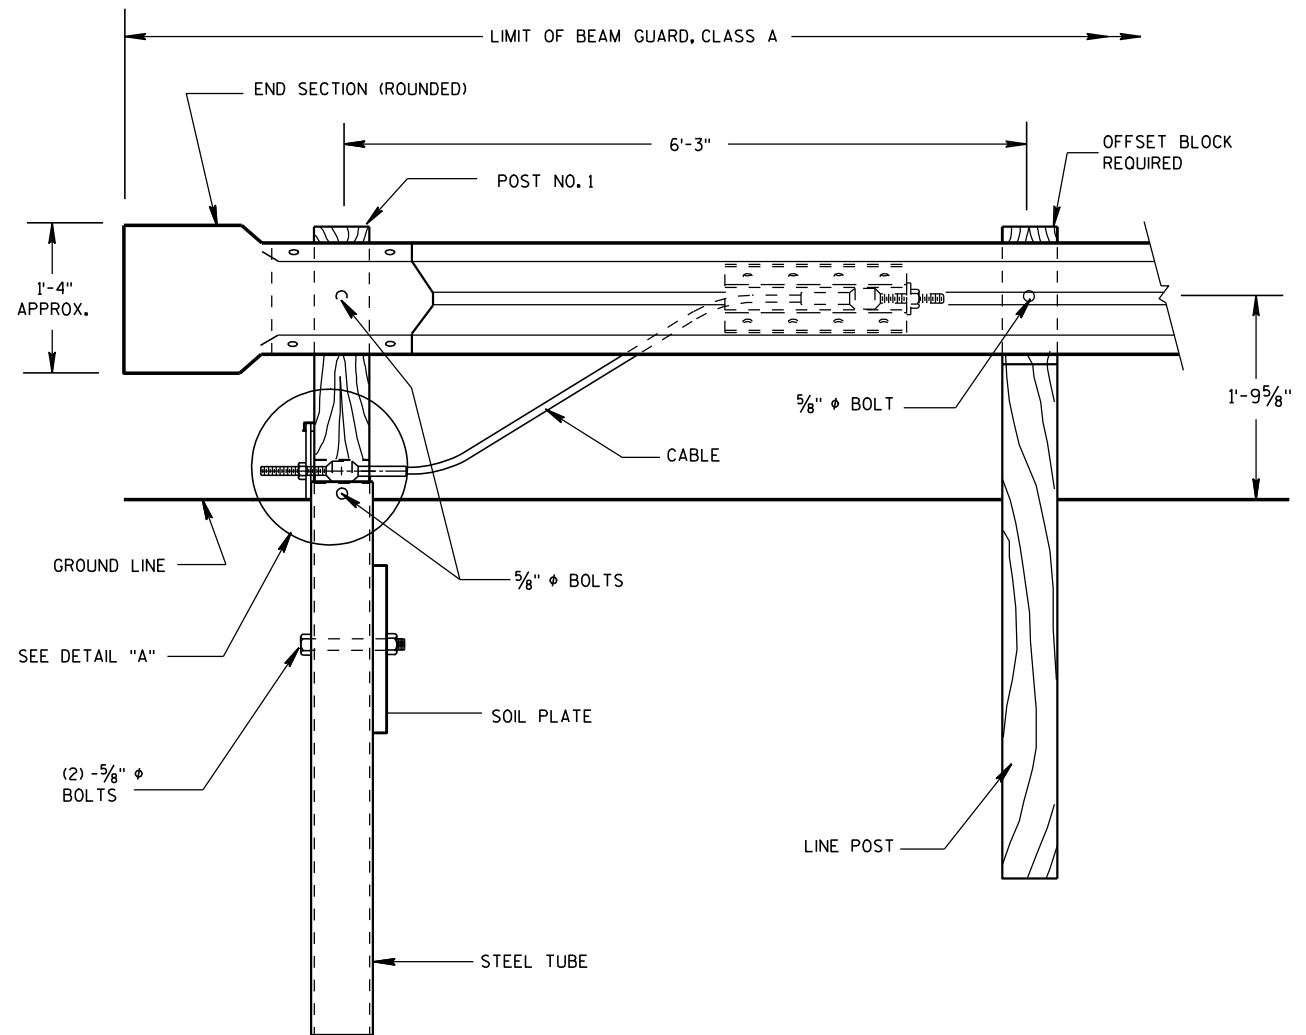

FRONT VIEW
END TREATMENT WITH TYPE 2 ANCHORAGE
(USE ON ONE-WAY ROADWAYS ONLY - DEPARTING END)

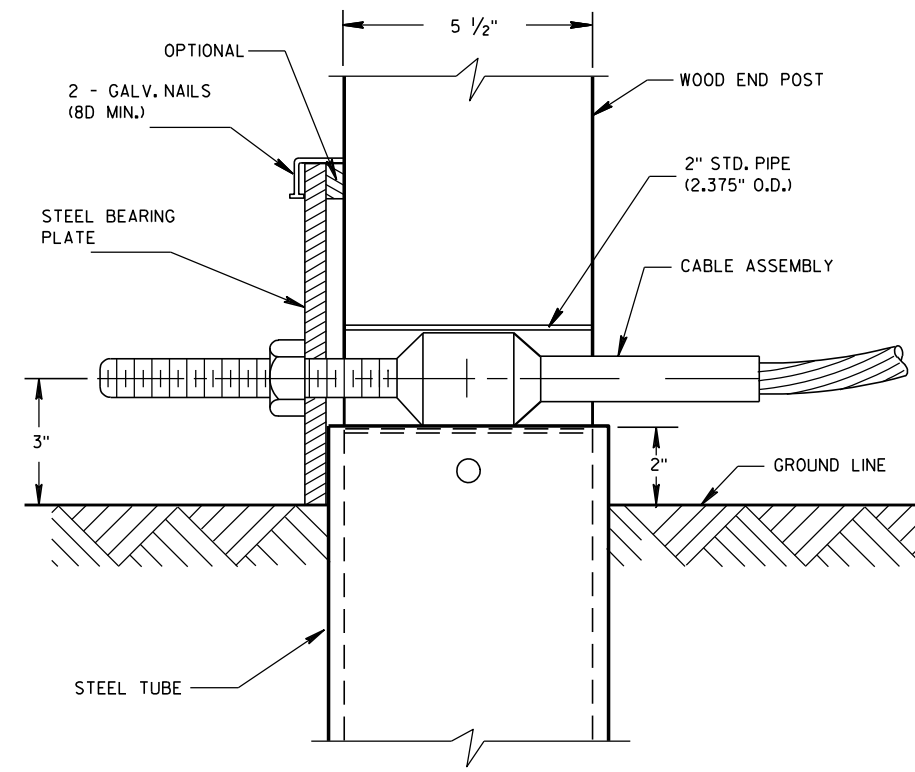

DETAIL "A"
POST NO. 1

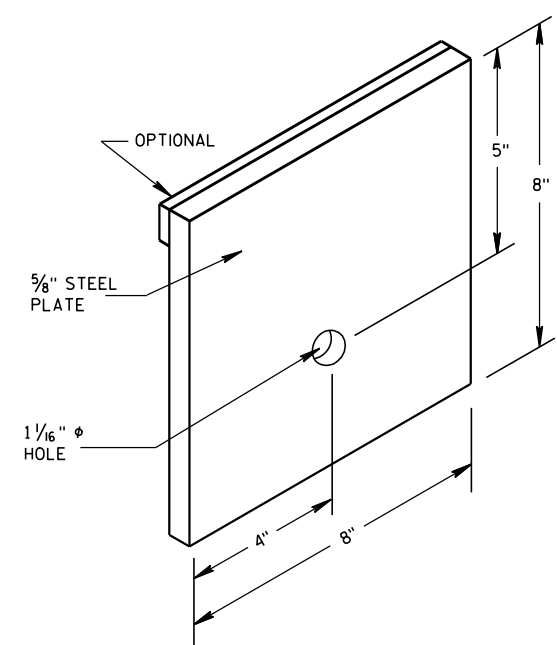


STEEL BEARING PLATE

ANCHORAGE FOR STEEL PLATE BEAM GUARD TYPE 2
STATE OF WISCONSIN DEPARTMENT OF TRANSPORTATION


6

S.D.D. 14 B 16-4a

S.D.D. 14 B 16-4a

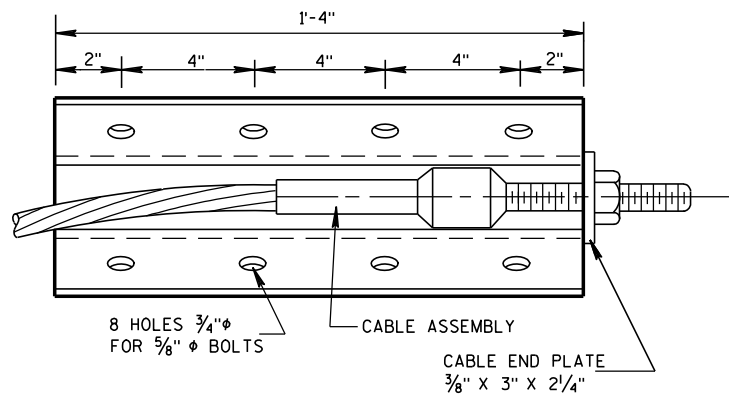


FRONT VIEW

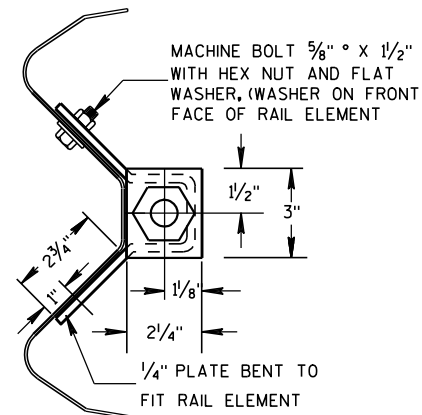


END VIEW

ANCHOR PLATE DETAIL

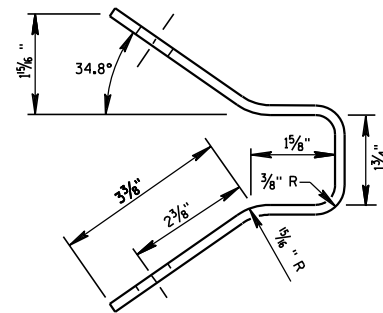

END VIEW OF BRACKET

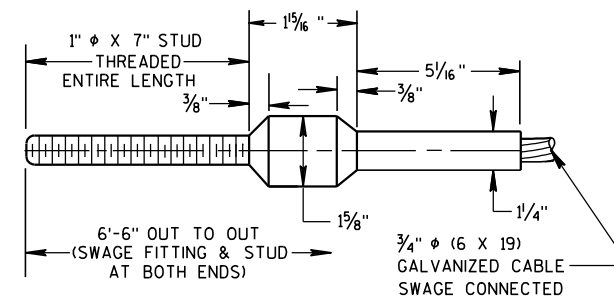

CABLE ASSEMBLY

CABLE, SWAGE FITTING, STUD AND NUT SHALL DEVELOP A MINIMUM BREAKING STRENGTH OF 40,000 LB (TIGHTEN UNTIL TAUT)


GENERAL NOTES

DETAILS OF CONSTRUCTION, MATERIALS AND WORKMANSHIP NOT SHOWN ON THIS DRAWING SHALL CONFORM TO THE PERTINENT REQUIREMENTS OF THW STANDARD SPECIFICATIONS AND THE APPLICABLE SPECIAL PROVISIONS.


STRUCTURAL TUBING SHALL CONFORM TO THE REQUIREMENTS OF ASTM A-500 GRADE B OR ASTM A-501.

POST NO. 1 SHALL BE WOOD BREAKAWAY POST INSERTED AND BOLTED INTO STEEL TUBE.

TYPE 2 ANCHORAGE SHALL CONSIST OF A STEEL TUBE, SOIL PLATE, WOOD BREAKAWAY POST, BEARING PLATE, ANCHOR PLATE, CABLE ASSEMBLY AND ALL ASSOCIATED HARDWARE, ALL STEEL PARTS SHALL BE GALVANIZED.

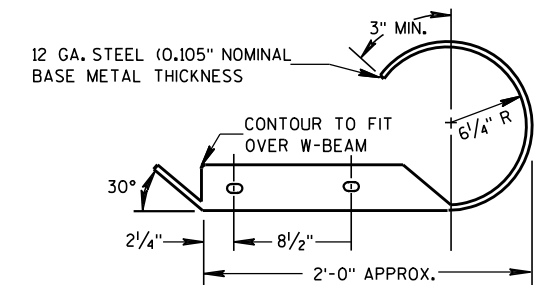


PLAN VIEW

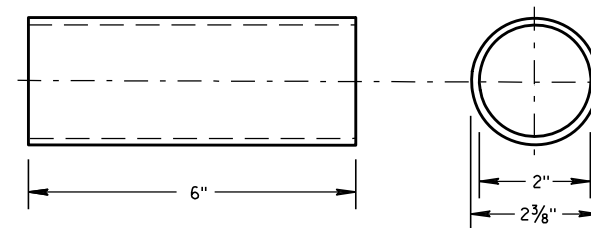


BREAKAWAY TERMINAL POST SLEEVE


GALVANIZED STANDARD STRENGTH STEEL PIPE, ASTM 53 GRADE "B"

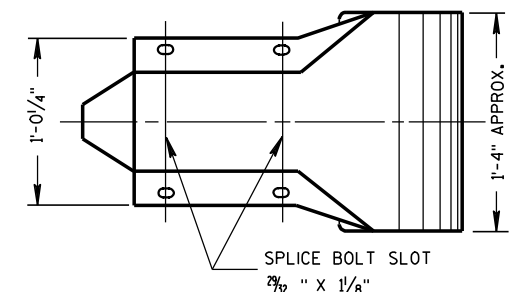

FRONT VIEW
W BEAM END SECTION ROUNDED

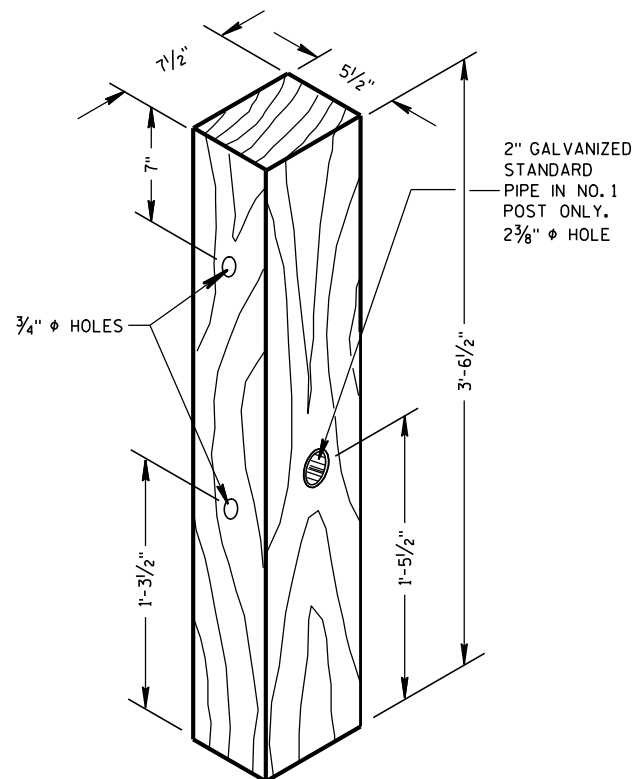


WOOD BREAKAWAY POST

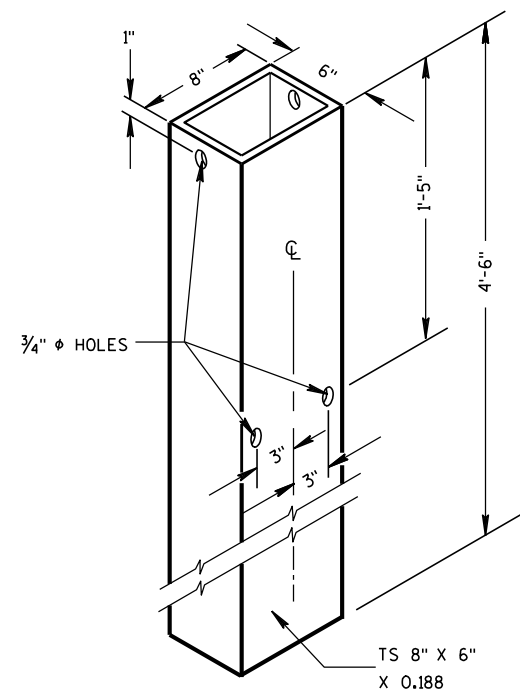

STEEL TUBE

STEEL TUBE SHALL CONFORM TO REQUIREMENTS OF ASTM A500

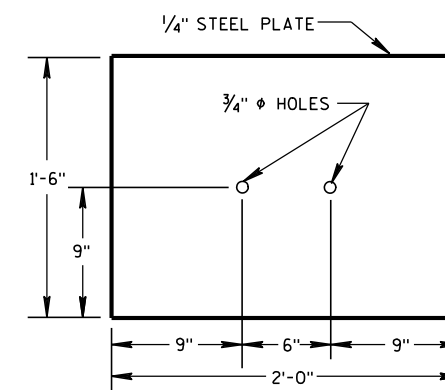

SOIL PLATE

ANCHORAGE FOR STEEL
PLATE BEAM GUARD
TYPE 2

STATE OF WISCONSIN
DEPARTMENT OF TRANSPORTATION

APPROVED

8/21/2007

DATE

FHWA

/S/ Jerry H. 7----

ROADWAY STANDARDS 80

ENGINEER

ENT

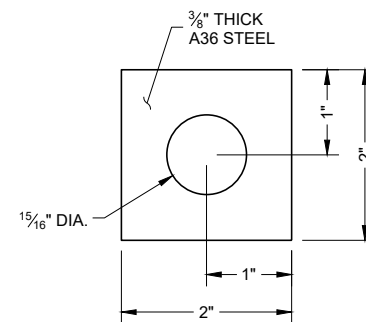
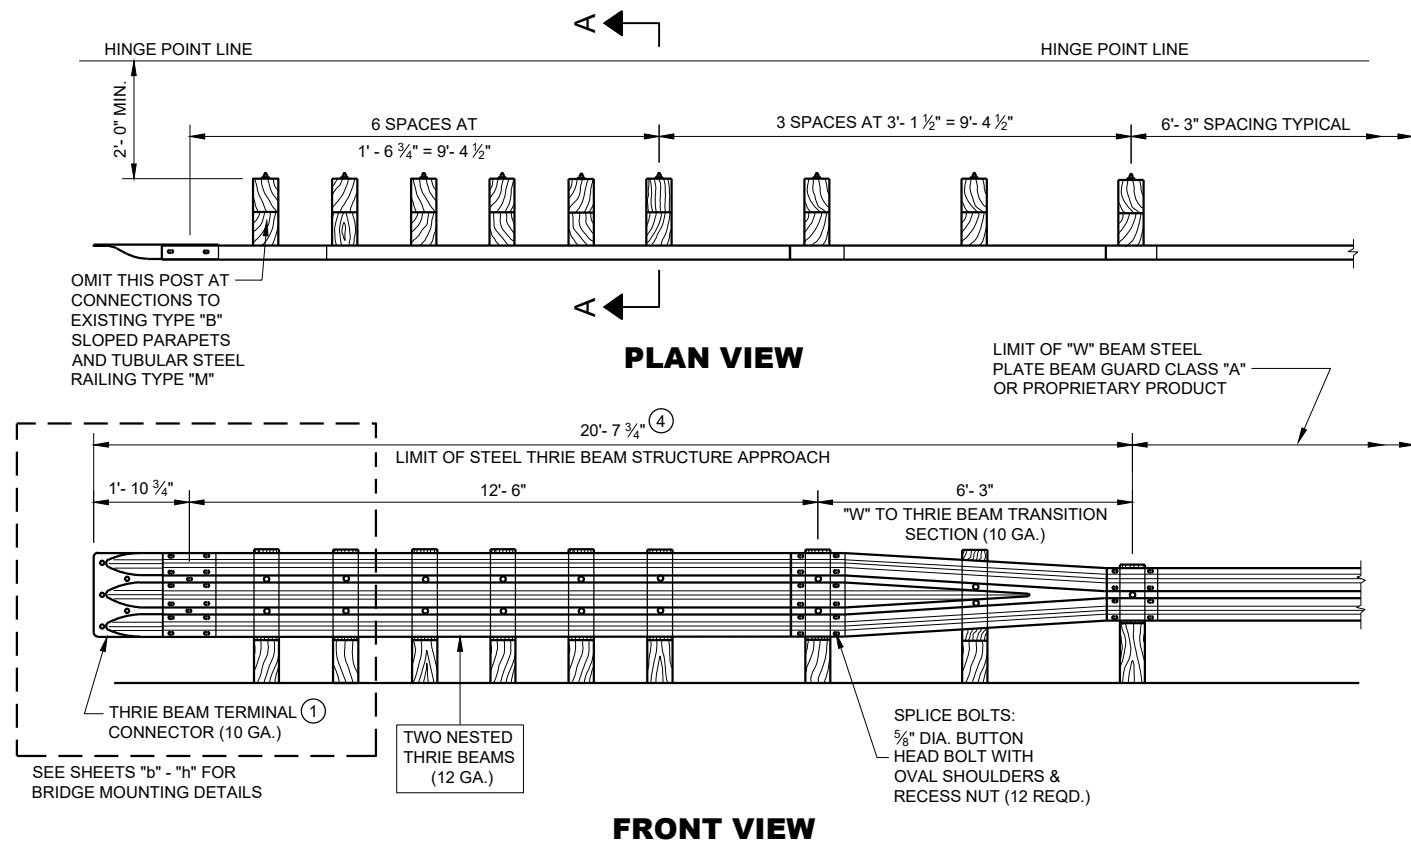


PLATE WASHER DETAIL


GENERAL NOTES

BOLT THE THRIE BEAM TO ALL POSTS AND BLOCKOUTS. DRILL OR PUNCH BOLT HOLES IN THE BEAM IF THE POST SPACING IS LESS THAN 6'-3".


DO NOT USE STEEL POSTS AND NOTCHED PLASTIC BLOCKOUTS IN THE STEEL THRIE BEAM STRUCTURAL APPROACH AND THE TRANSITION SECTION OF STEEL PLATE BEAM GUARD, CLASS "A" INSTALLATIONS.

IF ROCK IS ENCOUNTERED, REMOVE ROCK TO FULL DEPTH OF POST PLUS 2 1/2", AND 12" DIAMETER AROUND POST. SEE 14B15 FOR MORE DETAILS.


- ① BRIDGE RAILING TYPE "W" DOES NOT REQUIRE A TERMINAL CONNECTOR.
- ② MINIMUM EMBEDMENT SHALL BE 4'-0".
- ③ POST BOLTS ARE 5/8" DIAMETER ASTM A307 BUTTON HEAD BOLT. A POST BOLT REQUIRES A 5/8" DIAMETER A563A DOUBLE RECESSED (DR) HEAVY HEX AND A 5/8" DIAMETER F844 FLAT WASHER. LENGTH OF POST BOLT MAY VARY.
- ④ ALL WOOD POSTS MUST BE 6" X 8" AND AT LEAST 7'-0" LONG.

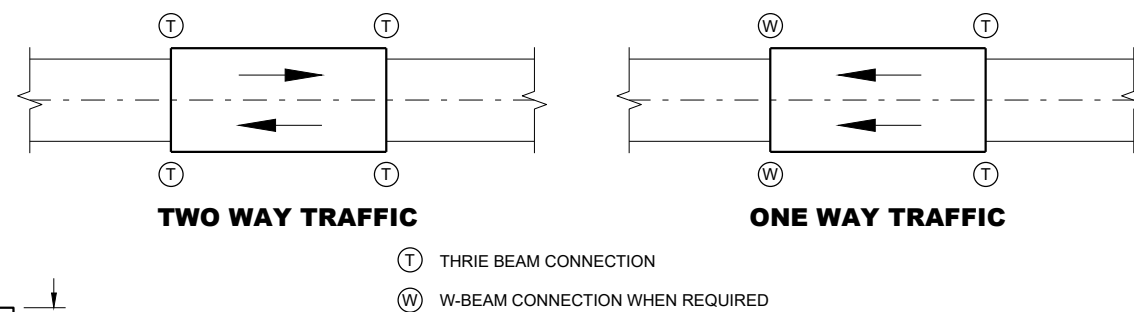


TYPICAL LOCATIONS OF THRIE BEAM AND W-BEAM CONNECTIONS TO BRIDGE

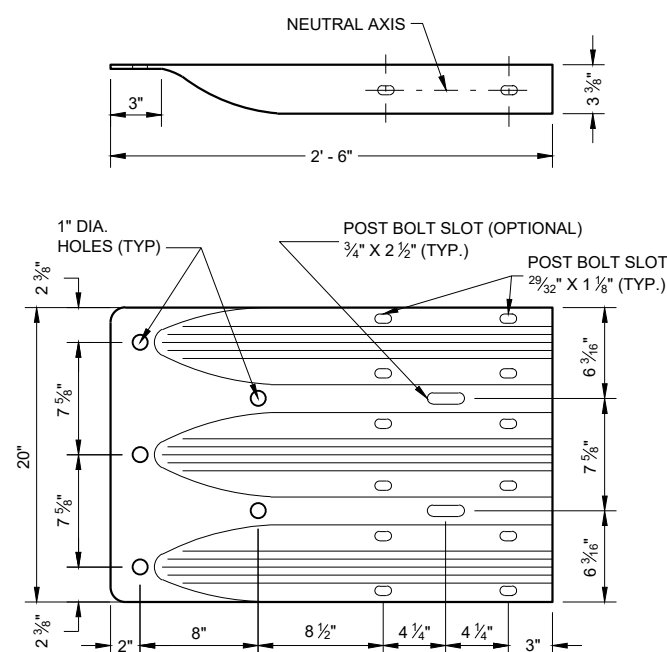


THRIE BEAM TERMINAL CONNECTOR

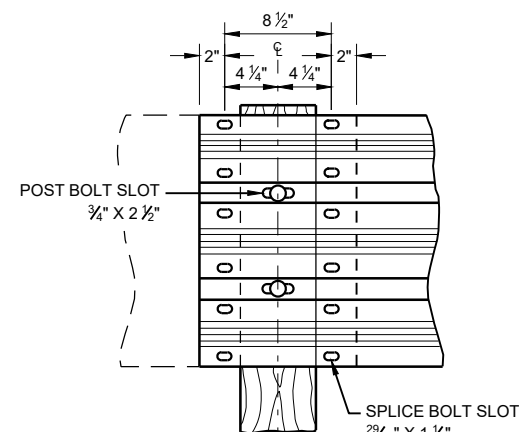

THRIE BEAM SPLICE

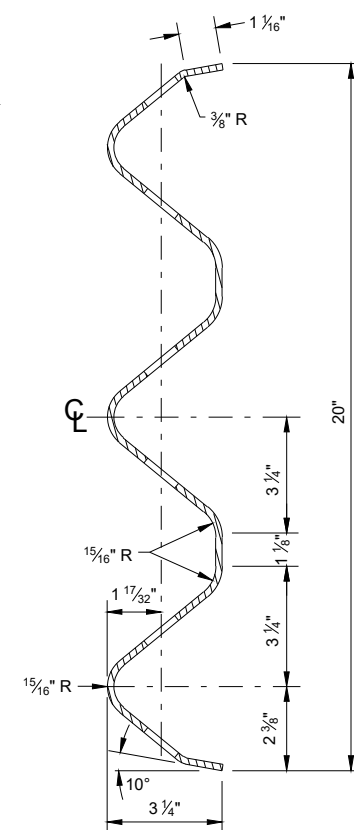

SECTION THRU BEAM RAIL ELEMENT

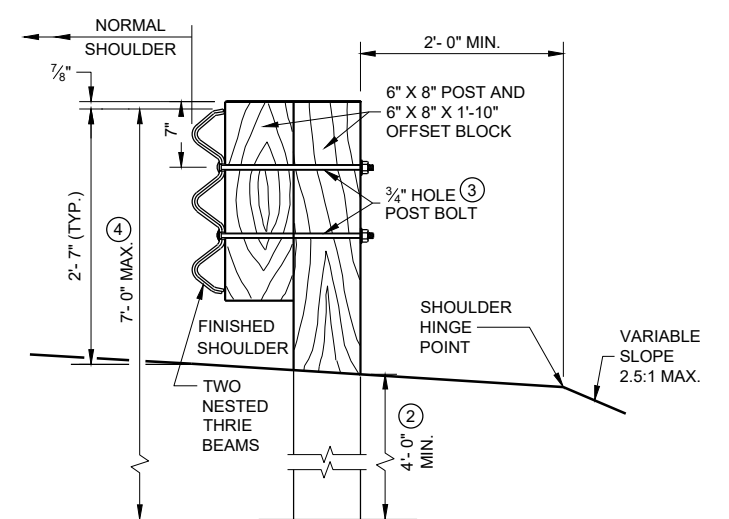

SECTION A-A

STEEL THRIE BEAM STRUCTURE APPROACH


STATE OF WISCONSIN
DEPARTMENT OF TRANSPORTATION

APPROVED
November 2022
DATE

/S/ Rodney Taylor
ROADWAY STANDARDS DEVELOPMENT ENGINEER


81

FHWA

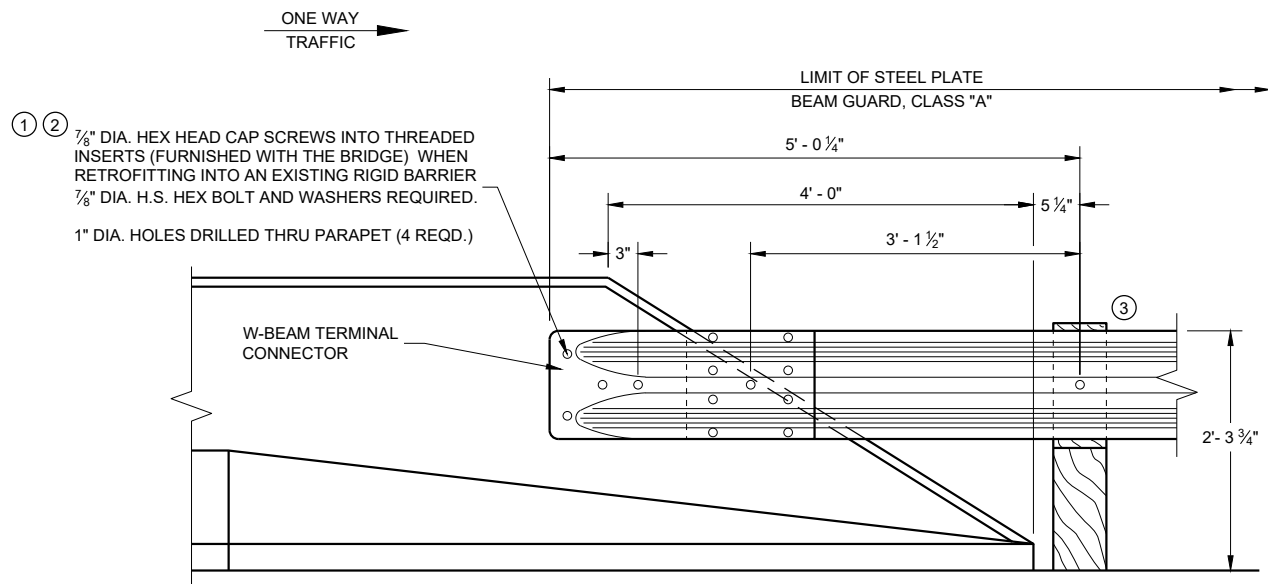


FRONT VIEW

**W BEAM CONNECTION TO BRIDGE
PARAPETS WITH SLOPED ENDS**
(USE ONLY ON THE TRAFFIC EXIT END OF ONE WAY BRIDGES)

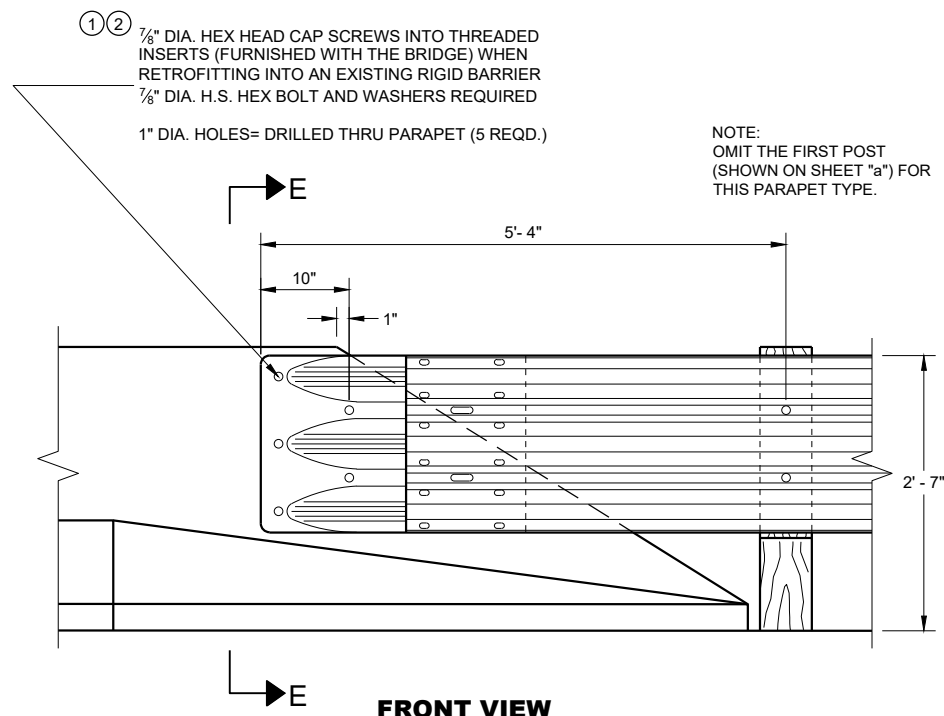

FRONT VIEW

**THRIE BEAM CONNECTION TO BRIDGE
PARAPETS WITH SLOPED ENDS**

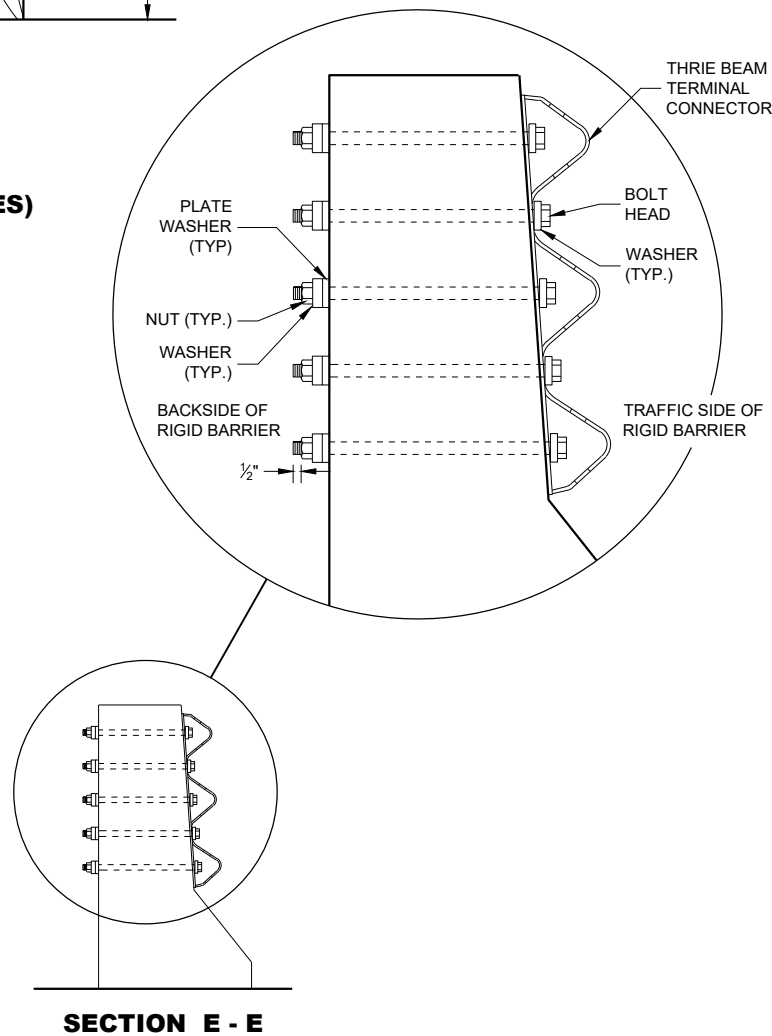

SECTION E - E


GENERAL NOTES

THESE ARE TYPICAL CONNECTION DETAILS. ADJUST THE POSITION OF CONNECTIONS TO EXISTING BRIDGES TO FIT THE ACTUAL BRIDGE AND SITE DIMENSIONS.

BOLTS, NUTS AND WASHERS SHALL CONFORM TO ASTM A325, A449 AND GALVANIZED PER STANDARD SPECIFICATIONS 614.

- ① DRILLING BOLT HOLES THROUGH THE PARAPET, BOLTS, NUTS, WASHERS AND REPAIRING DAMAGED CONCRETE ARE INCIDENTAL TO THE CONTRACT.
- ② BOLTS MAY BE A325 BOLTS OR A449 BOLTS. BOLT LENGTH AND THREADING LENGTH ARE TO ALLOW FOR A TIGHT CONNECTION BETWEEN RIGID BARRIER AND THRIE BEAM CONNECTION PLATE. CONTRACTOR IS TO FIELD VERIFY BOLT LENGTH AND THREAD LENGTH. ONE ROUND WASHER REQUIRED BETWEEN BOLT HEAD AND THRIE BEAM TERMINAL CONNECTOR. BOLTS THAT EXTEND THROUGH THE PARAPET AND OUT THE BACK FACE REQUIRE A HARDENED ROUND STEEL WASHER THAT IS 2" O.D. X 5/8" THICK AND ONE PLATE WASHER. REPAIR ANY DAMAGED CONCRETE FROM BOLT INSTALLATION.
- ③ W6 X 9 OR W6 X 8.5 STEEL POSTS AND NOTCHED PLASTIC BLOCKOUTS ARE ACCEPTABLE ALTERNATIVES FOR 6" X 8" WOOD POST WITH WOOD OR PLASTIC BLOCKOUTS. USE APPROVED NOTCHED PLASTIC BLOCKOUTS WITH STEEL POSTS.

DO NOT USE STEEL POSTS AND NOTCHED PLASTIC BLOCKOUTS IN THE STEEL THRIE BEAM STRUCTURAL APPROACH AND THE TRANSITION SECTION OF STEEL PLATE BEAM GUARD, CLASS "A" INSTALLATIONS.

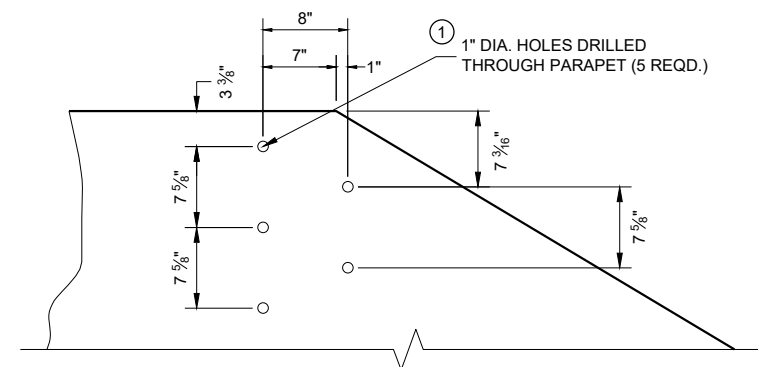


**DRILL HOLE LOCATION AND PATTERN
FOR THRIE BEAM CONNECTION**

**STEEL THRIE BEAM STRUCTURE
APPROACH, CONNECTION TO
SLOPED END PARAPETS**

STATE OF WISCONSIN
DEPARTMENT OF TRANSPORTATION

APPROVED
November 2022
DATE
/S/ Rodney Taylor
ROADWAY STANDARDS DEVELOPMENT ENGINEER
82
FHWA

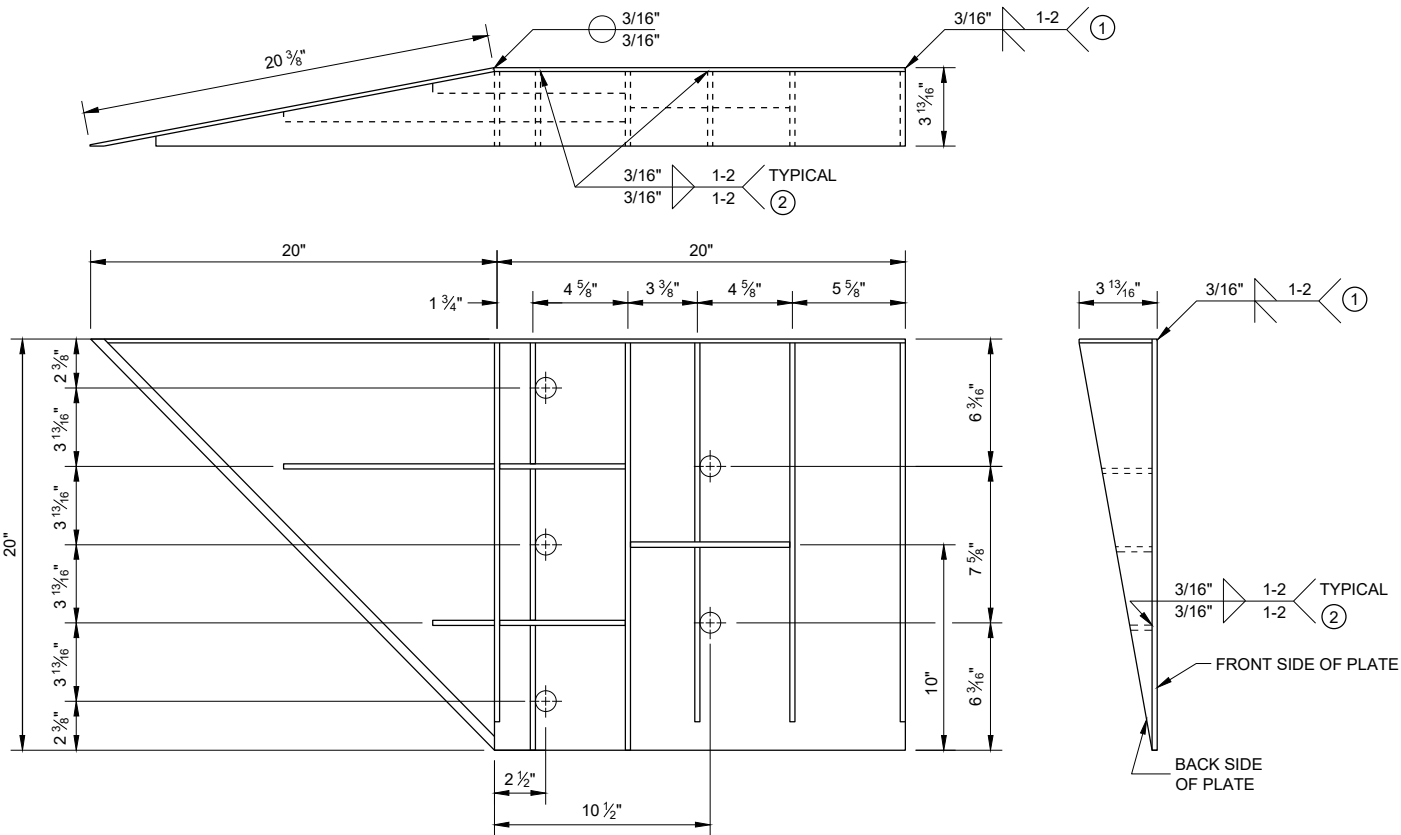

WELDING INSTRUCTION
(VIEWED FROM BACK SIDE OF PLATE)

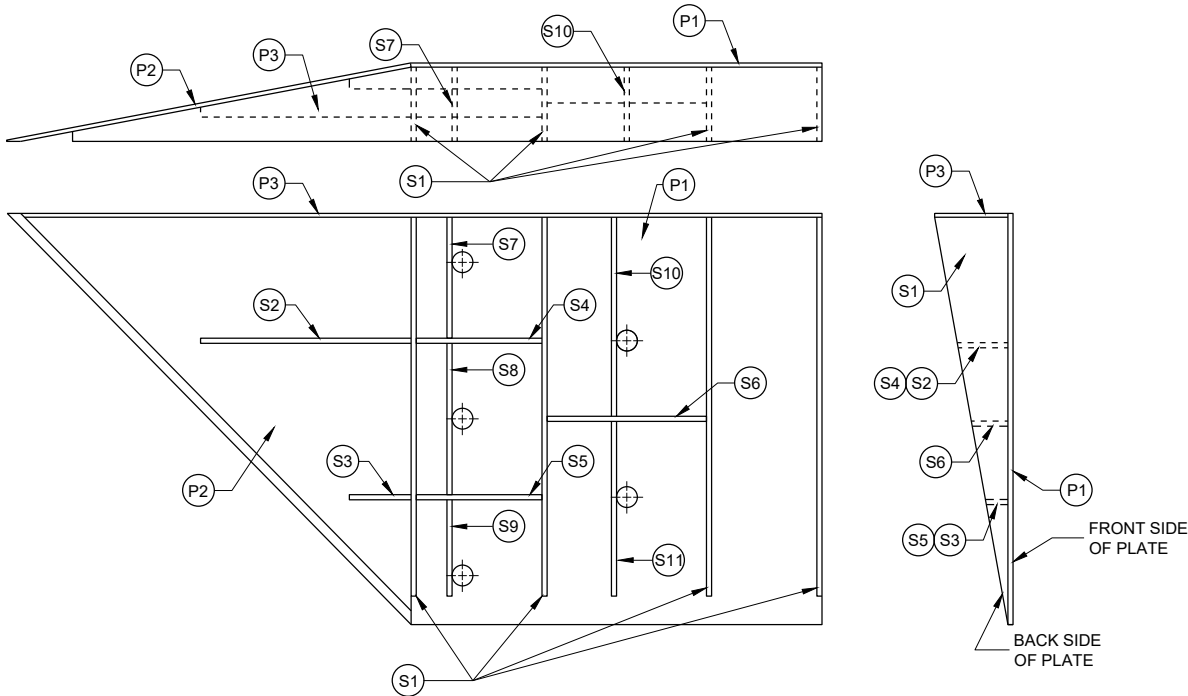


PLATE AND STIFFENER IDENTIFICATION
(VIEWED FROM BACK SIDE OF PLATE)

GENERAL NOTES

- COVER PLATE PANELS ARE 3/16" THICK.
- ALL STIFFENERS ARE 1/4" THICK
- CONNECTOR PLATE SHALL BE FABRICATED FROM ASTM GRADE A36 STEEL AND GALVANIZED.
- FOR GALVANIZED REQUIREMENTS, SEE SECTION 614 OF THE STANDARD SPECIFICATIONS.
- ALL HOLE DIAMETERS SHALL BE 1".
- FOR OPPOSITE SIDE INSTALLATION, MIRROR DRAWINGS.
- ① STIFFENERS LOCATED AT THE OUTSIDE EDGES OF THE COVER PLATES SHALL BE WELDED AS FOLLOWS:
SINGLE BEVEL GROOVE WELD ON EXTERNAL SIDES AND 3/16" FILLET WELD BY 1" LONG SPACED AT 2" ON INTERNAL SIDES.
- ② STIFFENERS LOCATED ON THE INSIDE OF THE COVER PLATE SHALL BE WELDED AS FOLLOWS:
3/16" FILLET WELD BY 1" LONG SPACED AT 2".



CONNECTOR PLATED DIMENSION (PER ASSEMBLY)				
PLATE	QUANTITY	SHAPE	SIZE (A x B x C x D)	THICKNESS
P1	1		20" x 20"	3/16"
P2	1		20" x 20" x 28 9/16"	3/16"
P3	1		39" x 3 5/8" x 20" x 19 5/16"	3/16"
S1	4		18 7/16" x 3 5/8" x 18 3/4"	1/4"
S2	1		10 1/4" x 2 7/16" x 10 3/8" x 1/2"	1/4"
S3	1		3" x 1 1/16" x 3 1/8" x 1/2"	1/4"
S4	1		6 1/8" x 2 7/16"	1/4"
S5	1		6 1/8" x 1 1/16"	1/4"
S6	1		7 3/4" x 1 3/4"	1/4"
S7	1		2 9/16" x 6" x 3 5/8" x 5 7/8"	1/4"
S8	1		1 5/32" x 7 1/2" x 2 1/2" x 7 3/8"	1/4"
S9	1		6 1/16" x 6 3/16" x 1 3/32"	1/4"
S10	1		1 7/8" x 9 7/8" x 3 5/8" x 9 1/16"	1/4"
S11	1		8 1/2" x 8 3/4" x 1 13/16"	1/4"

STEEL THRIE BEAM
STRUCTURE APPROACH,
CONNECTOR PLATE DETAIL

STATE OF WISCONSIN
DEPARTMENT OF TRANSPORTATION


APPROVED
November 2022 /S/ Rodney Taylor
DATE ROADWAY STANDARDS DEVELOPMENT ENGINEER 83

FHWA

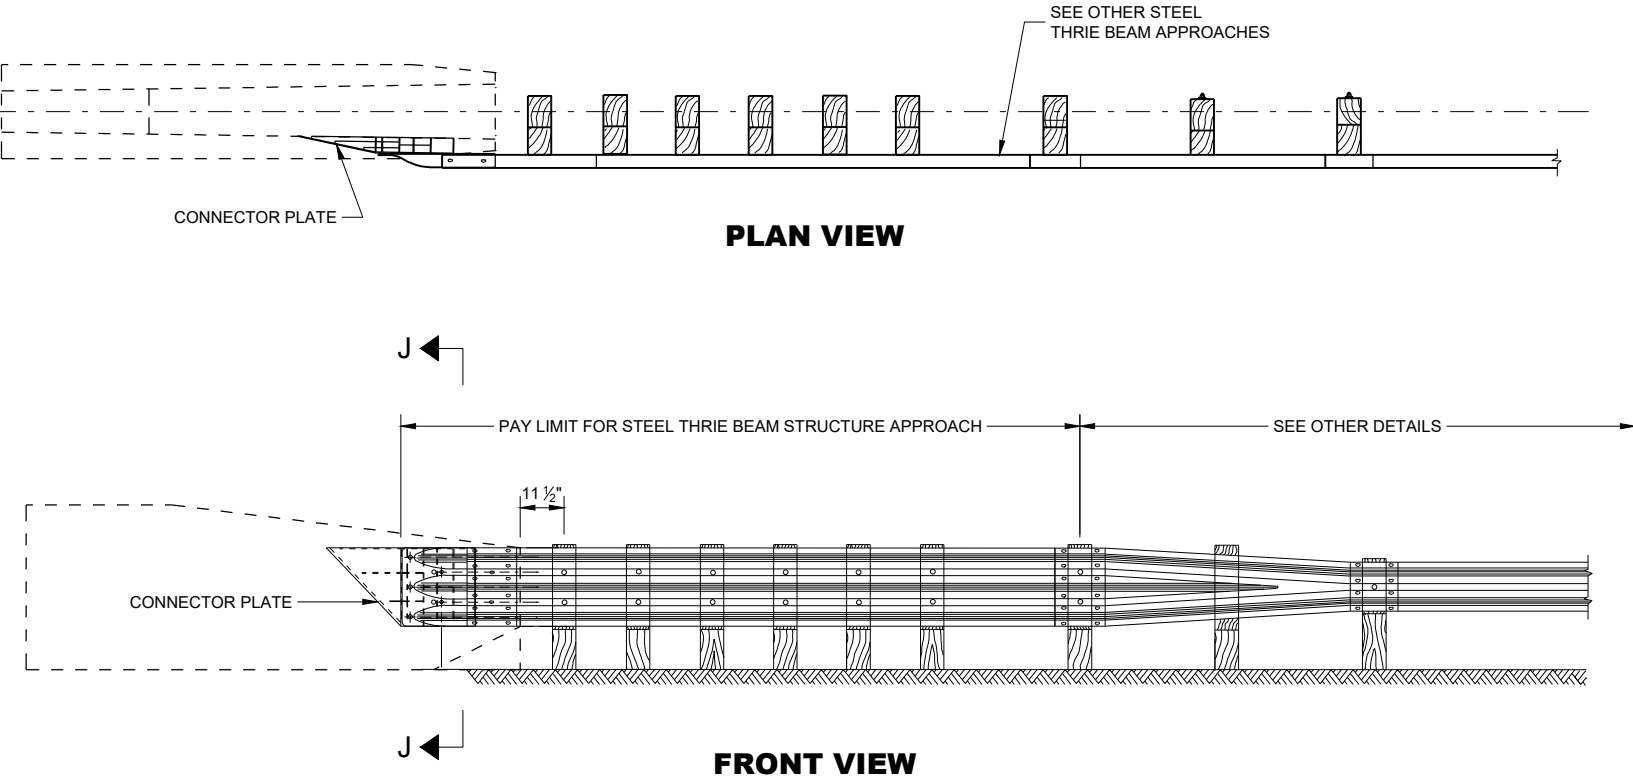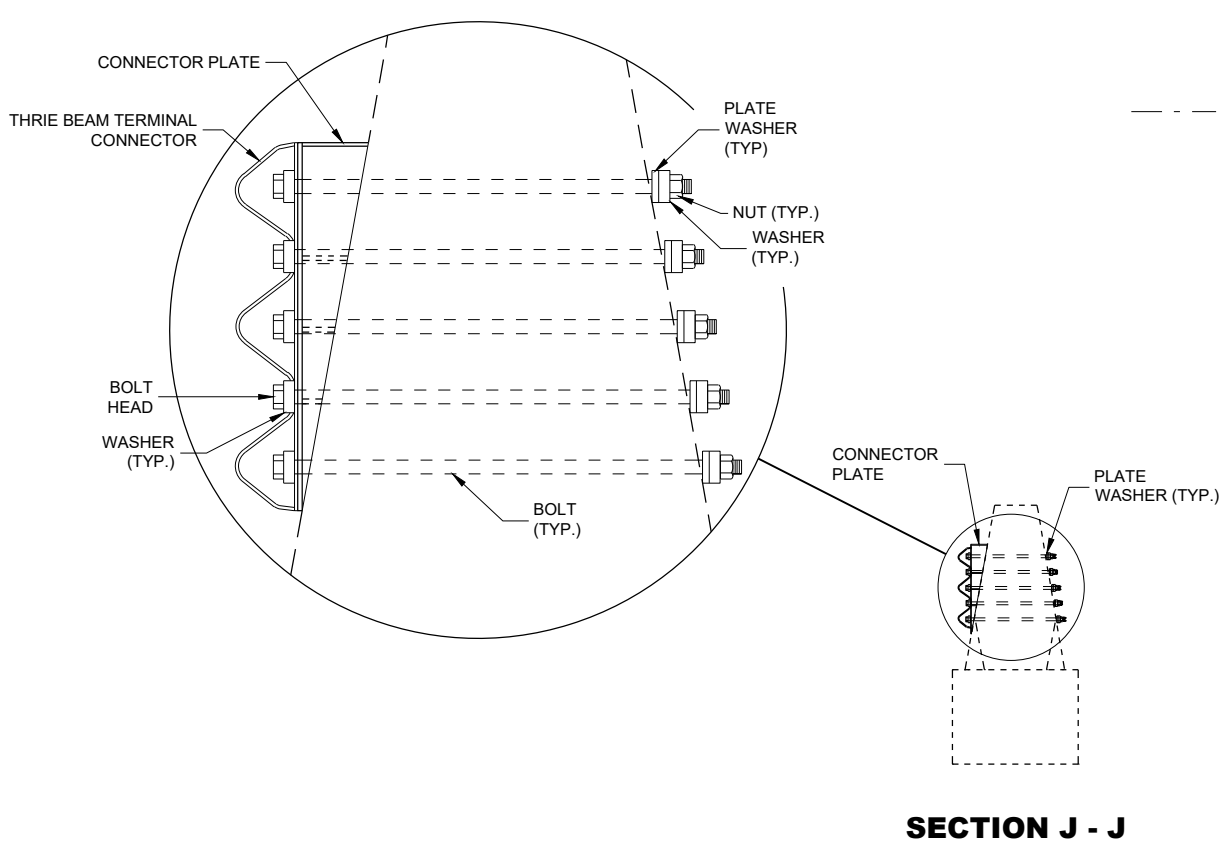

GENERAL NOTES


- CONSTRUCT PER STANDARD SPECIFICATION 614.
- CONNECTOR PLATE, DRILLING BOLT HOLES THROUGH THE PARAPET, BOLTS, NUTS, WASHERS AND REPAIRING DAMAGED CONCRETE ARE INCIDENTAL TO THE CONTRACT.
- ① BOLTS MAY BE A325 BOLTS OR A449 BOLTS. BOLT LENGTH AND THREADING LENGTH ARE TO ALLOW FOR A TIGHT CONNECTION BETWEEN RIGID BARRIER AND THRIE BEAM CONNECTION PLATE. CONTRACTOR IS TO FIELD VERIFY BOLT LENGTH AND THREAD LENGTH. ONE ROUND WASHER REQUIRED BETWEEN BOLT HEAD AND THRIE BEAM TERMINAL CONNECTOR. BOLTS THAT EXTEND THROUGH THE PARAPET AND OUT THE BACK FACE REQUIRE A HARDENED ROUND STEEL WASHER THAT IS 2" O.D. X 5/8" THICK AND ONE PLATE WASHER. REPAIR ANY DAMAGED CONCRETE FROM BOLT INSTALLATION.

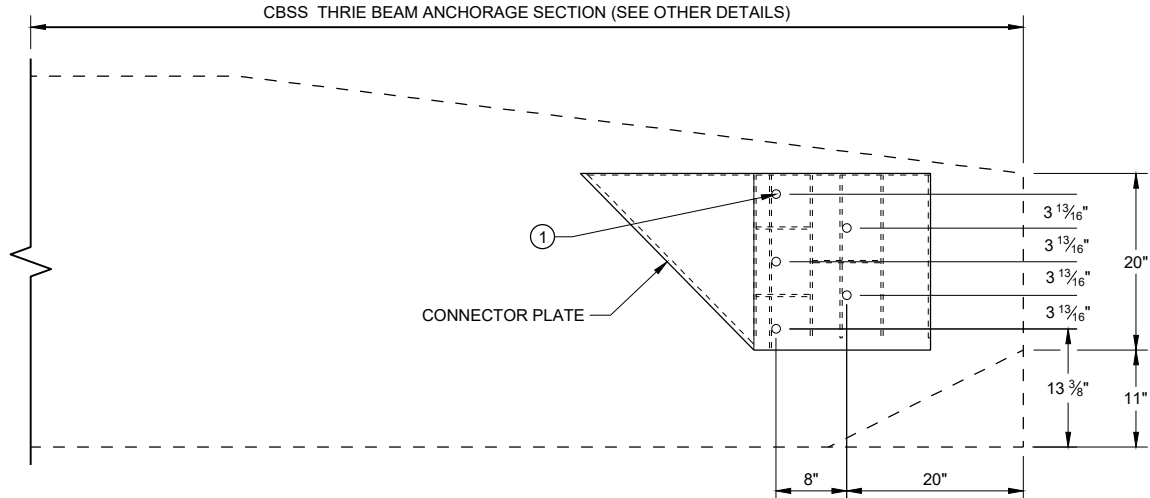

CONNECTOR PLATE PLACEMENT

STEEL THRIE BEAM STRUCTURE APPROACH

MIDWEST GUARDRAIL SYSTEM (MGS) THRIE BEAM TRANSITION	
STATE OF WISCONSIN DEPARTMENT OF TRANSPORTATION	
APPROVED November 2022 DATE	/S/ Rodney Taylor ROADWAY STANDARDS DEVELOPMENT ENGINEER 84
FHWA	

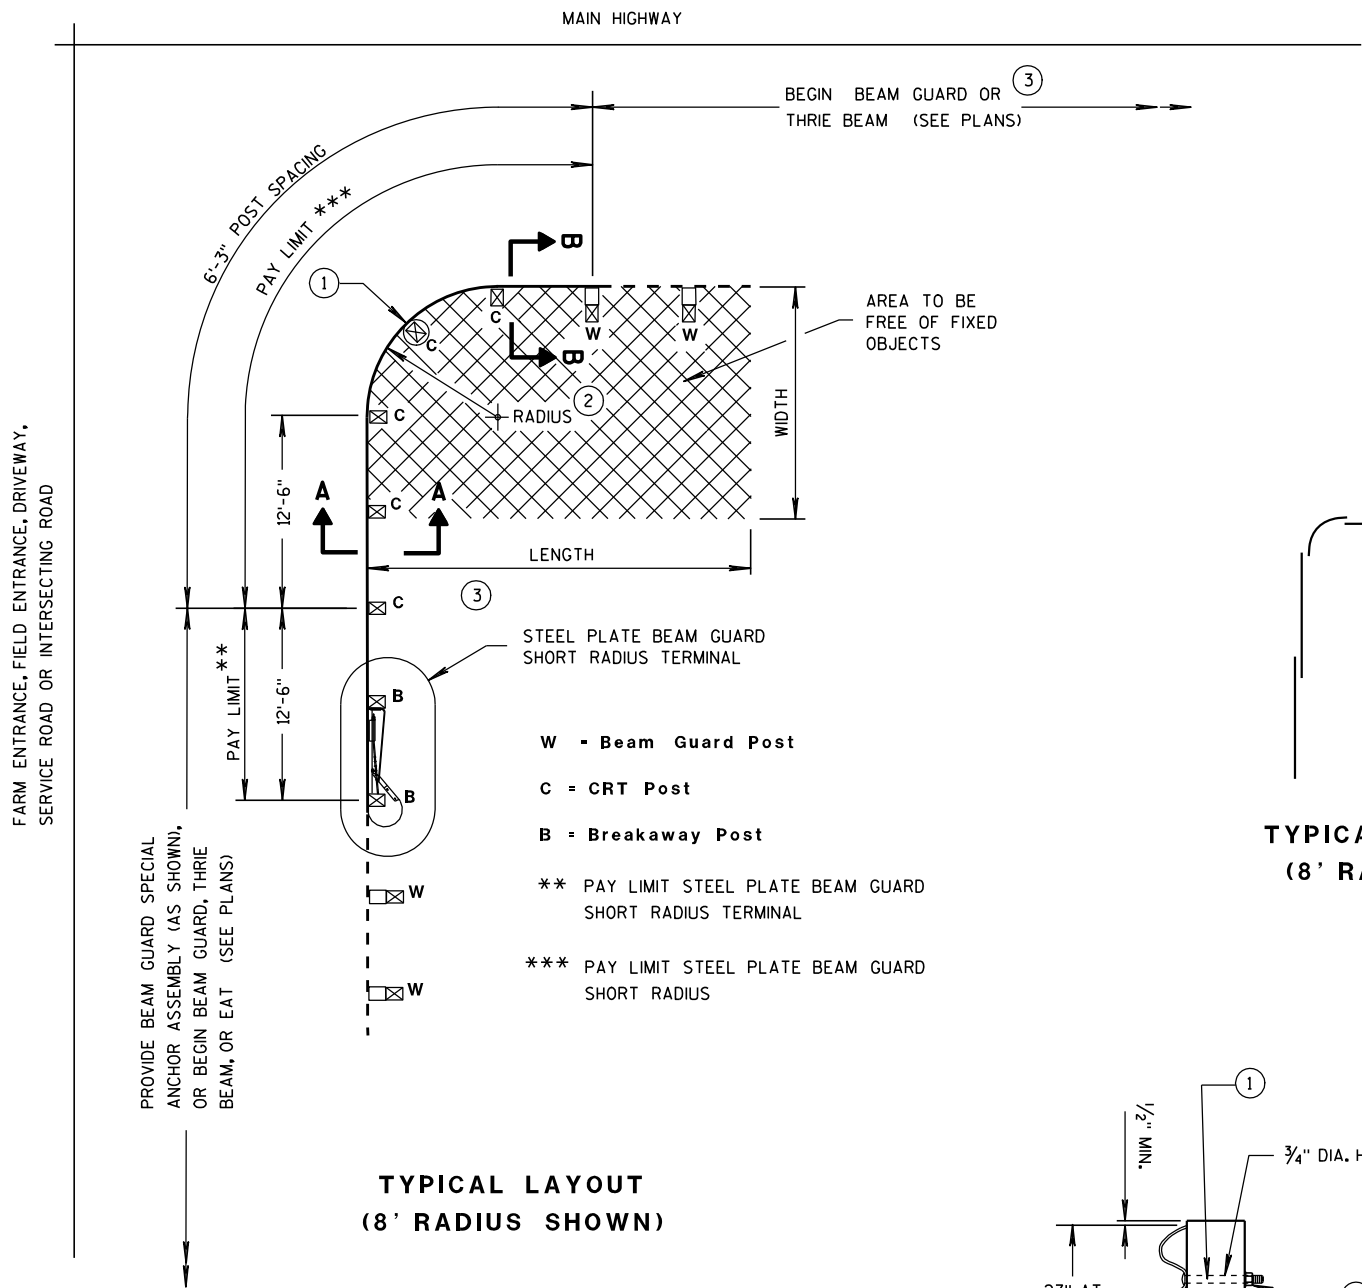

TYPICAL LAYOUT
(8' RADIUS SHOWN)

W - Beam Guard Post
C = CRT Post
B = Breakaway Post

** PAY LIMIT STEEL PLATE BEAM GUARD SHORT RADIUS TERMINAL
*** PAY LIMIT STEEL PLATE BEAM GUARD SHORT RADIUS


SLOPE SHALL BE 15:1 OR FLATTER (TYP.)

27" AT FACE OF RAIL

3 1/2" DIA. HOLES CENTERED IN SIDE OF POST

6"x8"x6'-0" WOOD POST MODIFIED AS SHOWN AND SHALL BE PRESERVATIVE TREATED AFTER DRILLING

SECTION A-A
(CRT POST)

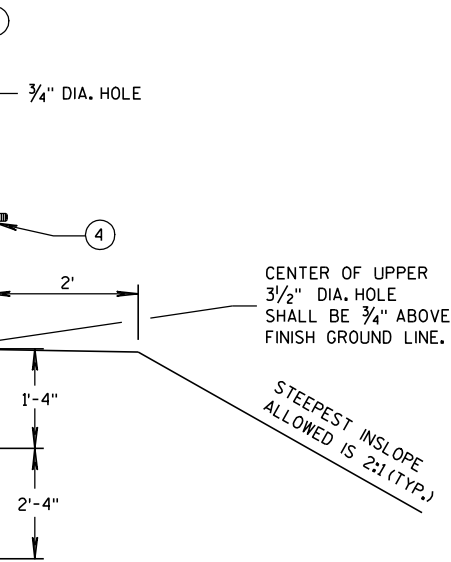

CENTER OF UPPER 3 1/2" DIA. HOLE SHALL BE 3/4" ABOVE FINISH GROUND LINE.

STEEPEST INSLOPE ALLOWED IS 2:1 (TYP.)

GENERAL NOTES

ALL ANGLES, CHANNELS, AND PLATES SHALL CONFORM TO THE REQUIREMENTS OF ASTM A36 AND THE STRUCTURAL TUBING SHALL CONFORM TO ASTM A 500. WELDING SHALL MEET THE CURRENT REQUIREMENTS OF THE AMERICAN WELDING SOCIETY STRUCTURAL WELDING CODE ANSI/AWS D1.1. ALL STRUCTURAL STEEL SHALL BE GALVANIZED IN ACCORDANCE WITH ASTM A 123. PUNCHING, DRILLING, CUTTING, OR WELDING WILL NOT BE PERMITTED AFTER GALVANIZING. FURNISH AND INSTALL HARDWARE PER STANDARD SPECIFICATION 614.2, UNLESS NOTED OTHERWISE.


SHOP BEND CURVED RAIL SECTIONS.

SEE STANDARD DETAIL DRAWING 14 B 15 FOR OTHER DETAIL.

- 1 ON THE 8 FOOT RADIUS INSTALLATION, DO NOT INSTALL BUTTON HEAD BOLT AT CENTER CRT POST.
- 2 RADIUS FROM 8' - 36'. SEE PLAN.
- 3 HEIGHT TRANSITION MAY BE REQUIRED. SEE PLAN OR PROJECT ENGINEER.
- 4 5/8" Ø X 1'-6" BUTTON HEAD BOLT AND RECESS NUT WITH ROUND WASHER UNDER NUT.

RADIUS	NUMBER OF CRT POSTS	*NUMBER AND LENGTH OF CURVED RAILS	REQUIRED AREA FREE OF FIXED OBJECTS (LENGTH x WIDTH)
8'	5	1 at 12.5'	25' x 15'
16'	7	1 at 25'	30' x 15'
24'	9	1 at 25' and 1 at 12.5'	40' x 20'
32'	11	2 at 25'	50' x 20'


* THE NUMBER OF RAILS IS BASED ON A 90° INTERSECTION. SEE PLAN FOR NON 90° INSTALLATIONS.

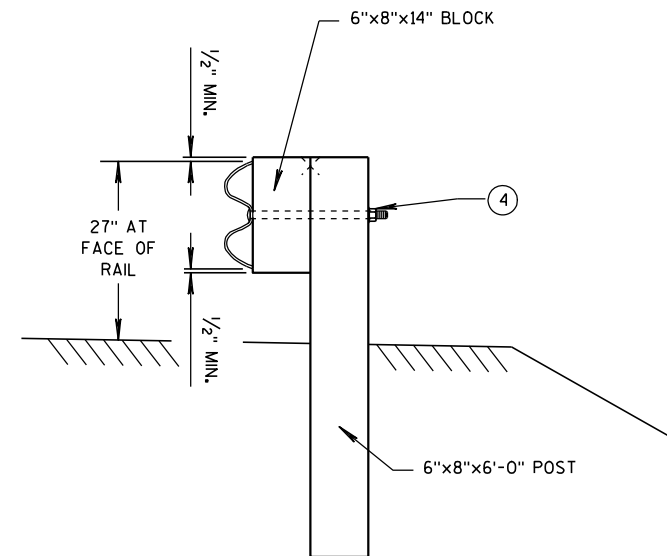


SECTION B-B
(BEAM GUARD POST)

STEEL PLATE BEAM GUARD
SHORT RADIUS TERMINAL

STATE OF WISCONSIN
DEPARTMENT OF TRANSPORTATION

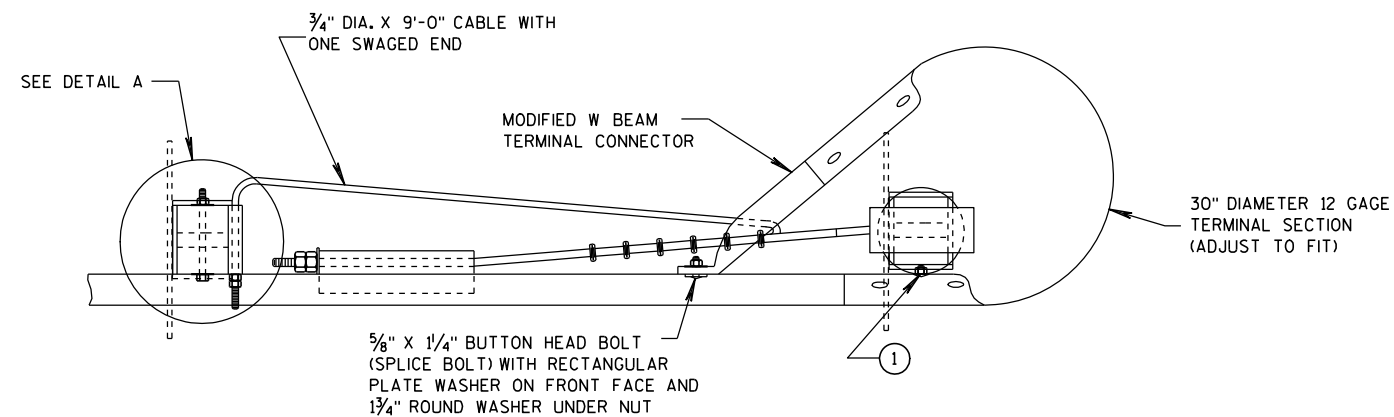

PLAN VIEW

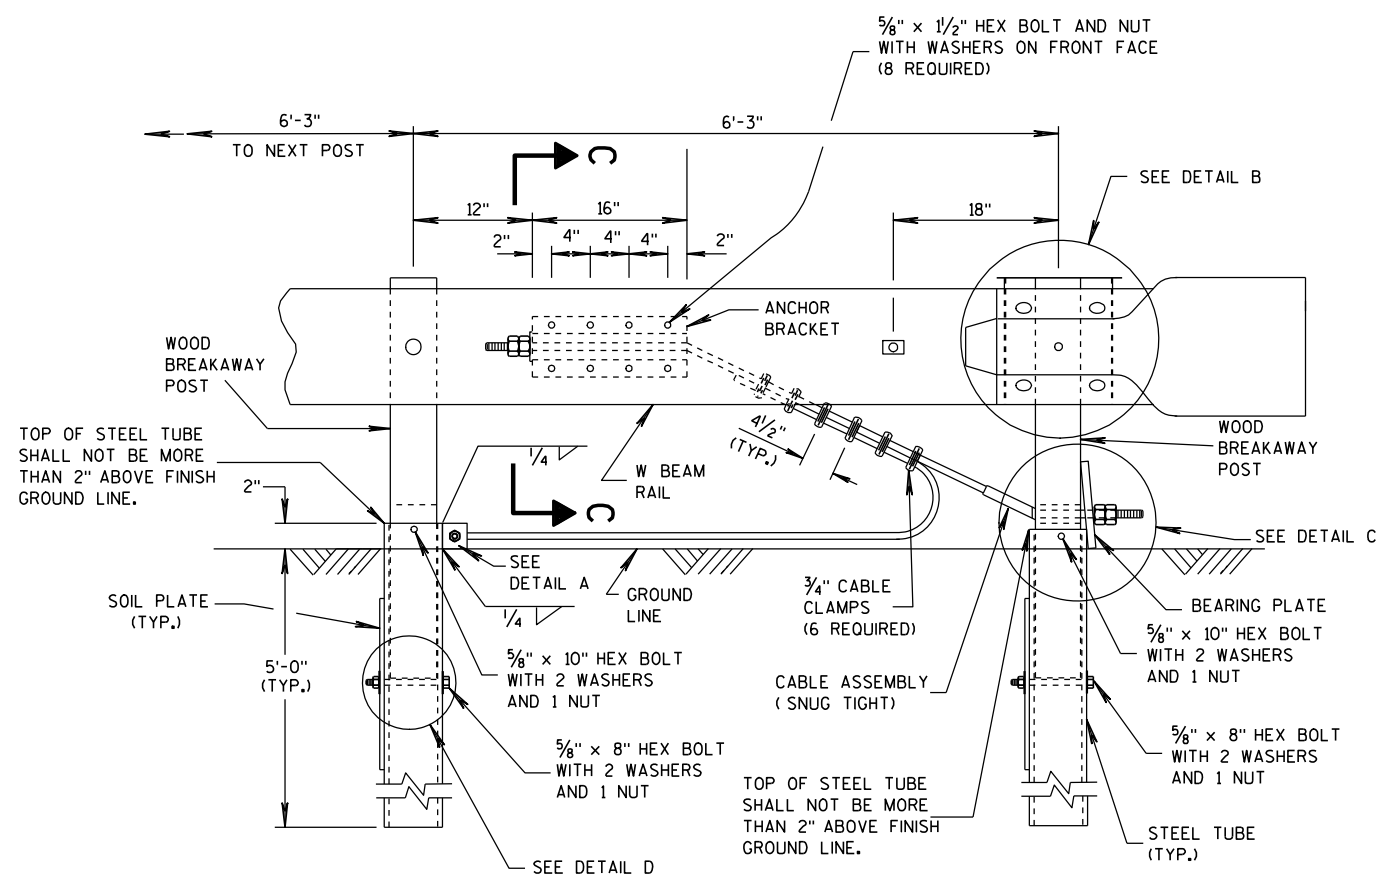


ELEVATION VIEW


STEEL PLATE BEAM GUARD SHORT RADIUS TERMINAL

GENERAL NOTES

- 1 ATTACH W BEAM RAIL TO THE STEEL PIPE WITH A $\frac{5}{8}$ " X 2" BUTTON HEAD BOLT WITH NO WASHER. CONNECTION TO THE POST IS NOT REQUIRED.
- INSTALL GALVANIZED $\frac{3}{4}$ " (6X19) PREFORMED WIRE OR INDEPENDENT WIRE ROPE CORE CONFORMING TO AASHTO M 30. MANUFACTURE WIRE ROPE OUT OF IMPROVED PLOW STEEL WITH A MINIMUM BREAKING STRENGTH OF 42,800 PSI.

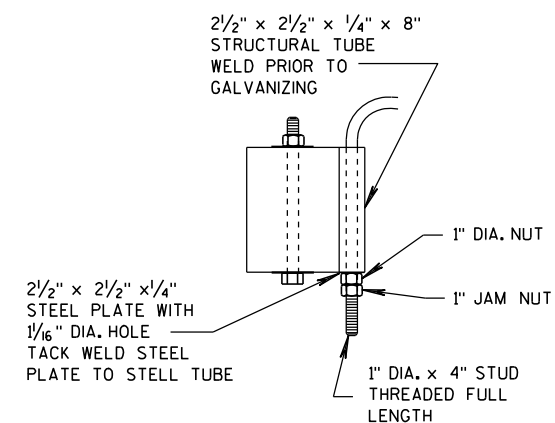


DETAIL A

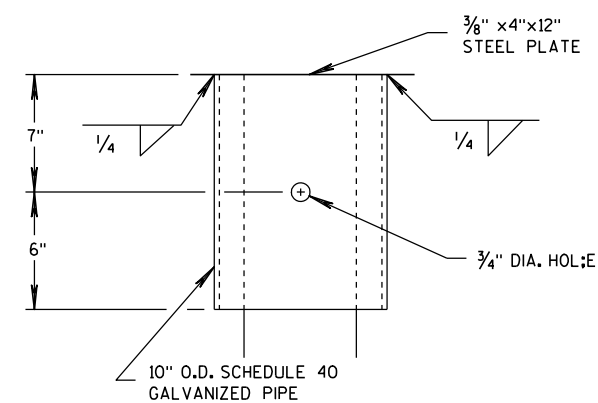


DETAIL B

(BEAM GUARD AND TERMINAL SECTION NOT SHOWN)


STEEL PLATE BEAM GUARD
SHORT RADIUS TERMINALSTATE OF WISCONSIN
DEPARTMENT OF TRANSPORTATION

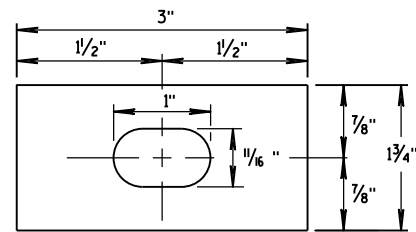


**RECTANGULAR
PLATE WASHER**

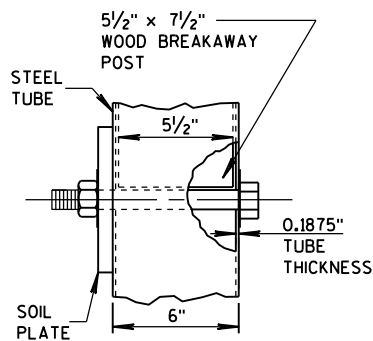


DETAIL D

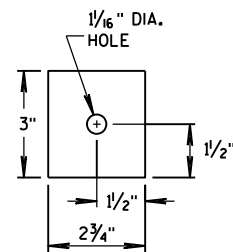


END PLATE

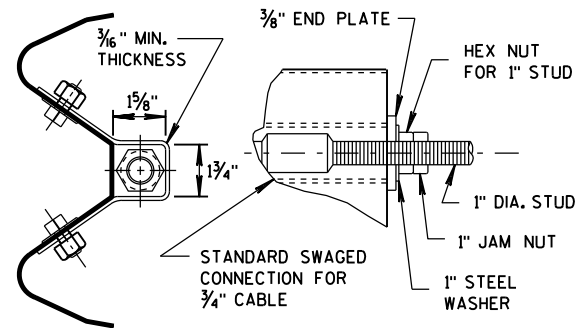


**SECTION C-C
(END PLATE REMOVED)**

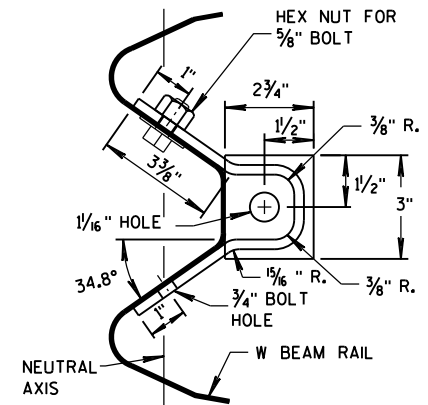


ANCHOR BRACKET

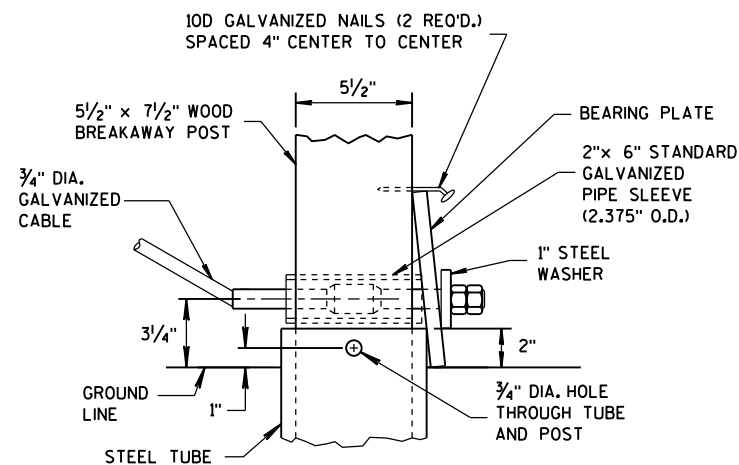


DETAIL C

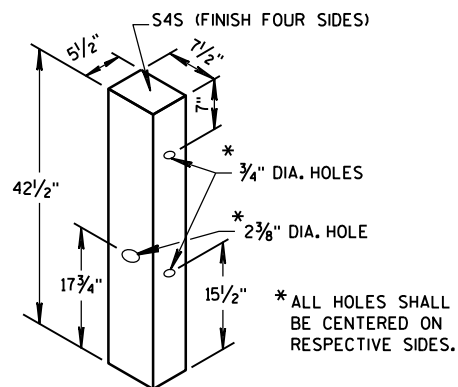


WOOD BREAKAWAY POST

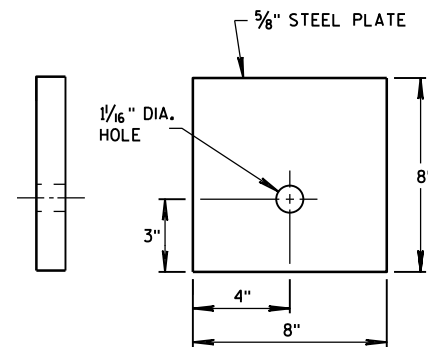


BEARING PLATE

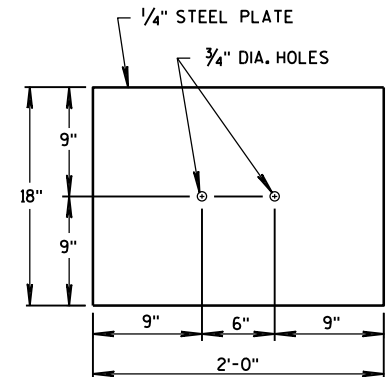

SOIL PLATE

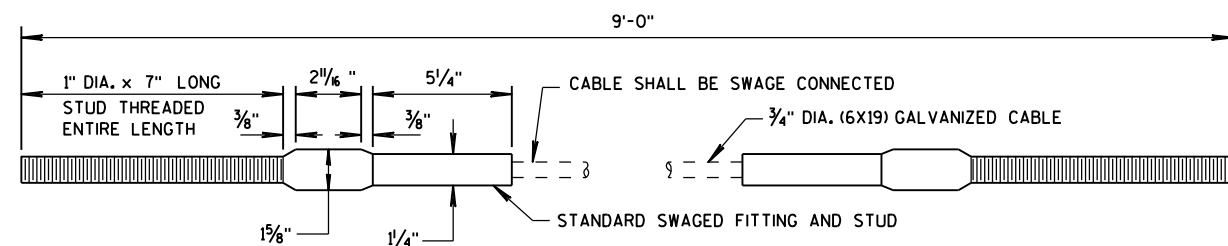

CABLE ASSEMBLY

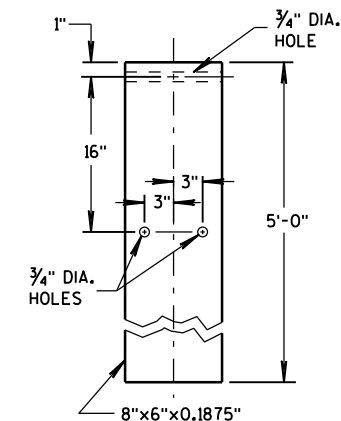

STEEL TUBE

**STEEL PLATE BEAM GUARD
SHORT RADIUS TERMINAL**

STATE OF WISCONSIN
DEPARTMENT OF TRANSPORTATION

APPROVED

12/18/08






DATE

FHWA




/S/ Jerry H. Zogg
ROADWAY STANDARDS ENGINEER

NT


- ① WOOD OR STEEL POSTS (w6X9 OR w6X8.5) MAY BE USED. DO NOT INTERMIX WOOD AND STEEL POSTS. INSTALL STEEL POSTS WITH HOLES ON APPROACHING TRAFFIC SIDE.
- ② USE WOOD OR APPROVED PLASTIC BLOCKOUTS. WOOD BLOCKOUTS MAY BE CONSTRUCTED OUT OF TWO OR MORE WOOD BLOCKOUTS. SEE ALTERNATE WOOD BLOCKOUT DETAIL. DIMENSIONS OF APPROVED PLASTIC BLOCKOUTS MAY VARY.
- ③ IF ROCK IS ENCOUNTERED DURING EXCAVATION, PROVIDE A HOLE 12 INCHES IN DIAMETER EXTENDING 20 INCHES DEEP INTO THE ROCK. PLACE APPROXIMATELY 2 1/2" INCHES OF GRANULAR MATERIAL IN THE BOTTOM OF THE HOLE. CUT THE POSTS THE TO LENGTH AND INSTALL. BACKFILL WITH EXCAVATED MATERIAL AND COMPACT. BACKFILL IS TO BE FREE OF LARGE ROCKS.
- ④ WHEN THE DISTANCE FROM BACK OF POST TO SHOULDER HINGE POINT IS LESS THAN 2 FEET INSTALL LONGER POST AT HALF POST SPACING (K).
- ⑤ FOR NEW MGS INSTALLATION TOP OF W-BEAM RAIL TOLERANCE IS $\pm 1"$. FOR EXISTING MGS INSTALLATION TOP OF W-BEAM IS BETWEEN 27 3/4" TO 32".
- ⑥ WHEN USING STEEL POST AND WOOD BLOCKOUTS INSTALL FOUR 16D GALVANIZED NAILS. INSTALL NAILS AT THE BACK CORNERS OF THE BLOCK AND BEND THE NAILS OVER THE FLANGE OF THE STEEL POST.
- ⑦ TOTAL POST LENGTH FOR TYPE K IS 7' - 0".
TOTAL POST LENGTH FOR OTHER MGS TYPES IS 6' - 0".

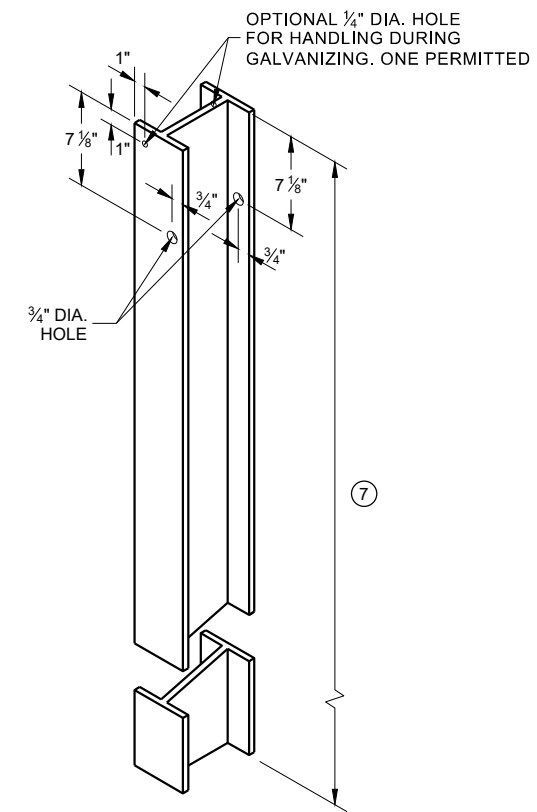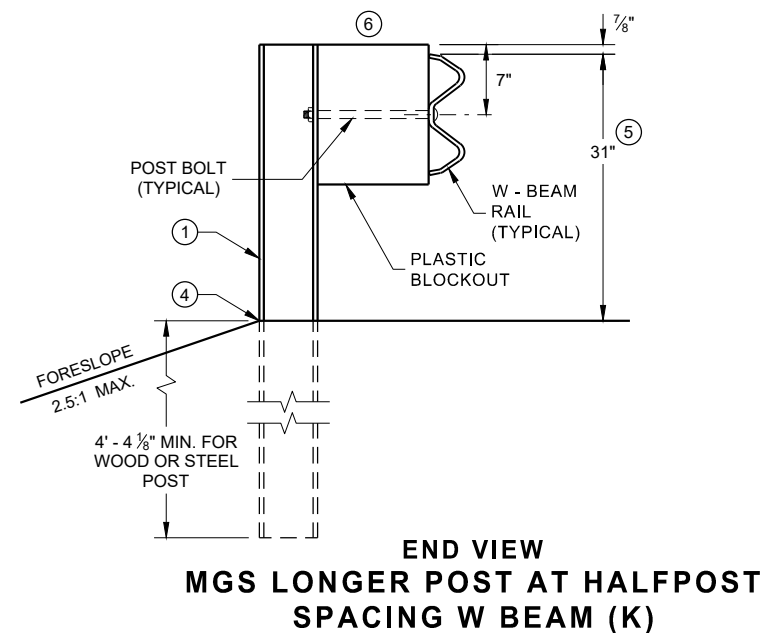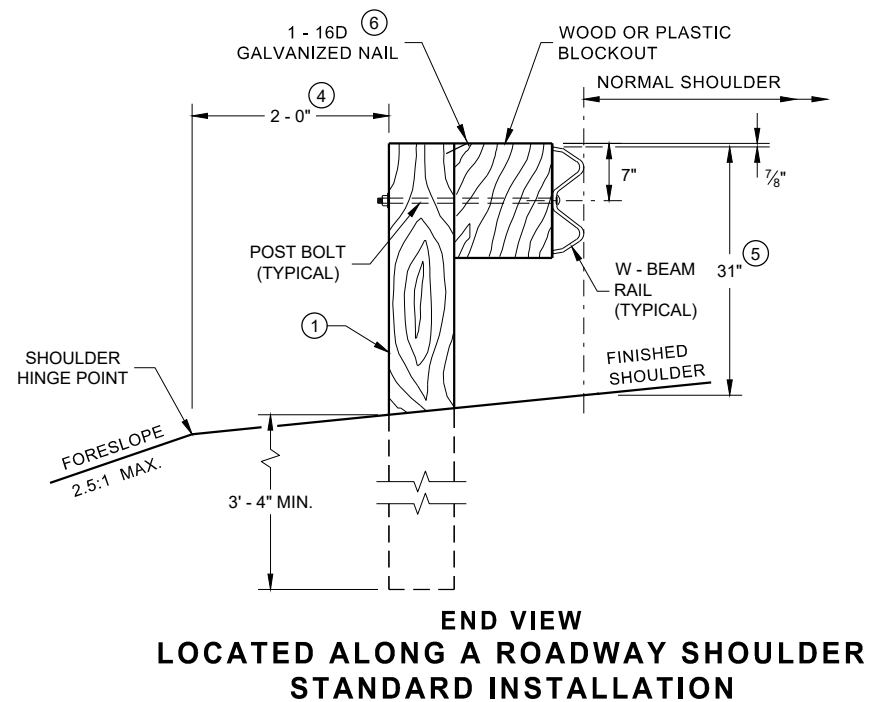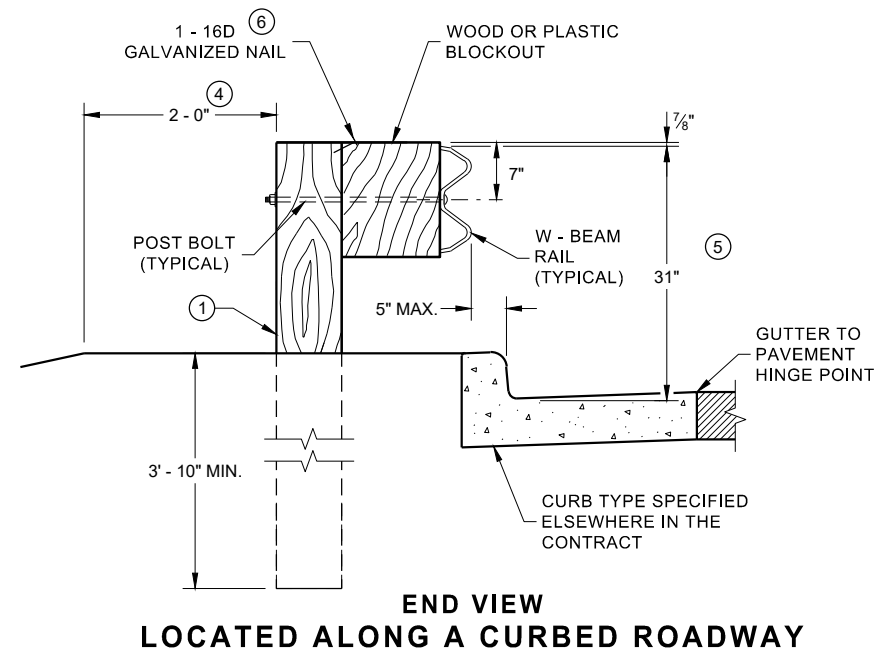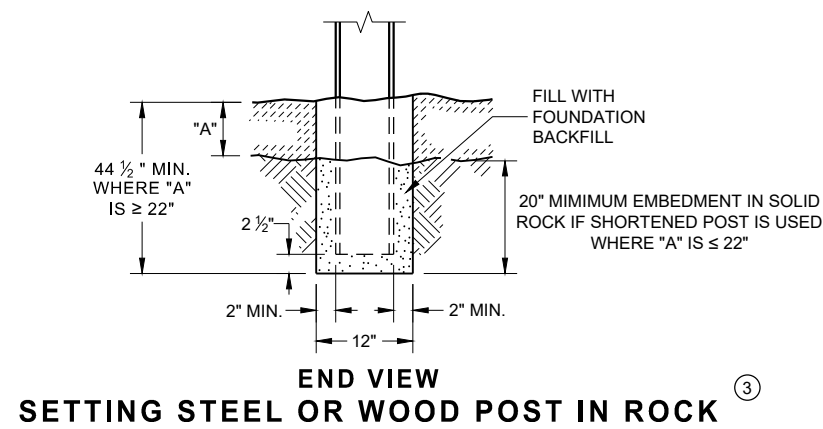

**STEEL POST & HOLE
PUNCHING DETAIL
(W 6 X 9) ①**

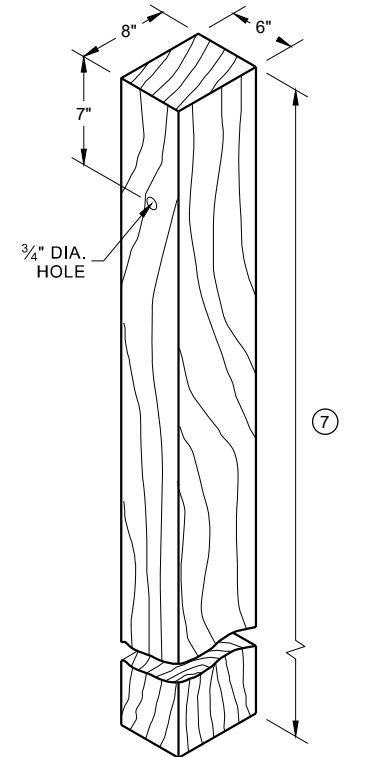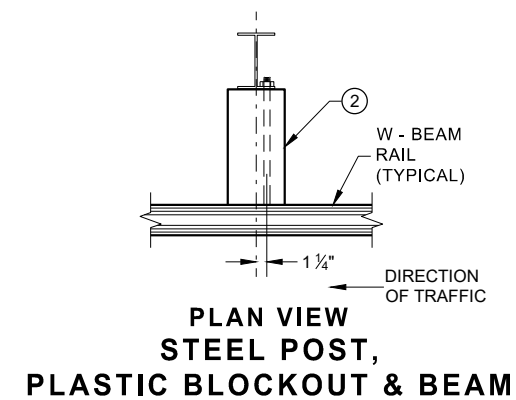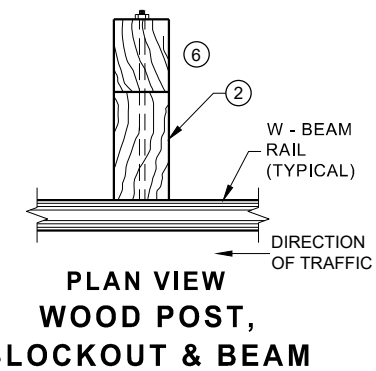


WOOD POST (6" X 8") NOMINAL ^①

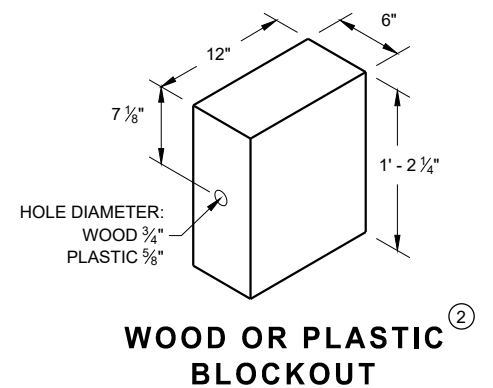


WOOD OR PLASTIC BLOCKOUT ⁽²⁾

**MIDWEST GUARDRAIL SYSTEM
(MGS) GUARDRAIL**


STATE OF WISCONSIN
DEPARTMENT OF TRANSPORTATION 88

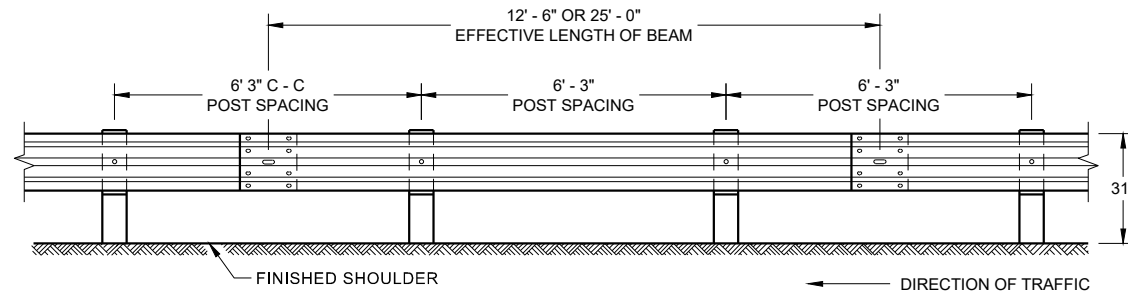


**FRONT VIEW
POST SPACING STANDARD INSTALLATION**

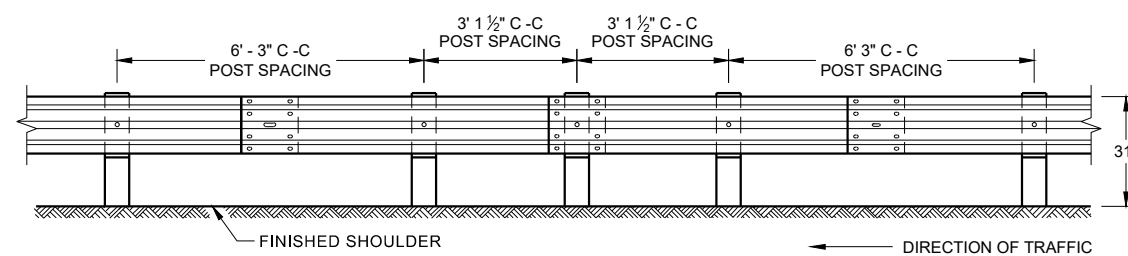


**FRONT VIEW
HALF POST SPACING (HS) AND
HALF POST SPACING WITH LONGER POSTS (K)**

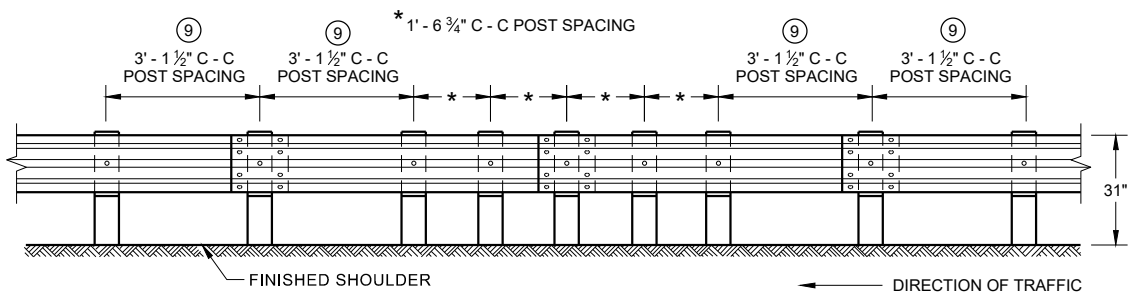


**FRONT VIEW
QUARTER POST SPACING (QS)**

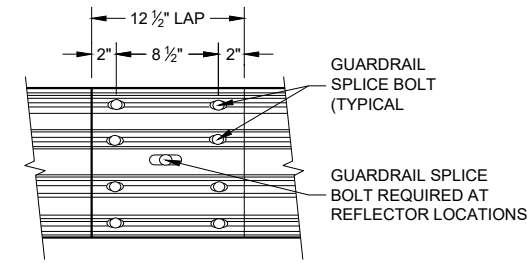


**FRONT VIEW
MID-SPAN BEAM SPLICE**

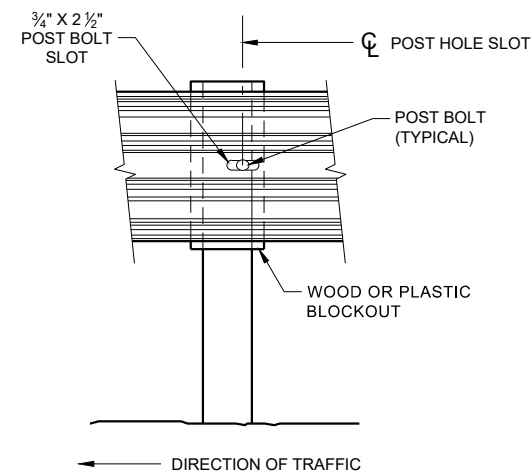

FRONT VIEW AT STEEL POST

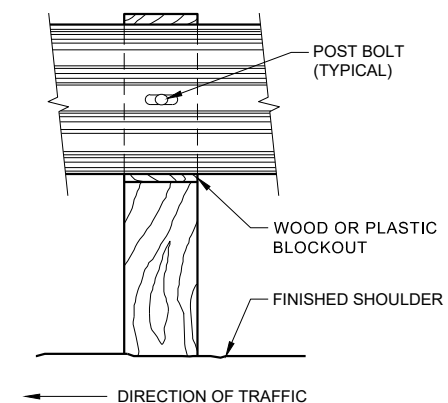

FRONT VIEW AT WOOD POST

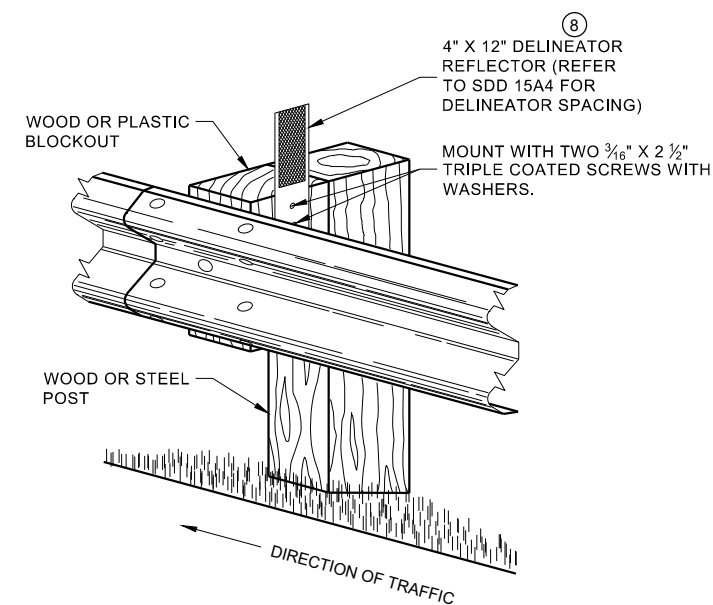


**ONE SIDED REFLECTOR DETAIL
AND TYPICAL INSTALLATION**

GENERAL NOTES

- 8 DO NOT INSTALL REFLECTORS ON THE FIRST 50 FEET OF THE APPROACH END OF THE ENERGY ABSORBING TERMINAL.
- 9 25 FEET OF HALF POST SPACING IS REQUIRED ON APPROACH AND DEPARTURE ENDS OF QUARTER POST SPACING.

POST BOLTS ARE A 3/8" DIAMETER ASTM A307 GUARDRAIL BOLT. A POST BOLT REQUIRES 3/4" DIAMETER A563A DOUBLE RECESSED (DR) HEAVY HEX NUT AND 3/8" DIAMETER F844 FLAT WASHER. POST BOLTS MAY BE LONGER IF MULTIPLE BLOCKOUTS ARE BEING USED.

GUARD RAIL SPLICE BOLTS ARE A 3/8" DIAMETER ASTM A307 GUARDRAIL HEAD BOLT. A GUARDRAIL SPLICE BOLT REQUIRES 3/4" DIAMETER A563A DOUBLE RECESSED (DR) HEAVY HEX NUT.

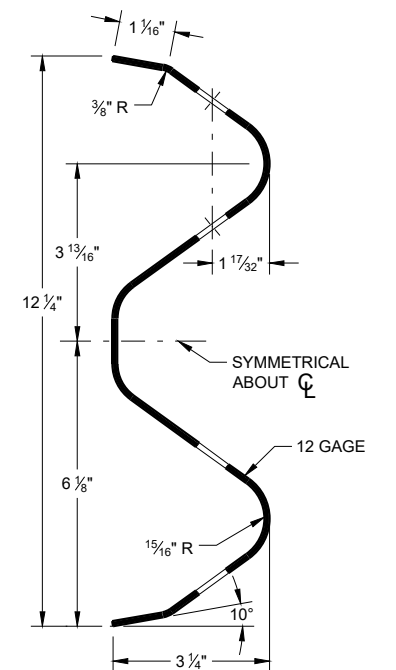

SECTION THRU W-BEAM RAIL

**MIDWEST GUARDRAIL SYSTEM
(MGS) GUARDRAIL**

STATE OF WISCONSIN
DEPARTMENT OF TRANSPORTATION 89



IT IS ACCEPTABLE TO USE BLOCKOUTS UP TO 16" DEEP TO INCREASE THE POST OFFSET TO AVOID UNDERGROUND OBSTACLES. THERE IS NO LIMIT TO THE NUMBER OF POSTS THAT CAN HAVE ADDITIONAL BLOCKOUTS UP TO 16" DEEP.




NOTES: UNDER SPECIAL CIRCUMSTANCES, SUCH AS AVOIDING OBSTACLES THAT ARE NOT RELOCATED, IT IS ACCEPTABLE TO INSTALL ADDITIONAL BLOCKOUTS TO OBTAIN UP TO 36" DEPTH FOR ONE OR TWO POSTS IN A SECTION OF GUARDRAIL.

DO NOT USE 16" OR 36" BLOCKOUTS IF IT CAUSES THE POST TO BE DRIVEN BEYOND SHOULDER HINGE POINT OR CAUSES A FIXED OBJECT TO BE WITHIN THE DEFLECTION DISTANCE OF THE BARRIER.


NOTE:

1. ALL FILLETS SHALL HAVE A MINIMUM RADIUS OF $\frac{3}{16}$ ".
2. IF THE BOLT EXTENDS MORE THAN $\frac{1}{4}$ " FROM THE NUT THE BOLT SHOULD BE TRIMMED BACK.

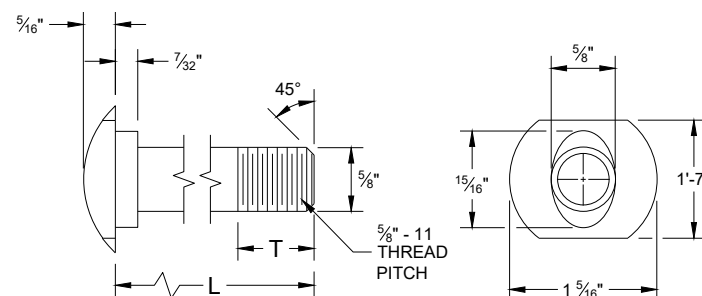


POST BOLT TABLE

L	T (MIN.)
1 ¼"	1 ⅛"
2"	1 ¾"
10"	4"
14"	4 ⅙"
18"	4"
21"	4 ⅙"
25"	4"

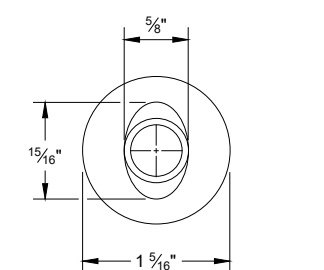


ALTERNATE BOLT HEAD

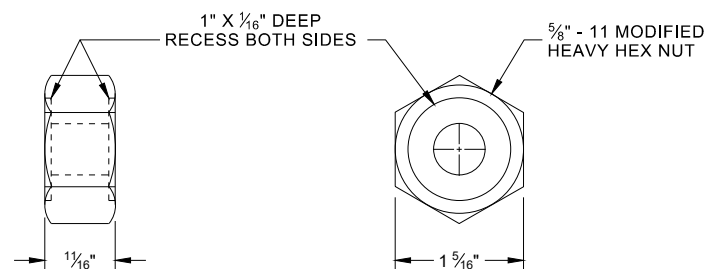


POST BOLT, SPLICE BOLT AND RECESS NUT


⑥ WHEN USING STEEL POST AD WOOD BLOCKOUTS, INSTALL FOUR 16D GALVANIZED NAILS. INSTALL NAILS AT THE BACK CORNERS OF THE BLOCK AND BEND THE NAILS OVER THE FLANGE OF THE STEEL POST.

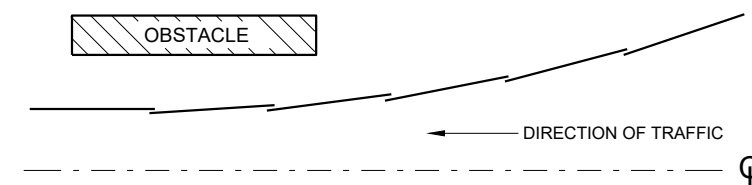


**PLAN VIEW
BEAM LAPPING DETAIL**

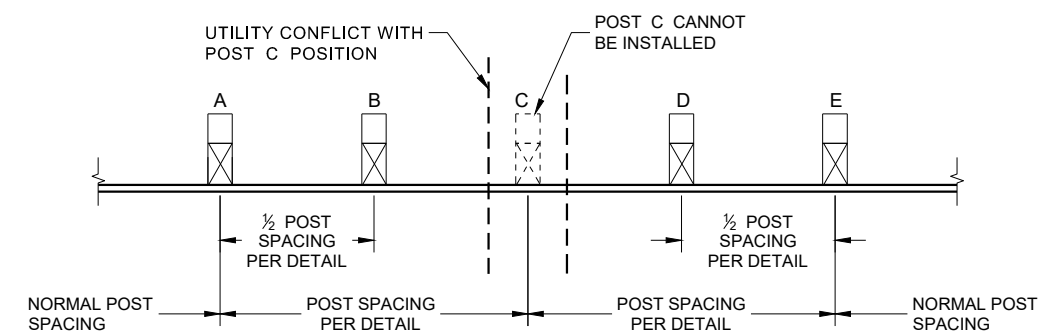

POST DRIVING FOR CONTINUOUS UNDERGROUND OBSTRUCTION

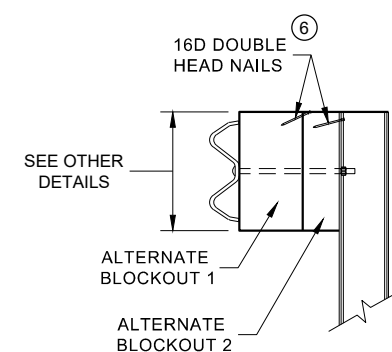

SIDE VIEW

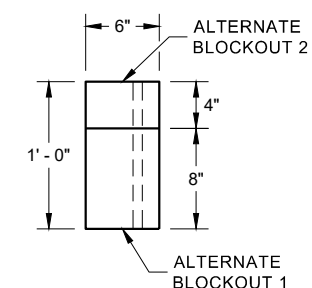


PLAN VIEW


ALTERNATE WOOD BLOCKOUT DETAIL

MIDWEST GUARDRAIL SYSTEM (MGS) GUARDRAIL


STATE OF WISCONSIN
DEPARTMENT OF TRANSPORTATION 90

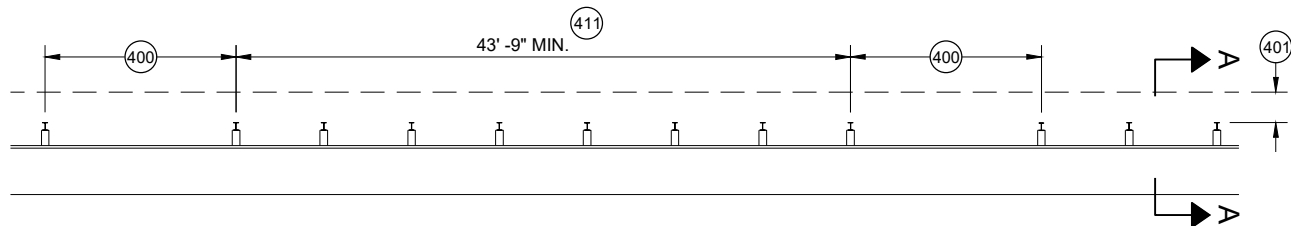


MISSING POST IN MGS GUARDRAIL

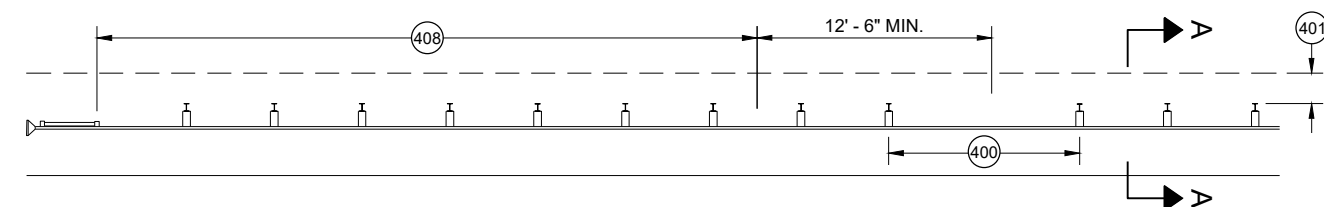


MISSING POST IN MGS GUARDRAIL NEAR EAT

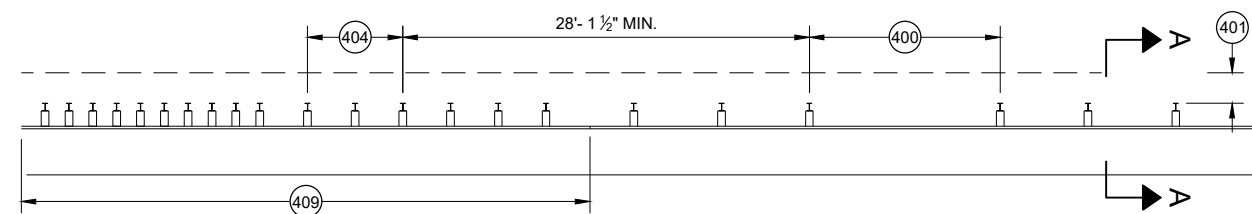


MISSING POST IN MGS GUARDRAIL NEAR AN APPROACH TRANSITION

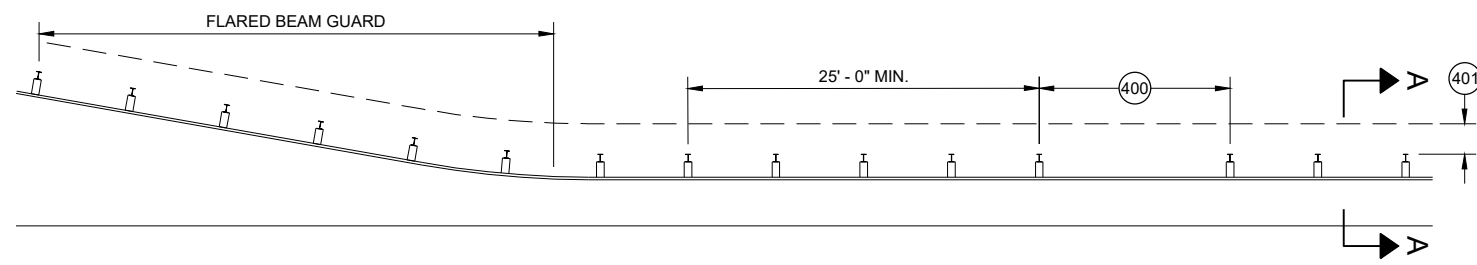

MISSING POST IN MGS GUARDRAIL NEAR FLARED BEAM GUARD

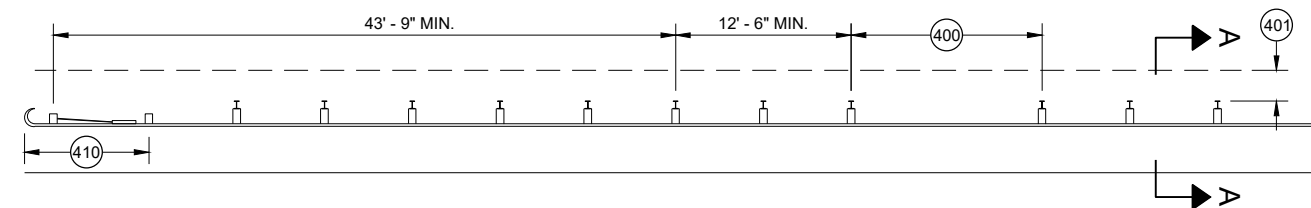


MISSING POST IN MGS GUARDRAIL NEAR A TYPE 2 END TERMINAL

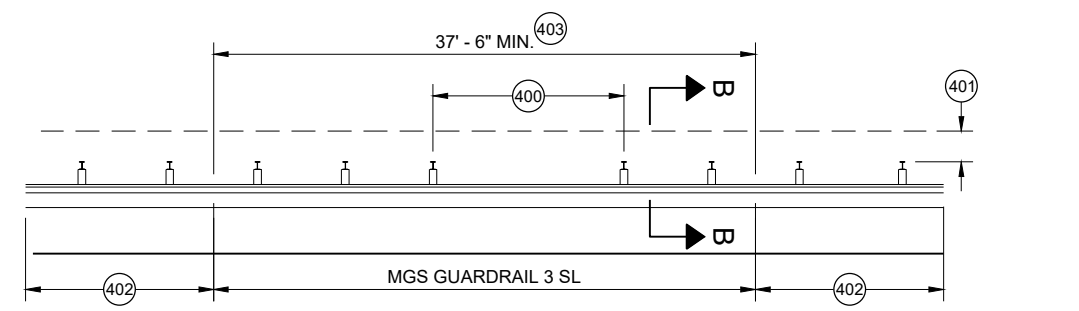


MISSING POST IN SHORT SPAN MGS GUARDRAIL NEAR CURB (SL)

- (400) MAX SPAN 12' - 6"
- (401) 2' MIN.
- (402) MGS GUARDRAIL 3
- (403) NESTING BEAM GUARD
- (404) ASYMMETRIC TRANSITION
- (405) SOIL WELL DRAINED AND COMPACTED
- (406) SEE OTHER DRAWINGS IN THIS SDD
- (407) SEE OTHER DRAWINGS FOR MIN. SPACING BETWEEN SPANS
- (408) SEE SDD 14B44
- (409) SEE SDD 14B45
- (410) SEE SDD 14B47
- (411) MINIMUM DISTANCE BETWEEN MISSING POST SPANS.

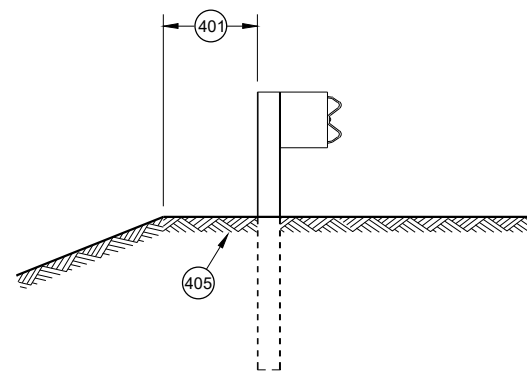

SECTION A - A

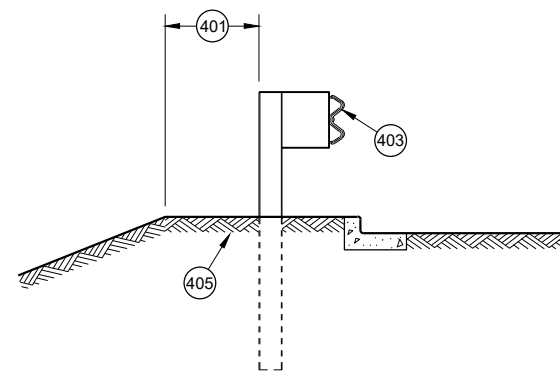

SECTION B - B

**MIDWEST GUARDRAIL SYSTEM
(MGS) GUARDRAIL**

STATE OF WISCONSIN
DEPARTMENT OF TRANSPORTATION

APPROVED
May 2021
DATE
/S/ Rodney Taylor
ROADWAY STANDARDS DEVELOPMENT
UNIT SUPERVISOR

FHWA


- (A) THE SLOPE IN THE AREA BOUNDED BY THE GRADELINE, THE HINGE POINT LINE (HPL) AND THE CLEAR ZONE LIMITS (CZL) SHALL BE 4:1 OR FLATTER.
- (B) AFTER FINAL ASSEMBLY, RECHECK CABLE TO BE SURE IT IS TAUT AND HAS NOT RELAXED
- (C) DIFFERENT MANUFACTURERS REQUIRE DIFFERENT PERFORATED W - BEAM RAIL END PANELS. SEE MANUFACTURER'S INFORMATION.
- (D) ATTACH ALUMINUM SHEET TO E.A.T. HEAD USING 4 STAINLESS STEEL SELF - TAPPING SCREWS. ONE SCREW PER CORNER.
- (E) HARDWARE MAY VARY BETWEEN MANUFACTURER. SEE MANUFACTURER'S DRAWING FOR INFORMATION.

DIMENSIONS MAY VARY, MANUFACTURER'S INFORMATION.

THE CENTER OF THE UPPER 3 1/2" DIAMETER HOLE ON POST NUMBER 3 THROUGH POST 9 IS TO BE FLUSH WITH THE GROUND LINE UP TO A MAXIMUM OF 2" ABOVE GROUND LINE. WOOD BLOCKS ON POSTS NUMBERED 3 THROUGH 9 MAY BE ADJUSTED UP TO 3" ABOVE THE TOP OF POST.




STATE OF WISCONSIN
DEPARTMENT OF TRANSPORTATION 92

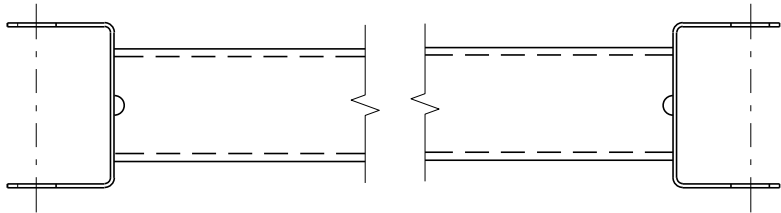


GENERIC GROUND STRUT⁹ ^E

BILL OF MATERIALS	
PART NO.	DESCRIPTION MATERIALS PROVIDED BY MGS EAT MANUFACTURER. SEE MANUFACTURER'S DETAILS FOR MORE INFORMATION.
①	UPPER POST NO. 1 6" X 6" TUBE
②	LOWER POST NO. 1
③	WOOD CRT
④	WOOD BLOCKOUT
⑤	PIPE SLEEVE
⑥	BEARING PLATE
⑦	BCT CABLE ASSEMBLY
⑧	ANCHOR CABLE BOX
⑨	GROUND STRUT
⑩	PERFORATED W-BEAM RAIL END PANEL, 12'-6" LONG.
⑪	STANDARD W-BEAM RAIL. MULTIPLE SECTIONS REQUIRED. SECTIONS VARY IN LENGTH.
⑫	IMPACT HEAD
⑬	EAT MARKER POST - YELLOW (SEE APPROVED PRODUCTS LIST)
⑭	SOIL PLATE
⑮	UPPER POST NO. 2
⑯	LOWER POST NO. 2

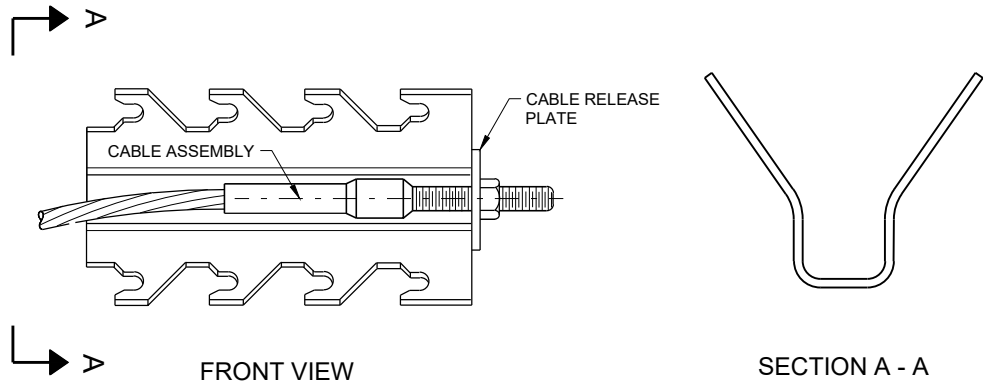


GENERIC ANCHOR CABLE BOX⁹ ^E

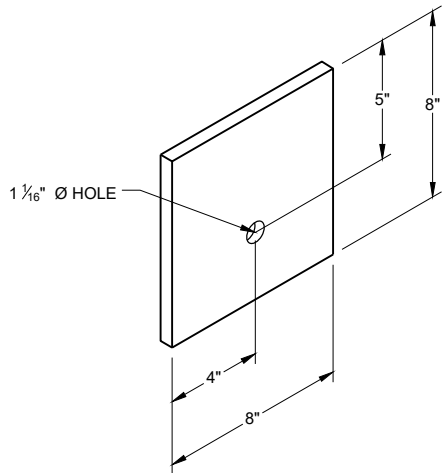


BEARING PLATE⁶ ^E

MIDWEST GUARDRAIL SYSTEM
ENERGY ABSORBING TERMINAL
(MGS)


STATE OF WISCONSIN
DEPARTMENT OF TRANSPORTATION

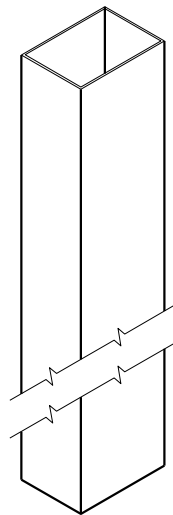


UPPER POST NO. 1 ⁽¹⁾ (E)

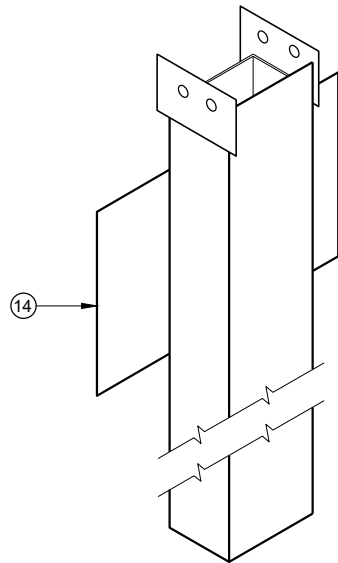


LOWER POST NO. 1 ⁽²⁾ (E)

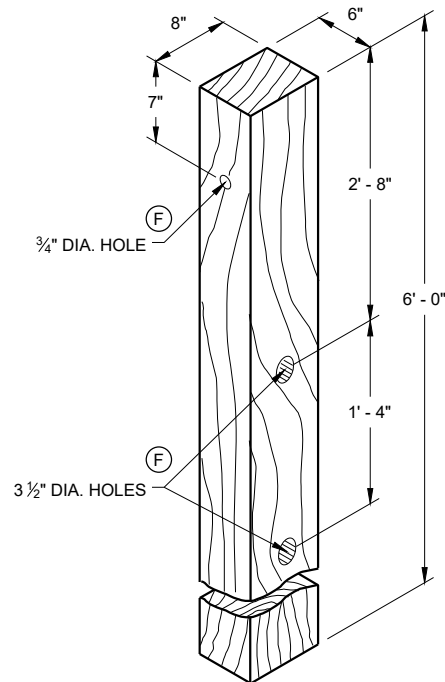


WOOD CRT POST ⁽³⁾ (E)
POSTS NUMBER 3-9

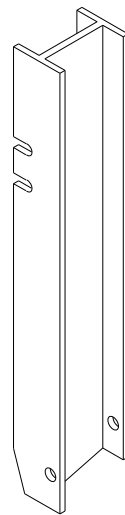


UPPER POST NO. 2 ⁽¹⁵⁾ (E)

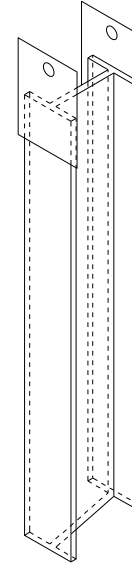


LOWER POST NO. 2 ⁽¹⁶⁾ (E)

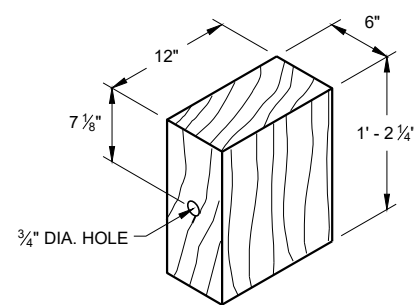

WOOD BLOCKOUT ⁽⁴⁾
REQ'D. AT ALL POSTS EXCEPT POST NO'S 1 & 2

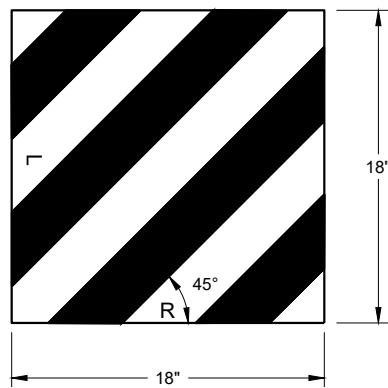


REFLECTIVE SHEETING DETAIL ^(E)

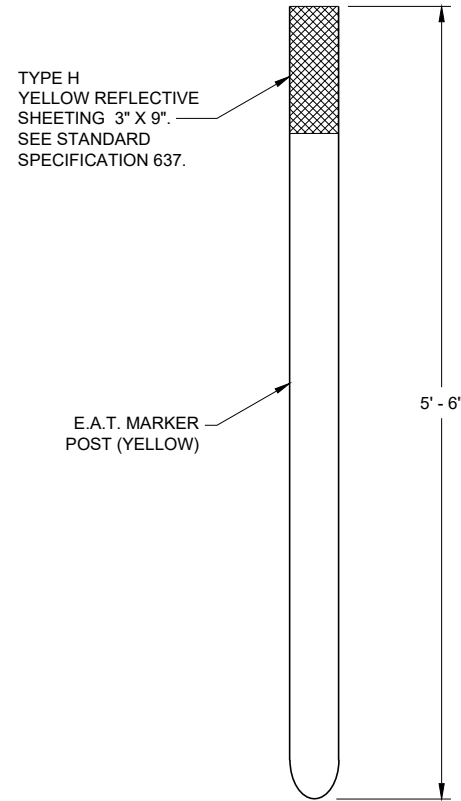


FRONT VIEW

SIDE VIEW

E.A.T. MARKER POST ⁽¹³⁾

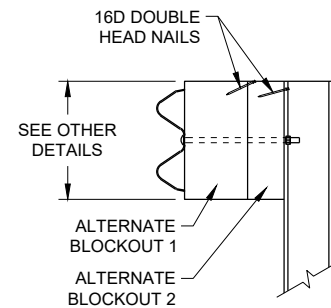

SIDE VIEW

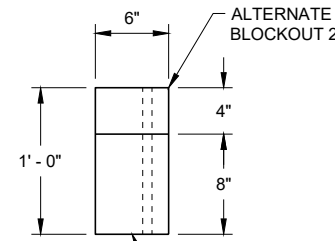


TOP VIEW

ALTERNATE WOOD
BLOCKOUT DETAIL

**MIDWEST GUARDRAIL SYSTEM
ENERGY ABSORBING TERMINAL
(MGS)**

STATE OF WISCONSIN
DEPARTMENT OF TRANSPORTATION

APPROVED
7/2018 DATE /S/ Rodney Taylor
ROADWAY STANDARDS DEVELOPMENT UNIT SUPERVISOR
FHWA

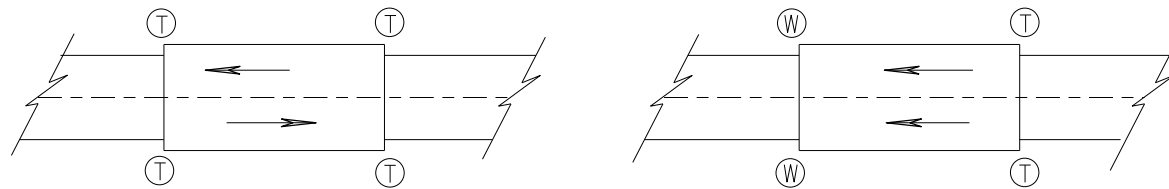

TWO WAY TRAFFIC

ONE WAY TRAFFIC

(T) THRIE BEAM CONNECTION

(W) W-BEAM CONNECTION WHEN REQUIRED

TYPICAL LOCATIONS OF THRIE BEAM AND W-BEAM CONNECTIONS TO BRIDGE

GENERAL NOTES


IF ROCK IS ENCOUNTERED, REMOVE ROCK TO FULL DEPTH OF POST PLUS 2 1/2", AND 12" DIAMETER AROUND POST. SEE 14B42 FOR MORE DETAILS.

TRANSITION USES STEEL POSTS ONLY.


SEE STANDARD DETAIL DRAWING 14 B 42 FOR MORE INFORMATION.

POST 2 THROUGH 17 USES STEEL POST ONLY

- ① BRIDGE RAILING TYPE "W" DOES NOT REQUIRE A TERMINAL CONNECTOR.
- ② OPTIONAL CURB AND GUTTER OR DRAINAGE FEATURE SEE PLAN FOR INFORMATION.
- ⑬ STEEL OR WOOD POST IS ACCEPTABLE AT POST 1. SEE SDD14B42

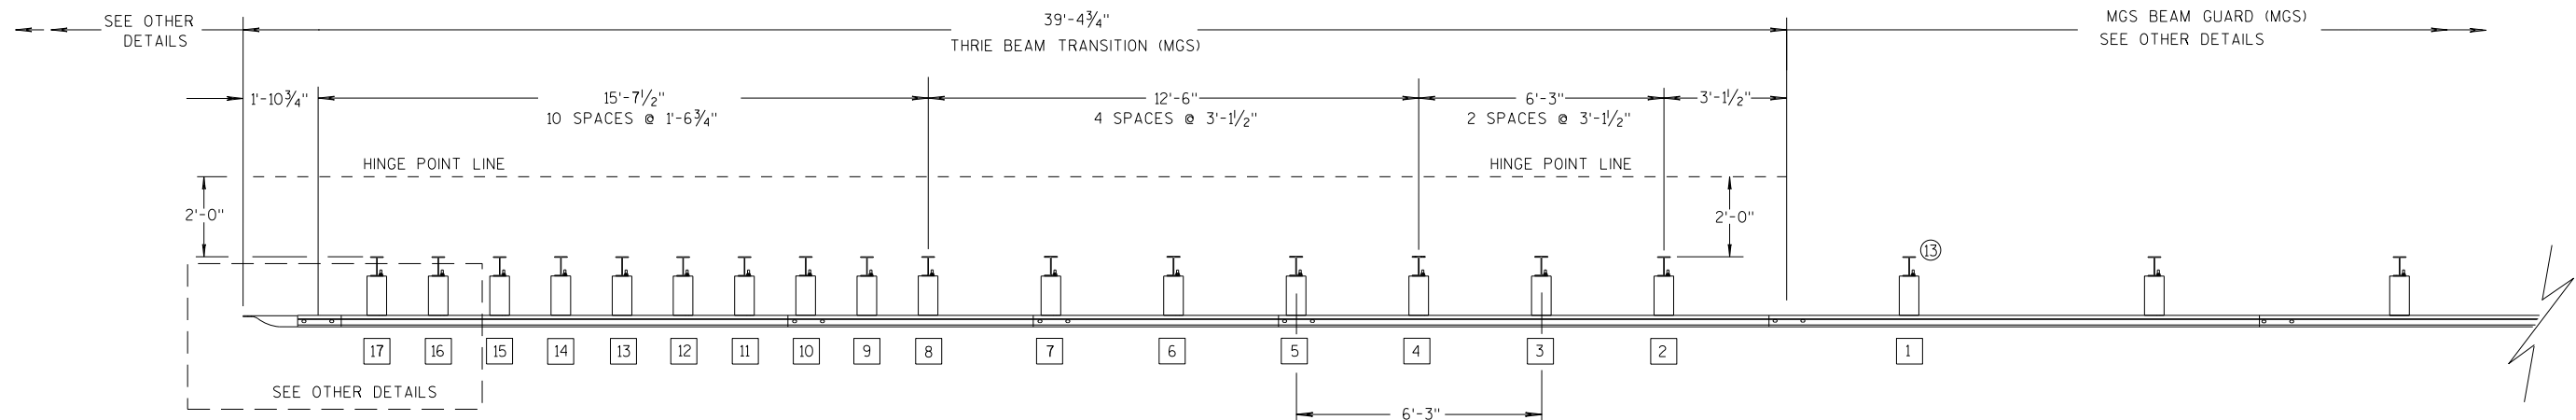

PLAN VIEW

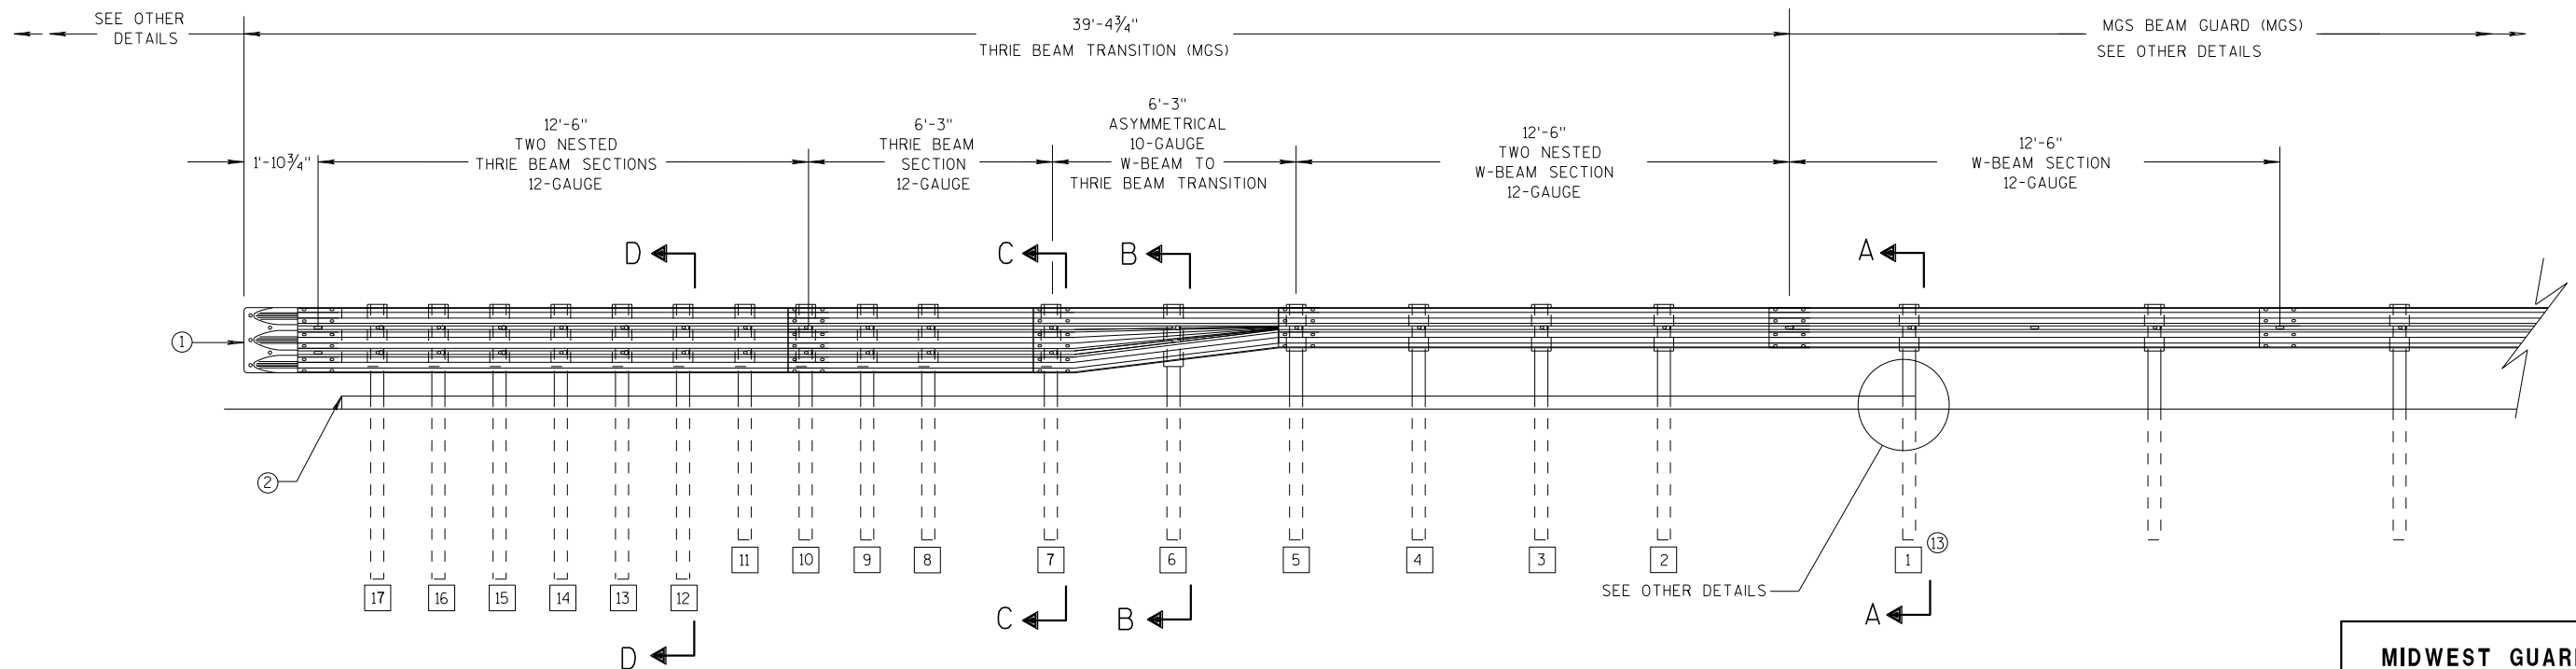

ELEVATION VIEW


MIDWEST GUARDRAIL SYSTEM THRIE BEAM TRANSITION

**MIDWEST GUARDRAIL SYSTEM
THRIE BEAM TRANSITION (MGS)**


STATE OF WISCONSIN
DEPARTMENT OF TRANSPORTATION

GENERAL NOTES


- 2 OPTIONAL CURB AND GUTTER OR DRAINAGE FEATURE SEE PLAN FOR INFORMATION.
- 3 WHEN USING STEEL POSTS AND WOOD BLOCKOUTS INSTALL FOUR 10D GALVANIZED NAILS. INSTALL NAILS AT THE BACK CORNERS OF THE BLOCK AND BEND THE NAILS OVER THE FLANGE OF THE STEEL POST.
- 4 TOLERANCE FOR TOP OF W-BEAM RAIL IS $\pm 1"$.
- 13 STEEL OR WOOD POST IS ACCEPTABLE AT POST 1. SEE SDD 14B42

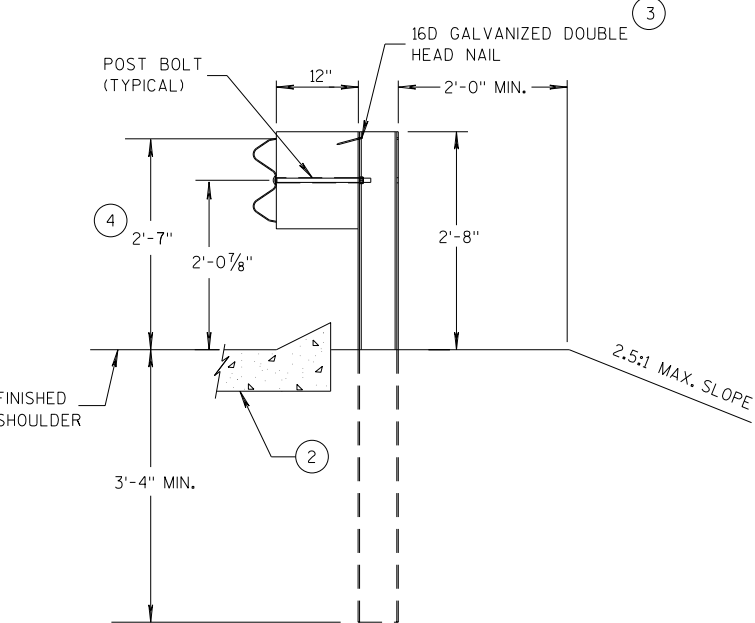


SECTION A-A
POSTS 1-5

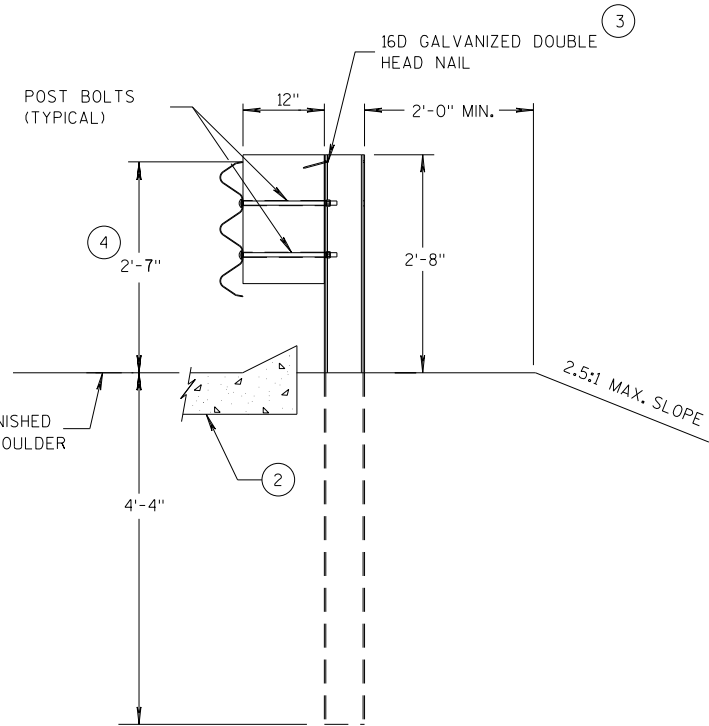

SECTION D-D
POSTS 12-17

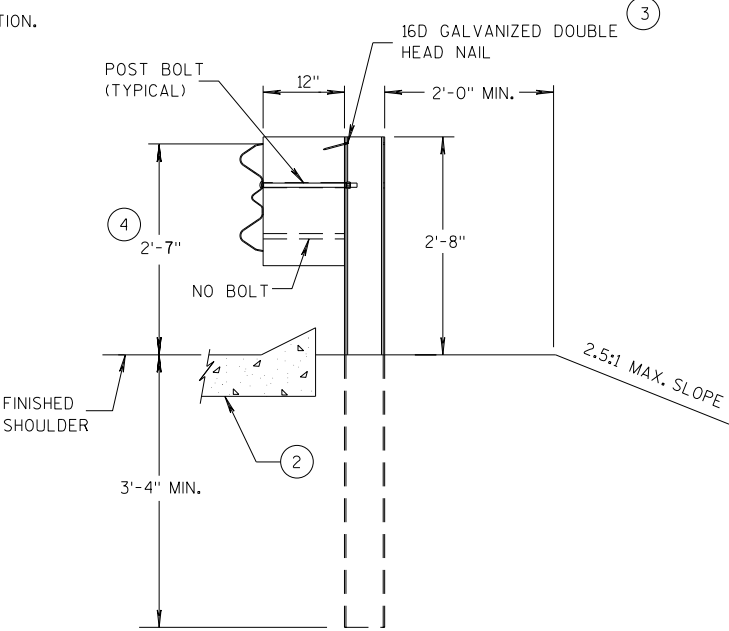

SECTION B-B
POST 6

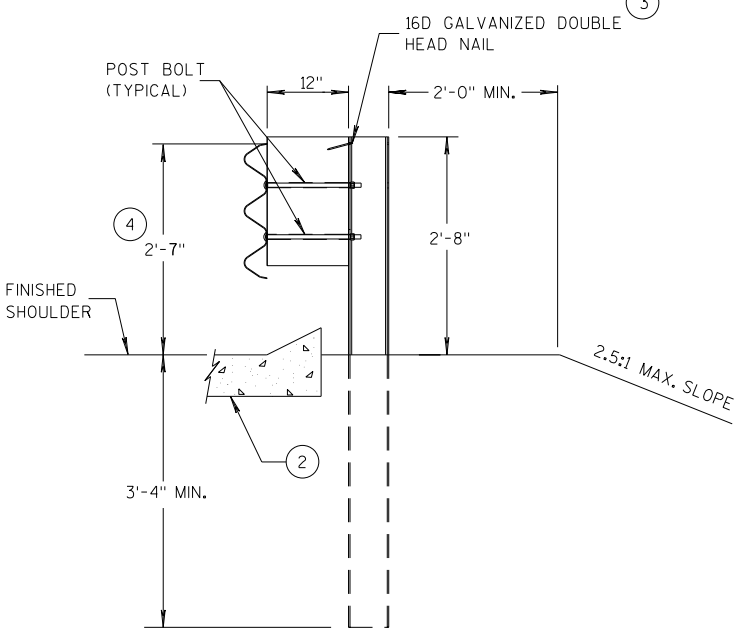

SECTION C-C
POSTS 7-11



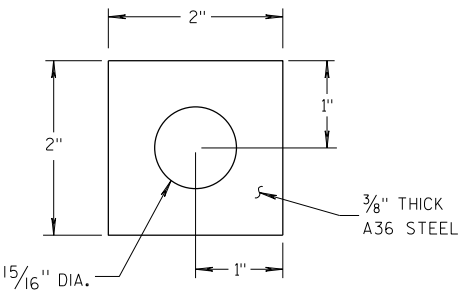



PLATE WASHER DETAIL

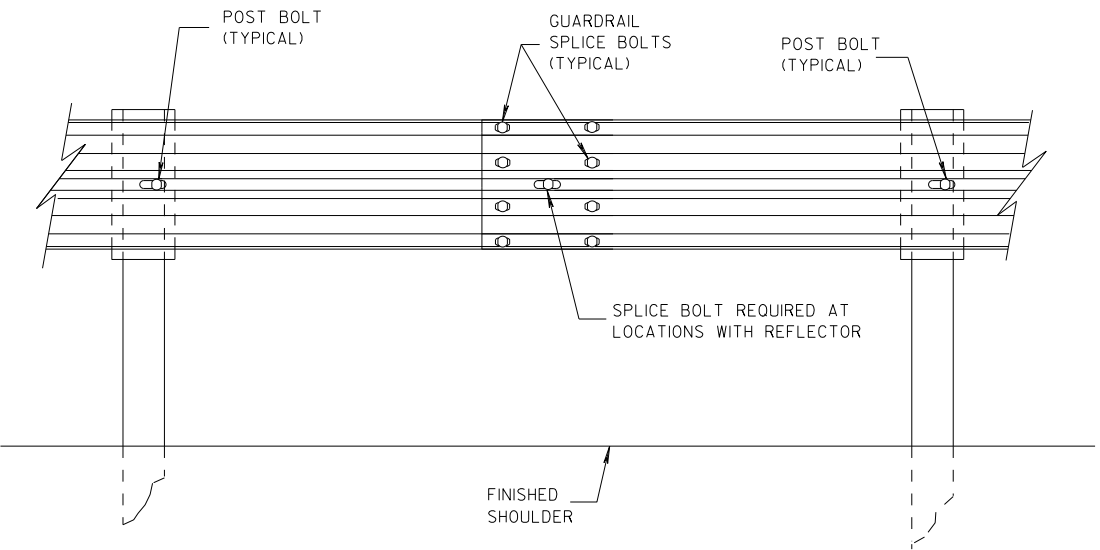

SPLICE DETAIL

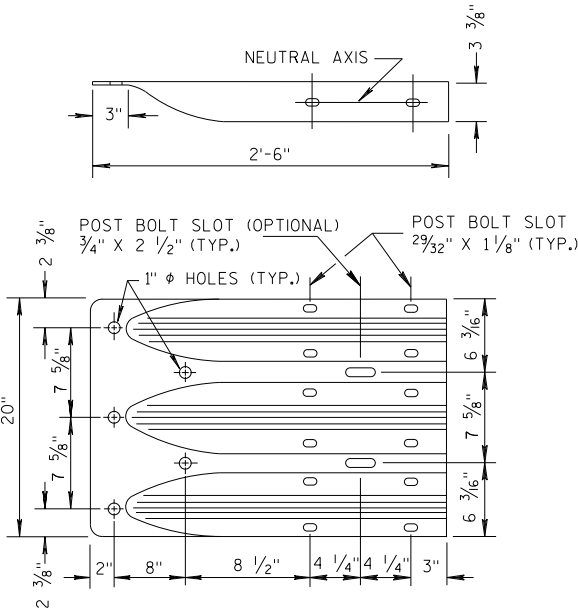


THRIE BEAM
TERMINAL CONNECTOR

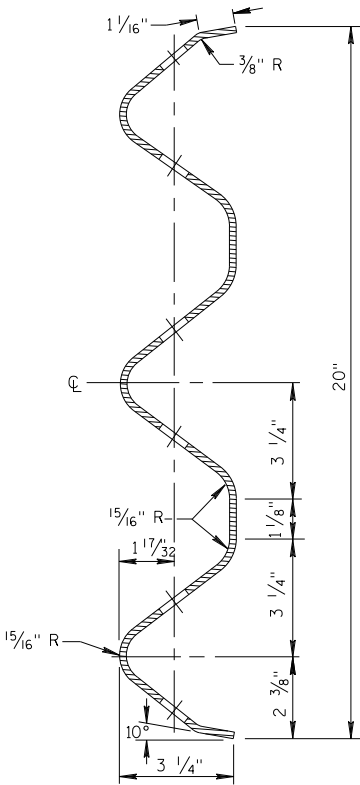


SECTION THRU THRIE
BEAM RAIL ELEMENT

MIDWEST GUARDRAIL SYSTEM
THRIE BEAM TRANSITION (MGS)


STATE OF WISCONSIN
DEPARTMENT OF TRANSPORTATION

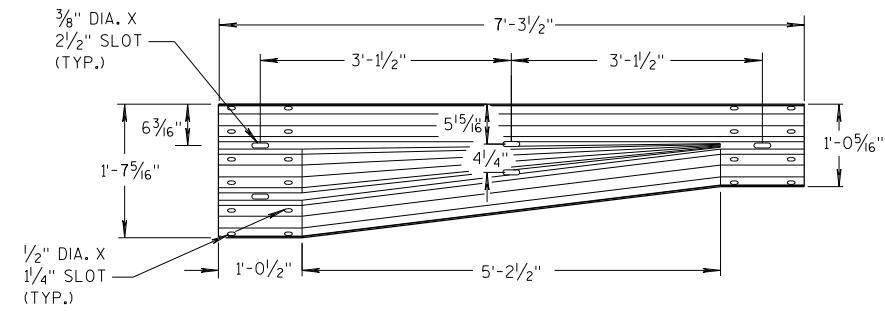


W-BEAM TO THRIE BEAM TRANSITION SECTION

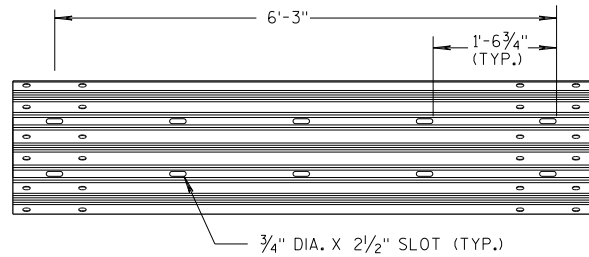


6'-3" THRIE BEAM SECTION

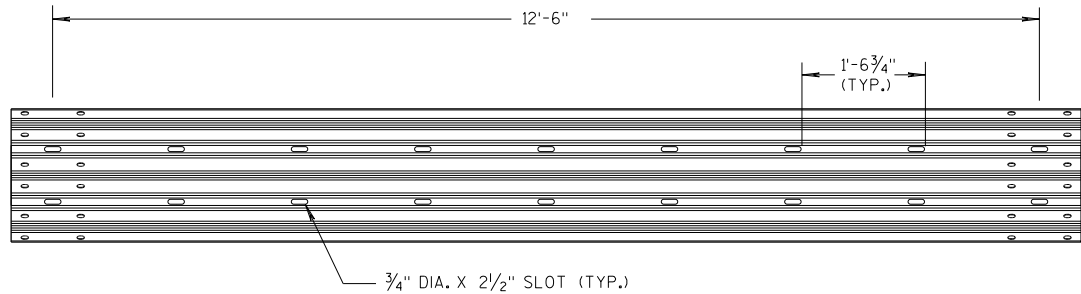

12'-6" THRIE BEAM SECTION

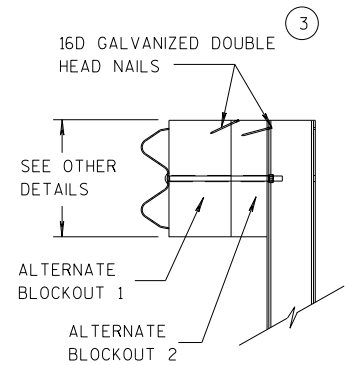


SIDE VIEW

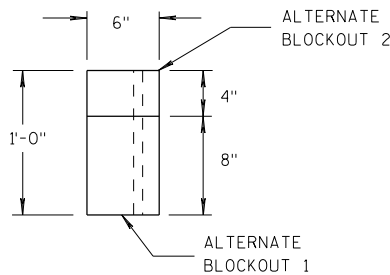

TOP VIEW


ALTERNATE WOOD BLOCKOUT DETAIL

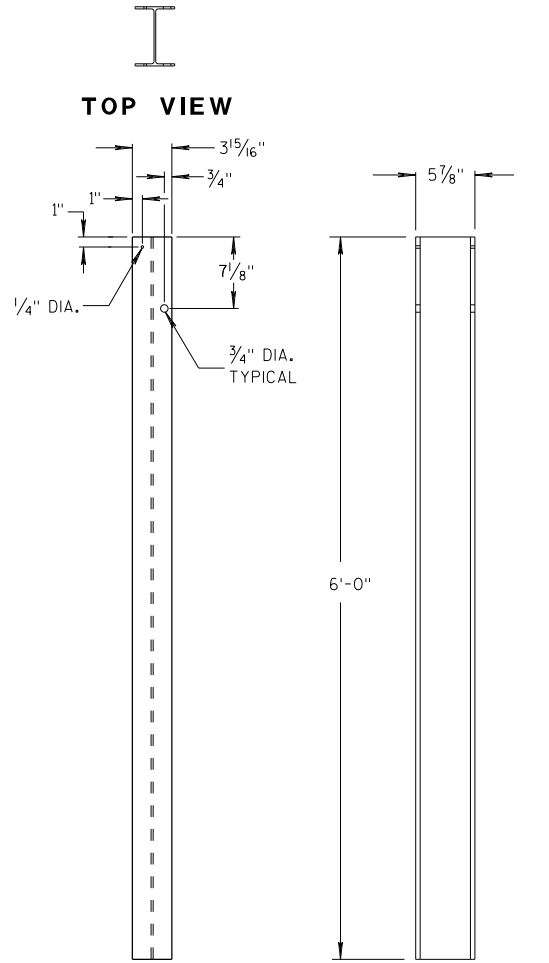


FRONT VIEW

SIDE VIEW

STEEL POSTS 1-5

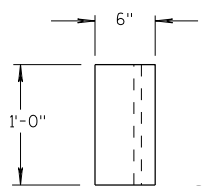


TOP VIEW

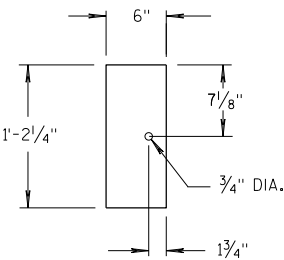

FRONT VIEW


BLOCKOUT POSTS 1-5

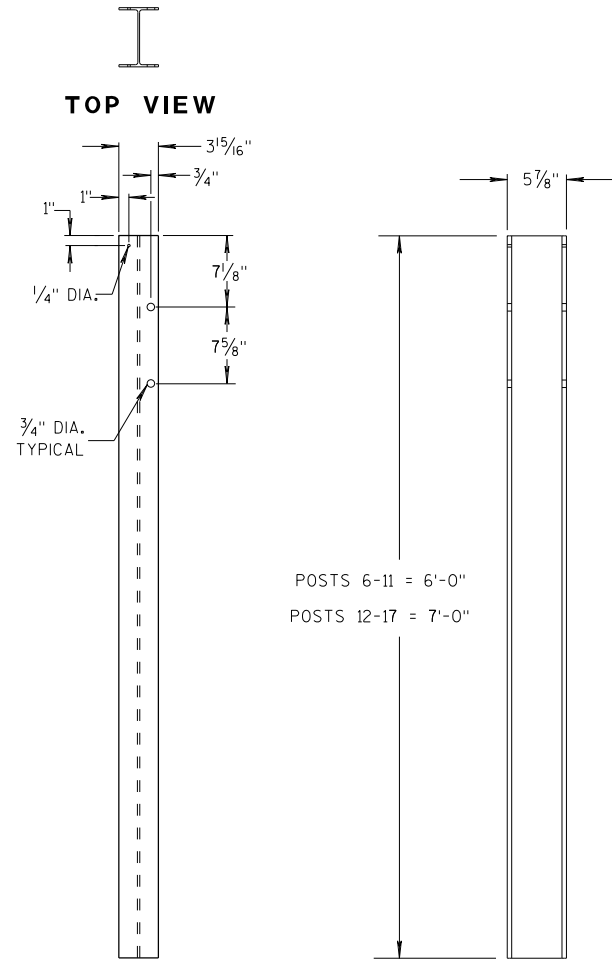


FRONT VIEW

SIDE VIEW

STEEL POSTS 6-17

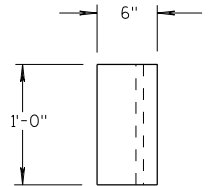

TOP VIEW

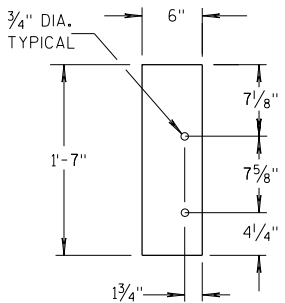

FRONT VIEW

BLOCKOUT POSTS 6-17

GENERAL NOTES

STEEL POSTS ARE W6X9 OR W6X8.5.

BOLT HOLES FOR POST ARE ON FRONT AND OF SIDE OF POST.


③ WHEN USING STEEL POSTS AND WOOD BLOCKOUTS INSTALL FOUR 16D GALVANIZED NAILS. INSTALL NAILS AT THE BACK CORNERS OF THE BLOCK AND BEND THE NAILS OVER THE FLANGE OF THE STEEL POST.

⑤ WOOD BLOCKS MAY BE CONSTRUCTED OUT OF 2 WOOD BLOCKS. SEE ALTERNATE WOOD BLOCK DETAIL.

⑬ STEEL OR WOOD POST IS ACCEPTABLE AT POST 1. SEE SDD 14B42.



**MIDWEST GUARDRAIL SYSTEM
THRIE BEAM TRANSITION (MGS)**

STATE OF WISCONSIN
DEPARTMENT OF TRANSPORTATION

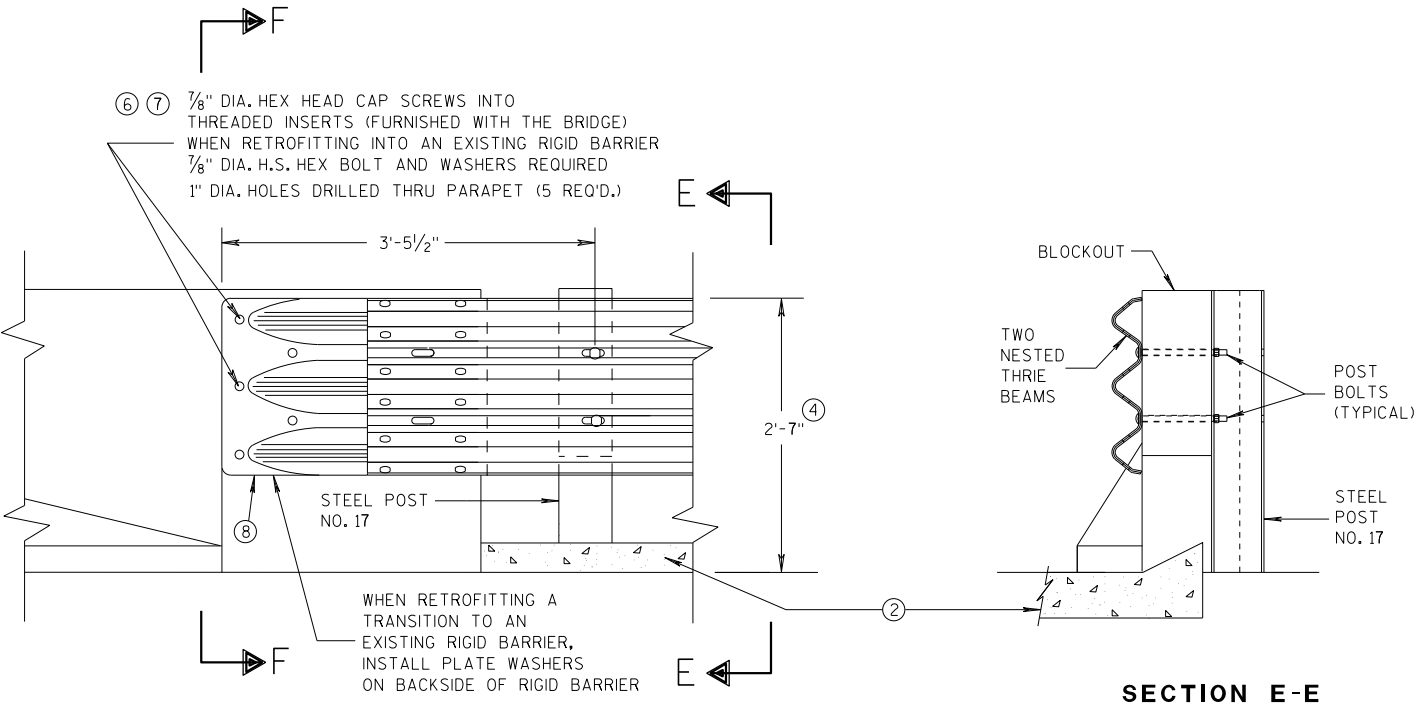


GENERAL NOTES

- THESE ARE TYPICAL CONNECTION DETAILS. ADJUST THE POSTION OF CONNECTIONS TO EXISTING BRIDGES TO FIT THE ACTUAL BRIDGE AND SITE DIMENSIONS.
- ② OPTIONAL CURB AND GUTTER OR DRAINAGE FEATURE SEE PLAN FOR INFORMATION.
- ④ TOLERANCE FOR TOP OF BEAM IS $\pm 1"$.
- ⑥ DRILLING BOLT HOLES THROUGH THE PARAPET, BOLTS, NUTS, WASHERS AND REPAIRING DAMAGED CONCRETE ARE INCIDENTAL TO THE CONTRACT.
- ⑦ BOLTS MAY BE A325 BOLTS OR A449 BOLTS. BOLT LENGTH AND THREADING LENGTH ARE TO ALLOW FOR A TIGHT CONNECTION BETWEEN RIGID BARRIER AND THRIE BEAM CONNECTION PLATE. CONTRACTOR IS TO FIELD VERIFY BOLT LENGTH AND THREAD LENGTH. ONE ROUND WASHER REQUIRED BETWEEN BOLT HEAD AND THRIE BEAM CONNECTOR PLATE. BOLTS THAT EXTEND THROUGH THE PARAPET AND OUT THE BACK FACE REQUIRE A HARDENED ROUND STEEL WASHER THAT IS 2" O.D. X 5/32" THICK AND ONE PLATE WASHER. REPAIR ANY DAMAGED CONCRETE FROM BOLT INSTALLATION.
- ⑧ THE RECESS FOR A W-BEAM CONNECTION, WHICH EXISTS ON SOME PARAPETS OF THIS TYPE, SHALL BE FILLED WITH A TREATED TIMBER BLOCKOUT. BLOCKOUT SIZE IS 1'-6" X 2'-0" X 3 1/2".

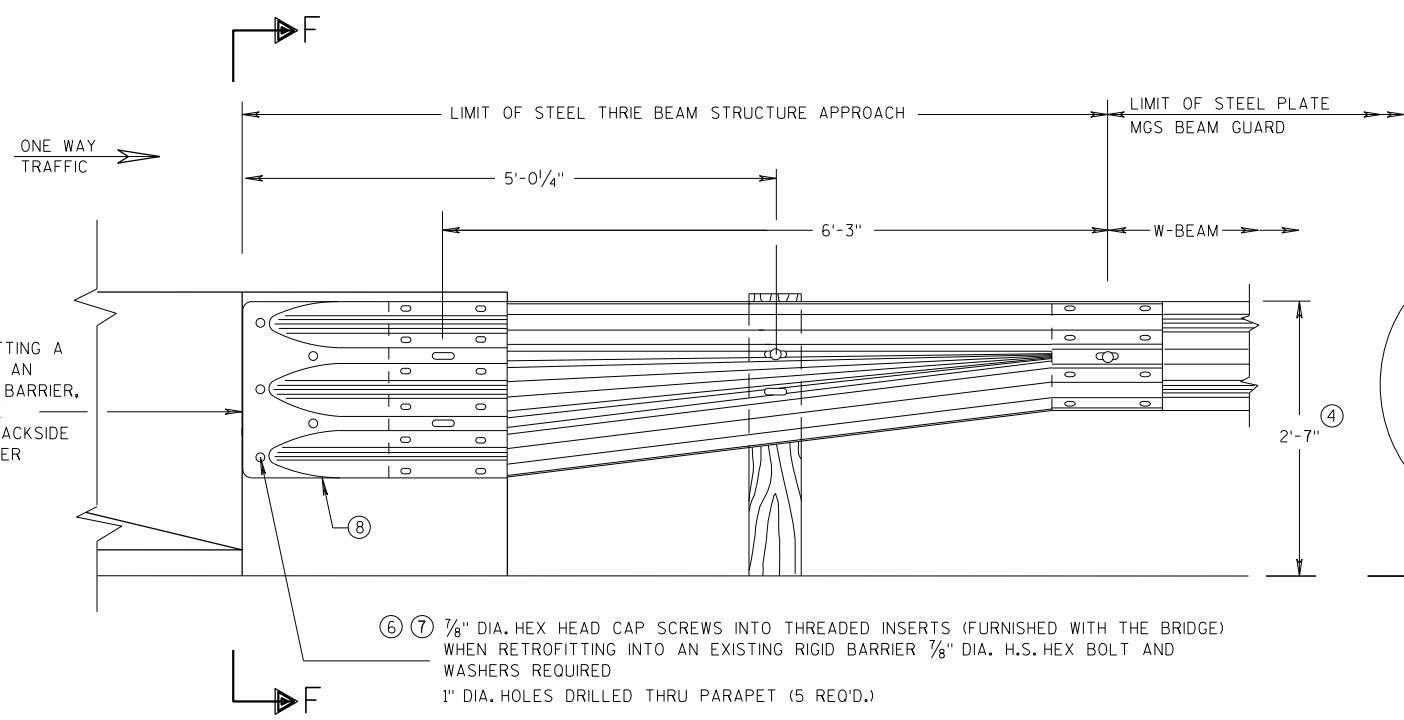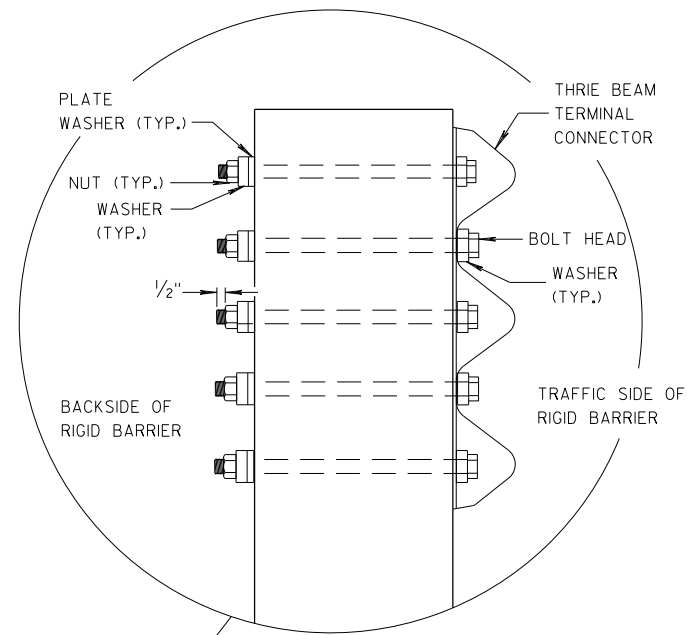

SECTION F-F

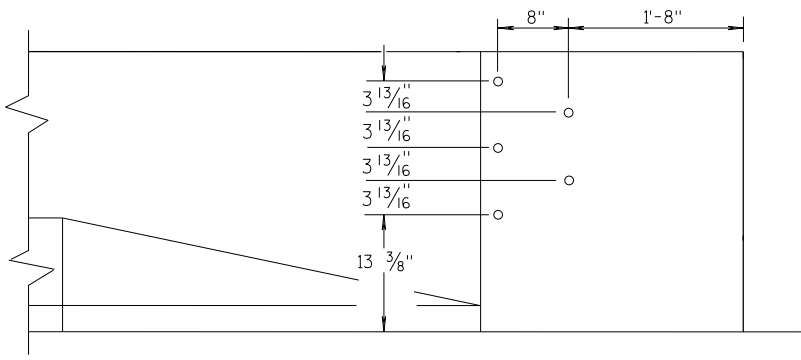


DRILL HOLE LOCATION

MIDWEST GUARDRAIL SYSTEM THRIE BEAM TRANSITION (MGS)			
STATE OF WISCONSIN DEPARTMENT OF TRANSPORTATION			
APPROVED 07/2018 DATE	/S/ Rodney Taylor ROADWAY STANDARDS UNIT SUPERVISOR		
FHWA	98	NT	

GENERAL NOTES


THESE ARE TYPICAL CONNECTION DETAILS. ADJUST THE POSTION OF CONNECTIONS TO EXISTING BRIDGES TO FIT THE ACTUAL BRIDGE AND SITE DIMENSIONS.

- OPTIONAL CURB AND GUTTER OR DRAINAGE FEATURE SEE PLAN FOR INFORMATION.
- TOLERANCE FOR TOP OF BEAM IS $\pm 1"$.
- DRILLING BOLT HOLES THROUGH THE PARAPET, BOLTS, NUTS, WASHERS AND REPAIRING DAMAGED CONCRETE ARE INCIDENTAL TO THE CONTRACT.
- BOLTS MAY BE A325 BOLTS OR A449 BOLTS. BOLT LENGTH AND THREADING LENGTH ARE TO ALLOW FOR A TIGHT CONNECTION BETWEEN RIGID BARRIER AND THRIE BEAM CONNECTION PLATE. CONTRACTOR IS TO FIELD VERIFY BOLT LENGTH AND THREAD LENGTH. ONE ROUND WASHER REQUIRED BETWEEN BOLT HEAD AND THRIE BEAM CONNECTOR PLATE. BOLTS THAT EXTEND THROUGH THE PARAPET AND OUT THE BACK FACE REQUIRE A HARDENED ROUND STEEL WASHER THAT IS 2" O.D. X 5/32" THICK AND ONE PLATE WASHER. REPAIR ANY DAMAGED CONCRETE FROM BOLT INSTALLATION.
- THE RECESS FOR A W-BEAM CONNECTION, WHICH EXISTS ON SOME PARAPETS OF THIS TYPE, SHALL BE FILLED WITH A TREATED TIMBER BLOCKOUT. BLOCKOUT SIZE IS 1'-6" X 2'-0" X 3 1/2".
- BOLT, NUT AND WASHERS NOT REQUIRED FOR THIS LOCATION WHEN RETROFITTING AN EXISTING PAPAPET AND THE HOLE IS EITHER ABOVE PARAPET OR WITHIN 4 INCHES OF THE EDGE OF PARAPET.

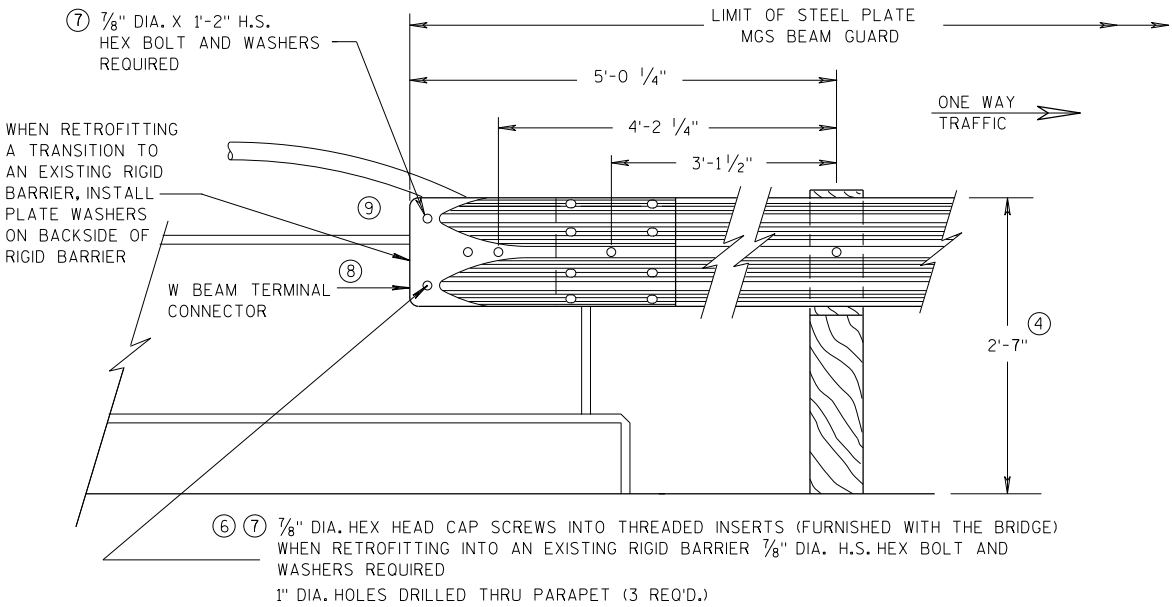


FRONT VIEW

W BEAM CONNECTION TO VERTICAL FACE PARAPET
(USE ONLY ON THE TRAFFIC EXIT END OF ONE WAY BRIDGES)

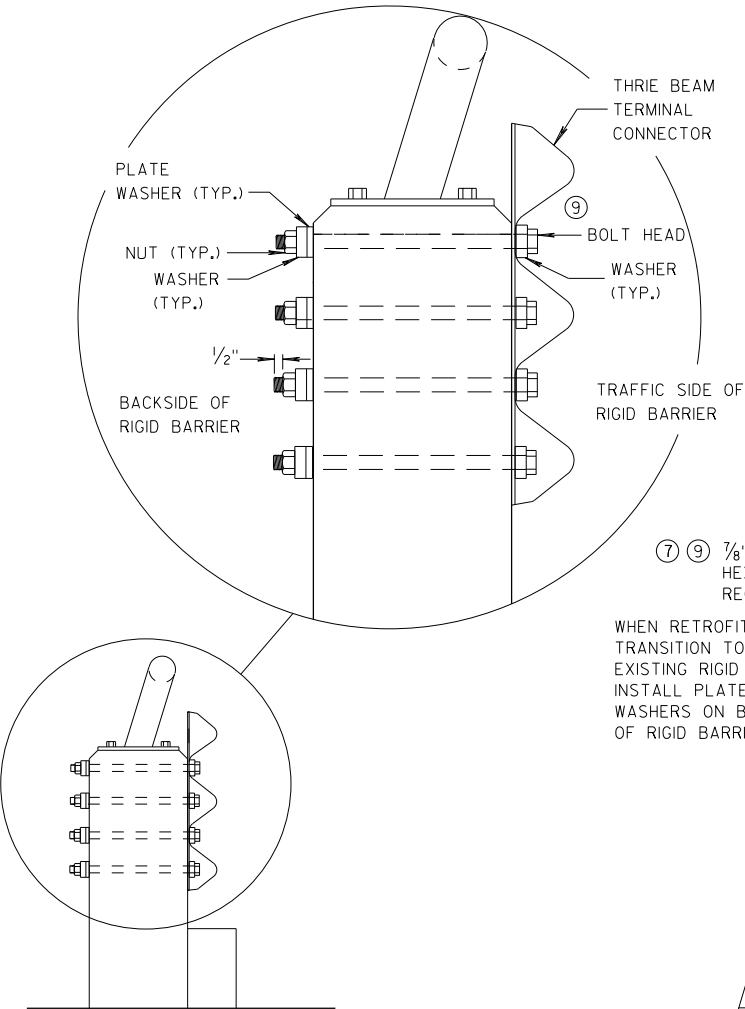


SECTION G-G

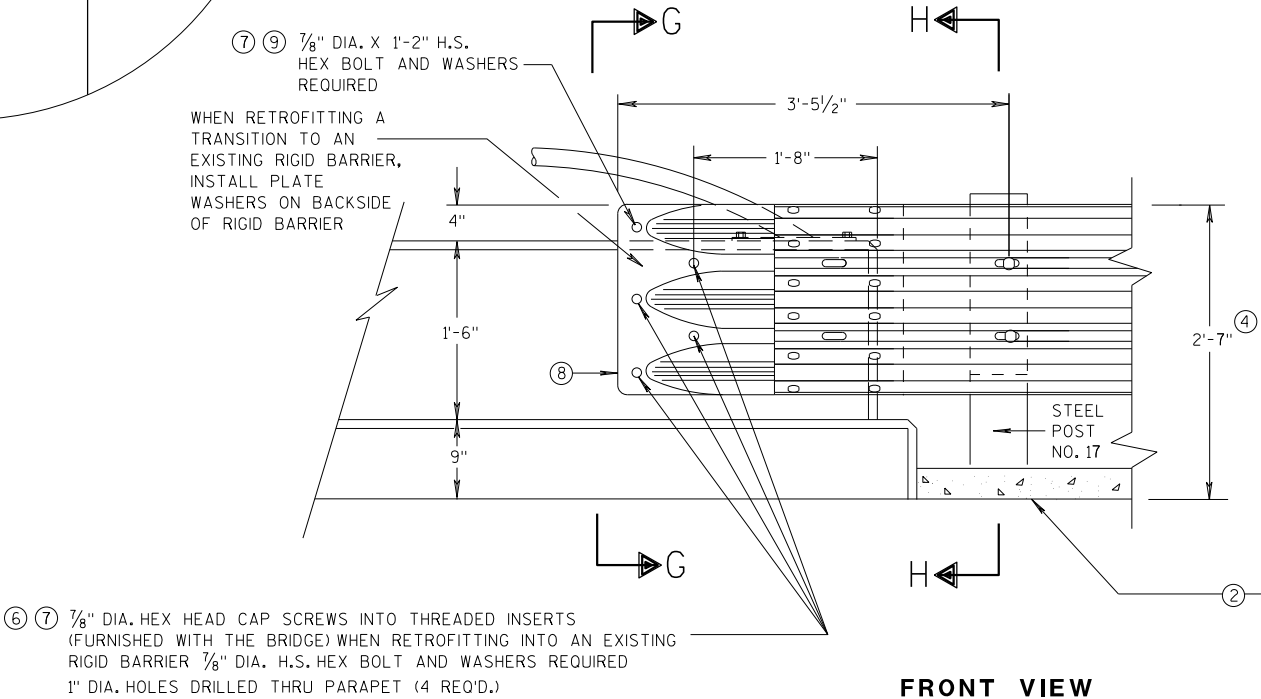

FRONT VIEW

THRIE BEAM CONNECTION TO VERTICAL FACED PARAPETS

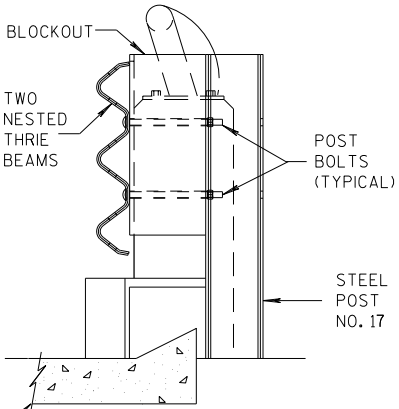


SECTION H-H

MIDWEST GUARDRAIL SYSTEM
THRIE BEAM TRANSITION (MGS)


STATE OF WISCONSIN
DEPARTMENT OF TRANSPORTATION

APPROVED
07/2018
DATE
FHWA
/S/ Rodney Taylor
ROADWAY STANDARDS UNIT SUPERVISOR
99
NT

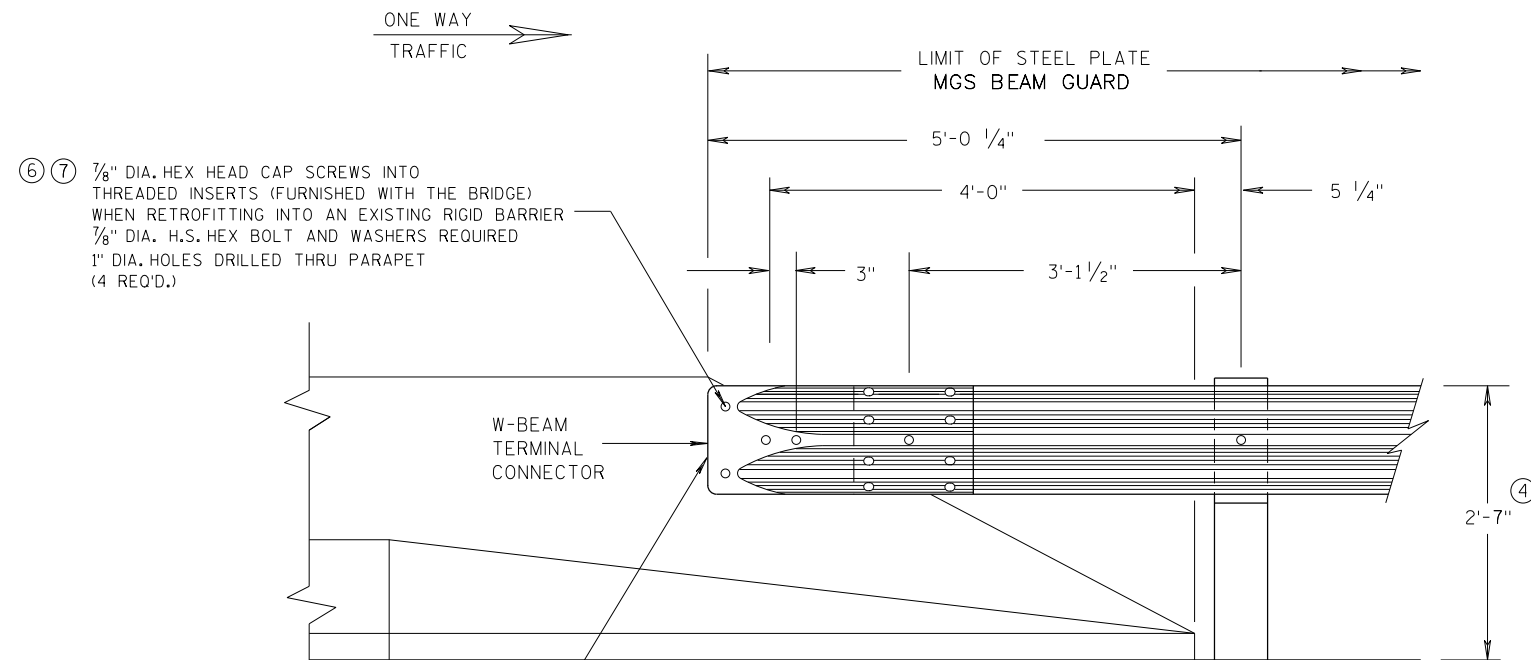


FRONT VIEW

**W BEAM CONNECTION TO
PARAPETS WITH SLOPED ENDS
(USE ONLY AT TRAFFIC EXIT END OF ONE WAY BRIDGE)**

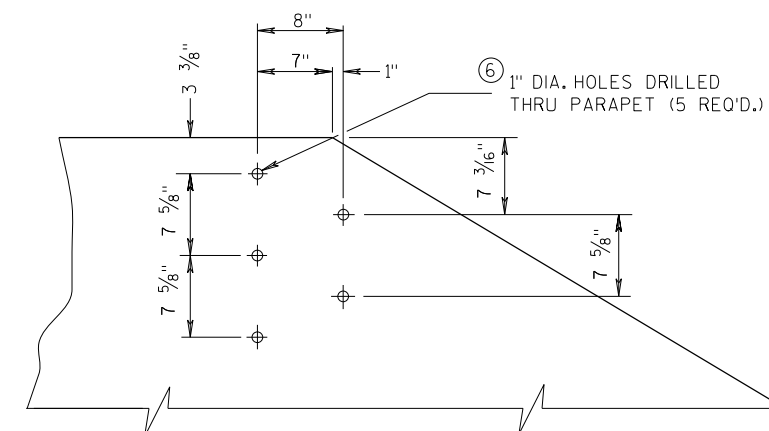


**DRILL HOLE LOCATION AND PATTERN
FOR THRIE BEAM CONNECTION**

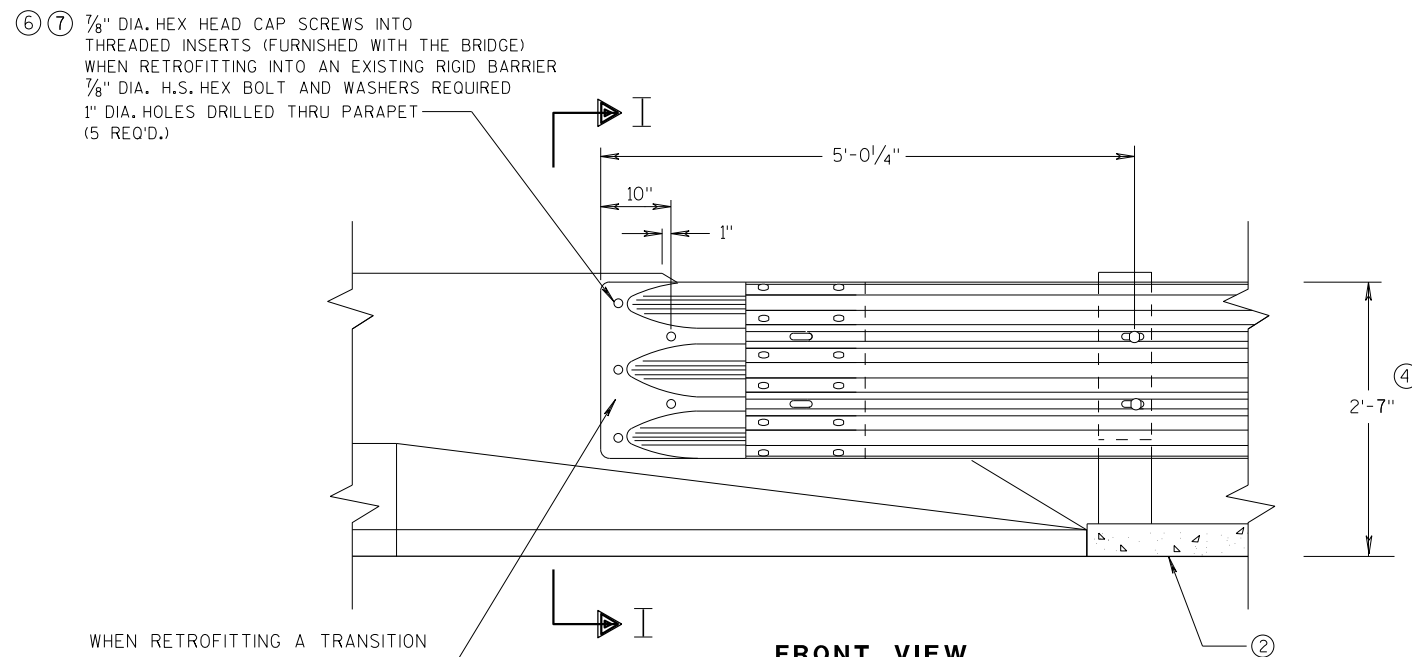


FRONT VIEW

**THRIE BEAM CONNECTION TO BRIDGE
PARAPETS WITH SLOPED ENDS**

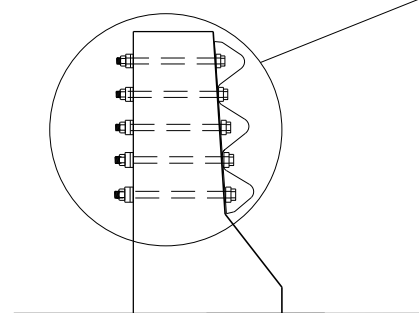

SECTION I-I

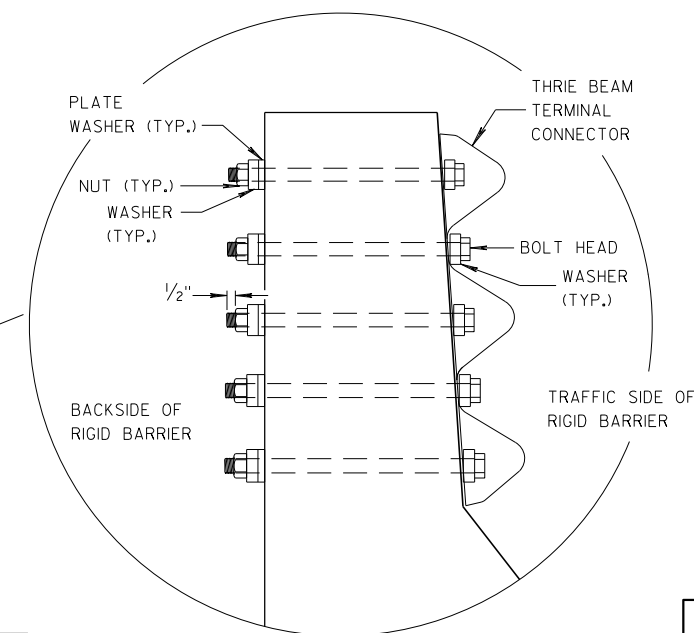
**GENERAL NOTES**

- ② OPTIONAL CURB AND GUTTER OR DRAINAGE FEATURE SEE PLAN FOR INFORMATION.
- ④ TOLERANCE FOR TOP OF BEAM IS $\pm 1"$.
- ⑥ DRILLING BOLT HOLES THROUGH THE PARAPET, BOLTS, NUTS, WASHERS AND REPAIRING DAMAGED CONCRETE ARE INCIDENTAL TO THE CONTRACT.
- ⑦ BOLTS MAY BE A325 BOLTS OR A449 BOLTS. BOLT LENGTH AND THREADING LENGTH ARE TO ALLOW FOR A TIGHT CONNECTION BETWEEN RIGID BARRIER AND THRIE BEAM CONNECTION PLATE. CONTRACTOR IS TO FIELD VERIFY BOLT LENGTH AND THREAD LENGTH. ONE ROUND WASHER REQUIRED BETWEEN BOLT HEAD AND THRIE BEAM CONNECTOR PLATE. BOLTS THAT EXTEND THROUGH THE PARAPET AND OUT THE BACK FACE REQUIRE A HARDENED ROUND STEEL WASHER THAT IS 2" O.D. X 5/32" THICK AND ONE PLATE WASHER. REPAIR ANY DAMAGED CONCRETE FROM BOLT INSTALLATION.


**MIDWEST GUARDRAIL SYSTEM
THRIE BEAM TRANSITION (MGS)**

STATE OF WISCONSIN
DEPARTMENT OF TRANSPORTATION


APPROVED
DATE 07/2018 /S/ Rodney Taylor
ROADWAY STANDARDS UNIT SUPERVISOR 100
FHWA

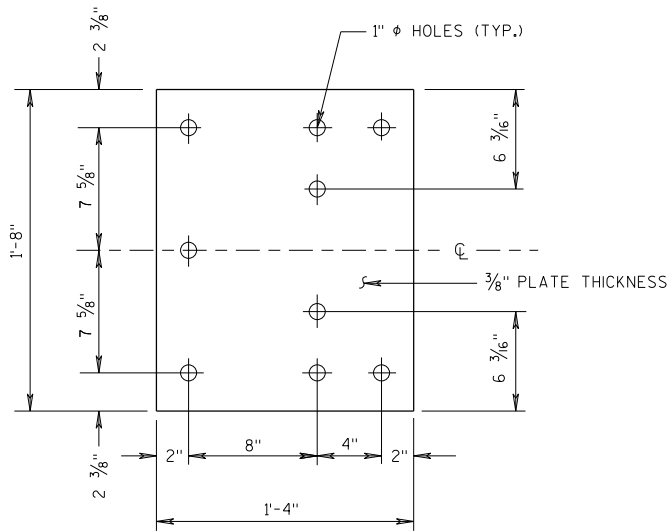


BACK-UP PLATE DETAIL

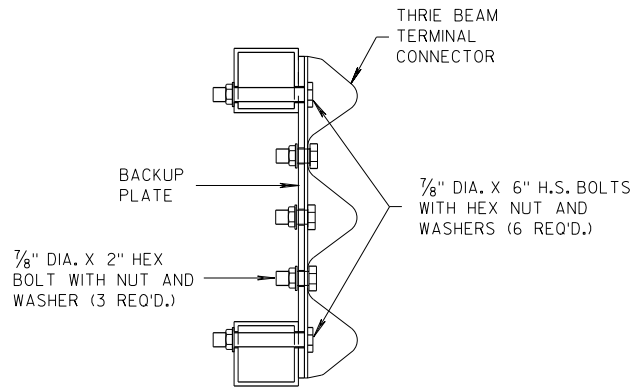

SECTION J-J

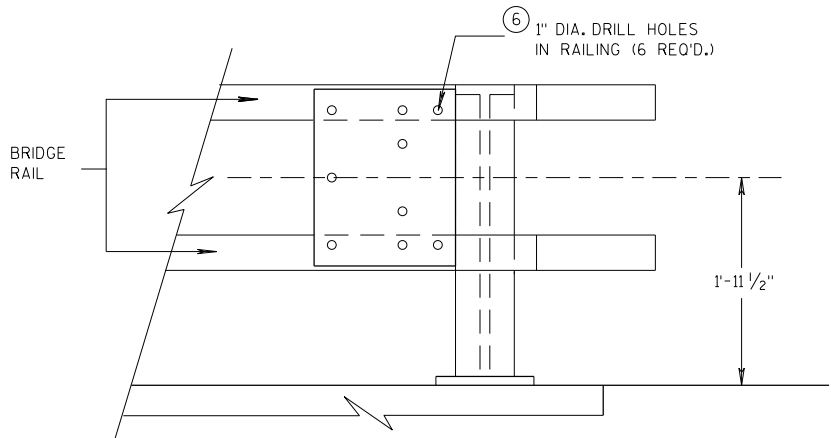


BACK-UP PLATE MOUNTING ONTO BRIDGE RAILING

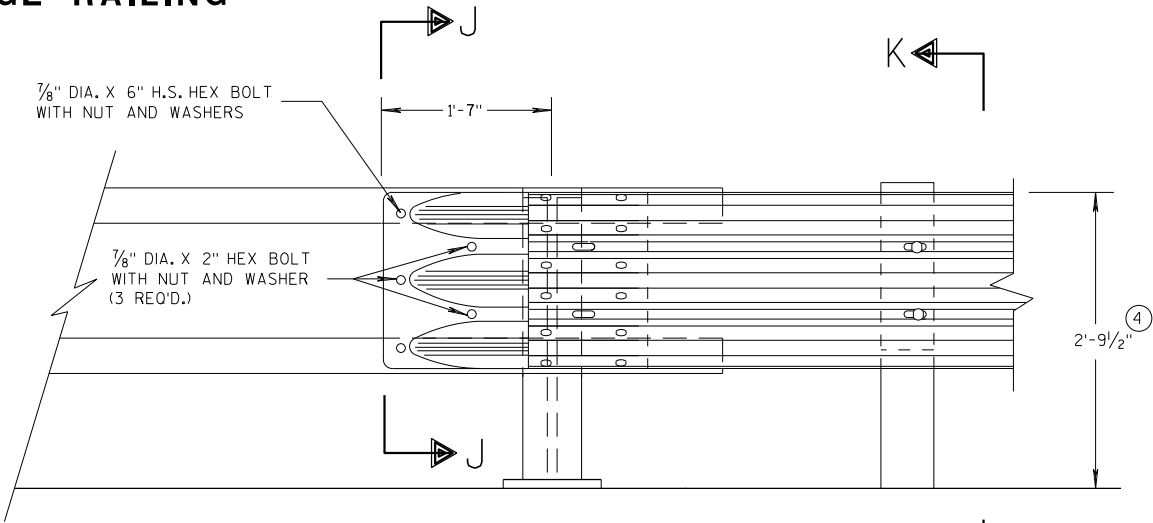

FRONT VIEW


THRIE BEAM CONNECTION TO TUBULAR RAILING TYPE "F"

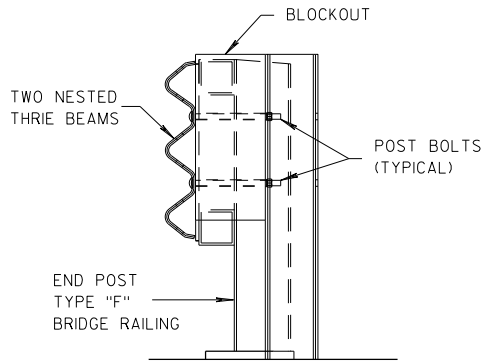

SECTION K-K

GENERAL NOTES

- ④ TOLERANCE FOR TOP OF BEAM IS $\pm 1"$.
- ⑥ DRILLING HOLES THROUGH THE PAPER, BOLTS, NUTS, WASHERS AND REPAIRING DAMAGED CONCRETE ARE INCIDENTAL TO THE CONTRACT.

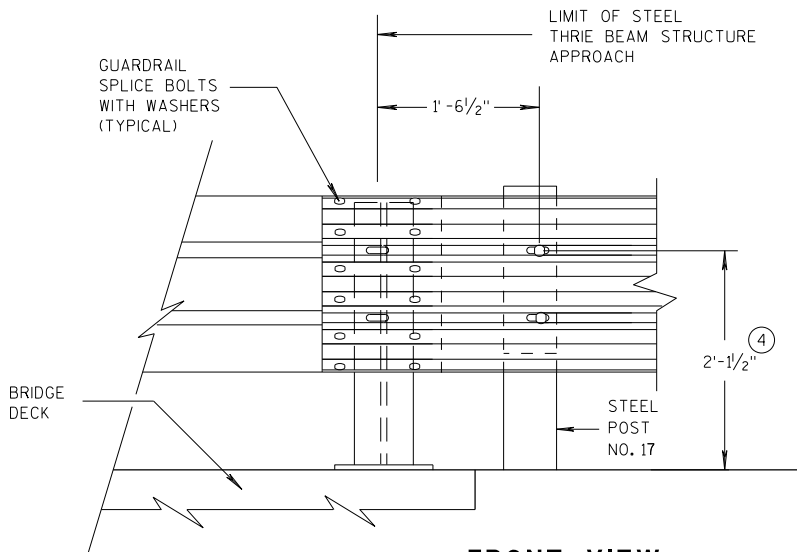


FRONT VIEW

THRIE BEAM CONNECTION TO STEEL RAILING TYPE "W"


MIDWEST GUARDRAIL SYSTEM THRIE BEAM TRANSITION (MGS)	
STATE OF WISCONSIN DEPARTMENT OF TRANSPORTATION	
APPROVED 07/2018 DATE	/S/ Rodney Taylor 101 ROADWAY STANDARDS DEVELOPMENT UNIT SUPERVISOR
FHWA	

GENERAL NOTES


④ TOLERANCE FOR TOP OF W-BEAM RAIL IS ± 1".

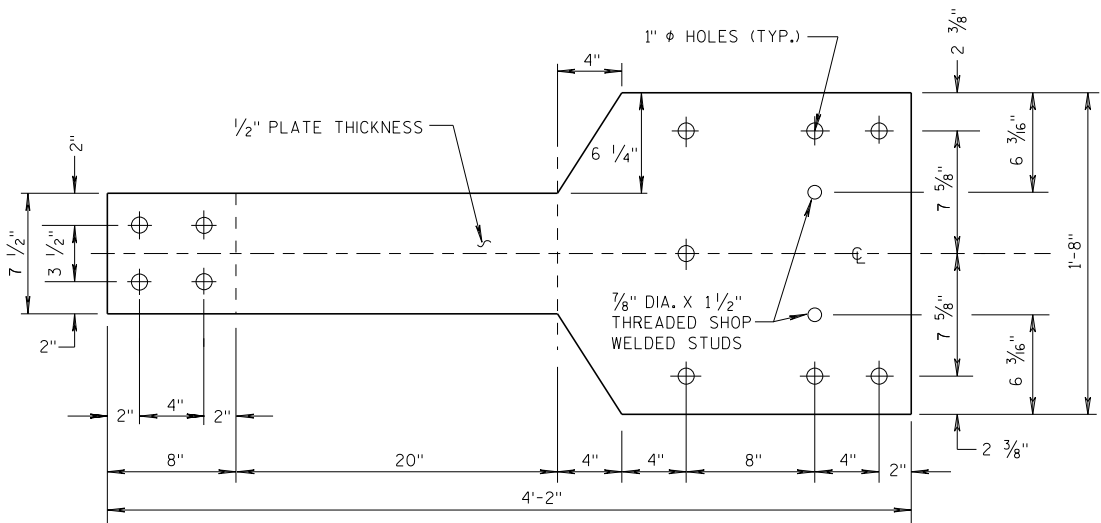

FRONT VIEW

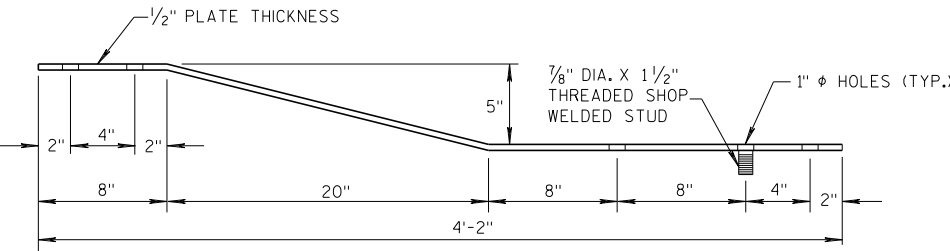


PLAN VIEW
BACK-UP PLATE DETAIL, TYPE "M"

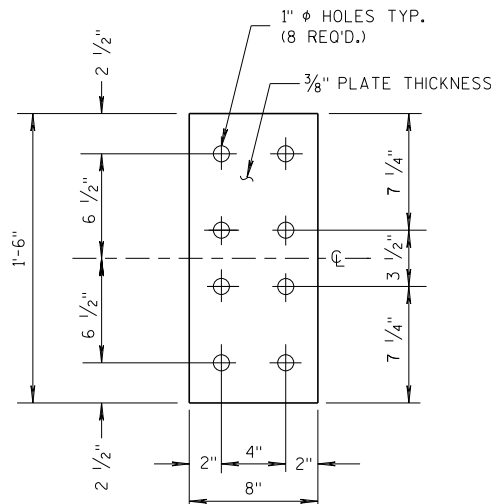


FRONT VIEW

ANCHOR
PLATE DETAIL,
TYPE "M"

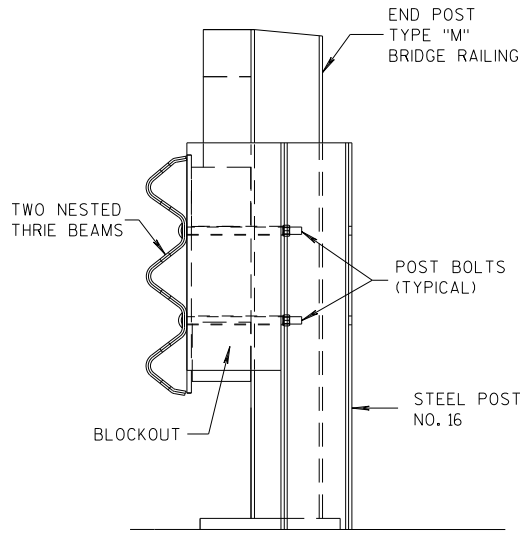


SECTION M-M

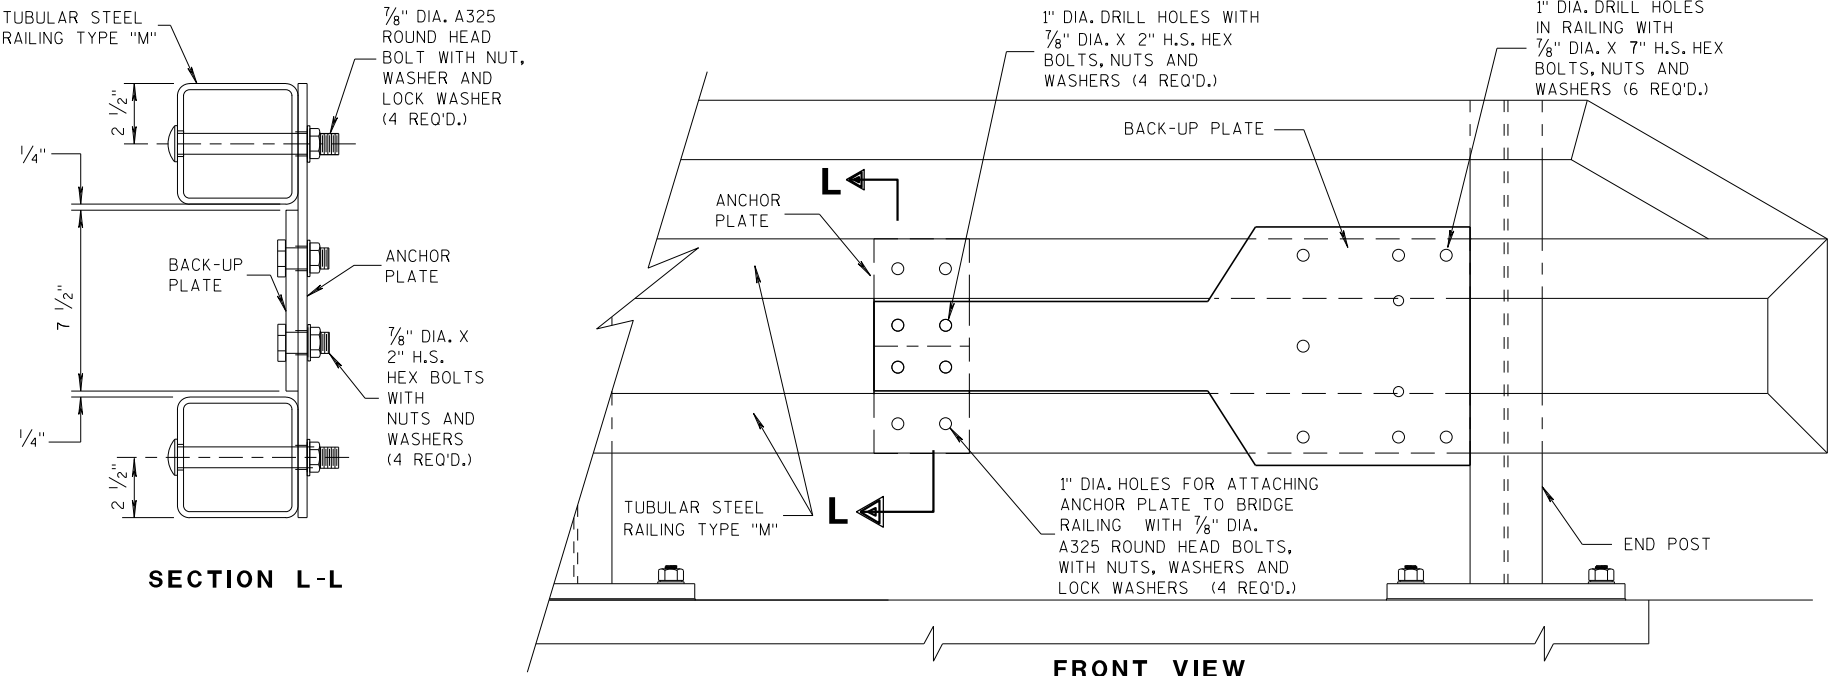

SECTION L-L


FRONT VIEW

ANCHOR AND BACK-UP PLATE MOUNTING TO BRIDGE RAILING, TYPE "M"

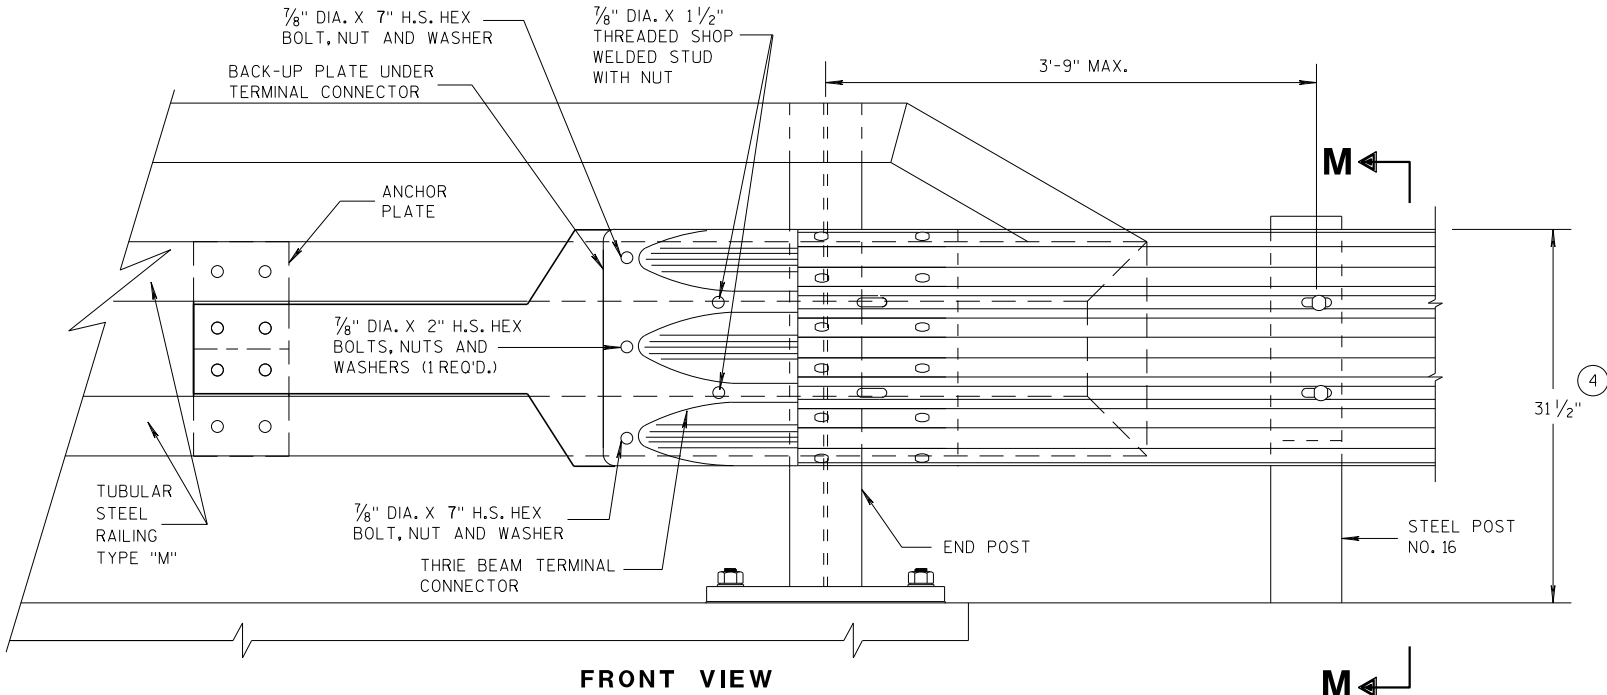

FRONT VIEW

M

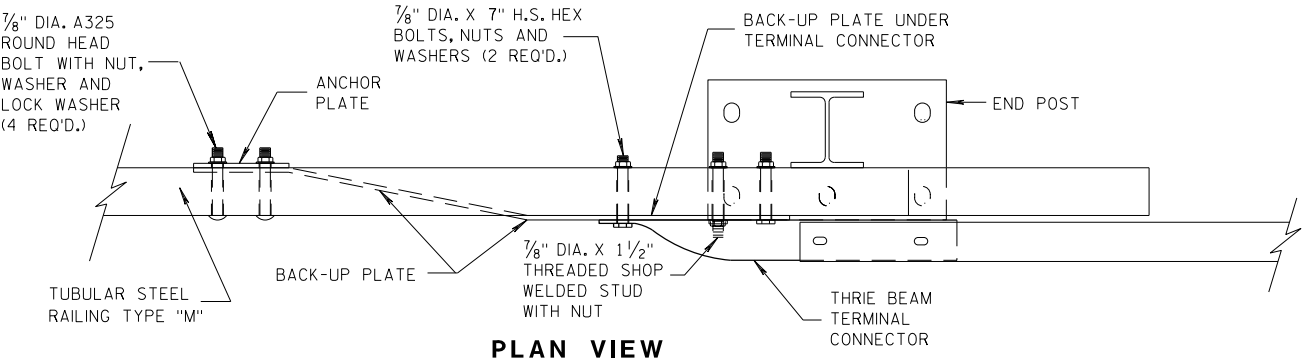

PLAN VIEW

THREE BEAM CONNECTION TO TUBULAR RAILING, TYPE "M"

MIDWEST GUARDRAIL SYSTEM
THREE BEAM TRANSITION (MGS)

STATE OF WISCONSIN
DEPARTMENT OF TRANSPORTATION

APPROVED
07/2018 /S/ Rodney Taylor
DATE ROADWAY STANDARDS UNIT SUPERVISOR
FHWA 102 ENT





- 10 STIFFENERS LOCATED AT THE OUTSIDE EDGES OF THE COVER PLATES SHALL BE WELDED AS FOLLOWS:
SINGLE BEVEL GROOVE WELD ON EXTERNAL SIDES AND $\frac{3}{16}$ " FILLET WELD BY 1" LONG SPACED AT 2" ON INTERNAL SIDES.
- 11 STIFFENERS LOCATED ON THE INSIDE OF THE COVER PLATE SHALL BE WELDED AS FOLLOWS:
 $\frac{3}{16}$ " FILLET WELD BY 1" LONG SPACED AT 2".

CONNECTOR PLATE DIMENSION (PER ASSEMBLY)				
PLATE	QUANTITY	SHAPE	SIZE (A × B × C × D)	THICKNESS
P1	1		20" × 20"	3/16"
P2	1		20" × 20" × 28 9/16"	3/16"
P3	1		39" × 3 5/8" × 20" × 19 5/16"	3/16"
S1	4		18 1/16" × 3 5/8" × 18 3/4"	1/4"
S2	1		10 1/4" × 2 1/16" × 10 3/8" × 1/2"	1/4"
S3	1		3" × 1 1/16" × 3 1/8" × 1/2"	1/4"
S4	1		6 1/8" × 2 1/16"	1/4"
S5	1		6 1/8" × 1 1/16"	1/4"
S6	1		7 3/4" × 1 3/4"	1/4"
S7	1		2 9/16" × 6" × 3 5/8" × 5 7/8"	1/4"
S8	1		1 5/32" × 7 1/2" × 2 1/2" × 7 3/8"	1/4"
S9	1		6 1/16" × 6 3/16" × 1 3/32"	1/4"
S10	1		1 1/8" × 9 7/8" × 3 5/8" × 9 1/16"	1/4"
S11	1		8 1/2" × 8 3/4" × 1 3/16"	1/4"

SINGLE SLOPE CONNECTION PLATE

THRIE BEAM CONNECTION TO SINGLE SLOPE BARRIER

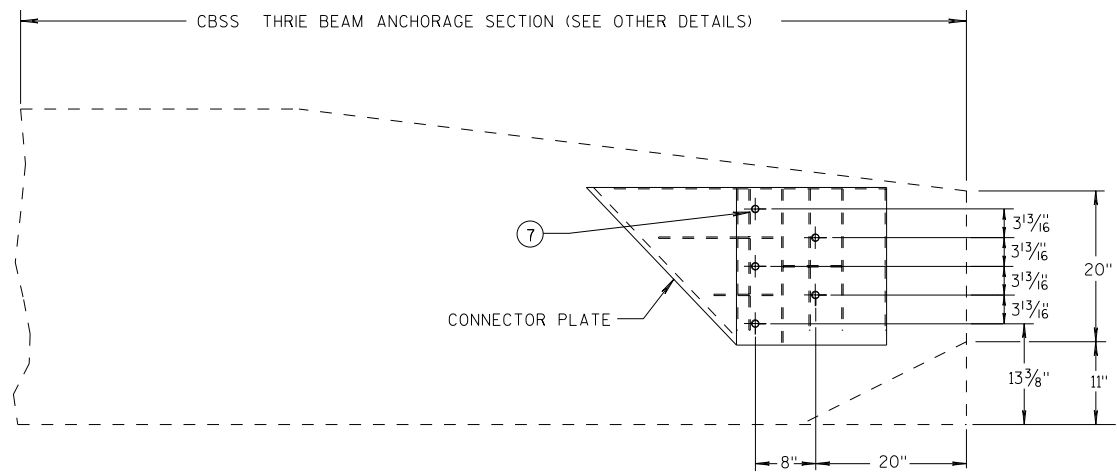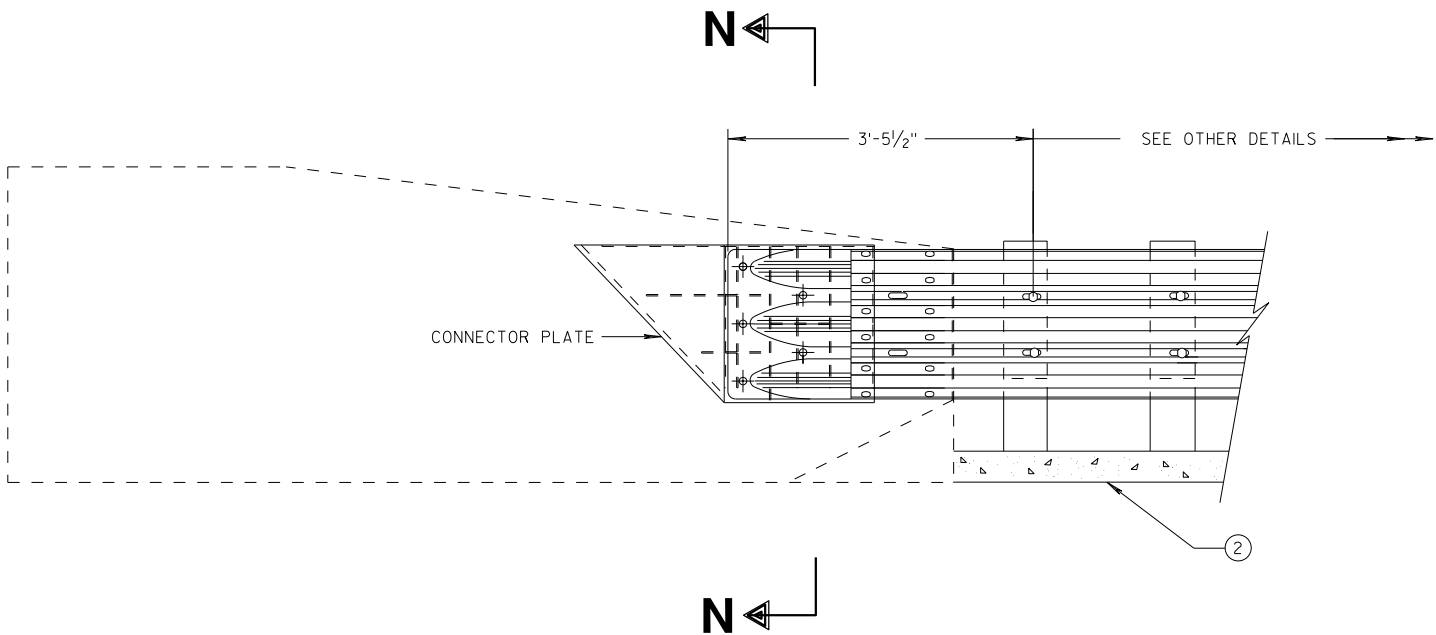


SINGLE SLOPE CONNECTION PLATE PLACEMENT

GENERAL NOTES


CONNECTOR PLATE, DRILLING BOLT HOLES THROUGH THE PARAPET, BOLTS, NUTS, WASHERS AND REPAIRING DAMAGED CONCRETE ARE INCIDENTAL TO THE CONTRACT.

(2) OPTIONAL CURB AND GUTTER OR DRAINAGE FEATURE SEE PLAN FOR INFORMATION.

(7) BOLTS MAY BE A325 BOLTS OR A449 BOLTS. BOLT LENGTH AND THREADING LENGTH ARE TO ALLOW FOR A TIGHT CONNECTION BETWEEN RIGID BARRIER AND THRIE BEAM CONNECTION PLATE. CONTRACTOR IS TO FIELD VERIFY BOLT LENGTH AND THREAD LENGTH. ONE ROUND WASHER REQUIRED BETWEEN BOLT HEAD AND THRIE BEAM CONNECTION PLATE. BOLTS THAT EXTEND THROUGH THE PARAPET AND OUT THE BACK FACE REQUIRE A HARDENED ROUND STEEL WASHER THAT IS 2" O.D. X 5/32" THICK AND ONE PLATE WASHER. REPAIR ANY DAMAGED CONCRETE FROM BOLT INSTALLATION.

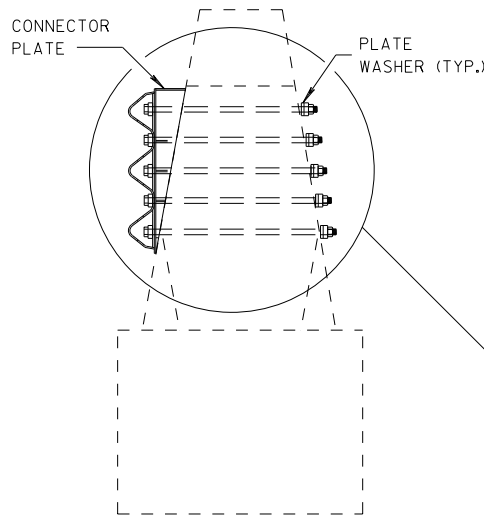

SECTION N-N

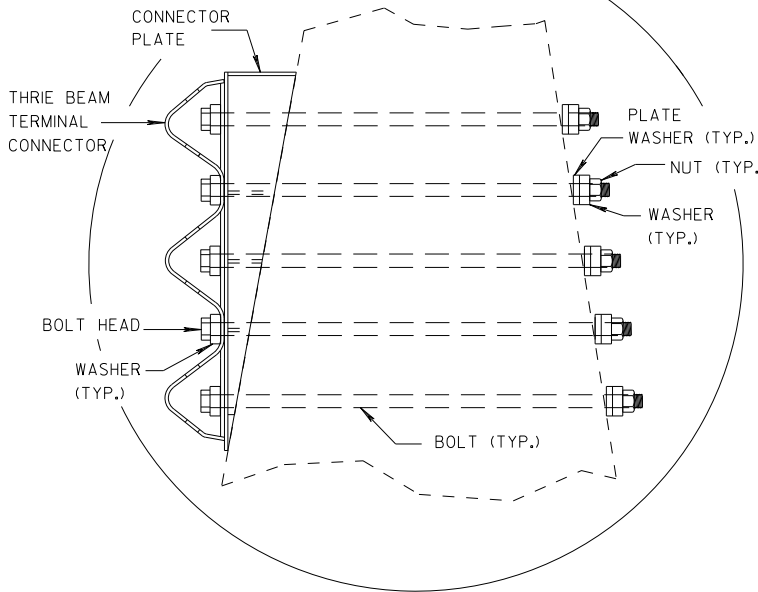

MIDWEST GUARDRAIL SYSTEM
THRIE BEAM TRANSITION (MGS)


STATE OF WISCONSIN
DEPARTMENT OF TRANSPORTATION

APPROVED
DATE 7/2018
FHWA


/S/ Rodney Taylor
ROADWAY STANDARDS DISTRICT
UNIT SUPERVISOR 104

GENERAL NOTES

- ④ TOLERANCE FOR TOP OF BEAM IS $\pm 1"$.
- ⑫ BOLTS MAY BE A325 BOLTS OR A449 BOLTS. BOLT LENGTH AND THREADING LENGTH ARE TO ALLOW FOR A TIGHT CONNECTION BETWEEN RIGID BARRIER AND THRIE BEAM CONNECTION PLATE. CONTRACTOR IS TO FIELD VERIFY BOLT LENGTH AND THREAD LENGTH. ONE ROUND WASHER REQUIRED BETWEEN BOLT HEAD AND THRIE BEAM CONNECTOR PLATE. ON BACKSIDE OF PARAPET ONE ROUND WASHER, AND NUT REQUIRED. BOLT THREAD IS TO EXTEND $\frac{1}{2}$ -INCH BEYOND NUT.

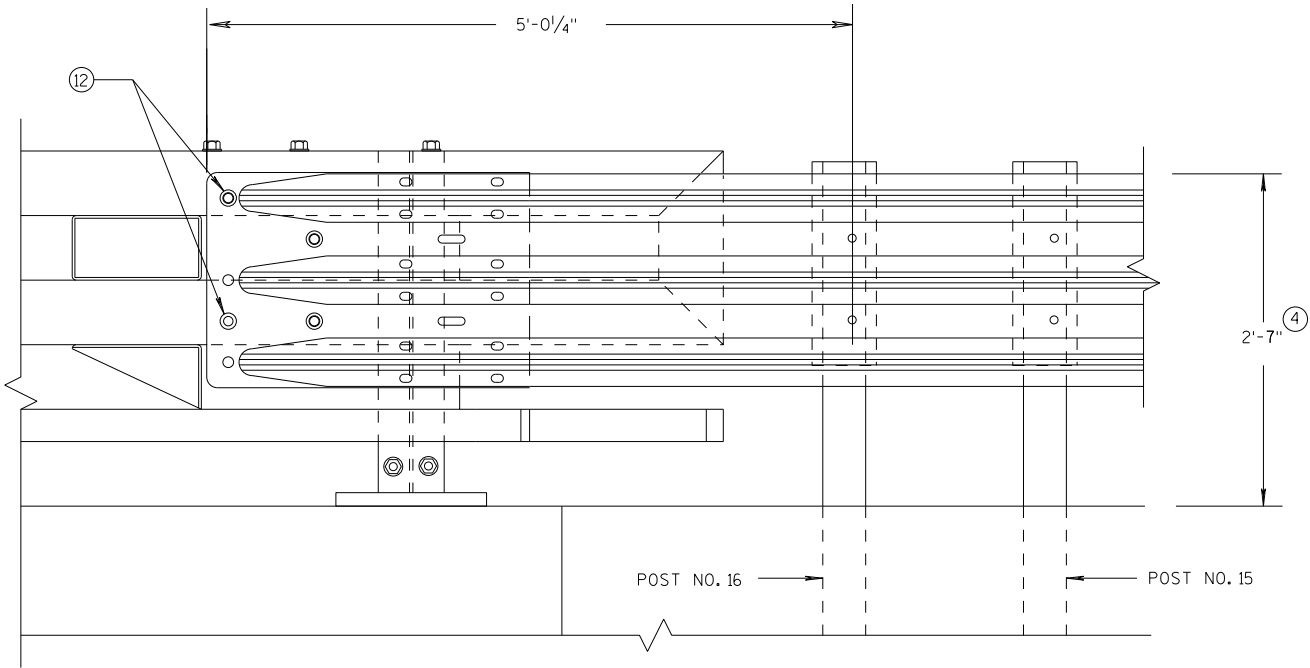

ELEVATION OF DETAIL AT NY3 END POST
THRIE BEAM RAIL ATTACHMENT

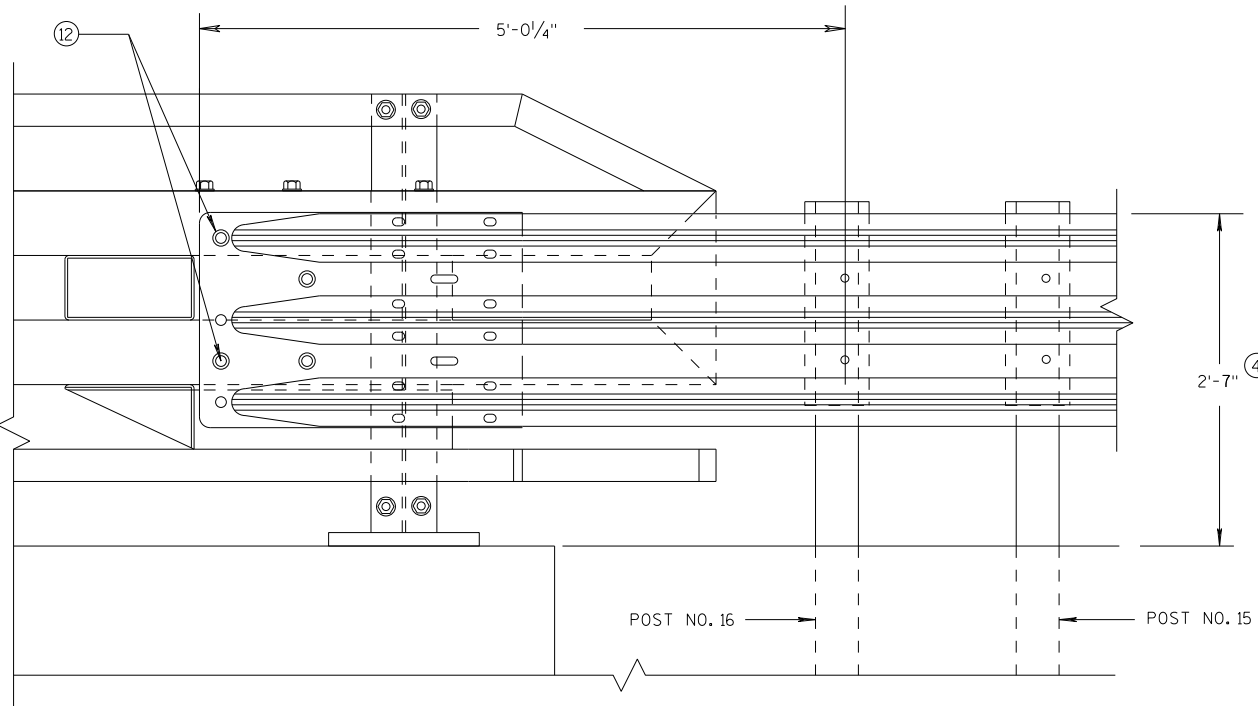


ELEVATION OF DETAIL AT NY4 END POST
THRIE BEAM RAIL ATTACHMENT

MIDWEST GUARDRAIL SYSTEM
THRIE BEAM TRANSITION (MGS)

STATE OF WISCONSIN
DEPARTMENT OF TRANSPORTATION

APPROVED
DATE 7/2018 /S/ Rodney Taylor
ROADWAY STANDARDS UNIT SUPERVISOR 105 NT
FHWA

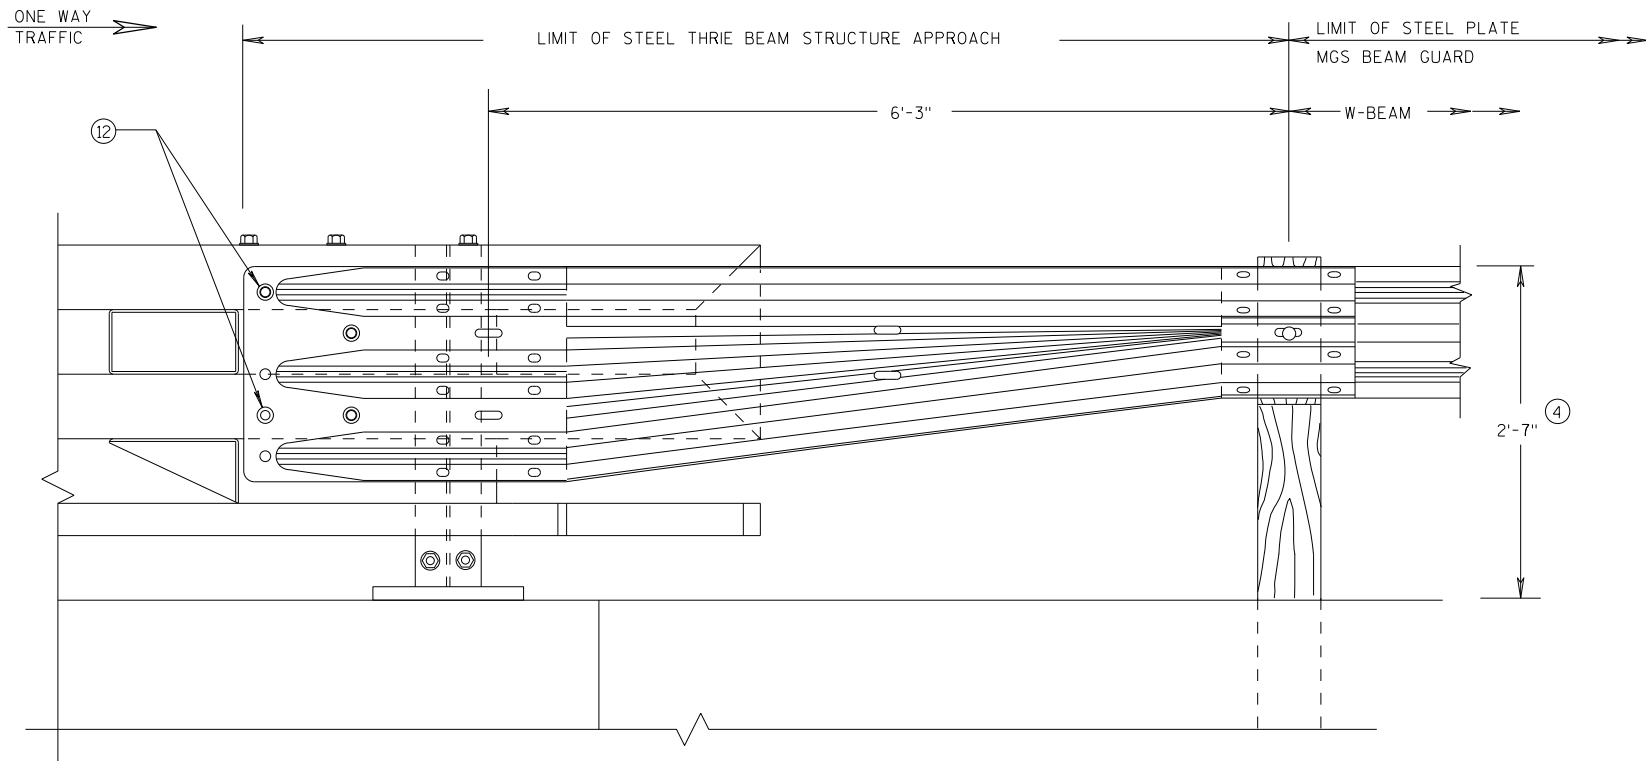


GENERAL NOTES

(4) TOLERANCE FOR TOP OF BEAM IS $\pm 1"$.

(12) BOLTS MAY BE A325 BOLTS OR A449 BOLTS. BOLT LENGTH AND THREADING LENGTH ARE TO ALLOW FOR A TIGHT CONNECTION BETWEEN RIGID BARRIER AND THRIE BEAM CONNECTION PLATE. CONTRACTOR IS TO FIELD VERIFY BOLT LENGTH AND THREAD LENGTH. ONE ROUND WASHER REQUIRED BETWEEN BOLT HEAD AND THRIE BEAM CONNECTOR PLATE. ON BACKSIDE OF PARAPET ONE ROUND WASHER, AND NUT REQUIRED. BOLT THREAD IS TO EXTEND $\frac{1}{2}$ -INCH BEYOND NUT.

FRONT VIEW

W BEAM TRANSITION AND CONNECTION TO BRIDGE RAILING TYPE "NY3" (USE ONLY ON THE TRAFFIC EXIT END OF ONE WAY BRIDGES)

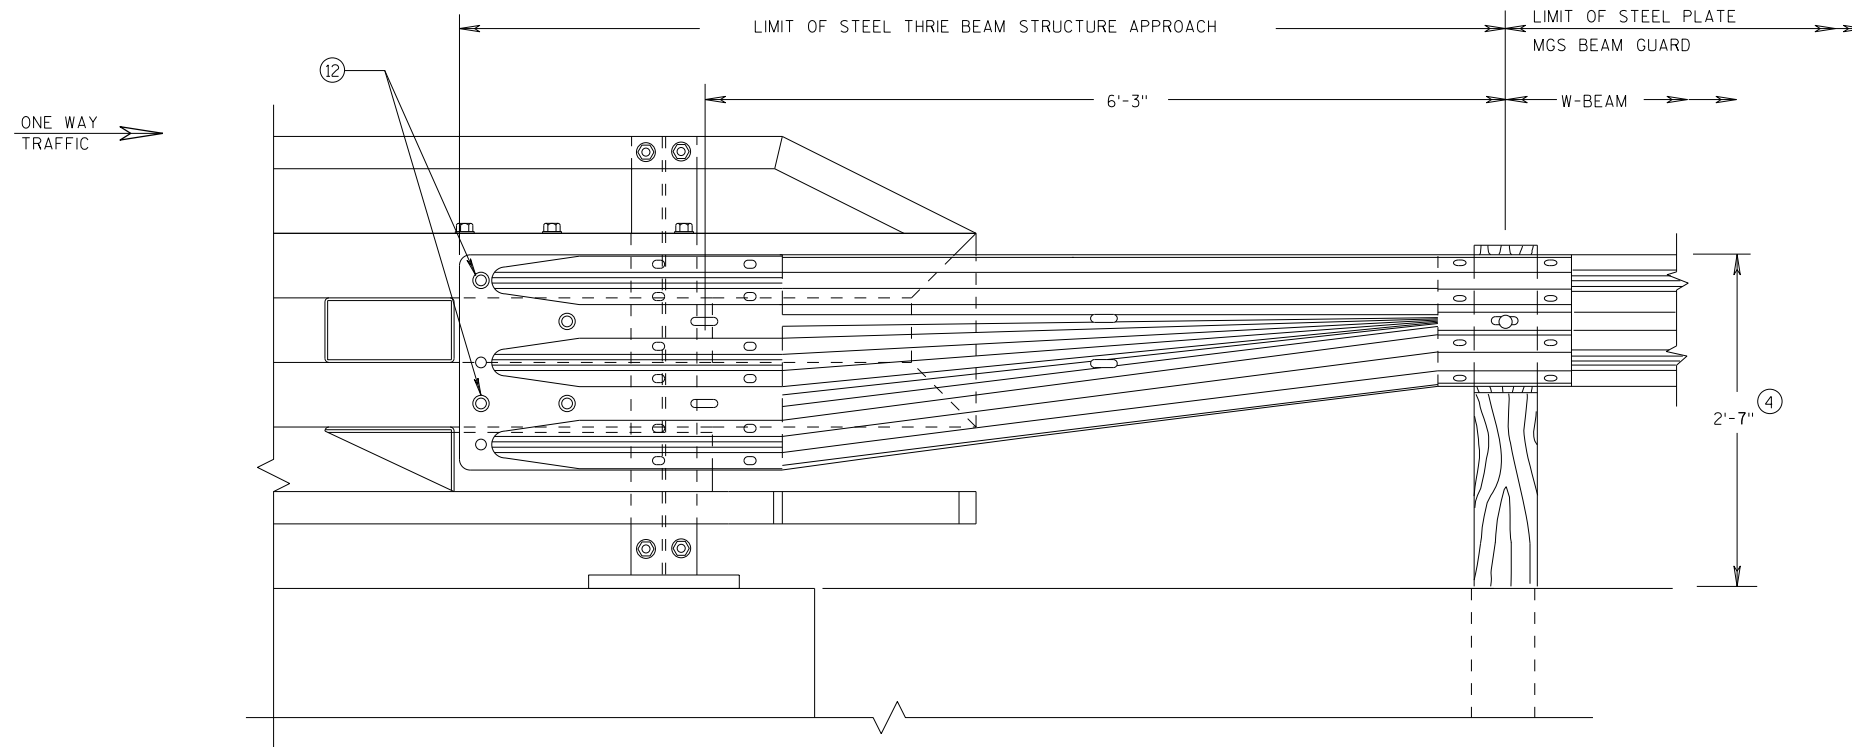

FRONT VIEW

W BEAM TRANSITION AND CONNECTION TO BRIDGE RAILING TYPE "NY4" (USE ONLY ON THE TRAFFIC EXIT END OF ONE WAY BRIDGES)

MIDWEST GUARDRAIL SYSTEM
THRIE BEAM TRANSITION (MGS)

STATE OF WISCONSIN
DEPARTMENT OF TRANSPORTATION

APPROVED

7/2018

DATE


FHWA

/S/ Rodney Taylor


ROADWAY STANDARDS C 106

UNIT SUPERVISOR

NT

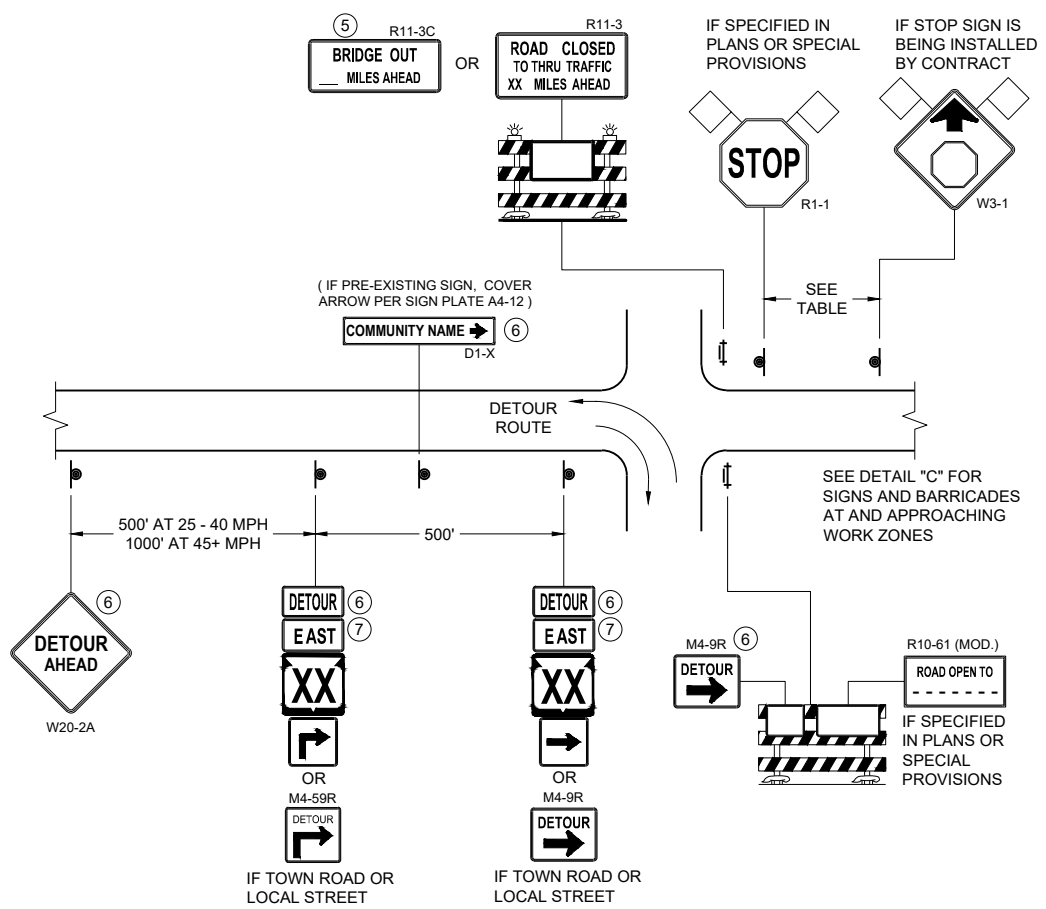

DETAIL A
MAINLINE CLOSURE WITH POSTED DETOUR
WORK ZONE GREATER THAN OR EQUAL TO ½ MILE FROM
DETOUR ROUTE (1000 FEET IF URBAN)

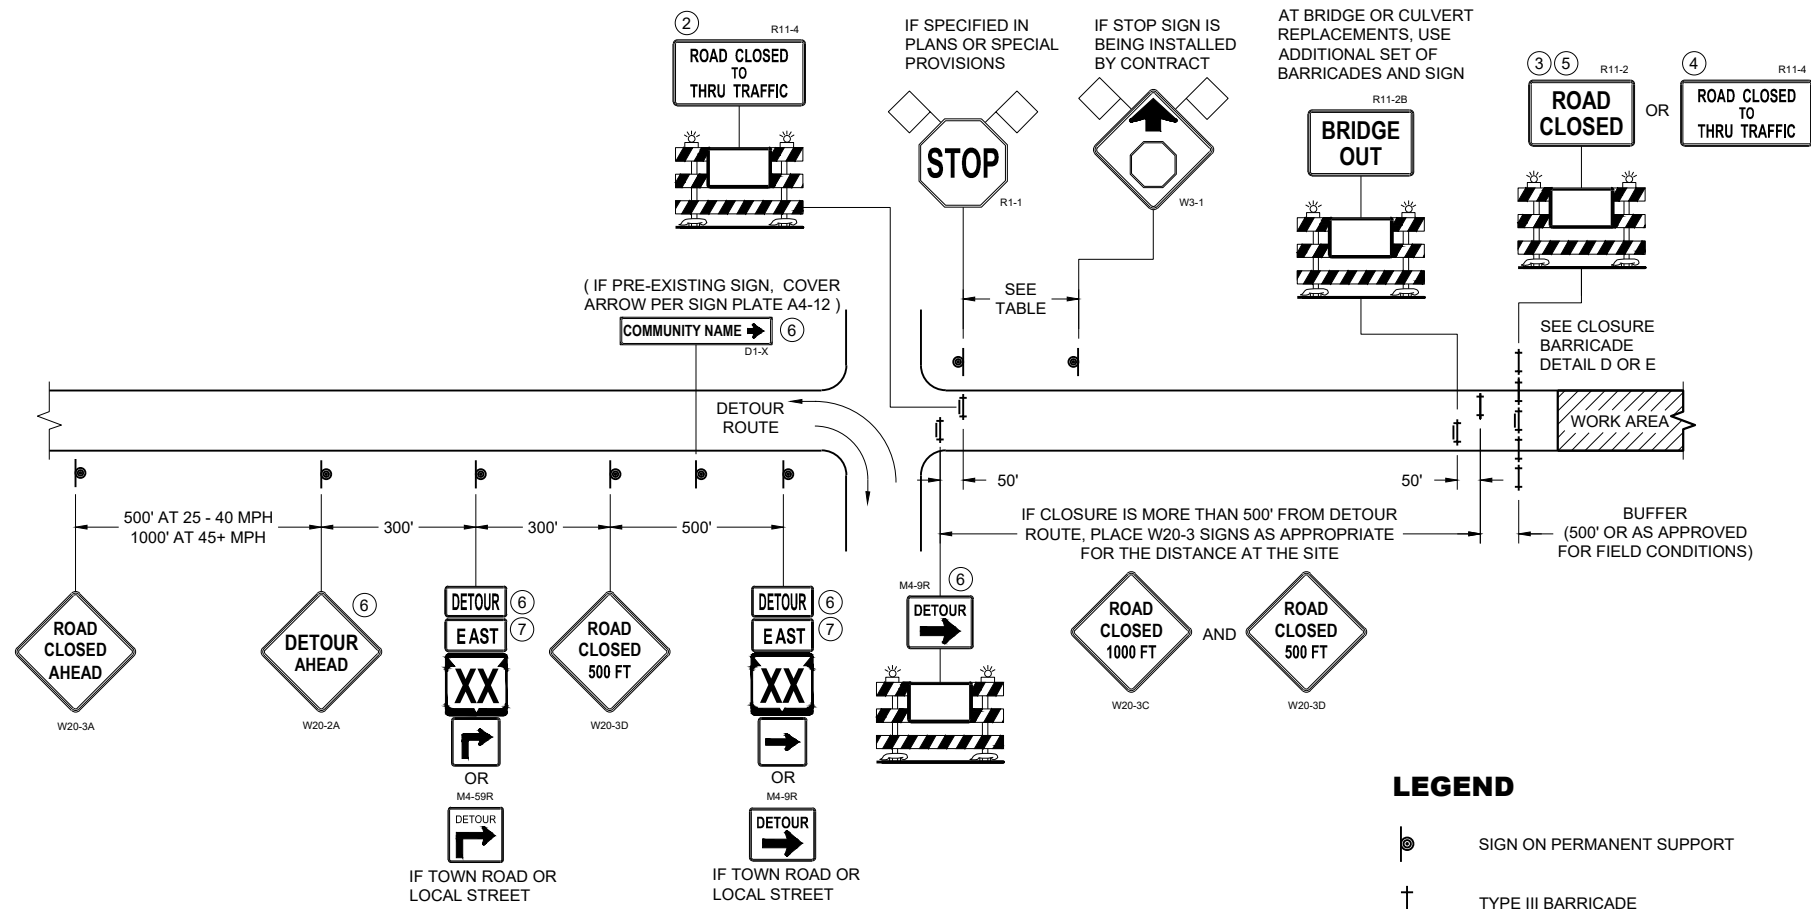

DETAIL B
MAINLINE CLOSURE WITH POSTED DETOUR
WORK ZONE LESS THAN ½ MILE FROM
DETOUR ROUTE (1000 FEET IF URBAN)


LEGEND

- SIGN ON PERMANENT SUPPORT
- TYPE III BARRICADE
- TYPE III BARRICADE WITH ATTACHED SIGN
- TYPE "A" WARNING LIGHT (FLASHING)
- WORK AREA
- FLAGS, 16" X 16" MIN. (ORANGE)

DETOUR M4 - 8
EAST M3 - X
XX OR **XX** OR **COUNTY X**
M1 - 4 M1 - 6 M1 - 5A
DETOUR OR **DETOUR**
M05 - 1 M06 - 1

SPEED LIMIT (MPH)	"STOP AHEAD" ADVANCE WARNING DISTANCE (FT)
25	200
30	200
35	350
40	350
45	500
50	550
55	750

SEE SDD 15C2-SHEET "b"
FOR GENERAL NOTES
AND FOOTNOTES ① THROUGH ⑦

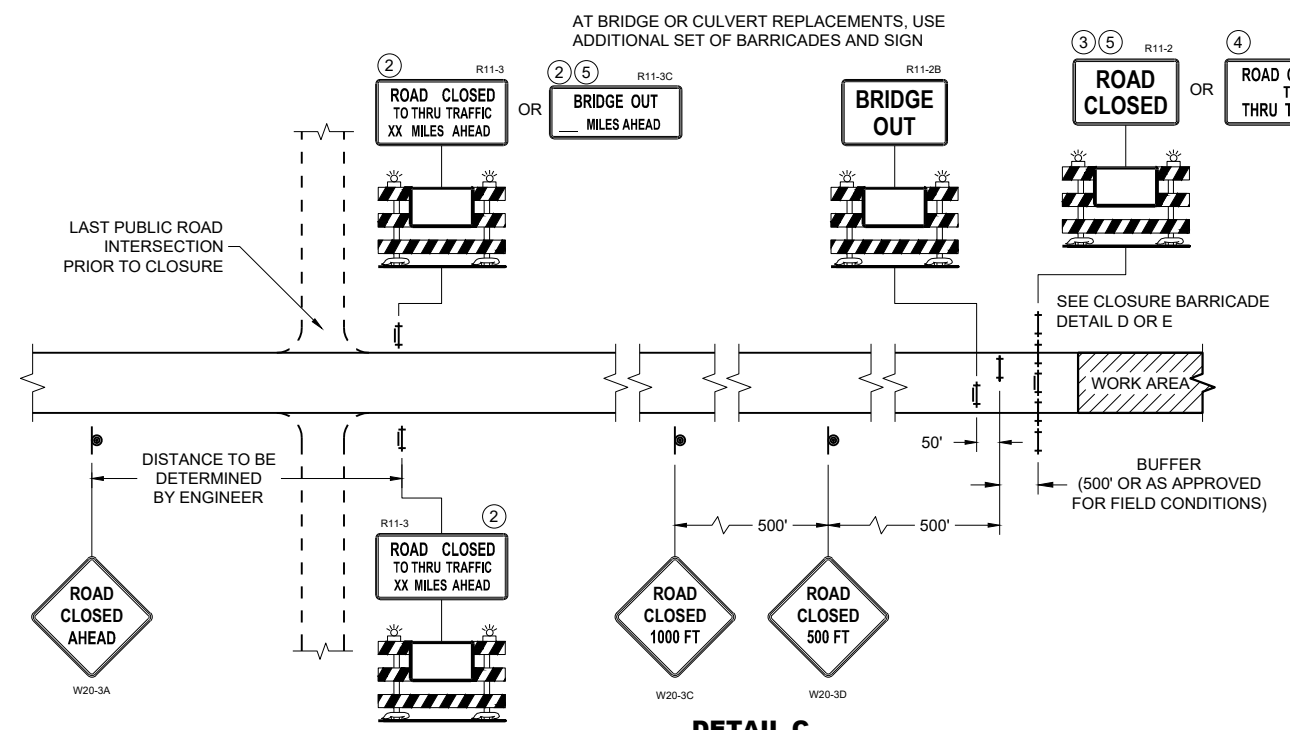


DETAIL C
MAINLINE CLOSURE, NO POSTED DETOUR

**BARRICADES AND SIGNS
FOR MAINLINE CLOSURES**


STATE OF WISCONSIN
DEPARTMENT OF TRANSPORTATION

APPROVED
November 2025 /S/ Andrew Heidtke
DATE WORK ZONE ENGINEER

FHWA

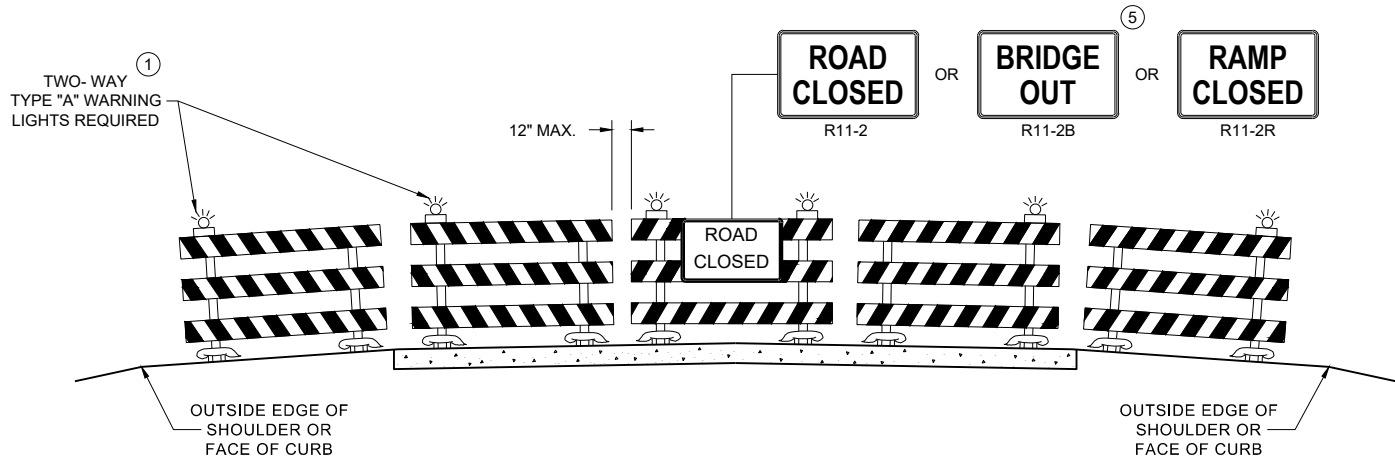

DETAIL D
ROAD CLOSURE BARRICADE DETAIL
APPROACH VIEW

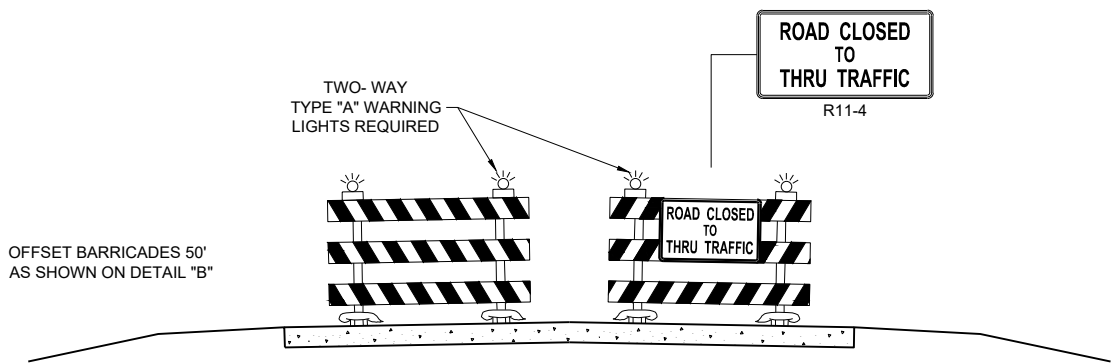

DETAIL E
LANE CLOSURE BARRICADE DETAIL
APPROACH VIEW

SEE SDD 15C2 - SHEET "a" FOR LEGEND

GENERAL NOTES

THE EXACT NUMBER, LOCATION, AND SPACING OF ALL SIGNS AND BARRICADES SHALL BE ADJUSTED TO FIT FIELD CONDITIONS AS APPROVED BY THE ENGINEER.

ANY SIGNS TEMPORARY OR EXISTING, WHICH CONFLICT WITH TRAFFIC CONTROL "IN USE", SHALL BE REMOVED OR COVERED AS NEEDED AND AS APPROVED BY THE ENGINEER.

THE SPACING BETWEEN TRAFFIC CONTROL SIGNS SHOULD BE ADJUSTED TO NOT CONFLICT WITH AND SHOULD PROVIDE A DESIRABLE MINIMUM OF 200 FEET CLEARANCE TO EXISTING SIGNS THAT WILL REMAIN IN PLACE.

BARRICADES THAT MUST BE MOVED FOR A WORK OPERATION SHALL BE IMMEDIATELY RE-ESTABLISHED UPON COMPLETION OF THE OPERATION, OR FOR CONTINUING OPERATIONS, AT THE END OF EACH WORKING DAY.

SIGNS THAT WILL BE IN PLACE LESS THAN 7 CONTINUOUS DAYS AND NIGHTS MAY BE MOUNTED ON PORTABLE SUPPORTS.

ALL TYPE III BARRICADES SHALL HAVE RAILS REFLECTORIZED ON BOTH FACES. STRIPES SHALL BE PROPERLY SLOPED DOWN TOWARD THE TRAFFIC SIDE OR AS SHOWN IN THE ROAD CLOSURE BARRICADE DETAIL "D" FOR FULL ROAD CLOSURES.

TYPE "A" LOW - INTENSITY FLASHING WARNING LIGHTS SHALL BE VISIBLE ON BOTH SIDES OF THE BARRICADE.

PARTIAL NUMBERS ON SIGNS SHALL BE DISPLAYED AS A WHOLE NUMBER(AS NEEDED) FOLLOWED BY A FRACTION. SIGNS SHALL NOT DISPLAY NUMBERS IN DECIMAL FORM.

"WO" AND "MO" SIGNS ARE THE SAME AS "W" AND "M" SIGNS EXCEPT THE BACKGROUND IS ORANGE.

ALL SIGNS SHALL BE 48" X 48" UNLESS OTHERWISE NOTED BELOW:
R11 - 2 SHALL BE 48" X 30"
R11 - 3 SHALL, R11 - 4 AND R10 - 61 SHALL BE 60 " X 30"
M4 - 9 SHALL BE 30" X 24"
M3 - X SHALL BE 24" X 12" (36" X 18" IF NEEDED TO MATCH EXISTING SIGNS)
M4 - 8 SHALL BE 24" X 12" (36" X 18" IF NEEDED TO MATCH EXISTING SIGNS)
M1 - 4, M1 - 5A AND M1 - 6 SHALL BE 24" X 24" (36" X 36" IF NEEDED TO MATCH EXISTING SIGNS)
MO5 - 1 AND MO6 - 1 SHALL BE 21" X 21" (30" X 30" IF NEEDED TO MATCH EXISTING SIGNS)
D1 - X SHALL BE AS SHOWN ON SPECIFIC PROJECT SIGNING DETAIL SHEETS.
R1 - 1 SHALL BE 36" X 36"

SIGNS PLACED ON TYPE III BARRICADES THAT ARE SIZES OTHER THAN 48"X30" SHALL HAVE A CORRUGATED POLYPROPYLENE OR POLYETHYLENE PLASTIC SIGN BASE.

- ① TWO WARNING LIGHTS SHALL BE PROVIDED ON THE CENTER BARRICADE AND A MINIMUM OF ONE WARNING LIGHT SHALL BE PROVIDED ON EACH OF THE OTHER BARRICADES WITHIN THE ROADWAY LIMITS. SPACING OF THE WARNING LIGHTS SHALL BE UNIFORM TO THE EDGE OF ROADWAY AS SHOWN (APPROX. 8 FOOT LIGHT SPACING).
- ② THESE SIGNS AND BARRICADES ARE NOT REQUIRED IF ROAD CLOSURE BEGINS AT AN INTERSECTION.
- ③ FOR ROAD CLOSURE WITHOUT LOCAL ACCESS TO PROJECT, SEE ROAD CLOSURE BARRICADE DETAIL "D".
- ④ FOR ROAD CLOSURE WITH LOCAL ACCESS TO PROJECT, SEE ROAD CLOSURE BARRICADE DETAIL "E".
- ⑤ FOR BRIDGE OR CULVERT REPLACEMENTS, SUBSTITUTE "BRIDGE OUT" INSTEAD OF "ROAD CLOSED" ON R11 - 2 AND R11 - 3 SIGNS.
- ⑥ INSTALL DETOUR AND COMMUNITY GUIDE SIGNS AND ARROWS ONLY IF SPECIFIED IN THE CONTRACT. IF THERE ARE EXISTING ROUTE MARKER ASSEMBLIES THAT WILL REMAIN IN PLACE, ADJUST THE LOCATION OF THE DETOUR ROUTE SIGNS TO CORRESPOND WITH THE EXISTING ASSEMBLIES. MODIFY EXISTING SIGNS WHERE POSSIBLE. SEE SPECIFIC PROJECT DETOUR SIGNING DETAIL SHEETS. IF DETOUR SIGNS ARE BEING INSTALLED BY OTHERS, PLACE THE CONTRACTED TRAFFIC CONTROL SIGNS TO ALLOW FOR PLACEMENT OF ALL WARNING, DETOUR AND GUIDE SIGNS AS SHOWN.
- ⑦ "EAST" CARDINAL DIRECTION MARKERS AND RIGHT TURN ARROWS ARE SHOWN. USE OTHER CARDINAL DIRECTIONS AND ARROWS AS APPROPRIATE.

BARRICADES AND SIGNS FOR VARIOUS CLOSURES	
STATE OF WISCONSIN DEPARTMENT OF TRANSPORTATION	
APPROVED November 2025 DATE	/S/ Andrew Heidtke WORK ZONE ENGINEER
FHWA	

GENERAL NOTES

THE EXACT NUMBER, LOCATION, AND SPACING OF ALL SIGNS AND DEVICES SHALL BE ADJUSTED TO FIT FIELD CONDITIONS.

THE SPACING BETWEEN TRAFFIC CONTROL SIGNS SHOULD BE ADJUSTED TO NOT CONFLICT WITH AND SHOULD PROVIDE A MINIMUM OF 200 FEET (500 FEET DESIRABLE) CLEARANCE TO EXISTING SIGNS THAT WILL REMAIN IN PLACE.

ALL SIGNS ARE 48" X 48" UNLESS OTHERWISE NOTED.


SIGNS THAT WILL BE IN PLACE LESS THAN SEVEN CONTINUOUS DAYS AND NIGHTS MAY BE MOUNTED ON PORTABLE SUPPORTS.

IF A "STOP" SIGN MUST BE REMOVED FOR A WORK OPERATION, A TEMPORARY "STOP" SIGN SHALL BE PLACED PRIOR TO THE SIGN REMOVAL, OR A FLAGGER SHALL BE PROVIDED UNTIL THE SIGN IS REESTABLISHED.


- * OMIT G20-1 SIGNS IF LENGTH OF WORK AREA IS 2 MILES OR LESS
- ** PLACE AN ADDITIONAL W20-1A "ROAD WORK AHEAD" SIGN IF WORK AREA WITHIN THE PROJECT IS SEPARATED BY MORE THAN 2 MILES FROM PREVIOUS WORK AREA.

LEGEND

-  SIGN ON PERMANENT SUPPORT
-  DIRECTION OF TRAFFIC
-  WORK AREA

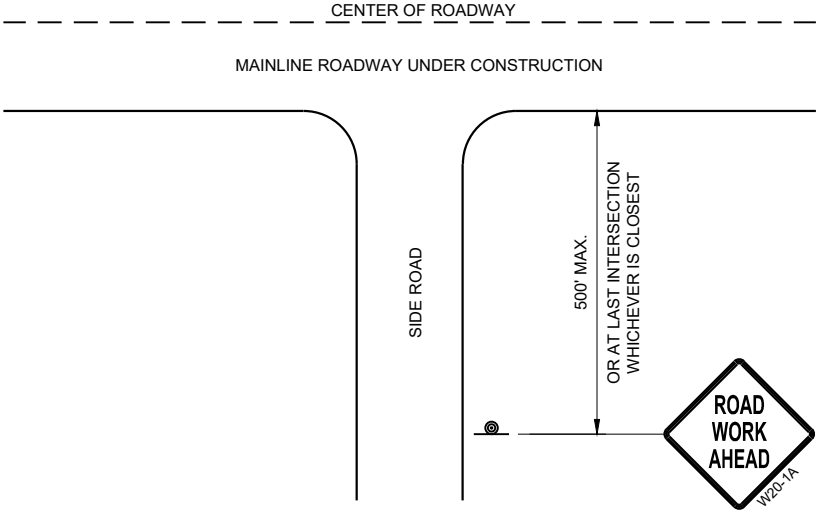

TYPICAL SIDE ROAD APPROACH
WARNING SIGN DETAIL

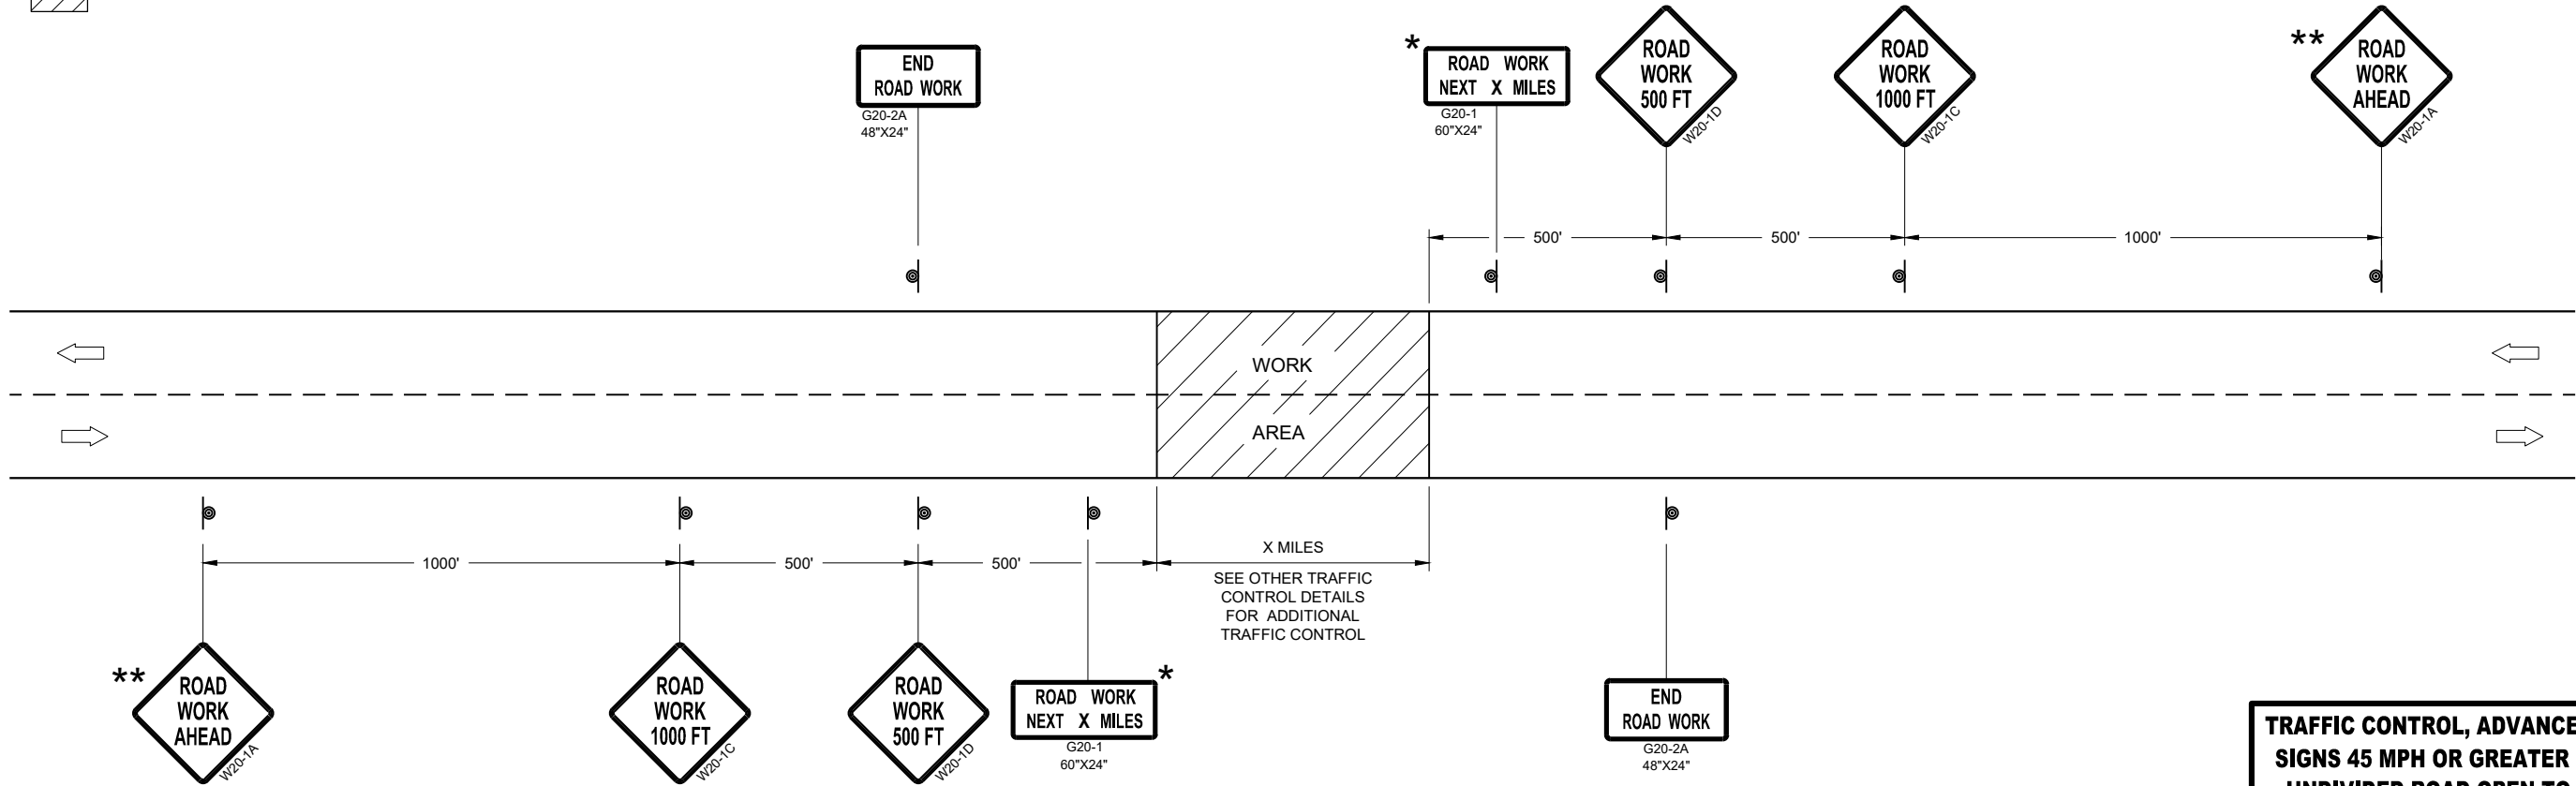


TRAFFIC CONTROL, ADVANCE WARNING SIGNS 45MPH OR GREATER


TRAFFIC CONTROL, ADVANCE WARNING
SIGNS 45 MPH OR GREATER TWO-WAY
UNDIVIDED ROAD OPEN TO TRAFFIC

STATE OF WISCONSIN
DEPARTMENT OF TRANSPORTATION

APPROVED
July 2018 /S/ Andrew Heidtke
DATE WORK ZONE ENGINEER 110
FHWA

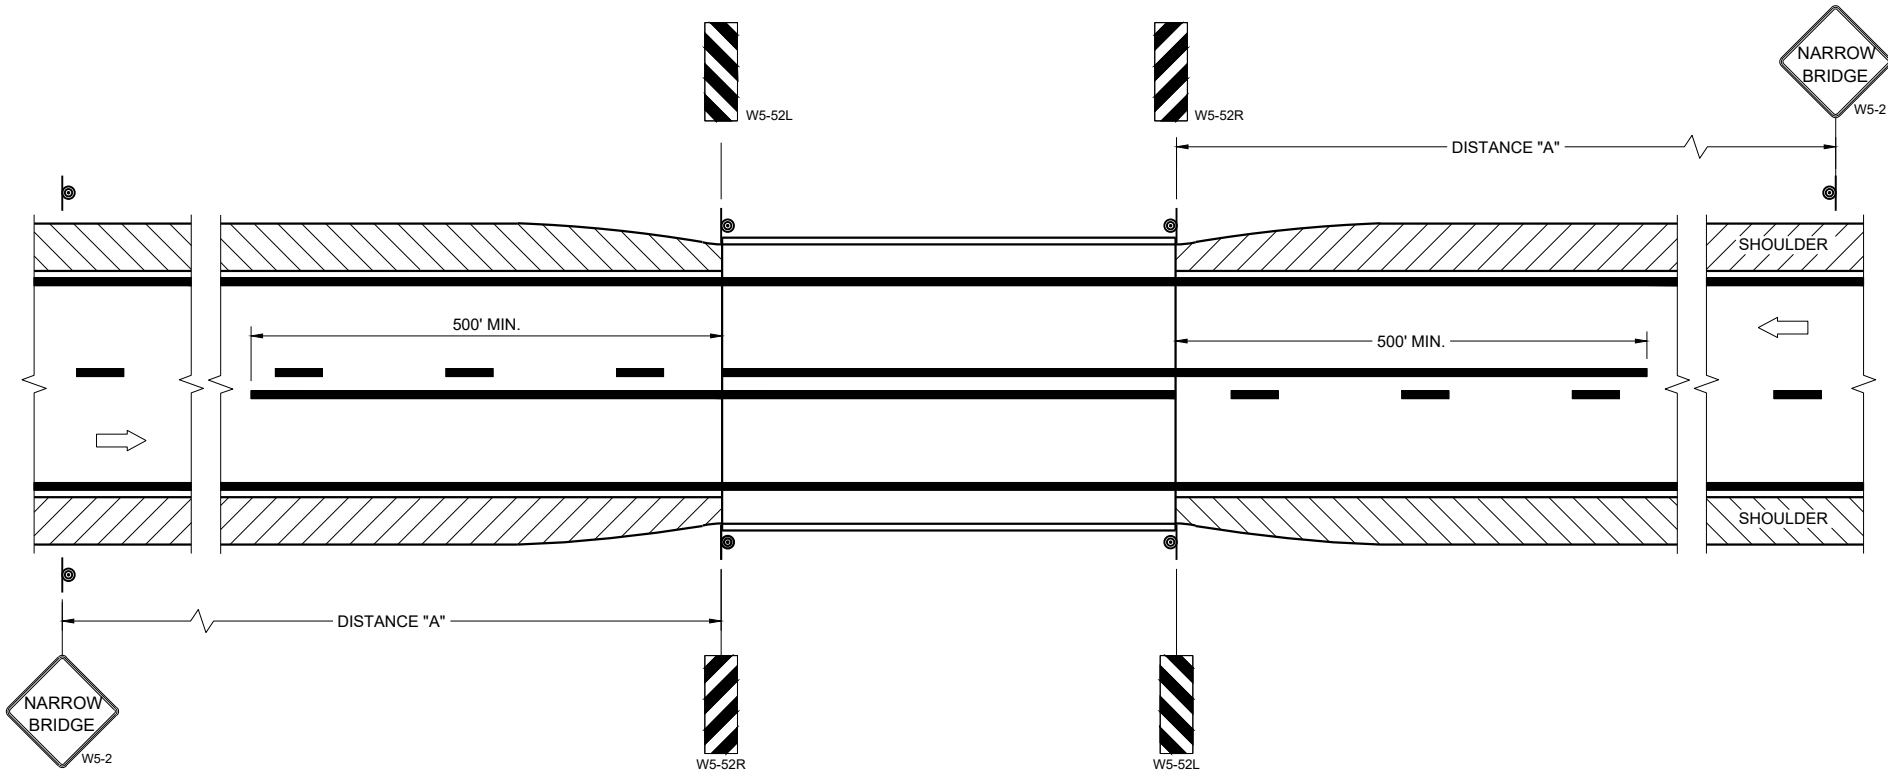

SITUATION 1
WARRANTING CRITERIA:
BRIDGE WIDTH IS AT LEAST 16 FEET BUT LESS THAN 24 FEET.

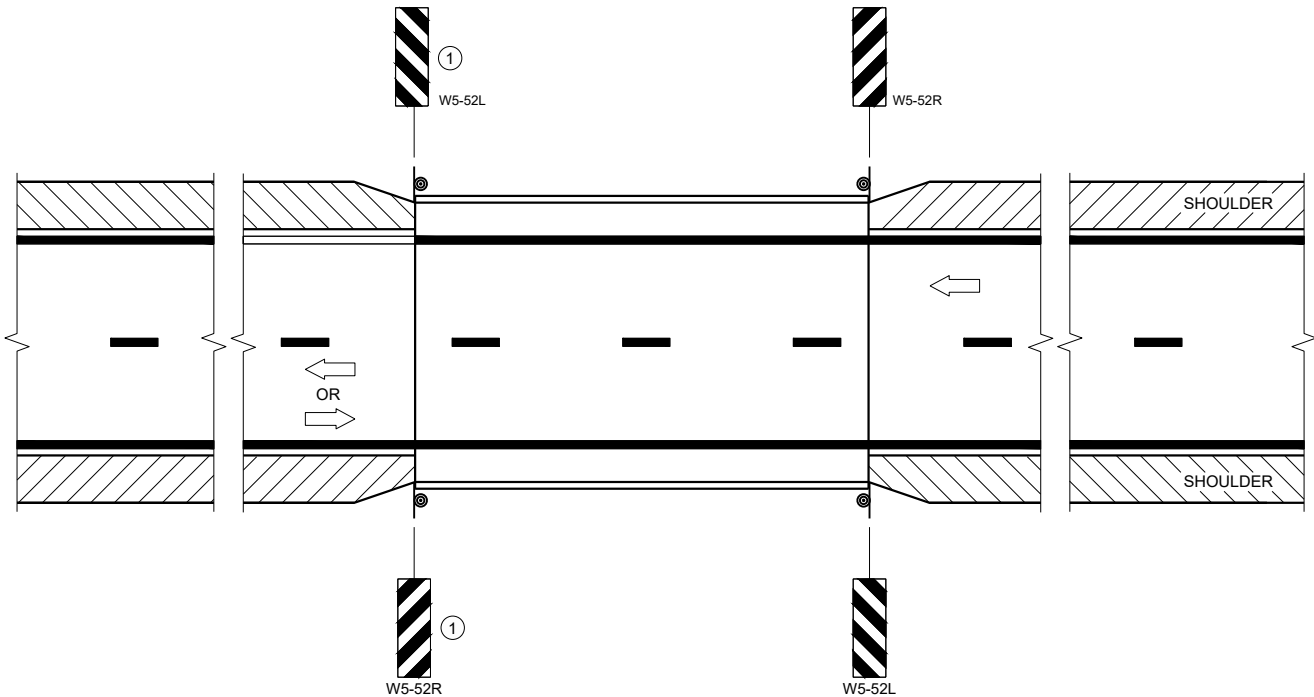

SITUATION 2
WARRANTING CRITERIA:
1. BRIDGE WIDTH IS AT LEAST 24 FEET AND
2. BRIDGE SHOULDER WIDTH IS LESS THAN 6 FEET

GENERAL NOTES

DETAILS OF TRAFFIC CONTROL DEVICES AND INSTALLATION NOT SHOWN ON THE DRAWING SHALL CONFORM TO THE PERTINENT REQUIREMENTS OF THE STANDARD SPECIFICATIONS, THE SPECIAL PROVISIONS, AND THE MANUAL ON UNIFORM TRAFFIC CONTROL DEVICES.

LOCATE W5-52 SIGN POST(S) BEHIND GUARDRAIL WHEN PRESENT.

PLACE THE EDGE OF THE W5-52 SIGN IN LINE WITH FACE OF CURB OR PARAPET.

ON BRIDGE ONLY PROJECTS, PLACE 300 FEET OF EDGELINE.

OMIT EDGELINES ON ROADWAYS WITHOUT EXISTING EDGELINES.

① OMIT ON ONE-WAY TRAVELED WAYS.

LEGEND

⊙ SIGN ON PERMANENT SUPPORT

➡ DIRECTION OF TRAFFIC

DISTANCE TABLE

POSTED OR 85TH PERCENTILE SPEED	DISTANCE "A"
25	150'
30	200'
35	250'
40	300'
45	400'
50	550'
55	700'


**SIGNING AND MARKING
FOR TWO LANE BRIDGES**

STATE OF WISCONSIN
DEPARTMENT OF TRANSPORTATION


APPROVED
May 2023
DATE

/S/ Jeannie Silver
Statewide Pavement Marking Engineer

FHWA 111

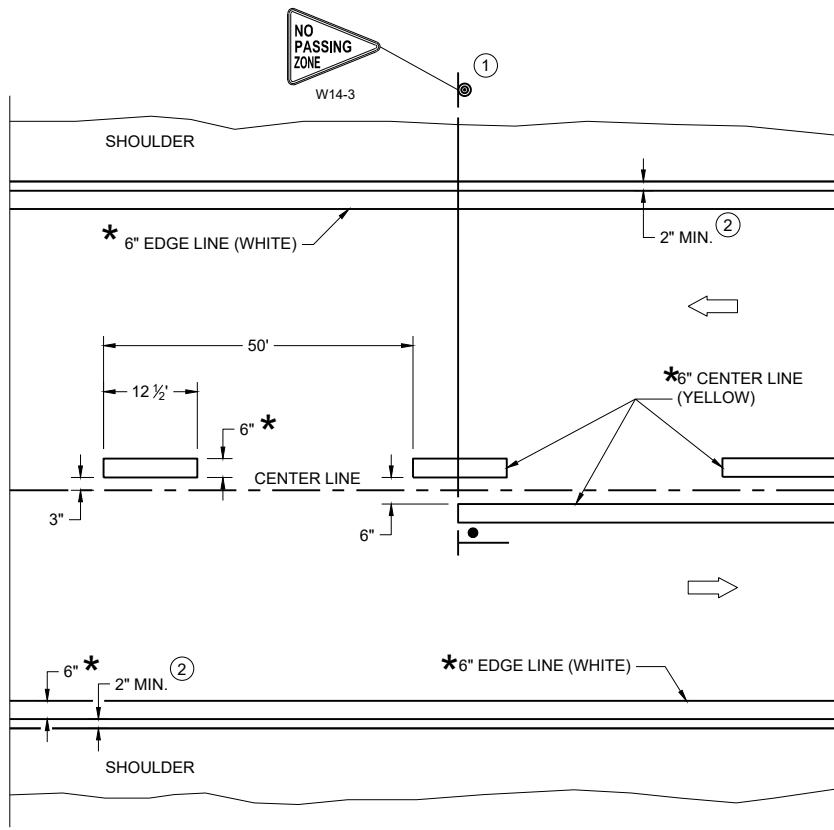

TWO WAY TRAFFIC

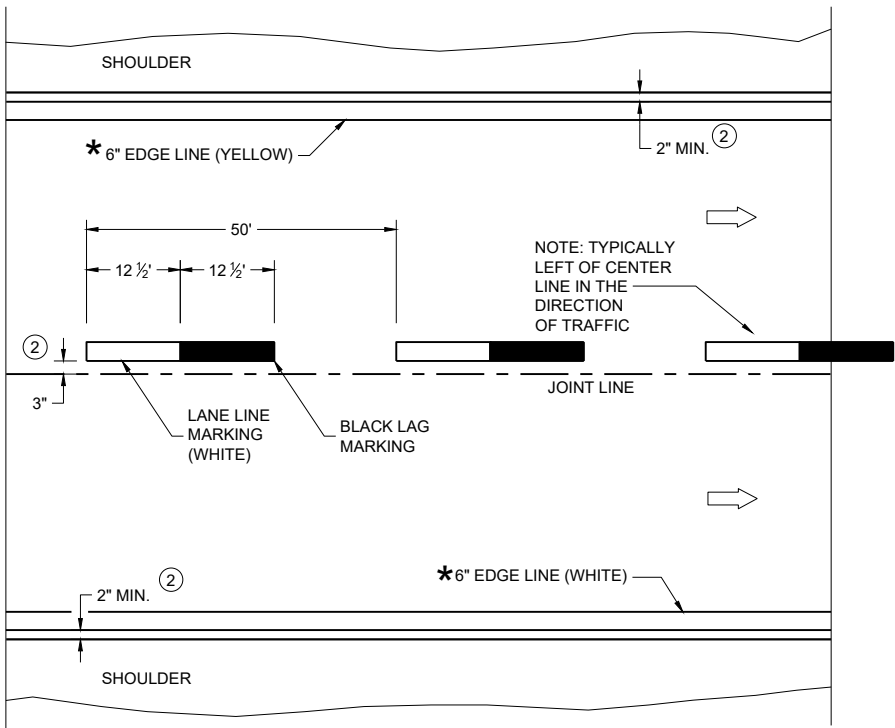

ONE WAY TRAFFIC

PERMANENT PAVEMENT MARKING

* CONFIRM MARKING LINE WIDTH WITH THE MISCELLANEOUS QUANTITIES

GENERAL NOTES


DETAILS OF CONSTRUCTION NOT SHOWN ON THIS DRAWING SHALL CONFORM TO STANDARD SPECIFICATIONS AND SPECIAL PROVISIONS.

- ① LOCATE THE NO PASSING ZONE W14-3 SIGN WITHIN 50 FEET OF THE "T" MARKING
- ② MEASURE FROM EDGE OF MARKING TO JOINT LINE. THIS DOES NOT INCLUDE SPACE NEEDED FOR GROOVING OPERATIONS.

LEGEND

- "T" MARKING
- SIGN ON PERMANENT SUPPORT
- DIRECTION OF TRAFFIC

PERMANENT LONGITUDINAL PAVEMENT MARKINGS	
STATE OF WISCONSIN DEPARTMENT OF TRANSPORTATION	
APPROVED December 2024 DATE	/S/ Jeannie Silver Statewide Pavement Marking Engineer
FHWA 112	

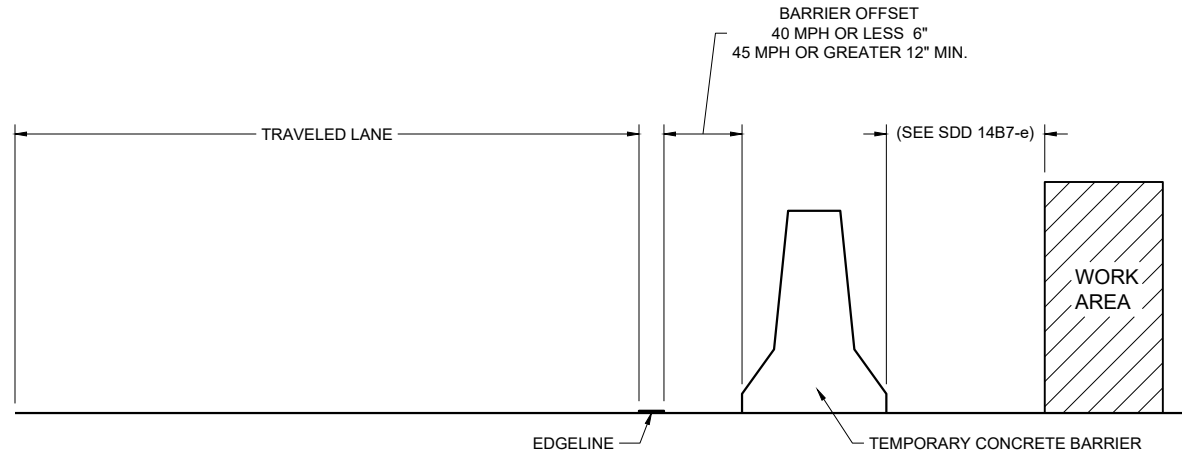

TEMPORARY BARRIER OFFSET FROM EDGE LINE


GENERAL NOTES

DETAILS OF CONSTRUCTION NOT SHOWN ON THIS DRAWING SHALL CONFORM TO STANDARD SPECIFICATIONS AND SPECIAL PROVISIONS.


LEGEND

DIRECTION OF TRAFFIC


* CONFIRM MARKING LINE WIDTH WITH THE MISCELLANEOUS QUANTITIES

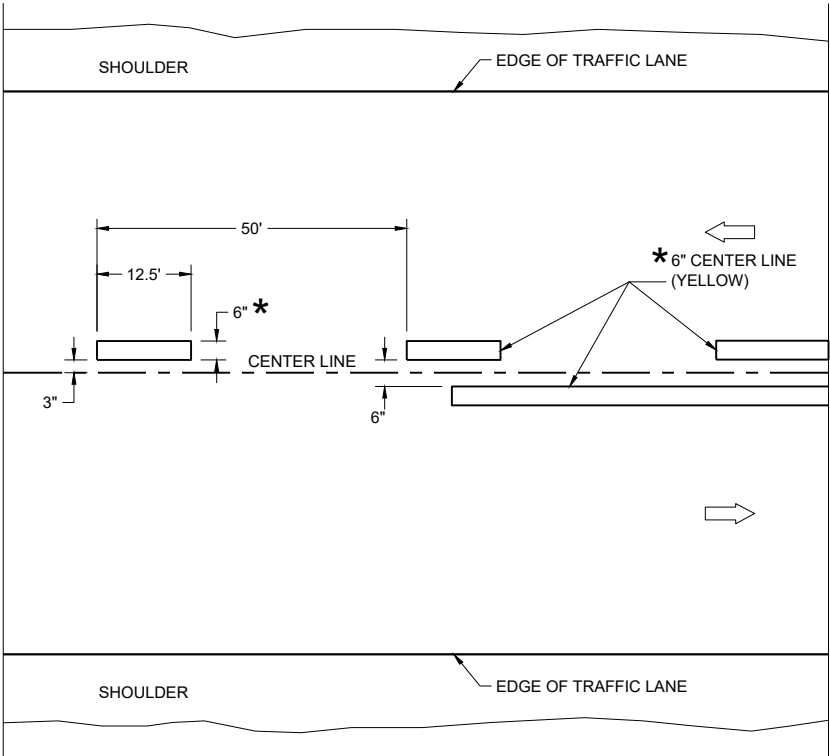

TWO WAY TRAFFIC

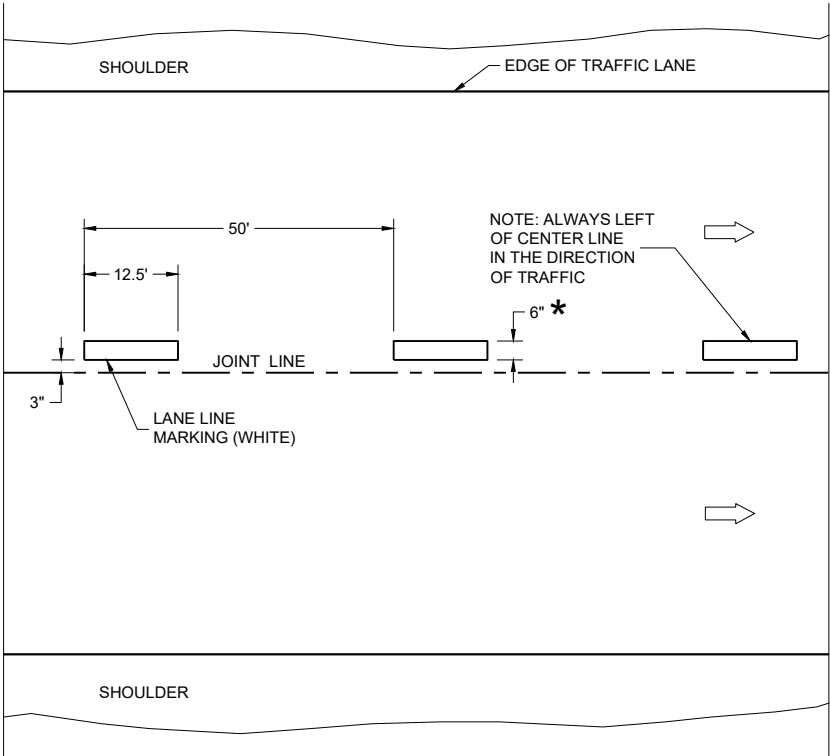


ONE WAY TRAFFIC

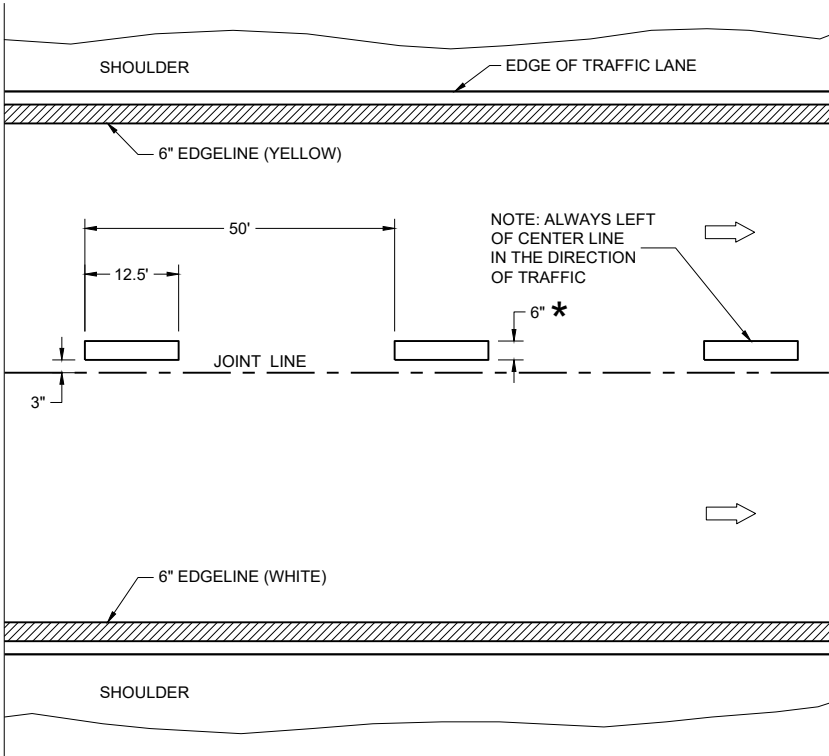

FREEWAYS AND EXPRESSWAYS


TEMPORARY PAVEMENT MARKING

TEMPORARY LONGITUDINAL PAVEMENT MARKING	
STATE OF WISCONSIN DEPARTMENT OF TRANSPORTATION	
APPROVED December 2024 DATE	/S/ Jeannie Silver Statewide Pavement Marking Engineer
FHWA	113

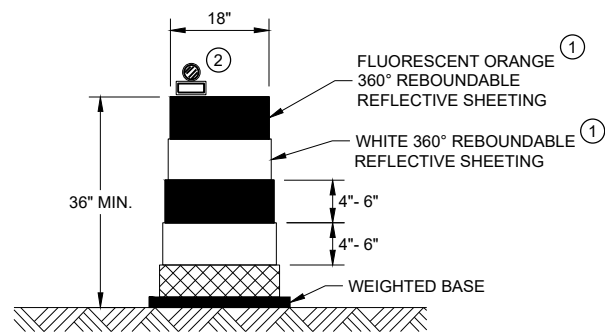


DRUM

BALLAST WIDTHS
RANGE FROM 24"-36"

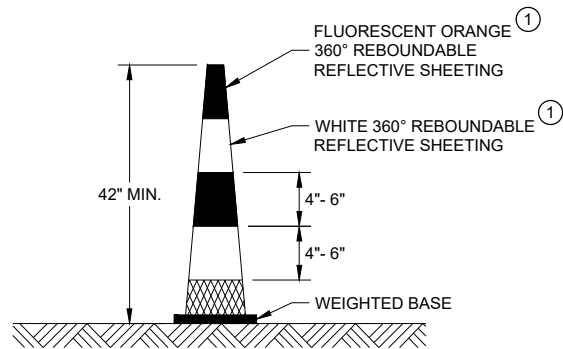


42" CONE

DO NOT USE IN TAPERS
½ SPACING OF DRUMS
BALLAST WIDTHS
RANGE FROM 14"-20"

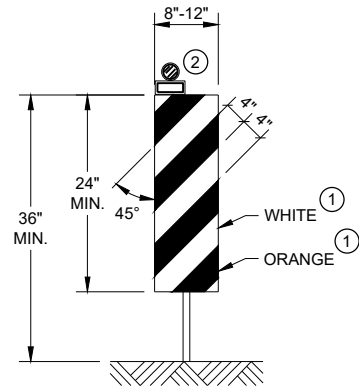


VERTICAL PANEL

THE STRIPES SHALL SLOPE DOWNWARD TO
THE TRAFFIC SIDE FOR CHANNELIZATION.

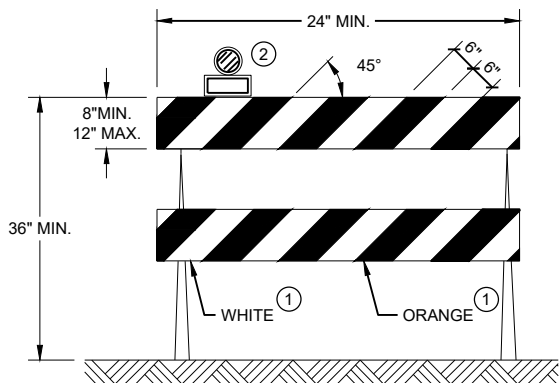

TYPE II BARRICADE

FOR RAILS LESS THAN 36" LONG, 4" WIDE STRIPES
MAY BE USED. ALL STRIPES SHALL SLOPE DOWNWARD
TO THE TRAFFIC SIDE FOR CHANNELIZATION.

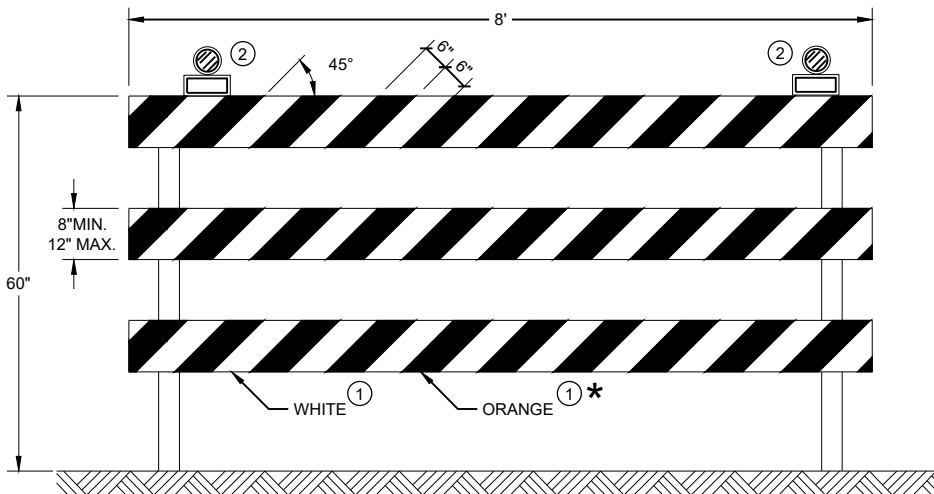

TYPE III BARRICADE

IF SIGN MOUNTED, DO NOT COVER MORE THAN 50% OF THE TOP
TWO RAILS OR 33% OF THE TOTAL AREA OF THE THREE RAILS.

* IF USED FOR A PERMANENT APPLICATION USE RED SHEETING.

GENERAL NOTES

- ① REFLECTIVE SHEETING SHALL FOLLOW THE REQUIREMENTS IN THE APPROVED PRODUCTS LISTING FOR SIGN SHEETING.
- ② LOCATION OF WARNING LIGHTS WHEN SHOWN ON THE PLAN.

**CHANNELIZING DEVICES
DRUMS, CONES, BARRICADES
AND VERTICAL PANELS**

STATE OF WISCONSIN
DEPARTMENT OF TRANSPORTATION

APPROVED
November 2022 /S/ Andrew Heidtke
DATE WORK ZONE ENGINEER 114
FHWA

LEGEND

-  SIGN ON PORTABLE OR PERMANENT SUPPORT
-  TEMPORARY PORTABLE RUMBLE STRIP ARRAY
-  DIRECTION OF TRAFFIC
-  WORK AREA
-  FLAGGER, EQUIPPED WITH STOP/SLOW PADDLE FASTENED ON SUPPORT STAFF

GENERAL NOTES

DETAILS OF TRAFFIC CONTROL DEVICES AND INSTALLATION NOT SHOWN ON THIS DRAWING SHALL CONFORM TO THE PERTINENT REQUIREMENTS OF THE STANDARD SPECIFICATIONS, THE SPECIAL PROVISIONS, AND THE MANUAL ON UNIFORM TRAFFIC CONTROL DEVICES.

ALL SIGNS ARE 48" X 48" UNLESS OTHERWISE NOTED.

"WO" SIGNS ARE THE SAME AS "W" SIGNS EXCEPT THE BACKGROUND IS ORANGE.

THE EXACT NUMBER, LOCATION AND SPACING OF ALL SIGNS, DEVICES, AND LOCATION OF ALL FLAGGERS SHALL BE ADJUSTED TO FIT FIELD CONDITIONS AS APPROVED BY THE ENGINEER.

THE FIRST ADVANCE WARNING SIGN SHOULD TYPICALLY BE LOCATED IN ADVANCE OF THE ANTICIPATED TRAFFIC BACKUP OR QUEUE.

WHEN A SIDE ROAD OR RAMP INTERSECTS THE FACILITY ON WHICH THE WORK IS BEING PERFORMED, ADDITIONAL TRAFFIC CONTROLS SHALL BE PROVIDED AS SPECIFIED IN THE PLANS AND/OR THE SPECIAL PROVISIONS OR AS APPROVED BY THE ENGINEER.

FLAGGING


FLAGGERS SHALL BE IN SIGHT OF EACH OTHER OR IN DIRECT COMMUNICATION AT ALL TIMES. THEY SHALL BE EQUIPPED WITH STOP/SLOW PADDLES FASTENED ON SUPPORT STAFFS. WHEN THE FLAGGING OPERATION IS NOT IN EFFECT REMOVE TEMPORARY PORTABLE RUMBLE STRIPS PRIOR TO COVERING OR REMOVING ALL ADVANCE SIGNING.

- ① FOR MOVING WORK OPERATIONS, POST ADDITIONAL W20-7A FLAGGER SIGNS AT APPROXIMATELY 3,500' INTERVALS IN THE MOVING WORK OPERATION OR AS APPROVED BY THE ENGINEER.
- ② SIGN NOT REQUIRED IF FLAGGING OPERATION OCCURS WITHIN A SIGNED ROAD WORK ZONE AREA.

WHEN THE DISTANCE BETWEEN FLAGGERS EXCEEDS 2 MILES, A PILOT CAR IS REQUIRED. WHEN CURVES REDUCE SIGHT DISTANCE BELOW 400', A PILOT CAR IS REQUIRED.

TEMPORARY PORTABLE RUMBLE STRIPS

- UTILIZE TEMPORARY PORTABLE RUMBLE STRIPS ON ALL FLAGGING OPERATIONS.
- ③ EACH TEMPORARY PORTABLE RUMBLE STRIP ARRAY CONSISTS OF THREE RUMBLE STRIPS PLACED TRANSVERSE ACROSS THE LANE AT THE LOCATIONS SHOWN. WITHIN EACH ARRAY, SPACING BETWEEN RUMBLE STRIPS SHALL BE 15 FEET ON CENTER
- ONLY USE TEMPORARY PORTABLE RUMBLE STRIPS FROM THE APPROVED PRODUCTS LIST.
- INSTALL TEMPORARY RUMBLE STRIPS PER MANUFACTURER'S RECOMMENDATIONS.
- PLACE ADVANCE SIGNING PRIOR TO INSTALLING TEMPORARY RUMBLE STRIPS.
- DO NOT INSTALL TEMPORARY PORTABLE RUMBLE STRIPS ON GRAVEL, MILLED SURFACES, OR ASPHALT THAT HAS BEEN PAVED LESS THAN 12 HOURS.

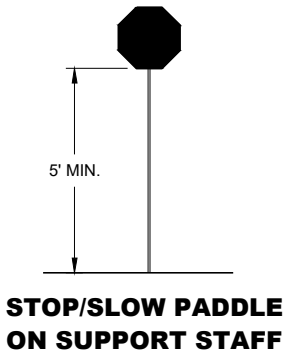


SIGN AND TEMPORARY RUMBLE STRIP ARRAY SPACING TABLE

SPEED LIMIT	SPACING "A"
25-30 MPH	200'
35-40 MPH	350'
45-55 MPH	500'



USE OF W03-4 SIGN IS OPTIONAL. WHEN USED, THIS SIGN SHALL BE LOCATED BETWEEN THE W20-7A AND W20-4A SIGNS, USING SPACING "A".

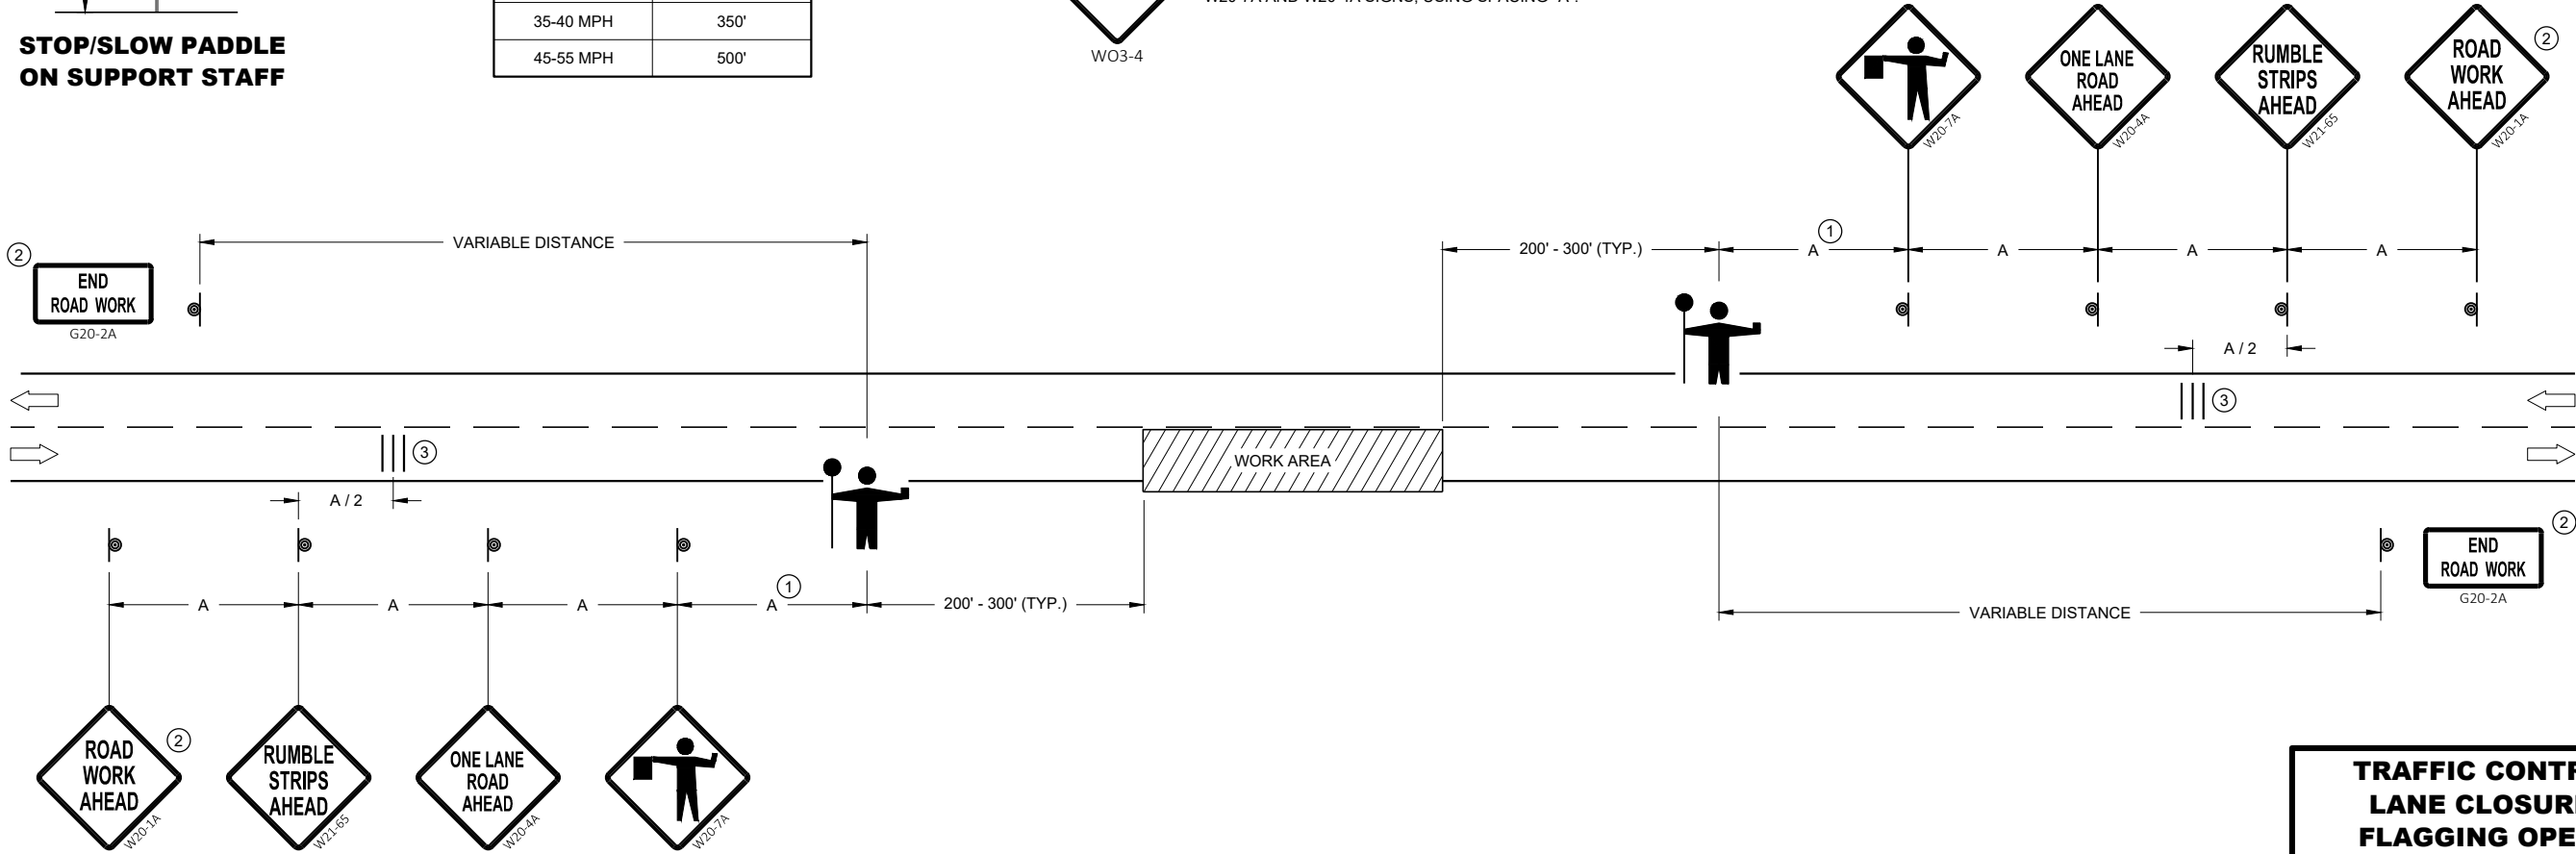

TRAFFIC CONTROL FOR LANE CLOSURE WITH FLAGGING OPERATION

STATE OF WISCONSIN
DEPARTMENT OF TRANSPORTATION

APPROVED
May 2022 /S/ Andrew Heidtke
DATE WORK ZONE ENGINEER 115

FHWA

V1	LEAD VEHICLE
V2	MARKING VEHICLE
V3	SHADOW VEHICLE



 DIRECTION OF TRAFFIC

ALL VEHICLES SHALL BE EQUIPPED WITH TWO 360 DEGREE HIGH INTENSITY YELLOW FLASHING LIGHTS OR STROBE LIGHTS AND OPERATED WITH HEADLIGHTS TURNED ON.

ALL VEHICLES SHALL BE EQUIPPED WITH REAR FACING TYPE B OR C FLASHING ARROW PANEL OPERATING IN CAUTION MODE. SIGNS PLACED ON VEHICLES MUST NOT OBSCURE THE ARROW PANEL.

ALL SIGNS ARE 48" X 48" UNLESS OTHERWISE SPECIFIED.

DISTANCE BETWEEN VEHICLES MAY VARY ACCORDING TO TERRAIN, SIGHT DISTANCE, PAINT DRYING TIME, AND OTHER FACTORS. WHENEVER ADEQUATE STOPPING SIGHT DISTANCE EXISTS TO THE REAR, SHADOW VEHICLES SHOULD MAINTAIN THE MINIMUM DISTANCE FROM THE WORK VEHICLE AND PROCEED AT THE SAME SPEED AS THE WORK VEHICLE. SHADOW VEHICLES SHOULD SLOW DOWN IN ADVANCE OF VERTICAL AND HORIZONTAL CURVES THAT RESTRICT SIGHT DISTANCE.

THE WORK AND SHADOW VEHICLES SHOULD PULL OVER PERIODICALLY TO ALLOW TRAFFIC TO PASS.

WHEN NO WORK ACTIVITY IS TAKING PLACE, REMOVE OR LAY STATIONARY SIGNS AND SUPPORTS FLAT ON THE GRADE WITH


WORKERS SHALL NOT PERFORM WORK FROM ANY SHADOW OR PROTECTION VEHICLES.

UPRIGHTS ORIENTED PARALLEL TO AND DOWNSTREAM FROM TRAFFIC.

CONES SHOULD BE USED BETWEEN THE MARKING AND SHADOW VEHICLE AT 100 FOOT SPACING. CONES MAY BE OMITTED ON PAINTED LINE IF APPROVED BY THE ENGINEER. CONSIDER PAVEMENT MARKING DRY OR CURE TIMES AND TRAFFIC VOLUME.

CONES SHALL BE A MINIMUM OF 28" FOR WET PAVEMENT MARKING .

- ① SIGNS SHALL BE REPEATED APPROXIMATELY EVERY THREE MILES AND AFTER EVERY MAJOR INTERSECTION.
- ② IF CONSTRUCTION WORK ZONE SIGNS ARE IN PLACE, W20-1A OR W21-63 ARE NOT REQUIRED.
- ③ V1 AND V2 CAN BE SWITCHED SO THAT THE MARKER IS THE LEAD VEHICLE.

 


LEGEND

- TYPE III BARRICADE WITH ATTACHED SIGN
- SIGN ON PERMANENT SUPPORT
- TRAFFIC CONTROL DRUM WITH TYPE "C" STEADY BURN LIGHT
- TRAFFIC CONTROL DRUM
- FLAGS, 16" X 16" MIN. (ORANGE)
- REMOVING PAVEMENT MARKING
- DIRECTION OF TRAFFIC
- ASPHALTIC PAVEMENT WIDENING
- CONCRETE BARRIER TEMPORARY PRECAST

GENERAL NOTES

- THE EXACT NUMBER, LOCATION, AND SPACING OF ALL SIGNS AND DEVICES SHALL BE ADJUSTED TO FIT FIELD CONDITIONS AS APPROVED BY THE ENGINEER.
- THE SPACING BETWEEN TRAFFIC CONTROL SIGNS SHOULD BE ADJUSTED TO NOT CONFLICT WITH AND TO PROVIDE A MINIMUM OF 200 FEET (500 FEET DESIRABLE) CLEARANCE TO EXISTING SIGNS THAT WILL REMAIN IN PLACE..
- THIS LANE CLOSURE IS TYPICAL FOR CLOSING RIGHT LANE - REVERSE FOR CLOSING LEFT LANE.
- ALL SIGNS ARE 48" x 48" UNLESS OTHERWISE NOTED.
- "WO" IS THE SAME AS "W" EXCEPT THE BACKGROUND IS ORANGE.
- ANY SIGNS TEMPORARY OR EXISTING, WHICH CONFLICT WITH TRAFFIC CONTROL "IN USE" SHALL BE REMOVED OR COVERED AS NEEDED OR AS APPROVED BY THE ENGINEER.
- REMOVE PAVEMENT MARKINGS AND PLACE TEMPORARY PAVEMENT MARKING LINES IF LANE CLOSURE IS TO BE IN PLACE FOR 4 OR MORE CONTINUOUS DAYS AND NIGHTS.
- 500 FOOT SPACING SHOWN IS FOR ROADWAYS WITH A PRE-CONSTRUCTION REGULATORY SPEED LIMIT OF 45 MPH OR MORE. FOR 35 - 40 MPH, USE 350 FOOT TYPICAL SPACING. FOR 25 - 30 MPH, USE 200 FOOT TYPICAL SPACING.
 - DIMENSION DETERMINED BY CBTP TAPER FROM EDGE LINE TO TANGENT SECTION OF THE ROAD.
 - TEMPORARY PAVEMENT MARKING LINE, 18 INCH WHITE STOP LINE.
 - 700 FOOT TEMPORARY PAVEMENT MARKING LINE, 6 INCH DOUBLE YELLOW. WHEN THE DISTANCE FOR THE PRECEDING NO - PASSING ZONE IS LESS THAN THE MINIMUM DISTANCE BETWEEN ZONES AS INDICATED IN THE SPECIFICATIONS, THE TWO ZONES SHALL BE CONNECTED.
 - SEE SDD 15C02 - SHEET "F" FOR ADVANCED WIDTH RESTRICTION SIGNING.

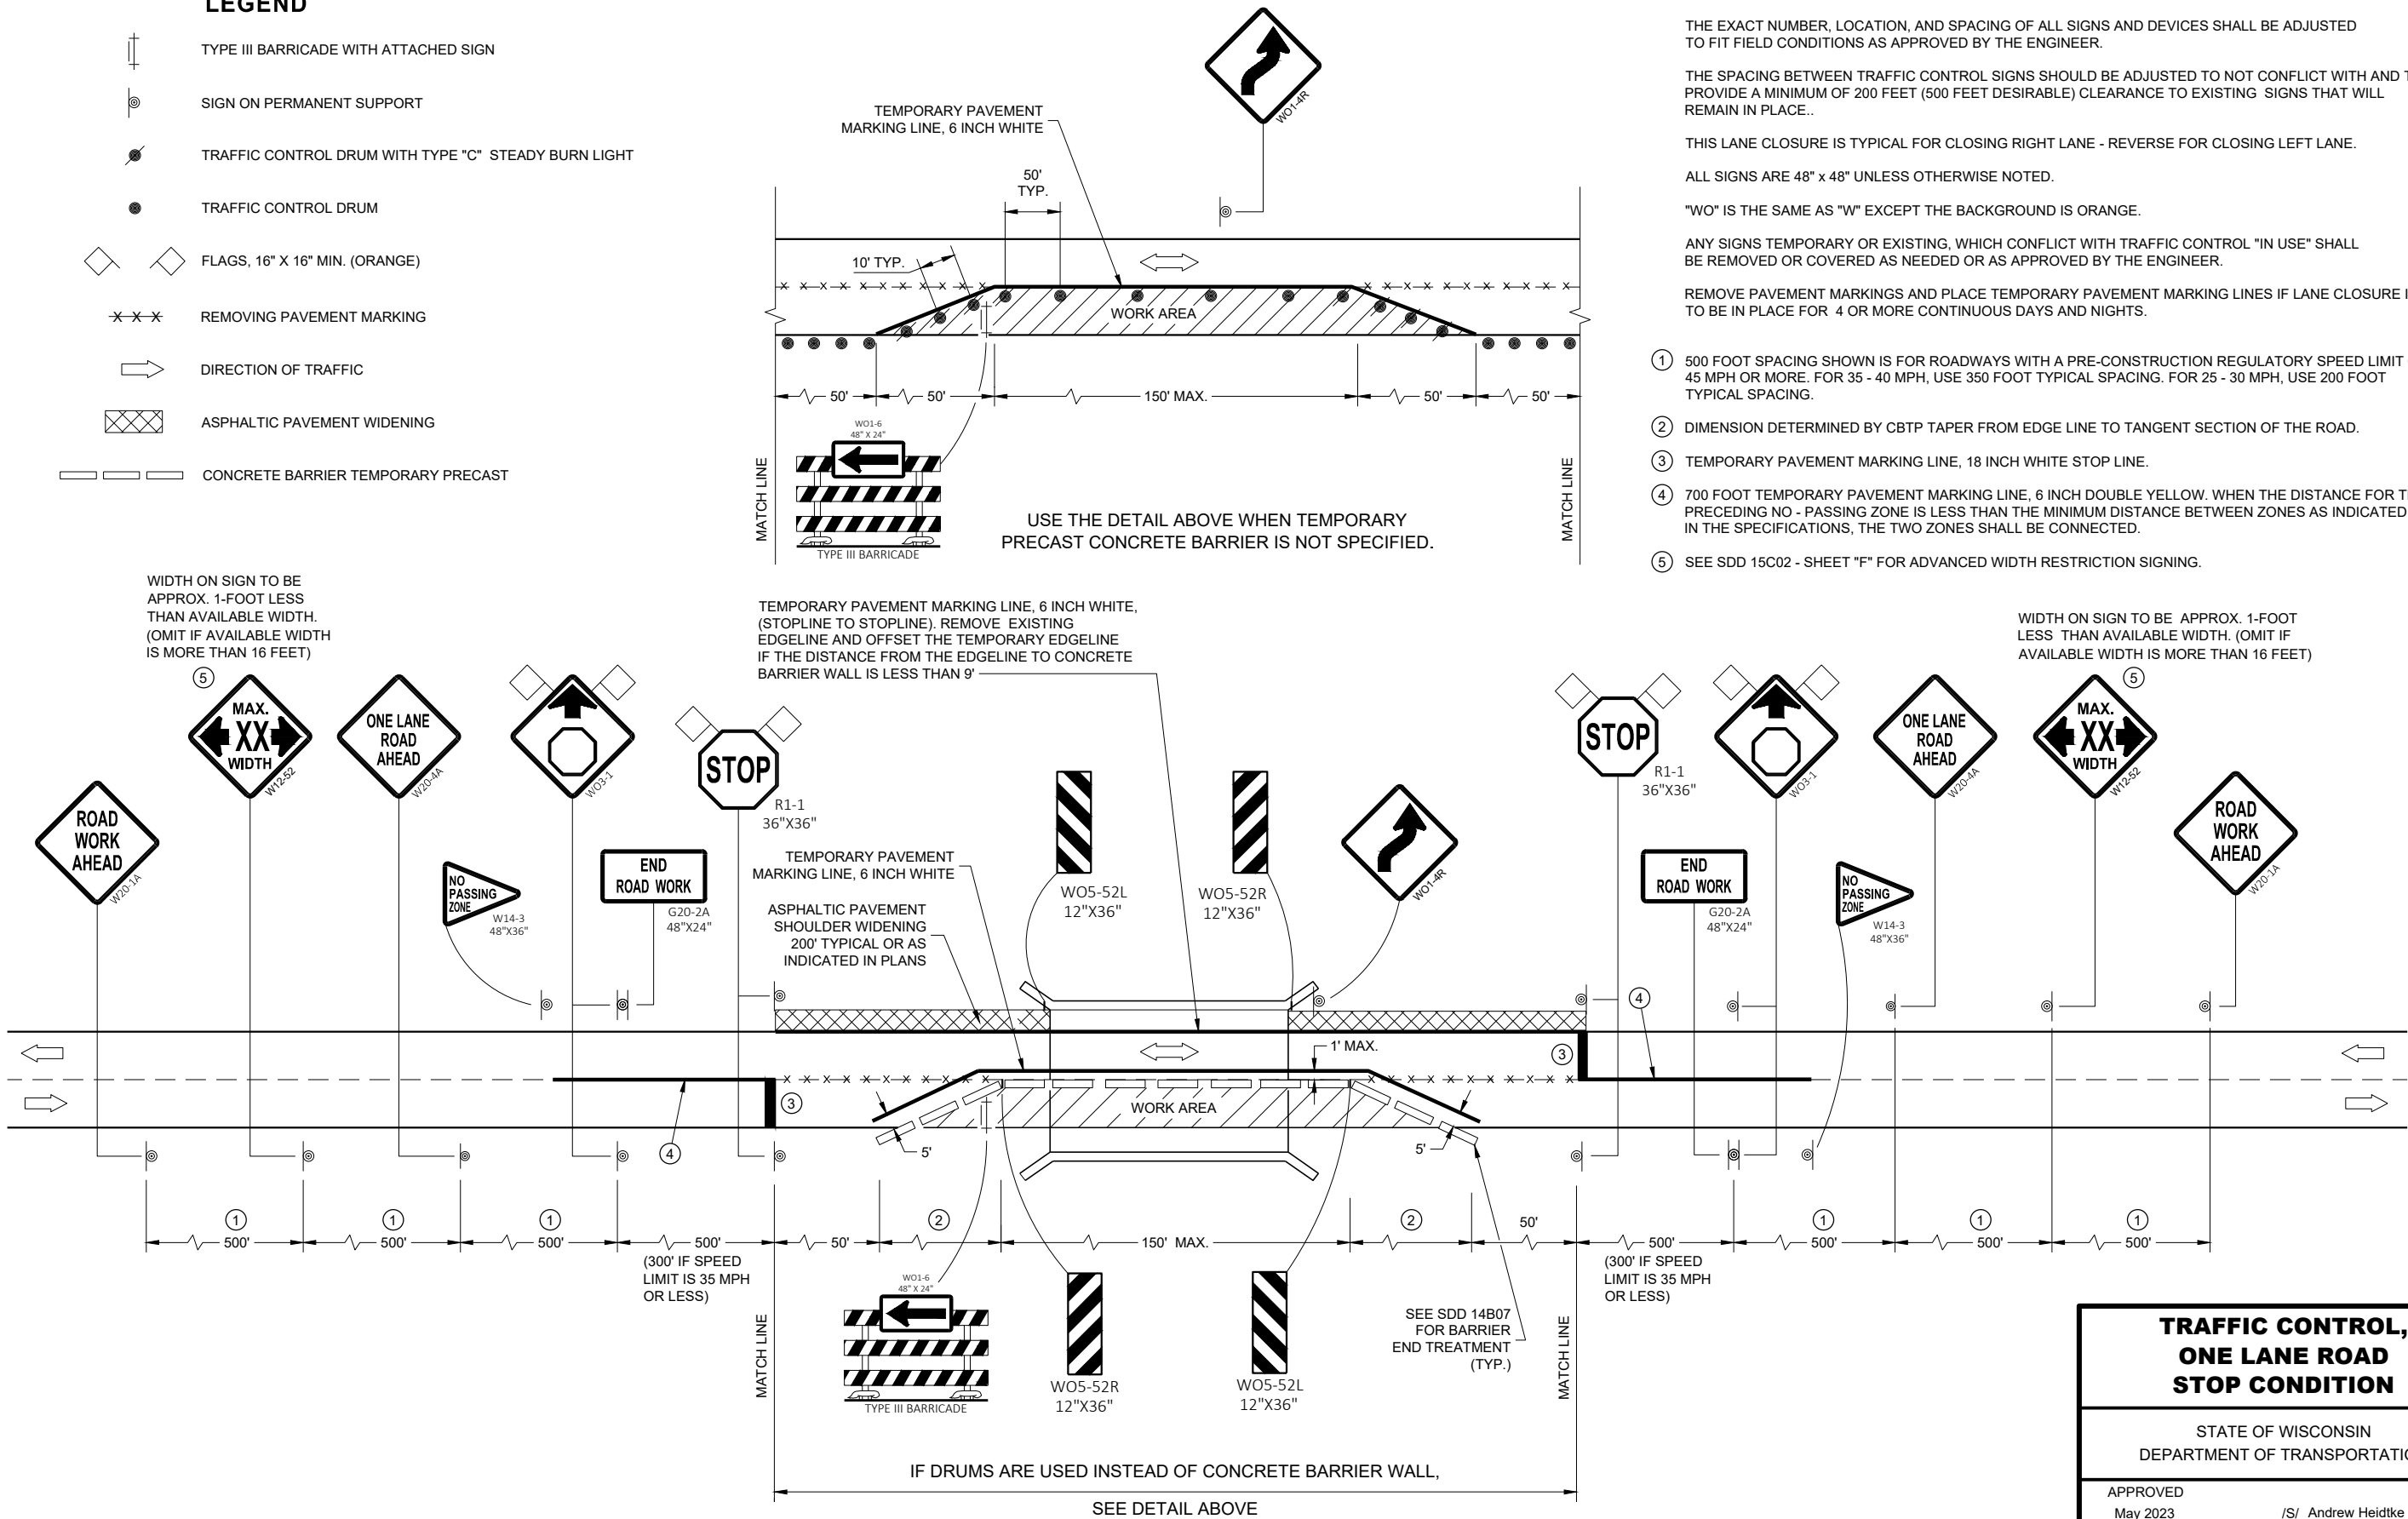


TRAFFIC CONTROL, ONE LANE ROAD STOP CONDITION	
STATE OF WISCONSIN DEPARTMENT OF TRANSPORTATION	
APPROVED May 2023 DATE	/S/ Andrew Heidtke WORK ZONE ENGINEER 117
FHWA	

LEGEND

- TYPE III BARRICADE WITH ATTACHED SIGN
- SIGN ON PERMANENT SUPPORT
- TRAFFIC CONTROL DRUM WITH TYPE "C" STEADY BURN LIGHT
- TRAFFIC CONTROL DRUM
- FLAGS, 16" X 16" MIN. (ORANGE)
- REMOVING PAVEMENT MARKING
- DIRECTION OF TRAFFIC
- ASPHALTIC PAVEMENT WIDENING
- CONCRETE BARRIER TEMPORARY PRECAST
- TEMPORARY SIGNAL. SEE SDD 09G02 FOR EXACT PLACEMENT

WIDTH ON SIGN TO BE APPROX. 1-FOOT LESS THAN AVAILABLE WIDTH. (OMIT IF AVAILABLE WIDTH IS MORE THAN 16 FEET)

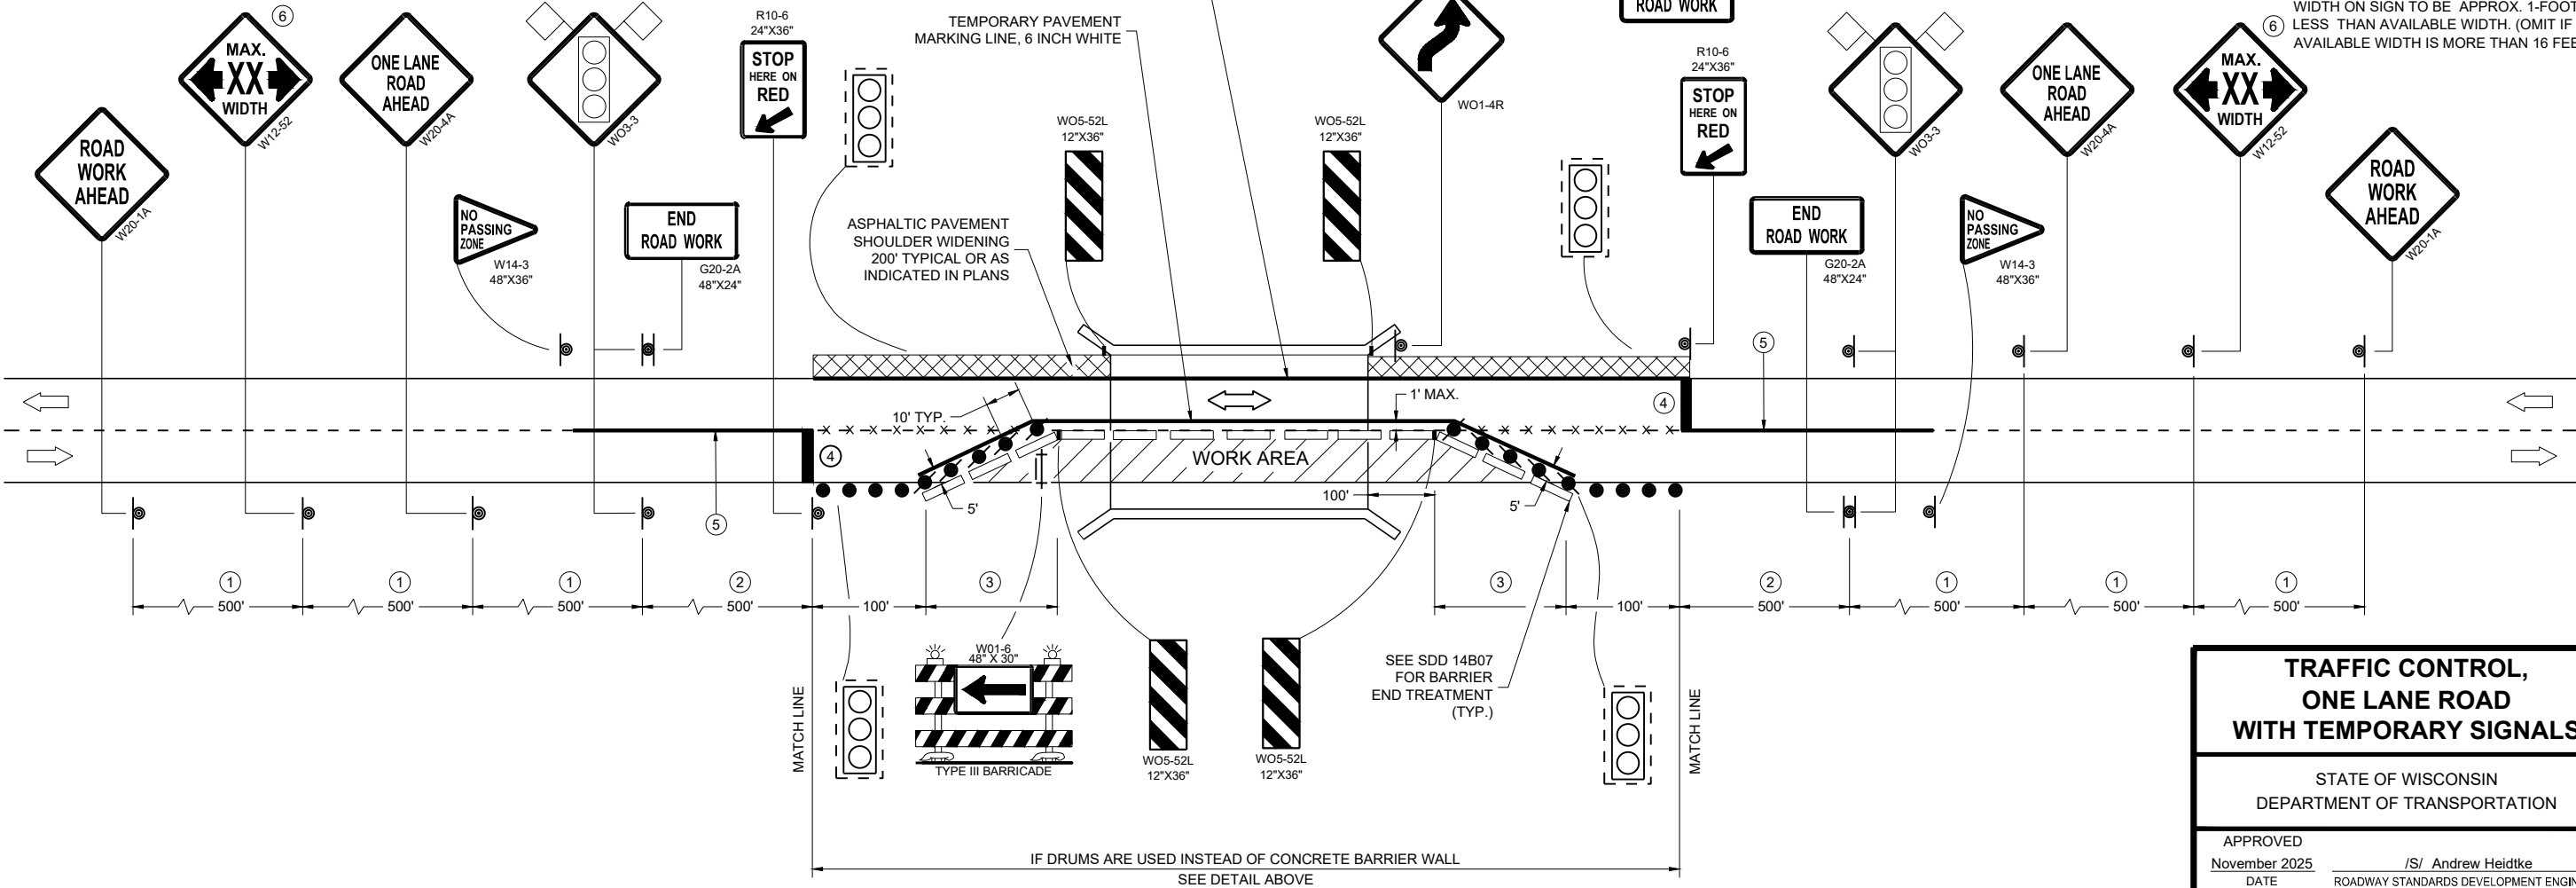


GENERAL NOTES

- THE EXACT NUMBER, LOCATION, AND SPACING OF ALL SIGNS AND DEVICES SHALL BE ADJUSTED TO FIT FIELD CONDITIONS AS APPROVED BY THE ENGINEER.
- THE SPACING BETWEEN TRAFFIC CONTROL SIGNS SHOULD BE ADJUSTED TO NOT CONFLICT WITH AND TO PROVIDE A MINIMUM OF 200 FEET (500 FEET DESIRABLE) CLEARANCE TO EXISTING SIGNS THAT WILL REMAIN IN PLACE..
- THIS LANE CLOSURE IS TYPICAL FOR CLOSING RIGHT LANE - REVERSE FOR CLOSING LEFT LANE.
- ALL SIGNS ARE 48" x 48" UNLESS OTHERWISE NOTED.
- "WO" IS THE SAME AS "W" EXCEPT THE BACKGROUND IS ORANGE.
- ANY SIGNS TEMPORARY OR EXISTING, WHICH CONFLICT WITH TRAFFIC CONTROL "IN USE" SHALL BE REMOVED OR COVERED AS NEEDED OR AS APPROVED BY THE ENGINEER.
- REMOVE PAVEMENT MARKING AND PLACE TEMPORARY PAVEMENT MARKING LINES IF THE CLOSURE IS TO BE IN PLACE FOR 4 OR MORE CONTINUOUS DAYS AND NIGHTS.
- INSTALL OVERHEAD TEMPORARY SIGNAL HEADS ABOVE THE MIDDLE OF THE TRAVEL LANE THEY ARE CONTROLLING.
- 500 FOOT SPACING SHOWN IS FOR ROADWAYS WITH A PRE-CONSTRUCTION REGULATORY SPEED LIMIT OF 45 MPH OR MORE. FOR 35 - 40 MPH, USE 350 FOOT TYPICAL SPACING. FOR 25 - 30 MPH, USE 200 FOOT TYPICAL SPACING.
 - USE 300 FOOT SPACING IF THE PRE - CONSTRUCTION REGULATORY SPEED IS 35 MPH OR LESS.
 - DIMENSION DETERMINED BY CBT TAPER FROM EDGE LINE TO TANGENT SECTION OF THE ROAD.
 - TEMPORARY PAVEMENT MARKING LINE, 18 INCH WHITE STOP LINE.
 - 700 FOOT TEMPORARY PAVEMENT MARKING LINE, 6 INCH DOUBLE YELLOW . WHEN THE DISTANCE FOR THE PRECEDING NO - PASSING ZONE IS LESS THAN THE MINIMUM DISTANCE BETWEEN ZONES AS INDICATED IN THE SPECIFICATIONS, THE TWO ZONES SHALL BE CONNECTED.
 - SEE SDD 15C02 - SHEET "F" FOR ADVANCED WIDTH RESTRICTION SIGNING.


TRAFFIC CONTROL,
ONE LANE ROAD
WITH TEMPORARY SIGNALS

STATE OF WISCONSIN
DEPARTMENT OF TRANSPORTATION

APPROVED
November 2025 /S/ Andrew Heidtke
DATE ROADWAY STANDARDS DEVELOPMENT ENGINEER
FHWA

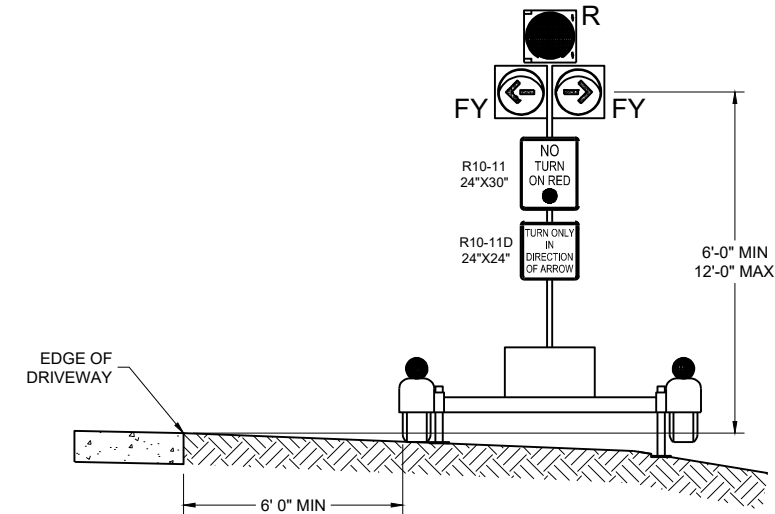


**ELEVATION VIEW
RDTS 3 HEAD DEVICE**

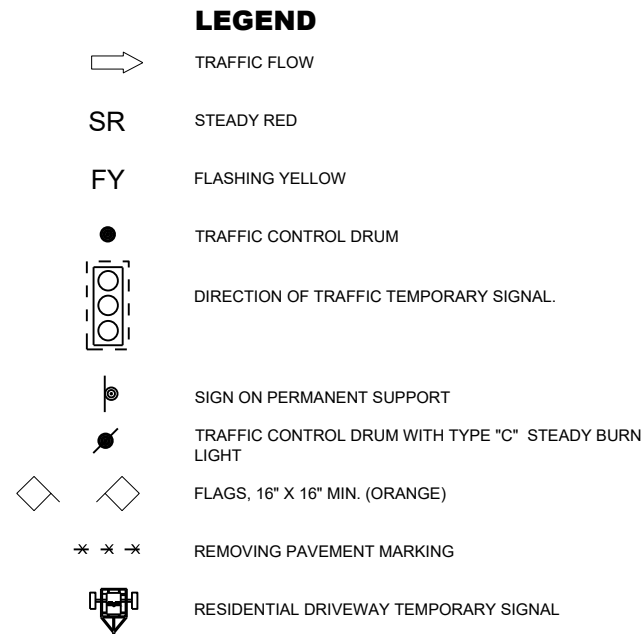

GENERAL NOTES

EACH RESIDENTIAL DRIVEWAY TEMPORARY SIGNAL (RDTS) MUST HAVE ONE SIGNAL HEAD CONSISTING OF 3 LED INDICATIONS AS FOLLOWS; ONE 12 INCH DIAMETER STEADY RED BALL INDICATION CENTERED OVER ONE 12 INCH DIAMETER YELLOW FLASHING LEFT ARROW AND ONE 12 INCH DIAMETER YELLOW FLASHING RIGHT ARROW.

- 500 FOOT SPACING SHOWN IS FOR ROADWAYS WITH A PRE-CONSTRUCTION REGULATORY SPEED LIMIT OF 45 MPH OR MORE. FOR 35 - 40 MPH, USE 350 FOOT TYPICAL SPACING. FOR 25 - 30 MPH, USE 200 FOOT TYPICAL SPACING.
- USE 300 FOOT SPACING IF THE PRE - CONSTRUCTION REGULATORY SPEED IS 35 MPH OR LESS.
- DIMENSION DETERMINED BY CBTP TAPER FROM EDGE LINE TO TANGENT SECTION OF THE ROAD.
- TEMPORARY PAVEMENT MARKING LINE, 18 INCH WHITE STOP LINE.
- 700 FOOT TEMPORARY PAVEMENT MARKING LINE, 6 INCH DOUBLE YELLOW . WHEN THE DISTANCE FOR THE PRECEDING NO - PASSING ZONE IS LESS THAN THE MINIMUM DISTANCE BETWEEN ZONES AS INDICATED IN THE SPECIFICATIONS, THE TWO ZONES SHALL BE CONNECTED.
- SEE SDD 15C02 - SHEET "F" FOR ADVANCED WIDTH RESTRICTION SIGNING.
- PLACEMENT OF RDTS ACROSS THE DRIVEWAY MAY BE USED IF SPACE EXISTS AND DOES NOT INTERFERE WITH THE WORK OPERATIONS
- WIDTH ON SIGN TO BE APPROX. 1-FOOT LESS THAN AVAILABLE WIDTH. (OMIT IF AVAILABLE WIDTH IS MORE THAN 16 FEET)


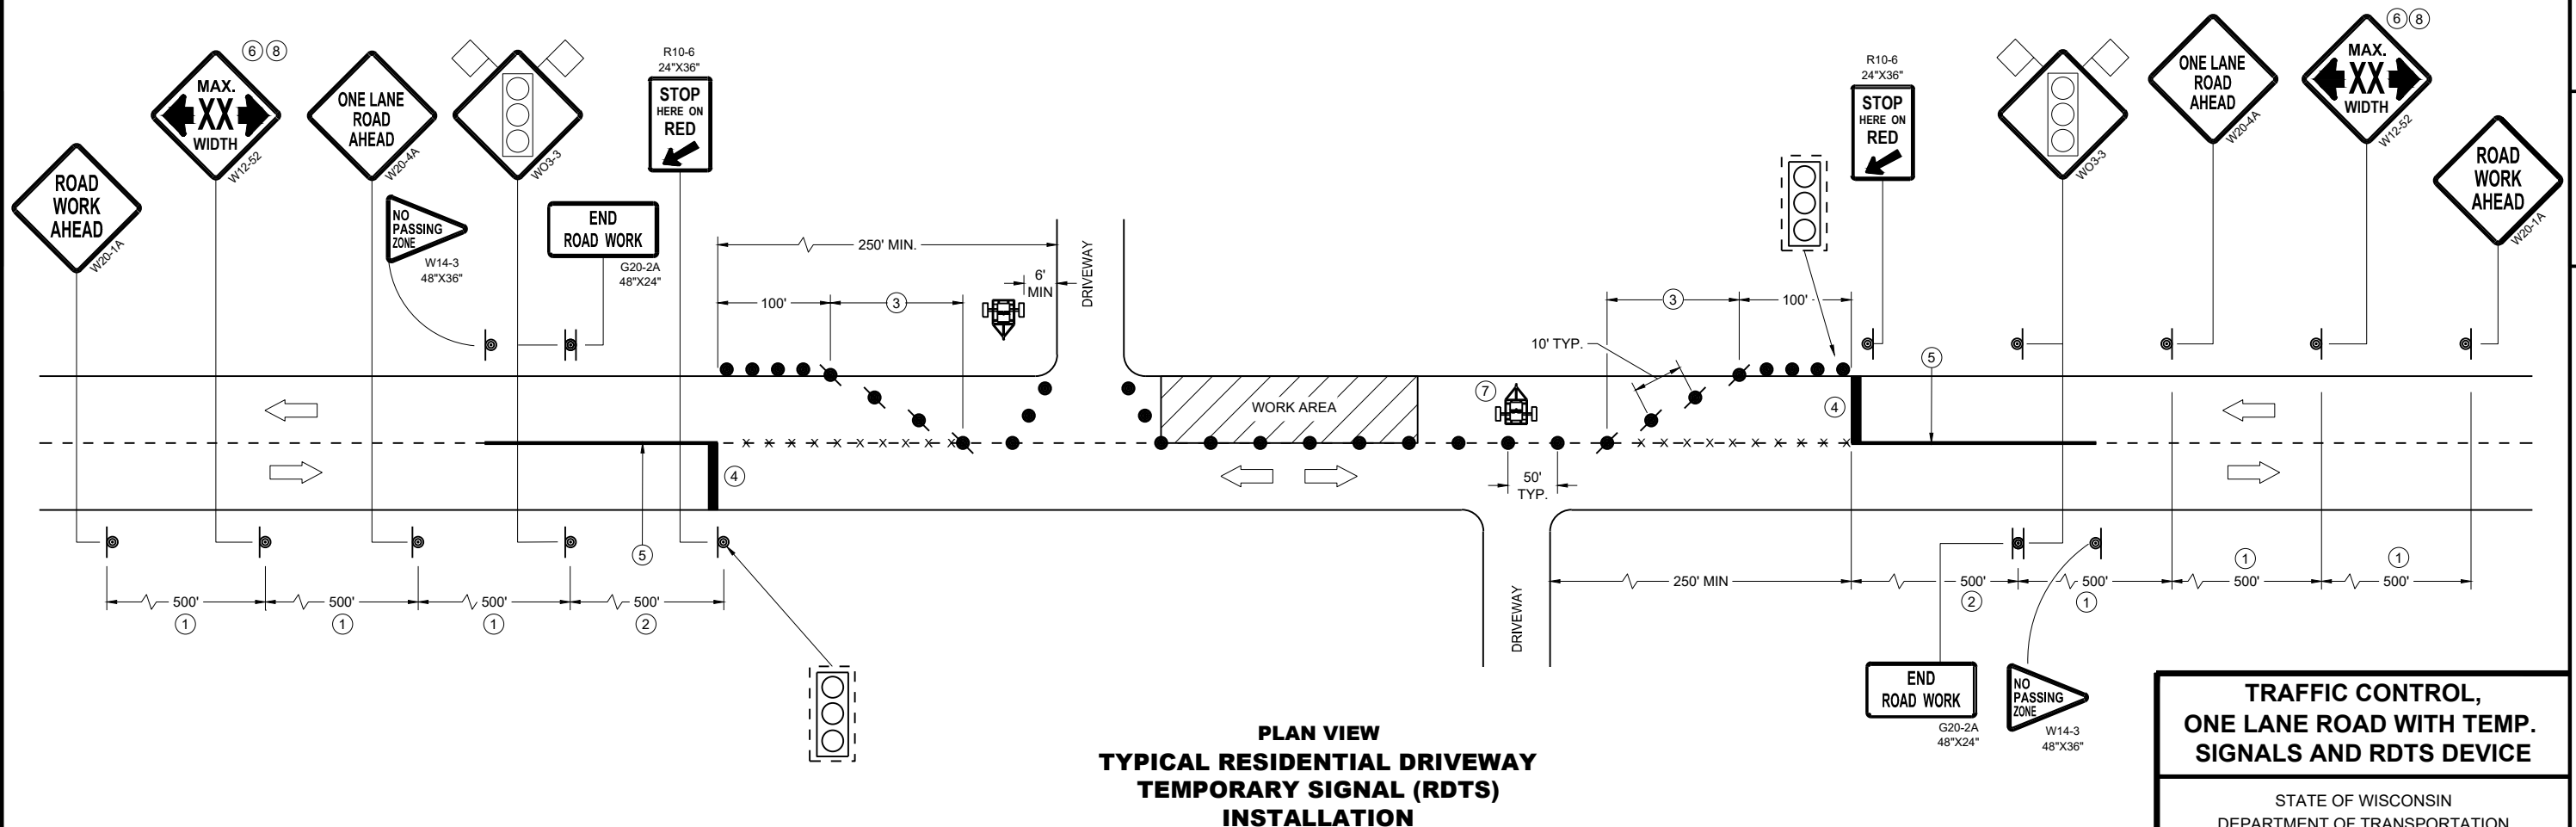


**TRAFFIC CONTROL,
ONE LANE ROAD WITH TEMP.
SIGNALS AND RDTS DEVICE**

STATE OF WISCONSIN
DEPARTMENT OF TRANSPORTATION



APPROVED
November 2025 /S/ Andrew Heidtke
DATE ROADWAY STANDARDS DEVELOPMENT ENGINEER
FHWA

URBAN AREA

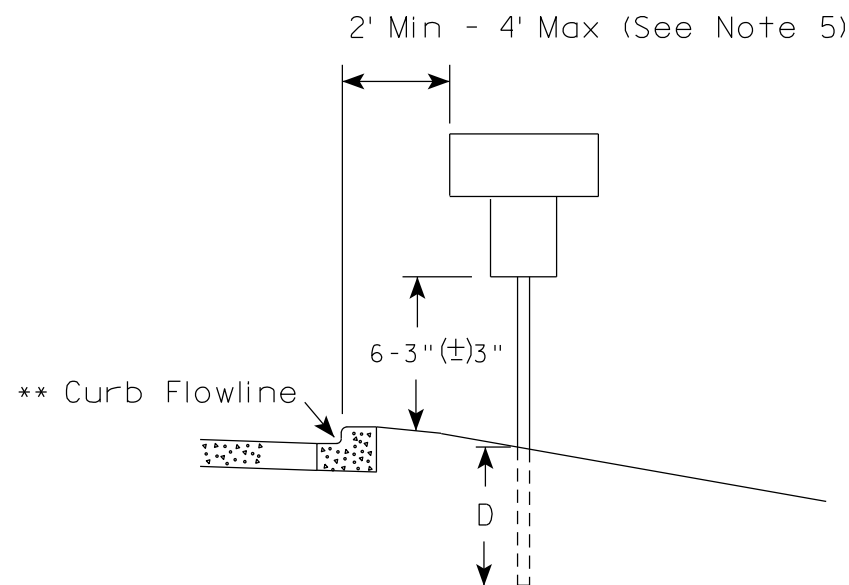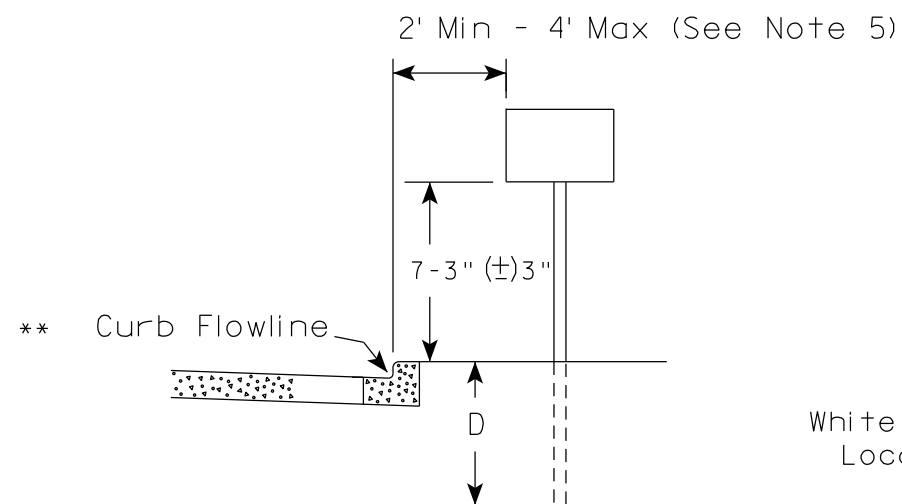

* * The existence of curb and gutter does not in itself mandate the vertical clearance illustrated. That height is typically measured where there is sidewalk adjacent to the roadway or parking is permitted. In the absence of sidewalk vertical clearance is measured from the top of the curb. Offset of signs is measured from the flow line.

RURAL AREA (See Note 2)

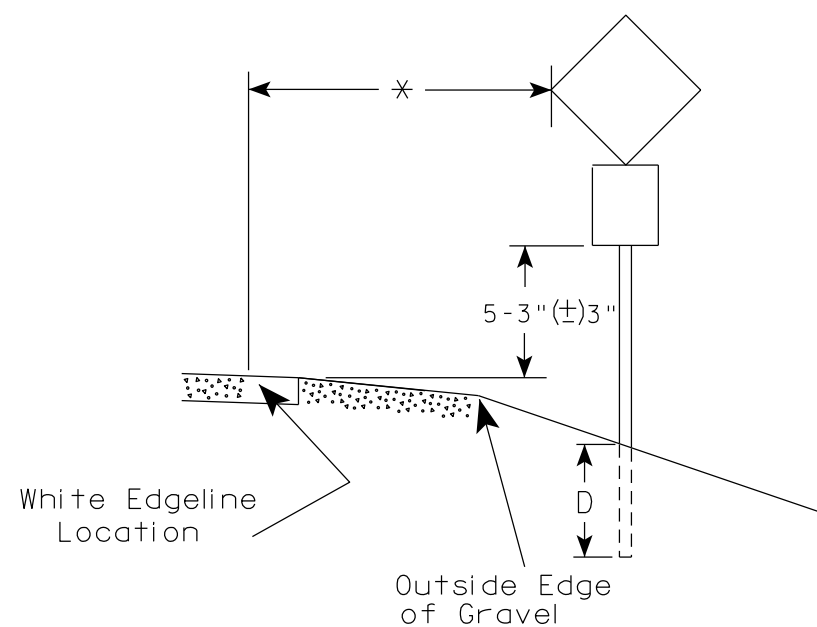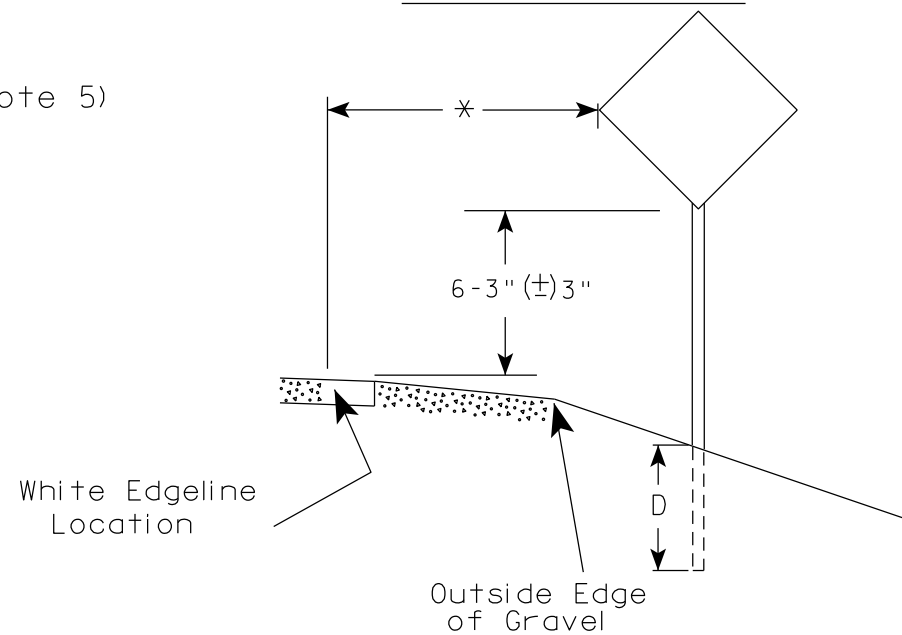

* 6 feet from edge of a paved shoulder or 12 feet from the edge of pavement (edge line location) or 2 feet from outside edge of gravel, whichever is greater unless directed by project engineer.

GENERAL NOTES

- Signs wider than 4 feet or 20 sq.ft or larger, shall be mounted on multiple posts. Refer to plate A4-4.
- If signs are mounted on or behind barrier wall, see A4-10 sign plate.
The Double Arrow sign (W12-1D) shall be mounted at a height of 2'-3" (±) 3". The Chevron sign (W1-8), Roundabout Chevron panel (R6-4B), Enhanced Reference Markers, Clearance Markers (W5-52), Mile Markers (D10 series), In Road Object Markers (W5-54) & End of Road Markers (W5-56) shall be mounted at a height of 4'-3" (±) 3".
- For expressways and freeways, mounting height is 7'-3" (±) 3" or 6'-3" (±) 3" depending upon existence of a sub-sign.
- Minimum mounting height for signs mounted on traffic signal poles is 5'-3" (±) 3".
- Offset distance shall be consistent with existing signs or consistent throughout length of project.
- Folding signs shall be mounted at a height of 5'-3" (±) 3" or as directed by the Engineer.

POST EMBEDMENT DEPTH


Area of Sign Installation (Sq. Ft.)	D (Min)
20 or Less	4'
Greater than 20	5'

TYPICAL INSTALLATION
OF PERMANENT TYPE II
SIGNS ON SINGLE POSTS

WISCONSIN DEPT OF TRANSPORTATION

APPROVED *Matthew R. Rauch*
for State Traffic Engineer


DATE 12/6/23 PLATE NO. A4-3.23

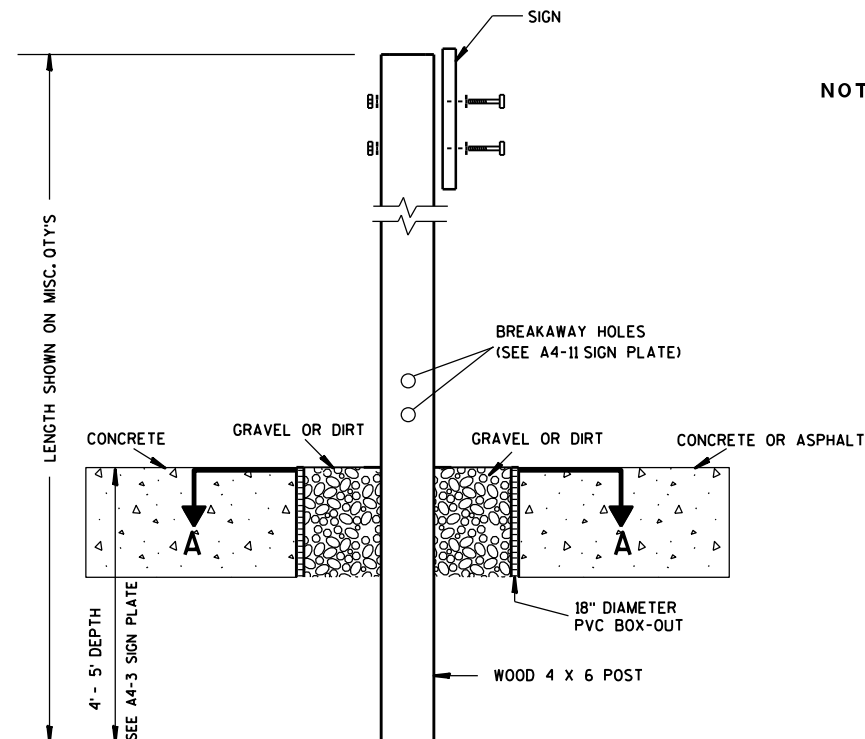

ELEVATION VIEW


DETAIL OF WOOD 4 X 6 SIGN POST IN BOX-OUT

- NOTES:**
1. ALL MATERIAL TO BE APPROVED BY ENGINEER PRIOR TO INSTALLATION
 2. SEE SIGN PLATE A4-8 FOR SIGN HARDWARE REQUIREMENTS
 3. 18 INCH X 18 INCH SQUARE BOX-OUTS MAY BE USED FOR INSTALLATIONS IN EXISTING CONCRETE OR ASPHALT LOCATIONS.

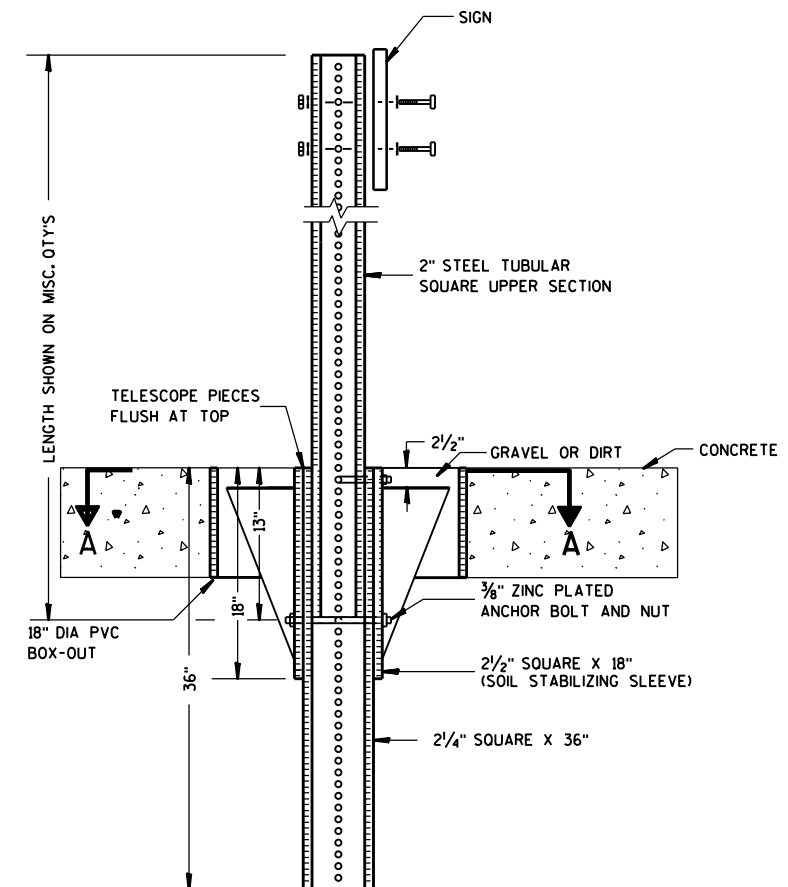

ELEVATION VIEW

DETAIL OF STEEL 2 X 2 SIGN POST IN BOX-OUT

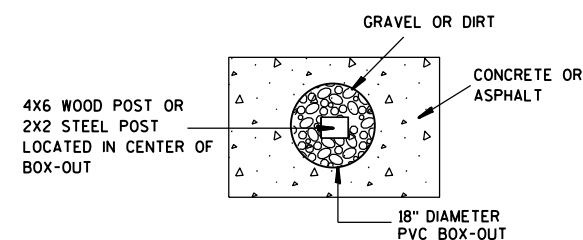

PLAN VIEW

FOR NEW CONCRETE/ASPHALT INSTALLATIONS

**SIGN POST
BOX-OUTS
A4-3B**

WISCONSIN DEPT OF TRANSPORTATION

APPROVED *Matthew R. Rauch*
for State Traffic Engineer

DATE 1/27/14 PLAT 121 A4-3B.1

PROJECT NO:

HWY:

COUNTY:

SHEET NO:

E

GENERAL NOTES


- For 3 or 4 post installations, individual post spacing shall be greater than 3'-6".
- See tables below for required number of posts.
- For expressways and freeways, mounting height is 7'-3" (±) 3" or 6'-3" (±) 3" depending upon existence of sub-sign.
- The (±) tolerance for mounting height is 3 inches.
- J-Assemblies are considered to be one sign for mounting height.
- Offset distance shall be consistent with existing signs or consistent throughout length of project.
- Folding signs shall be mounted at a height of 5'-3" (±) 3" or as directed by the engineer.
- The Double Arrow sign (W12-1) shall be mounted at a height of 2'-3" (±) 3". The Chevron sign (W1-8), Roundabout Chevron panel (R6-4B), Clearance Markers (W5-52), Mile Markers (D10 series), In Road Object Markers (W5-54) & End of Road Markers (W5-56) shall be mounted at a height of 4'-3" (±) 3".

* 6 feet from edge of a paved shoulder or 12 feet from the edge of pavement (edge line location) or 2 feet from outside edge of gravel, whichever is greater unless directed by project engineer.



** The existence of curb and gutter does not in itself mandate the vertical clearance illustrated. That height is typically measured where there is sidewalk adjacent to the roadway or parking is permitted. In the absence of sidewalk vertical clearance is measured from the top of the curb. Offset of signs is measured from the flow line.

*** See A4-3 sign plate for signs 4' or less in width and less than 20 S.F. in area.


URBAN AREA

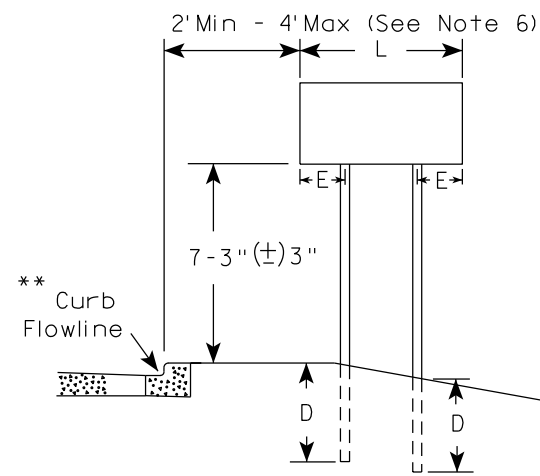


RURAL AREA (See Note 3)

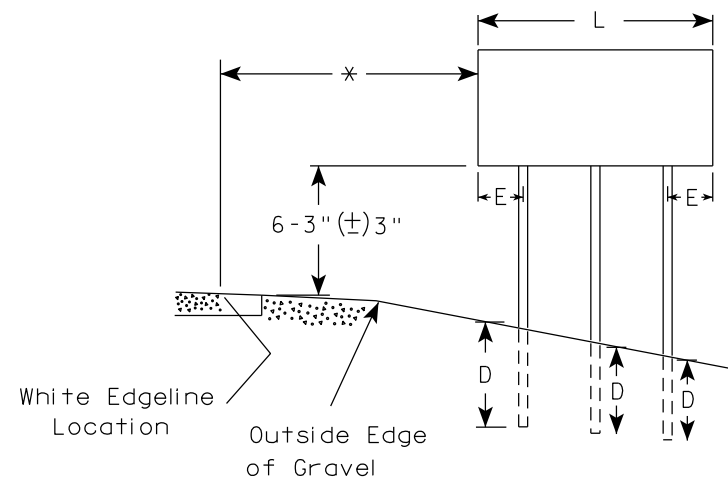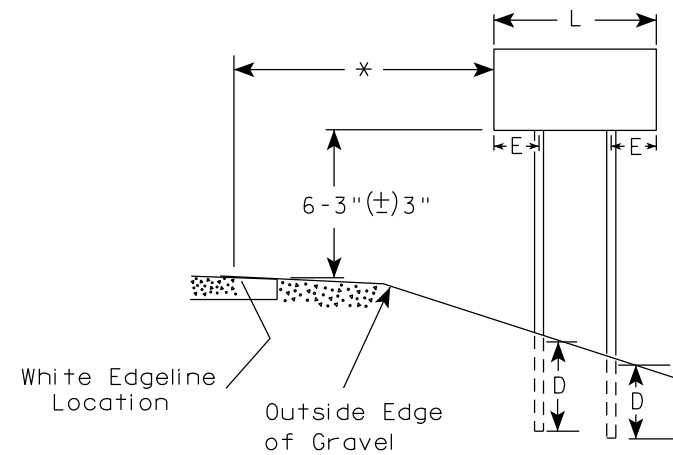

2' Min - 4' Max (See Note 6)

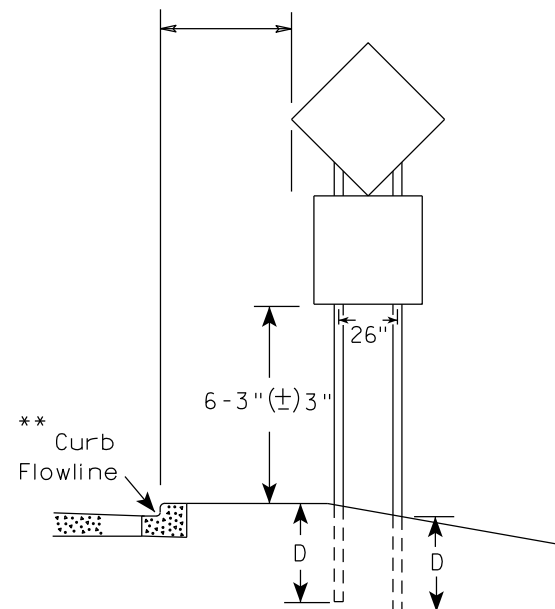

48" DIAMOND WARNING SIGN

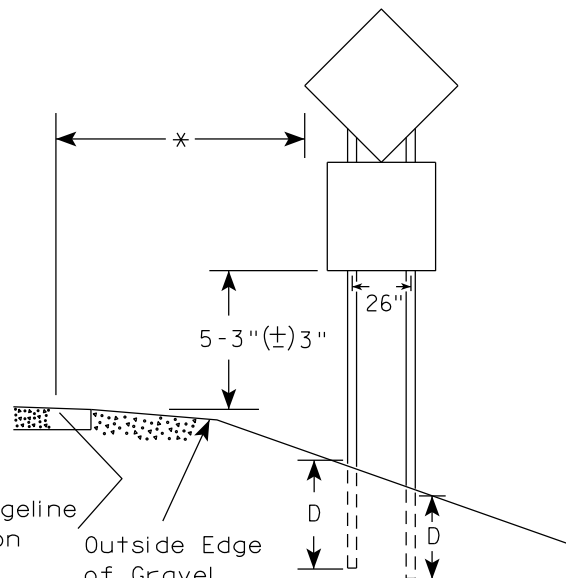

48" DIAMOND WARNING SIGN

SIGN SHAPE OTHER THAN DIAMOND (TWO POSTS REQUIRED)	
L	E
Greater than 48" Less than 60"	12"
60" to 108"	L/5

SIGN SHAPE OTHER THAN DIAMOND (THREE POSTS REQUIRED)	
L	E
Greater than 108" to 144"	12"

POST EMBEDMENT DEPTH

Area of Sign Installation (Sq.Ft.)	D (Min)
20 or Less	4'
Greater than 20	5'

TYPICAL INSTALLATION
OF TYPE II SIGNS
ON MULTIPLE POSTS

WISCONSIN DEPT OF TRANSPORTATION

APPROVED *Matthew R. Rauch*
for State Traffic Engineer

DATE 12/6/23 PLATE NO. A4-4.16


PROJECT NO:

HWY:


COUNTY:

SHEET NO: 122

E

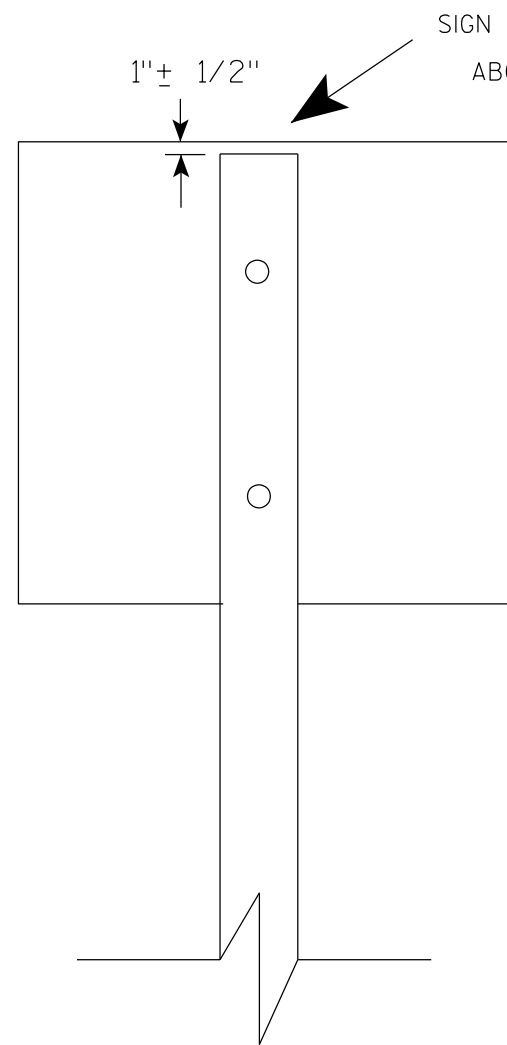

SIGN SHALL BE MOUNTED TO PROJECT
ABOVE THE TOP OF THE POST

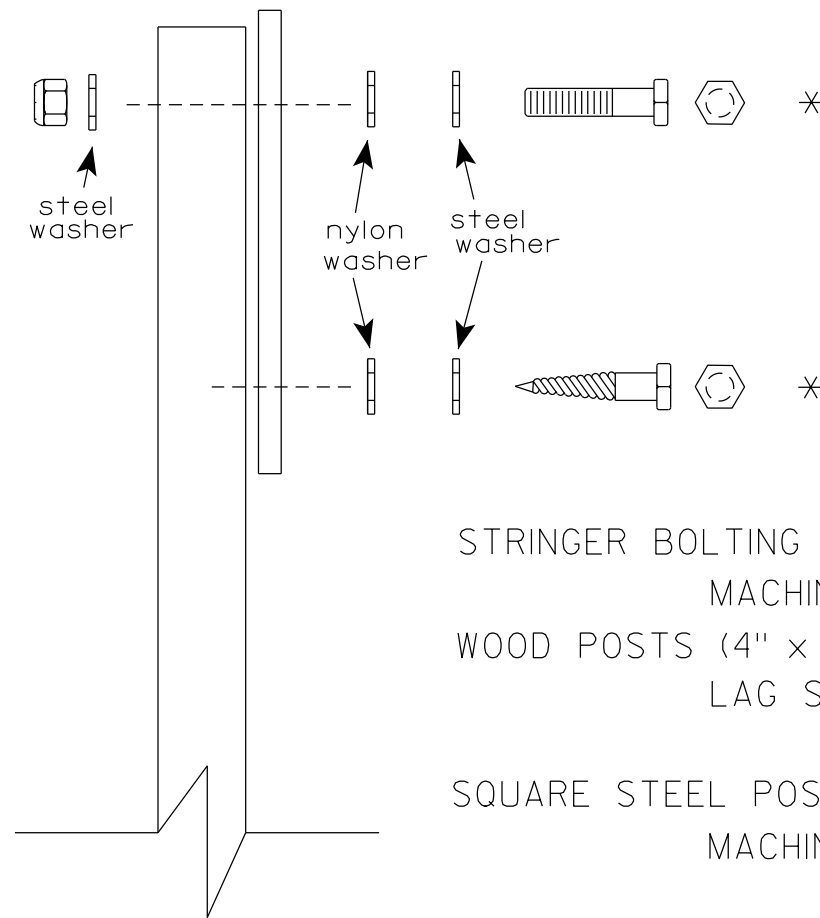

Nuts, bolts and lags used for mounting signs shall have hexagonal heads and shall be either :

- a. Hot dip galvanized in accordance with ASTM Designation: A 153, Class D, or SC 3
- b. Electro-galvanized in accordance with ASTM Designation : B 633, TYPE III, SC 3.

Threads on bolts and nuts shall be manufactured with sufficient allowance for the cadmium plate or galvanized coating to permit the nuts to run freely on the bolts.

STRINGER BOLTING TO ALUMINUM SIGNS (SEE SIGN PLATE A4-18)

MACHINE BOLTS - $\frac{5}{16}$ " X 1-3/4" Length w/ lock nuts

WOOD POSTS (4" x 6")

LAG SCREWS - $\frac{3}{8}$ " X 3" (NO STRINGERS ON BACK OF SIGN)
 $\frac{3}{8}$ " X 4" (STRINGERS ON BACK OF SIGN)

SQUARE STEEL POSTS (2" x 2")

MACHINE BOLTS - $\frac{3}{8}$ " X 3-1/4" Length w/ nuts (NO STRINGER ON BACK OF SIGN)
 $\frac{3}{8}$ " X 5" Length w/ nuts (STRINGERS ON BACK OF SIGN)

RIVETS - $\frac{9}{32}$ " (6605-9-6) BULB-TITE, TRI-FOLD, ALUMINUM BODY/MANDREL
O.D. FLANGE .720-.765 INCH, GRIP RANGE .042-.375 INCH

WASHERS (ALL POSTS) -

1-1/4" O.D. X $\frac{3}{8}$ " I.D. X $\frac{1}{16}$ " STEEL

1-1/4" O.D. X $\frac{3}{8}$ " I.D. X .080 NYLON

* Two different fastening systems are shown for illustration purposes. On any individual sign, either one or the other system shall be used. Actual number of fasteners per sign varies with the sign area, but normally there are two. For a single post installation, all signs greater than 9 sq. ft. require the use of 3 fasteners.


ATTACHMENT OF SIGNS TO POSTS

WISCONSIN DEPT OF TRANSPORTATION


APPROVED Matthew R. Rauch
For State Traffic Engineer

DATE 4/1/2020 PLATE NO. A4-8.9


TELESCOPIC TUBING ANCHORS
TWO PIECE SYSTEM

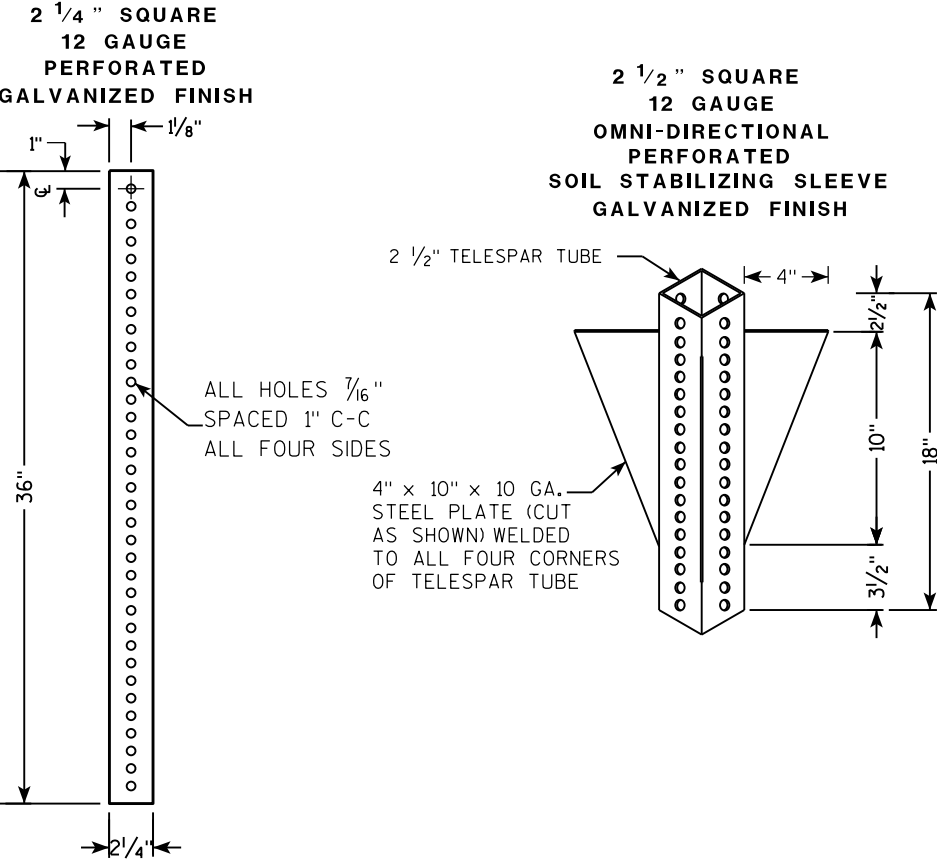

DETAIL OF TUBULAR STEEL SIGN POST
(IN POURED CONCRETE OR ASPHALT)

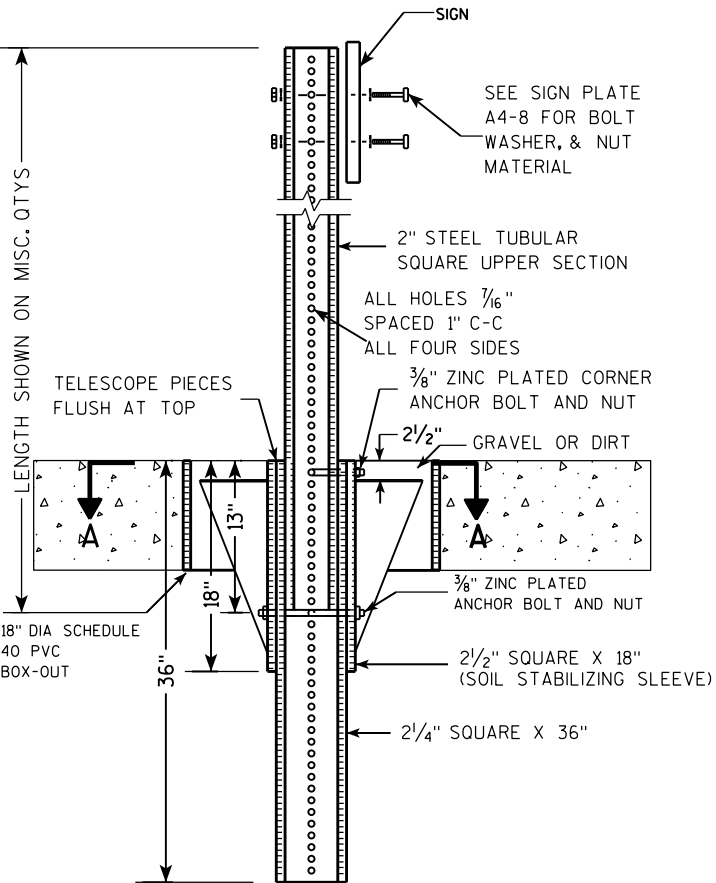

DETAIL OF TUBULAR STEEL SIGN POST
(IN LOCATIONS OTHER THAN POURED CONCRETE OR ASPHALT)

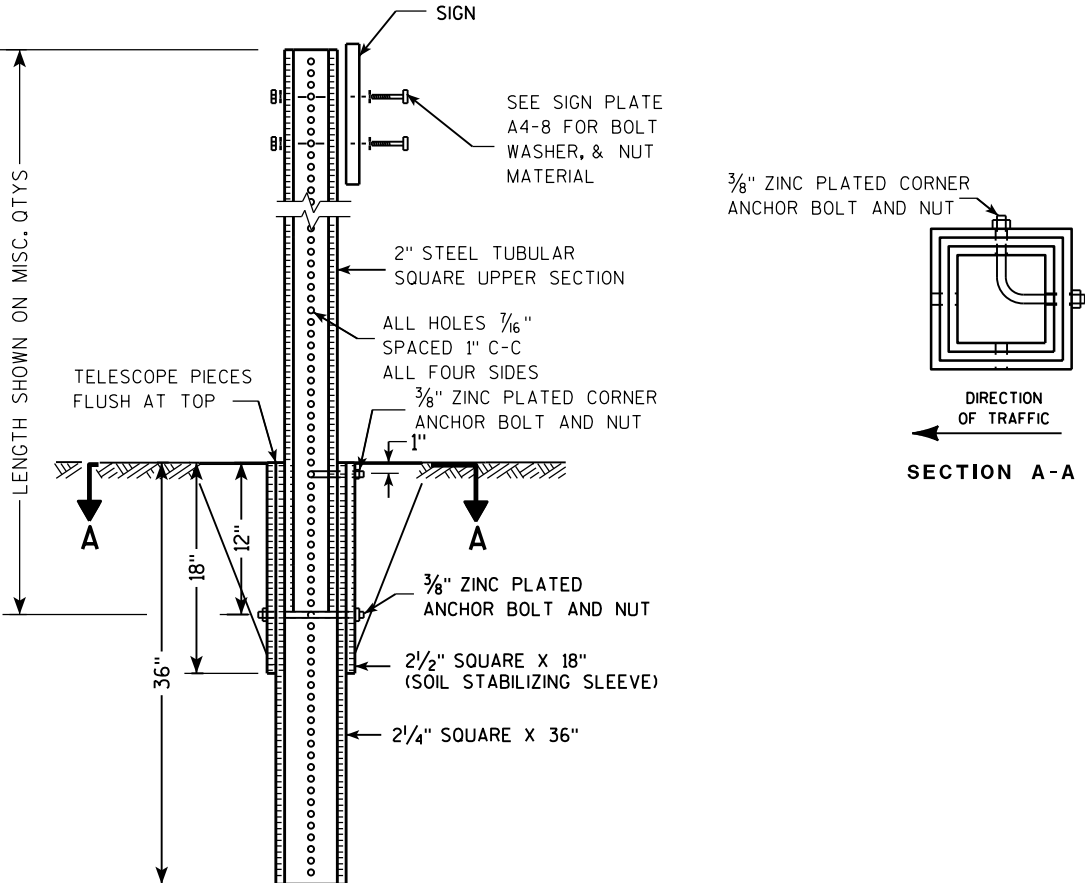

Area of Sign Installation (Sq. Ft.)	Number of Required Posts
9 or less	1
Greater than 9 less than or equal to 18	2
Greater than 18 less than or equal to 27	3

Signs wider than 3 feet or larger than 9 sq. ft shall be mounted on multiple posts (see above table).


TUBULAR STEEL
SIGN POST
A4-9

WISCONSIN DEPT OF TRANSPORTATION

APPROVED *Matthew R. Rauch*
for State Traffic Engineer

DATE 2/05/15 PLAT 124 14-9.9

7

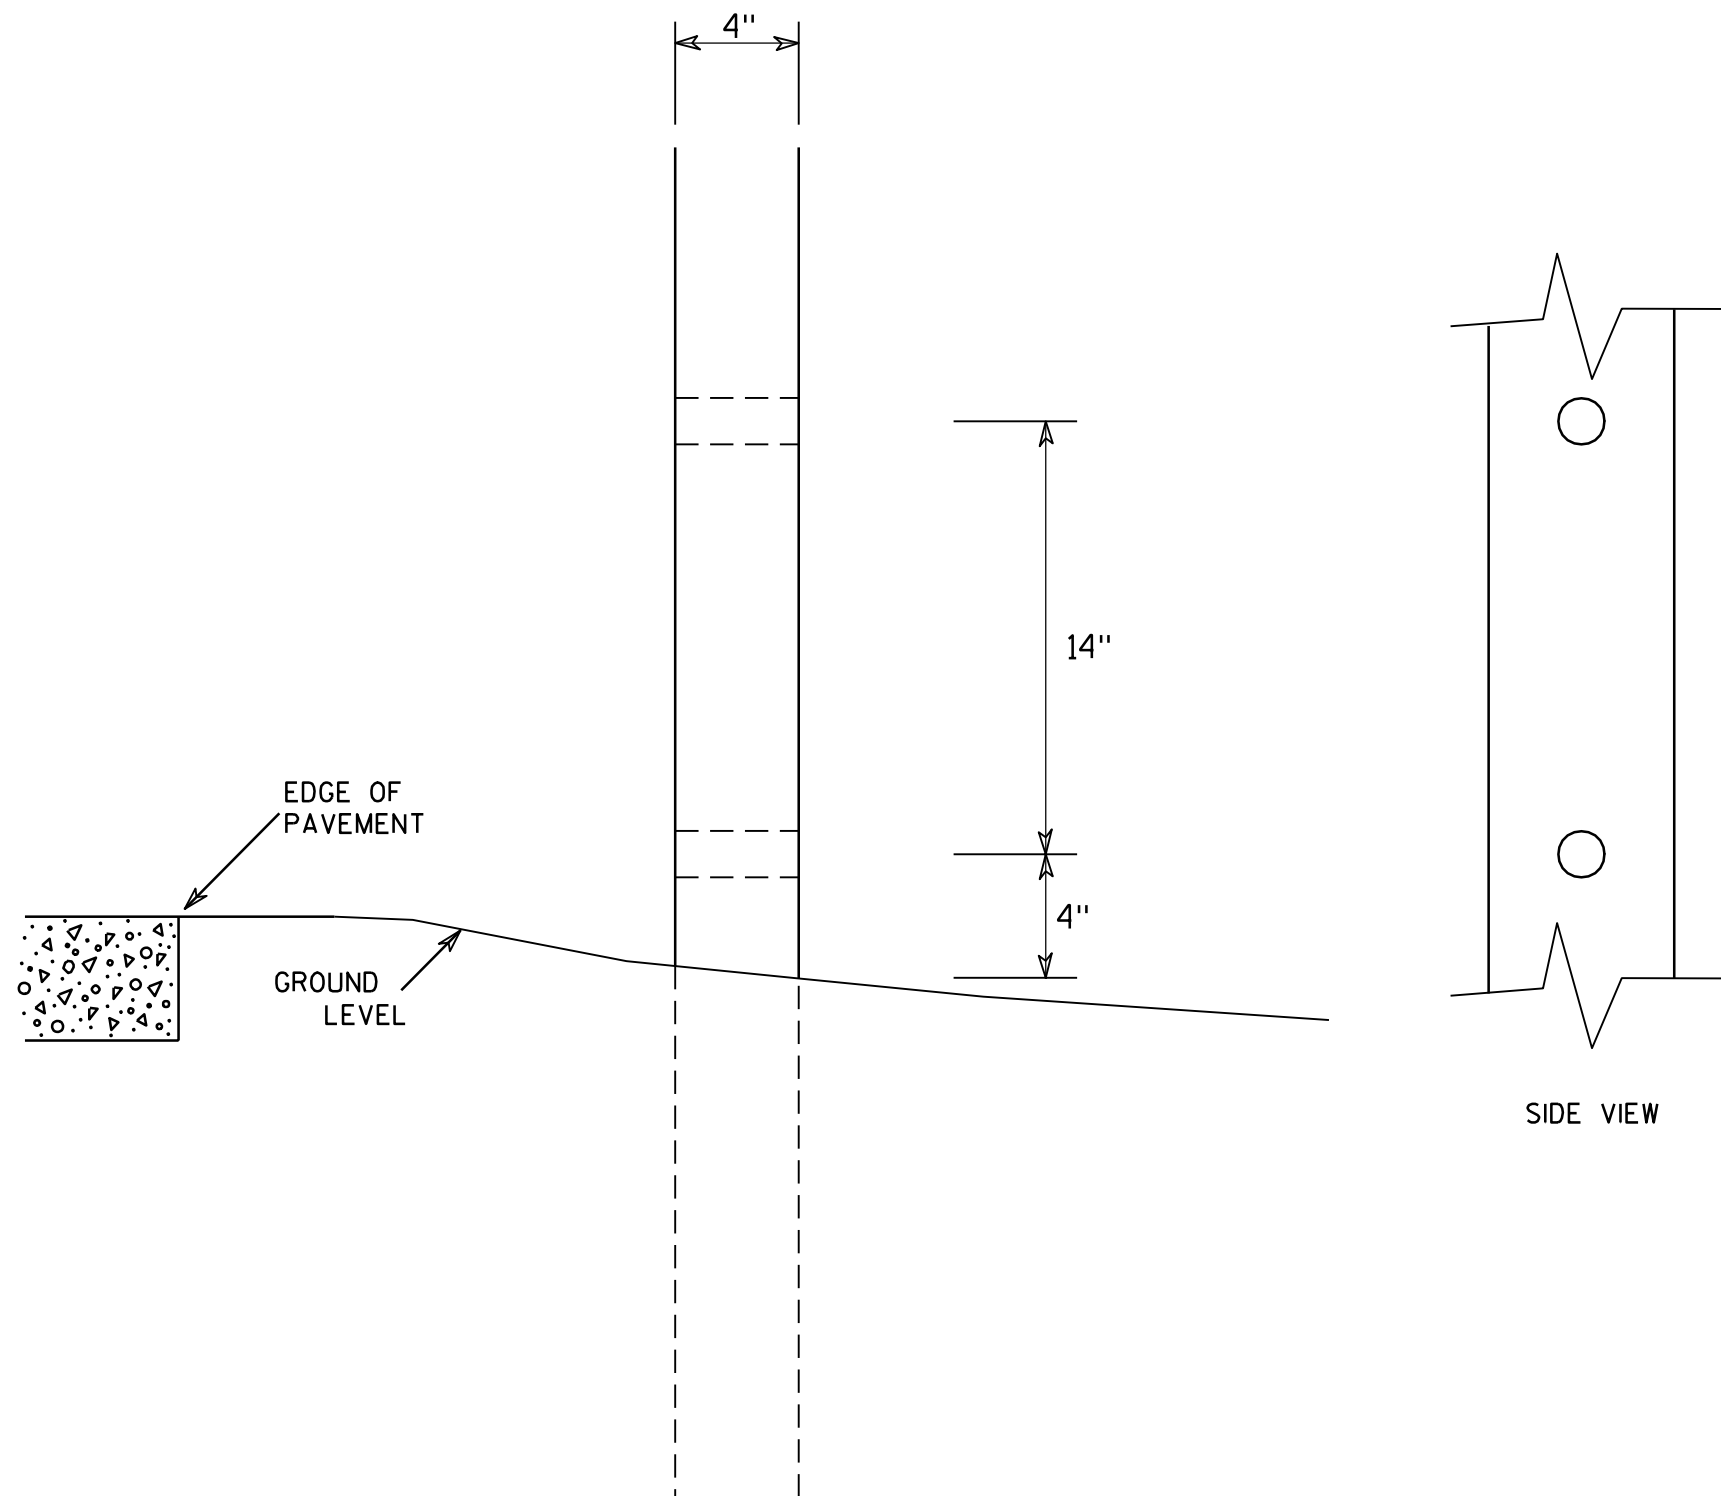

GENERAL NOTES

1. All 4 x 6 Wood Posts shall be modified by having two 1½" diameter holes drilled perpendicular to the roadway centerline.

7

4 X 6 WOOD POST MODIFICATIONS

WISCONSIN DEPT OF TRANSPORTATION

APPROVED

Chester J. Spang
for State Traffic Engineer

DATE 3/27/97

PLATE NO. A4-11.2

PROJECT NO:

HWY:




COUNTY:

SHEET NO: 125


E

BANDING

SINGLE SIGN

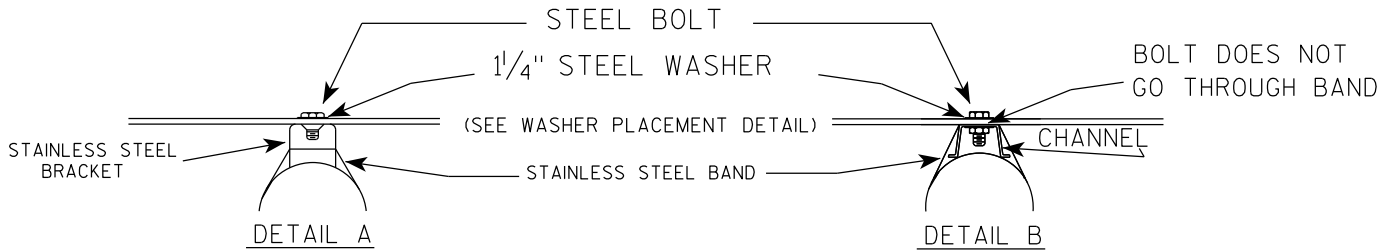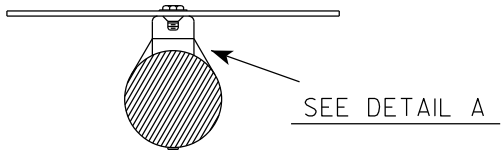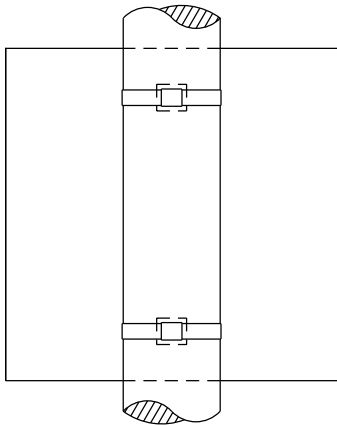

WASHER PLACEMENT

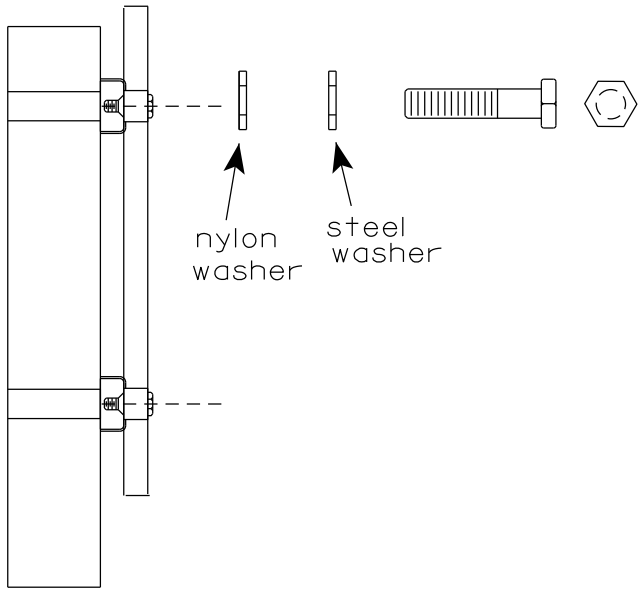


WASHERS (ALL POSTS) -
1-1/4" O.D. X 3/8" I.D. X 1/16" STEEL
1-1/4" O.D. X 3/8" I.D. X .080 NYLON
FOR ALL TYPE H SIGNS


GENERAL NOTES

1. Any sign over 3 feet in width shall use the V-Block banding method. See A5-10 standard plate.
2. Signs 3 feet or greater in height shall have three bracket bands installed. Signs less than 3 feet in height shall have two bracket bands installed.
3. Banding and assembly bracket shall be stainless steel. All bands shall be 3/4" in width and 0.025" thickness.
4. ALL SIGN MOUNTING BOLTS AND WASHERS SHALL BE EITHER:
 - a. Hot dip or mechanically galvanized in accordance with ASTM Designation: A 153, Class D
 - b. Electro-galvanized in accordance with ASTM designation: B 633, Type III, SC 3

"J" ASSEMBLY

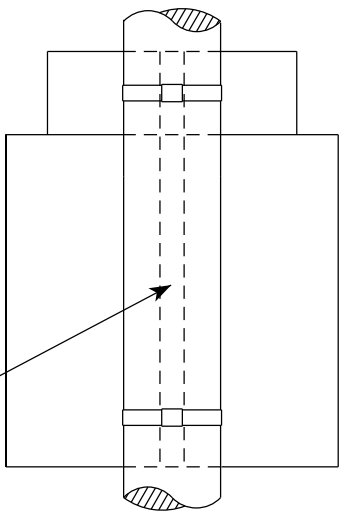


CHANNEL
SEE TYPICAL PANEL
INSTALLATION SHEET

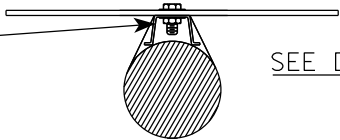

STANDARD SIGN
SIGN BANDING DETAILS


WISCONSIN DEPT OF TRANSPORTATION

APPROVED *Matthew R. Rauch*
for State Traffic Engineer
DATE 6/10/19 PLATE NO. A5-9.4

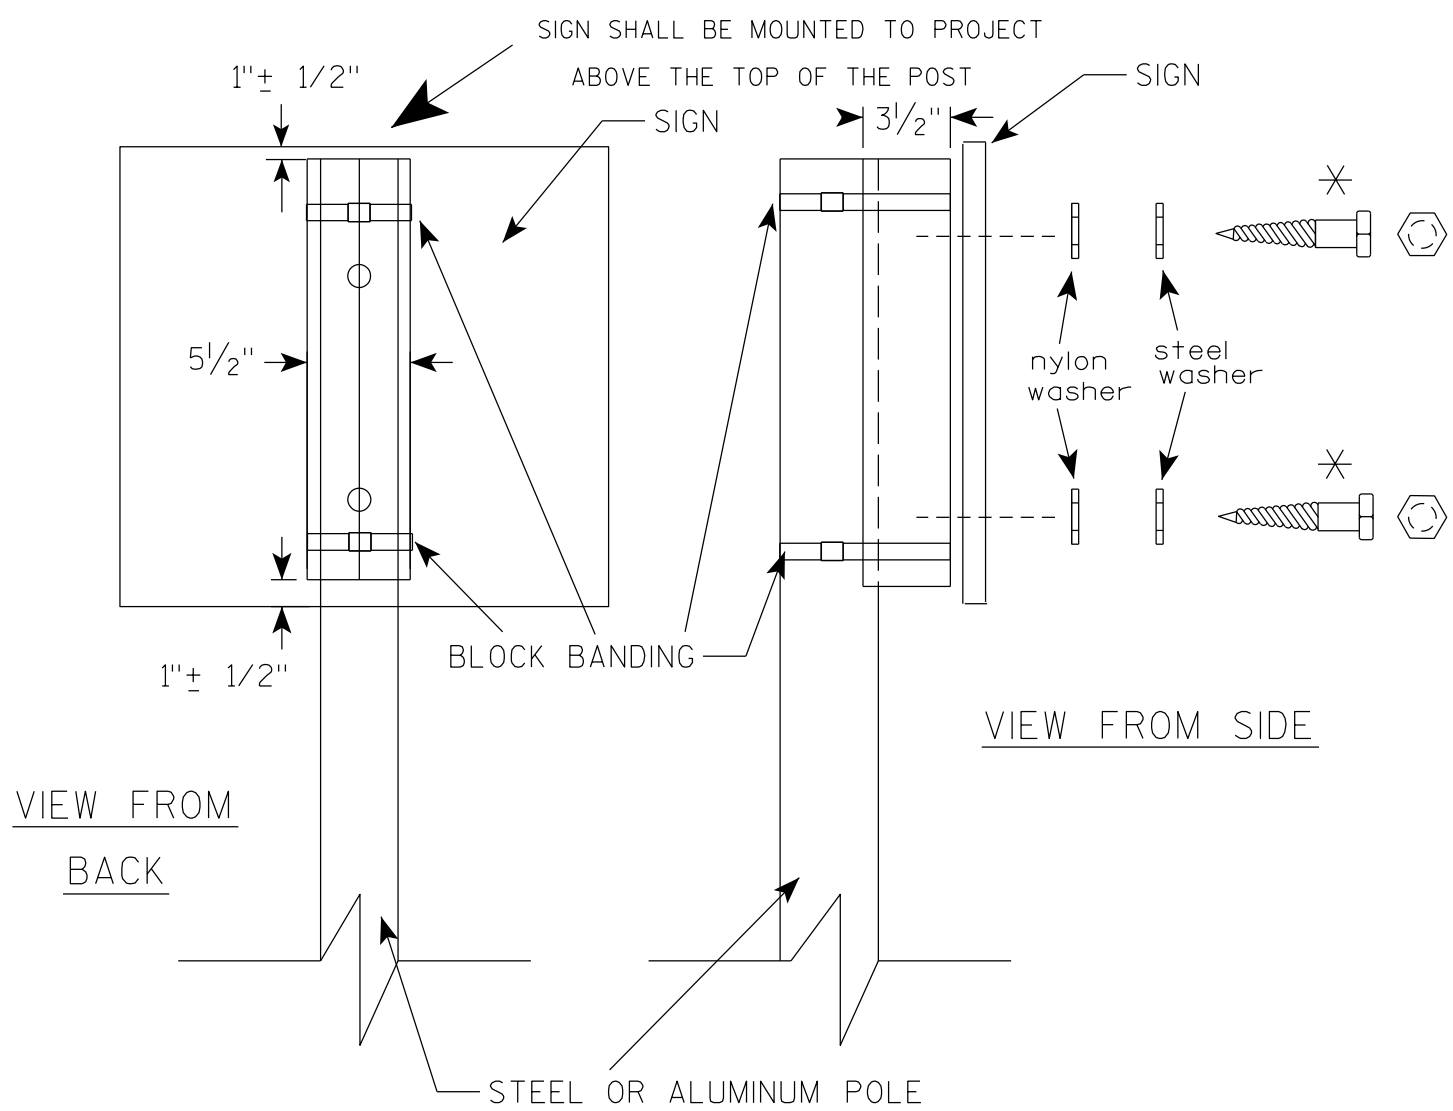

VIEW FROM
BACK

VIEW FROM SIDE

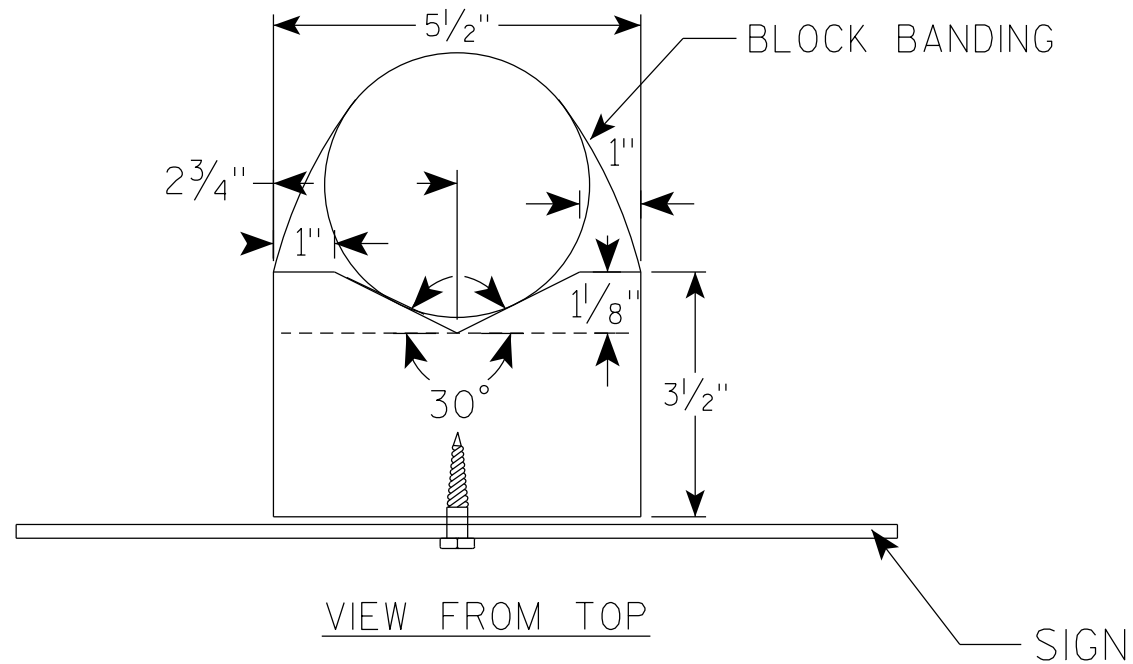

VIEW FROM TOP

GENERAL NOTES

1. WOOD 4"X6" POST MATERIAL SHALL CONFORM TO 507.2.2 OF THE WISDOT STANDARD SPECIFICATIONS
2. BLOCK BANDING AND CLIPS SHALL BE STAINLESS STEEL, $\frac{3}{4}$ " WIDTH AND 0.025" THICKNESS
3. SIGNS 3' OR GREATER IN HEIGHT SHALL UTILIZE 3 BLOCK BANDS. SIGNS UNDER 3' IN HEIGHT SHALL UTILIZE 2 BLOCK BANDS
4. ACTUAL NUMBER OF FASTENERS PER SIGN VARIES WITH THE SIGN AREA, BUT NORMALLY THERE ARE TWO. FOR SIGNS GREATER THAN 9 S.F. 3 FASTENERS SHALL BE USED.
5. ALL SIGN MOUNTING BOLTS AND WASHERS SHALL BE EITHER:
 - a. Hot dip or mechanically galvanized in accordance with ASTM Designation: A 153, Class D
 - b. Electro-galvanized in accordance with ASTM Designation : B 633, TYPE III, SC 3
6. ALL BOLTS SHALL HAVE HEXAGONAL HEADS.
7. STEEL WASHERS SHALL BE $\frac{1}{4}$ " O.D. X $\frac{3}{8}$ " I.D. X $\frac{1}{16}$ "
8. NYLON WASHERS SHALL BE $\frac{1}{4}$ " O.D. X $\frac{3}{8}$ " I.D. X .080 FOR TYPE H OR TYPE F FACE SIGN

✱ LAG BOLTS SHALL BE $\frac{3}{8}$ " X $2\frac{1}{2}$ "

BLOCK BANDING DETAIL
(V-BLOCK OPTION)

WISCONSIN DEPT OF TRANSPORTATION

APPROVED *Matthew R. Rauch*
for State Traffic Engineer

DATE 4/19/2022 PLATE NO. A5-10.3

PROJECT NO:

SHEET NO: 127


E

NOTES

1. Sign is Type II - Type F Reflective
2. Color:

Background - Orange

Message - Black
3. Message Series - C
4. Corners may be square or rounded when base material is plywood but borders shall be rounded as shown. When base material is metal, the corners and borders shall be rounded.

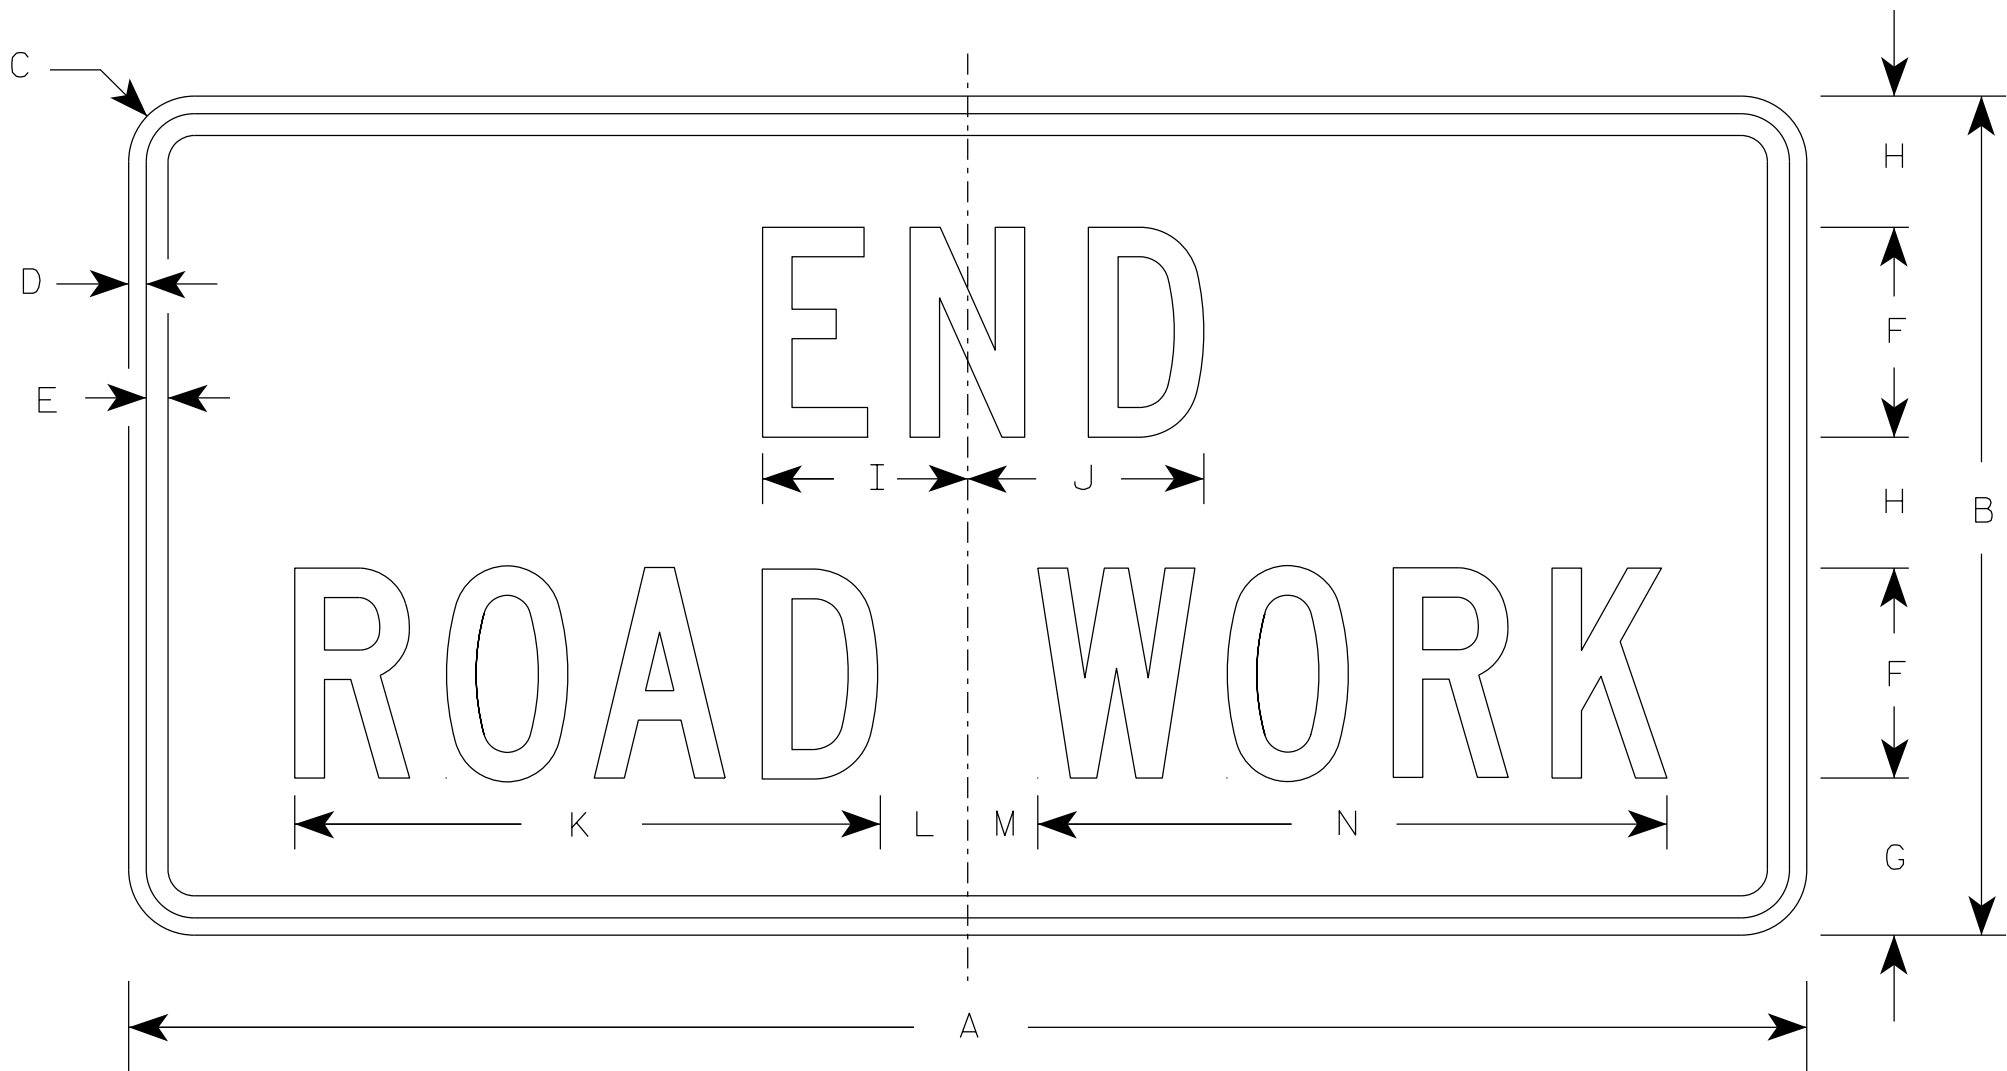

G20-2A

SIZE	A	B	C	D	E	F	G	H	I	J	K	L	M	N	O	P	Q	R	S	T	U	V	W	X	Y	Z	Area sq. ft.
1	36	18	1 1/2	3/8	1/2	4	3 3/4	2 1/2	4 1/8	4 1/8	11 1/8	2	1	12 1/8													4.5
2	48	24	1 7/8	1/2	5/8	6	4 1/2	3 3/4	5 7/8	6 3/4	16 3/4	2 1/2	1 3/4	18 1/2													8.0
2M	48	24	1 7/8	1/2	5/8	6	4 1/2	3 3/4	5 7/8	6 3/4	16 3/4	2 1/2	1 3/4	18 1/2													8.0
3	48	24	1 7/8	1/2	5/8	6	4 1/2	3 3/4	5 7/8	6 3/4	16 3/4	2 1/2	1 3/4	18 1/2													8.0
4	48	24	1 7/8	1/2	5/8	6	4 1/2	3 3/4	5 7/8	6 3/4	16 3/4	2 1/2	1 3/4	18 1/2													8.0
5	48	24	1 7/8	1/2	5/8	6	4 1/2	3 3/4	5 7/8	6 3/4	16 3/4	2 1/2	1 3/4	18 1/2													8.0

STANDARD SIGN

G20-2A

WISCONSIN DEPT OF TRANSPORTATION

APPROVED *Matthew R. Rauch*

For State Traffic Engineer

DATE 1/26/2023 PLATE NO. G20-2A.10

PROJECT NO:


HWY:

COUNTY:

SHEET NO: 128


E

7

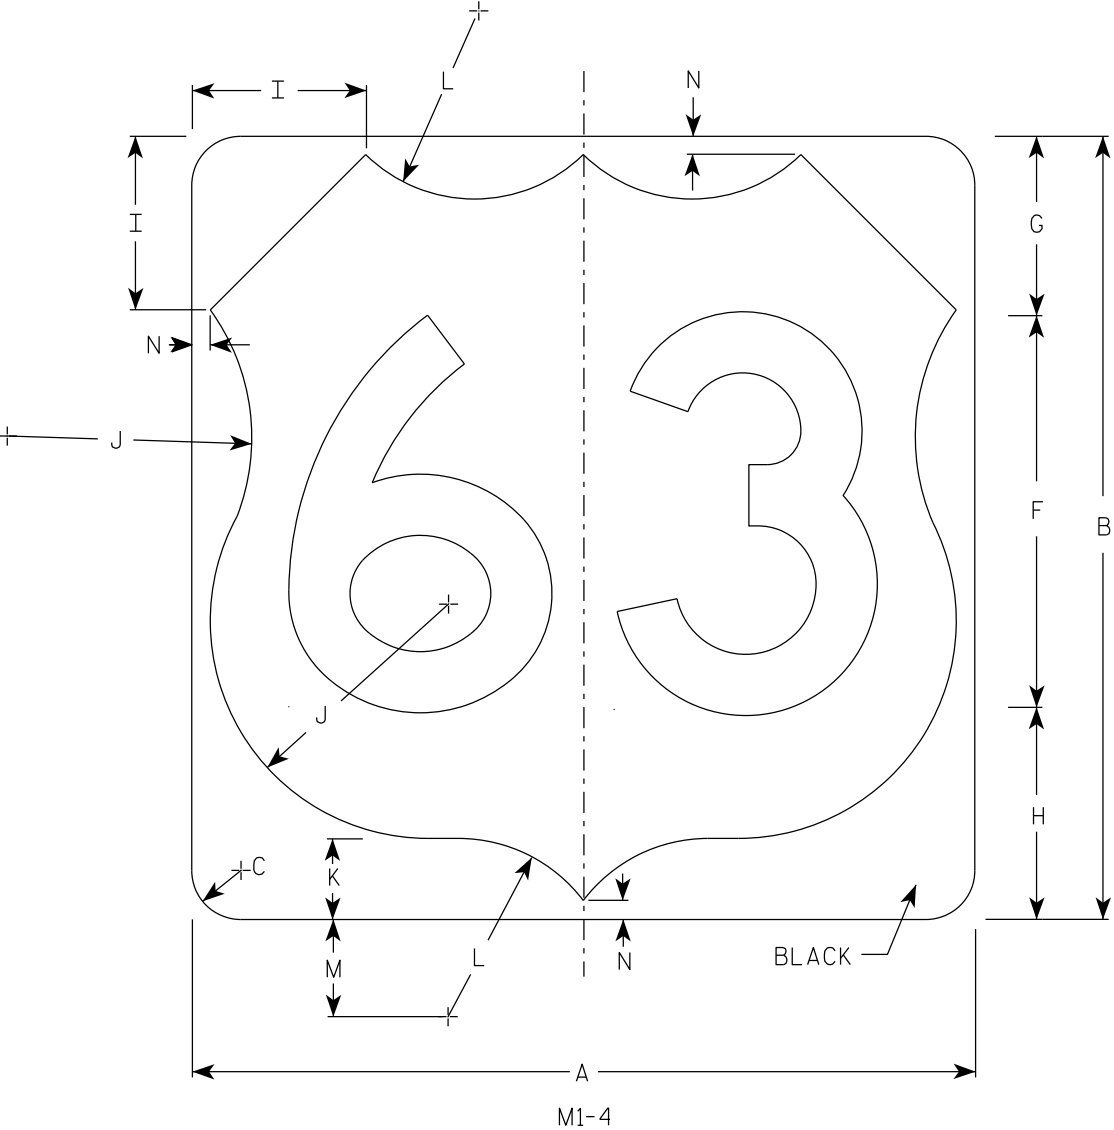

NOTES

- 1. Sign is Type II - Type H Reflective
- 2. Color:
Background - White
Message - Black
- 3. Message Series - D except 3 number signs Series C

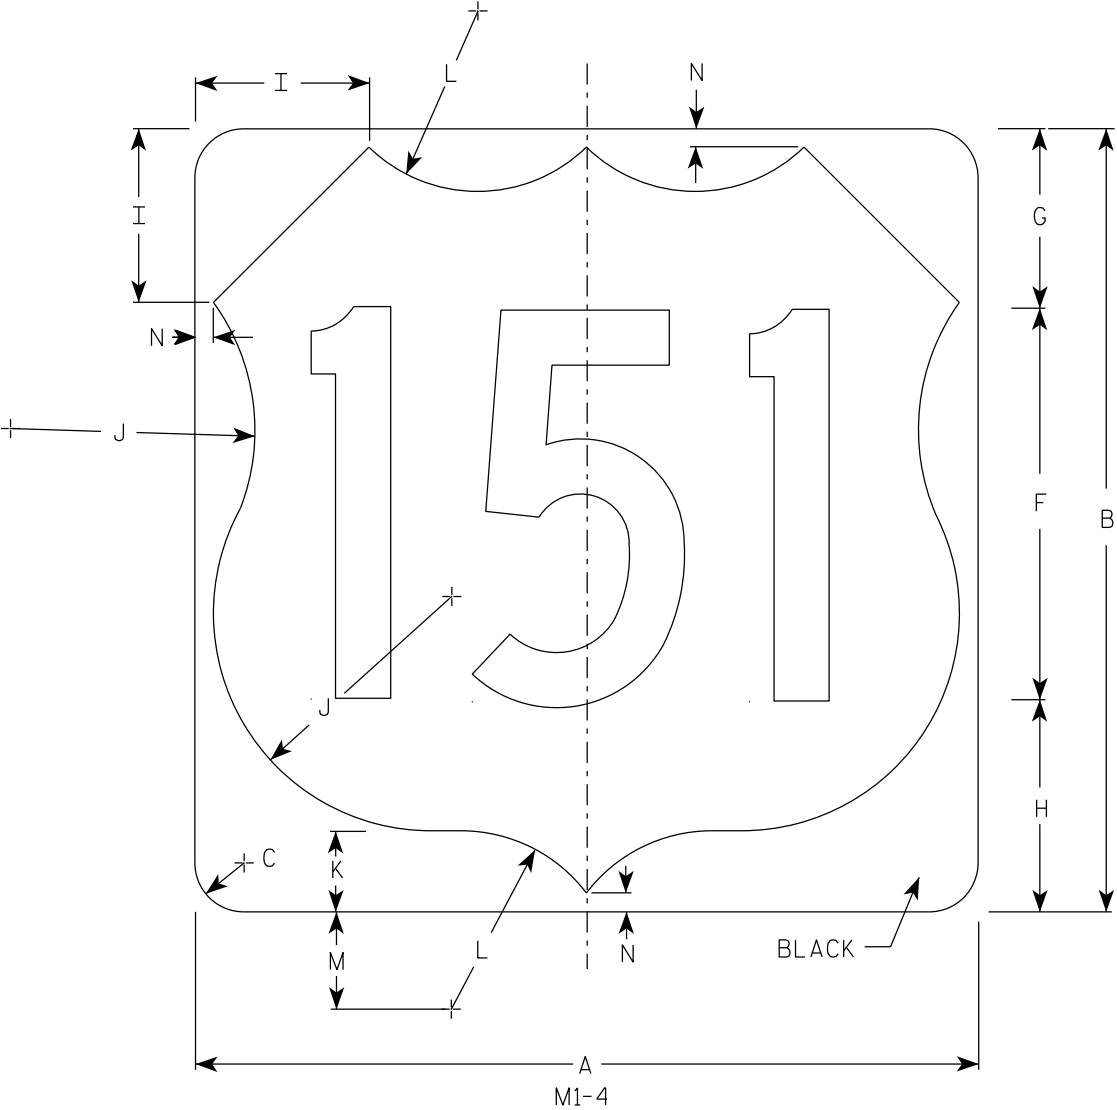

7


SIZE	A	B	C	D	E	F	G	H	I	J	K	L	M	N	O	P	Q	R	S	T	U	V	W	X	Y	Z	Area sq. ft.
1																											
2	24	24	1 1/2			12	5 1/2	6 1/2	5	7 1/2	2 1/2	5 1/2	3	1/2													4.0
2M	24	24	1 1/2			12	5 1/2	6 1/2	5	7 1/2	2 1/2	5 1/2	3	1/2													4.0
3	36	36	2 1/4			18	8 1/4	9 1/4	7 1/4	11 1/4	3 3/4	8 1/4	4 1/2	3/4													9.0
4	36	36	2 1/4			18	8 1/4	9 1/4	7 1/4	11 1/4	3 3/4	8 1/4	4 1/2	3/4													9.0
5	36	36	2 1/4			18	8 1/4	9 1/4	7 1/4	11 1/4	3 3/4	8 1/4	4 1/2	3/4													9.0

USH MARKER
M1-4 FOR ASSEMBLIES


WISCONSIN DEPT OF TRANSPORTATION

APPROVED
Matthew R. Rauch
for State Traffic Engineer


DATE 12/20/22 PLATE NO. M1-4.11

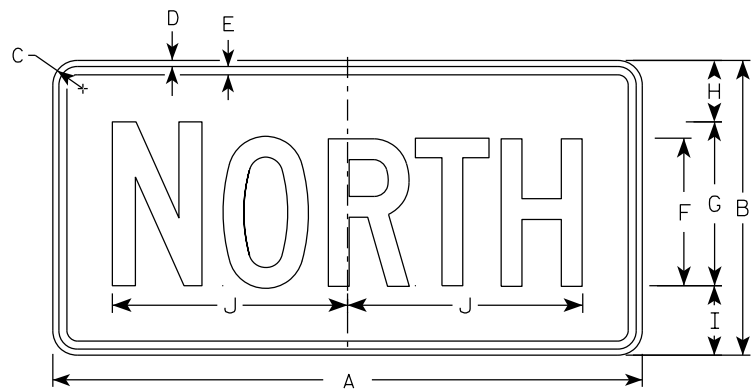


M3-1
MM3-1
MP3-1

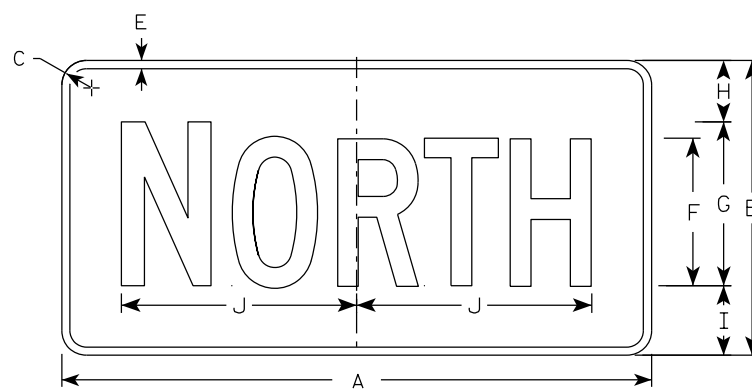


MB3-1
MK3-1
MN3-1

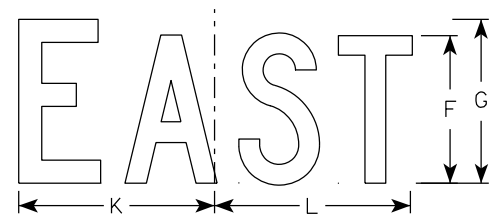


M3-2
MM3-2
MP3-2

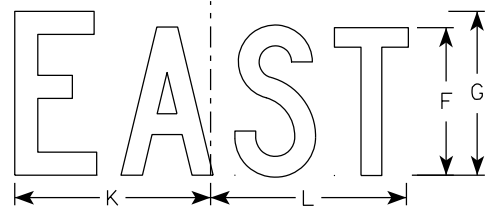


MB3-2
MK3-2
MN3-2

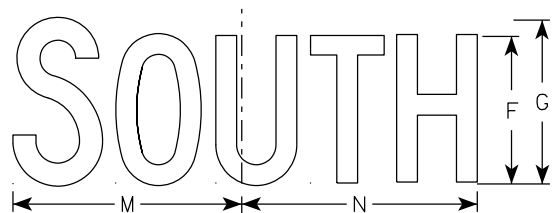


M3-3
MM3-3
MP3-3

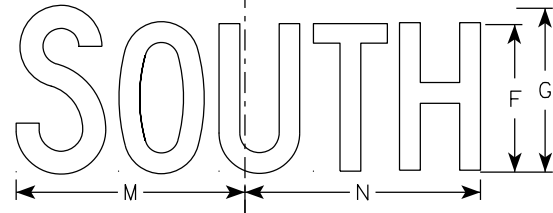

MB3-3
MK3-3
MN3-3

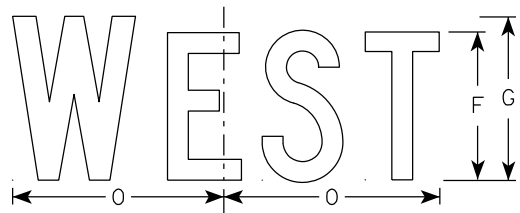

M3-4
MM3-4
MP3-4

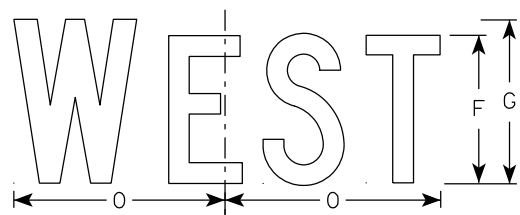

MB3-4
MK3-4
MN3-4

NOTES

- All Signs Type II - Type H Reflective
- Color:
 - Background - See note 5
 - Message - See note 5
- Message Series - C
- Corners may be square or rounded when base material is plywood but borders shall be rounded as shown. When base material is metal, the corners and borders shall be rounded.
- M3-1 thru M3-4 Background - White
Message - Black
MB3-1 thru MB3-4 Background - Blue
Message - White
MK3-1 thru MK3-4 Background - Green
Message - White
MM3-1 thru MM3-4 Background - White
Message - Green
MN3-1 thru MN3-4 Background - Brown
Message - White
MP3-1 thru MP3-4 Background - White
Message - Blue
- Note the first letter of each direction is larger than the remainder of the message.

SIZE	A	B	C	D	E	F	G	H	I	J	K	L	M	N	O	P	Q	R	S	T	U	V	W	X	Y	Z	Area sq. ft.
1																											
2S	24	12	1 1/2	3/8	3/8	6	7	2 1/4	2 3/4	10 1/4	7 7/8	8 3/8	10 1/4	9 3/4	8 3/4												2.00
2M	24	12	1 1/2	3/8	3/8	6	7	2 1/4	2 3/4	10 1/4	7 7/8	8 3/8	10 1/4	9 3/4	8 3/4												2.00
3	36	18	1 1/2	3/8	1/2	9	10	3 3/4	4 1/4	14 3/8	12	12 1/8	14	14 1/8	13												4.5
4	36	18	1 1/2	3/8	1/2	9	10	3 3/4	4 1/4	14 3/8	12	12 1/8	14	14 1/8	13												4.5
5	36	18	1 1/2	3/8	1/2	9	10	3 3/4	4 1/4	14 3/8	12	12 1/8	14	14 1/8	13												4.5

STANDARD SIGNS M3-1 THRU M3-4 SERIES

WISCONSIN DEPT OF TRANSPORTATION

APPROVED

Matthew R. Rauch
for State Traffic Engineer

DATE 2/8/2023

PLATE NO. M3-1.15

PROJECT NO: HWY: COUNTY: SHEET NO: 130 E


FILE NAME : C:\CAEfiles\Projects\tr_stdplate-M31.dgn PLOT DATE : 8-FEB 2023 11:00 PLOT BY : dotc4c PLOT NAME : PLOT SCALE : \$\$.....plotscale.....\$\$WISDOT/CADDs SHEET 42

7

7

NOTES

- 1. Sign is Type II - Type F Reflective
- 2. Color:
Background - Orange
Message - Black
- 3. Message Series - B
- 4. Corners may be square or rounded when base material is plywood but borders shall be rounded as shown. When base material is metal, the corners and borders shall be rounded.

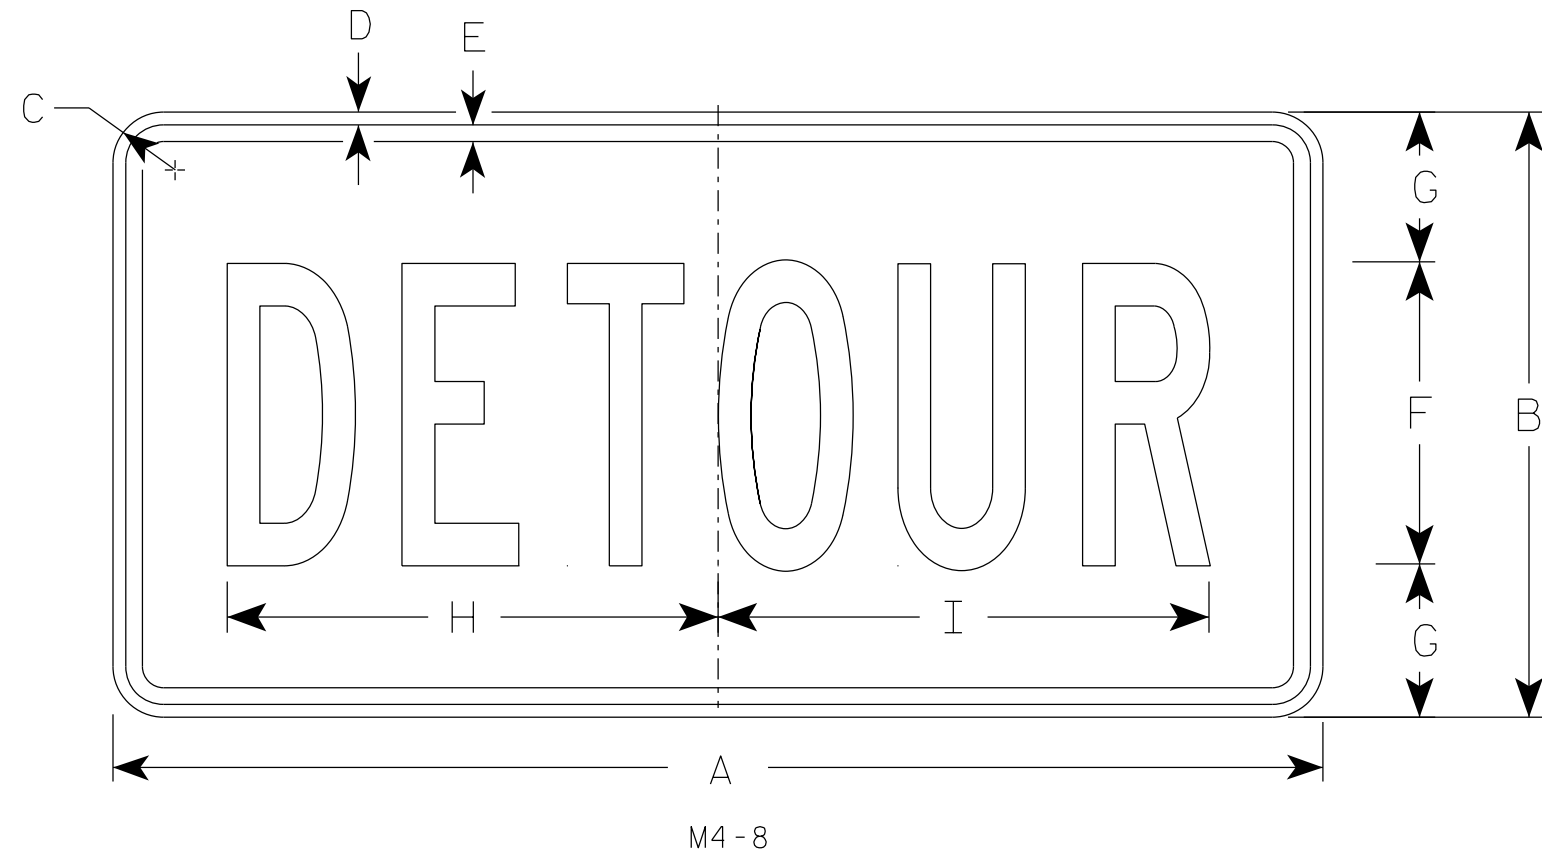

SIZE	A	B	C	D	E	F	G	H	I	J	K	L	M	N	O	P	Q	R	S	T	U	v	W	X	Y	Z	Area sq. ft.
1																											
2	24	12	1 1/2	3/8	3/8	6	3	10	10 1/4																		2.0
2M	24	12	1 1/2	3/8	3/8	6	3	10	10 1/4																		2.0
3	36	18	1 1/2	3/8	1/2	9	4 1/2	14 5/8	14 1/2																		4.5
4	36	18	1 1/2	3/8	1/2	9	4 1/2	14 5/8	14 1/2																		4.5
5	36	18	1 1/2	3/8	1/2	9	4 1/2	14 5/8	14 1/2																		4.5

STANDARD SIGN


M4-8

WISCONSIN DEPT OF TRANSPORTATION

APPROVED *Matthew R. Rauch*
for State Traffic Engineer

DATE 2/9/2023 PLATE NO. M4-8.4

7

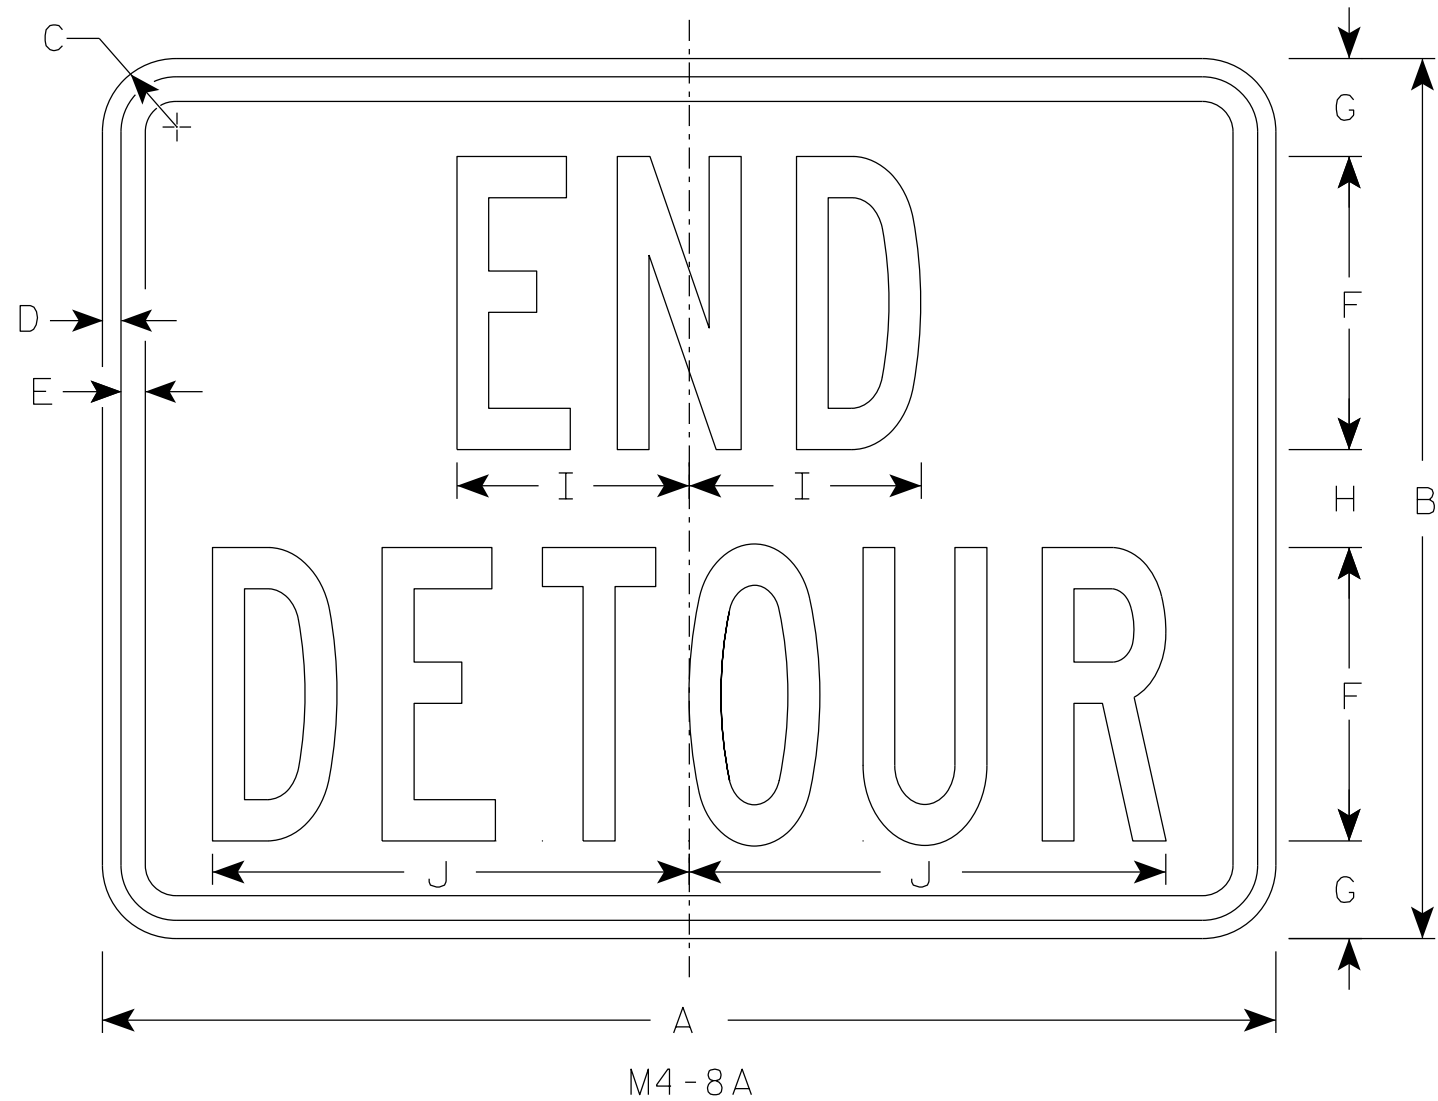

NOTES

1. Sign is Type II - Type F Reflective
2. Color:
Background - Orange
Message - Black
3. Message Series - B
4. Corners may be square or rounded when base material is plywood but borders shall be rounded as shown. When base material is metal, the corners and borders shall be rounded.

7

SIZE	A	B	C	D	E	F	G	H	I	J	K	L	M	N	O	P	Q	R	S	T	U	v	W	X	Y	Z	Area sq. ft.
1																											
2	24	18	1 1/2	3/8	1/2	6	2	2	4 3/4	9 3/4																	3.0
2M	24	18	1 1/2	3/8	1/2	6	2	2	4 3/4	9 3/4																	3.0
3	30	24	1 1/2	3/8	1/2	8	2 1/2	3	6 3/4	13																	5.0
4	30	24	1 1/2	3/8	1/2	8	2 1/2	3	6 3/4	13																	5.0
5	30	24	1 1/2	3/8	1/2	8	2 1/2	3	6 3/4	13																	5.0


STANDARD SIGN

M4-8A


WISCONSIN DEPT OF TRANSPORTATION

APPROVED *Matthew R. Rauch*
For State Traffic Engineer

DATE 2/9/2023 PLATE NO. M4-8A.4

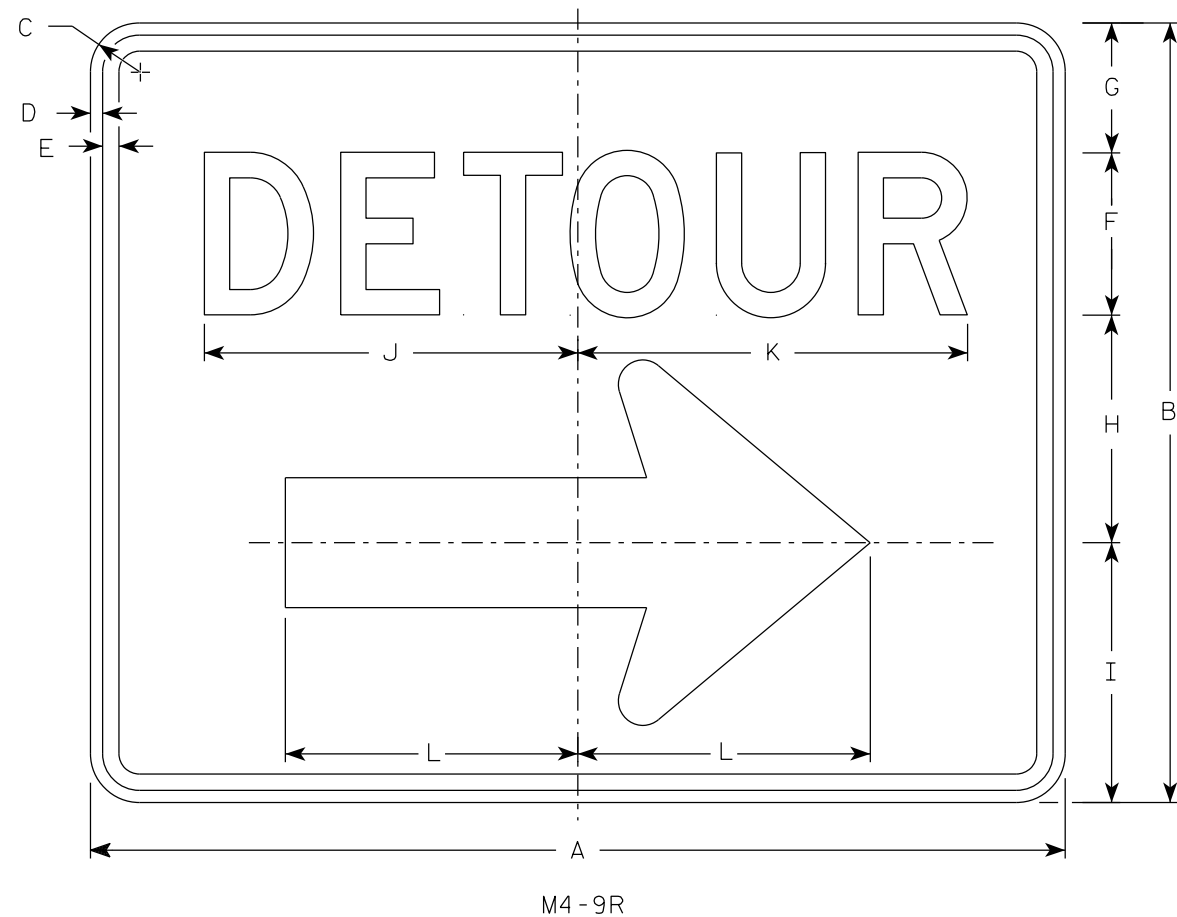

- NOTES
1. Sign is Type II - Type F Reflective
 2. Color:
Background - Orange
Message - Black
 3. Message Series - D
 4. Corners may be square or rounded when base material is plywood but borders shall be rounded as shown. When base material is metal, the corners and borders shall be rounded.
 4. M4-9L is the same as M4-9R except the arrow is reversed.

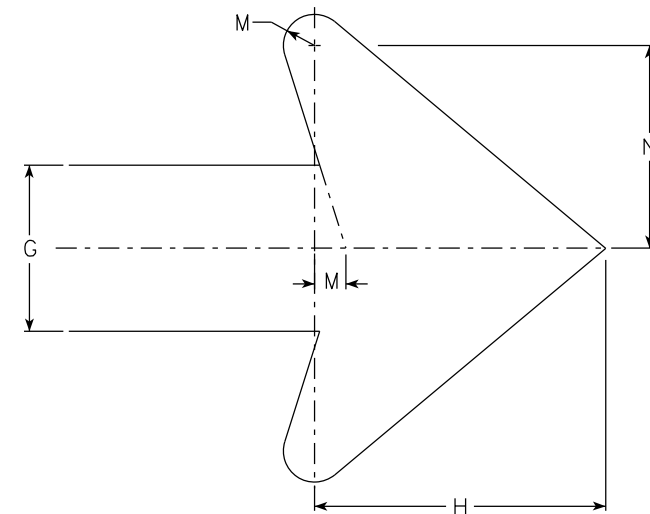

Arrow Detail

SIZE	A	B	C	D	E	F	G	H	I	J	K	L	M	N	O	P	Q	R	S	T	U	V	W	X	Y	Z	Area sq. ft.
1																											
2	30	24	1 1/2	3/8	1/2	5	4	7	8	11 1/2	12	9	3/4	4 7/8													5.00
2M	30	24	1 1/2	3/8	1/2	5	4	7	8	11 1/2	12	9	3/4	4 7/8													5.00
3	30	24	1 1/2	3/8	1/2	5	4	7	8	11 1/2	12	9	3/4	4 7/8													5.00
4	48	36	1 7/8	1/2	5/8	8	6	10 1/2	11 5/8	20 5/8	20 1/2	13 1/4	1 1/8	6 7/8													12.0
5	48	36	1 7/8	1/2	5/8	8	6	10 1/2	11 5/8	20 5/8	20 1/2	13 1/4	1 1/8	6 7/8													12.0





STANDARD SIGN
M4-9 R & L

WISCONSIN DEPT OF TRANSPORTATION

APPROVED *Matthew R. Rauch*
For State Traffic Engineer

DATE 2/9/2023 PLATE NO. M4-9R.6


PROJECT NO: HWY: COUNTY: SHEET NO: 133 **E**

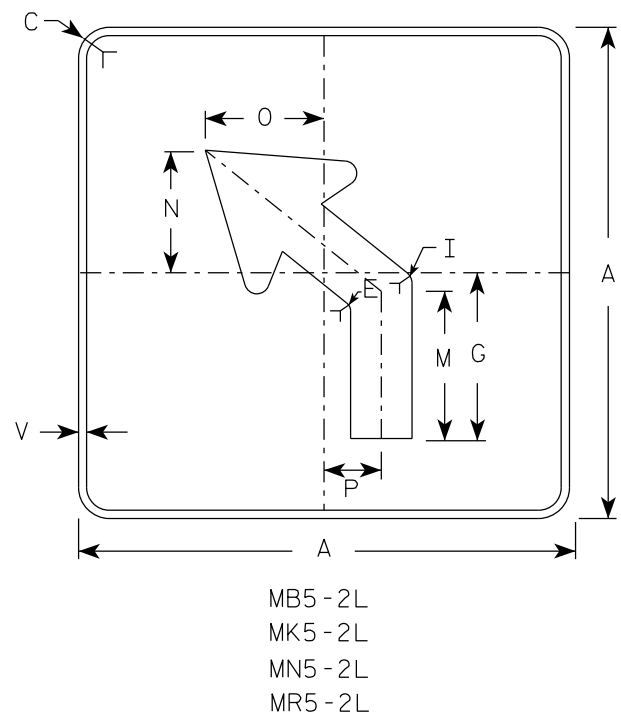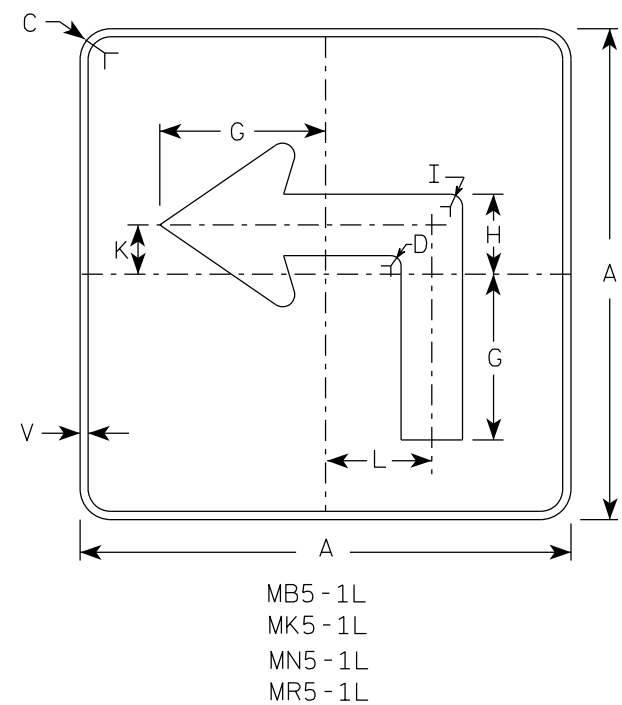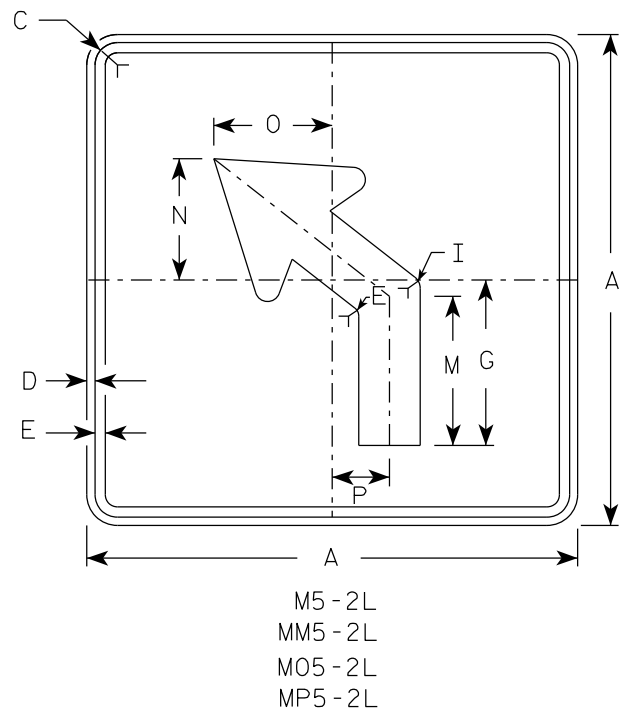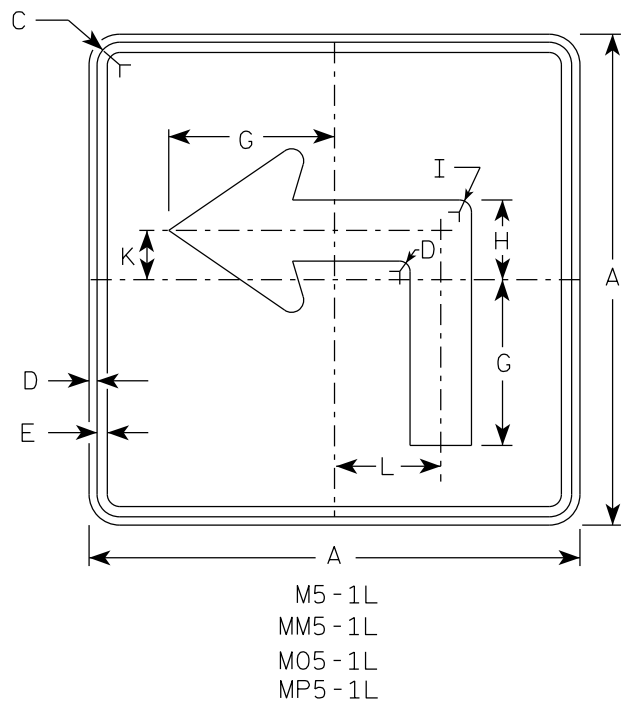

NOTES





- Signs are Type II - Type H reflective except as shown
- Color:
Background - See note 4
Message - See note 4
- Corners may be square or rounded when base material is plywood but borders shall be rounded as shown. When base material is metal, the corners and borders shall be rounded.
- | | | |
|-----------|-------|---|
| M5-1 and | M5-2 | Background - White |
| | | Message - Black |
| MB5-1 and | MB5-2 | Background - Blue |
| | | Message - White |
| MK5-1 and | MK5-2 | Background - Green |
| | | Message - White |
| MM5-1 and | MM5-2 | Background - White |
| | | Message - Green |
| MN5-1 and | MN5-2 | Background - Brown |
| | | Message - White |
| M05-1 and | M05-2 | Background - Orange - Type F Reflective |
| | | Message - Black |
| MP5-1 and | MP5-2 | Background - White |
| | | Message - Blue |
| MR5-1 and | MR5-2 | Background - Brown |
| | | Message - Yellow |
- M5-1R same as M5-1L except arrow points right.
- M5-2R same as M5-2L except arrow tilts right.

ARROW DETAIL

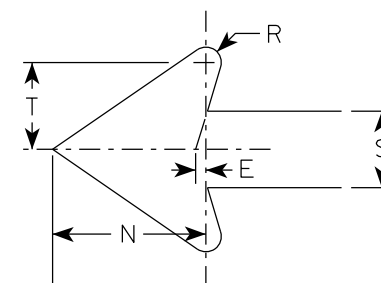


SIZE	A	B	C	D	E	F	G	H	I	J	K	L	M	N	O	P	Q	R	S	T	U	V	W	X	Y	Z	Area sq. ft.
1																											
2S	21		1 1/2	3/8	3/8		7	3 3/8	5/8		2 1/8	4 1/2	6 3/8	5 1/4	5	2 1/2		1/2	2 5/8	3		1/2					3.06
2M	21		1 1/2	3/8	3/8		7	3 3/8	5/8		2 1/8	4 1/2	6 3/8	5 1/4	5	2 1/2		1/2	2 5/8	3		1/2					3.06
3	30		1 7/8	1/2	5/8		10 1/8	4 7/8	7/8		3	6 1/2	9 1/8	7 1/2	7 1/4	3 1/2		3/4	3 3/4	4 1/4		1/2					6.25
4	30		1 7/8	1/2	5/8		10 1/8	4 7/8	7/8		3	6 1/2	9 1/8	7 1/2	7 1/4	3 1/2		3/4	3 3/4	4 1/4		1/2					6.25
5	30		1 7/8	1/2	5/8		10 1/8	4 7/8	7/8		3	6 1/2	9 1/8	7 1/2	7 1/4	3 1/2		3/4	3 3/4	4 1/4		1/2					6.25

PROJECT NO:	HWY:	COUNTY:	SHEET NO: 134	E
-------------	------	---------	---------------	---

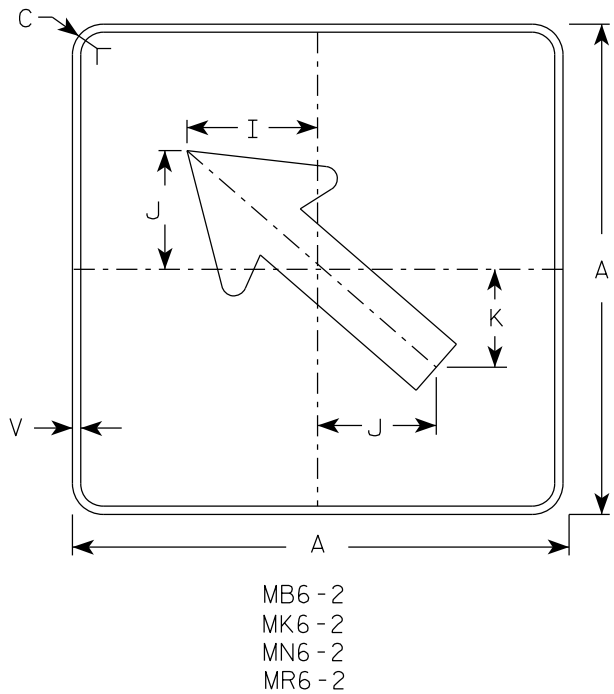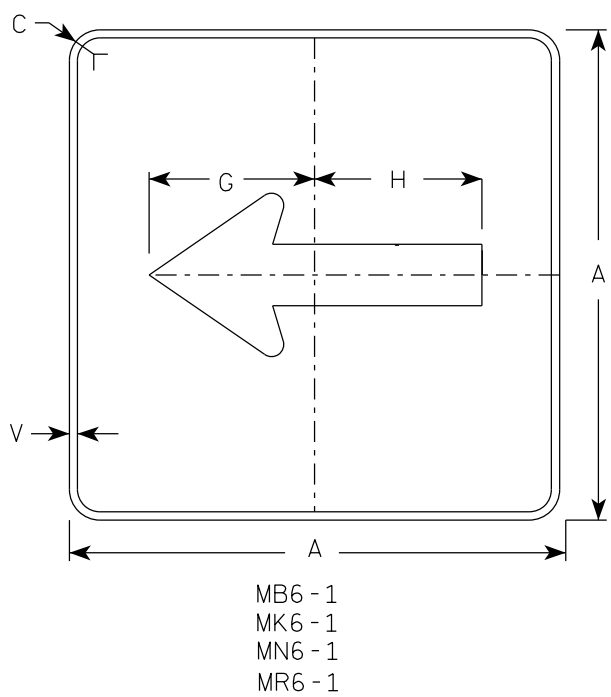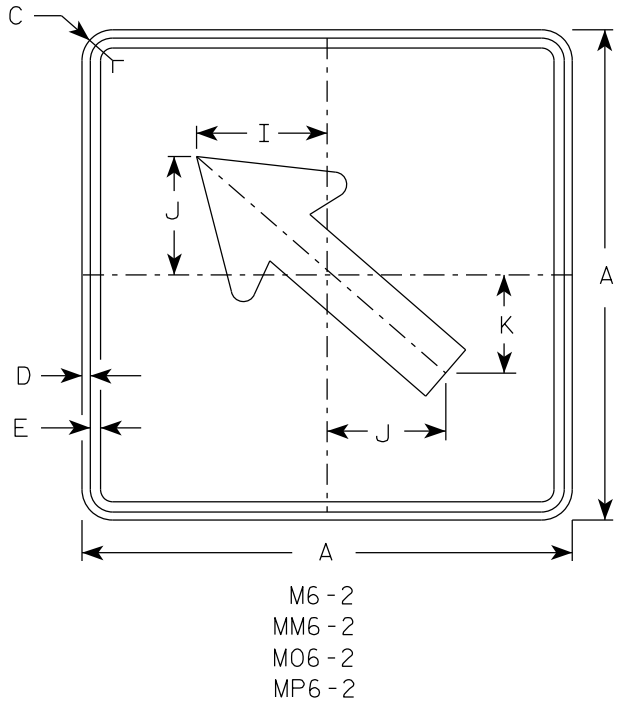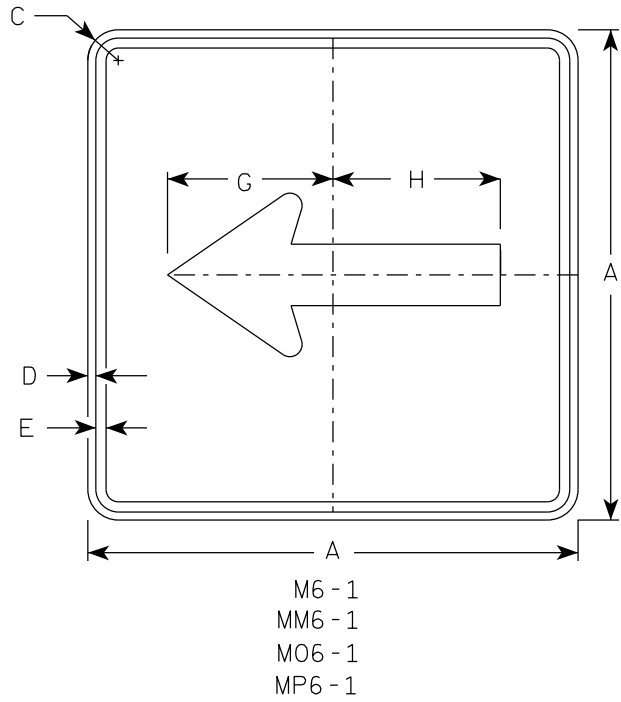

- NOTES**
- Signs are Type II - Type H Reflective except as Shown
 - Color:
Background - See note 4
Message - See note 4
 - Corners may be square or rounded when base material is plywood but borders shall be rounded as shown. When base material is metal, the corners and borders shall be rounded.
 - M6-1 and M6-2 Background - White
Message - Black
MB6-1 and MB6-2 Background - Blue
Message - White
MK6-1 and MK6-2 Background - Green
Message - White
MM6-1 and MM6-2 Background - White
Message - Green
MN6-1 and MN6-2 Background - Brown
Message - White
M06-1 and M06-2 Background - Orange - Type F Reflective
Message - Black
MP6-1 and MP6-2 Background - White
Message - Blue
MR6-1 and MR6-2 Background - Brown
Message - Yellow

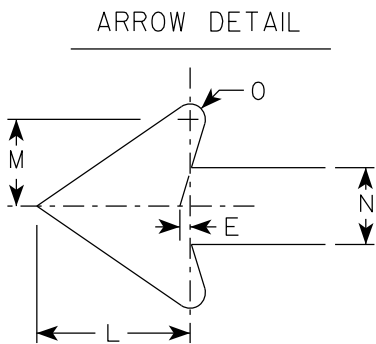

SIZE	A	B	C	D	E	F	G	H	I	J	K	L	M	N	O	P	Q	R	S	T	U	V	W	X	Y	Z	Area sq. ft.
1																											
2S	21		1 1/2	3/8	3/8		7 1/2	7 1/8	5 5/8	5	4 1/4	5 1/4	3	2 5/8	1/2							1/2					3.06
2M	21		1 1/2	3/8	3/8		7 1/2	7 1/8	5 5/8	5	4 1/4	5 1/4	3	2 5/8	1/2							1/2					3.06
3	30		1 7/8	1/2	5/8		10 3/4	10 1/4	8	7 1/4	6	7 1/2	4 1/4	3 3/4	3/4							1/2					6.25
4	30		1 7/8	1/2	5/8		10 3/4	10 1/4	8	7 1/4	6	7 1/2	4 1/4	3 3/4	3/4							1/2					6.25
5	30		1 7/8	1/2	5/8		10 3/4	10 1/4	8	7 1/4	6	7 1/2	4 1/4	3 3/4	3/4							1/2					6.25


STANDARD SIGN
M6 - 1 & M6 - 2
SERIES

WISCONSIN DEPT OF TRANSPORTATION

APPROVED *Matthew R. Rauch*
for State Traffic Engineer


DATE 2/13/2023 PLATE NO. M6-1.16

7

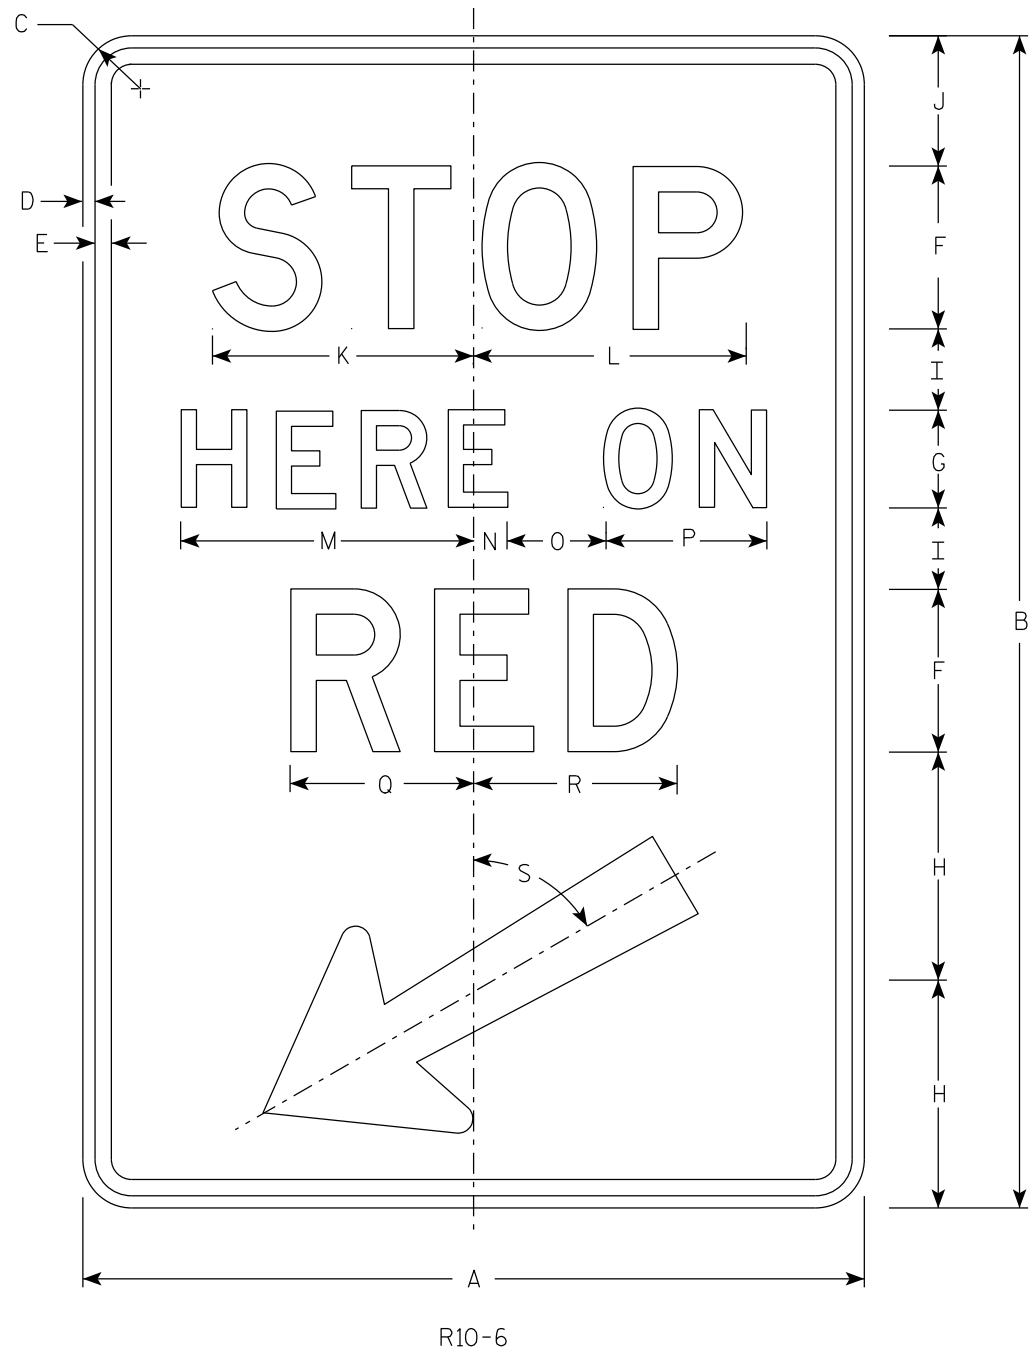

NOTES

- 1. Sign is Type II - Type H Reflective
- 2. Color:
Background - White
Message - Black
- 3. Message Series - D

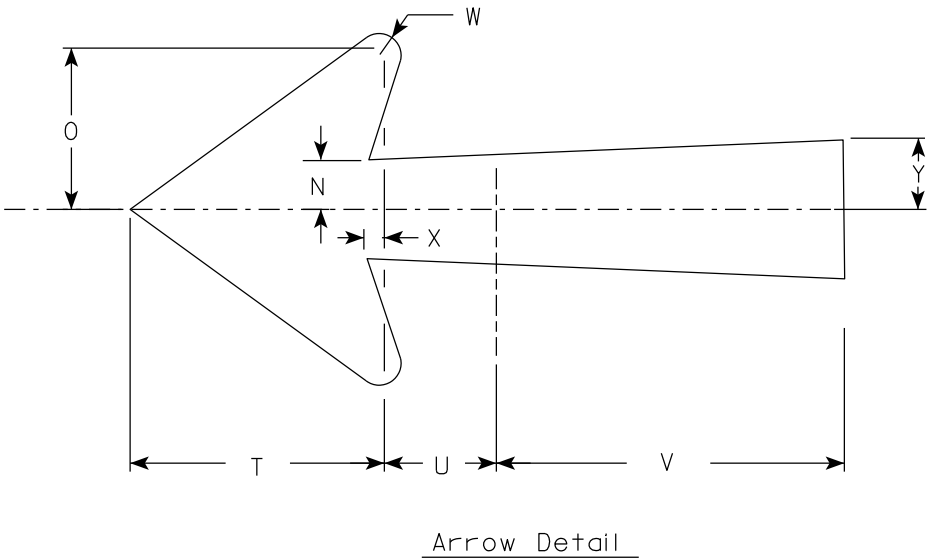

7

SIZE	A	B	C	D	E	F	G	H	I	J	K	L	M	N	O	P	Q	R	S	T	U	V	W	X	Y	Z	Areq. sq. ft.
1																											
2S	24	36	1 1/2	3/8	1/2	5	3	7	2 1/2	4	8	8 3/8	9	1	3	5	5 5/8	6 1/4	60°	5 1/4	2 1/4	7 1/8	1/2	3/8	1 3/8		6.0
2M	24	36	1 1/2	3/8	1/2	5	3	7	2 1/2	4	8	8 3/8	9	1	3	5	5 5/8	6 1/4	60°	5 1/4	2 1/4	7 1/8	1/2	3/8	1 3/8		6.0
3																											
4																											
5																											


PROJECT NO:

HWY:

COUNTY:

SHEET NO: 136

E

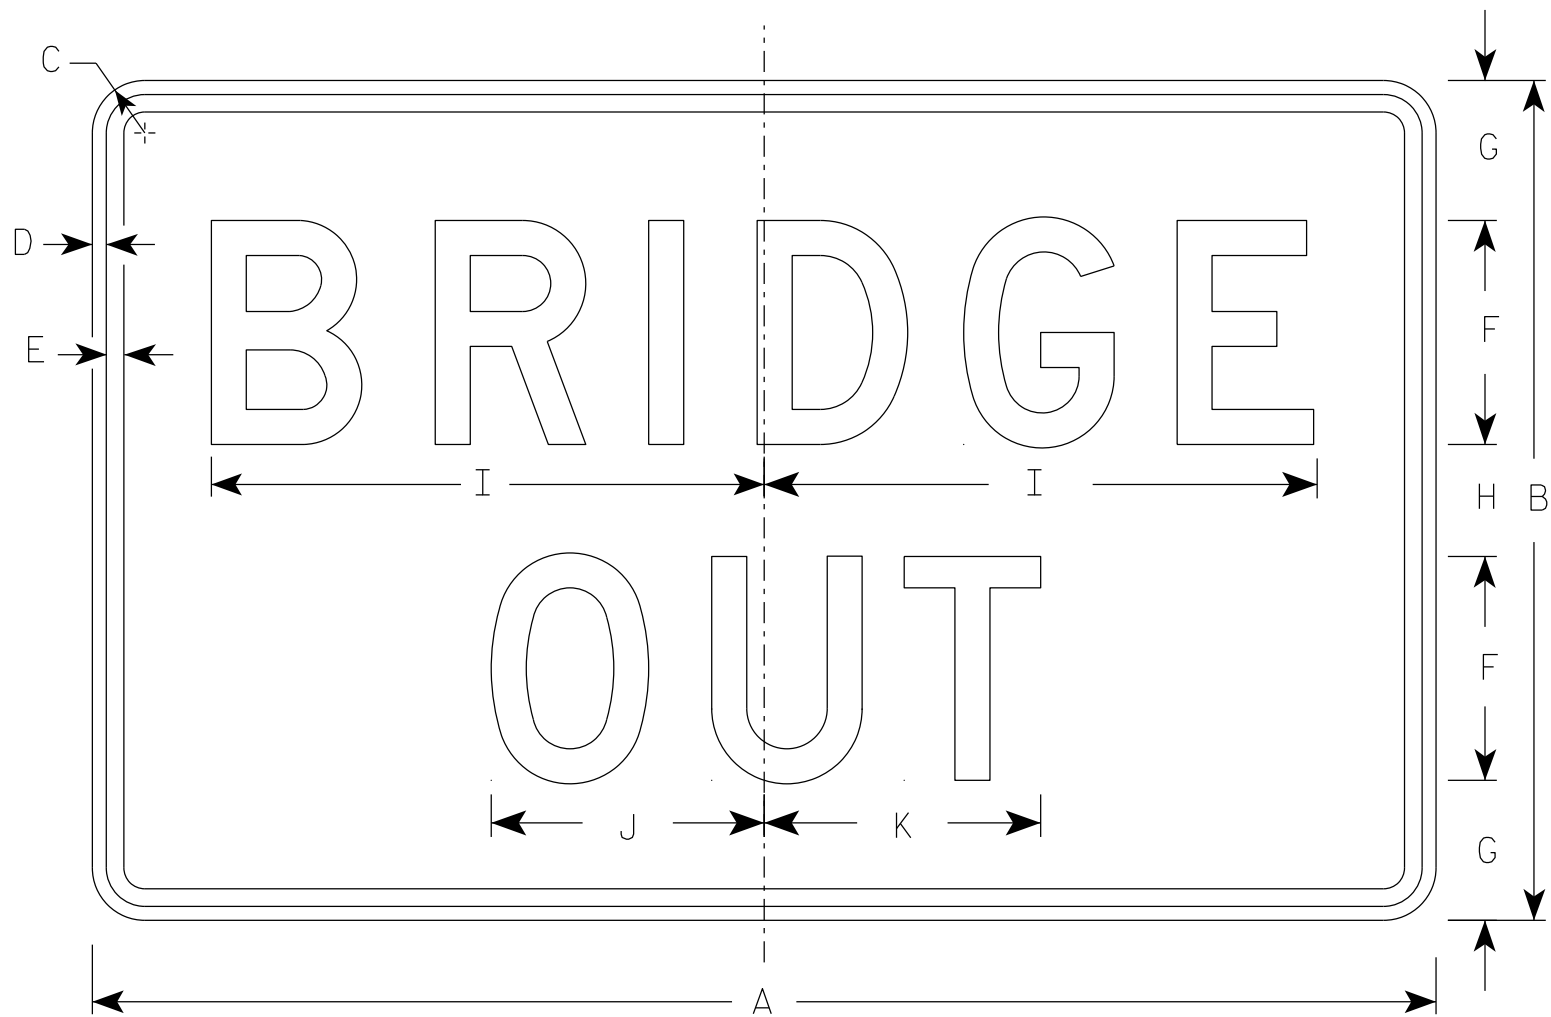

R11-2B

NOTES

- 1. Sign is Type II - Type H Reflective
- 2. Color:
 - Background - White
 - Message - Black
- 3. Message Series - D
- 4. Corners may be square or rounded when base material is plywood but borders shall be rounded as shown. When base material is metal, the corners and borders shall be rounded.


SIZE	A	B	C	D	E	F	G	H	I	J	K	L	M	N	O	P	Q	R	S	T	U	V	W	X	Y	Z	Area sq. ft.
1																											
2S	48	30	1 7/8	1/2	5/8	8	5	4	19 3/4	9 3/4	9 7/8																10.0
2M	48	30	1 7/8	1/2	5/8	8	5	4	19 3/4	9 3/4	9 7/8																10.0
3	48	30	1 7/8	1/2	5/8	8	5	4	19 3/4	9 3/4	9 7/8																10.0
4	48	30	1 7/8	1/2	5/8	8	5	4	19 3/4	9 3/4	9 7/8																10.0
5	48	30	1 7/8	1/2	5/8	8	5	4	19 3/4	9 3/4	9 7/8																10.0

NOTES

1. Sign is Type II - Type H Reflective
2. Color:


Background - White

Message - Black
3. Message Series - C
4. Corners may be square or rounded when base material is plywood but borders shall be rounded as shown. When base material is metal, the corners and borders shall be rounded.
5. Substitute appropriate numerals to nearest quarter mile and optically adjust spacing to achieve proper balance.

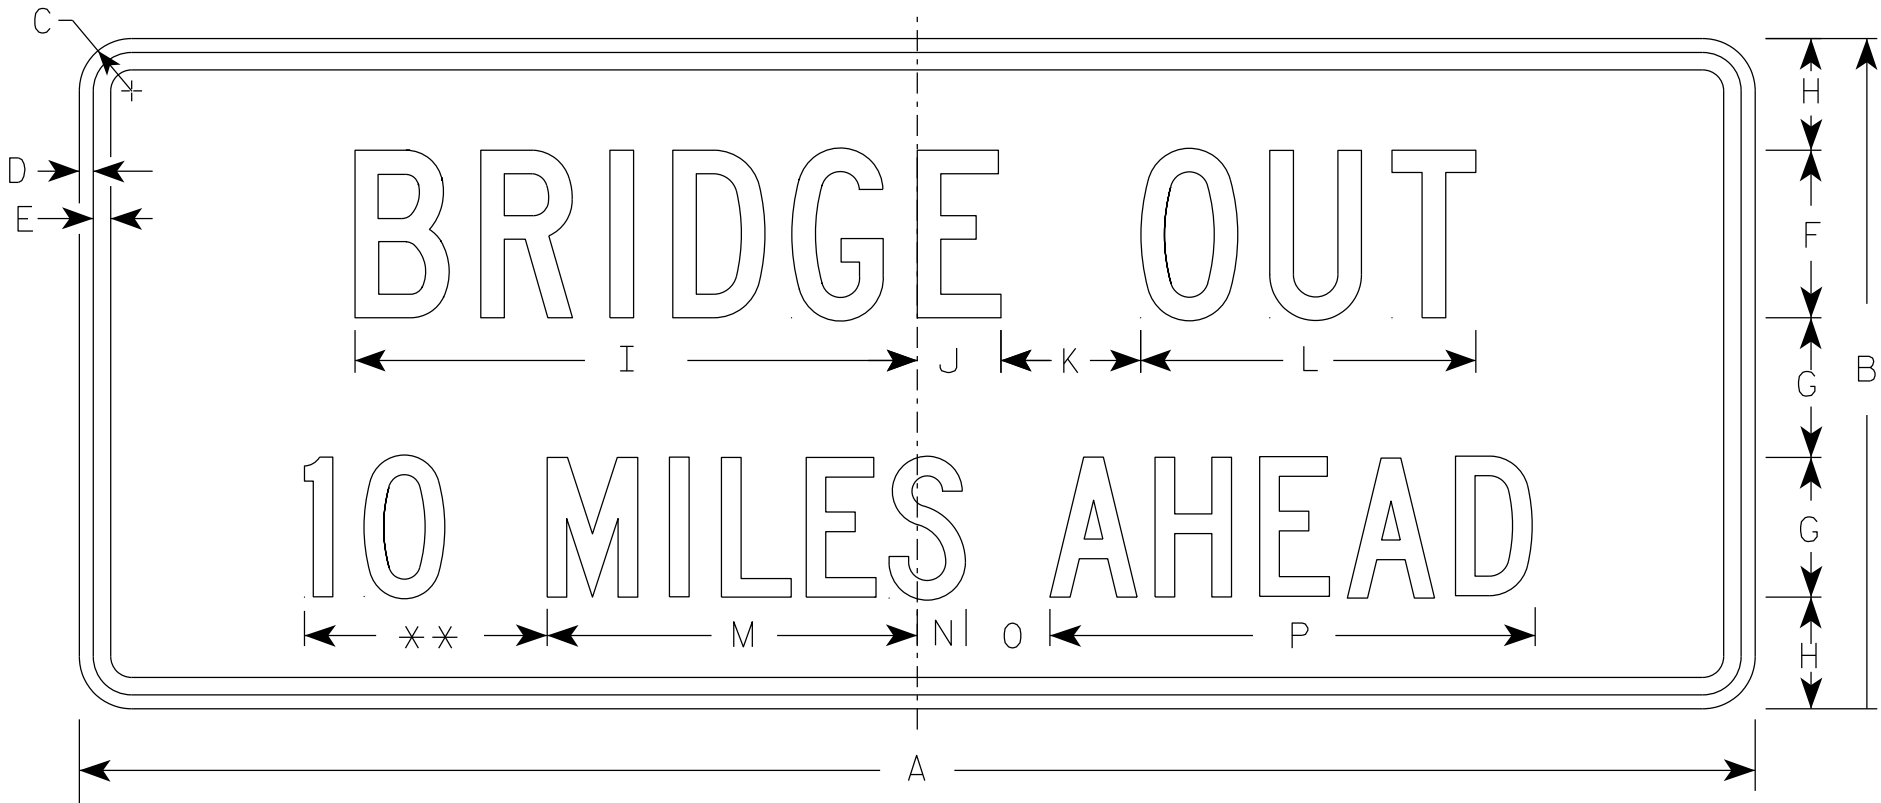

R11-3C

** See Note 5

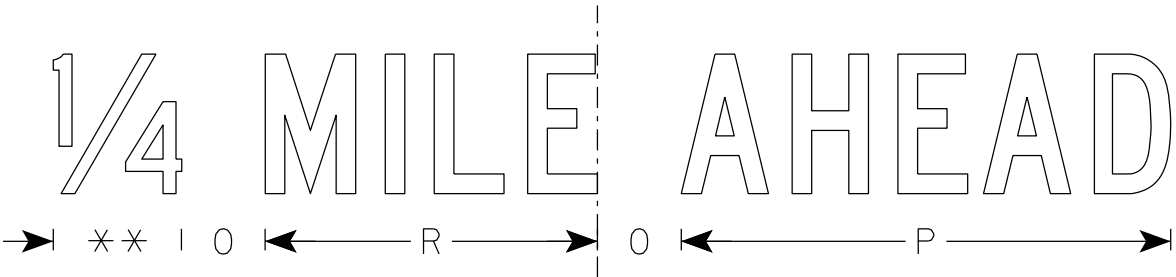

SIZE	A	B	C	D	E	F	G	H	I	J	K	L	M	N	O	P	Q	R	S	T	U	V	W	X	Y	Z	Area sq. ft.
1	36	15	1 1/2	1/2	5/8	4	3	2 1/2	13 1/4	2 1/4	3	8	8	1 1/2	2	10 3/4		7 1/8									3.75
2S	60	24	1 7/8	1/2	5/8	6	5	4	20 1/8	3	5	12	13 1/4	1 3/4	3	17 3/8		11 7/8									10.0
2M	60	24	1 7/8	1/2	5/8	6	5	4	20 1/8	3	5	12	13 1/4	1 3/4	3	17 3/8		11 7/8									10.0
3																											
4																											
5																											

STANDARD SIGN

R11-3C

WISCONSIN DEPT OF TRANSPORTATION

APPROVED

Matthew R. Rauch


for State Traffic Engineer

DATE 2/5/24

PLATE NO. R11-3C.4

NOTES

- 1. Sign is Type II - Type F Reflective
- 2. Color:
Background - Yellow
Message - Black
- 3. Message Series - Lines 1 and 2 are Series D.
Line 3 is series C.
- 4. Corners and borders shall be rounded on all base materials for this sign.

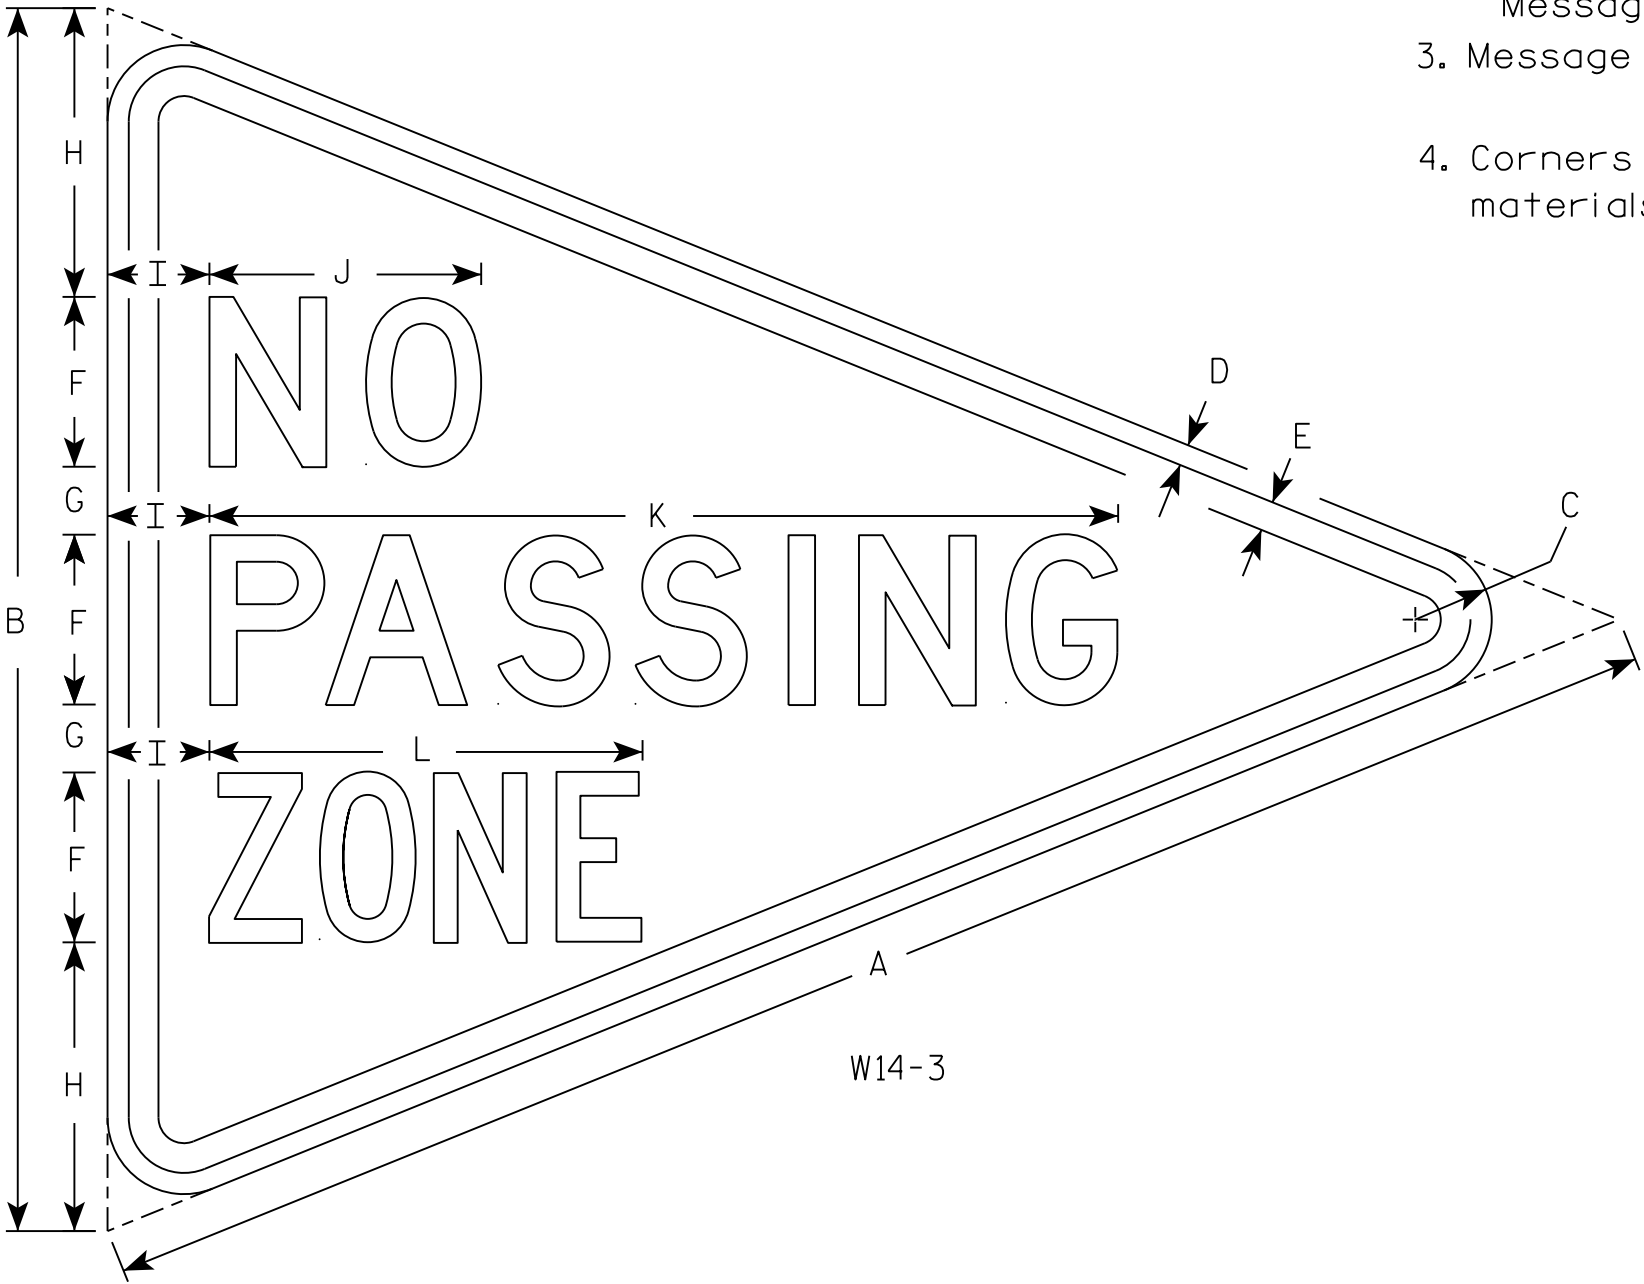

7

7

SIZE	A	B	C	D	E	F	G	H	I	J	K	L	M	N	O	P	Q	R	S	T	U	V	W	X	Y	Z	Area sq. ft.
1																											
2S	48	36	2 1/4	5/8	7/8	5	2	8 1/2	3	8	26 3/4	12 3/4															5.56
2M																											
3																											
4																											
5																											

PROJECT NO:

HWY:

COUNTY:

SHEET NO: 139


E

STANDARD SIGN
W14-3




WISCONSIN DEPT OF TRANSPORTATION

APPROVED *Matthew R. Rauch*
for State Traffic Engineer

DATE 3/21/17 PLATE NO. W14-3.10

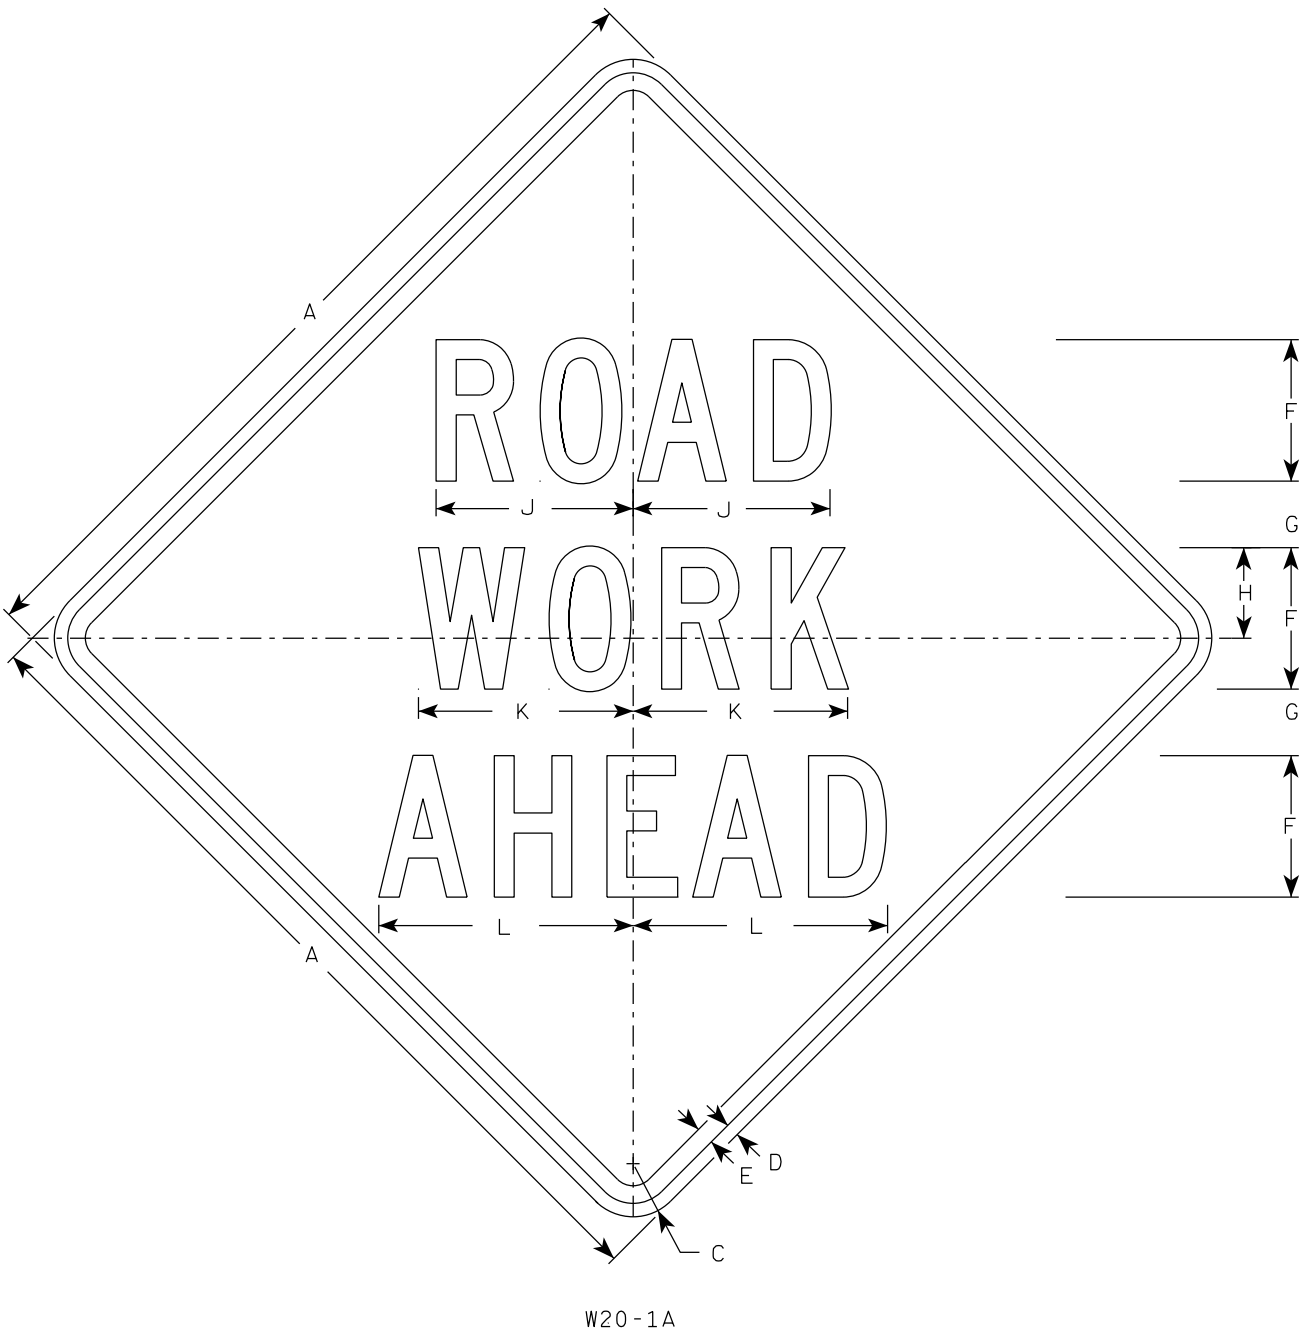


W20-1A

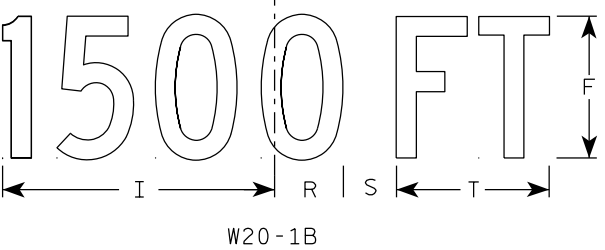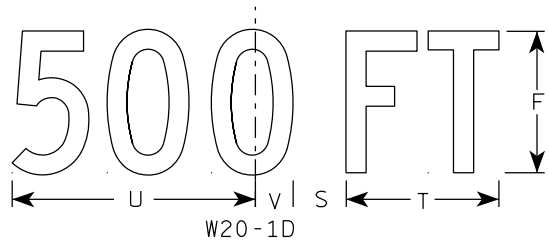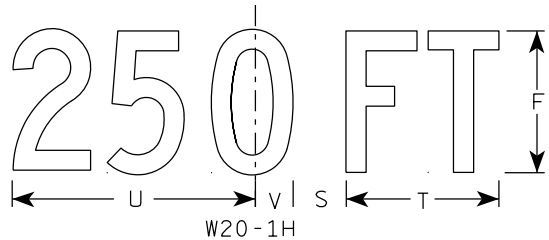


W20-1B


- NOTES
1. Sign is Type II - Type F Reflective
 2. Color:
Background - Orange
Message - Black
 3. Message Series - C
 4. Corners may be square or rounded when base material is plywood but borders shall be rounded as shown. When base material is metal, the corners and borders shall be rounded.

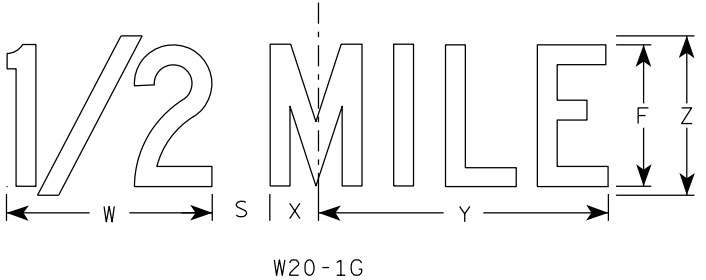

W20-1G

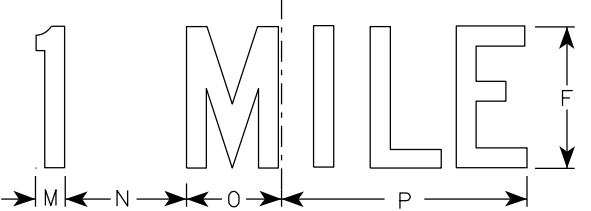

W20-1F

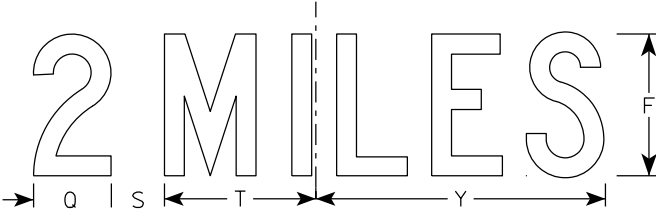

W20-1E







SIZE	A	B	C	D	E	F	G	H	I	J	K	L	M	N	O	P	Q	R	S	T	U	v	W	X	Y	Z	Area sq. ft.
1	36		2 1/4	5/8	3/4	5	2 5/8	3 1/4	10 1/8	7	7 5/8	8 7/8	1 1/8	4 1/2	3 1/2	9	3 1/4	2 1/2	2 1/4	5 5/8	9	1 3/8	8	1 3/4	10 3/4	6	9.0
2S	48		3	3/4	1	8	3 3/4	5 1/8	15 3/8	11 1/8	12 1/8	14 3/8	1 5/8	6 7/8	5 3/8	13 7/8	4 3/8	3 7/8	3	8 5/8	13 3/4	2 1/8	11 7/8	2 3/4	16 3/8	9	16.0
2M	48		3	3/4	1	8	3 3/4	5 1/8	15 3/8	11 1/8	12 1/8	14 3/8	1 5/8	6 7/8	5 3/8	13 7/8	4 3/8	3 7/8	3	8 5/8	13 3/4	2 1/8	11 7/8	2 3/4	16 3/8	9	16.0
3	48		3	3/4	1	8	3 3/4	5 1/8	15 3/8	11 1/8	12 1/8	14 3/8	1 5/8	6 7/8	5 3/8	13 7/8	4 3/8	3 7/8	3	8 5/8	13 3/4	2 1/8	11 7/8	2 3/4	16 3/8	9	16.0
4	48		3	3/4	1	8	3 3/4	5 1/8	15 3/8	11 1/8	12 1/8	14 3/8	1 5/8	6 7/8	5 3/8	13 7/8	4 3/8	3 7/8	3	8 5/8	13 3/4	2 1/8	11 7/8	2 3/4	16 3/8	9	16.0
5	48		3	3/4	1	8	3 3/4	5 1/8	15 3/8	11 1/8	12 1/8	14 3/8	1 5/8	6 7/8	5 3/8	13 7/8	4 3/8	3 7/8	3	8 5/8	13 3/4	2 1/8	11 7/8	2 3/4	16 3/8	9	16.0

STANDARD SIGN
W20-1A, B, C, D, E, F, G & H

WISCONSIN DEPT OF TRANSPORTATION

APPROVED *Matthew R. Rauch*
for State Traffic Engineer

DATE 1/10/2024 PLATE NO. W20-1.12

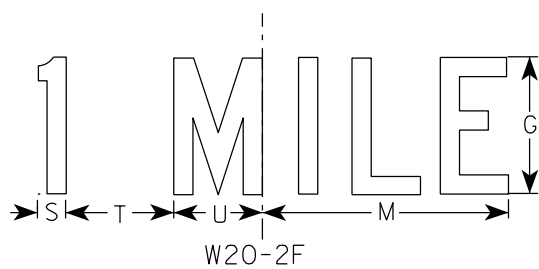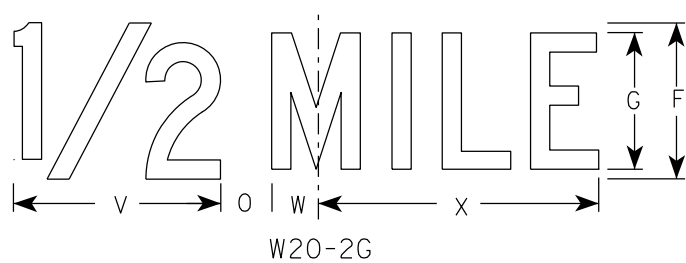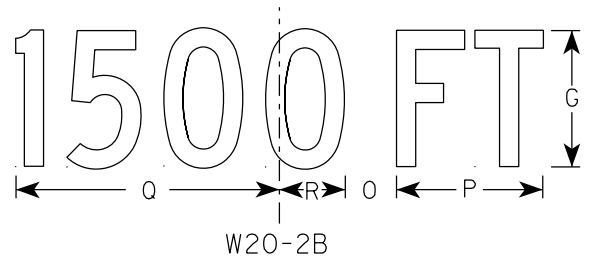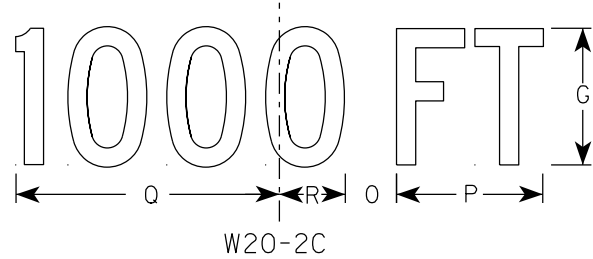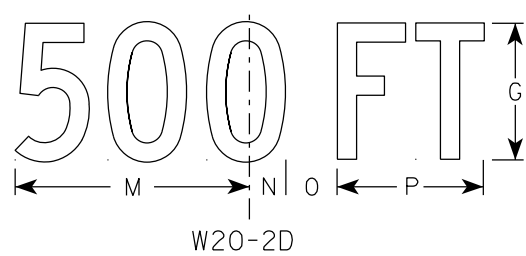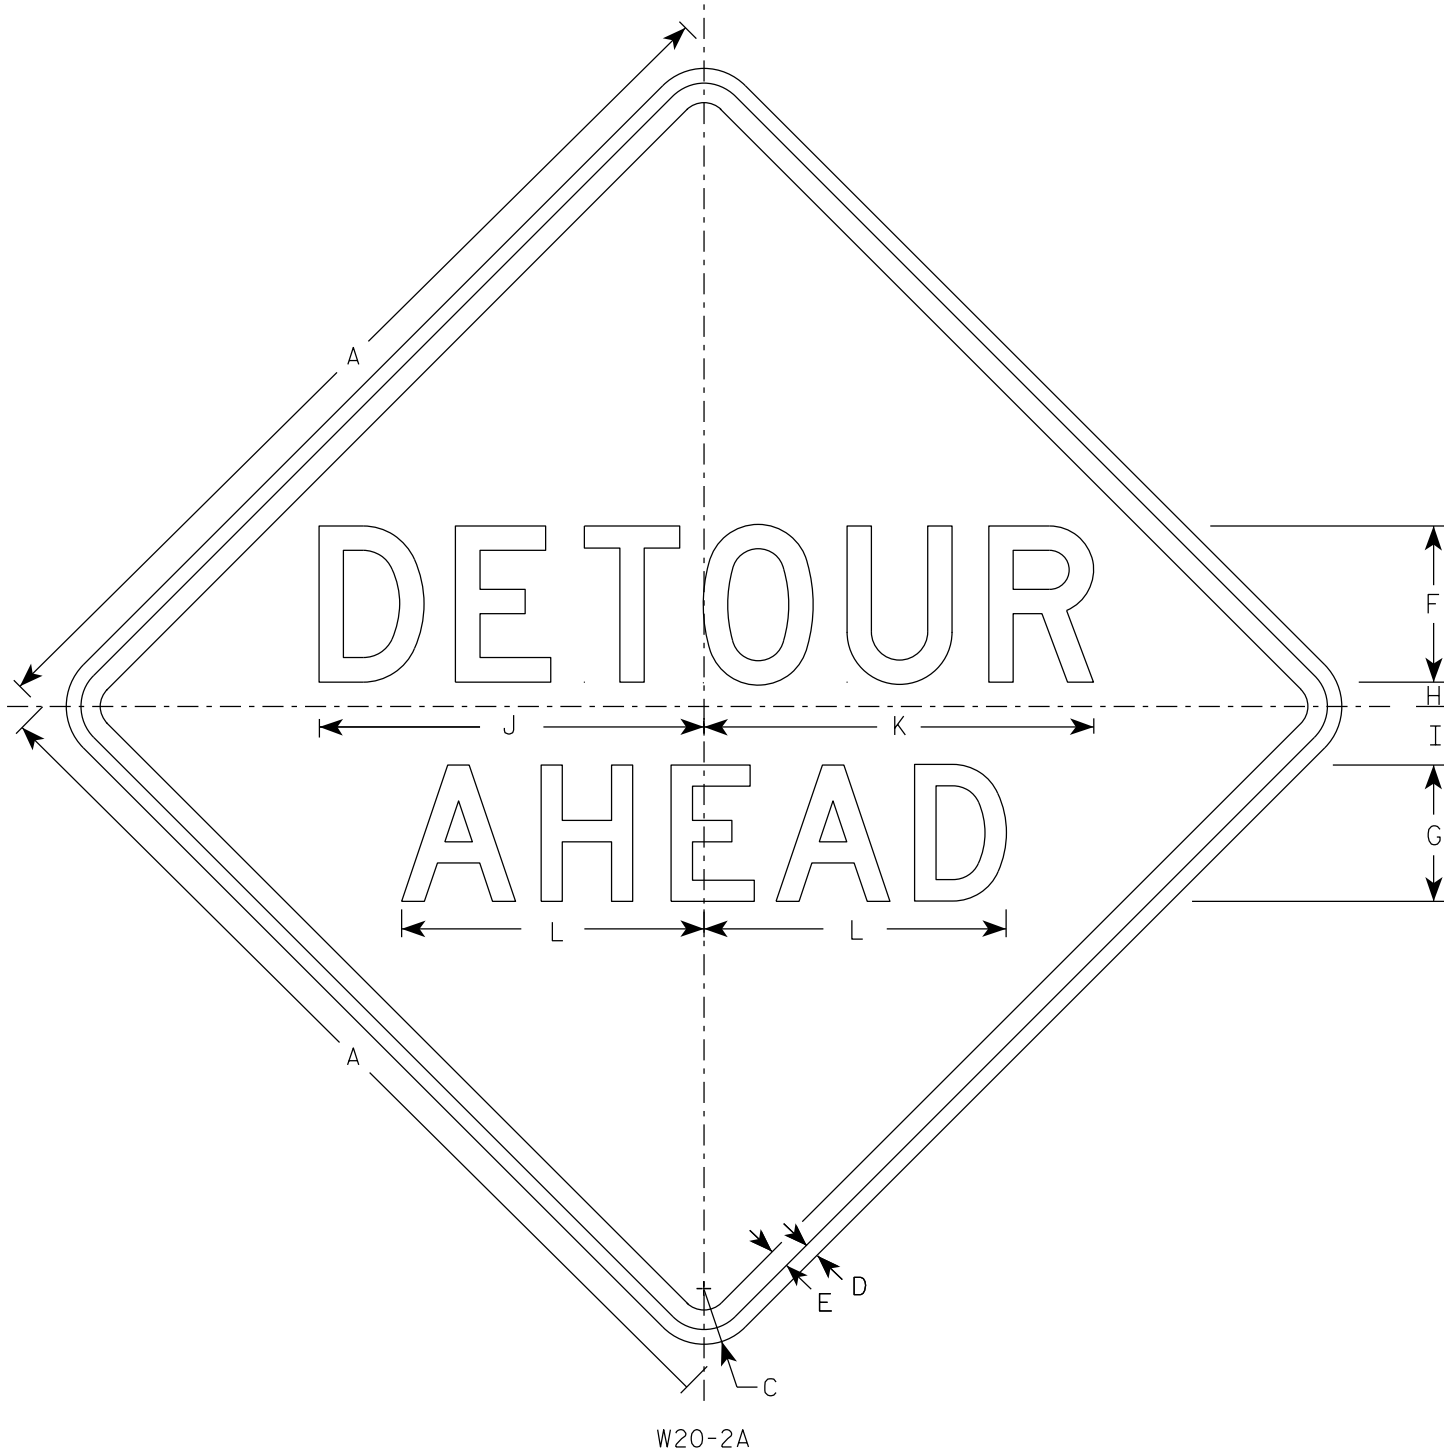

NOTES

- 1. Sign is Type II - Type F Reflective
- 2. Color:
Background - Orange
Message - Black
- 3. Message Series - See note 5
- 4. Corners may be square or rounded when base material is plywood but borders shall be rounded as shown. When base material is metal, the corners and borders shall be rounded.
- 5. Line 1 is Series D.
Line 2 is Series D for AHEAD and Series C for all other distances.

SIZE	A	B	C	D	E	F	G	H	I	J	K	L	M	N	O	P	Q	R	S	T	U	v	w	X	Y	Z	Area sq. ft.
1	36		2 1/4	5/8	3/4	6	5	1	2 1/4	14 3/4	15	11 5/8	9	1 3/8	1 7/8	5 5/8	10 1/8	2 1/2	1 1/8	4 1/2	3 1/2	8	1 3/4	10 3/4			9.0
2S	48		3	3/4	1	8	7	1 1/4	3	19 3/4	20	15 1/2	12	1 7/8	2 5/8	7 1/2	13 1/2	3 3/8	1 1/2	6	4 5/8	10 5/8	2 3/8	14 3/8			16.0
2M	48		3	3/4	1	8	7	1 1/4	3	19 3/4	20	15 1/2	12	1 7/8	2 5/8	7 1/2	13 1/2	3 3/8	1 1/2	6	4 5/8	10 5/8	2 3/8	14 3/8			16.0
3	48		3	3/4	1	8	7	1 1/4	3	19 3/4	20	15 1/2	12	1 7/8	2 5/8	7 1/2	13 1/2	3 3/8	1 1/2	6	4 5/8	10 5/8	2 3/8	14 3/8			16.0
4	48		3	3/4	1	8	7	1 1/4	3	19 3/4	20	15 1/2	12	1 7/8	2 5/8	7 1/2	13 1/2	3 3/8	1 1/2	6	4 5/8	10 5/8	2 3/8	14 3/8			16.0
5	48		3	3/4	1	8	7	1 1/4	3	19 3/4	20	15 1/2	12	1 7/8	2 5/8	7 1/2	13 1/2	3 3/8	1 1/2	6	4 5/8	10 5/8	2 3/8	14 3/8			16.0


STANDARD SIGN
W20-2A,B,C,D,F & G

WISCONSIN DEPT OF TRANSPORTATION


APPROVED *Matthew R. Rauch*
For State Traffic Engineer

DATE 1/10/2024 PLATE NO. W20-2.7


7

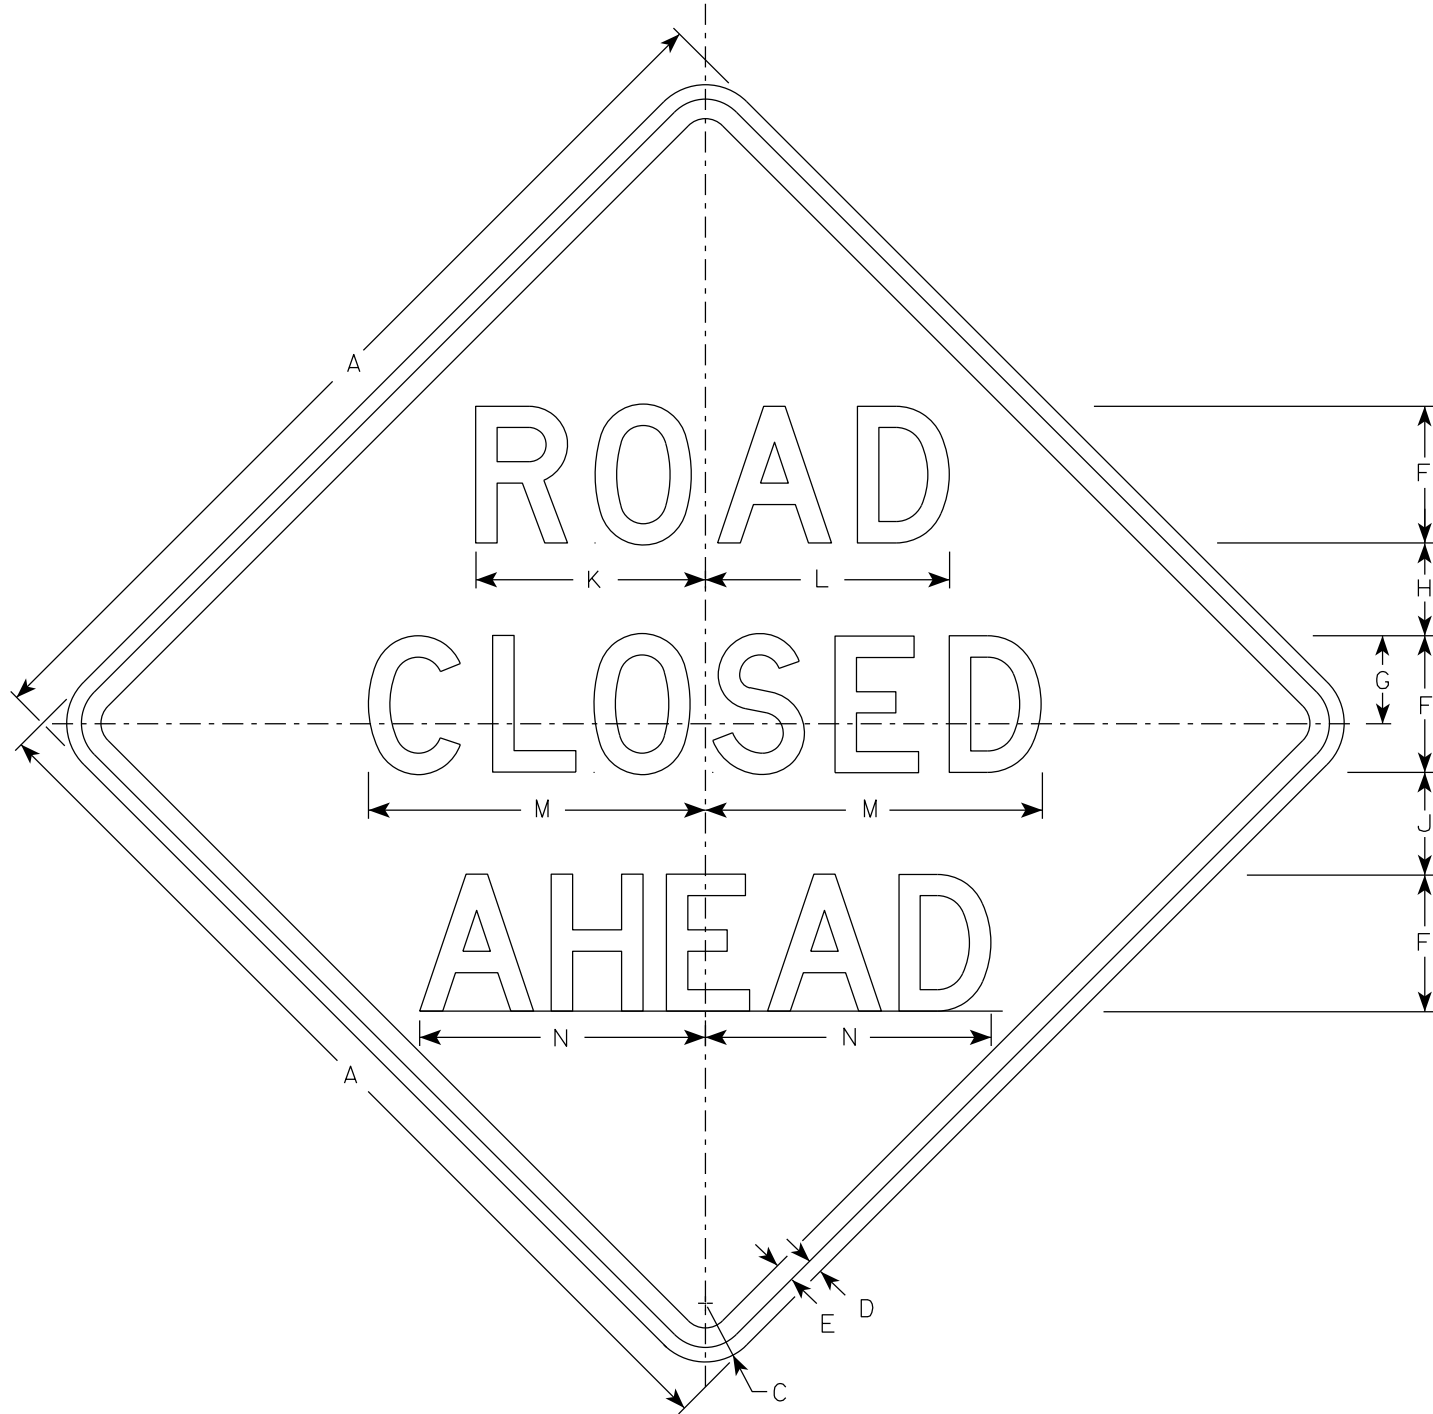


W20-3A

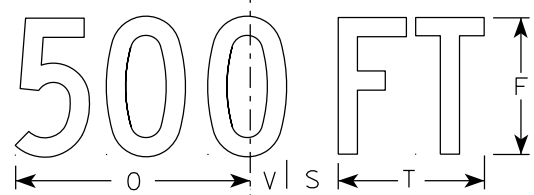


W20-3D

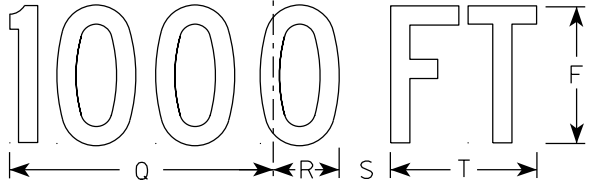


W20-3C

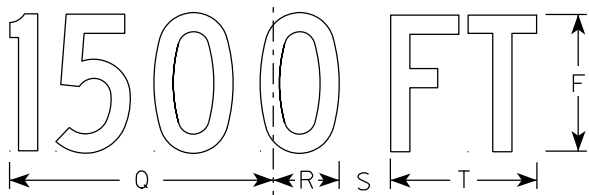

W20-3B

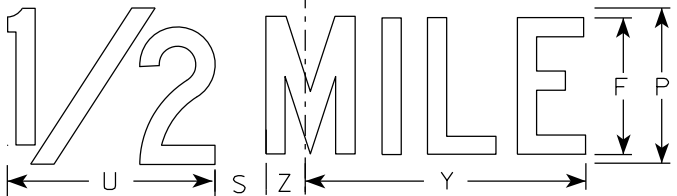

W20-3G

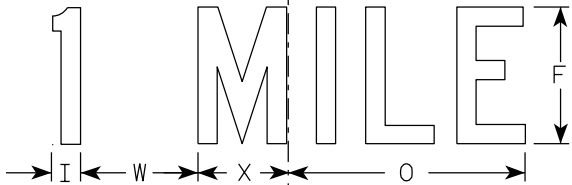

W20-3F

NOTES

1. Sign is Type II - Type F Reflective
2. Color:
Background - Orange
Message - Black
3. Message Series - see note 5
4. Corners may be square or rounded when base material is plywood but borders shall be rounded as shown. When base material is metal, the corners and borders shall be rounded.
5. Lines 1 and 2 are Series D.
Line 3 is Series D for AHEAD and Series C for all other distances.



SIZE	A	B	C	D	E	F	G	H	I	J	K	L	M	N	O	P	Q	R	S	T	U	v	W	X	Y	Z	Area sq. ft.
1	36		2 1/4	5/8	3/4	5	3 3/8	3 1/2	1 1/8	4	8 3/8	8 7/8	12 1/2	11	9	6	10 1/8	2 1/2	1 7/8	5 5/8	8	1 3/8	4 1/2	3 1/2	10 3/4	1 3/4	9.0
2S	48		3	3/4	1	7	4 1/2	4 3/4	1 1/2	5 1/4	11 3/4	12 1/2	17 1/4	14 5/8	12	8	13 1/2	3 3/8	2 5/8	7 1/2	10 5/8	1 7/8	6	4 5/8	14 3/8	2 3/8	16.0
2M	48		3	3/4	1	7	4 1/2	4 3/4	1 1/2	5 1/4	11 3/4	12 1/2	17 1/4	14 5/8	12	8	13 1/2	3 3/8	2 5/8	7 1/2	10 5/8	1 7/8	6	4 5/8	14 3/8	2 3/8	16.0
3	48		3	3/4	1	7	4 1/2	4 3/4	1 1/2	5 1/4	11 3/4	12 1/2	17 1/4	14 5/8	12	8	13 1/2	3 3/8	2 5/8	7 1/2	10 5/8	1 7/8	6	4 5/8	14 3/8	2 3/8	16.0
4	48		3	3/4	1	7	4 1/2	4 3/4	1 1/2	5 1/4	11 3/4	12 1/2	17 1/4	14 5/8	12	8	13 1/2	3 3/8	2 5/8	7 1/2	10 5/8	1 7/8	6	4 5/8	14 3/8	2 3/8	16.0
5	48		3	3/4	1	7	4 1/2	4 3/4	1 1/2	5 1/4	11 3/4	12 1/2	17 1/4	14 5/8	12	8	13 1/2	3 3/8	2 5/8	7 1/2	10 5/8	1 7/8	6	4 5/8	14 3/8	2 3/8	16.0

STANDARD SIGN
W20-3A, B, C, D, F & G


WISCONSIN DEPT OF TRANSPORTATION

APPROVED *Matthew R. Rauch*
for State Traffic Engineer


DATE 1/10/2024 PLATE NO. W20-3.8

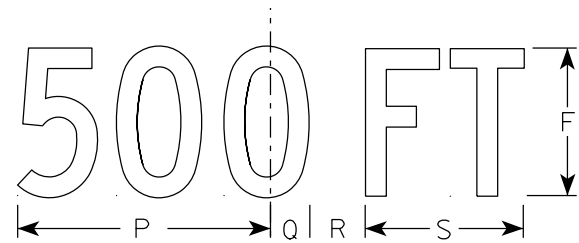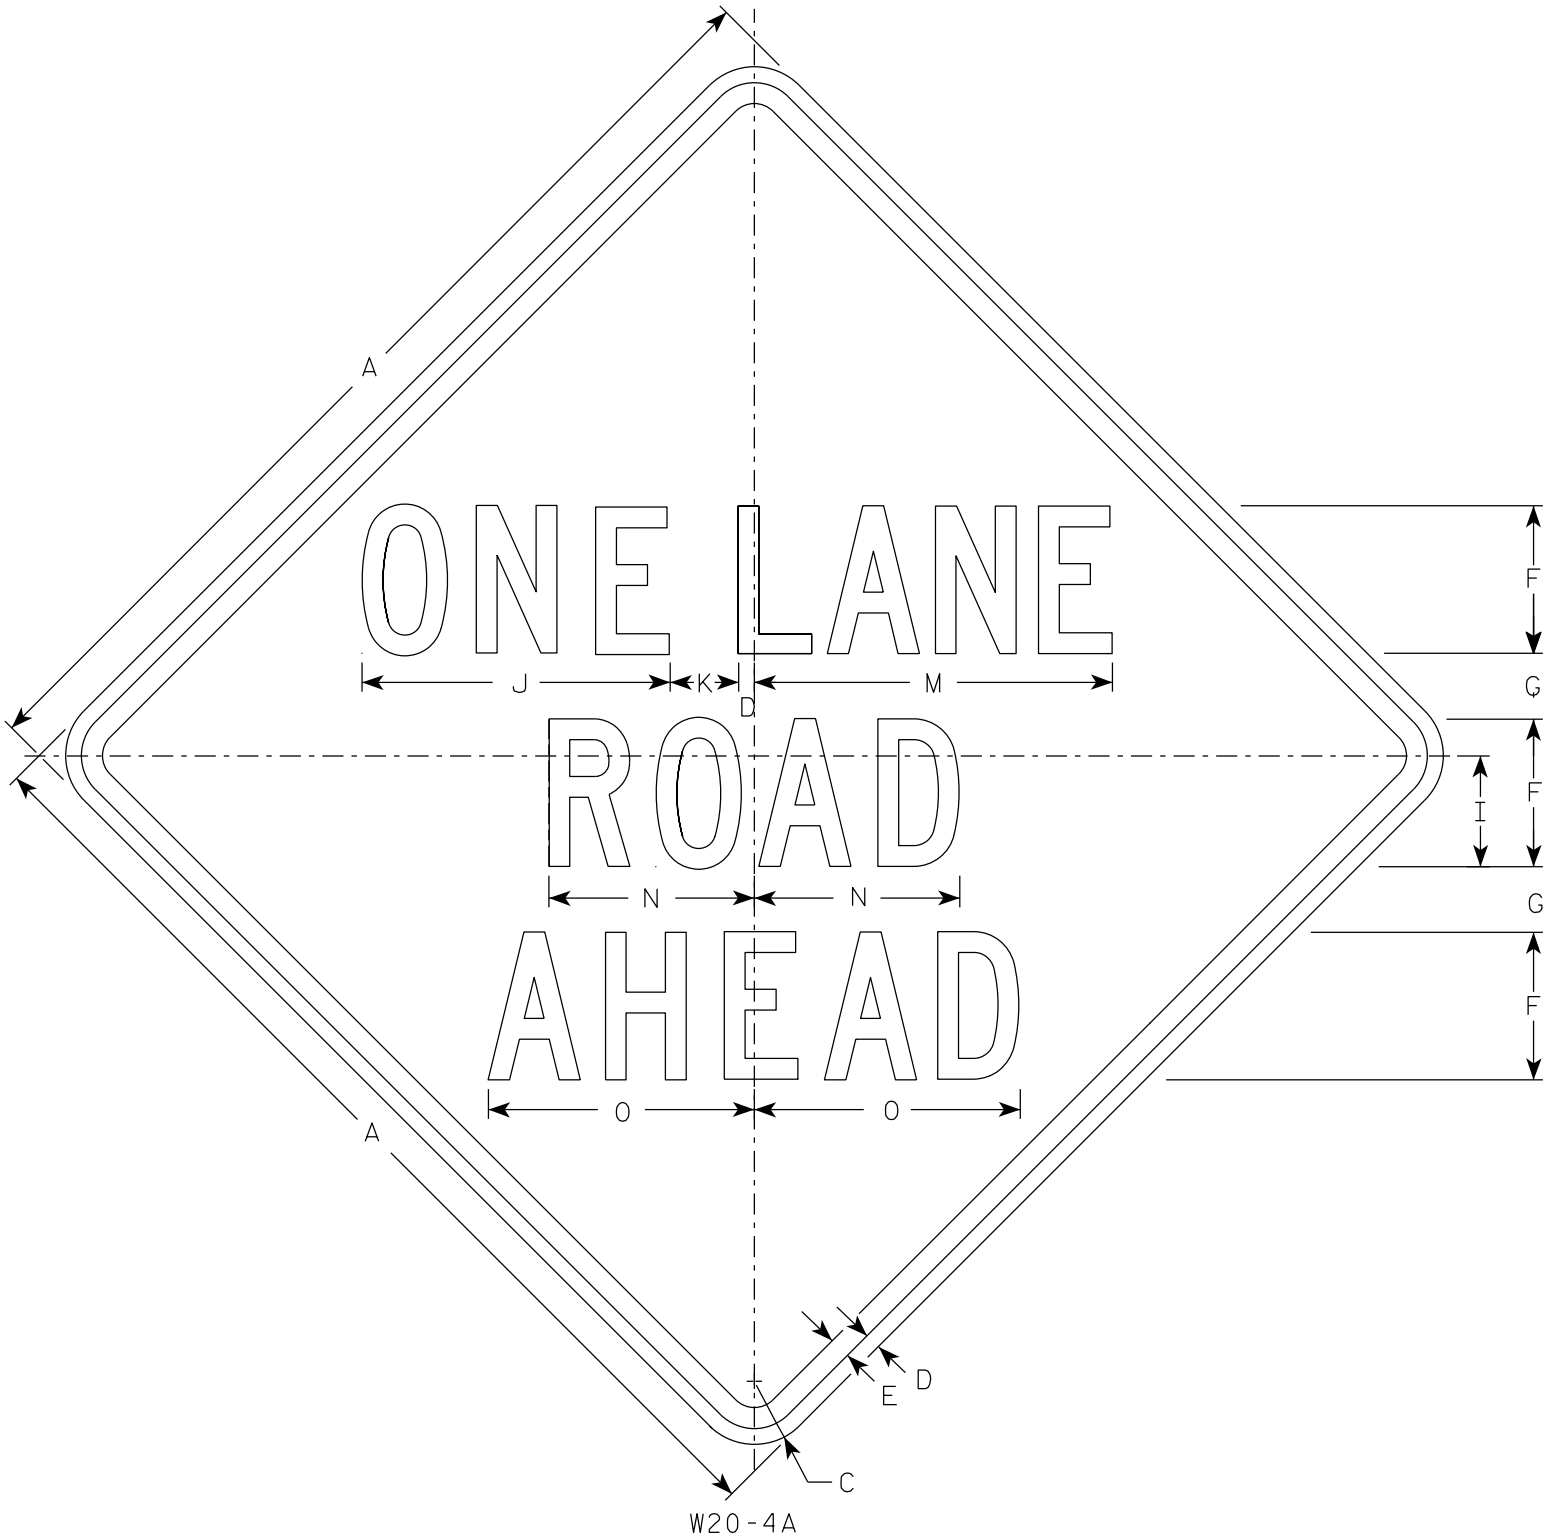


W20-4D

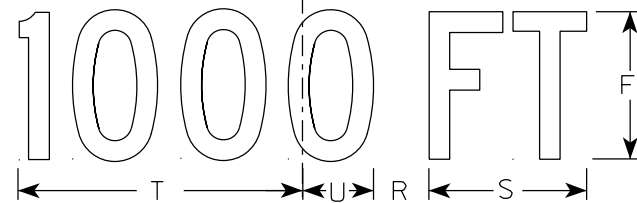


W20-4C

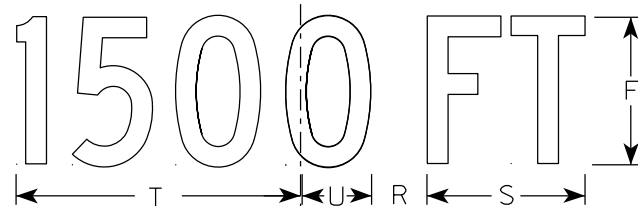

W20-4B

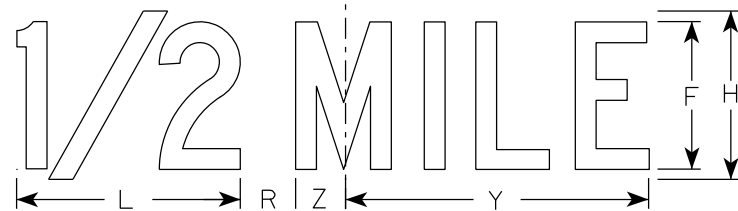

W20-4G

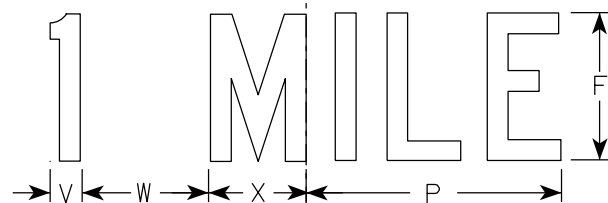

W20-4F

NOTES

- Sign is Type II - Type F Reflective
- Color:
Background - Orange
Message - Black
- Message Series - C
- Corners may be square or rounded when base material is plywood but borders shall be rounded as shown. When base material is metal, the corners and borders shall be rounded.

SIZE	A	B	C	D	E	F	G	H	I	J	K	L	M	N	O	P	Q	R	S	T	U	V	W	X	Y	Z	Area sq. ft.
1	36		2 1/4	5/8	3/4	5	2 3/8	6	3 3/4	10 3/8	2 3/8	8	13 1/2	7	8 7/8	9	1 3/8	1 7/8	5 5/8	10 1/8	2 1/2	1 1/8	4 1/2	3 1/2	10 3/4	1 3/4	9.0
2S	48		3	3/4	1	7	3 1/8	8	5 1/4	14 5/8	3 1/4	10 5/8	17 3/4	9 3/4	12 5/8	12	1 7/8	2 5/8	7 1/2	13 1/2	3 3/8	1 1/2	6	4 5/8	14 3/8	2 3/8	16.0
2M	48		3	3/4	1	7	3 1/8	8	5 1/4	14 5/8	3 1/4	10 5/8	17 3/4	9 3/4	12 5/8	12	1 7/8	2 5/8	7 1/2	13 1/2	3 3/8	1 1/2	6	4 5/8	14 3/8	2 3/8	16.0
3	48		3	3/4	1	7	3 1/8	8	5 1/4	14 5/8	3 1/4	10 5/8	17 3/4	9 3/4	12 5/8	12	1 7/8	2 5/8	7 1/2	13 1/2	3 3/8	1 1/2	6	4 5/8	14 3/8	2 3/8	16.0
4	48		3	3/4	1	7	3 1/8	8	5 1/4	14 5/8	3 1/4	10 5/8	17 3/4	9 3/4	12 5/8	12	1 7/8	2 5/8	7 1/2	13 1/2	3 3/8	1 1/2	6	4 5/8	14 3/8	2 3/8	16.0
5	48		3	3/4	1	7	3 1/8	8	5 1/4	14 5/8	3 1/4	10 5/8	17 3/4	9 3/4	12 5/8	12	1 7/8	2 5/8	7 1/2	13 1/2	3 3/8	1 1/2	6	4 5/8	14 3/8	2 3/8	16.0

STANDARD SIGN
W20-4A, B, C, D, F & G

WISCONSIN DEPT OF TRANSPORTATION

APPROVED *Matthew R. Rauch*
for State Traffic Engineer


DATE 1/10/2024 PLATE NO. W20-4.10

PROJECT NO:

SHEET NO:

143

E

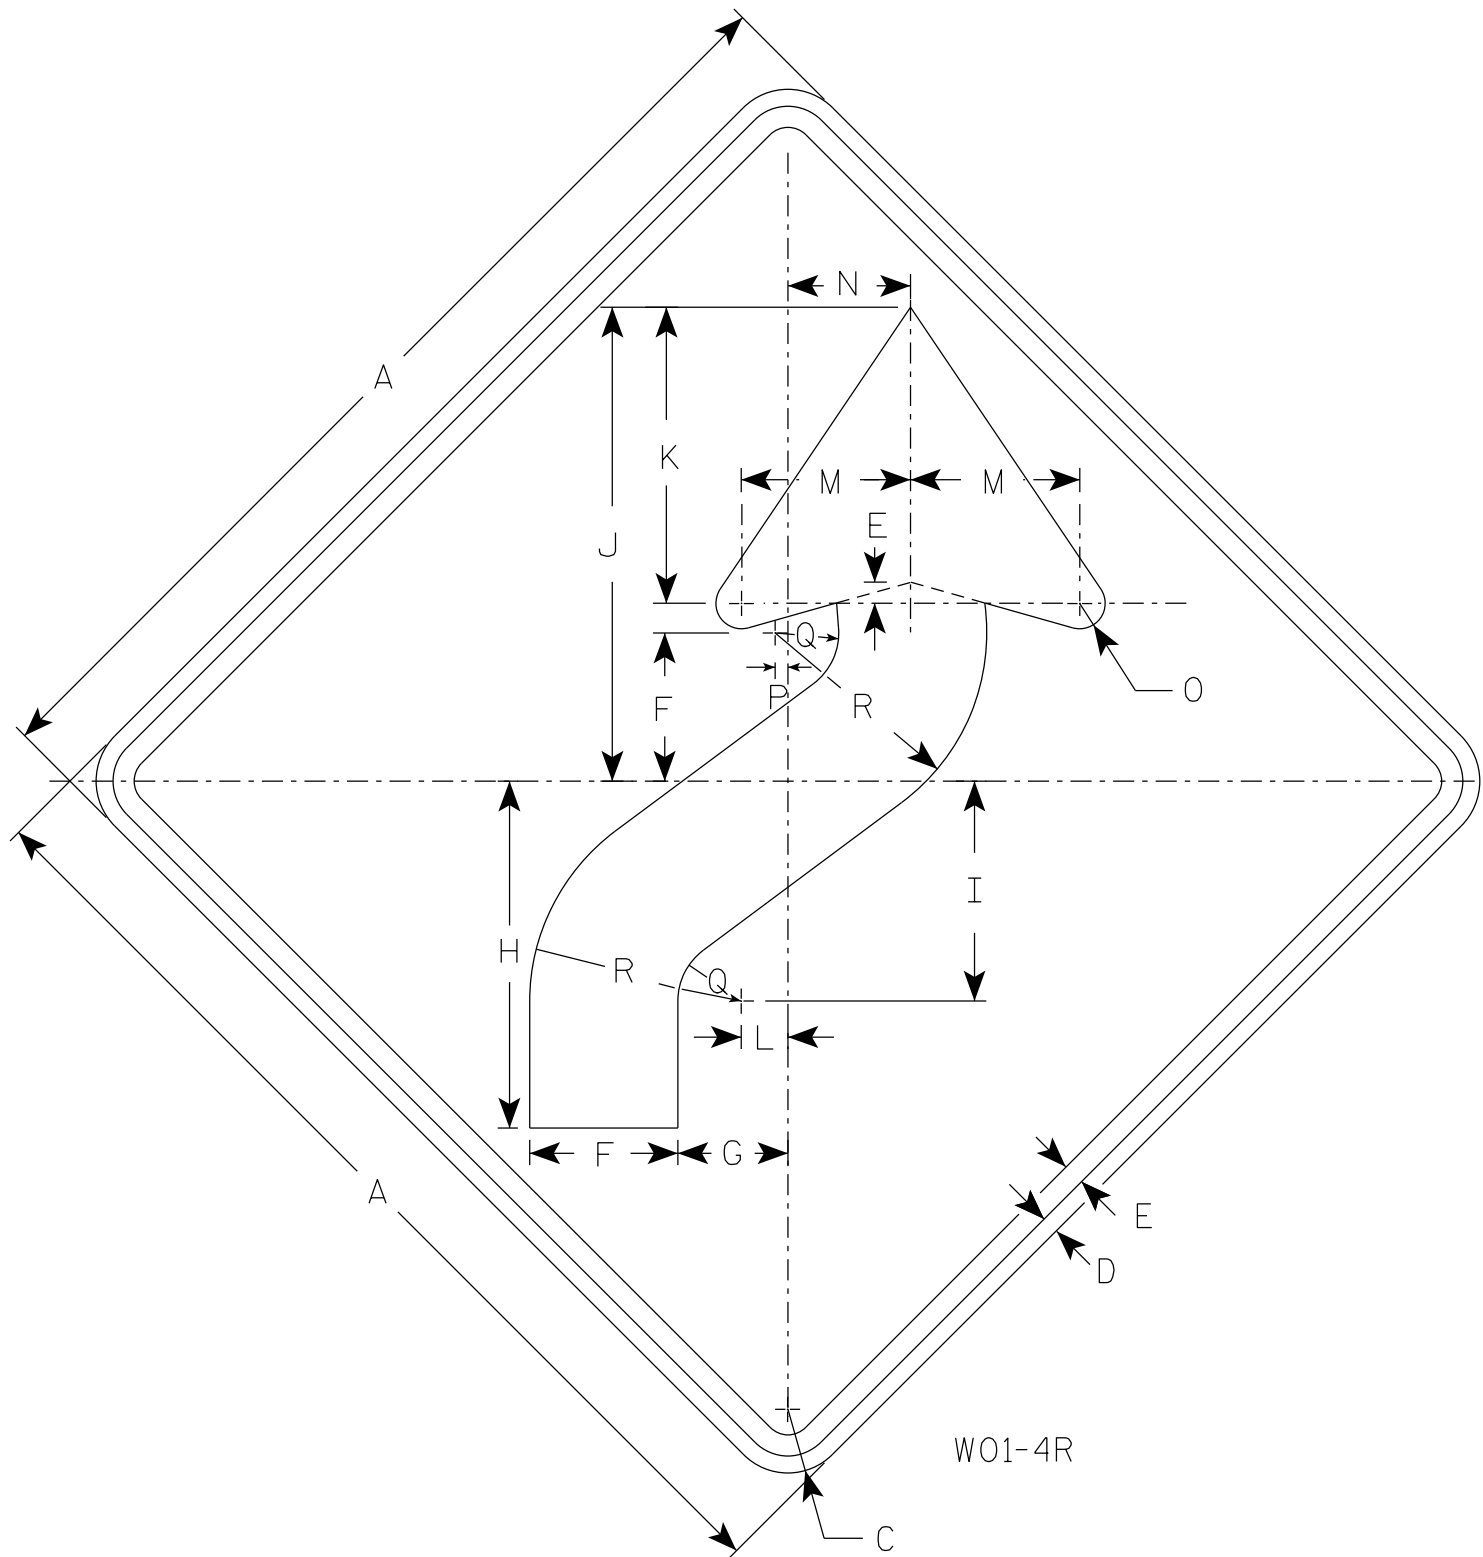

NOTES

1. Sign is Type II - Type F Reflective
2. Color:
Background - Orange
Message - Black
3. Corners may be square or rounded when base material is plywood but borders shall be rounded as shown. When base material is metal, the corners and borders shall be rounded.
4. W01-4L is the same as W01-4R except the arrow is reversed along the vertical centerline.

SIZE	A	B	C	D	E	F	G	H	I	J	K	L	M	N	O	P	Q	R	S	T	U	V	W	X	Y	Z	Area sq. ft.
1	36		2 1/4	5/8	3/4	5 1/4	4	12 3/8	7 7/8	16 7/8	10 1/2	1 5/8	6	4 1/2	1	1/2	2 1/4	7 1/2									9.0
2S	48		3	3/4	1	7	5 1/4	16 1/2	10 1/2	22 1/2	14	2 1/4	8	6	1 1/4	5/8	3	10									16.0
2M	48		3	3/4	1	7	5 1/4	16 1/2	10 1/2	22 1/2	14	2 1/4	8	6	1 1/4	5/8	3	10									16.0
3	48		3	3/4	1	7	5 1/4	16 1/2	10 1/2	22 1/2	14	2 1/4	8	6	1 1/4	5/8	3	10									16.0
4	48		3	3/4	1	7	5 1/4	16 1/2	10 1/2	22 1/2	14	2 1/4	8	6	1 1/4	5/8	3	10									16.0
5	48		3	3/4	1	7	5 1/4	16 1/2	10 1/2	22 1/2	14	2 1/4	8	6	1 1/4	5/8	3	10									16.0


STANDARD SIGN
W01-4

WISCONSIN DEPT OF TRANSPORTATION

APPROVED *Matthew R. Rauch*
for State Traffic Engineer

DATE 1/24/2024 PLATE NO. W01-4.2

7

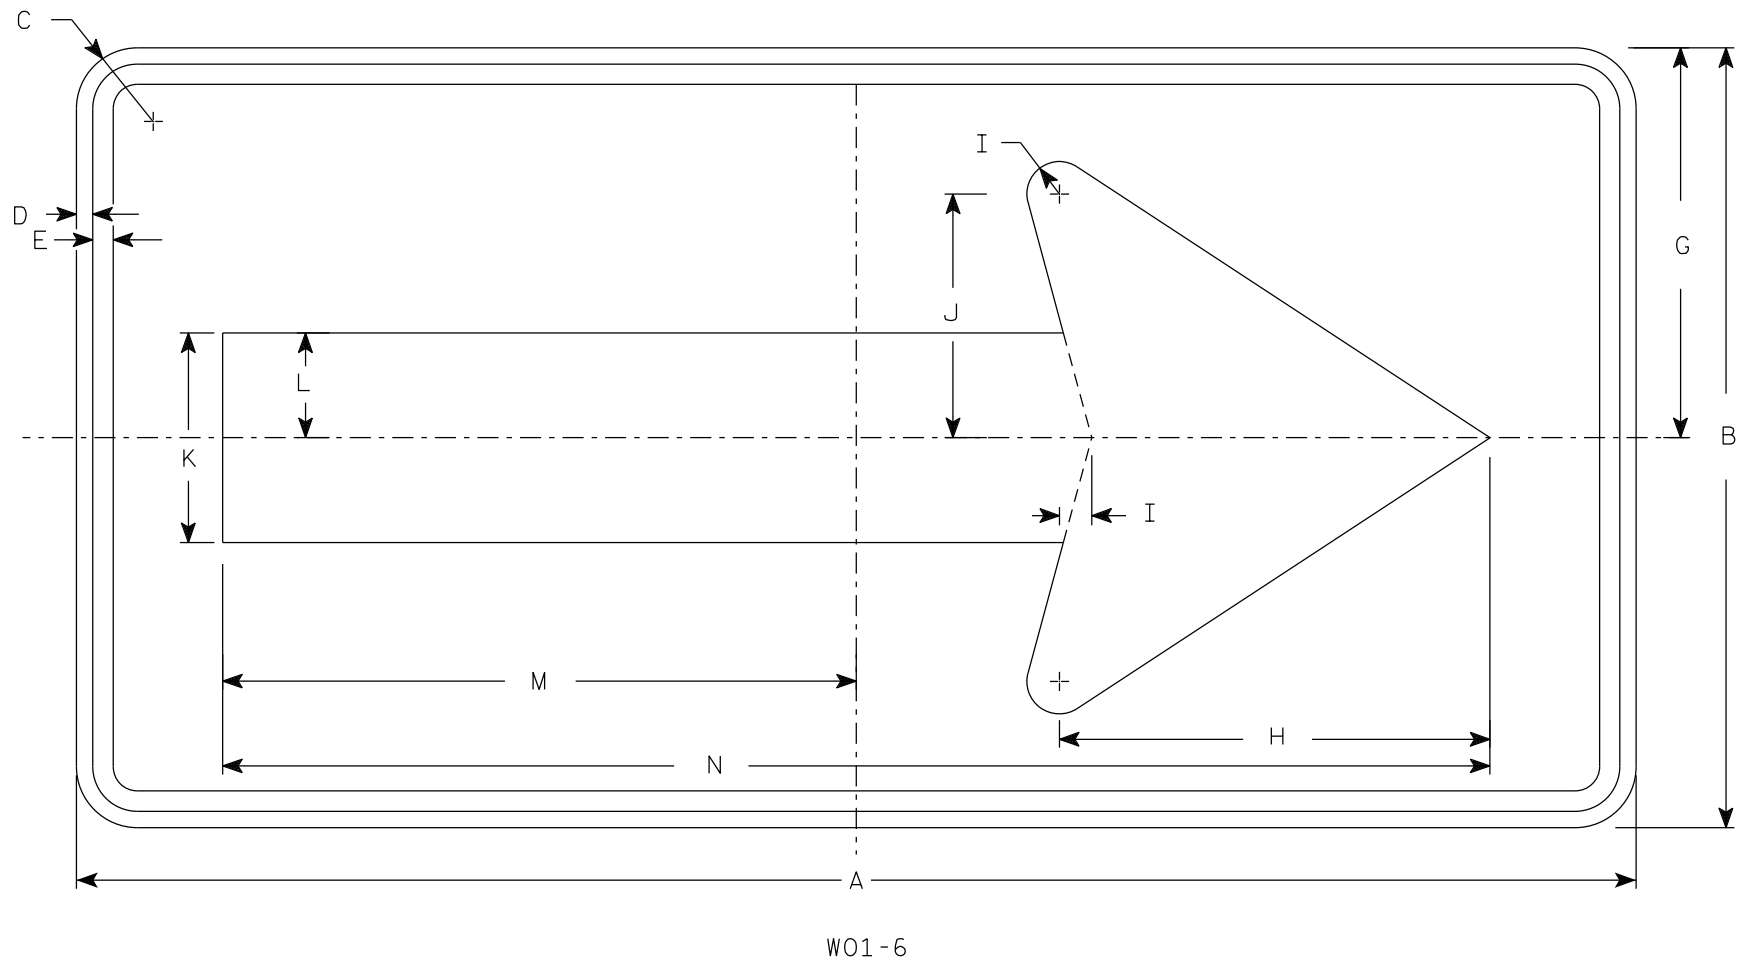

NOTES

1. Sign is Type II - Type F Reflective
2. Color:
Background - Orange
Message - Black
3. Corners may be square or rounded when base material is plywood but borders shall be rounded as shown. When base material is metal, the corners and borders shall be rounded.

7


SIZE	A	B	C	D	E	F	G	H	I	J	K	L	M	N	O	P	Q	R	S	T	U	V	W	X	Y	Z	Area sq. ft.
1																											
2S	48	24	1 7/8	1/2	5/8		12	13 1/4	1	7 1/2	6 1/2	3 1/4	19 1/2	39													8.0
2M	48	24	1 7/8	1/2	5/8		12	13 1/4	1	7 1/2	6 1/2	3 1/4	19 1/2	39													8.0
3	60	30	1 7/8	1/2	5/8		15	16 1/4	1 1/4	9 1/4	8	4	24 3/8	48 3/4													12.5
4	60	30	1 7/8	1/2	5/8		15	16 1/4	1 1/4	9 1/4	8	4	24 3/8	48 3/4													12.5
5	60	30	1 7/8	1/2	5/8		15	16 1/4	1 1/4	9 1/4	8	4	24 3/8	48 3/4													12.5

STANDARD SIGN
W01-6

WISCONSIN DEPT OF TRANSPORTATION

APPROVED
Matthew R. Rauch
for State Traffic Engineer

DATE 1/24/2024 PLATE NO. W01-6.2

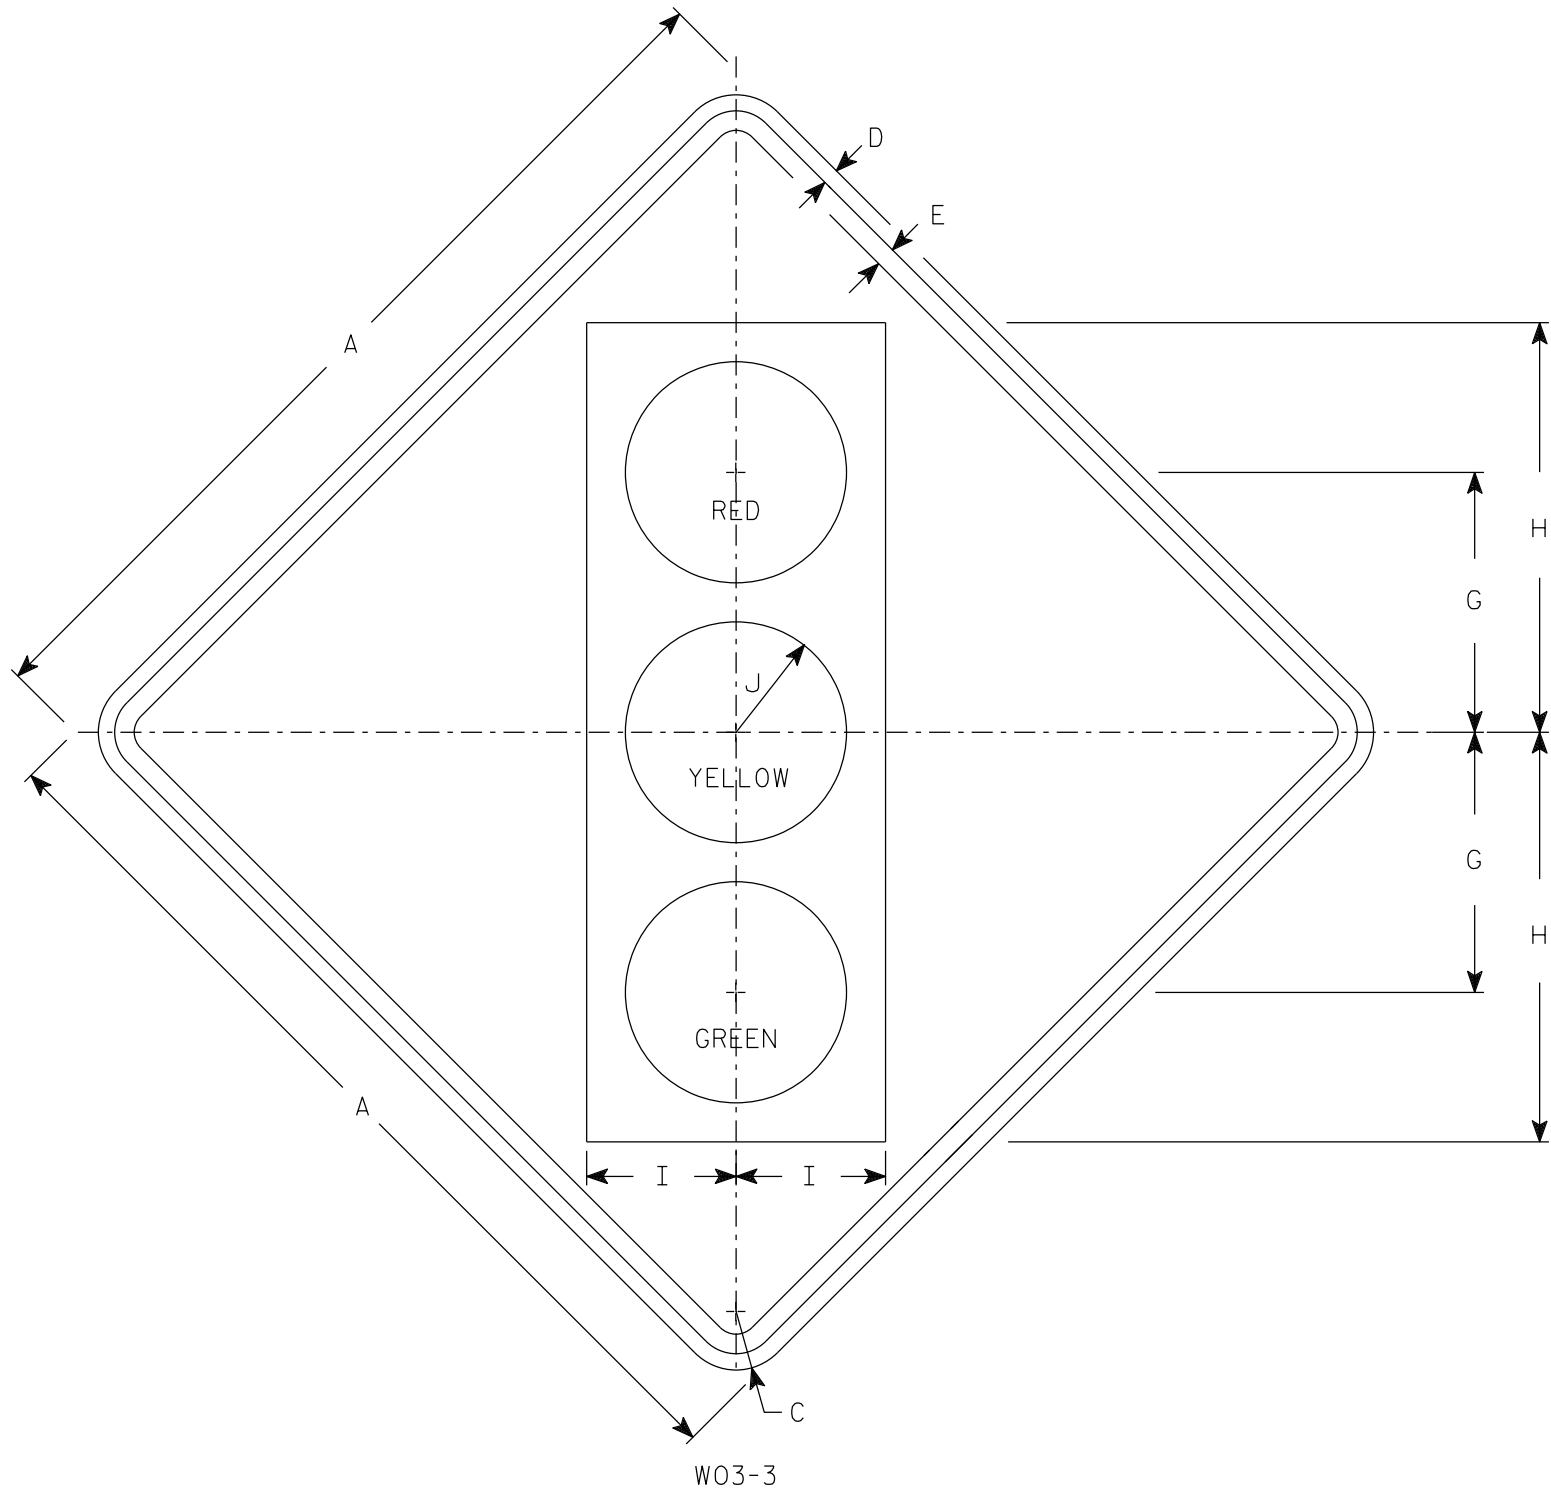

NOTES

- 1. Sign is Type II - Type F Reflective
- 2. Color:
 - Background - Orange
 - Message - See Note 4
- 3. Corners may be square or rounded when base material is plywood but borders shall be rounded as shown. When base material is metal, the corners and borders shall be rounded.
- 4. Symbol and border are non-reflective black.
 - Top circle - Type H Reflectorized Red
 - Center circle - Same as background
 - Bottom circle - Type H Reflectorized Green

SIZE	A	B	C	D	E	F	G	H	I	J	K	L	M	N	O	P	Q	R	S	T	U	V	W	X	Y	Z	Area sq. ft.
1	36		2 1/4	5/8	3/4		10	15 3/4	5 3/4	4 1/4																	9.0
2S	48		3	3/4	1		12 1/2	20	7 1/2	5																	16.0
2M	48		3	3/4	1		12 1/2	20	7 1/2	5																	16.0
3	48		3	3/4	1		12 1/2	20	7 1/2	5																	16.0
4	48		3	3/4	1		12 1/2	20	7 1/2	5																	16.0
5	48		3	3/4	1		12 1/2	20	7 1/2	5																	16.0

STANDARD SIGN
W03-3

WISCONSIN DEPT OF TRANSPORTATION

APPROVED *Matthew R. Rauch*
For State Traffic Engineer

DATE 1/24/2024 PLATE NO. W03-3.2


CURVE DATA

P.I. STA. 487+35.49
 $\Delta = 26^\circ 45' 59''$ RT
 $D = 3^\circ 30' 00''$
 $R = 1637.02'$
 $T = 389.49'$
 $L = 764.76'$
 $S.E. = 4.9\%$
 P.C. STA. 483+46.00
 P.T. STA. 491+10.76

* ATTACHMENT FOR THRIE
 BEAM TYPE GUARDRAIL.

○ DENOTES WING NUMBER.

▬ PAVING NOTCH - TYP.

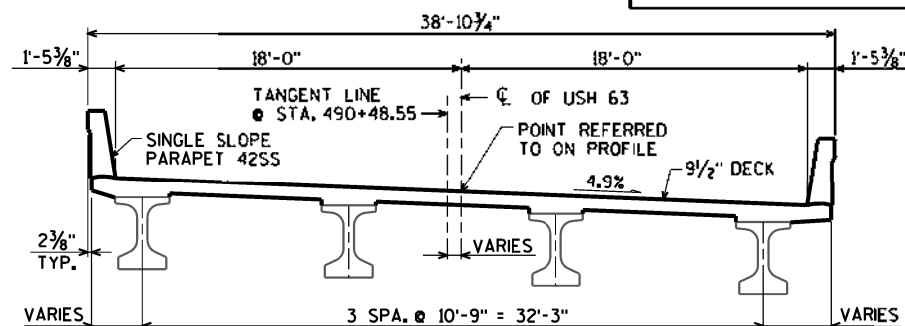

TYPICAL SECTION THRU BRIDGE

(LOOKING EAST)

DESIGN DATA

LIVE LOAD:

DESIGN LOADING: HL-93
 INVENTORY RATING FACTOR: 1.20
 OPERATING RATING FACTOR: 1.89
 WISCONSIN STANDARD PERMIT VEHICLE (WIS-SPV) = 250 KIPS

STRUCTURE IS DESIGNED FOR A FUTURE WEARING
 SURFACE OF 20 %S.F.

MATERIAL PROPERTIES:

CONCRETE MASONRY (SUPERSTRUCTURE) $f'_c = 4,000$ p.s.i.
 (ALL OTHER) $f'_c = 3,500$ p.s.i.
 HIGH STRENGTH BAR STEEL REINFORCEMENT (GRADE 60) $f_y = 60,000$ p.s.i.

45W" PRESTRESSED GIRDER
 CONCRETE MASONRY $f'_c = 8,000$ p.s.i.
 STRANDS - 0.6" DIA. WITH ULTIMATE TENSILE STRENGTH OF = 270,000 p.s.i.

HYDRAULIC DATA:

100 YEAR FREQUENCY

$Q_{100} = 1,054$ c.f.s.
 $VEL. = 6.8$ f.p.s.
 $HW_{100} = EL. 1298.60$
 $WATERWAY AREA = 156$ sq. ft.
 $DRAINAGE AREA = 22.6$ sq. mi.
 $ROADWAY OVERTOPPING = N/A$
 $SCOUR CRITICAL CODE = 8$
 $DATUM = NAVD88 (2012)$

2 YEAR FREQUENCY

$Q_2 = 42$ c.f.s.
 $VEL. = 4.3$ f.p.s.
 $HW_2 = EL. 1293.59$

TRAFFIC DATA:

A.A.D.T. = 2,300 (2024)
 A.A.D.T. = 2,600 (2044)
 R.D.S. = 50 M.P.H.

FOUNDATION DATA:

ABUTMENTS TO BE SUPPORTED ON HP 10 x 42 STEEL PILING DRIVEN TO A REQUIRED
 DRIVING RESISTANCE OF 180 TONS * PER PILE AS DETERMINED BY THE MODIFIED GATES
 DYNAMIC FORMULA. ESTIMATED LENGTH 45'-0" AT WEST ABUT. AND 40'-0" AT EAST ABUT.

* THE FACTORED AXIAL RESISTANCE OF PILES IN COMPRESSION USED FOR DESIGN IS
 THE REQUIRED DRIVING RESISTANCE MULTIPLIED BY A RESISTANCE FACTOR OF 0.5
 USING MODIFIED GATES TO DETERMINE DRIVEN PILE CAPACITY.

LIST OF DRAWINGS

1. GENERAL PLAN
2. QUANTITIES AND NOTES
3. SUBSURFACE EXPLORATION
4. WEST ABUTMENT
5. WEST ABUTMENT WING 1 DETAILS
6. WEST ABUTMENT WING 2 DETAILS
7. WEST ABUTMENT PILE LAYOUT & BILL OF BARS
8. EAST ABUTMENT
9. EAST ABUTMENT WING 3 DETAILS
10. EAST ABUTMENT WING 4 DETAILS
11. EAST ABUTMENT PILE LAYOUT & BILL OF BARS
12. STEEL DIAPHRAGM
13. 45W" PRESTRESSED GIRDER DETAILS
14. 45W" PRESTRESSED GIRDER DETAILS
15. SUPERSTRUCTURE DETAILS AND BILL OF BARS
16. SUPERSTRUCTURE PLAN
17. SUPERSTRUCTURE GIRDER LAYOUT
18. SUPERSTRUCTURE DETAILS
19. WEST STRUCTURAL APPROACH SLAB
20. EAST STRUCTURAL APPROACH SLAB
21. STRUCTURAL APPROACH SLAB DETAILS
22. PARAPET 42SS WITH STRUCTURAL APPROACH SLAB



01/15/2025

BRIDGE OFFICE CONTACT:
 AARON BONK
 (608)-261-0261

CONSULTANT CONTACT:
 ARLEN BEAUDETTE
 (715)-834-3161


NO.	DATE	REVISION	BY
ORIGINAL PLANS PREPARED BY			
AYRES 3433 Oakwood Hills Parkway Eau Claire, WI 54701 www.AyresAssociates.com			
STATE OF WISCONSIN DEPARTMENT OF TRANSPORTATION			
ACCEPTED	SDR 01/29/25		DATE
CHIEF STRUCTURES DESIGN ENGINEER			
STRUCTURE B-4-128			
USH 63 OVER LONG LAKE BRANCH			
COUNTY	BAYFIELD	TOWN/CITY/VILLAGE	DRUMMOND
DESIGN SPEC. AASHTO LRFD BRIDGE DESIGN SPECIFICATIONS			
DESIGNED BY	NBE	DESIGN CKD.	JMC
DRAWN BY	ZSS/CLP	PLANS CKD.	AEB
GENERAL PLAN			SHEET 1 OF 22
			147

I.D.

DATE:

PLAN

SINGLE-SPAN 45W" PRESTRESSED CONCRETE GIRDER BRIDGE

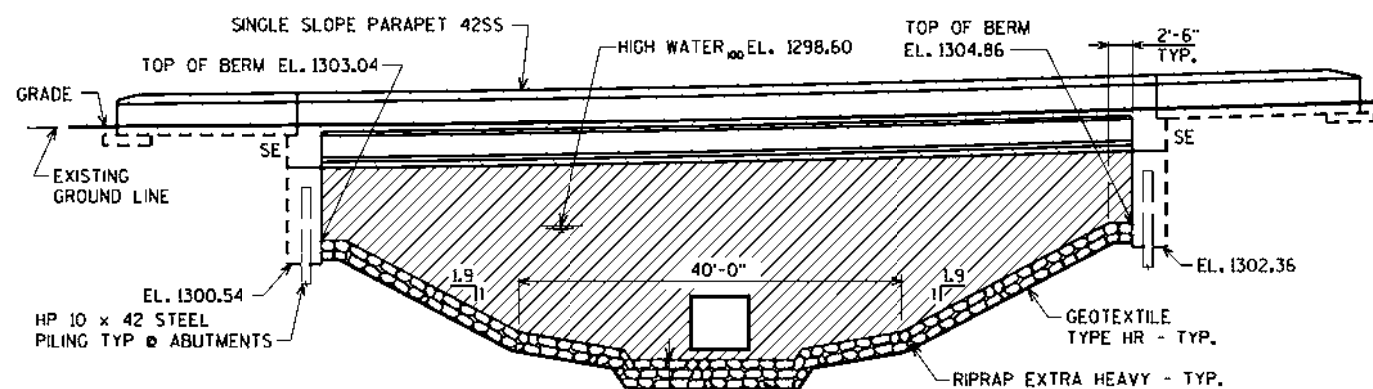

ELEVATION



LOOKING DOWNSTREAM - NORMAL TO LONG LAKE BRANCH

COST OF EXCAVATION OR FILL IN THE HATCHED
 AREAS SHALL BE INCLUDED IN THE CONTRACT
 PRICE FOR "EXCAVATION FOR STRUCTURES
 BRIDGES B-4-128".

REMOVE EXISTING SUBSTRUCTURE AS NEEDED.
 COST INCLUDED IN "REMOVING STRUCTURE OVER
 WATERWAY REMOVE DEBRIS" ITEM. TYPICAL AT
 ALL SUBSTRUCTURES.



GENERAL NOTES

DRAWINGS SHALL NOT BE SCALED.
 BAR STEEL REINFORCEMENT SHALL BE EMBEDDED 2" CLEAR
 UNLESS SHOWN OR NOTED OTHERWISE.
 THE FIRST DIGIT OF A THREE DIGIT BAR NO. AND THE FIRST
 TWO DIGITS OF A FOUR DIGIT BAR NO. SIGNIFIES THE BAR SIZE.
 JOINT FILLER SHALL CONFORM TO THE REQUIREMENTS OF
 A.A.S.H.T.O. DESIGNATION M 153, TYPE I, II OR III OR
 A.A.S.H.T.O. DESIGNATION M 213.
 THE SLOPE OF THE FILL IN FRONT OF THE ABUTMENTS
 SHALL BE COVERED WITH RIPRAP HEAVY AND GEOTEXTILE
 TYPE HR TO THE EXTENT SHOWN ON THE GENERAL PLAN SHEET
 AND IN THE ABUTMENT DETAILS.
 ELASTOMERIC BEARING PADS NEED NOT BE INDIVIDUALLY MOLDED
 PROVIDED THE CUT EDGES ARE SMOOTH AND TRUE.
 THE UPPER LIMITS OF "EXCAVATION FOR STRUCTURES
 BRIDGES B-4-128" SHALL BE THE EXISTING GROUNDLINE.
 THE EXISTING STRUCTURE, TO BE REMOVED, IS A 6 FT. H x 6 FT. W
 SINGLE-CELL CONCRETE BOX CULVERT, 75.04 FT. LONG
 PROTECTIVE SURFACE TREATMENT AND PIGMENTED SURFACE
 SEALER ARE TO BE APPLIED AS SHOWN IN DETAIL ON THIS SHEET.
 BEVEL EXPOSED EDGES OF CONCRETE $\frac{3}{4}$ " UNLESS NOTED
 OTHERWISE.
 EXCAVATION BELOW THE ABUTMENT AND ABUTMENT BEDDING
 MATERIALS REQUIRES ENGINEER APPROVAL. GEOTEXTILE SHALL BE
 SET AT THE BOTTOM OF EXCAVATION AND EXTEND 2'-0" ABOVE
 BOTTOM OF ABUTMENT.
 THE BACKFILL QUANTITIES ARE BASED ON THE PAY LIMITS SHOWN
 ON THE PLANS AND MAY NOT REFLECT ACTUAL PLACED QUANTITIES.
 "BACKFILL STRUCTURE TYPE A" REQUIRED DIRECTLY BEHIND
 ABUTMENTS AND ABUTMENT WINGS FOR 3- FEET. BACKFILL PLACED
 BEYOND PAY LIMITS OR EXCEEDING PLAN QUANTITIES SHALL BE
 INCIDENTAL TO EXCAVATION FOR STRUCTURES.

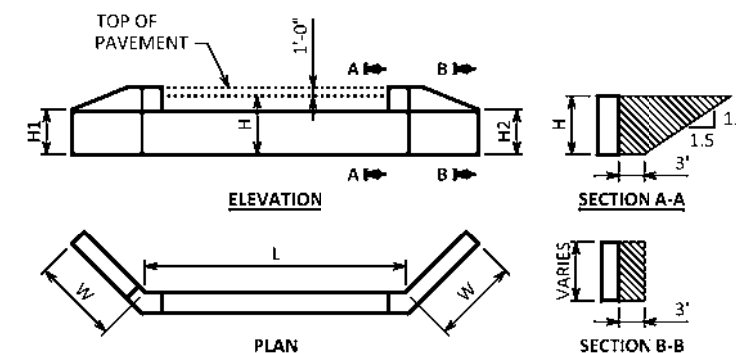 


ABUTMENT BACKFILL DIAGRAM

- L = ABUTMENT BODY LENGTH AT BACKFACE (FT)
H = AVERAGE ABUTMENT FILL HEIGHT (FT)
H1 = WING 1 HEIGHT AT TIP (FT)
H2 = WING 2 HEIGHT AT TIP (FT)
W = WING LENGTH (FT)
EF = EXPANSION FACTOR (1.20 FOR CY BID ITEMS AND 1.00 FOR TON BID ITEMS)
 $V_{CF} = (L)(3.0')(H) + (L)(0.5)\{1.5H\}(H) + \{3'\}(0.5)\{H1+H2+H+H\}(W)$
 $V_{CY} = V_{CF}(EF)/27$
 $V_{TON} = V_{CY}(2.0)$

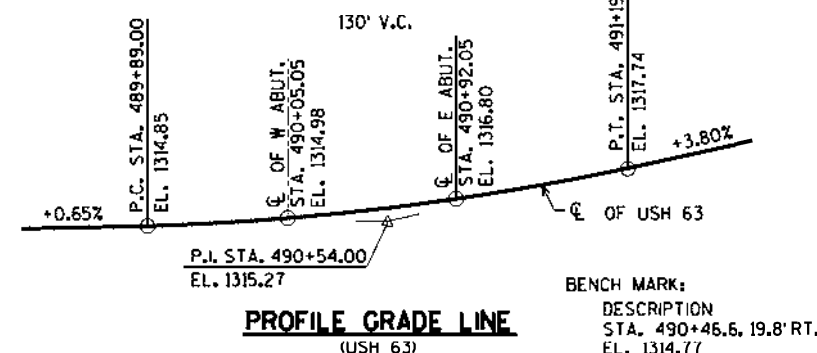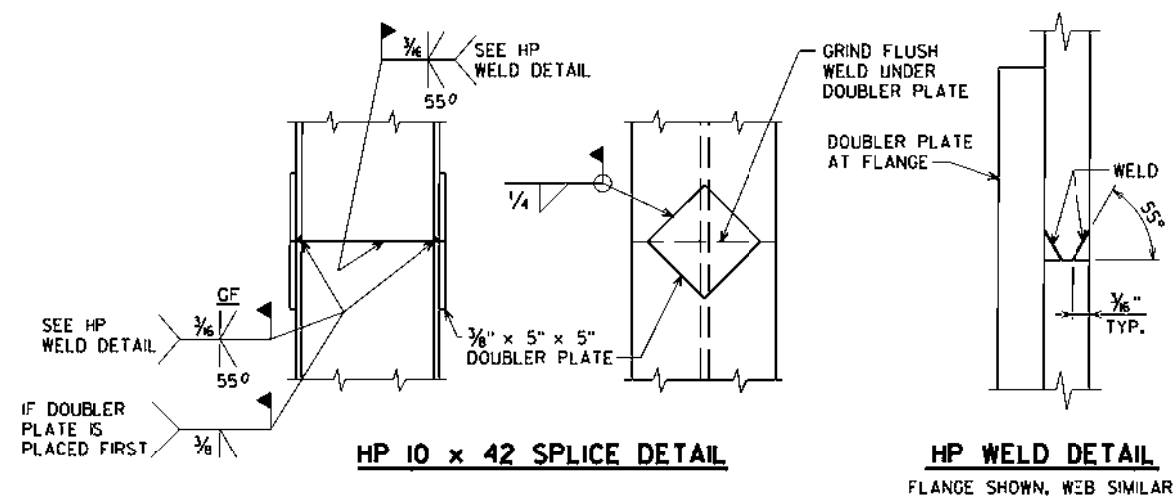

NO.	DATE	REVISION	BY
STATE OF WISCONSIN DEPARTMENT OF TRANSPORTATION			
STRUCTURE B-4-128			
DRAWN BY		ZSS/CLP	FLANS CKD. AEE
QUANTITIES AND NOTES		SHEET 2 OF 2 148	

11/20/2024
PENTABLE:6Reou_shd_v111.tbi

 

LEGEND OF BORING

BORING # REL.
STA./OFF-SET

ST

10 121
0.25 17

▽

F-C
COBBLE OR BOULDER

WEATHERED LIMESTONE

CORE R/JN #1 - 24'-29'
REC=80%, ROD=72%

(2) UNLESS OTHERWISE SPECIFIED THE SPT 'N' VALUE IS BASED ON AASHTO T-206, STANDARD PENETRATION TEST. THE SPT 'N' VALUE PRESENTED HAS NOT BEEN CORRECTED FOR OVERBURDEN PRESSURE OR HAMMER EFFICIENCY.

▼ AFTER DRILLING


F-FINE M-MEDIUM C-COARSE ST-SHELBY TUBE

BORINGS WERE COMPLETED AT POINTS APPROXIMATELY AS INDICATED ON THIS DRAWING TO OBTAIN INFORMATION CONCERNING THE CHARACTER OF SUBSURFACE MATERIALS FOUND AT THE SITE. BECAUSE THE INVESTIGATED DEPTHS ARE LIMITED AND THE AREA OF THE BORINGS IS VERY SMALL IN RELATION TO THE ENTIRE SITE, THE WISCONSIN DEPARTMENT OF TRANSPORTATION DOES NOT WARRANT SIMILAR SUBSURFACE CONDITIONS BELOW, BETWEEN, OR BEYOND THESE BORINGS. VARIATIONS IN SOIL CONDITIONS SHOULD BE EXPECTED AND FLUCTUATIONS IN GROUNDWATER LEVELS MAY OCCUR.

NOTE: SEAL ALL EXPOSED HORIZONTAL AND VERTICAL SURFACES OF
1/2" FILLER WITH NON-STAINING GRAY NON-BITUMINOUS JOINT
SEALER. (1" DEEP AND HOLD 1/8" BELOW SURFACE OF CONCRETE.)

STATE PROJECT NUMBER


1560-02-74

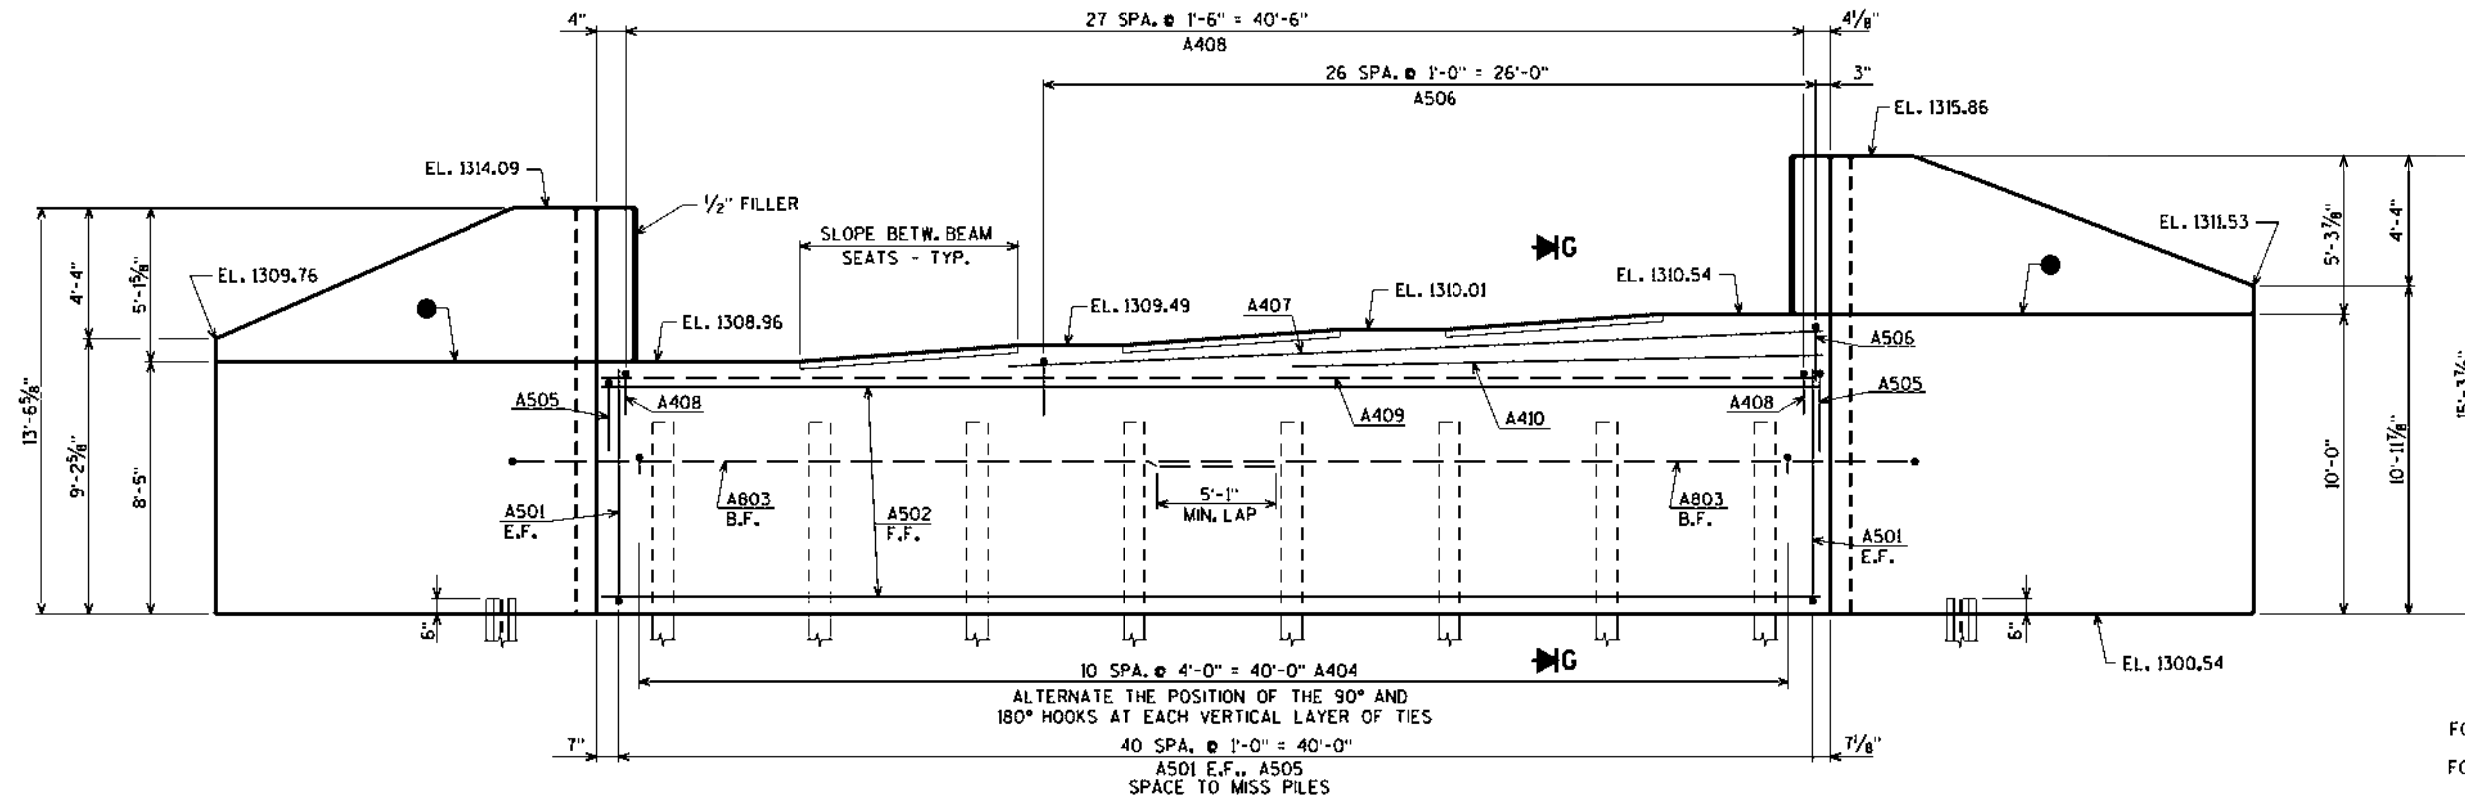

ELEVATION
(LOOKING WEST)


FOR SECTION G SEE SHEET 7.
FOR PILE SPLICE DETAIL SEE SHEET 2.

- PIPE UNDERDRAIN WRAPPED 6-INCH, SLOPE 0.5% MIN. TO SUITABLE DRAINAGE. RODENT SHIELD REQUIRED.
- OPT. KEYED CONST. JOINT - FORMED BY A SURFACED BEVELED 2" x 6" WITH RUBBERIZED MEMBRANE WATERPROOFING ON B.F. (RUBBERIZED MEMBRANE WATERPROOFING INCIDENTAL TO BID ITEM "CONCRETE MASONRY BRIDGES" IF CONST. JOINT IS USED).
- 18" RUBBERIZED MEMBRANE WATERPROOFING TO EXTEND FROM BEAM SEAT TO TOP OF WINGWALL.
- 3/4" CORK FILLER ON VERTICAL BEAM SEAT FACES THAT RUN PARALLEL WITH GIRDER.

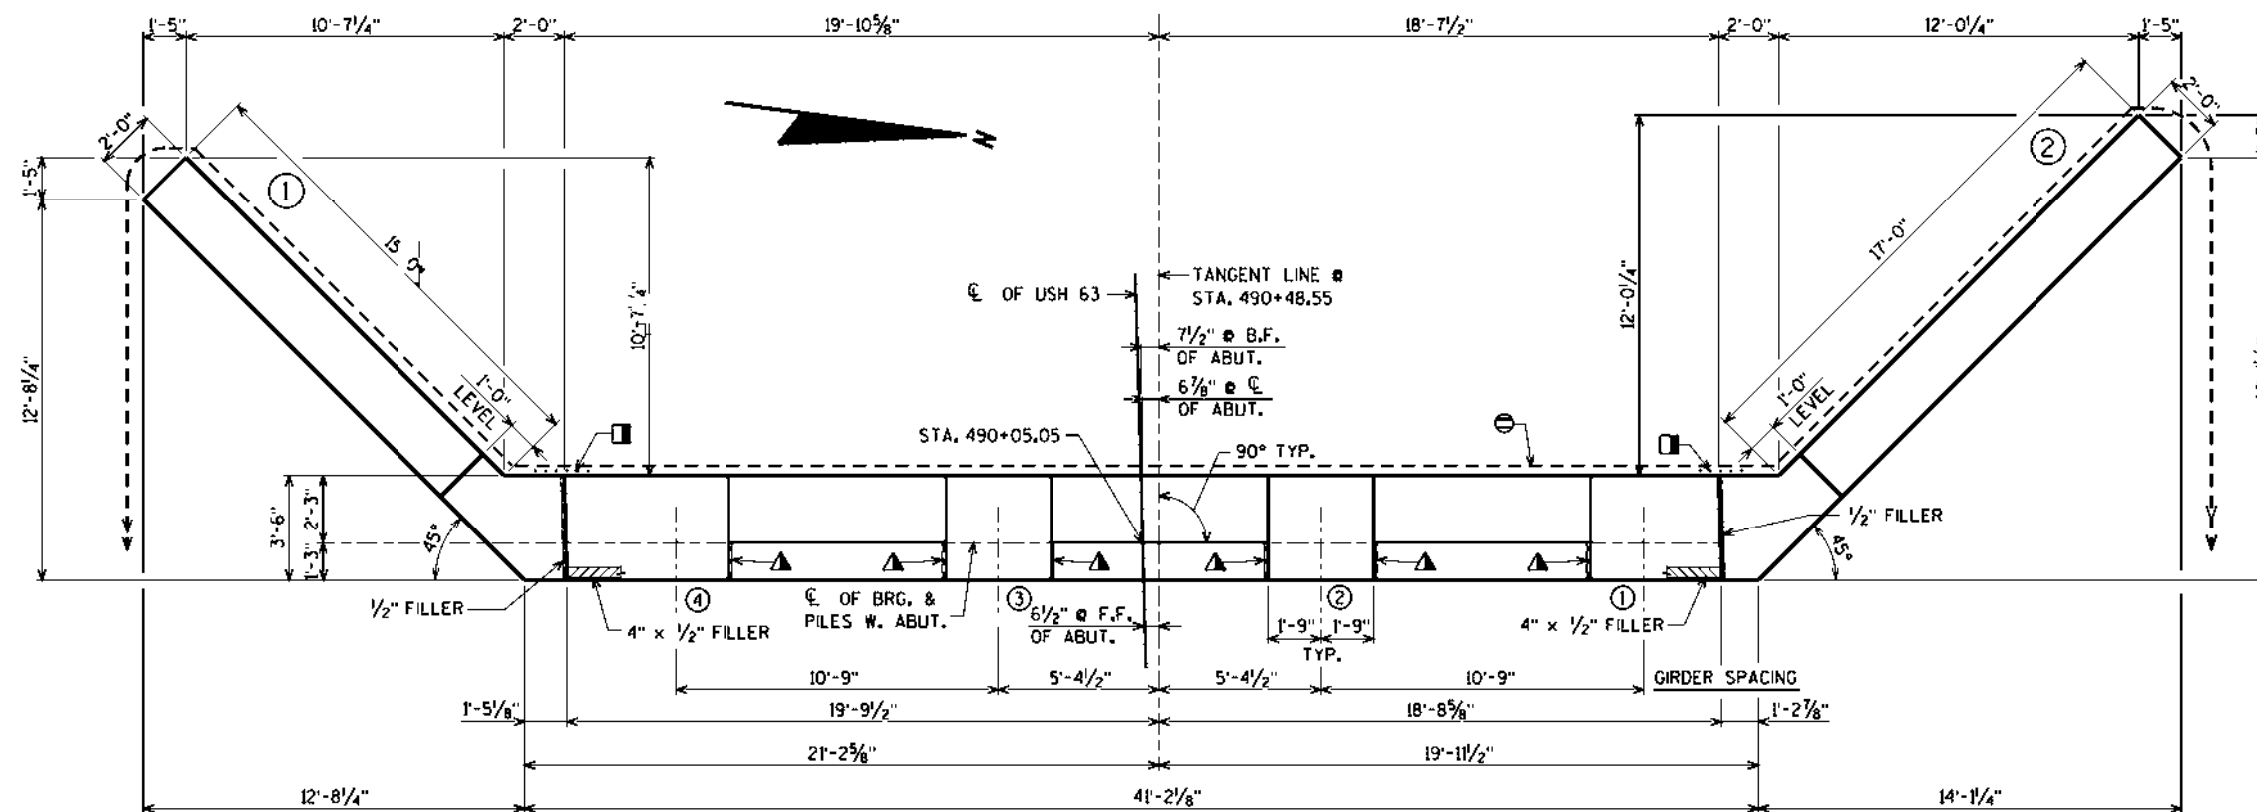


PLAN


NO.	DATE	REVISION	BY
STATE OF WISCONSIN DEPARTMENT OF TRANSPORTATION			
STRUCTURE B-4-128			
DRAWN BY		CLP	PLANS CKD. ACB
WEST ABUTMENT		SHEET 4 OF 22 150	

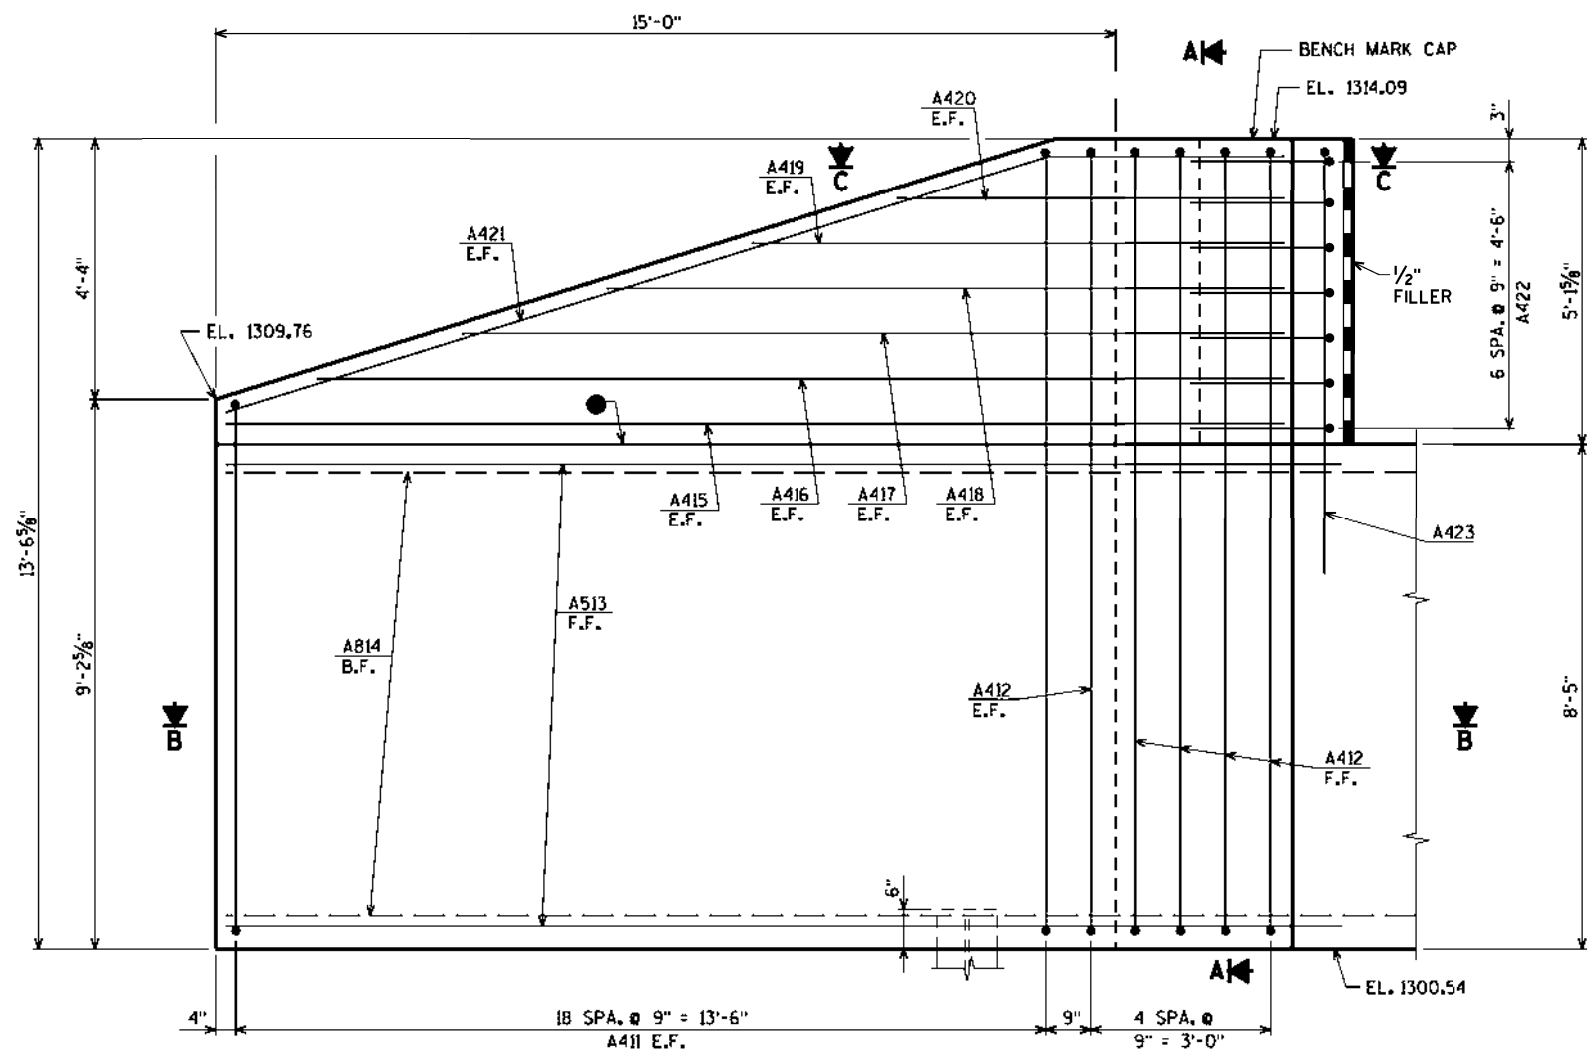

ELEVATION - WING 1

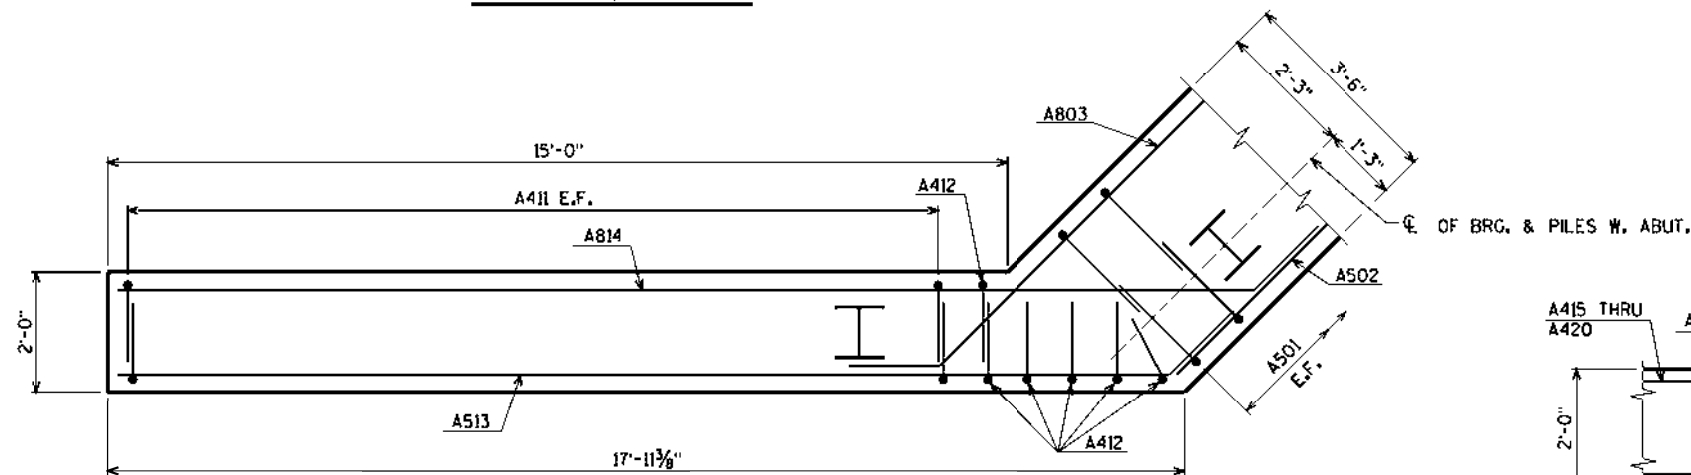


SECTION B

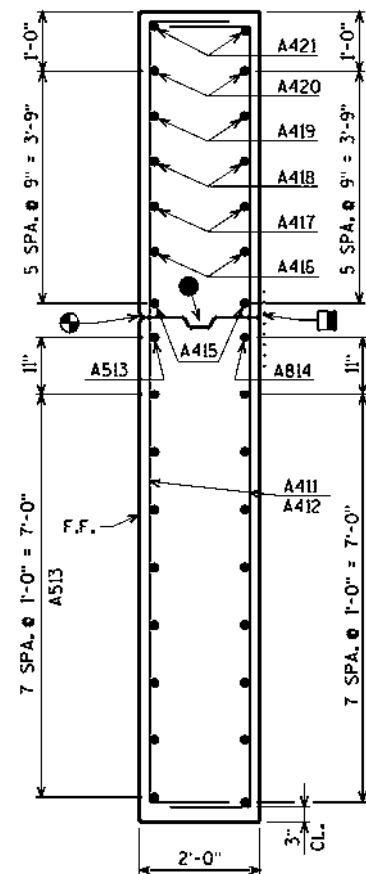

SECTION A

- RUBBERIZED MEMBRANE WATERPROOFING IF CONST. JOINT IS USED (COST INCIDENTAL TO BID ITEM "CONCRETE MASONRY BRIDGES")
- OPT. KEYED CONST. JOINT - FORMED BY A SURFACED BEVELED 2" x 6".
- ⊕ 3/4" "V" GROOVE ON F.F. OF WING WALL NOT REQUIRED IF CONST. JT. IS NOT USED.
- ▲ 18" RUBBERIZED MEMBRANE WATERPROOFING TO EXTEND FROM BRIDGE SEAT TO TOP OF WING.

FOR PILE SPLICE DETAIL SEE SHEET 2.

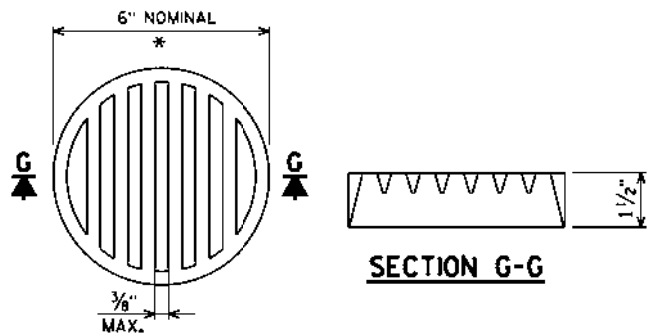


* DIMENSIONS ARE APPROXIMATE. THE GRATE IS SIZED TO FIT INTO A PIPE COUPLING. ORIENT SO SLOTS ARE VERTICAL.

THE RODENT SHIELD, PIPE COUPLING AND SCREWS SHALL BE CONSIDERED INCIDENTAL TO THE BID ITEM "PIPE UNDERDRAIN WRAPPED 6-INCH".


THE RODENT SHIELD SHALL BE PVC GRATE SIMILAR TO THIS DETAIL. THE GRATE IS COMMERCIALY AVAILABLE AS A FLOOR STRAINER. A PIPE COUPLING IS REQUIRED FOR THE ATTACHMENT OF THIS SHIELD TO THE EXPOSED END OF THE PIPE UNDERDRAIN. THE SHIELD SHALL BE FASTENED TO THE PIPE COUPLING WITH TWO OR MORE NO. 10 x 1-INCH SHEET METAL SCREWS.

RODENT SHIELD DETAIL

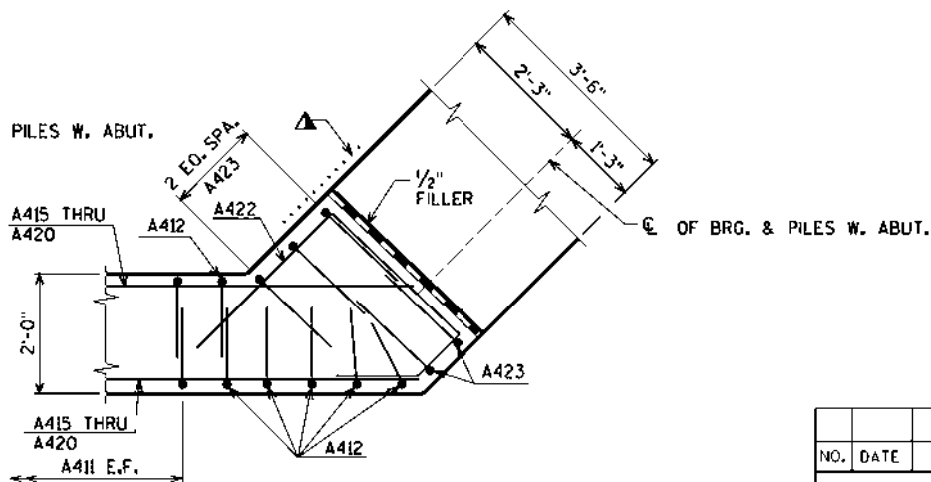


SECTION C


NO.	DATE	REVISION	BY
STATE OF WISCONSIN DEPARTMENT OF TRANSPORTATION			
STRUCTURE B-4-128			
DRAWN BY		CLP	PLANS CK'D. AEB
WEST ABUTMENT WING 1 DETAILS		SHEET 5 OF 22 151	

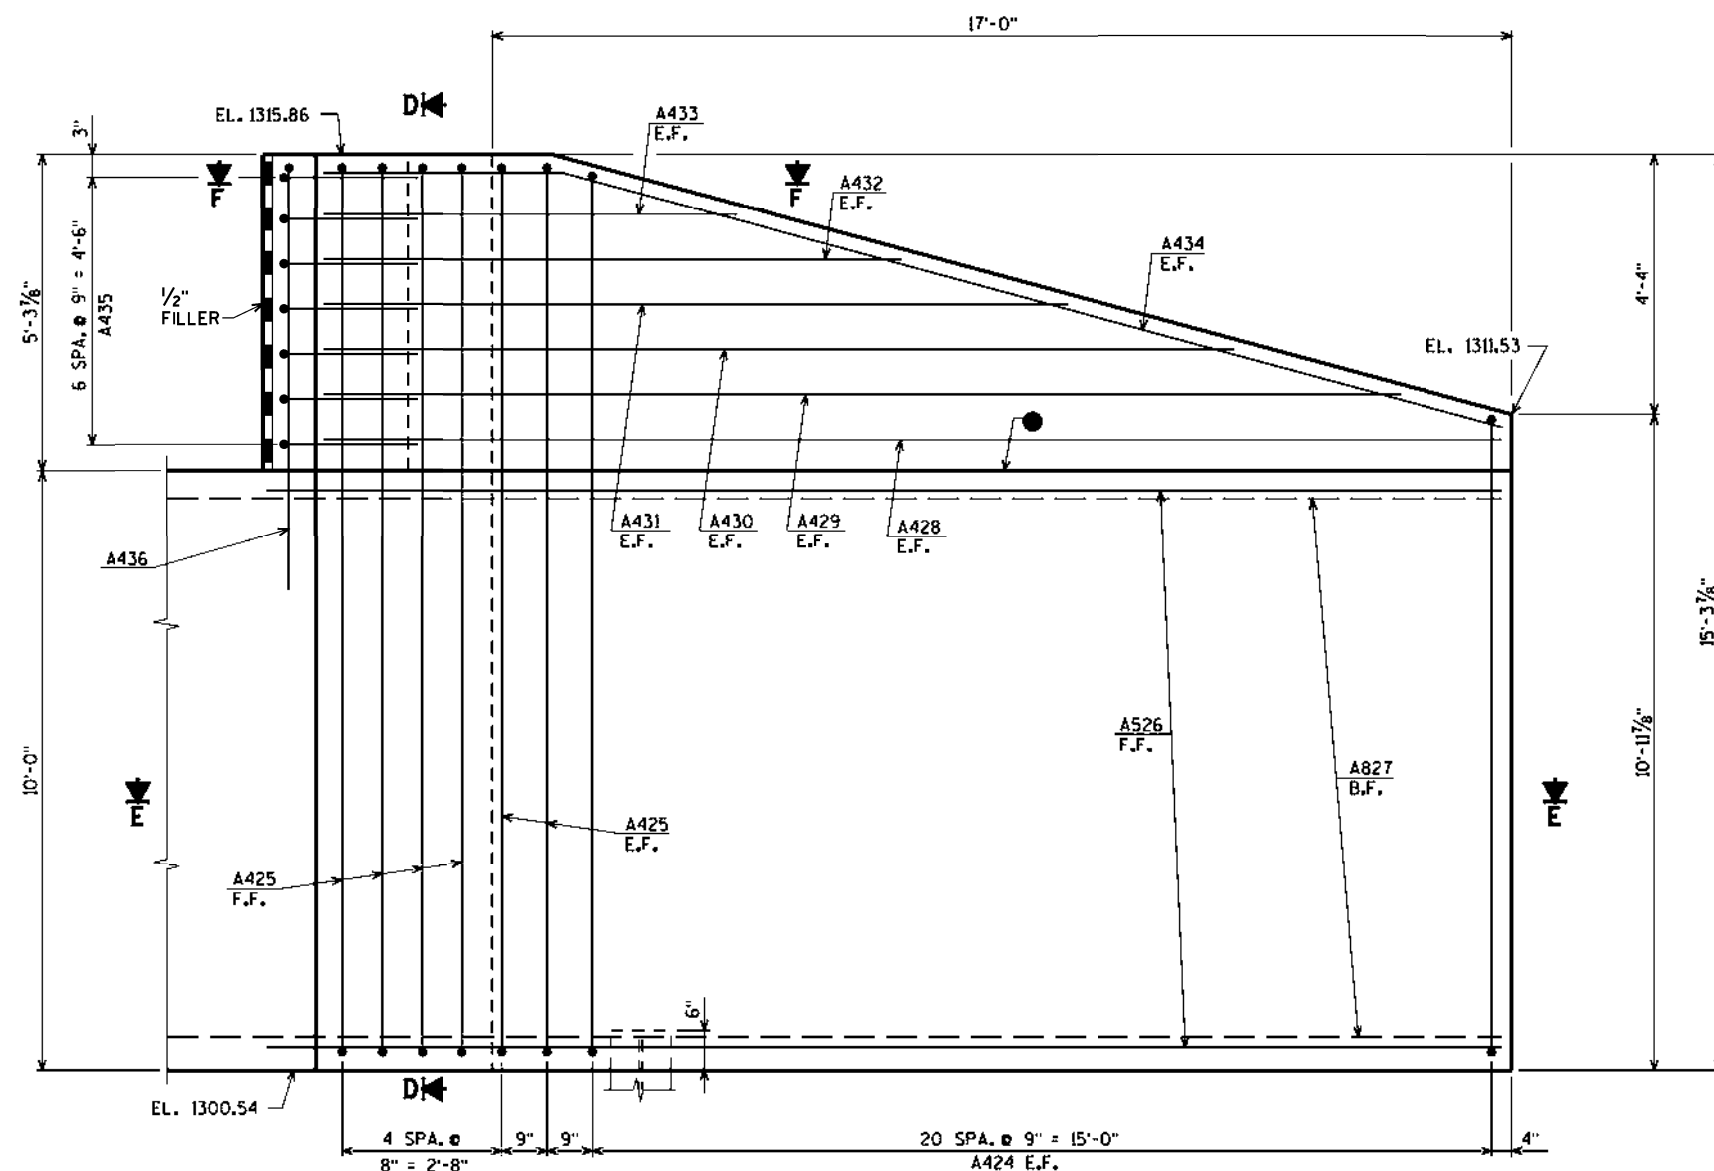


ELEVATION - WING 2

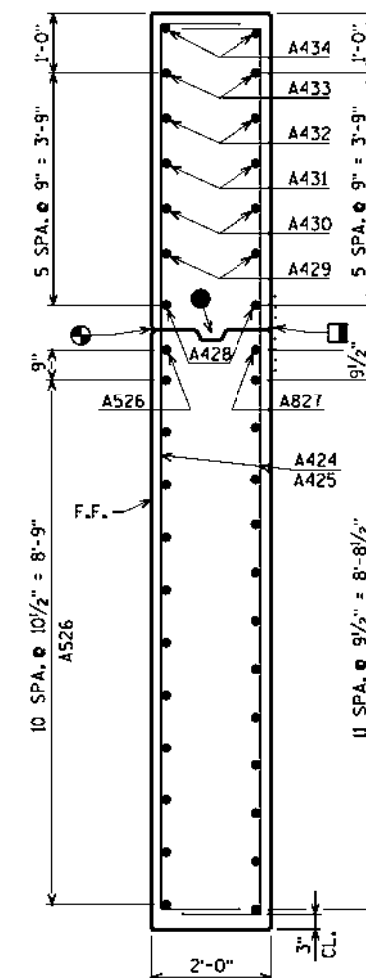

SECTION D

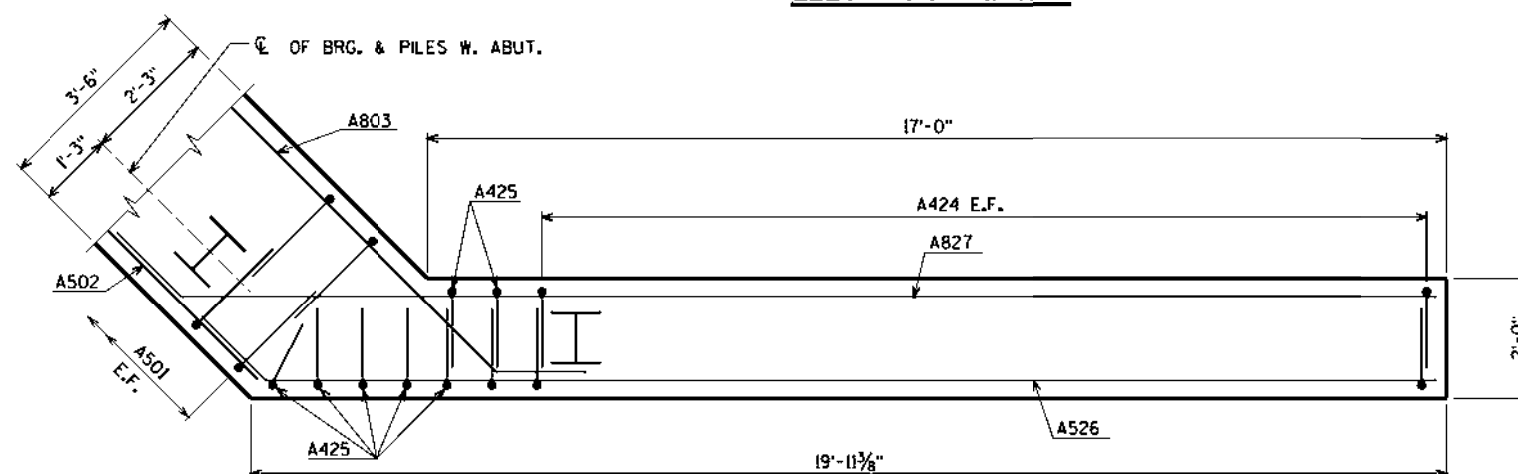



SECTION E

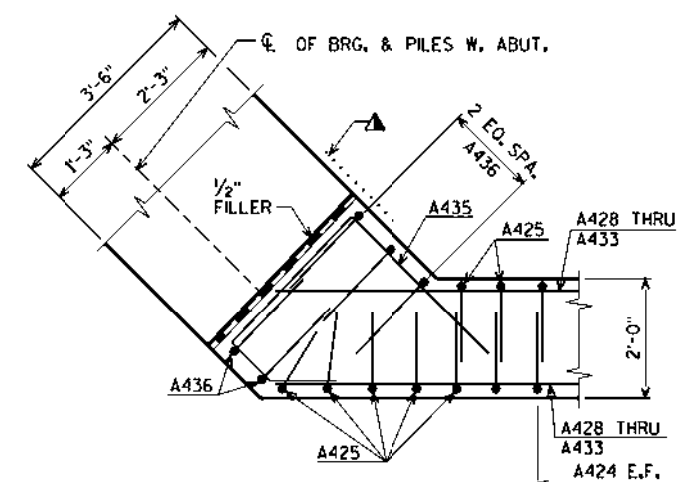





SECTION F

- RUBBERIZED MEMBRANE WATERPROOFING IF CONST. JOINT IS USED (COST INCIDENTAL TO BID ITEM "CONCRETE MASONRY BRIDGES")
 - OPT. KEYED CONST. JOINT - FORMED BY A SURFACED BEVELED 2" x 6".
 - ⊕ 3/4" 'V' GROOVE ON F.F. OF WING WALL NOT REQUIRED IF CONST. JT. IS NOT USED.
 - ▲ 18" RUBBERIZED MEMBRANE WATERPROOFING TO EXTEND FROM BRIDGE SEAT TO TOP OF WING.
- FOR PILE SPLICE DETAIL SEE SHEET 2.

NO.	DATE	REVISION	BY
STATE OF WISCONSIN DEPARTMENT OF TRANSPORTATION			
STRUCTURE B-4-128			
DRAWN BY		CLP	PLANS CKD. AEB
WEST ABUTMENT WING 2 DETAILS		SHEET 6 OF 22 152	

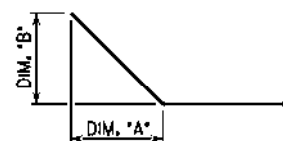 

SAR NO.	DIM. "A"	DIM. "B"
A803	1'-0 3/4"	1'-0 3/4"
A513	1'-0 3/4"	1'-0 3/4"
A814	1'-0 3/4"	1'-0 3/4"
A421	14'-0"	4'-3"
A526	1'-0 3/4"	1'-0 3/4"
A827	1'-0 3/4"	1'-0 3/4"
A434	16'-0"	4'-3"

 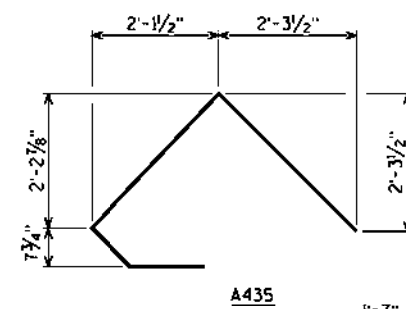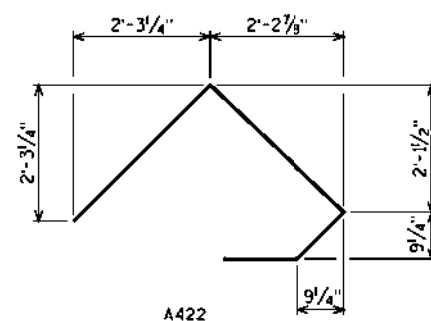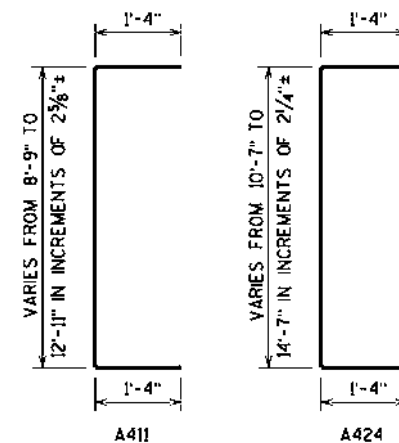

☒ ABUTMENT TO BE SUPPORTED ON
HP 10 x 42 STEEL PILING
DRIVEN TO A REQ'D. DRIVING
RESISTANCE OF 180 TONS PER PILE
ESTIMATED LENGTH 45'-0".

[illegible]

⊗ LENGTH SHOWN FOR BAR IS AN AVERAGE LENGTH AND SHOULD ONLY BE USED FOR BAR WEIGHT CALCULATIONS. SEE BAR SERIES TABLE FOR ACTUAL LENGTHS.

BAR MARK	NO. REQ'D.	LENGTH
A411	2 SERIES OF 19	11'-3" TO 15'-5"
A424	2 SERIES OF 21	13'-1" TO 17'-1"

BUNDLE AND TAG EACH SERIES SEPARATELY.

⊗ STEEL TROWEL TOP SURFACE OF ABUTMENT.
PLACE MULTIPLE LAYERS OF POLYETHYLENE
SHEETS OVER ENTIRE ABUTMENT TOP BEFORE
PLACING BEARING AND/OR SUPERSTRUCTURE,
TOTAL THICKNESS OF SHEETS SHALL BE AT
LEAST 0.03"

18" RUBBERIZED MEMBRANE WATERPROOFING
SEAL ALL HORIZONTAL AND VERTICAL JOINTS
ON BACKFACE OF ABUTMENT.


⊖ PIPE UNDERDRAIN WRAPPED 6-INCH.
SLOPE 0.5% MIN. TO SUITABLE DRAINAGE.
RODENT SHIELD REQUIRED.

FOR PILE SPLICE DETAIL SEE SHEET 2.

FOR LOCATION OF SECTION G
SEE SHEET 4.

NO.	DATE	REVISION	BY
STATE OF WISCONSIN DEPARTMENT OF TRANSPORTATION			
STRUCTURE B-4-128			
DRAWN BY		CLP	PLANS CKD. AEB
WEST ABUTMENT PILE LAYOUT & BILL OF BARS		SHEET 7 OF 2 153	

NOTE: SEAL ALL EXPOSED HORIZONTAL AND VERTICAL SURFACES OF
 $\frac{1}{2}$ " FILLER WITH NON-STAINING GRAY NON-BITUMINOUS JOINT
 SEALER, (1" DEEP AND HOLD $\frac{1}{8}$ " BELOW SURFACE OF CONCRETE.)

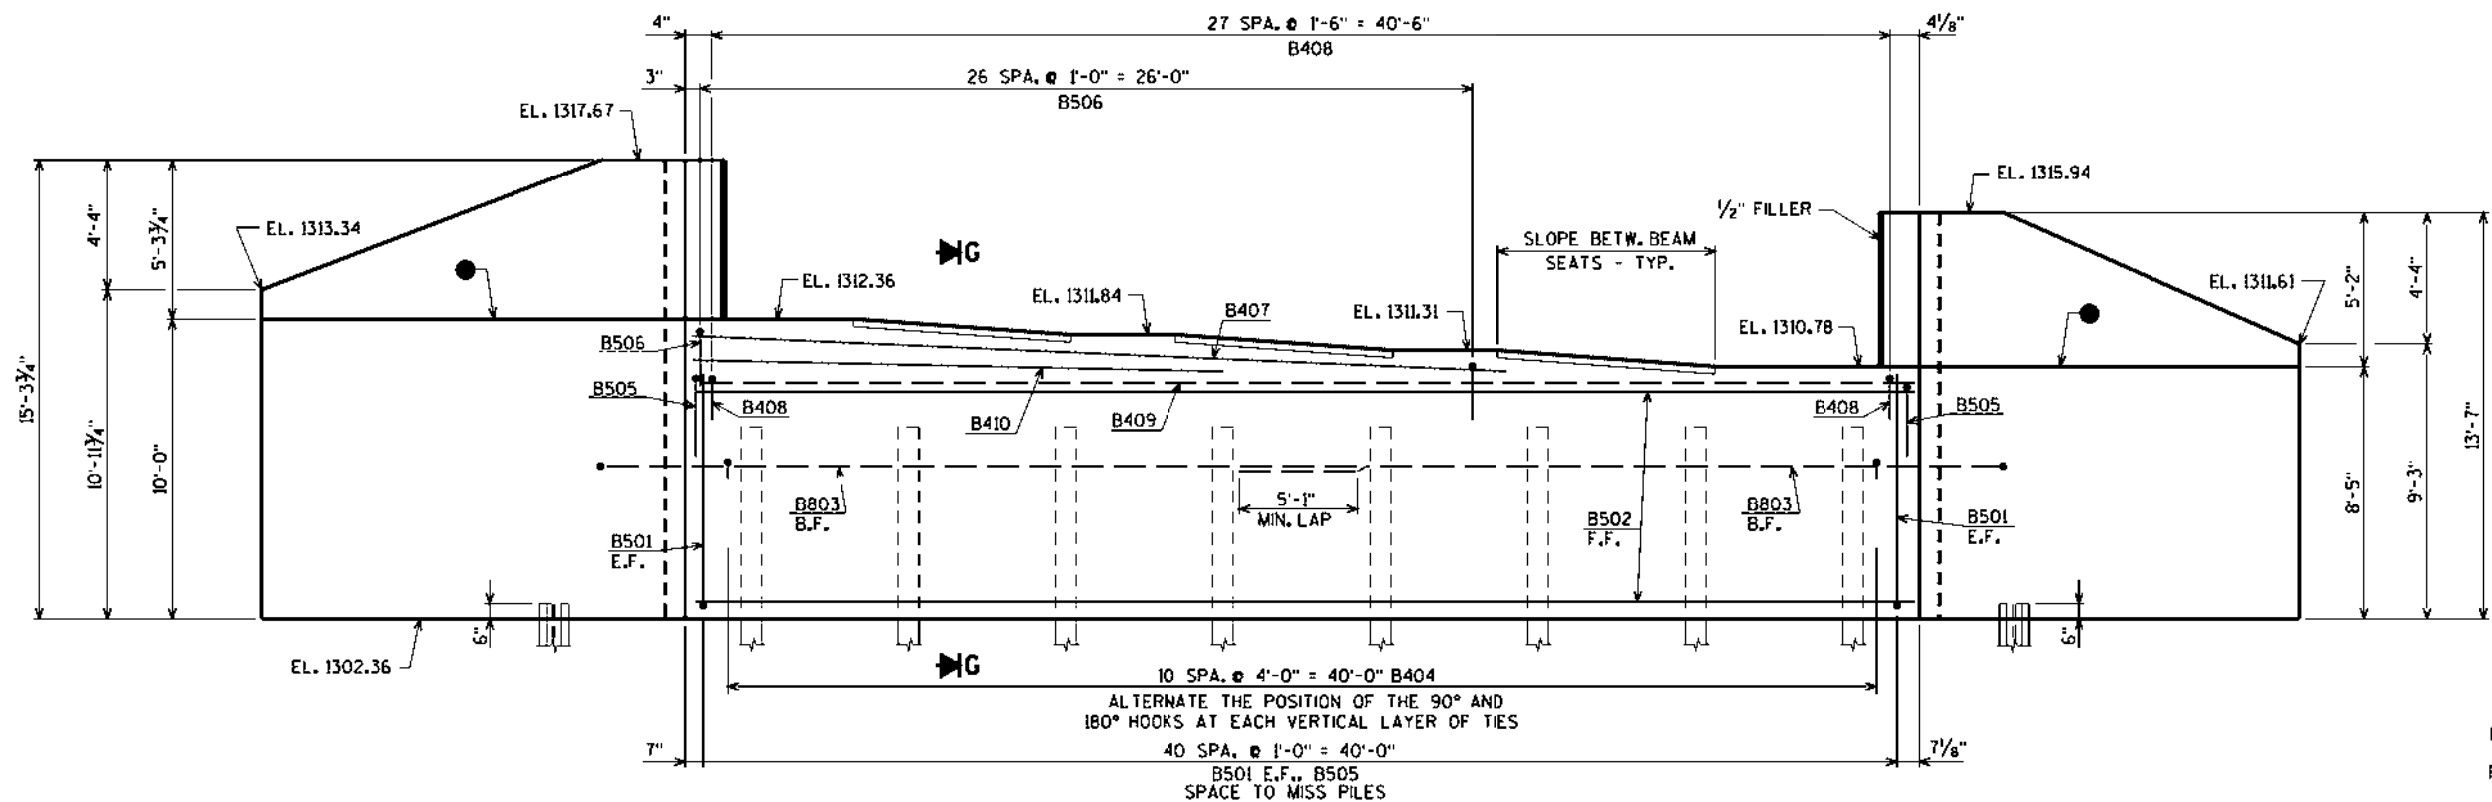

ELEVATION
 (LOOKING EAST)

FOR SECTION G SEE SHEET 11.


FOR PILE SPLICE DETAIL SEE SHEET 2.

● PIPE UNDERDRAIN WRAPPED 6-INCH,
 SLOPE 0.5% MIN. TO SUITABLE DRAINAGE.
 RODENT SHIELD REQUIRED.

● OPT. KEYED CONST. JOINT - FORMED BY A
 SURFACED BEVELED 2" x 6" WITH RUBBERIZED
 MEMBRANE WATERPROOFING ON B.F.
 (RUBBERIZED MEMBRANE WATERPROOFING
 INCIDENTAL TO BID ITEM "CONCRETE MASONRY
 BRIDGES" IF CONST. JOINT IS USED).


■ 18" RUBBERIZED MEMBRANE WATERPROOFING
 TO EXTEND FROM BEAM SEAT TO TOP
 OF WINGWALL.

▲ $\frac{3}{4}$ " CORK FILLER ON VERTICAL BEAM SEAT
 FACES THAT RUN PARALLEL WITH GIRDER.

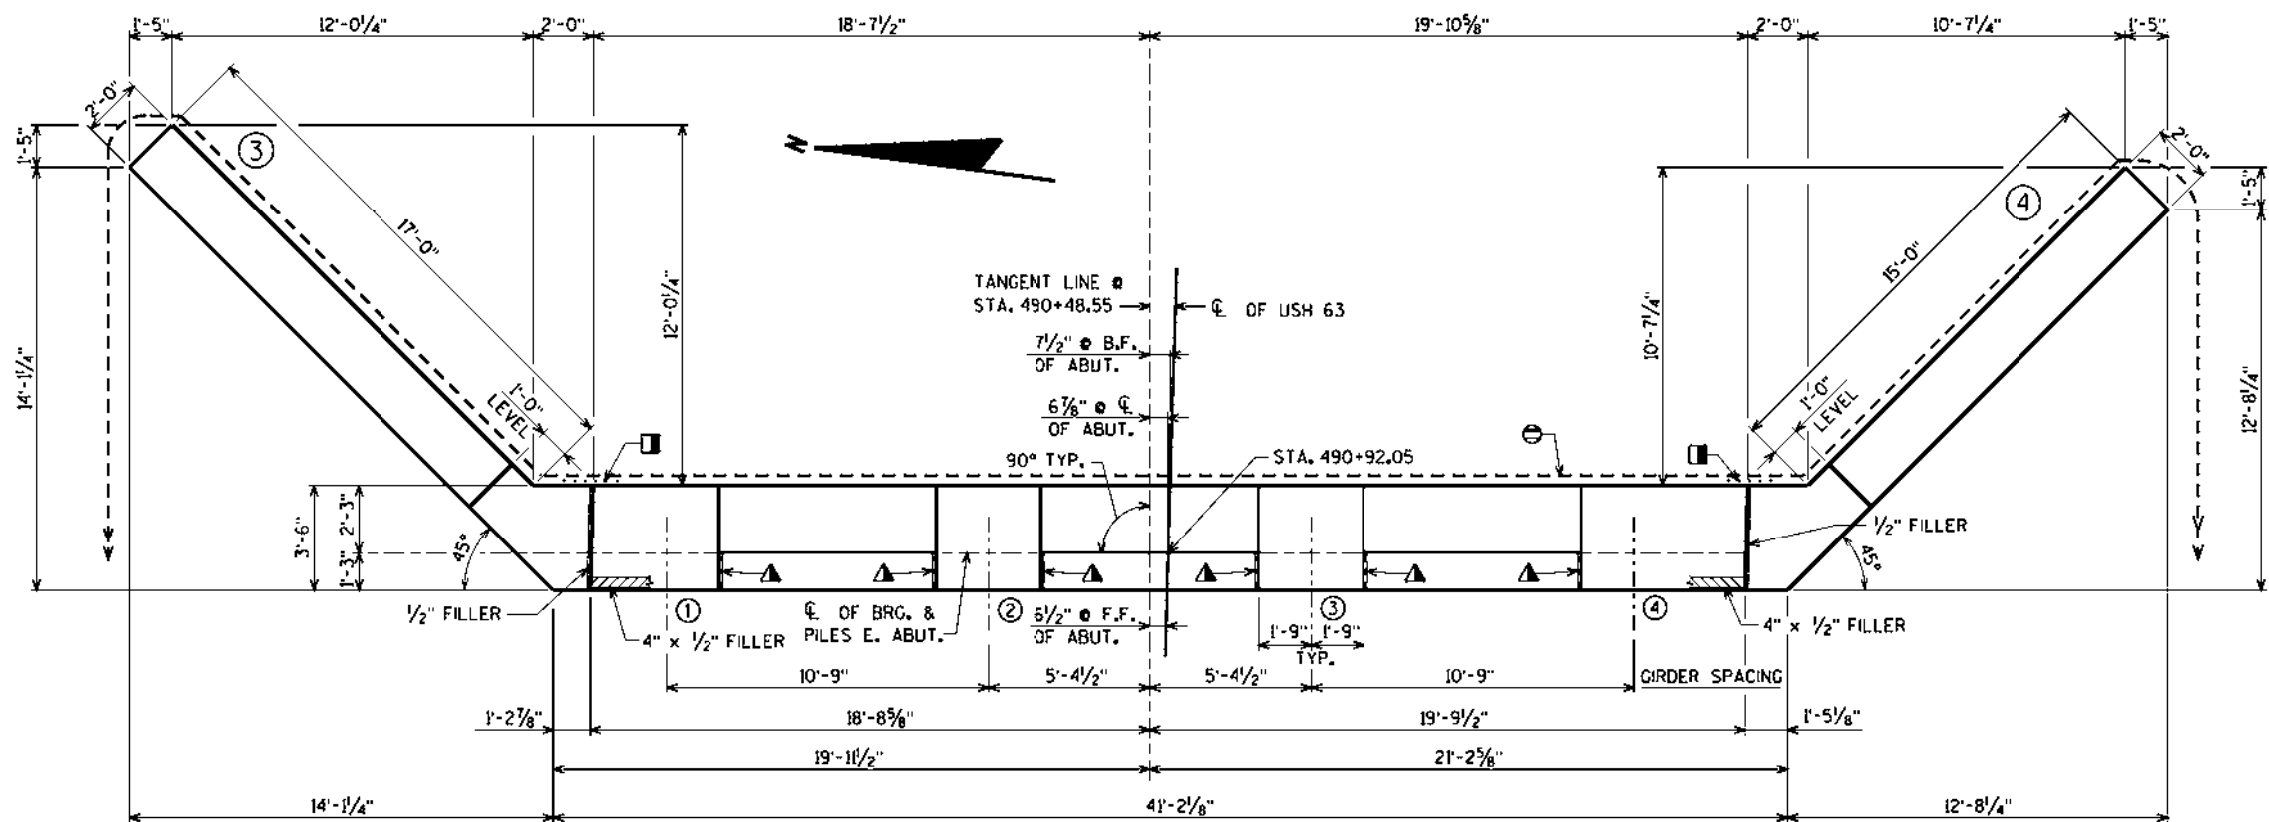


PLAN


NO.	DATE	REVISION	BY
STATE OF WISCONSIN DEPARTMENT OF TRANSPORTATION			
STRUCTURE B-4-128			
DRAWN BY		CLP	PLANS CKD. AEB
EAST ABUTMENT		SHEET 8 OF 22	
		154	

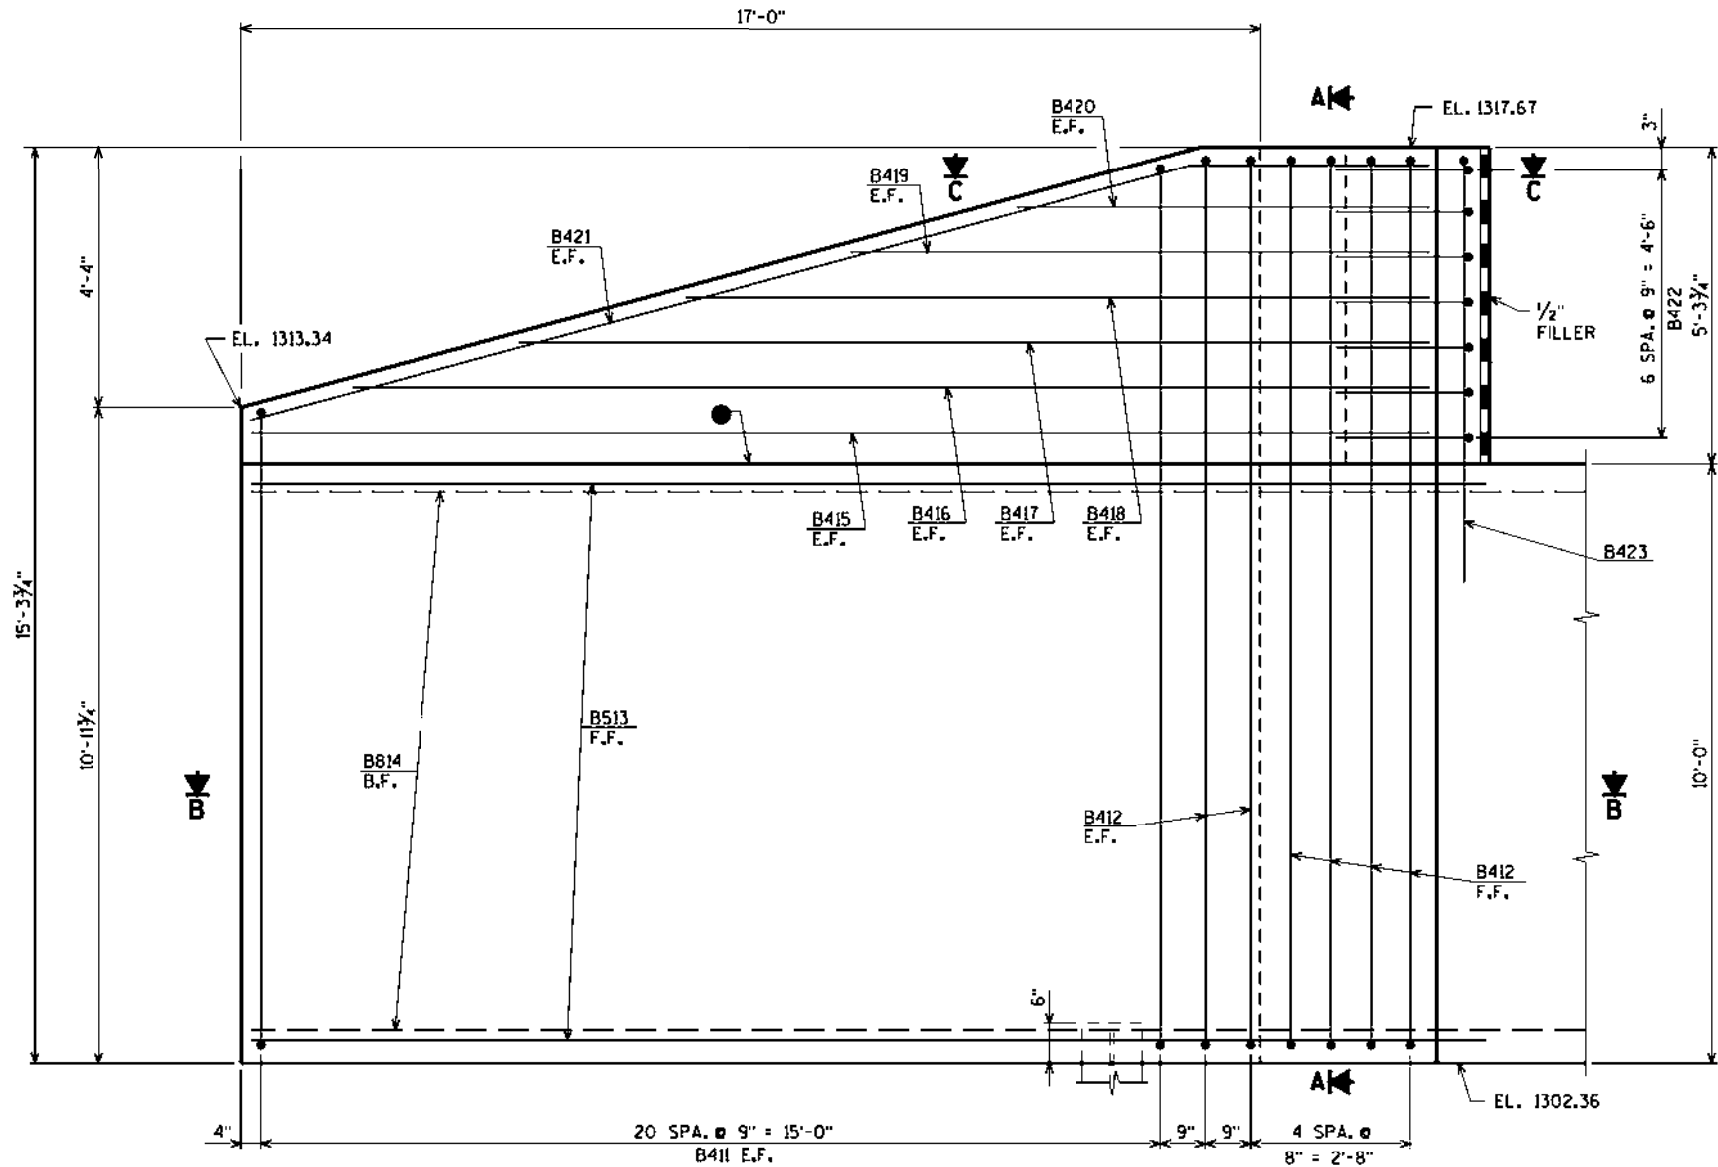


ELEVATION - WING 3

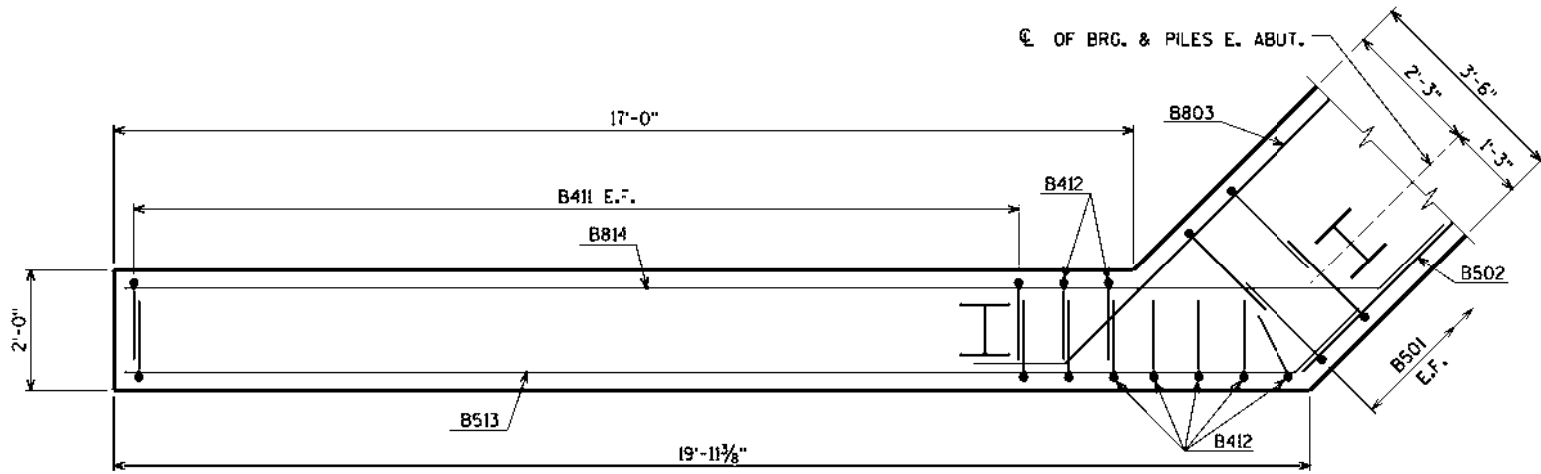

SECTION B

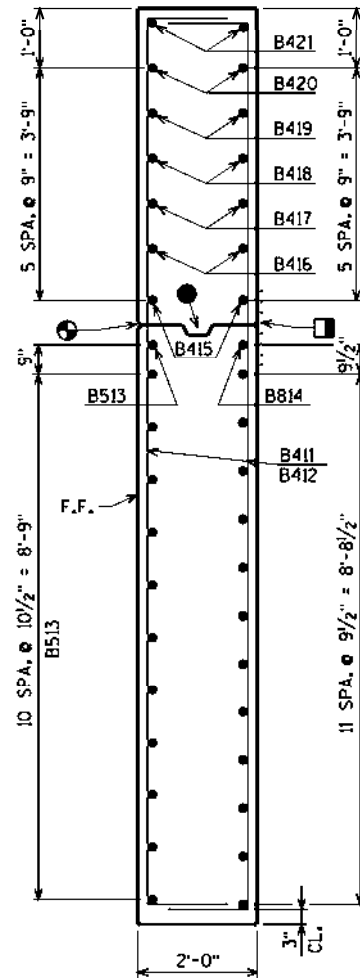


SECTION A

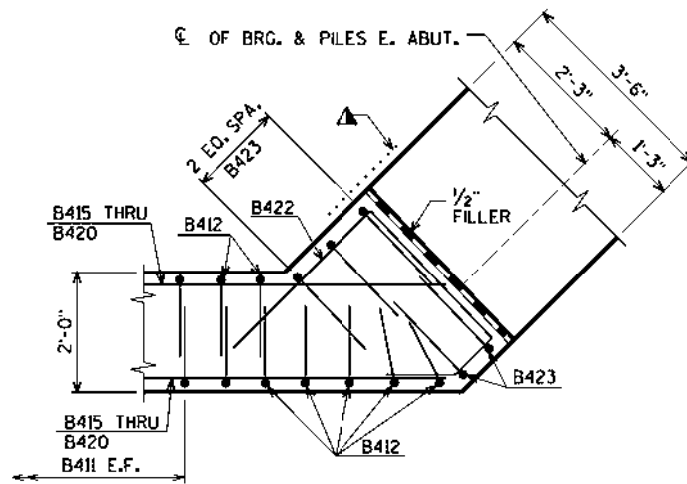


SECTION C

- RUBBERIZED MEMBRANE WATERPROOFING IF CONST. JOINT IS USED (COST INCIDENTAL TO BID ITEM "CONCRETE MASONRY BRIDGES")
 - OPT. KEYED CONST. JOINT - FORMED BY A SURFACED BEVELED 2" x 6".
 - 1/4" V-GROOVE ON F.F. OF WING WALL NOT REQUIRED IF CONST. JT. IS NOT USED.
 - ▲ 18" RUBBERIZED MEMBRANE WATERPROOFING TO EXTEND FROM BRIDGE SEAT TO TOP OF WING.
- FOR PILE SPLICE DETAIL SEE SHEET 2.


NO.	DATE	REVISION	BY
STATE OF WISCONSIN DEPARTMENT OF TRANSPORTATION			
STRUCTURE B-4-128			
DRAWN BY		CLP	PLANS CKD. ACB
EAST ABUTMENT WING 3 DETAILS		SHEET 9 OF 22 155	

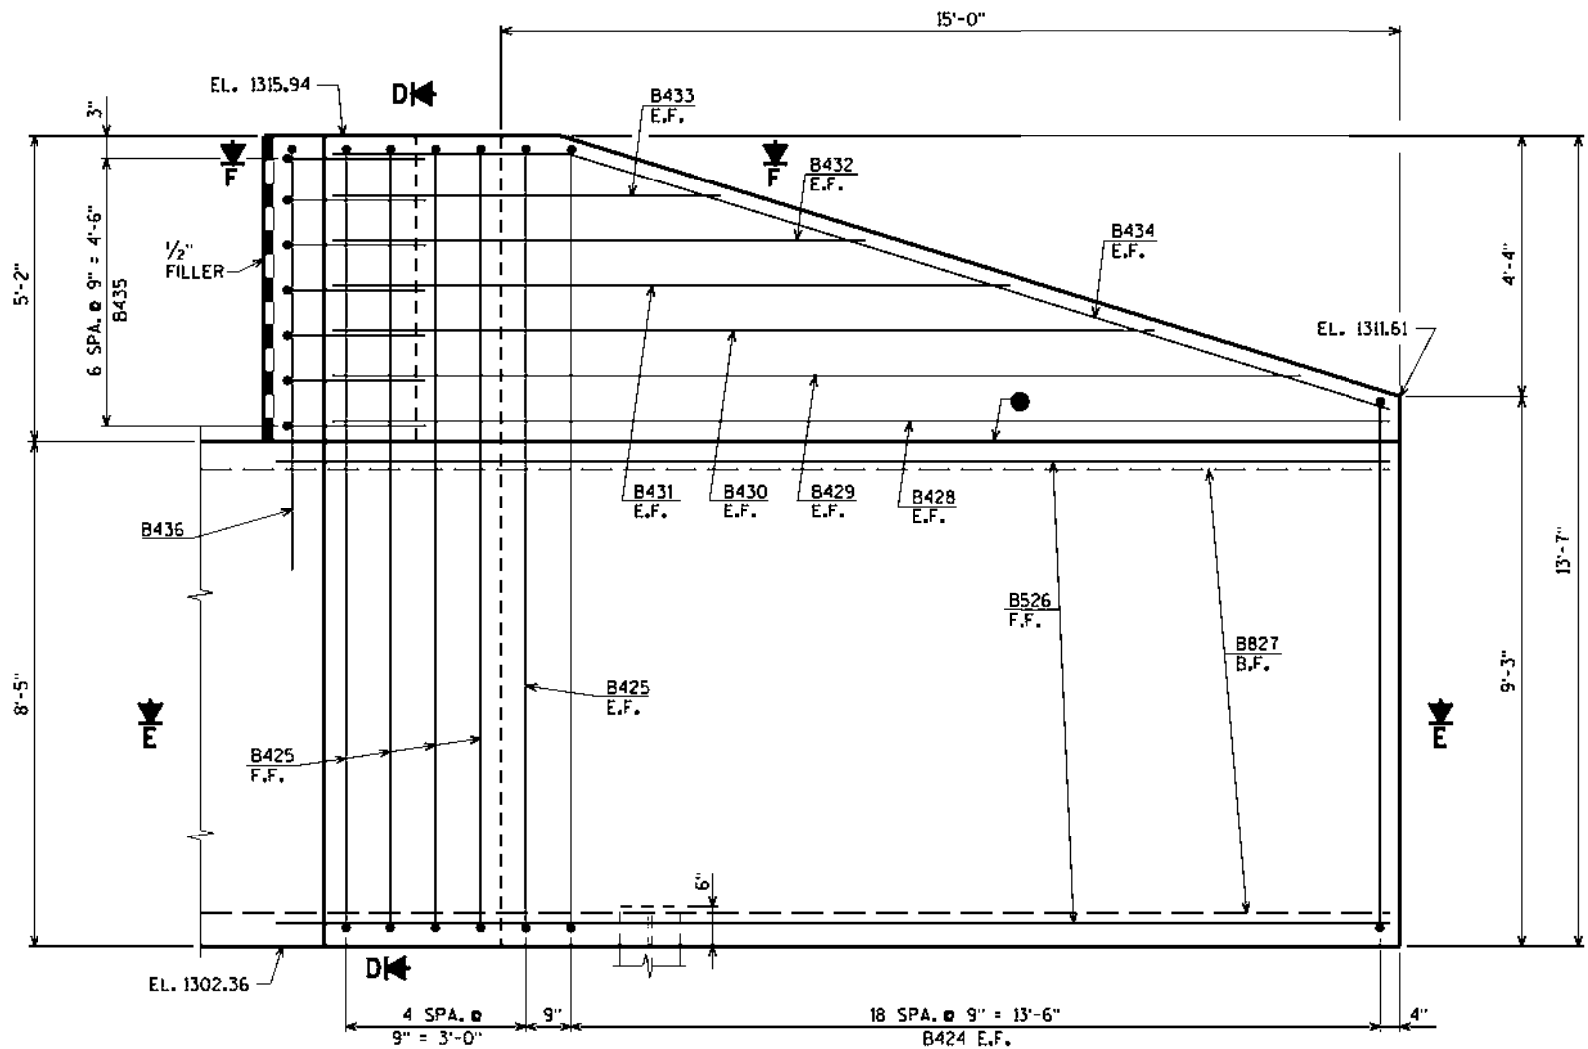


ELEVATION - WING 4

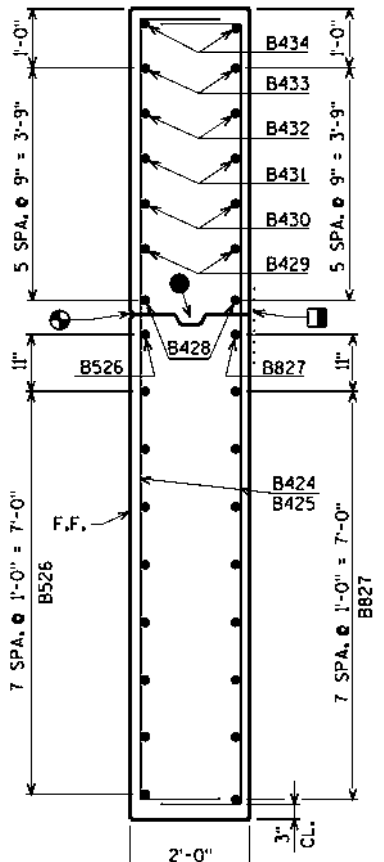

SECTION D

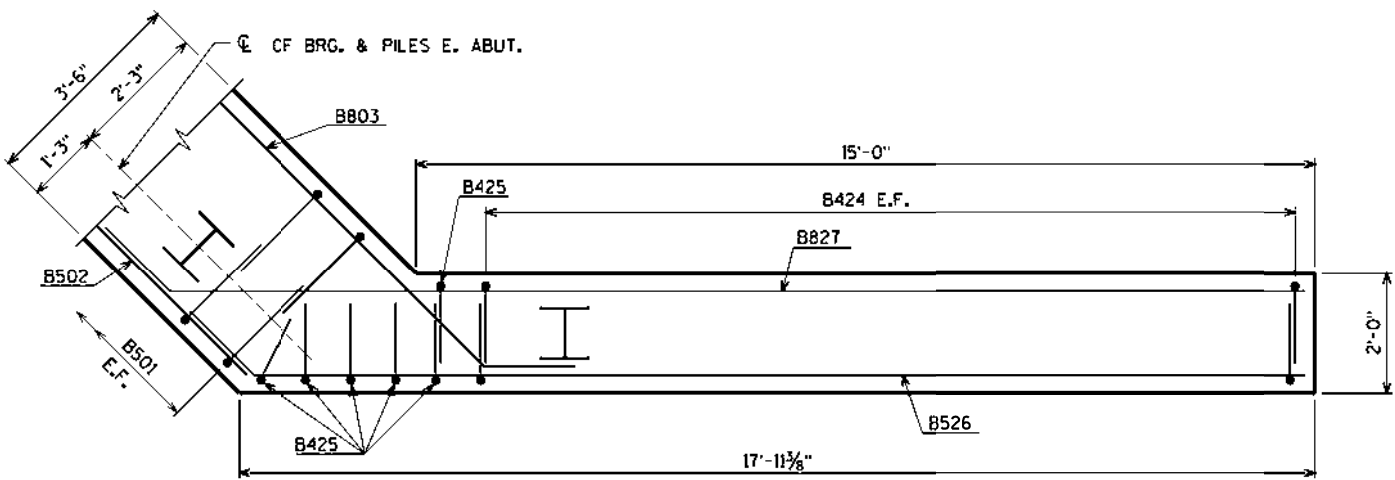

SECTION E

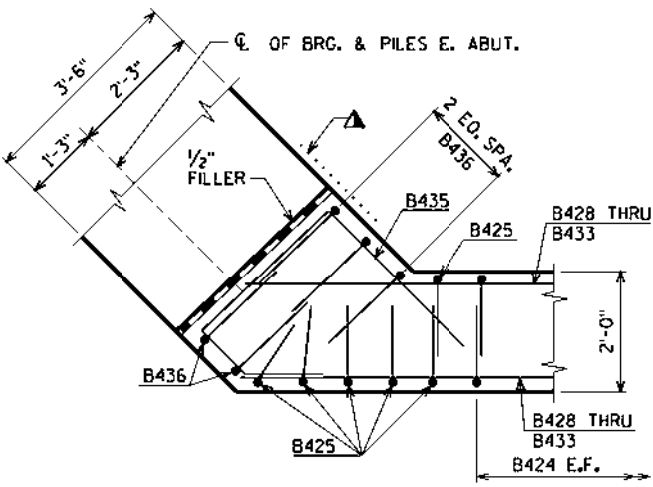

SECTION F




- RUBBERIZED MEMBRANE WATERPROOFING IF CONST. JOINT IS USED (COST INCIDENTAL TO BID ITEM "CONCRETE MASONRY BRIDGES")
 - OPT. KEYED CONST. JOINT - FORMED BY A SURFACED BEVELED 2" x 6".
 - ⊕ 3/4" 'V' GROOVE ON F.F. OF WING WALL NOT REQUIRED IF CONST. JT. IS NOT USED.
 - ▲ 18" RUBBERIZED MEMBRANE WATERPROOFING TO EXTEND FROM BRIDGE SEAT TO TOP OF WING.
- FOR PILE SPLICE DETAIL SEE SHEET 2.

NO.	DATE	REVISION	BY
STATE OF WISCONSIN DEPARTMENT OF TRANSPORTATION			
STRUCTURE B-4-128			
DRAWN BY		CLP	PLANS CKD. AEB
EAST ABUTMENT WING 4 DETAILS		SHEET 10 OF 22 156	

BAR NO.	COATED BAR	NO. REQ'D.	LENGTH	BENT BAR BUNDLED	BAR SERIES	LOCATION
B501		82	10-0	X		BODY VERT. E.F.
B502		9	41-0			BODY HORIZ. F.F.
B803		9	27-11	X		BODY HORIZ. B.F.
B404		33	4-0	X		BODY TIES
B505		41	8-7	X		BODY VERT. TOP
B506		27	10-11	X		BODY VERT. TOP
B407		3	27-3			BODY HORIZ. TOP
B408		28	4-11	X		BODY VERT. TOP • NOTCH
B409		2	40-10			BODY HORIZ. TOP • NOTCH
B410		2	17-9			BODY HORIZ. TOP
B411	X	42	15-1	X	⊗	WING 3 VERT. E.F.
B412	X	8	17-6	X		WING 3 VERT. E.F.
B513	X	12	21-1	X		WING 3 HORIZ. F.F.
B814	X	13	22-8	X		WING 3 HORIZ. B.F.
B415	X	2	19-7			WING 3 HORIZ. E.F.
B416	X	2	17-11			WING 3 HORIZ. E.F.
B417	X	2	15-2			WING 3 HORIZ. E.F.
B418	X	2	12-5			WING 3 HORIZ. E.F.
B419	X	2	9-7			WING 3 HORIZ. E.F.
B420	X	2	8-10			WING 3 HORIZ. E.F.
B421	X	2	20-3	X		WING 3 DIAG. E.F.
B422	X	7	8-4	X		WING 3 HORIZ.
B423	X	5	8-3	X		WING 3 VERT.
B424	X	38	13-4	X	⊗	WING 4 VERT. E.F.
B425	X	6	15-9	X		WING 4 VERT. E.F.
B526	X	9	19-1	X		WING 4 HORIZ. F.F.
B827	X	9	20-8	X		WING 4 HORIZ. B.F.
B428	X	2	17-7			WING 4 HORIZ. E.F.
B429	X	2	16-1			WING 4 HORIZ. E.F.
B430	X	2	13-8			WING 4 HORIZ. E.F.
B431	X	2	11-3			WING 4 HORIZ. E.F.
B432	X	2	8-10			WING 4 HORIZ. E.F.
B433	X	2	6-5			WING 4 HORIZ. E.F.
B434	X	2	18-4	X		WING 4 DIAG. E.F.
B435	X	7	8-5	X		WING 4 HORIZ.
B436	X	5	8-8	X		WING 4 VERT.

BAR MARK	NO. REQ'D.	LENGTH
B411	2 SERIES OF 21	13'-1" TO 17'-1"
B424	2 SERIES OF 19	11'-3" TO 15'-5"

NO.	DATE	REVISION	BY
STATE OF WISCONSIN DEPARTMENT OF TRANSPORTATION			
STRUCTURE B-4-128			
DRAWN BY		CLP	PLANS CK'D. AEE
EAST ABUTMENT PILE LAYOUT & BILL OF BARS		SHEET 11 OF 21 — 157 —	

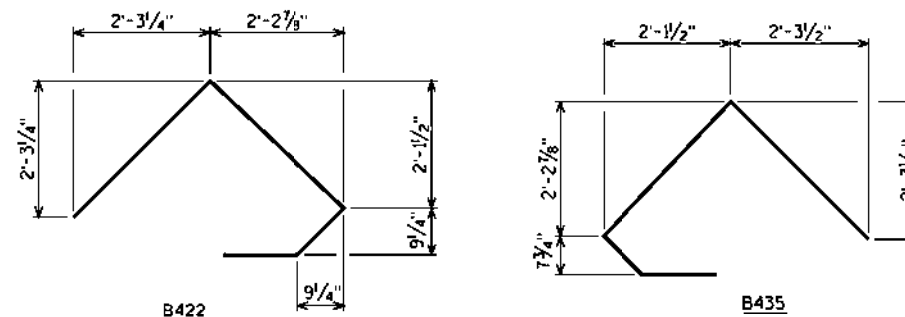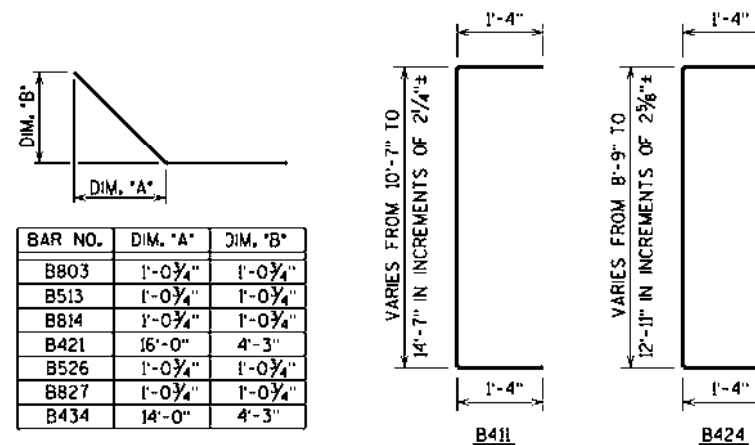 

NOTES


ALL DIAPHRAGM MATERIAL NOT EMBEDDED IN THE CONCRETE GIRDER SHALL BE PAID FOR AT THE UNIT PRICE BID FOR "STEEL DIAPHRAGMS B-4-128", EACH.

EACH DIAPHRAGM BETWEEN GIRDERS SHALL CONSTITUTE ONE UNIT.


ALL DIAPHRAGM STRUCTURAL STEEL SHALL BE ASTM A709 GRADE 36.

ALL DIAPHRAGM MATERIAL INCLUDING BOLTS, NUTS AND WASHERS SHALL BE GALVANIZED AFTER FABRICATION.

STEEL DIAPHRAGM TO CONCRETE WEB CONNECTION SHALL BE SNUG-TIGHT PLUS 1/4 TURN, UNLESS NOTED OTHERWISE. HIGH STRENGTH BOLTS FOR WEB CONNECTION SHALL MEET THE REQUIREMENTS FOR ASTM A325 OR ASTM A449.

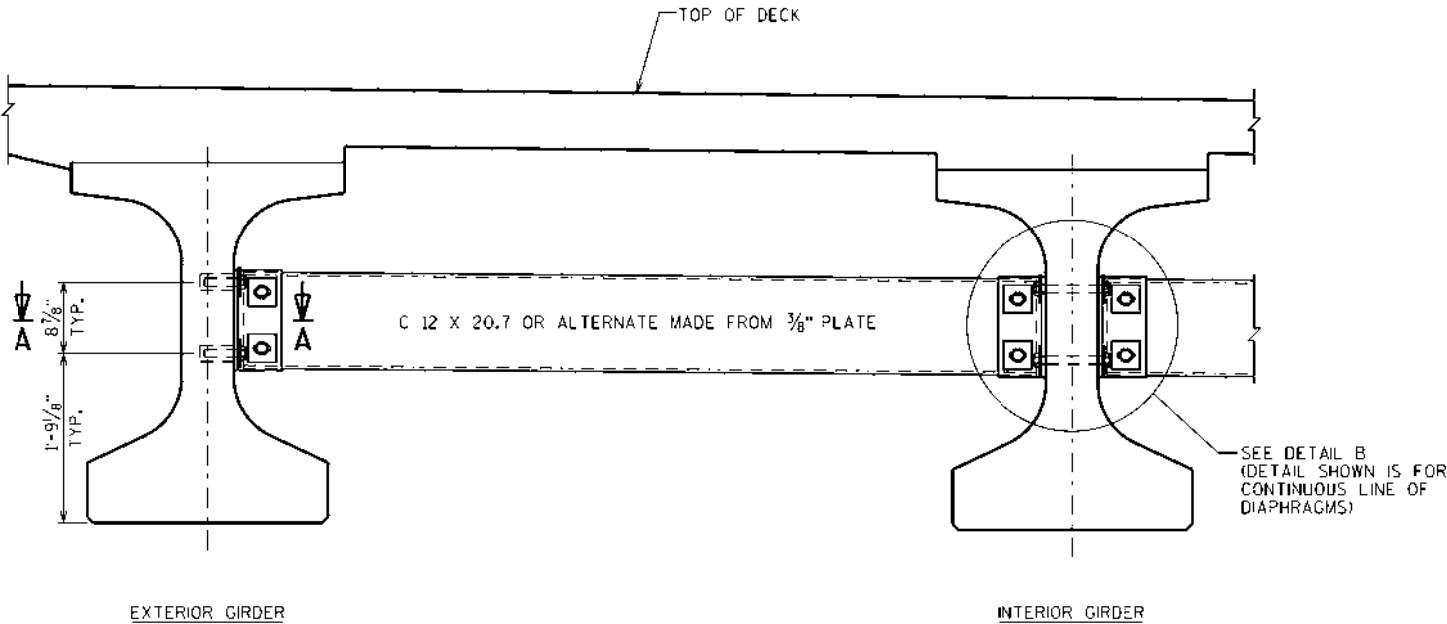


PART TRANSVERSE SECTION AT DIAPHRAGM

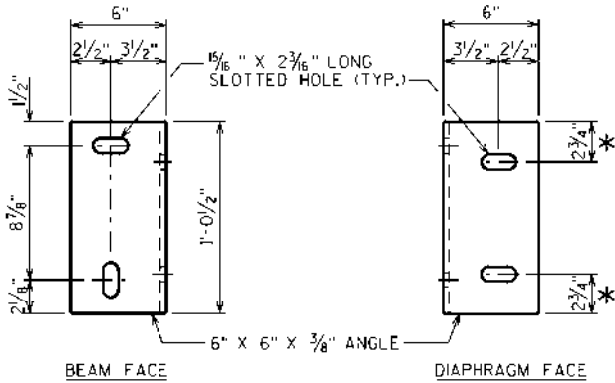


DIAPHRAGM SUPPORT

* 2 1/2\"

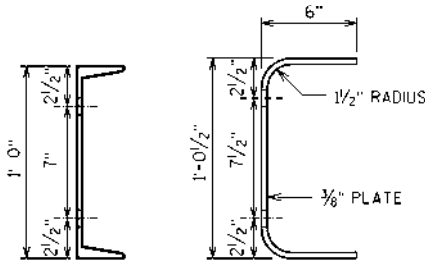


SECTION THRU DIAPHRAGM

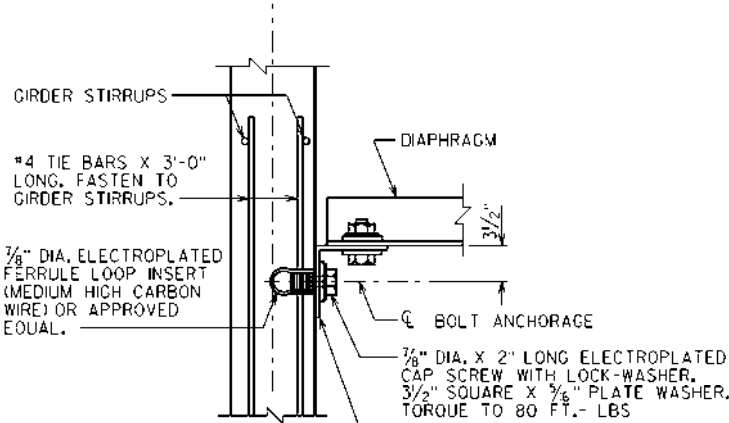

SECTION A-A

(FOR EXTERIOR ATTACHMENT)

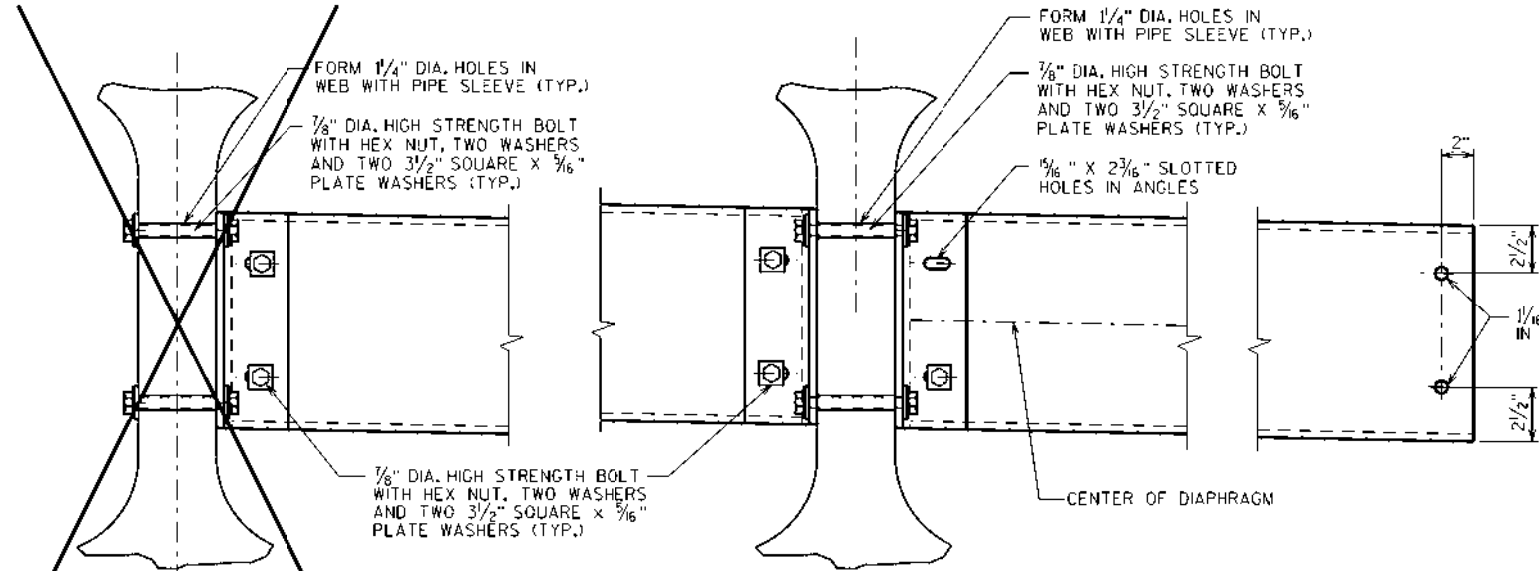

DETAIL B

(FOR CONTINUOUS LINE OF DIAPHRAGMS)

NO.	DATE	REVISION	BY
STATE OF WISCONSIN DEPARTMENT OF TRANSPORTATION			
STRUCTURE B-4-128			
DRAWN BY		CLP	PLANS CKD. AEB
STEEL DIAPHRAGM		SHEET 12 OF 22 158	

TOP OF GIRDER TO BE ROUGH FLOATED AND BROOMED TRANSVERSELY, EXCEPT THE OUTSIDE 8" OF GIRDER, WHICH SHALL RECEIVE A SMOOTH FINISH, AN APPROVED CONCRETE SEALER SHALL BE APPLIED TO ALL SMOOTH SURFACES INCLUDING THE OUTSIDE 8" OF THE TOP FLANGE.

THE GIRDERS SHALL BE PROVIDED WITH A SUITABLE LIFTING DEVICE FOR HANDLING AND ERECTING THE GIRDERS. SEE SECT. 5C3.3.4 OF STANDARD SPECIFICATIONS FOR GUIDANCE.

STRANDS SHALL BE FLUSH WITH END OF GIRDER. FOR GIRDER ENDS EMBEDDED COMPLETELY IN CONCRETE, END OF STRANDS TO BE COVERED WITH NON-BITUMINOUS JOINT SEALER. FOR GIRDER ENDS THAT ARE FINALLY EXPOSED, COAT THE GIRDER ENDS, EXPOSED STRAND ENDS AND ALL NON-BONDING SURFACES WITHIN 2 FEET OF THE GIRDER ENDS WITH A NON-PIGMENTED EPOXY CONFORMING TO AASHTO M-235 TYPE III, GRADE 2, CLASS B OR C. THE EPOXY SHALL BE APPLIED AT LEAST 3 DAYS AFTER MOIST CURING HAS CEASED AND PRIOR TO THE APPLICATION OF THE SEALER.


ALL GIRDERS SHALL BE CAST FULL LENGTH AS SHOWN.

SPACING SHOWN FOR #4 STIRRUPS IS FOR GRADE 60 REINFORCEMENT.

AN EQUIVALENT OF WELDED WIRE FABRIC (WWF) ASTM A1064
MAY BE SUBSTITUTED FOR THE STIRRUP REINFORCEMENT
SHOWN, UPON APPROVAL OF THE STRUCTURES MAINTENANCE
SECTION, IF USED, WWF SUBSTITUTION DETAILS SHALL BE
SUBMITTED ELECTRONICALLY TO THE WISDOT FABRICATION
LIBRARY AND ACCEPTED PRIOR TO SHOP DRAWING SUBMITTAL.


PRESTRESSING STRANDS SHALL BE (0.6" DIA.)-7 WIRE
LOW-RELAXATION STRANDS WITH AN ULTIMATE STRENGTH OF
270,000 PSI.

FOR DIAPHRAGM INSERT & CONNECTION DETAILS SEE
"STEEL DIAPHRAGM" SHEET.

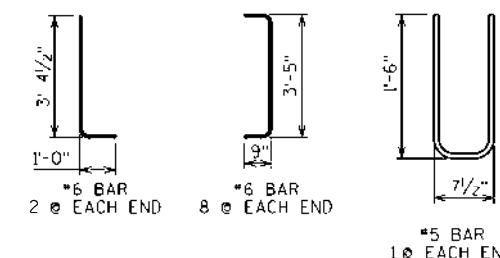

Ⓐ DETAIL TYP. AT EACH END

Ⓑ 6 #4 BARS, FULL LENGTH, MIN. LAP = 2'-4"

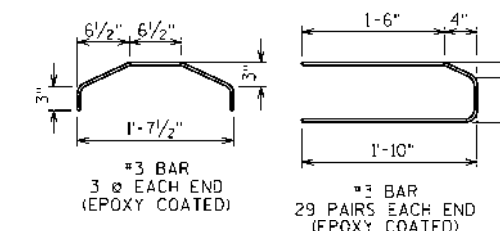

GIRDER DATA

[illegible]


NO.	DATE	REVISION	BY
STATE OF WISCONSIN DEPARTMENT OF TRANSPORTATION			
STRUCTURE B-4-128			
DRAWN BY		CLP	PLANS CK'D. AEE
45W" PRESTRESSED GIRDER DETAILS		SHEET 13 OF 2 159	

11/20/2024
PENTABLE:BRequ_shd_util.tbl

8


STATE PROJECT NUMBER

1560-02-74

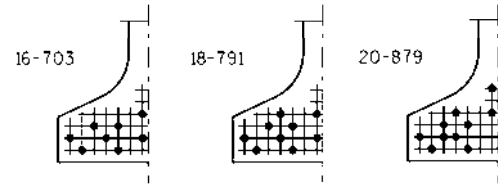


STANDARD ARRANGEMENTS TO RAISE CENTER OF GRAVITY TO AVOID DRAPING OF STRANDS

0.6" DIA. STRANDS

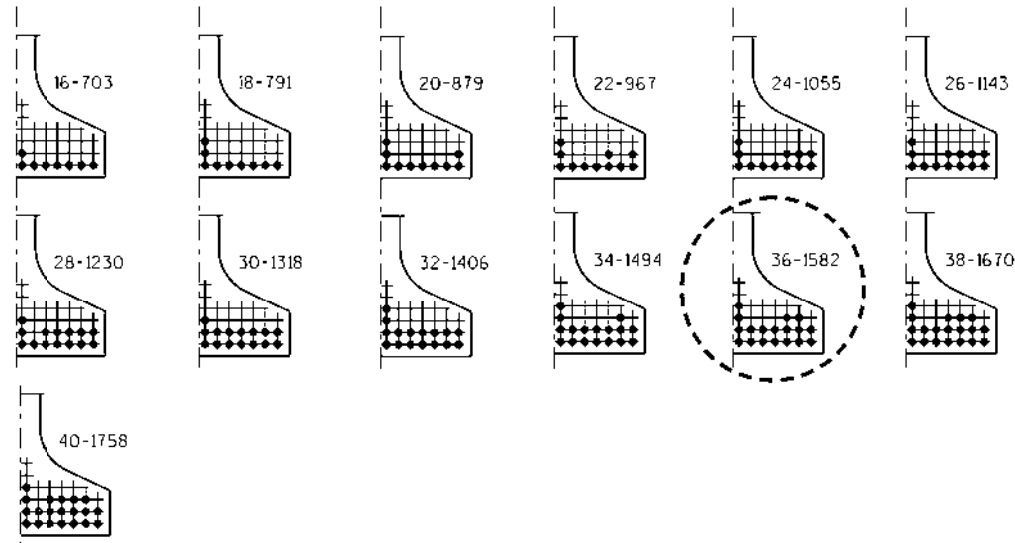

ARRANGEMENT AT $\frac{1}{4}$ SPAN - FOR GIRDERS WITH DRAPED STRANDS

0.6" DIA. STRANDS

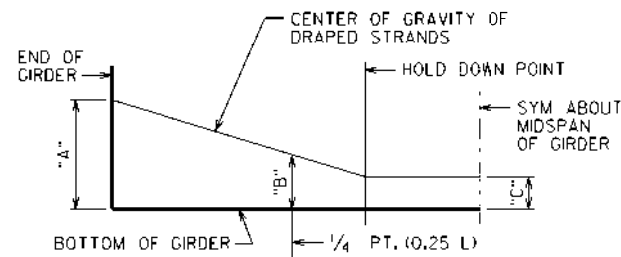


DRAPED STRAND PROFILE

* THE THEORETICAL INITIAL CAMBER VALUE AT THE TIME OF STRAND RELEASE AT MIDSPAN MULTIPLIED BY A FACTOR OF 1.4 TO ACCOUNT FOR CAMBER GROWTH FROM THE TIME OF STRAND RELEASE TO JOBSITE PLACEMENT.

SPAN	CAMBER (IN.) *
1	3.4

THESE VALUES ARE NOT TO BE USED IN DETERMINING 'T'.
USE ACTUAL GIRDER SHOTS.

THESE VALUES ARE FOR INFORMATIONAL PURPOSES ONLY.

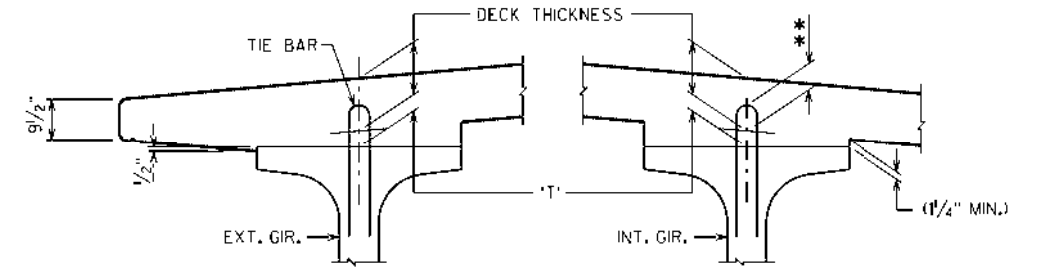


DECK HAUNCH DETAIL

IF $\frac{1}{4}$ " MINIMUM HAUNCH HEIGHT AT EDGE OF GIRDER CANNOT BE MAINTAINED, THE GRADE LINE MAY BE REVISED BY THE ENGINEER AT THE OPTION OF THE CONTRACTOR. THE PLAN DECK THICKNESS SHALL BE HELD. NOTIFY THE STRUCTURES SECTION IF THE GRADE LINE IS RAISED FROM THE PLAN PROFILE BY MORE THAN $\frac{1}{2}$ " OR. ** IF 3" MINIMUM DECK EMBEDMENT OF TIE BAR CANNOT BE OBTAINED.

TO DETERMINE 'T', ELEV. OF TOP OF GIRD. AT $\frac{1}{4}$ OF SUBSTRUCTURE UNITS & AT $\frac{1}{10}$ POINTS OF EACH SPAN SHALL BE TAKEN. THEN FOLLOW THIS PROCESS:

$$\begin{aligned} & \text{TOP OF DECK ELEV. AT FINAL GRADE} \\ & - \text{TOP OF GIRDER ELEVATION} \\ & + \text{DEAD LOAD DEFLECTION} \\ & - \text{DECK THICKNESS} \\ & = \text{HAUNCH HEIGHT 'T' } \end{aligned}$$


NOTE: AN AVERAGE HAUNCH ('T') OF 6" WAS USED IN THE QUANTITY "CONCRETE MASONRY BRIDGES".

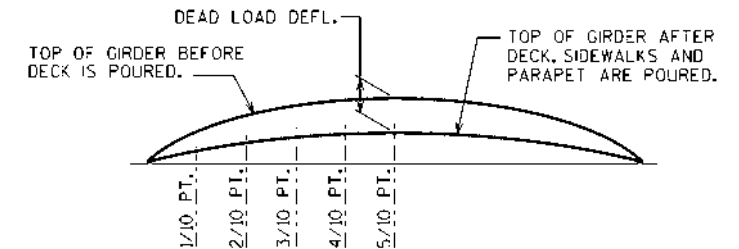

DEAD LOAD DEFLECTION DIAGRAM




8

NO.	DATE	REVISION	BY
STATE OF WISCONSIN DEPARTMENT OF TRANSPORTATION			
STRUCTURE B-4-128			
DRAWN BY		CLP	PLANS CKD. AEB
45W" PRESTRESSED GIRDER DETAILS		SHEET 14 OF 22 160	

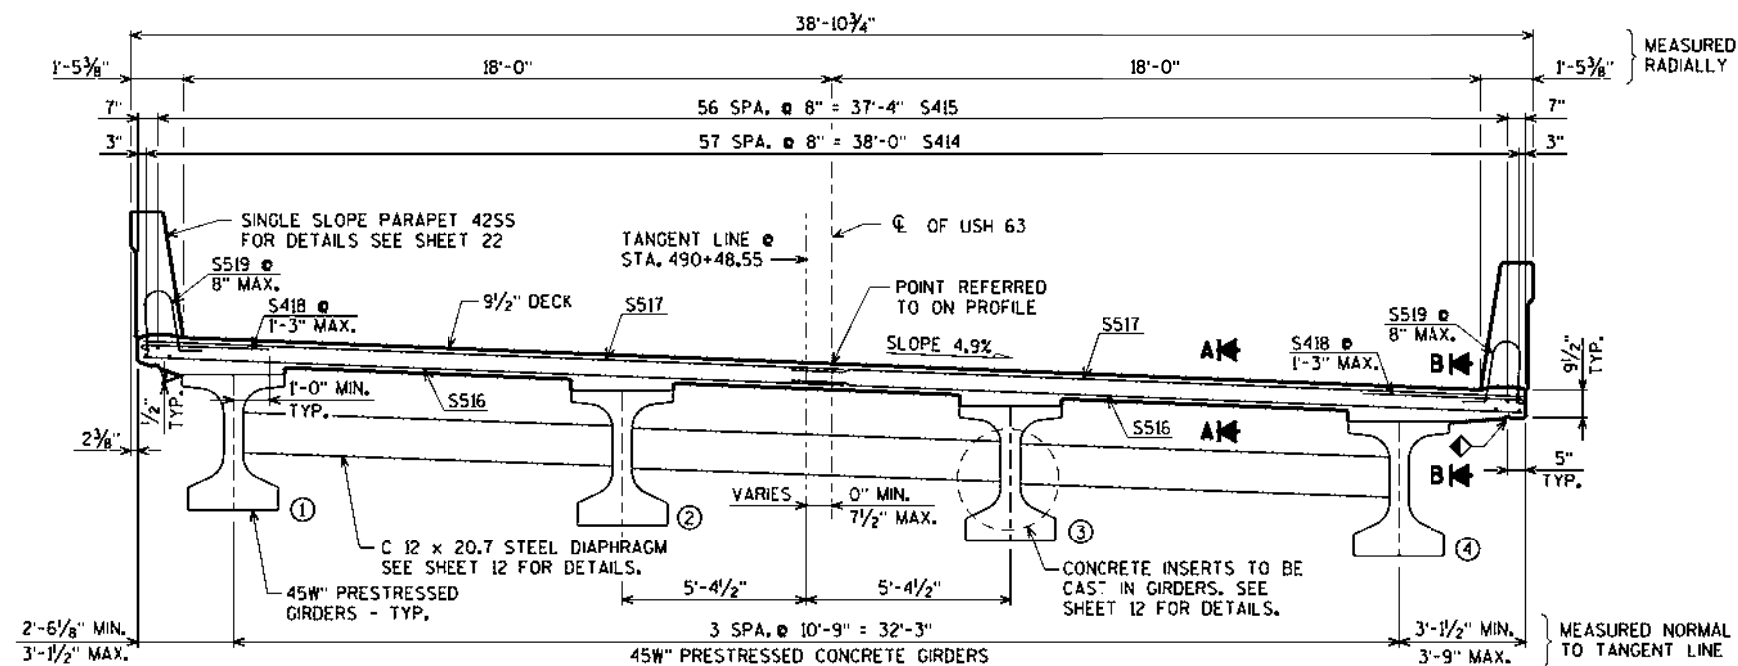


TYPICAL SECTION THRU BRIDGE
(LOOKING EAST)


◆ 3/4" V - GROOVE, EXTEND
V - GROOVE TO 6" FROM
FRONT FACE OF ABUTMENT
DIAPHRAGMS - TYP.

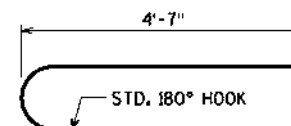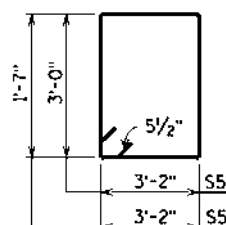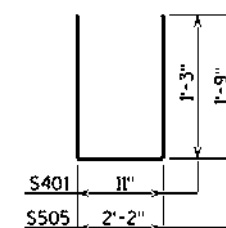


5418

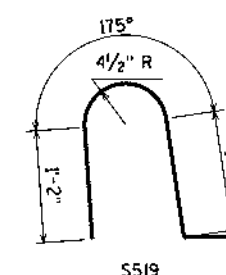

5519

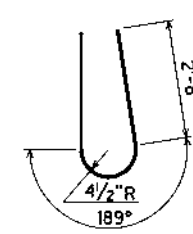

2504

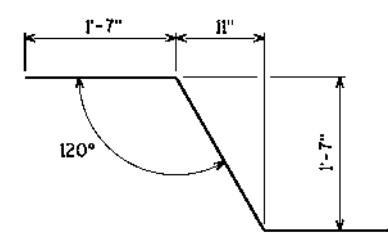


SS901


BILL OF BARS						
BAR NO.	COATED BAR	NO. REQ'D.	LENGTH	BENT BAR	BUNDLED	BAR SERIES
						LOCATION
S401	X	48	3-3	X		DIAPH. @ ABUT. VERT. @ NOTCH
S402	X	12	6-8			DIAPH. @ ABUT. HORIZ. @ NOTCH
S503	X	74	12-10	X		DIAPH. @ ABUT. VERT.
S504	X	16	10-1	X		DIAPH. @ ABUT. VERT. @ GIRDERS
S505	X	74	5-5	X		DIAPH. @ ABUT. VERT.
S606	X	12	38-2			DIAPH. @ ABUT. HORIZ.
S607	X	36	6-2			DIAPH. @ ABUT. HORIZ. BETW. GDRS.
S608	X	6	7-11			DIAPH. @ ABUT. HORIZ. BETW. GDRS.
S609	X	2	2-0			DIAPH. @ ABUT. HORIZ. @ EXT. GDRS.
S610	X	6	2-9			DIAPH. @ ABUT. HORIZ. @ EXT. GDRS.
S611	X	2	1-0			DIAPH. @ ABUT. HORIZ. @ EXT. GDRS.
S612	X	6	1-8			DIAPH. @ ABUT. HORIZ. @ EXT. GDRS.
S513	X	16	6-0			DIAPH. @ ABUT. HORIZ. THRU GDRS.
S414	X	174	30-10			DECK LONG. BOT.
S415	X	171	30-10			DECK LONG. TOP
S516	X	286	20-5			DECK TRANS. BOT.
S517	X	288	20-5			DECK TRANS. TOP
S418	X	148	5-7	X		DECK TRANS. TOP @ EDGES
S519	X	270	4-5	X		DECK @ PARAPET VERT.
S520	X	270	6-8	X		PARAPET VERT.
S521	X	20	46-0			PARAPET HORIZ.

BAR NO.	COATED BAR	NO. REC'D.	LENGTH	BENT BAR	BUNDLED	BAR SERIES	LOCATION
SS901		86	5'-0	x			CONC. ABUT. DIAPH. TO APPROACH SLAB


BENDING DIMENSIONS ARE OUT TO OUT OF BARS.

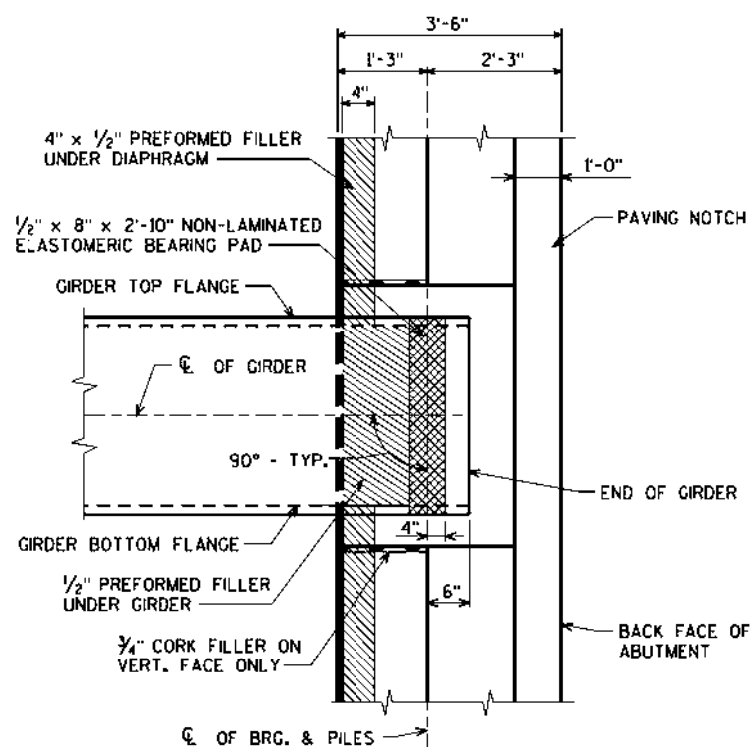

BEARING PAD DETAIL

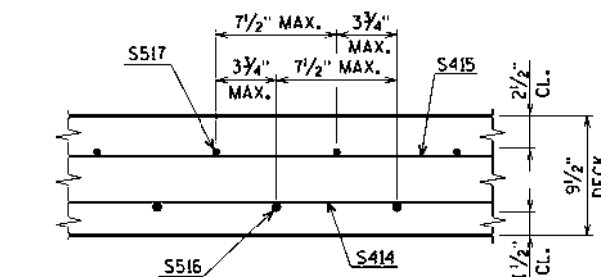


SECTION A

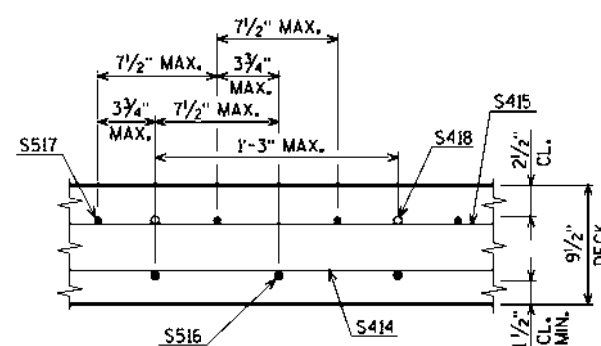

SECTION B

NO.	DATE	REVISION	B
STATE OF WISCONSIN DEPARTMENT OF TRANSPORTATION			
STRUCTURE B-4-128			
DRAWN BY		CLP	PLANS CKD. AE
SUPERSTRUCTURE DETAILS AND BILL OF BARS		SHEET 15 OF 161	

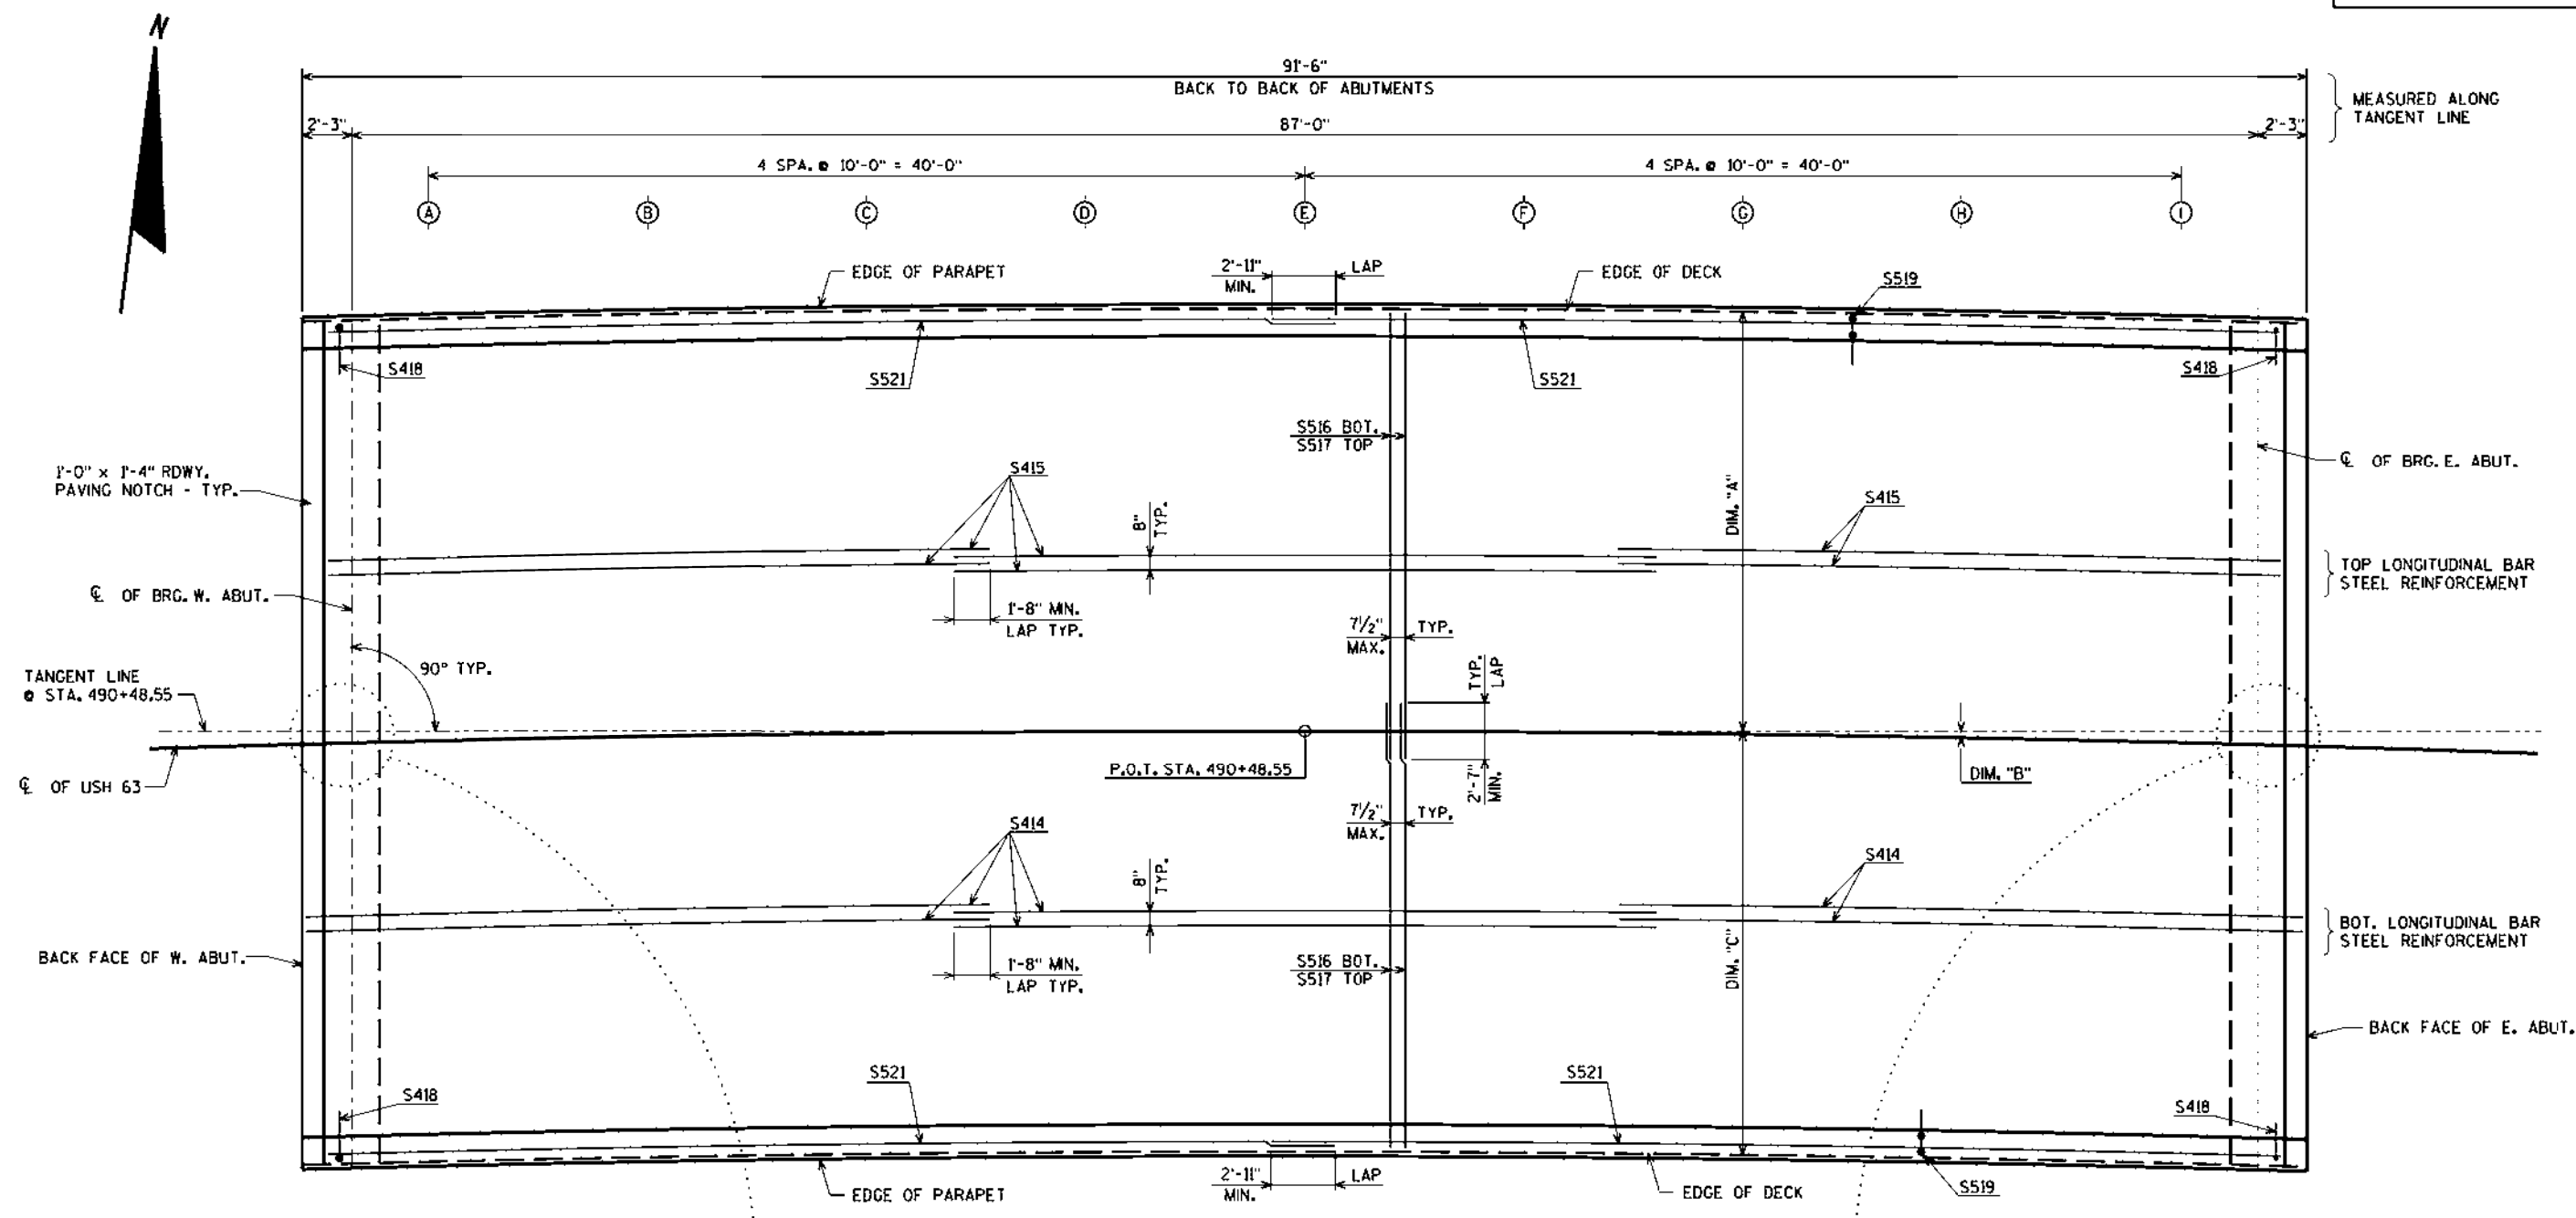

PLAN

NOTES:

DIM. "A" IS MEASURED FROM NORTH EDGE OF DECK TO TANGENT LINE.


DIM. "B" IS MEASURED FROM CL OF USH 63 TO TANGENT LINE.

DIM. "C" IS MEASURED FROM TANGENT LINE TO SOUTH EDGE OF DECK.

EDGE OF DECK OFFSETS

	A	B	C	D	E	F	G	H	I
DIM. "A"	18'-9 1/4"	18'-11 3/4"	19'-1 1/2"	19'-2 5/8"	19'-3"	19'-2 5/8"	19'-1 1/2"	18'-11 3/4"	18'-9 1/4"
DIM. "B"	5 3/4"	3 1/4"	1 1/2"	1/4"	0"	1/4"	1 1/2"	3 1/4"	5 3/4"
DIM. "C"	19'-8 7/8"	19'-6 1/4"	19'-4 3/8"	19'-3 3/8"	19'-3"	19'-3 3/8"	19'-4 3/8"	19'-6 1/4"	19'-8 7/8"

NO.	DATE	REVISION	BY
STATE OF WISCONSIN DEPARTMENT OF TRANSPORTATION			
STRUCTURE B-4-128			
DRAWN BY		CLP	PLANS CKD. AEB
SUPERSTRUCTURE PLAN		SHEET 16 OF 22 162	

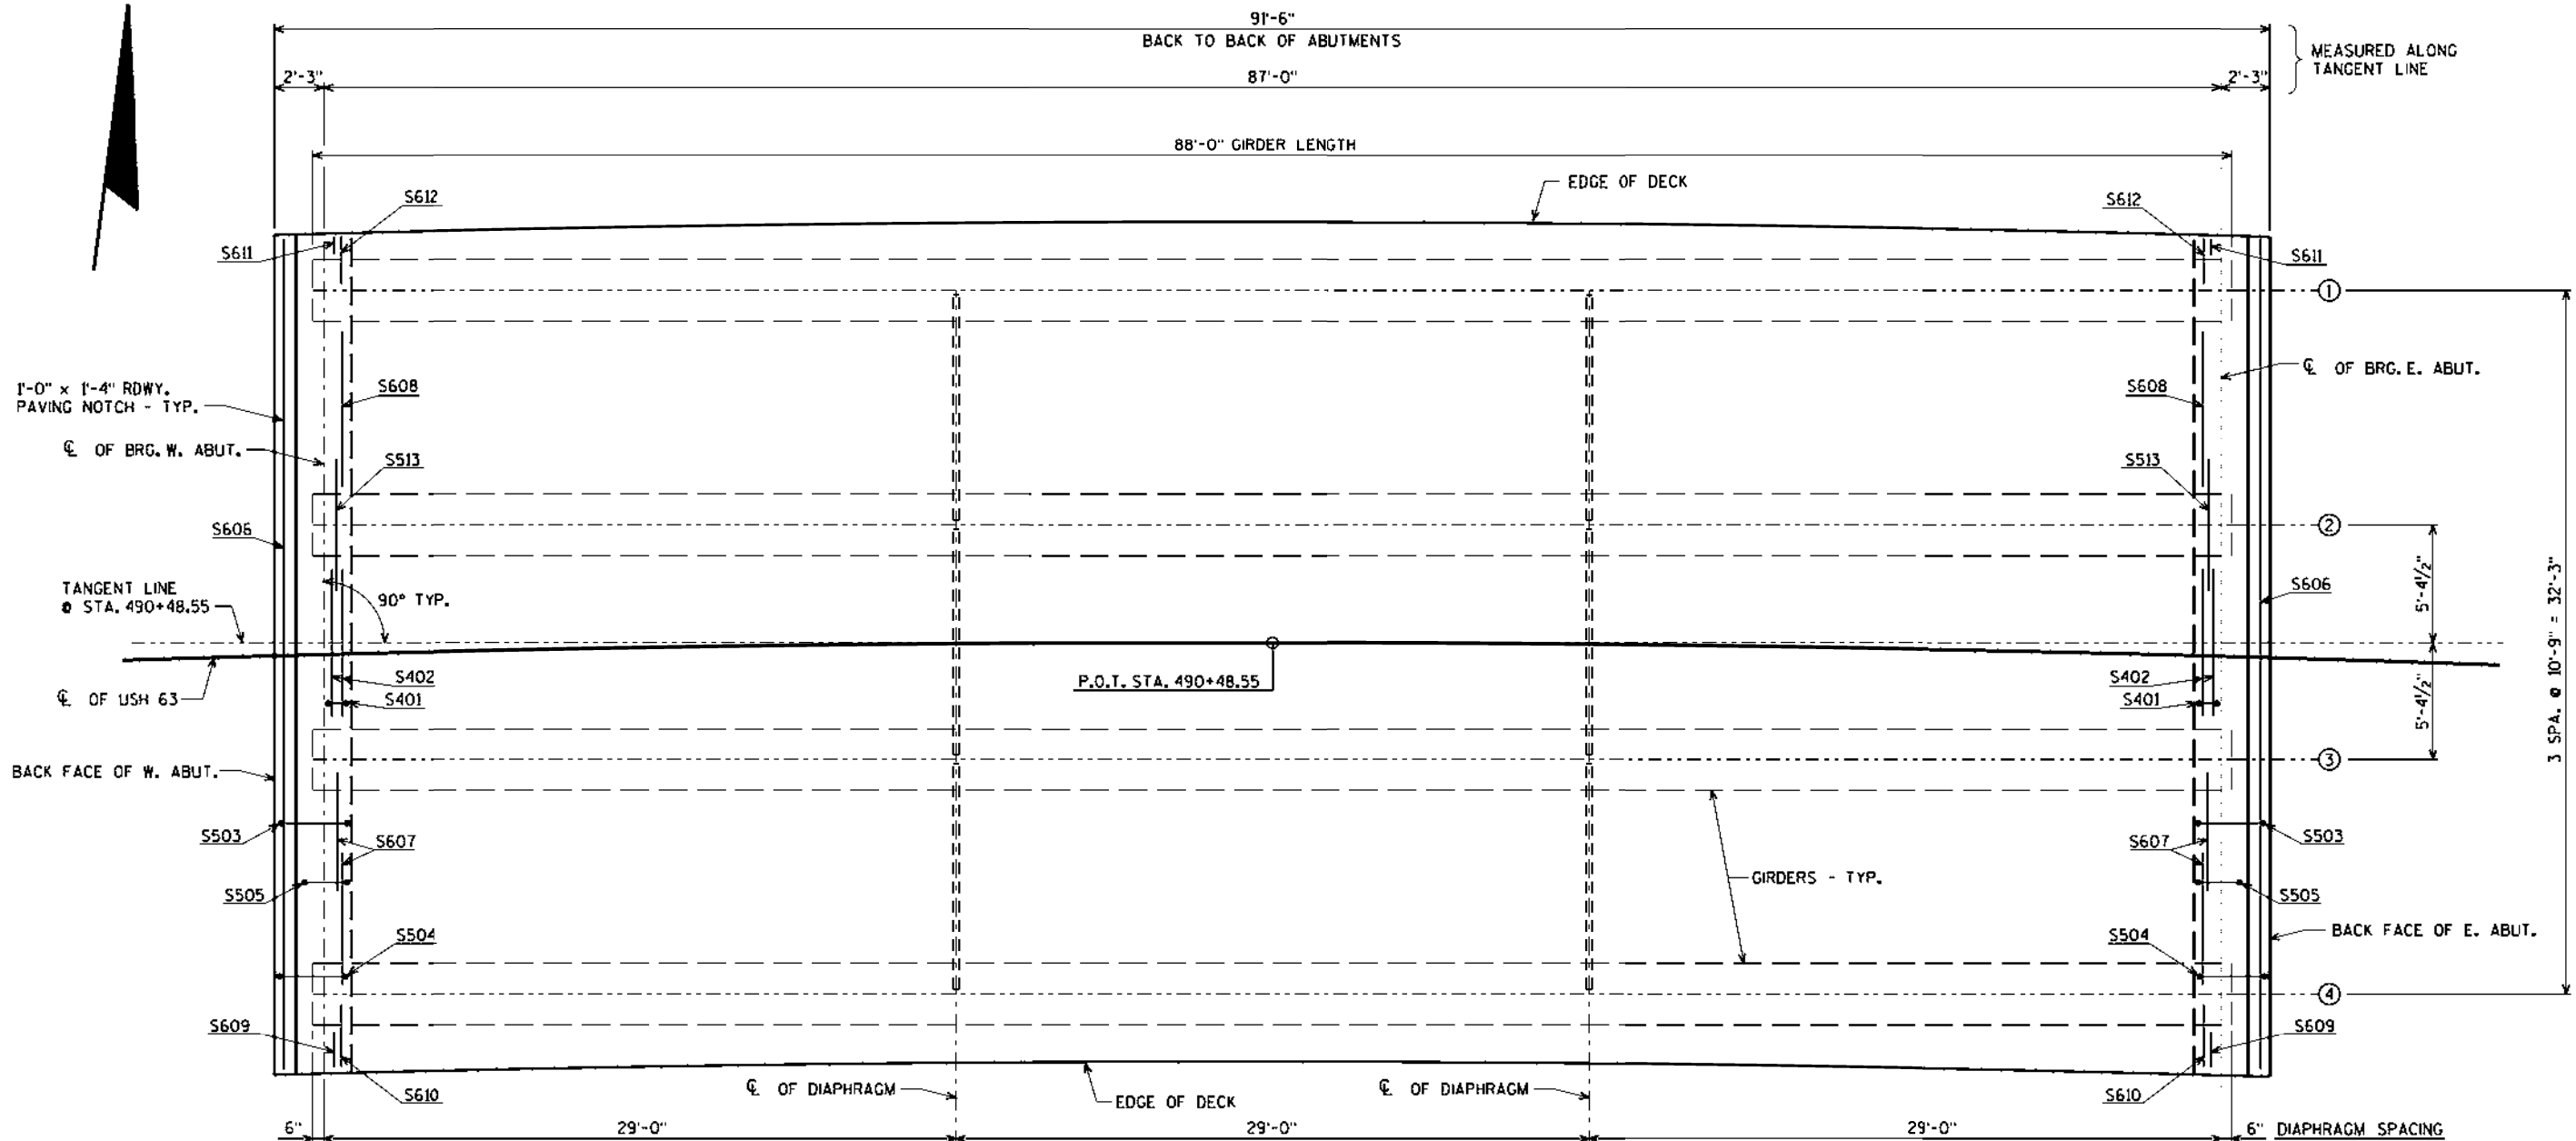


GIRDER LAYOUT

TOP OF DECK ELEVATIONS

LOCATION	CL OF W. ABUT.	0.1 PT.	0.2 PT.	0.3 PT.	0.4 PT.	0.5 PT.	0.6 PT.	0.7 PT.	0.8 PT.	0.9 PT.	CL OF E. ABUT.
NORTH EDGE OF DECK	1315.87	1315.97	1316.09	1316.22	1316.38	1316.55	1316.74	1316.94	1317.17	1317.41	1317.67
GIRDER 1	1315.79	1315.89	1316.00	1316.14	1316.29	1316.46	1316.65	1316.86	1317.09	1317.34	1317.61
GIRDER 2	1315.26	1315.36	1315.48	1315.61	1315.76	1315.93	1316.12	1316.34	1316.57	1316.82	1317.09
CL OF USH 63	1314.99	1315.09	1315.20	1315.34	1315.49	1315.67	1315.86	1316.07	1316.30	1316.54	1316.81
GIRDER 3	1314.74	1314.83	1314.95	1315.08	1315.23	1315.40	1315.60	1315.81	1316.04	1316.29	1316.56
GIRDER 4	1314.21	1314.31	1314.42	1314.56	1314.71	1314.88	1315.07	1315.28	1315.51	1315.76	1316.03
SOUTH EDGE OF DECK	1314.10	1314.20	1314.32	1314.45	1314.61	1314.78	1314.98	1315.19	1315.42	1315.67	1315.94

ELEVATIONS SHOWN ARE FINISHED DECK AND DO NOT INCLUDE ALLOWANCES FOR DEAD LOAD DEFLECTION.

NO.	DATE	REVISION	BY
STATE OF WISCONSIN DEPARTMENT OF TRANSPORTATION			
STRUCTURE B-4-128			
DRAWN BY	CLP	PLANS CKD.	AEB
SUPERSTRUCTURE GIRDER LAYOUT		SHEET 17 OF 22 163	

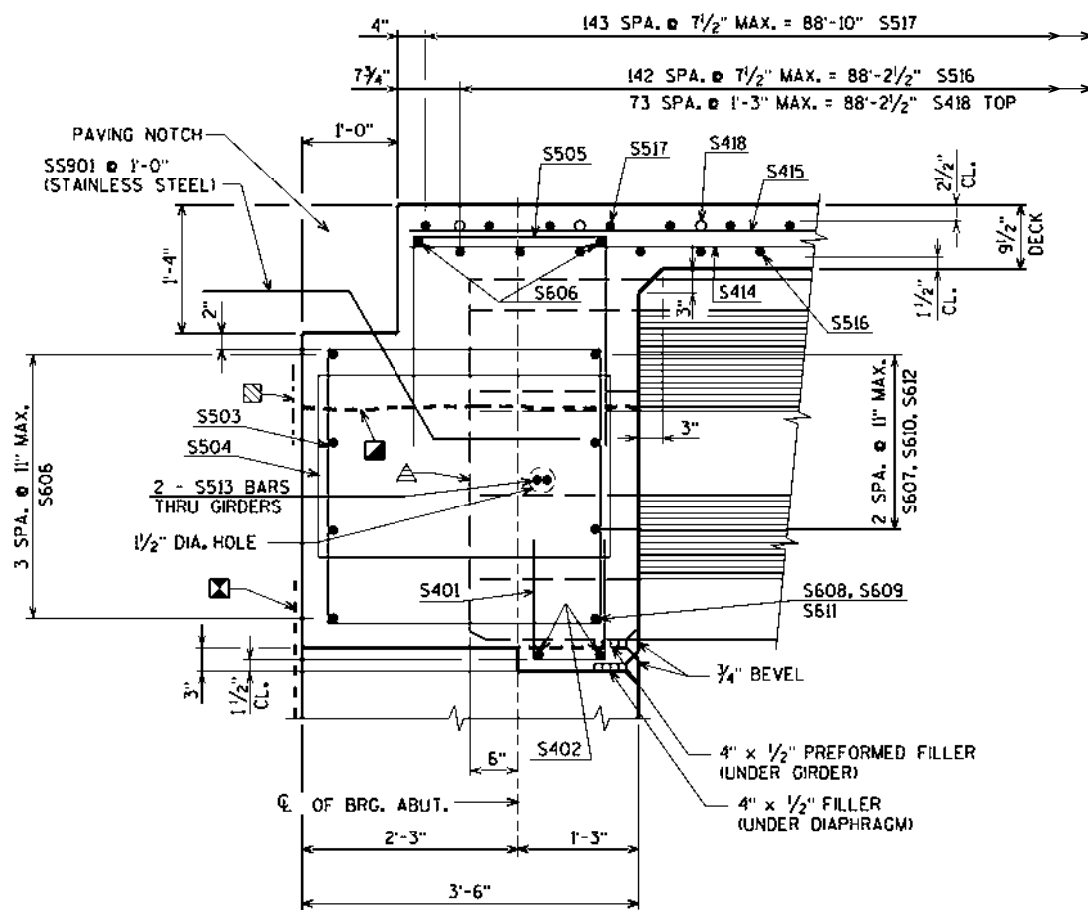


PART LONGITUDINAL SECTION

18" RUBBERIZED MEMBRANE WATERPROOFING
IF CONST. JT. IS USED. (COST INCIDENTAL
TO BID ITEM "CONCRETE MASONRY BRIDGES")

18" RUBBERIZED MEMBRANE WATERPROOFING


OPTIONAL CONSTRUCTION JOINT 1'-2"
BELOW TOP OF GIRDER, IF USED. DECK
POUR MUST BE WITHIN 2 WEEKS FROM
THE TIME OF THE DIAPHRAGM POUR.

END OF GIRDER

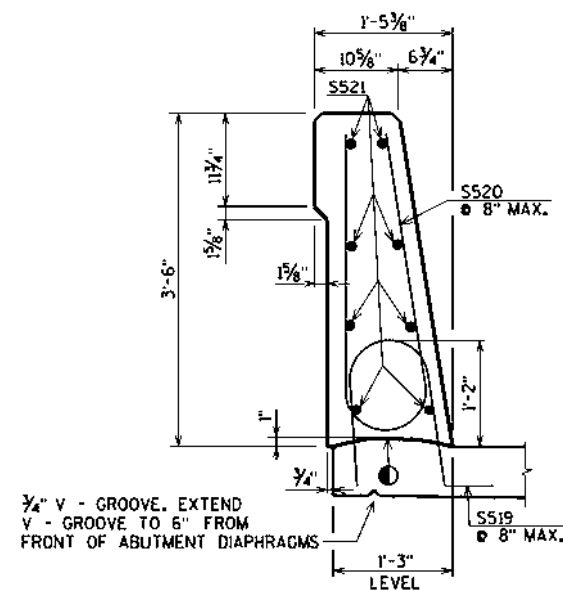

SECTION THRU PARAPET ON BRIDGE


CONST. JOINT - STRIKE OFF AS SHOWN.

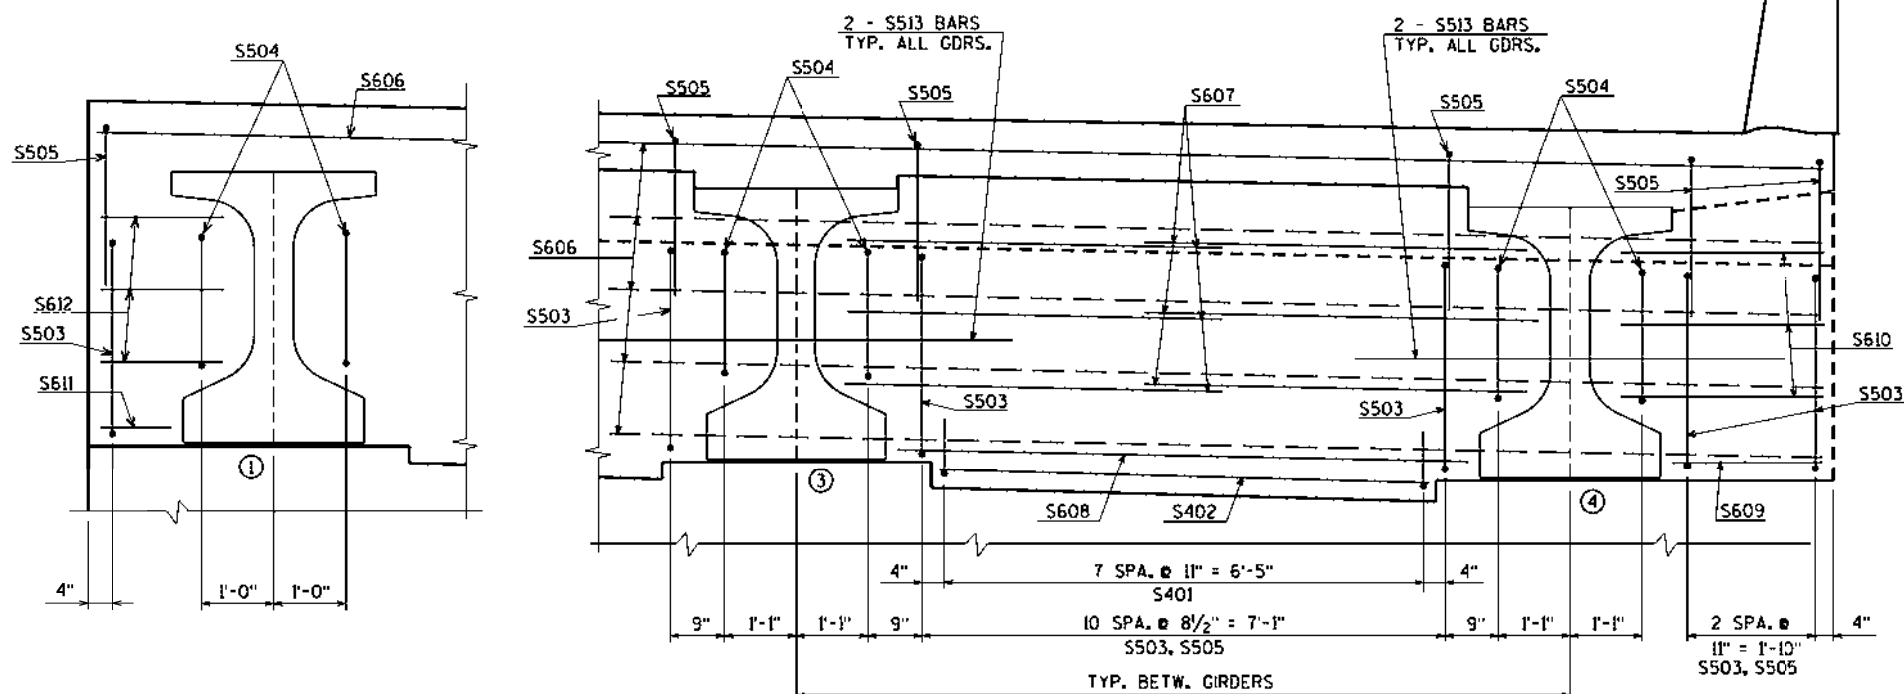PART TRANSVERSE SECTION AT ABUTMENT DIAPHRAGM
(LOOKING EAST AT EAST ABUTMENT, WEST ABUTMENT SIMILAR)

NO.	DATE	REVISION	BY
STATE OF WISCONSIN DEPARTMENT OF TRANSPORTATION			
STRUCTURE B-4-128			
DRAWN BY		CLP	PLANS CKD. ACB
SUPERSTRUCTURE DETAILS		SHEET 18 OF 22 164	

\$PRNAME\$
I:\41410846 USH 63 Mill Pond Dam\Structures\CADD\Final\410846 appr slab.dgn

8

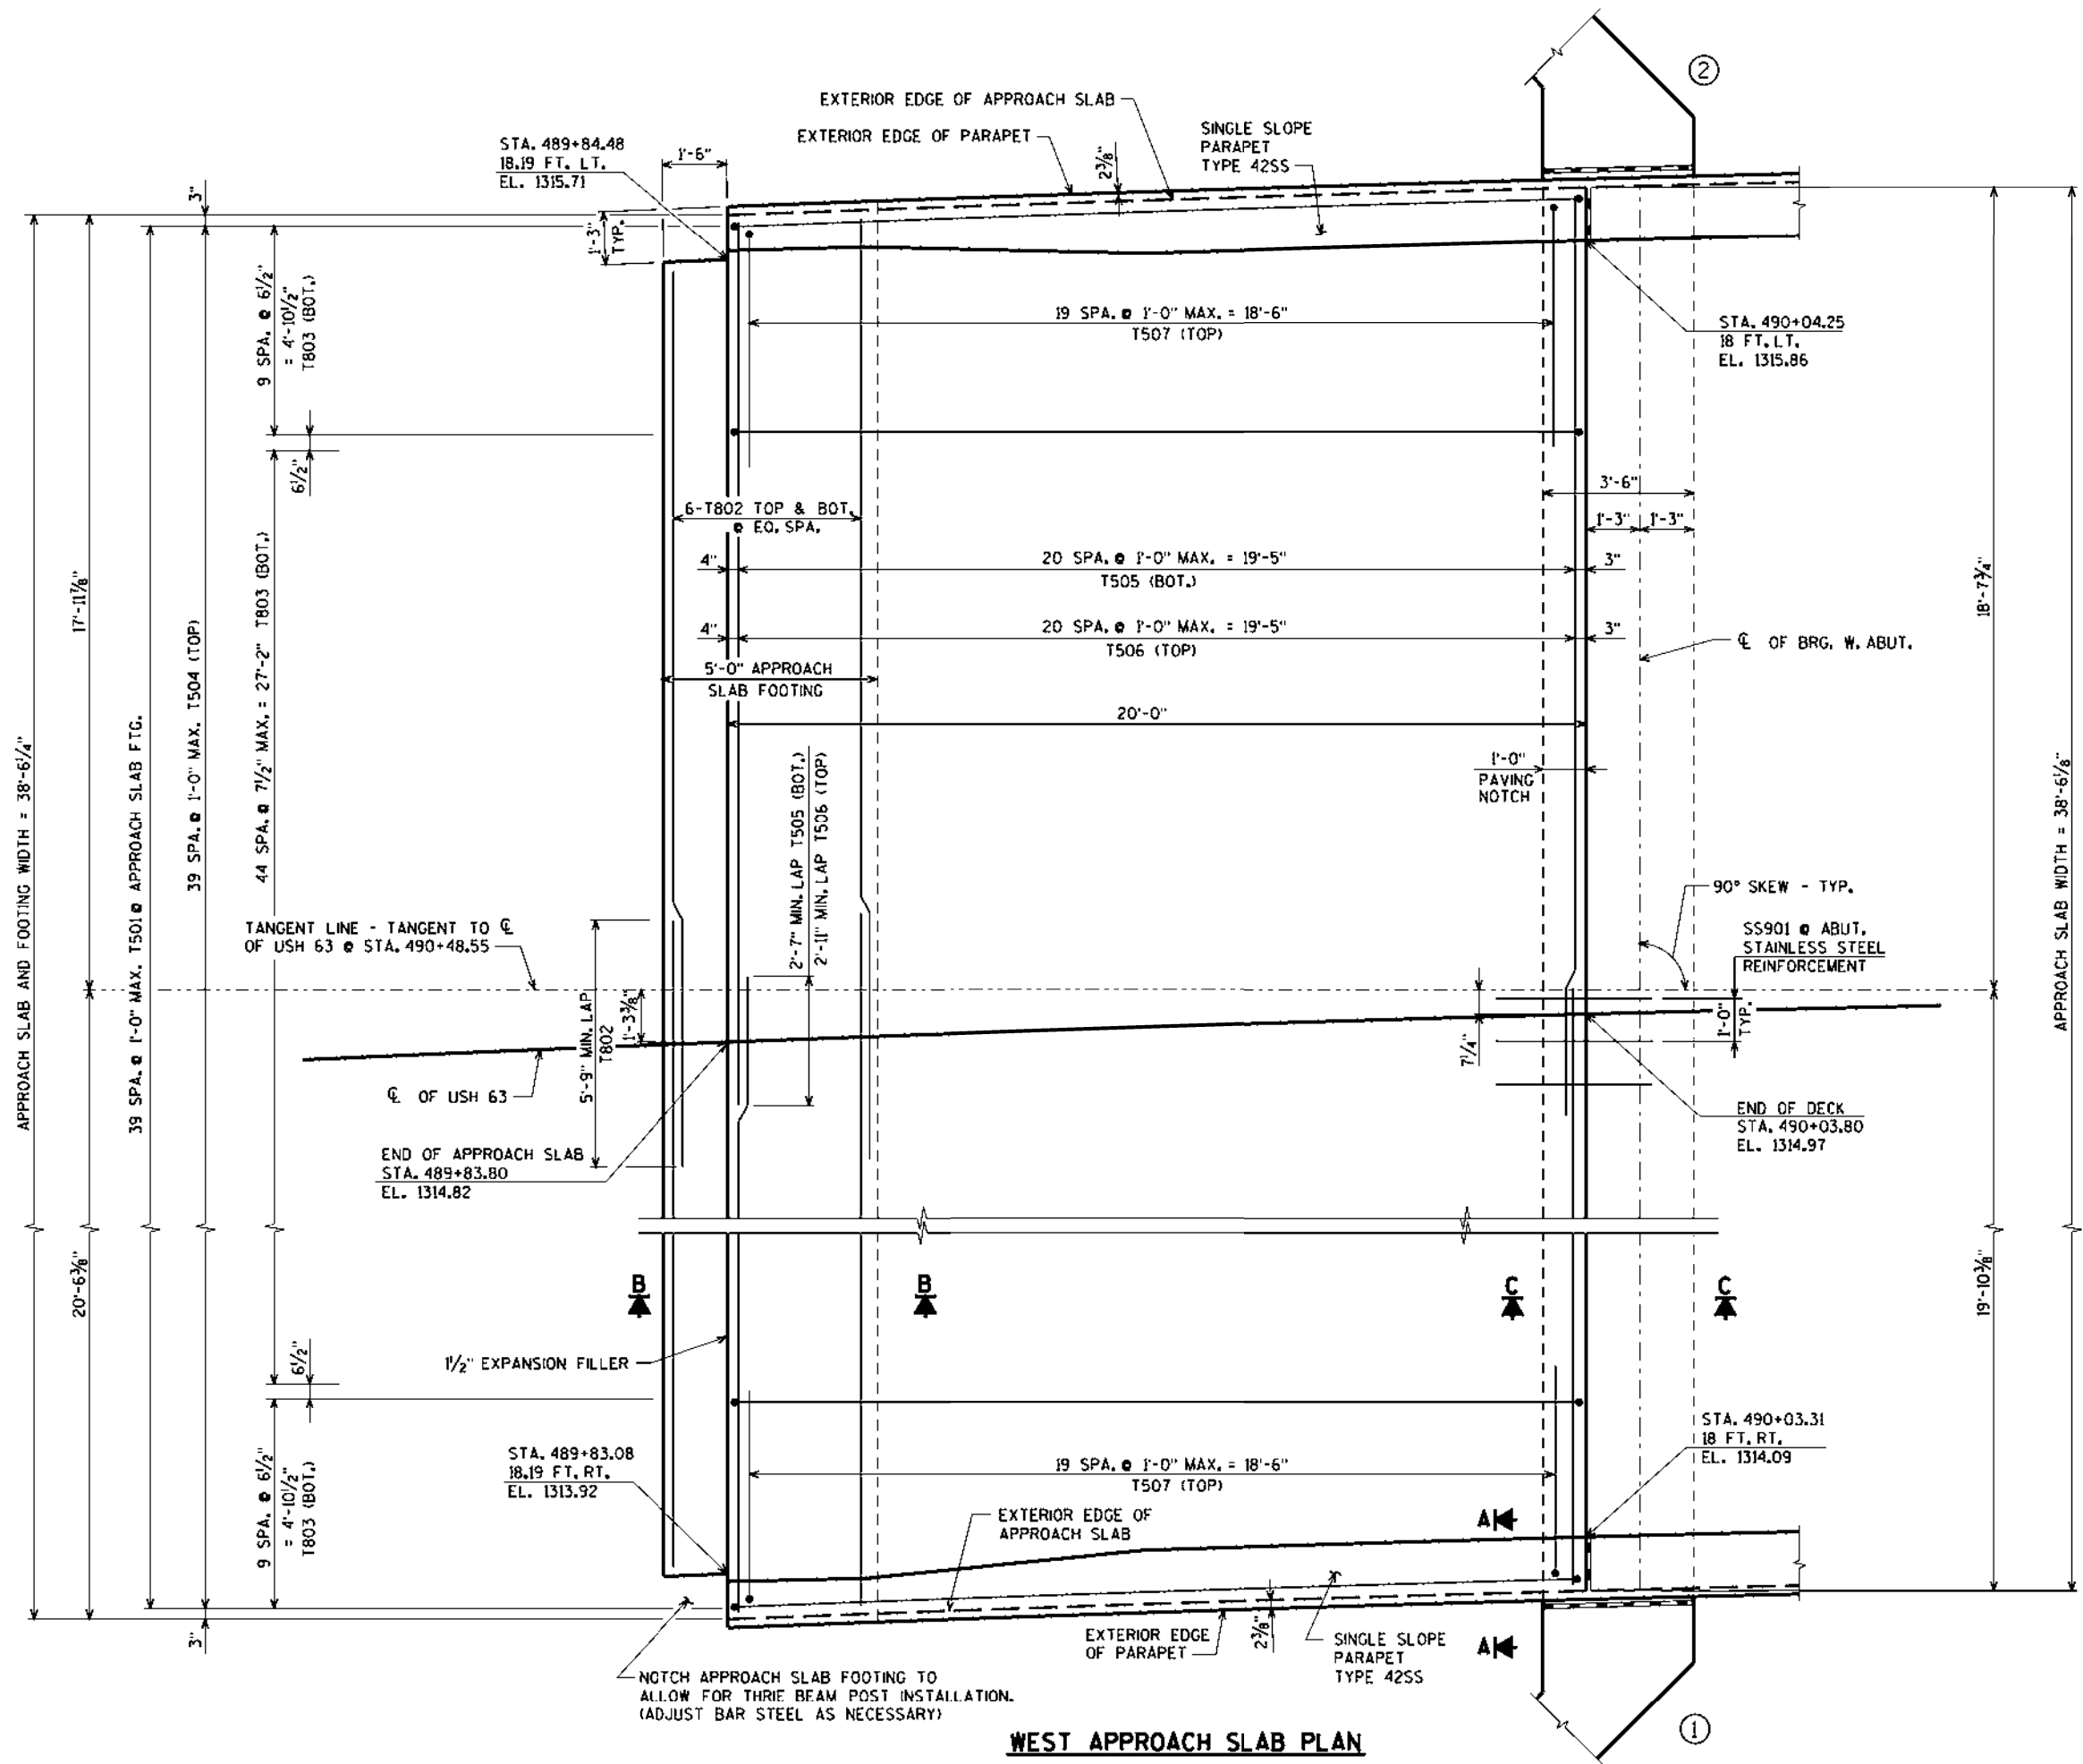

STATE PROJECT NUMBER


1560-02-74



FOR DETAILS OF SECTIONS A, B,
AND C, SEE SHEET 21

NO.	DATE	REVISION	BY
STATE OF WISCONSIN DEPARTMENT OF TRANSPORTATION			
STRUCTURE B-4-128			
DRAWN BY		CLP	PLANS CKD. AEB
WEST STRUCTURAL APPROACH SLAB		SHEET 19 OF 22 165	

8

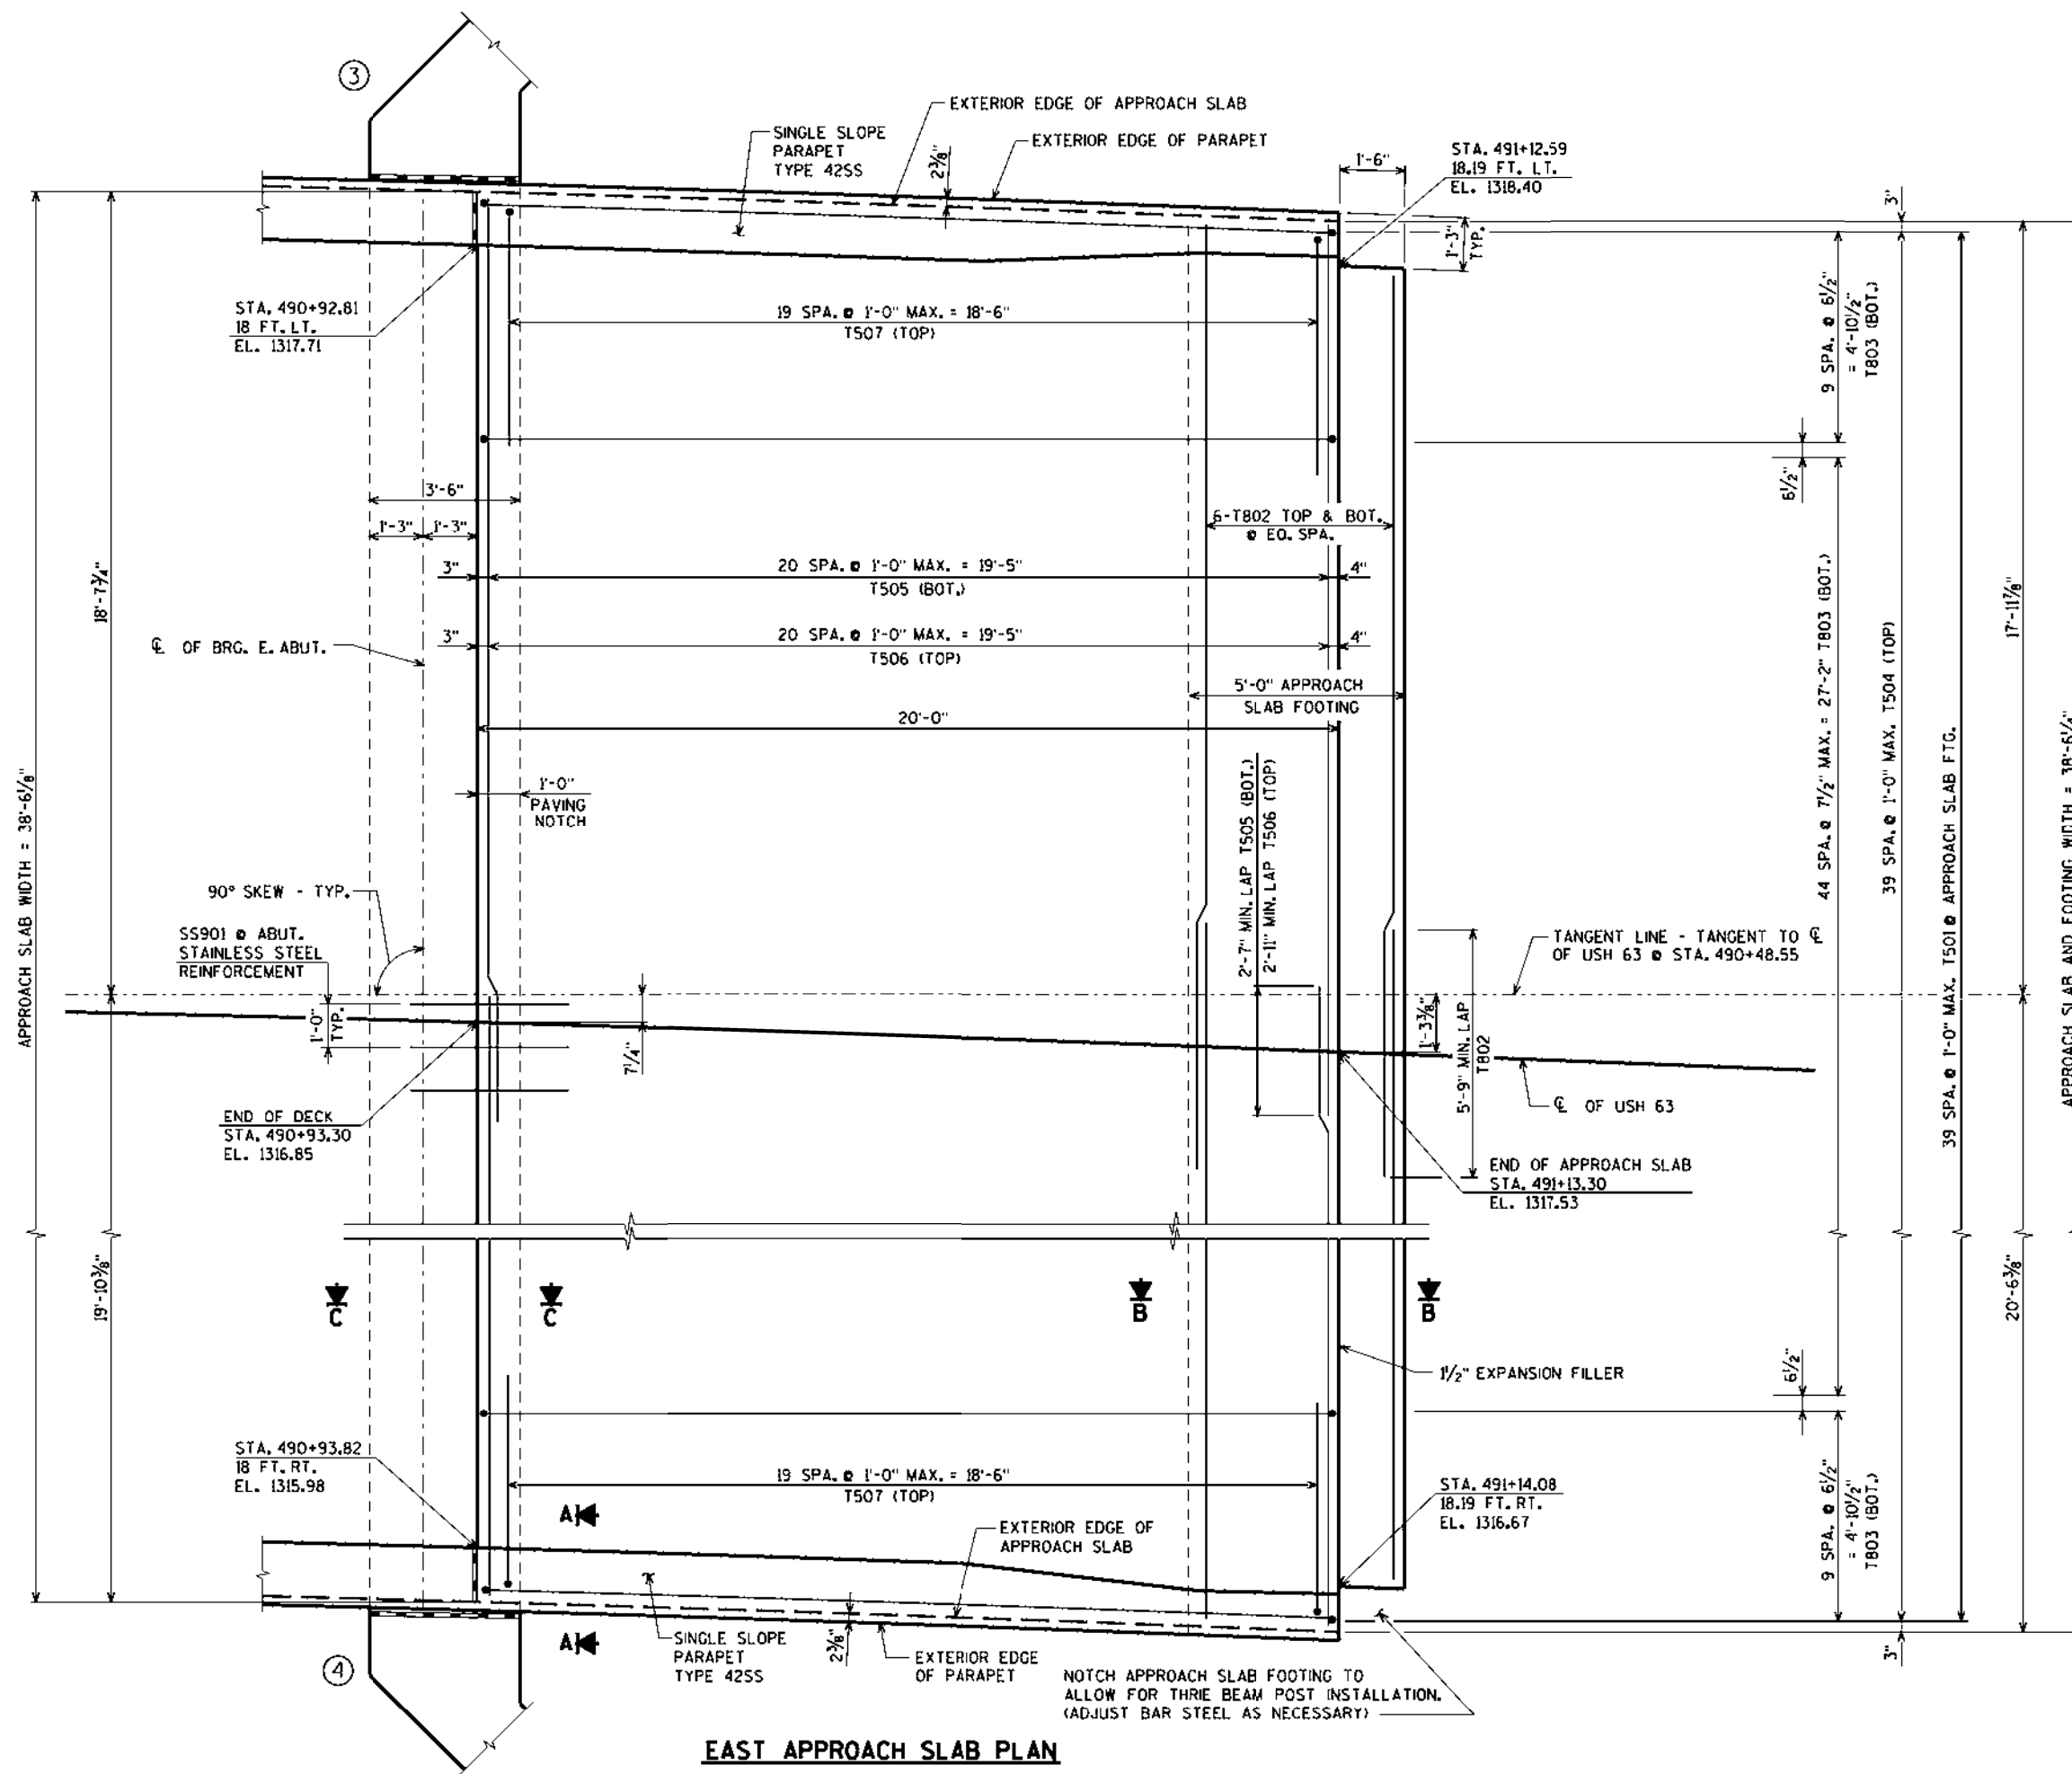


FOR DETAILS OF SECTIONS A, B, AND C, SEE SHEET 21

NO.	DATE	REVISION	BY
STATE OF WISCONSIN DEPARTMENT OF TRANSPORTATION			
STRUCTURE B-4-128			
DRAWN BY		CLP	PLANS CKD. AEB
EAST STRUCTURAL APPROACH SLAB		SHEET 20 OF 22 166	

\$PRNAME\$ 12-41410846 USH 63 Mill Pond Dam Structures-CADD-Final-410846.dgn

8

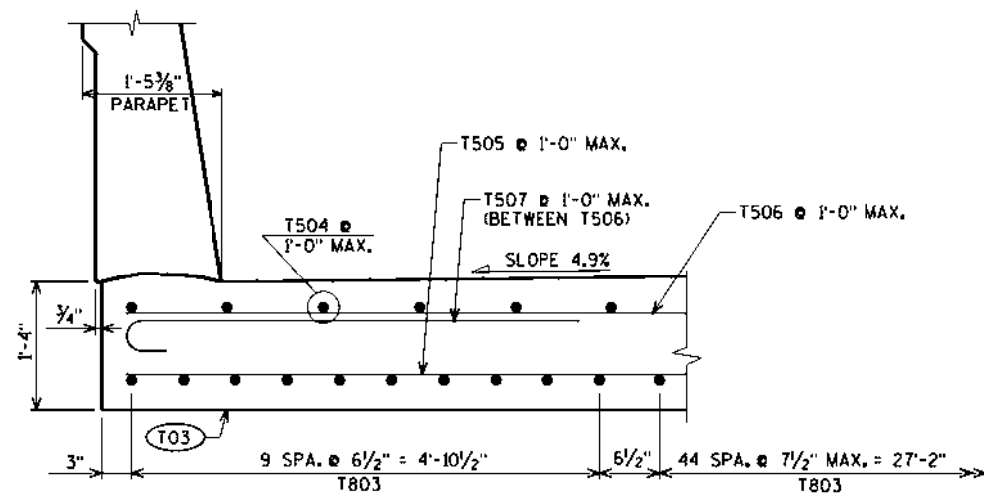

SECTION A


(SOUTH EDGE OF APPROACH SLAB SHOWN, NORTH EDGE OF APPROACH SLAB SIMILAR)

FOR LOCATIONS OF SECTIONS A, B,
AND C, SEE SHEETS 19 & 20

BILL OF BARS


BAR NO.	COATED BAR	NO. REQ'D.	LENGTH	BENT BAR	BUNDLE	BAR SERIES	LOCATION
T501	X	80	12'-2"	X			APPROACH SLAB FTG. - STIRRUP
T802	X	24	22'-0"				APPROACH SLAB FTG. - TRANS.
T803	X	130	21'-4"	X			APPROACH SLAB - LONG. - BOT.
T504	X	80	19'-6"				APPROACH SLAB - LONG. - TOP
T505	X	84	20'-5"				APPROACH SLAB - TRANS. - BOT.
T506	X	84	20'-7"				APPROACH SLAB - TRANS. - TOP
T507	X	80	4'-1"	X			APPROACH SLAB - TRANS. - TOP

BENDING DIMENSIONS ARE OUT TO OUT OF BARS.

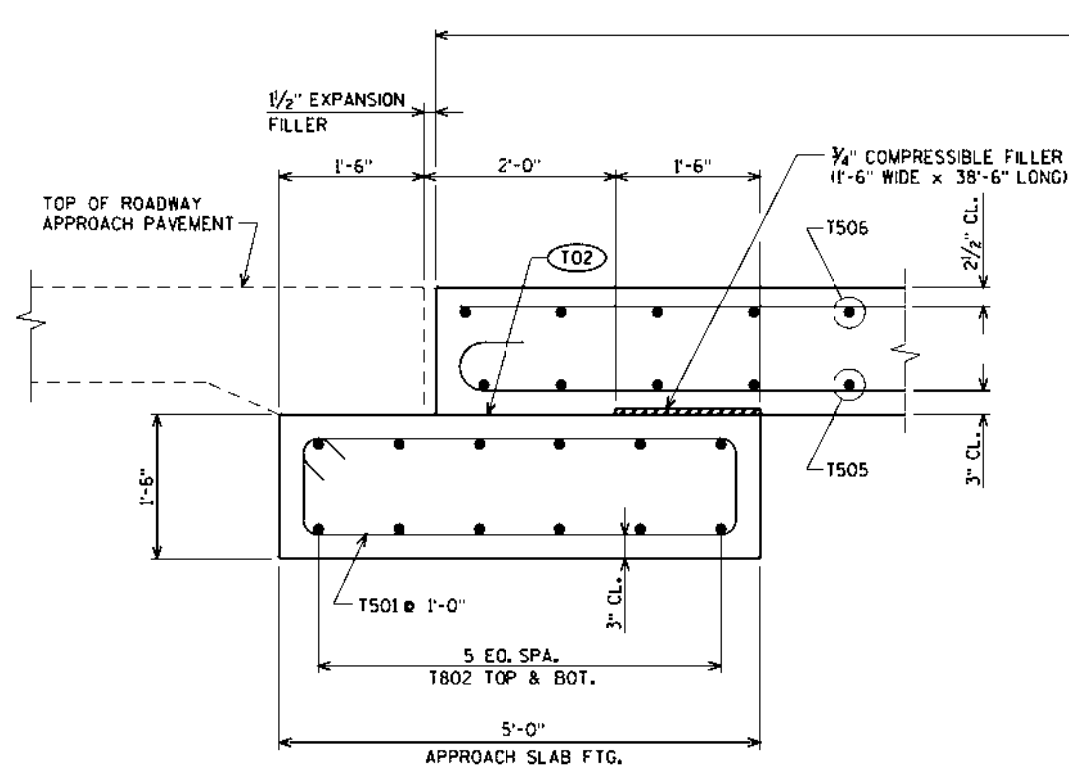

SECTION B

SECTION THRU APPROACH SLAB

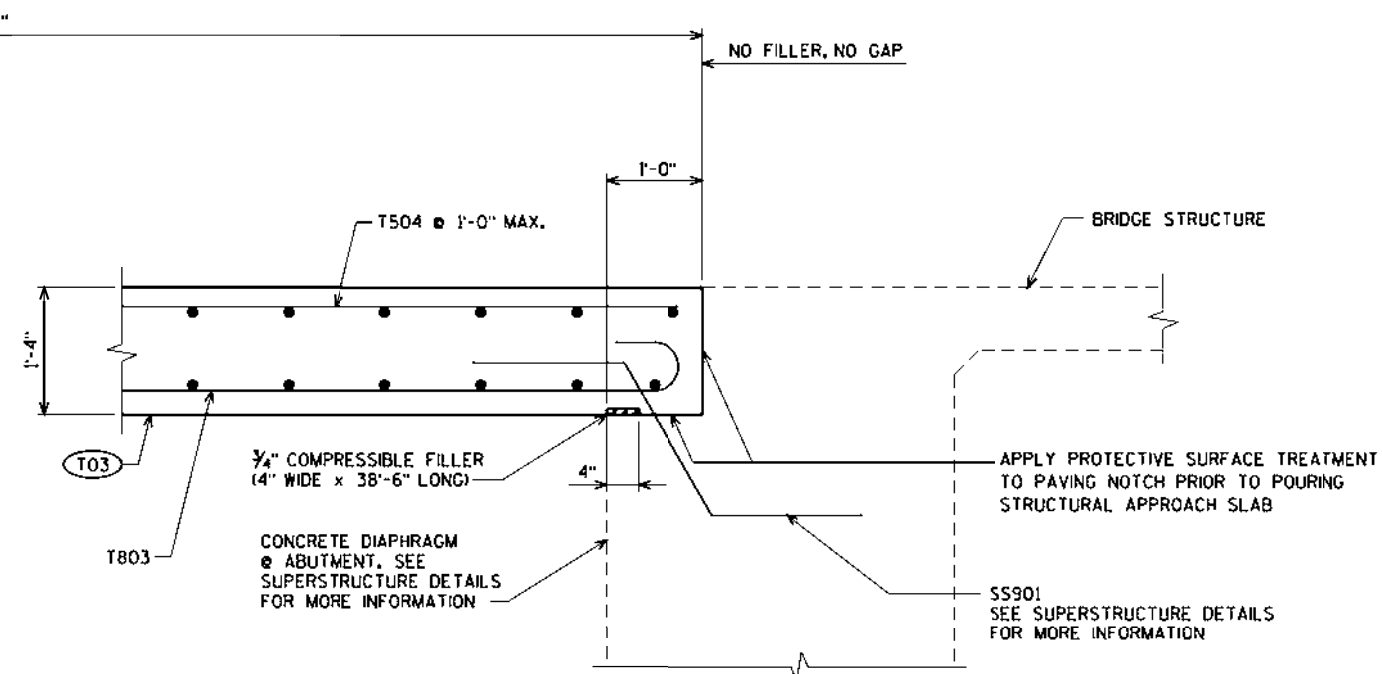


SECTION C

(T02) STEEL TROWEL TOP SURFACE OF FOOTING
AND PLACE MULTIPLE LAYERS (0.03" MIN.
TOTAL THK.) OF POLYETHYLENE SHEETS
OVER THE ENTIRE TOP OF FOOTING.


(T03) PLACE MULTIPLE LAYERS (0.03" MIN. TOTAL
THK.) OF POLYETHYLENE SHEETS OVER
THE ENTIRE TOP OF SUBGRADE BENEATH SLAB.

POLYETHYLENE SHEETS ARE INCLUDED WITH
"CONCRETE MASONRY BRIDGES".


ALL STRUCTURAL APPROACH SLAB CONCRETE,
PAID FOR UNDER "CONCRETE MASONRY BRIDGES".

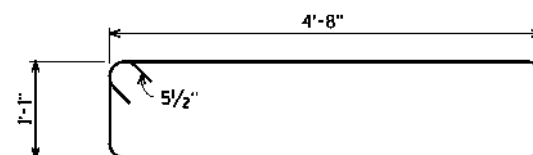

T501

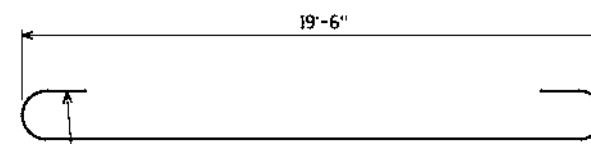

T803

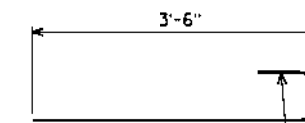







T507

8

NO.	DATE	REVISION	BY
STATE OF WISCONSIN DEPARTMENT OF TRANSPORTATION			
STRUCTURE B-4-128			
DRAWN BY		CLP	PLANS CKD. AEB
STRUCTURAL APPROACH SLAB DETAILS		SHEET 21 OF 22 167	

\$PRNAME\$ 12-41410846 USH 63 Mill Pond Dam Structures-CADD-Final-410846 42SS.dgn

8

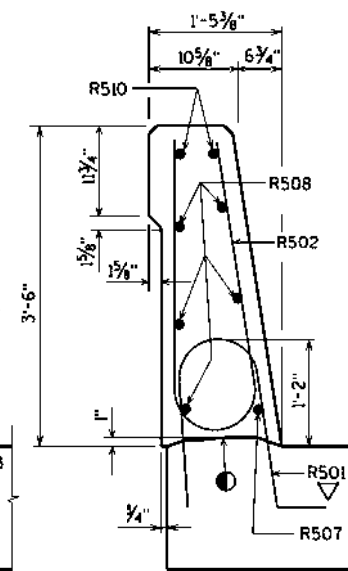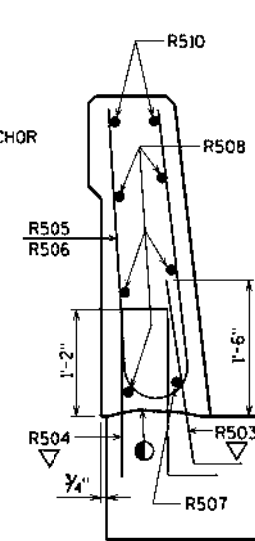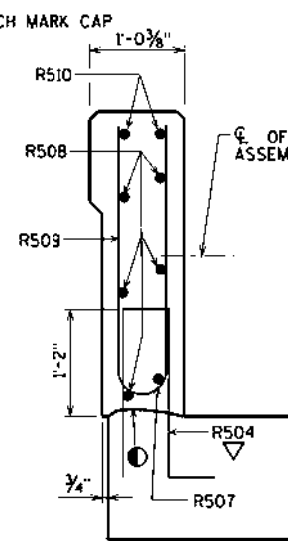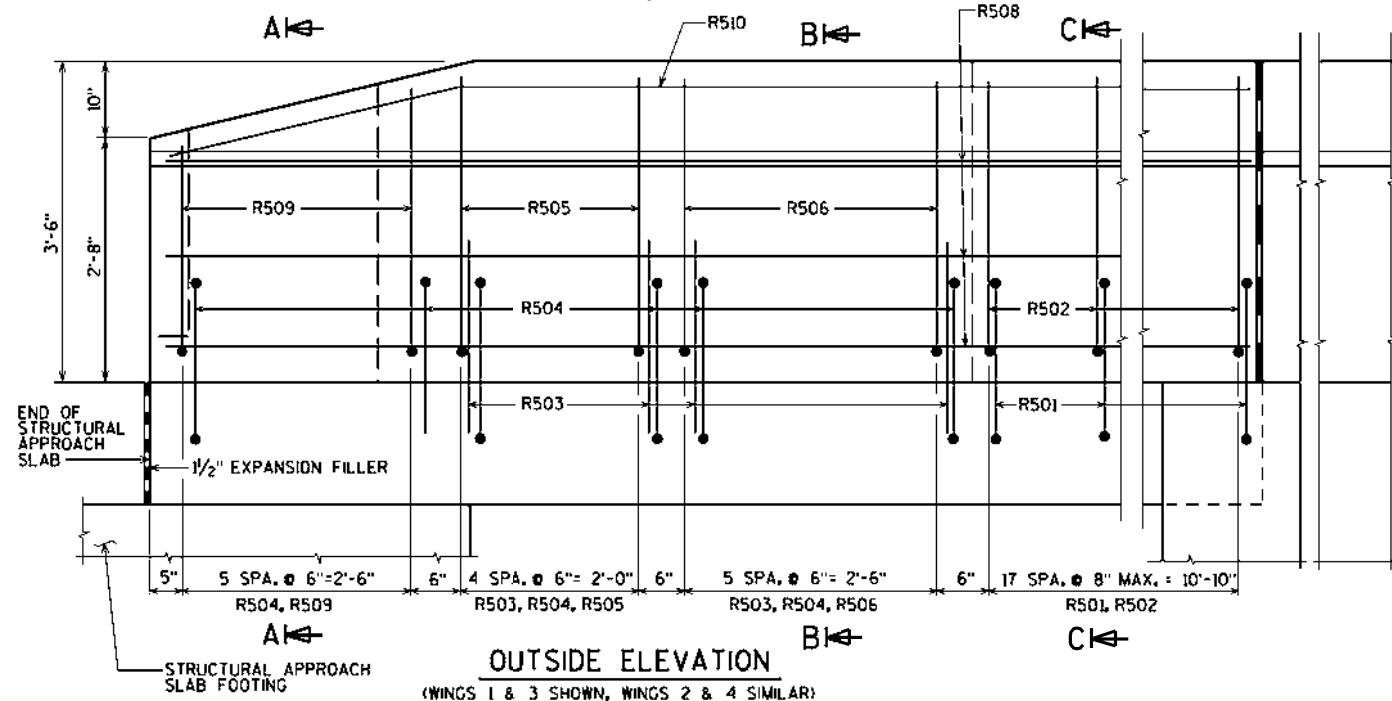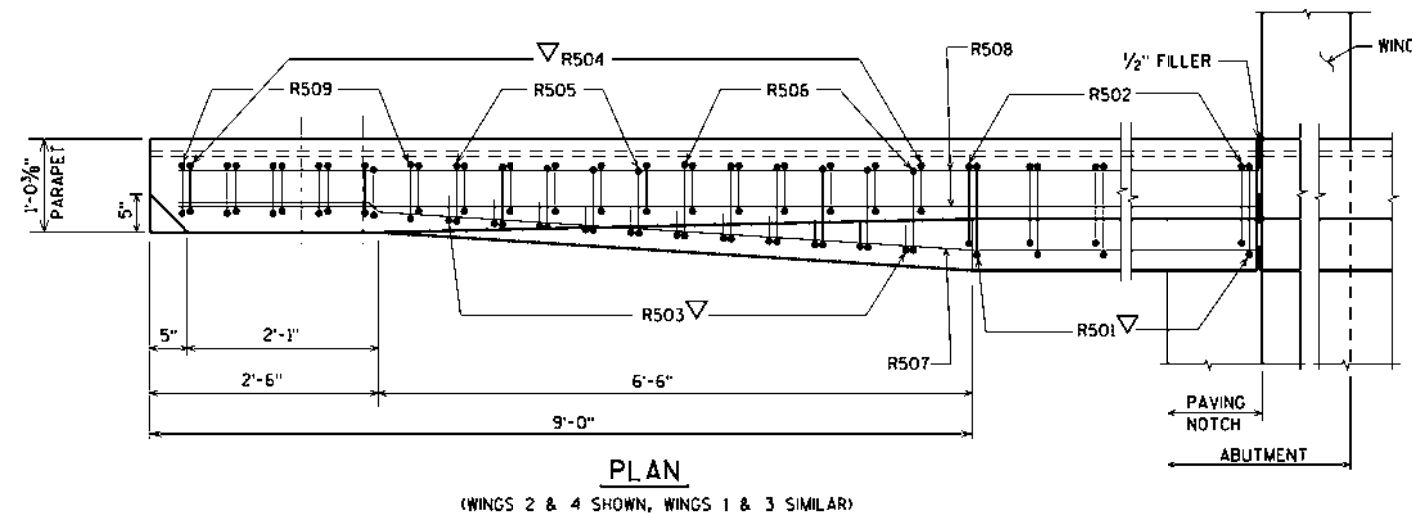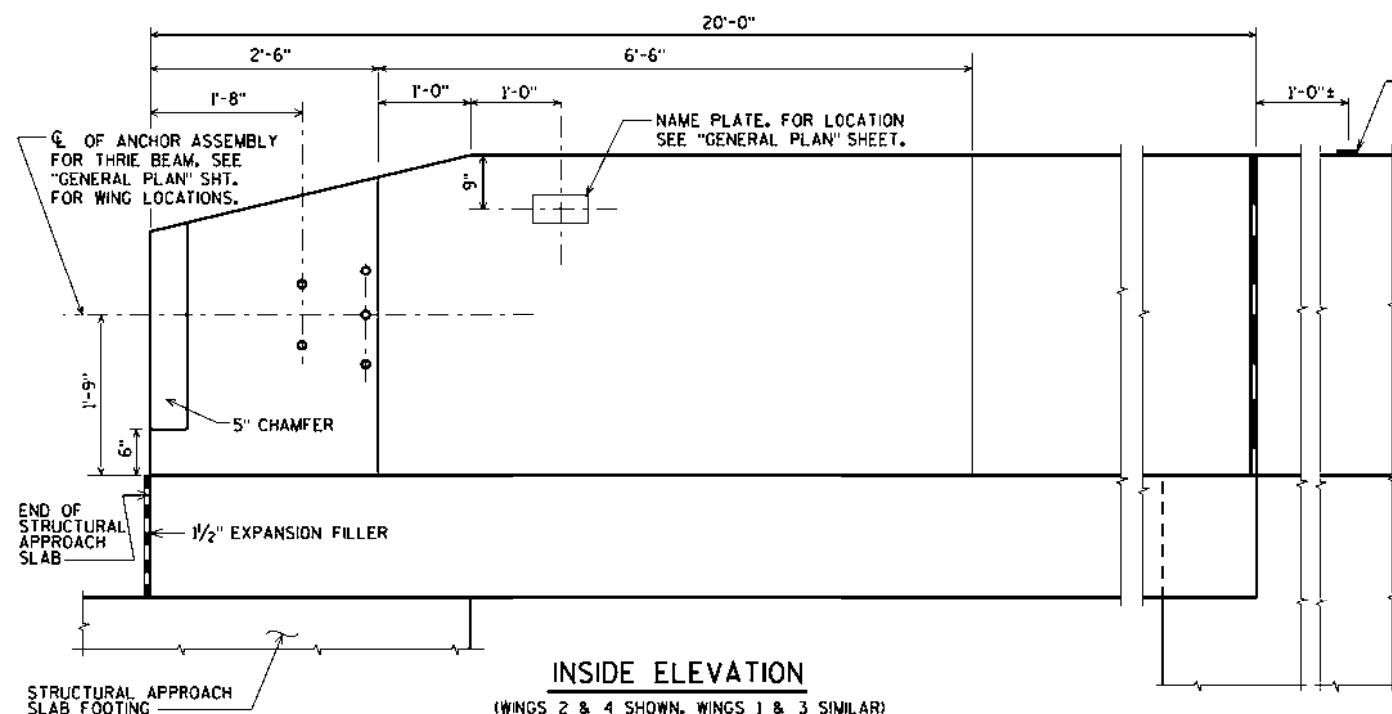

BILL OF BARS

FOR STRUCTURAL APPROACH SLAB PARAPETS


BAR MARK	CO. JT	WEST STRUCT. APPR. SLAB	EAST STRUCT. APPR. SLAB	LENGTH	BENT	BAR SERIES	LOCATION
R501	X	36	36	4-5	X		PARAPET VERT.
R502	X	36	36	6-8	X		PARAPET VERT.
R503	X	22	22	2-9	X		PARAPET VERT.
R504	X	34	34	4-4	X		PARAPET VERT.
R505	X	10	10	6-5	X		PARAPET VERT.
R506	X	12	12	6-6	X		PARAPET VERT.
R507	X	2	2	19-8	X		PARAPET HORIZ.
R508	X	10	10	19-8			PARAPET HORIZ.
R509	X	12	12	5-5	X	▲	PARAPET VERT.
R510	X	4	4	19-8	X		PARAPET HORIZ.

▲ LENGTH SHOWN FOR BAR IS AN AVERAGE LENGTH AND SHOULD ONLY BE USED FOR BAR WEIGHT CALCULATIONS. SEE BAR SERIES TABLE FOR ACTUAL LENGTHS.




BAR SERIES TABLE

MARK	NO. REOD.	LENGTH
R509	4 SERIES OF 6	4'-9" TO 6'-1"

BUNDLE AND TAG EACH SERIES SEPARATELY.

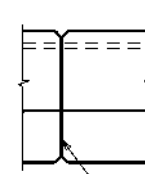

OPTIONAL CONSTRUCTION JOINTS IN THE PARAPETS MAY BE USED. RUN BAR REINF. THRU THE JOINT. LAP LONGIT. BARS A MIN. OF 1'-9". MIN. JOINT SPACING OF 80'-0". DEFINE CONST. JOINT WITH A 3/4" - 'V' GROOVE.

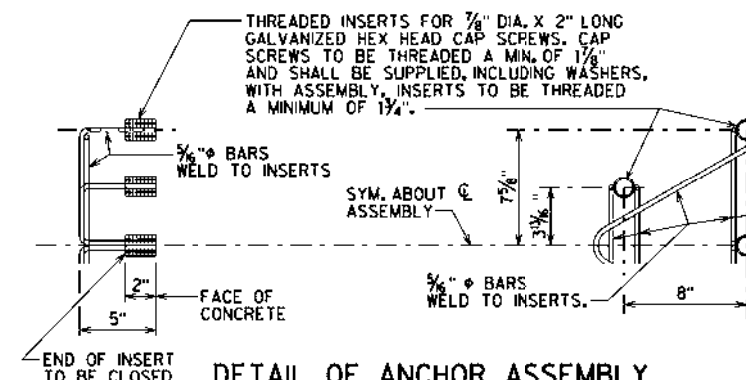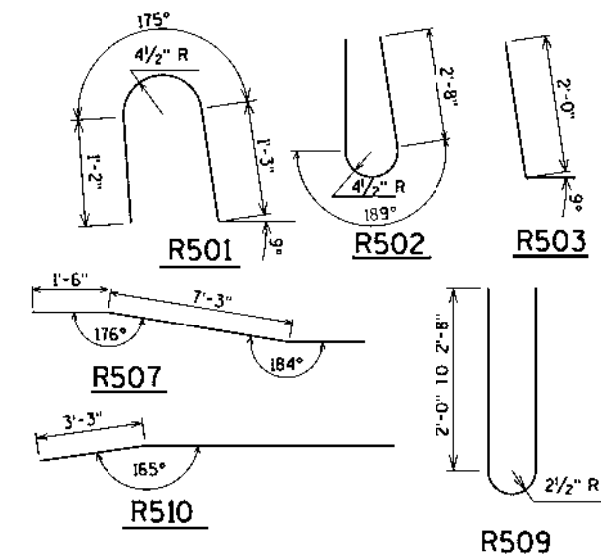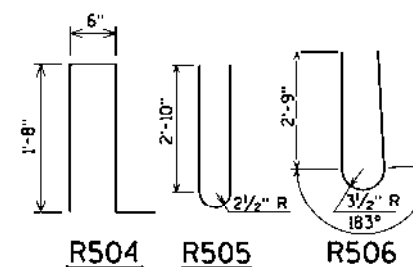

DETAIL OF ANCHOR ASSEMBLY

NOTE: HEX HEAD CAP SCREWS & WASHERS TO BE GALVANIZED IN ACCORDANCE WITH AASHTO M232 CLASS C.

ASSEMBLY SHALL BE BID ITEM "ANCHOR ASSEMBLIES FOR STEEL PLATE BEAM GUARD", EACH.

● CONST. JOINT - STRIKE OFF AS SHOWN.

▽ R501, R503, AND R504 BARS TO BE TIED TO STRUCTURAL APPROACH SLAB STEEL BEFORE STRUCTURAL APPROACH SLAB IS POURED.


NO.	DATE	REVISION	BY
STATE OF WISCONSIN DEPARTMENT OF TRANSPORTATION			
STRUCTURE B-4-128			
	DRAWN BY	CLP	PLANS CKD. AEB
PARAPET 42SS WITH STRUCTURAL APPROACH SLAB			SHEET 22 OF 22 168


USH 63 BYPASS


STATION	AREA (SF)			INCREMENTAL VOL (CY) (UNADJUSTED)			CUMULATIVE VOL (CY)			
	CUT	FILL	EBS	CUT	FILL	EBS	CUT	EXPANDED FILL	EXPANDED EBS BACKFILL	MASS ORDINATE
							1.00	1.30	1.30	
1486+51.054	4.18	6.98	0.00	0	0	0	0	0	0	0
1486+75	4.05	8.74	0.00	4	7	0	4	9	0	-5
1487+00	3.74	19.56	0.00	4	13	0	8	26	0	-18
1487+25	4.40	24.29	0.00	4	20	0	12	52	0	-40
1487+50	4.31	24.69	0.00	4	23	0	16	82	0	-66
1487+75	3.14	29.14	0.00	3	25	0	19	114	0	-95
1488+00	3.09	44.76	0.00	3	34	0	22	159	0	-137
1488+25	4.10	56.73	0.00	3	47	0	25	220	0	-195
1488+50	3.28	85.52	0.00	3	66	0	28	306	0	-278
1488+75	2.92	121.99	0.00	3	96	0	31	430	0	-399
1489+00	0.01	168.29	0.00	1	134	0	32	605	0	-573
1489+25	0.12	204.40	8.07	0	173	4	32	829	5	-797
1489+50	0.25	226.93	14.37	0	200	10	32	1,089	18	-1,057
1489+75	0.27	256.48	26.50	0	224	19	32	1,381	43	-1,349
1490+00	0.28	298.10	66.11	0	257	43	32	1,715	99	-1,683
1490+25	0.01	356.34	127.23	0	303	90	32	2,109	216	-2,077
1490+41.914	0.09	423.98	158.78	0	244	90	32	2,426	333	-2,394
1490+50	0.11	412.53	126.67	0	125	43	32	2,588	389	-2,556
1490+75	0.30	418.72	81.69	0	385	96	32	3,089	514	-3,057
1491+00	0.04	413.92	9.21	0	385	42	32	3,589	568	-3,557
1491+25	0.00	284.49	0.00	0	323	4	32	4,009	573	-3,977
1491+50	6.46	75.13	0.00	3	166	0	35	4,225	573	-4,190
1491+75	23.26	33.40	0.00	14	50	0	49	4,290	573	-4,241
1492+00	11.07	27.89	0.00	16	28	0	65	4,326	573	-4,261
1492+25	6.55	90.76	0.00	8	55	0	73	4,398	573	-4,325
1492+50	4.10	80.11	0.00	5	79	0	78	4,501	573	-4,423
1492+75	4.06	39.41	0.00	4	55	0	82	4,572	573	-4,490
1493+00	4.25	15.21	0.00	4	25	0	86	4,605	573	-4,519
1493+25	3.78	10.75	0.00	4	12	0	90	4,620	573	-4,530
1493+50	3.74	0.01	0.00	3	5	0	93	4,627	573	-4,534
1493+75	3.55	0.00	0.00	3	0	0	96	4,627	573	-4,531
1493+82.949	3.66	0.00	0.00	1	0	0	97	4,627	573	-4,530


USH 63


STATION	AREA (SF)		INCREMENTAL VOL (CY) (UNADJUSTED)		CUMULATIVE VOL (CY)		
	CUT	FILL	CUT	FILL	CUT	EXPANDED FILL	MASS ORDINATE
					1.00	1.30	
487+00.87	38.78	16.55	0	0	0	0	0
487+50	37.32	97.14	69	103	69	134	-88
488+00	55.90	114.26	86	196	155	389	-280
488+41.85	95.30	100.57	117	166	272	605	-398
488+50	113.70	100.47	32	30	304	644	-409
488+67.14	160.63	109.33	87	67	391	731	-417
488+69.52	170.08	109.63	15	10	406	744	-416
488+92.41	245.26	78.64	176	80	582	848	-355
488+94.21	250.20	77.03	16	5	598	854	-346
489+00	266.24	73.32	55	16	653	875	-315
489+18.90	304.04	82.23	200	54	853	945	-201
489+50	399.41	104.11	405	107	1,258	1,084	28
489+84.45	393.73	139.88	506	156	1,764	1,287	290
491+14	488.86	14.92	2,117	371	3,881	1,769	1,769
491+50	96.72	0.00	390	10	4,271	1,782	2,105
492+00	180.02	3.82	256	4	4,527	1,788	2,302
492+08.96	157.74	1.38	56	1	4,583	1,789	2,346
492+28.18	165.93	0.16	115	1	4,698	1,790	2,439
492+50	129.61	6.72	119	3	4,817	1,794	2,540
492+53.16	123.28	7.91	15	1	4,832	1,795	2,553
493+00	39.58	13.20	141	18	4,973	1,819	2,660
493+19.07	32.82	26.87	26	14	4,999	1,837	2,664
493+43.07	8.58	0.00	18	12	5,017	1,853	2,662

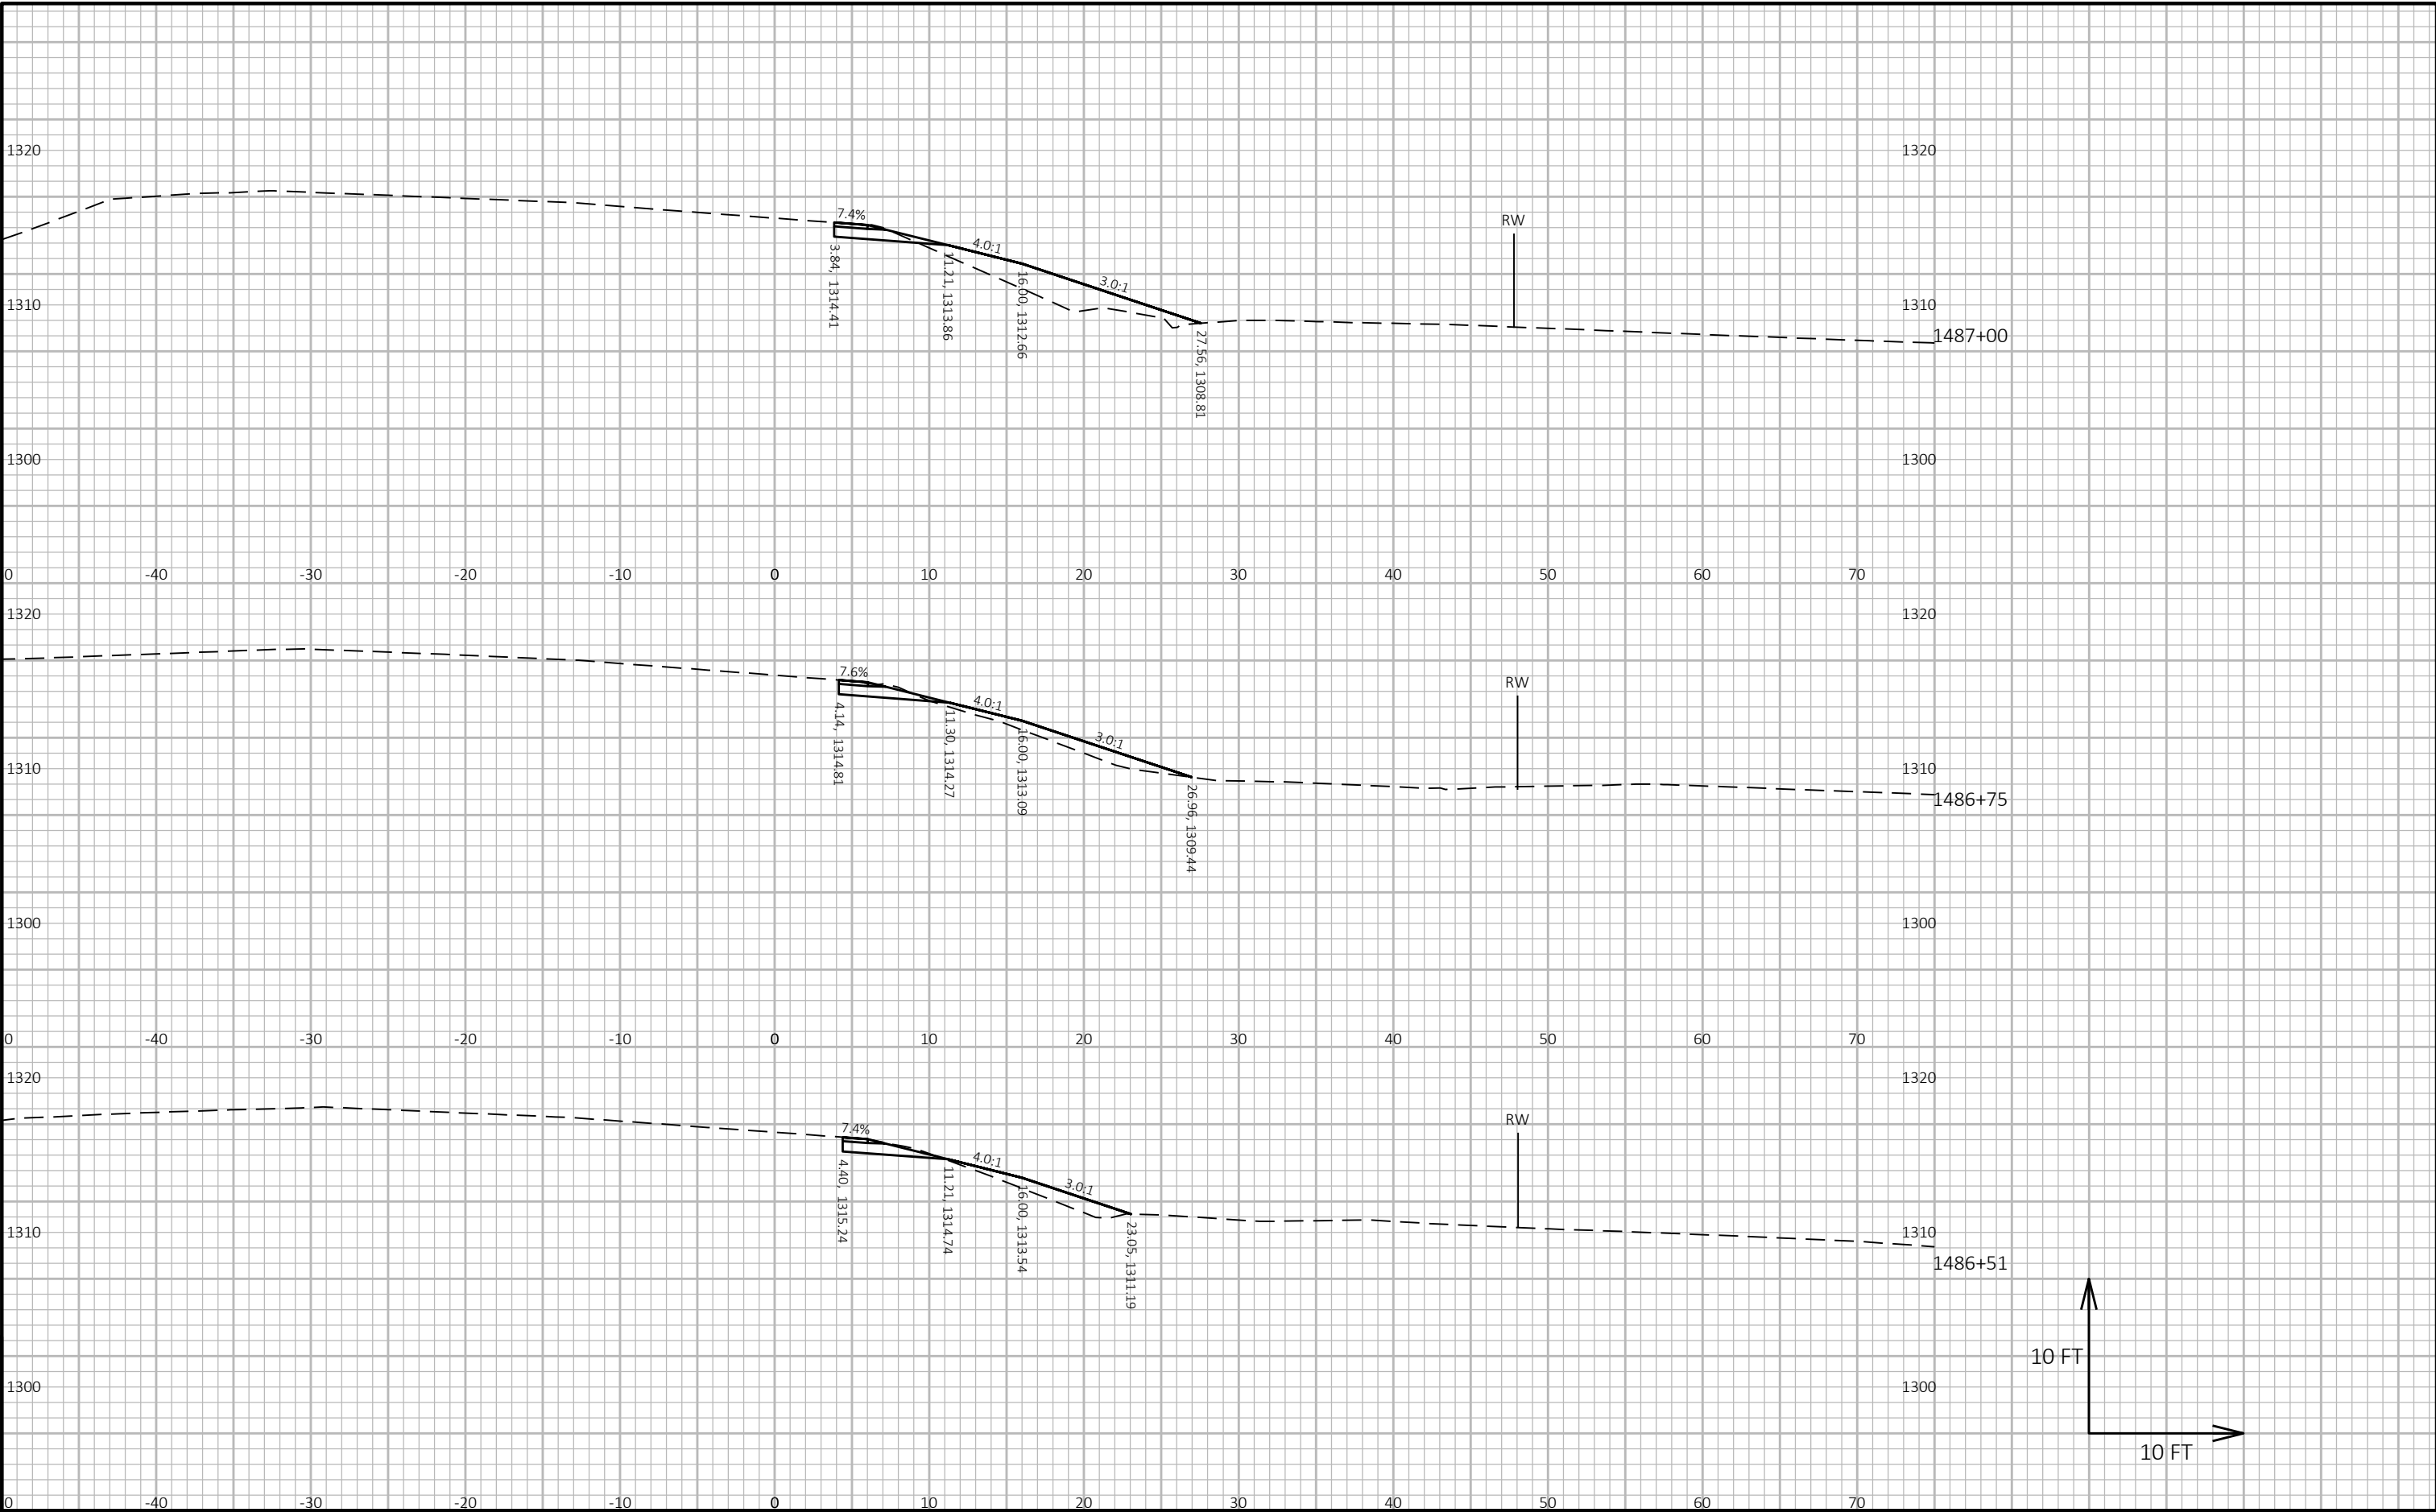


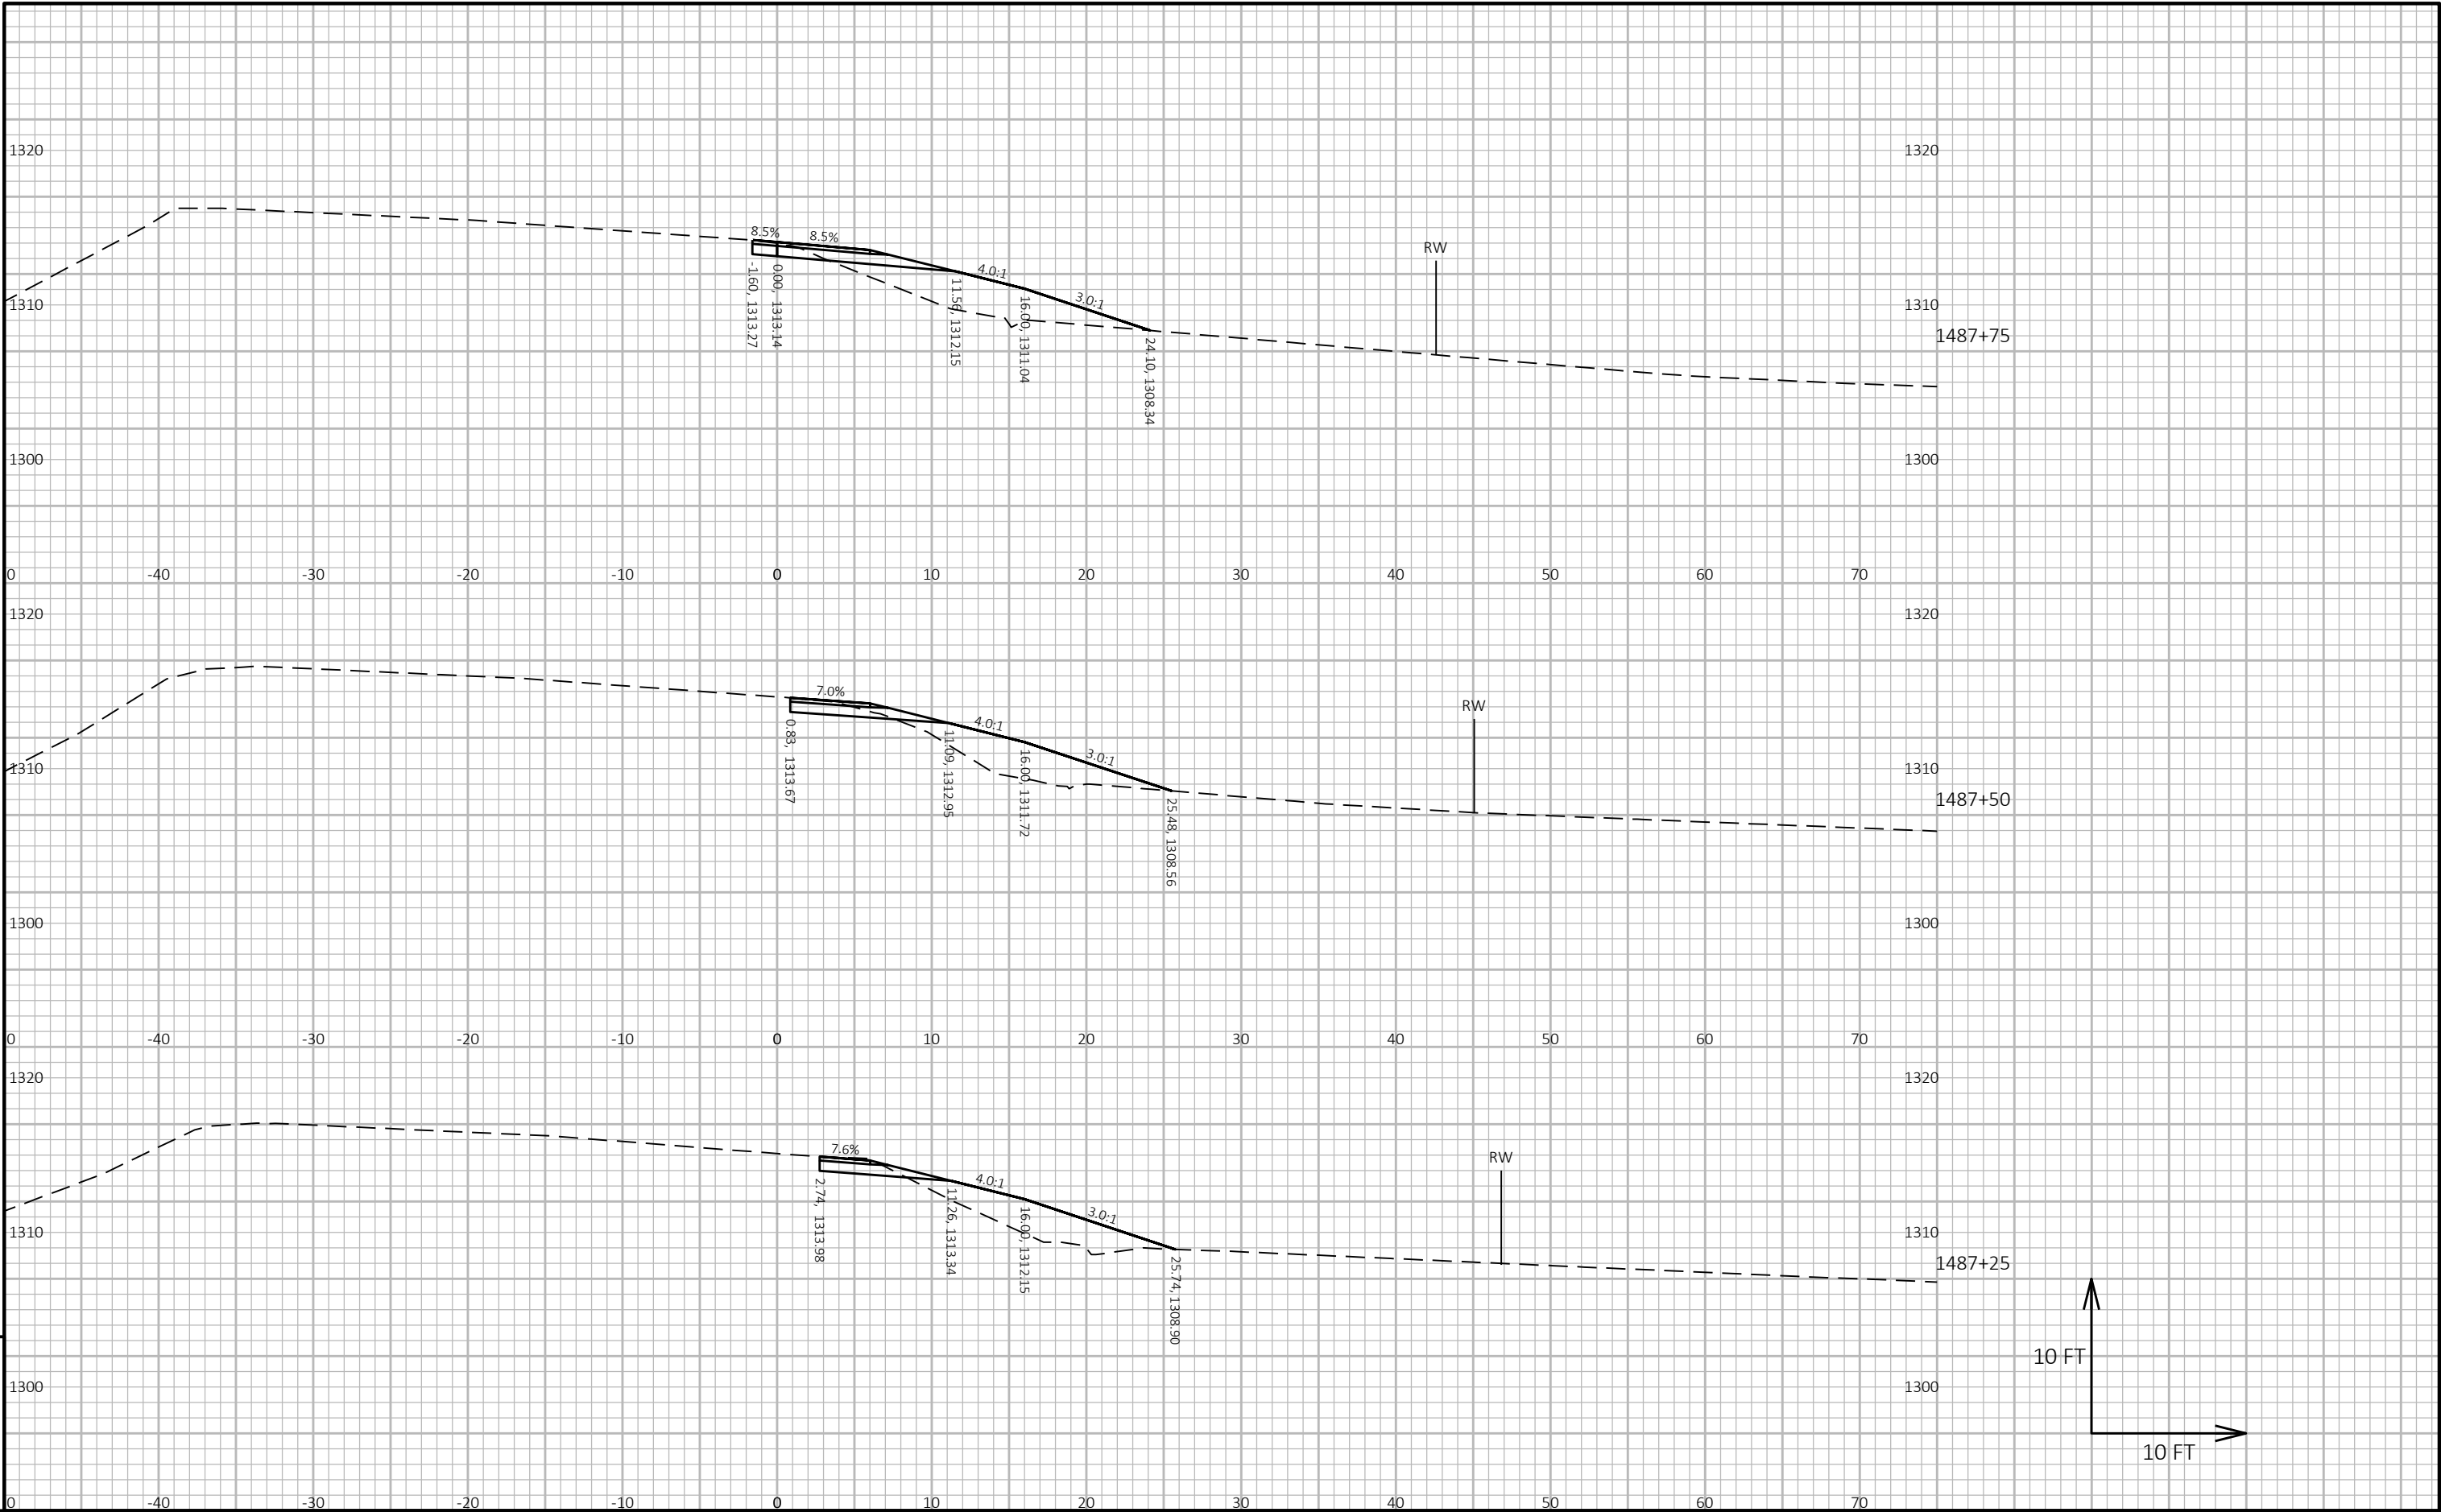


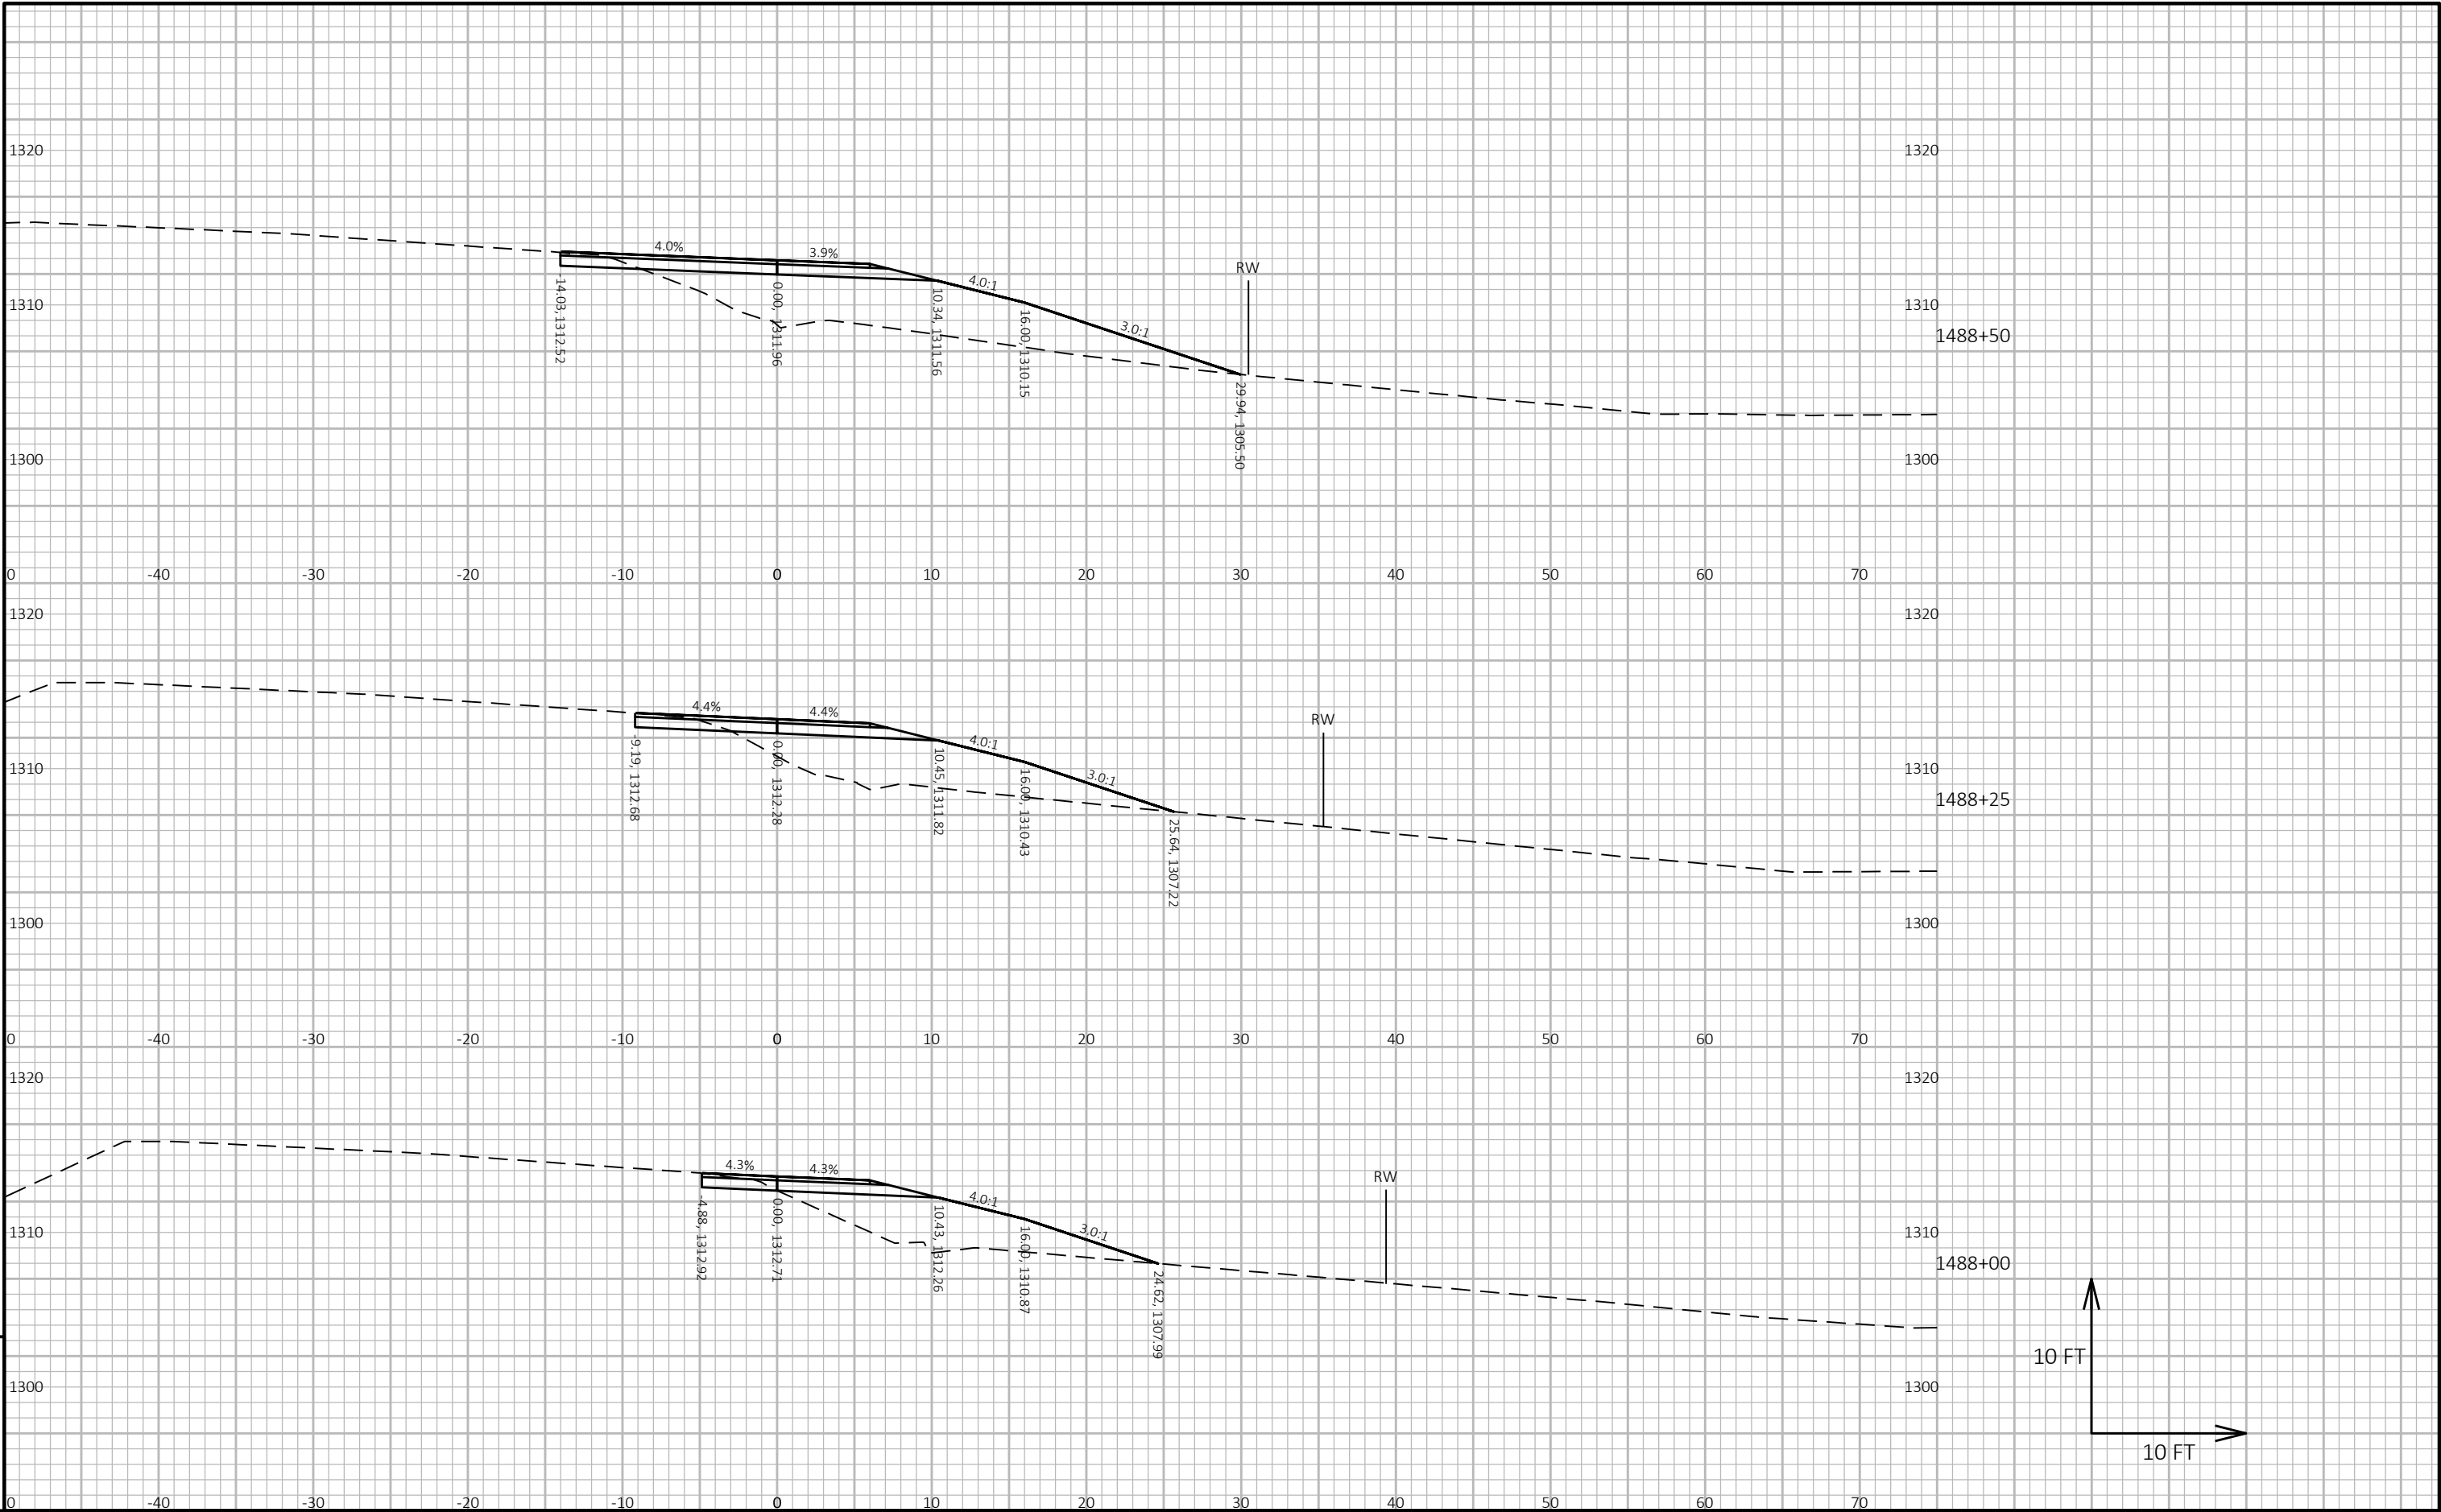


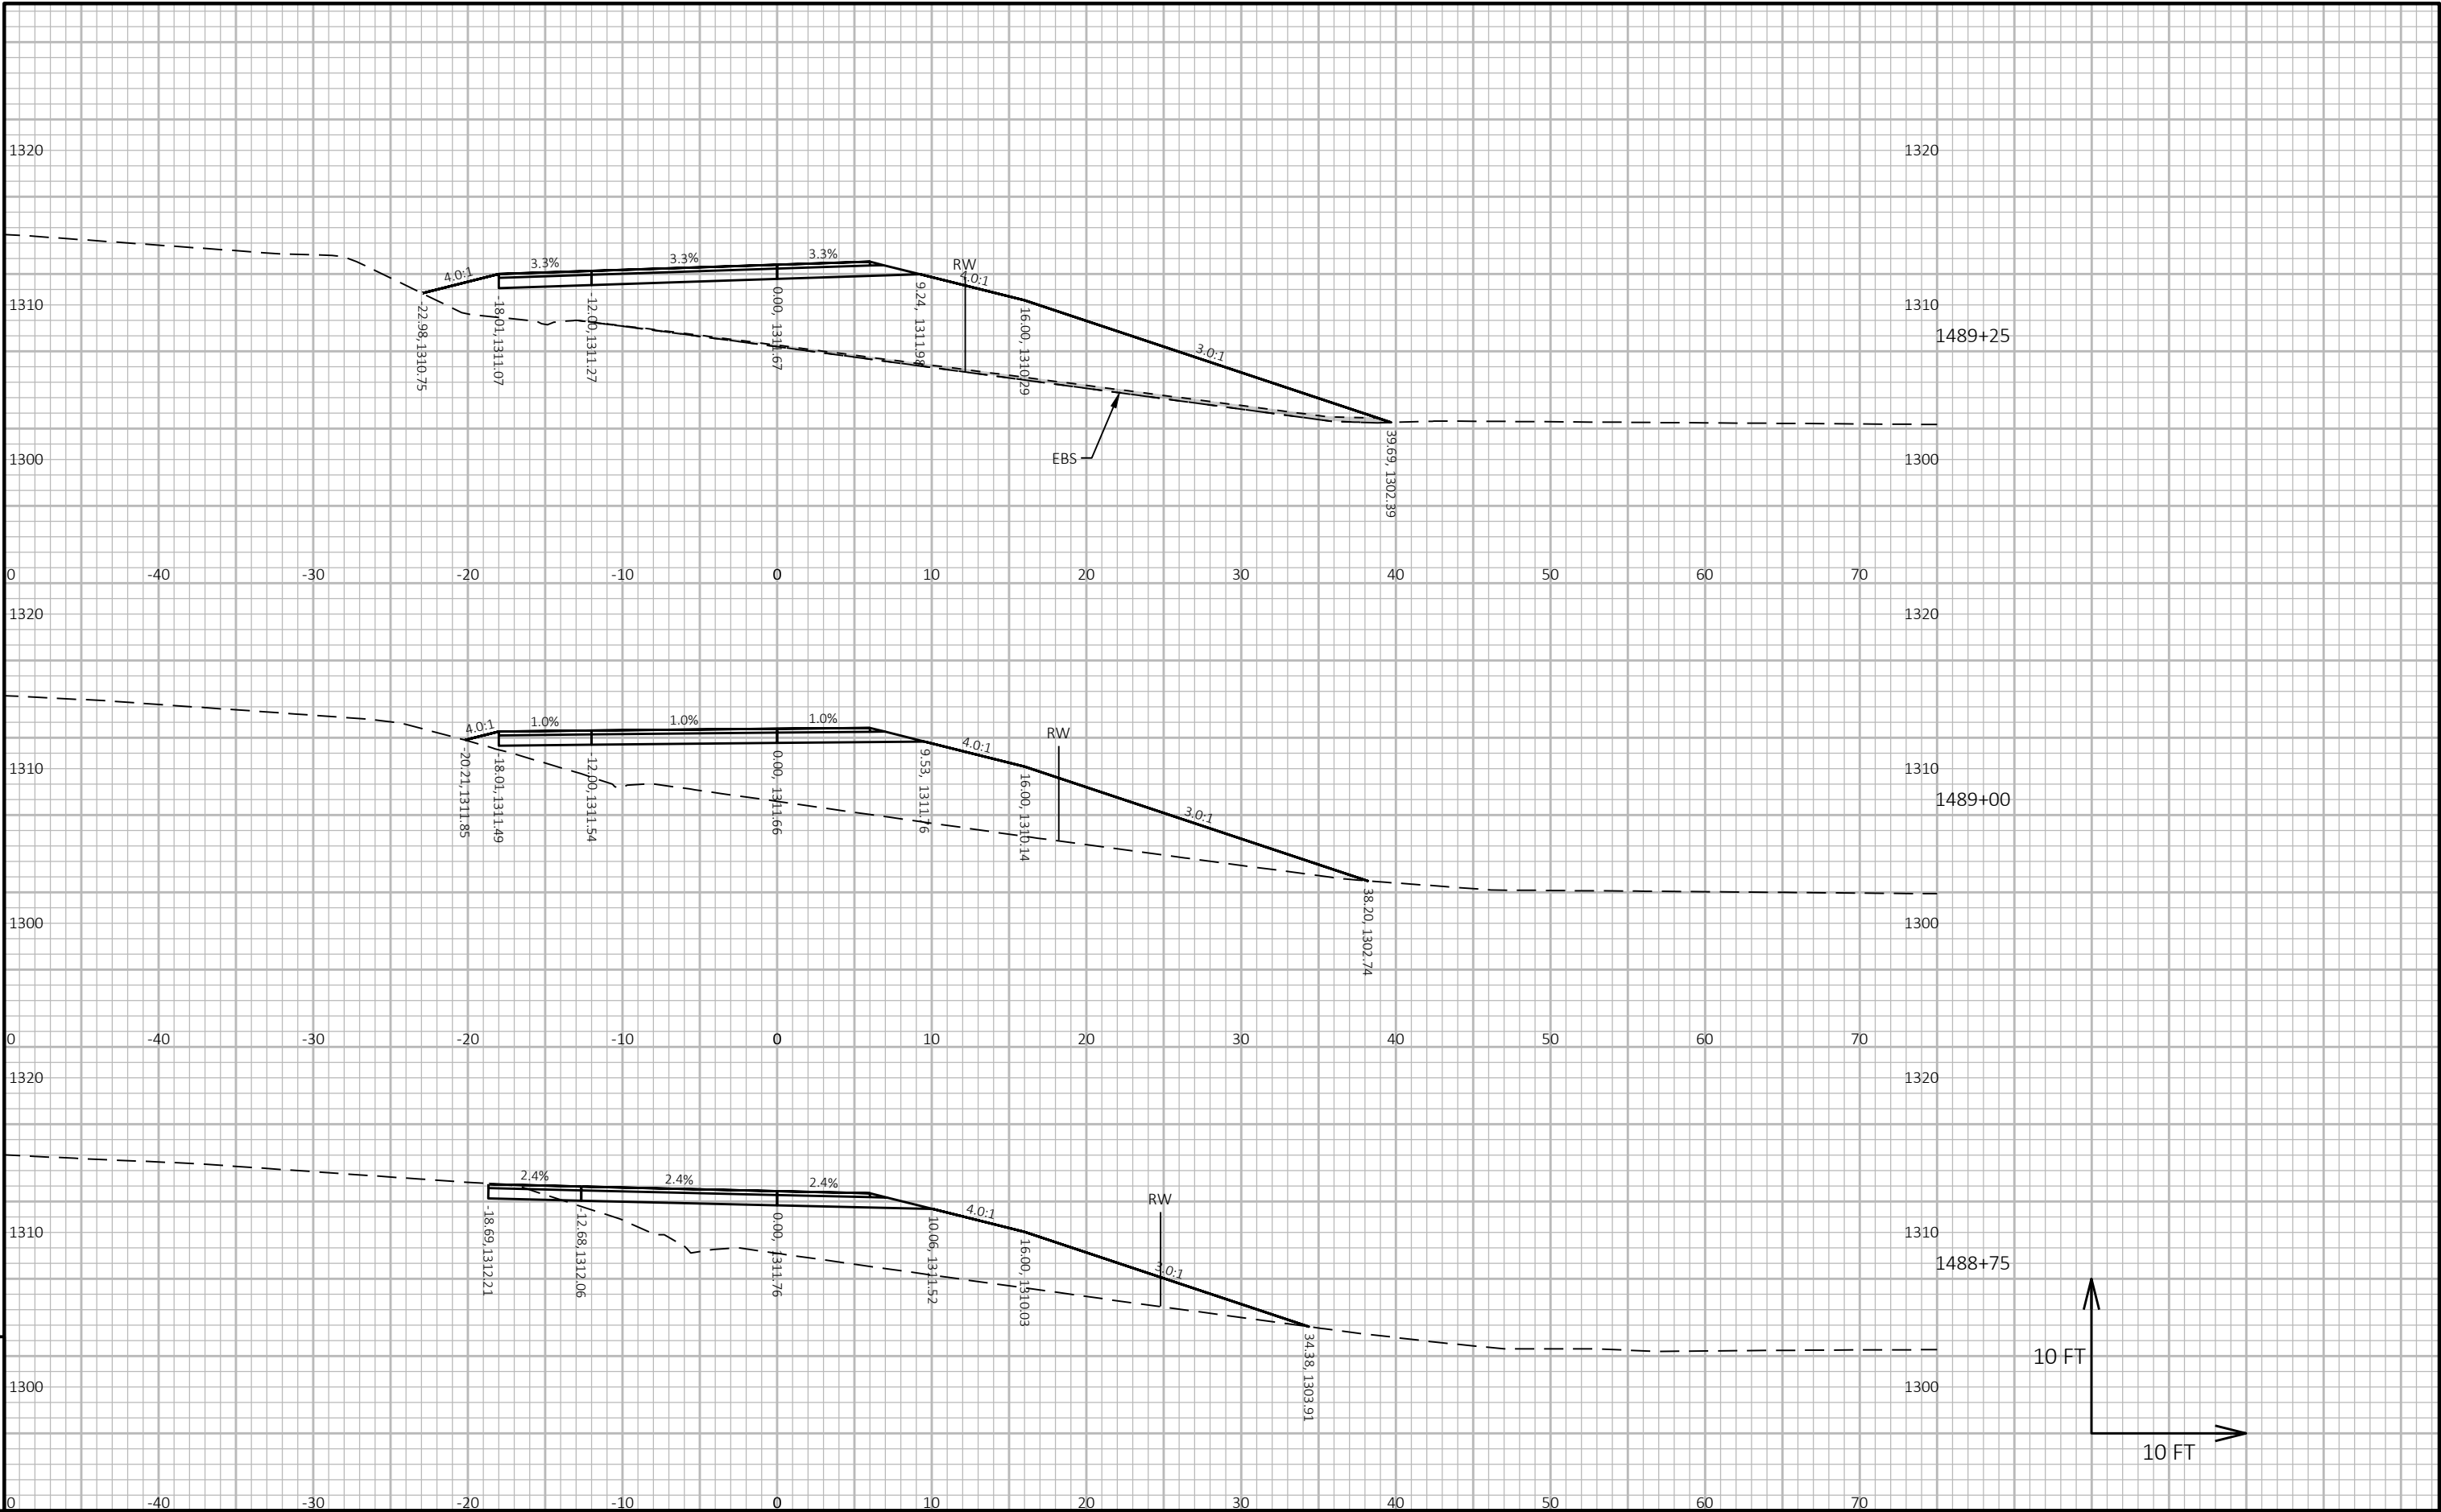


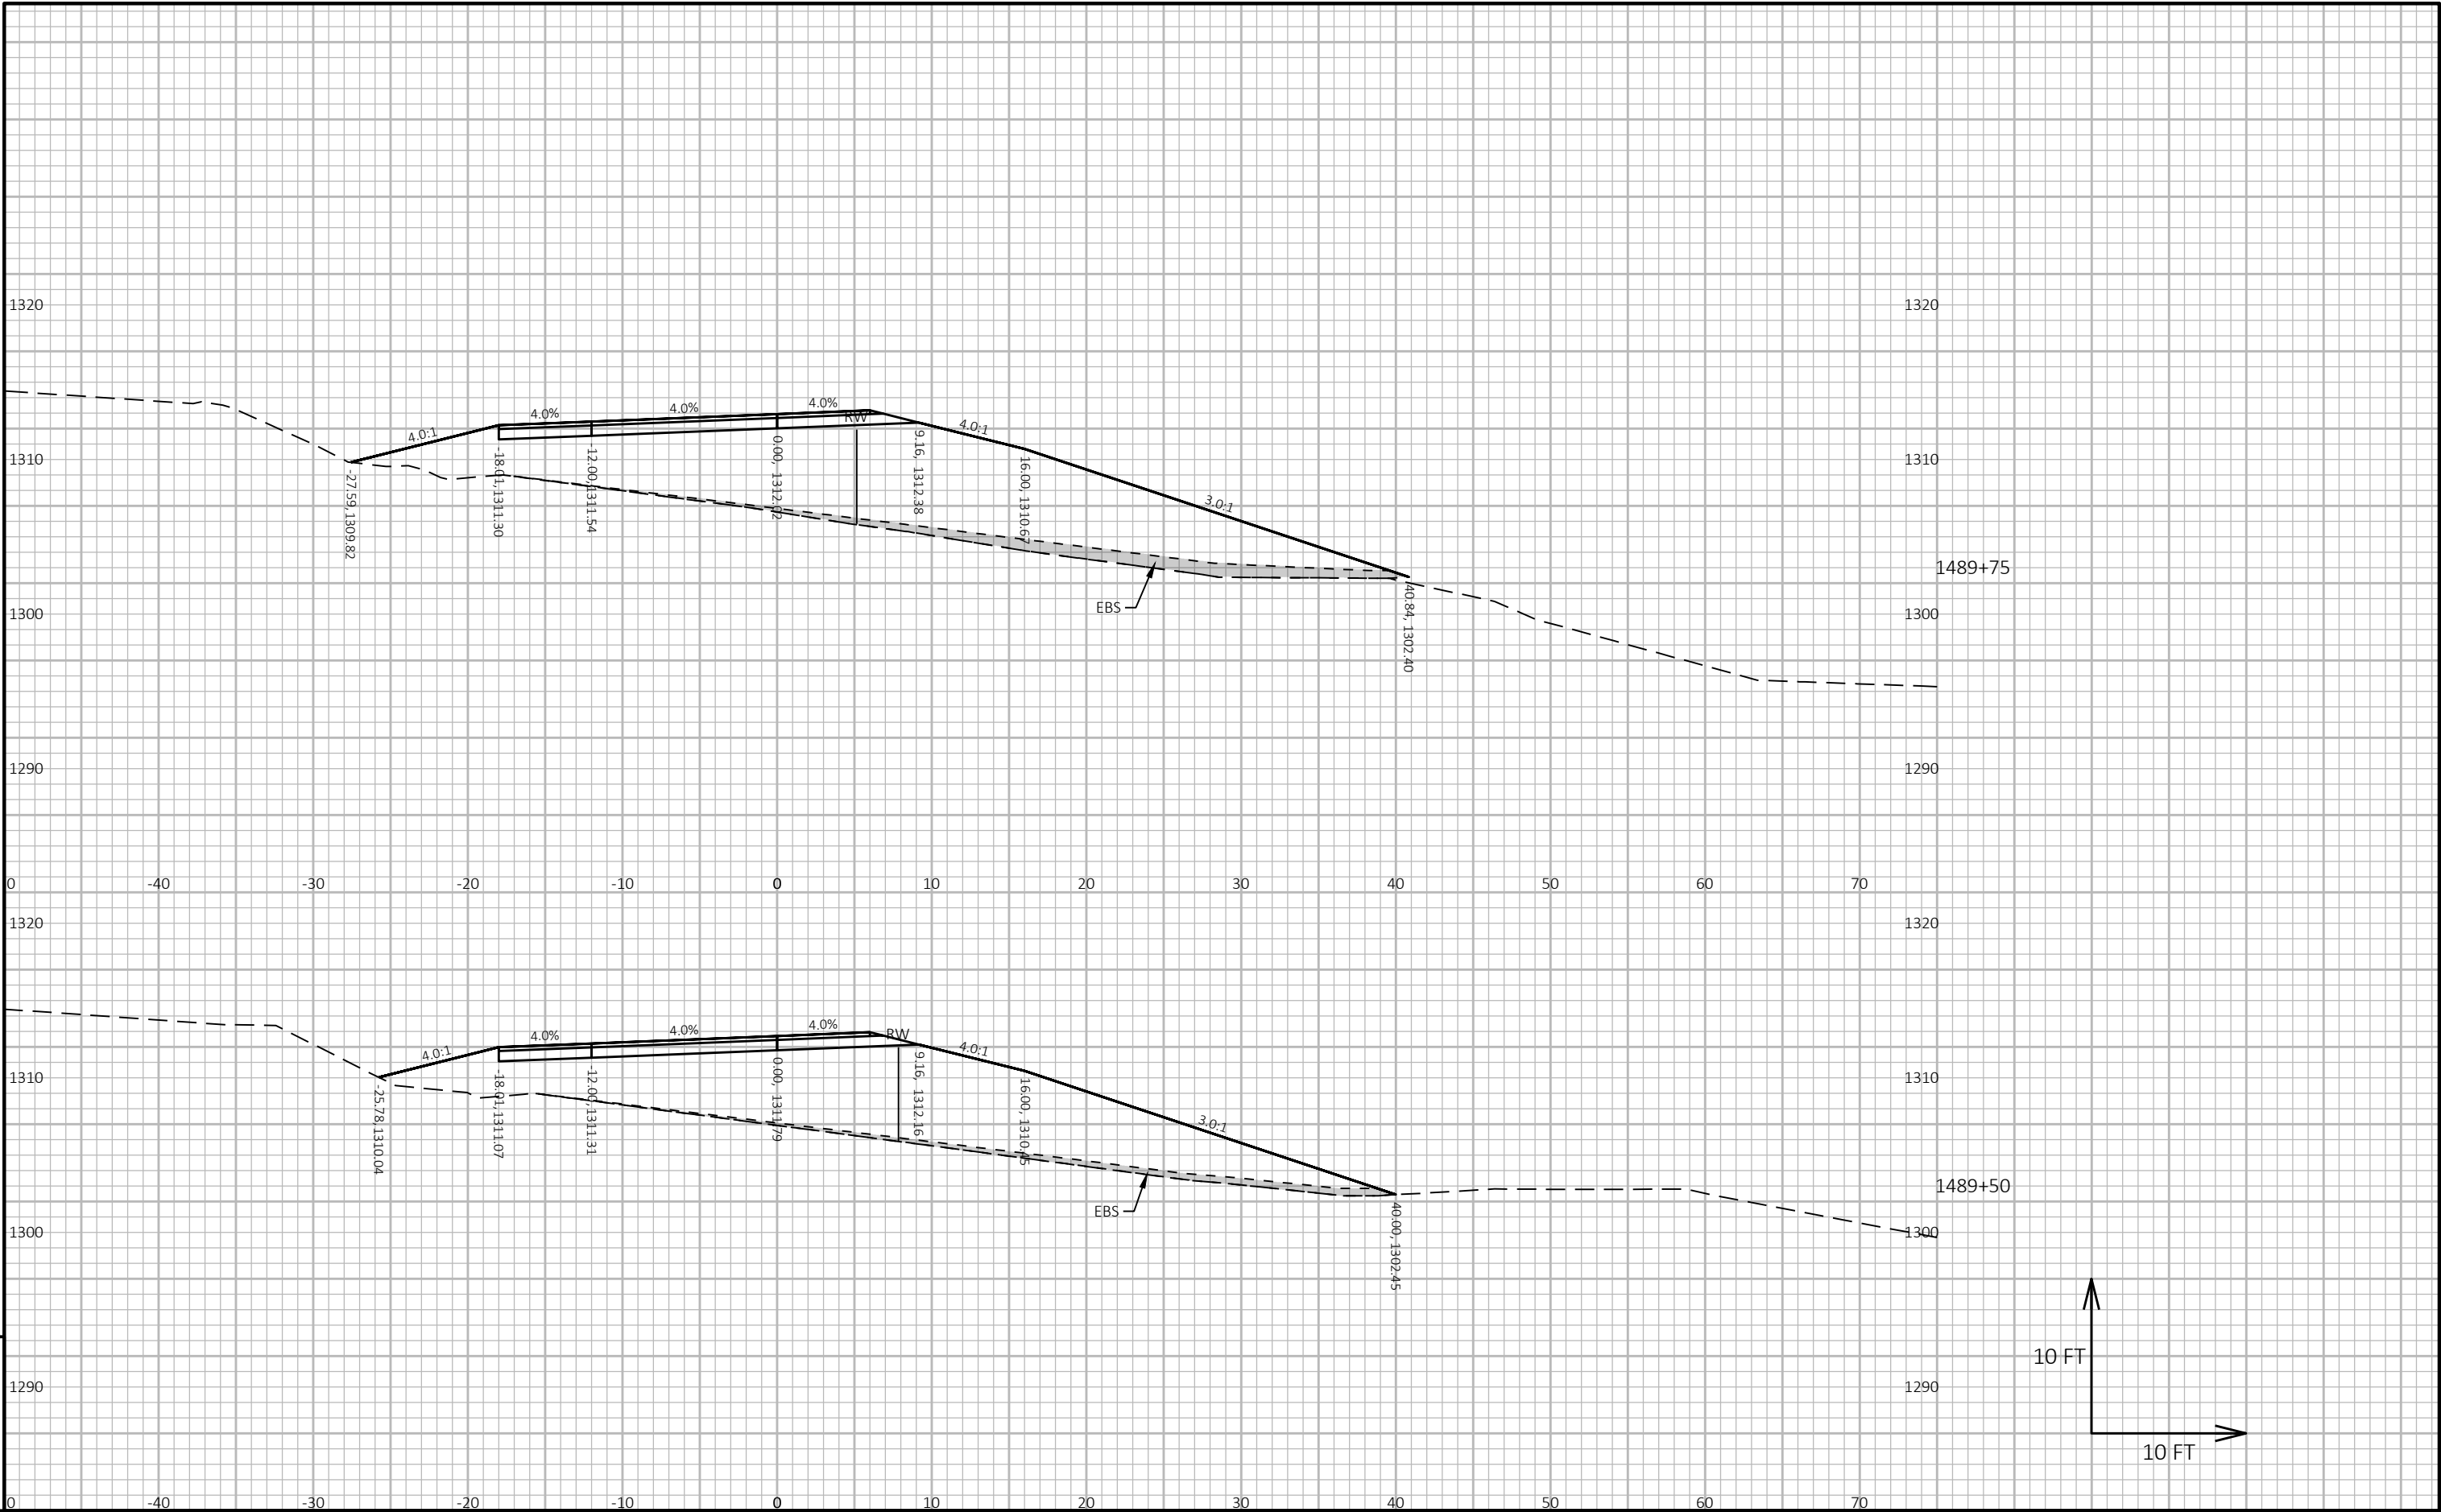


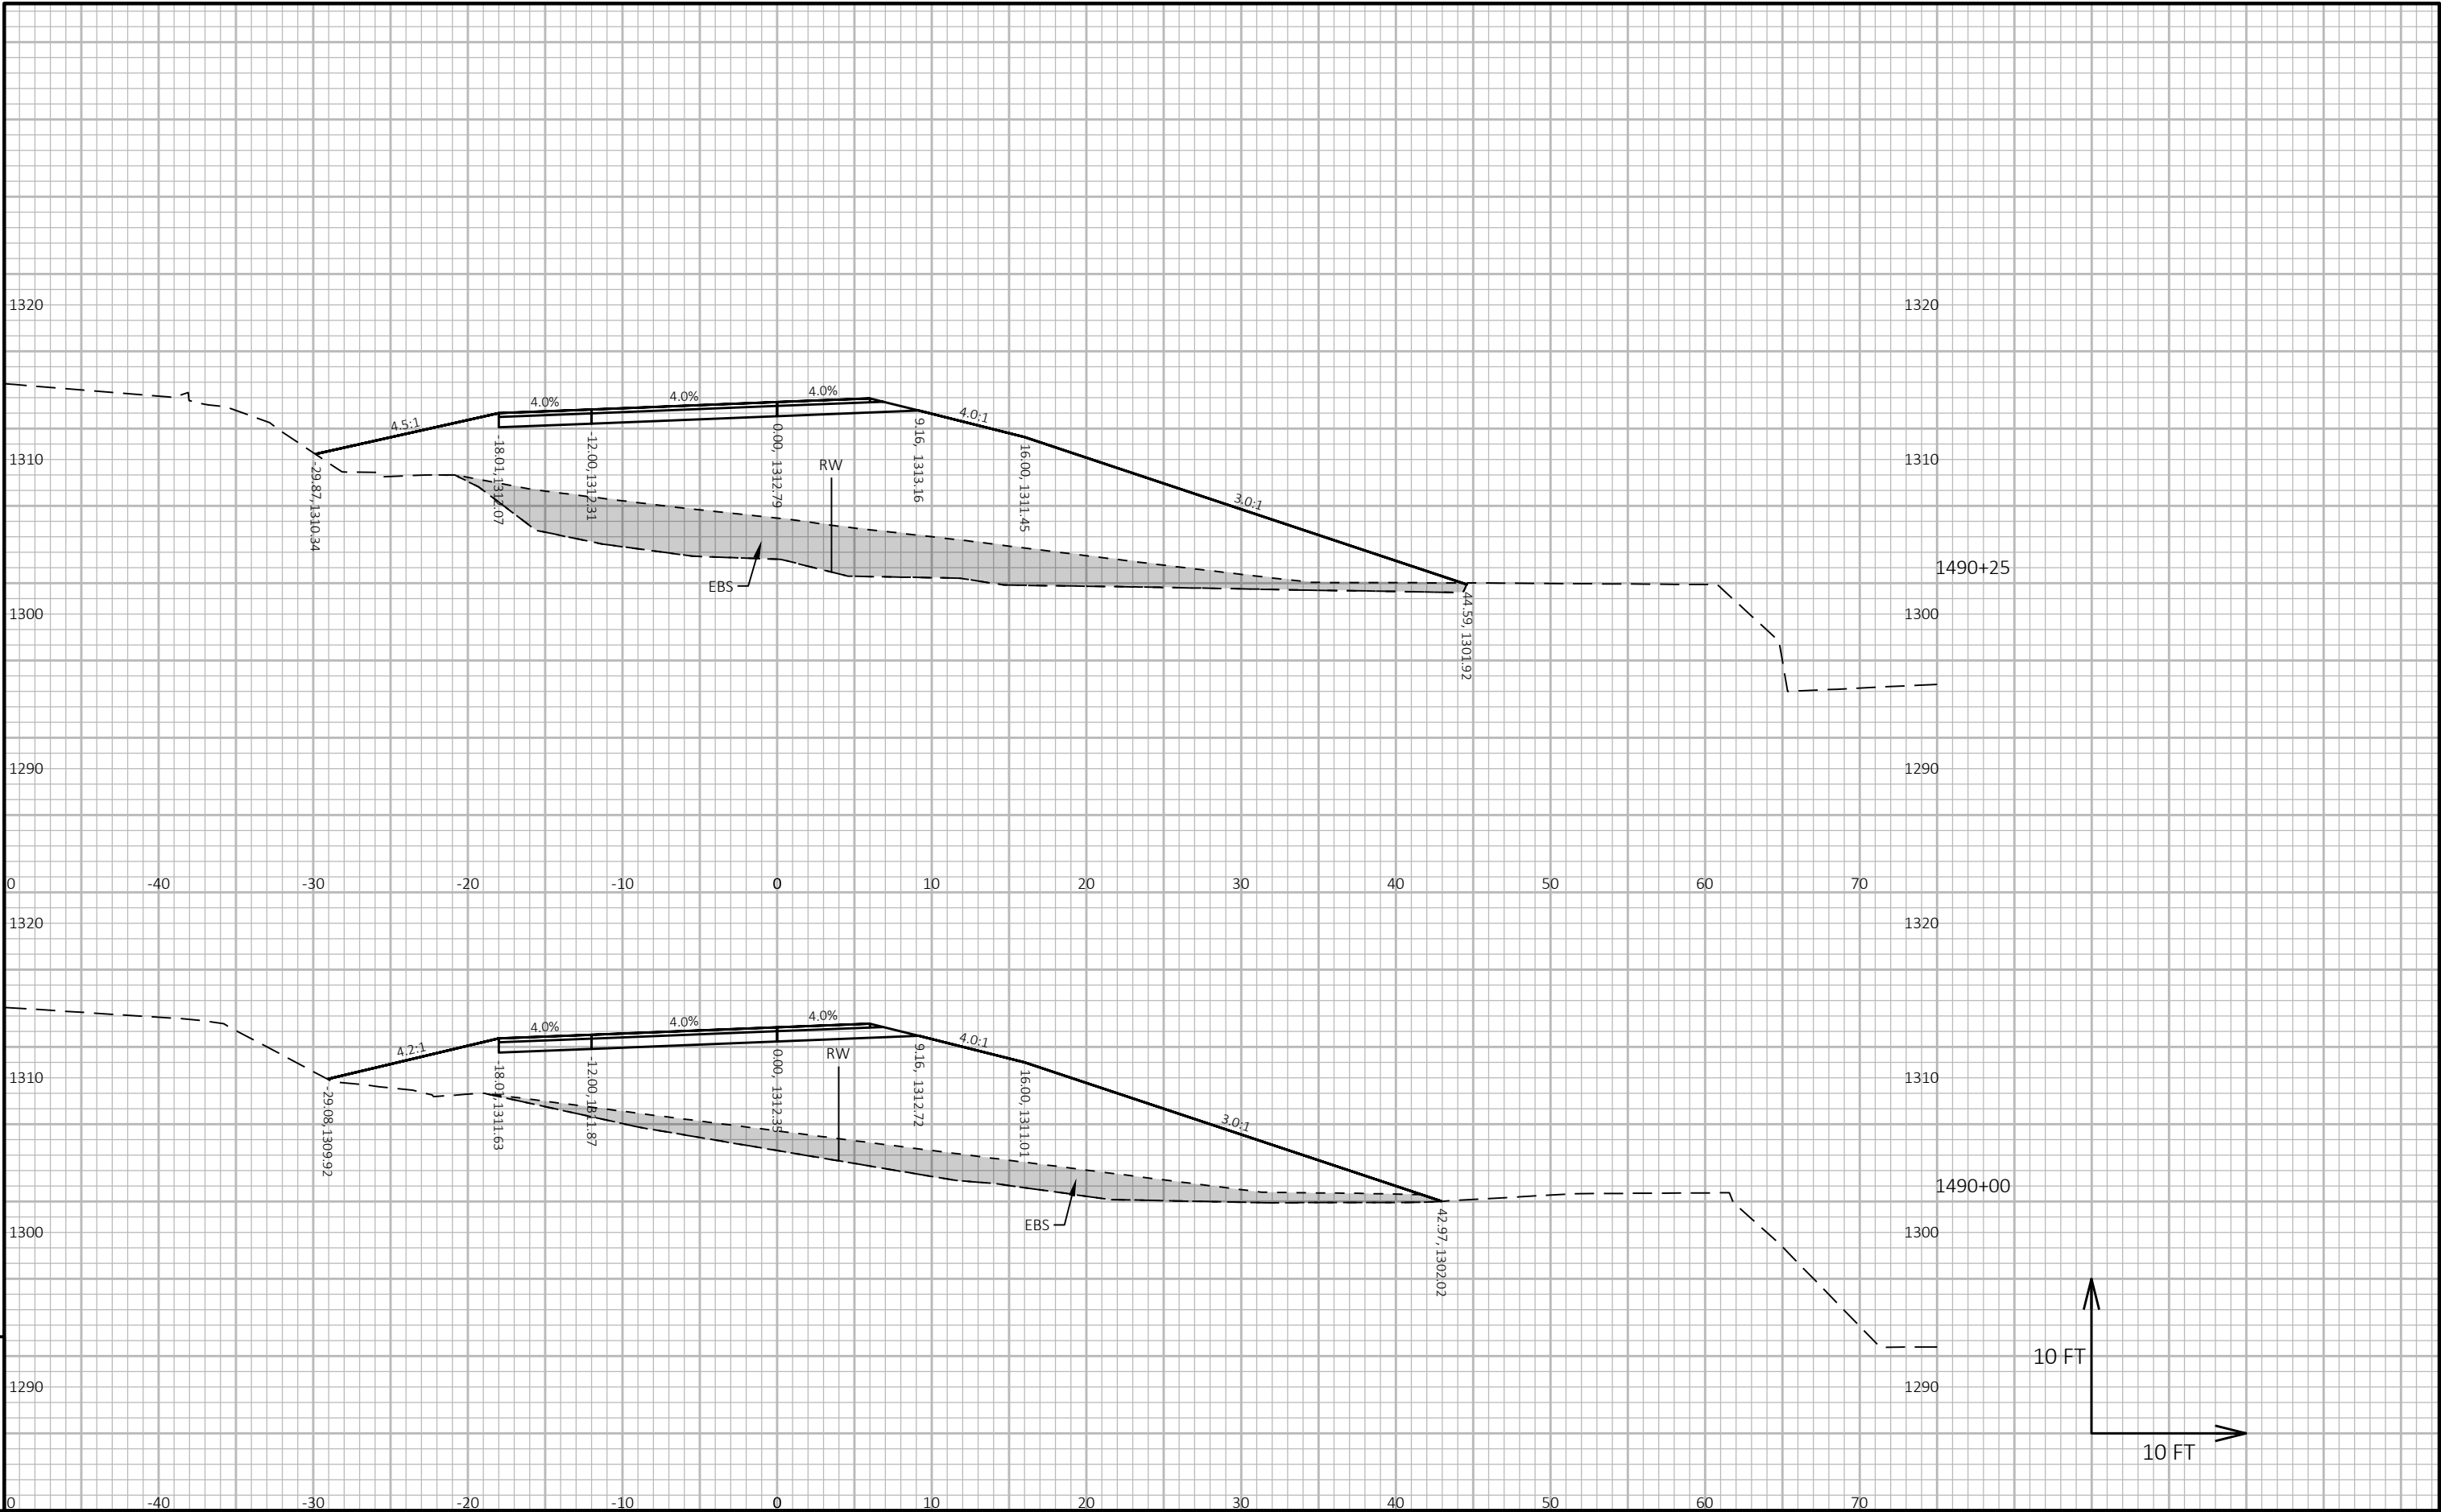

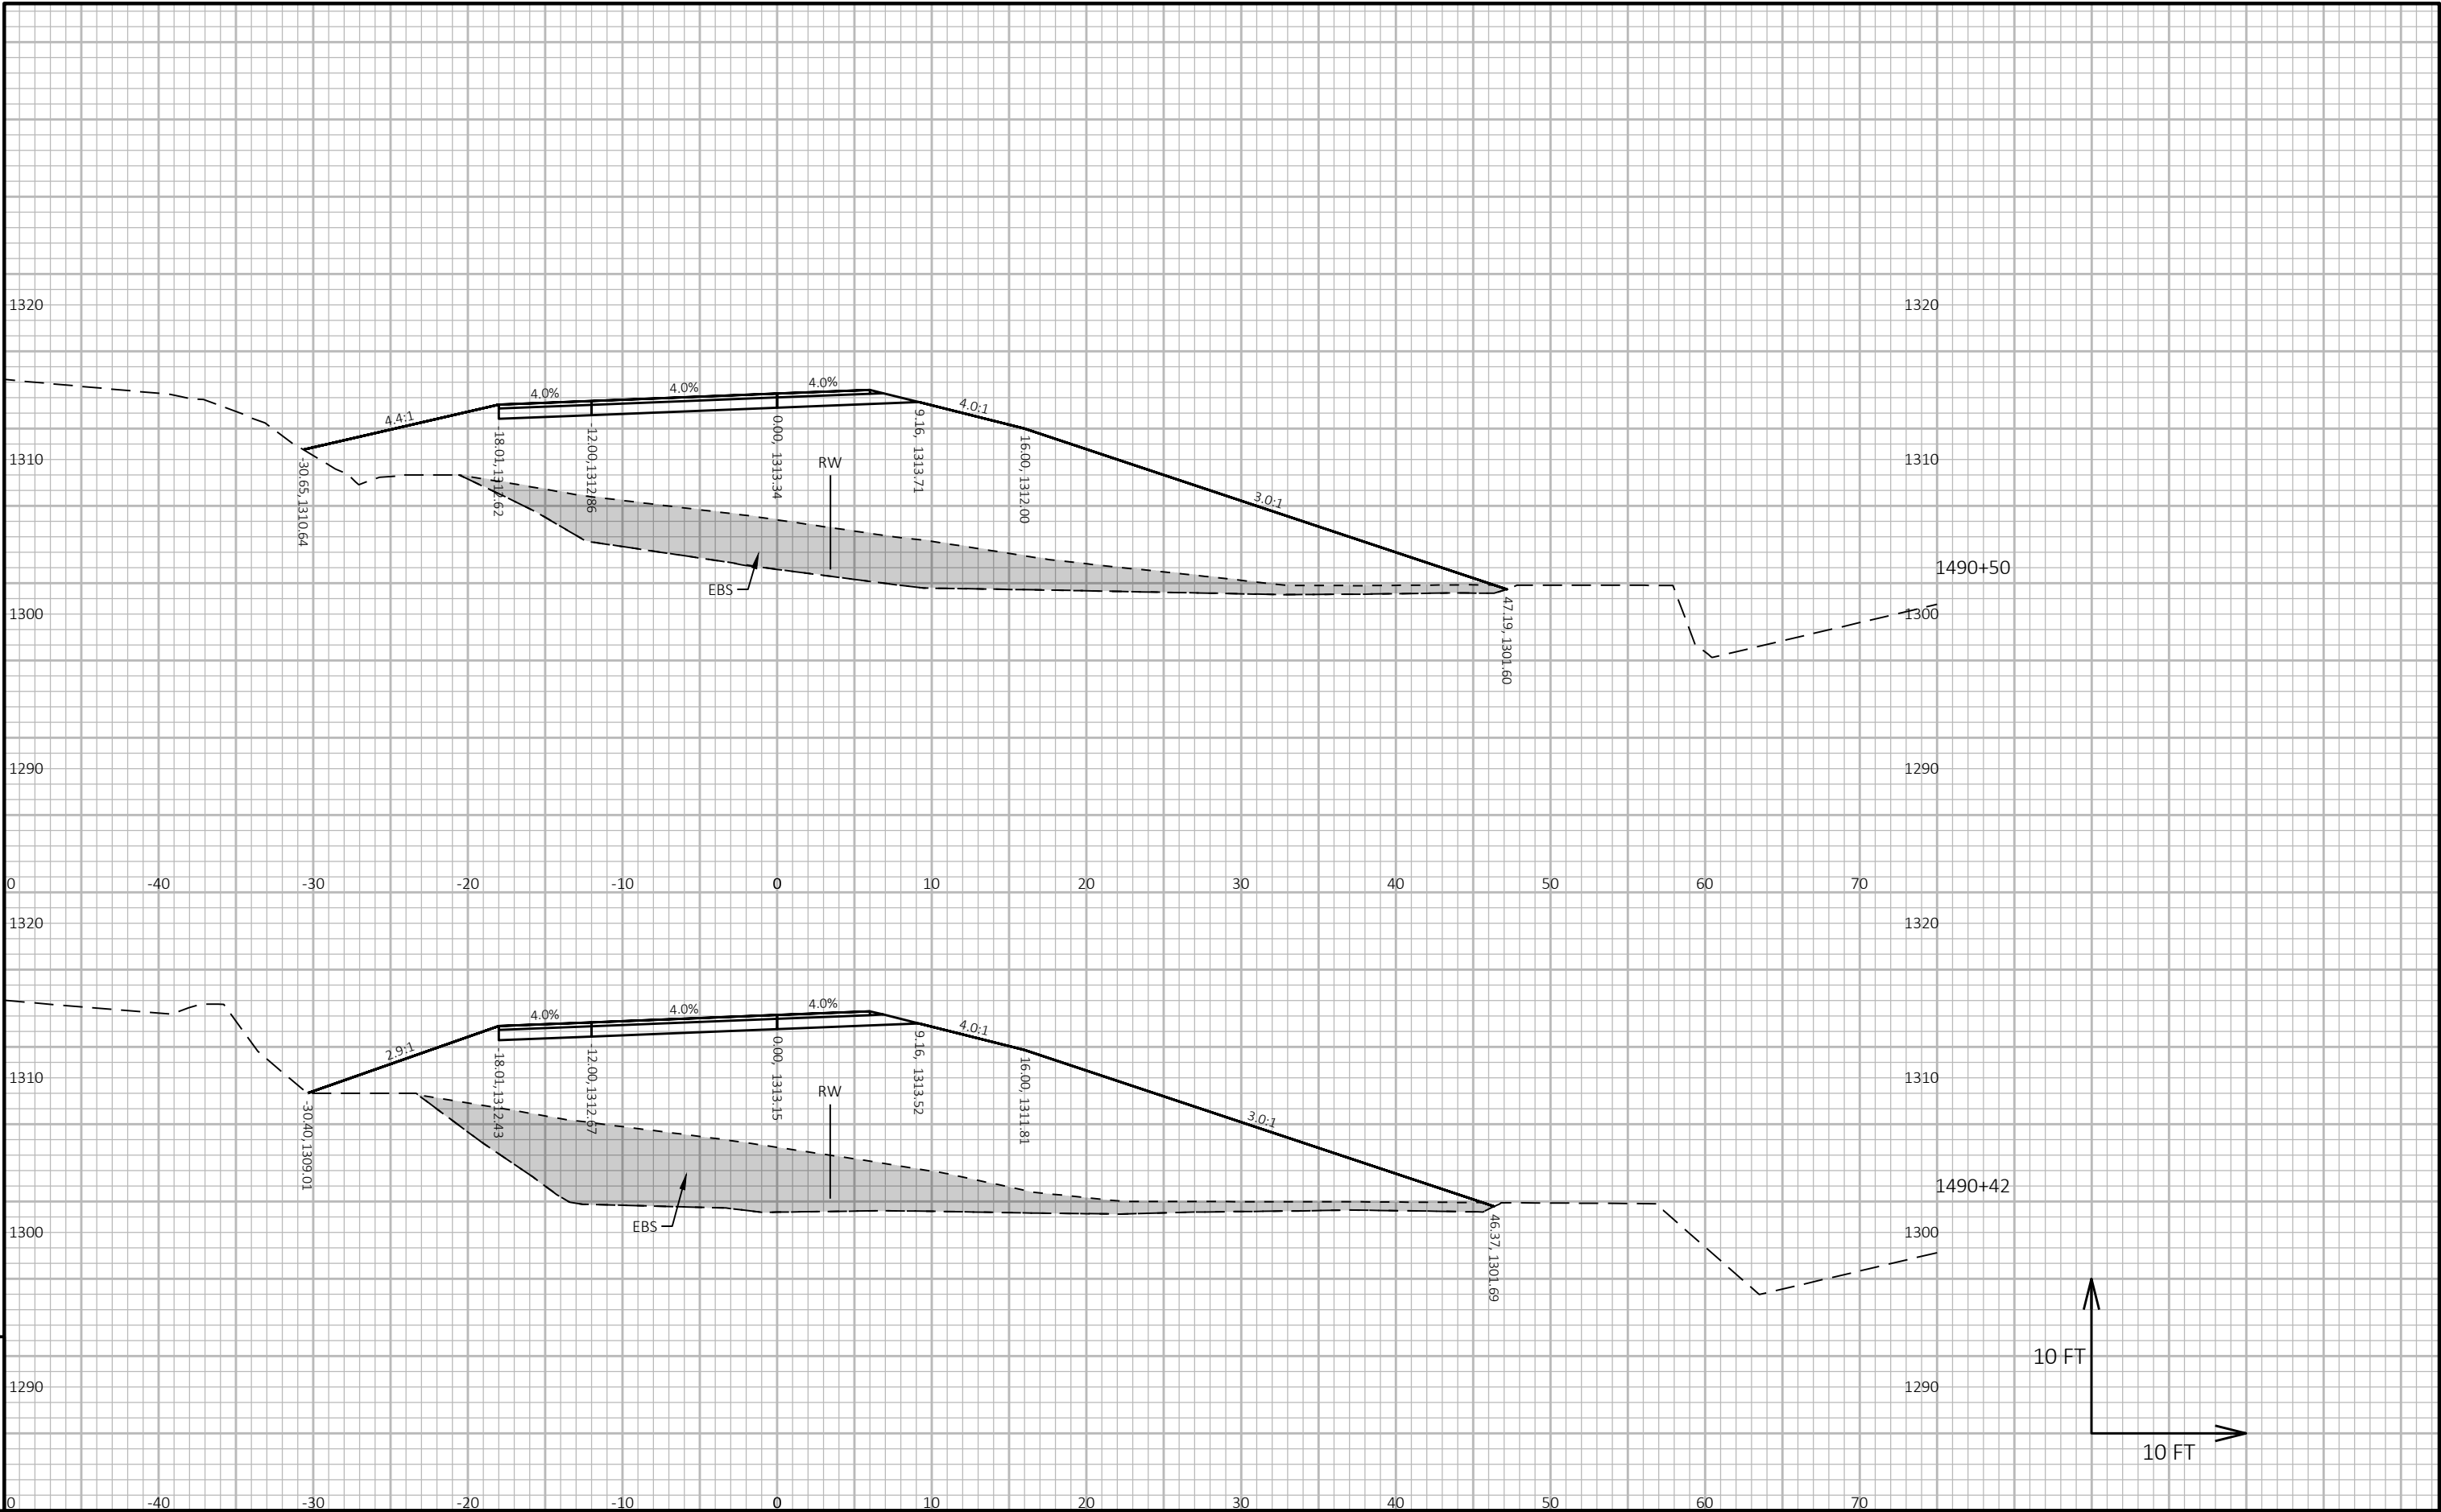

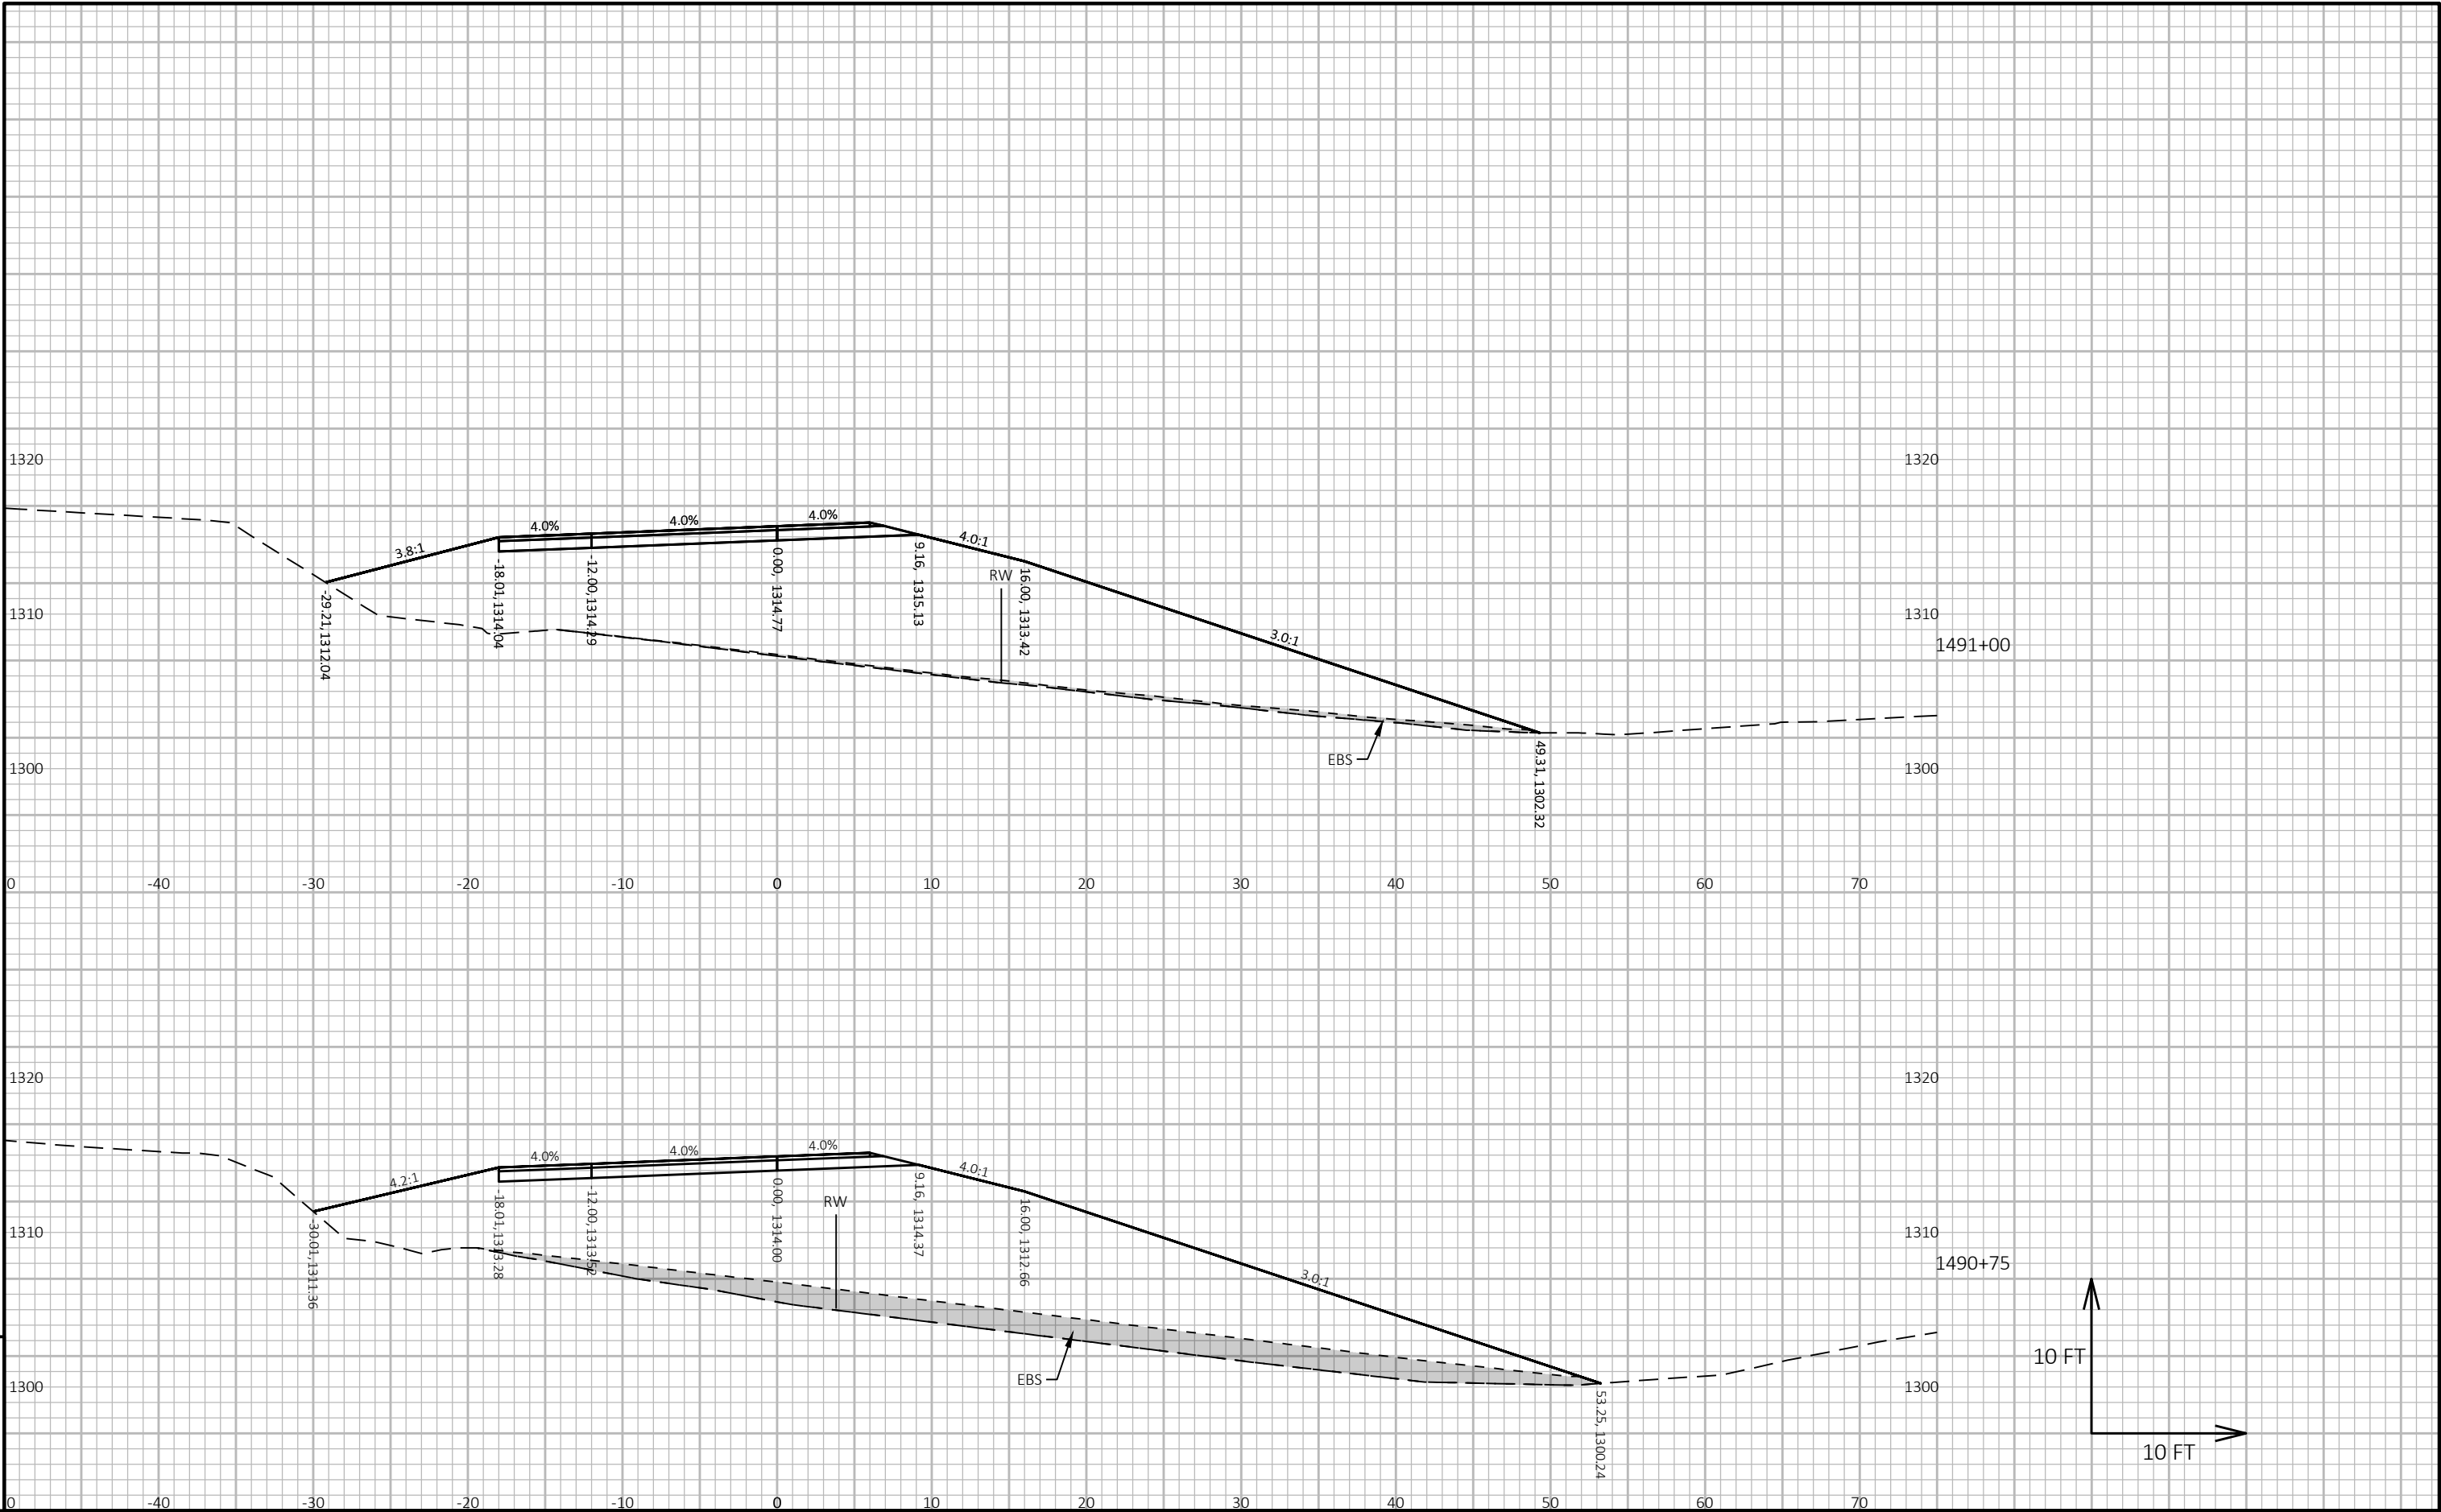


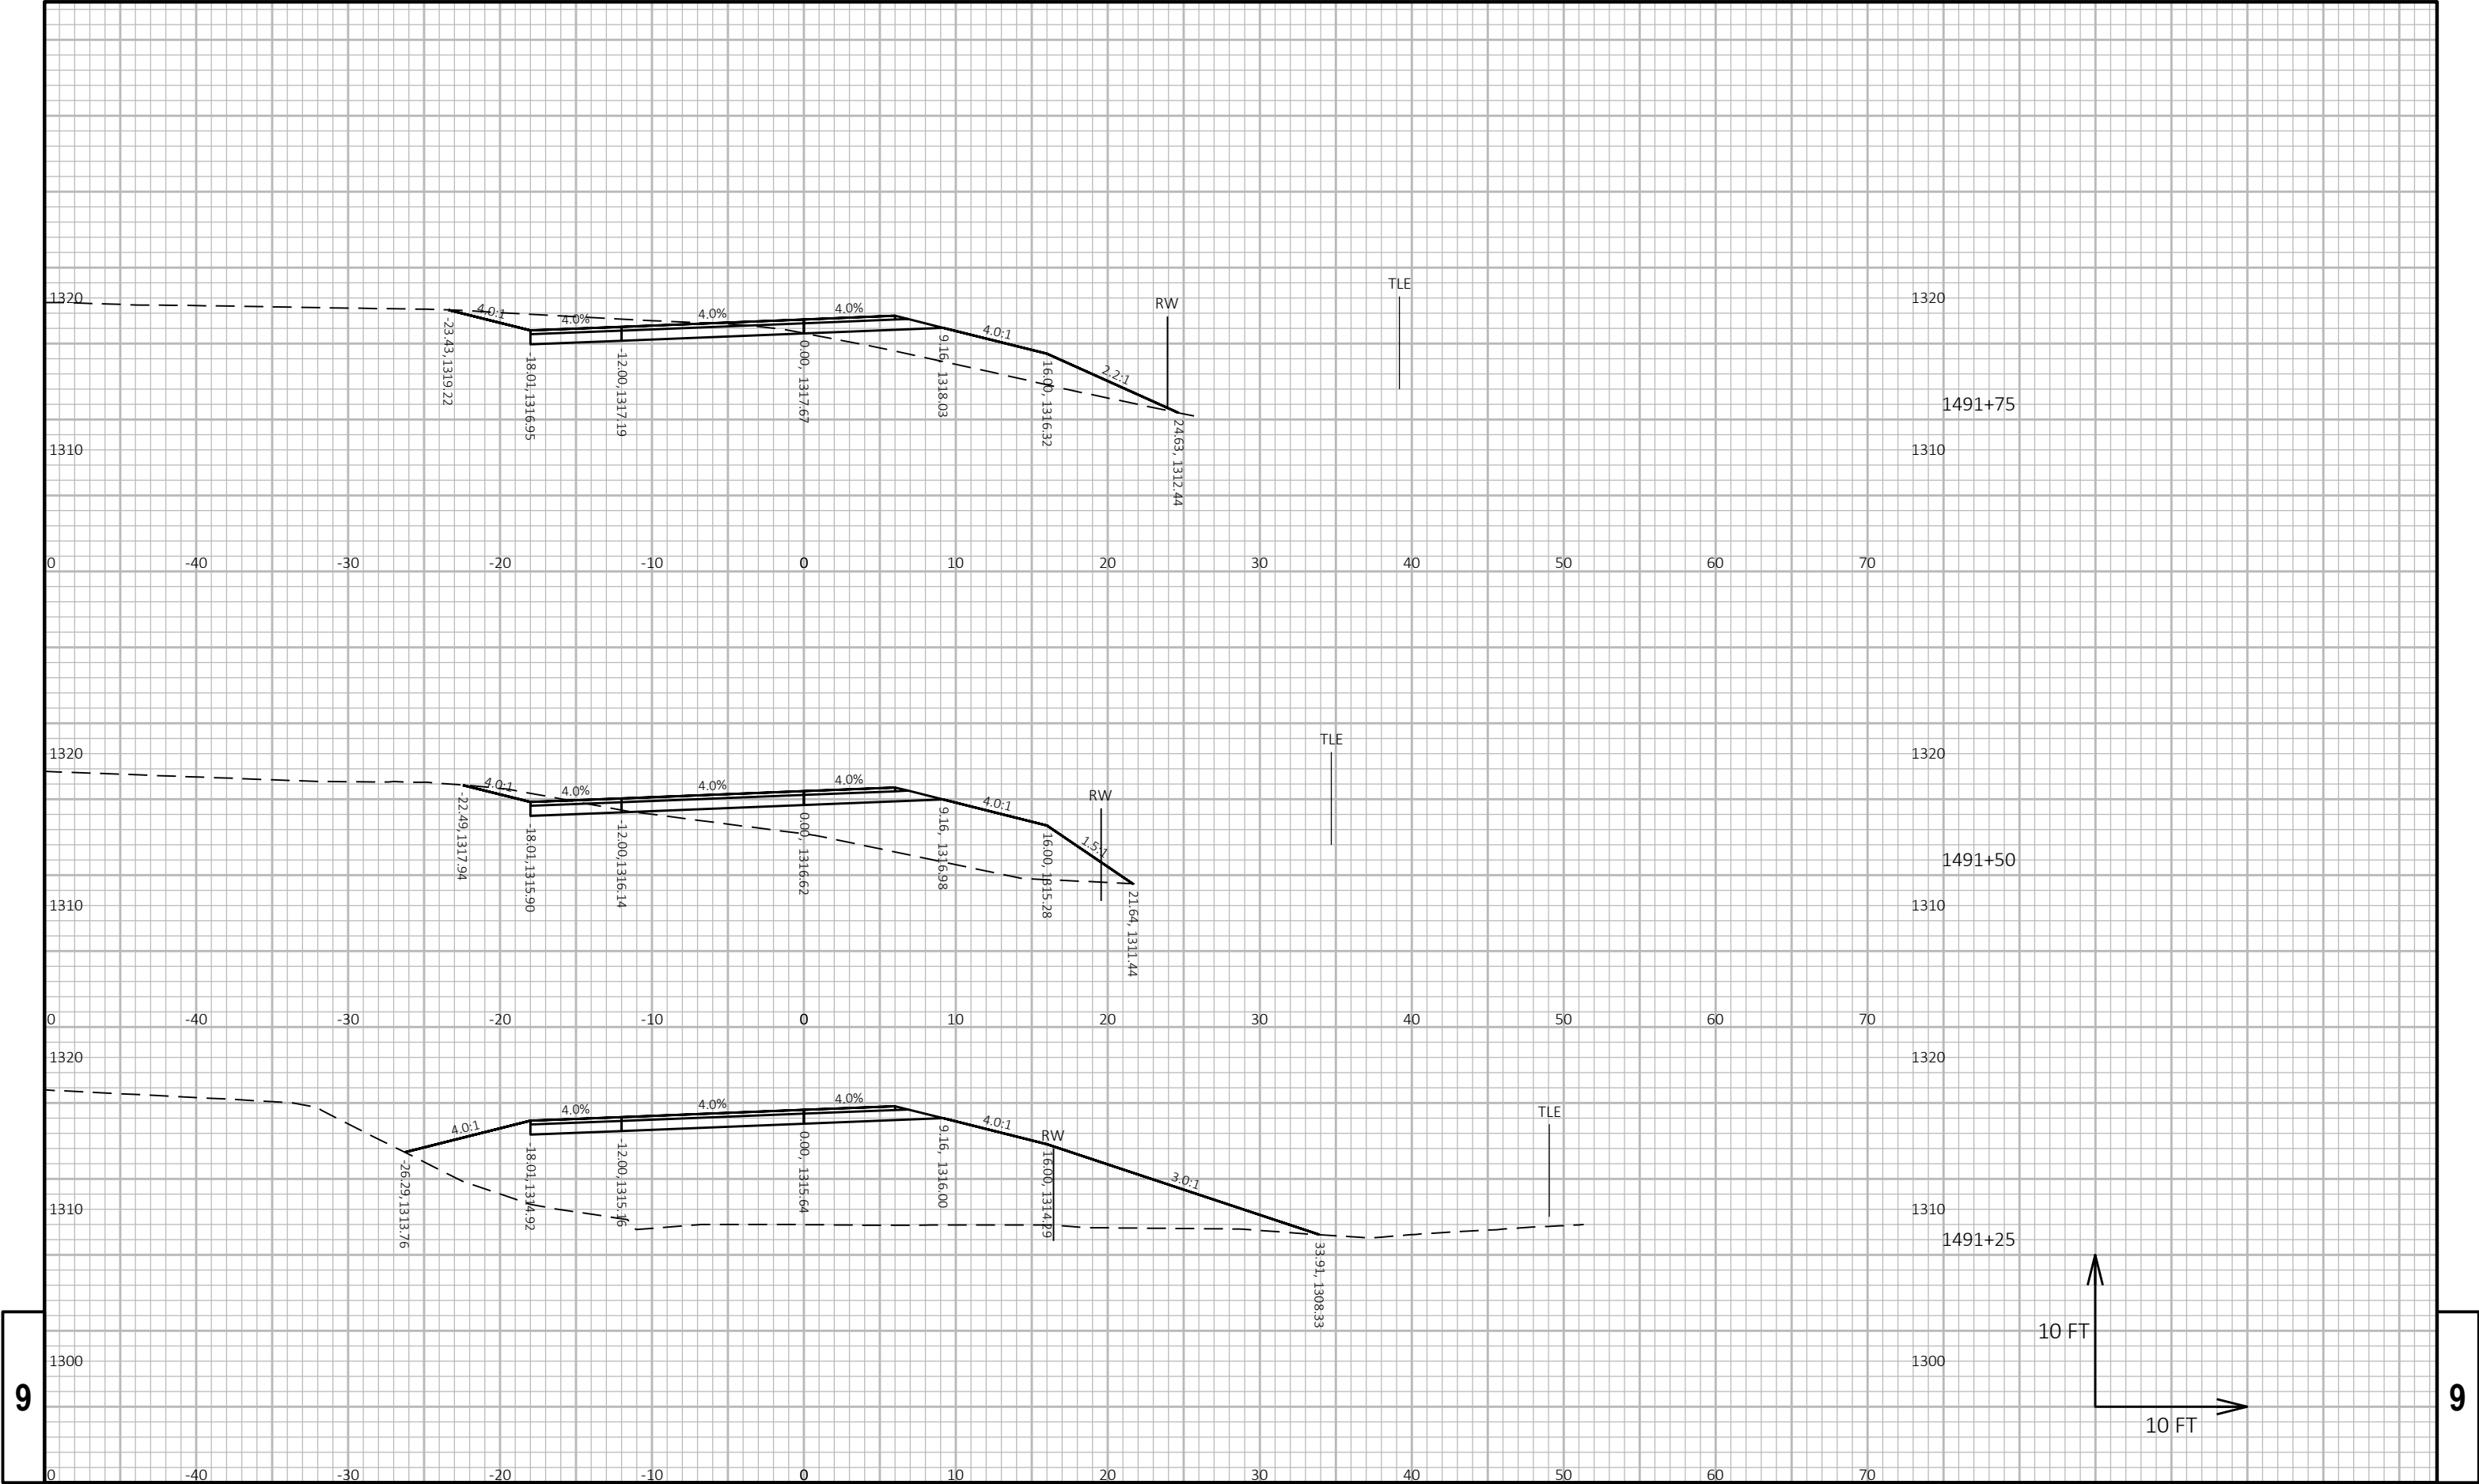

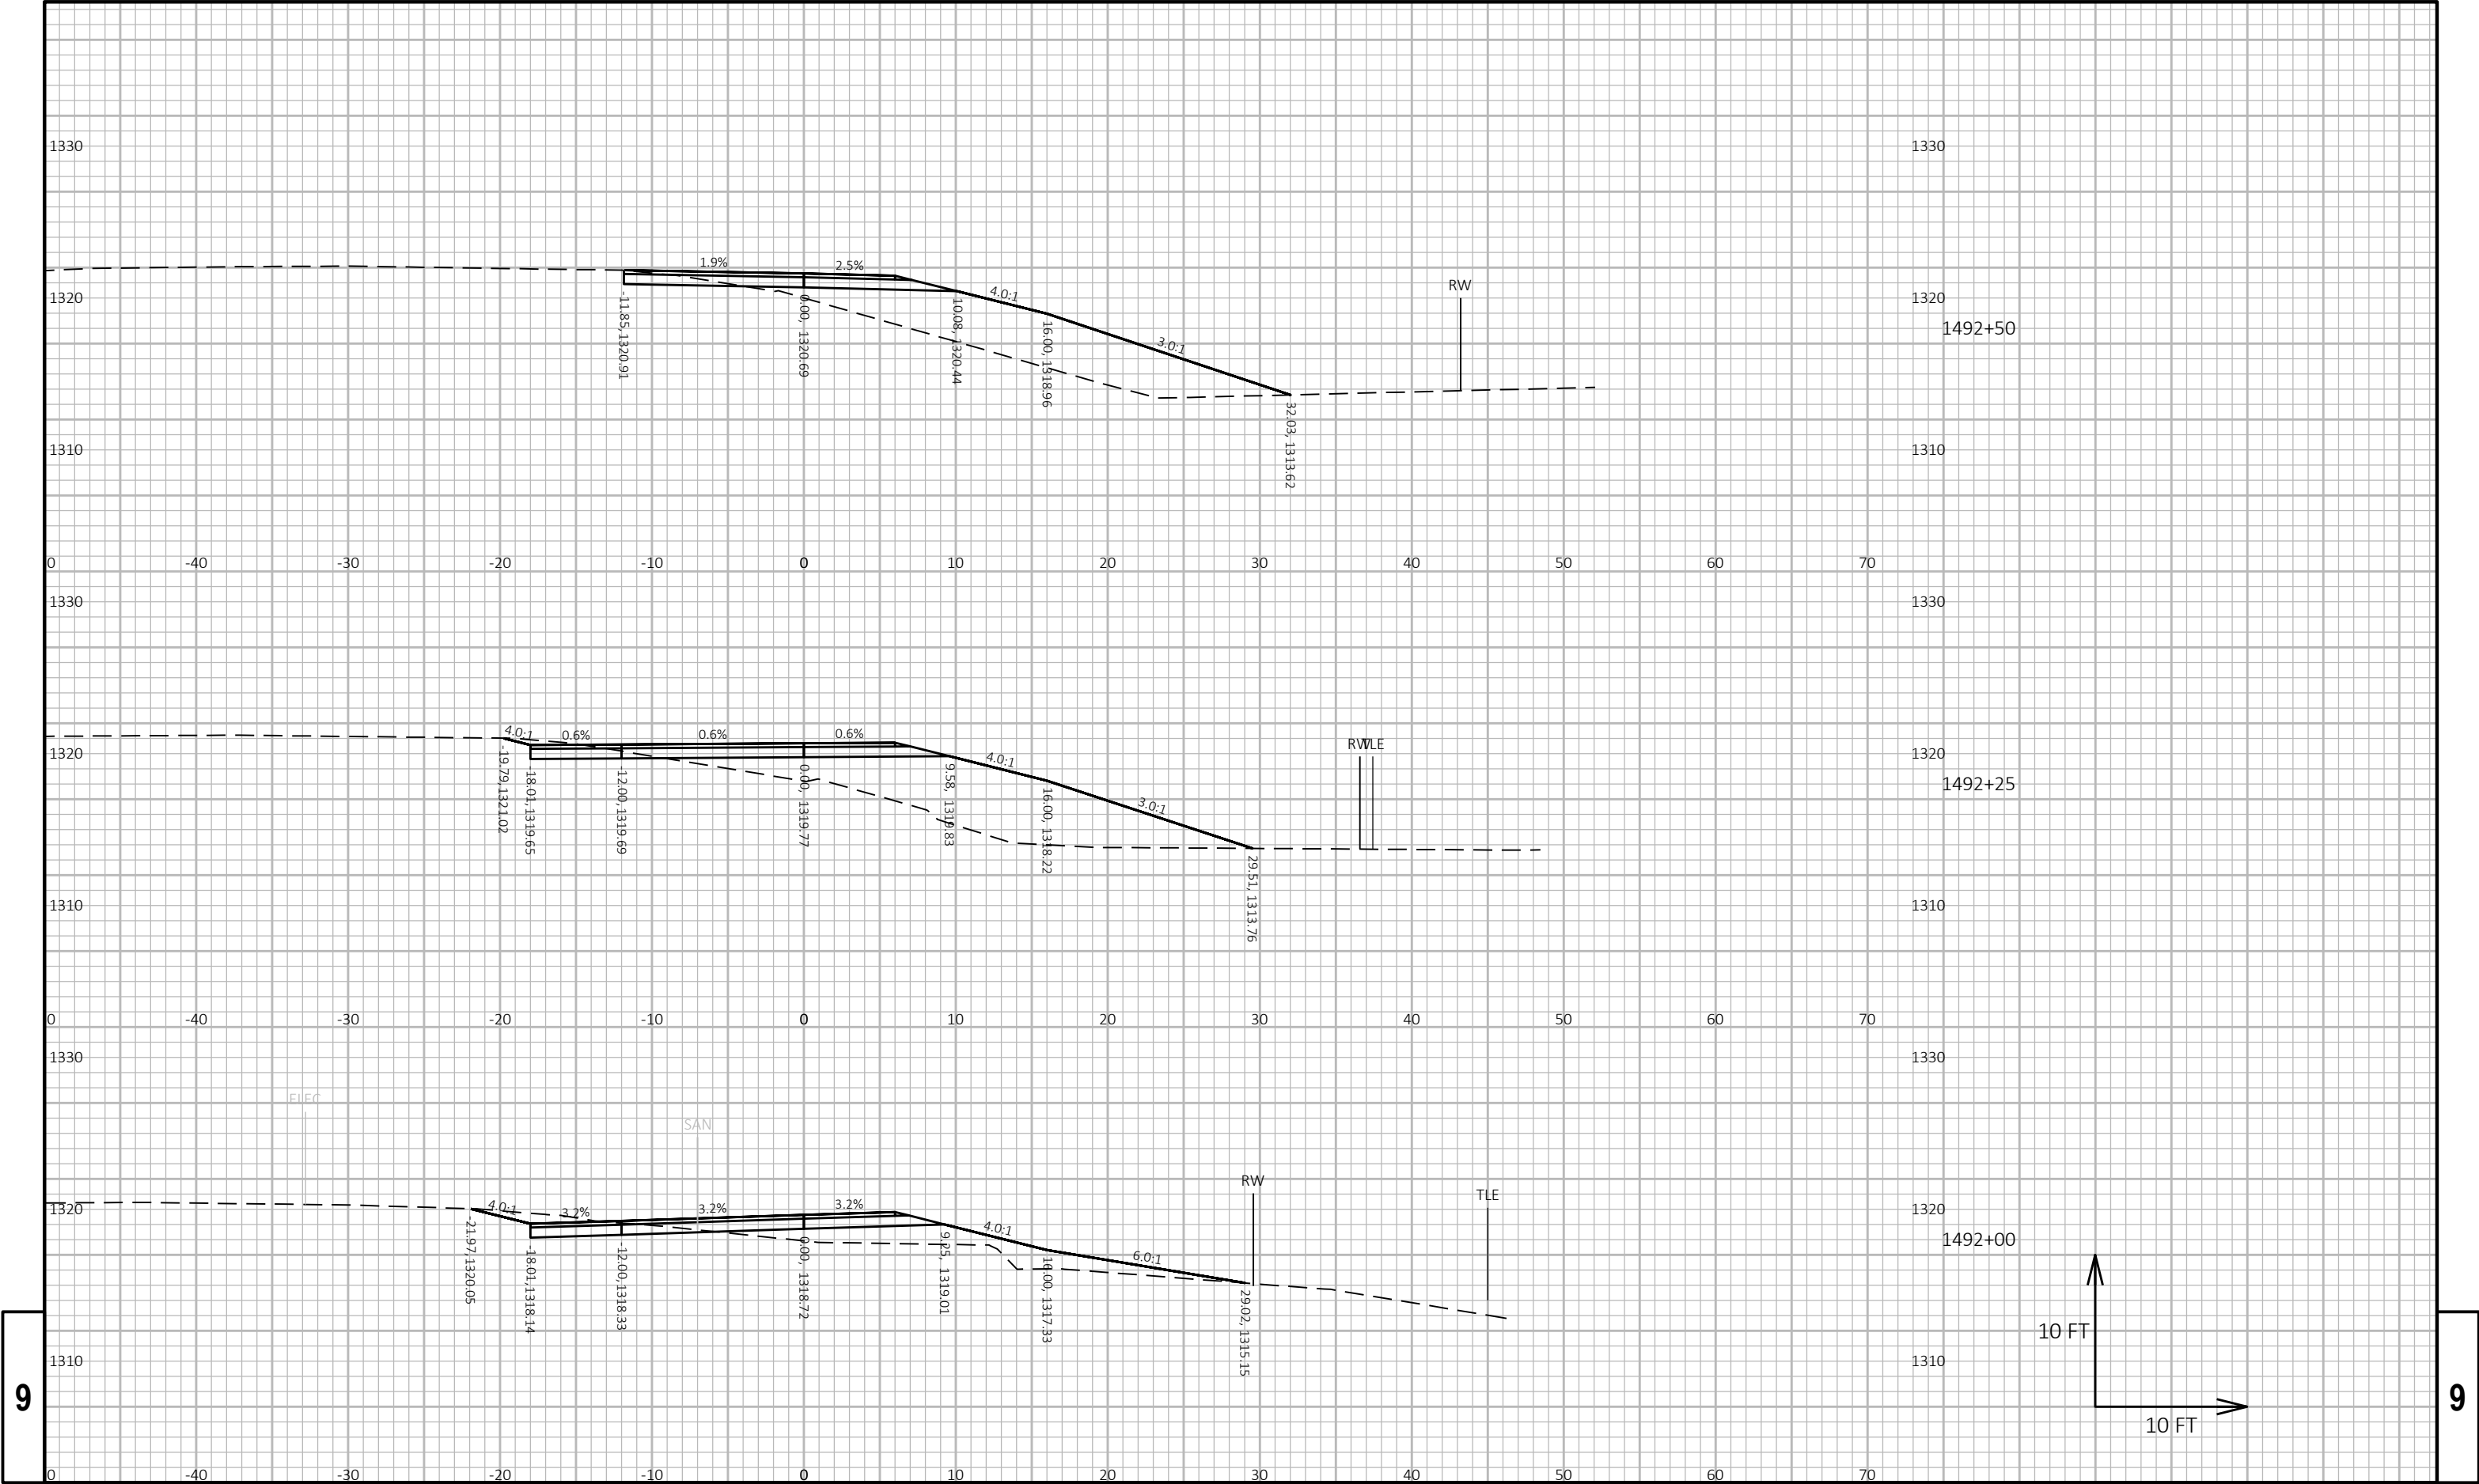


9

9

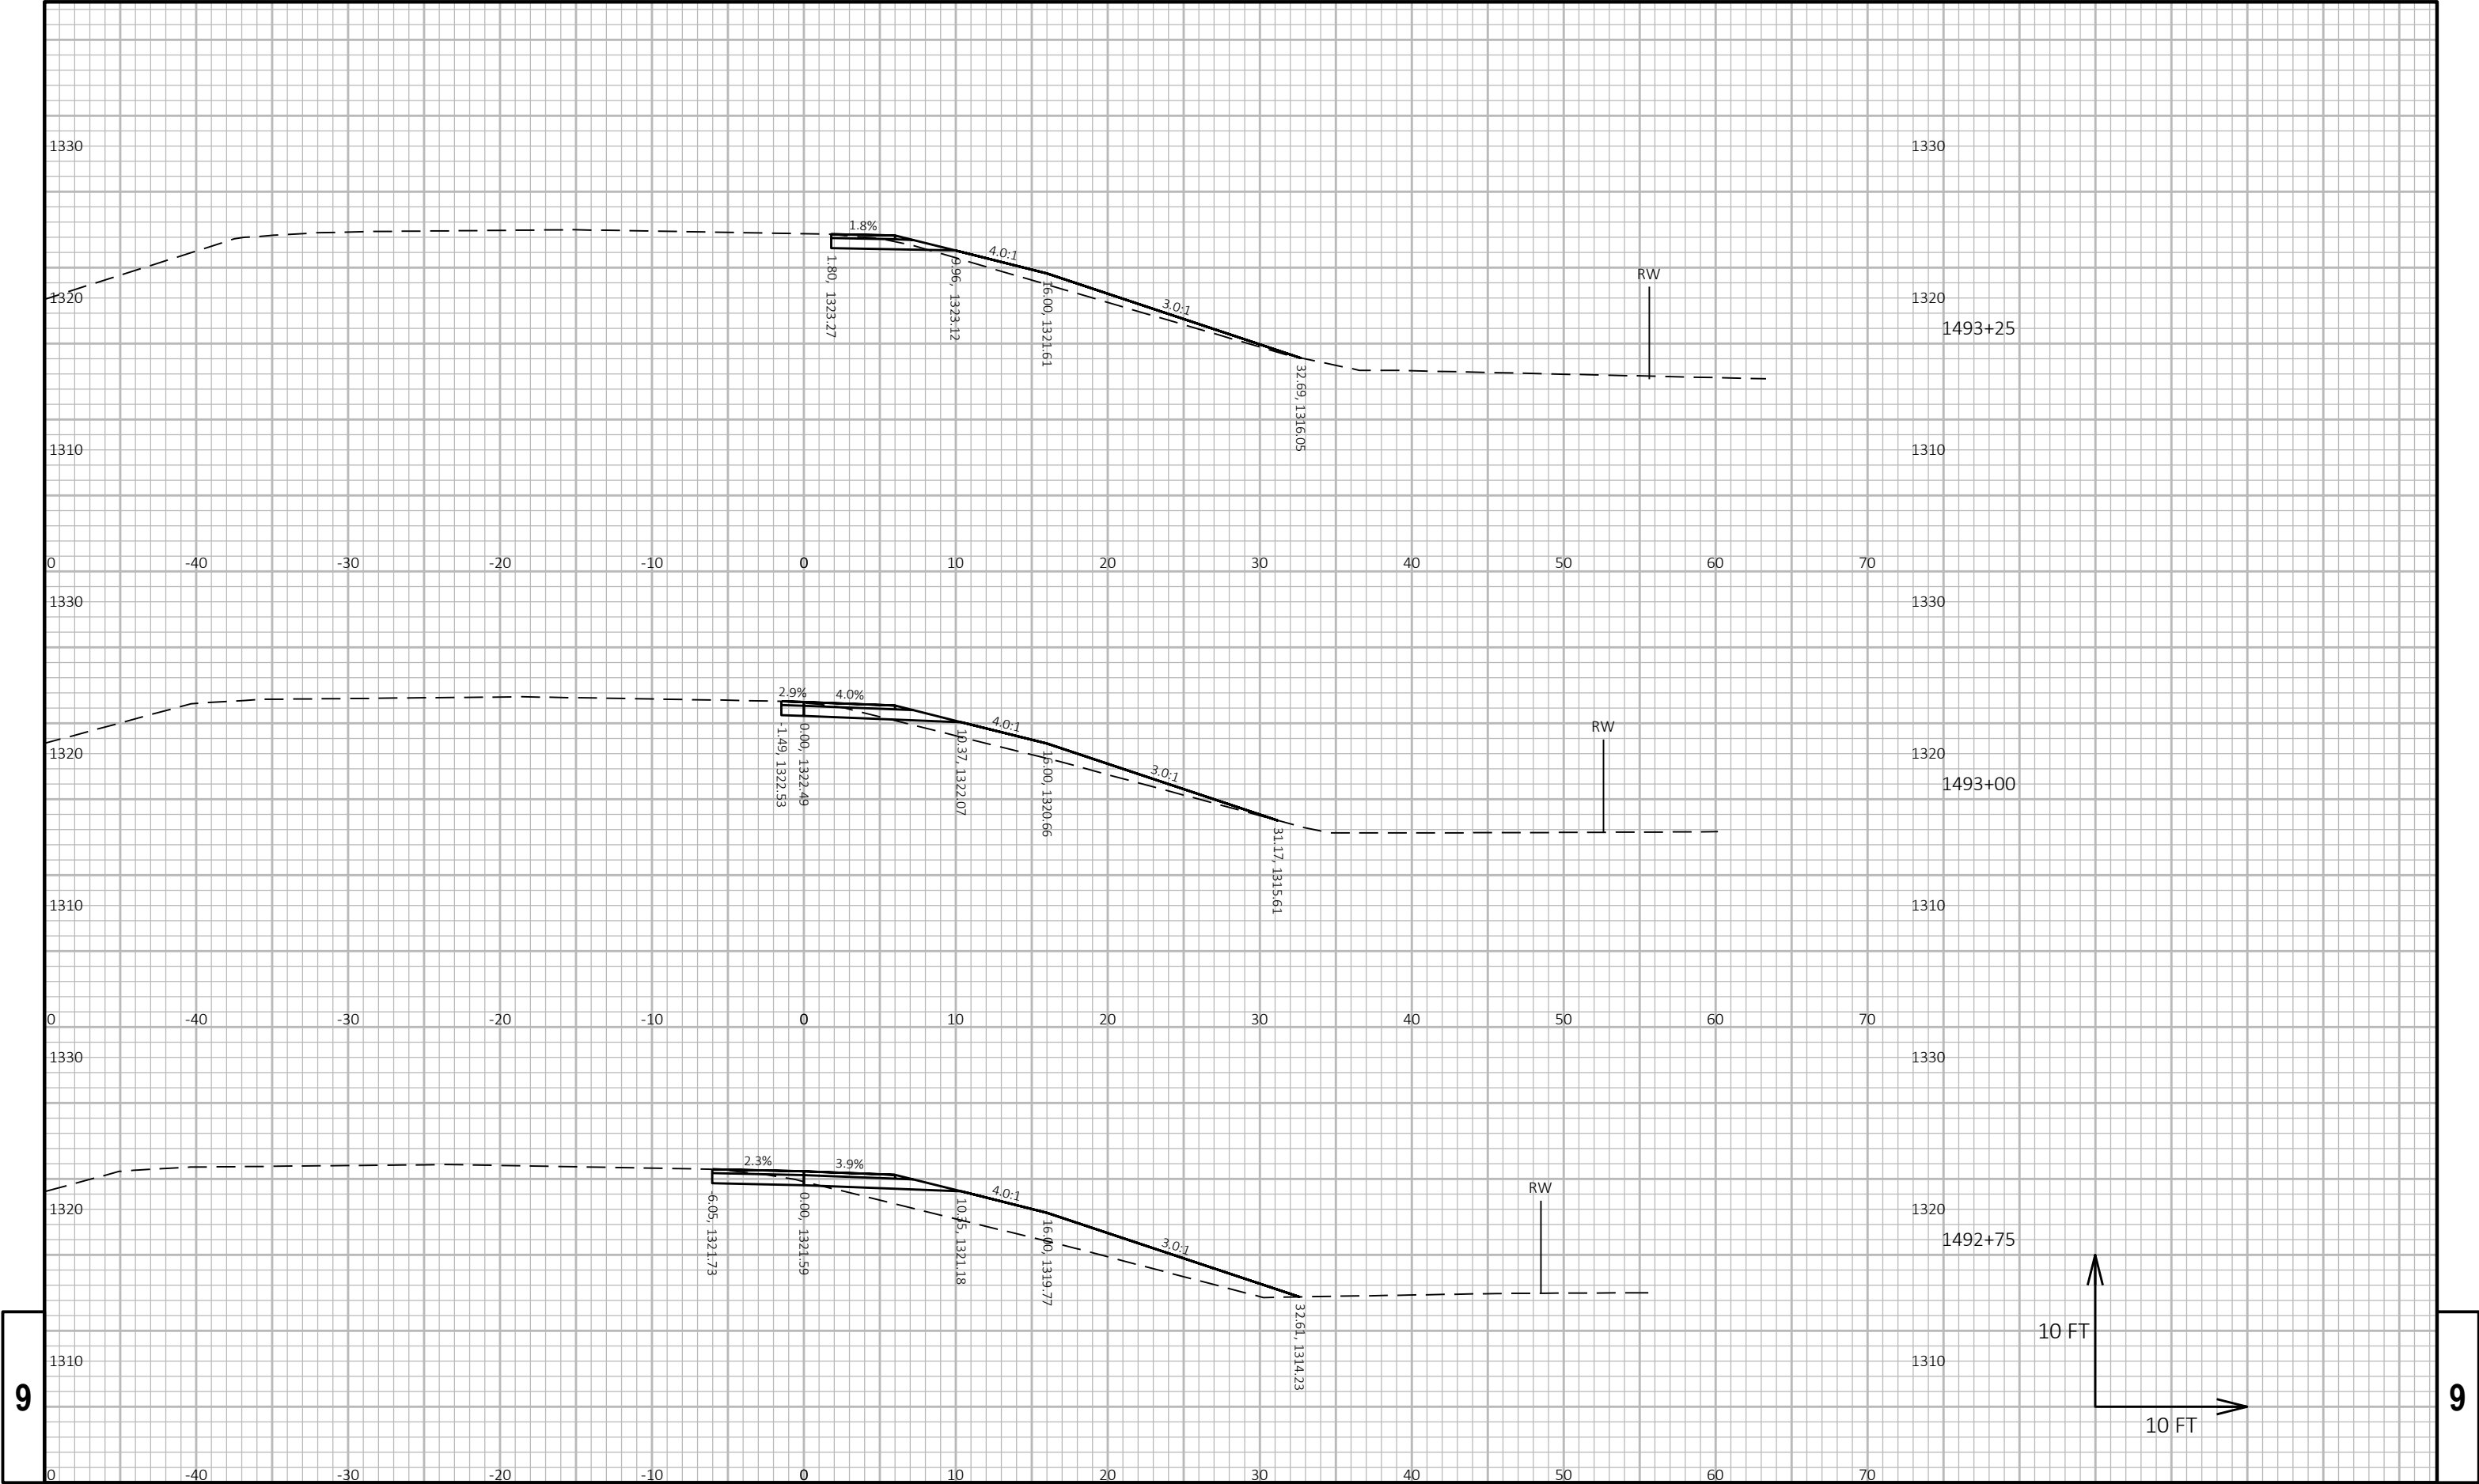

9


9

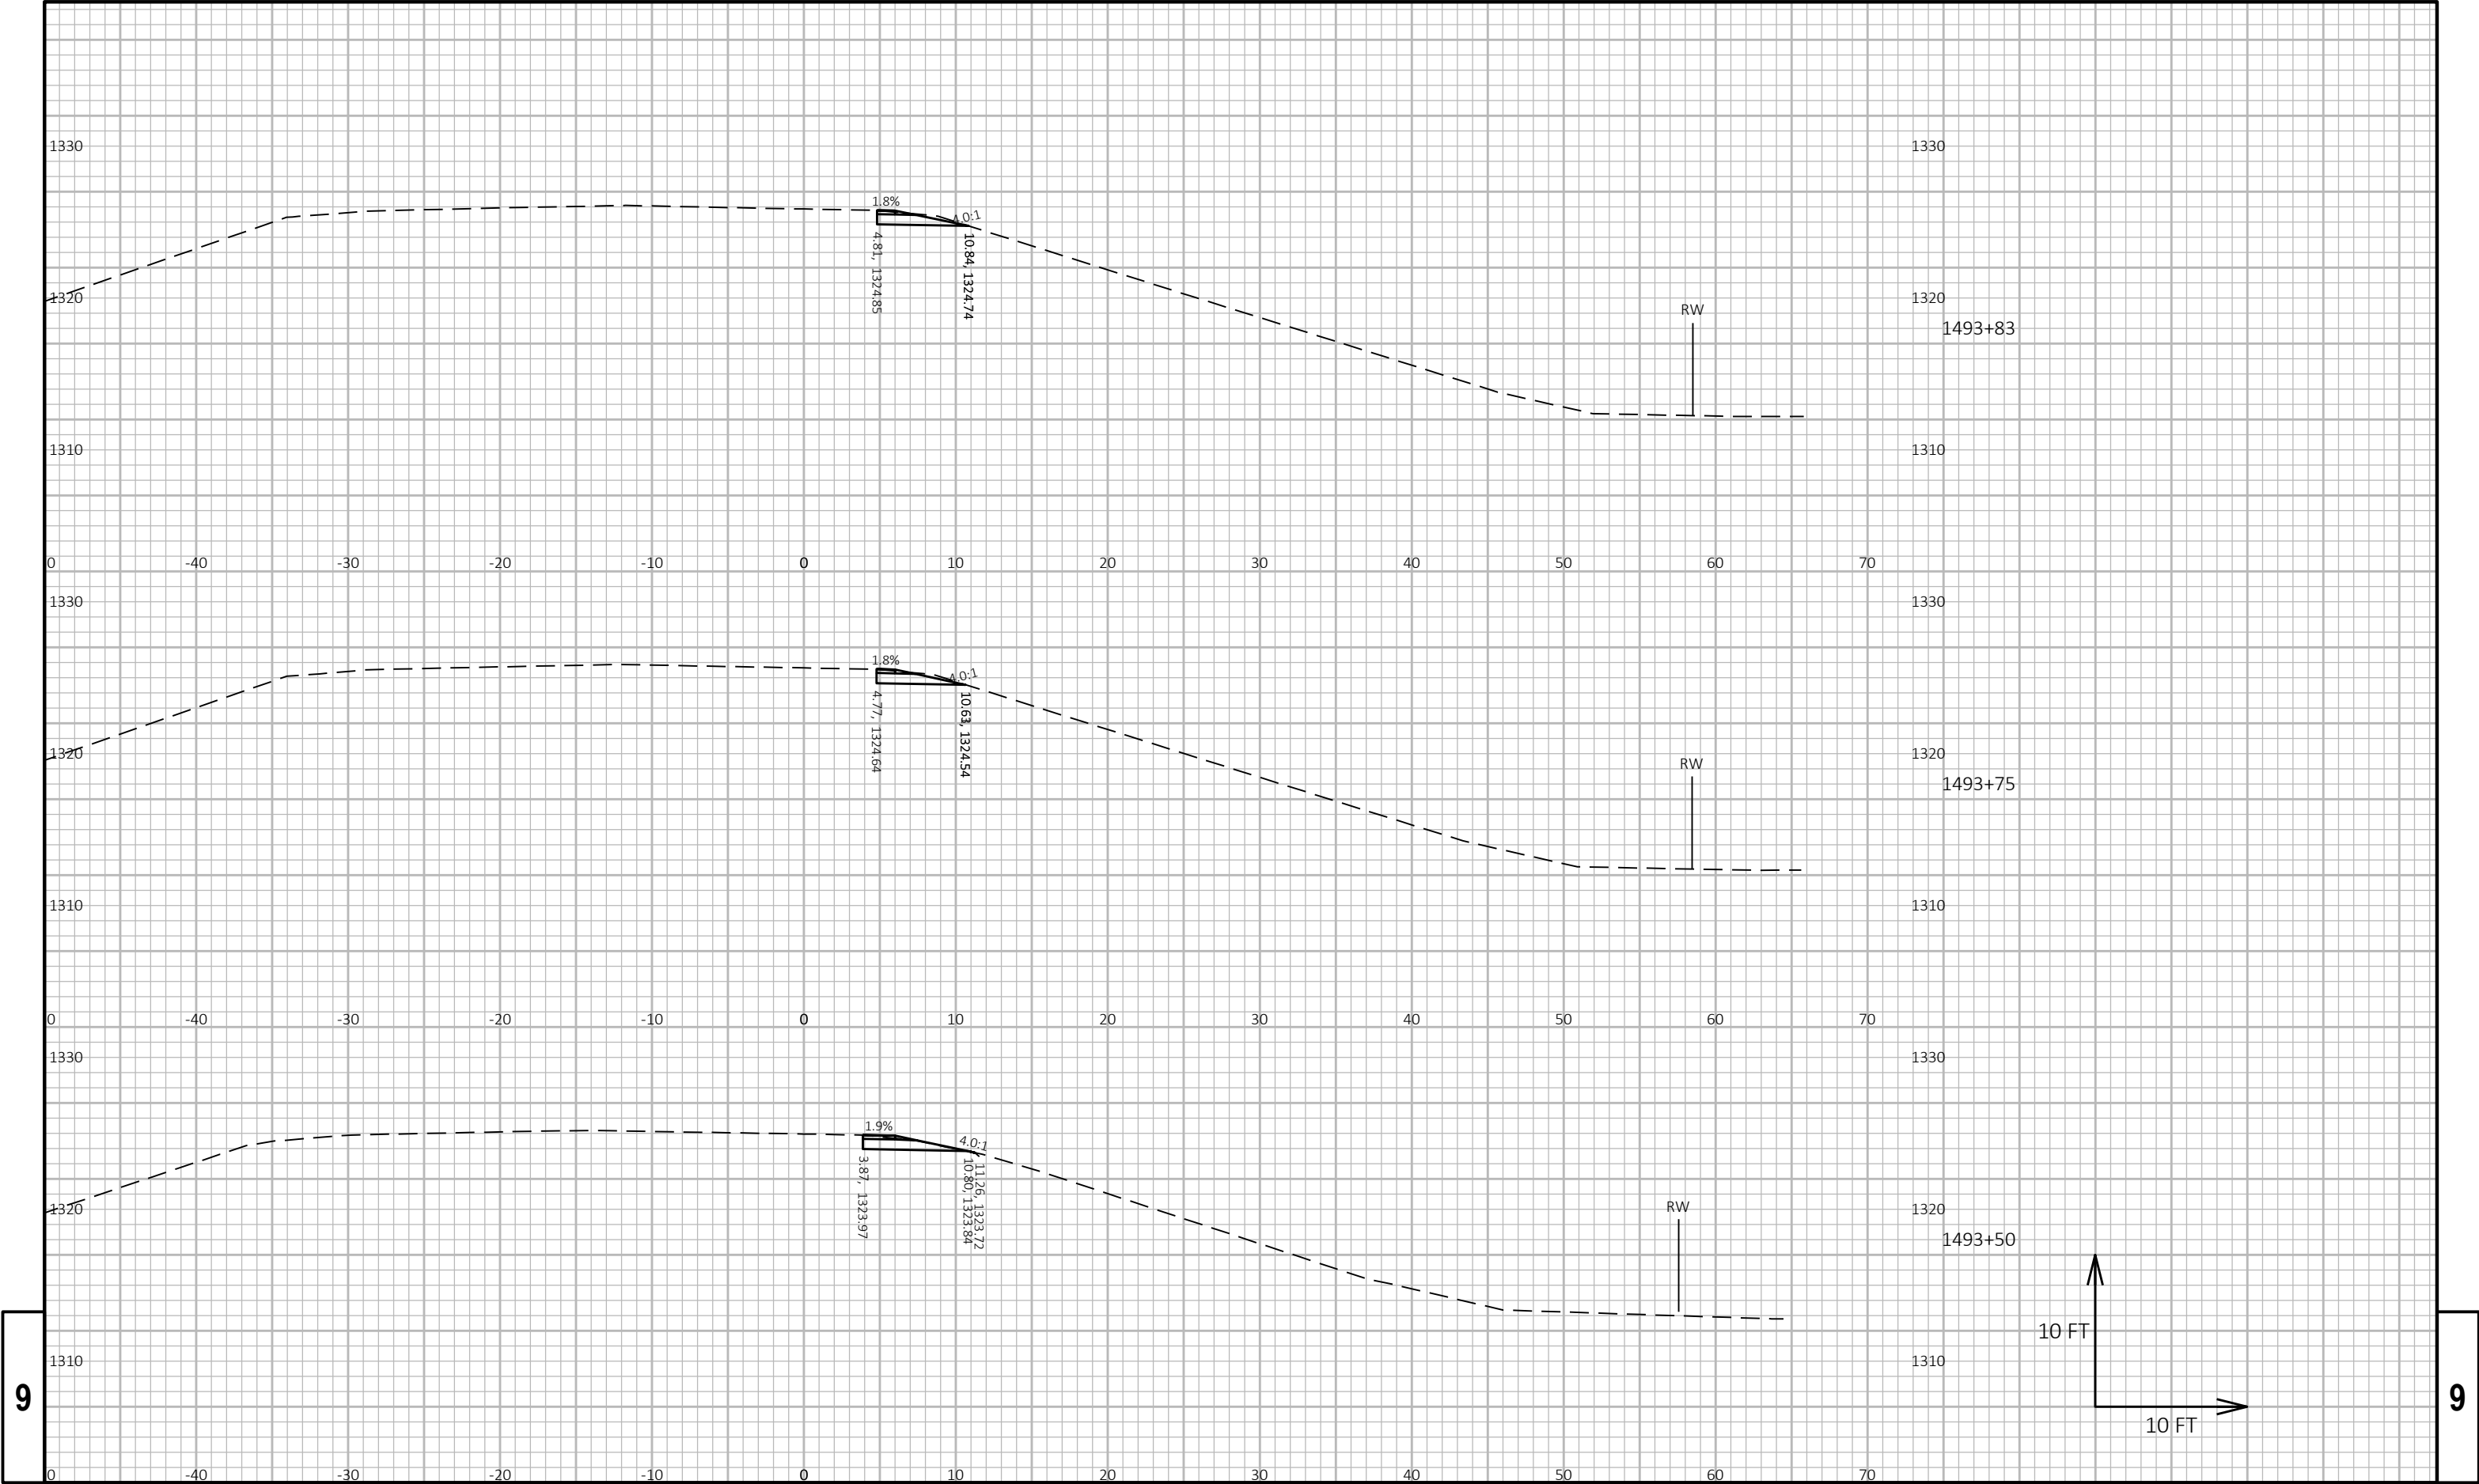



9


9



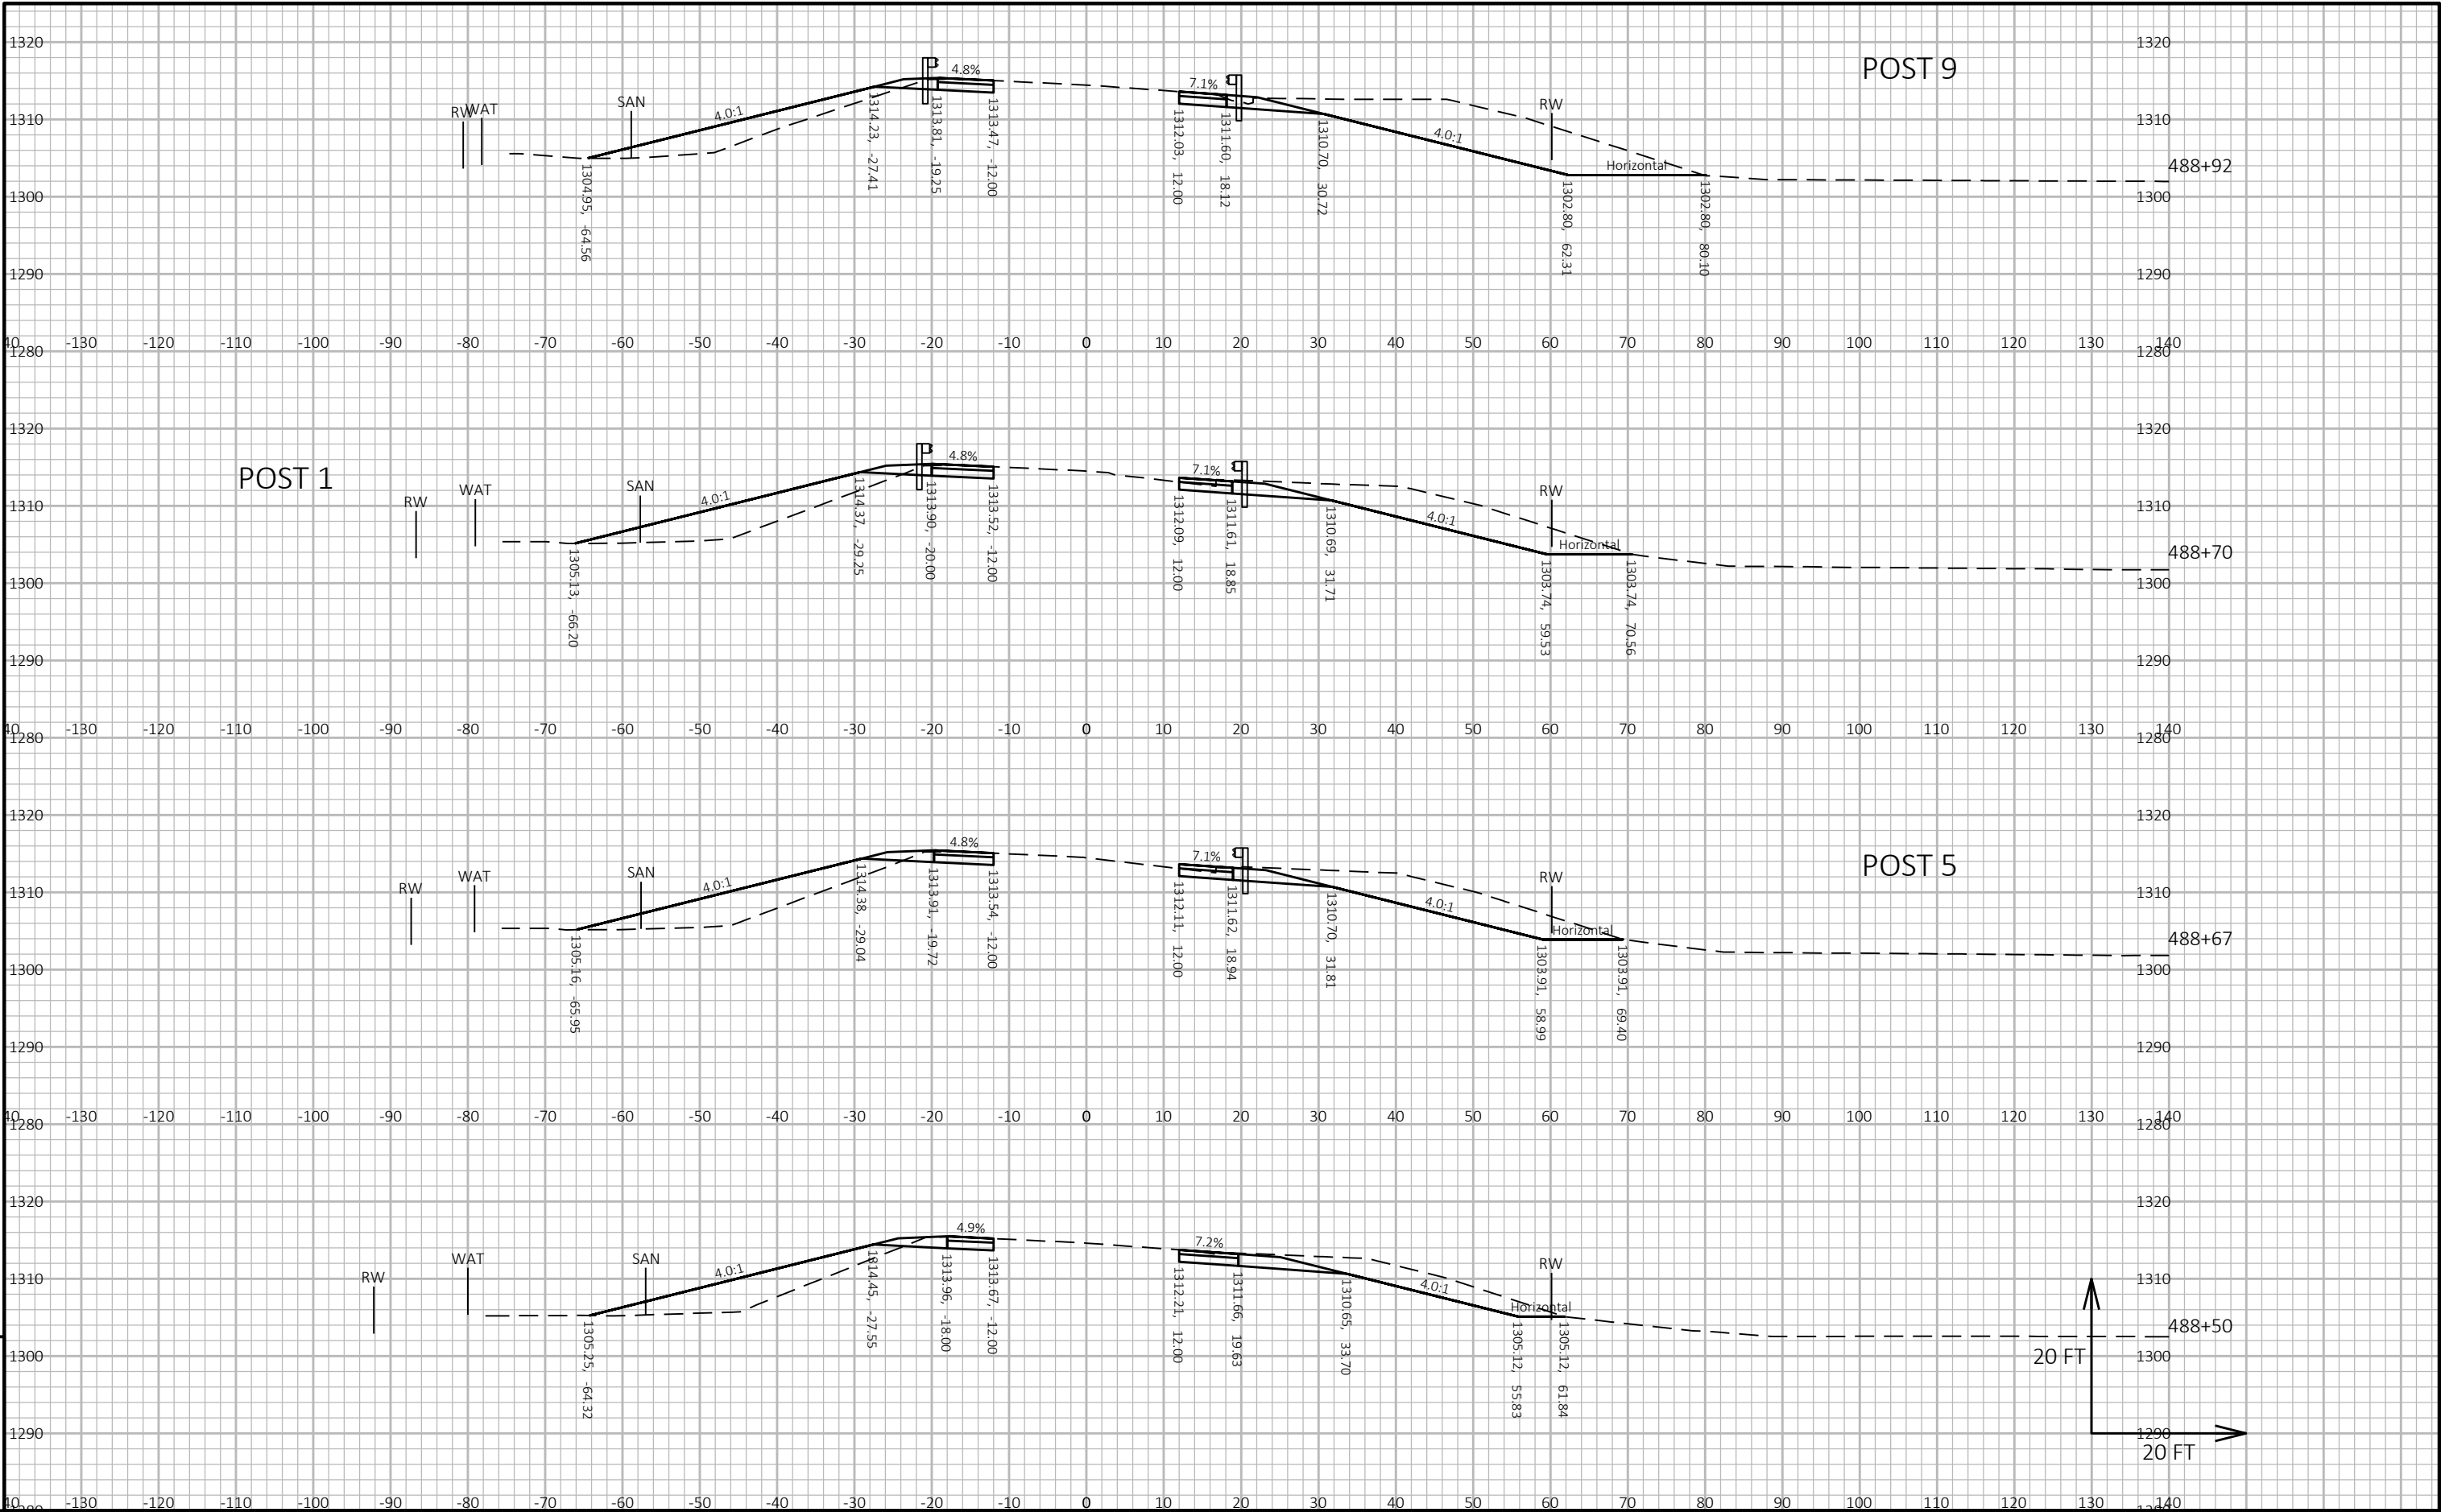


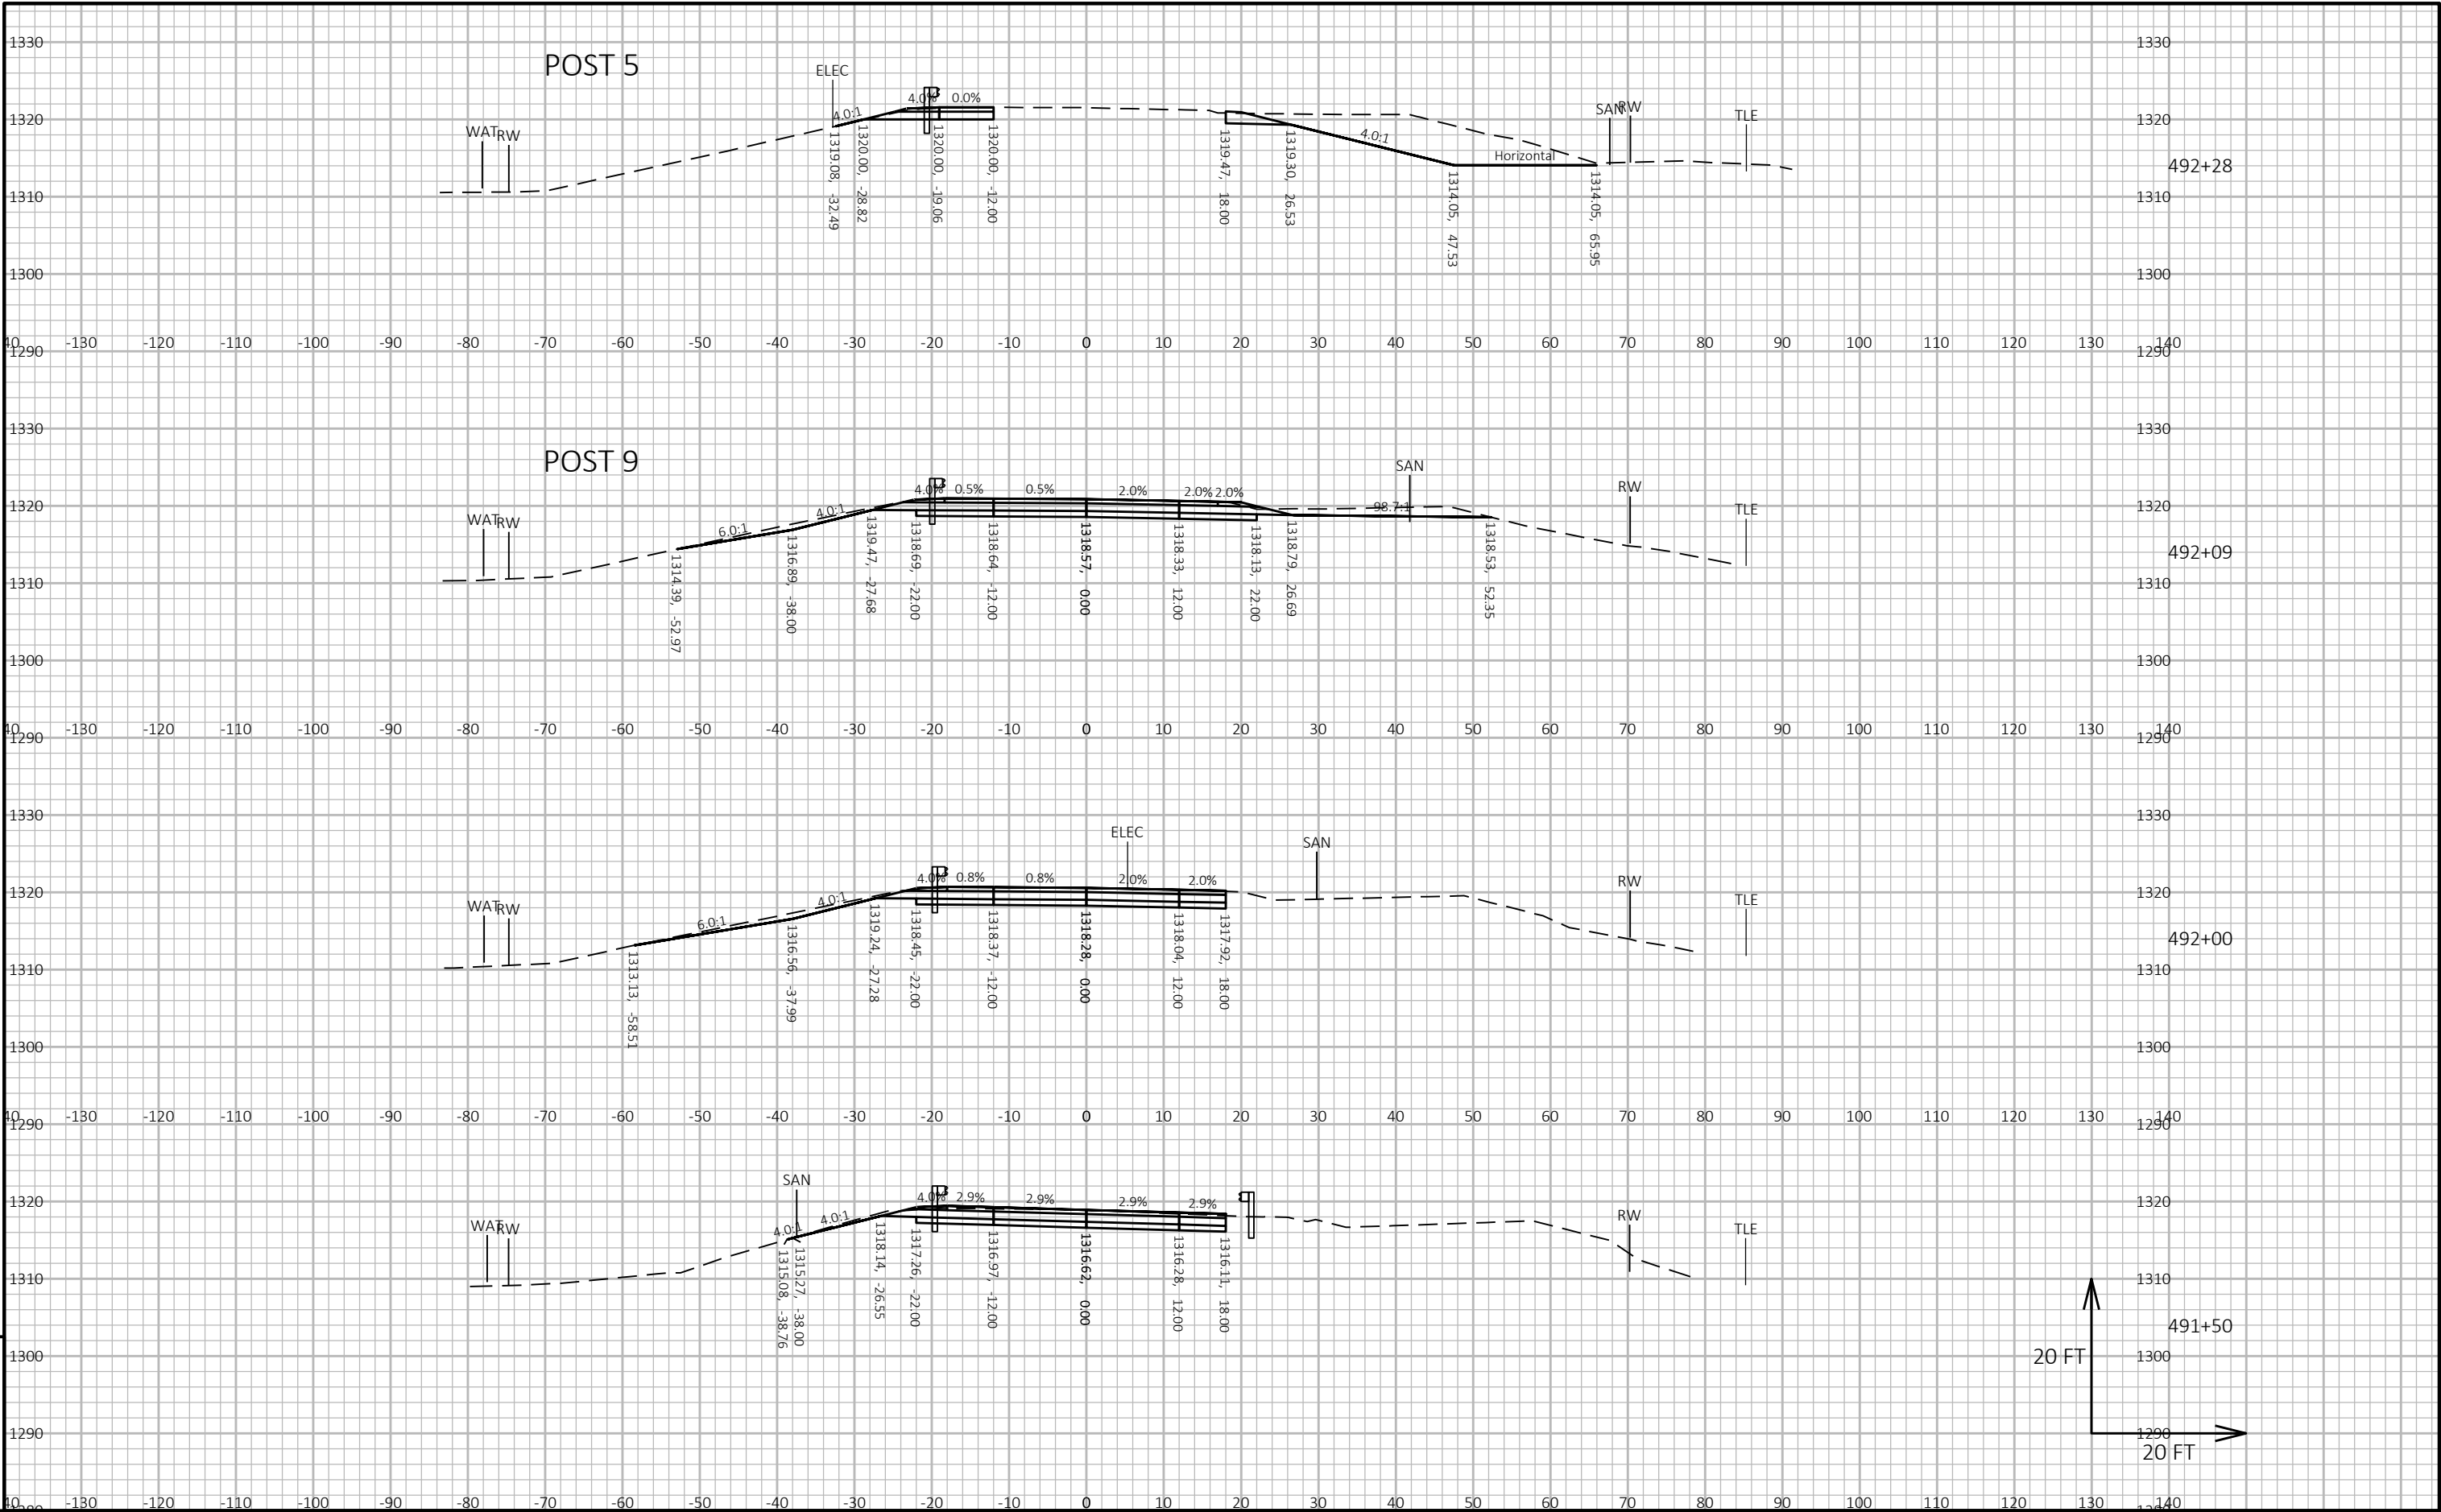

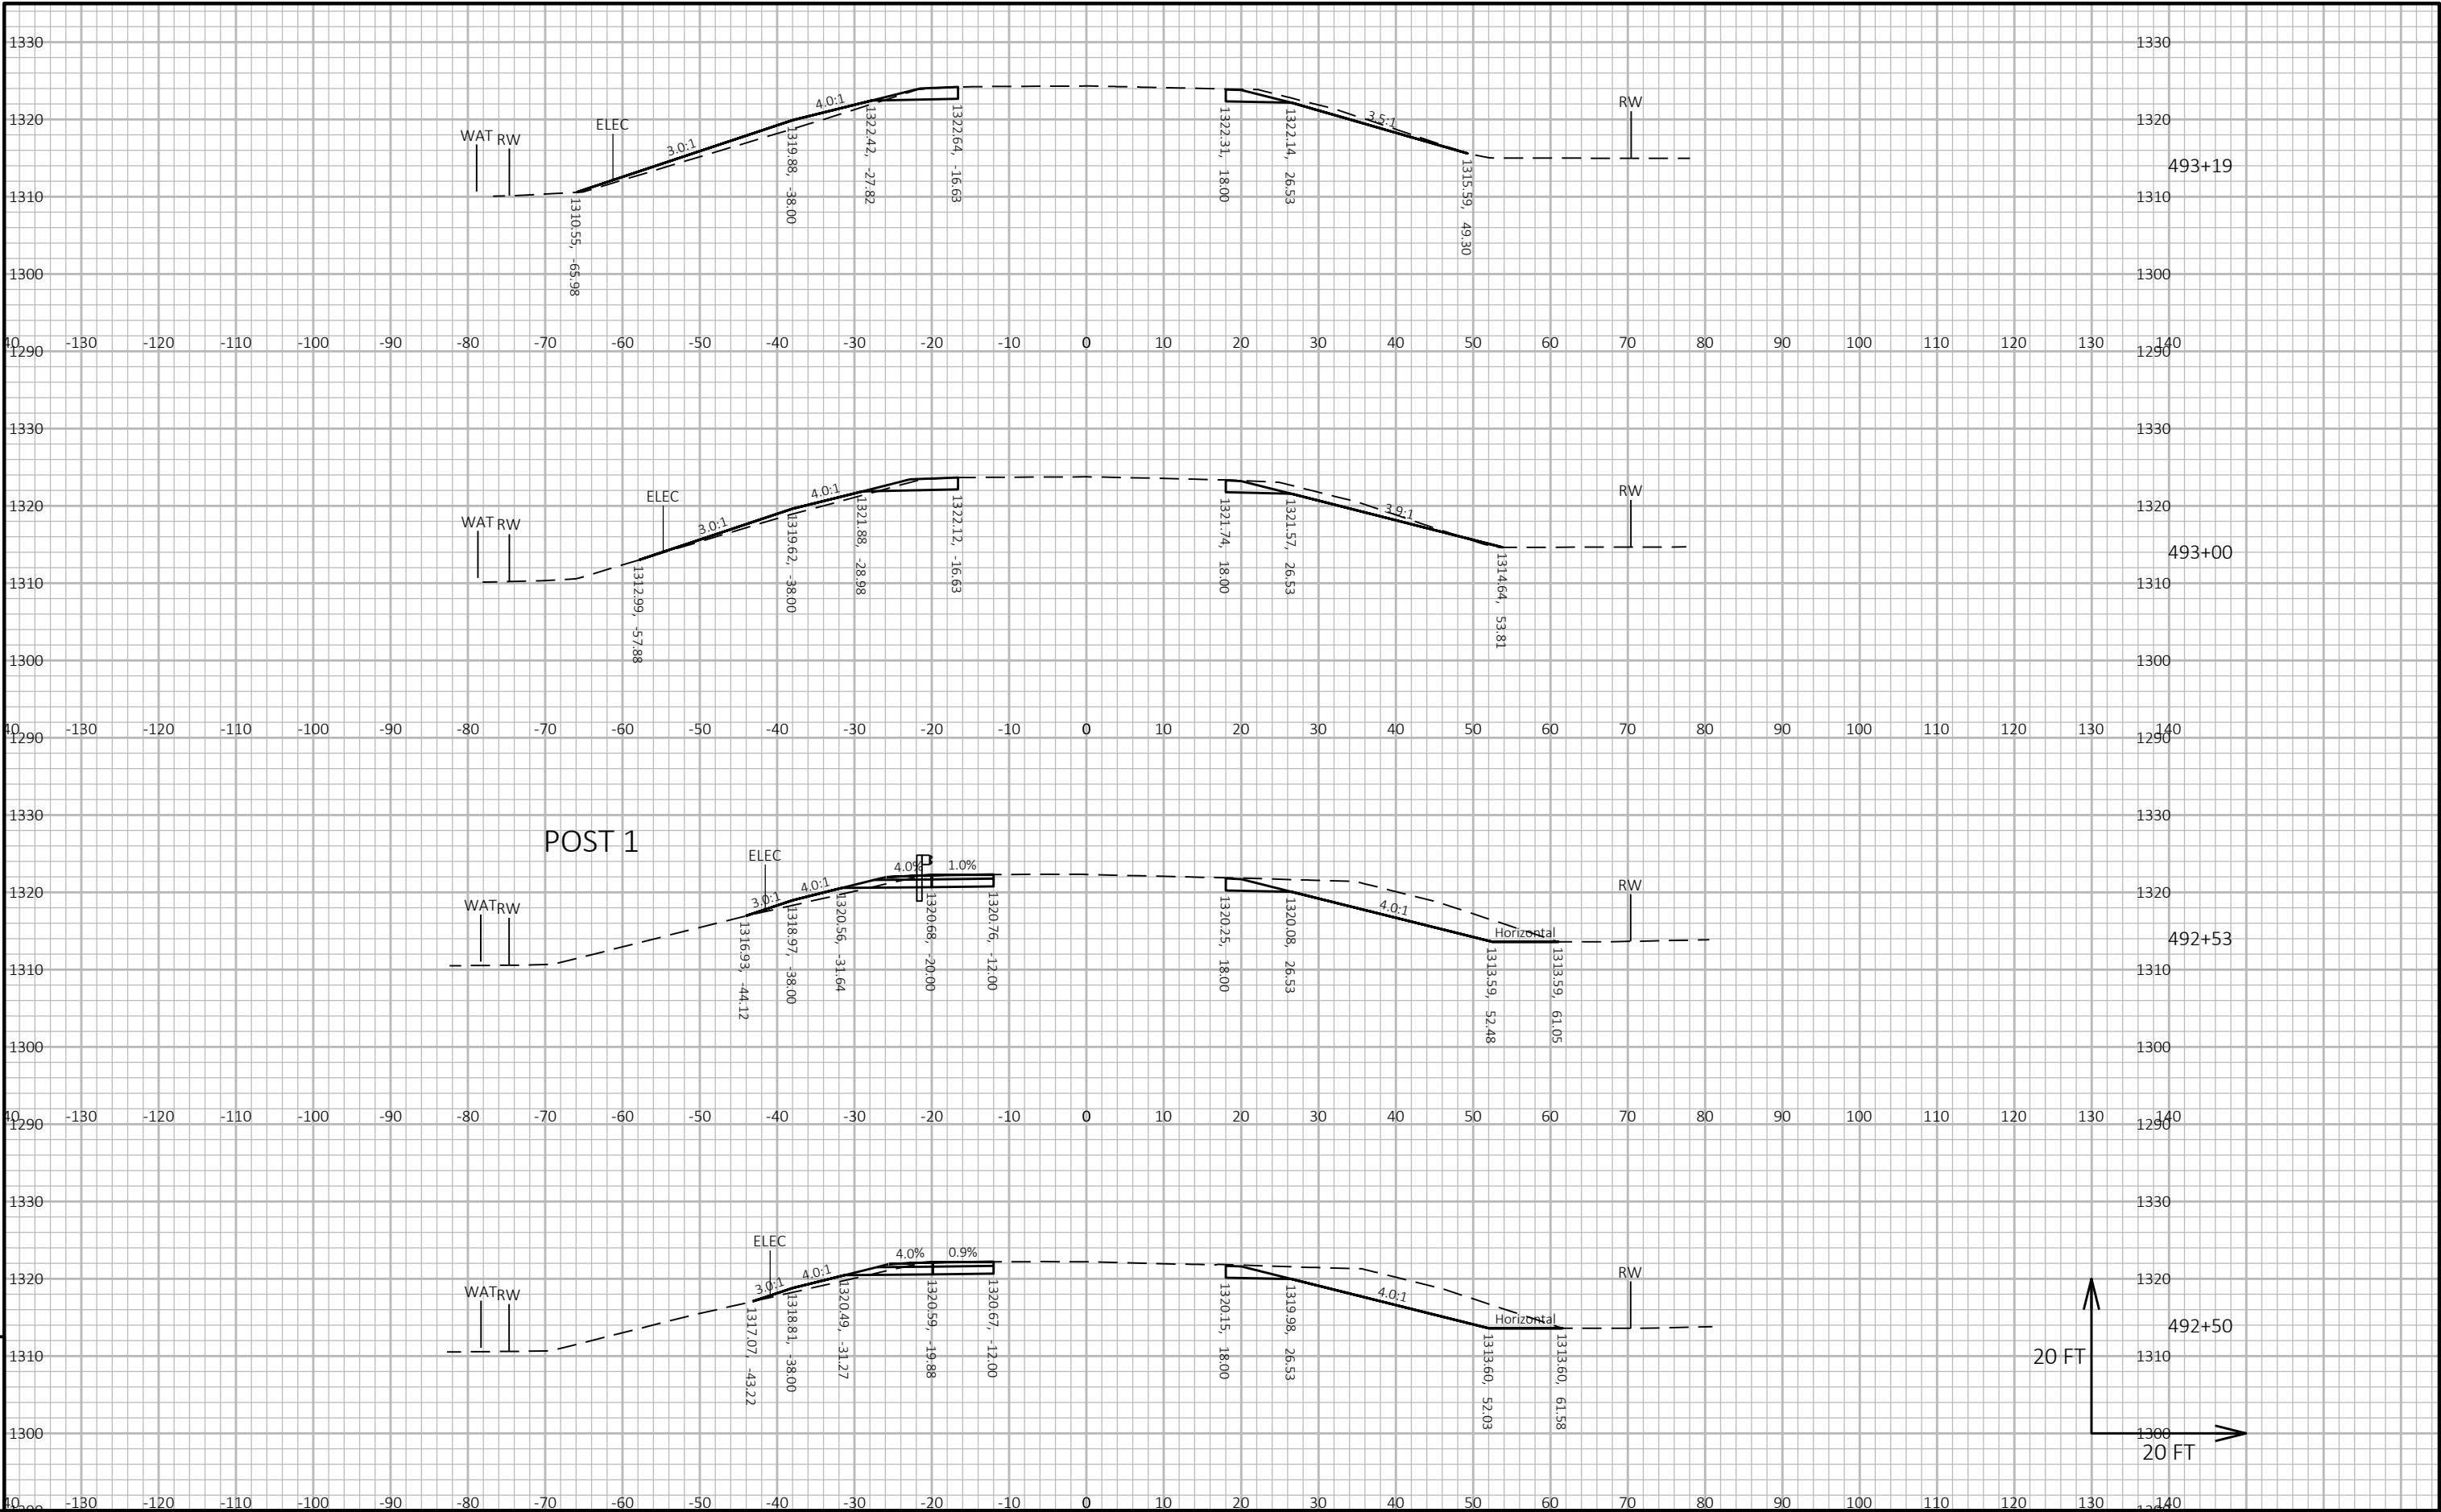

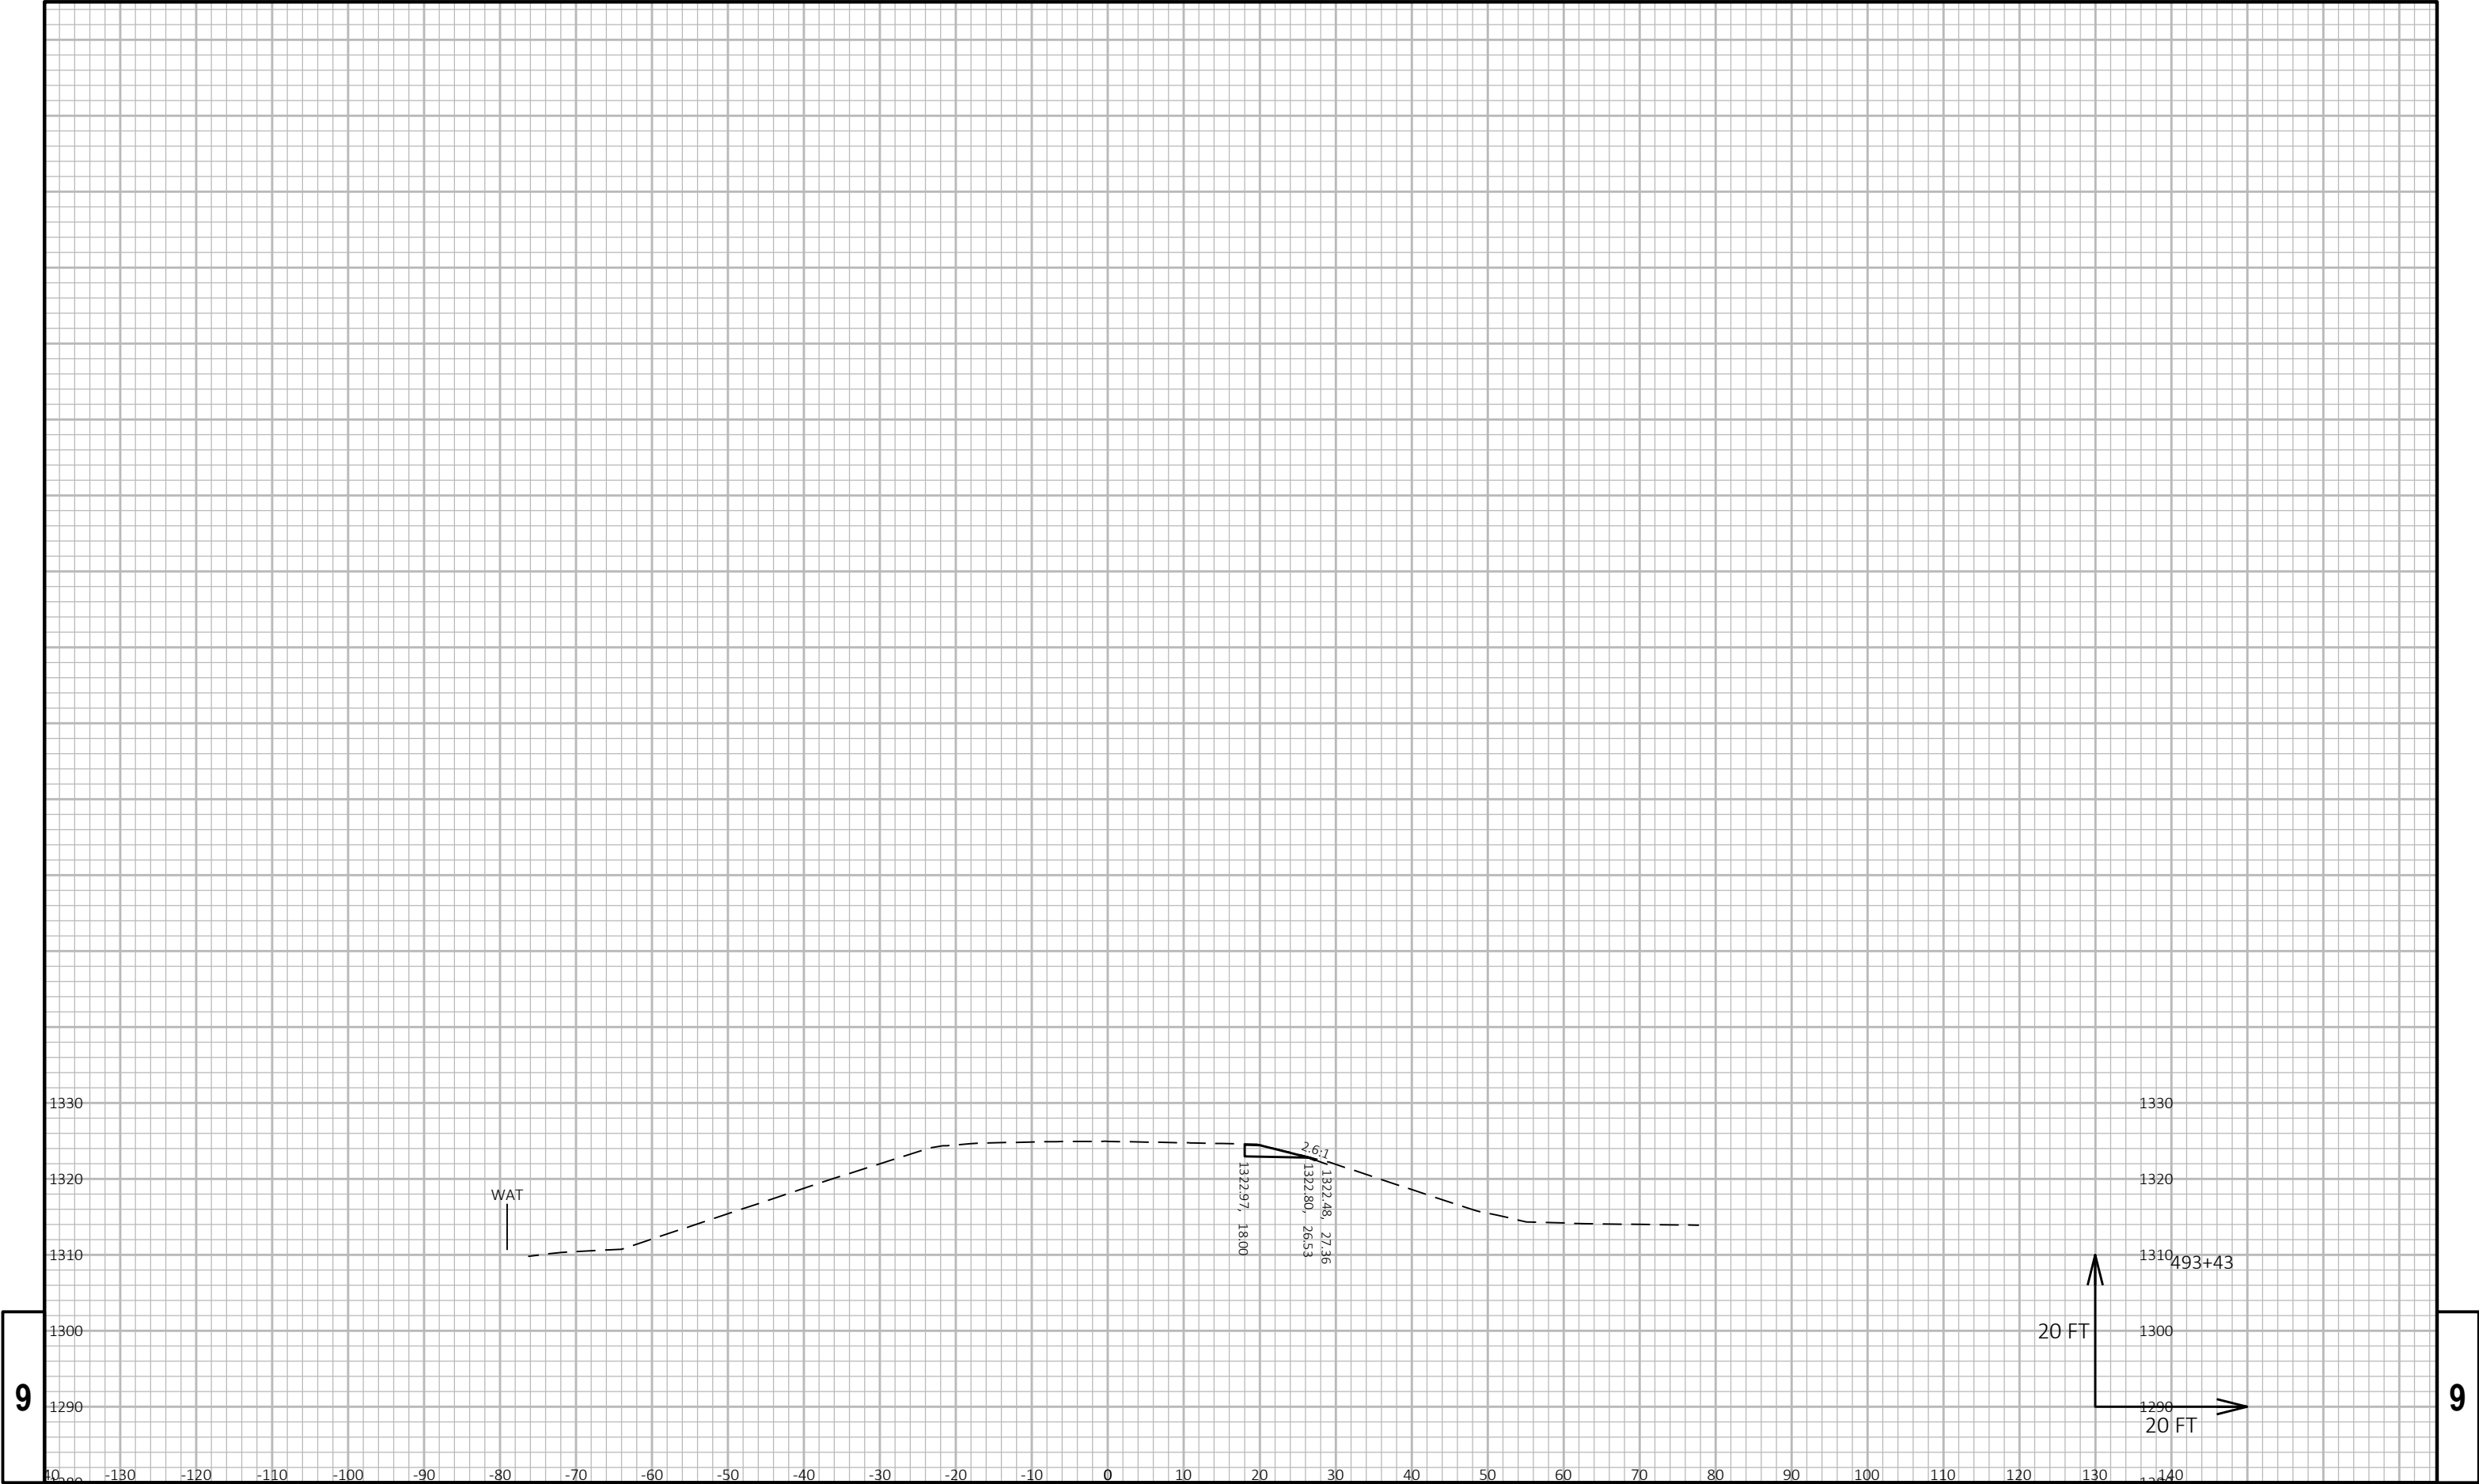

Notes

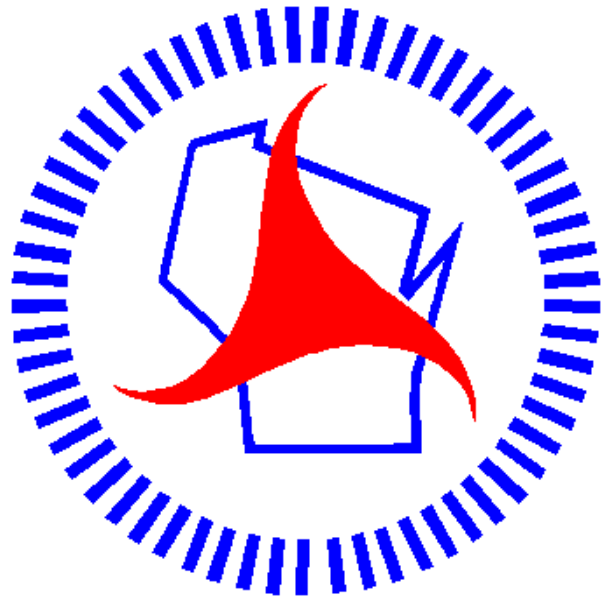

Wisconsin Department of Transportation

Dedicated people creating transportation solutions through innovation and exceptional service.

<http://www.dot.wisconsin.gov>