

MAD

PROJECT ID: 5629-00-76
WITH: 5629-00-77


COUNTY: GRANT

GRANT

NOVEMBER 2026
ORDER OF SHEETS

Section No.	1	Title
Section No.	2	Typical Sections and Details
Section No.	3	Estimate of Quantities
Section No.	3	Miscellaneous Quantities
Section No.	4	Right of Way Plat
Section No.	5	Plan and Profile (INCL EROSION CONTROL)
Section No.	6	Standard Detail Drawings
Section No.	7	Sign Plates
Section No.	8	Structure Plans
Section No.	9	Computer Earthwork Data
Section No.	9	Cross Sections

TOTAL SHEETS = 46

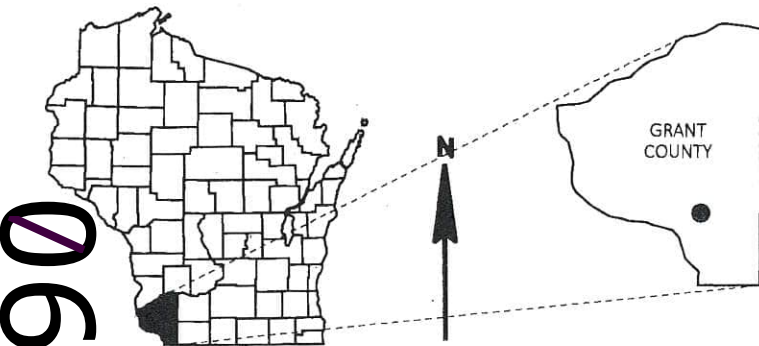

DESIGN DESIGNATION 5629-00-06

A.A.D.T.	(2026)	=	50
A.A.D.T.	(2046)	=	60
D.H.V.		=	
D.D.		=	
T.		=	3.5%
DESIGN SPEED		=	25 MPH
ESALS		=	

CONVENTIONAL SYMBOLS

PLAN

CORPORATE LIMITS

PROPERTY LINE

LOT LINE

LIMITED HIGHWAY EASEMENT

EXISTING RIGHT OF WAY

PROPOSED OR NEW R/W LINE

SLOPE INTERCEPT

REFERENCE LINE

EXISTING CULVERT

PROPOSED CULVERT
(Box or Pipe)

COMBUSTIBLE FLUIDS

MARSH AREA

WOODED OR SHRUB AREA

PROFILE

GRADE LINE

ORIGINAL GROUND

MARSH OR ROCK PROFILE
(To be noted as such)

SPECIAL DITCH

GRADE ELEVATION

CULVERT (Profile View)

UTILITIES

ELECTRIC

FIBER OPTIC

GAS

SANITARY SEWER

STORM SEWER

TELEPHONE

WATER

UTILITY PEDESTAL

POWER POLE

TELEPHONE POLE

STATE OF WISCONSIN DEPARTMENT OF TRANSPORTATION

PLAN OF PROPOSED IMPROVEMENT


T HARRISON, QUARRY ROAD

BLAKELY BRANCH BRIDGE B-22-0312

LOC STR
GRANT COUNTY

STATE PROJECT NUMBER

5629-00-76

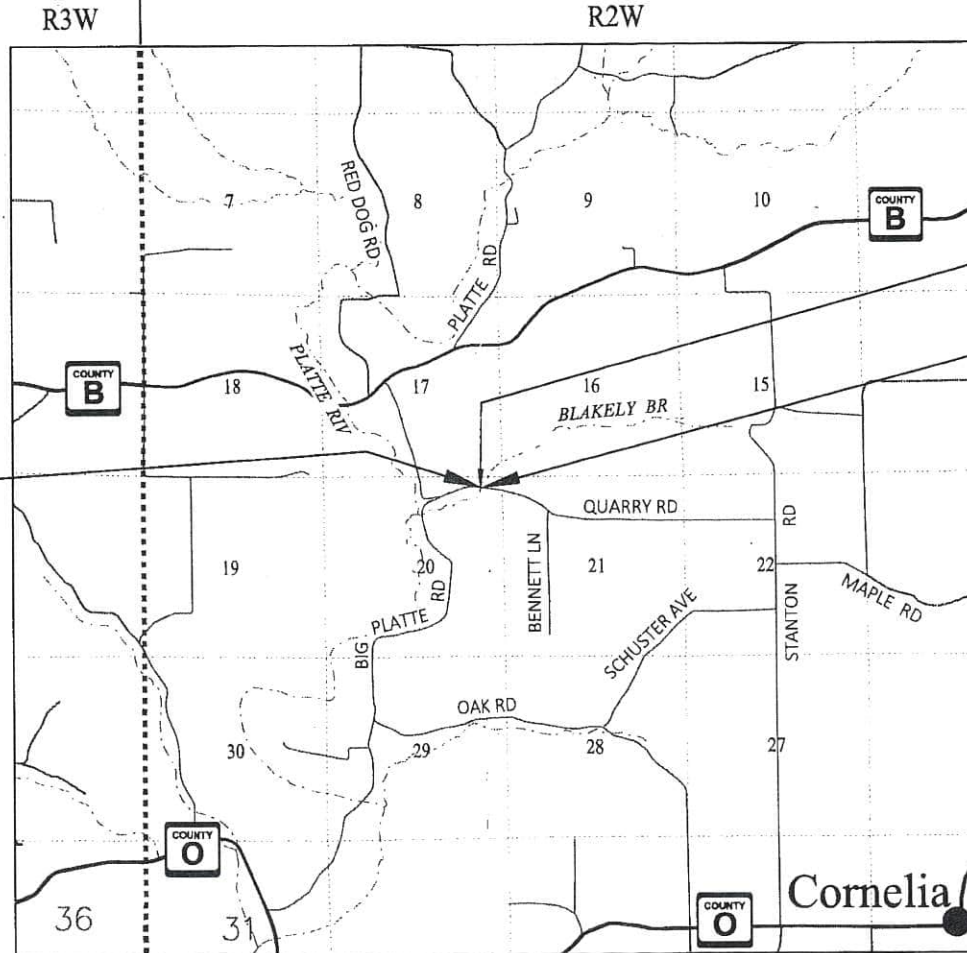

LAYOUT
SCALE 0 1 MI

TOTAL NET LENGTH OF CENTERLINE = 0.036 MI.

HORIZONTAL POSITIONS SHOWN ON THIS PLAN ARE WISCONSIN
COORDINATE REFERENCE SYSTEM (WISCRS), GRANT COUNTY,
NAD83 (2011), IN U.S. SURVEY FEET. POSITIONS SHOWN ARE GRID
COORDINATES, GRID BEARINGS, AND GRID DISTANCES. GRID DISTANCES
ARE THE SAME AS GROUND DISTANCES.

ELEVATIONS ARE REFERENCED TO NAVD 88 (1988). GPS DERIVED
ELEVATIONS ARE BASED ON GEOID 18.

STATE PROJECT

5629-00-76

FEDERAL PROJECT

PROJECT

WISC 2027026

CONTRACT

1


ACCEPTED FOR

TOWN OF HARRISON

Date 7-23-26 *[Signature]*
CHAIRMAN

ORIGINAL PLANS PREPARED BY

AYRES

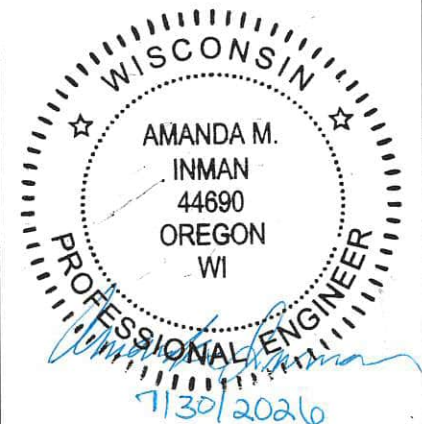

DATE: (Professional Engineer Signature)

STATE OF WISCONSIN
DEPARTMENT OF TRANSPORTATION


PREPARED BY

Surveyor	AYRES
Designer	AYRES
Project Manager	DONALD CARPENTER
Regional Examiner	SW REGION
Regional Supervisor	DELLA KOENIG

APPROVED FOR THE DEPARTMENT

DATE: 7/29/2026 *[Signature]*
(Signature)

E

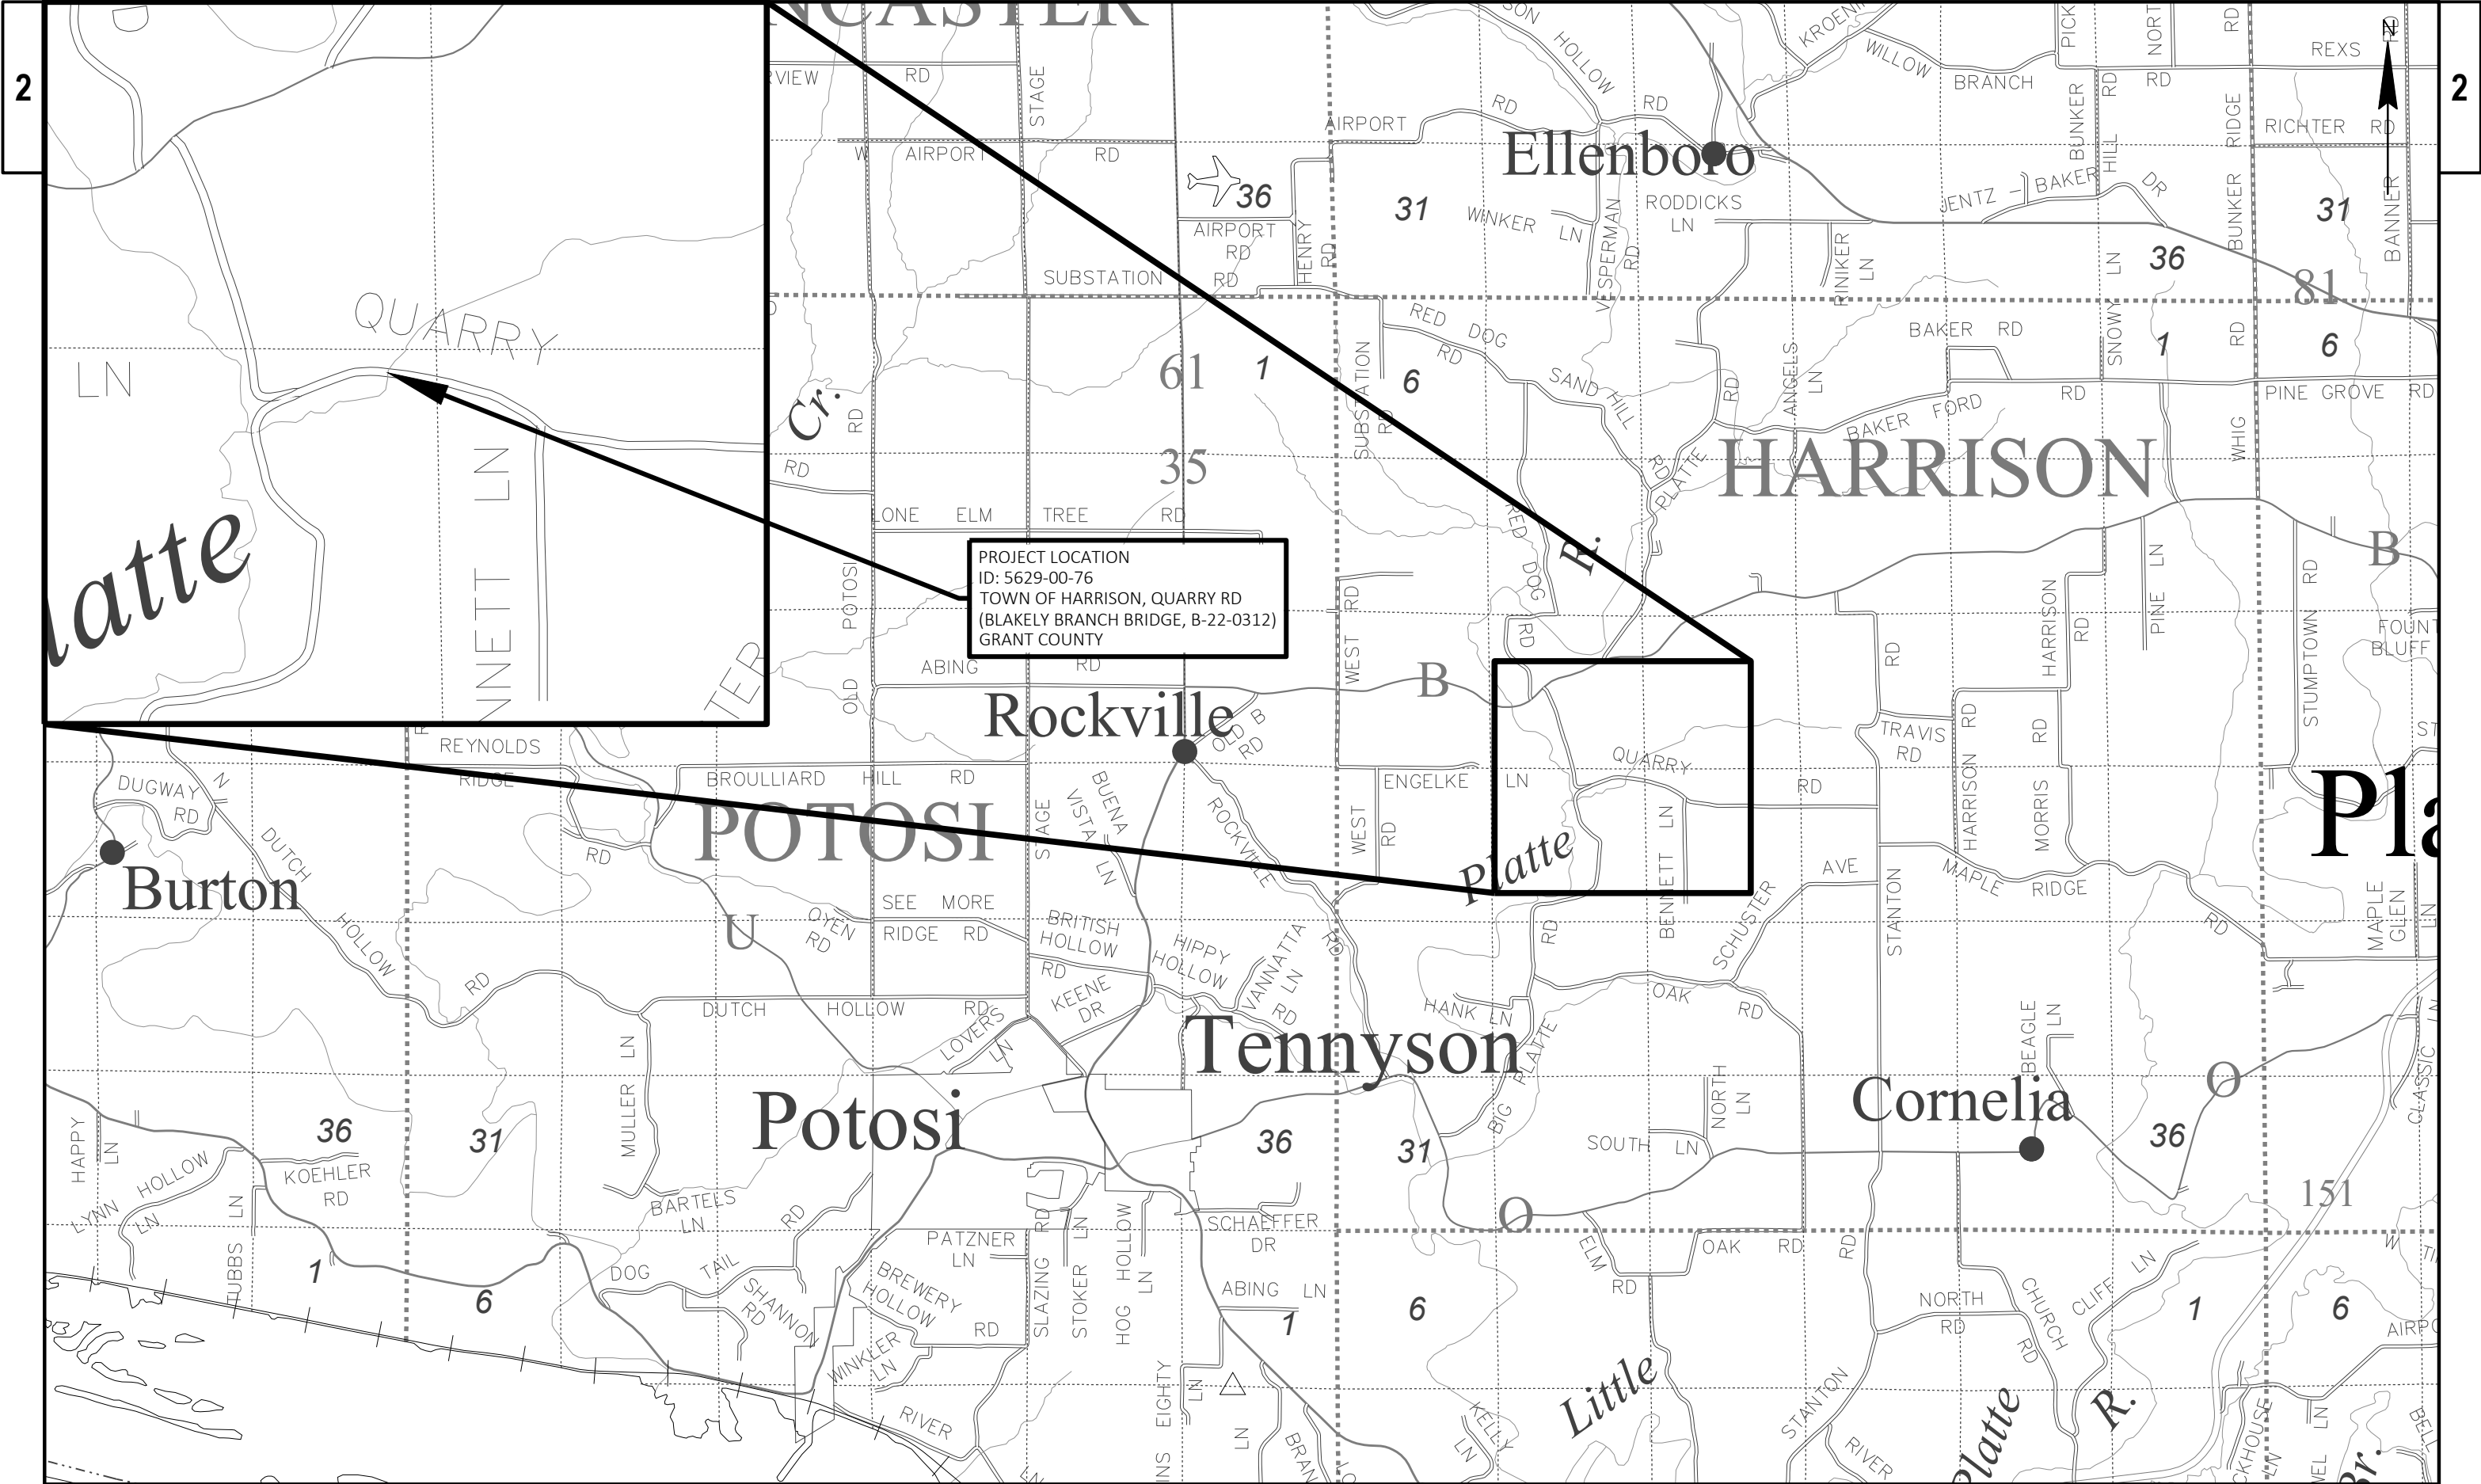

PROJECT NO: 5629-00-76	HWY: QUARRY RD	COUNTY: GRANT	PROJECT OVERVIEW	SHEET 2
------------------------	----------------	---------------	------------------	---------

GENERAL NOTES

THE LOCATIONS OF EXISTING AND PROPOSED UTILITY INSTALLATIONS AS SHOWN ON THE PLANS ARE APPROXIMATE. THERE MAY BE OTHER UTILITY INSTALLATIONS WITHIN THE PROJECT LOCATION THAT ARE NOT SHOWN. THE CONTRACTOR IS RESPONSIBLE FOR FIELD LOCATING ALL UTILITIES.

A SAWED JOINT WILL BE REQUIRED WHERE NEW PAVEMENT IS TO MEET AN EXISTING PAVED SURFACE.

EXACT TRAFFIC CONTROL LOCATIONS WILL BE DETERMINED BY THE ENGINEER IN THE FIELD.

ALL SIGN LOCATIONS SHALL BE REVIEWED BY THE ENGINEER PRIOR TO INSTALLATION.

NO TREES OR SHRUBS SHALL BE REMOVED UNLESS DESIGNATED FOR REMOVAL BY THE ENGINEER.

PROTECT FROM DAMAGE AND COMPLETE SHOULDER WORK AROUND ANY EXISTING SIGNS OR MAILBOXES THAT ARE TO REMAIN IN PLACE.

RESTORATION OF EXPOSED SLOPES AND DITCHES SHALL TAKE PLACE WITHIN 7 CALENDAR DAYS AFTER FINISHED GRADING IS COMPLETE.

WETLANDS ARE PRESENT IN THE PROJECT AREA. DO NOT DISTURB WETLANDS OUTSIDE THE PROPOSED SLOPE INTERCEPTS.

IF AN EXISTING SIGN IS TO BE REMOVED AND REPLACED WITH A NEW SIGN, DO NOT REMOVE THE EXISTING SIGN PRIOR TO INSTALLATION OF THE NEW SIGN.

THE LOCATIONS OF EROSION CONTROL ITEMS SHALL BE PLACED AS SHOWN ON THE PLAN OR AS DIRECTED BY THE ENGINEER. ALL EROSION CONTROL MEASURES SHALL BE MAINTAINED UNTIL SUCH TIME AS THE ENGINEER DETERMINES THE MEASURE IS NO LONGER NECESSARY.

HMA UNIT WEIGHT: 112 LB/SY/IN
TACK COAT APPLICATION RATE: 0.07GAL/SY

PROJECT CONTACTS

GRANT COUNTY PUBLIC WORKS
STEVE MORGAN
1011 NORTH ADAMS STREET
P.O. BOX 150
LANCASTER, WI 53813
P: (608) 723-2595
F: (608) 723-4308
E: SMORGAN@CO.GRANT.WI.GOV

TOWN OF HARRISON
MATTHEW CLARK
5921 W BUSINESS 151
PLATTEVILLE, WI 53818
P: (608) 331-0810
E: TOWNSHIPOFHARRISON@GMAIL.COM

WISCONSIN DEPARTMENT OF NATURAL RESOURCES
ANDY BARTA
DNR SOUTH CENTRAL REGION HEADQUARTERS
3911 FISH HATCHERY ROAD
FITCHBURG, WI 53711
P: (608) 275-3308
E: ANDY.BARTA@WISCONSIN.GOV

DESIGNER
AMANDA INMAN, PE
AYRES ASSOCIATES
5201 EAST TERRACE DRIVE, SUITE 200
MADISON, WI 53718
P: (608) 443-1239
E: INMANA@AYRESASSOCIATES.COM


UTILITIES

NO FACILITIES IN PROJECT AREA

DIGGERSHOTLINE


Dial 811 or (800)242-8511

www.DiggersHotline.com

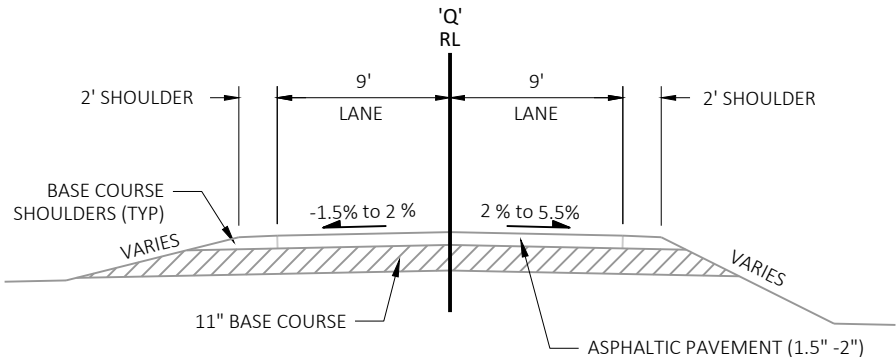

EXISTING TYPICAL SECTION



STA. 9+05 - STA. 10+95

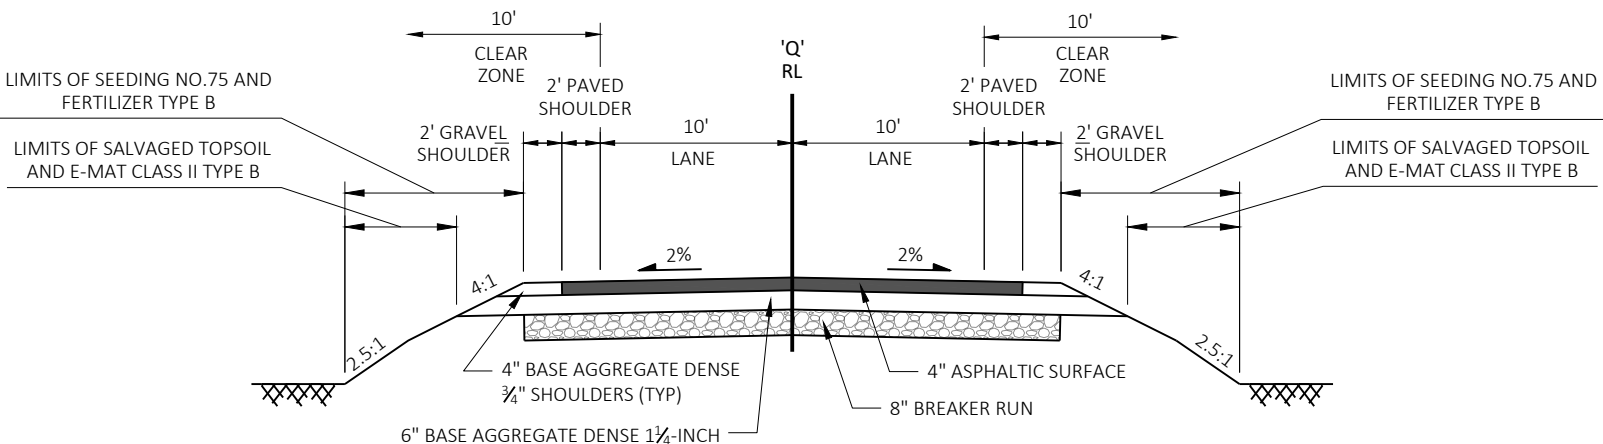

FINISHED TYPICAL SECTION (AT BRIDGE)

STA 9+05 - STA. 9+72

STA. 10+13 - STA. 10+95

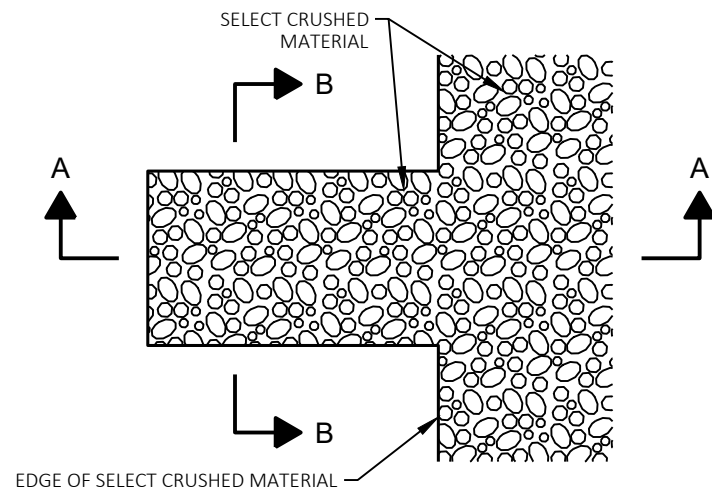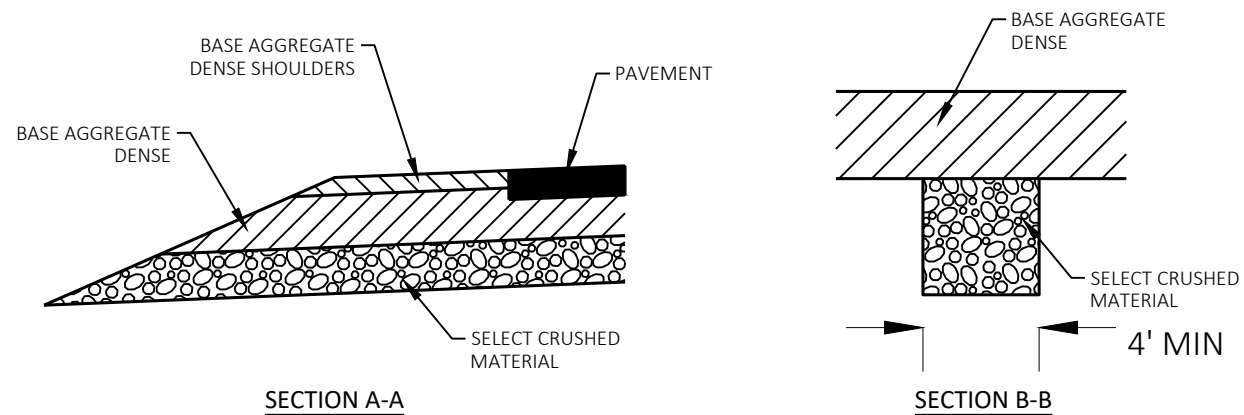

TRENCHES ARE TO BE CONSTRUCTED AT LEAST EVERY 250' AND AT EACH SAG VERTICAL CURVE IN THE PROFILE. LOCATIONS TO BE DETERMINED IN THE FIELD BY THE ENGINEER. EXCAVATION REQUIRED TO CONSTRUCT RELIEF TRENCHES SHALL BE CONSIDERED INCIDENTAL TO THE ITEM "SELECT CRUSHED MATERIAL".

Runoff Coefficient Table												
	Hydrologic Soil Group											
	A			B			C			D		
	Slope Range (Percent)											
Land Use	0 - 2	2 - 6	6 & Over	0 - 2	2 - 6	6 & Over	0 - 2	2 - 6	6 & Over	0 - 2	2 - 6	6 & Over
Row Crops	0.08	0.16	0.22	0.12	0.20	0.27	0.15	0.24	0.33	0.19	0.28	0.38
	0.22	0.30	0.38	0.26	0.34	0.44	0.30	0.37	0.50	0.34	0.41	0.56
Median Strip-Turf	0.19	0.20	0.24	0.19	0.22	0.26	0.20	0.23	0.30	0.20	0.25	0.30
	0.24	0.26	0.30	0.25	0.28	0.33	0.26	0.30	0.37	0.27	0.32	0.40
Side Slope Turf			0.25			0.27			0.28			0.30
			0.32			0.34			0.36			0.38
Pavement												
Asphalt	0.70 - 0.95											
Concrete	0.80 - 0.95											
Brick	0.70 - 0.80											
Drives, Sidewalks	0.75 - 0.85											
Roofs	0.75 - 0.95											
Gravel Roads, Shoulders	0.40 - 0.60											
Total Project Area = 0.31 Acres												
Total Area Expected To Be Disturbed By Construction Activities = 0.17 Acres												

Estimate Of Quantities By Plan Sets

5629-00-76

Line	Item	Item Description	Unit	Total	Qty
0002	201.0105	Clearing	STA	1.000	1.000
0004	201.0205	Grubbing	STA	1.000	1.000
0008	203.0260	Removing Structure Over Waterway Minimal Debris (structure) 01. P-22-0316	EACH	1.000	1.000
0010	205.0100	Excavation Common	CY	118.000	118.000
0012	206.1001	Excavation for Structures Bridges (structure) 01. B-22-0312	EACH	1.000	1.000
0016	208.0100	Borrow	CY	82.000	82.000
0018	210.1500	Backfill Structure Type A	TON	340.000	340.000
0020	213.0100	Finishing Roadway (project) 01. 5629-00-76	EACH	1.000	1.000
0024	305.0110	Base Aggregate Dense 3/4-Inch	TON	17.000	17.000
0026	305.0120	Base Aggregate Dense 1 1/4-Inch	TON	157.000	157.000
0028	311.0110	Breaker Run	TON	155.000	155.000
0030	455.0605	Tack Coat	GAL	24.000	24.000
0032	465.0105	Asphaltic Surface	TON	75.000	75.000
0034	502.0100	Concrete Masonry Bridges	CY	165.000	165.000
0036	502.3200	Protective Surface Treatment	SY	169.000	169.000
0038	505.0400	Bar Steel Reinforcement HS Structures	LB	3,600.000	3,600.000
0040	505.0600	Bar Steel Reinforcement HS Coated Structures	LB	17,740.000	17,740.000
0042	513.4061	Railing Tubular Type M	LF	150.000	150.000
0044	516.0500	Rubberized Membrane Waterproofing	SY	16.000	16.000
0046	550.0500	Pile Points	EACH	12.000	12.000
0048	550.1100	Piling Steel HP 10-Inch x 42 Lb	LF	330.000	330.000
0050	606.0300	Riprap Heavy	CY	190.000	190.000
0052	612.0406	Pipe Underdrain Wrapped 6-Inch	LF	180.000	180.000
0054	618.0100	Maintenance and Repair of Haul Roads (project) 01. 5629-00-76	EACH	1.000	1.000
0058	619.1000	Mobilization	EACH	0.500	0.500
0060	624.0100	Water	MGAL	4.000	4.000
0062	625.0500	Salvaged Topsoil	SY	425.000	425.000
0064	628.1504	Silt Fence	LF	475.000	475.000
0066	628.1520	Silt Fence Maintenance	LF	950.000	950.000
0068	628.1905	Mobilizations Erosion Control	EACH	4.000	4.000
0070	628.1910	Mobilizations Emergency Erosion Control	EACH	4.000	4.000
0072	628.2023	Erosion Mat Class II Type B	SY	425.000	425.000
0074	628.6005	Turbidity Barriers	SY	138.000	138.000
0076	628.7504	Temporary Ditch Checks	LF	60.000	60.000
0078	629.0210	Fertilizer Type B	CWT	0.300	0.300
0080	630.0175	Seeding Mixture No. 75	LB	3.000	3.000
0082	630.0200	Seeding Temporary	LB	15.000	15.000
0084	630.0500	Seed Water	MGAL	13.000	13.000
0086	634.0612	Posts Wood 4x6-Inch x 12-FT	EACH	4.000	4.000
0088	637.2230	Signs Type II Reflective F	SF	12.000	12.000
0090	638.2602	Removing Signs Type II	EACH	6.000	6.000
0092	638.3000	Removing Small Sign Supports	EACH	6.000	6.000
0094	642.5001	Field Office Type B	EACH	0.500	0.500
0096	643.0420	Traffic Control Barricades Type III	DAY	1,926.000	1,926.000
0098	643.0705	Traffic Control Warning Lights Type A	DAY	2,568.000	2,568.000
0100	643.0900	Traffic Control Signs	DAY	1,498.000	1,498.000
0102	643.5000	Traffic Control	EACH	0.500	0.500
0104	645.0111	Geotextile Type DF Schedule A	SY	76.000	76.000
0106	645.0120	Geotextile Type HR	SY	370.000	370.000

Estimate Of Quantities By Plan Sets

5629-00-76					
Line	Item	Item Description	Unit	Total	Qty
0108	650.4500	Construction Staking Subgrade	LF	150.000	150.000
0110	650.5000	Construction Staking Base	LF	150.000	150.000
0112	650.6501	Construction Staking Structure Layout (structure) 01. B-22-0312	EACH	1.000	1.000
0116	650.9911	Construction Staking Supplemental Control (project) 01. 5629-00-76	EACH	1.000	1.000
0120	650.9920	Construction Staking Slope Stakes	LF	150.000	150.000
0122	690.0150	Sawing Asphalt	LF	40.000	40.000
0124	715.0502	Incentive Strength Concrete Structures	DOL	990.000	990.000
0126	999.2000.S	Installing and Maintaining Bird Deterrent System (station) 01. 10+00	EACH	1.000	1.000
0130	ASP.1T0A	On-the-Job Training Apprentice at \$5.00/HR	HRS	1,200.000	1,200.000
0132	ASP.1T0G	On-the-Job Training Graduate at \$5.00/HR	HRS	600.000	600.000
0134	SPV.0060	Special 01. Site Mowing	EACH	1.000	1.000

QUARRY RD EARTHWORK SUMMARY									
From/To Station	Location	Common Excavation (1) (Item 205.0100)	Unusable Cut	Unexpanded Fill	Expanded Fill (2)	Mass Ordinate +/- (3)	Waste	Borrow (Item 208.0100)	Comments:
		Cut			Factor 1.30				
9+30 - 9+80	QUARRY RD - WEST APPROACH	49	5	83	108	-59		59	
10+20 - 10+70	QUARRY RD - EAST APPROACH	69	9	71	92	-23		23	
TOTAL		118			200			82	

- 1) Common Excavation is the Cut. Unusable excavation is existing pavement. Item number 205.0100.
- 2) Expanded Fill. Factor = 1.30; Expanded Fill = Unexpanded Fill * Fill Factor
- 3) The Mass Ordinate + (waste) or - (borrow)
- 4) All quantities shown in CY.

PROJECT WIDE ITEMS							
CATEGORY	LOCATION	213.0100.01	619.1000	628.1905	628.1910	642.5001	999.2000.S.01
		FINISHING ROADWAY (PROJECT) (01. 5629-00-76) EACH	MOBILIZATION EACH	MOBILIZATIONS EROSION CONTROL EACH	MOBILIZATIONS EROSION CONTROL EACH	FIELD OFFICE TYPE B EACH	INSTALLING AND MAINTAINING BIRD DETERRENT SYSTEM (STATION) (01. 9+93) EACH
0010	QUARRY RD	1	0.5	4	4	0.5	1
TOTAL 0010		1	0.5	4	4	0.5	1

HAUL ROADS			
CATEGORY	LOCATION	618.0100.01	REMARKS
		MAINTENANCE AND REPAIR OF HAUL ROADS (PROJECT) (01. 5629-00-76) EACH	
0030	QUARRY RD	1	
TOTAL 0030		1	

CATEGORY	STATION	TO	STATION	LOCATION	650.4500	650.5000	650.6501.01	650.9911.01	650.9920
					CONSTRUCTION STAKING SUBGRADE LF	CONSTRUCTION STAKING BASE LF	CONSTRUCTION STAKING STRUCTURE LAYOUT (STRUCTURE) (01. B-22-0312) EACH	CONSTRUCTION STAKING SUPPLEMENTAL CONTROL (PROJECT) (01. 5629-00-76) EACH	CONSTRUCTION STAKING SLOPE STAKES LF
0010	9+05	-	10+95	QUARRY RD	150	150	0	1	150
TOTAL 0010					150	150	0	1	150
0020	9+05	-	10+95	QUARRY RD	--	--	1	--	--
TOTAL 0020					0	0	1	0	0
PROJECT TOTAL					150	150	1	1	150

<u>CLEARING AND GRUBBING</u>							<u>ASPHALTIC SURFACE</u>					
STATION	TO	STATION	LOCATION	201.0105	201.0205	REMARKS	STATION	TO	STATION	LOCATION	455.0605	465.0105
				CLEARING STA	GRUBBING STA						TACK COAT GAL	ASPHALTIC SURFACE TON
9+00	-	11+00	QUARRY RD	1	1	LT ONLY	9+05	-	9+73	QUARRY RD	11.00	35.00
							10+13	-	10+95	QUARRY RD	13.00	40.00
								-				
			TOTAL 0010	1	1					TOTAL 0010	24	75

FINISHING ITEMS

CATEGORY	STATION	TO	STATION	LOCATION	625.0500	629.0210	630.0175	630.0200	630.0500
					SALVAGED TOPSOIL SY	FERTILIZER TYPE B CWT	SEEDING MIXTURE NO. 75 LB	SEEDING TEMPORARY LB	SEED WATER MGAL
0010	9+05	-	9+73	QUARRY RD	180	0.1	1.4	6	5
	10+13	-	10+95	QUARRY RD	160	0.1	1.3	6	5
			UNDISTRIBUTED		85	0.1	0.3	3	3
			TOTAL 0010		425	0.3	3.0	15	13

EROSION CONTROL

STATION	TO	STATION	LOCATION	628.1504	628.1520	628.2023	628.6005	628.7504
				SILT FENCE LF	MAINTENANCE LF	EROSION MAT CLASS II TYPE B SY	TURBIDITY BARRIERS SY	TEMPORARY DITCH CHECKS LF
9+05	-	9+73	QUARRY RD	170	340	180	60	--
10+13	-	10+95	QUARRY RD	210	420	160	50	--
		UNDISTRIBUTED		95	190	85	28	60
		TOTAL 0010		475	950	425	138	60

SAWCUT

STATION	LOCATION	690.0150 SAWING ASPHALT LF
9+05	QUARRY RD	20
10+95	QUARRY RD	20
TOTAL 0010		40

SITE MOWING

CATEGORY	LOCATION	SPV.0060.01 SPECIAL (01. SITE MOWING) EACH
0010	QUARRY ROAD	1
TOTAL 0010		1

TRAFFIC CONTROL

		643.0420		643.0705		643.0900		643.5000	
		TRAFFIC CONTROL BARRICADES TYPE III		TRAFFIC CONTROL WARNING LIGHTS TYPE A		TRAFFIC CONTROL SIGNS		TRAFFIC CONTROL	
LOCATION	DURATION DAYS	NO.	DAY	NO.	DAY	NO.	DAY	EACH	REMARKS
QUARRY RD	107	18	1,926	24	2,568	14	1,498	0.5	SDD 15C2
TOTAL 0010			1,926		2,568		1,498	0.5	

PERMANENT SIGNING AND REMOVING SIGNS

STATION	LOCATION	SIGN CODE	WIDTH	HEGIHT	MESSAGE	634.0612	637.2230	638.2602	638.3000
			(IN)	(IN)		POSTS WOOD 4X6- INCH X 12-FT EACH	SIGNS TYPE II REFLECTIVE F SF	REMOVING SIGNS TYPE II EACH	REMOVING SMALL SIGN SUPPORTS EACH
9+37	RT	R12-1	--	--	WEIGHT LIMIT 30 TONS	---	--	1	1
9+72	LT	W5-52L	--	--	BRIDGE HASH MARKS LT	--	--	1	1
9+72	RT	W5-52R	--	--	BRIDGE HASH MARKS RT	--	--	1	1
9+72	LT	W5-52L	12	36	BRIDGE HASH MARKS LT	1	3	--	--
9+72	RT	W5-52R	12	36	BRIDGE HASH MARKS RT	1	3	--	--
10+15	LT	W5-52L	--	--	BRIDGE HASH MARKS LT	--	--	1	1
10+15	RT	W5-52R	--	--	BRIDGE HASH MARKS RT	--	--	1	1
10+15	LT	W5-52L	12	36	BRIDGE HASH MARKS LT	1	3	--	--
10+15	RT	W5-52R	12	36	BRIDGE HASH MARKS RT	1	3	--	--
10+50	LT	R12-1	--	--	WEIGHT LIMIT 30 TONS	--	--	1	1
TOTAL 0010						4	12	6	6


ALL QUANTITIES CATEGORY 0010 UNLESS OTHERWISE NOTED

THIS EXHIBIT IS A GRAPHIC REPRESENTATION AND IS FOR REFERENCE PURPOSES ONLY.
REFER TO THE CONVEYANCE DOCUMENT FOR PARCEL RELATED DETAILS

R/W PROJECT NUMBER: 5629-00-06 SHEET NUMBER: 1

TOWN OF HARRISON

PART OF THE NORTHEAST $\frac{1}{4}$ OF THE NORTHEAST $\frac{1}{4}$ OF SECTION 20, T3N, R2W, TOWN OF HARRISON, GRANT COUNTY, WISCONSIN

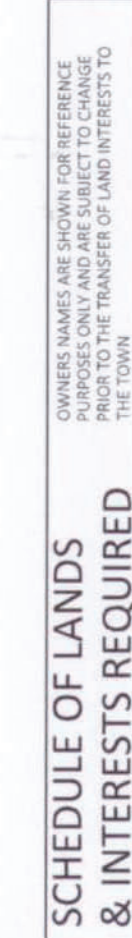

PARCEL NUMBER	OWNER(S)	INTEREST REQUIRED	TLE S.F.
1	PATRICK & WENDY UDELHOFEN	TLE	1143

UTILITY NUMBER	UTILITY OWNER(S)	INTEREST REQUIRED
----------------	------------------	-------------------

UTILITY NUMBER	UTILITY OWNER(S)	INTEREST REQUIRED
50	DAIRYLAND POWER COOPERATIVE	RELEASE OF RIGHTS

THIS MAP IS APPROVED FOR THE TOWN OF HARRISON

SIGNATURE: Melody A. Chayman

DATE: 6-7-06

PRINT NAME: M. Hines, Clerk

Matthew Clark

FILE NAME :	470447-TLE.DWG	PLOT DATE :	9/15/2025 10:38 AM
-------------	----------------	-------------	--------------------


PLOT DATE:

RAW PROJECT: 5629-00-06


Standard Detail Drawing List

08E08-03	TYPICAL INSTALLATIONS OF EROSION BALES / TEMPORARY DITCH CHECKS
08E09-06	SILT FENCE
08E11-02	TURBIDITY BARRIER
12A03-10	NAME PLATE (STRUCTURES)
13C19-03	HMA LONGITUDINAL JOINTS
15C02-10A	BARRICADES AND SIGNS FOR MAINLINE CLOSURES
15C02-10B	BARRICADES AND SIGNS FOR VARIOUS CLOSURES
15C06-12	SIGNING AND MARKING FOR TWO LANE BRIDGES


WOOD STAKES (2 PER BALE)
NOMINAL 2" X 2" X 30" MIN.
LENGTH OR EQUIVALENT

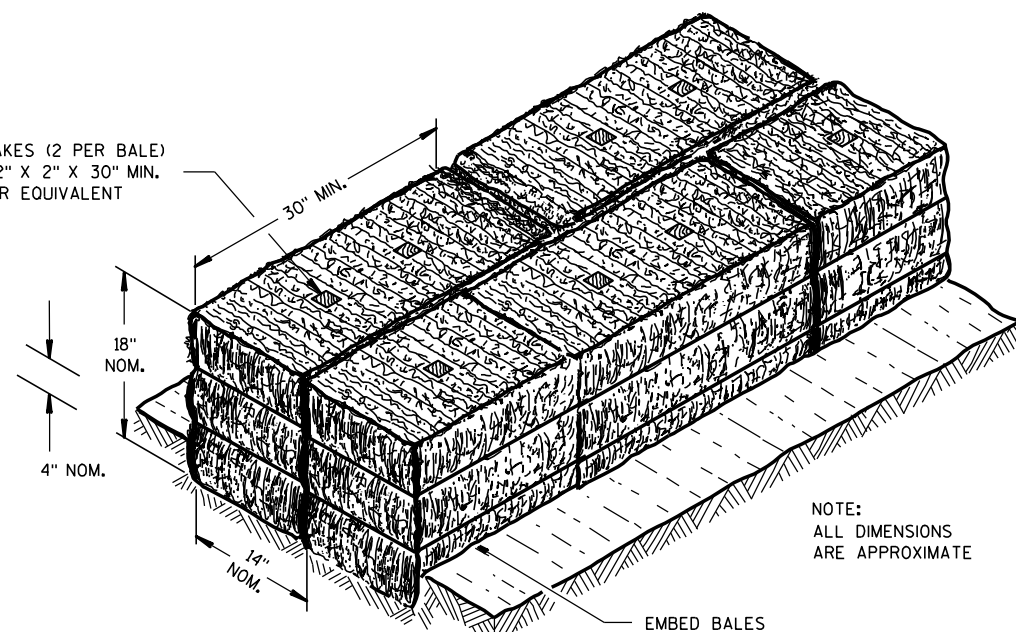

SECTION A-A

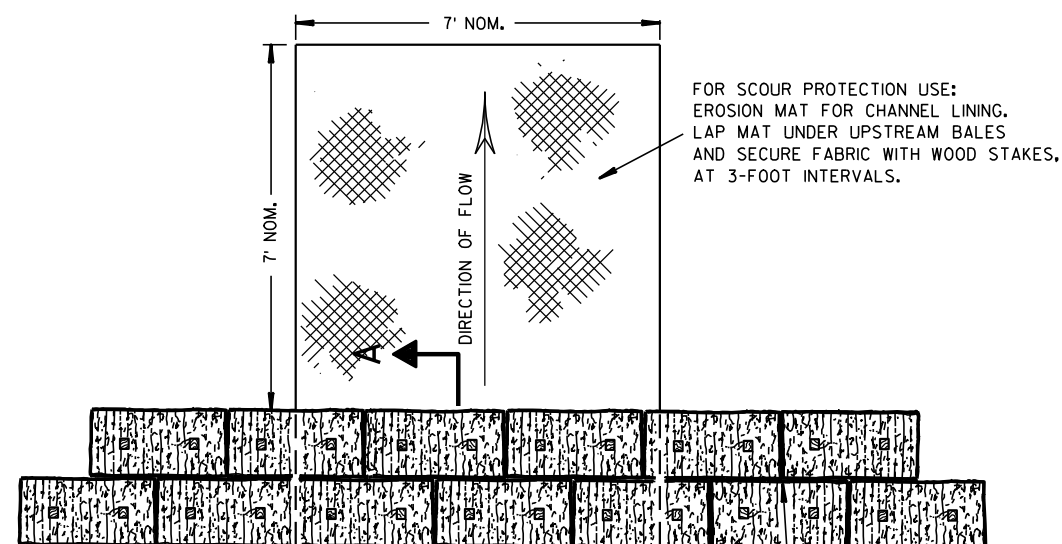

PLAN VIEW

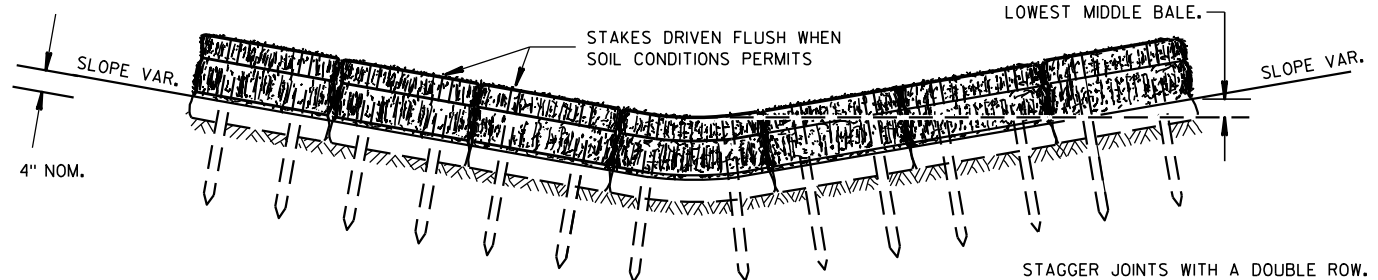


FRONT ELEVATION

TEMPORARY DITCH CHECK USING EROSION BALES ①

GENERAL NOTES


DETAILS OF CONSTRUCTION, MATERIALS AND WORKMANSHIP NOT SHOWN ON THIS DRAWING SHALL CONFORM TO THE PERTINENT REQUIREMENTS OF THE STANDARD SPECIFICATIONS AND THE APPLICABLE SPECIAL PROVISIONS.

- ① TEMPORARY DITCH CHECKS EITHER EROSION BALES OR MANUFACTURED SHALL BE PAID FOR UNDER THE BID ITEM OF TEMPORARY DITCH CHECK. THE DEPARTMENT WILL NOT PAY FOR TEMPORARY DITCH CHECKS CONSTRUCTED OF A SINGLE ROW OF EROSION BALES.

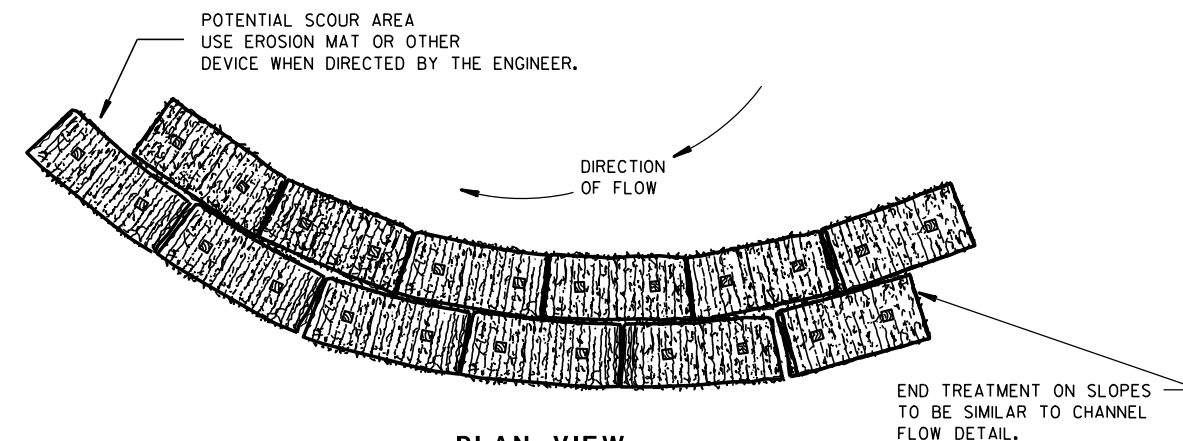


PLAN VIEW

WHEN ALTERING THE DIRECTION OF FLOW

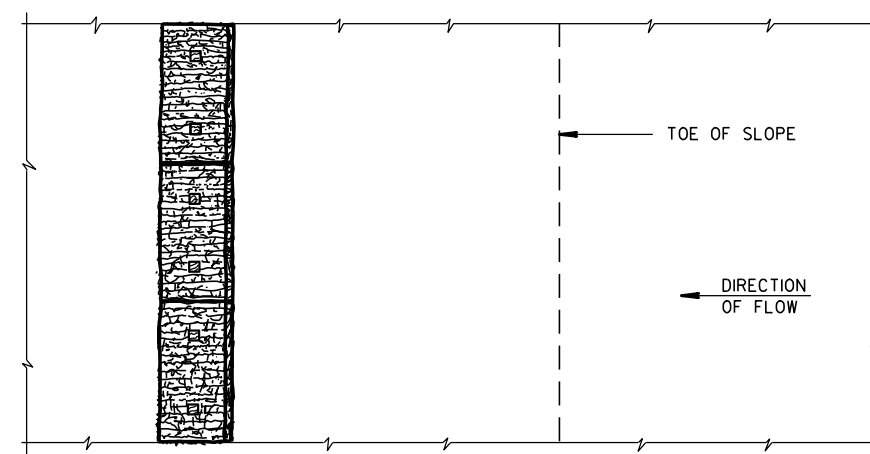

PLAN VIEW

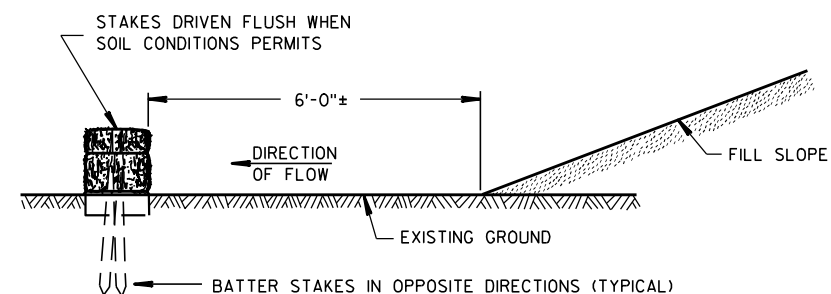

FRONT ELEVATION

WHEN EXISTING GROUND SLOPES AWAY FROM FILL SLOPE

EROSION BALES FOR SHEET FLOW

TYPICAL INSTALLATIONS OF
EROSION BALES / TEMPORARY
DITCH CHECKS

STATE OF WISCONSIN
DEPARTMENT OF TRANSPORTATION

APPROVED


6/04/02
DATE

/S/ Beth Conn
CHIEF ROADWAY DEVELOPER 12 ENGINEER

FHWA




- ① HORIZONTAL BRACE REQUIRED WITH 2" X 4" WOODEN FRAME OR EQUIVALENT AT TOP OF POSTS.
- ② FOR MANUAL INSTALLATIONS THE TRENCH SHALL BE A MINIMUM OF 4" WIDE & 6" DEEP TO BURY AND ANCHOR THE GEOTEXTILE FABRIC. FOLD MATERIAL TO FIT TRENCH AND BACKFILL & COMPACT TRENCH WITH EXCAVATED SOIL.
- ③ WOOD POSTS SHALL BE A MINIMUM SIZE OF 1½" X 1½" OF OAK OR HICKORY.
- ④ SILT FENCE TO EXTEND ACROSS THE TOP OF THE PIPE.
- ⑤ CONSTRUCT SILT FENCE FROM A CONTINUOUS ROLL IF POSSIBLE BY CUTTING LENGTHS TO AVOID JOINTS. IF A JOINT IS NECESSARY USE ONE OF THE FOLLOWING TWO METHODS; A) OVERLAP THE END POSTS AND TWIST, OR ROTATE, AT LEAST 180 DEGREES, B) HOOK THE END OF EACH SILT FENCE LENGTH.

 

SILT FENCE


STATE OF WISCONSIN
DEPARTMENT OF TRANSPORTATION

APPROVED
4-29-05
DATE /S/ Beth Cannata
CHIEF ROADWAY DEVELOPMENT **13** INCHES
FHWA

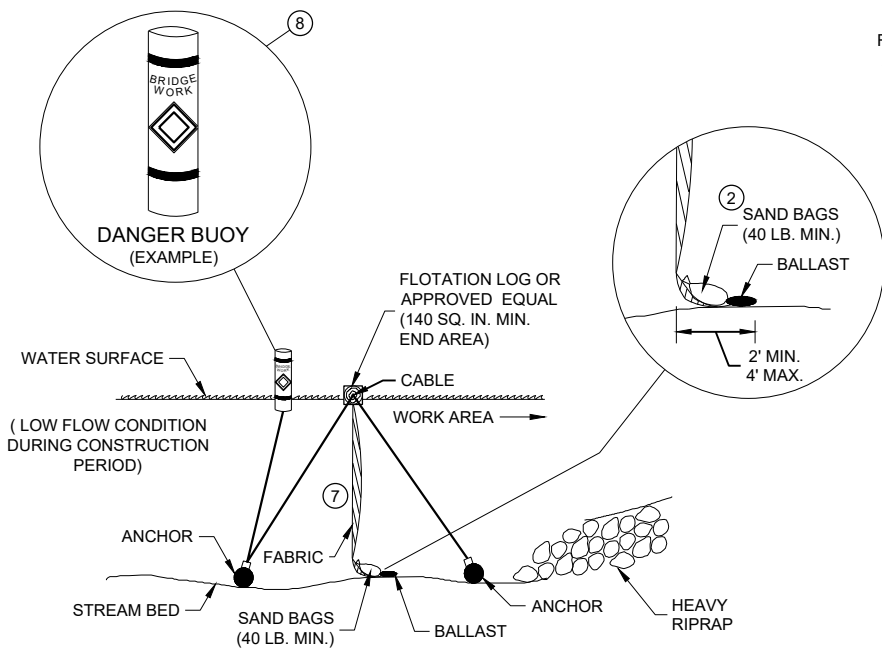

SECTION B - B


TURBIDITY BARRIER - FLOAT ALTERNATIVE
CAUTION - SEE NOTE 6

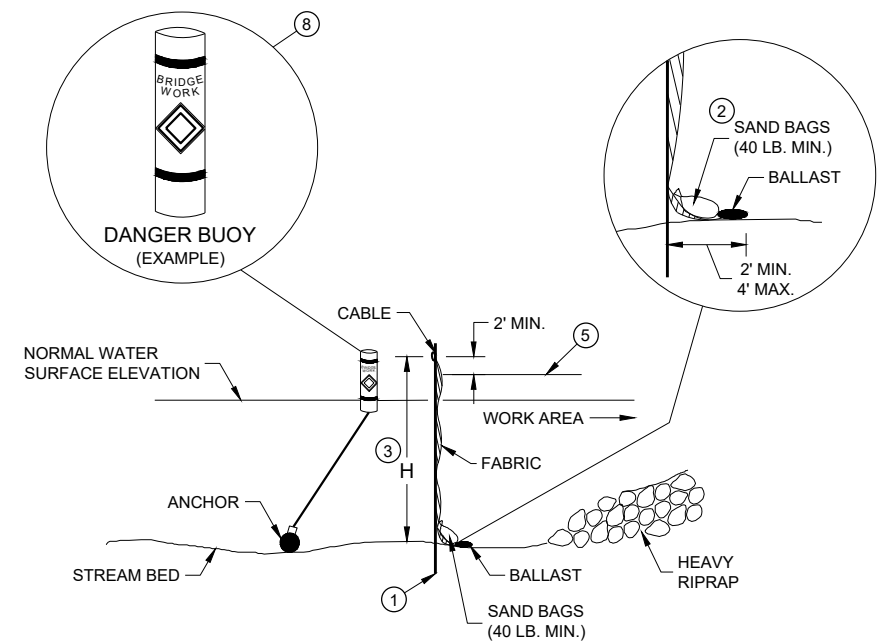


SECTION A - A

TURBIDITY BARRIER - STANDARD POST INSTALLATION

TURBIDITY BARRIER PLACEMENT DETAILS

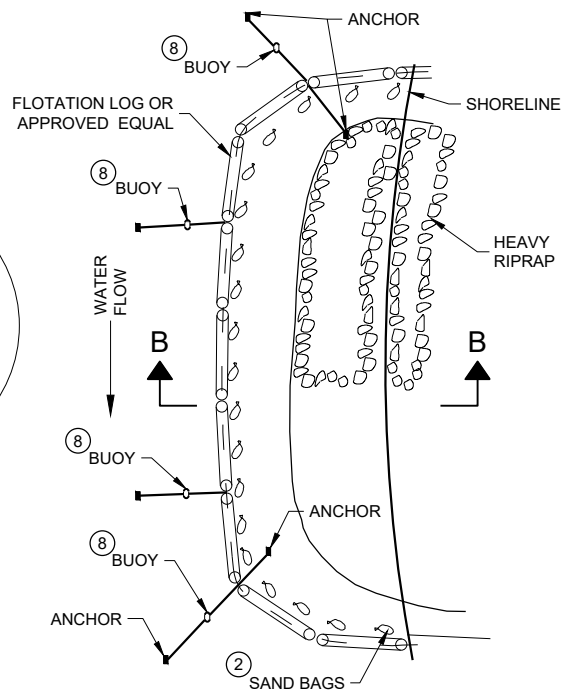

PLAN VIEW

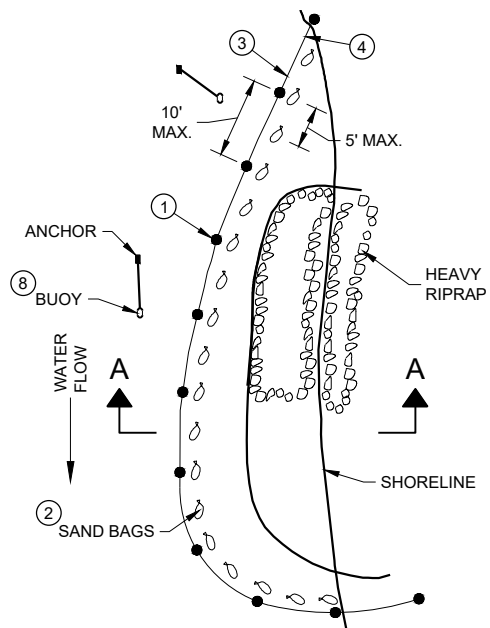


PLAN VIEW

GENERAL NOTES


DETAILS OF CONSTRUCTION, MATERIALS AND WORKMANSHIP NOT SHOWN ON THIS DRAWING SHALL CONFORM TO THE PERTINENT REQUIREMENTS OF THE STANDARD SPECIFICATIONS AND THE APPLICABLE SPECIAL PROVISIONS.

TURBIDITY BARRIER MAY BE REMOVED AT THE ENGINEERS DISCRETION, WHEN PERMANENT EROSION CONTROL MEASURES HAVE BEEN ESTABLISHED.

- 1 DRIVEN STEEL POSTS, PIPES, OR CHANNELS. LENGTH SHALL BE SUFFICIENT TO SECURELY SUPPORT BARRIER AT HIGH WATER ELEVATIONS.
- 2 SAND BAGS TO BE USED AS ADDITIONAL BALLAST WHEN ORDERED BY THE ENGINEER TO MEET ADVERSE FIELD CONDITIONS. SPACE AS APPROPRIATE FOR SITE CONDITIONS.
- 3 WHEN BARRIER HEIGHT "H" EXCEEDS 8 FEET, POST SPACING MAY NEED TO BE DECREASED.
- 4 IN WATERWAYS SUBJECT TO FLUCTUATING WATER ELEVATIONS, PROVISIONS SHOULD BE MADE TO ALLOW THE WATER TO EQUALIZE ON EACH SIDE OF THE BARRIER. THIS MAY BE ACCOMPLISHED BY LEAVING A PORTION OF THE BARRIER OPEN ON THE UPSTREAM END.
- 5 ESTIMATED HIGH WATER ELEVATION DURING CONSTRUCTION PERIOD. MINIMUM BARRIER HEIGHT SHALL BE 2' GREATER THAN EITHER THE Q2 ELEVATION OR THE ESTIMATED HIGH WATER ELEVATION DURING CONSTRUCTION, WHICHEVER IS GREATER.
- 6 FLOAT ALTERNATIVE WILL ONLY BE ALLOWED WITH WRITTEN APPROVAL OF THE ENGINEER, AND IS MEANT FOR LOCATIONS WHERE BEDROCK PREVENTS THE INSTALLATION OF POSTS.
- 7 ALLOW SUFFICIENT SLACK VERTICALLY AND HORIZONTALLY SO THAT SEDIMENT BUILD UP WILL NOT SEPARATE OR LOWER THE TURBIDITY BARRIER.
- 8 USE AS DIRECTED BY COAST GUARD OR DNR PERMIT WHEN WORKING IN NAVIGABLE WATERWAYS.

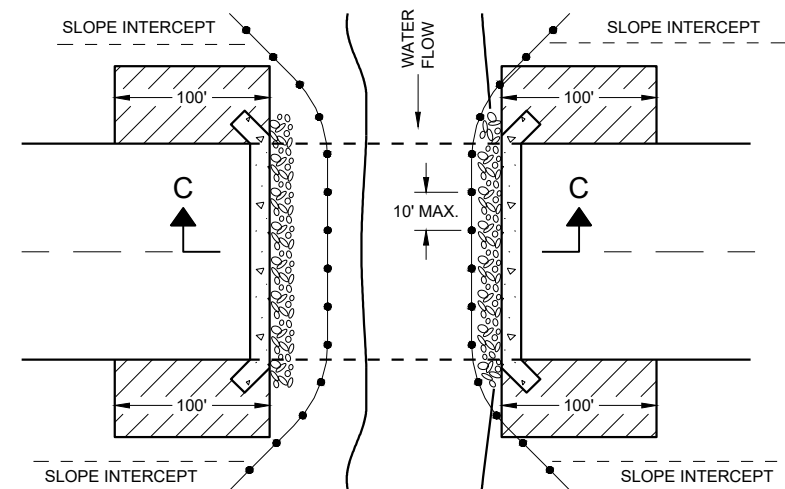

PLAN VIEW

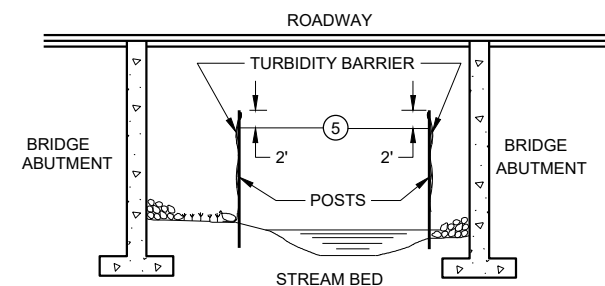


SECTION C - C

TURBIDITY BARRIER DETAIL SHOWING
TYPICAL PLACEMENT AT STRUCTURES


TURBIDITY BARRIER

STATE OF WISCONSIN
DEPARTMENT OF TRANSPORTATION

APPROVED
6/4/02
DATE
/S/ Beth Canestra
CHIEF ROADWAY DEVELOPER
ENGINEER 14
FHWA

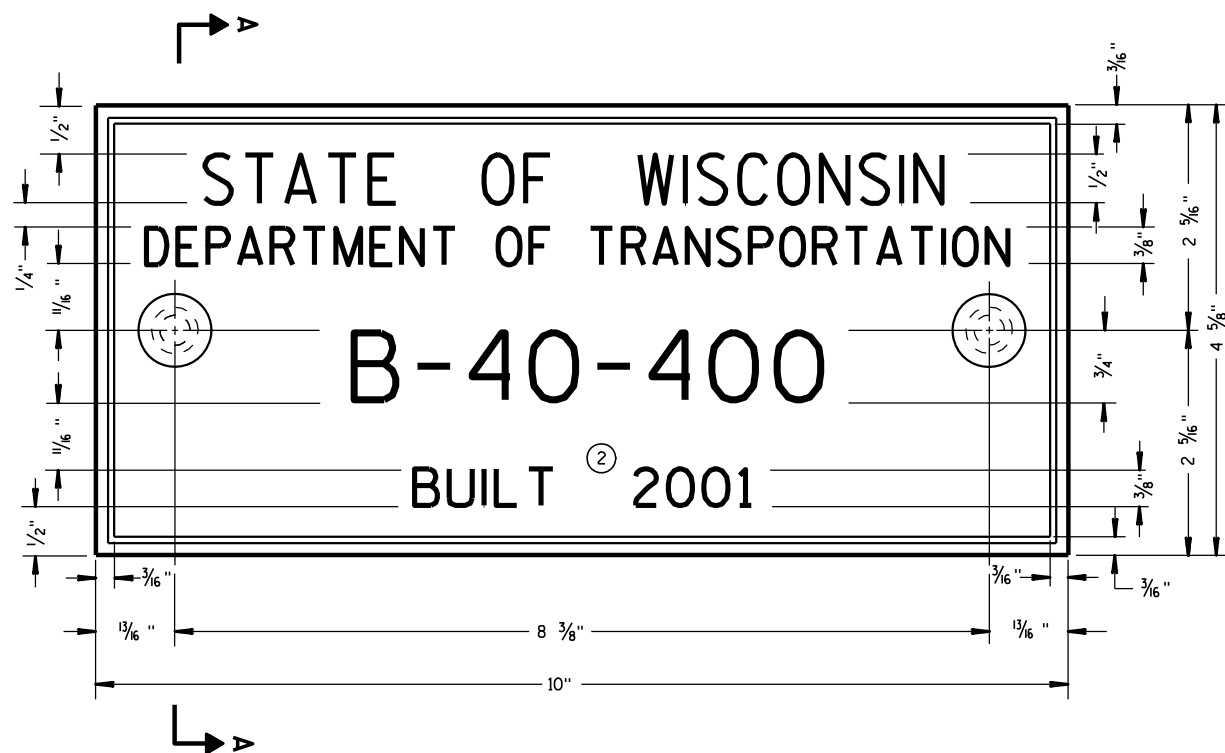

TYPICAL NAME PLATE
(BRIDGES, CULVERTS, AND RETAINING WALLS)

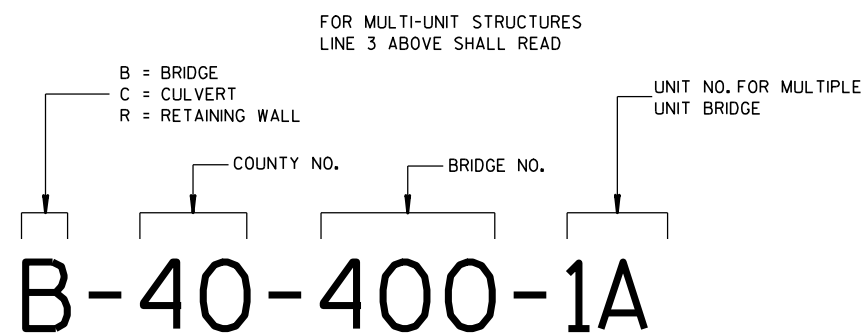


**NUMBERING DESIGNATION
MULTI-UNIT STRUCTURES**

GENERAL NOTES


NAME PLATES TO BE INSTALLED ON BRIDGES, CULVERTS, AND RETAINING WALLS SHALL CONFORM TO THE REQUIREMENTS OF SECTION 502.3.11 OF THE STANDARD SPECIFICATIONS.

THE BRIDGE NUMBER AND YEAR BUILT SHOWN ON THIS DRAWING ARE EXAMPLES ONLY. SEE CONSTRUCTION PLANS FOR INDIVIDUAL NUMBERING AND YEAR BUILT.

- ① EPOXY RESIN SHALL BE FROM AN APPROVED MANUFACTURER AND USED IN ACCORDANCE WITH MANUFACTURER'S RECOMMENDATIONS.
- ② REHABILITATION OF AN EXISTING STRUCTURE SHOULD USE THE DATE OF ORIGINAL STRUCTURE CONSTRUCTION.

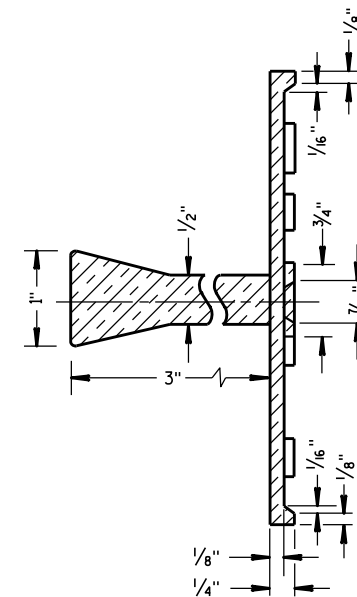


SECTION A-A

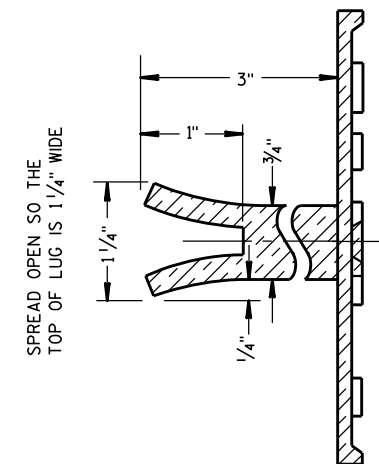

ALTERNATE LUG

- ① ADHERE ANCHOR LUG TO PRECAST RETAINING WALL WITH EPOXY RESIN.

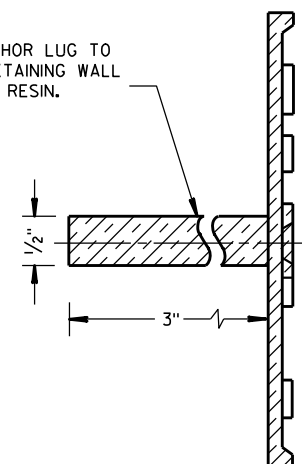

ALTERNATE LUG
(FOR ATTACHMENT TO PRECAST STRUCTURES)

**NAME PLATE
(STRUCTURES)**

STATE OF WISCONSIN
DEPARTMENT OF TRANSPORTATION

APPROVED


DATE

3/26/10


FHWA

CHIEF STRUCTURAL DEVELOPER
15


JEER

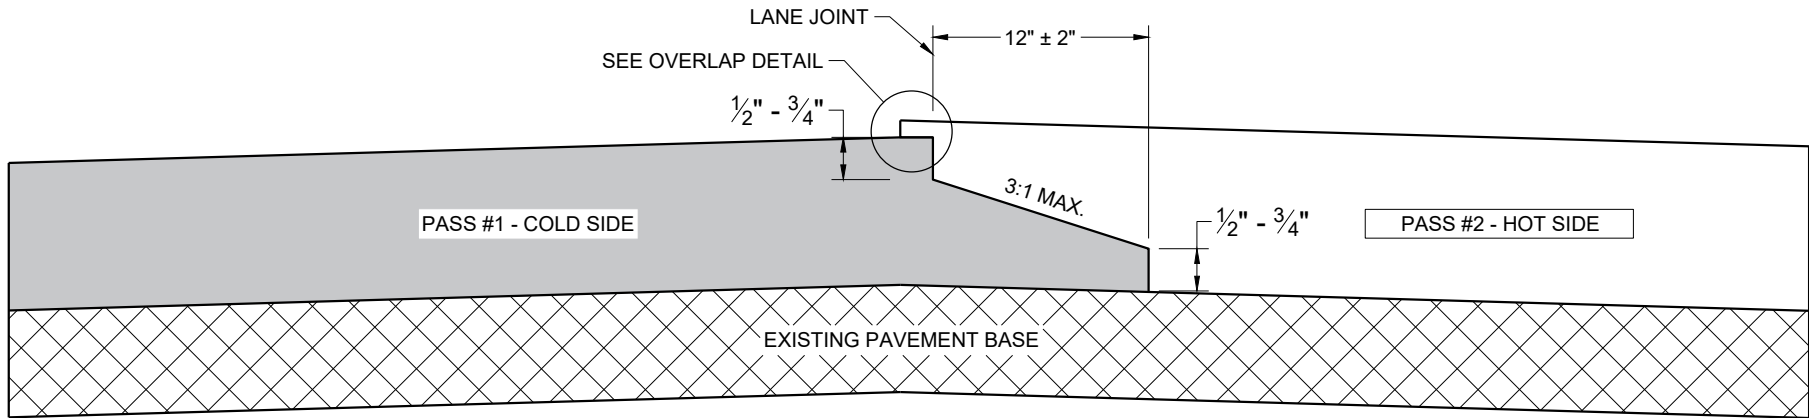

TYPICAL PAVEMENT CROSS SECTION
NOTCHED WEDGE JOINT

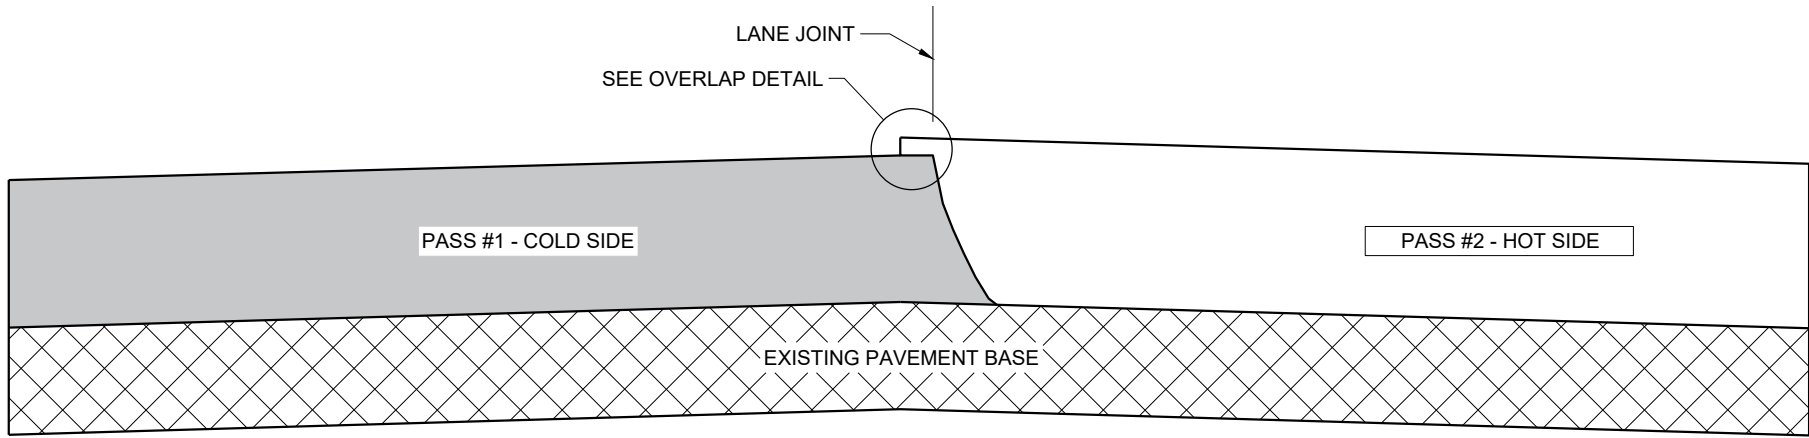

TYPICAL PAVEMENT CROSS SECTION
VERTICAL JOINT

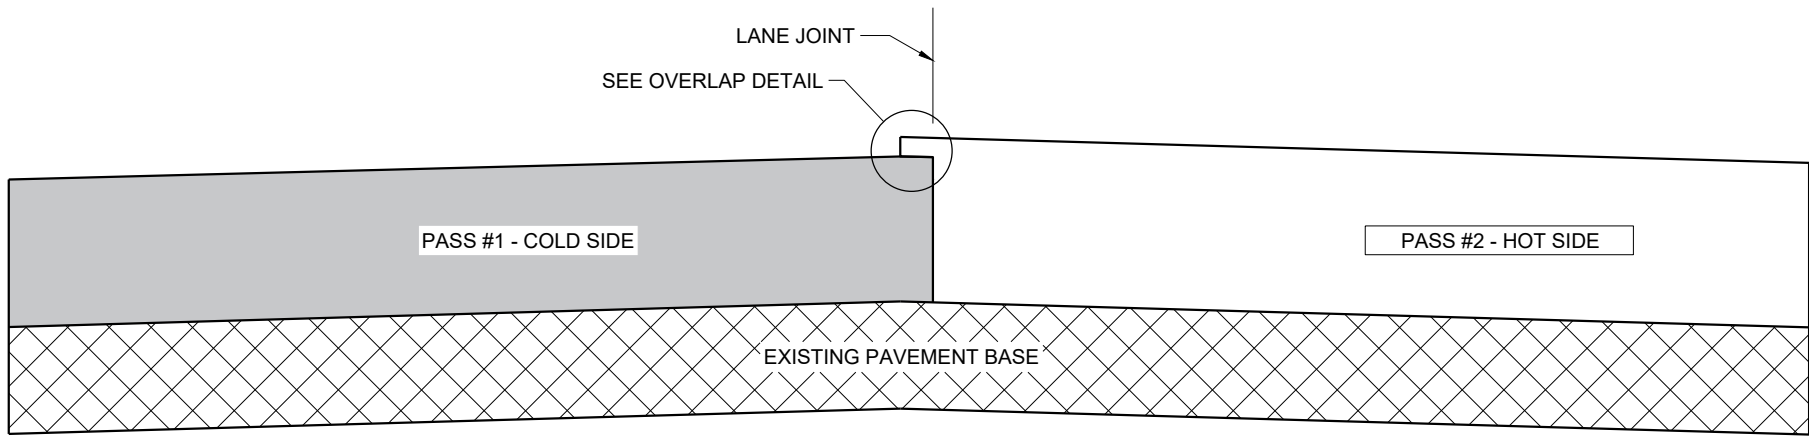

TYPICAL PAVEMENT CROSS SECTION
VERTICAL JOINT (MILLED)

GENERAL NOTES


IN ADDITION TO THE DETAILS PROVIDED IN THIS DRAWING, CONFORM TO STANDARD SPECIFICATION 450.3.2.8 FOR WHEN A NOTCHED WEDGE JOINT IS REQUIRED AND FOR GENERAL JOINT CONSTRUCTION REQUIREMENTS.

FOR ALL LONGITUDINAL JOINTS, ENSURE THE PAVER SCREED OVERLAPS THE PREVIOUSLY PLACED PAVEMENT BY 1" ± 0.5" AND THE HOT SIDE OF THE JOINT REMAINS HIGHER THAN THE COLD SIDE BY APPROXIMATELY 0.1" AFTER FINAL COMPACTION. (IT WILL BE FLUSH WHEN PAVING IN ECHELON.)

ONLY REMOVE THE LONGITUDINAL NOTCHED WEDGE JOINT FOR SMA PAVEMENT OR AS DIRECTED BY THE ENGINEER TO ADDRESS SPECIFIC LENGTHS OF JOINT DAMAGED BY TRAFFIC.

WHEN MILLING BACK OR REMOVING ANY LONGITUDINAL JOINT, LIMIT THE MATERIAL REMOVED TO 2" FROM THE TOP NOTCH OR FROM THE VERTICAL JOINT EDGE ON THE COLD SIDE OF THE JOINT.

USE LONGITUDINAL MILLED JOINT AS PLANS SHOW OR THE AS THE ENGINEER DIRECTS.

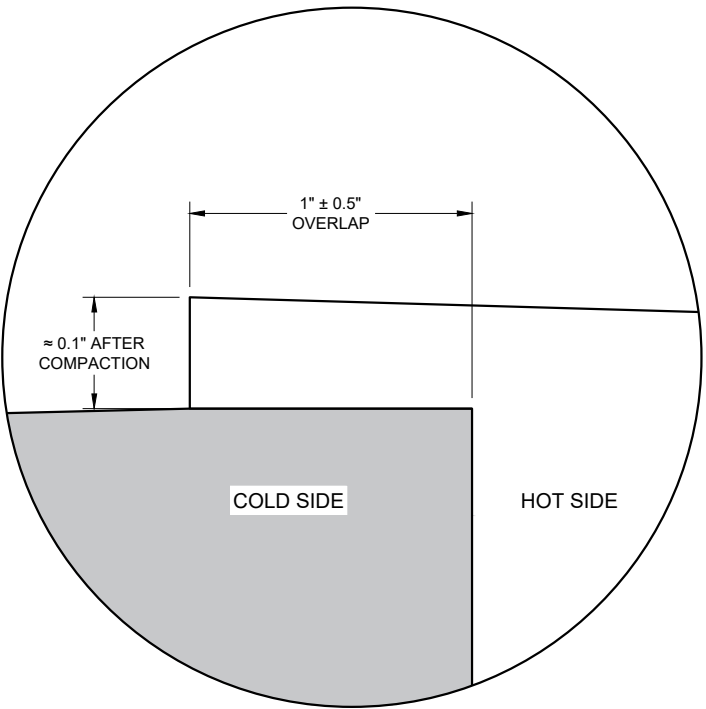


OVERLAP DETAIL (TYPICAL)


HMA LONGITUDINAL JOINTS

STATE OF WISCONSIN
DEPARTMENT OF TRANSPORTATION

APPROVED
November 2020 /S/ Steven Hefel
DATE HMA PAVEMENT ENGIN 16
FHWA

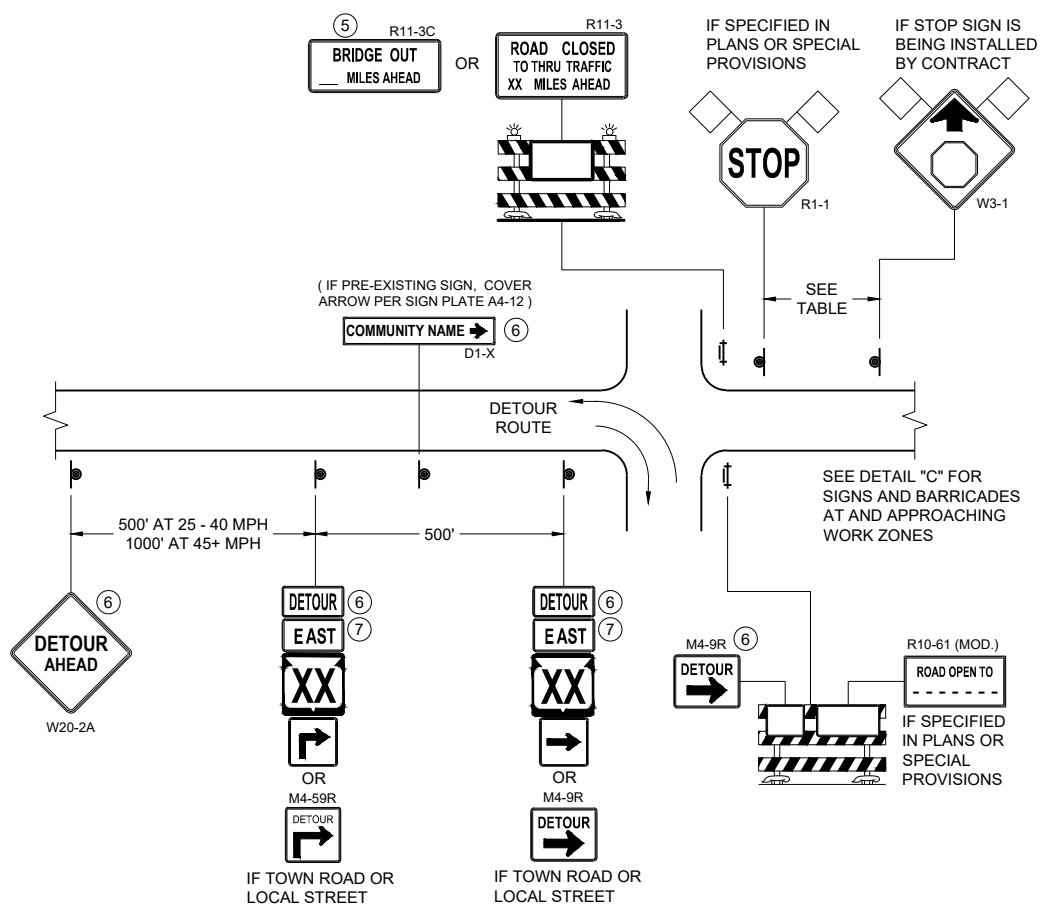

DETAIL A
MAINLINE CLOSURE WITH POSTED DETOUR
WORK ZONE GREATER THAN OR EQUAL TO ½ MILE FROM
DETOUR ROUTE (1000 FEET IF URBAN)

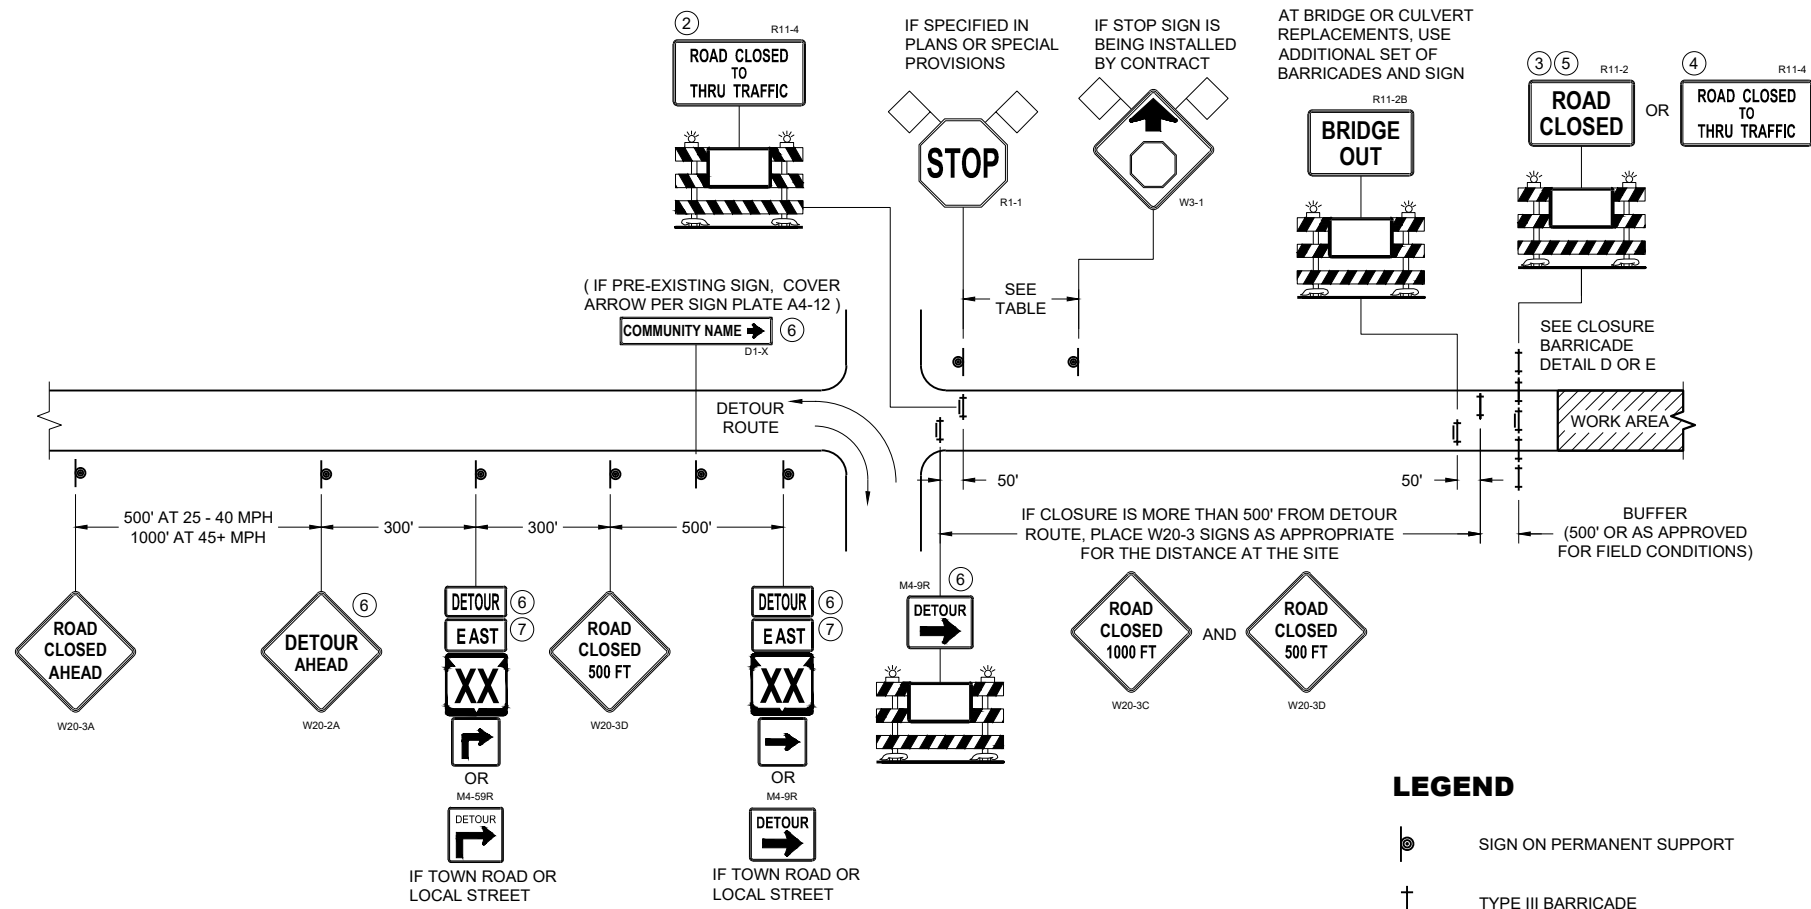

DETAIL B
MAINLINE CLOSURE WITH POSTED DETOUR
WORK ZONE LESS THAN ½ MILE FROM
DETOUR ROUTE (1000 FEET IF URBAN)


LEGEND

- SIGN ON PERMANENT SUPPORT
- TYPE III BARRICADE
- TYPE III BARRICADE WITH ATTACHED SIGN
- TYPE "A" WARNING LIGHT (FLASHING)
- WORK AREA
- FLAGS, 16" X 16" MIN. (ORANGE)

DETOUR M4 - 8
EAST M3 - X
XX OR **XX** OR **COUNTY X**
M1 - 4 M1 - 6 M1 - 5A
→ OR **→**
M05 - 1 M06 - 1

SPEED LIMIT (MPH)	"STOP AHEAD" ADVANCE WARNING DISTANCE (FT)
25	200
30	200
35	350
40	350
45	500
50	550
55	750

SEE SDD 15C2-SHEET "b"
FOR GENERAL NOTES
AND FOOTNOTES ① THROUGH ⑦

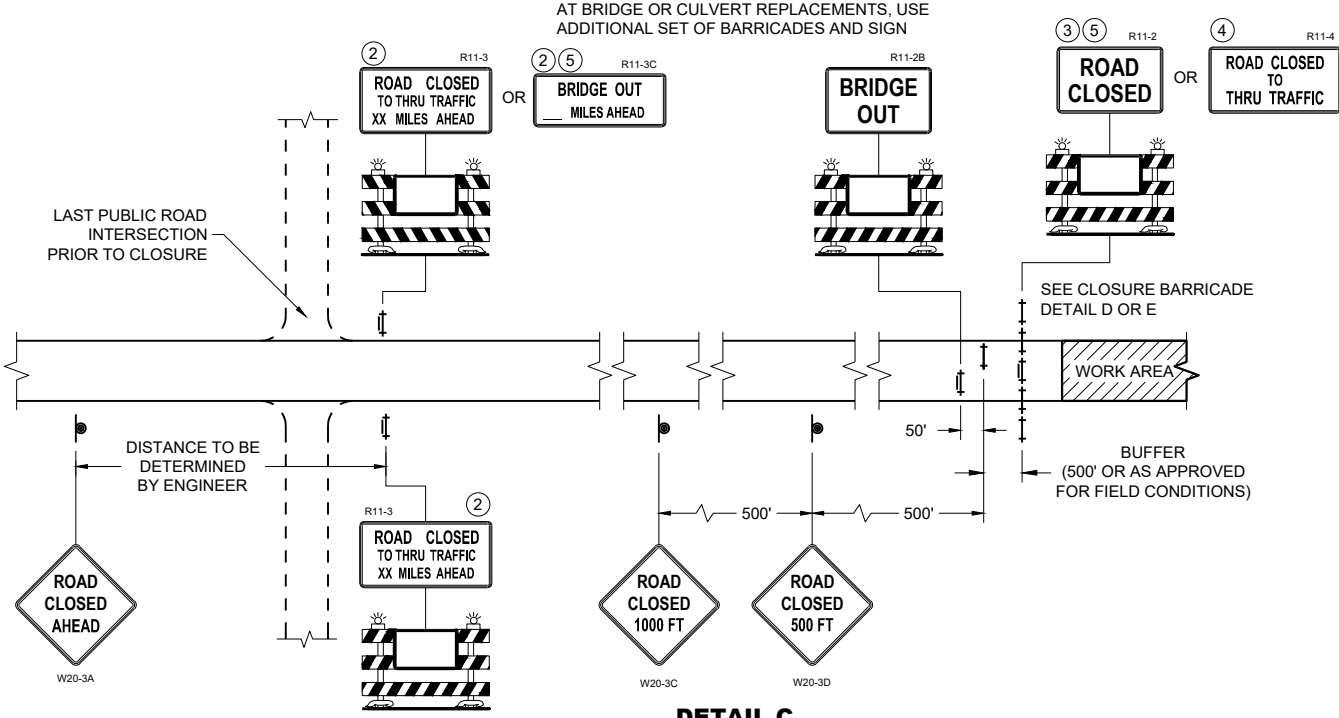


DETAIL C
MAINLINE CLOSURE, NO POSTED DETOUR

**BARRICADES AND SIGNS
FOR MAINLINE CLOSURES**


STATE OF WISCONSIN
DEPARTMENT OF TRANSPORTATION

APPROVED
November 2025 /S/ Andrew Heidtke
DATE WORK ZONE ENGINEER

FHWA

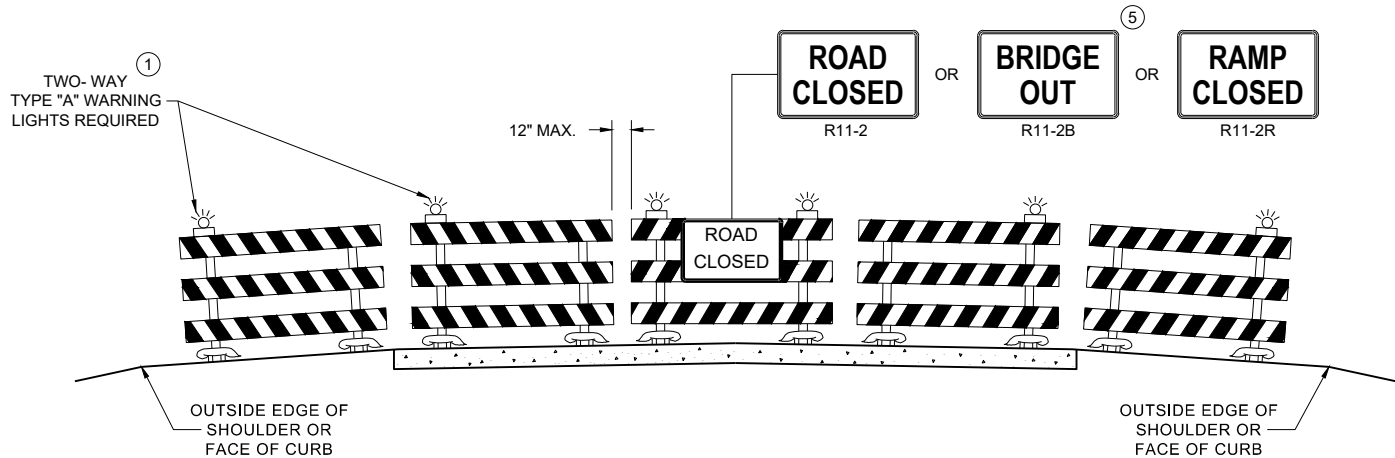

DETAIL D
ROAD CLOSURE BARRICADE DETAIL
APPROACH VIEW

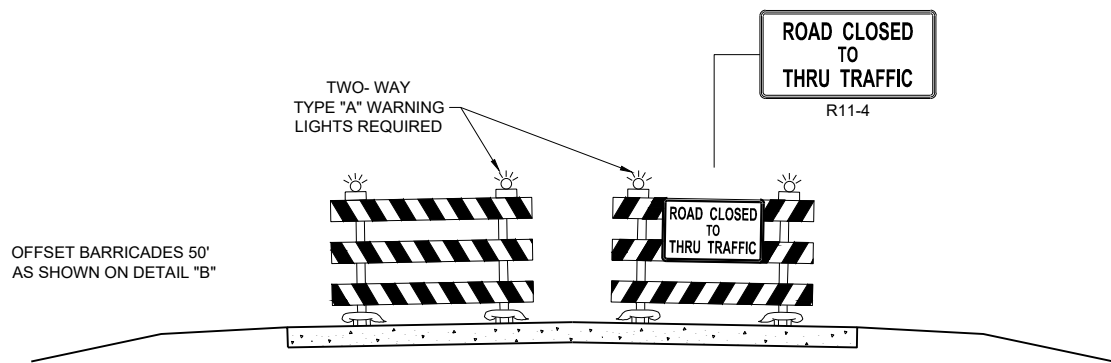

DETAIL E
LANE CLOSURE BARRICADE DETAIL
APPROACH VIEW

SEE SDD 15C2 - SHEET "a" FOR LEGEND

GENERAL NOTES

THE EXACT NUMBER, LOCATION, AND SPACING OF ALL SIGNS AND BARRICADES SHALL BE ADJUSTED TO FIT FIELD CONDITIONS AS APPROVED BY THE ENGINEER.

ANY SIGNS TEMPORARY OR EXISTING, WHICH CONFLICT WITH TRAFFIC CONTROL "IN USE", SHALL BE REMOVED OR COVERED AS NEEDED AND AS APPROVED BY THE ENGINEER.

THE SPACING BETWEEN TRAFFIC CONTROL SIGNS SHOULD BE ADJUSTED TO NOT CONFLICT WITH AND SHOULD PROVIDE A DESIRABLE MINIMUM OF 200 FEET CLEARANCE TO EXISTING SIGNS THAT WILL REMAIN IN PLACE.

BARRICADES THAT MUST BE MOVED FOR A WORK OPERATION SHALL BE IMMEDIATELY RE-ESTABLISHED UPON COMPLETION OF THE OPERATION, OR FOR CONTINUING OPERATIONS, AT THE END OF EACH WORKING DAY.

SIGNS THAT WILL BE IN PLACE LESS THAN 7 CONTINUOUS DAYS AND NIGHTS MAY BE MOUNTED ON PORTABLE SUPPORTS.

ALL TYPE III BARRICADES SHALL HAVE RAILS REFLECTORIZED ON BOTH FACES. STRIPES SHALL BE PROPERLY SLOPED DOWN TOWARD THE TRAFFIC SIDE OR AS SHOWN IN THE ROAD CLOSURE BARRICADE DETAIL "D" FOR FULL ROAD CLOSURES.

TYPE "A" LOW - INTENSITY FLASHING WARNING LIGHTS SHALL BE VISIBLE ON BOTH SIDES OF THE BARRICADE.

PARTIAL NUMBERS ON SIGNS SHALL BE DISPLAYED AS A WHOLE NUMBER(AS NEEDED) FOLLOWED BY A FRACTION. SIGNS SHALL NOT DISPLAY NUMBERS IN DECIMAL FORM.


"WO" AND "MO" SIGNS ARE THE SAME AS "W" AND "M" SIGNS EXCEPT THE BACKGROUND IS ORANGE.

ALL SIGNS SHALL BE 48" X 48" UNLESS OTHERWISE NOTED BELOW:
R11 - 2 SHALL BE 48" X 30"
R11 - 3 SHALL, R11 - 4 AND R10 - 61 SHALL BE 60 " X 30"
M4 - 9 SHALL BE 30" X 24"
M3 - X SHALL BE 24" X 12" (36" X 18" IF NEEDED TO MATCH EXISTING SIGNS)
M4 - 8 SHALL BE 24" X 12" (36" X 18" IF NEEDED TO MATCH EXISTING SIGNS)
M1 - 4, M1 - 5A AND M1 - 6 SHALL BE 24" X 24" (36" X 36" IF NEEDED TO MATCH EXISTING SIGNS)
MO5 - 1 AND MO6 - 1 SHALL BE 21" X 21" (30" X 30" IF NEEDED TO MATCH EXISTING SIGNS)
D1 - X SHALL BE AS SHOWN ON SPECIFIC PROJECT SIGNING DETAIL SHEETS.
R1 - 1 SHALL BE 36" X 36"


SIGNS PLACED ON TYPE III BARRICADES THAT ARE SIZES OTHER THAN 48"X30" SHALL HAVE A CORRUGATED POLYPROPYLENE OR POLYETHYLENE PLASTIC SIGN BASE.

- ① TWO WARNING LIGHTS SHALL BE PROVIDED ON THE CENTER BARRICADE AND A MINIMUM OF ONE WARNING LIGHT SHALL BE PROVIDED ON EACH OF THE OTHER BARRICADES WITHIN THE ROADWAY LIMITS. SPACING OF THE WARNING LIGHTS SHALL BE UNIFORM TO THE EDGE OF ROADWAY AS SHOWN (APPROX. 8 FOOT LIGHT SPACING).
- ② THESE SIGNS AND BARRICADES ARE NOT REQUIRED IF ROAD CLOSURE BEGINS AT AN INTERSECTION.
- ③ FOR ROAD CLOSURE WITHOUT LOCAL ACCESS TO PROJECT, SEE ROAD CLOSURE BARRICADE DETAIL "D".
- ④ FOR ROAD CLOSURE WITH LOCAL ACCESS TO PROJECT, SEE ROAD CLOSURE BARRICADE DETAIL "E".
- ⑤ FOR BRIDGE OR CULVERT REPLACEMENTS, SUBSTITUTE "BRIDGE OUT" INSTEAD OF "ROAD CLOSED" ON R11 - 2 AND R11 - 3 SIGNS.
- ⑥ INSTALL DETOUR AND COMMUNITY GUIDE SIGNS AND ARROWS ONLY IF SPECIFIED IN THE CONTRACT. IF THERE ARE EXISTING ROUTE MARKER ASSEMBLIES THAT WILL REMAIN IN PLACE, ADJUST THE LOCATION OF THE DETOUR ROUTE SIGNS TO CORRESPOND WITH THE EXISTING ASSEMBLIES. MODIFY EXISTING SIGNS WHERE POSSIBLE. SEE SPECIFIC PROJECT DETOUR SIGNING DETAIL SHEETS. IF DETOUR SIGNS ARE BEING INSTALLED BY OTHERS, PLACE THE CONTRACTED TRAFFIC CONTROL SIGNS TO ALLOW FOR PLACEMENT OF ALL WARNING, DETOUR AND GUIDE SIGNS AS SHOWN.
- ⑦ "EAST" CARDINAL DIRECTION MARKERS AND RIGHT TURN ARROWS ARE SHOWN. USE OTHER CARDINAL DIRECTIONS AND ARROWS AS APPROPRIATE.

BARRICADES AND SIGNS FOR VARIOUS CLOSURES	
STATE OF WISCONSIN DEPARTMENT OF TRANSPORTATION	
APPROVED November 2025 DATE	/S/ Andrew Heidtke WORK ZONE ENGINEER
FHWA	

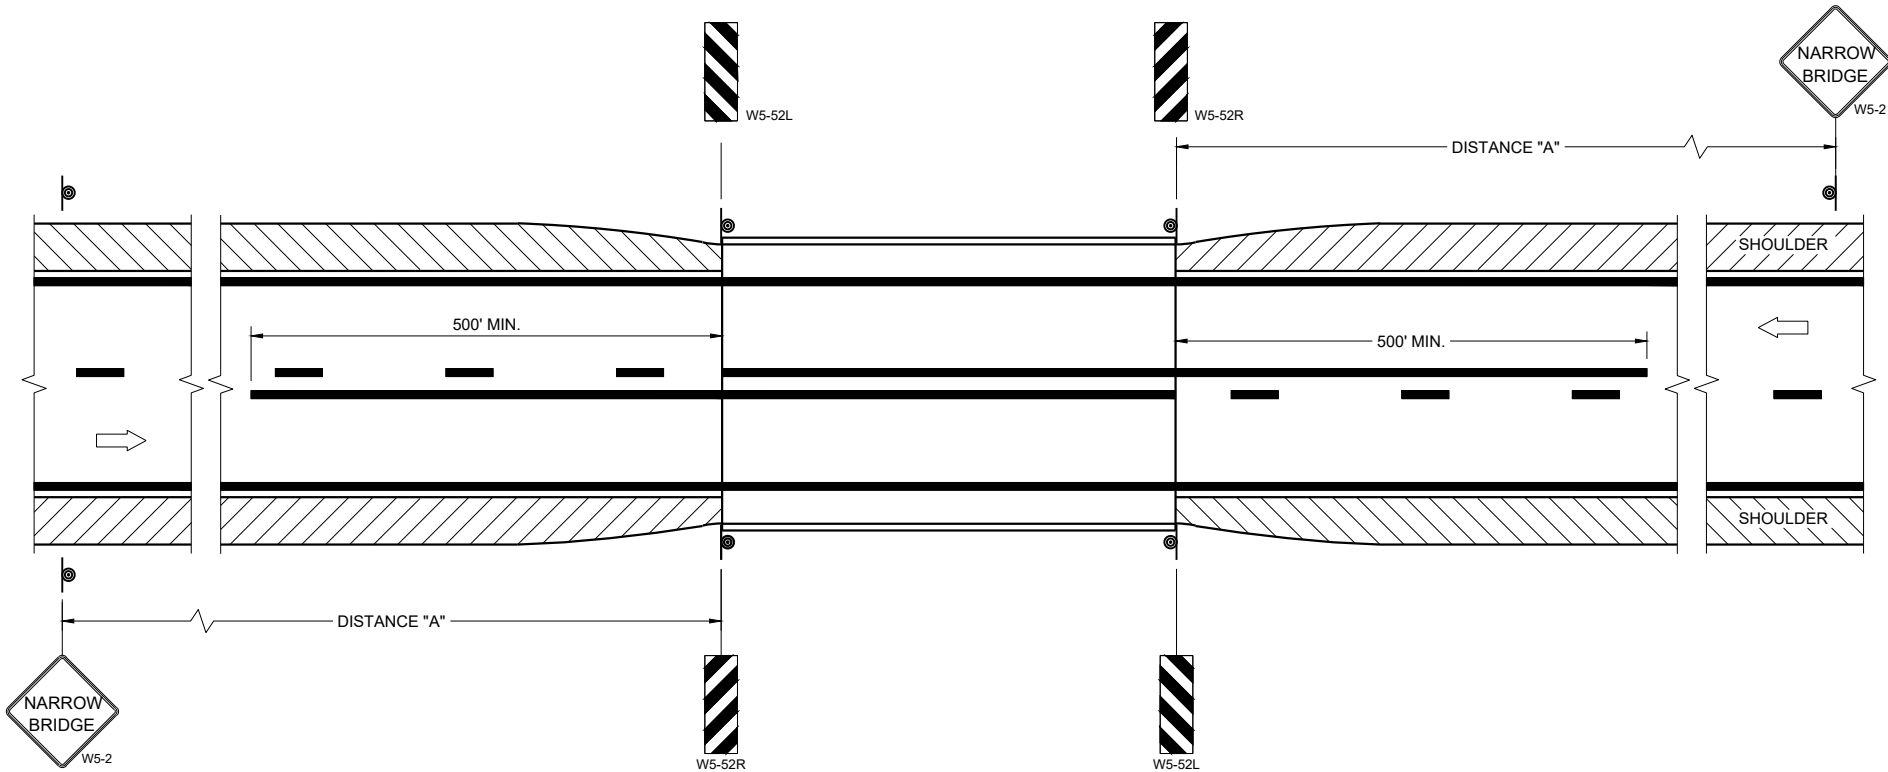

SITUATION 1
WARRANTING CRITERIA:
BRIDGE WIDTH IS AT LEAST 16 FEET BUT LESS THAN 24 FEET.

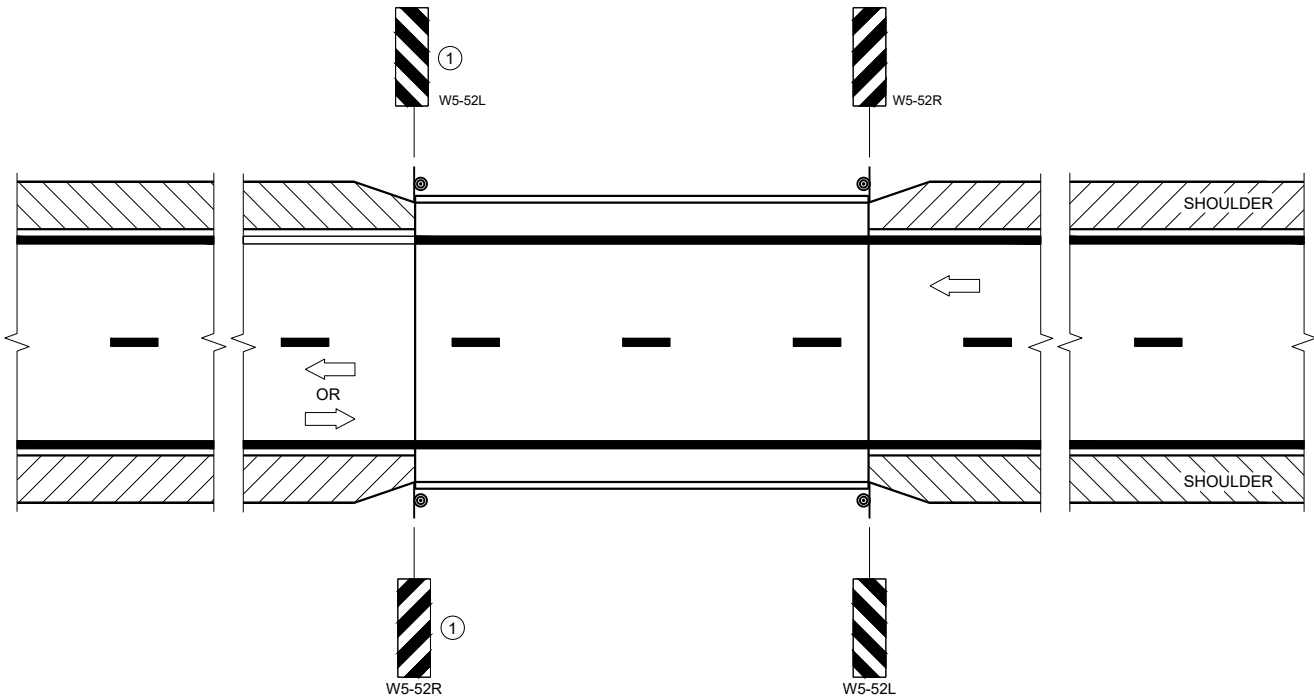

SITUATION 2
WARRANTING CRITERIA:
1. BRIDGE WIDTH IS AT LEAST 24 FEET AND
2. BRIDGE SHOULDER WIDTH IS LESS THAN 6 FEET

GENERAL NOTES

DETAILS OF TRAFFIC CONTROL DEVICES AND INSTALLATION NOT SHOWN ON THE DRAWING SHALL CONFORM TO THE PERTINENT REQUIREMENTS OF THE STANDARD SPECIFICATIONS, THE SPECIAL PROVISIONS, AND THE MANUAL ON UNIFORM TRAFFIC CONTROL DEVICES.

LOCATE W5-52 SIGN POST(S) BEHIND GUARDRAIL WHEN PRESENT.

PLACE THE EDGE OF THE W5-52 SIGN IN LINE WITH FACE OF CURB OR PARAPET.

ON BRIDGE ONLY PROJECTS, PLACE 300 FEET OF EDGELINE.

OMIT EDGELINES ON ROADWAYS WITHOUT EXISTING EDGELINES.

① OMIT ON ONE-WAY TRAVELED WAYS.

LEGEND

⊙ SIGN ON PERMANENT SUPPORT

➡ DIRECTION OF TRAFFIC

DISTANCE TABLE

POSTED OR 85TH PERCENTILE SPEED	DISTANCE "A"
25	150'
30	200'
35	250'
40	300'
45	400'
50	550'
55	700'

**SIGNING AND MARKING
FOR TWO LANE BRIDGES**



STATE OF WISCONSIN
DEPARTMENT OF TRANSPORTATION

APPROVED
May 2023
DATE



/S/ Jeannie Silver
Statewide Pavement Marking Engineer

FHWA 19

URBAN AREA

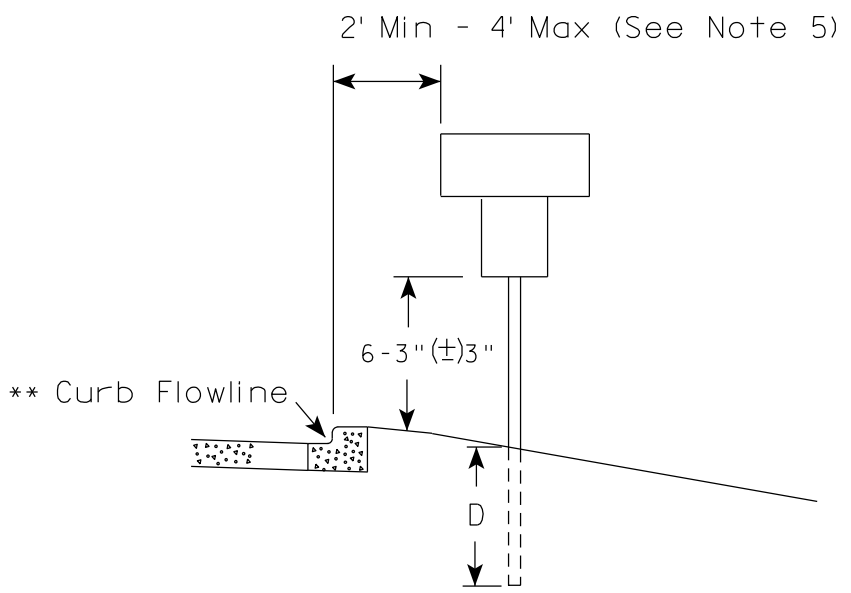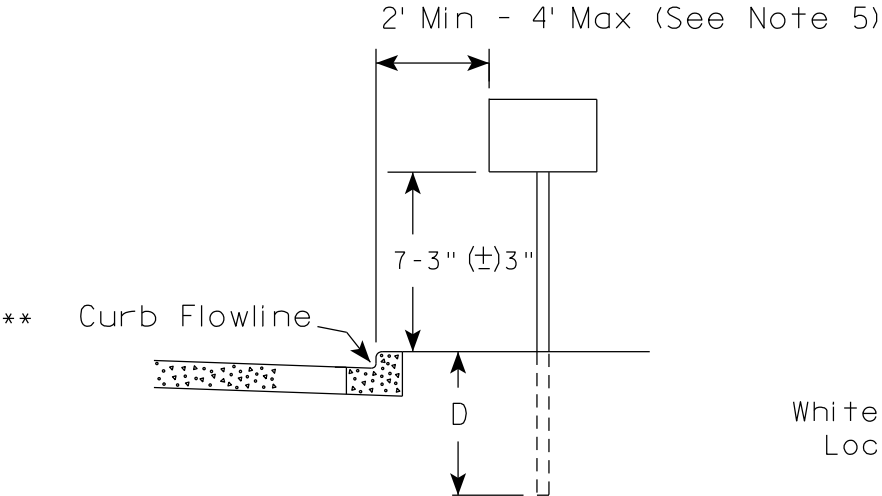

RURAL AREA (See Note 2)

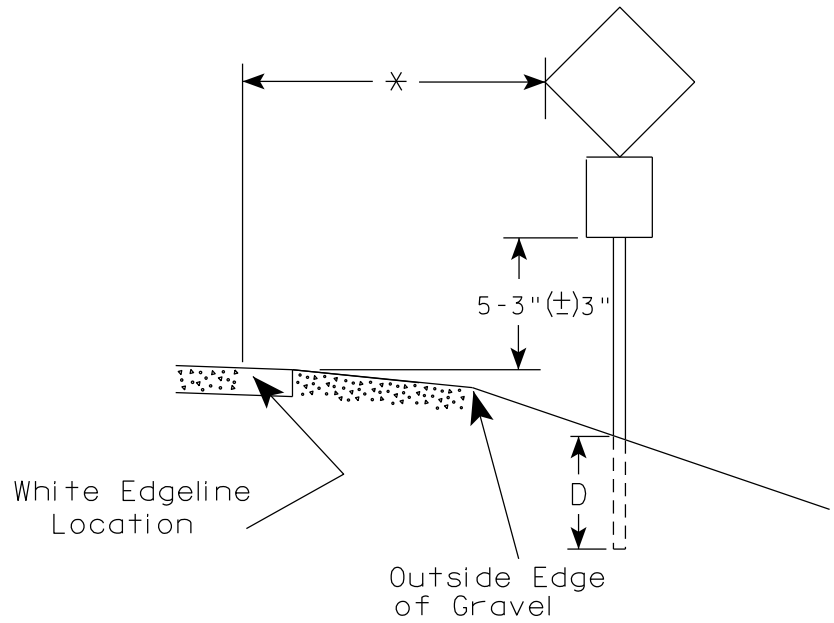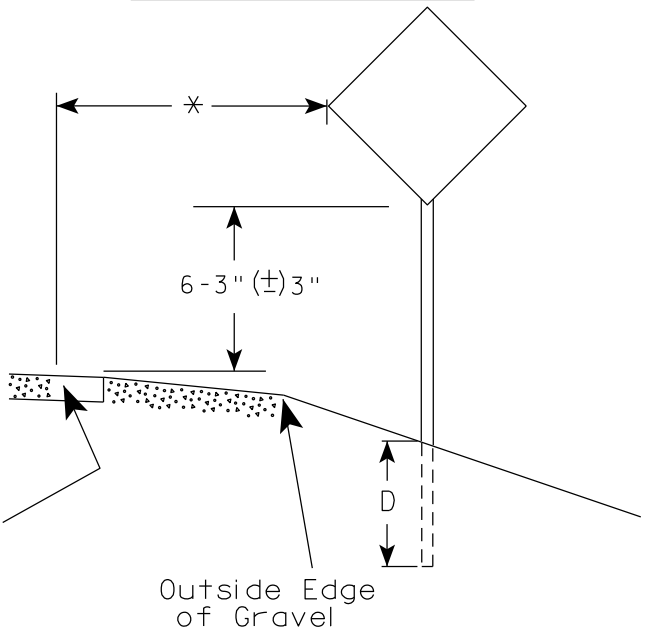

POST EMBEDMENT DEPTH	
Area of Sign Installation (Sq. Ft.)	D (Min)
20 or Less	4'
Greater than 20	5'

GENERAL NOTES

1. Signs wider than 4 feet or 20 sq.ft or larger, shall be mounted on multiple posts. Refer to plate A4-4.
2. If signs are mounted on or behind barrier wall, see A4-10 sign plate.
The Double Arrow sign (W12-1D) shall be mounted at a height of 2'-3" (±) 3". The Chevron sign (W1-8), Roundabout Chevron panel (R6-4B), Enhanced Reference Markers, Clearance Markers (W5-52), Mile Markers (D10 series), In Road Object Markers (W5-54) & End of Road Markers (W5-56) shall be mounted at a height of 4'-3" (±) 3".
3. For expressways and freeways, mounting height is 7'- 3" (±) 3" or 6'-3" (±) 3" depending upon existence of a sub-sign.
4. Minimum mounting height for signs mounted on traffic signal poles is 5'- 3" (±) 3".
5. Offset distance shall be consistent with existing signs or consistent throughout length of project.
6. Folding signs shall be mounted at a height of 5'-3" (±) 3" or as directed by the Engineer.

* * The existence of curb and gutter does not in itself mandate the vertical clearance illustrated. That height is typically measured where there is sidewalk adjacent to the roadway or parking is permitted. In the absence of sidewalk vertical clearance is measured from the top of the curb. Offset of signs is measured from the flow line.


* 6 feet from edge of a paved shoulder or 12 feet from the edge of pavement (edge line location) or 2 feet from outside edge of gravel, whichever is greater unless directed by project engineer.

TYPICAL INSTALLATION
OF PERMANENT TYPE II
SIGNS ON SINGLE POSTS

WISCONSIN DEPT OF TRANSPORTATION

APPROVED 
for State Traffic Engineer


DATE 12/6/23 PLATE NO. A4-3.23

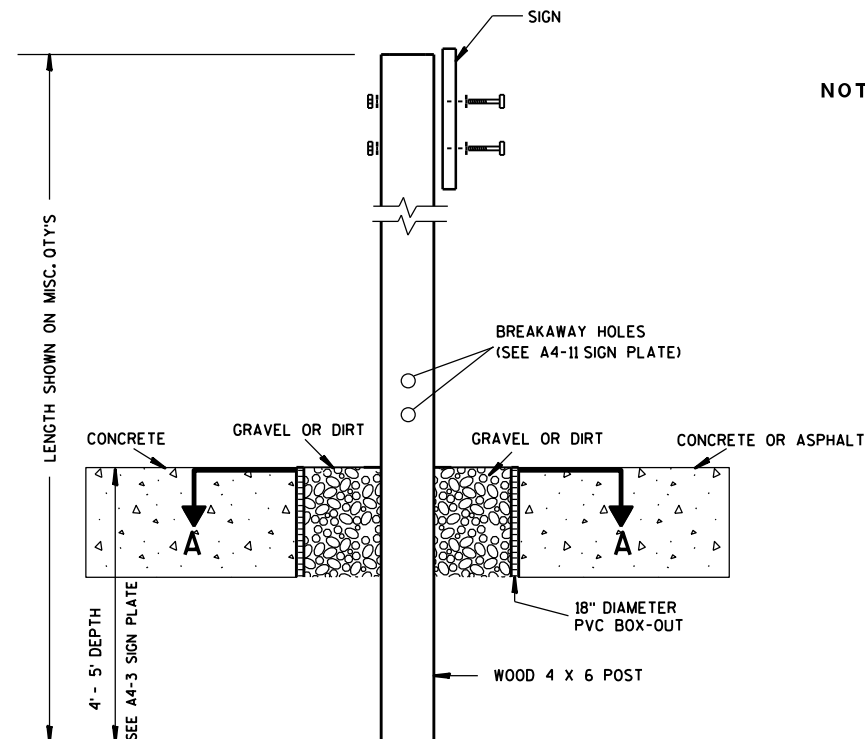

ELEVATION VIEW


DETAIL OF WOOD 4 X 6 SIGN POST IN BOX-OUT

- NOTES:**
1. ALL MATERIAL TO BE APPROVED BY ENGINEER PRIOR TO INSTALLATION
 2. SEE SIGN PLATE A4-8 FOR SIGN HARDWARE REQUIREMENTS
 3. 18 INCH X 18 INCH SQUARE BOX-OUTS MAY BE USED FOR INSTALLATIONS IN EXISTING CONCRETE OR ASPHALT LOCATIONS.

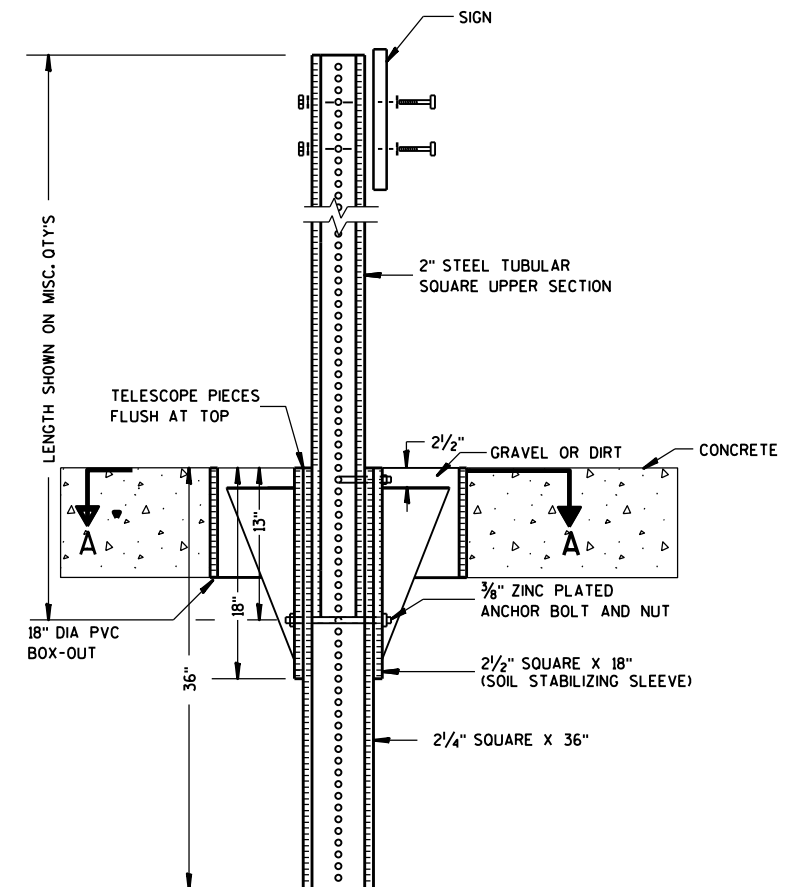

ELEVATION VIEW

DETAIL OF STEEL 2 X 2 SIGN POST IN BOX-OUT

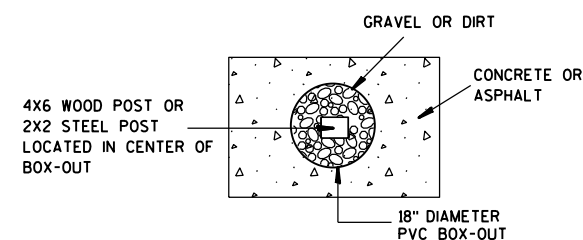

PLAN VIEW

FOR NEW CONCRETE/ASPHALT INSTALLATIONS

**SIGN POST
BOX-OUTS
A4-3B**

WISCONSIN DEPT OF TRANSPORTATION

APPROVED *Matthew R. Rauch*
for State Traffic Engineer

DATE 1/27/14 PLATE 21 A4-3B.1

PROJECT NO:

HWY:

COUNTY:

SHEET NO:

E

GENERAL NOTES


- For 3 or 4 post installations, individual post spacing shall be greater than 3'-6".
- See tables below for required number of posts.
- For expressways and freeways, mounting height is 7'-3" (±) 3" or 6'-3" (±) 3" depending upon existence of sub-sign.
- The (±) tolerance for mounting height is 3 inches.
- J-Assemblies are considered to be one sign for mounting height.
- Offset distance shall be consistent with existing signs or consistent throughout length of project.
- Folding signs shall be mounted at a height of 5'-3" (±) 3" or as directed by the engineer.
- The Double Arrow sign (W12-1) shall be mounted at a height of 2'-3" (±) 3". The Chevron sign (W1-8), Roundabout Chevron panel (R6-4B), Clearance Markers (W5-52), Mile Markers (D10 series), In Road Object Markers (W5-54) & End of Road Markers (W5-56) shall be mounted at a height of 4'-3" (±) 3".

* 6 feet from edge of a paved shoulder or 12 feet from the edge of pavement (edge line location) or 2 feet from outside edge of gravel, whichever is greater unless directed by project engineer.



** The existence of curb and gutter does not in itself mandate the vertical clearance illustrated. That height is typically measured where there is sidewalk adjacent to the roadway or parking is permitted. In the absence of sidewalk vertical clearance is measured from the top of the curb. Offset of signs is measured from the flow line.

*** See A4-3 sign plate for signs 4' or less in width and less than 20 S.F. in area.


URBAN AREA

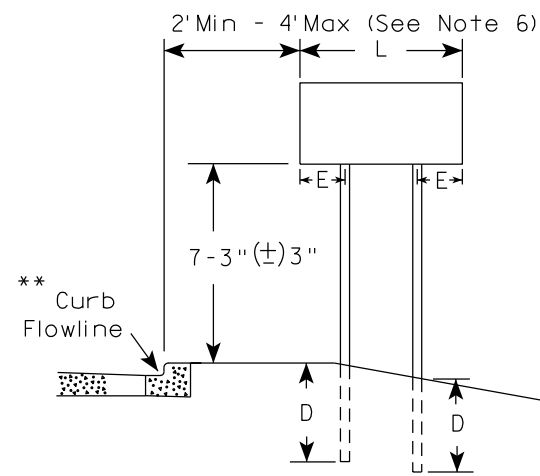


RURAL AREA (See Note 3)

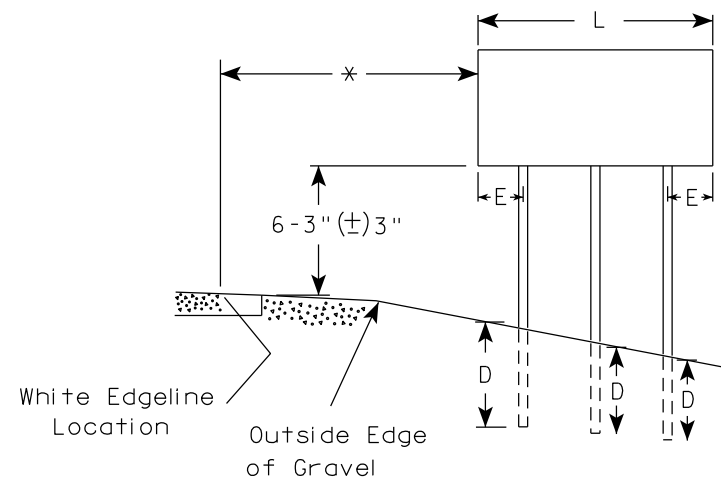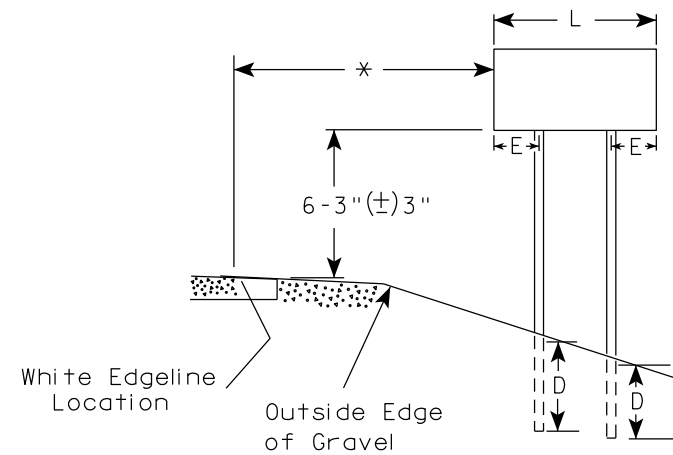

2' Min - 4' Max (See Note 6)

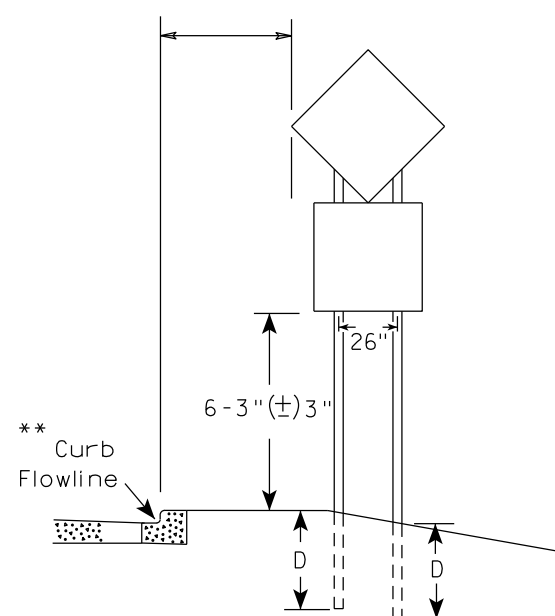

48" DIAMOND WARNING SIGN

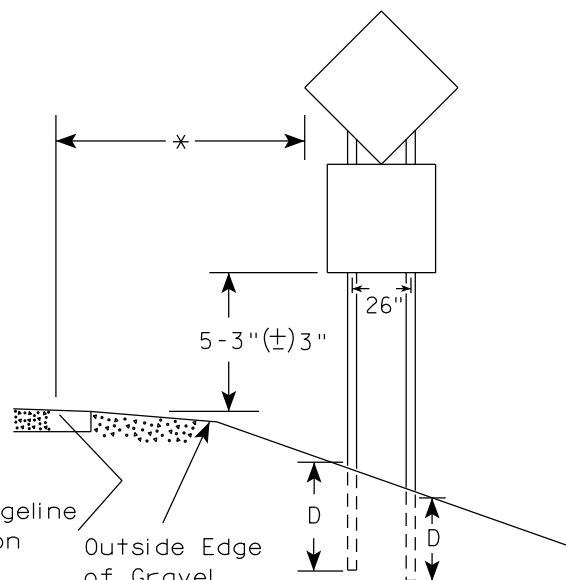

48" DIAMOND WARNING SIGN

SIGN SHAPE OTHER THAN DIAMOND (TWO POSTS REQUIRED)	
L	E
Greater than 48" Less than 60"	12"
60" to 108"	L/5

SIGN SHAPE OTHER THAN DIAMOND (THREE POSTS REQUIRED)	
L	E
Greater than 108" to 144"	12"

POST EMBEDMENT DEPTH



Area of Sign Installation (Sq.Ft.)	D (Min)
20 or Less	4'
Greater than 20	5'

TYPICAL INSTALLATION
OF TYPE II SIGNS
ON MULTIPLE POSTS

WISCONSIN DEPT OF TRANSPORTATION

APPROVED *Matthew R. Rauch*
for State Traffic Engineer

DATE 12/6/23 PLATE NO. A4-4.16

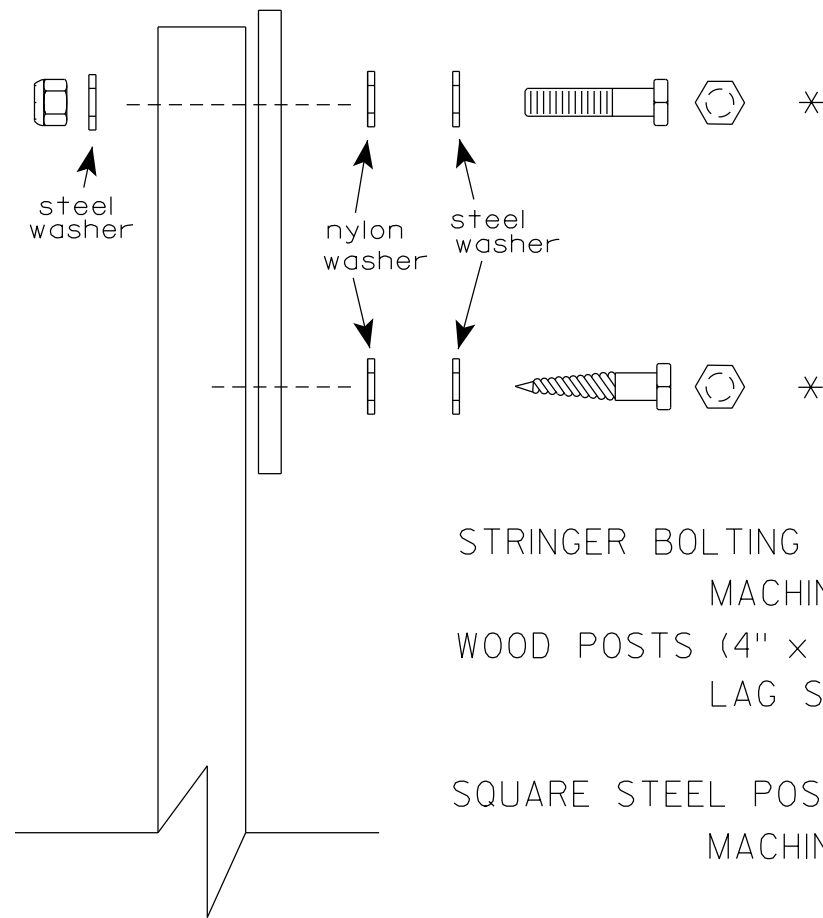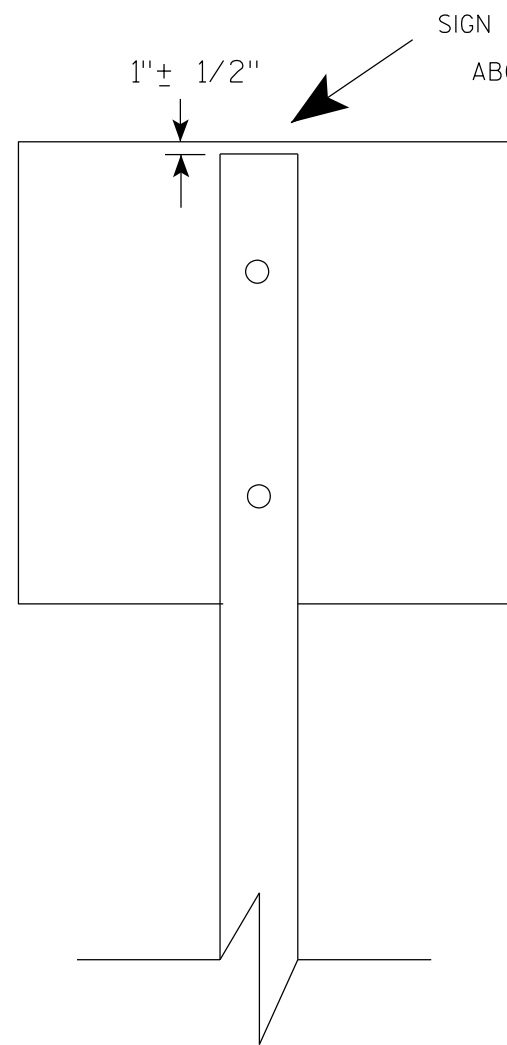

Nuts, bolts and lags used for mounting signs shall have hexagonal heads and shall be either :

- a. Hot dip galvanized in accordance with ASTM Designation: A 153, Class D, or SC 3
- b. Electro-galvanized in accordance with ASTM Designation : B 633, TYPE III, SC 3.


Threads on bolts and nuts shall be manufactured with sufficient allowance for the cadmium plate or galvanized coating to permit the nuts to run freely on the bolts.

- STRINGER BOLTING TO ALUMINUM SIGNS (SEE SIGN PLATE A4-18)
- MACHINE BOLTS - $\frac{5}{16}$ " X 1-3/4" Length w/ lock nuts
- WOOD POSTS (4" x 6")
- LAG SCREWS - $\frac{3}{8}$ " X 3" (NO STRINGERS ON BACK OF SIGN)
 $\frac{3}{8}$ " X 4" (STRINGERS ON BACK OF SIGN)
- SQUARE STEEL POSTS (2" x 2")
- MACHINE BOLTS - $\frac{3}{8}$ " X 3-1/4" Length w/ nuts (NO STRINGER ON BACK OF SIGN)
 $\frac{3}{8}$ " X 5" Length w/ nuts (STRINGERS ON BACK OF SIGN)
- RIVETS - $\frac{9}{32}$ " (6605-9-6) BULB-TITE, TRI-FOLD, ALUMINUM BODY/MANDREL
O.D. FLANGE .720-.765 INCH, GRIP RANGE .042-.375 INCH
- WASHERS (ALL POSTS) -
- 1-1/4" O.D. X $\frac{3}{8}$ " I.D. X $\frac{1}{16}$ " STEEL
 - 1-1/4" O.D. X $\frac{3}{8}$ " I.D. X .080 NYLON

* Two different fastening systems are shown for illustration purposes. On any individual sign, either one or the other system shall be used. Actual number of fasteners per sign varies with the sign area, but normally there are two. For a single post installation, all signs greater than 9 sq. ft. require the use of 3 fasteners.

ATTACHMENT OF SIGNS TO POSTS	
WISCONSIN DEPT OF TRANSPORTATION	
APPROVED	<i>Matthew R. Rauch</i> For State Traffic Engineer
DATE 4/1/2020	PLATE NO. A4-8.9

**2 1/4 " SQUARE
12 GAUGE
PERFORATED
GALVANIZED FINISH**

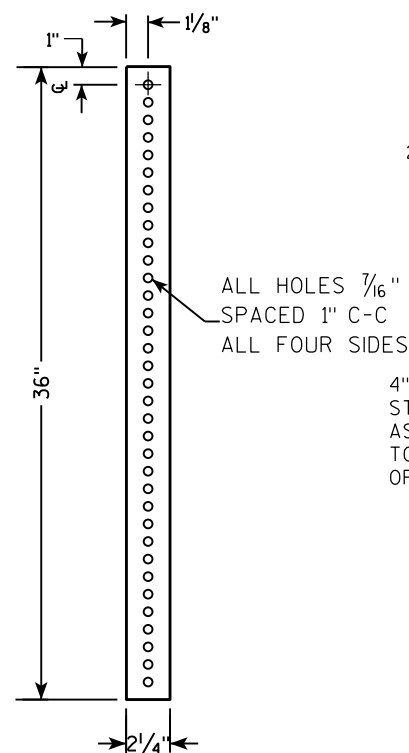

2 1/2" TELES PAR TUBE

4" x 10" x 10 GA. STEEL PLATE (CUT AS SHOWN) WELDED TO ALL FOUR CORNERS OF TELES PAR TUBE

4"

2 1/2"

10"

3 1/2"

18"

[illegible]

TECHNICAL DRAWING OF A SIGNPOST ASSEMBLY.

Side View Dimensions:

- Overall height: LENGTH SHOWN ON MISC. Q'TYS
- Section 1: 2" STEEL TUBULAR SQUARE UPPER SECTION
- Section 2: 2 1/2" SQUARE X 18" (SOIL STABILIZING SLEEVE)
- Section 3: 2 1/4" SQUARE X 36"
- Section 4: 36" (Total length of the bottom two sections)
- Section 5: 18"
- Section 6: 12"

Top View Details:

- TELESCOPE PIECES FLUSH AT TOP
- ALL HOLES 7/16" SPACED 1" C-C
- ALL FOUR SIDES
- 3/8" ZINC PLATED CORNER ANCHOR BOLT AND NUT
- 1" (Distance from corner to bolt)
- 3/8" ZINC PLATED ANCHOR BOLT AND NUT

Sign Assembly Details:

- SIGN
- SEE SIGN PLATE A4-8 FOR BOLT WASHER, & NUT MATERIAL

A schematic diagram of a square microfluidic chip. It features a central square channel with rounded corners. This central channel is surrounded by a thin, uniform border. The entire structure is enclosed within a larger square frame. Four ports are located at the midpoints of the outer frame's sides: one at the top, one at the bottom, one on the left, and one on the right. Each port is represented by a small rectangle with a central dot, indicating a connection point for tubing or a reservoir.

DIRECTION
OF TRAFFIC

SECTION A-A

Area of Sign Installation (Sq. Ft.)	Number of Required Posts
9 or less	1
Greater than 9 less than or equal to 18	2
Greater than 18 less than or equal to 27	3

Signs wider than 3 feet or larger than 9 sq. ft shall be mounted on multiple posts (see above table).

TUBULAR STEEL
SIGN POST
A4-9

WISCONSIN DEPT OF TRANSPORTATION

APPROVED Matthew R. Rauch

for State Traffic Engineer

DATE 2/05/15 PLAT 24 14-9.9

SHEET NO:

E

PROJECT NO:

HWY:

COUNTY:

FILE NAME : C:\CAEFiles\Projects\tr_stdplate\A49.DGN

PLOT DATE : 05-FEB-2015 17:09


PLOT BY : mscs_ja

PLOT NAME :

PLOT SCALE : 13.659812:1.000000

WISDOT/CADDS SHEET 42

7

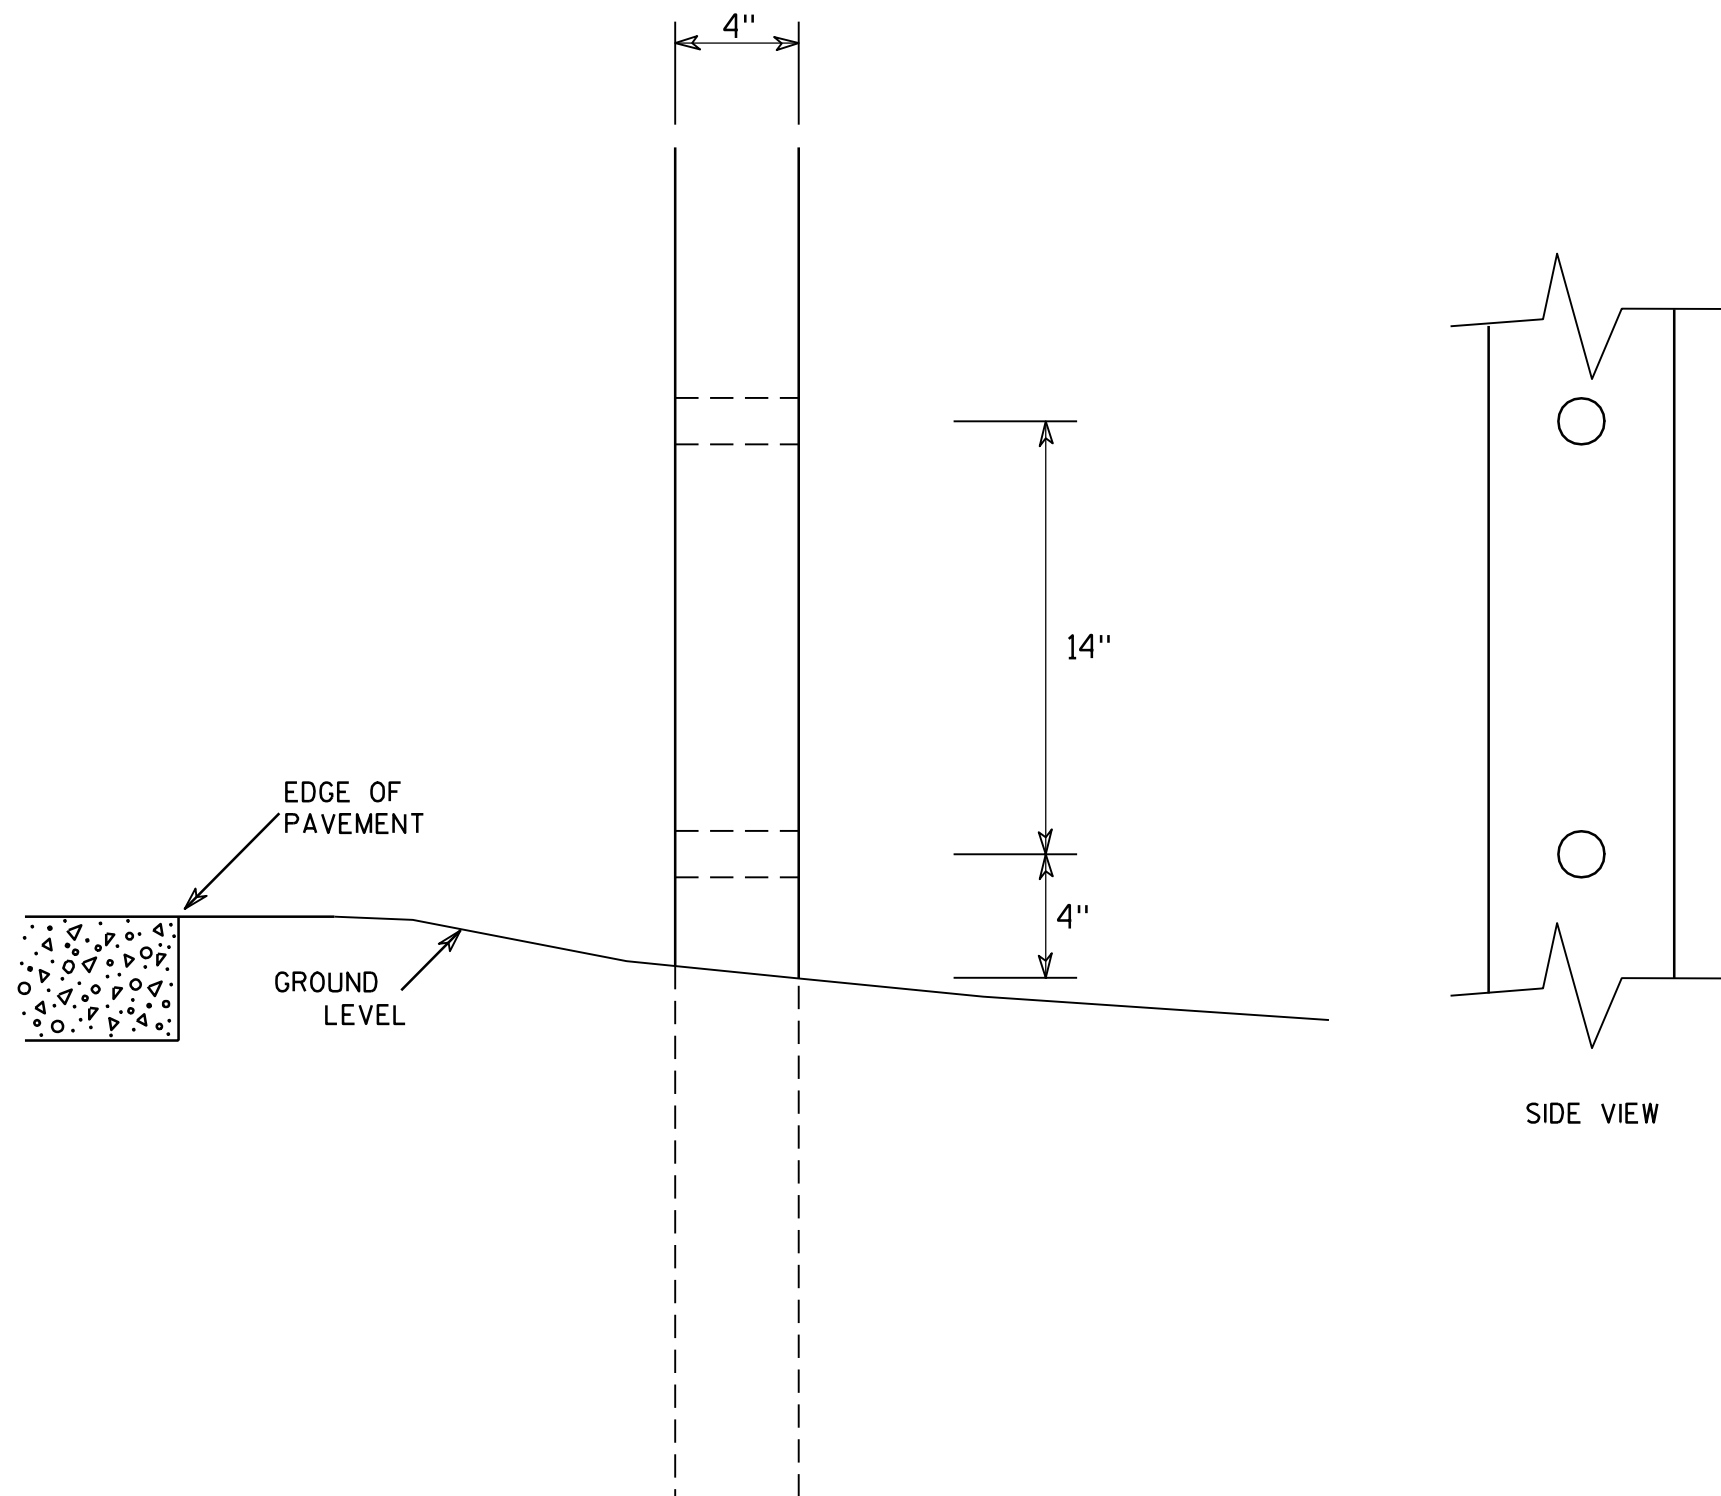

GENERAL NOTES

1. All 4 x 6 Wood Posts shall be modified by having two 1½" diameter holes drilled perpendicular to the roadway centerline.

7

4 X 6 WOOD POST MODIFICATIONS

WISCONSIN DEPT OF TRANSPORTATION

APPROVED

Chester J. Spang
for State Traffic Engineer

DATE 3/27/97

PLATE NO. A4-11.2

PROJECT NO:

HWY:




COUNTY:

SHEET NO: 25

E

BANDING


SINGLE SIGN

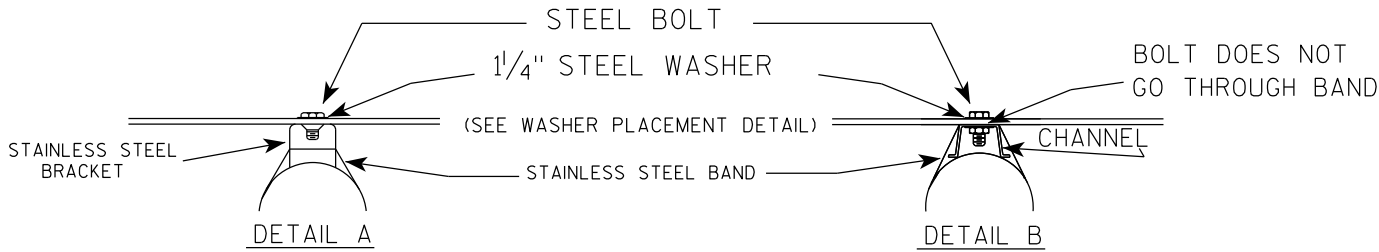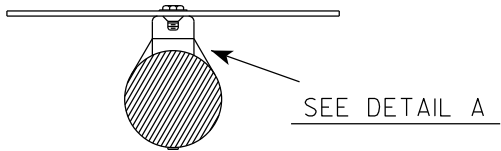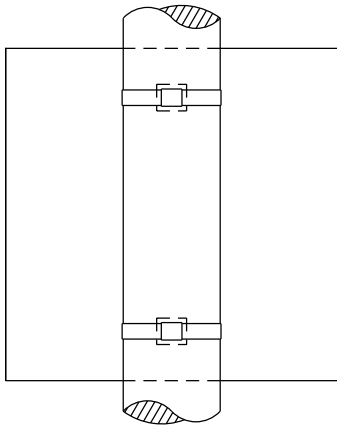

GENERAL NOTES

1. Any sign over 3 feet in width shall use the V-Block banding method. See A5-10 standard plate.
2. Signs 3 feet or greater in height shall have three bracket bands installed. Signs less than 3 feet in height shall have two bracket bands installed.
3. Banding and assembly bracket shall be stainless steel. All bands shall be $\frac{3}{4}$ " in width and 0.025" thickness.
4. ALL SIGN MOUNTING BOLTS AND WASHERS SHALL BE EITHER:
 - a. Hot dip or mechanically galvanized in accordance with ASTM Designation: A 153, Class D
 - b. Electro-galvanized in accordance with ASTM designation: B 633, Type III, SC 3


"J" ASSEMBLY

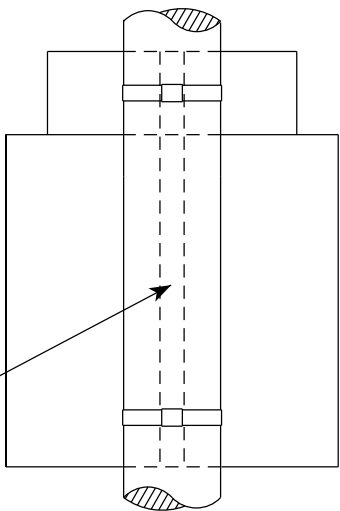

CHANNEL
SEE TYPICAL PANEL
INSTALLATION SHEET

SEE DETAIL B

WASHER PLACEMENT

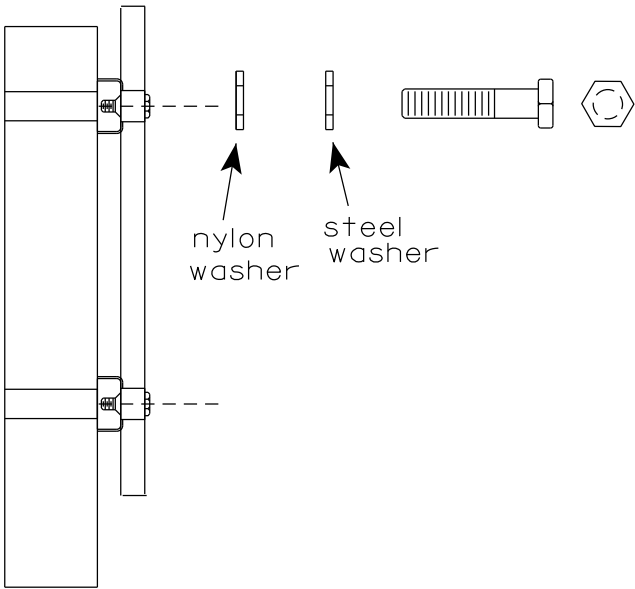


WASHERS (ALL POSTS) -
1-1/4" O.D. X $\frac{3}{8}$ " I.D. X $\frac{1}{16}$ " STEEL
1-1/4" O.D. X $\frac{3}{8}$ " I.D. X .080 NYLON
FOR ALL TYPE H SIGNS


STANDARD SIGN
SIGN BANDING DETAILS

WISCONSIN DEPT OF TRANSPORTATION

APPROVED *Matthew R. Rauch*
for State Traffic Engineer
DATE 6/10/19 PLATE NO. A5-9.4

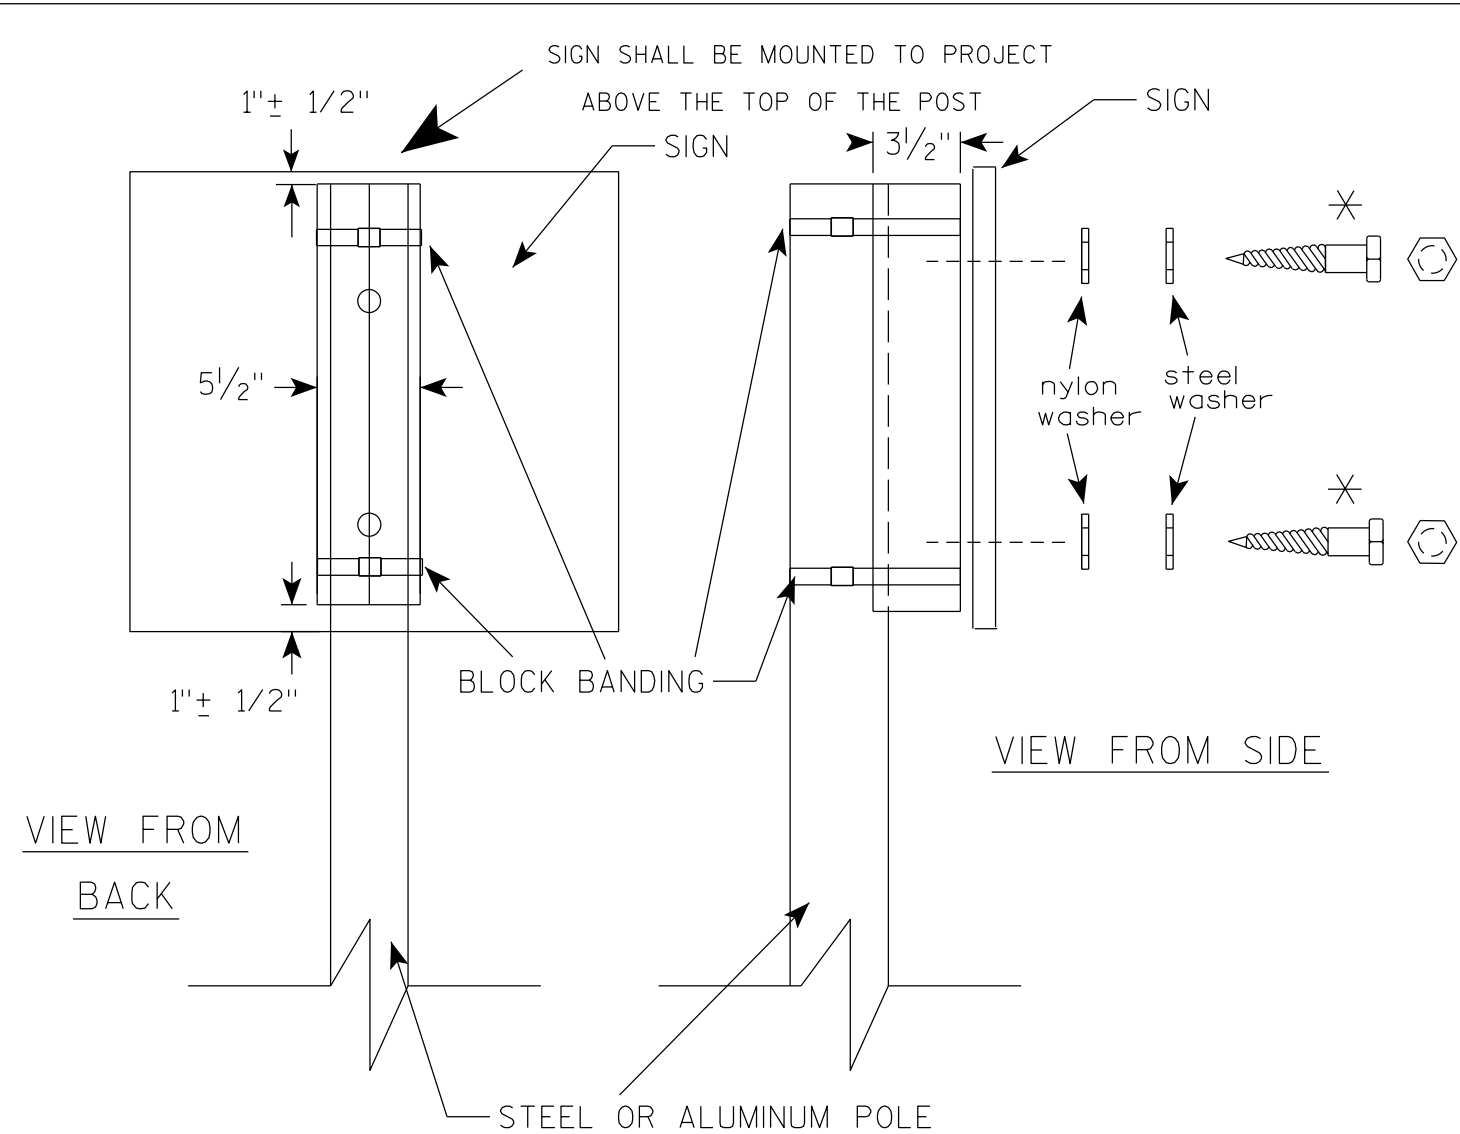

VIEW FROM
BACK

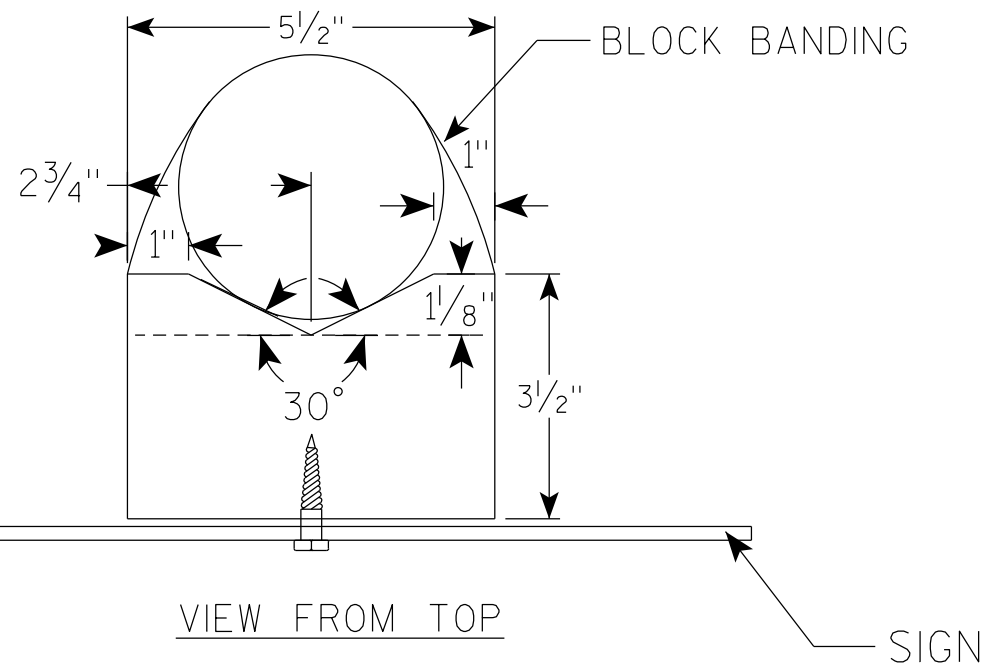

GENERAL NOTES

1. WOOD 4"X6" POST MATERIAL SHALL CONFORM TO 507.2.2 OF THE WISDOT STANDARD SPECIFICATIONS
2. BLOCK BANDING AND CLIPS SHALL BE STAINLESS STEEL, 3/4" WIDTH AND 0.025" THICKNESS
3. SIGNS 3' OR GREATER IN HEIGHT SHALL UTILIZE 3 BLOCK BANDS. SIGNS UNDER 3' IN HEIGHT SHALL UTILIZE 2 BLOCK BANDS
4. ACTUAL NUMBER OF FASTENERS PER SIGN VARIES WITH THE SIGN AREA, BUT NORMALLY THERE ARE TWO. FOR SIGNS GREATER THAN 9 S.F. 3 FASTENERS SHALL BE USED.
5. ALL SIGN MOUNTING BOLTS AND WASHERS SHALL BE EITHER:
 - a. Hot dip or mechanically galvanized in accordance with ASTM Designation: A 153, Class D
 - b. Electro-galvanized in accordance with ASTM Designation : B 633, TYPE III, SC 3
6. ALL BOLTS SHALL HAVE HEXAGONAL HEADS.
7. STEEL WASHERS SHALL BE 1 1/4" O.D. X 3/8" I.D. X 1/16"
8. NYLON WASHERS SHALL BE 1 1/4" O.D. X 3/8" I.D. X .080 FOR TYPE H OR TYPE F FACE SIGN

✱ LAG BOLTS SHALL BE 3/8" X 2 1/2"

BLOCK BANDING DETAIL
(V-BLOCK OPTION)

WISCONSIN DEPT OF TRANSPORTATION



APPROVED *Matthew R. Rauch*
for State Traffic Engineer

DATE 4/19/2022 PLATE NO. A5-10.3

PROJECT NO:

SHEET NO: 27

E

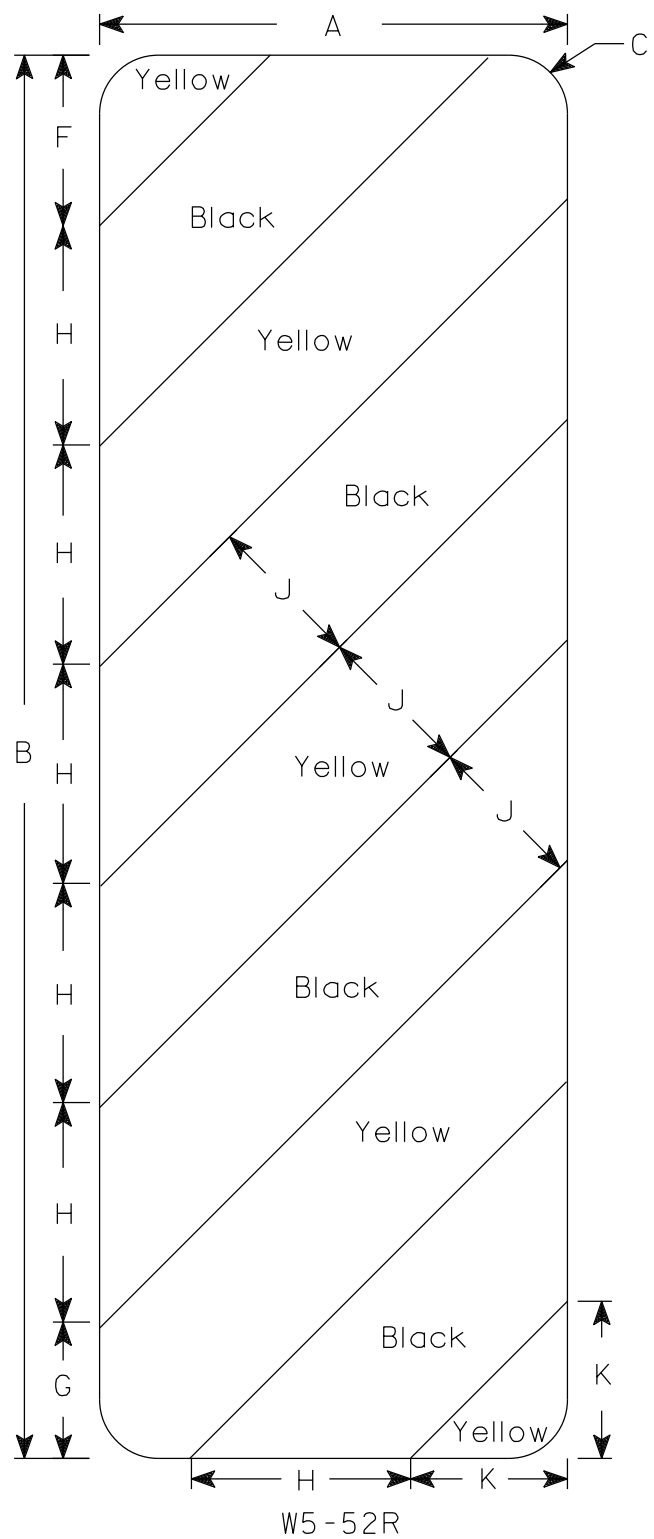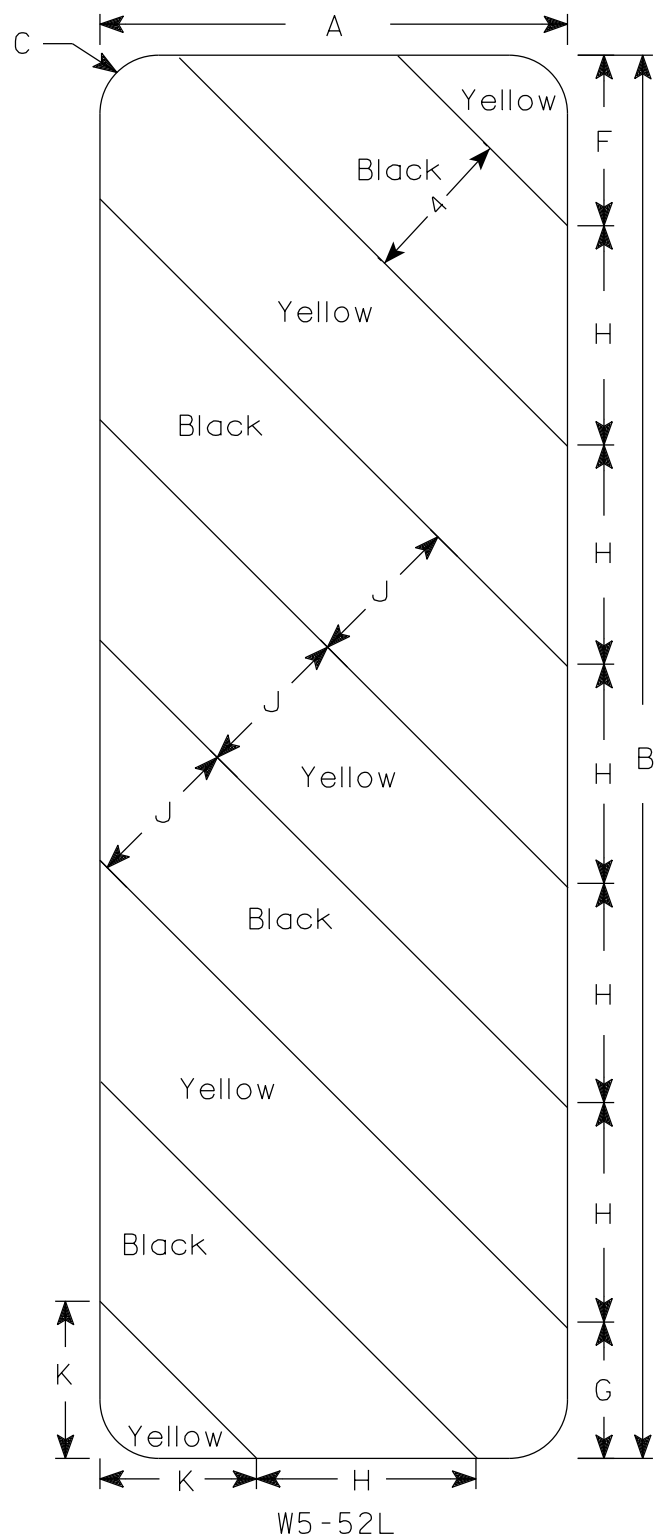

NOTES

1. Sign is Type II - Type F Reflective
2. Color:
Background - Yellow
Message - Black
3. Alternate colors of stripes as shown.

SIZE	A	B	C	D	E	F	G	H	I	J	K	L	M	N	O	P	Q	R	S	T	U	v	W	X	Y	Z	Area sq. ft.
1																											
2S	12	36	1 1/2			4 3/8	3 1/2	5 5/8	45°	4	4																3.0
2M	12	36	1 1/2			4 3/8	3 1/2	5 5/8	45°	4	4																3.0
3	18	54	1 1/2			6	5 1/2	8 1/2	45°	6	6 9/16																6.75
4																											
5																											

STANDARD SIGN
W5-52L & W5-52R

WISCONSIN DEPT OF TRANSPORTATION

APPROVED *Matthew R. Rauch*
For State Traffic Engineer

DATE 3/4/2024 PLATE NO. W5-52.10

DESIGN DATA

LIVE LOAD:

DESIGN LOADING: HL-93
INVENTORY RATING: 1.17
OPERATING RATING: 1.52
WISCONSIN STANDARD PERMIT VEHICLE (WIS-SPV): 250 (KIPS)

STRUCTURE IS DESIGNED FOR A FUTURE WEARING SURFACE OF 20 POUNDS PER SQUARE FOOT.

MATERIAL PROPERTIES:

CONCRETE MASONRY:
SUPERSTRUCTURE $f'_c = 4,000$ PSI
ALL OTHER $f'_c = 3,500$ PSI

BAR STEEL REINFORCEMENT
GRADE 60 $f_y = 60,000$ PSI

FOUNDATION DATA

ABUTMENTS TO BE SUPPORTED ON HP 10 X 42 STEEL PILING (WITH PILE POINTS) DRIVEN TO A REQUIRED DRIVING RESISTANCE OF 160 TONS ** PER PILE AS DETERMINED BY THE MODIFIED GATES DYNAMIC FORMULA.
ESTIMATED 30'-0" LONG AT WEST ABUTMENT.
ESTIMATED 25'-0" LONG AT EAST ABUTMENT.

**THE FACTORED AXIAL RESISTANCE OF PILES IN COMPRESSION USED FOR DESIGN IS THE REQUIRED DRIVING RESISTANCE MULTIPLIED BY A RESISTANCE FACTOR OF 0.5 USING MODIFIED GATES TO DETERMINE PILE CAPACITY.

HYDRAULIC DATA

100-YEAR FREQUENCY:

$Q_{100} = 1,770$ C.F.S.
 $V_{100} = 11.7$ F.P.S.
 $HW_{100} = EL. 680.03$
WATERWAY AREA = 152 SQ. FT.
DRAINAGE AREA = 2.3 SQ. MI.
ROADWAY OVERTOPPING = N/A
SCOUR CRITICAL CODE = 5


2-YEAR FREQUENCY:

$Q_2 = 160$ C.F.S.
 $V_2 = 3.6$ F.P.S.
 $HW_2 = EL. 673.63$

TRAFFIC DATA

FEATURE ON: QUARRY ROAD

ADT = 50 (2026)
ADT = 60 (2046)
R.D.S. = 25 MPH

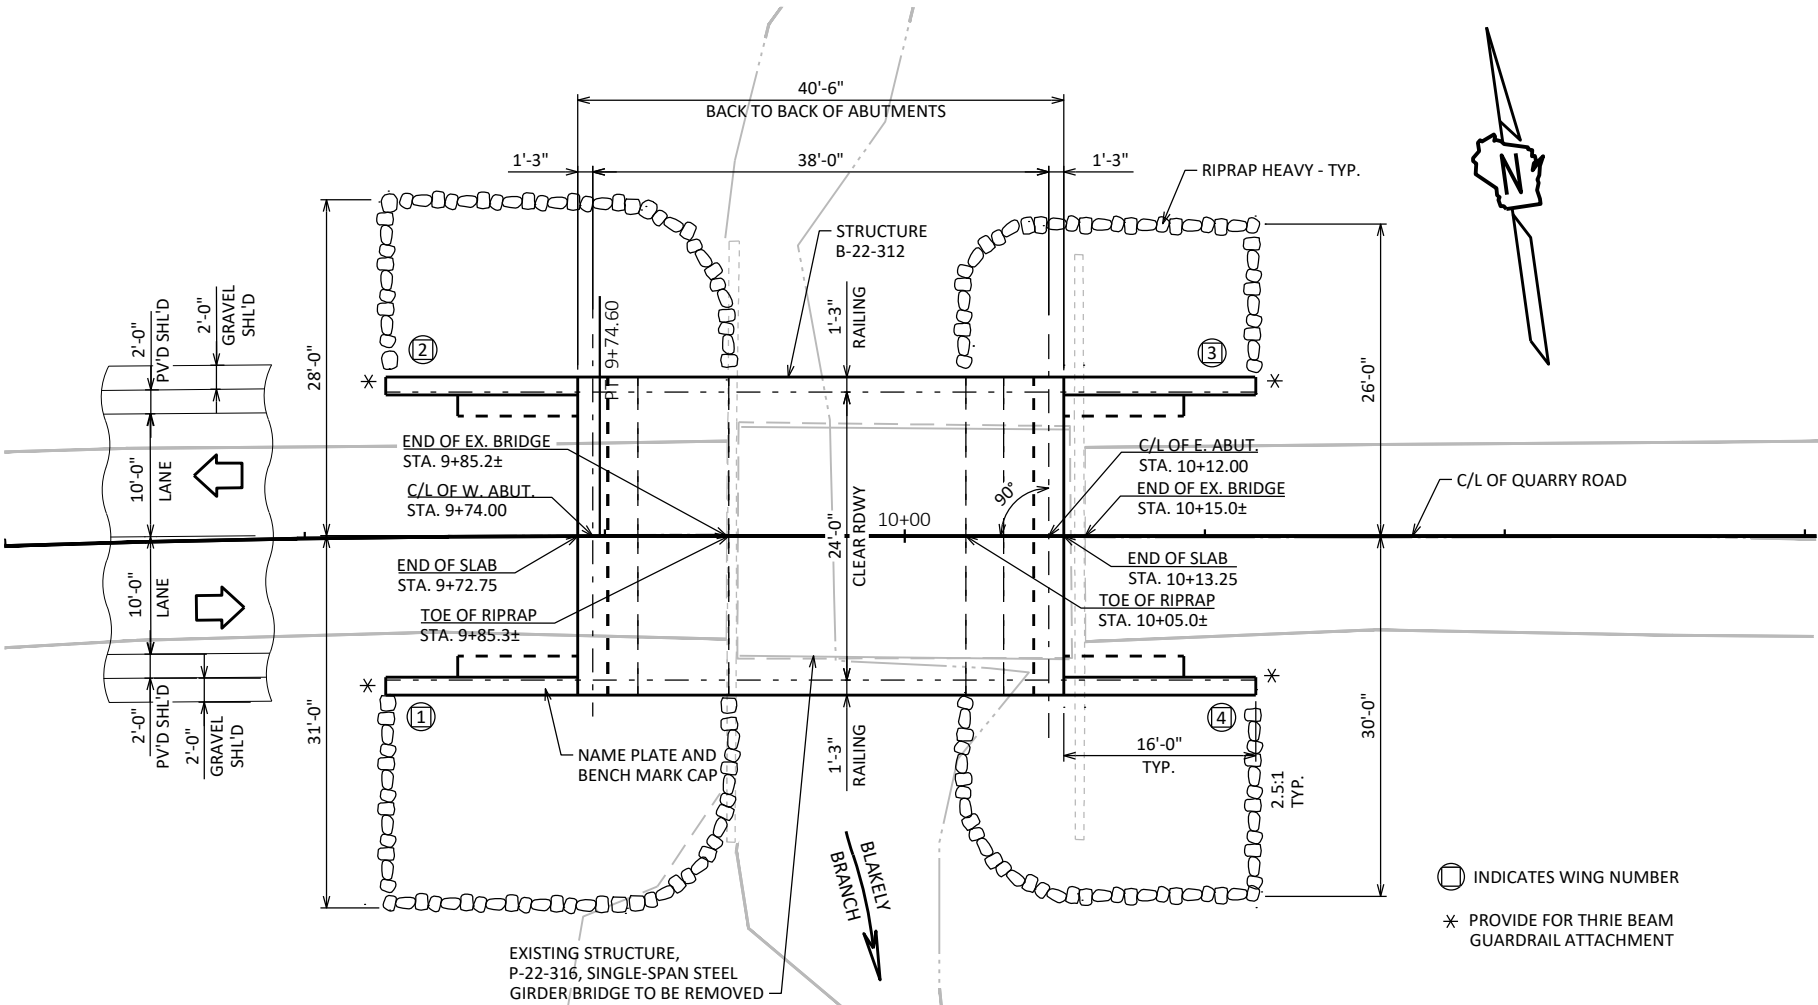


PLAN

SINGLE-SPAN CONCRETE FLAT SLAB BRIDGE

COST OF EXCAVATION OR FILL IN THE HATCHED AREAS SHALL BE INCLUDED IN THE CONTRACT PRICE FOR "EXCAVATION FOR STRUCTURES BRIDGES B-22-312".

REMOVE EXISTING STRUCTURE AS NEEDED. COST INCLUDED IN "REMOVING STRUCTURE OVER WATERWAY REMOVE DEBRIS" ITEM. TYPICAL AT ALL SUBSTRUCTURES.

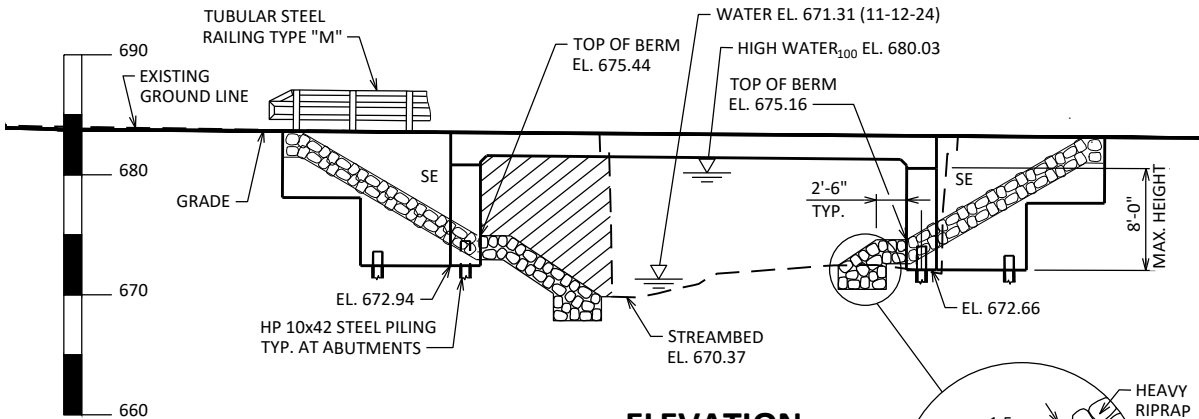

ELEVATION

NORMAL TO C/L OF WATERWAY

LIST OF DRAWINGS:

- GENERAL PLAN
- TYPICAL SECTION, QUANTITIES AND NOTES
- STRUCTURE DETAILS
- SUBSURFACE EXPLORATION
- WEST ABUTMENT
- WEST ABUTMENT WING DETAILS
- WEST ABUTMENT PILE LAYOUT AND BILL OF BARS
- EAST ABUTMENT
- EAST ABUTMENT WING DETAILS
- EAST ABUTMENT PILE LAYOUT AND BILL OF BARS
- SUPERSTRUCTURE
- SUPERSTRUCTURE PLAN
- TUBULAR RAILING STEEL TYPE "M"



07/09/2026

STRUCTURE DESIGN CONTACTS:
AARON BONK 608-261-0261
ARLEN BEAUDETTE 715-834-3161

NO.		DATE		REVISION		BY	
ORIGINAL PLANS PREPARED BY							
AYRES		3433 Oakwood Hills Parkway Eau Claire, WI 54701 www.AyresAssociates.com					
STATE OF WISCONSIN DEPARTMENT OF TRANSPORTATION							
ACCEPTED		 JLR				08/11/26	
		CHIEF STRUCTURES DESIGN ENGINEER				DATE	
STRUCTURE B-22-312							
QUARRY ROAD OVER BLAKELY BRANCH							
COUNTY		GRANT		TOWN		HARRISON	
DESIGN SPEC. AASHTO LRFD BRIDGE DESIGN SPECIFICATION							
DESIGNED BY		DESIGN CK'D		DRAWN BY		PLANS CK'D	
LMP		ERS		CLP		AEB	
GENERAL PLAN				SHEET 1 OF 13			
				29			

GENERAL NOTES

DRAWINGS SHALL NOT BE SCALED.

BAR STEEL REINFORCEMENT SHALL BE EMBEDDED 2" CLEAR COVER UNLESS OTHERWISE SHOWN OR NOTED.

THE FIRST OR FIRST TWO DIGITS OF THE BAR MARK SIGNIFIES THE BAR SIZE.

BEVEL EXPOSED EDGES OF CONCRETE ¾" UNLESS OTHERWISE NOTED.

THE SLOPE OF THE FILL IN FRONT OF THE ABUTMENTS SHALL BE COVERED WITH RIPRAP HEAVY AND GEOTEXTILE TYPE HR TO THE EXTENT SHOWN ON THE GENERAL PLAN SHEET AND IN THE ABUTMENT DETAILS.

SLAB FALSE WORK SHALL BE SUPPORTED ON PILES OR THE SUBSTRUCTURE UNLESS AN ALTERNATIVE METHOD IS APPROVED BY THE ENGINEER.

THE UPPER LIMITS OF "EXCAVATION FOR STRUCTURES BRIDGES B-22-312" SHALL BE THE EXISTING GROUNDLINE.

PROTECTIVE SURFACE TREATMENT TO BE APPLIED AS SHOWN IN DETAIL ON THIS SHEET AND APPLY TO THE TOP AND EXTERIOR EXPOSED FACE OF WINGS, AND THE END 1'-0" OF THE FRONT FACE OF ABUTMENTS.

EXCAVATION BELOW THE ABUTMENT AND ABUTMENT BEDDING MATERIALS REQUIRES ENGINEER APPROVAL. GEOTEXTILE SHALL BE SET AT THE BOTTOM OF EXCAVATION AND EXTEND 2'-0" ABOVE BOTTOM OF ABUTMENTS.


THE BACKFILL QUANTITIES ARE BASED ON THE PAY LIMITS SHOWN ON THE PLANS AND MAY NOT REFLECT ACTUAL PLACED QUANTITIES. "BACKFILL STRUCTURE TYPE A" REQUIRED DIRECTLY BEHIND ABUTMENTS AND ABUTMENT WINGS FOR 3 FEET. BACKFILL PLACED BEYOND PAY LIMITS OR EXCEEDING PLAN QUANTITIES SHALL BE INCIDENTAL TO EXCAVATION FOR STRUCTURES.

REMOVE EXISTING SUBSTRUCTURES AS NEEDED TO BUILD NEW SUBSTRUCTURES. COST OF SUBSTRUCTURE REMOVAL IS CONSIDERED INCIDENTAL TO "REMOVING STRUCTURE" BID ITEM.


THE QUANTITY FOR BACKFILL STRUCTURE IS CALCULATED BASED ON THE DETAIL SHOWN IN THE PLANS.

CONCRETE POURED UNDER WATER WILL BE ALLOWED AND SHALL BE DONE IN ACCORDANCE WITH SECTION 502.3.5.3. OF THE STANDARD SPECIFICATIONS.

AT THE BACK FACE OF ABUTMENT ALL VOLUME WHICH CANNOT BE PLACED BEFORE ABUTMENT CONSTRUCTION AND IS NOT OCCUPIED BY THE NEW STRUCTURE SHALL BE BACKFILLED WITH STRUCTURE BACKFILL TYPE A.

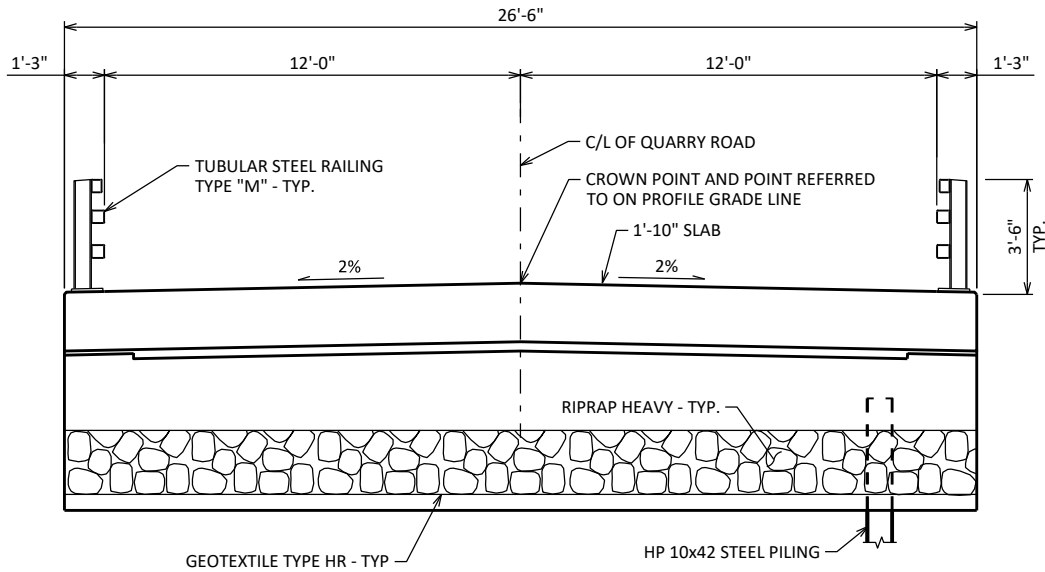


TYPICAL SECTION THRU BRIDGE

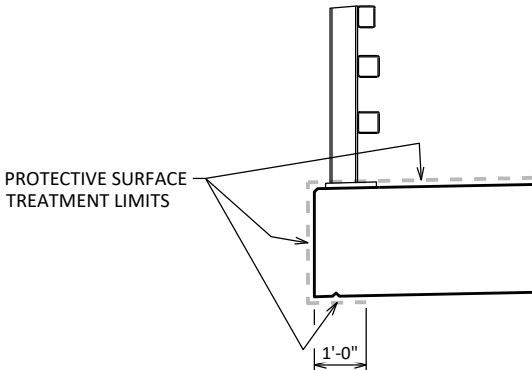

PROTECTIVE SURFACE TREATMENT DETAIL

TOTAL ESTIMATED QUANTITIES

BID ITEM NUMBER	BID ITEMS	UNIT	SUPER	W. ABUT.	E. ABUT.	TOTALS
203.0260	REMOVING STRUCTURE OVER WATERWAY MINIMAL DEBRIS P-22-316	EACH	---	---	---	1
206.1001	EXCAVATION FOR STRUCTURES BRIDGES B-33-312	EACH	---	---	---	1
210.1500	BACKFILL STRUCTURE TYPE A	TON	---	170	170	340
502.0100	CONCRETE MASONRY BRIDGES	CY	77.3	43.7	43.6	165
502.3200	PROTECTIVE SURFACE TREATMENT	SY	145	12	12	169
505.0400	BAR STEEL REINFORCEMENT HS STRUCTURES	LB	---	1,800	1,800	3,600
505.0600	BAR STEEL REINFORCEMENT HS COATED STRUCTURES	LB	13,540	2,100	2,100	17,740
513.4061	RAILING TUBULAR TYPE M	LF	82	34	34	150
516.0500	RUBBERIZED MEMBRANE WATERPROOFING	SY	---	8	8	16
550.0500	PILE POINTS	EACH	---	6	6	12
550.1100	PIILING STEEL HP 10-INCH X 42 LB	LF	---	180	150	330
606.0300	RIPRAP HEAVY	CY	---	120	70	190
612.0406	PIPE UNDERDRAIN WRAPPED 6 - INCH	LF	---	90	90	180
645.0111	GEOTEXTILE TYPE DF SCHEDULE A	SY	---	38	38	76
645.0120	GEOTEXTILE TYPE HR	SY	---	220	150	370
	NON-BID ITEMS					
	FILLER	SIZE	---	---	---	1/2", 3/4"

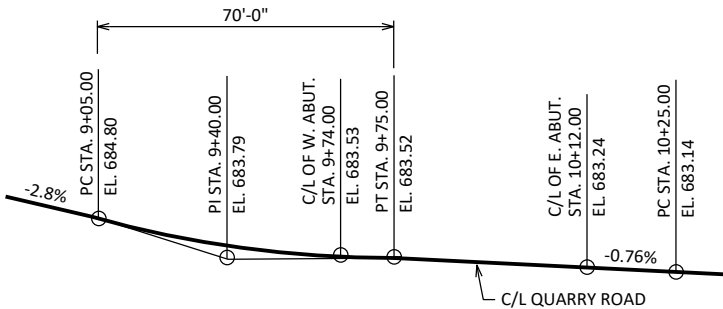


PROFILE GRADE LINE
(QUARRY ROAD)


BENCH MARK

NO.	STATION	DESCRIPTION	ELEV.
200	10+39.82	RR SPIKE IN FENCE POST, 19.4' RT	679.07

NO.	DATE	REVISION	BY
STATE OF WISCONSIN DEPARTMENT OF TRANSPORTATION			
STRUCTURE B-22-312			
		DRAWN BY	CLP
		PLANS CK'D	ERS
TYPICAL SECTION, QUANTITIES AND NOTES		SHEET 2 OF 13 30	

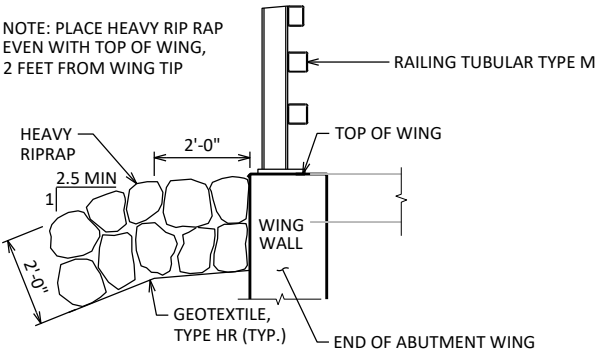


TYPICAL FILL SECTION AT WING TIPS

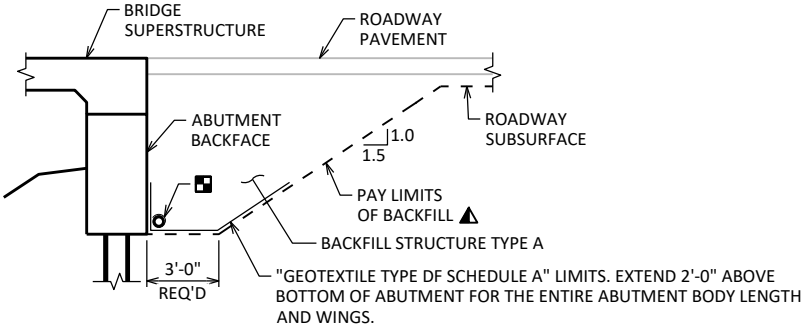


TYPICAL SECTION THRU ABUTMENT

- ▲ BACKFILL PAY LIMITS. BACKFILL BEYOND PAY LIMITS SHALL BE INCIDENTAL TO EXCAVATION FOR STRUCTURES. LIMITS OF EXCAVATION SHALL BE DETERMINED BY THE CONTRACTOR.
- PIPE UNDERDRAIN WRAPPED (6-INCH). SLOPE 0.5% MIN. TO SUITABLE DRAINAGE. ATTACH RODENT SHIELD AT ENDS OF PIPE UNDERDRAIN.

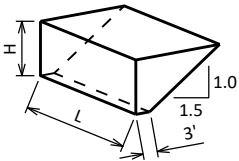

ABUTMENT BACKFILL DIAGRAM

- L = OUT TO OUT OF ABUTMENT BODY INCLUDING WINGS (FT)
- H = AVERAGE ABUTMENT FILL HEIGHT (FT)
- EF = EXPANSION FACTOR (1.20 FOR CY BID ITEMS AND 1.00 FOR TON BID ITEMS)
- $V_{CF} = (L)(3.0')(H) + (L)(0.5)(1.5H)(H)$
- $V_{CY} = V_{CF}(EF)/27$
- $V_{TON} = V_{CY}(2.0)$

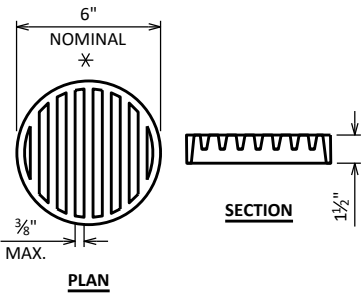


RODENT SHIELD DETAIL


✱ DIMENSIONS ARE APPROXIMATE. THE GRATE IS SIZED TO FIT INTO A PIPE COUPLING. ORIENT SO SLOTS ARE VERTICAL.

THE RODENT SHIELD, PIPE COUPLING AND SCREWS SHALL BE CONSIDERED INCIDENTAL TO THE BID ITEM "PIPE UNDERDRAIN WRAPPED 6-INCH".

THE RODENT SHIELD SHALL BE A PVC GRATE SIMILAR TO THIS DETAIL. THE GRATE IS COMMERCIALY AVAILABLE AS A FLOOR STRAINER. A PIPE COUPLING IS REQUIRED FOR THE ATTACHMENT OF THIS SHIELD TO THE EXPOSED END OF THE PIPE UNDERDRAIN. THE SHIELD SHALL BE FASTENED TO THE PIPE COUPLING WITH TWO OR MORE NO. 10 X 1-INCH STAINLESS STEEL SHEET METAL SCREWS.

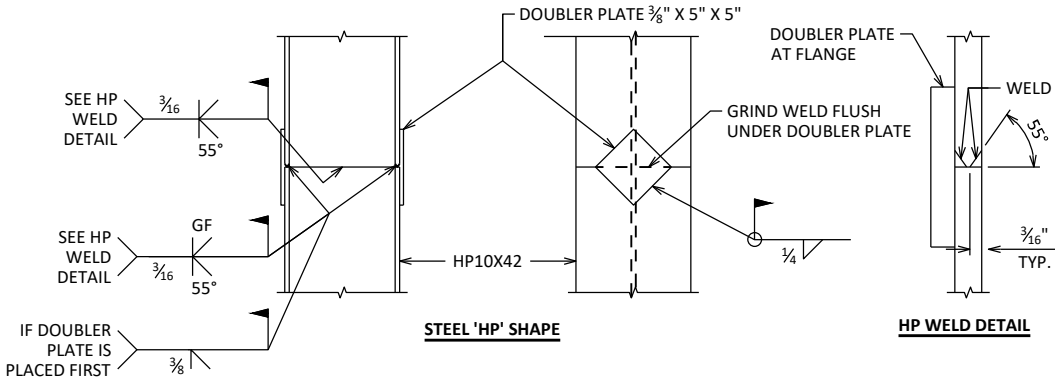

'HP' PILE DETAILS


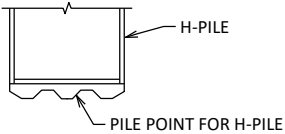


PILE POINT FOR H-PILING

PILE POINT SHALL BE INSTALLED ACCORDING TO THE PILE POINT MANUFACTURE'S INSTRUCTIONS

NO.	DATE	REVISION	BY
STATE OF WISCONSIN DEPARTMENT OF TRANSPORTATION			
STRUCTURE B-22-312			
DRAWN BY		CLP	PLANS CK'D ERS
STRUCTURE DETAILS		SHEET 3 OF 13 31	

BORING #	DATE COMPLETED	NORTHING (Y)	EASTING (X)
1	APRIL 1, 2025	478684.383	841886.749
2	APRIL 2, 2025	478690.719	841936.560
BORINGS COMPLETED BY: ECS MIDWEST, LLC			
REPORT COMPLETED BY: ECS MIDWEST, LLC			
ALL COORDINATES REFERENCED TO WCCS NAD 83(91) GRANT COUNTY			

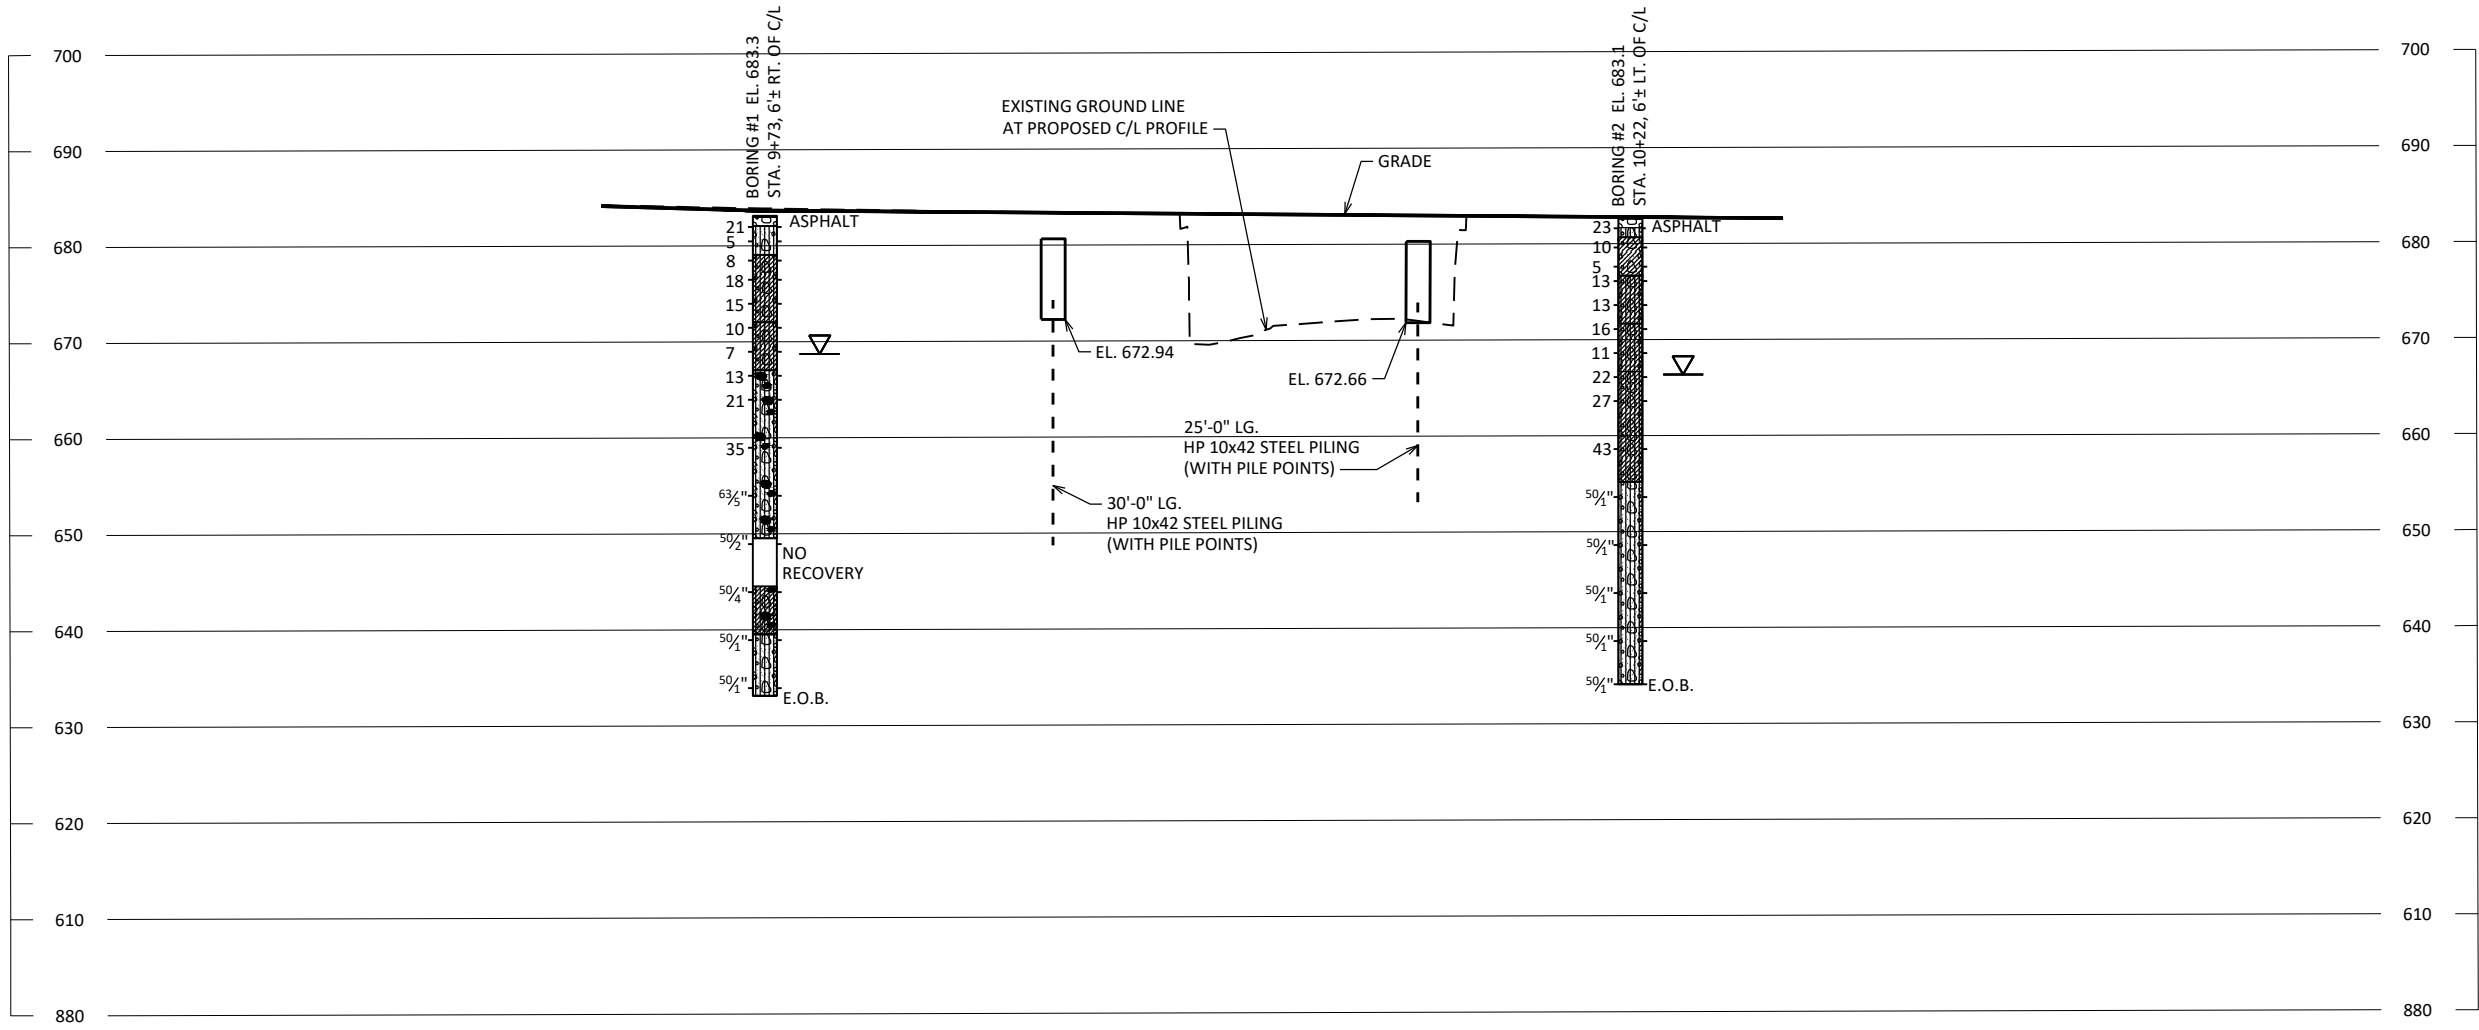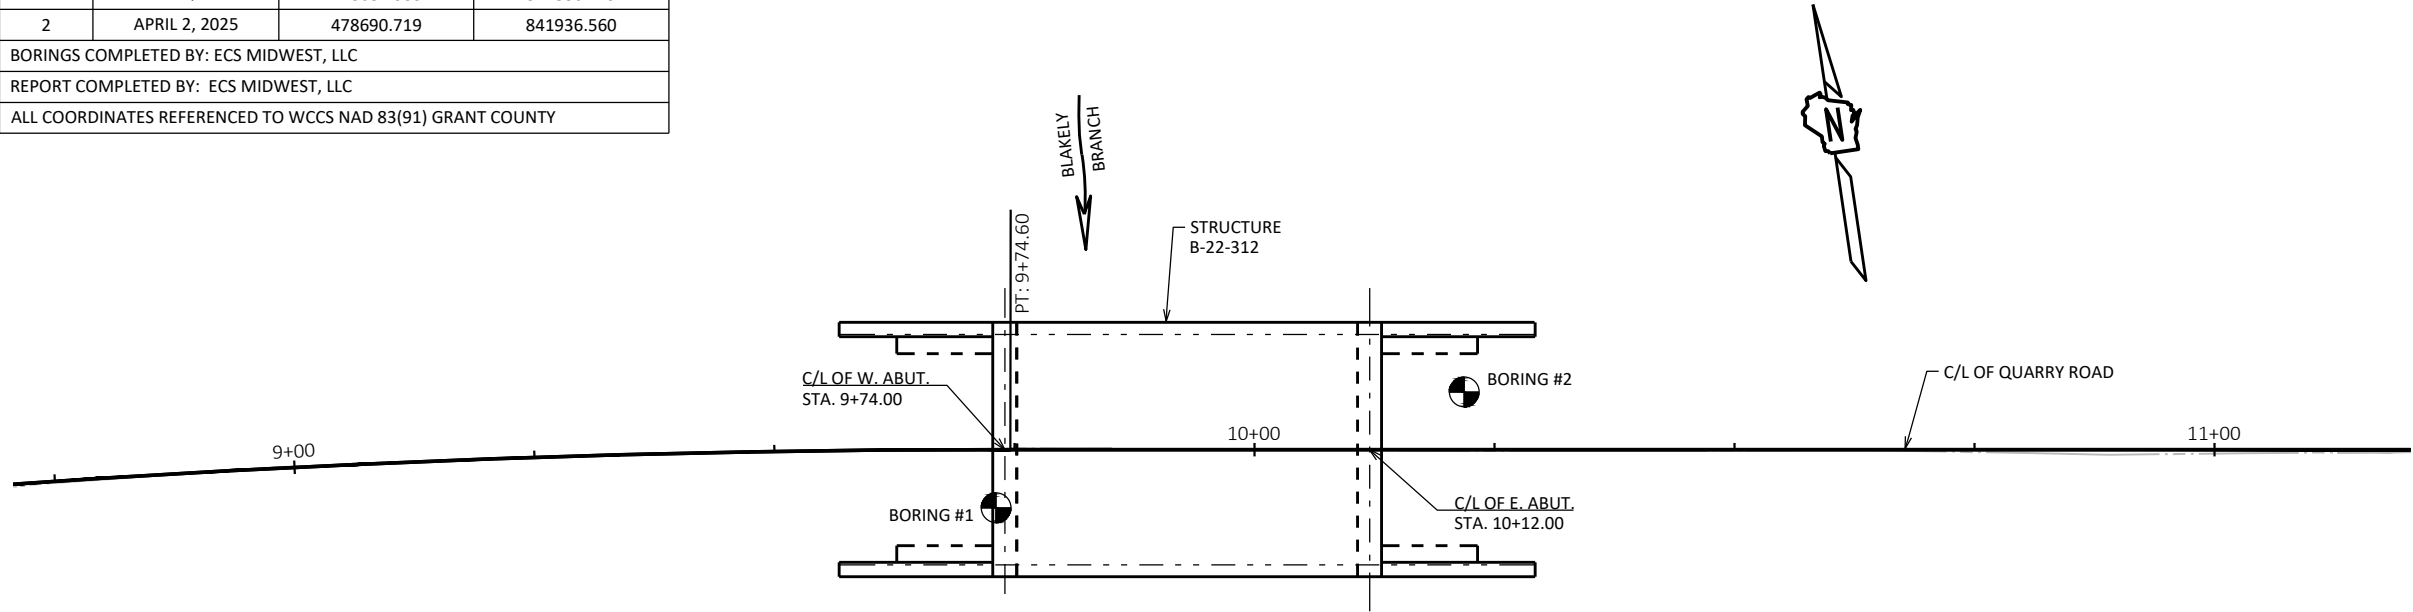

STATE PROJECT NUMBER

5629-00-76

MATERIAL SYMBOLS

ASPHALT

CONCRETE

SAND

BOULDERS OR COBBLES

SHALE

TOPSOIL

FILL

CLAY

LIMESTONE

SANDSTONE

PEAT

GRAVEL

SILT

BEDROCK (UNKNOWN)

IGNEOUS/META

LEGEND OF BORING

BORING #/EL. STA./OFFSET

ST

0.25

17

F-C

COBBLE OR BOULDER

WEATHERED LIMESTONE

CORE RUN #1 - 24'-29'

REC=80%, RQD=72%

(1)

UNCONFINED STRENGTH, AS DETERMINED BY A POCKET PENETROMETER (TSF)

(2)

UNLESS OTHERWISE, SPECIFIED THE SPT 'N' VALUE IS BASED ON AASHTO T-206, STANDARD PENETRATION TEST. THE SPT 'N' VALUE PRESENTED HAS NOT BEEN CORRECTED FOR OVERBURDEN PRESSURE OR HAMMER EFFICIENCY.

GROUND WATER ELEVATION

▽

AT TIME OF DRILLING

▼

END OF DRILLING

▽

AFTER DRILLING

ABBREVIATIONS

F-FINE M-MEDIUM C-COARSE ST-SHELBY TUBE

SUBSURFACE EXPLORATION FOR FOUNDATION DESIGN AND BIDDERS INFORMATION

BORINGS WERE COMPLETED AT POINTS APPROXIMATELY AS INDICATED ON THIS DRAWING TO OBTAIN INFORMATION CONCERNING THE CHARACTER OF SUBSURFACE MATERIALS FOUND AT THE SITE. BECAUSE THE INVESTIGATED DEPTHS ARE LIMITED AND THE AREA OF THE BORINGS IS VERY SMALL IN RELATION TO THE ENTIRE SITE, THE WISCONSIN DEPARTMENT OF TRANSPORTATION DOES NOT WARRANT SIMILAR SUBSURFACE CONDITIONS BELOW, BETWEEN, OR BEYOND THESE BORINGS. VARIATIONS IN SOIL CONDITIONS SHOULD BE EXPECTED AND FLUCTUATIONS IN GROUNDWATER LEVELS MAY OCCUR.

NO.

DATE

REVISION

BY

STATE OF WISCONSIN
DEPARTMENT OF TRANSPORTATION

STRUCTURE

B-22-312

DRAWN BY

CLP

PLANS CK'D


ERS

SUBSURFACE EXPLORATION


SHEET 4 OF 13
32

8

8

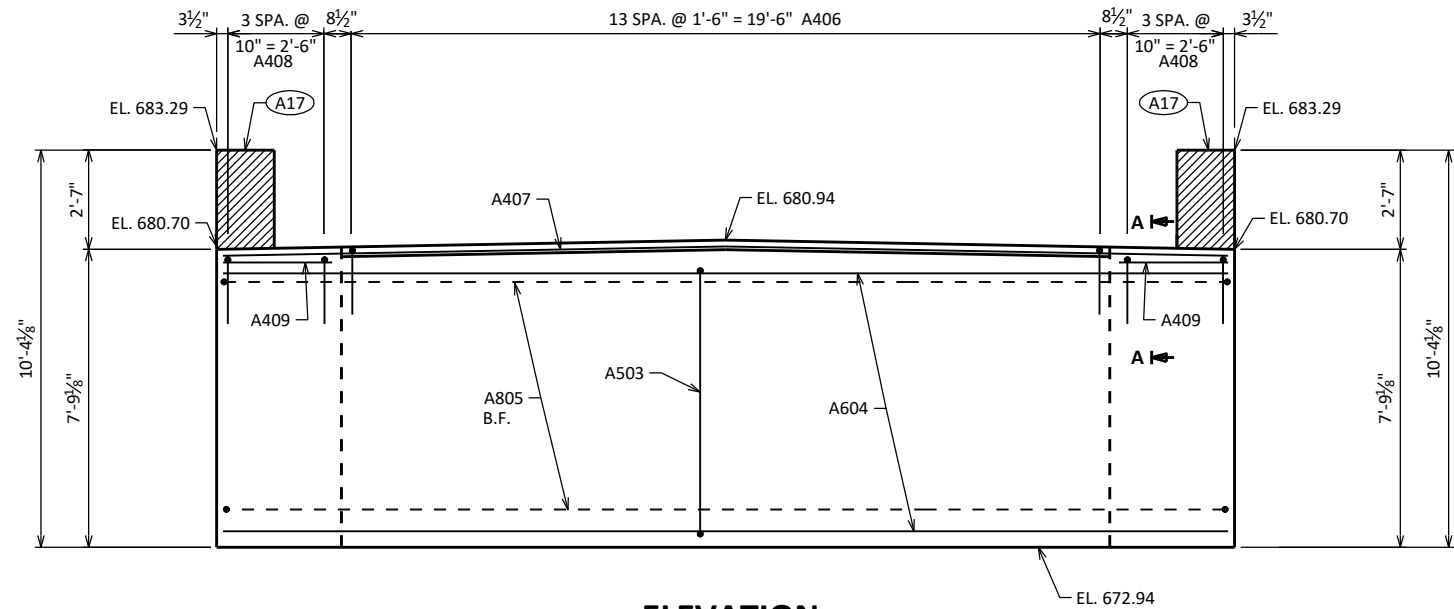


ELEVATION
(LOOKING WEST)

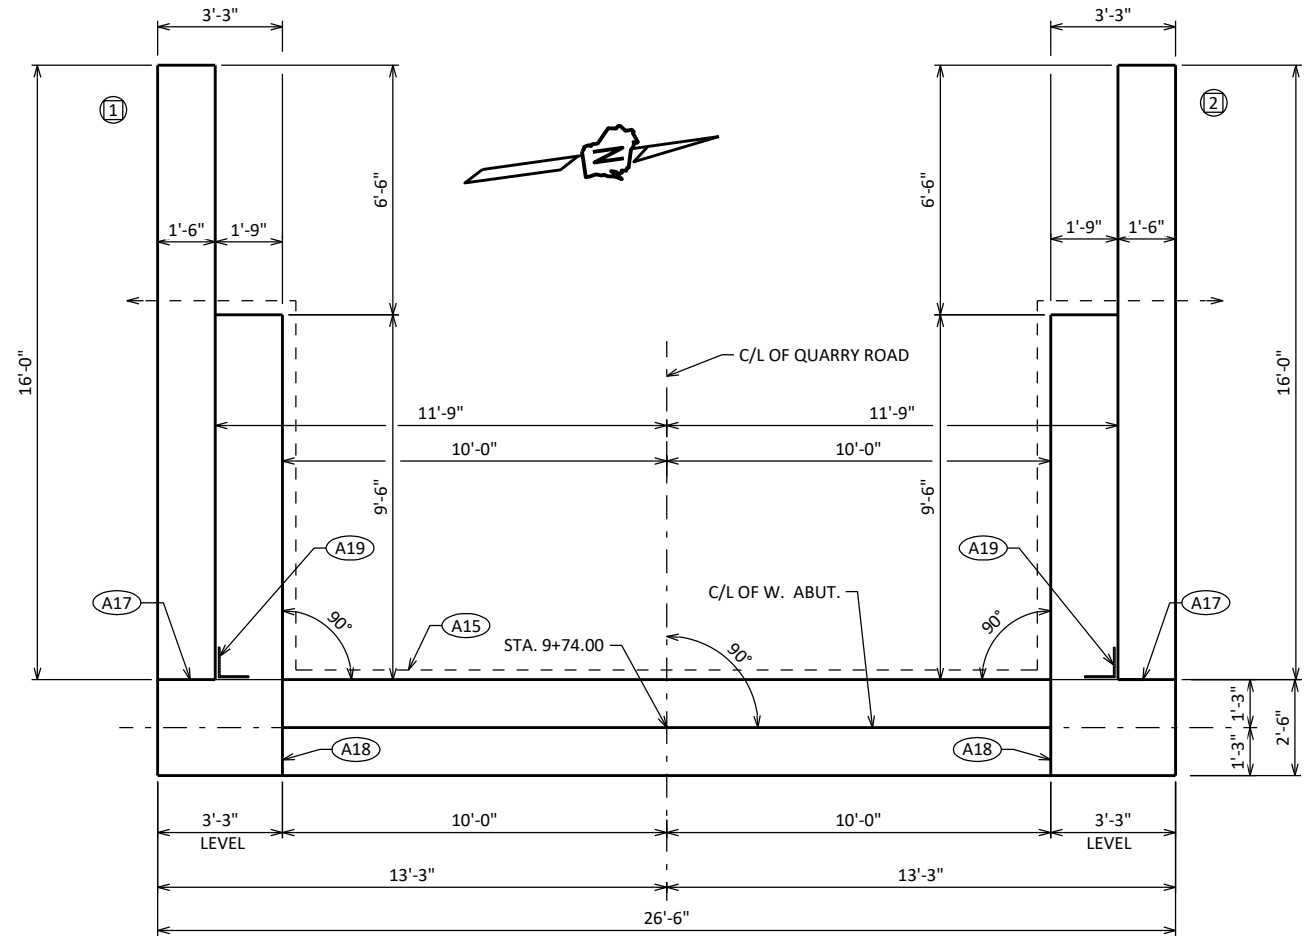


PLAN

STEEL TROWEL TOP SURFACE OF ABUTMENT.
PLACE MULTIPLE LAYERS OF POLYETHYLENE
SHEETS OVER ENTIRE ABUTMENT TOP BEFORE
PLACING BEARING PADS. TOTAL THICKNESS
OF SHEETS SHALL BE AT LEAST 0.03".

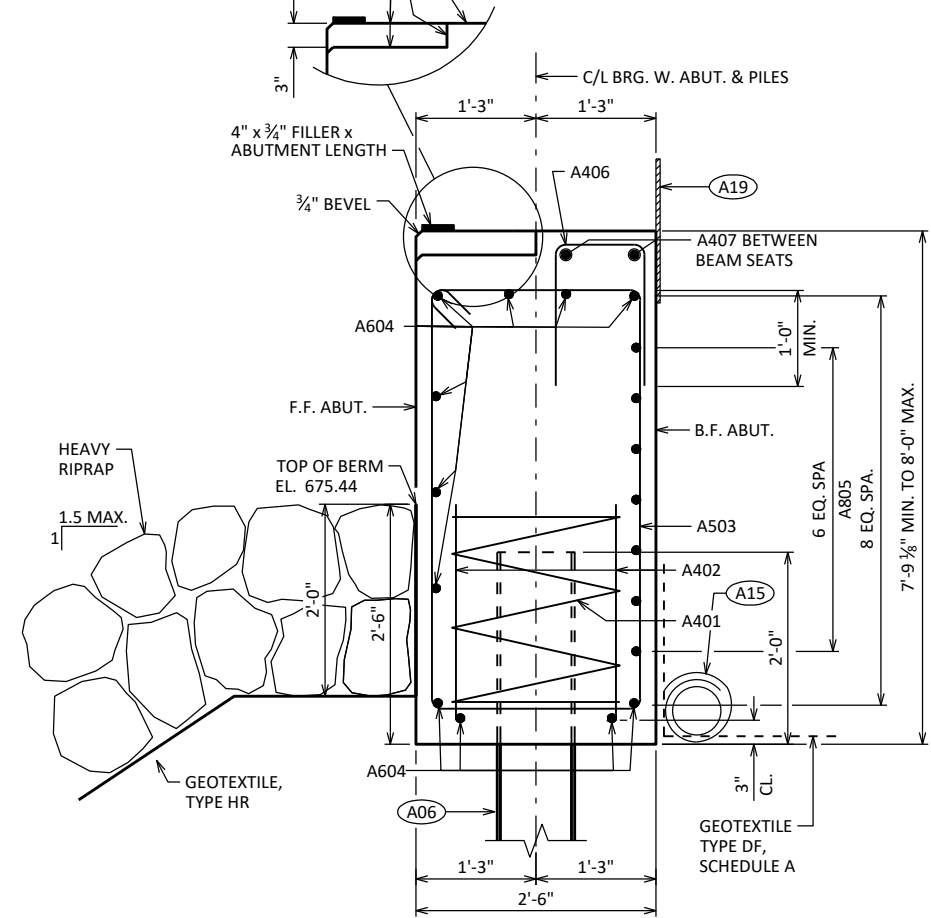


SECTION THRU BODY

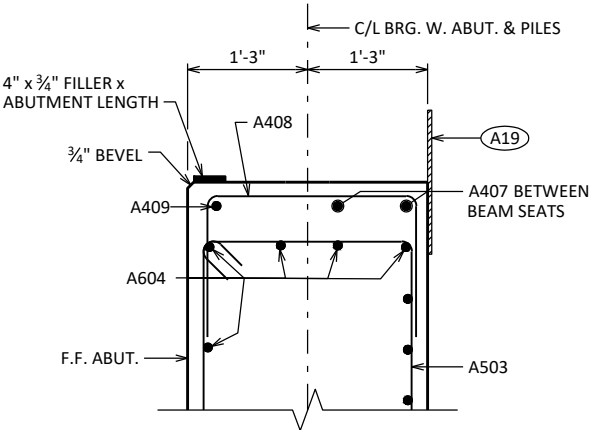


SECTION A

- (A06) SUPPORT ABUTMENT ON HP 10 x 42 STEEL PILING (WITH PILE POINTS). ESTIMATED 30'-0" LONG WITH A REQUIRED DRIVING RESISTANCE OF 160 TONS PER PILE.
- (A15) PIPE UNDERDRAIN WRAPPED (6-INCH). SLOPE 0.5% MIN. TO SUITABLE DRAINAGE. RODENT SHIELD REQUIRED.
- (A17) 1/2" FILLER (INCLUDED IN WING LENGTH): SEAL ALL EXPOSED HORIZ. & VERT. SURFACES OF 1/2" FILLER WITH NON-STAINING GRAY NON-BITUMINOUS JOINT SEALER. (1" DEEP AND HOLD 1/8" BELOW SURFACE OF CONCRETE). EXTEND SEALER 3" BELOW GUTTER LINE AT INSIDE FACE.
- (A18) 3/4" CORK FILLER UP VERT. FACE ONLY.
- (A19) 18" (RMW) RUBBERIZED MEMBRANE WATERPROOFING SEAL ALL HORIZ. & VERT. JOINTS AT BACKFACE.


NO.	DATE	REVISION	BY
STATE OF WISCONSIN DEPARTMENT OF TRANSPORTATION			
STRUCTURE B-22-312			
DRAWN BY		CLP	PLANS CK'D ERS
WEST ABUTMENT		SHEET 5 OF 13 33	

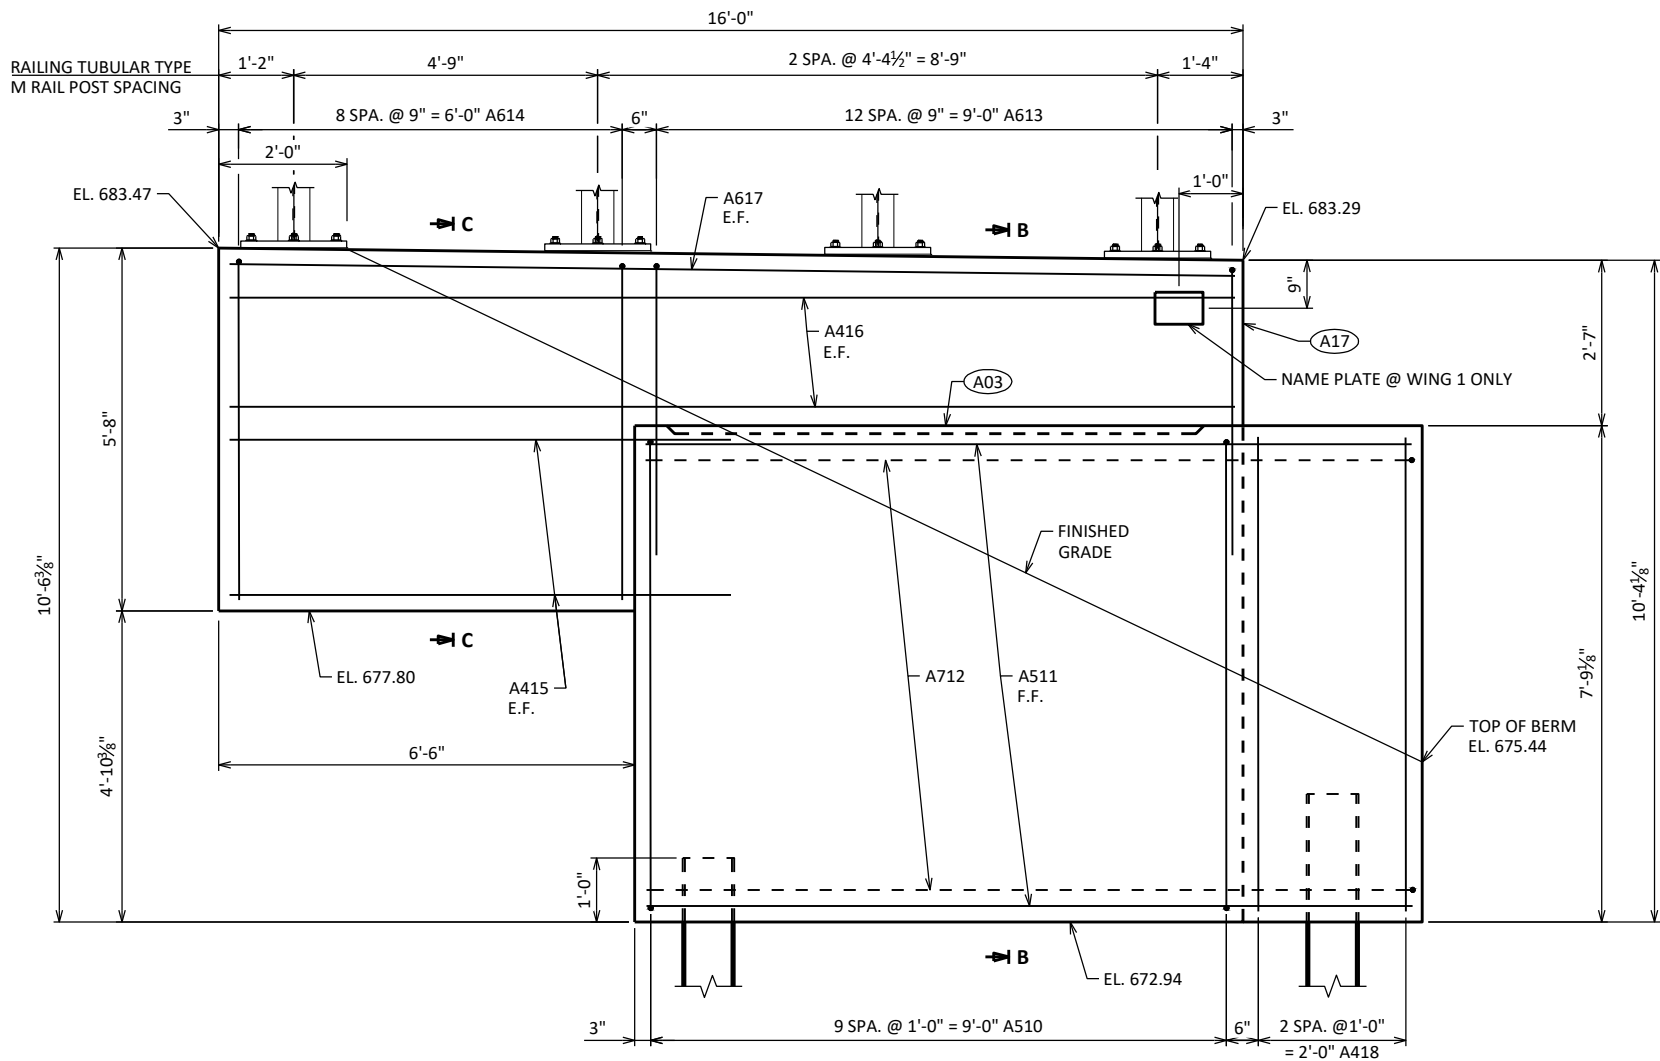

ELEVATION - WING 1
(WING 1 SHOWN - WING 2 SIMILAR)

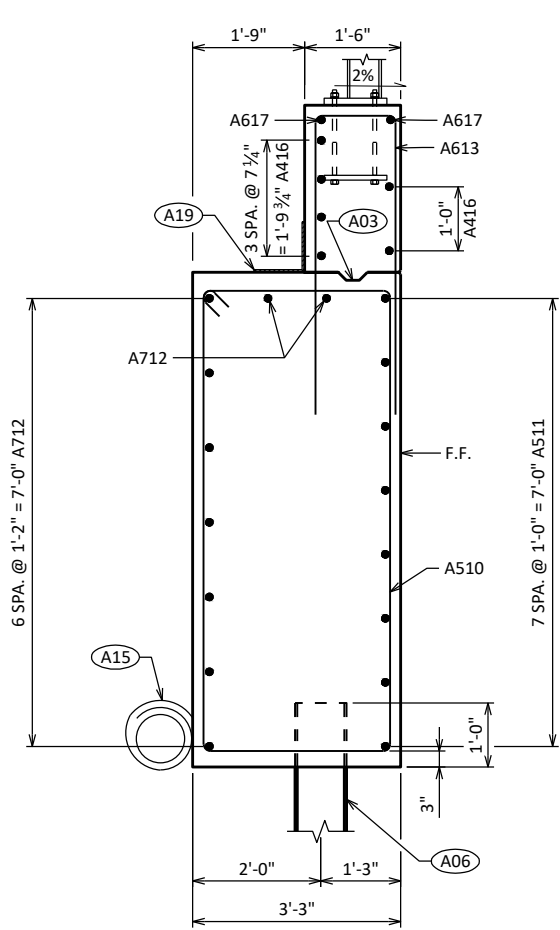

SECTION B

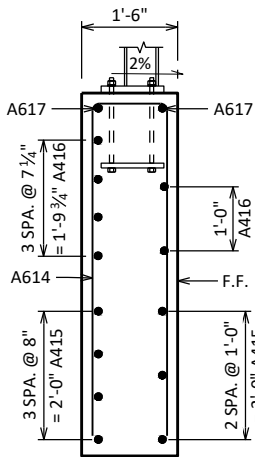

SECTION C

- A03 OPTIONAL CONST. JOINT: KEYWAY FORMED BY BEVELED 2 x 6. (18" RMW @ B.F. & ¾" "V" GROOVE @ F.F. IF JOINT IS USED).
- A06 SUPPORT ABUTMENT ON HP 10 x 42 STEEL PILING (WITH PILE POINTS). ESTIMATED 30'-0" LONG WITH A REQUIRED DRIVING RESISTANCE OF 160 TONS PER PILE.
- A15 PIPE UNDERDRAIN WRAPPED (6-INCH). SLOPE 0.5% MIN. TO SUITABLE DRAINAGE. RODENT SHIELD REQUIRED.
- A17 ½" FILLER (INCLUDED IN WING LENGTH): SEAL ALL EXPOSED HORIZ. & VERT. SURFACES OF ½" FILLER WITH NON-STAINING GRAY NON-BITUMINOUS JOINT SEALER. (1" DEEP AND HOLD ½" BELOW SURFACE OF CONCRETE). EXTEND SEALER 3" BELOW GUTTER LINE AT INSIDE FACE.
- A19 18" (RMW) RUBBERIZED MEMBRANE WATERPROOFING SEAL ALL HORIZ. & VERT. JOINTS AT BACKFACE.

STATE PROJECT NUMBER

5629-00-76


NO.	DATE	REVISION	BY
STATE OF WISCONSIN DEPARTMENT OF TRANSPORTATION			
STRUCTURE B-22-312			
DRAWN BY		CLP	PLANS CK'D ERS
WEST ABUTMENT WING DETAILS		SHEET 6 OF 13 34	

BILL OF BARS

NOTE: THE FIRST OR FIRST TWO DIGITS OF THE BAR MARK SIGNIFIES THE BAR SIZE.


BAR MARK	COAT	NO. REQ'D.	LENGTH	BENT	BAR SERIES	LOCATION
A401		4	28'-0"	X		BODY @ PILES
A402		8	2'-3"			BODY @ PILES
A503		33	19'-0"	X		BODY VERT.
A604		11	26'-2"			BODY HORIZ.
A805		7	27'-11"	X		BODY HORIZ. B.F.
A406		14	3'-9"	X		BODY VERT. TOP
A407		2	26'-2"			BODY HORIZ. TOP
A408		8	5'-0"	X		BODY VERT. TOP
A409		2	2'-11"			BODY HORIZ. TOP
A510	X	20	21'-0"	X		WINGS 1 & 2 VERT.
A511	X	16	11'-8"			WINGS 1 & 2 HORIZ. F.F.
A712	X	18	12'-6"	X		WINGS 1 & 2 HORIZ. B.F.
A613	X	26	9'-10"	X		WINGS 1 & 2 VERT.
A614	X	18	11'-2"	X		WINGS 1 & 2 VERT.
A415	X	14	7'-11"			WINGS 1 & 2 HORIZ. E.F.
A416	X	12	15'-7"			WINGS 1 & 2 HORIZ. E.F.
A617	X	4	15'-7"			WINGS 1 & 2 HORIZ. TOP
A418	X	6	7'-5"			BODY VERT. END @ WINGS

BENDING DIMENSIONS ARE OUT TO OUT OF BARS.

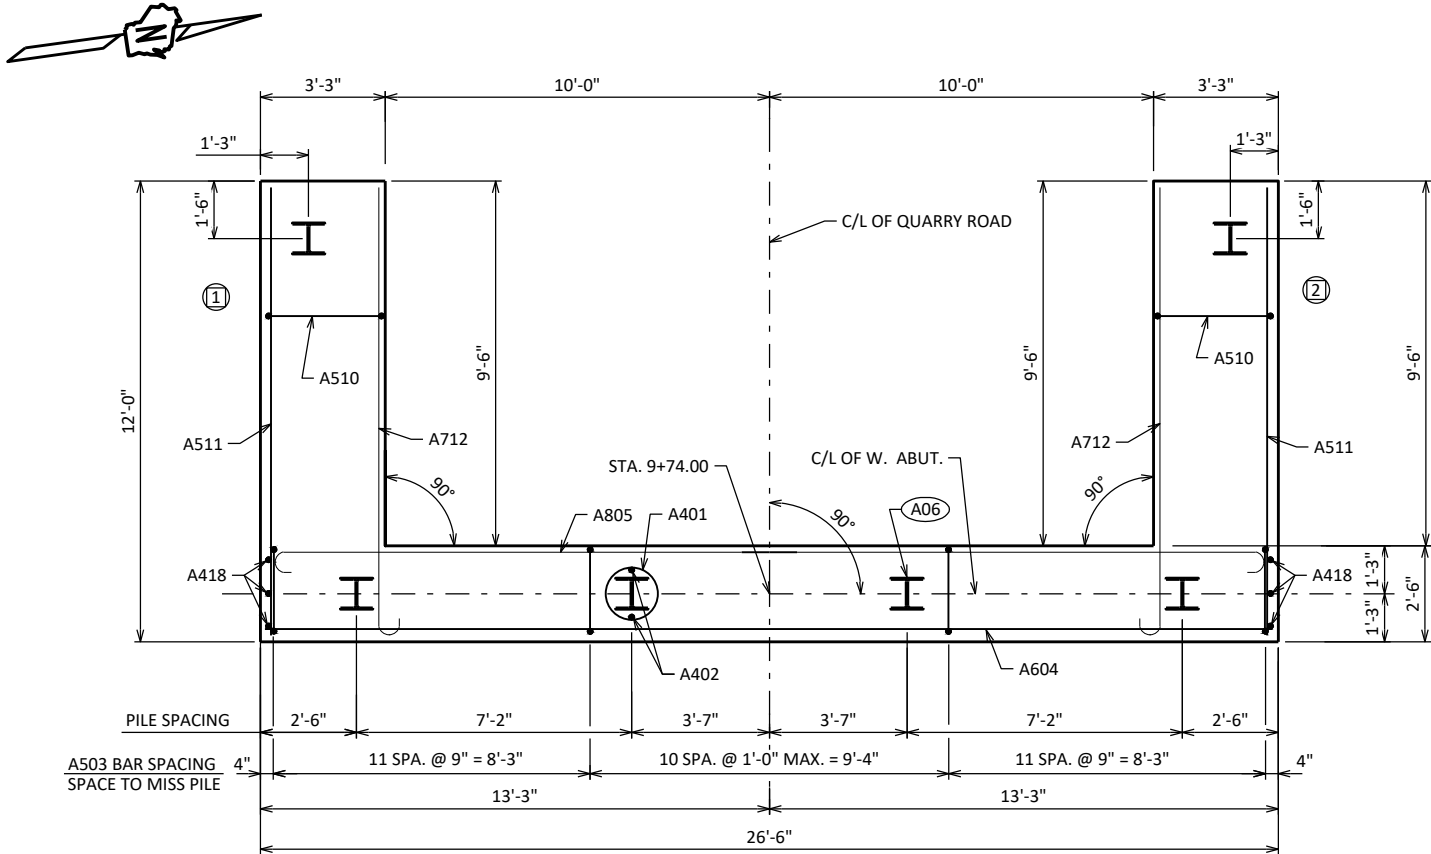


PILE LAYOUT

A06 SUPPORT ABUTMENT ON HP 10 x 42 STEEL PILING (WITH PILE POINTS). ESTIMATED 30'-0" LONG WITH A REQUIRED DRIVING RESISTANCE OF 160 TONS PER PILE.

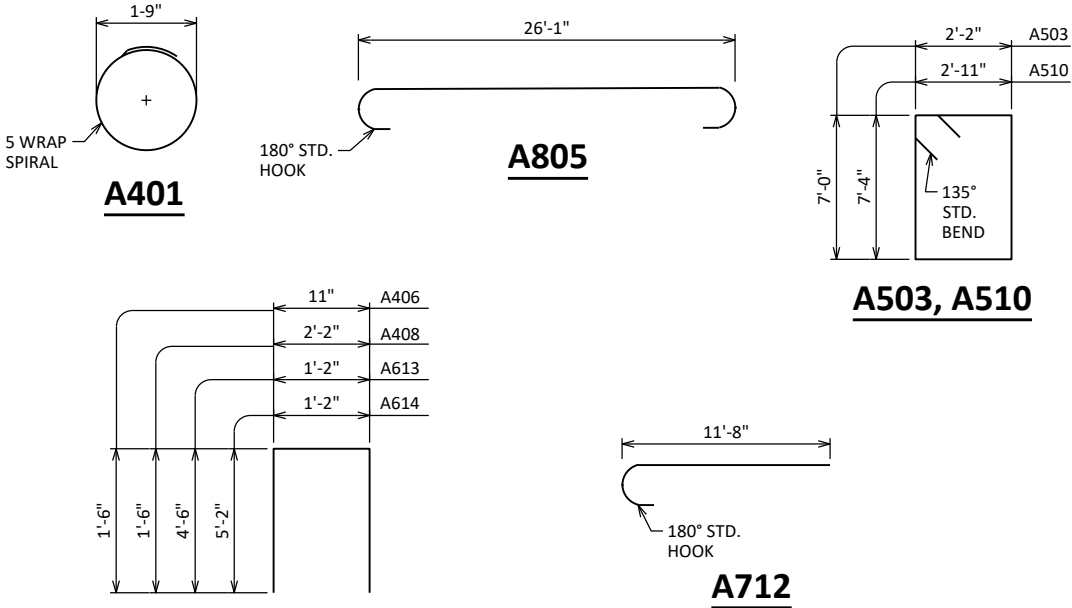


A406, A408
A613, A614

NO.	DATE	REVISION	BY
STATE OF WISCONSIN DEPARTMENT OF TRANSPORTATION			
STRUCTURE B-22-312			
DRAWN BY		CLP	PLANS CK'D ERS
WEST ABUTMENT PILE LAYOUT AND BILL OF BARS		SHEET 7 OF 13 35	

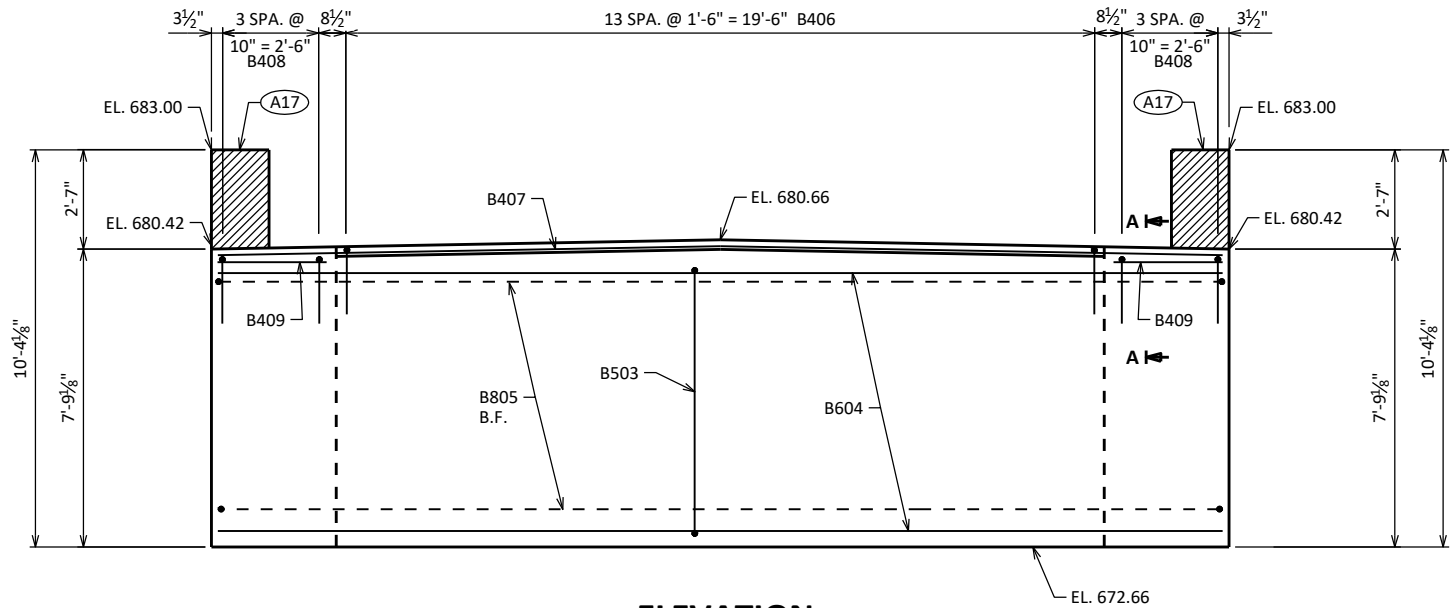


ELEVATION
(LOOKING EAST)

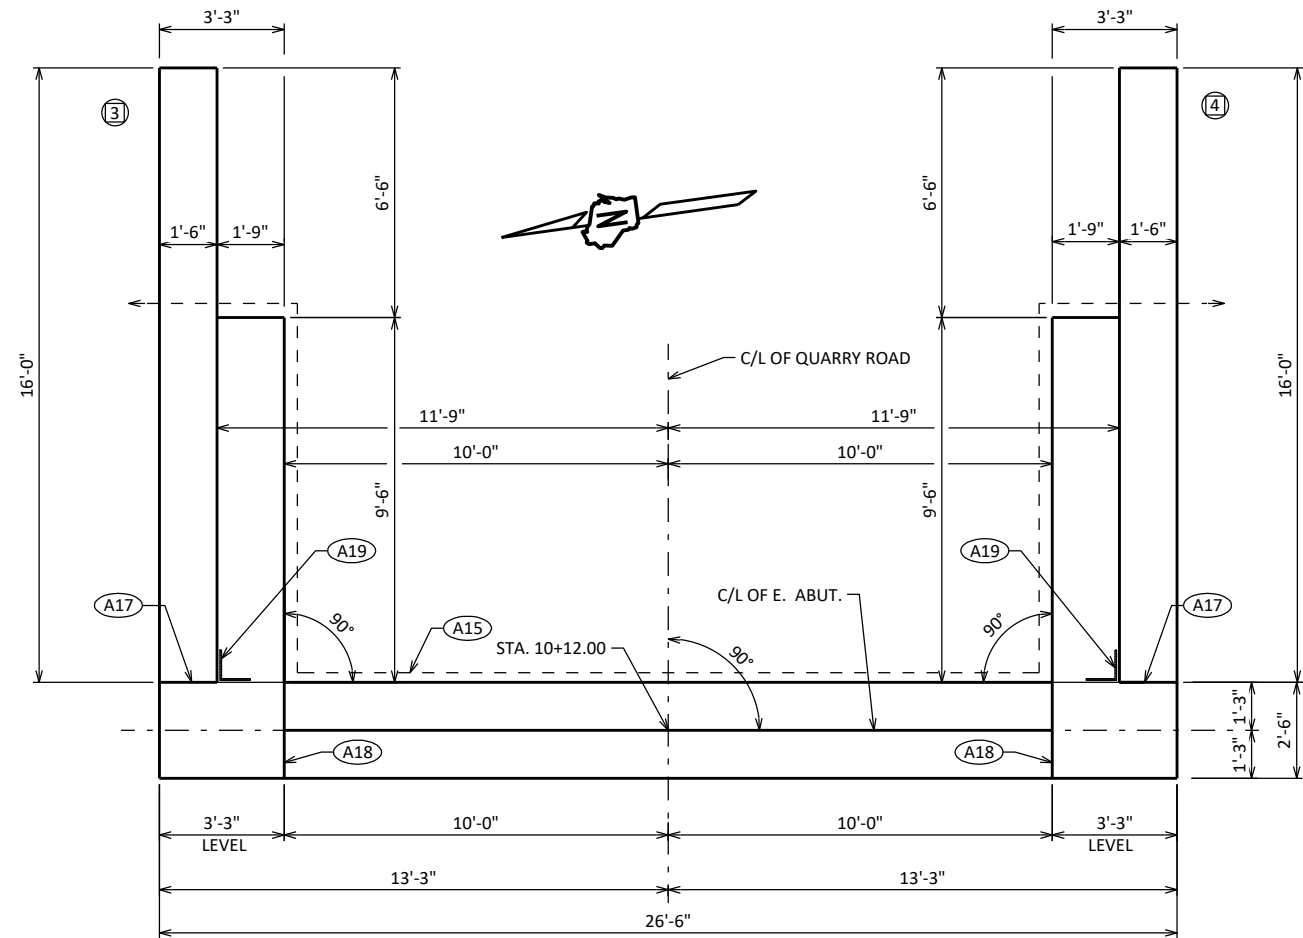


PLAN

- (A06) SUPPORT ABUTMENT ON HP 10 x 42 STEEL PILING (WITH PILE POINTS). ESTIMATED 25'-0" LONG WITH A REQUIRED DRIVING RESISTANCE OF 160 TONS PER PILE.
- (A15) PIPE UNDERDRAIN WRAPPED (6-INCH). SLOPE 0.5% MIN. TO SUITABLE DRAINAGE. RODENT SHIELD REQUIRED.
- (A17) 1/2" FILLER (INCLUDED IN WING LENGTH): SEAL ALL EXPOSED HORIZ. & VERT. SURFACES OF 1/2" FILLER WITH NON-STAINING GRAY NON-BITUMINOUS JOINT SEALER. (1" DEEP AND HOLD 3/8" BELOW SURFACE OF CONCRETE). EXTEND SEALER 3" BELOW GUTTER LINE AT INSIDE FACE.
- (A18) 3/4" CORK FILLER UP VERT. FACE ONLY.
- (A19) 18" (RMW) RUBBERIZED MEMBRANE WATERPROOFING SEAL ALL HORIZ. & VERT. JOINTS AT BACKFACE.

STEEL TROWEL TOP SURFACE OF ABUTMENT. PLACE MULTIPLE LAYERS OF POLYETHYLENE SHEETS OVER ENTIRE ABUTMENT TOP BEFORE PLACING BEARING PADS. TOTAL THICKNESS OF SHEETS SHALL BE AT LEAST 0.03".

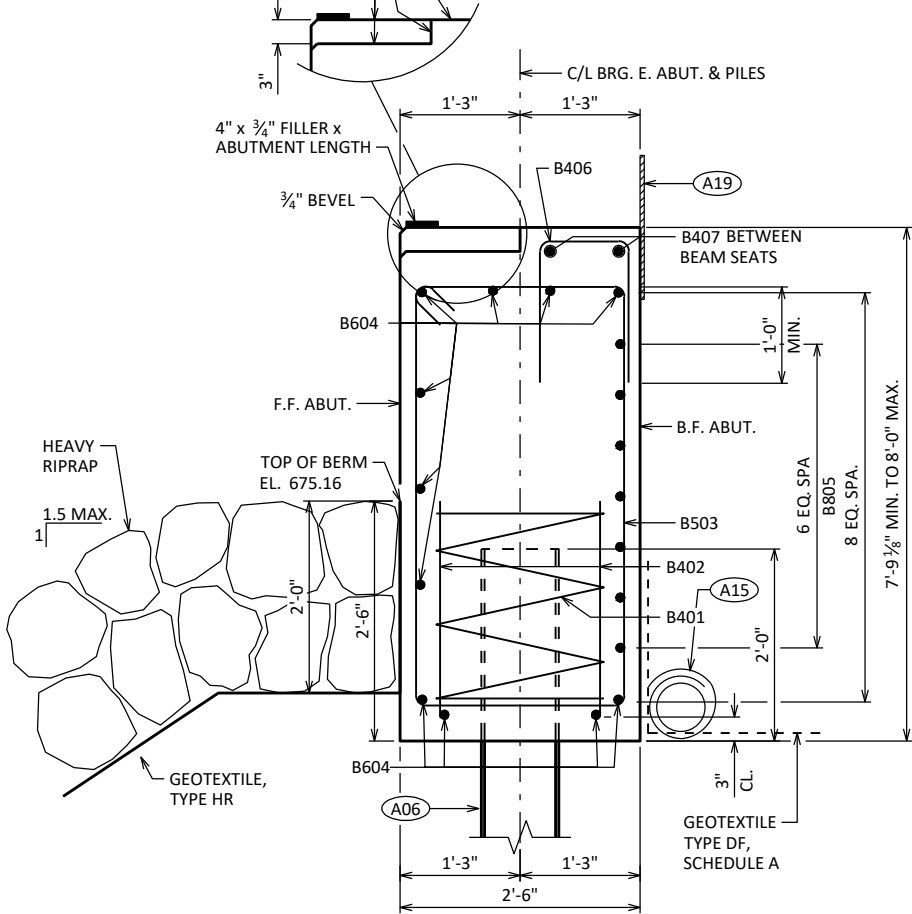


SECTION THRU BODY

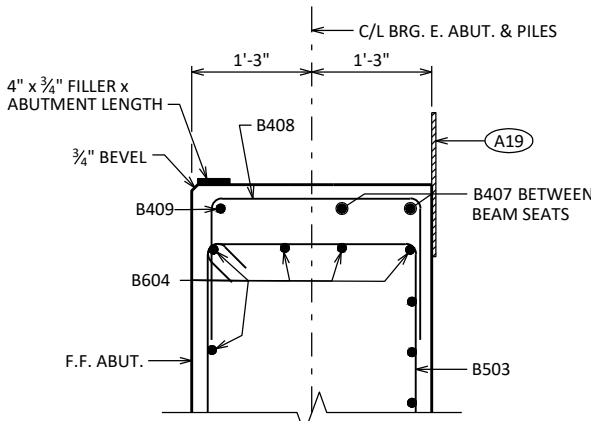


SECTION A


NO.	DATE	REVISION	BY
STATE OF WISCONSIN DEPARTMENT OF TRANSPORTATION			
STRUCTURE B-22-312			
DRAWN BY		CLP	PLANS CK'D ERS
EAST ABUTMENT		SHEET 8 OF 13 36	

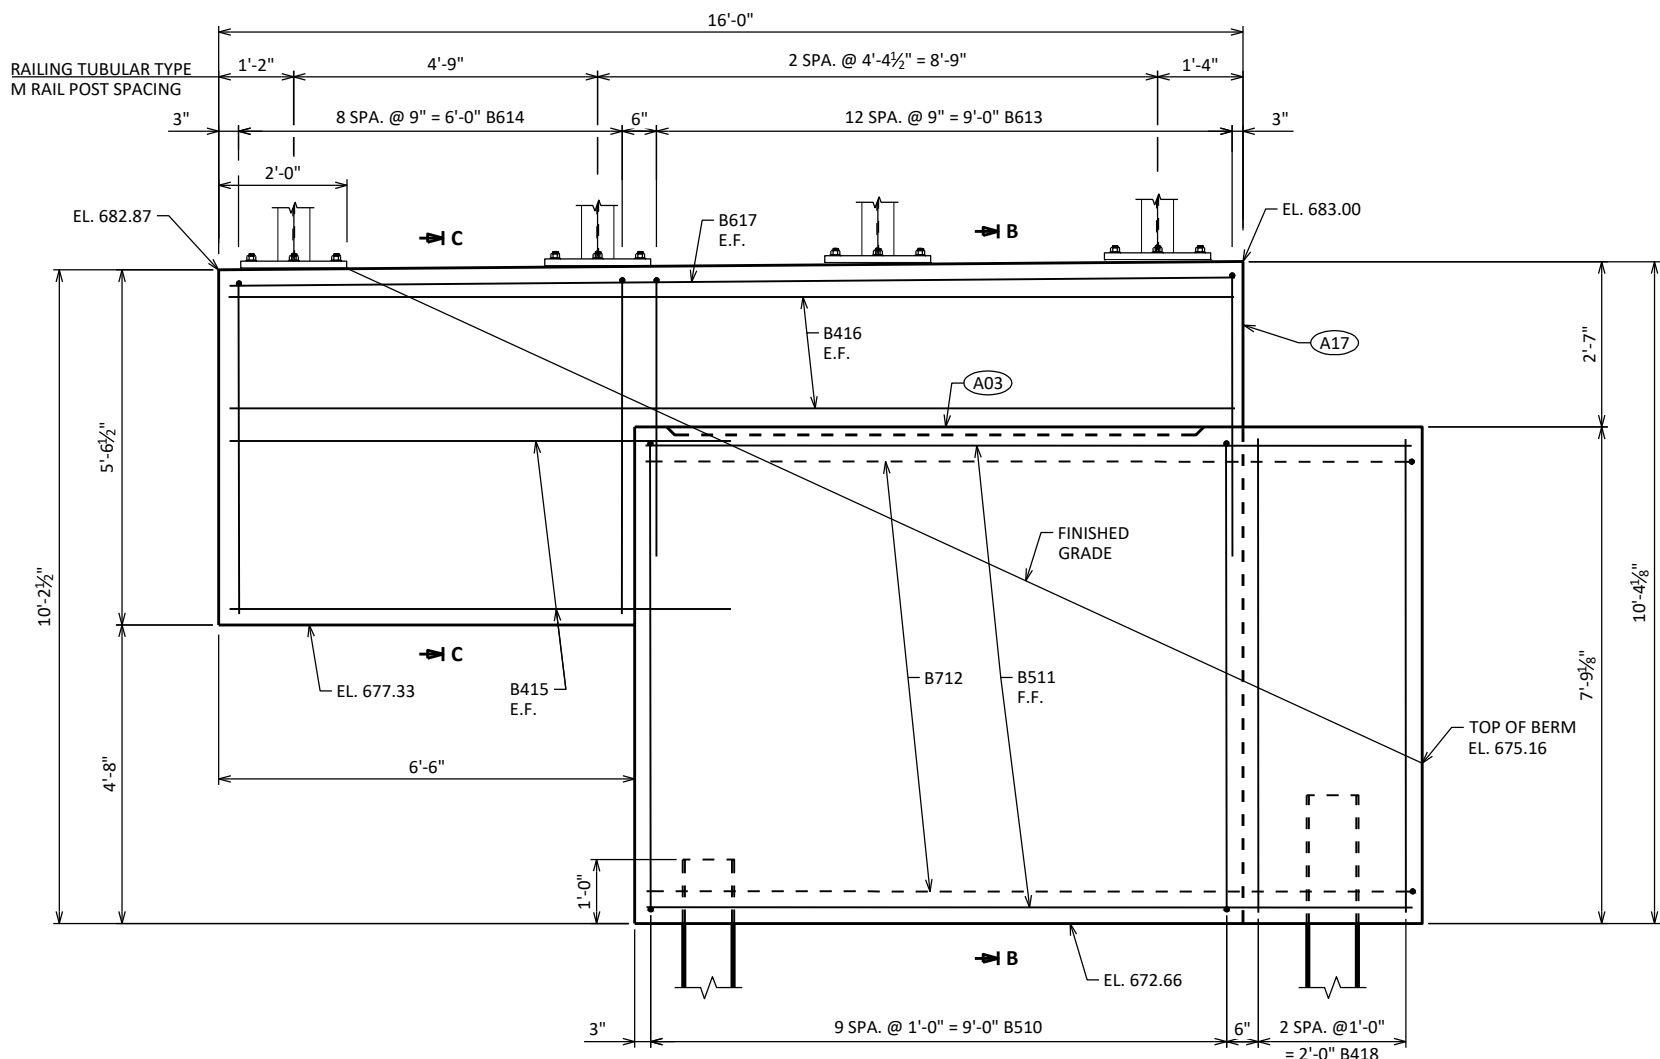

ELEVATION - WING 3
(WING 3 SHOWN - WING 4 SIMILAR)

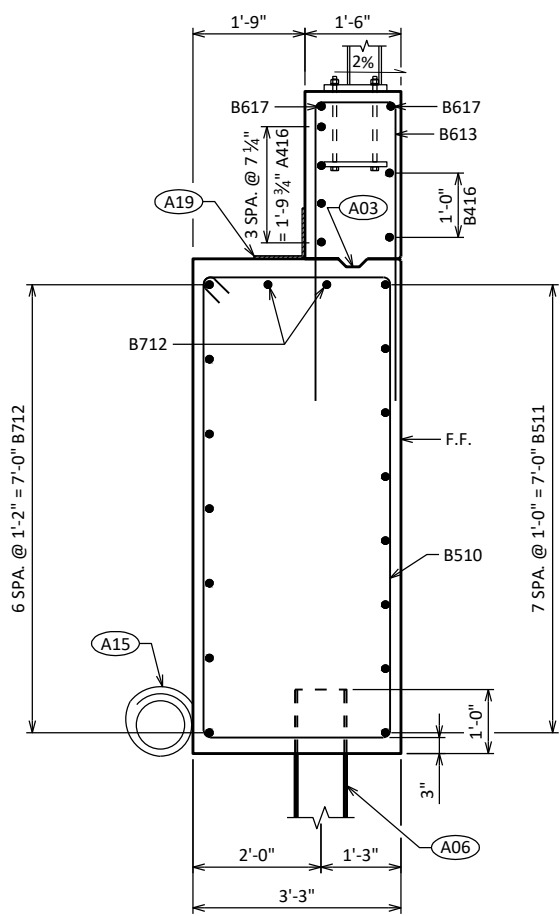

SECTION B

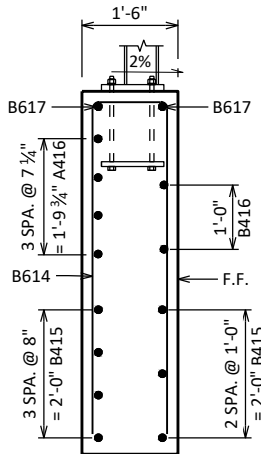


SECTION C

- A03 OPTIONAL CONST. JOINT: KEYWAY FORMED BY BEVELED 2 x 6. (18" RMW @ B.F. & ¾" "V" GROOVE @ F.F. IF JOINT IS USED).
- A06 SUPPORT ABUTMENT ON HP 10 x 42 STEEL PILING (WITH PILE POINTS). ESTIMATED 25'-0" LONG WITH A REQUIRED DRIVING RESISTANCE OF 160 TONS PER PILE.
- A15 PIPE UNDERDRAIN WRAPPED (6-INCH). SLOPE 0.5% MIN. TO SUITABLE DRAINAGE. RODENT SHIELD REQUIRED.
- A17 ½" FILLER (INCLUDED IN WING LENGTH): SEAL ALL EXPOSED HORIZ. & VERT. SURFACES OF ½" FILLER WITH NON-STAINING GRAY NON-BITUMINOUS JOINT SEALER. (1" DEEP AND HOLD ¾" BELOW SURFACE OF CONCRETE). EXTEND SEALER 3" BELOW GUTTER LINE AT INSIDE FACE.
- A19 18" (RMW) RUBBERIZED MEMBRANE WATERPROOFING SEAL ALL HORIZ. & VERT. JOINTS AT BACKFACE.

STATE PROJECT NUMBER

5629-00-76

NO.	DATE	REVISION	BY
STATE OF WISCONSIN DEPARTMENT OF TRANSPORTATION			
STRUCTURE B-22-312			
DRAWN BY		CLP	PLANS CK'D ERS
EAST ABUTMENT WING DETAILS		SHEET 9 OF 13 37	

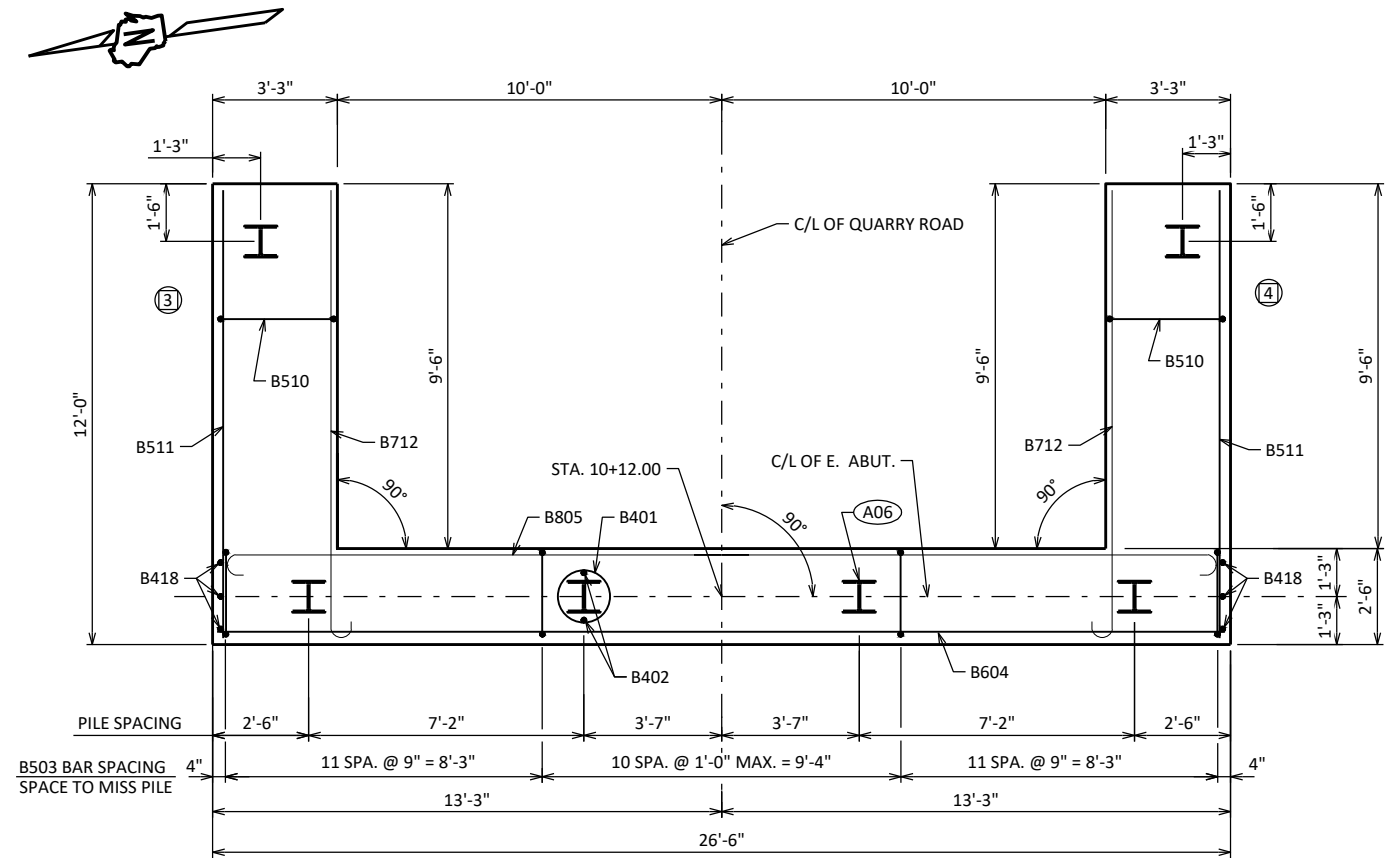

PILE LAYOUT


A06 SUPPORT ABUTMENT ON HP 10 x 42 STEEL PILING (WITH PILE POINTS). ESTIMATED 25'-0" LONG WITH A REQUIRED DRIVING RESISTANCE OF 160 TONS PER PILE.

BILL OF BARS

NOTE: THE FIRST OR FIRST TWO DIGITS OF THE BAR MARK SIGNIFIES THE BAR SIZE.


BAR MARK	COAT	NO. REQ'D.	LENGTH	BENT	BAR SERIES	LOCATION
B401		4	28'-0"	X		BODY @ PILES
B402		8	2'-3"			BODY @ PILES
B503		33	19'-0"	X		BODY VERT.
B604		11	26'-2"			BODY HORIZ.
B805		7	27'-11"	X		BODY HORIZ. B.F.
B406		14	3'-9"	X		BODY VERT. TOP
B407		2	26'-2"			BODY HORIZ. TOP
B408		8	5'-0"	X		BODY VERT. TOP
B409		2	2'-11"			BODY HORIZ. TOP
B510	X	20	21'-0"	X		WINGS 3 & 4 VERT.
B511	X	16	11'-8"			WINGS 3 & 4 HORIZ. F.F.
B712	X	18	12'-6"	X		WINGS 3 & 4 HORIZ. B.F.
B613	X	26	9'-10"	X		WINGS 3 & 4 VERT.
B614	X	18	11'-2"	X		WINGS 3 & 4 VERT.
B415	X	14	7'-11"			WINGS 3 & 4 HORIZ. E.F.
B416	X	12	15'-7"			WINGS 3 & 4 HORIZ. E.F.
B617	X	4	15'-7"			WINGS 3 & 4 HORIZ. TOP
B418	X	6	7'-5"			BODY VERT. END @ WINGS

BENDING DIMENSIONS ARE OUT TO OUT OF BARS.

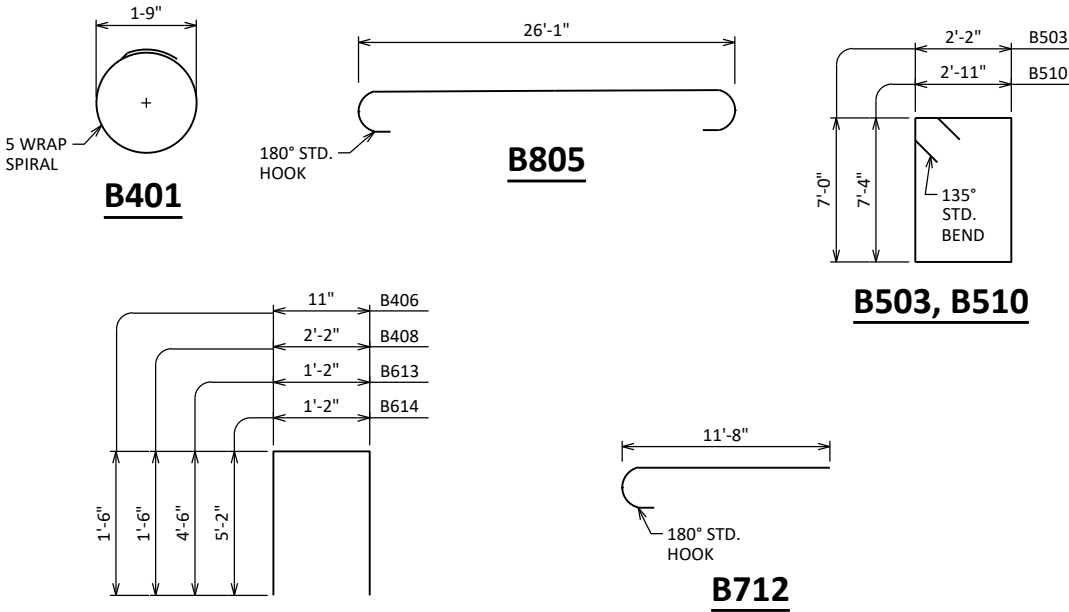


B406, B408
B613, B614

NO.	DATE	REVISION	BY
STATE OF WISCONSIN DEPARTMENT OF TRANSPORTATION			
STRUCTURE B-22-312			
DRAWN BY		CLP	PLANS CK'D ERS
EAST ABUTMENT PILE LAYOUT AND BILL OF BARS		SHEET 10 OF 13 38	

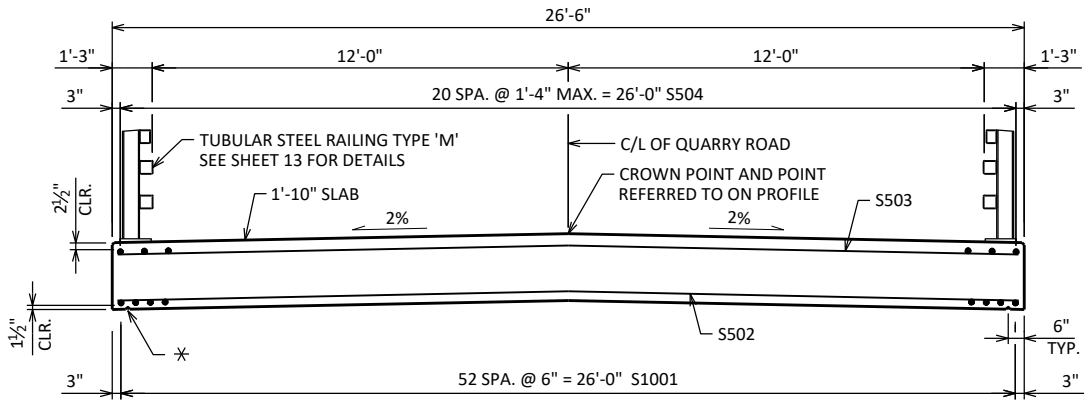

TYPICAL SECTION THRU BRIDGE

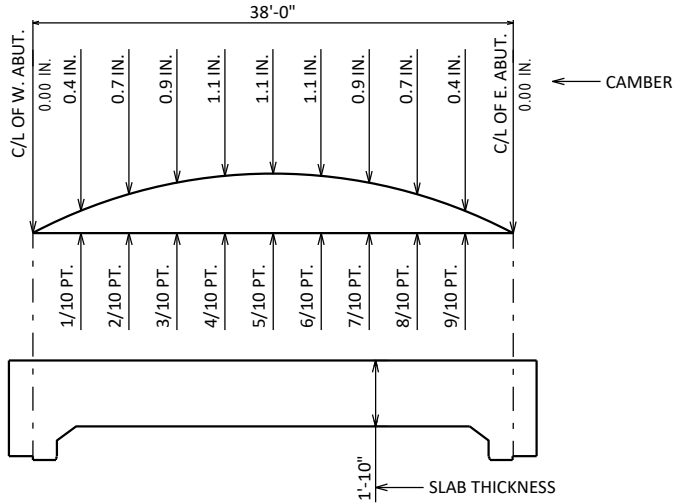

CAMBER AND SLAB THICKNESS DIAGRAM

CAMBER SHOWN IS BASED ON 3 TIMES DEAD LOAD DEFLECTIONS. CAMBER SPANS AS SHOWN TO PROVIDE FOR DEAD LOAD DEFLECTION AND FUTURE CREEP. CAMBER DOES NOT INCLUDE ALLOWANCE FOR FORM SETTLEMENT.

TO DETERMINE FALSEWORK ELEVATION AT EDGE OF SLAB, CROWN OR REFERENCE LINE FOLLOW THIS PROCEDURE:

LESS	TOP OF SLAB ELEVATION AT FINAL GRADE
PLUS	SLAB THICKNESS
PLUS	CAMBER
PLUS	FORM SETTLEMENT/DEFLECTION DUE TO PLACEMENT OF SLAB CONCRETE (TO BE COMPUTED BY THE CONTRACTOR)
EQUALS	TOP OF SLAB FALSEWORK ELEVATION

TOP OF SLAB ELEVATIONS

LOCATION	C/L W. ABUT.	1/10 PT.	2/10 PT.	3/10 PT.	4/10 PT.	5/10 PT.	6/10 PT.	7/10 PT.	8/10 PT.	9/10 PT.	C/L E. ABUT.
N. EDGE OF SLAB	683.29	683.26	683.23	683.20	683.17	683.14	683.11	683.09	683.06	683.03	683.00
C/L OF QUARRY ROAD	683.53	683.50	683.47	683.44	683.41	683.38	683.35	683.33	683.30	683.27	683.24
S. EDGE OF SLAB	683.29	683.26	683.23	683.20	683.17	683.14	683.11	683.09	683.06	683.03	683.00

TOP TRANSVERSE BARS IN SLAB SHALL BE SUPPORTED BY INDIVIDUAL BAR CHAIRS AT 3'-0" CENTERS EACH WAY. BOTTOM LONGITUDINAL BARS SHALL BE SUPPORTED BY CONTINUOUS BAR CHAIRS AT APPROXIMATELY 4'-0" CENTERS.

ALL SLAB THICKNESS DIMENSIONS ARE MINIMUM. ANY TOLERANCE NECESSARY TO CORRECT CONSTRUCTION DISCREPANCIES ARE TO BE PLUS (+).

* 3/4" V-GROOVE. EXTEND V-GROOVE TO 6" FROM F.F. OF ABUT.


V-GROOVES ARE REQUIRED.

BILL OF BARS

NOTE: THE FIRST OR FIRST TWO DIGITS OF THE BAR MARK SIGNIFIES THE BAR SIZE.

BAR MARK	COAT	NO. REQ'D.	LENGTH	BENT	BAR SERIES	LOCATION
S1001	x	53	34'-11"			SLAB LONG. BOT.
S502	x	55	26'-2"			SLAB TRANS. BOT.
S503	x	55	26'-2"			SLAB TRANS. TOP
S504	x	21	40'-2"			SLAB LONG. TOP
S505	x	54	7'-8"	X		SLAB @ ABUT. DIAPHRAGM STIRRUPS
S506	x	4	26'-2"			SLAB @ ABUT. DIAPHRAGM TRANS.
S407	X	54	3'-3"	X		SLAB @ ABUT. NOTCH
S408	X	4	26'-2"			SLAB @ ABUT. NOTCH
S609	x	28	11'-8"	X		SLAB @ RAIL POSTS
S610	x	40	6'-0"			SLAB @ INT. RAIL POSTS
S611	x	16	4'-8"	X		SLAB @ END RAIL POSTS

BENDING DIMENSIONS ARE OUT TO OUT OF BARS.


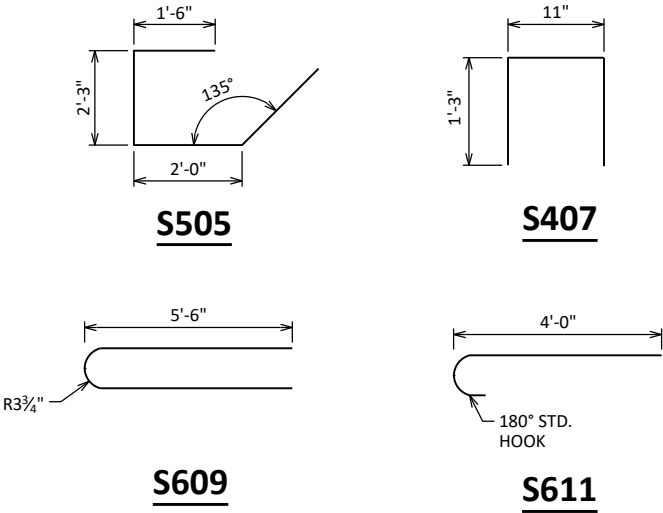


SURVEY TOP OF SLAB ELEVATIONS

	ABUTMENT	5/10 PT.	ABUTMENT
N. EDGE OF SLAB			
C/L OF QUARRY ROAD			
S. EDGE OF SLAB			

PRIOR TO RELEASING SLAB FORMWORK, TAKE TOP OF SLAB ELEVATIONS AT THE C/L OF ABUTMENTS, AND AT 5/10 PTS. TO VERIFY CAMBER. TAKE ELEVATIONS ALONG EDGE OF SLAB AND C/L . RECORD ELEVATIONS IN THE TABLE ABOVE FOR THE "AS BUILT" PLANS.

NO.	DATE	REVISION	BY
STATE OF WISCONSIN DEPARTMENT OF TRANSPORTATION			
STRUCTURE B-22-312			
DRAWN BY		CLP	PLANS CK'D ERS
SUPERSTRUCTURE			SHEET 11 OF 13 39

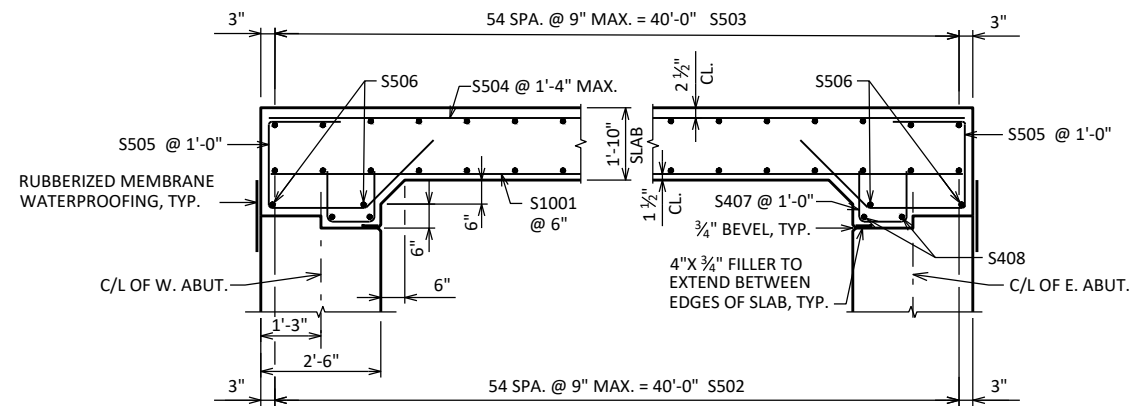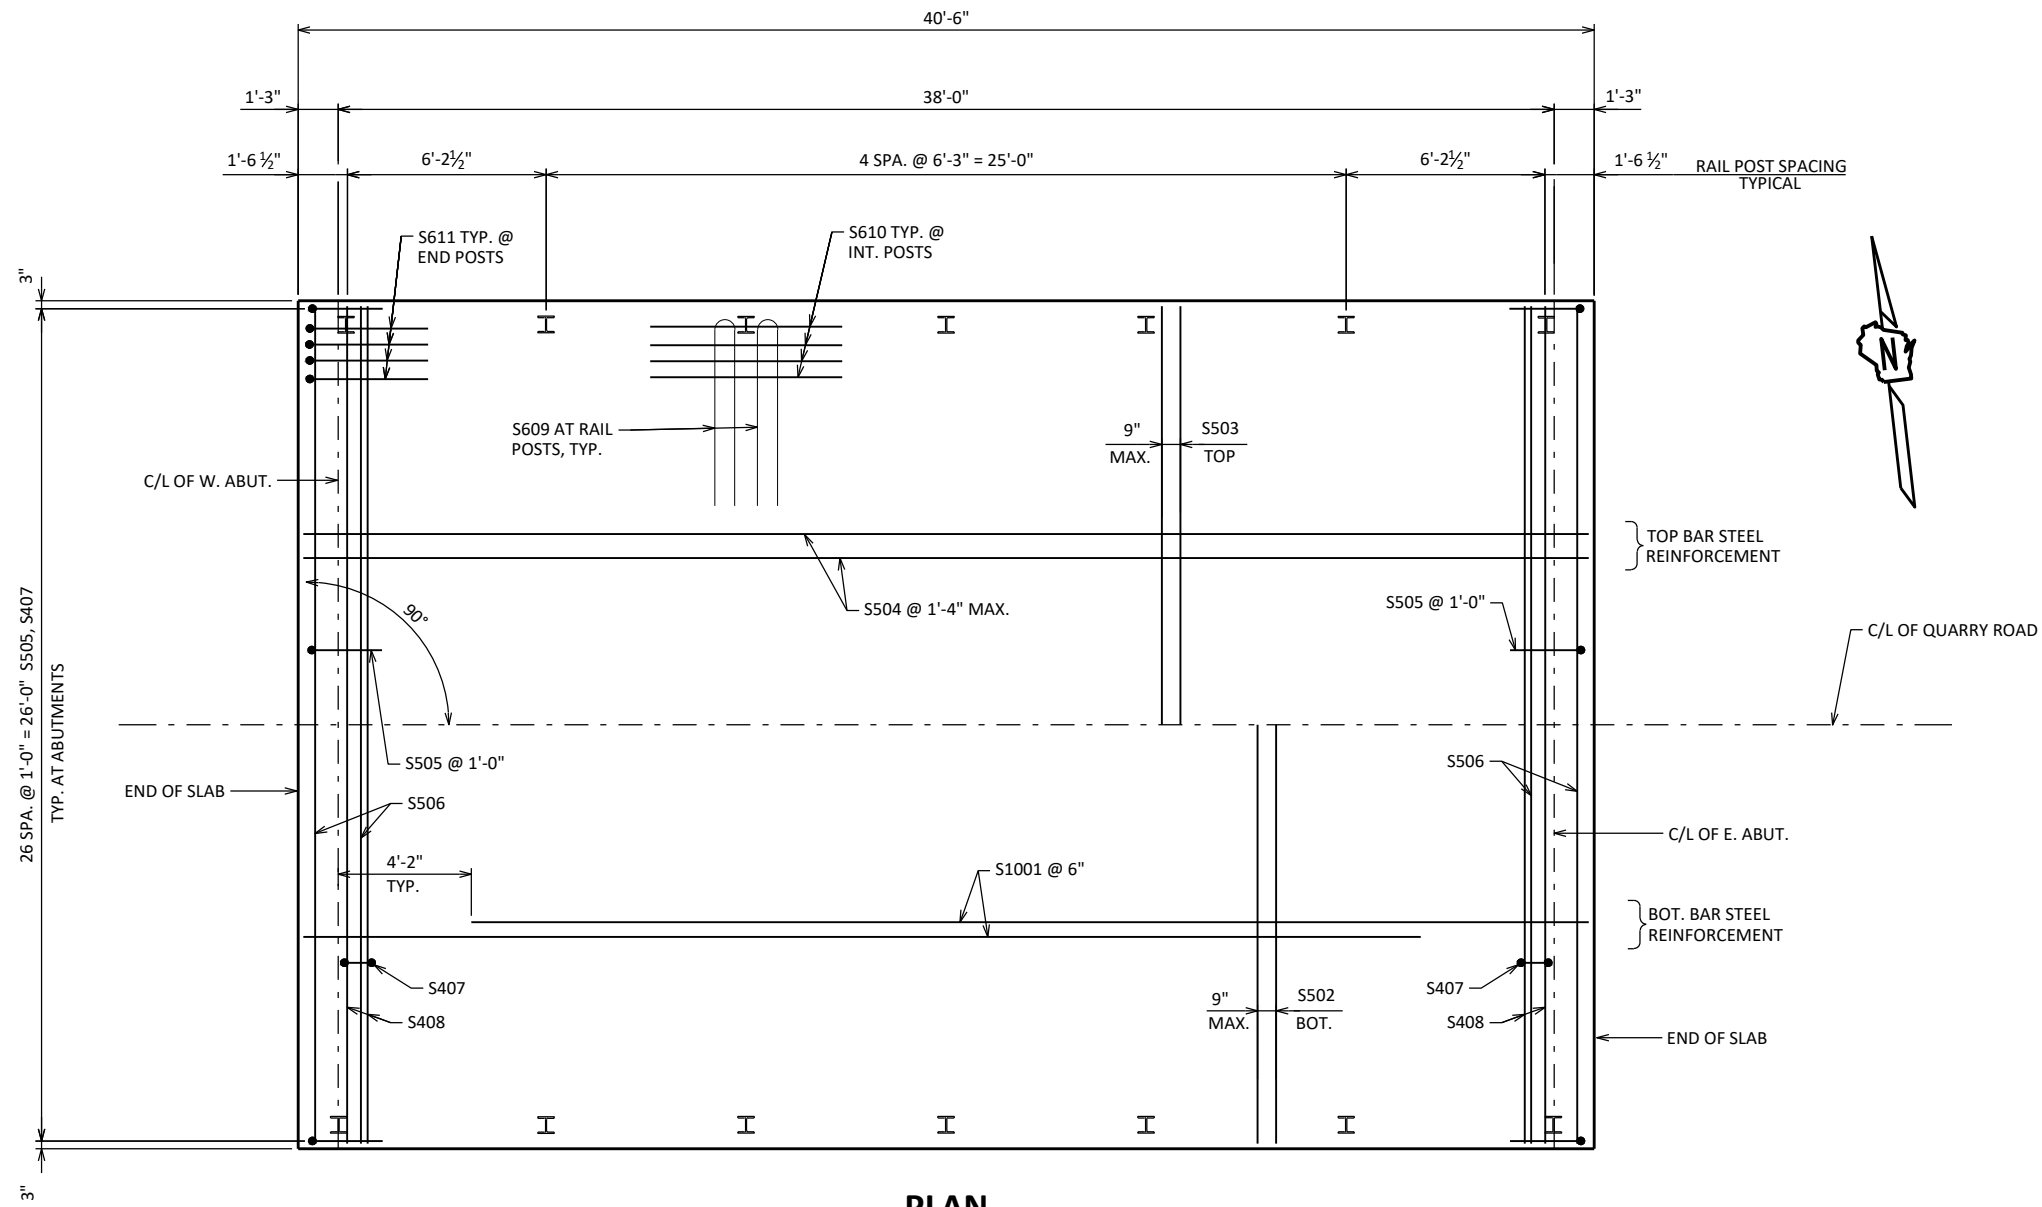

DIMENSIONS ARE GIVEN PARALLEL TO C/L ROADWAY UNLESS OTHERWISE NOTED.


NO.	DATE	REVISION	BY
STATE OF WISCONSIN DEPARTMENT OF TRANSPORTATION			
STRUCTURE B-22-312			
DRAWN BY		CLP	PLANS CK'D ERS
SUPERSTRUCTURE PLAN		SHEET 12 OF 13 40	

LEGEND


- ① W6 X 25 WITH $1\frac{1}{8}$ " X $1\frac{1}{2}$ " HORIZ. SLOTS ON EACH SIDE OF POST FOR BOLT NO. 6. CUT BOTTOM OF POST TO MATCH CROSS SLOPE OF ROADWAY. PLACE POST VERTICAL. PLACE POSTS NORMAL TO GRADE LINE.
- ② PLATE $1\frac{1}{4}$ " X $11\frac{3}{4}$ " X 1'-8" WITH $1\frac{1}{16}$ " DIA. OVERSIZED HOLES FOR ANCHOR BOLTS NO. 3. WELD TO NO. 1 AS SHOWN.
- ③ ASTM A449 - $1\frac{1}{8}$ " DIA. ANCHOR BOLTS WITH NUT AND HARDENED WASHER (ALL GALVANIZED). 5 REQ'D. PER POST. THREAD 3" AND PLACE NORMAL TO PLATE NO. 2. CHAMFER TOP OF BOLTS BEFORE THREADING. USE 1'-9" LONG IN ABUTMENT WINGS. AT POSTS ON CONCRETE SLAB SUPERSTRUCTURES WHERE THE SLAB THICKNESS IS > 16" USE 1'-3" LONG. (AN EQUIVALENT THREADED ROD WITH NUTS AND HARDENED WASHERS MAY BE SUBSTITUTED FOR ANCHOR BOLTS IN WINGS IF REQ'D. FOR CONSTRUCTABILITY.)
- ④ $\frac{5}{8}$ " X 11" X 1'-8" ANCHOR PLATE (GALVANIZED) WITH $1\frac{3}{16}$ " DIA. HOLES FOR ANCHOR BOLTS NO. 3
- ⑤ TS 5 X 4 X 0.25 STRUCTURAL TUBING. ATTACH TO NO. 1 WITH NO. 6.
- 5A TS 5 X 5 X 0.25 STRUCTURAL TUBING. ATTACH TO NO. 1 WITH NO. 6.
- ⑥ $\frac{7}{8}$ " DIA. A325 SLOTTED ROUND HEAD BOLT WITH NUT, $\frac{3}{16}$ " X $1\frac{5}{8}$ " X $1\frac{5}{8}$ " MIN. WASHER, AND LOCK WASHER (2 REQ'D. AT EACH RAIL TO POST LOCATION.)
- ⑦ $\frac{1}{2}$ " THK. BACK-UP PLATE WITH 2 - $\frac{7}{8}$ " X $1\frac{1}{2}$ " THREADED SHOP WELDED STUDS (NO. 12). BOLT TO RAIL AS SHOWN IN DETAIL. REQUIRED AT THRIE BEAM GUARD RAIL ATTACHMENTS ONLY. PLACE SYMMETRICALLY ABOUT TUBES NO. 5A.
- ⑧ 1" DIA. HOLES IN PLATE NO. 7 & TUBES NO. 5A FOR $\frac{7}{8}$ " DIA. A325 BOLTS WITH HEX NUTS AND WASHERS. 6 HOLES IN TUBES AND PLATE NO. 7.
- ⑨ SPLICE SLEEVE FABRICATED FROM $\frac{1}{4}$ " PLATE. PROVIDE "SLIDING FIT".
- ⑩ $\frac{3}{8}$ " X $3\frac{5}{8}$ " X 2'-4" PLATE. 2 PER RAIL. USED IN NO. 5 & 5A.
- 10A $\frac{3}{8}$ " X $2\frac{5}{8}$ " X 2'-4" PLATE USED IN NO. 5, $\frac{3}{8}$ " X $3\frac{5}{8}$ " X 2'-4" PLATE USED IN NO. 5A. 2 PER RAIL.
- ⑪ $\frac{7}{8}$ " DIA. A325 ROUND HEAD BOLT WITH NUT, WASHER, AND LOCK WASHER. USE $1\frac{5}{16}$ " X $1\frac{1}{4}$ " LONGIT. SLOTTED HOLES AT FIELD JOINTS AND $1\frac{3}{16}$ " X $2\frac{3}{4}$ " MIN. LONGIT. SLOTTED HOLES AT EXP. JOINTS IN PLATE NO. 10A.
- ⑫ $\frac{7}{8}$ " DIA. X $1\frac{1}{2}$ " LONG THREADED SHOP WELDED STUDS (2 REQ'D.).
- ⑬ $\frac{3}{8}$ " X 8" X 1'-6" PLATE. BOLT TO RAIL AS SHOWN IN DETAIL. REQ'D. AT THRIE BEAM GUARD RAIL ATTACHMENTS ONLY. PLACE SYM. ABOUT TUBES NO. 5A.
- ⑭ $\frac{7}{8}$ " DIA. X 2" LONG A325 HEX BOLT WITH NUT AND WASHER (5 REQ'D.).
- ⑮ 1" DIA. HOLES IN TUBES NO. 5A FOR $\frac{7}{8}$ " DIA. A325 ROUND HEAD BOLT WITH NUT, WASHER AND LOCK WASHER (4 REQ'D.). 4 HOLES IN TUBES.

GENERAL NOTES


1. BID ITEM SHALL BE "RAILING TUBULAR TYPE M" WHICH INCLUDES ALL ITEMS SHOWN.
2. RAIL POST AND BASE PLATES SHALL CONFORM TO THE REQUIREMENTS OF ASTM A709 GRADE 50. HOLLOW RAILING STRUCTURAL TUBING SHALL CONFORM TO THE REQUIREMENTS OF ASTM A500 GRADE B OR C WITH A CERTIFIED FY = 50 KSI. ANCHOR PLATES, AND SPLICE TUBE PLATES SHALL CONFORM TO THE REQUIREMENTS OF ASTM A709 GRADE 36.
3. THE NUT SECURING THE POST BASE PLATE TO THE CONCRETE SHALL BE TIGHTENED TO A SNUG FIT AND GIVEN AN ADDITIONAL $\frac{1}{8}$ TURN.
4. RAILS SHALL BE CONTINUOUS OVER A MINIMUM OF THREE (3) POSTS WITHOUT SPLICES WHERE POSSIBLE. RAILS SHALL BE SPLICED IN A PANEL OVER EXPANSION JOINTS.
5. ENDS OF TUBE SECTIONS SHALL BE SAWED. GRIND SMOOTH EXPOSED EDGES. ALL CUT ENDS SHALL BE TRUE AND SMOOTH.
6. WELD IS THE SAME ON BOTH FLANGES. FLANGE WELD DOES NOT REQUIRE MAGNETIC PARTICLE TESTING.
7. FILL BOLT SLOT OPENINGS IN POST SHIMS AND PLATE NO. 2 AND CAULK AROUND PERIMETER OF PLATE NO. 2 WITH NON-STAINING GRAY NON-BITUMINOUS JOINT SEALER. STEEL POST SHIMS MAY BE USED UNDER POSTS WHERE REQ'D. FOR ALIGNMENT.
8. POST BASE PLATES SHALL BE FLAT WITH ALL SURFACES SMOOTH AND FREE FROM WARP AND ALL EDGES SMOOTH, STRAIGHT AND VERTICAL. ALL PLATE CUTS SHALL BE MACHINE OR MACHINE FLAME CUT.
9. ALL MATERIAL SHALL BE GALVANIZED AFTER FABRICATION. PRIOR TO GALVANIZING, ALL STEEL RAILING POSTS & STEEL TUBING SHALL BE GIVEN A NO. 6 BLAST CLEANING BY SSPC SPECIFICATIONS.

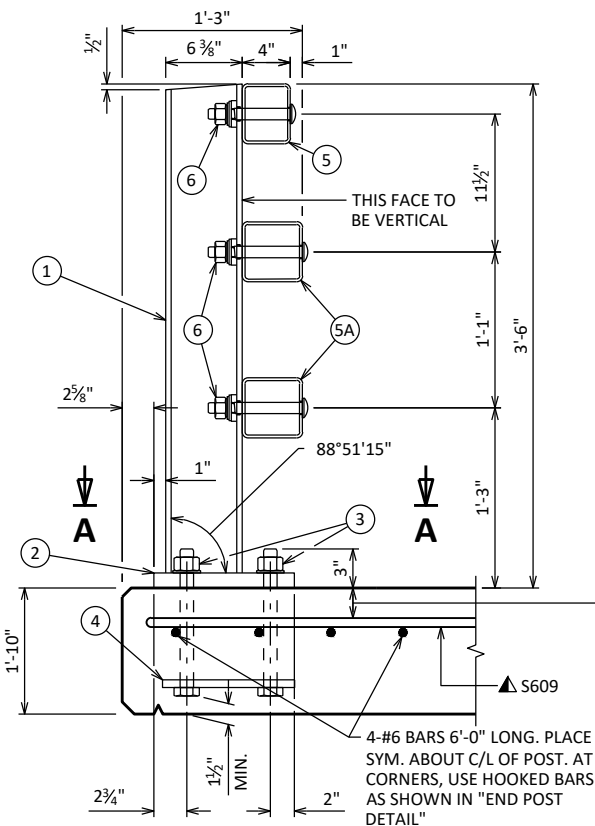

SECTION THRU RAILING ON DECK

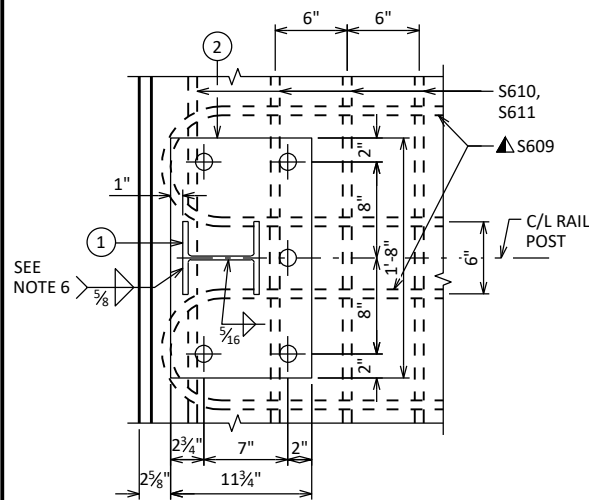

SECTION A-A

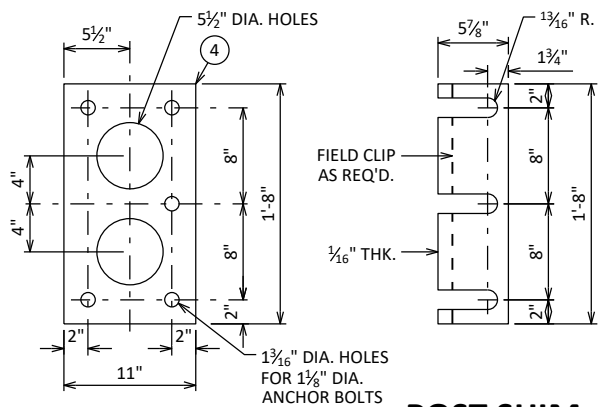


ANCHOR PLATE


AT RAIL TO DECK CONNECTION

POST SHIM


DETAIL

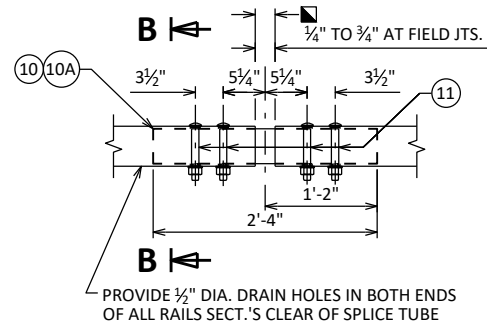


FIELD ERECTION JOINT DETAIL

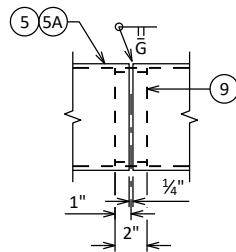

SHOP RAIL SPLICE DETAIL

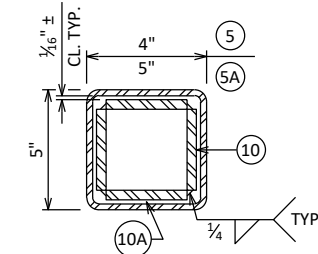
LOCATION MUST BE SHOWN
ON SHOP DRAWINGS

SECTION B-B

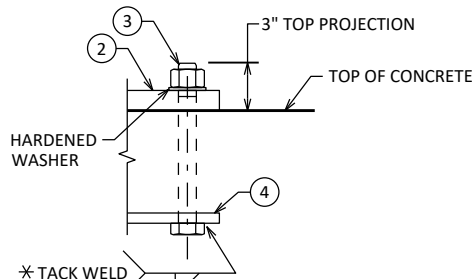


ANCHOR BOLTS

TYPICAL RAIL TO POST CONNECTIONS

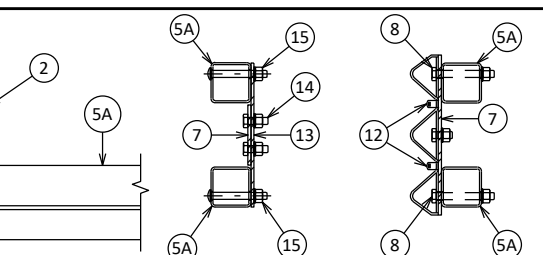


SECTION C-C SECTION D-D

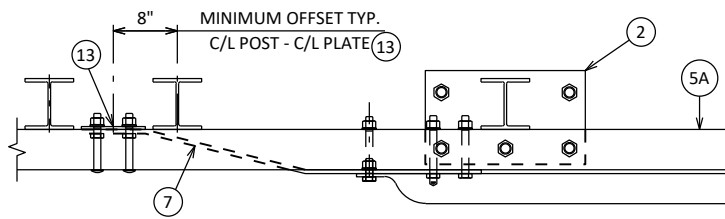

TOP VIEW AT END POST

THRIE BEAM RAIL ATTACHMENT

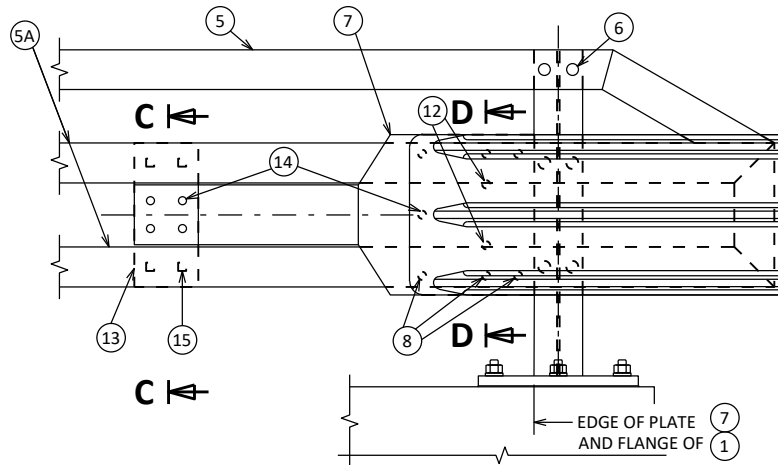


DETAIL AT END POST

THRIE BEAM RAIL ATTACHMENT

ANCHOR PLATE

AT BEAM GUARD ATTACHMENT

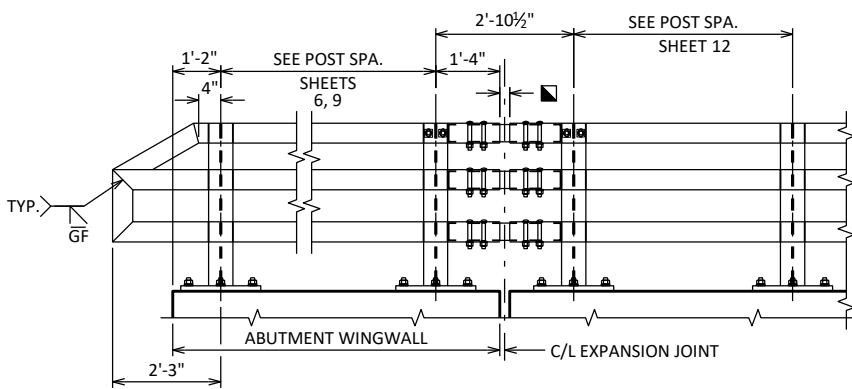

PART ELEVATION OF RAILING

▲ TIE TO TOP MAT OF STEEL.

* ANCHOR BOLT ASSEMBLY MAY BE TACK WELDED, EITHER IN THE SHOP, OR IN THE FIELD AFTER THE ANCHOR PLATE IS PLACED.


■ 1/4" TO 3/4" OPENING FOR A1 ABUTMENT.


NO.	DATE	REVISION	BY
STATE OF WISCONSIN DEPARTMENT OF TRANSPORTATION			
STRUCTURE B-22-312			
DRAWN BY		CLP	PLANS CK'D ERS
TUBULAR STEEL RAILING TYPE "M"		SHEET 13 OF 13 41	

QUARRY RD COMPUTER EARTHWORK


Station	Distance	Area (SF)			Incremental Vol (CY) (Unadjusted)			Cumulative Vol (CY)			Mass Ordinate
		Unusable			Unusable			Expand			
		Cut	Cut	Fill	Cut	Cut	Fill	Cut	Cut	Fill	
					Note 1	Note 2	Note 3	1.00		1.30	
					Note 1	Note 2	Note 3	Note 1	Note 2	Note 3	Note 4
9+05	--	0.0	0.0	0.0	--	--	--	--	--	--	--
9+25	20	37.8	3.0	69.7	14.0	2.0	26.0	14.0	2.0	33.8	-19.8
9+50	25	37.3	3.0	53.4	35.0	3.0	57.0	49.0	5.0	107.9	-58.9
Bridge											
9+93	--	0.0	0.0	0.0	--	--	--	--	--	--	--
10+50	57	35.3	3.0	37.1	37.0	6.0	39.0	86.0	11.0	158.6	-72.6
10+75	25	34.2	3.0	32.4	32.0	3.0	32.0	118.0	14.0	200.2	-82.2
					118	14	154				

Note 1 -	Includes usable & unusable cut
Note 2 -	Existing asphalt pavement. Not to be used inside the 1:1 road core.
Note 3 -	Volume needed to be filled = Fill * 1.30
Note 4 -	(Cut) - (Expanded Fill)

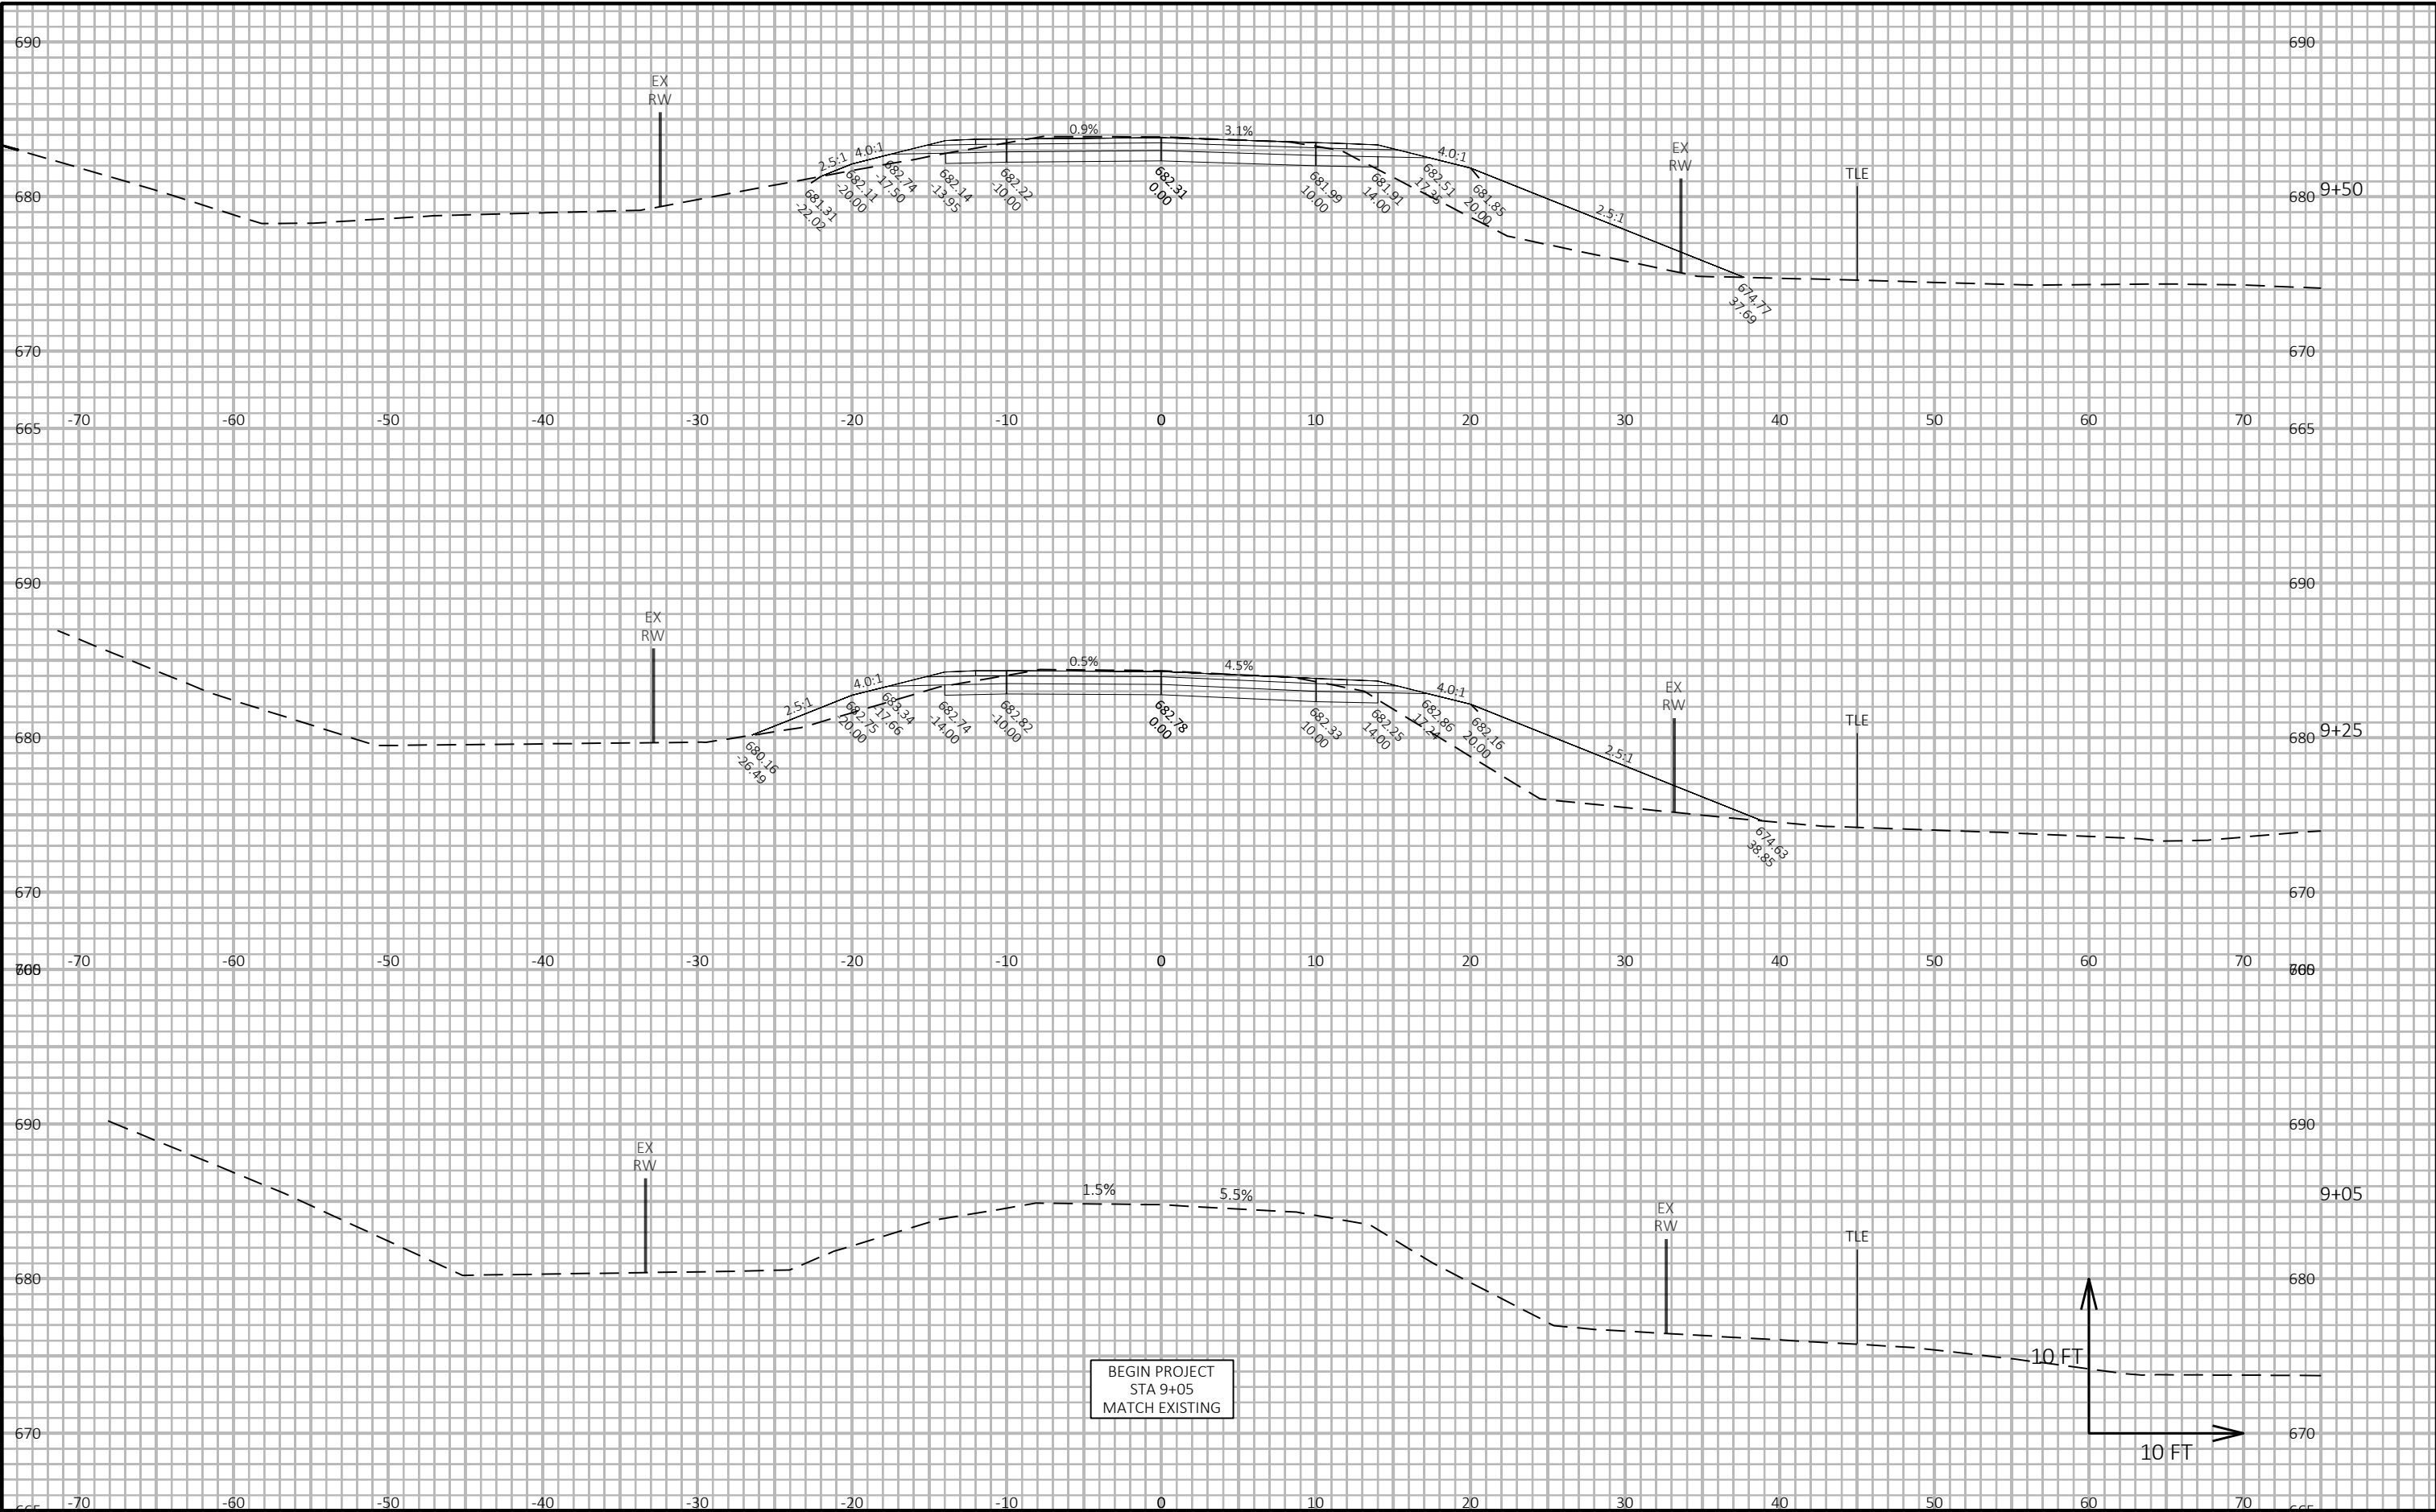

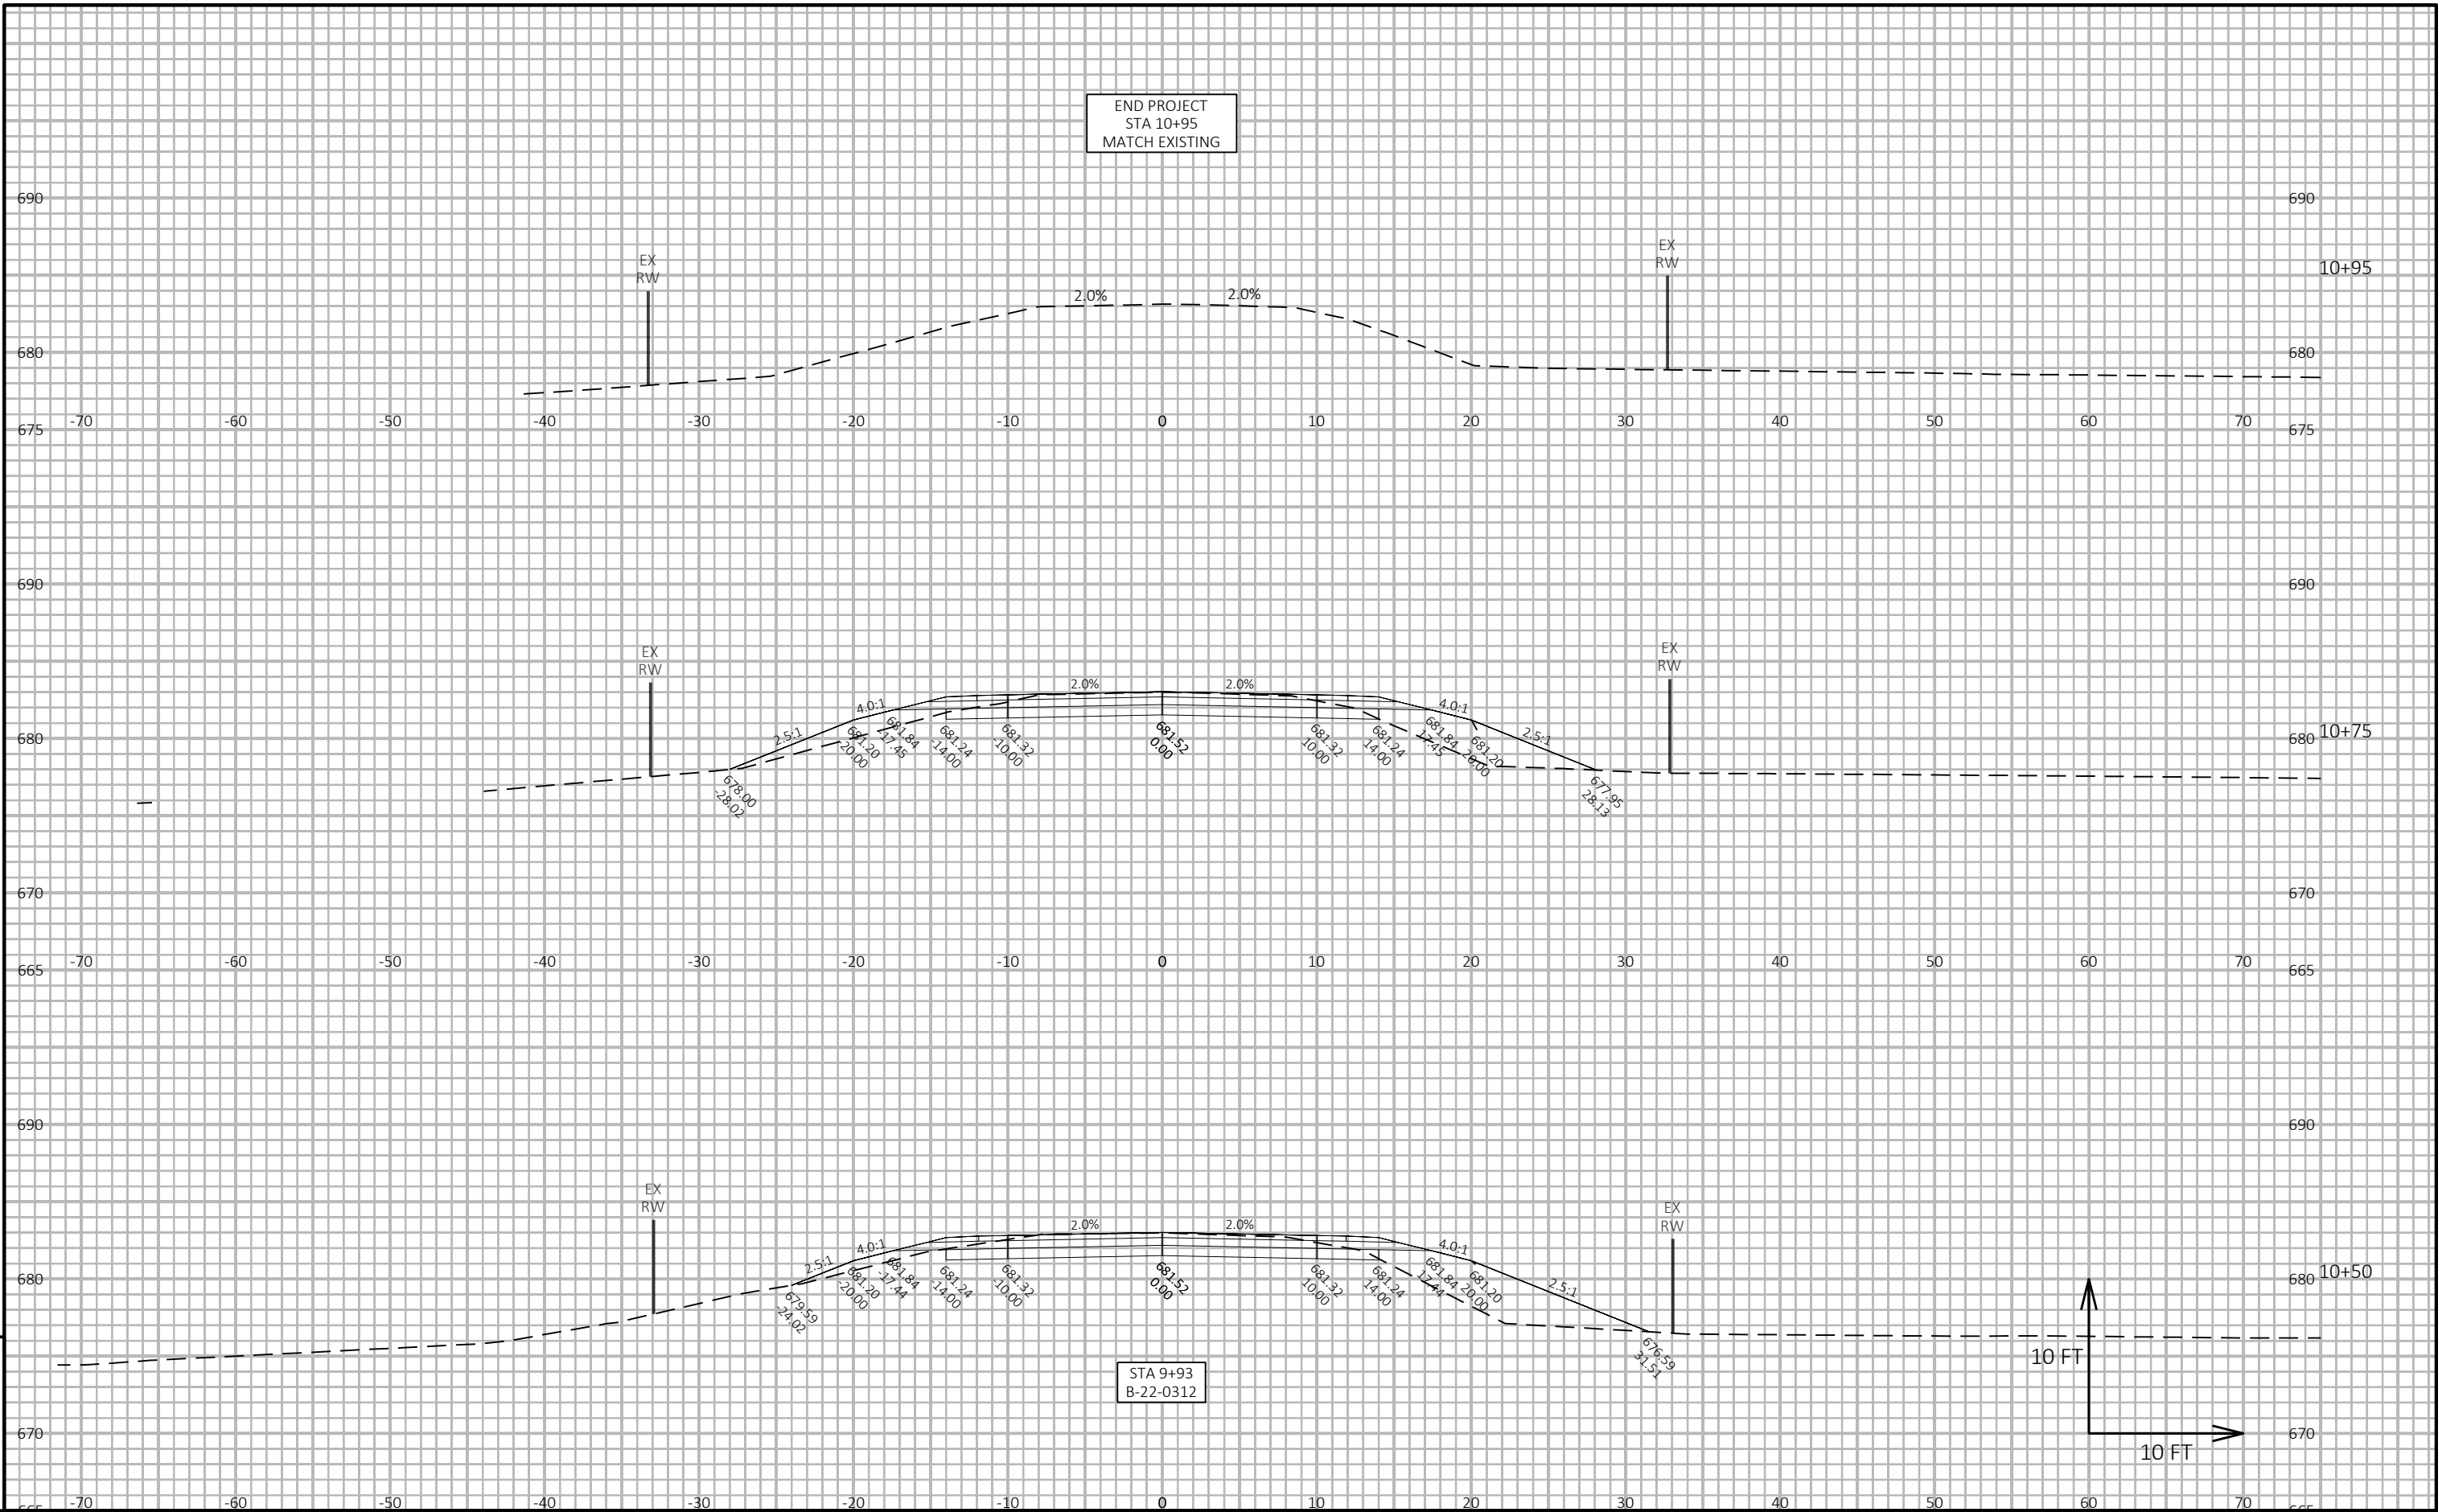

Notes

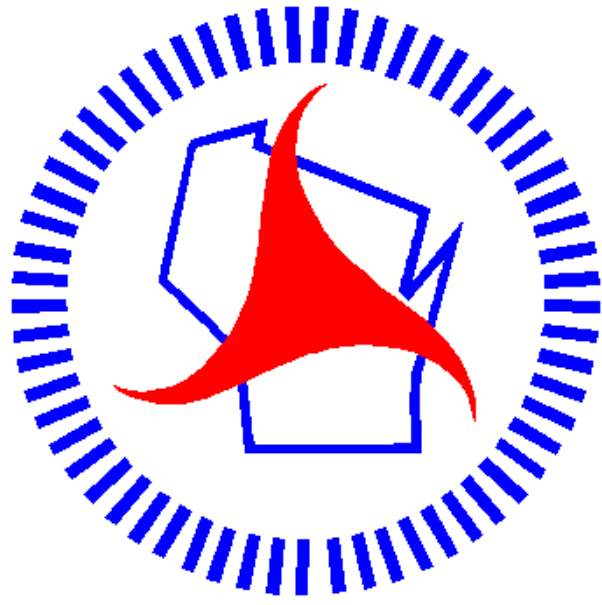

Wisconsin Department of Transportation

Dedicated people creating transportation solutions through innovation and exceptional service.

<http://www.dot.wisconsin.gov>

MAD


PROJECT ID: 5629-00-77
WITH: 5629-00-76

COUNTY: GRANT

NOVEMBER 2026
ORDER OF SHEETS

Section No.	1	Title
Section No.	2	Typical Sections and Details
Section No.	3	Estimate of Quantities
Section No.	3	Miscellaneous Quantities
Section No.	4	Right-of-Way-Plot
Section No.	5	Plan and Profile (INCL EROSION CONTROL)
Section No.	6	Standard Detail Drawings
Section No.	7	Sign Plates
Section No.	8	Structure Plans
Section No.	9	Computer Earthwork Data
Section No.	9	Cross Sections

TOTAL SHEETS = 44

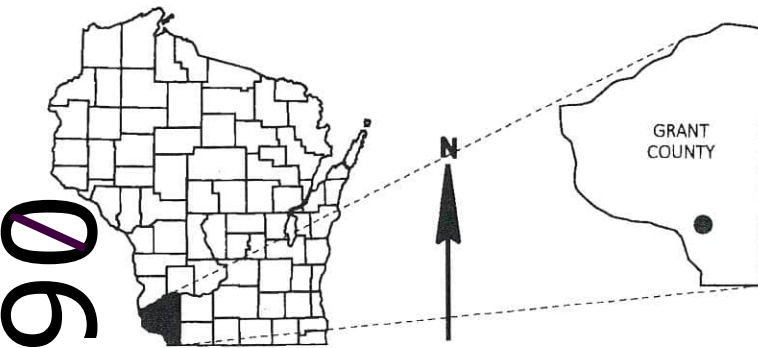

DESIGN DESIGNATION 5629-00-07

A.A.D.T.	(2026)	=	110
A.A.D.T.	(2046)	=	110
D.H.V.		=	
D.D.		=	
T.		=	3.5%
DESIGN SPEED		=	25 MPH
ESALS		=	

CONVENTIONAL SYMBOLS

PLAN

CORPORATE LIMITS

PROPERTY LINE

LOT LINE

LIMITED HIGHWAY EASEMENT

EXISTING RIGHT OF WAY

PROPOSED OR NEW R/W LINE

SLOPE INTERCEPT

REFERENCE LINE

EXISTING CULVERT

PROPOSED CULVERT
(Box or Pipe)

COMBUSTIBLE FLUIDS

MARSH AREA

WOODED OR SHRUB AREA

PROFILE

GRADE LINE

ORIGINAL GROUND

MARSH OR ROCK PROFILE
(To be noted as such)

SPECIAL DITCH

GRADE ELEVATION

CULVERT (Profile View)

UTILITIES

ELECTRIC

FIBER OPTIC

GAS

SANITARY SEWER

STORM SEWER

TELEPHONE

WATER

UTILITY PEDESTAL

POWER POLE

TELEPHONE POLE

STATE OF WISCONSIN DEPARTMENT OF TRANSPORTATION

PLAN OF PROPOSED IMPROVEMENT


T HARRISON, ELM ROAD

BR PLATTE RIVER BRIDGE B-22-0313

LOC STR
GRANT COUNTY

STATE PROJECT NUMBER

5629-00-77

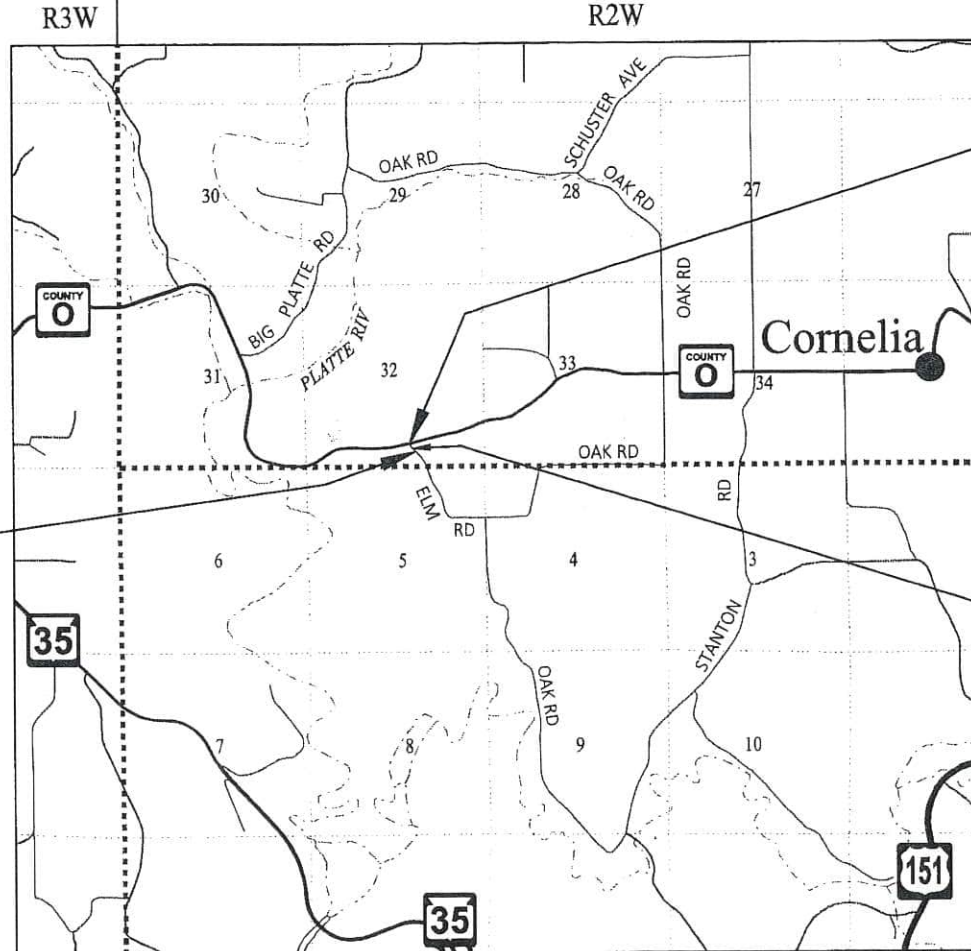

BEGIN PROJECT 5629-00-77

STA 8+94.61'E'

Y = 463,832.528

X = 840,491.666

T3N

REPLACE BRIDGE STRUCTURE P-22-0317

T2N

LAYOUT
SCALE 0 1 MI

TOTAL NET LENGTH OF CENTERLINE = 0.038 MI.

HORIZONTAL POSITIONS SHOWN ON THIS PLAN ARE WISCONSIN
COORDINATE REFERENCE SYSTEM (WISCRS), GRANT COUNTY,
NAD83 (2011), IN U.S. SURVEY FEET. POSITIONS SHOWN ARE GRID
COORDINATES, GRID BEARINGS, AND GRID DISTANCES. GRID DISTANCES
ARE THE SAME AS GROUND DISTANCES.

ELEVATIONS ARE REFERENCED TO NAVD 88 (1988). GPS DERIVED
ELEVATIONS ARE BASED ON GEOID 18.

STATE PROJECT

5629-00-77

FEDERAL PROJECT

PROJECT

WISC 2027027

CONTRACT

1

ACCEPTED FOR

TOWN OF HARRISON

Date: 7/24/26

CHAIRMAN

ORIGINAL PLANS PREPARED BY

AYRES



DATE: (Professional Engineer Signature)

STATE OF WISCONSIN
DEPARTMENT OF TRANSPORTATION

PREPARED BY


Surveyor	AYRES
Designer	AYRES
Project Manager	DONALD CARPENTER
Regional Examiner	SW REGION
Regional Supervisor	DELLA KOENIG

APPROVED FOR THE DEPARTMENT

DATE: 7/29/2026

(Signature)

E

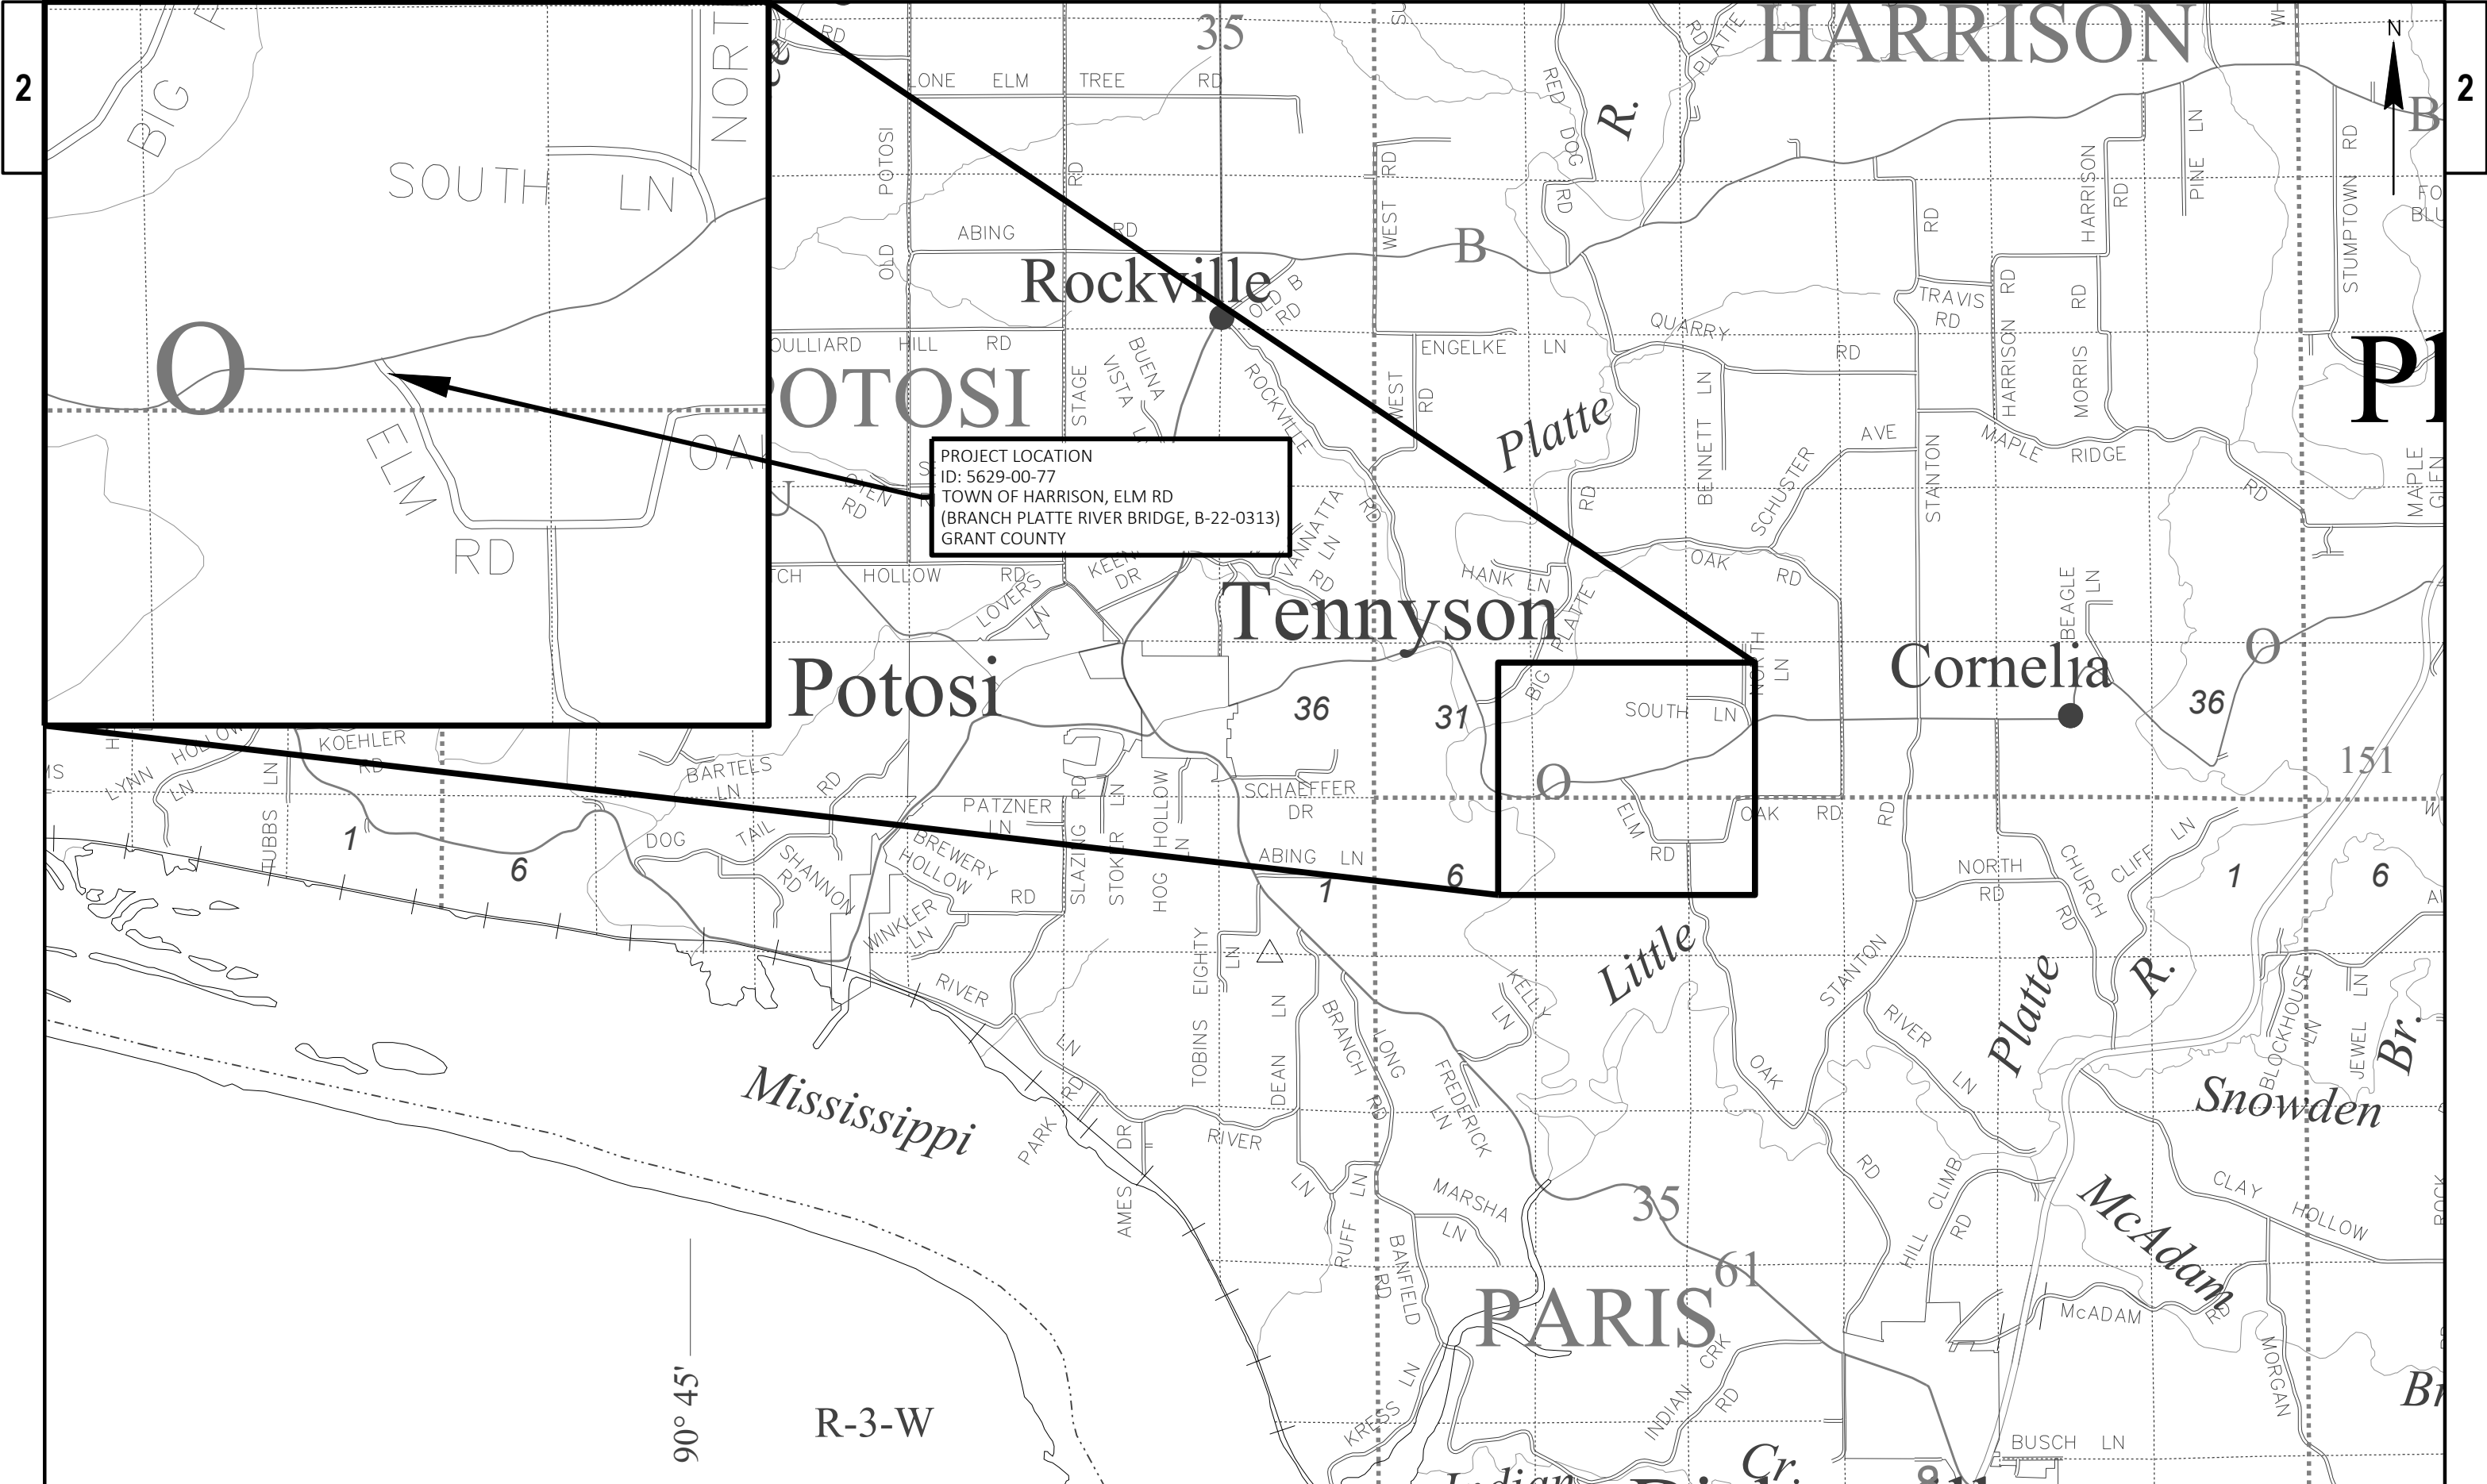

PROJECT LOCATION
ID: 5629-00-77
TOWN OF HARRISON, ELM RD
(BRANCH PLATTE RIVER BRIDGE, B-22-0313)
GRANT COUNTY

PROJECT NO: 5629-00-77	HWY: ELM RD	COUNTY: GRANT	PROJECT OVERVIEW	SHEET 2
------------------------	-------------	---------------	------------------	---------

GENERAL NOTES

THE LOCATIONS OF EXISTING AND PROPOSED UTILITY INSTALLATIONS AS SHOWN ON THE PLANS ARE APPROXIMATE. THERE MAY BE OTHER UTILITY INSTALLATIONS WITHIN THE PROJECT LOCATION THAT ARE NOT SHOWN. THE CONTRACTOR IS RESPONSIBLE FOR FIELD LOCATING ALL UTILITIES.

A SAWED JOINT WILL BE REQUIRED WHERE NEW PAVEMENT IS TO MEET AN EXISTING PAVED SURFACE.

EXACT TRAFFIC CONTROL LOCATIONS WILL BE DETERMINED BY THE ENGINEER IN THE FIELD.

ALL SIGN LOCATIONS SHALL BE REVIEWED BY THE ENGINEER PRIOR TO INSTALLATION.

NO TREES OR SHRUBS SHALL BE REMOVED UNLESS DESIGNATED FOR REMOVAL BY THE ENGINEER.

PROTECT FROM DAMAGE AND COMPLETE SHOULDER WORK AROUND ANY EXISTING SIGNS OR MAILBOXES THAT ARE TO REMAIN IN PLACE.

RESTORATION OF EXPOSED SLOPES AND DITCHES SHALL TAKE PLACE WITHIN 7 CALENDAR DAYS AFTER FINISHED GRADING IS COMPLETE.

WETLANDS ARE PRESENT IN THE PROJECT AREA. DO NOT DISTURB WETLANDS OUTSIDE THE PROPOSED SLOPE INTERCEPTS.

IF AN EXISTING SIGN IS TO BE REMOVED AND REPLACED WITH A NEW SIGN, DO NOT REMOVE THE EXISTING SIGN PRIOR TO INSTALLATION OF THE NEW SIGN.

THE LOCATIONS OF EROSION CONTROL ITEMS SHALL BE PLACED AS SHOWN ON THE PLAN OR AS DIRECTED BY THE ENGINEER. ALL EROSION CONTROL MEASURES SHALL BE MAINTAINED UNTIL SUCH TIME AS THE ENGINEER DETERMINES THE MEASURE IS NO LONGER NECESSARY.

HMA UNIT WEIGHT: 112 LB/SY/IN
TACK COAT APPLICATION RATE: 0.07GAL/SY

PROJECT CONTACTS

GRANT COUNTY PUBLIC WORKS
STEVE MORGAN
1011 NORTH ADAMS STREET
P.O. BOX 150
LANCASTER, WI 53813
P: (608) 723-2595
F: (608) 723-4308
E: SMORGAN@CO.GRANT.WI.GOV

TOWN OF HARRISON
MATTHEW CLARK
5921 W BUSINESS 151
PLATTEVILLE, WI 53818
P: (608) 331-0810
E: TOWNSHIPOFHARRISON@GMAIL.COM

WISCONSIN DEPARTMENT OF NATURAL RESOURCES
ANDY BARTA
DNR SOUTH CENTRAL REGION HEADQUARTERS
3911 FISH HATCHERY ROAD
FITCHBURG, WI 53711
P: (608) 275-3308
E: ANDY.BARTA@WISCONSIN.GOV

DESIGNER
AMANDA INMAN, PE
AYRES ASSOCIATES
5201 EAST TERRACE DRIVE, SUITE 200
MADISON, WI 53718
P: (608) 443-1239
E: INMANA@AYRESASSOCIATES.COM

UTILITIES

TDS - COMMUNICATION
JESSE BLOCK
130 N. MONROE ST
LANCASTER, WI 53813
C: (608) 459-0620
E: JESSE.BLOCK@TDSTELECOM.COM


SCENIC RIVERS ENERGY COOPERATIVE - ELECTRIC
SHANE CROWLEY
206 COUNTY ROAD K
LANCASTER, WI 53813
P: (608) 723-2121
EXT. 553
E: SCROWLEY@SREC.NET

MEDIACOM - COMMUNICATION
BENJAMIN O'MALLEY
2845 PLAZA WAY
DUBUQUE, IA 52002
P: (563) 584-0589 EXT. 3344
C: (845) 587-2554
E: BOMALLEY@MEDIACOMCC.COM




Dial **811** or (800)242-8511
www.DiggersHotline.com

** DENOTES UTILITIES THAT ARE NOT DIGGERS
HOTLINE MEMBERS

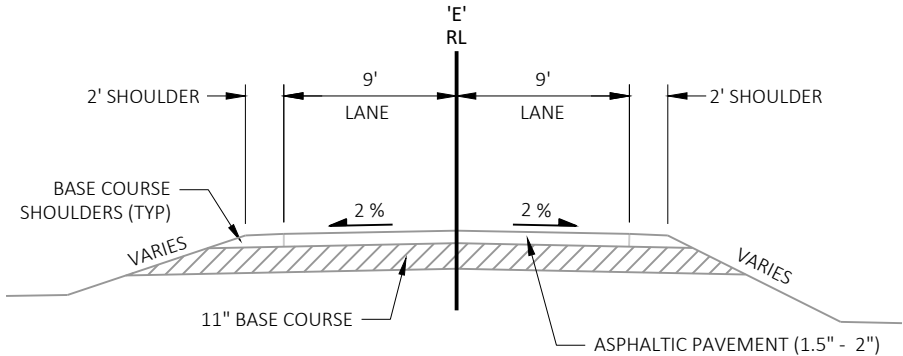

EXISTING TYPICAL SECTION

STA. 8+94.61 - STA 10+95

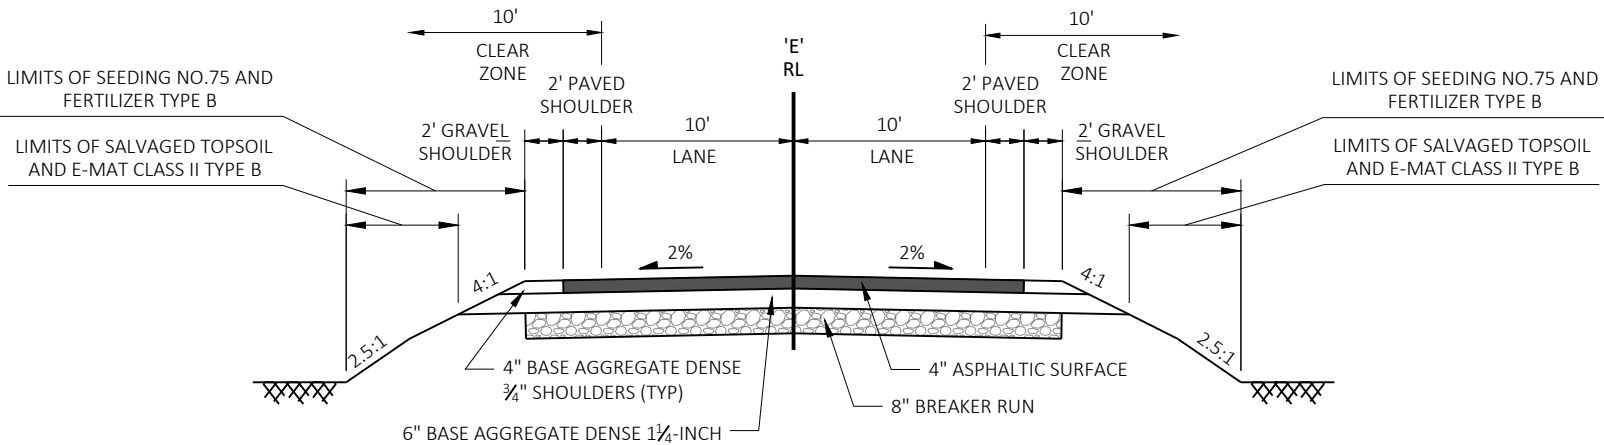

FINISHED TYPICAL SECTION (AT BRIDGE)

STA. 8+94.61 - STA 9+75

STA. 10+18 - STA 10+95

Estimate Of Quantities By Plan Sets

5629-00-77					
Line	Item	Item Description	Unit	Total	Qty
0002	201.0105	Clearing	STA	2.000	2.000
0004	201.0205	Grubbing	STA	2.000	2.000
0006	203.0250	Removing Structure Over Waterway Remove Debris (structure) 02. P-22-0317	EACH	1.000	1.000
0010	205.0100	Excavation Common	CY	112.000	112.000
0014	206.1001	Excavation for Structures Bridges (structure) 02. B-22-0313	EACH	1.000	1.000
0016	208.0100	Borrow	CY	52.000	52.000
0018	210.1500	Backfill Structure Type A	TON	670.000	670.000
0022	213.0100	Finishing Roadway (project) 02. 5629-00-77	EACH	1.000	1.000
0024	305.0110	Base Aggregate Dense 3/4-Inch	TON	23.000	23.000
0026	305.0120	Base Aggregate Dense 1 1/4-Inch	TON	190.000	190.000
0028	311.0110	Breaker Run	TON	204.000	204.000
0030	455.0605	Tack Coat	GAL	29.000	29.000
0032	465.0105	Asphaltic Surface	TON	95.000	95.000
0034	502.0100	Concrete Masonry Bridges	CY	179.000	179.000
0036	502.3200	Protective Surface Treatment	SY	200.000	200.000
0038	505.0400	Bar Steel Reinforcement HS Structures	LB	4,700.000	4,700.000
0040	505.0600	Bar Steel Reinforcement HS Coated Structures	LB	18,700.000	18,700.000
0042	513.4061	Railing Tubular Type M	LF	94.000	94.000
0044	516.0500	Rubberized Membrane Waterproofing	SY	12.000	12.000
0046	550.0500	Pile Points	EACH	14.000	14.000
0048	550.1100	Piling Steel HP 10-Inch x 42 Lb	LF	490.000	490.000
0050	606.0300	Riprap Heavy	CY	100.000	100.000
0052	612.0406	Pipe Underdrain Wrapped 6-Inch	LF	180.000	180.000
0056	618.0100	Maintenance and Repair of Haul Roads (project) 02. 5629-00-77	EACH	1.000	1.000
0058	619.1000	Mobilization	EACH	0.500	0.500
0060	624.0100	Water	MGAL	3.000	3.000
0062	625.0500	Salvaged Topsoil	SY	355.000	355.000
0064	628.1504	Silt Fence	LF	390.000	390.000
0066	628.1520	Silt Fence Maintenance	LF	775.000	775.000
0068	628.1905	Mobilizations Erosion Control	EACH	4.000	4.000
0070	628.1910	Mobilizations Emergency Erosion Control	EACH	4.000	4.000
0072	628.2023	Erosion Mat Class II Type B	SY	355.000	355.000
0074	628.6005	Turbidity Barriers	SY	131.000	131.000
0076	628.7504	Temporary Ditch Checks	LF	60.000	60.000
0078	629.0210	Fertilizer Type B	CWT	0.400	0.400
0080	630.0175	Seeding Mixture No. 75	LB	3.000	3.000
0082	630.0200	Seeding Temporary	LB	14.000	14.000
0084	630.0500	Seed Water	MGAL	10.000	10.000
0086	634.0612	Posts Wood 4x6-Inch x 12-FT	EACH	4.000	4.000
0088	637.2230	Signs Type II Reflective F	SF	12.000	12.000
0090	638.2602	Removing Signs Type II	EACH	6.000	6.000
0092	638.3000	Removing Small Sign Supports	EACH	6.000	6.000
0094	642.5001	Field Office Type B	EACH	0.500	0.500
0096	643.0420	Traffic Control Barricades Type III	DAY	1,926.000	1,926.000
0098	643.0705	Traffic Control Warning Lights Type A	DAY	2,568.000	2,568.000
0100	643.0900	Traffic Control Signs	DAY	1,498.000	1,498.000
0102	643.5000	Traffic Control	EACH	0.500	0.500
0104	645.0111	Geotextile Type DF Schedule A	SY	110.000	110.000
0106	645.0120	Geotextile Type HR	SY	260.000	260.000

Estimate Of Quantities By Plan Sets

5629-00-77					
Line	Item	Item Description	Unit	Total	Qty
0108	650.4500	Construction Staking Subgrade	LF	158.000	158.000
0110	650.5000	Construction Staking Base	LF	158.000	158.000
0114	650.6501	Construction Staking Structure Layout (structure) 02. B-22-0313	EACH	1.000	1.000
0118	650.9911	Construction Staking Supplemental Control (project) 02. 5629-00-77	EACH	1.000	1.000
0120	650.9920	Construction Staking Slope Stakes	LF	158.000	158.000
0122	690.0150	Sawing Asphalt	LF	70.000	70.000
0124	715.0502	Incentive Strength Concrete Structures	DOL	1,074.000	1,074.000
0128	999.2000.S	Installing and Maintaining Bird Deterrent System (station) 02. 10+00	EACH	1.000	1.000
0134	SPV.0060	Special 01. Site Mowing	EACH	1.000	1.000

ELM RD EARTHWORK SUMMARY									
From/To Station	Location	Common Excavation (1) (Item 205.0100)	Unusable Cut	Unexpanded Fill	Expanded Fill (2)	Mass Ordinate +/- (3)	Waste	Borrow (Item 208.0100)	Comment:
		Cut			Factor 1.30				
9+30 - 9+80	ELM RD - WEST APPROACH	48	5	40	52	-4		4	
10+20 - 10+70	ELM RD - EAST APPROACH	64	6	86	112	-48		48	
TOTAL		112			164			52	

- 1) Common Excavation is the Cut. Unusable excavation is existing pavement. Item number 205.0100.
- 2) Expanded Fill. Factor = 1.30; Expanded Fill = Unexpanded Fill * Fill Factor
- 3) The Mass Ordinate + (waste) or - (borrow)
- 4) All quantities shown in CY.

PROJECT WIDE ITEMS

213.0100.02 619.1000 628.1905 628.1910 642.5001 999.2000.S.02 FINISHING ROADWAY (PROJECT) (02. 5629-00-77) MOBILIZATION EROSION CONTROL EROSION CONTROL FIELD OFFICE BIRD DETERRENT SYSTEM (INSTALLING AND MAINTAINING (STATION) (02. 9+97))										
CATEGORY	STATION	TO	STATION	LOCATION	EACH	EACH	EACH	EACH	EACH	EACH
0010	8+94	-	10+95	ELM RD	1	0.5	4	4	0.5	1
TOTAL 0010					1	0.5	4	4	0.5	1

EROSION CONTROL

HAUL ROADS											
618.0100.02 MAINTENANCE AND REPAIR OF HAUL ROADS (PROJECT) (02. 5629-00-77)						628.1504 SILT FENCE	628.1520 MAINTENANCE	628.2023 EROSION MAT CLASS II TYPE B	628.6005 TURBIDITY BARRIERS	628.7504 TEMPORARY DITCH CHECKS	
CATEGORY	LOCATION	EACH	STATION	TO	STATION	LOCATION	LF	LF	SY	SY	LF
0030	ELM ROAD	1	8+94	-	9+75	ELM RD	135	270	95	55	
			10+18	-	10+95	ELM RD	175	350	190	50	
			UNDISTRIBUTED				80	155	70	26	60
			TOTAL 0030				1				
						TOTAL 0010	390	775	355	131	60

CLEARING AND GRUBBING

201.0105 201.0205 CLEARING GRUBBING					
STATION	TO	STATION	LOCATION	STA	STA
9+00	-	11+00	ELM RD	2	2
TOTAL 0010				2	2

BASE AGGREGATE DENSE

305.0110 305.0120 311.0110 624.0100 BASE AGGREGATE DENSE 3/4-INCH BASE AGGREGATE DENSE 1 1/4-INCH BREAKER RUN WATER							
STATION	TO	STATION	LOCATION	TON	TON	TON	MGAL
8+94	-	9+75	ELM RD	12	110	120	2
10+18	-	10+95	ELM RD	11	80	84	1
TOTAL 0010				23	190	204	3

ASPHALTIC SURFACE

455.0605 465.0105 TACK COAT ASPHALTIC SURFACE					
STATION	TO	STATION	LOCATION	GAL	TON
8+94	-	9+75	ELM RD	17.00	55.00
10+18	-	10+95	ELM RD	12.00	40.00
TOTAL 0010				29	95

ALL QUANTITIES CATEGORY 0010 UNLESS OTHERWISE NOTED

FINISHING ITEMS

STATION	TO	STATION	LOCATION	625.0500	629.0210	630.0175	630.0200	630.0500	
				SALVAGED TOPSOIL	FERTILIZER TYPE B	MIXTURE NO. 75	SEEDING TEMPORARY	SEED WATER	
				SY	CWT	LB	LB	MGAL	
8+94	-	9+75	ELM RD	95	0.1	0.8	4	3	
10+18	-	10+95	ELM RD	190	0.2	1.5	7	5	
		UNDISTRIBUTED		70	0.1	0.7	3	2	
TOTAL 0010				355	0.4	3.0	14	10	

TRAFFIC CONTROL

LOCATION	DURATION DAYS	643.0420	643.0705	643.0900	643.5000	REMARKS
		TRAFFIC CONTROL BARRICADES TYPE III	TRAFFIC CONTROL WARNING LIGHTS TYPE A	TRAFFIC CONTROL SIGNS	TRAFFIC CONTROL	
		NO.	DAY	NO.	DAY	
ELM RD	107	18	1,926	24	2,568	14 1,498 0.5 SDD 15C2
TOTAL 0010			1,926		2,568	1,498 0.5

SAWCUT

STATION	LOCATION	690.0150 SAWING ASPHALT LF
8+94	ELM RD	54
10+95	ELM RD	16
TOTAL 0010		70

SITE MOWING

CATEGORY	LOCATION	SPV.0060.01 SPECIAL (01. SITE MOWING) EACH
0010	ELM ROAD	1
TOTAL 0010		1



PERMANENT SIGNING AND REMOVING SIGNS

STATION	LOCATION	SIGN CODE	WIDTH	HEGIHT	MESSAGE	634.0612	637.2230	638.2602	638.3000
			(IN)	(IN)		POSTS WOOD 4X6- INCH X 12-FT EACH	SIGNS TYPE II REFLECTIVE F SF	REMOVING SIGNS TYPE II EACH	REMOVING SMALL SIGN SUPPORTS EACH
9+70	RT	R12-1	--	--	WEIGHT LIMIT 5 TONS	---	--	1	1
9+70	LT	W5-52L	--	--	BRIDGE HASH MARKS LT	--	--	1	1
9+70	RT	W5-52R	--	--	BRIDGE HASH MARKS RT	--	--	1	1
9+70	LT	W5-52L	12	36	BRIDGE HASH MARKS LT	1	3	--	--
9+70	RT	W5-52R	12	36	BRIDGE HASH MARKS RT	1	3	--	--
10+23	LT	W5-52L	--	--	BRIDGE HASH MARKS LT	--	--	1	1
10+23	RT	W5-52R	--	--	BRIDGE HASH MARKS RT	--	--	1	1
10+23	LT	W5-52L	12	36	BRIDGE HASH MARKS LT	1	3	--	--
10+23	RT	W5-52R	12	36	BRIDGE HASH MARKS RT	1	3	--	--
10+23	LT	R12-1	--	--	WEIGHT LIMIT 5 TONS	--	--	1	1
TOTAL 0010						4	12	6	6

STAKING


CATEGORY	STATION	TO	STATION	LOCATION	650.4500	650.5000	650.6501.02	650.9911.02	650.9920
					CONSTRUCTION STAKING SUBGRADE LF	CONSTRUCTION STAKING BASE LF	CONSTRUCTION STAKING STRUCTURE LAYOUT (STRUCTURE) (02. B-22-0313) EACH	CONSTRUCTION STAKING SUPPLEMENTAL CONTROL (PROJECT) (02. 5629-00-77) EACH	CONSTRUCTION STAKING SLOPE STAKES LF
0010	8+94	-	10+95	ELM RD	158	158		1	158
TOTAL 0010					158	158	0	1	158
0020	8+94	-	10+95	ELM RD	--	--	1	--	--
TOTAL 0020					0	0	1	0	0
PROJECT TOTAL					158	158	1	1	158

ALL QUANTITIES CATEGORY 0010 UNLESS OTHERWISE NOTED

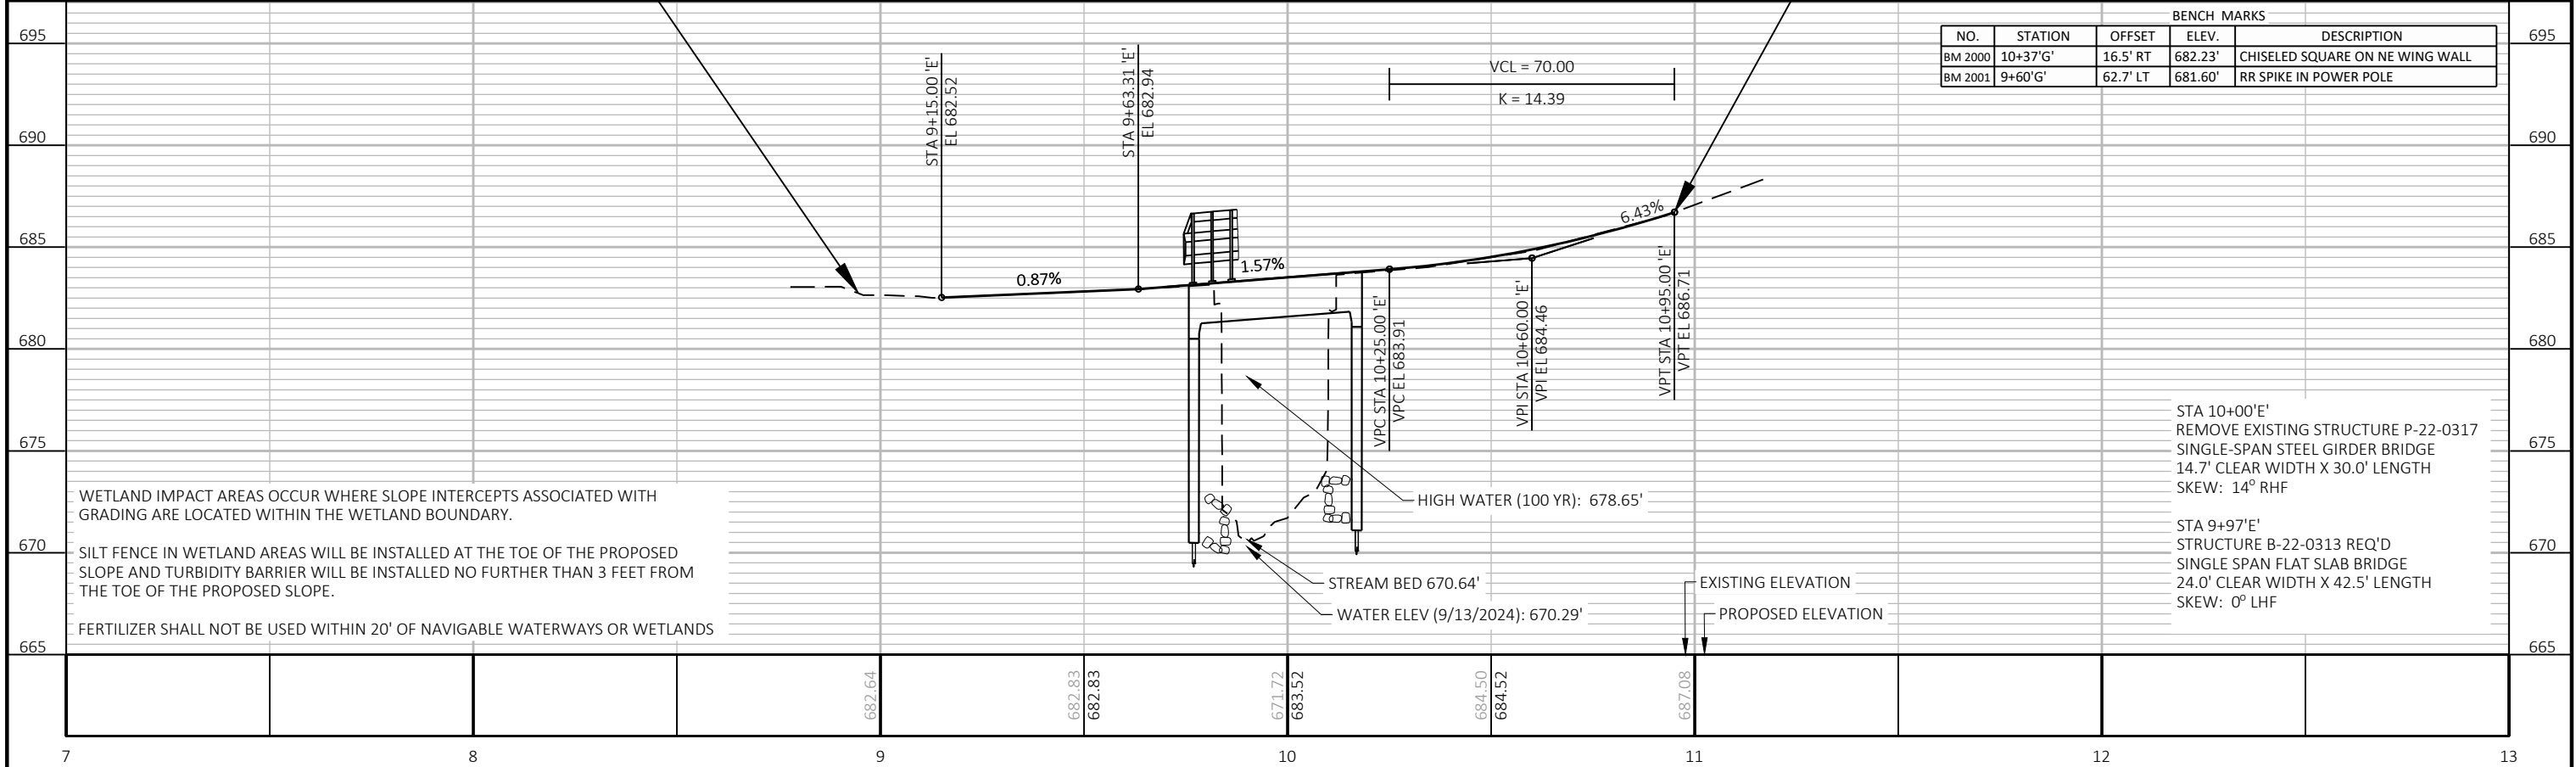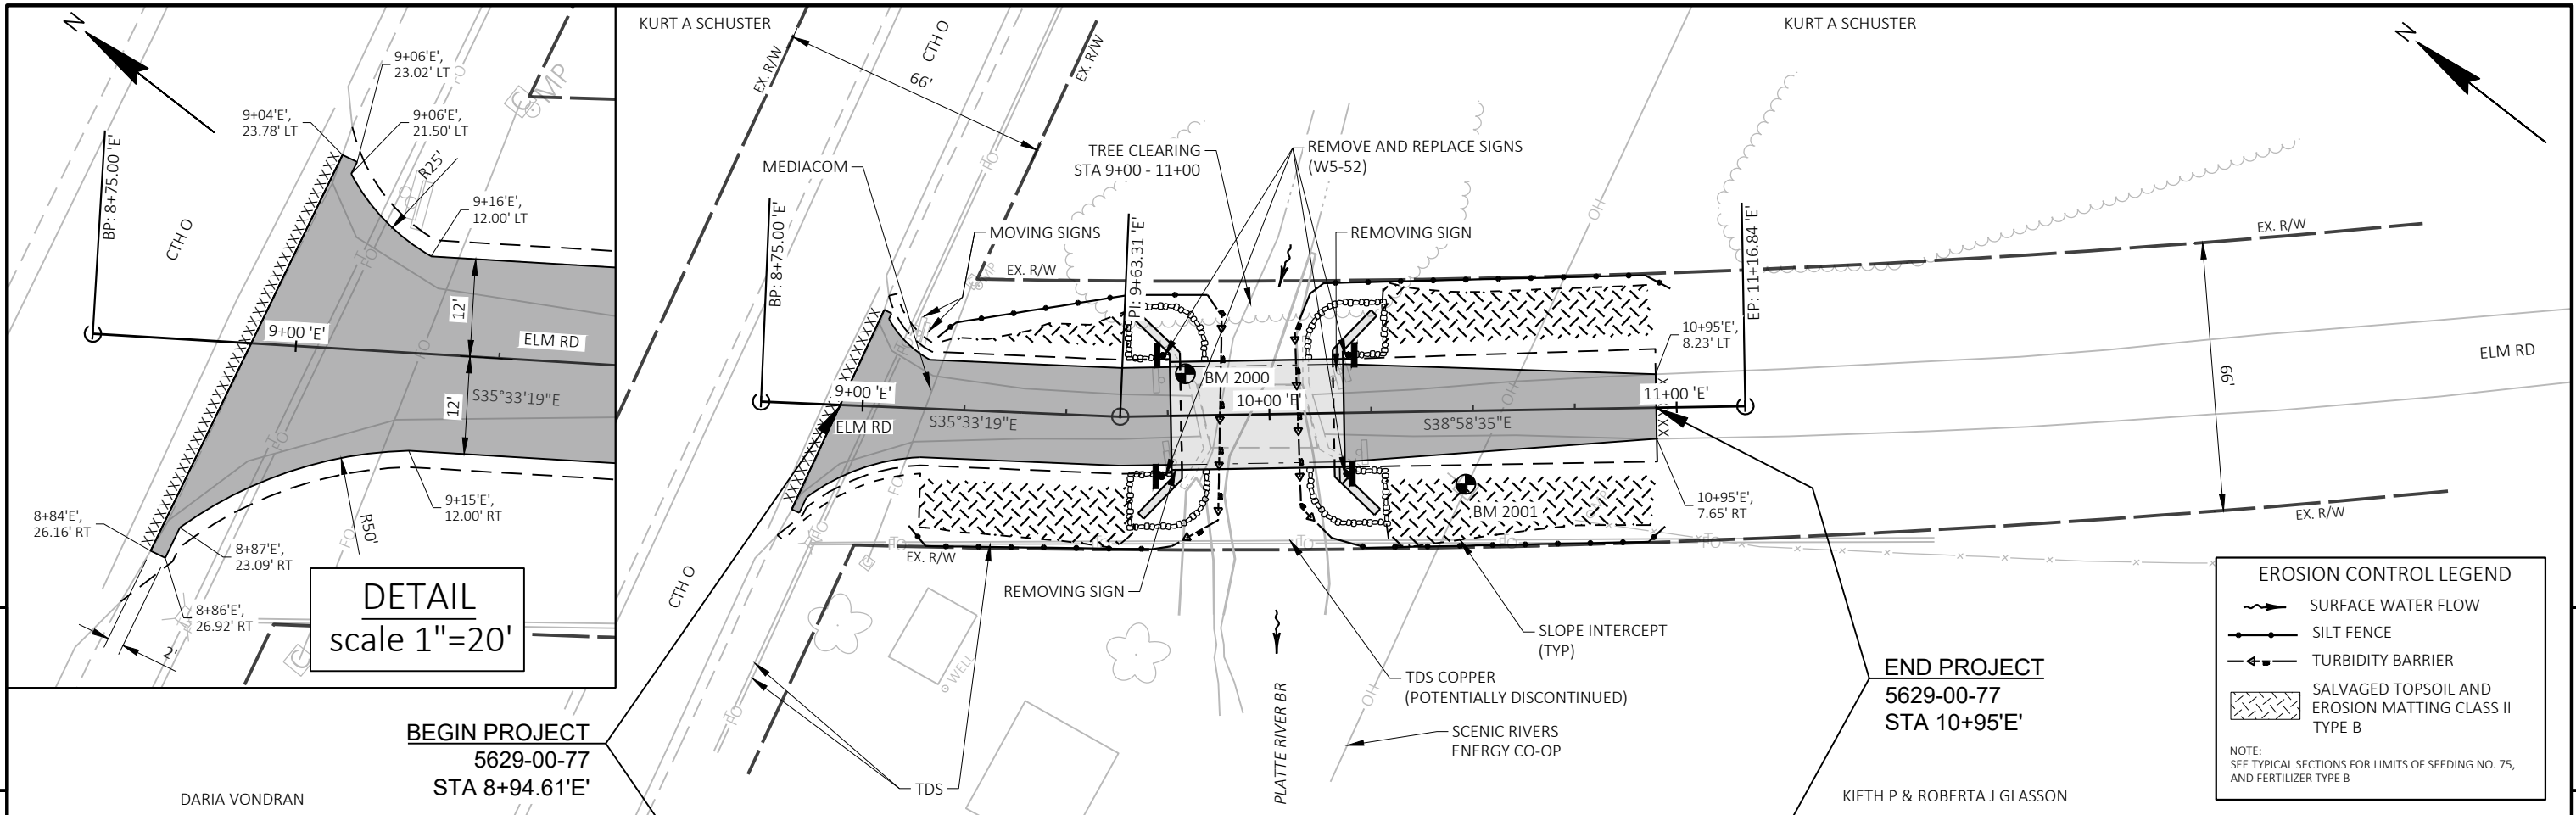

Standard Detail Drawing List



08E08-03	TYPICAL INSTALLATIONS OF EROSION BALES / TEMPORARY DITCH CHECKS
08E09-06	SILT FENCE
08E11-02	TURBIDITY BARRIER
12A03-10	NAME PLATE (STRUCTURES)
13C19-03	HMA LONGITUDINAL JOINTS
15C02-10A	BARRICADES AND SIGNS FOR MAINLINE CLOSURES
15C02-10B	BARRICADES AND SIGNS FOR VARIOUS CLOSURES
15C06-12	SIGNING AND MARKING FOR TWO LANE BRIDGES

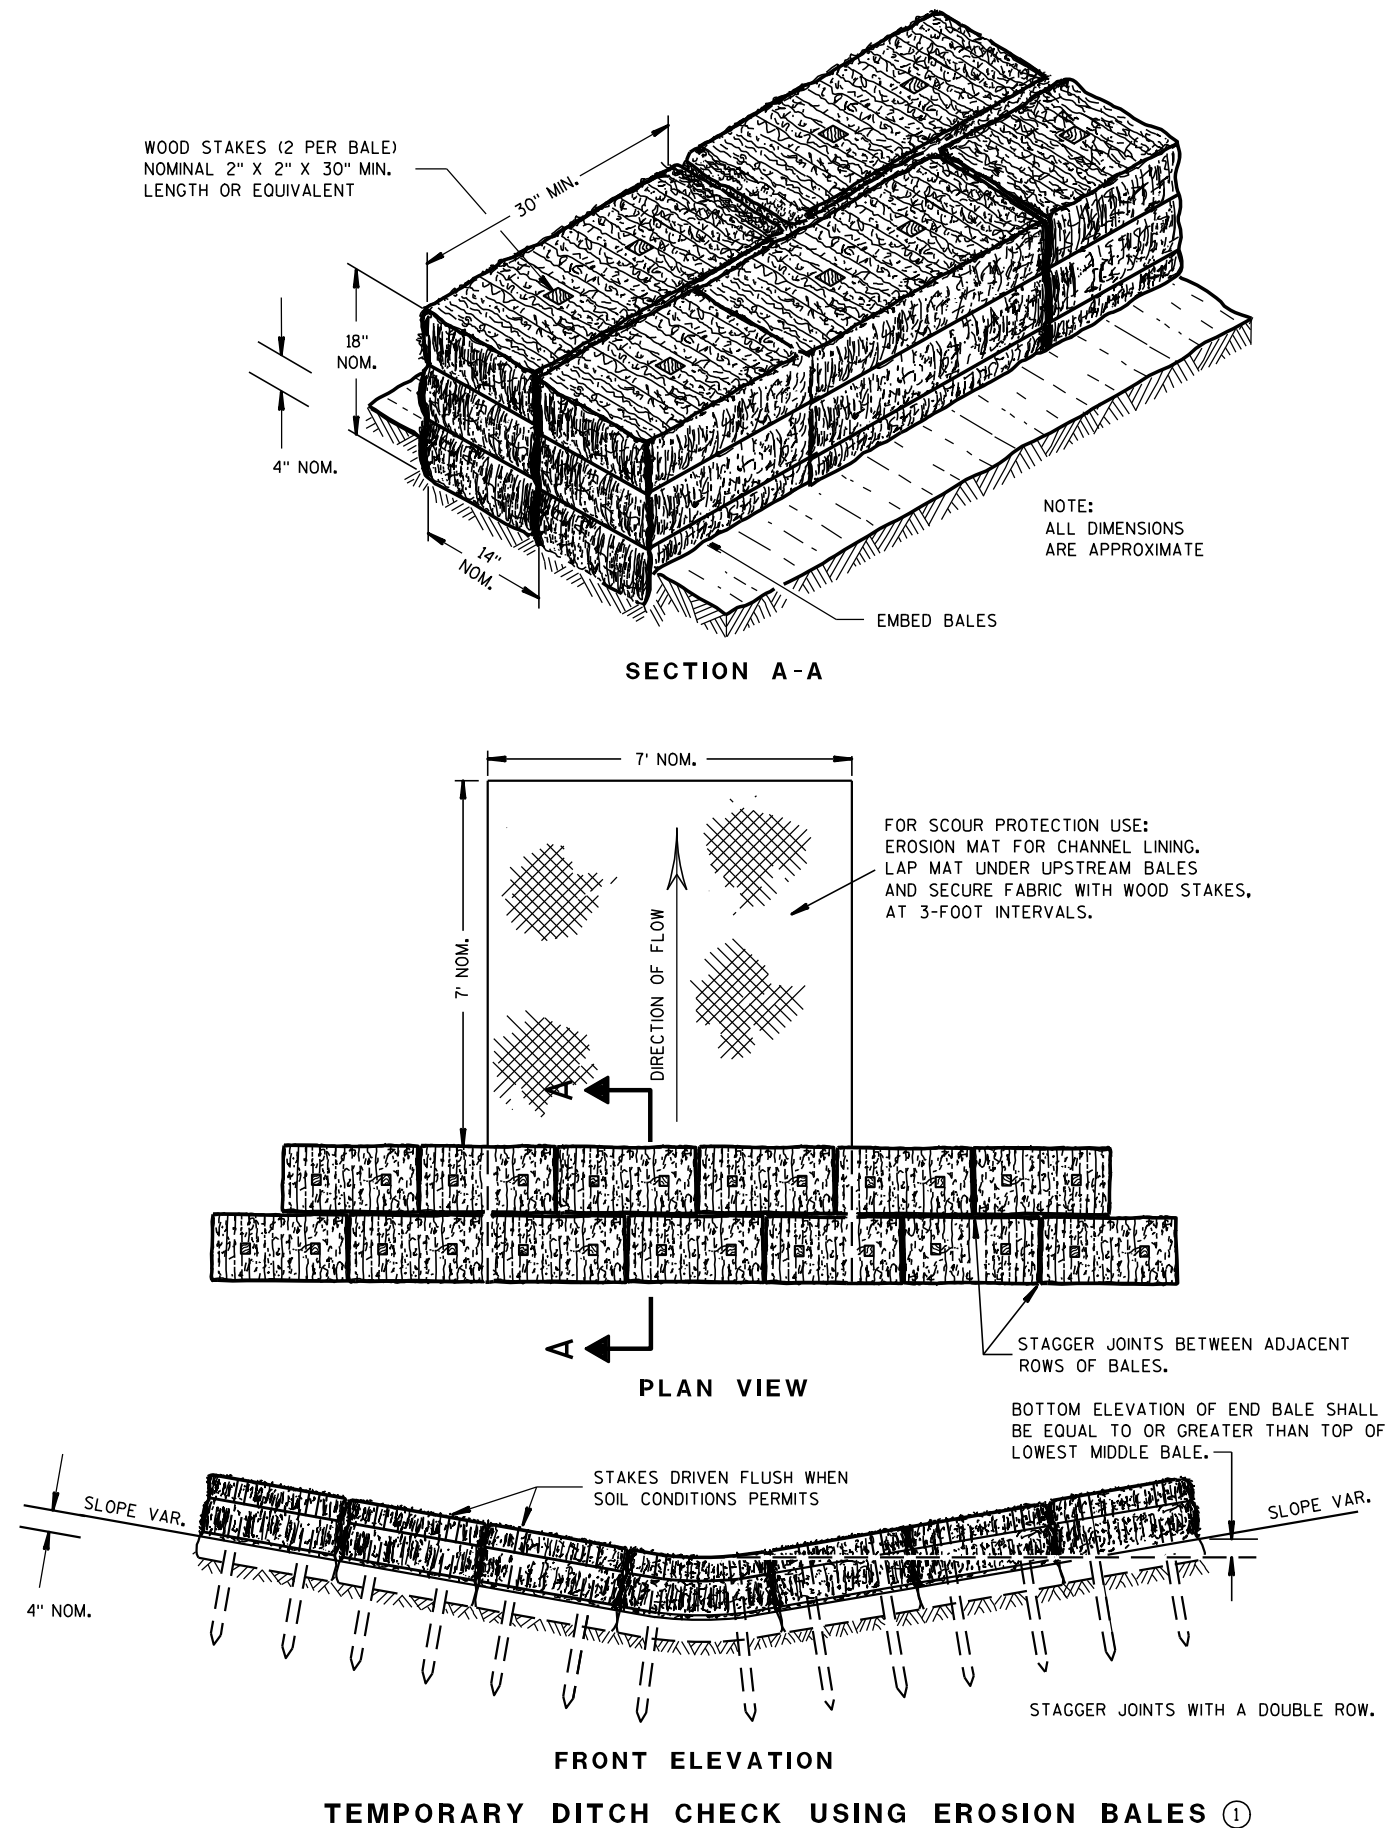

GENERAL NOTES

DETAILS OF CONSTRUCTION, MATERIALS AND WORKMANSHIP NOT SHOWN ON THIS DRAWING SHALL CONFORM TO THE PERTINENT REQUIREMENTS OF THE STANDARD SPECIFICATIONS AND THE APPLICABLE SPECIAL PROVISIONS.

- ① TEMPORARY DITCH CHECKS EITHER EROSION BALES OR MANUFACTURED SHALL BE PAID FOR UNDER THE BID ITEM OF TEMPORARY DITCH CHECK. THE DEPARTMENT WILL NOT PAY FOR TEMPORARY DITCH CHECKS CONSTRUCTED OF A SINGLE ROW OF EROSION BALES.

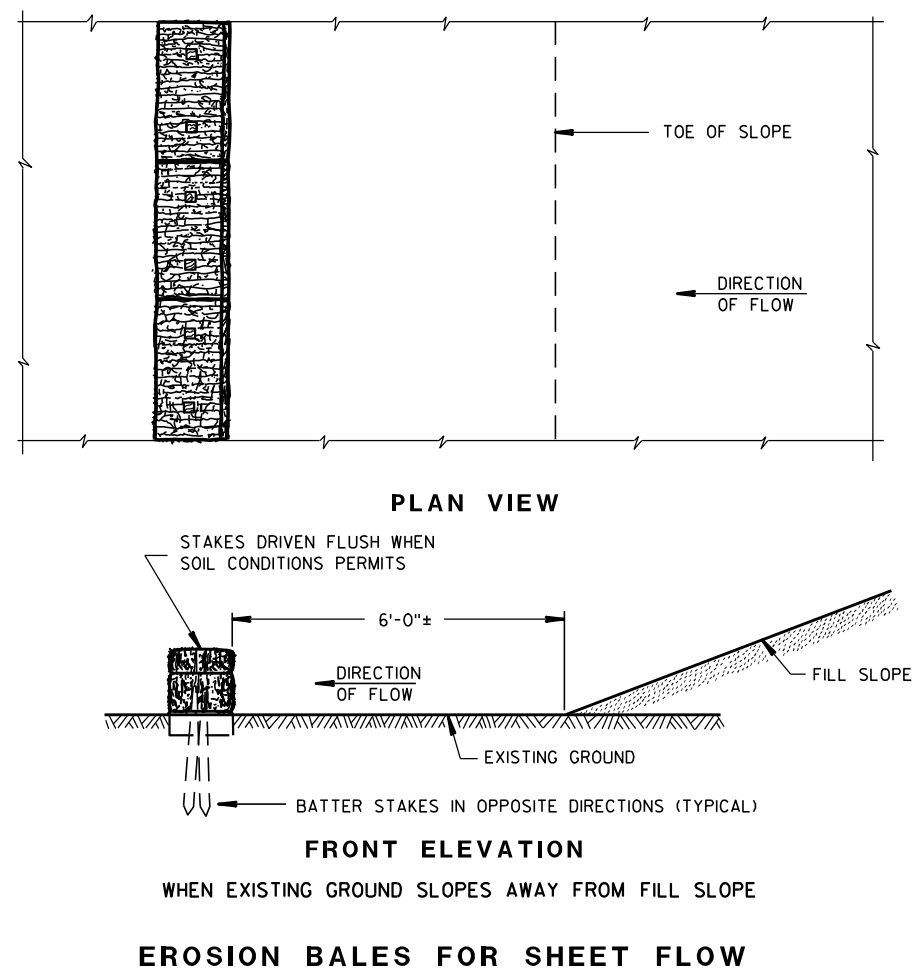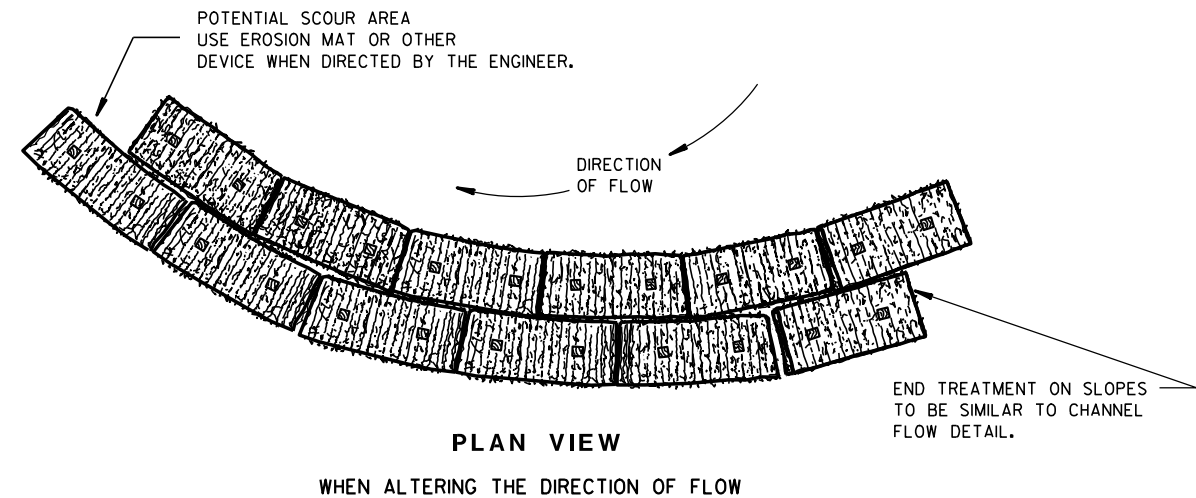TYPICAL INSTALLATIONS OF
EROSION BALES / TEMPORARY
DITCH CHECKS

STATE OF WISCONSIN
DEPARTMENT OF TRANSPORTATION

APPROVED


6/04/02
DATE/S/ Beth Conn
CHIEF ROADWAY DEVELOPER

ENGINEER

FHWA



- ① HORIZONTAL BRACE REQUIRED WITH 2" X 4" WOODEN FRAME OR EQUIVALENT AT TOP OF POSTS.
- ② FOR MANUAL INSTALLATIONS THE TRENCH SHALL BE A MINIMUM OF 4" WIDE & 6" DEEP TO BURY AND ANCHOR THE GEOTEXTILE FABRIC. FOLD MATERIAL TO FIT TRENCH AND BACKFILL & COMPACT TRENCH WITH EXCAVATED SOIL.
- ③ WOOD POSTS SHALL BE A MINIMUM SIZE OF 1 1/8" X 1 1/8" OF OAK OR HICKORY.
- ④ SILT FENCE TO EXTEND ACROSS THE TOP OF THE PIPE.
- ⑤ CONSTRUCT SILT FENCE FROM A CONTINUOUS ROLL IF POSSIBLE BY CUTTING LENGTHS TO AVOID JOINTS. IF A JOINT IS NECESSARY USE ONE OF THE FOLLOWING TWO METHODS; A) OVERLAP THE END POSTS AND TWIST, OR ROTATE, AT LEAST 180 DEGREES, B) HOOK THE END OF EACH SILT FENCE LENGTH.

 


SILT FENCE


STATE OF WISCONSIN
DEPARTMENT OF TRANSPORTATION

APPROVED
4-29-05 /S/ Beth Connolly
DATE CHIEF ROADWAY DEVELOPMENT ENGINEER


FHWA

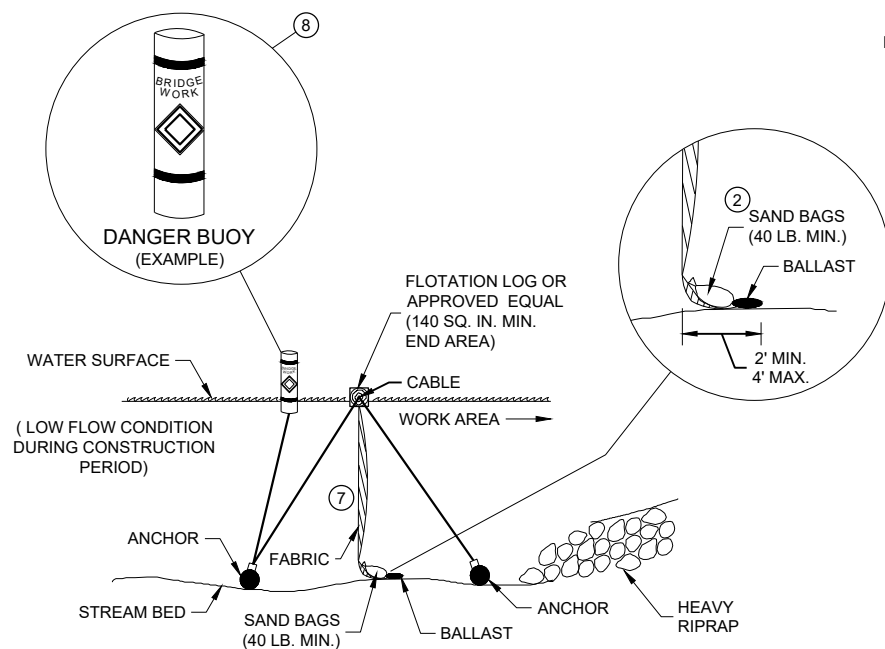


SECTION B - B

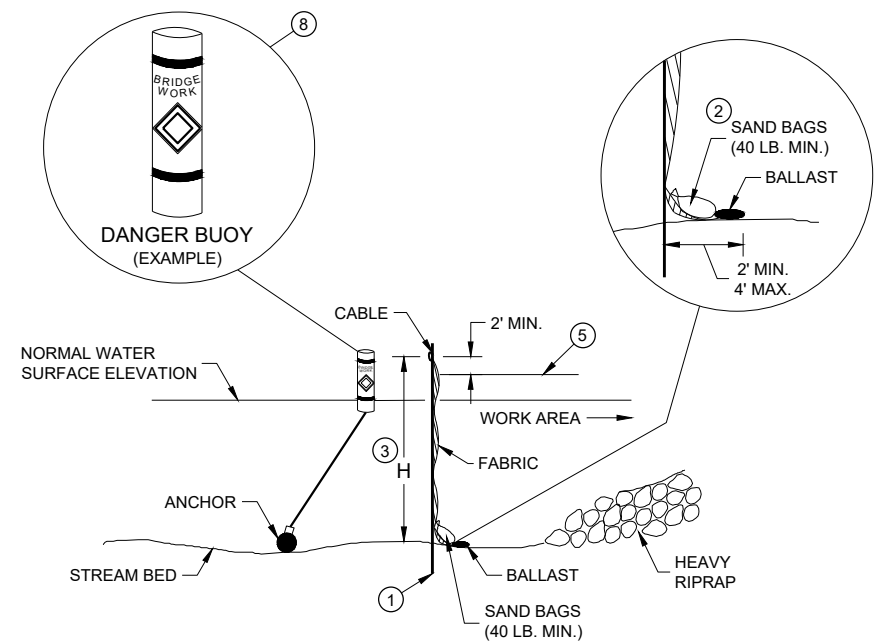**TURBIDITY BARRIER - FLOAT ALTERNATIVE
CAUTION - SEE NOTE 6**

SECTION A - A

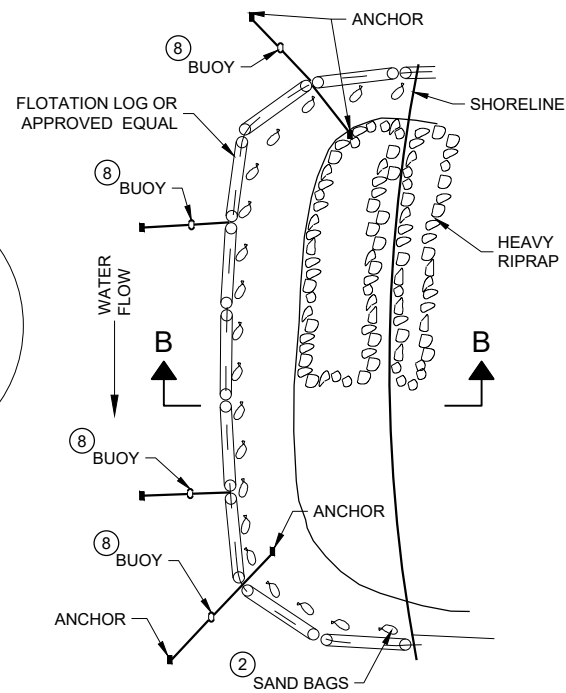TURBIDITY BARRIER - STANDARD POST INSTALLATION

PLAN VIEW

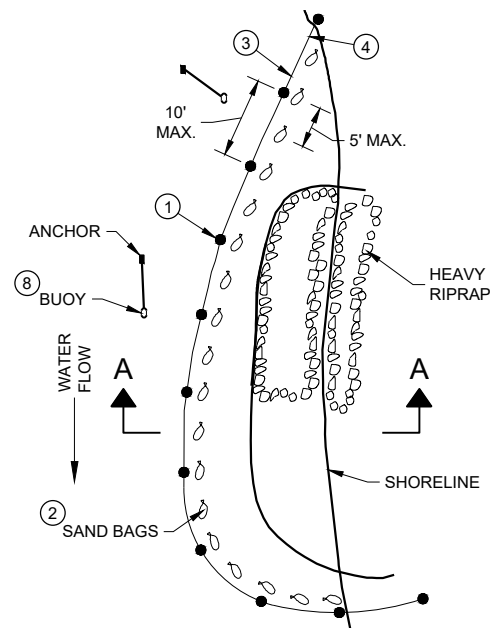


PLAN VIEW

TURBIDITY BARRIER PLACEMENT DETAILS**GENERAL NOTES**


DETAILS OF CONSTRUCTION, MATERIALS AND WORKMANSHIP NOT SHOWN ON THIS DRAWING SHALL CONFORM TO THE PERTINENT REQUIREMENTS OF THE STANDARD SPECIFICATIONS AND THE APPLICABLE SPECIAL PROVISIONS.

TURBIDITY BARRIER MAY BE REMOVED AT THE ENGINEERS DISCRETION, WHEN PERMANENT EROSION CONTROL MEASURES HAVE BEEN ESTABLISHED.

- 1 DRIVEN STEEL POSTS, PIPES, OR CHANNELS. LENGTH SHALL BE SUFFICIENT TO SECURELY SUPPORT BARRIER AT HIGH WATER ELEVATIONS.
- 2 SAND BAGS TO BE USED AS ADDITIONAL BALLAST WHEN ORDERED BY THE ENGINEER TO MEET ADVERSE FIELD CONDITIONS. SPACE AS APPROPRIATE FOR SITE CONDITIONS.
- 3 WHEN BARRIER HEIGHT "H" EXCEEDS 8 FEET, POST SPACING MAY NEED TO BE DECREASED.
- 4 IN WATERWAYS SUBJECT TO FLUCTUATING WATER ELEVATIONS, PROVISIONS SHOULD BE MADE TO ALLOW THE WATER TO EQUALIZE ON EACH SIDE OF THE BARRIER. THIS MAY BE ACCOMPLISHED BY LEAVING A PORTION OF THE BARRIER OPEN ON THE UPSTREAM END.
- 5 ESTIMATED HIGH WATER ELEVATION DURING CONSTRUCTION PERIOD. MINIMUM BARRIER HEIGHT SHALL BE 2' GREATER THAN EITHER THE Q2 ELEVATION OR THE ESTIMATED HIGH WATER ELEVATION DURING CONSTRUCTION, WHICHEVER IS GREATER.
- 6 FLOAT ALTERNATIVE WILL ONLY BE ALLOWED WITH WRITTEN APPROVAL OF THE ENGINEER, AND IS MEANT FOR LOCATIONS WHERE BEDROCK PREVENTS THE INSTALLATION OF POSTS.
- 7 ALLOW SUFFICIENT SLACK VERTICALLY AND HORIZONTALLY SO THAT SEDIMENT BUILD UP WILL NOT SEPARATE OR LOWER THE TURBIDITY BARRIER.
- 8 USE AS DIRECTED BY COAST GUARD OR DNR PERMIT WHEN WORKING IN NAVIGABLE WATERWAYS.

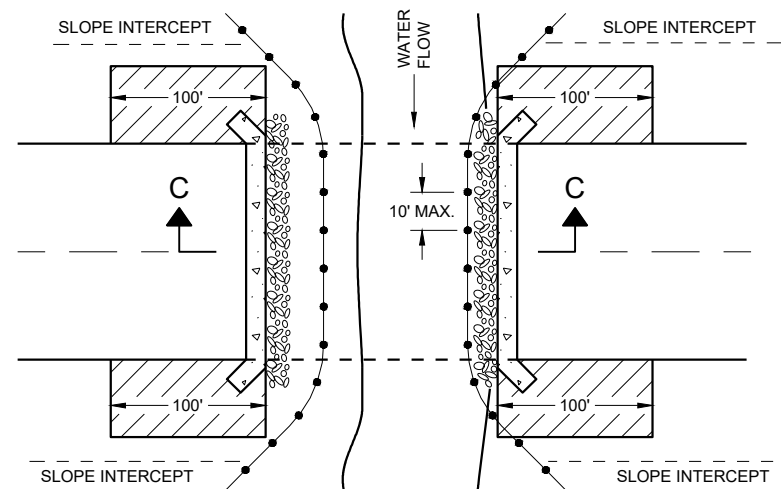

PLAN VIEW

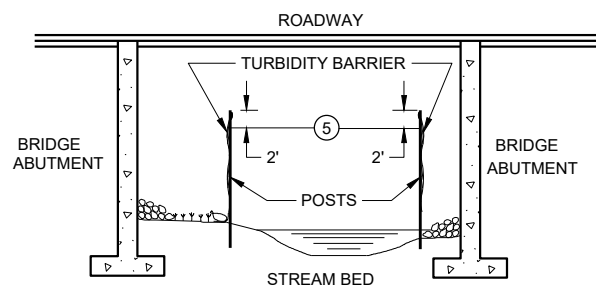


SECTION C - C

**TURBIDITY BARRIER DETAIL SHOWING
TYPICAL PLACEMENT AT STRUCTURES****TURBIDITY BARRIER**

STATE OF WISCONSIN
DEPARTMENT OF TRANSPORTATION


APPROVED
6/4/02 DATE /S/ Beth Canestra
CHIEF ROADWAY DEVELOPER
ENGINEER 12

FHWA

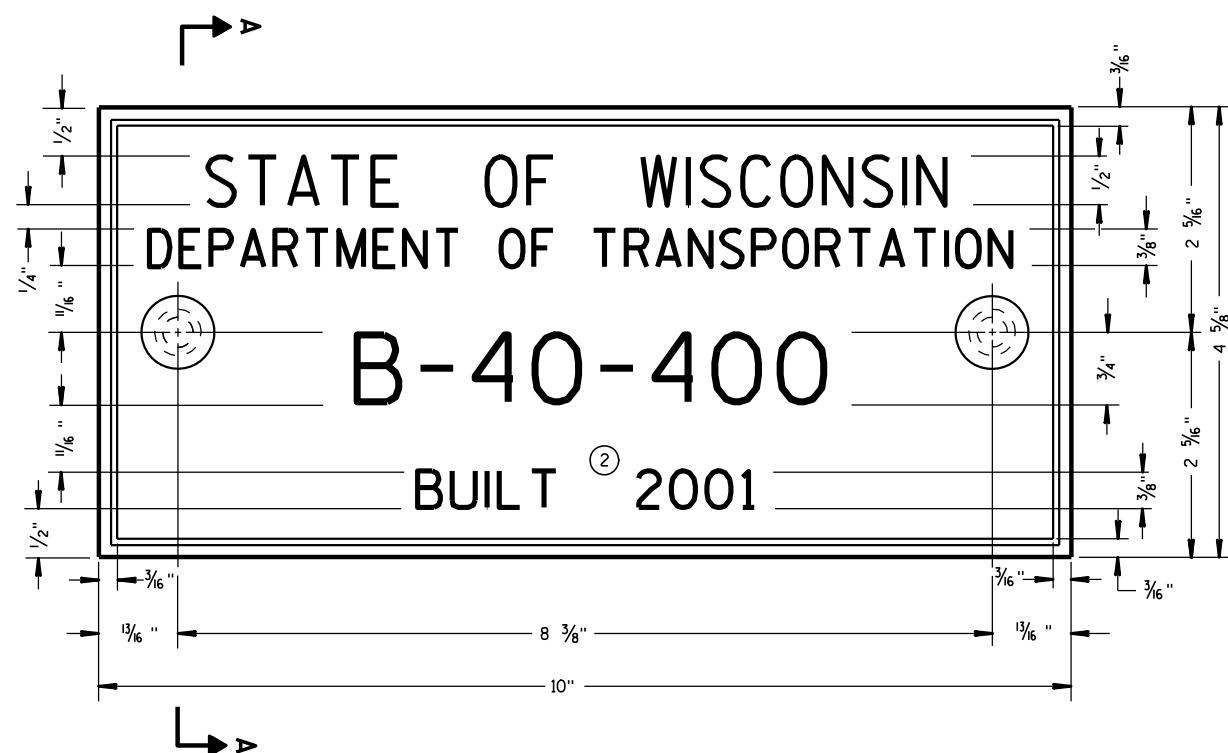

TYPICAL NAME PLATE

(BRIDGES, CULVERTS, AND RETAINING WALLS)

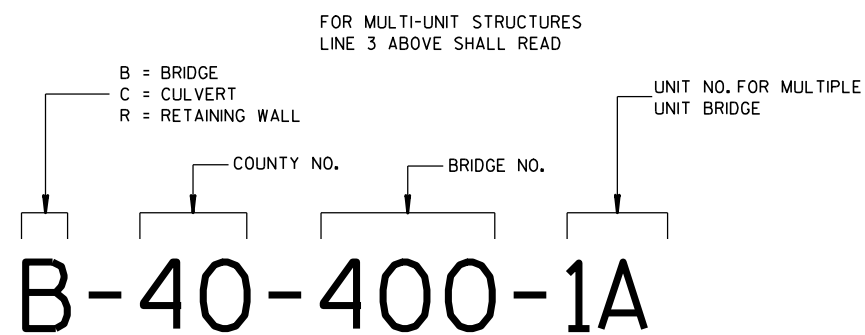


NUMBERING DESIGNATION
MULTI-UNIT STRUCTURES

GENERAL NOTES


NAME PLATES TO BE INSTALLED ON BRIDGES, CULVERTS, AND RETAINING WALLS SHALL CONFORM TO THE REQUIREMENTS OF SECTION 502.3.11 OF THE STANDARD SPECIFICATIONS.

THE BRIDGE NUMBER AND YEAR BUILT SHOWN ON THIS DRAWING ARE EXAMPLES ONLY. SEE CONSTRUCTION PLANS FOR INDIVIDUAL NUMBERING AND YEAR BUILT.


- ① EPOXY RESIN SHALL BE FROM AN APPROVED MANUFACTURER AND USED IN ACCORDANCE WITH MANUFACTURER'S RECOMMENDATIONS.
- ② REHABILITATION OF AN EXISTING STRUCTURE SHOULD USE THE DATE OF ORIGINAL STRUCTURE CONSTRUCTION.

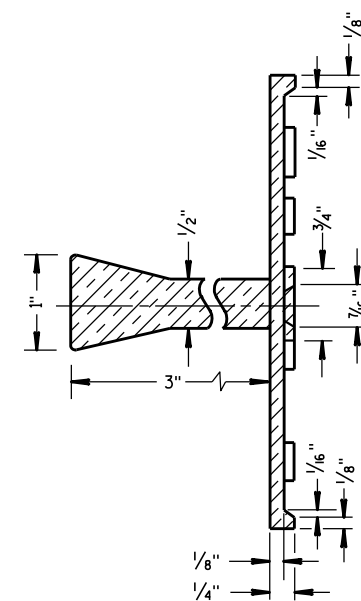

SECTION A-A

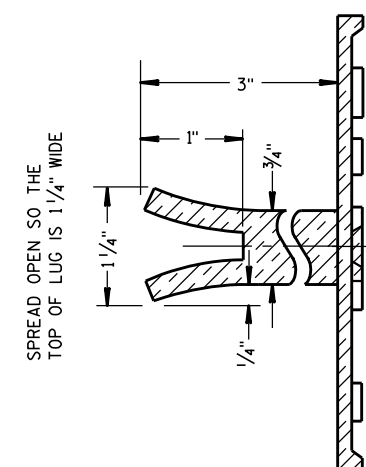


ALTERNATE LUG

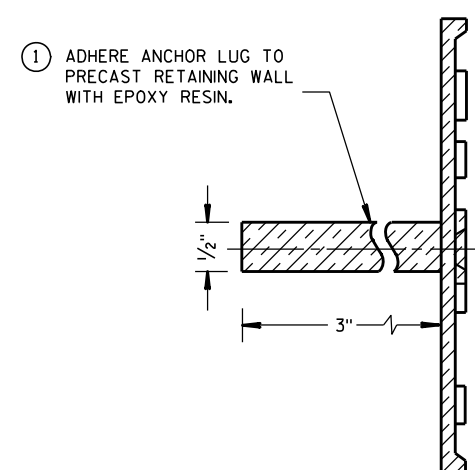


ALTERNATE LUG

(FOR ATTACHMENT TO PRECAST STRUCTURES)


NAME PLATE (STRUCTURES)	
STATE OF WISCONSIN DEPARTMENT OF TRANSPORTATION	
APPROVED <u>3/26/10</u> DATE	<u>/S/ Scot Beck</u> CHIEF STRUCTURAL DEVELOPER

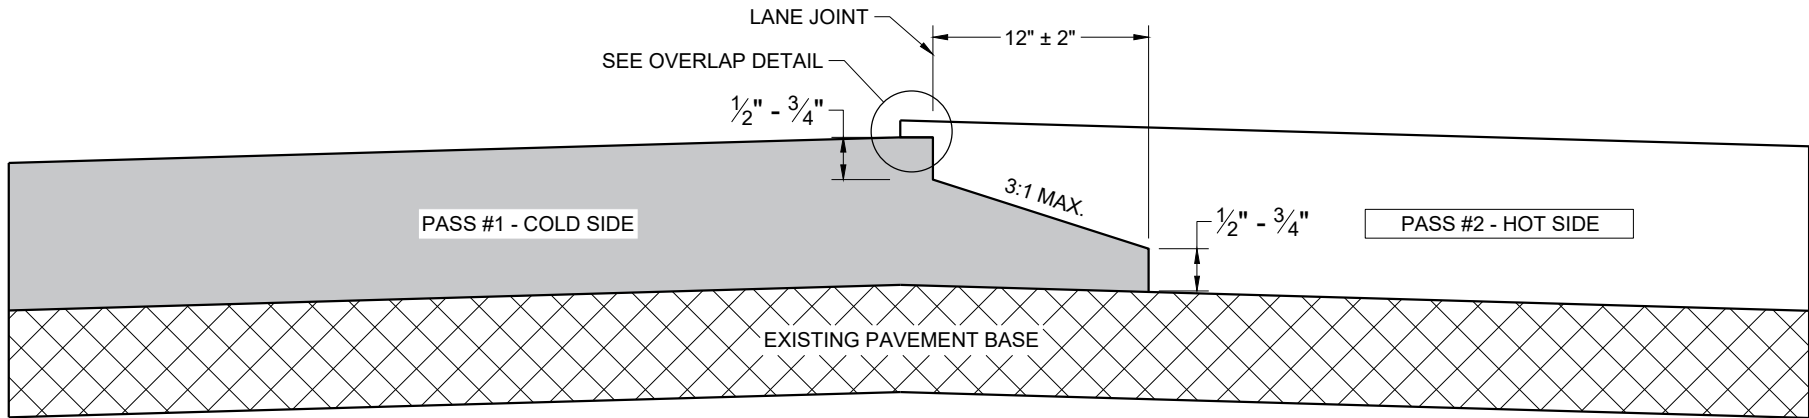

**TYPICAL PAVEMENT CROSS SECTION
NOTCHED WEDGE JOINT**

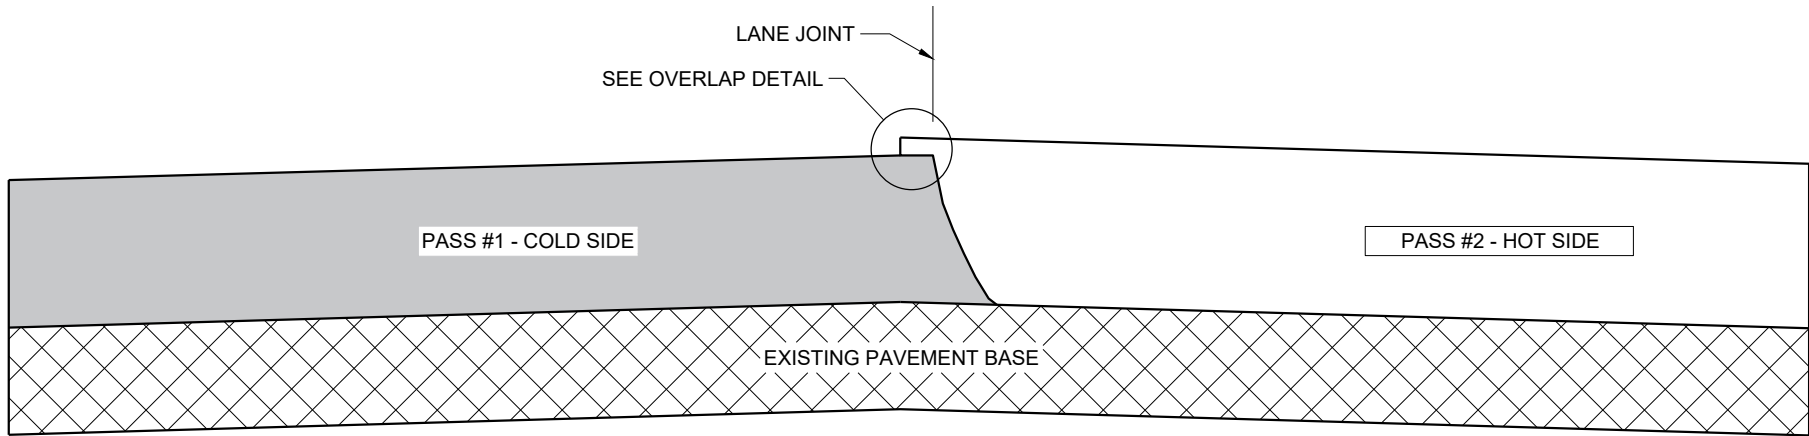

**TYPICAL PAVEMENT CROSS SECTION
VERTICAL JOINT**

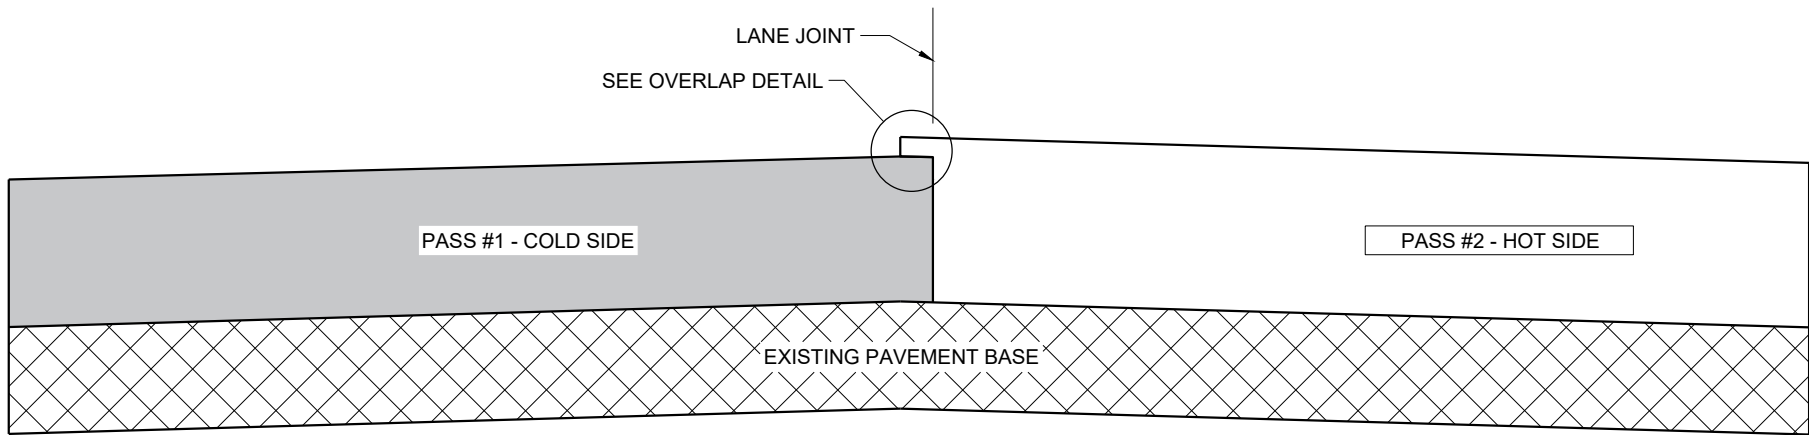

**TYPICAL PAVEMENT CROSS SECTION
VERTICAL JOINT (MILLED)**

GENERAL NOTES


IN ADDITION TO THE DETAILS PROVIDED IN THIS DRAWING, CONFORM TO STANDARD SPECIFICATION 450.3.2.8 FOR WHEN A NOTCHED WEDGE JOINT IS REQUIRED AND FOR GENERAL JOINT CONSTRUCTION REQUIREMENTS.

FOR ALL LONGITUDINAL JOINTS, ENSURE THE PAVER SCREED OVERLAPS THE PREVIOUSLY PLACED PAVEMENT BY $1" \pm 0.5"$ AND THE HOT SIDE OF THE JOINT REMAINS HIGHER THAN THE COLD SIDE BY APPROXIMATELY $0.1"$ AFTER FINAL COMPACTION. (IT WILL BE FLUSH WHEN PAVING IN ECHELON.)

ONLY REMOVE THE LONGITUDINAL NOTCHED WEDGE JOINT FOR SMA PAVEMENT OR AS DIRECTED BY THE ENGINEER TO ADDRESS SPECIFIC LENGTHS OF JOINT DAMAGED BY TRAFFIC.

WHEN MILLING BACK OR REMOVING ANY LONGITUDINAL JOINT, LIMIT THE MATERIAL REMOVED TO $2"$ FROM THE TOP NOTCH OR FROM THE VERTICAL JOINT EDGE ON THE COLD SIDE OF THE JOINT.

USE LONGITUDINAL MILLED JOINT AS PLANS SHOW OR THE AS THE ENGINEER DIRECTS.

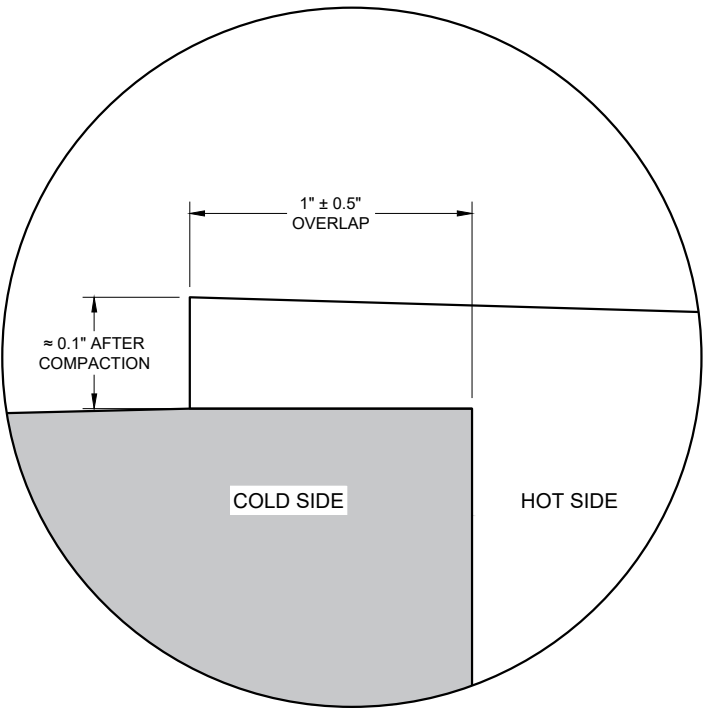


OVERLAP DETAIL (TYPICAL)


HMA LONGITUDINAL JOINTS

STATE OF WISCONSIN
DEPARTMENT OF TRANSPORTATION


APPROVED
November 2020 /S/ Steven Hefel
DATE HMA PAVEMENT ENGIN 14
FHWA

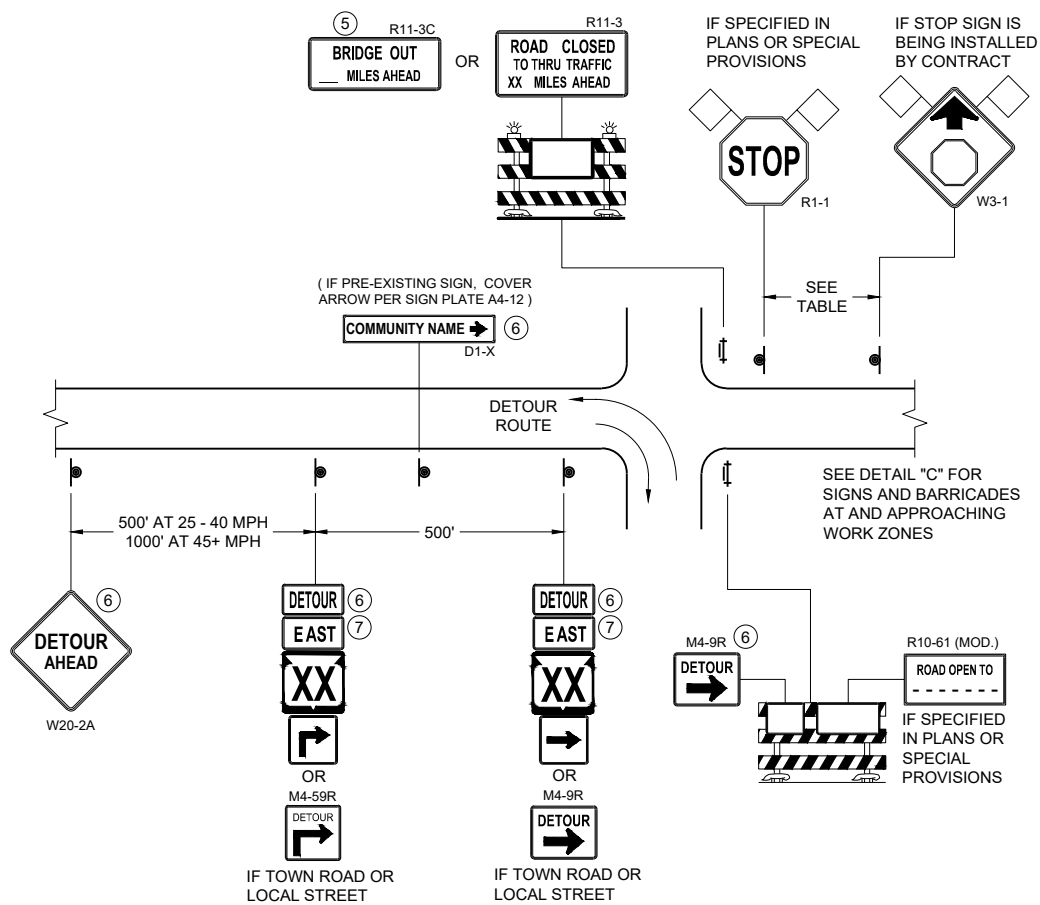

DETAIL A
MAINLINE CLOSURE WITH POSTED DETOUR
WORK ZONE GREATER THAN OR EQUAL TO ½ MILE FROM
DETOUR ROUTE (1000 FEET IF URBAN)

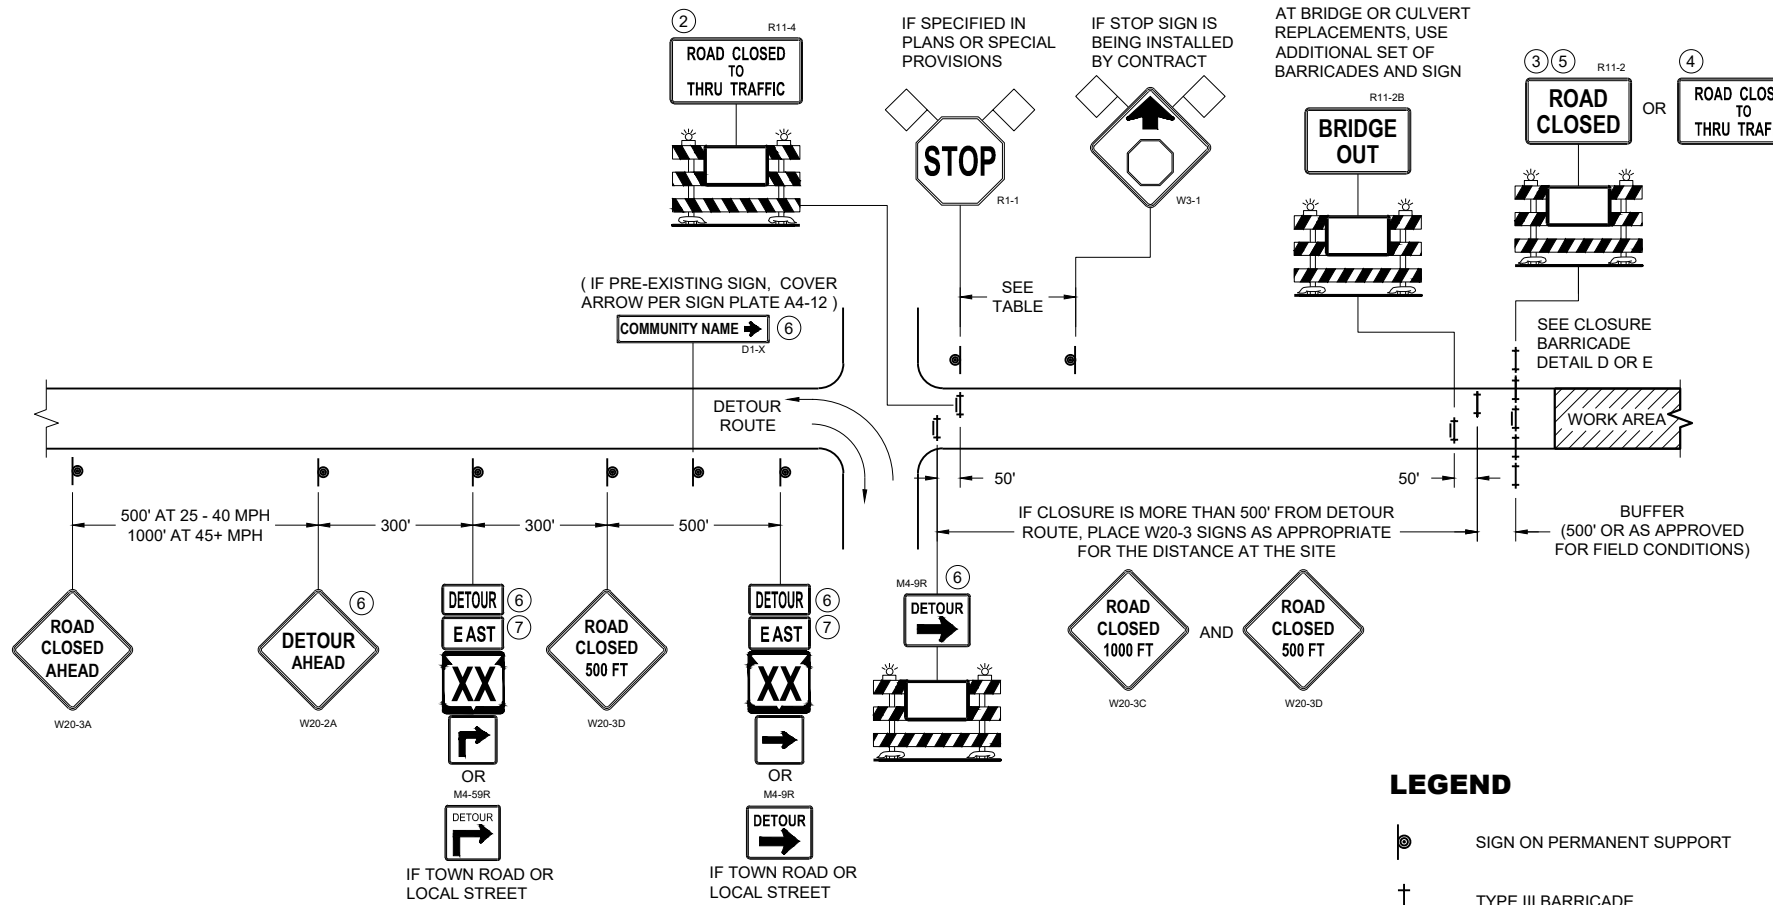

DETAIL B
MAINLINE CLOSURE WITH POSTED DETOUR
WORK ZONE LESS THAN ½ MILE FROM
DETOUR ROUTE (1000 FEET IF URBAN)

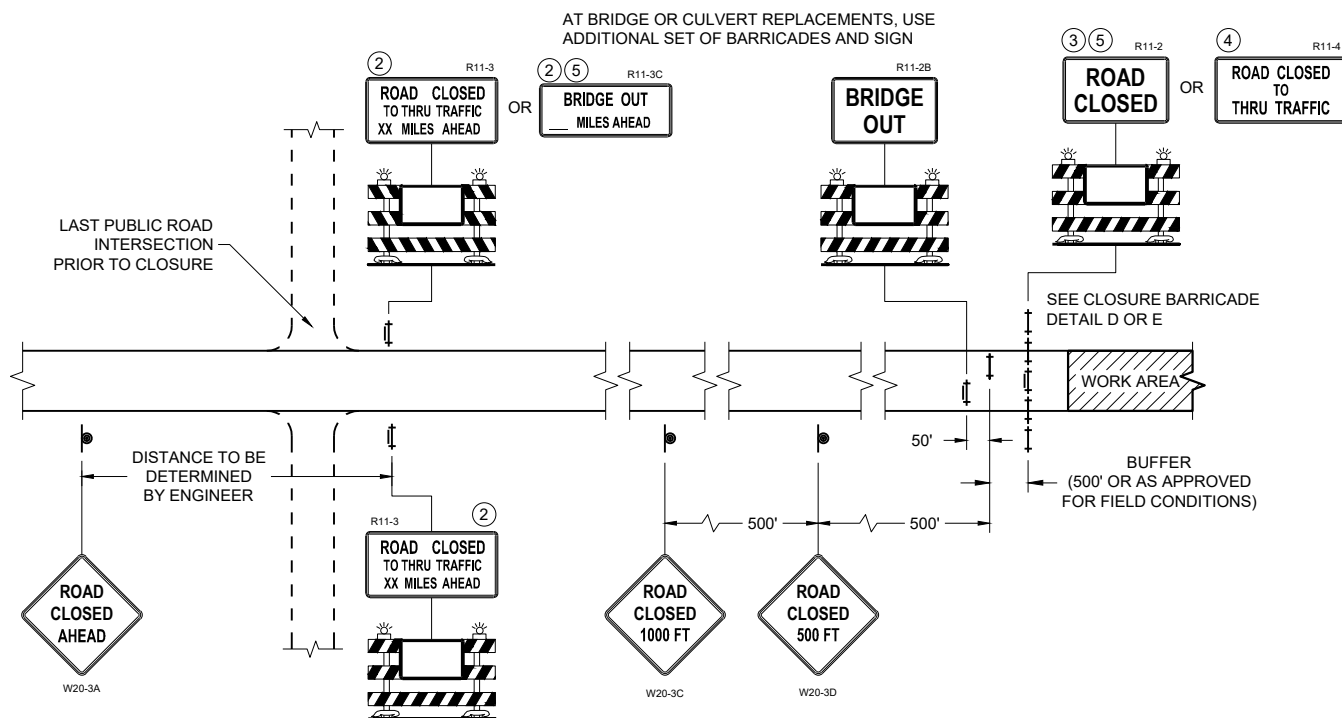

DETAIL C
MAINLINE CLOSURE, NO POSTED DETOUR

SPEED LIMIT (MPH)	"STOP AHEAD" ADVANCE WARNING DISTANCE (FT)
25	200
30	200
35	350
40	350
45	500
50	550
55	750

SEE SDD 15C2-SHEET "b"
FOR GENERAL NOTES
AND FOOTNOTES ① THROUGH ⑦


LEGEND

- SIGN ON PERMANENT SUPPORT
- TYPE III BARRICADE
- TYPE III BARRICADE WITH ATTACHED SIGN
- TYPE "A" WARNING LIGHT (FLASHING)
- WORK AREA
- FLAGS, 16" X 16" MIN. (ORANGE)
- DETOUR M4 - 8
- EAST M3 - X
- XX M1 - 4 OR XX M1 - 6 OR COUNTY M1 - 5A
- M05 - 1 OR M06 - 1


**BARRICADES AND SIGNS
FOR MAINLINE CLOSURES**

STATE OF WISCONSIN
DEPARTMENT OF TRANSPORTATION

APPROVED
November 2025 /S/ Andrew Heidtke
DATE WORK ZONE ENGINEER
FHWA

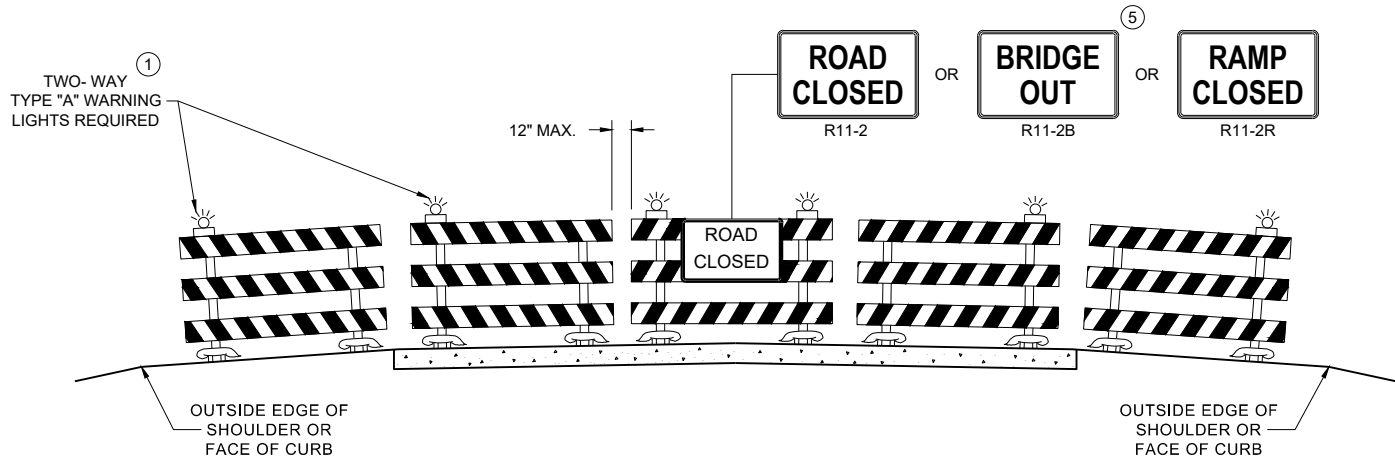

DETAIL D
ROAD CLOSURE BARRICADE DETAIL
APPROACH VIEW

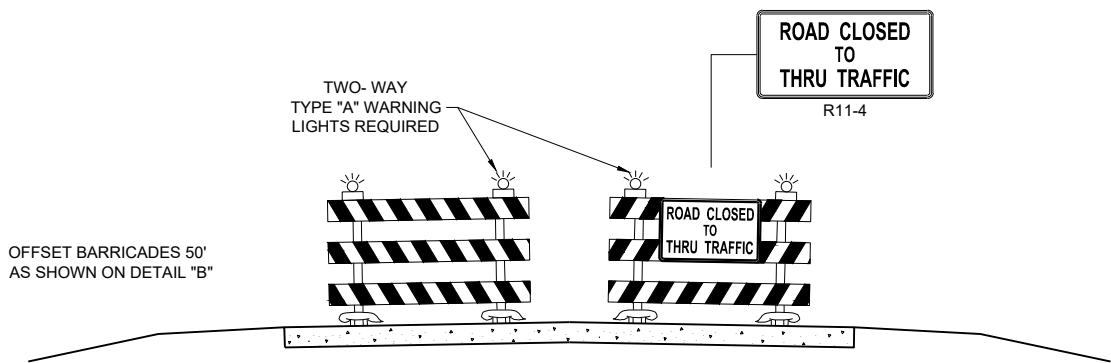

DETAIL E
LANE CLOSURE BARRICADE DETAIL
APPROACH VIEW

SEE SDD 15C2 - SHEET "a" FOR LEGEND

GENERAL NOTES

THE EXACT NUMBER, LOCATION, AND SPACING OF ALL SIGNS AND BARRICADES SHALL BE ADJUSTED TO FIT FIELD CONDITIONS AS APPROVED BY THE ENGINEER.

ANY SIGNS TEMPORARY OR EXISTING, WHICH CONFLICT WITH TRAFFIC CONTROL "IN USE", SHALL BE REMOVED OR COVERED AS NEEDED AND AS APPROVED BY THE ENGINEER.

THE SPACING BETWEEN TRAFFIC CONTROL SIGNS SHOULD BE ADJUSTED TO NOT CONFLICT WITH AND SHOULD PROVIDE A DESIRABLE MINIMUM OF 200 FEET CLEARANCE TO EXISTING SIGNS THAT WILL REMAIN IN PLACE.

BARRICADES THAT MUST BE MOVED FOR A WORK OPERATION SHALL BE IMMEDIATELY RE-ESTABLISHED UPON COMPLETION OF THE OPERATION, OR FOR CONTINUING OPERATIONS, AT THE END OF EACH WORKING DAY.

SIGNS THAT WILL BE IN PLACE LESS THAN 7 CONTINUOUS DAYS AND NIGHTS MAY BE MOUNTED ON PORTABLE SUPPORTS.

ALL TYPE III BARRICADES SHALL HAVE RAILS REFLECTORIZED ON BOTH FACES. STRIPES SHALL BE PROPERLY SLOPED DOWN TOWARD THE TRAFFIC SIDE OR AS SHOWN IN THE ROAD CLOSURE BARRICADE DETAIL "D" FOR FULL ROAD CLOSURES.

TYPE "A" LOW - INTENSITY FLASHING WARNING LIGHTS SHALL BE VISIBLE ON BOTH SIDES OF THE BARRICADE.

PARTIAL NUMBERS ON SIGNS SHALL BE DISPLAYED AS A WHOLE NUMBER(AS NEEDED) FOLLOWED BY A FRACTION. SIGNS SHALL NOT DISPLAY NUMBERS IN DECIMAL FORM.

"WO" AND "MO" SIGNS ARE THE SAME AS "W" AND "M" SIGNS EXCEPT THE BACKGROUND IS ORANGE.


ALL SIGNS SHALL BE 48" X 48" UNLESS OTHERWISE NOTED BELOW:

- R11 - 2 SHALL BE 48" X 30"
- R11 - 3 SHALL, R11 - 4 AND R10 - 61 SHALL BE 60 " X 30"
- M4 - 9 SHALL BE 30" X 24"
- M3 - X SHALL BE 24" X 12" (36" X 18" IF NEEDED TO MATCH EXISTING SIGNS)
- M4 - 8 SHALL BE 24" X 12" (36" X 18" IF NEEDED TO MATCH EXISTING SIGNS)
- M1 - 4, M1 - 5A AND M1 - 6 SHALL BE 24" X 24" (36" X 36" IF NEEDED TO MATCH EXISTING SIGNS)
- MO5 - 1 AND MO6 - 1 SHALL BE 21" X 21" (30" X 30" IF NEEDED TO MATCH EXISTING SIGNS)
- D1 - X SHALL BE AS SHOWN ON SPECIFIC PROJECT SIGNING DETAIL SHEETS.
- R1 - 1 SHALL BE 36" X 36"


SIGNS PLACED ON TYPE III BARRICADES THAT ARE SIZES OTHER THAN 48"X30" SHALL HAVE A CORRUGATED POLYPROPYLENE OR POLYETHYLENE PLASTIC SIGN BASE.

- ① TWO WARNING LIGHTS SHALL BE PROVIDED ON THE CENTER BARRICADE AND A MINIMUM OF ONE WARNING LIGHT SHALL BE PROVIDED ON EACH OF THE OTHER BARRICADES WITHIN THE ROADWAY LIMITS. SPACING OF THE WARNING LIGHTS SHALL BE UNIFORM TO THE EDGE OF ROADWAY AS SHOWN (APPROX. 8 FOOT LIGHT SPACING).
- ② THESE SIGNS AND BARRICADES ARE NOT REQUIRED IF ROAD CLOSURE BEGINS AT AN INTERSECTION.
- ③ FOR ROAD CLOSURE WITHOUT LOCAL ACCESS TO PROJECT, SEE ROAD CLOSURE BARRICADE DETAIL "D".
- ④ FOR ROAD CLOSURE WITH LOCAL ACCESS TO PROJECT, SEE ROAD CLOSURE BARRICADE DETAIL "E".
- ⑤ FOR BRIDGE OR CULVERT REPLACEMENTS, SUBSTITUTE "BRIDGE OUT" INSTEAD OF "ROAD CLOSED" ON R11 - 2 AND R11 - 3 SIGNS.
- ⑥ INSTALL DETOUR AND COMMUNITY GUIDE SIGNS AND ARROWS ONLY IF SPECIFIED IN THE CONTRACT. IF THERE ARE EXISTING ROUTE MARKER ASSEMBLIES THAT WILL REMAIN IN PLACE, ADJUST THE LOCATION OF THE DETOUR ROUTE SIGNS TO CORRESPOND WITH THE EXISTING ASSEMBLIES. MODIFY EXISTING SIGNS WHERE POSSIBLE. SEE SPECIFIC PROJECT DETOUR SIGNING DETAIL SHEETS. IF DETOUR SIGNS ARE BEING INSTALLED BY OTHERS, PLACE THE CONTRACTED TRAFFIC CONTROL SIGNS TO ALLOW FOR PLACEMENT OF ALL WARNING, DETOUR AND GUIDE SIGNS AS SHOWN.
- ⑦ "EAST" CARDINAL DIRECTION MARKERS AND RIGHT TURN ARROWS ARE SHOWN. USE OTHER CARDINAL DIRECTIONS AND ARROWS AS APPROPRIATE.

BARRICADES AND SIGNS FOR VARIOUS CLOSURES	
STATE OF WISCONSIN DEPARTMENT OF TRANSPORTATION	
APPROVED November 2025 DATE	/S/ Andrew Heidtke WORK ZONE ENGINEER
FHWA	

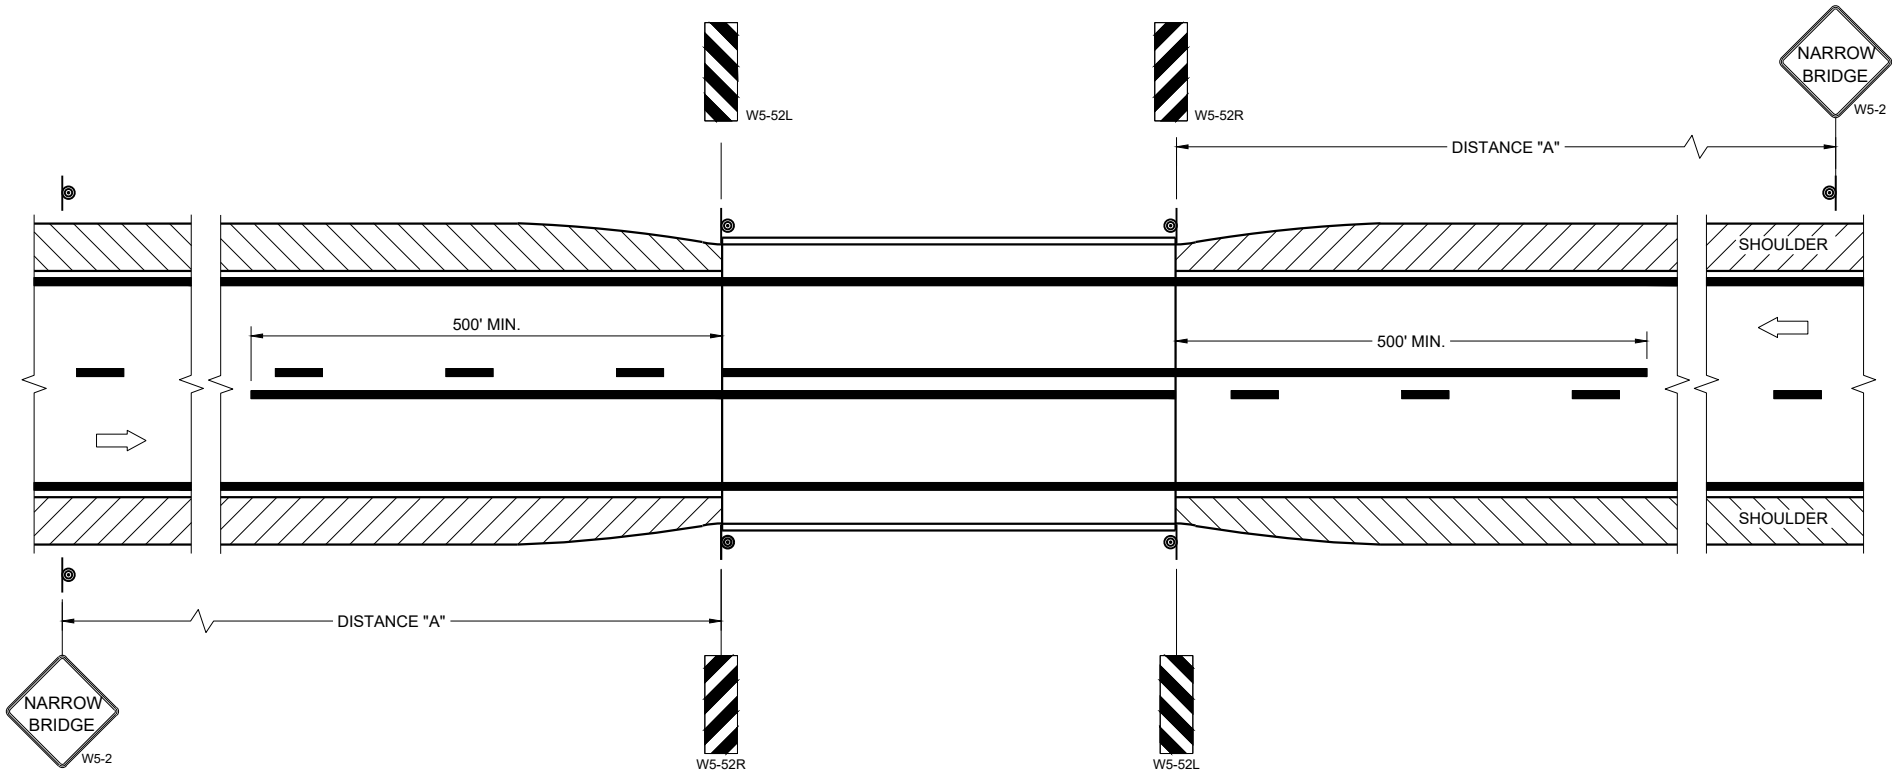

SITUATION 1
WARRANTING CRITERIA:
BRIDGE WIDTH IS AT LEAST 16 FEET BUT LESS THAN 24 FEET.

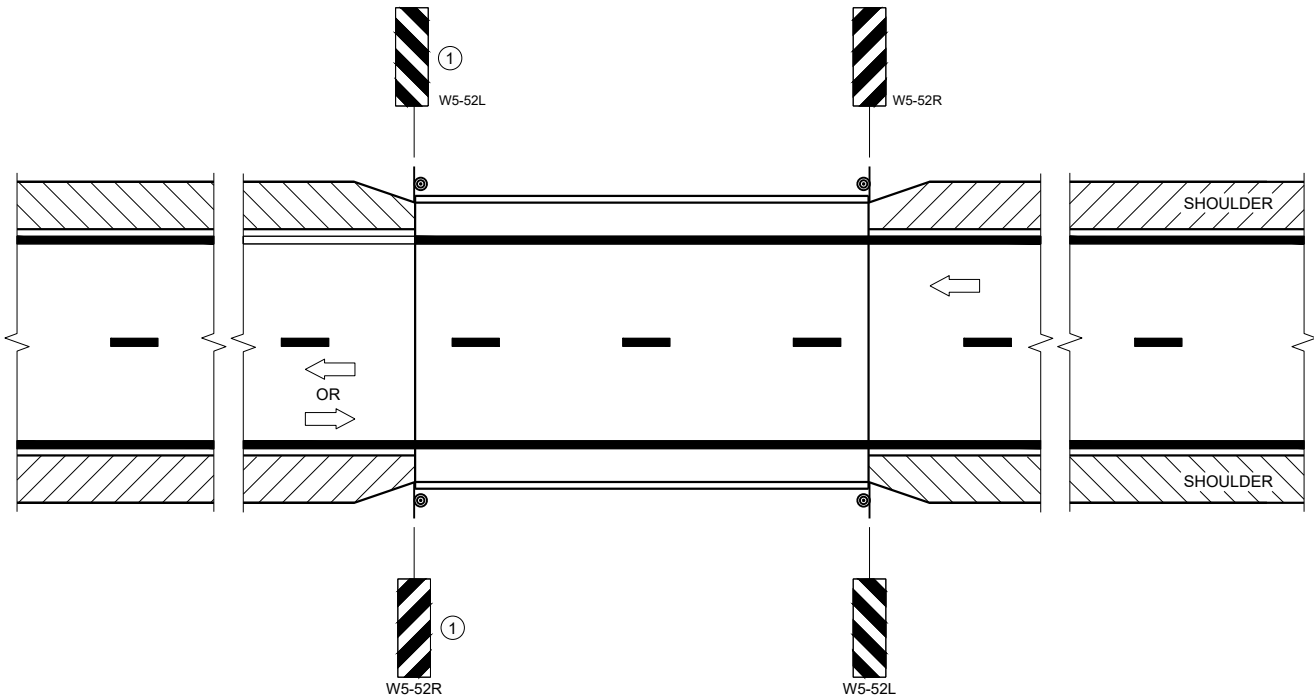

SITUATION 2
WARRANTING CRITERIA:
1. BRIDGE WIDTH IS AT LEAST 24 FEET AND
2. BRIDGE SHOULDER WIDTH IS LESS THAN 6 FEET

GENERAL NOTES

DETAILS OF TRAFFIC CONTROL DEVICES AND INSTALLATION NOT SHOWN ON THE DRAWING SHALL CONFORM TO THE PERTINENT REQUIREMENTS OF THE STANDARD SPECIFICATIONS, THE SPECIAL PROVISIONS, AND THE MANUAL ON UNIFORM TRAFFIC CONTROL DEVICES.

LOCATE W5-52 SIGN POST(S) BEHIND GUARDRAIL WHEN PRESENT.

PLACE THE EDGE OF THE W5-52 SIGN IN LINE WITH FACE OF CURB OR PARAPET.

ON BRIDGE ONLY PROJECTS, PLACE 300 FEET OF EDGELINE.

OMIT EDGELINES ON ROADWAYS WITHOUT EXISTING EDGELINES.

① OMIT ON ONE-WAY TRAVELED WAYS.

LEGEND

⊙ SIGN ON PERMANENT SUPPORT

➡ DIRECTION OF TRAFFIC

DISTANCE TABLE

POSTED OR 85TH PERCENTILE SPEED	DISTANCE "A"
25	150'
30	200'
35	250'
40	300'
45	400'
50	550'
55	700'

**SIGNING AND MARKING
FOR TWO LANE BRIDGES**



STATE OF WISCONSIN
DEPARTMENT OF TRANSPORTATION

APPROVED
May 2023
DATE

/S/ Jeannie Silver
Statewide Pavement Marking Engineer



FHWA

URBAN AREA

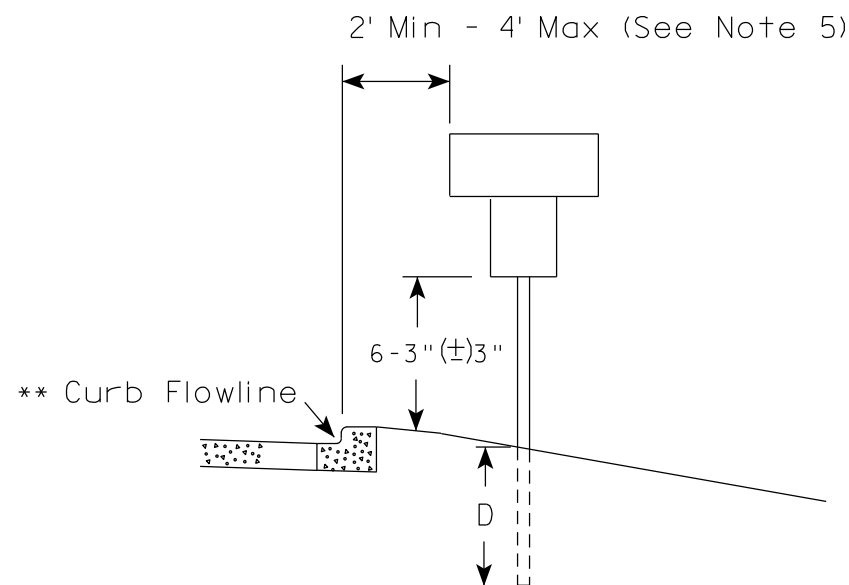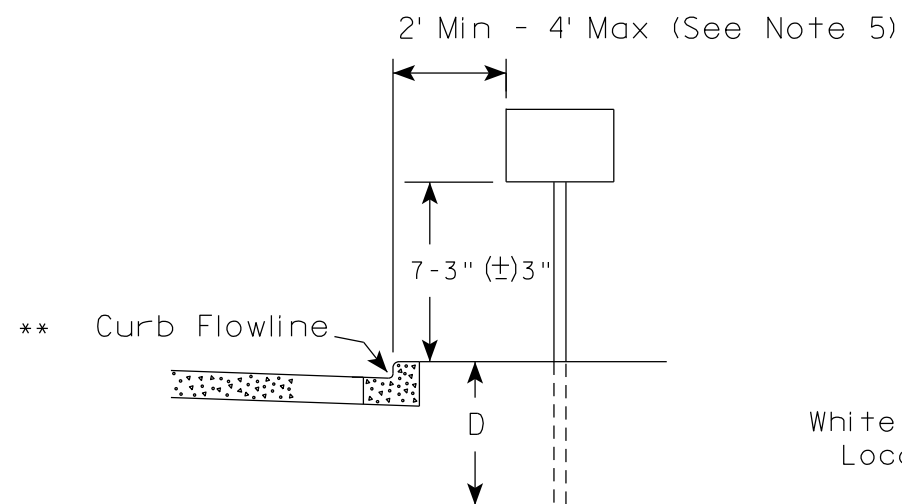

* * The existence of curb and gutter does not in itself mandate the vertical clearance illustrated. That height is typically measured where there is sidewalk adjacent to the roadway or parking is permitted. In the absence of sidewalk vertical clearance is measured from the top of the curb. Offset of signs is measured from the flow line.

RURAL AREA (See Note 2)

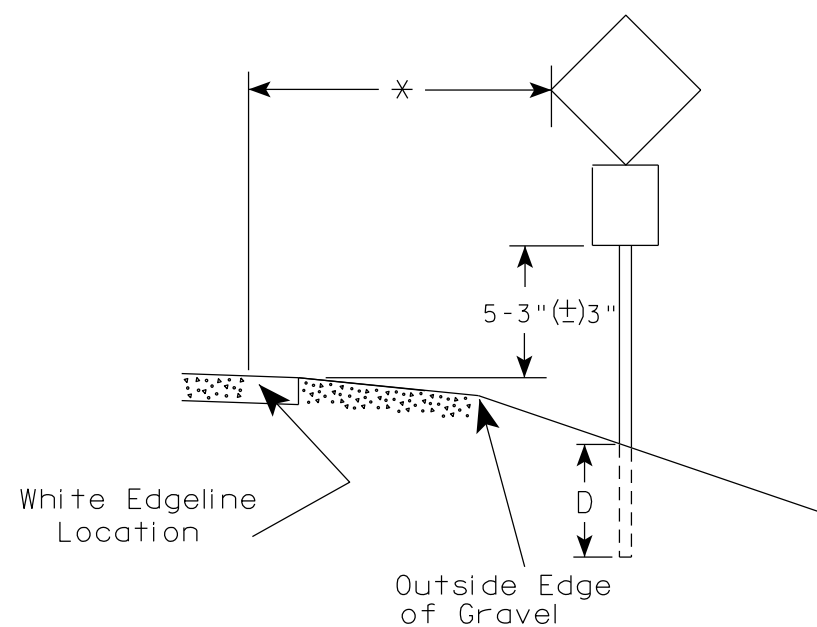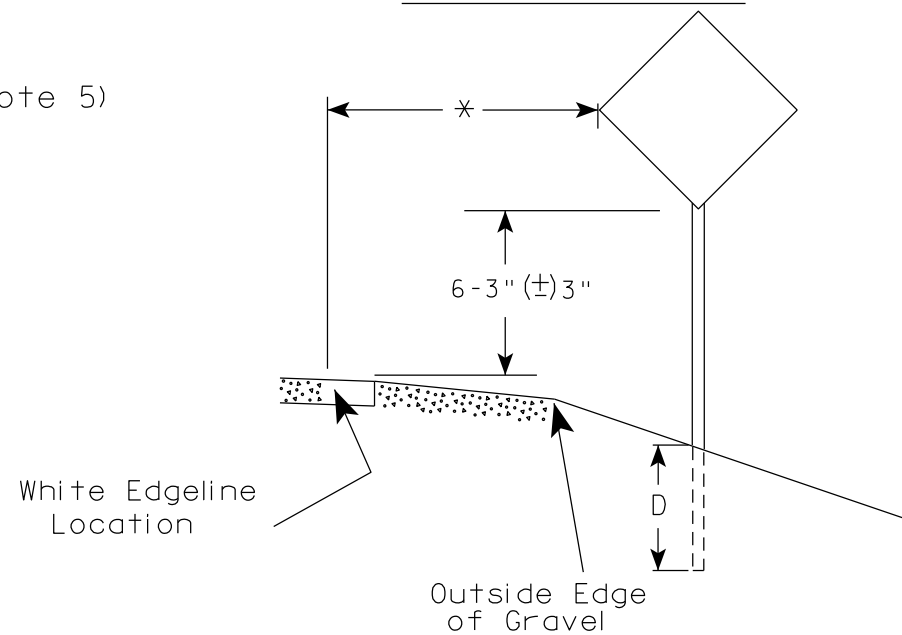

* 6 feet from edge of a paved shoulder or 12 feet from the edge of pavement (edge line location) or 2 feet from outside edge of gravel, whichever is greater unless directed by project engineer.

GENERAL NOTES

- Signs wider than 4 feet or 20 sq.ft or larger, shall be mounted on multiple posts. Refer to plate A4-4.
- If signs are mounted on or behind barrier wall, see A4-10 sign plate.
The Double Arrow sign (W12-1D) shall be mounted at a height of 2'-3" (±) 3". The Chevron sign (W1-8), Roundabout Chevron panel (R6-4B), Enhanced Reference Markers, Clearance Markers (W5-52), Mile Markers (D10 series), In Road Object Markers (W5-54) & End of Road Markers (W5-56) shall be mounted at a height of 4'-3" (±) 3".
- For expressways and freeways, mounting height is 7'-3" (±) 3" or 6'-3" (±) 3" depending upon existence of a sub-sign.
- Minimum mounting height for signs mounted on traffic signal poles is 5'-3" (±) 3".
- Offset distance shall be consistent with existing signs or consistent throughout length of project.
- Folding signs shall be mounted at a height of 5'-3" (±) 3" or as directed by the Engineer.

POST EMBEDMENT DEPTH

Area of Sign Installation (Sq. Ft.)	D (Min)
20 or Less	4'
Greater than 20	5'

TYPICAL INSTALLATION
OF PERMANENT TYPE II
SIGNS ON SINGLE POSTS

WISCONSIN DEPT OF TRANSPORTATION

APPROVED

Matthew R. Rauch
for State Traffic Engineer

DATE 12/6/23

PLATE NO. A4-3.23


PROJECT NO:

HWY:

COUNTY:

SHEET NO: 18


E

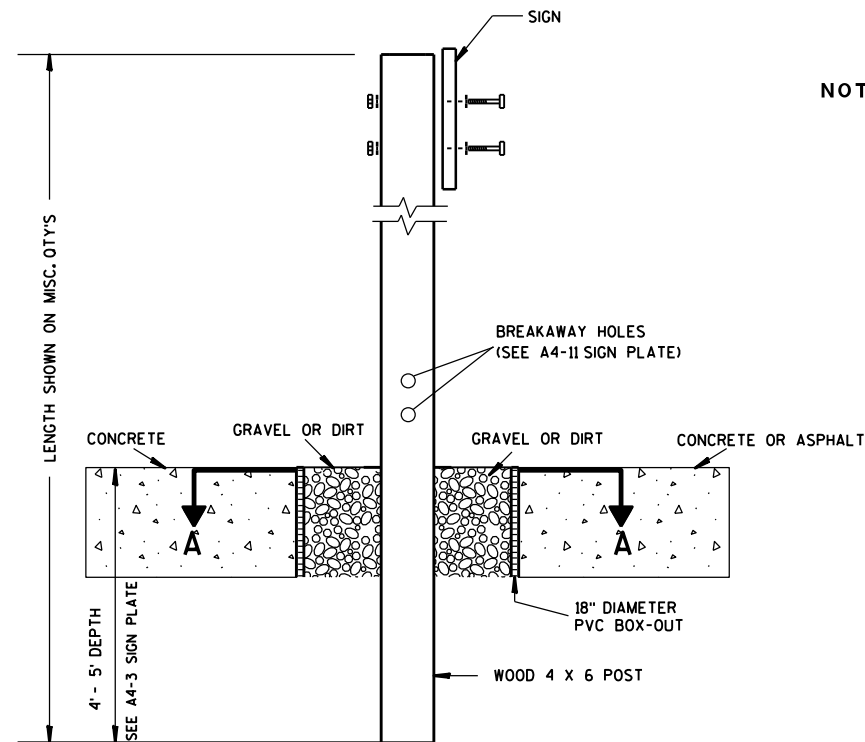

ELEVATION VIEW


DETAIL OF WOOD 4 X 6 SIGN POST IN BOX-OUT

- NOTES: 1. ALL MATERIAL TO BE APPROVED BY ENGINEER PRIOR TO INSTALLATION
2. SEE SIGN PLATE A4-8 FOR SIGN HARDWARE REQUIREMENTS
3. 18 INCH X 18 INCH SQUARE BOX-OUTS MAY BE USED FOR INSTALLATIONS IN EXISTING CONCRETE OR ASPHALT LOCATIONS.

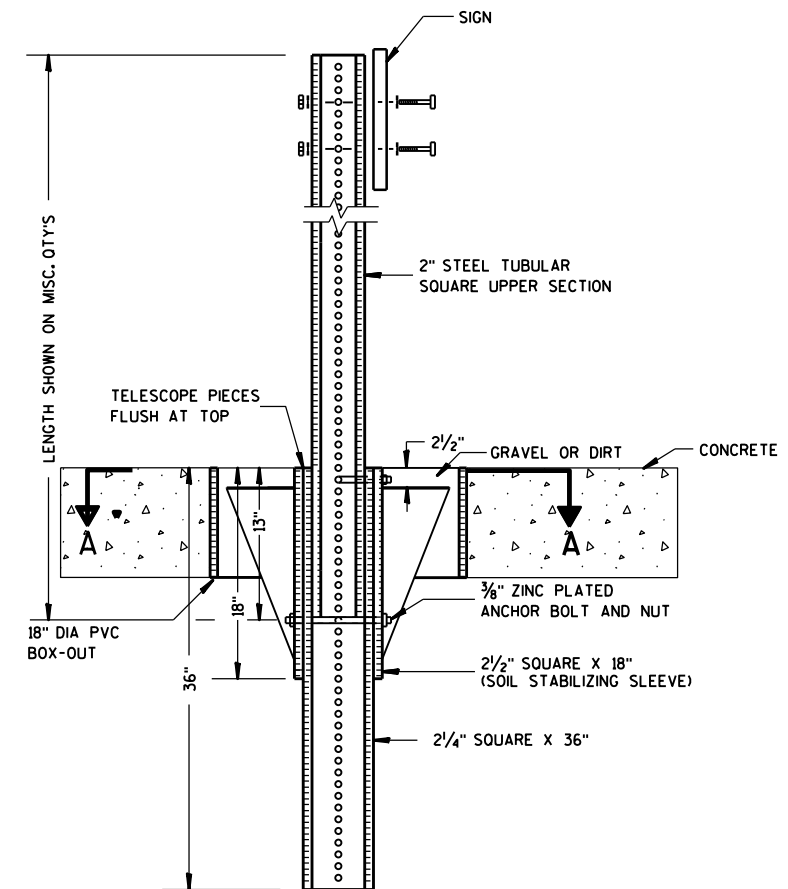

ELEVATION VIEW

DETAIL OF STEEL 2 X 2 SIGN POST IN BOX-OUT

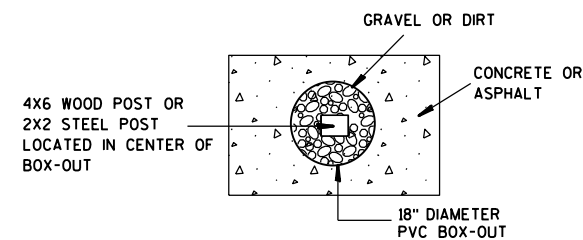

PLAN VIEW

FOR NEW CONCRETE/ASPHALT INSTALLATIONS

SIGN POST
BOX-OUTS
A4-3B

WISCONSIN DEPT OF TRANSPORTATION

APPROVED *Matthew R. Rauch*
for State Traffic Engineer

DATE 1/27/14 PLAT 19 A4-3B.1

PROJECT NO:


HWY:

COUNTY:



SHEET NO:

E


URBAN AREA

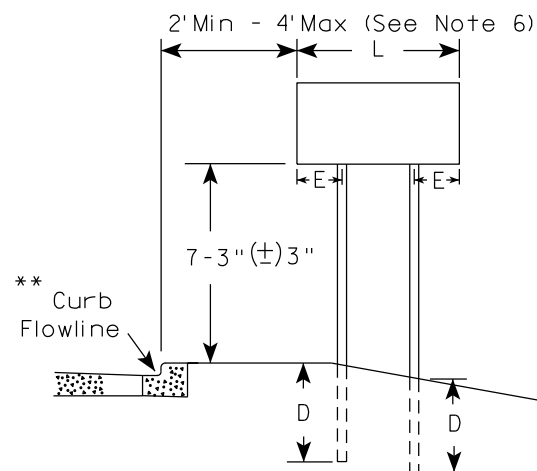


RURAL AREA (See Note 3)

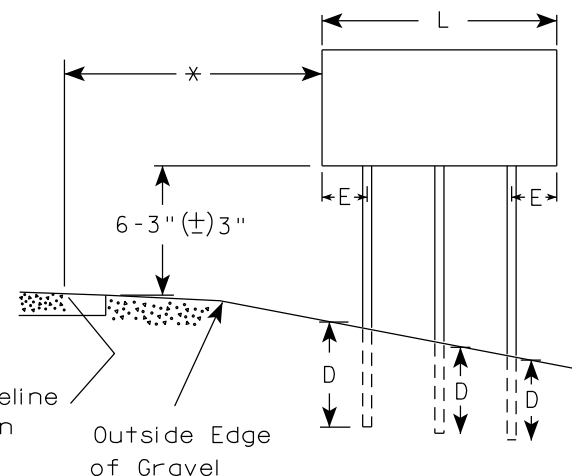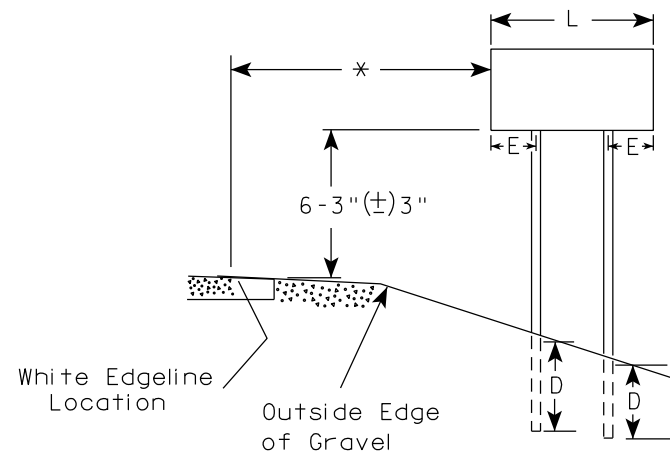

2' Min - 4' Max (See Note 6)

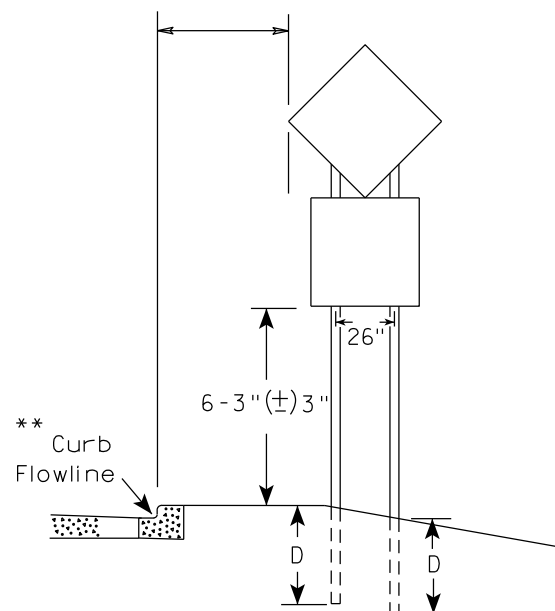

48" DIAMOND WARNING SIGN

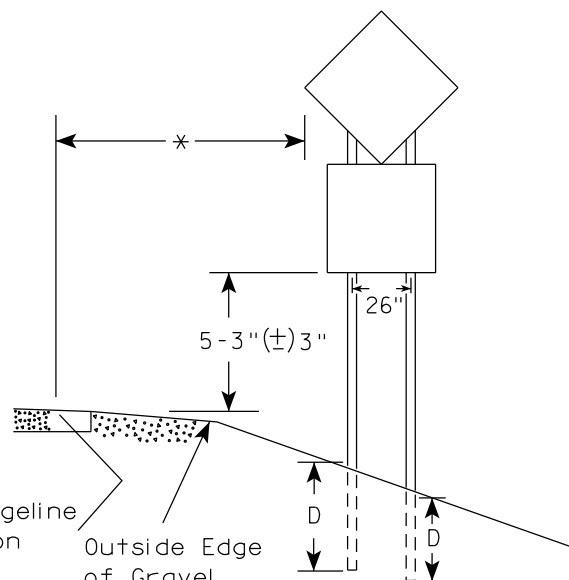

48" DIAMOND WARNING SIGN

SIGN SHAPE OTHER THAN DIAMOND (TWO POSTS REQUIRED)	
L	E
Greater than 48" Less than 60"	12"
60" to 108"	L/5

SIGN SHAPE OTHER THAN DIAMOND (THREE POSTS REQUIRED)	
L	E
Greater than 108" to 144"	12"

POST EMBEDMENT DEPTH

Area of Sign Installation (Sq.Ft.)	D (Min)
20 or Less	4'
Greater than 20	5'

TYPICAL INSTALLATION
OF TYPE II SIGNS
ON MULTIPLE POSTS

WISCONSIN DEPT OF TRANSPORTATION

APPROVED *Matthew R. Rauch*
for State Traffic Engineer

DATE 12/6/23 PLATE NO. A4-4.16



GENERAL NOTES

1. For 3 or 4 post installations, individual post spacing shall be greater than 3'-6".
2. See tables below for required number of posts.
3. For expressways and freeways, mounting height is 7'-3" (±) 3" or 6'-3" (±) 3" depending upon existence of sub-sign.
4. The (±) tolerance for mounting height is 3 inches.
5. J-Assemblies are considered to be one sign for mounting height.
6. Offset distance shall be consistent with existing signs or consistent throughout length of project.
7. Folding signs shall be mounted at a height of 5'-3" (±) 3" or as directed by the engineer.
8. The Double Arrow sign (W12-1) shall be mounted at a height of 2'-3" (±) 3". The Chevron sign (W1-8), Roundabout Chevron panel (R6-4B), Clearance Markers (W5-52), Mile Markers (D10 series), In Road Object Markers (W5-54) & End of Road Markers (W5-56) shall be mounted at a height of 4'-3" (±) 3".

* 6 feet from edge of a paved shoulder or 12 feet from the edge of pavement (edge line location) or 2 feet from outside edge of gravel, whichever is greater unless directed by project engineer.

** The existence of curb and gutter does not in itself mandate the vertical clearance illustrated. That height is typically measured where there is sidewalk adjacent to the roadway or parking is permitted. In the absence of sidewalk vertical clearance is measured from the top of the curb. Offset of signs is measured from the flow line.

*** See A4-3 sign plate for signs 4' or less in width and less than 20 S.F. in area.

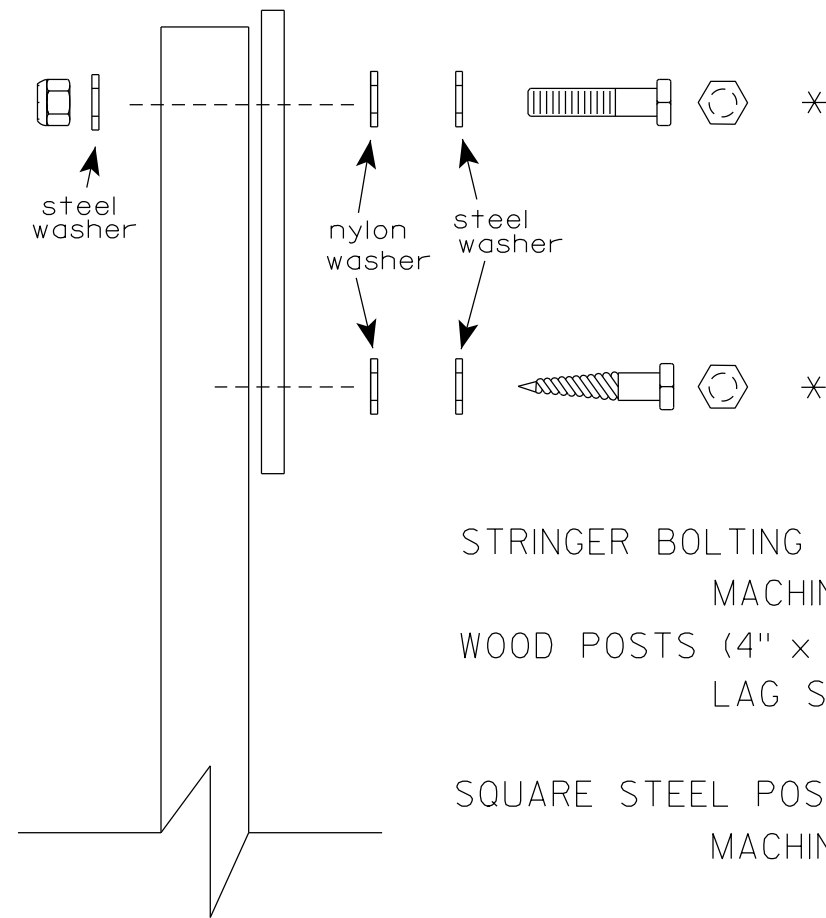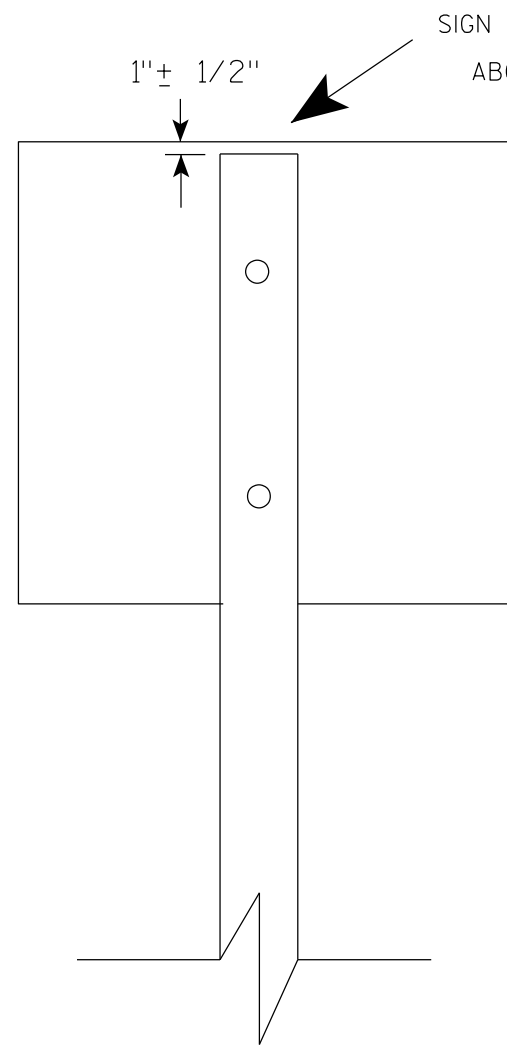

Nuts, bolts and lags used for mounting signs shall have hexagonal heads and shall be either :

- a. Hot dip galvanized in accordance with ASTM Designation: A 153, Class D, or SC 3
- b. Electro-galvanized in accordance with ASTM Designation : B 633, TYPE III, SC 3.


Threads on bolts and nuts shall be manufactured with sufficient allowance for the cadmium plate or galvanized coating to permit the nuts to run freely on the bolts.

- STRINGER BOLTING TO ALUMINUM SIGNS (SEE SIGN PLATE A4-18)
- MACHINE BOLTS - $\frac{5}{16}$ " X 1-3/4" Length w/ lock nuts
- WOOD POSTS (4" x 6")
- LAG SCREWS - $\frac{3}{8}$ " X 3" (NO STRINGERS ON BACK OF SIGN)
 $\frac{3}{8}$ " X 4" (STRINGERS ON BACK OF SIGN)
- SQUARE STEEL POSTS (2" x 2")
- MACHINE BOLTS - $\frac{3}{8}$ " X 3-1/4" Length w/ nuts (NO STRINGER ON BACK OF SIGN)
 $\frac{3}{8}$ " X 5" Length w/ nuts (STRINGERS ON BACK OF SIGN)
- RIVETS - $\frac{9}{32}$ " (6605-9-6) BULB-TITE, TRI-FOLD, ALUMINUM BODY/MANDREL
O.D. FLANGE .720-.765 INCH, GRIP RANGE .042-.375 INCH
- WASHERS (ALL POSTS) -
- 1-1/4" O.D. X $\frac{3}{8}$ " I.D. X $\frac{1}{16}$ " STEEL
 - 1-1/4" O.D. X $\frac{3}{8}$ " I.D. X .080 NYLON


* Two different fastening systems are shown for illustration purposes. On any individual sign, either one or the other system shall be used. Actual number of fasteners per sign varies with the sign area, but normally there are two. For a single post installation, all signs greater than 9 sq. ft. require the use of 3 fasteners.

ATTACHMENT OF SIGNS TO POSTS	
WISCONSIN DEPT OF TRANSPORTATION	
APPROVED	<i>Matthew R. Rauch</i> For State Traffic Engineer
DATE 4/1/2020	PLATE NO. A4-8.9

**2 1/4" SQUARE
12 GAUGE
PERFORATED
GALVANIZED FINISH**

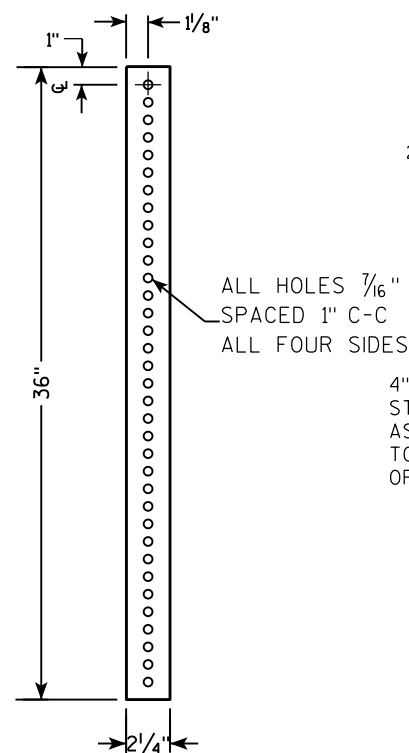

**2 1/2" SQUARE
12 GAUGE
OMNI-DIRECTIONAL
PERFORATED
SOIL STABILIZING SLEEVE
GALVANIZED FINISH**

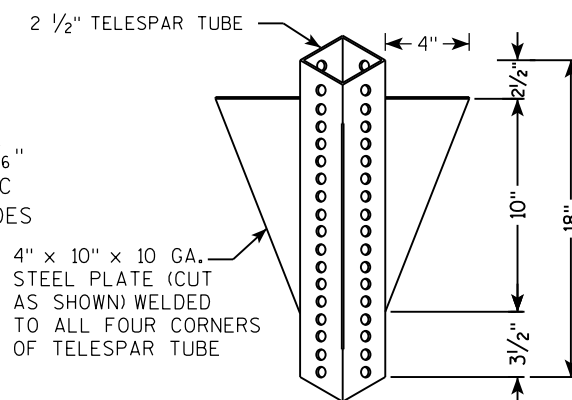


TECHNICAL DRAWING OF A VERTICAL SIGNPOST ASSEMBLY.

Labels and Dimensions:

- 2" STEEL TUBULAR SQUARE UPPER SECTION**
- ALL HOLES $\frac{7}{16}$ " SPACED 1" C-C ALL FOUR SIDES**
- $\frac{3}{8}$ " ZINC PLATED CORNER ANCHOR BOLT AND NUT**
- 2 1/2" GRAVEL OR DIRT**
- 2 1/2" SQUARE X 18" (SOIL STABILIZING SLEEVE)**
- $\frac{3}{8}$ " ZINC PLATED ANCHOR BOLT AND NUT**
- 2 1/4" SQUARE X 36"**
- 13"**
- 18"**
- 36"**
- 18" DIA SCHEDULE 40 PVC BOX-OUT**
- TELESCOPE PIECES FLUSH AT TOP**
- SIGN**
- SEE SIGN PLATE A4-8 FOR BOLT WASHER, & NUT MATERIAL**

TECHNICAL DRAWING OF A SIGNPOST ASSEMBLY:

- TELESCOPE PIECES FLUSH AT TOP**: Indicated by a dimension line on the left.
- 2" STEEL TUBULAR SQUARE UPPER SECTION**: The main vertical support.
- ALL HOLES $\frac{7}{16}$ " SPACED 1" C-C ALL FOUR SIDES**: Specification for the perforations in the tubular section.
- SIGN**: Attached to the top of the post.
- SEE SIGN PLATE A4-8 FOR BOLT WASHER, & NUT MATERIAL**: Reference to a separate drawing for hardware.
- 3/8" ZINC PLATED CORNER ANCHOR BOLT AND NUT**: Hardware used to secure the post to the base.
- 1"**: Dimension for the offset of the anchor bolt from the post face.
- 3/8" ZINC PLATED ANCHOR BOLT AND NUT**: Hardware used to secure the base plate to the ground.
- 2 1/2" SQUARE X 18" (SOIL STABILIZING SLEEVE)**: The base plate of the post.
- 2 1/4" SQUARE X 36"**: The main base plate.
- 36"**: Dimension for the length of the main base plate.
- 18"** and **12"**: Dimensions for the offset of the anchor bolt from the post face.
- A**: Downward arrows indicating load or weight.

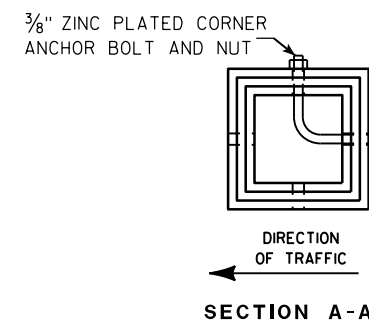

Area of Sign Installation (Sq. Ft.)	Number of Required Posts
9 or less	1
Greater than 9 less than or equal to 18	2
Greater than 18 less than or equal to 27	3

Signs wider than 3 feet or larger than 9 sq. ft shall be mounted on multiple posts (see above table).

TUBULAR STEEL
SIGN POST
A4-9

WISCONSIN DEPT OF TRANSPORTATION

APPROVED Matthaeus R. Rauch

for State Traffic Engineer

DATE 2/05/15 PLAT 22 14-9.9

SHEET NO: E

PROJECT NO:

HWY:

COUNTY:

FILE NAME : C:\CAEFiles\Projects\tr_stdplate\A49.DGN

PLOT DATE : 05-FEB-2015 17:09


PLOT BY : mscs_ja

PLOT NAME :

PLOT SCALE : 13.659812:1.000000

WISDOT/CADDS SHEET 42

7

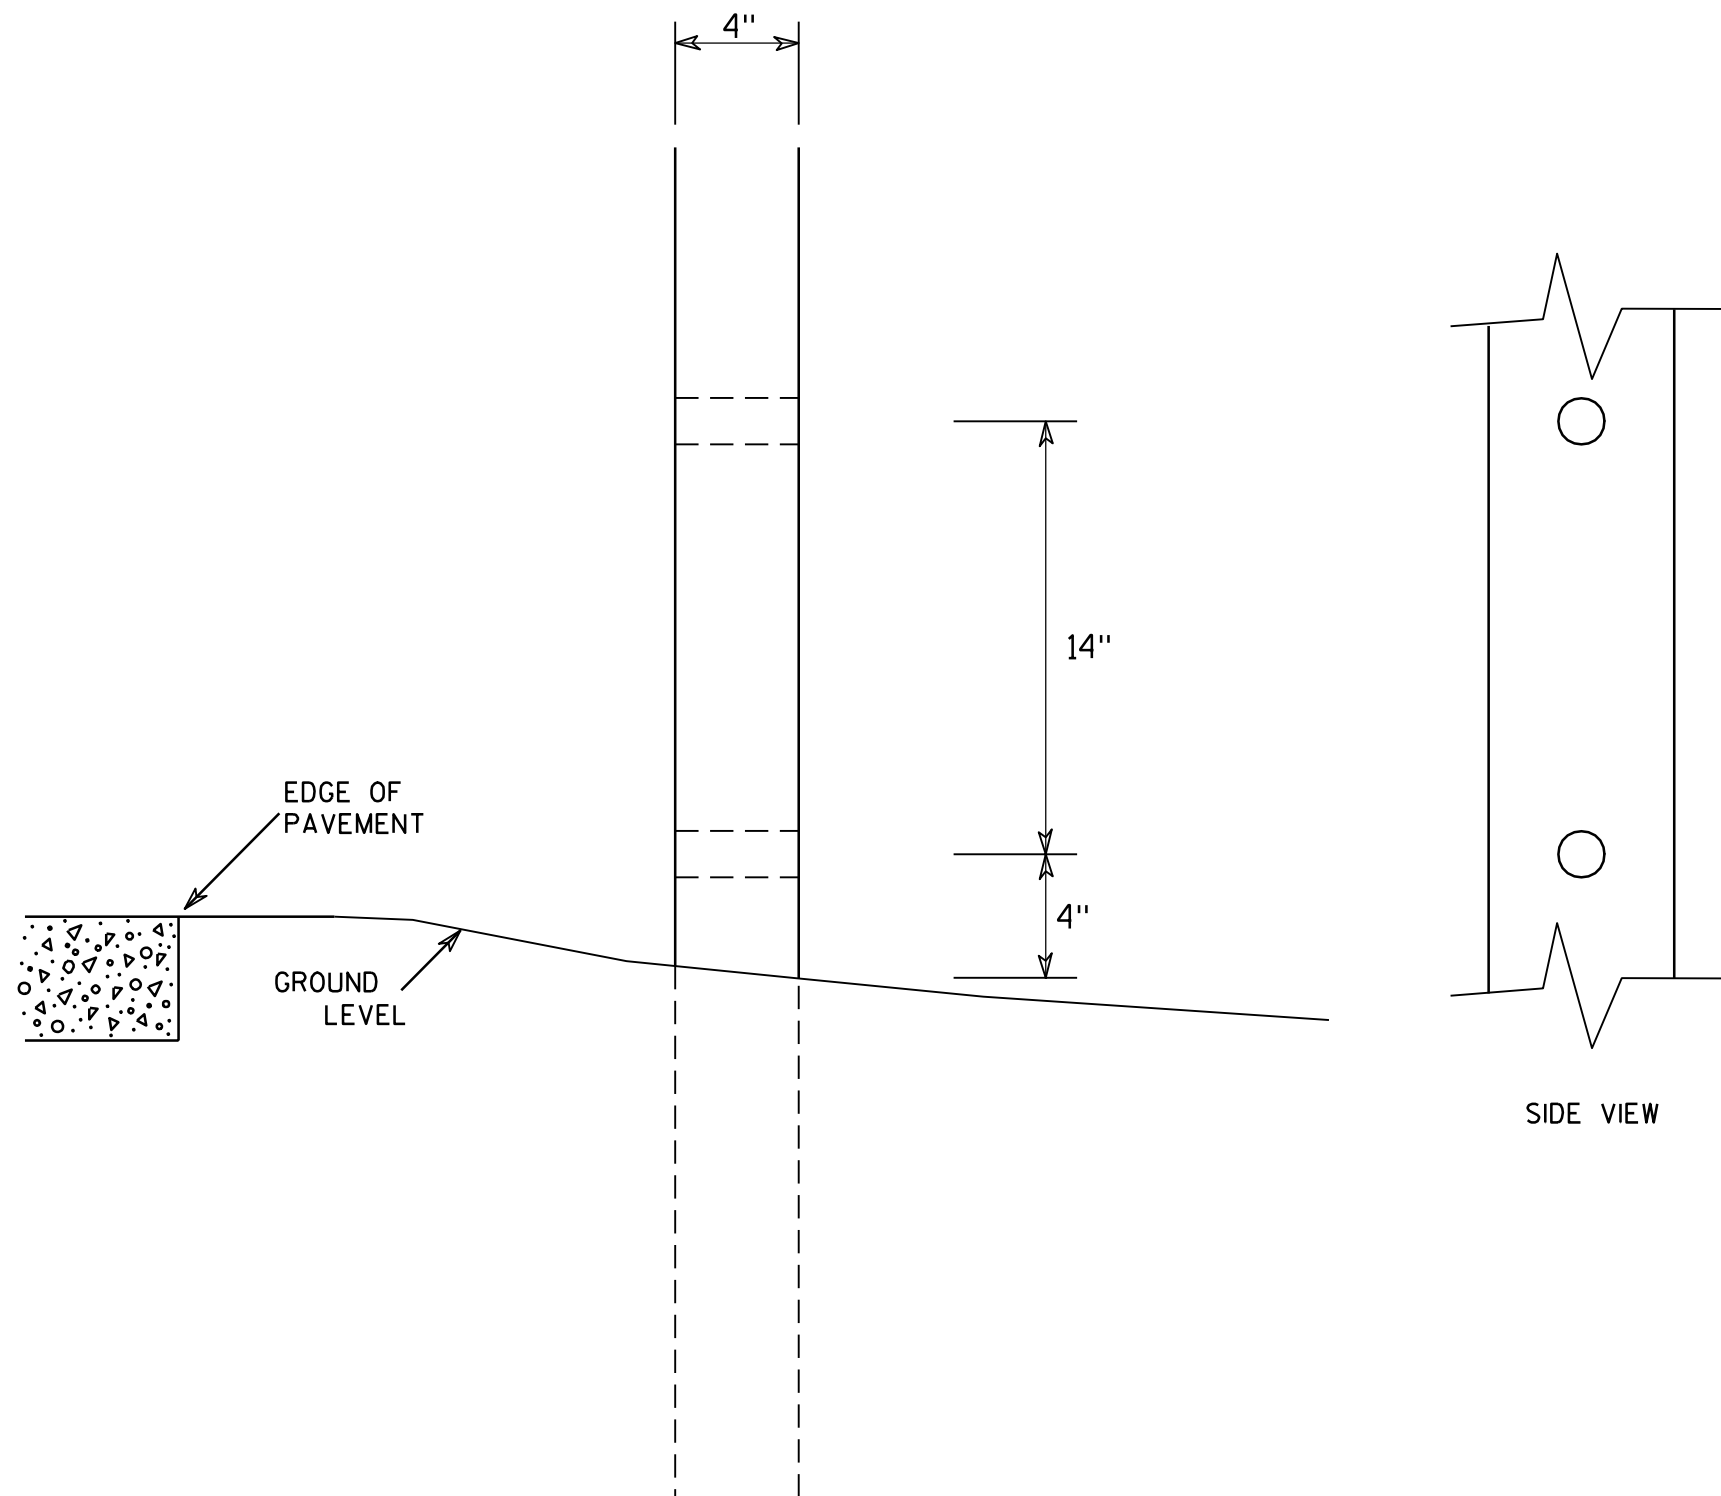

GENERAL NOTES

1. All 4 x 6 Wood Posts shall be modified by having two 1½" diameter holes drilled perpendicular to the roadway centerline.

7

4 X 6 WOOD POST MODIFICATIONS

WISCONSIN DEPT OF TRANSPORTATION

APPROVED

Chester J. Spang
for State Traffic Engineer

DATE 3/27/97

PLATE NO. A4-11.2

PROJECT NO:

HWY:




COUNTY:

SHEET NO: 23


E

BANDING

SINGLE SIGN

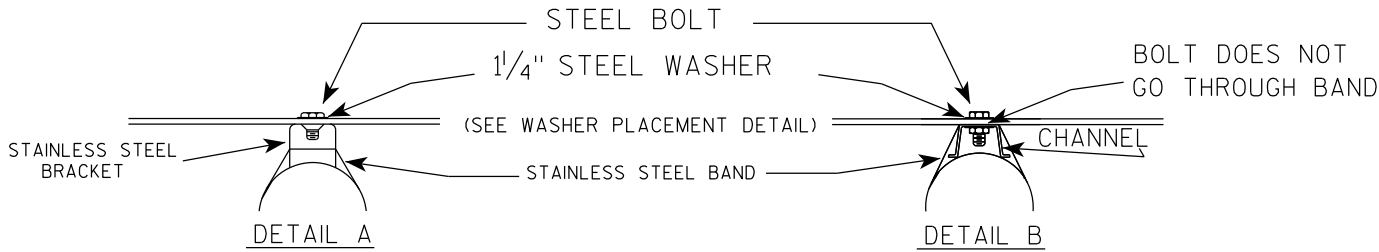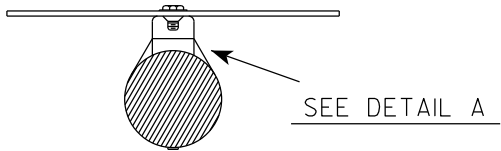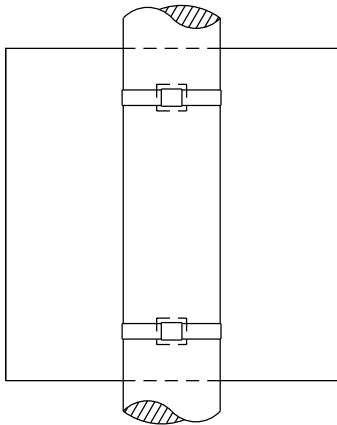

WASHER PLACEMENT

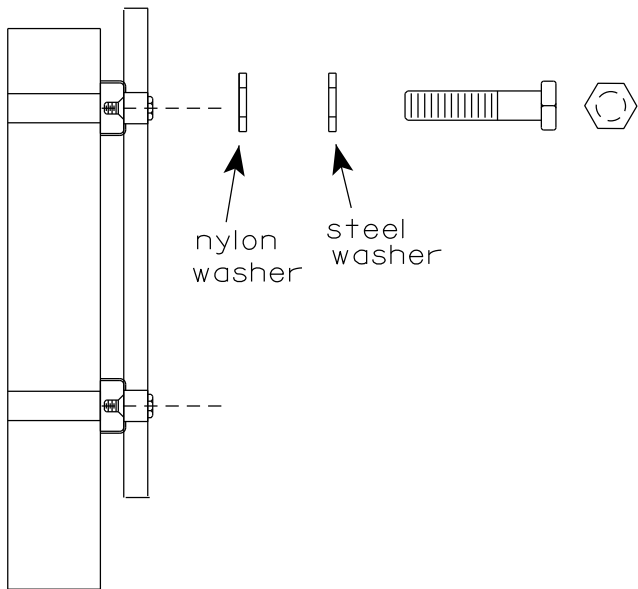


WASHERS (ALL POSTS) -
1-1/4" O.D. X 3/8" I.D. X 1/16" STEEL
1-1/4" O.D. X 3/8" I.D. X .080 NYLON
FOR ALL TYPE H SIGNS


GENERAL NOTES

1. Any sign over 3 feet in width shall use the V-Block banding method. See A5-10 standard plate.
2. Signs 3 feet or greater in height shall have three bracket bands installed. Signs less than 3 feet in height shall have two bracket bands installed.
3. Banding and assembly bracket shall be stainless steel. All bands shall be 3/4" in width and 0.025" thickness.
4. ALL SIGN MOUNTING BOLTS AND WASHERS SHALL BE EITHER:
 - a. Hot dip or mechanically galvanized in accordance with ASTM Designation: A 153, Class D
 - b. Electro-galvanized in accordance with ASTM designation: B 633, Type III, SC 3

"J" ASSEMBLY

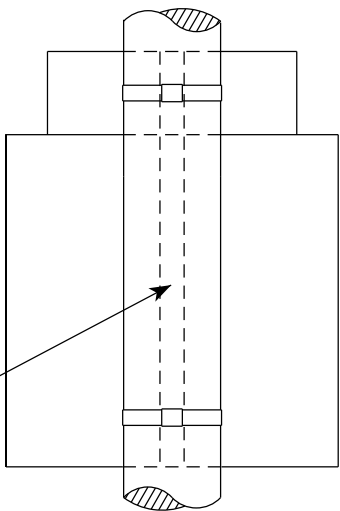


CHANNEL
SEE TYPICAL PANEL
INSTALLATION SHEET

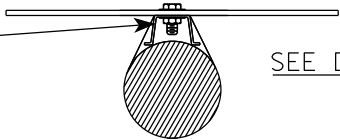

STANDARD SIGN
SIGN BANDING DETAILS


WISCONSIN DEPT OF TRANSPORTATION

APPROVED *Matthew R. Rauch*
for State Traffic Engineer
DATE 6/10/19 PLATE NO. A5-9.4

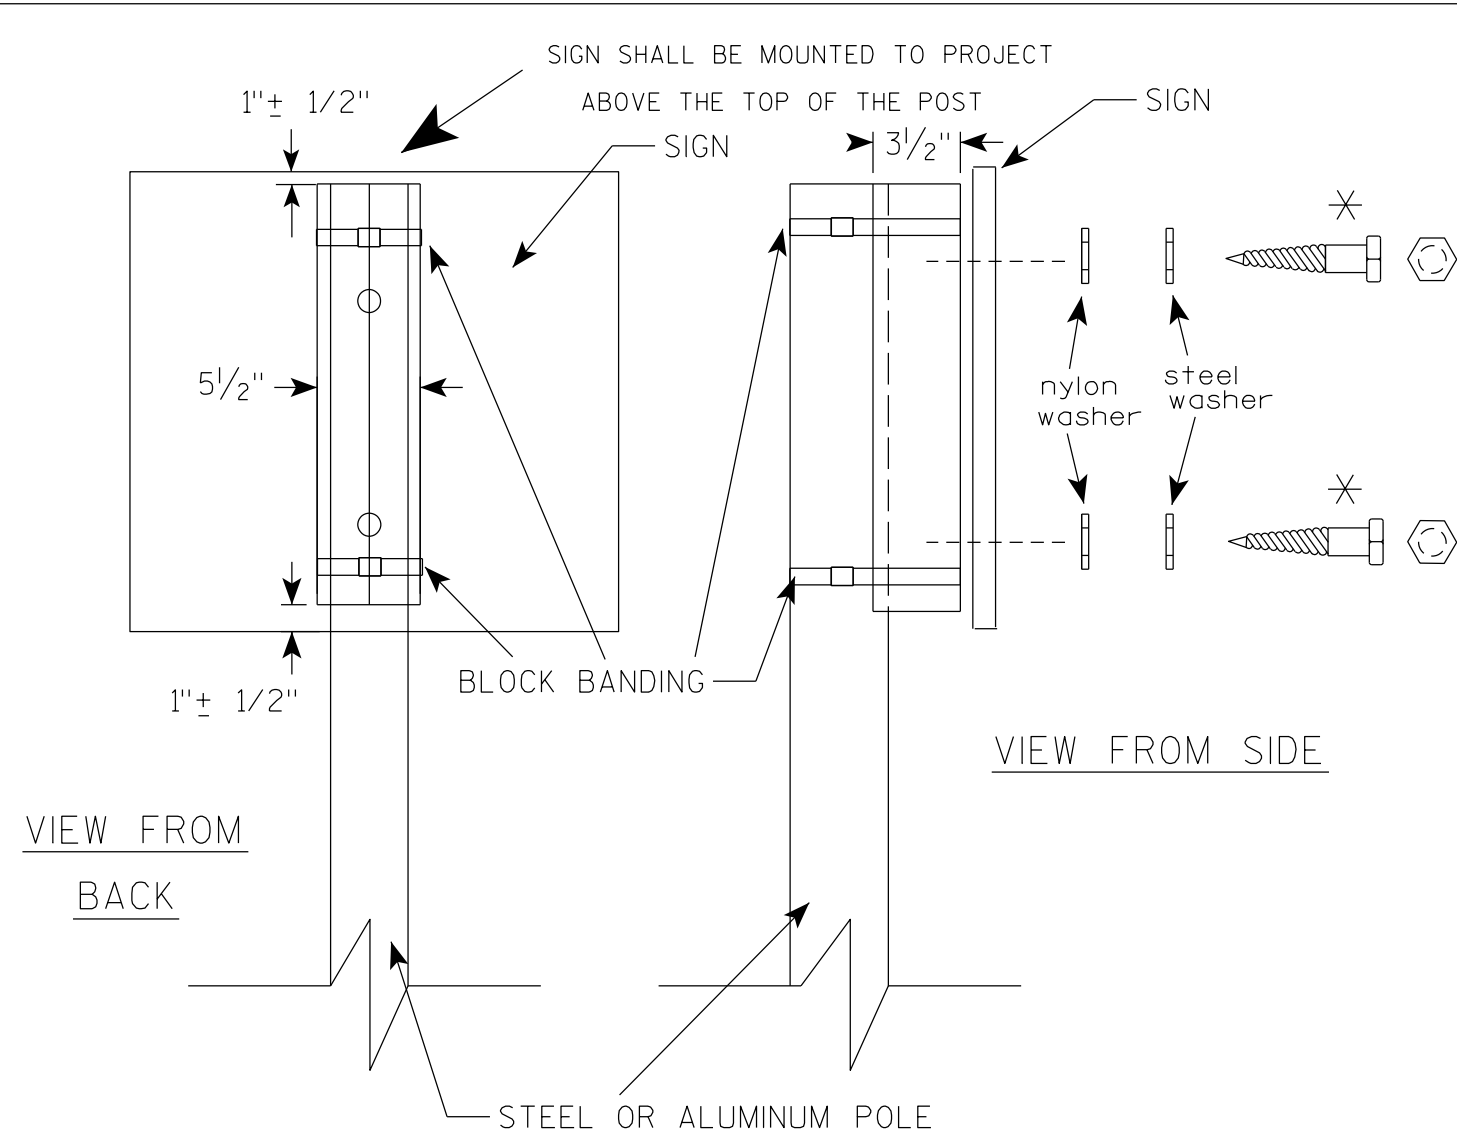

VIEW FROM
BACK

VIEW FROM SIDE

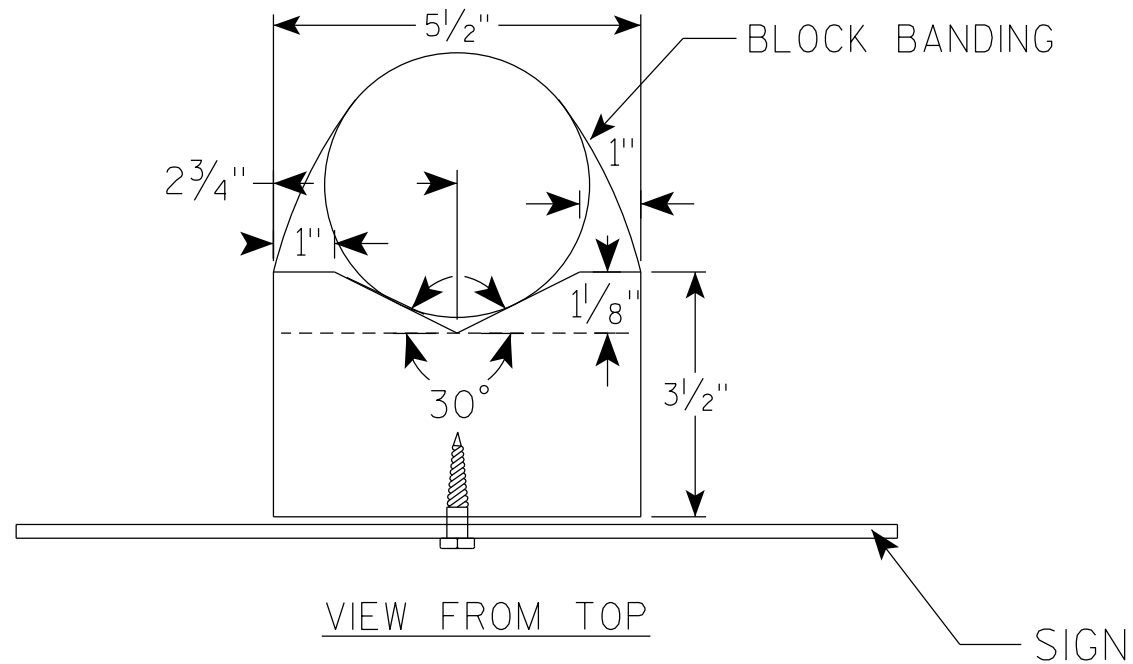

VIEW FROM TOP

GENERAL NOTES

1. WOOD 4"X6" POST MATERIAL SHALL CONFORM TO 507.2.2 OF THE WISDOT STANDARD SPECIFICATIONS
2. BLOCK BANDING AND CLIPS SHALL BE STAINLESS STEEL, $\frac{3}{4}$ " WIDTH AND 0.025" THICKNESS
3. SIGNS 3' OR GREATER IN HEIGHT SHALL UTILIZE 3 BLOCK BANDS. SIGNS UNDER 3' IN HEIGHT SHALL UTILIZE 2 BLOCK BANDS
4. ACTUAL NUMBER OF FASTENERS PER SIGN VARIES WITH THE SIGN AREA, BUT NORMALLY THERE ARE TWO. FOR SIGNS GREATER THAN 9 S.F. 3 FASTENERS SHALL BE USED.
5. ALL SIGN MOUNTING BOLTS AND WASHERS SHALL BE EITHER:
 - a. Hot dip or mechanically galvanized in accordance with ASTM Designation: A 153, Class D
 - b. Electro-galvanized in accordance with ASTM Designation : B 633, TYPE III, SC 3
6. ALL BOLTS SHALL HAVE HEXAGONAL HEADS.
7. STEEL WASHERS SHALL BE $\frac{1}{4}$ " O.D. X $\frac{3}{8}$ " I.D. X $\frac{1}{16}$ "
8. NYLON WASHERS SHALL BE $\frac{1}{4}$ " O.D. X $\frac{3}{8}$ " I.D. X .080 FOR TYPE H OR TYPE F FACE SIGN

✱ LAG BOLTS SHALL BE $\frac{3}{8}$ " X $2\frac{1}{2}$ "

BLOCK BANDING DETAIL
(V-BLOCK OPTION)

WISCONSIN DEPT OF TRANSPORTATION

APPROVED *Matthew R. Rauch*
for State Traffic Engineer


DATE 4/19/2022 PLATE NO. A5-10.3

PROJECT NO:


SHEET NO: 25

E

7

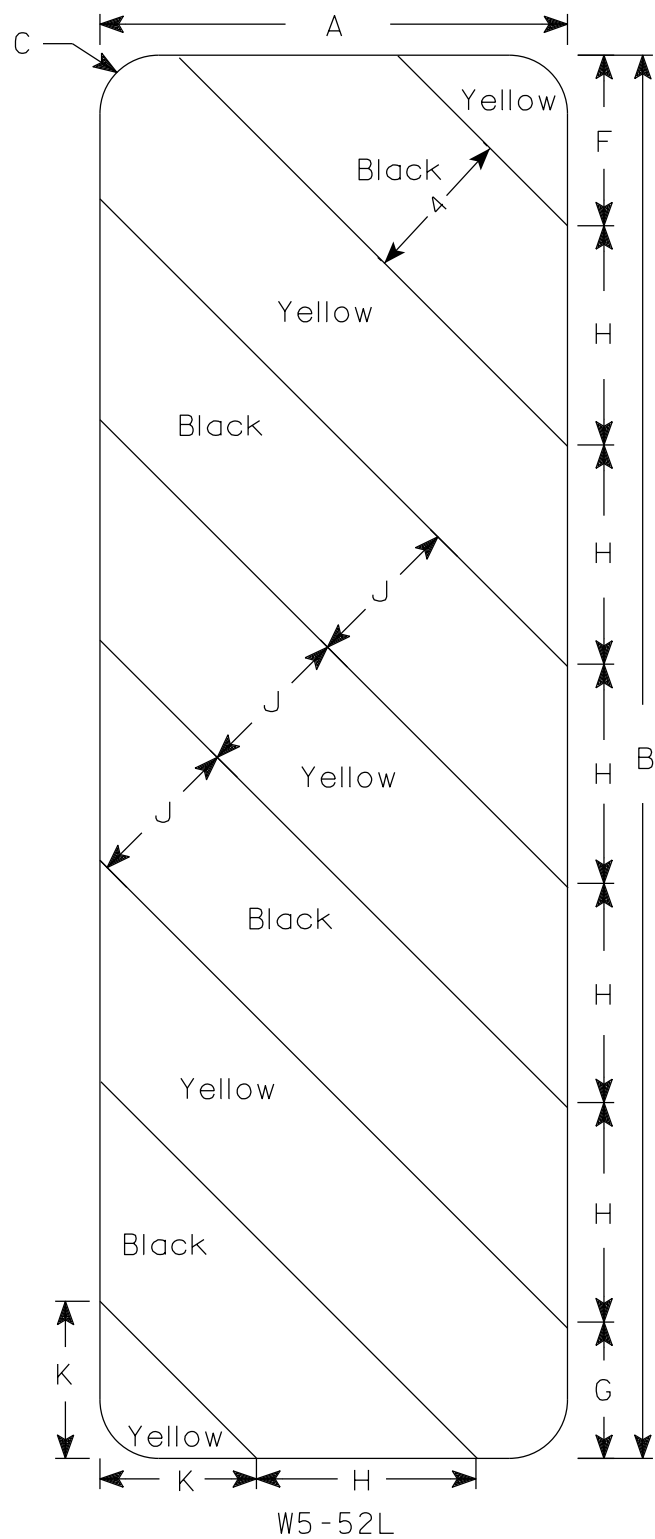

W5-52L

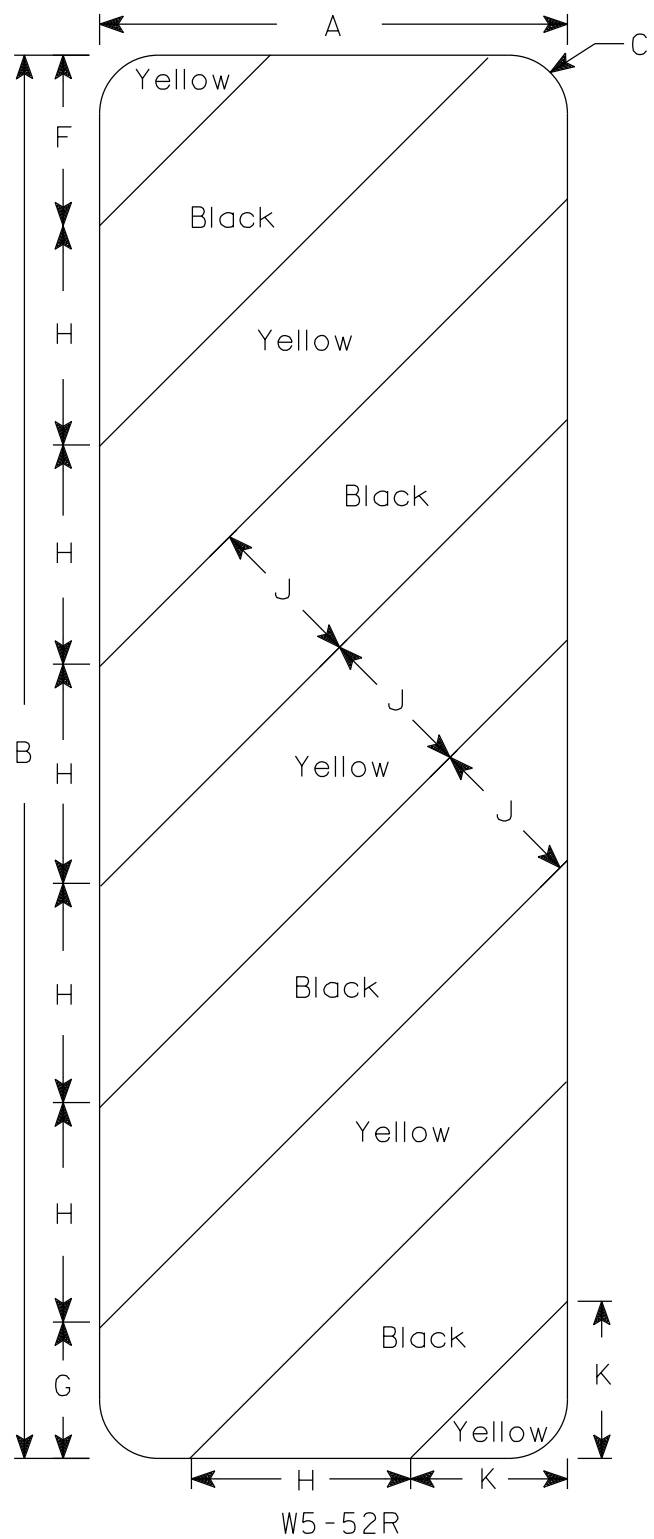

W5-52R

NOTES

- 1. Sign is Type II - Type F Reflective
- 2. Color:
 - Background - Yellow
 - Message - Black
- 3. Alternate colors of stripes as shown.

7

SIZE	A	B	C	D	E	F	G	H	I	J	K	L	M	N	O	P	Q	R	S	T	U	v	W	X	Y	Z	Area sq. ft.
1																											
2S	12	36	1 1/2			4 3/8	3 1/2	5 5/8	45°	4	4																3.0
2M	12	36	1 1/2			4 3/8	3 1/2	5 5/8	45°	4	4																3.0
3	18	54	1 1/2			6	5 1/2	8 1/2	45°	6	6 9/16																6.75
4																											
5																											

STANDARD SIGN
W5-52L & W5-52R

WISCONSIN DEPT OF TRANSPORTATION

APPROVED *Matthew R. Rauch*
For State Traffic Engineer

DATE 3/4/2024 PLATE NO. W5-52.10

DESIGN DATA

LIVE LOAD:

DESIGN LOADING: HL-93
INVENTORY RATING: 1.18
OPERATING RATING: 1.53
WISCONSIN STANDARD PERMIT VEHICLE (WIS-SPV): 250 (KIPS)

STRUCTURE IS DESIGNED FOR A FUTURE WEARING SURFACE OF 20 POUNDS PER SQUARE FOOT.

MATERIAL PROPERTIES:

CONCRETE MASONRY:
SUPERSTRUCTURE $f'_c = 4,000$ PSI
ALL OTHER $f'_c = 3,500$ PSI

BAR STEEL REINFORCEMENT
GRADE 60 $f_y = 60,000$ PSI

FOUNDATION DATA

ABUTMENTS TO BE SUPPORTED ON HP 10 X 42 STEEL PILING (WITH PILE POINTS) DRIVEN TO A REQUIRED DRIVING RESISTANCE OF 150 TONS ** PER PILE AS DETERMINED BY THE MODIFIED GATES DYNAMIC FORMULA.
ESTIMATED 40'-0" LONG AT WEST ABUTMENT.
ESTIMATED 30'-0" LONG AT EAST ABUTMENT.

**THE FACTORED AXIAL RESISTANCE OF PILES IN COMPRESSION USED FOR DESIGN IS THE REQUIRED DRIVING RESISTANCE MULTIPLIED BY A RESISTANCE FACTOR OF 0.5 USING MODIFIED GATES TO DETERMINE PILE CAPACITY.

HYDRAULIC DATA

100-YEAR FREQUENCY:

$Q_{100} = 1,310$ C.F.S.
 $V_{100} = 7.06$ F.P.S.
 $HW_{100} = EL. 678.65$
WATERWAY AREA = 185.6 SQ. FT.
DRAINAGE AREA = 1.24 SQ. MI.
ROADWAY OVERTOPPING = N/A
SCOUR CRITICAL CODE = 5


2-YEAR FREQUENCY:

$Q_2 = 110$ C.F.S.
 $V_2 = 3.87$ F.P.S.
 $HW_2 = EL. 673.48$

TRAFFIC DATA

FEATURE ON: ELM ROAD

ADT = 110 (2026)
ADT = 110 (2046)
R.D.S. = <25 MPH

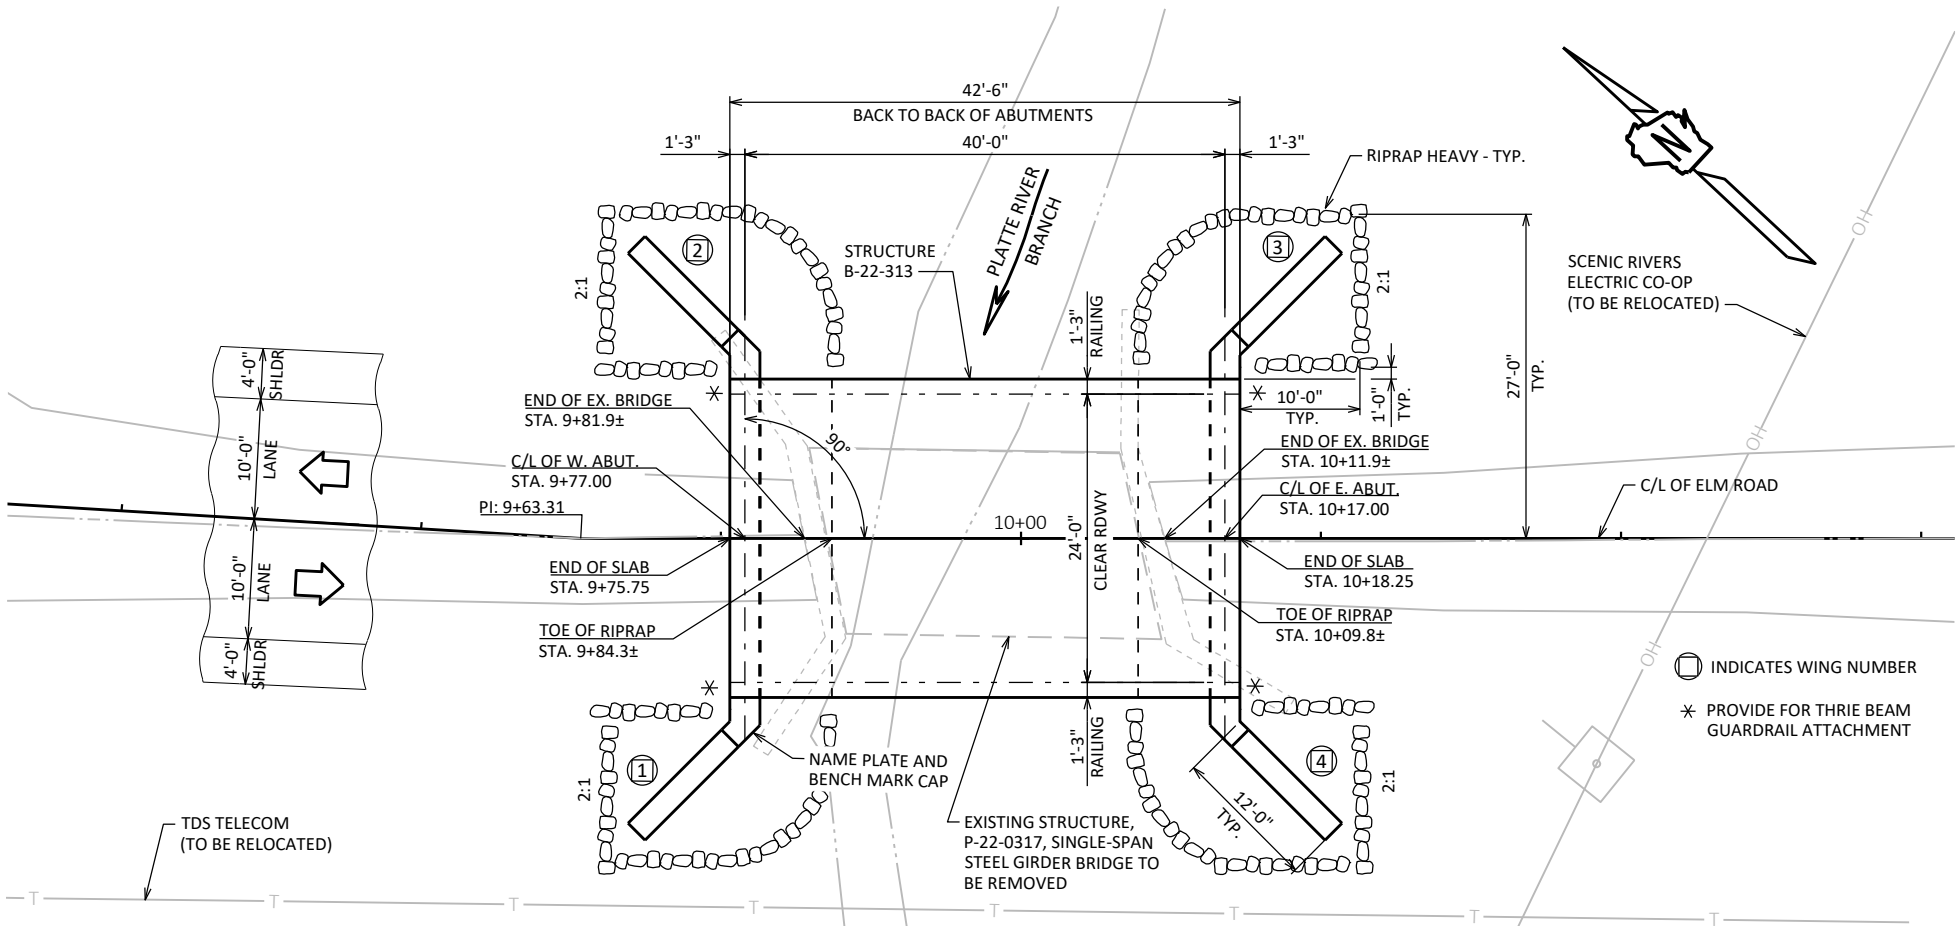


PLAN

SINGLE - SPAN CONCRETE FLAT SLAB BRIDGE


COST OF EXCAVATION OR FILL IN THE HATCHED AREAS SHALL BE INCLUDED IN THE CONTRACT PRICE FOR "EXCAVATION FOR STRUCTURES BRIDGES B-22-313".

REMOVE EXISTING STRUCTURE AS NEEDED. COST INCLUDED IN "REMOVING STRUCTURE OVER WATERWAY REMOVE DEBRIS" ITEM. TYPICAL AT ALL SUBSTRUCTURES.

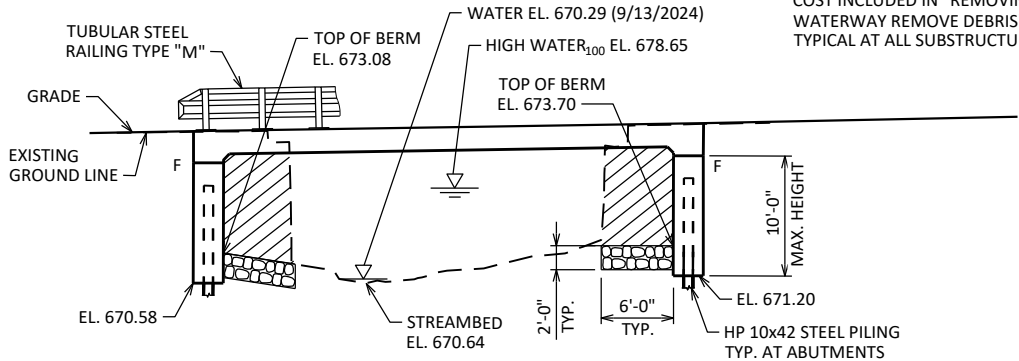

ELEVATION

NORMAL TO C/L OF WATERWAY

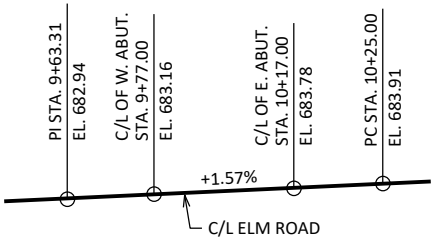

PROFILE GRADE LINE

(ELM ROAD)

BENCH MARK

NO.	STATION	DESCRIPTION	ELEV.
2000	10+37	CHISELED SQ ON NE WING WALL, 16.5' RT	682.23
2001	9+60	RR SPIKE IN POWER POLE, 62.7' LT	681.60

LIST OF DRAWINGS:

- GENERAL PLAN
- TYPICAL SECTION, QUANTITIES AND NOTES
- STRUCTURE DETAILS
- SUBSURFACE EXPLORATION
- WEST ABUTMENT
- WEST ABUTMENT WING DETAILS
- WEST ABUTMENT BILL OF BARS
- EAST ABUTMENT
- EAST ABUTMENT WING DETAILS
- EAST ABUTMENT BILL OF BARS
- SUPERSTRUCTURE
- SUPERSTRUCTURE PLAN
- TUBULAR STEEL RAILING TYPE "M"




07/16/2026

STRUCTURE DESIGN CONTACTS:
AARON BONK 608-261-0261
ARLEN BEAUDETTE 715-834-3161

NO.	DATE	REVISION	BY
ORIGINAL PLANS PREPARED BY			
AYRES		3433 Oakwood Hills Parkway Eau Claire, WI 54701 www.AyresAssociates.com	
STATE OF WISCONSIN DEPARTMENT OF TRANSPORTATION			
ACCEPTED	 JLR		08/11/26
CHIEF STRUCTURES DESIGN ENGINEER		DATE	
STRUCTURE B-22-313			
ELM ROAD OVER BRANCH PLATTE RIVER			
COUNTY	GRANT	TOWN	HARRISON
DESIGN SPEC. AASHTO LRFD BRIDGE DESIGN SPECIFICATION			
DESIGNED BY	DESIGN CK'D	DRAWN BY	PLANS CK'D
LMP	ERS	CLP	AEB
GENERAL PLAN			SHEET 1 OF 13 27

GENERAL NOTES

- DRAWINGS SHALL NOT BE SCALED.
- BAR STEEL REINFORCEMENT SHALL BE EMBEDDED 2" CLEAR COVER UNLESS OTHERWISE SHOWN OR NOTED.
- THE FIRST OR FIRST TWO DIGITS OF THE BAR MARK SIGNIFIES THE BAR SIZE.
- BEVEL EXPOSED EDGES OF CONCRETE $\frac{3}{4}$ " UNLESS OTHERWISE NOTED.
- THE SLOPE OF THE FILL IN FRONT OF THE ABUTMENTS SHALL BE COVERED WITH RIPRAP HEAVY AND GEOTEXTILE TYPE HR TO THE EXTENT SHOWN ON THE GENERAL PLAN SHEET AND IN THE ABUTMENT DETAILS.
- SLAB FALSE WORK SHALL BE SUPPORTED ON PILES OR THE SUBSTRUCTURE UNLESS AN ALTERNATIVE METHOD IS APPROVED BY THE ENGINEER.
- THE UPPER LIMITS OF "EXCAVATION FOR STRUCTURES BRIDGES B-22-313" SHALL BE THE EXISTING GROUNDLINE.
- PROTECTIVE SURFACE TREATMENT TO BE APPLIED AS SHOWN IN DETAIL ON SHEET 3 AND APPLY TO THE TOP AND EXTERIOR EXPOSED FACE OF WINGS, AND THE END 1'-0" OF THE FRONT FACE OF ABUTMENTS.
- EXCAVATION BELOW THE ABUTMENT AND ABUTMENT BEDDING MATERIALS REQUIRES ENGINEER APPROVAL. GEOTEXTILE SHALL BE SET AT THE BOTTOM OF EXCAVATION AND EXTEND 2'-0" ABOVE BOTTOM OF ABUTMENTS.
- THE BACKFILL QUANTITIES ARE BASED ON THE PAY LIMITS SHOWN ON THE PLANS AND MAY NOT REFLECT ACTUAL PLACED QUANTITIES. "BACKFILL STRUCTURE TYPE A" REQUIRED DIRECTLY BEHIND ABUTMENTS AND ABUTMENT WINGS FOR 3 FEET. BACKFILL PLACED BEYOND PAY LIMITS OR EXCEEDING PLAN QUANTITIES SHALL BE INCIDENTAL TO EXCAVATION FOR STRUCTURES.
- REMOVE EXISTING SUBSTRUCTURES AS NEEDED TO BUILD NEW SUBSTRUCTURES. COST OF SUBSTRUCTURE REMOVAL IS CONSIDERED INCIDENTAL TO "REMOVING STRUCTURE" BID ITEM.
- THE QUANTITY FOR BACKFILL STRUCTURE IS CALCULATED BASED ON THE DETAIL SHOWN IN THE PLANS.
- CONCRETE POURED UNDER WATER WILL BE ALLOWED AND SHALL BE DONE IN ACCORDANCE WITH SECTION 502.3.5.3. OF THE STANDARD SPECIFICATIONS.
- AT THE BACK FACE OF ABUTMENT ALL VOLUME WHICH CANNOT BE PLACED BEFORE ABUTMENT CONSTRUCTION AND IS NOT OCCUPIED BY THE NEW STRUCTURE SHALL BE BACKFILLED WITH STRUCTURE BACKFILL TYPE A.

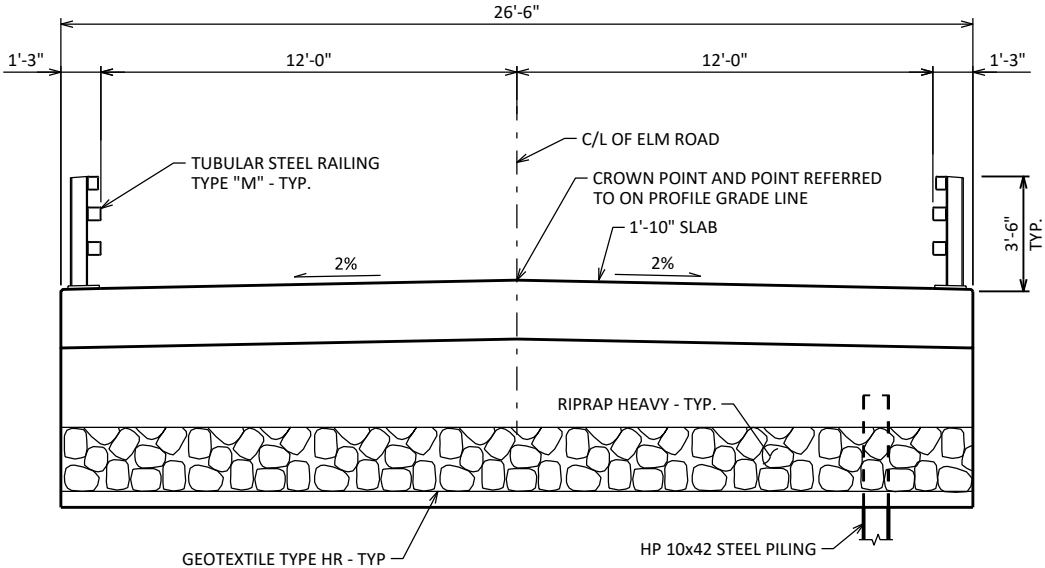


TYPICAL SECTION THRU BRIDGE

TOTAL ESTIMATED QUANTITIES


BID ITEM NUMBER	BID ITEMS	UNIT	SUPER	W. ABUT.	E. ABUT.	TOTALS
203.0250	REMOVING STRUCTURE OVER WATERWAY REMOVE DEBRIS P-22-317	EACH	---	---	---	1
206.1001	EXCAVATION FOR STRUCTURES BRIDGES B-22-313	EACH	---	---	---	1
210.1500	BACKFILL STRUCTURE TYPE A	TON	---	335	335	670
502.0100	CONCRETE MASONRY BRIDGES	CY	80.4	49.3	49.3	179
502.3200	PROTECTIVE SURFACE TREATMENT	SY	150	25	25	200
505.0400	BAR STEEL REINFORCEMENT HS STRUCTURES	LB	---	2,350	2,350	4,700
505.0600	BAR STEEL REINFORCEMENT HS COATED STRUCTURES	LB	15,060	1,820	1,820	18,700
513.4061	RAILING TUBULAR TYPE M	LF	94	---	---	94
516.0500	RUBBERIZED MEMBRANE WATERPROOFING	SY	---	6	6	12
550.0500	PILE POINTS	EACH	---	7	7	14
550.1100	PILING STEEL HP 10-INCH X 42 LB	LF	---	280	210	490
606.0300	RIPRAP HEAVY	CY	---	50	50	100
612.0406	PIPE UNDERDRAIN WRAPPED 6 - INCH	LF	---	90	90	180
645.0111	GEOTEXTILE TYPE DF SCHEDULE A	SY	---	55	55	110
645.0120	GEOTEXTILE TYPE HR	SY	---	130	130	260
	NON-BID ITEMS					
	FILLER	SIZE	---	---	---	$\frac{1}{2}$ ", $\frac{3}{4}$ "

NO.	DATE	REVISION	BY
STATE OF WISCONSIN DEPARTMENT OF TRANSPORTATION			
STRUCTURE B-22-313			
		DRAWN BY	PLANS CK'D ERS
TYPICAL SECTION, QUANTITIES AND NOTES		SHEET 2 of 13 28	

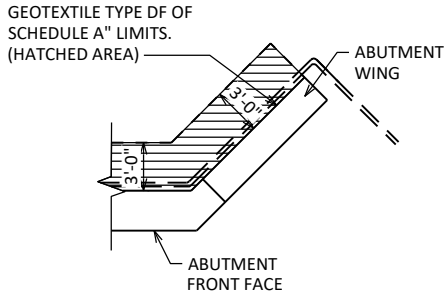


BACKFILL STRUCTURE LIMITS

ABUTMENT PLAN WITH WING

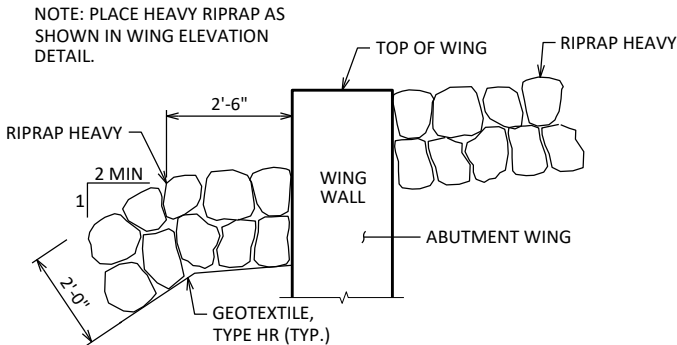

TYPICAL FILL SECTION AT WING

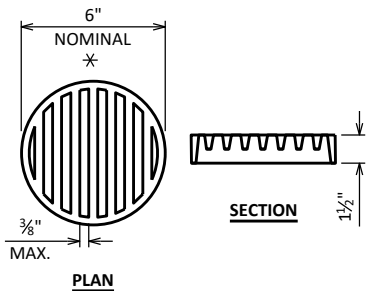


RODENT SHIELD DETAIL

* DIMENSIONS ARE APPROXIMATE. THE GRATE IS SIZED TO FIT INTO A PIPE COUPLING. ORIENT SO SLOTS ARE VERTICAL.


THE RODENT SHIELD, PIPE COUPLING AND SCREWS SHALL BE CONSIDERED INCIDENTAL TO THE BID ITEM "PIPE UNDERDRAIN WRAPPED 6-INCH".

THE RODENT SHIELD SHALL BE A PVC GRATE SIMILAR TO THIS DETAIL. THE GRATE IS COMMERCIALY AVAILABLE AS A FLOOR STRAINER. A PIPE COUPLING IS REQUIRED FOR THE ATTACHMENT OF THIS SHIELD TO THE EXPOSED END OF THE PIPE UNDERDRAIN. THE SHIELD SHALL BE FASTENED TO THE PIPE COUPLING WITH TWO OR MORE NO. 10 X 1-INCH STAINLESS STEEL SHEET METAL SCREWS.

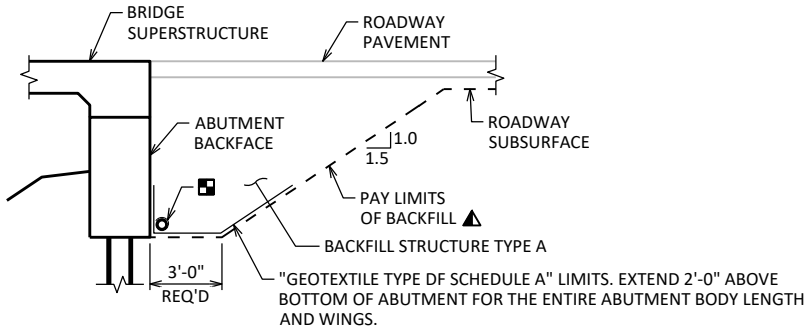


TYPICAL SECTION THRU ABUTMENT

- ▲ BACKFILL PAY LIMITS. BACKFILL BEYOND PAY LIMITS SHALL BE INCIDENTAL TO EXCAVATION FOR STRUCTURES. LIMITS OF EXCAVATION SHALL BE DETERMINED BY THE CONTRACTOR.
- PIPE UNDERDRAIN WRAPPED (6-INCH). SLOPE 0.5% MIN. TO SUITABLE DRAINAGE. ATTACH RODENT SHIELD AT ENDS OF PIPE UNDERDRAIN.

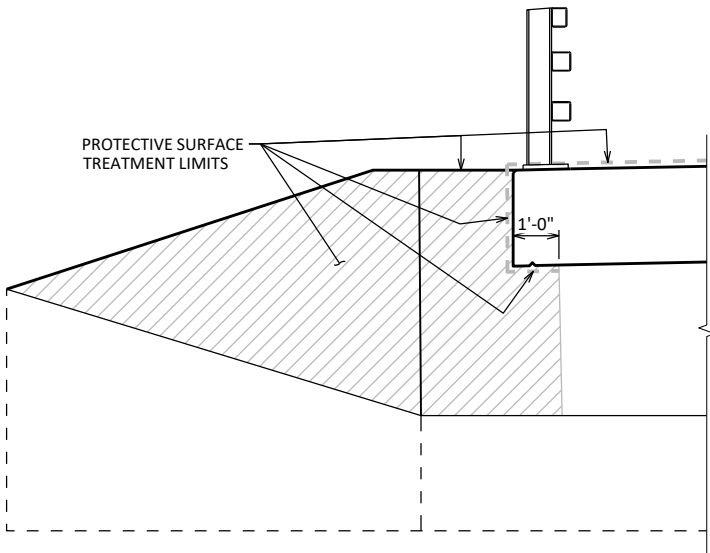


PROTECTIVE SURFACE TREATMENT DETAILS

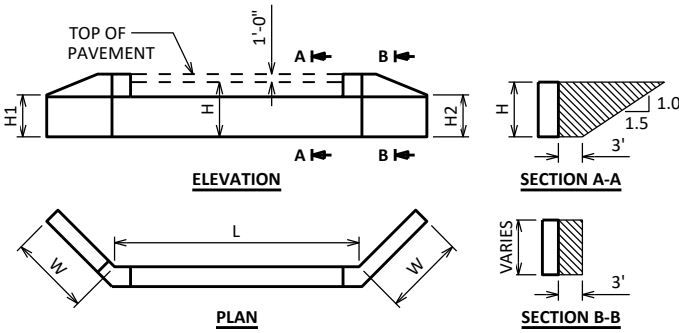


ABUTMENT BACKFILL DIAGRAM

- L = ABUTMENT BODY LENGTH AT BACKFACE (FT)
- H = AVERAGE ABUTMENT FILL HEIGHT (FT)
- H1 = WING 1 HEIGHT AT TIP (FT)
- H2 = WING 2 HEIGHT AT TIP (FT)
- W = WING LENGTH (FT)
- EF = EXPANSION FACTOR (1.20 FOR CY BID ITEMS AND 1.00 FOR TON BID ITEMS)
- $V_{CF} = (L)(3.0')(H) + (L)(0.5)(1.5H)(H) + (3')(0.5)(H1+H2+H+H)(W)$
- $V_{CY} = V_{CF}(EF)/27$
- $V_{TON} = V_{CY}(2.0)$

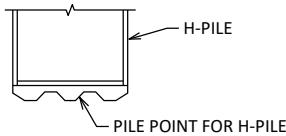

PILE POINT FOR H-PILING



PILE POINT SHALL BE INSTALLED ACCORDING TO THE PILE POINT MANUFACTURE'S INSTRUCTIONS

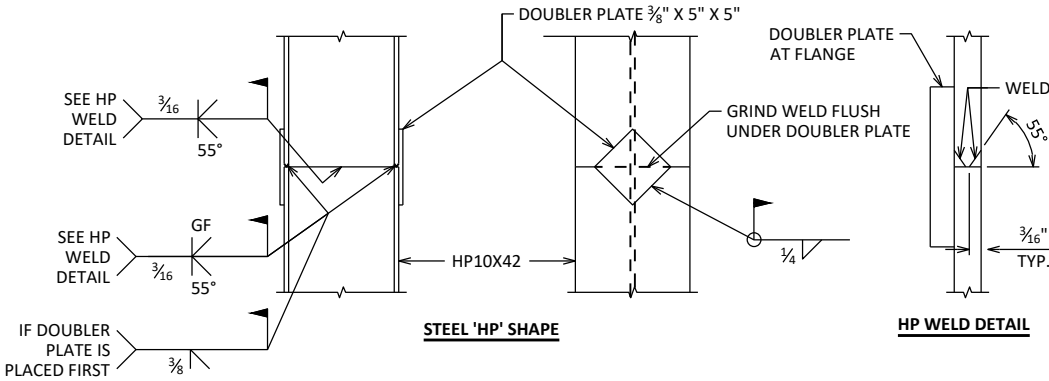

'HP' PILE DETAILS

NO.	DATE	REVISION	BY
STATE OF WISCONSIN DEPARTMENT OF TRANSPORTATION			
STRUCTURE B-22-313			
DRAWN BY		CLP	PLANS CK'D ERS
STRUCTURE DETAILS		SHEET 3 of 13 29	

BORING #	DATE COMPLETED	NORTHING (Y)	EASTING (X)
1	APRIL 3, 2025	463761.084	840533.515
2	APRIL 4, 2025	463739.429	840570.751
BORINGS COMPLETED BY: ECS MIDWEST, LLC			
REPORT COMPLETED BY: ECS MIDWEST, LLC			
ALL COORDINATES REFERENCED TO WCCS NAD 83(91) GRANT COUNTY			

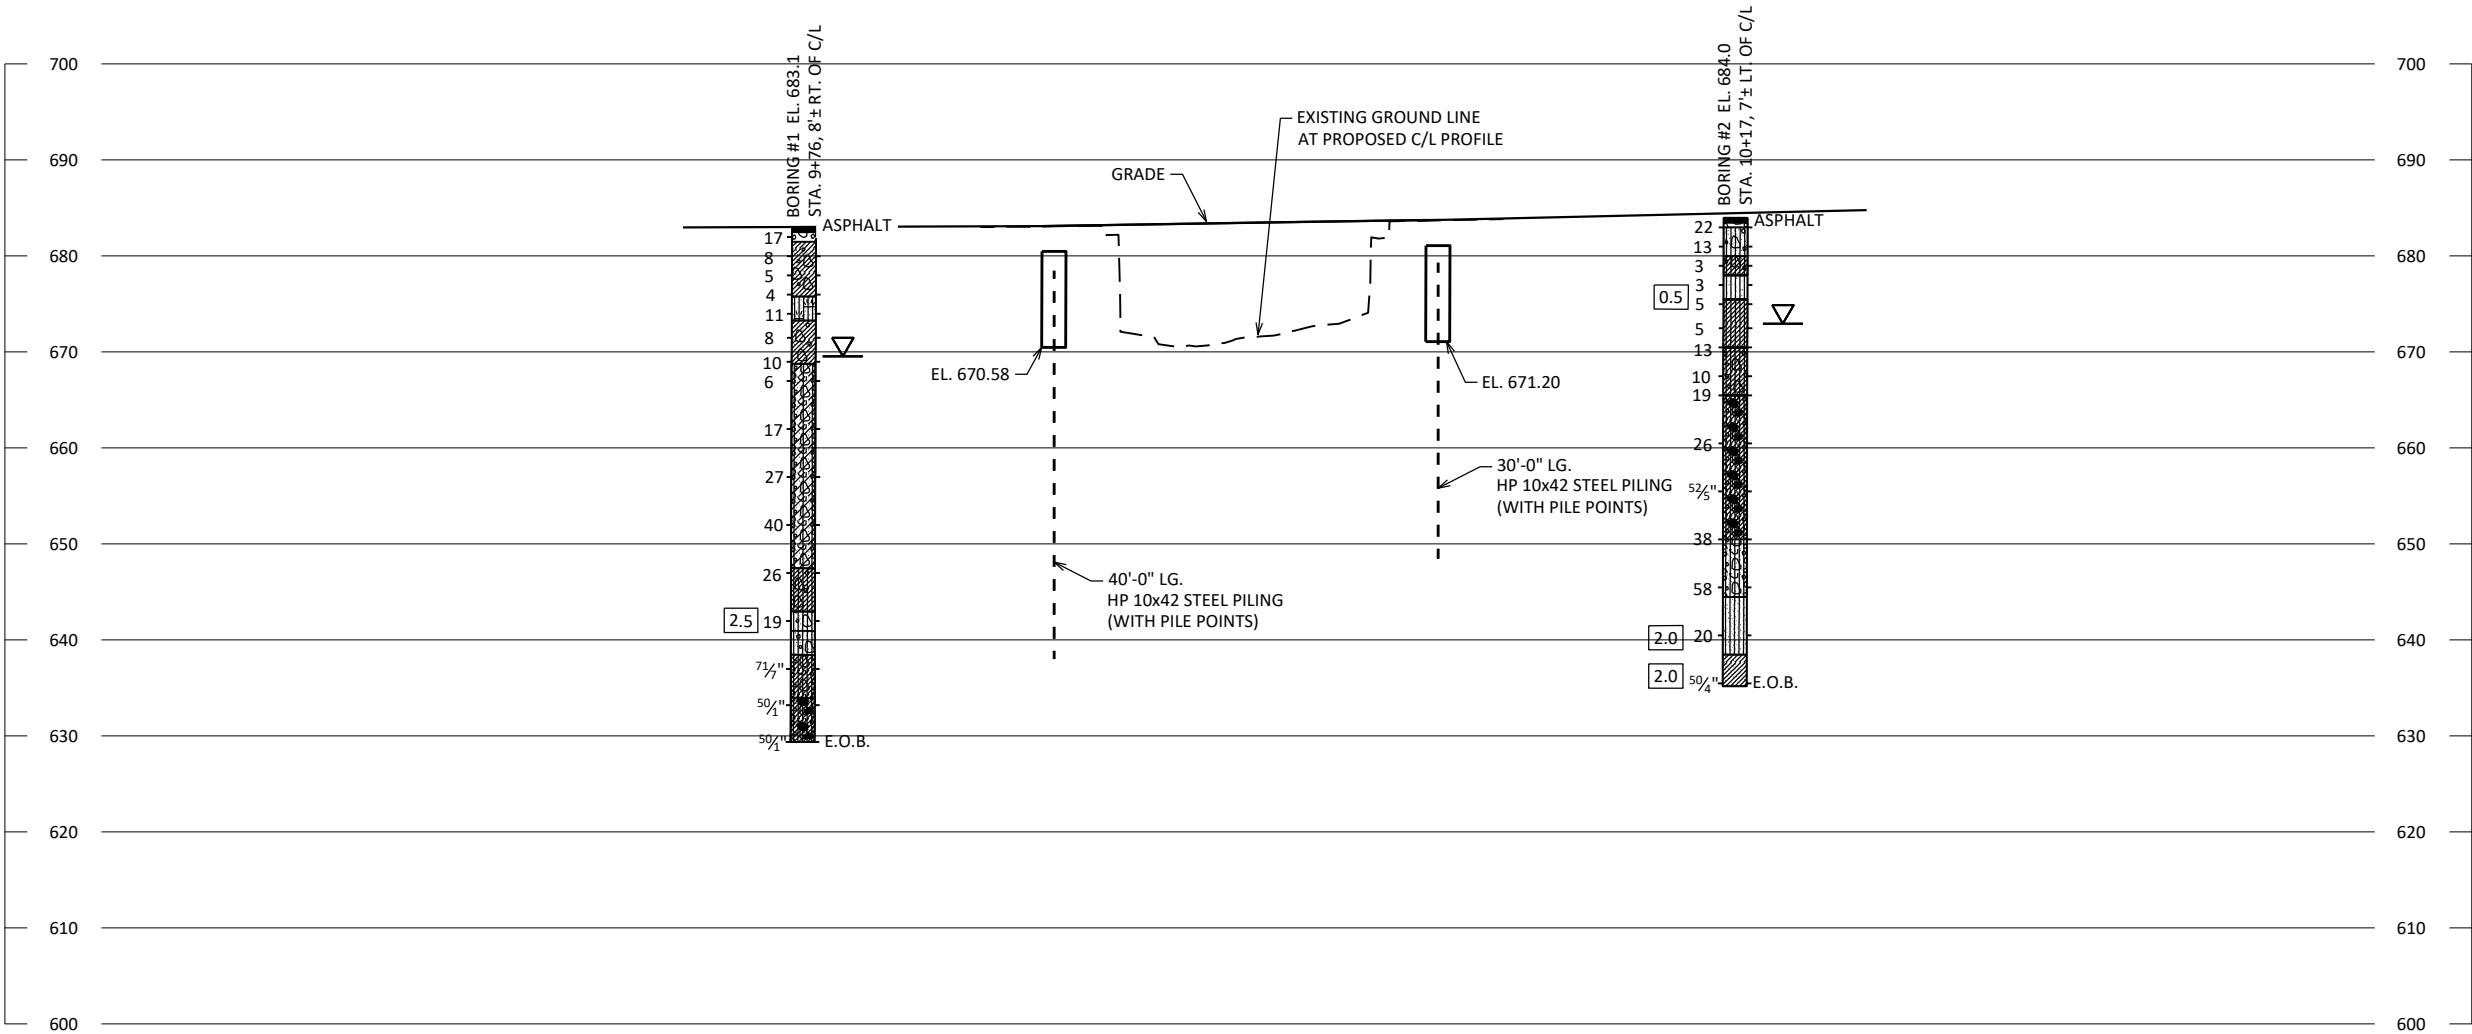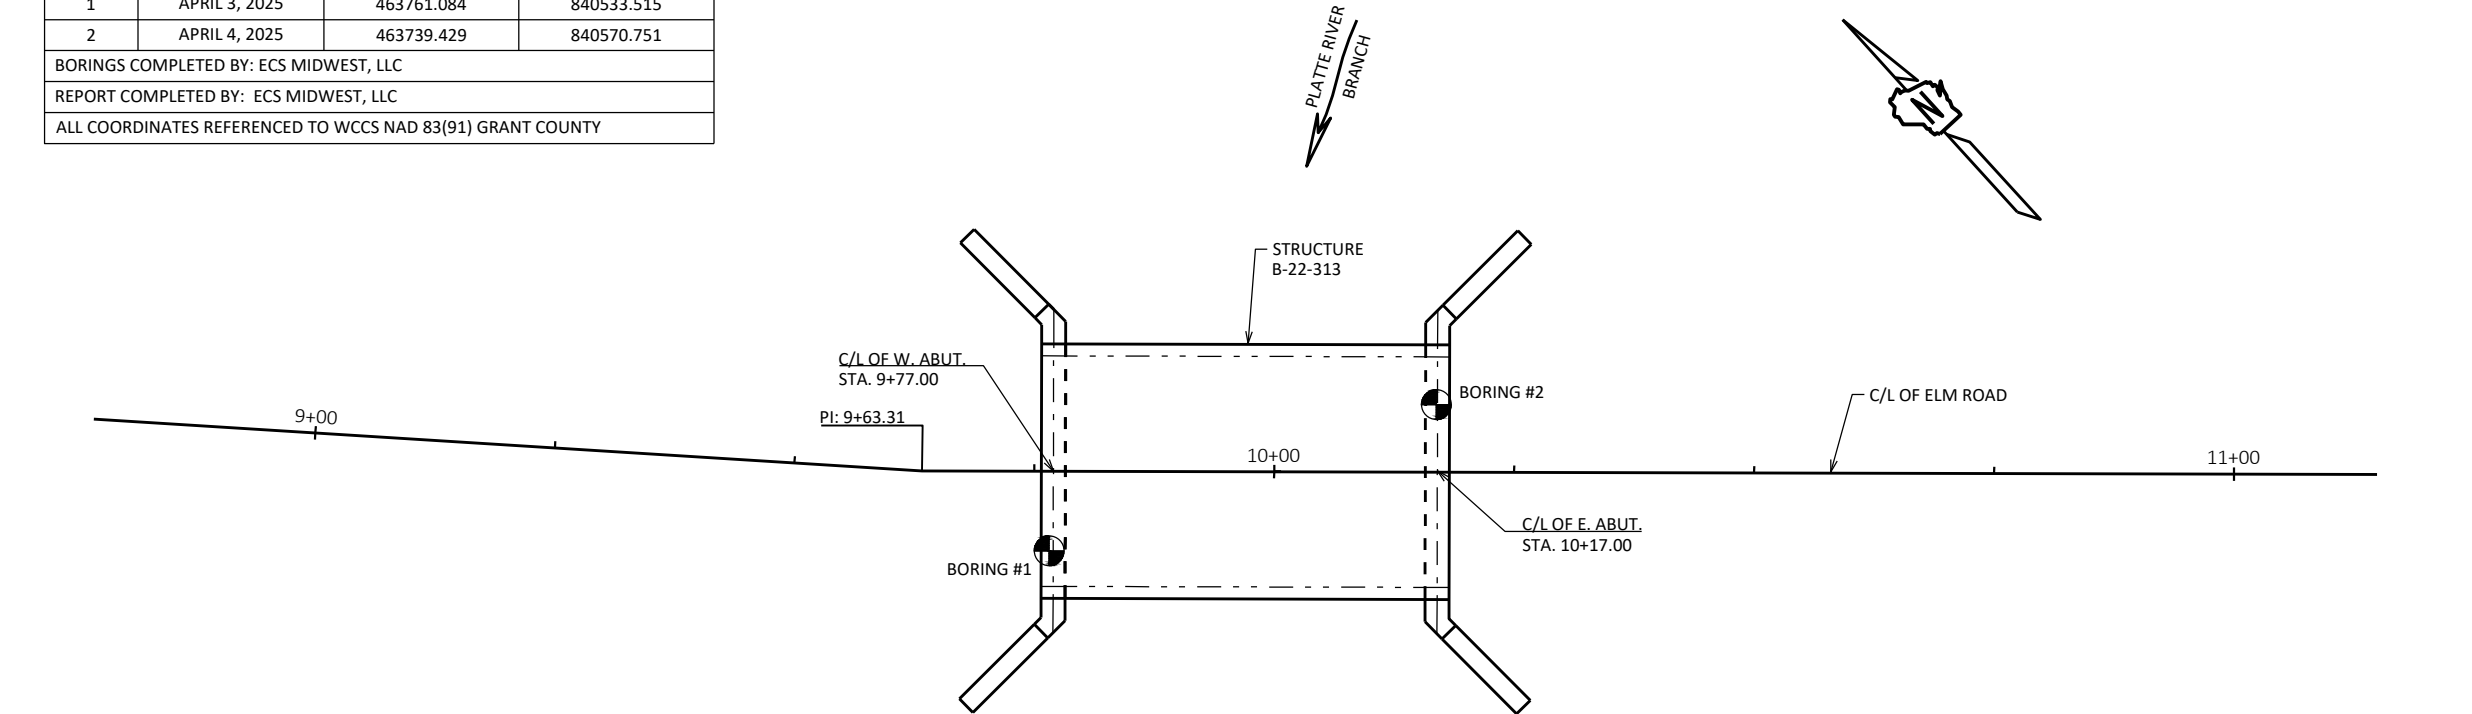


STATE PROJECT NUMBER

5629-00-77

MATERIAL SYMBOLS

ASPHALT	TOPSOIL	PEAT
CONCRETE	FILL	GRAVEL
SAND	CLAY	SILT
BOULDERS OR COBBLES	LIMESTONE	BEDROCK (UNKNOWN)
SHALE	SANDSTONE	IGNEOUS/META

LEGEND OF BORING

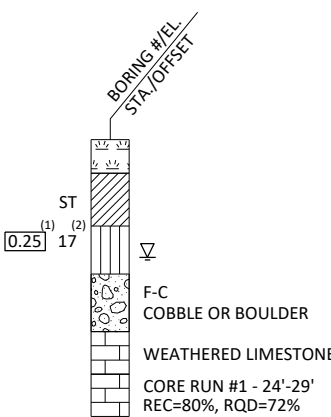

(1) UNCONFINED STRENGTH, AS DETERMINED BY A POCKET PENETROMETER (TSF)

(2) UNLESS OTHERWISE, SPECIFIED THE SPT 'N' VALUE IS BASED ON AASHTO T-206, STANDARD PENETRATION TEST. THE SPT 'N' VALUE PRESENTED HAS NOT BEEN CORRECTED FOR OVERBURDEN PRESSURE OR HAMMER EFFICIENCY.

GROUND WATER ELEVATION

▽	AT TIME OF DRILLING
▼	END OF DRILLING
▽	AFTER DRILLING

ABBREVIATIONS

F-FINE M-MEDIUM C-COARSE ST-SHELBY TUBE

SUBSURFACE EXPLORATION FOR FOUNDATION DESIGN AND BIDDERS INFORMATION

BORINGS WERE COMPLETED AT POINTS APPROXIMATELY AS INDICATED ON THIS DRAWING TO OBTAIN INFORMATION CONCERNING THE CHARACTER OF SUBSURFACE MATERIALS FOUND AT THE SITE. BECAUSE THE INVESTIGATED DEPTHS ARE LIMITED AND THE AREA OF THE BORINGS IS VERY SMALL IN RELATION TO THE ENTIRE SITE, THE WISCONSIN DEPARTMENT OF TRANSPORTATION DOES NOT WARRANT SIMILAR SUBSURFACE CONDITIONS BELOW, BETWEEN, OR BEYOND THESE BORINGS. VARIATIONS IN SOIL CONDITIONS SHOULD BE EXPECTED AND FLUCTUATIONS IN GROUNDWATER LEVELS MAY OCCUR.

NO.	DATE	REVISION	BY
-----	------	----------	----


STATE OF WISCONSIN
DEPARTMENT OF TRANSPORTATION

STRUCTURE B-22-313


DRAWN BY	DRS/CLP	PLANS CK'D	ERS
----------	---------	------------	-----

SUBSURFACE
EXPLORATION


SHEET 4 OF 13
30

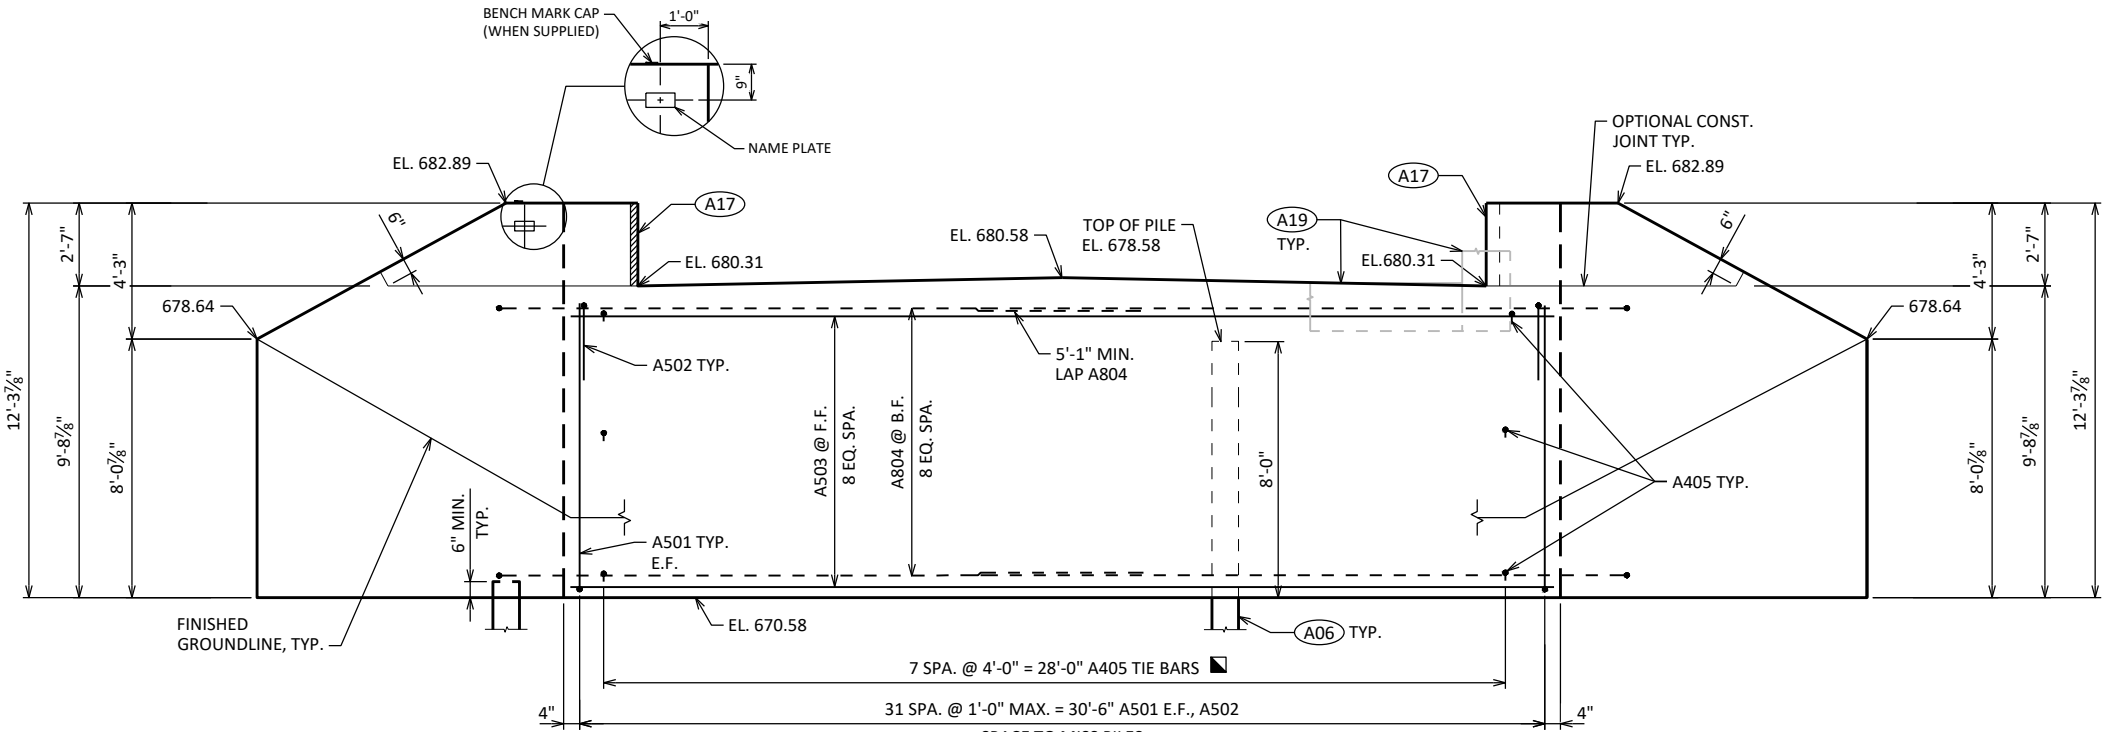


ELEVATION
LOOKING DOWNSTATION

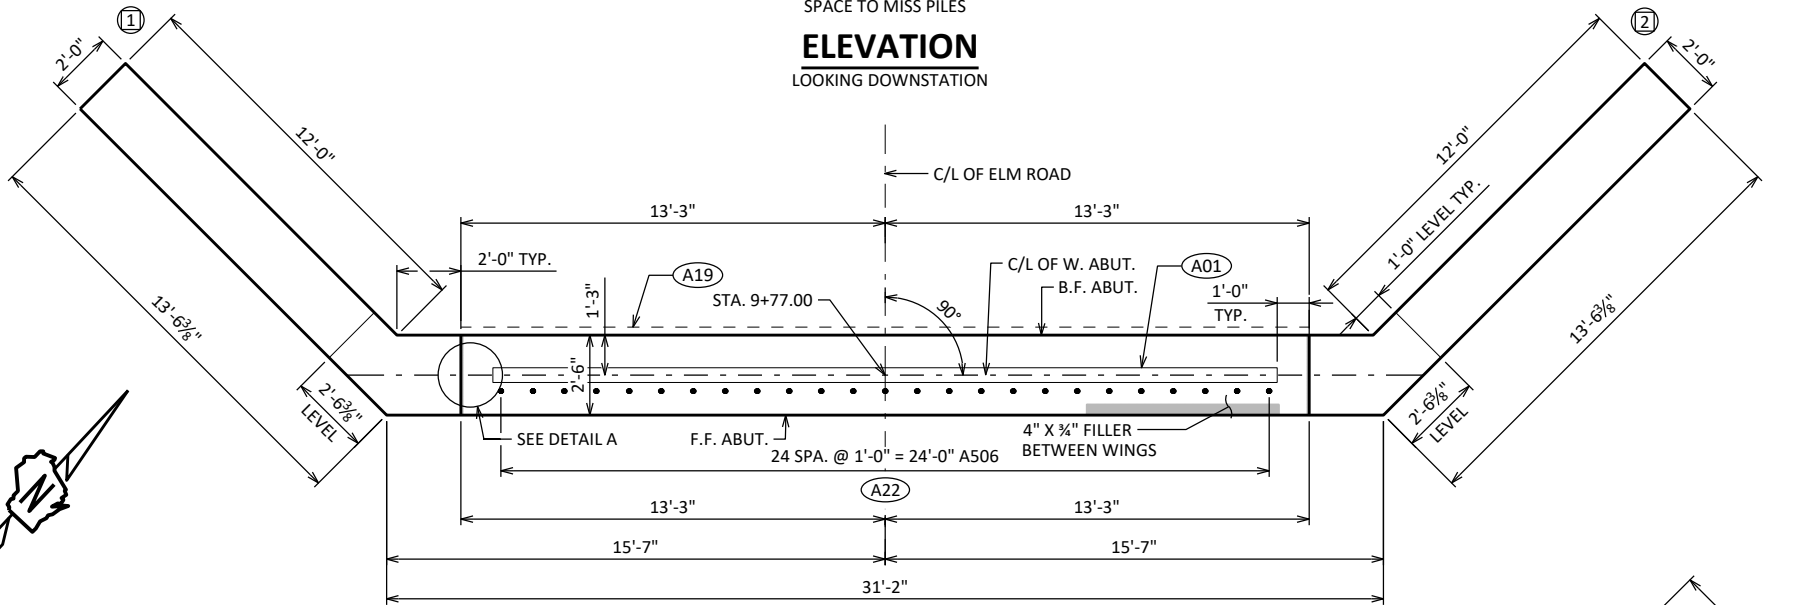

PLAN

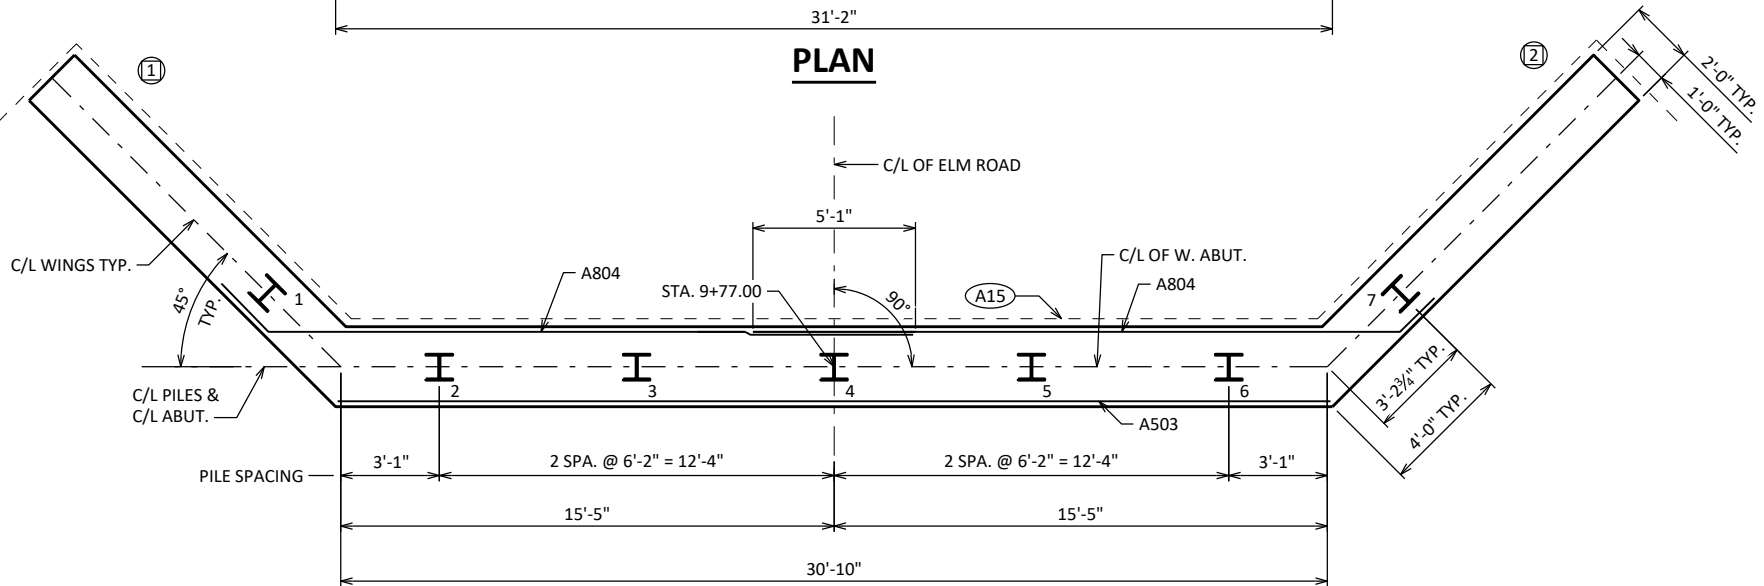


PILE PLAN

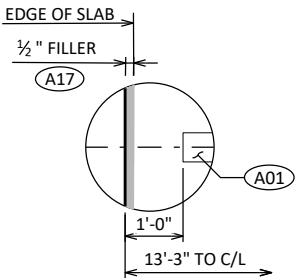

DETAIL A


- A01 CONST. JOINT: KEYWAY FORMED BY A BEVELED 2X6.
- A06 SUPPORT ABUTMENT ON HP 10 x 42 STEEL PILING (WITH PILE POINTS). ESTIMATED 40' LONG WITH A REQUIRED DRIVING RESISTANCE OF 150 TONS PER PILE.
- A15 PIPE UNDERDRAIN WRAPPED (6-INCH). SLOPE 0.5% MIN. TO SUITABLE DRAINAGE. RODENT SHIELD REQUIRED.
- A17 1/2" FILLER: SEAL ALL EXPOSED HORIZ. & VERT. SURFACES OF 1/2" FILLER WITH NON-STAINING GRAY NON-BITUMINOUS JOINT SEALER. (1" DEEP AND HOLD 1/8" BELOW SURFACE OF CONCRETE). EXTEND SEALER 3" BELOW GUTTER LINE AT INSIDE FACE.
- A19 18" RUBBERIZED MEMBRANE WATERPROOFING. SEAL ALL HORIZ. & VERT. JOINTS AT BACKFACE.
- A22 A506 BARS SPACED @ 1'-0" CNTRS. MAY BE PLACED AFTER CONCRETE IS POURED BUT BEFORE INITIAL SET HAS TAKEN PLACE. (EMBED 1'-0" INTO CONC.)
- ALTERNATE THE POSITION OF THE 90° AND 180° HOOKS AT EACH VERTICAL LAYER OF TIES.

NO.	DATE	REVISION	BY
STATE OF WISCONSIN DEPARTMENT OF TRANSPORTATION			
STRUCTURE B-22-313			
DRAWN BY		CLP	PLANS CK'D ERS
WEST ABUTMENT		SHEET 5 OF 13 31	

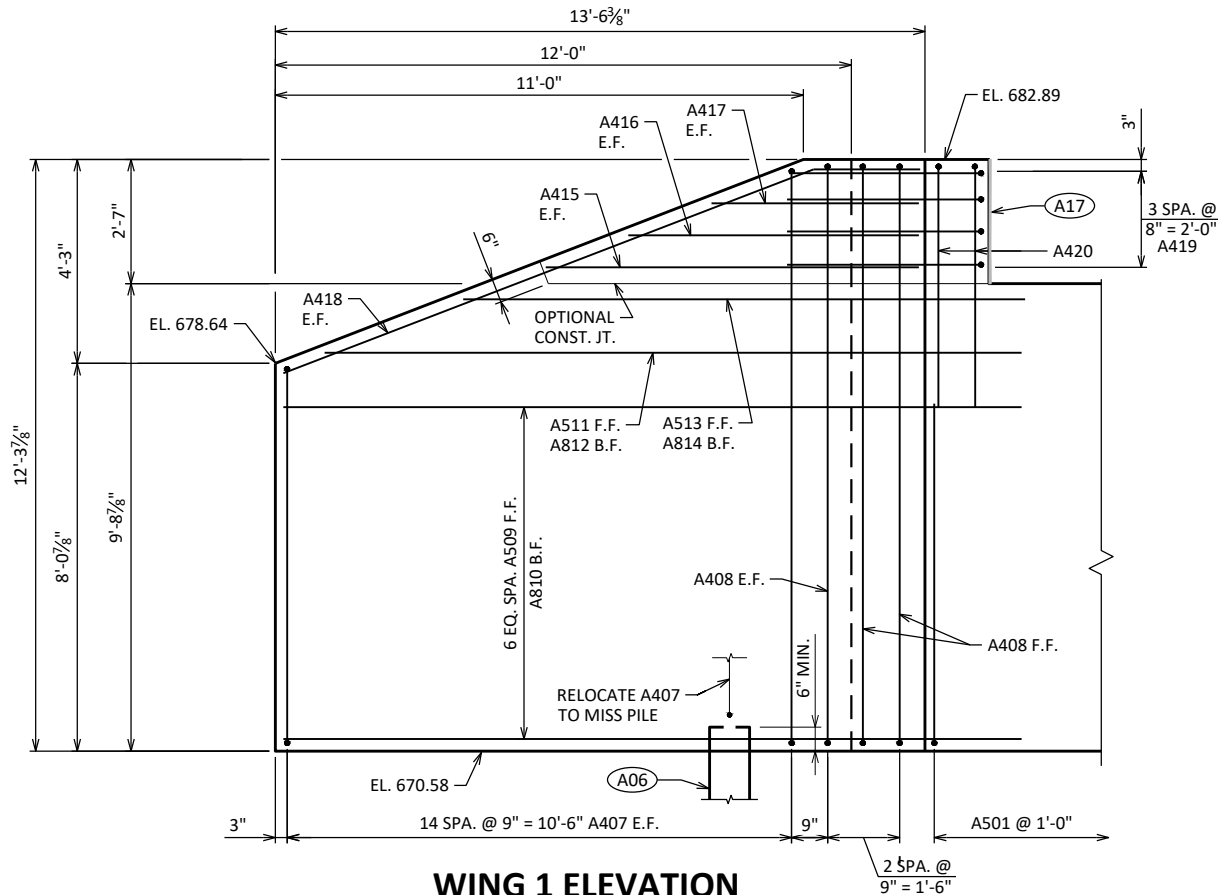


WING 1 ELEVATION

WING 1 SHOWN, WING 2 SIMILAR
SHOWING F.F. WING

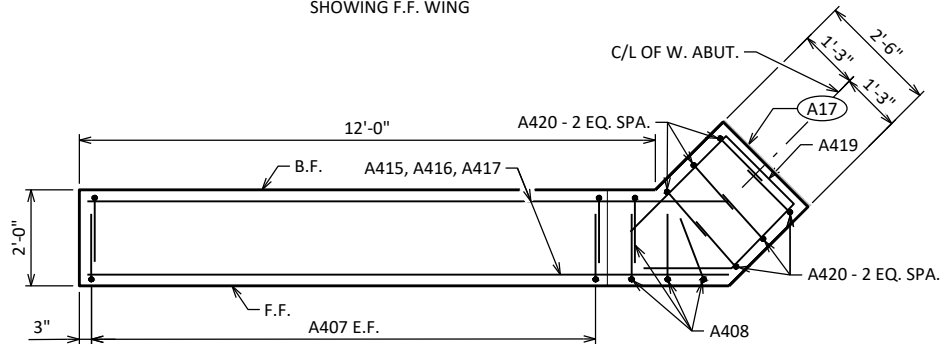


WING 1 PLAN

WING 1 SHOWN, WING 2 SIMILAR
SHOWING UPPER WING REINFORCEMENT

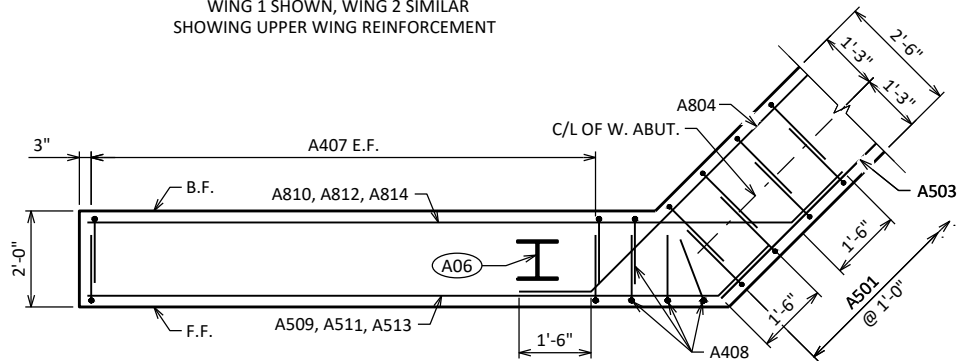

WING 1 PLAN


WING 1 SHOWN, WING 2 SIMILAR
SHOWING LOWER WING REINFORCEMENT

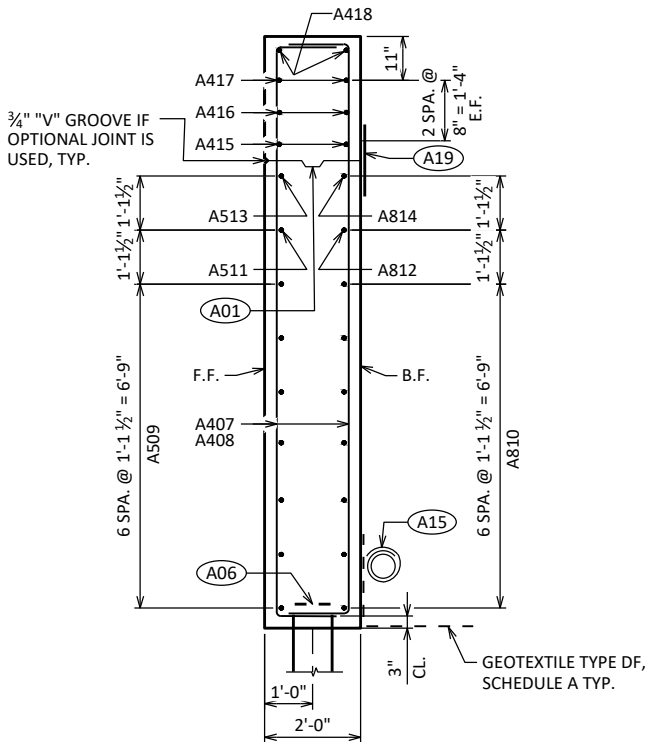

SECTION THRU WING


- (A01) OPTIONAL CONST. JOINT: KEYWAY FORMED BY A BEVELED 2X6. PROVIDE 3/4" "V" GROOVE ON F.F. OF WINGWALL IF JOINT IS USED.
- (A06) SUPPORT ABUTMENT ON HP 10 X 42 STEEL PILING (WITH PILE POINTS). ESTIMATED 40' LONG WITH A REQUIRED DRIVING RESISTANCE OF 150 TONS PER PILE.
- (A15) PIPE UNDERDRAIN WRAPPED (6-INCH). SLOPE 0.5% MIN. TO SUITABLE DRAINAGE. RODENT SHIELD REQUIRED.
- (A17) 1/2" FILLER: SEAL ALL EXPOSED HORIZ. & VERT. SURFACES OF 1/2" FILLER WITH NON-STAINING GRAY NON-BITUMINOUS JOINT SEALER. (1" DEEP AND HOLD 1/8" BELOW SURFACE OF CONCRETE). EXTEND SEALER 3" BELOW GUTTER LINE AT INSIDE FACE.
- (A19) 18" RUBBERIZED MEMBRANE WATERPROOFING, ONLY IF OPTIONAL CONSTRUCTION JOINT IS USED. COST INCIDENTAL TO BID ITEM "CONCRETE MASONRY STRUCTURES".

NO.	DATE	REVISION	BY
STATE OF WISCONSIN DEPARTMENT OF TRANSPORTATION			
STRUCTURE B-22-313			
DRAWN BY		CLP	PLANS CK'D ERS
WEST ABUTMENT WING DETAILS		SHEET 6 OF 13 32	

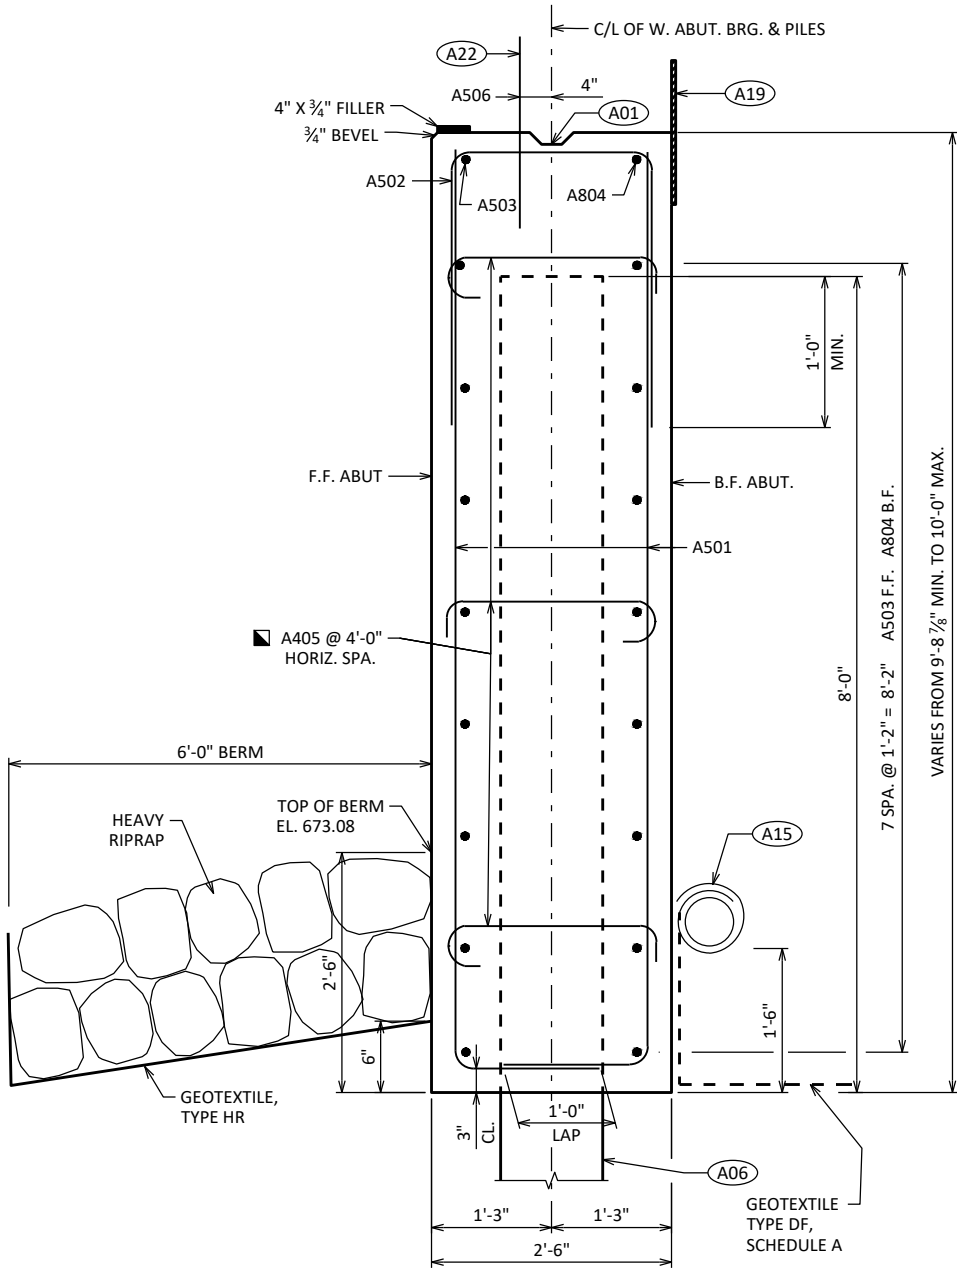

SECTION THRU BODY

- A01** CONST. JOINT: KEYWAY FORMED BY A BEVELED 2X6.
- A06** SUPPORT ABUTMENT ON HP 10 x 42 STEEL PILING (WITH PILE POINTS). ESTIMATED 40' LONG WITH A REQUIRED DRIVING RESISTANCE OF 150 TONS PER PILE.
- A15** PIPE UNDERDRAIN WRAPPED (6-INCH). SLOPE 0.5% MIN. TO SUITABLE DRAINAGE. RODENT SHIELD REQUIRED.
- A19** 18" RUBBERIZED MEMBRANE WATERPROOFING. SEAL ALL HORIZ. & VERT. JOINTS AT BACKFACE.
- A22** A506 BARS SPACED @ 1'-0" CNTRS. MAY BE PLACED AFTER CONCRETE IS POURED BUT BEFORE INITIAL SET HAS TAKEN PLACE. (EMBED 1'-0" INTO CONC.)
- ALTERNATE THE POSITION OF THE 90° AND 180° HOOKS AT EACH VERTICAL LAYER OF TIES.

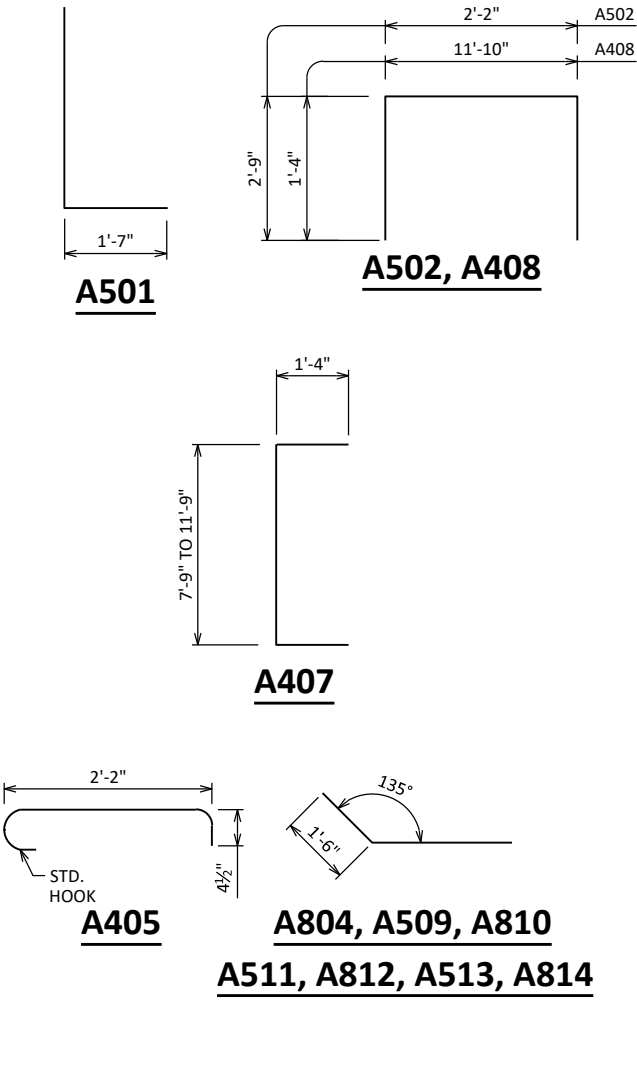

BAR SERIES TABLE

BUNDLE AND TAG EACH SERIES SEPARATELY.

BAR MARK	NO. REQ'D.	LENGTH
A407	4 SERIES OF 15	10'-3" TO 14'-3"

BILL OF BARS


NOTE: THE FIRST OR FIRST TWO DIGITS OF THE BAR MARK SIGNIFIES THE BAR SIZE.

BAR MARK	COAT	NO. REQ'D.	LENGTH	BENT	BAR SERIES	LOCATION
A501		64	10'-9"	X		ABUT BODY STIRRUPS
A502		32	7'-5"	X		ABUT BODY STIRRUPS - TOP U-BAR
A503		9	31'-0"			ABUT BODY HORIZ. - F.F.
A804		18	21'-9"	X		ABUT BODY HORIZ. - B.F.
A405		24	3'-0"	X		ABUT BODY TIE BARS
A506	X	25	2'-0"			ABUT BODY DOWEL BARS
A407	X	60	12'-3"	X	▲	WINGS 1 & 2 STIRRUPS
A408	X	8	14'-4"	X		WINGS 1 & 2 STIRRUPS
A509	X	14	14'-9"	X		WINGS 1 & 2 LOWER HORIZ. - F.F.
A810	X	14	16'-5"	X		WINGS 1 & 2 LOWER HORIZ. - B.F.
A511	X	2	13'-11"	X		WINGS 1 & 2 LOWER HORIZ. - F.F.
A812	X	2	15'-7"	X		WINGS 1 & 2 LOWER HORIZ. - B.F.
A513	X	2	11'-1"	X		WINGS 1 & 2 LOWER HORIZ. - F.F.
A814	X	2	12'-9"	X		WINGS 1 & 2 LOWER HORIZ. - B.F.
A415	X	4	7'-11"			WINGS 1 & 2 UPPER HORIZ.
A416	X	4	6'-3"			WINGS 1 & 2 UPPER HORIZ.
A417	X	4	4'-7"			WINGS 1 & 2 UPPER HORIZ.
A418	X	4	13'-11"	X		WINGS 1 & 2 UPPER DIAG.
A419	X	8	8'-2"	X		WINGS 1 & 2 TOP HORIZ. CORNER
A420	X	12	4'-11"	X		WINGS 1 & 2 TOP VERT. CORNER


BENDING DIMENSIONS ARE OUT TO OUT OF BARS.

▲ LENGTH SHOWN FOR BAR IS AN AVERAGE AND SHOULD ONLY BE USED FOR BAR WEIGHT CALCULATIONS. SEE BAR SERIES TABLE FOR ACTUAL LENGTHS.


NO.	DATE	REVISION	BY
STATE OF WISCONSIN DEPARTMENT OF TRANSPORTATION			
STRUCTURE B-22-313			
DRAWN BY		CLP	PLANS CK'D ERS
WEST ABUTMENT BILL OF BARS		SHEET 7 OF 13 33	

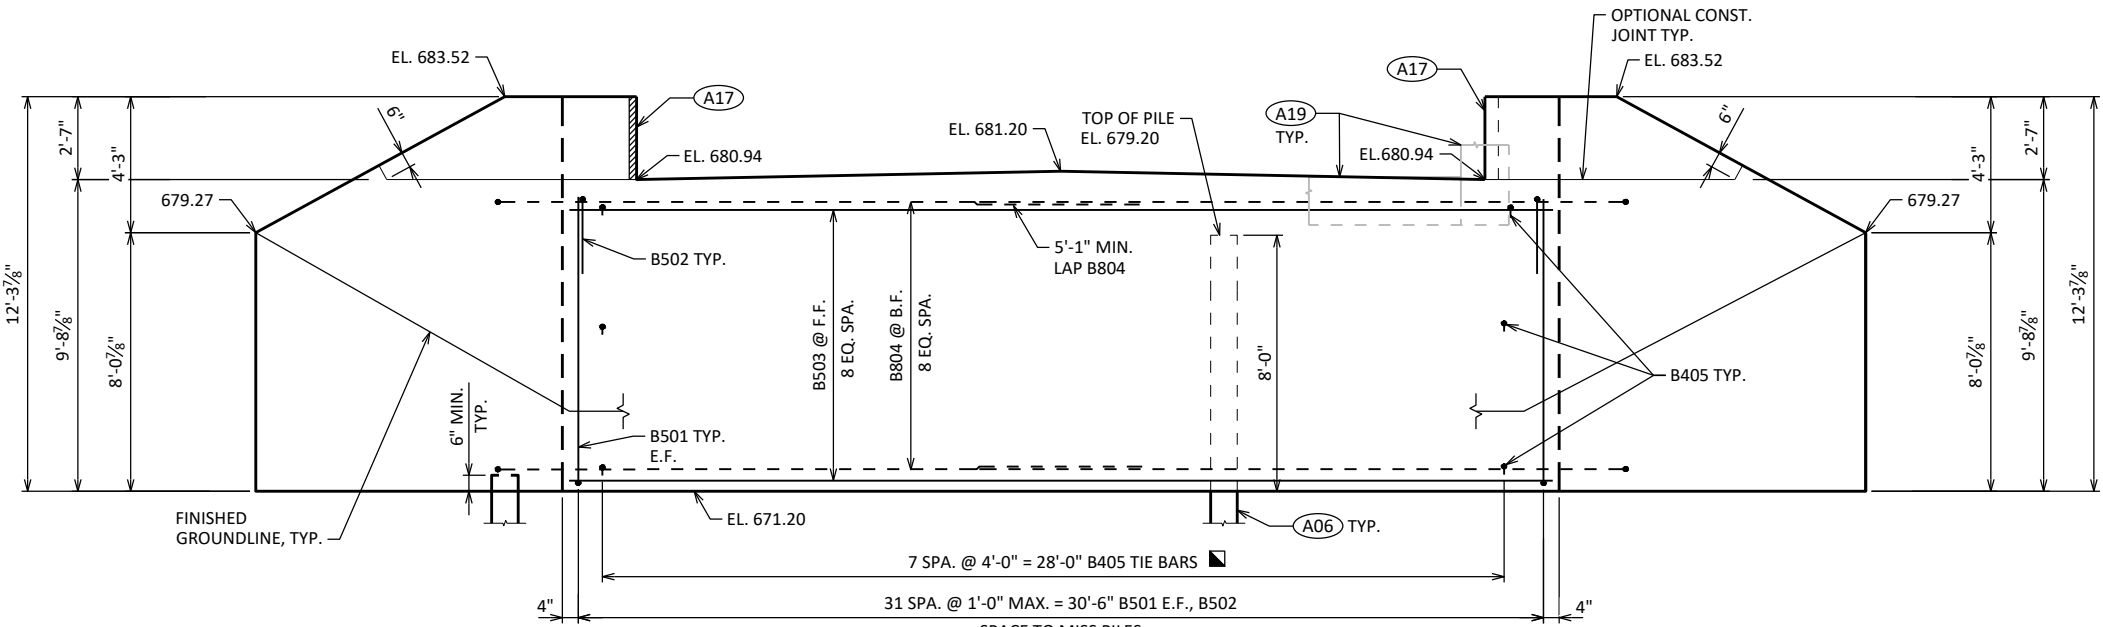


ELEVATION
LOOKING UPSTATION

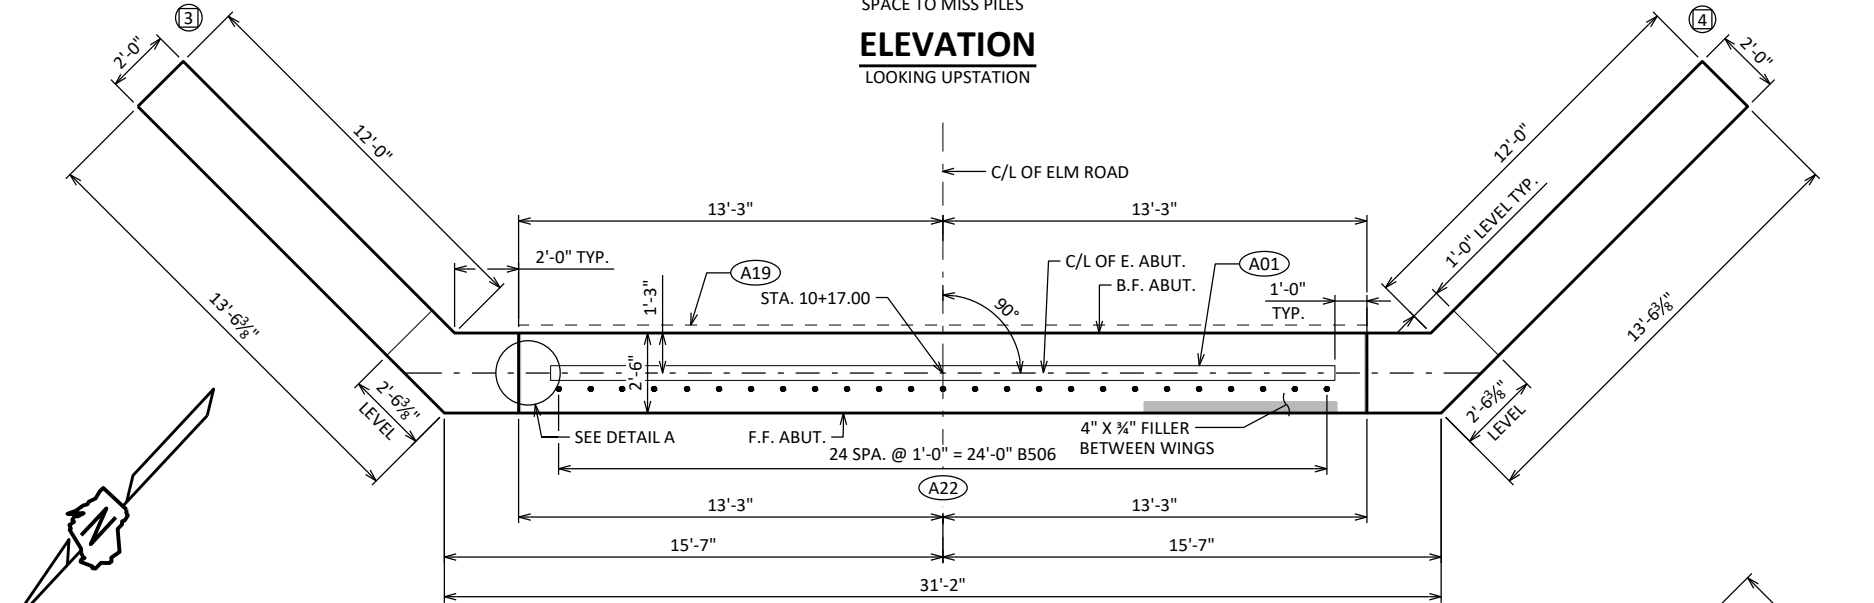

PLAN

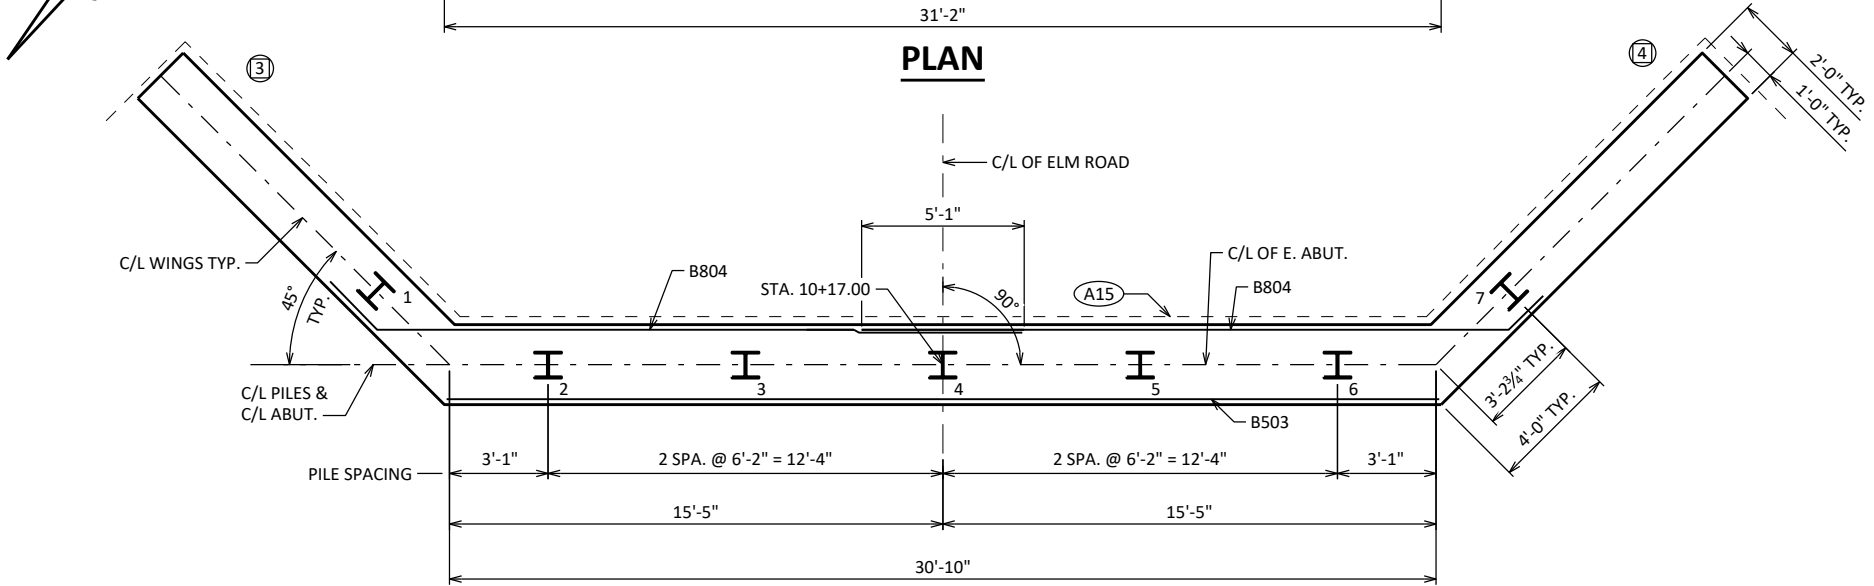





PILE PLAN

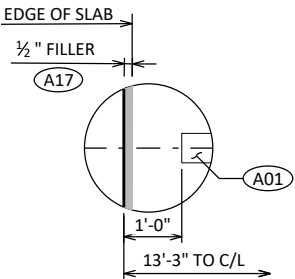

DETAIL A


- 30'
150
- (A01) CONST. JOINT: KEYWAY FORMED BY A BEVELED 2X6.
 - (A06) SUPPORT ABUTMENT ON HP 10 x 42 STEEL PILING (WITH PILE POINTS). ESTIMATED 30' LONG WITH A REQUIRED DRIVING RESISTANCE OF 150 TONS PER PILE.
 - (A15) PIPE UNDERDRAIN WRAPPED (6-INCH). SLOPE 0.5% MIN. TO SUITABLE DRAINAGE. RODENT SHIELD REQUIRED.
 - (A17) 1/2" FILLER: SEAL ALL EXPOSED HORIZ. & VERT. SURFACES OF 1/2" FILLER WITH NON-STAINING GRAY NON-BITUMINOUS JOINT SEALER. (1" DEEP AND HOLD 3/8" BELOW SURFACE OF CONCRETE). EXTEND SEALER 3" BELOW GUTTER LINE AT INSIDE FACE.
 - (A19) 18" RUBBERIZED MEMBRANE WATERPROOFING. SEAL ALL HORIZ. & VERT. JOINTS AT BACKFACE.
 - (A22) B506 BARS SPACED @ 1'-0" CNTRS. MAY BE PLACED AFTER CONCRETE IS POURED BUT BEFORE INITIAL SET HAS TAKEN PLACE. (EMBED 1'-0" INTO CONC.)
- ALTERNATE THE POSITION OF THE 90° AND 180° HOOKS AT EACH VERTICAL LAYER OF TIES.

NO.	DATE	REVISION	BY
STATE OF WISCONSIN DEPARTMENT OF TRANSPORTATION			
STRUCTURE B-22-313			
DRAWN BY		CLP	PLANS CK'D ERS
EAST ABUTMENT		SHEET 8 OF 13 34	

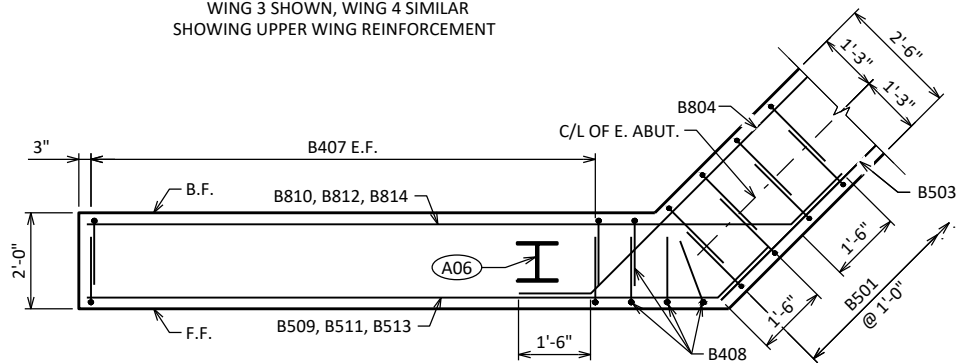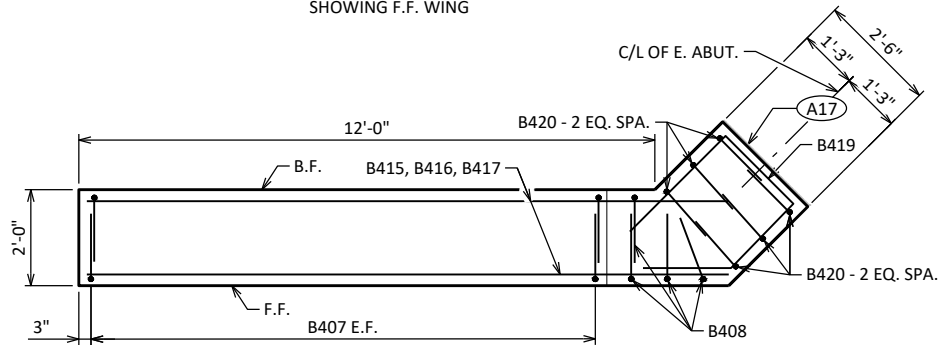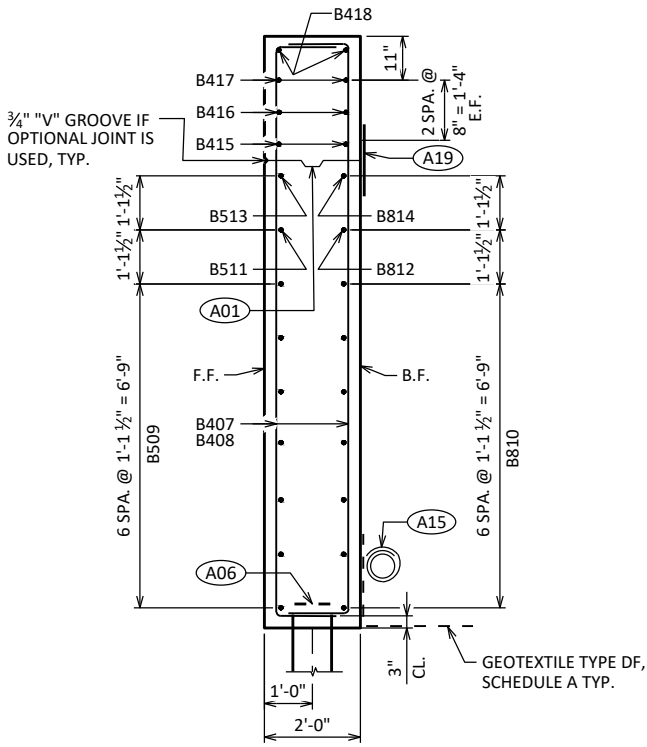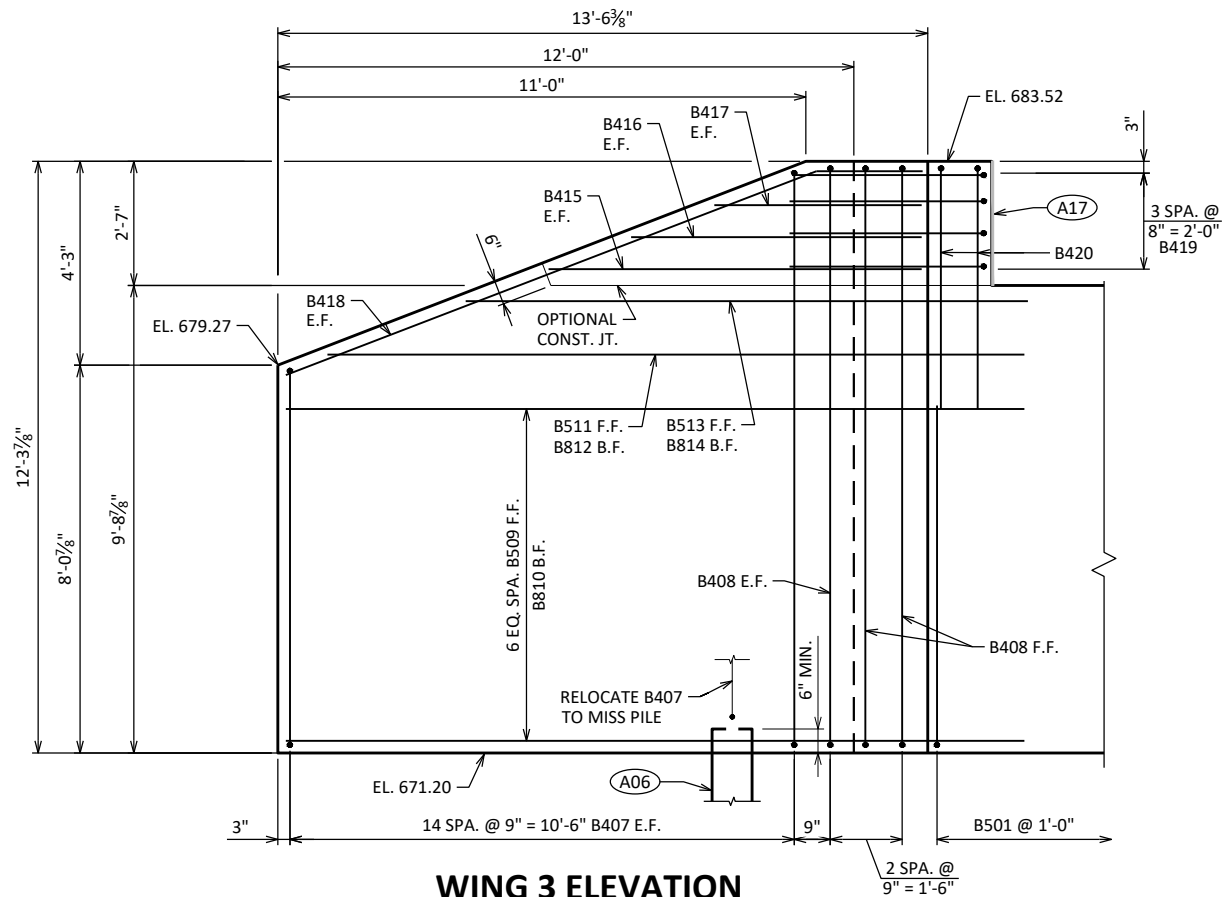





- A01 OPTIONAL CONST. JOINT: KEYWAY FORMED BY A BEVELED 2X6. PROVIDE 3/4" "V" GROOVE ON F.F. OF WINGWALL IF JOINT IS USED.
- A06 SUPPORT ABUTMENT ON HP 10 X 42 STEEL PILING (WITH PILE POINTS). ESTIMATED 30' LONG WITH A REQUIRED DRIVING RESISTANCE OF 150 TONS PER PILE.
- A15 PIPE UNDERDRAIN WRAPPED (6-INCH). SLOPE 0.5% MIN. TO SUITABLE DRAINAGE. RODENT SHIELD REQUIRED.
- A17 1/2" FILLER: SEAL ALL EXPOSED HORIZ. & VERT. SURFACES OF 1/2" FILLER WITH NON-STAINING GRAY NON-BITUMINOUS JOINT SEALER. (1" DEEP AND HOLD 1/2" BELOW SURFACE OF CONCRETE). EXTEND SEALER 3" BELOW GUTTER LINE AT INSIDE FACE.
- A19 18" RUBBERIZED MEMBRANE WATERPROOFING, ONLY IF OPTIONAL CONSTRUCTION JOINT IS USED. COST INCIDENTAL TO BID ITEM "CONCRETE MASONRY STRUCTURES".

NO.	DATE	REVISION	BY
STATE OF WISCONSIN DEPARTMENT OF TRANSPORTATION			
STRUCTURE B-22-313			
DRAWN BY		CLP	PLANS CK'D ERS
EAST ABUTMENT WING DETAILS		SHEET 9 OF 13 35	

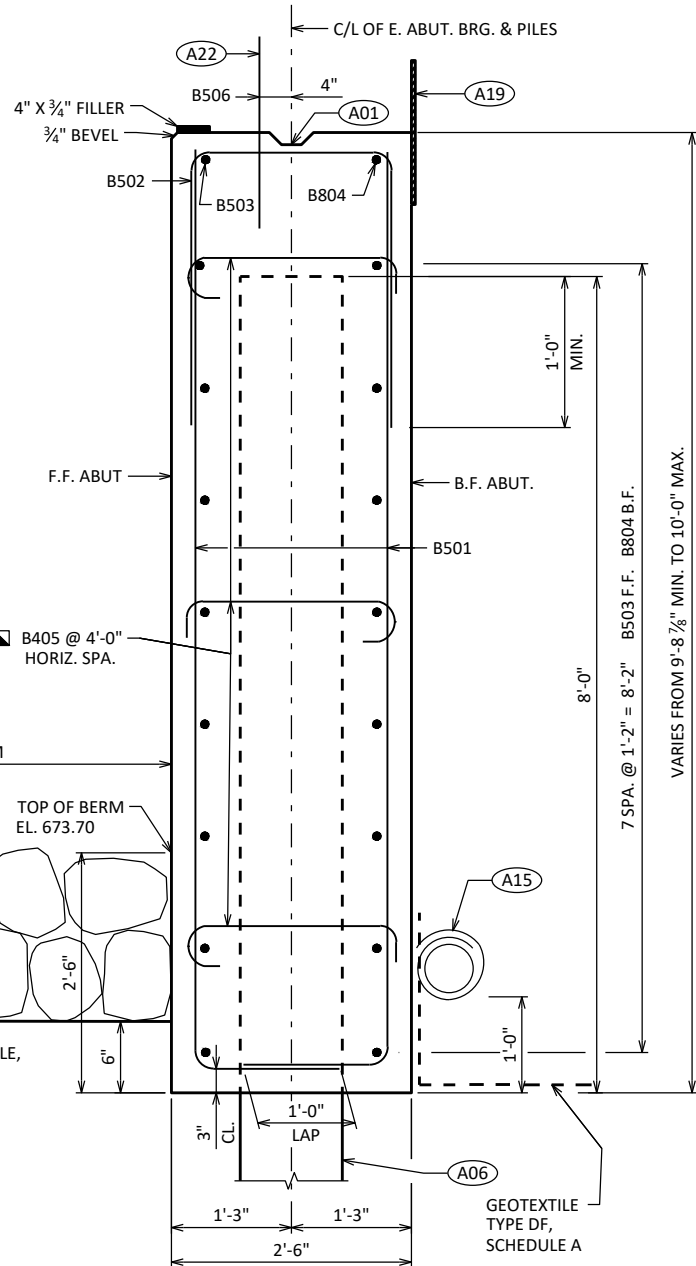

SECTION THRU BODY

- A01 CONST. JOINT: KEYWAY FORMED BY A BEVELED 2X6.
- A06 SUPPORT ABUTMENT ON HP 10 x 42 STEEL PILING (WITH PILE POINTS). ESTIMATED 30' LONG WITH A REQUIRED DRIVING RESISTANCE OF 150 TONS PER PILE.
- A15 PIPE UNDERDRAIN WRAPPED (6-INCH). SLOPE 0.5% MIN. TO SUITABLE DRAINAGE. RODENT SHIELD REQUIRED.
- A19 18" RUBBERIZED MEMBRANE WATERPROOFING. SEAL ALL HORIZ. & VERT. JOINTS AT BACKFACE.
- A22 B506 BARS SPACED @ 1'-0" CNTRS. MAY BE PLACED AFTER CONCRETE IS POURED BUT BEFORE INITIAL SET HAS TAKEN PLACE. (EMBED 1'-0" INTO CONC.)
- ALTERNATE THE POSITION OF THE 90° AND 180° HOOKS AT EACH VERTICAL LAYER OF TIES.

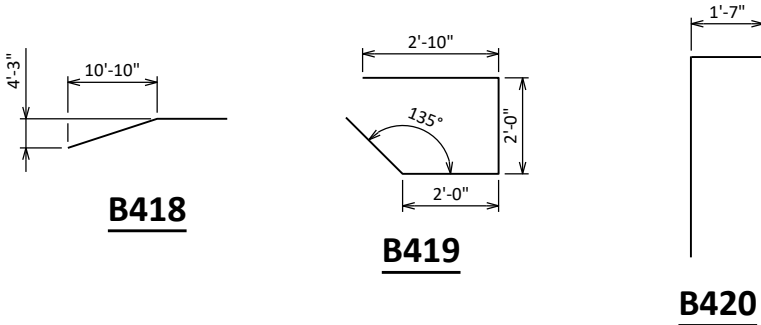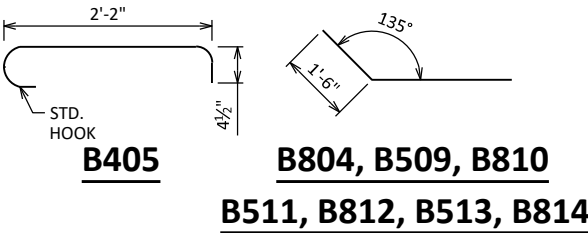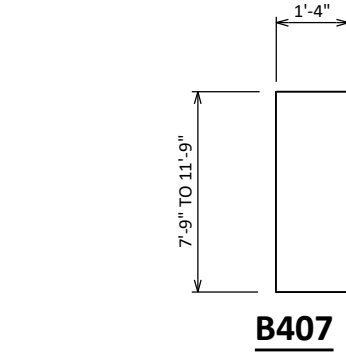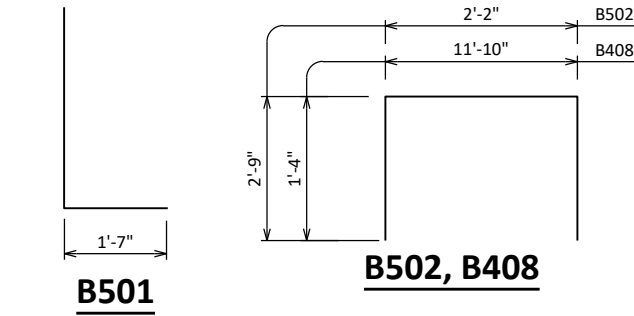

BAR SERIES TABLE

BUNDLE AND TAG EACH SERIES SEPARATELY.

BAR MARK	NO. REQ'D.	LENGTH
B407	4 SERIES OF 15	10'-3" TO 14'-3"

BILL OF BARS


NOTE: THE FIRST OR FIRST TWO DIGITS OF THE BAR MARK SIGNIFIES THE BAR SIZE.

BAR MARK	COAT	NO. REQ'D.	LENGTH	BENT	BAR SERIES	LOCATION
B501		64	10'-9"	X		ABUT BODY STIRRUPS
B502		32	7'-5"	X		ABUT BODY STIRRUPS - TOP U-BAR
B503		9	31'-0"			ABUT BODY HORIZ. - F.F.
B804		18	21'-9"	X		ABUT BODY HORIZ. - B.F.
B405		24	3'-0"	X		ABUT BODY TIE BARS
B506	X	25	2'-0"			ABUT BODY DOWEL BARS
B407	X	60	12'-3"	X	▲	WINGS 3 & 4 STIRRUPS
B408	X	8	14'-4"	X		WINGS 3 & 4 STIRRUPS
B509	X	14	14'-9"	X		WINGS 3 & 4 LOWER HORIZ. - F.F.
B810	X	14	16'-5"	X		WINGS 3 & 4 LOWER HORIZ. - B.F.
B511	X	2	13'-11"	X		WINGS 3 & 4 LOWER HORIZ. - F.F.
B812	X	2	15'-7"	X		WINGS 3 & 4 LOWER HORIZ. - B.F.
B513	X	2	11'-1"	X		WINGS 3 & 4 LOWER HORIZ. - F.F.
B814	X	2	12'-9"	X		WINGS 3 & 4 LOWER HORIZ. - B.F.
B415	X	4	7'-11"			WINGS 3 & 4 UPPER HORIZ.
B416	X	4	6'-3"			WINGS 3 & 4 UPPER HORIZ.
B417	X	4	4'-7"			WINGS 3 & 4 UPPER HORIZ.
B418	X	4	13'-11"	X		WINGS 3 & 4 UPPER DIAG.
B419	X	8	8'-2"	X		WINGS 3 & 4 TOP HORIZ. CORNER
B420	X	12	4'-11"	X		WINGS 3 & 4 TOP VERT. CORNER

BENDING DIMENSIONS ARE OUT TO OUT OF BARS.

▲ LENGTH SHOWN FOR BAR IS AN AVERAGE AND SHOULD ONLY BE USED FOR BAR WEIGHT CALCULATIONS. SEE BAR SERIES TABLE FOR ACTUAL LENGTHS.

NO.	DATE	REVISION	BY
STATE OF WISCONSIN DEPARTMENT OF TRANSPORTATION			
STRUCTURE B-22-313			
DRAWN BY		CLP	PLANS CK'D ERS
EAST ABUTMENT BILL OF BARS		SHEET 10 OF 13 36	

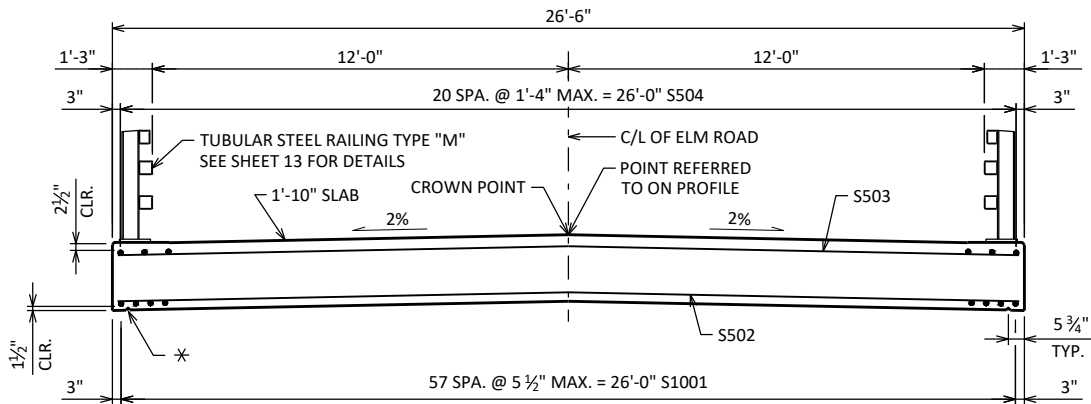


TYPICAL SECTION THRU BRIDGE

TOP TRANSVERSE BARS IN SLAB SHALL BE SUPPORTED BY INDIVIDUAL BAR CHAIRS AT 3'-0" CENTERS EACH WAY. BOTTOM LONGITUDINAL BARS SHALL BE SUPPORTED BY CONTINUOUS BAR CHAIRS AT APPROXIMATELY 4'-0" CENTERS.

ALL SLAB THICKNESS DIMENSIONS ARE MINIMUM. ANY TOLERANCE NECESSARY TO CORRECT CONSTRUCTION DISCREPANCIES ARE TO BE PLUS (+).

* 3/4" V-GROOVE. EXTEND V-GROOVE TO 6" FROM F.F. OF ABUT.

V-GROOVES ARE REQUIRED.

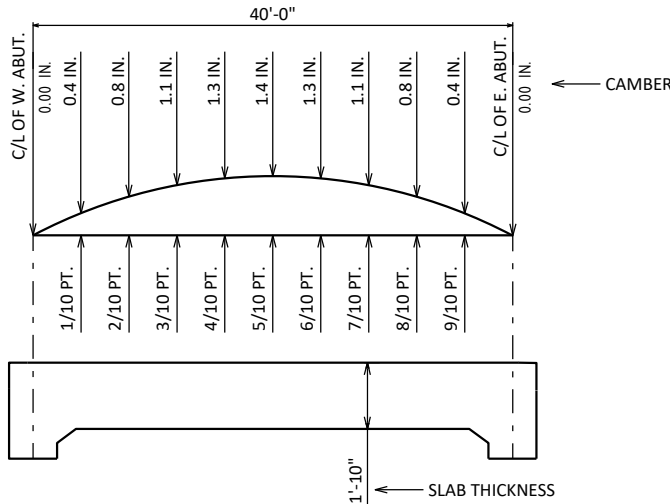

CAMBER AND SLAB THICKNESS DIAGRAM

CAMBER SHOWN IS BASED ON 3 TIMES DEAD LOAD DEFLECTIONS. CAMBER SPANS AS SHOWN TO PROVIDE FOR DEAD LOAD DEFLECTION AND FUTURE CREEP. CAMBER DOES NOT INCLUDE ALLOWANCE FOR FORM SETTLEMENT.

TO DETERMINE FALSEWORK ELEVATION AT EDGE OF SLAB, CROWN OR REFERENCE LINE FOLLOW THIS PROCEDURE:

	TOP OF SLAB ELEVATION AT FINAL GRADE
LESS	SLAB THICKNESS
PLUS	CAMBER
PLUS	FORM SETTLEMENT/DEFLECTION DUE TO PLACEMENT OF SLAB CONCRETE (TO BE COMPUTED BY THE CONTRACTOR)
EQUALS	TOP OF SLAB FALSEWORK ELEVATION

TOP OF SLAB ELEVATIONS


LOCATION	C/L W. ABUT.	1/10 PT.	2/10 PT.	3/10 PT.	4/10 PT.	5/10 PT.	6/10 PT.	7/10 PT.	8/10 PT.	9/10 PT.	C/L E. ABUT.
N. EDGE OF SLAB	682.89	682.95	683.02	683.08	683.14	683.20	683.27	683.33	683.39	683.46	683.52
C/L OF ELM ROAD	683.16	683.22	683.28	683.34	683.41	683.47	683.53	683.60	683.66	683.72	683.78
S. EDGE OF SLAB	682.89	682.95	683.02	683.08	683.14	683.20	683.27	683.33	683.39	683.46	683.52

BILL OF BARS

NOTE: THE FIRST OR FIRST TWO DIGITS OF THE BAR MARK SIGNIFIES THE BAR SIZE.

BAR MARK	COAT	NO. REQ'D.	LENGTH	BENT	BAR SERIES	LOCATION
S1001	x	58	36'-8"			SLAB LONG. BOT.
S502	x	64	26'-2"			SLAB TRANS. BOT.
S503	x	64	26'-2"			SLAB TRANS. TOP
S504	x	21	42'-2"			SLAB LONG. TOP
S505	x	54	7'-5"	X		SLAB @ ABUT. DIAPHRAGM STIRRUPS
S506	x	4	26'-2"			SLAB @ ABUT. DIAPHRAGM TRANS.
S607	x	32	11'-8"	X		SLAB @ RAIL POSTS
S608	x	48	6'-0"			SLAB @ INT. RAIL POSTS
S609	x	16	4'-8"	X		SLAB @ END RAIL POSTS

BENDING DIMENSIONS ARE OUT TO OUT OF BARS.


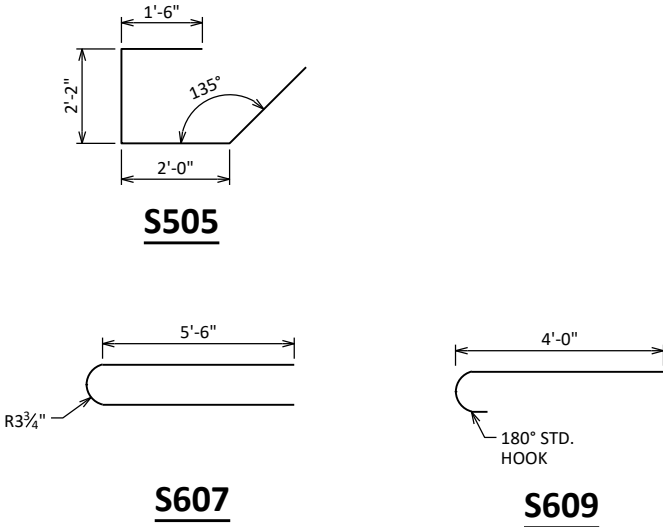


SURVEY TOP OF SLAB ELEVATIONS

	ABUTMENT	5/10 PT.	ABUTMENT
W. EDGE OF SLAB			
C/L OF ELM ROAD			
E. EDGE OF SLAB			

PRIOR TO RELEASING SLAB FORMWORK, TAKE TOP OF SLAB ELEVATIONS AT THE C/L OF SUBSTRUCTURES, AND AT 5/10 PTS. TO VERIFY CAMBER. TAKE ELEVATIONS ALONG EDGE OF SLAB AND C/L. RECORD ELEVATIONS IN THE TABLE ABOVE FOR THE "AS BUILT" PLANS.

NO.	DATE	REVISION	BY
STATE OF WISCONSIN DEPARTMENT OF TRANSPORTATION			
STRUCTURE B-22-313			
DRAWN BY		CLP	PLANS CK'D ERS
SUPERSTRUCTURE		SHEET 11 OF 13 37	

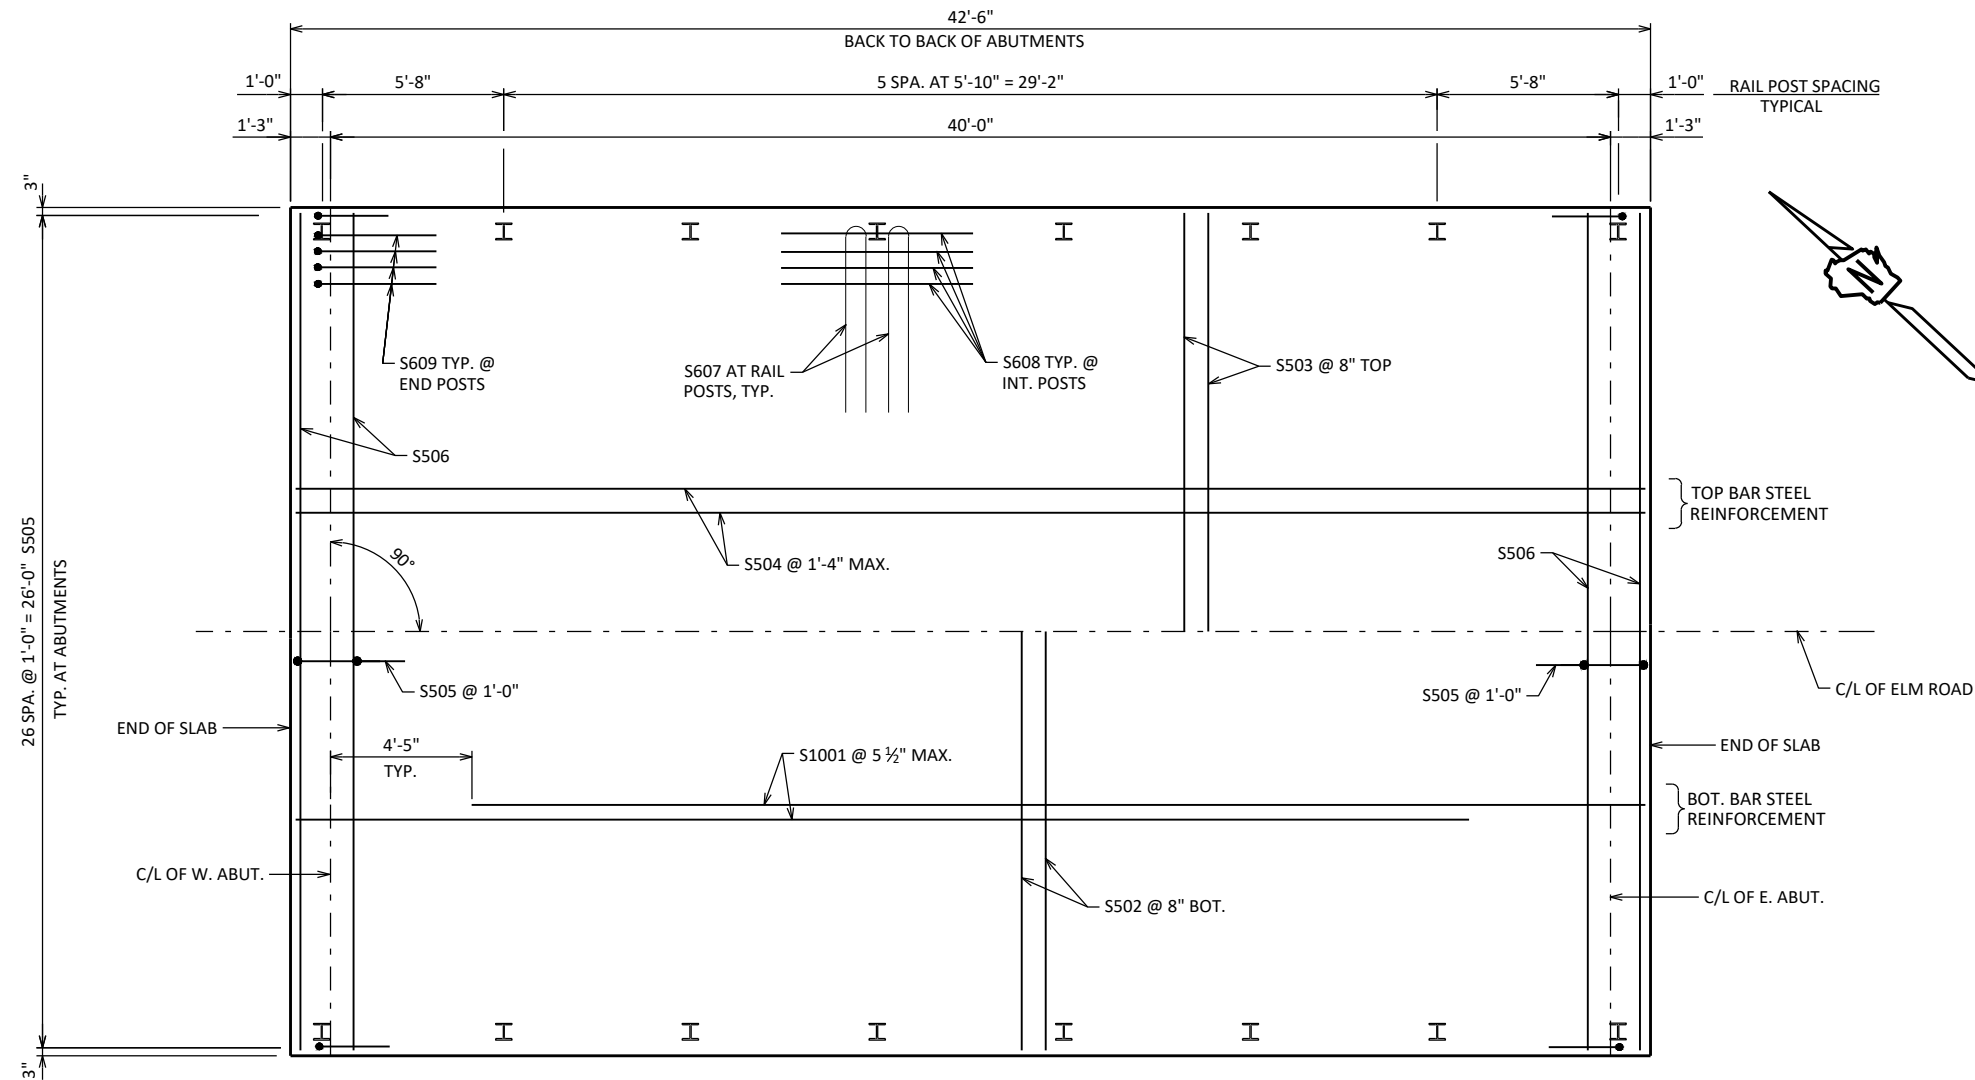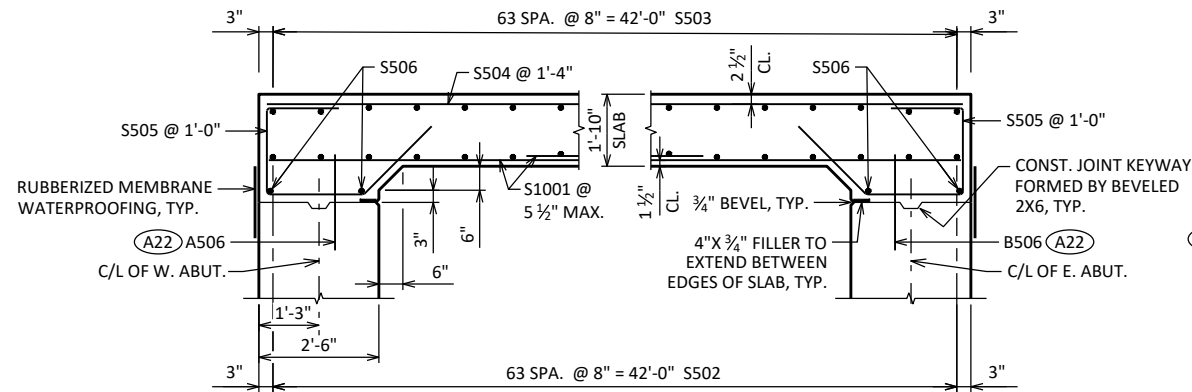**PLAN****LONGITUDINAL SECTION**

DIMENSIONS ARE GIVEN PARALLEL TO C/L
ROADWAY UNLESS OTHERWISE NOTED.

(A22) A506, B506 BARS SPACED @ 1'-0" CNTRS. MAY BE
PLACED AFTER CONCRETE IS POURED BUT BEFORE
INITIAL SET HAS TAKEN PLACE. (EMBED 1'-0" INTO
CONC.)

NO.	DATE	REVISION	BY
STATE OF WISCONSIN DEPARTMENT OF TRANSPORTATION			
STRUCTURE B-22-313			
DRAWN BY		CLP	PLANS CK'D ERS
SUPERSTRUCTURE PLAN		SHEET 12 OF 13 38	

- ① W6 X 25 WITH $1\frac{1}{8}"$ X $1\frac{1}{2}"$ HORIZ. SLOTS ON EACH SIDE OF POST FOR BOLT NO. 6. CUT BOTTOM OF POST TO MATCH CROSS SLOPE OF ROADWAY. PLACE POST VERTICAL. PLACE POSTS NORMAL TO GRADE LINE.
- ② PLATE $1\frac{1}{4}"$ X $11\frac{3}{4}"$ X $1'-8"$ WITH $1\frac{1}{16}"$ DIA. OVERSIZED HOLES FOR ANCHOR BOLTS NO. 3. WELD TO NO. 1 AS SHOWN.
- ③ ASTM A449 - $1\frac{1}{2}"$ DIA. ANCHOR BOLTS WITH NUT AND HARDENED WASHER (ALL GALVANIZED). 5 REQ'D. PER POST. THREAD 3" AND PLACE NORMAL TO PLATE NO. 2. CHAMFER TOP OF BOLTS BEFORE TREADING. USE $1'-9"$ LONG IN ABUTMENT WINGS. AT POSTS ON CONCRETE SLAB SUPERSTRUCTURES WHERE THE SLAB THICKNESS IS $> 16"$ USE $1'-3"$ LONG. USE $10\frac{1}{2}"$ LONG AT ALL OTHER LOCATIONS. (AN EQUIVALENT THREADED ROD WITH NUTS AND HARDENED WASHERS MAY BE SUBSTITUTED FOR ANCHOR BOLTS IN WINGS IF REQ'D. FOR CONSTRUCTABILITY.)

- (4) $\frac{3}{8}$ " X 11" X 1'-8" ANCHOR PLATE (GALVANIZED WITH $\frac{1}{16}$ " DIA. HOLES FOR ANCHOR BOLTS NO. 3
- (5) TS 5 X 4 X 0.25 STRUCTURAL TUBING. ATTACH TO NO. 1 WITH NO. 6.
- (5A) TS 5 X 5 X 0.25 STRUCTURAL TUBING. ATTACH TO NO. 1 WITH NO. 6.
- (6) $\frac{7}{8}$ " DIA. A325 SLOTTED ROUND HEAD BOLT WITH NUT, $\frac{3}{16}$ " X $1\frac{3}{8}$ " X $1\frac{3}{8}$ " MIN. WASHER, AND LOCK WASHER (2 REQ'D. AT EACH RAIL TO POST LOCATION.)
- (7) $\frac{1}{2}$ " THK. BACK-UP PLATE WITH 2 - $\frac{7}{8}$ " X $1\frac{1}{2}$ " THREADED SHOP WELDED STUDS (NO. 12). BOLT TO RAIL AS SHOWN IN DETAIL. REQUIRED AT THRIE BEAM GUARD RAIL ATTACHMENTS ONLY. PLACE SYMMETRICALLY ABOUT TUBES NO. 5A.
- (8) 1" DIA. HOLES IN PLATE NO. 7 & TUBES NO. 5A FOR $\frac{7}{8}$ " DIA. A325 BOLTS WITH HEX NUTS AND WASHERS. 6 HOLES IN TUBES AND PLATE NO. 7.
- (9) SPLICE SLEEVE FABRICATED FROM $\frac{1}{4}$ " PLATE. PROVIDE "SLIDING FIT".
- (10) $\frac{3}{8}$ " X $3\frac{3}{8}$ " X 2'-4" PLATE. 2 PER RAIL. USED IN NO. 5 & 5A.
- (10A) $\frac{3}{8}$ " X $2\frac{5}{8}$ " X 2'-4" PLATE USED IN NO. 5, $\frac{3}{8}$ " X $3\frac{3}{8}$ " X 2'-4" PLATE USED IN NO. 5A. 2 PER RAIL.
- (11) $\frac{7}{8}$ " DIA. A325 ROUND HEAD BOLT WITH NUT, WASHER, AND LOCK WASHER. USE $1\frac{1}{16}$ " X $1\frac{1}{4}$ " LONGIT. SLOTTED HOLES IN PLATE NO. 10A. AT FIELD JOINTS AND $1\frac{3}{16}$ " X $2\frac{1}{2}$ " MIN. LONGIT. SLOTTED HOLES AT EXP. JOINTS IN PLATE NO. 10A. PROVIDE $1\frac{1}{16}$ " DIA. ROUND HOLES IN TUBES NO. 5 AND NO. 5A.
- (12) $\frac{7}{8}$ " DIA. X $1\frac{1}{2}$ " LONG THREADED SHOP WELDED STUDS (2 REQ'D).
- (13) $\frac{3}{8}$ " X 8" X 1'-6" PLATE. BOLT TO RAIL AS SHOWN IN DETAIL. REQ'D. AT THRIE BEAM GUARD RAIL ATTACHMENTS ONLY. PLACE SYM. ABOUT TUBES NO. 5A.
- (14) $\frac{7}{8}$ " DIA. X 2" LONG A325 HEX BOLT WITH NUT AND WASHER (5 REQ'D.).
- (15) 1" DIA. HOLES IN TUBES NO. 5A FOR $\frac{7}{8}$ " DIA. A325 ROUND HEAD BOLT WITH NUT, WASHER AND LOCK WASHER (4 REQ'D.). 4 HOLES IN TUBES.

1. BID ITEM SHALL BE "RAILING TUBULAR TYPE M" WHICH INCLUDES ALL ITEMS SHOWN.
2. RAIL POST AND BASE PLATES SHALL CONFORM TO THE REQUIREMENTS OF ASTM A709 GRADE 50. HOLLOW RAILING STRUCTURAL TUBING SHALL CONFORM TO THE REQUIREMENTS OF ASTM A500 GRADE B OR C WITH A CERTIFIED FY = 50 KSI. ANCHOR PLATES, AND SPLICE TUBE PLATES SHALL CONFORM TO THE REQUIREMENTS OF ASTM A709 GRADE 36.
3. THE NUT SECURING THE POST BASE PLATE TO THE CONCRETE SHALL BE TIGHTENED TO A SNUG FIT AND GIVEN AN ADDITIONAL $\frac{1}{8}$ TURN.
4. RAILS SHALL BE CONTINUOUS OVER A MINIMUM OF THREE (3) POSTS WITHOUT SPLICES WHERE POSSIBLE. RAILS SHALL BE SPLICED IN A PANEL OVER EXPANSION JOINTS.
5. ENDS OF TUBE SECTIONS SHALL BE SAWED. GRIND SMOOTH EXPOSED EDGES. ALL CUT ENDS SHALL BE TRUE AND SMOOTH.
6. WELD IS THE SAME ON BOTH FLANGES. FLANGE WELD DOES NOT REQUIRE MAGNETIC PARTICLE TESTING.
7. FILL BOLT SLOT OPENINGS IN POST SHIMS AND PLATE NO. 2 AND CAULK AROUND PERIMETER OF PLATE NO. 2 WITH NON-STAINING GRAY NON-BITUMINOUS JOINT SEALER. STEEL POST SHIMS MAY BE USED UNDER POSTS WHERE REQ'D. FOR ALIGNMENT.
8. POST BASE PLATES SHALL BE FLAT WITH ALL SURFACES SMOOTH AND FREE FROM WARP AND ALL EDGES SMOOTH, STRAIGHT AND VERTICAL. ALL PLATE CUTS SHALL BE MACHINE OR MACHINE FLAME CUT.
9. ALL MATERIAL SHALL BE GALVANIZED AFTER FABRICATION. PRIOR TO GALVANIZING, ALL STEEL RAILING POSTS & STEEL TUBING SHALL BE GIVEN A NO. 6 BLAST CLEANING BY SSPC SPECIFICATIONS.



LOCATION MUST BE SHOWN
ON SHOP DRAWINGS



AT BEAM GUARD ATTACHMENT



THREE BEAM RAIL ATTACHMENT



THREE BEAM RAIL ATTACHMENT



NOTE: CONNECTIONS AT LOWER RAILS SHOWN.
CONNECTIONS AT TOP RAIL SIMILAR.



AT BEAM GUARD ATTACHMENT

▲ TIE TO TOP MAT OF STEEL.


* ANCHOR BOLT ASSEMBLY MAY BE TACK WELDED, EITHER IN THE SHOP, OR IN THE FIELD AFTER THE ANCHOR PLATE IS PLACED.

NO.	DATE	REVISION	BY
STATE OF WISCONSIN DEPARTMENT OF TRANSPORTATION			
STRUCTURE B-22-313			
		DRAWN BY	PLANS CK'D ERS
TUBULAR STEEL RAILING TYPE "M"		SHEET 13 OF 13	
		39	

ELM RD COMPUTER EARTHWORK

Station	Distance	Area (SF)			Incremental Vol (CY) (Unadjusted)			Cumulative Vol (CY)			Mass Ordinate
		Unusable			Unusable			Unusable		Expanded	
		Cut	Cut	Fill	Cut	Cut	Fill	Cut	Cut	Fill	
					Note 1	Note 2	Note 3	Note 1	Note 2	Note 3	Note 4
9+05	--	0.0	0.0	0.0	--	--	--	--	--	--	--
9+25	20	38.2	3.0	27.5	14	2	10	14	2	13	1
9+50	25	34.3	3.0	38.3	34	3	30	48	5	52	-4
Bridge											
9+97	--	0.0	0.0	0.0	--	--	--	--	--	--	--
10+50	53	32.7	3.0	48.2	32	3	47	80	8	113	-33
10+75	25	36.7	3.0	35.4	32	3	39	112	11	164	-52
					112	11	126				


Note 1 - Cut	Includes usable & unusable cut
Note 2 - Unusable Cut	Existing asphalt pavement. Not to be used inside the 1:1 road core.
Note 3 - Expanded Fill	Volume needed to be filled = Fill * 1.30
Note 4 - Mass Ordinate	(Cut) - (Expanded Fill)

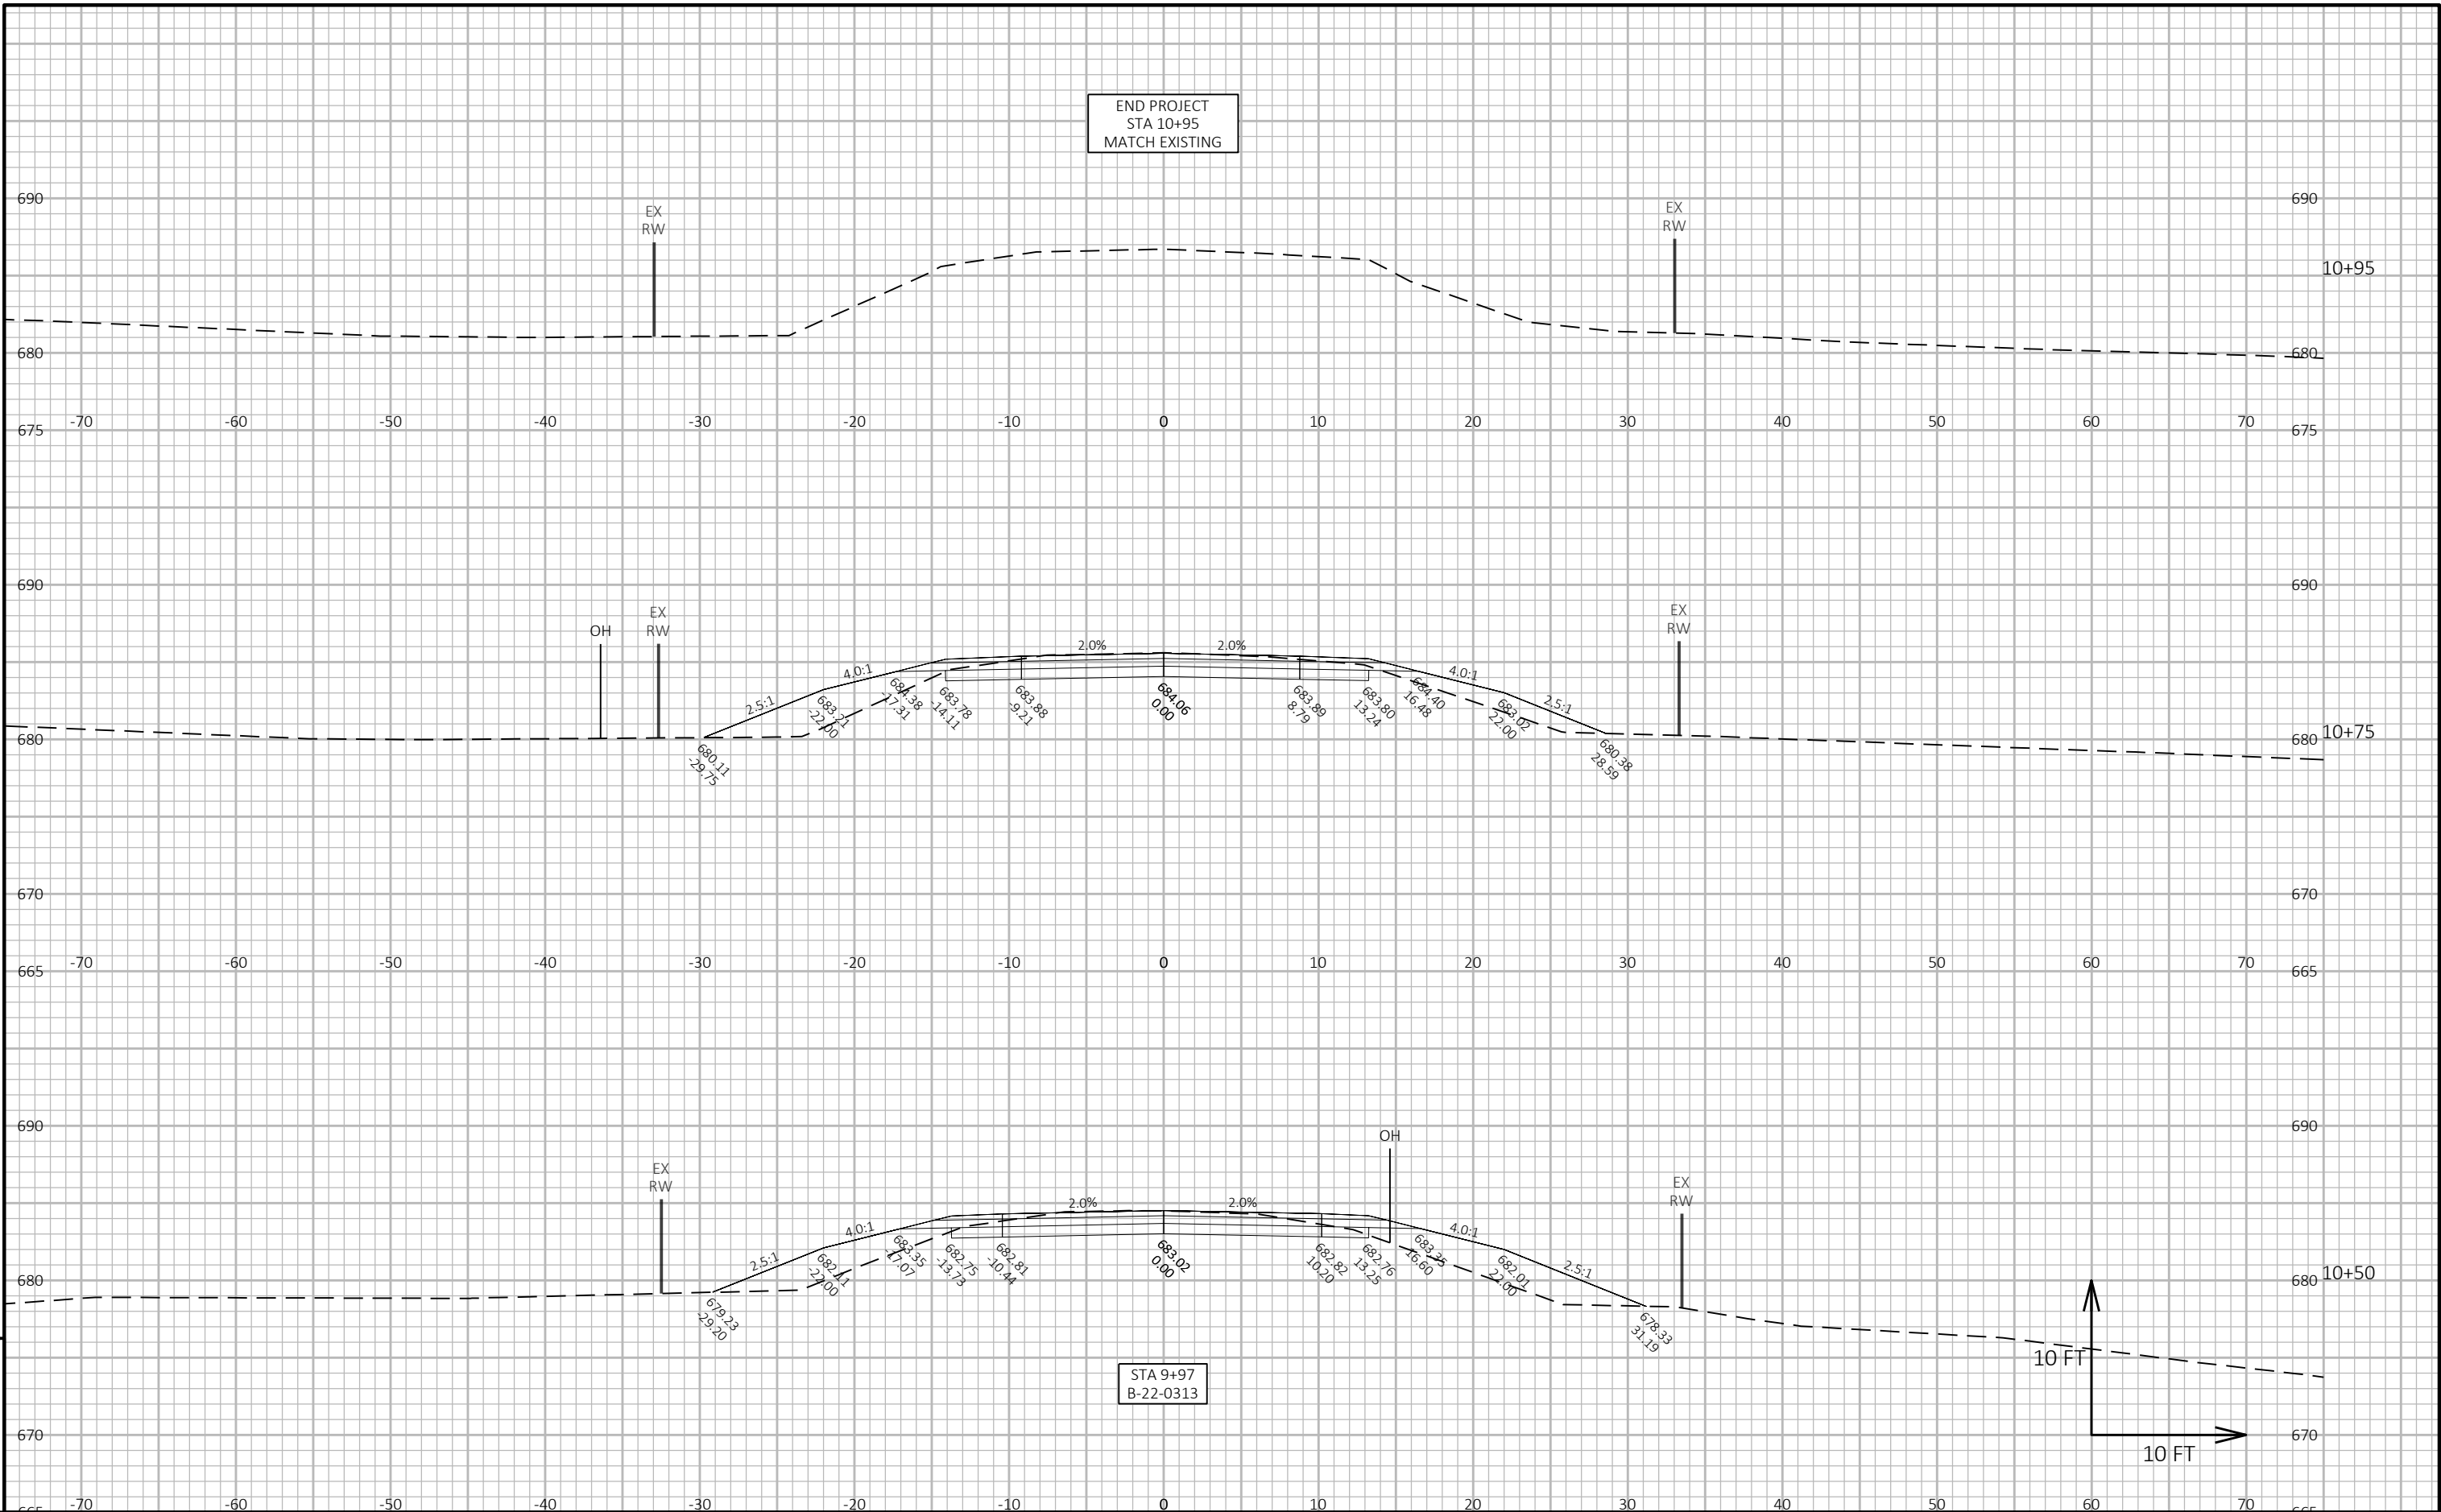

9

9

Notes

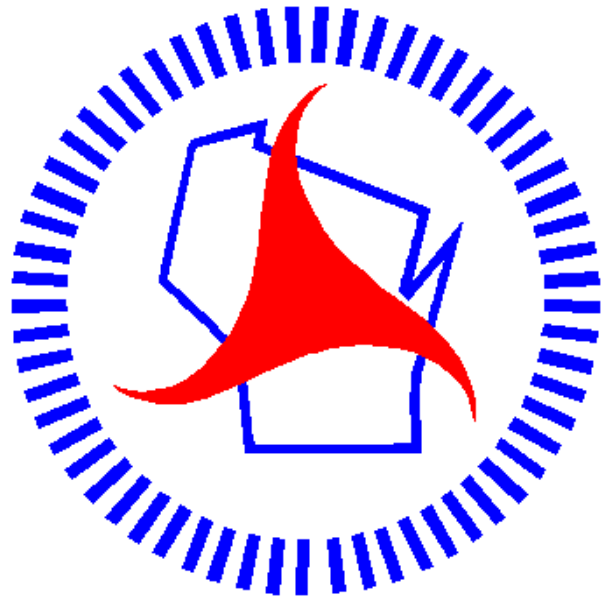

Wisconsin Department of Transportation

Dedicated people creating transportation solutions through innovation and exceptional service.

<http://www.dot.wisconsin.gov>