

WIS

PROJECT ID:
WITH: N/A

6886-02-72

COUNTY:
WAUPACA

NOVEMBER 2026

ORDER OF SHEETS

Section No.	1	Title
Section No.	2	Typical Sections and Details
Section No.	3	Estimate of Quantities
Section No.	3	Miscellaneous Quantities
Section No.	4	Right of Way Plat
Section No.	5	Plan and Profile
Section No.	6	Standard Detail Drawings
Section No.	7	Sign Plates
Section No.	8	Structure Plans
Section No.	9	Computer Earthwork Data
Section No.	9	Cross Sections

TOTAL SHEETS = 54



25

DESIGN DESIGNATION 6886-02-02

A.A.D.T.	2027	=	222
A.A.D.T.	2047	=	236
D.H.V.		=	24
D.D.		=	50/50
T.		=	20.0%
DESIGN SPEED		=	55 MPH
ESALS		=	110,000

CONVENTIONAL SYMBOLS

PLAN	
CORPORATE LIMITS	
PROPERTY LINE	
LOT LINE	
LIMITED HIGHWAY EASEMENT	
EXISTING RIGHT OF WAY	
PROPOSED OR NEW R/W LINE	
SLOPE INTERCEPT	
REFERENCE LINE	
EXISTING CULVERT	
PROPOSED CULVERT (Box or Pipe)	
COMBUSTIBLE FLUIDS	
MARSH AREA	
WOODED OR SHRUB AREA	

PROFILE	
GRADE LINE	
ORIGINAL GROUND	
MARSH OR ROCK PROFILE (To be noted as such)	
SPECIAL DITCH	
GRADE ELEVATION	
CULVERT (Profile View)	
UTILITIES	
ELECTRIC	
FIBER OPTIC	
GAS	
SANITARY SEWER	
STORM SEWER	
TELEPHONE	
WATER	
UTILITY PEDESTAL	
POWER POLE	
TELEPHONE POLE	

STATE OF WISCONSIN DEPARTMENT OF TRANSPORTATION


PLAN OF PROPOSED IMPROVEMENT

T DUPONT, QUARTERLINE ROAD

S BR PIGEON RIVER BRIDGE, B-68-0153

LOC STR
WAUPACA COUNTY

STATE PROJECT NUMBER
6886-02-72

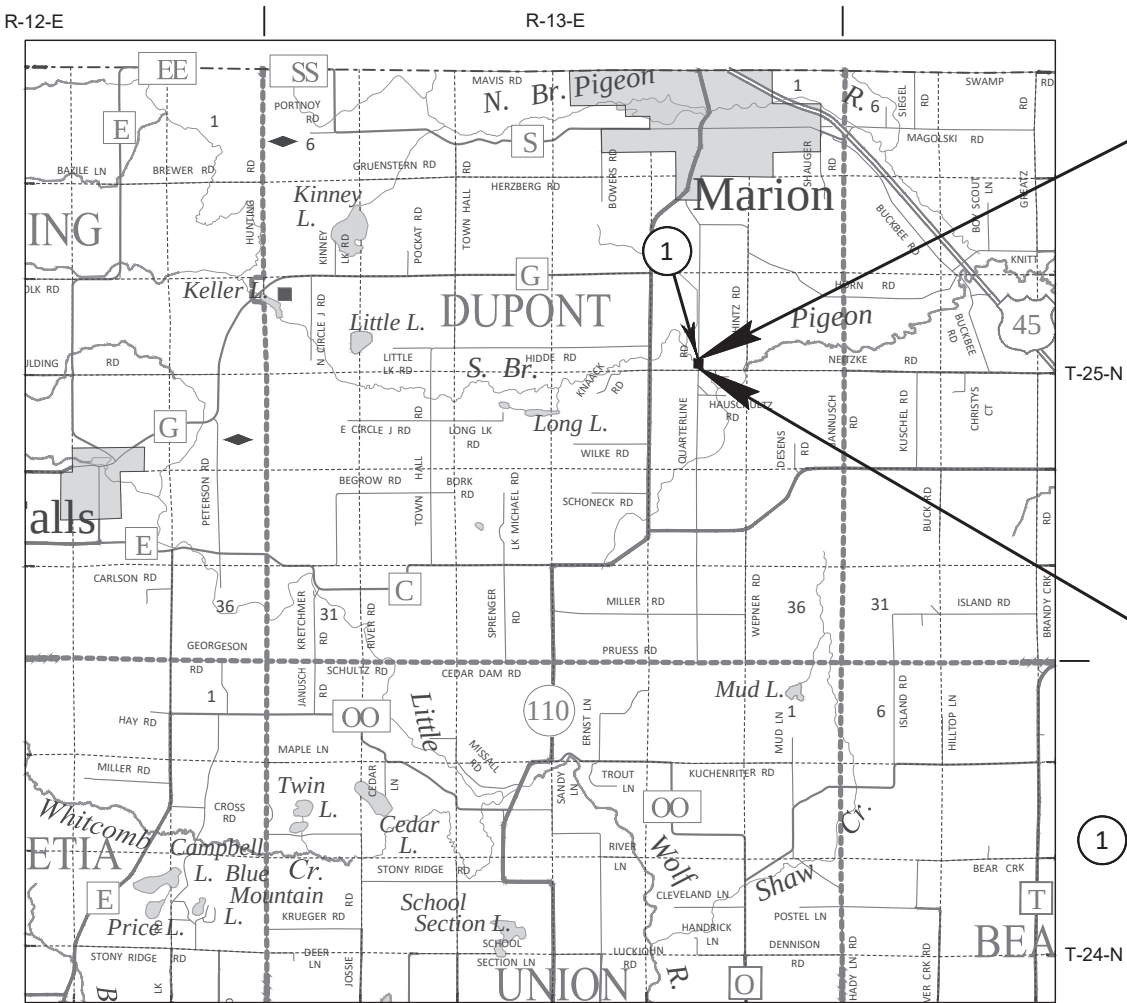

END PROJECT
STA 11+25.00
Y=443,058.474
X=587,980.398

BEGIN PROJECT
STA 7+95.00
Y=442,728.498
X=587,976.371

1 STRUCTURE B-68-0153

LAYOUT
SCALE 0 2 MI

TOTAL NET LENGTH OF CENTERLINE = 0.063 MI

HORIZONTAL POSITIONS SHOWN ON THIS PLAN ARE WISCONSIN COORDINATE REFERENCE SYSTEM (WISCRS), WAUPACA COUNTY, NAD83 (2011), IN U.S. SURVEY FEET. POSITIONS SHOWN ARE GRID COORDINATES, GRID BEARINGS, AND GRID DISTANCES. GRID DISTANCES ARE THE SAME AS GROUND DISTANCES.

ELEVATIONS ARE REFERENCED TO NAVD 88 (2012). GPS DERIVED ELEVATIONS ARE BASED ON GEOID 12A.

STATE PROJECT	FEDERAL PROJECT	
	PROJECT	CONTRACT
6886-02-72	WISC 2027039	1

ACCEPTED FOR
TOWN OF DUPONT
7-14-26 Dave Barnick Chairman
Date _____
(Signature and Title of Official)

ORIGINAL PLANS PREPARED BY

Short Elliott Hendrickson Inc.
6808 Odana Road, Suite 200
Madison, WI 53719-1137
Building a Better World for All of Us™ 800.620.6199 main | 888.908.8166 fax
800.732.4362 toll free | www.sehinc.com

7/14/2026 (Date)
Christopher J. Blum (Signature)

STATE OF WISCONSIN
DEPARTMENT OF TRANSPORTATION
PREPARED BY
Surveyor _____ SEH
Designer _____ SEH
Project Manager _____ JASON SCHAEFFER
Regional Examiner _____ NCR
Regional Supervisor _____ DAN ERVA, PE

APPROVED FOR THE DEPARTMENT
DATE: 7/15/2026

(Signature)

E

ORDER OF SHEETS - SECTION 2:

GENERAL NOTES
TYPICAL SECTIONS
TEMPORARY PORTAGE PATH
DETOUR PLAN

DNR AREA LIAISON:

OSHKOSH SERVICE CENTER
625 E COUNTY ROAD Y, SUITE 70
OSHKOSH, WI 54901-9731
TELEPHONE: 920.410.7428
ATTENTION: MARTY DILLENBURG
EMAIL: MARTY.DILLENBURG@WISCONSIN.GOV

WISDOT CONTACT:

WISCONSIN DEPT OF TRANSPORTATION
NORTH CENTRAL REGION
1681 2ND AVENUE
WISCONSIN RAPIDS, WI 54495
TELEPHONE: 715.421.7309
ATTENTION: JASON SCHAEFFER
EMAIL: JASON.SCHAEFFER@DOT.WI.GOV

GENERAL NOTES:

- THE LOCATIONS OF EXISTING AND PROPOSED UTILITY INSTALLATIONS AS SHOWN ON THE PLANS ARE APPROXIMATE. THERE MAY BE OTHER UTILITY INSTALLATIONS WITHIN THE PROJECT AREA THAT ARE NOT SHOWN.
- THE CONTRACTOR SHALL NOTIFY DIGGERS HOTLINE AND AFFECTED UTILITIES PRIOR TO THE START OF WORK. ANY LOCAL MUNICIPAL UTILITY WHICH IS NOT A MEMBER OF THE DIGGERS HOTLINE MUST BE CONTACTED SEPARATELY.
- WETLANDS, WATERWAYS, AND OTHER ENVIRONMENTALLY SENSITIVE AREAS SHALL BE PROTECTED AT ALL TIMES. DO NOT STORE EQUIPMENT OR MATERIALS NEAR THESE SITES UNLESS APPROVED BY THE ENGINEER.
- TRAFFIC CONTROL DEVICES SHALL BE ADJUSTED TO FIT FIELD CONDITIONS AS DIRECTED BY THE ENGINEER.
- THE EROSION CONTROL FEATURES AS SHOWN IN THE PLANS ARE AT SUGGESTED LOCATIONS. EXACT LOCATIONS WILL BE DETERMINED BY THE ENGINEER IN THE FIELD.
- FERTILIZER SHALL NOT BE USED WITHIN 20 FEET OF NAVIGABLE WATERWAYS OR WETLANDS.
- A CONVERSION FACTOR OF 2.0 TONS/CY IS USED TO ESTIMATE QUANTITIES FOR BASE AGGREGATE DENSE.
- ASPHALTIC SURFACE WEIGHT CALCULATIONS ARE BASED ON 112 LB/SY/IN.

MUNICIPALITY CONTACT:

TOWN OF DUPONT
E6689 MILLER ROAD
MARION, WI 54950
TELEPHONE: 715.572.7720
ATTENTION: DAVID BARNICK
EMAIL: BARNICKBUILDERS@YAHOO.COM

DESIGN CONTACT:

SEH INC.
6808 ODANA ROAD, SUITE 200
MADISON, WI 53719
TELEPHONE: 608.620.6192
ATTENTION: CHRIS BLUM
EMAIL: CBLUM@SEHINC.COM

UTILITY CONTACT LIST:

ALLIANT ENERGY - ELECTRIC
883 W SCOTT STREET
FOND DU LAC, WI 54937
ATTENTION: BILL BASTIAN
TELEPHONE: 920.322.6716
EMAIL: WILLIAMBASTIAN@ALLIANTENERGY.COM

FRONTIER COMMUNICATIONS - COMMUNICATIONS
53 N STEVENS STREET
RHINELANDER, WI 54501
ATTENTION: SARA ZASTROW
TELEPHONE: 715.499.0485
EMAIL: SARA.ZASTROW@VERIZON.COM

RUNOFF COEFFICIENT TABLE


	HYDROLOGIC SOIL GROUP											
	A			B			C			D		
	SLOPE RANGE (PERCENT)			SLOPE RANGE (PERCENT)			SLOPE RANGE (PERCENT)			SLOPERANGE (PERCENT)		
LAND USE:	0-2	2-6	6 & OVER	0-2	2-6	6 & OVER	0-2	2-6	6 & OVER	0-2	2-6	6 & OVER
ROW CROPS	.08 .22	.16 .30	.22 .38	.12 .26	.20 .34	.27 .44	.15 .30	.24 .37	.33 .50	.19 .34	.28 .41	.38 .56
MEDIAN STRIP- TURF	.19 .24	.20 .26	.24 .30	.19 .25	.22 .28	.26 .33	.20 .26	.23 .30	.30 .37	.20 .27	.25 .32	.30 .40
SIDE SLOPE- TURF			.25 .32			.27 .34			.28 .36			.30 .38
PAVEMENT:												
ASPHALT	.70 - .95											
CONCRETE	.80 - .95											
BRICK	.70 - .80											
DRIVES, WALKS	.75 - .85											
ROOFS	.75 - .95											
GRAVEL ROADS, SHOULDERS	.40 - .60											

TOTAL PROJECT AREA = 0.5 ACRES
TOTAL AREA EXPECTED TO BE DISTURBED BY CONSTRUCTION ACTIVITIES = 0.3 ACRES

DIGGERSHOTLINE


Dial 811 or (800)242-8511

www.DiggersHotline.com

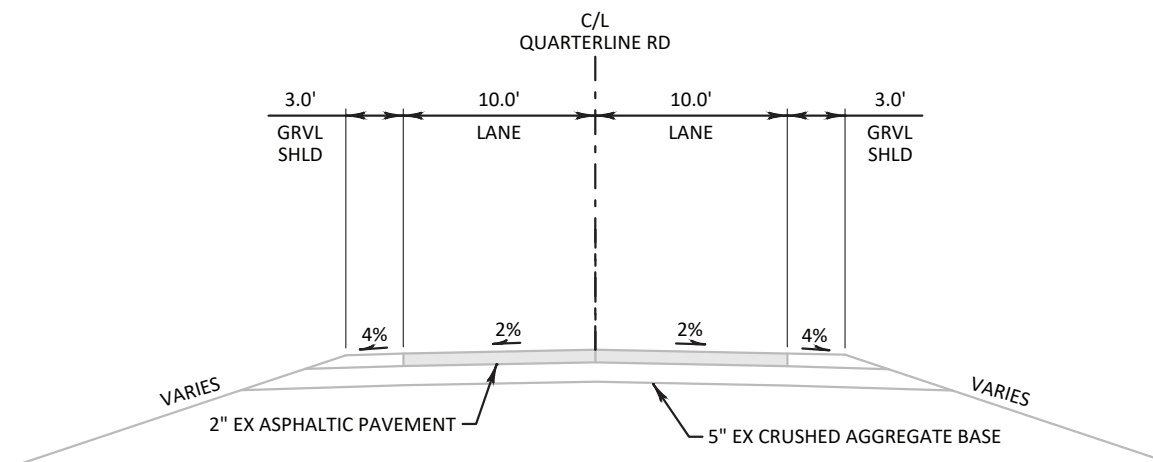


TYPICAL EXISTING SECTION

QUARTERLINE ROAD
STA 7+95.00 - STA 11+25.00

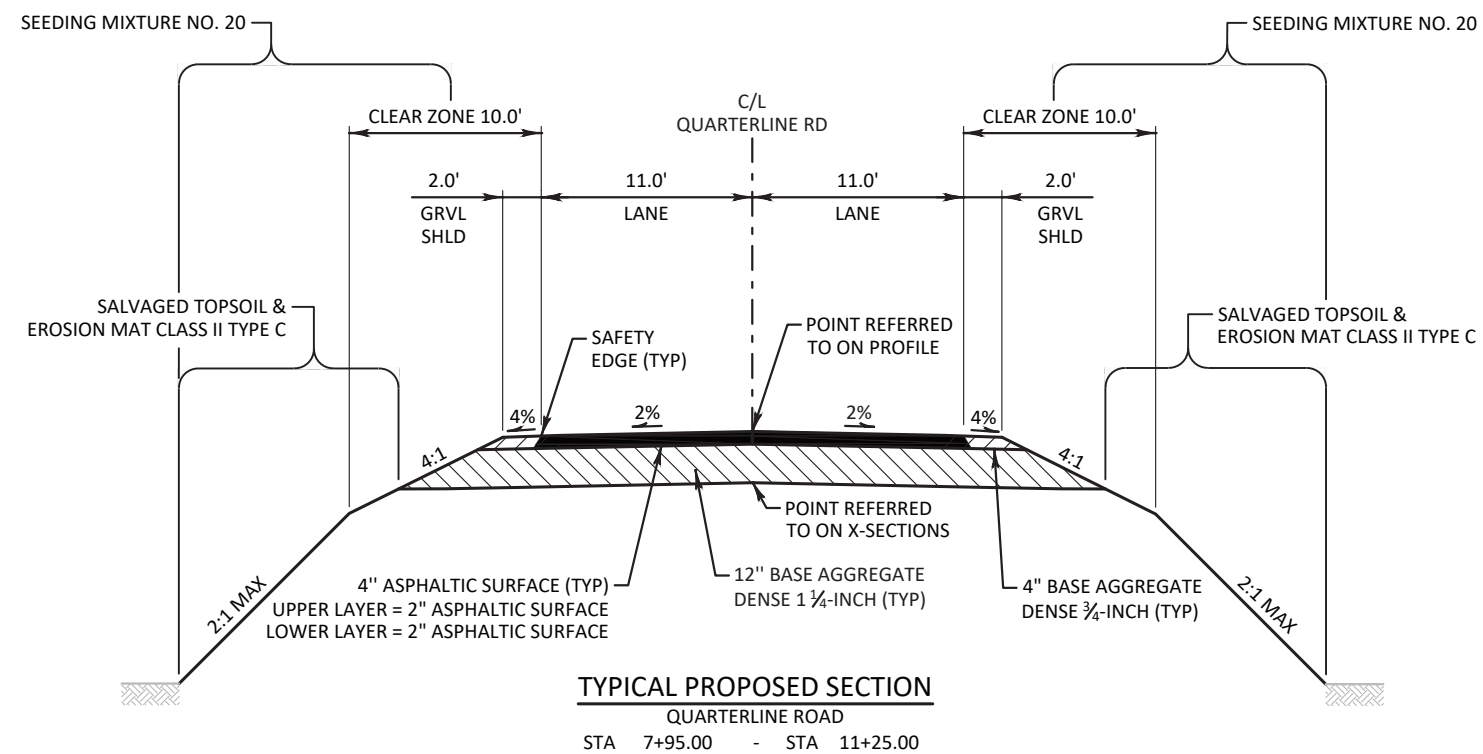


TYPICAL PROPOSED SECTION

QUARTERLINE ROAD
STA 7+95.00 - STA 11+25.00

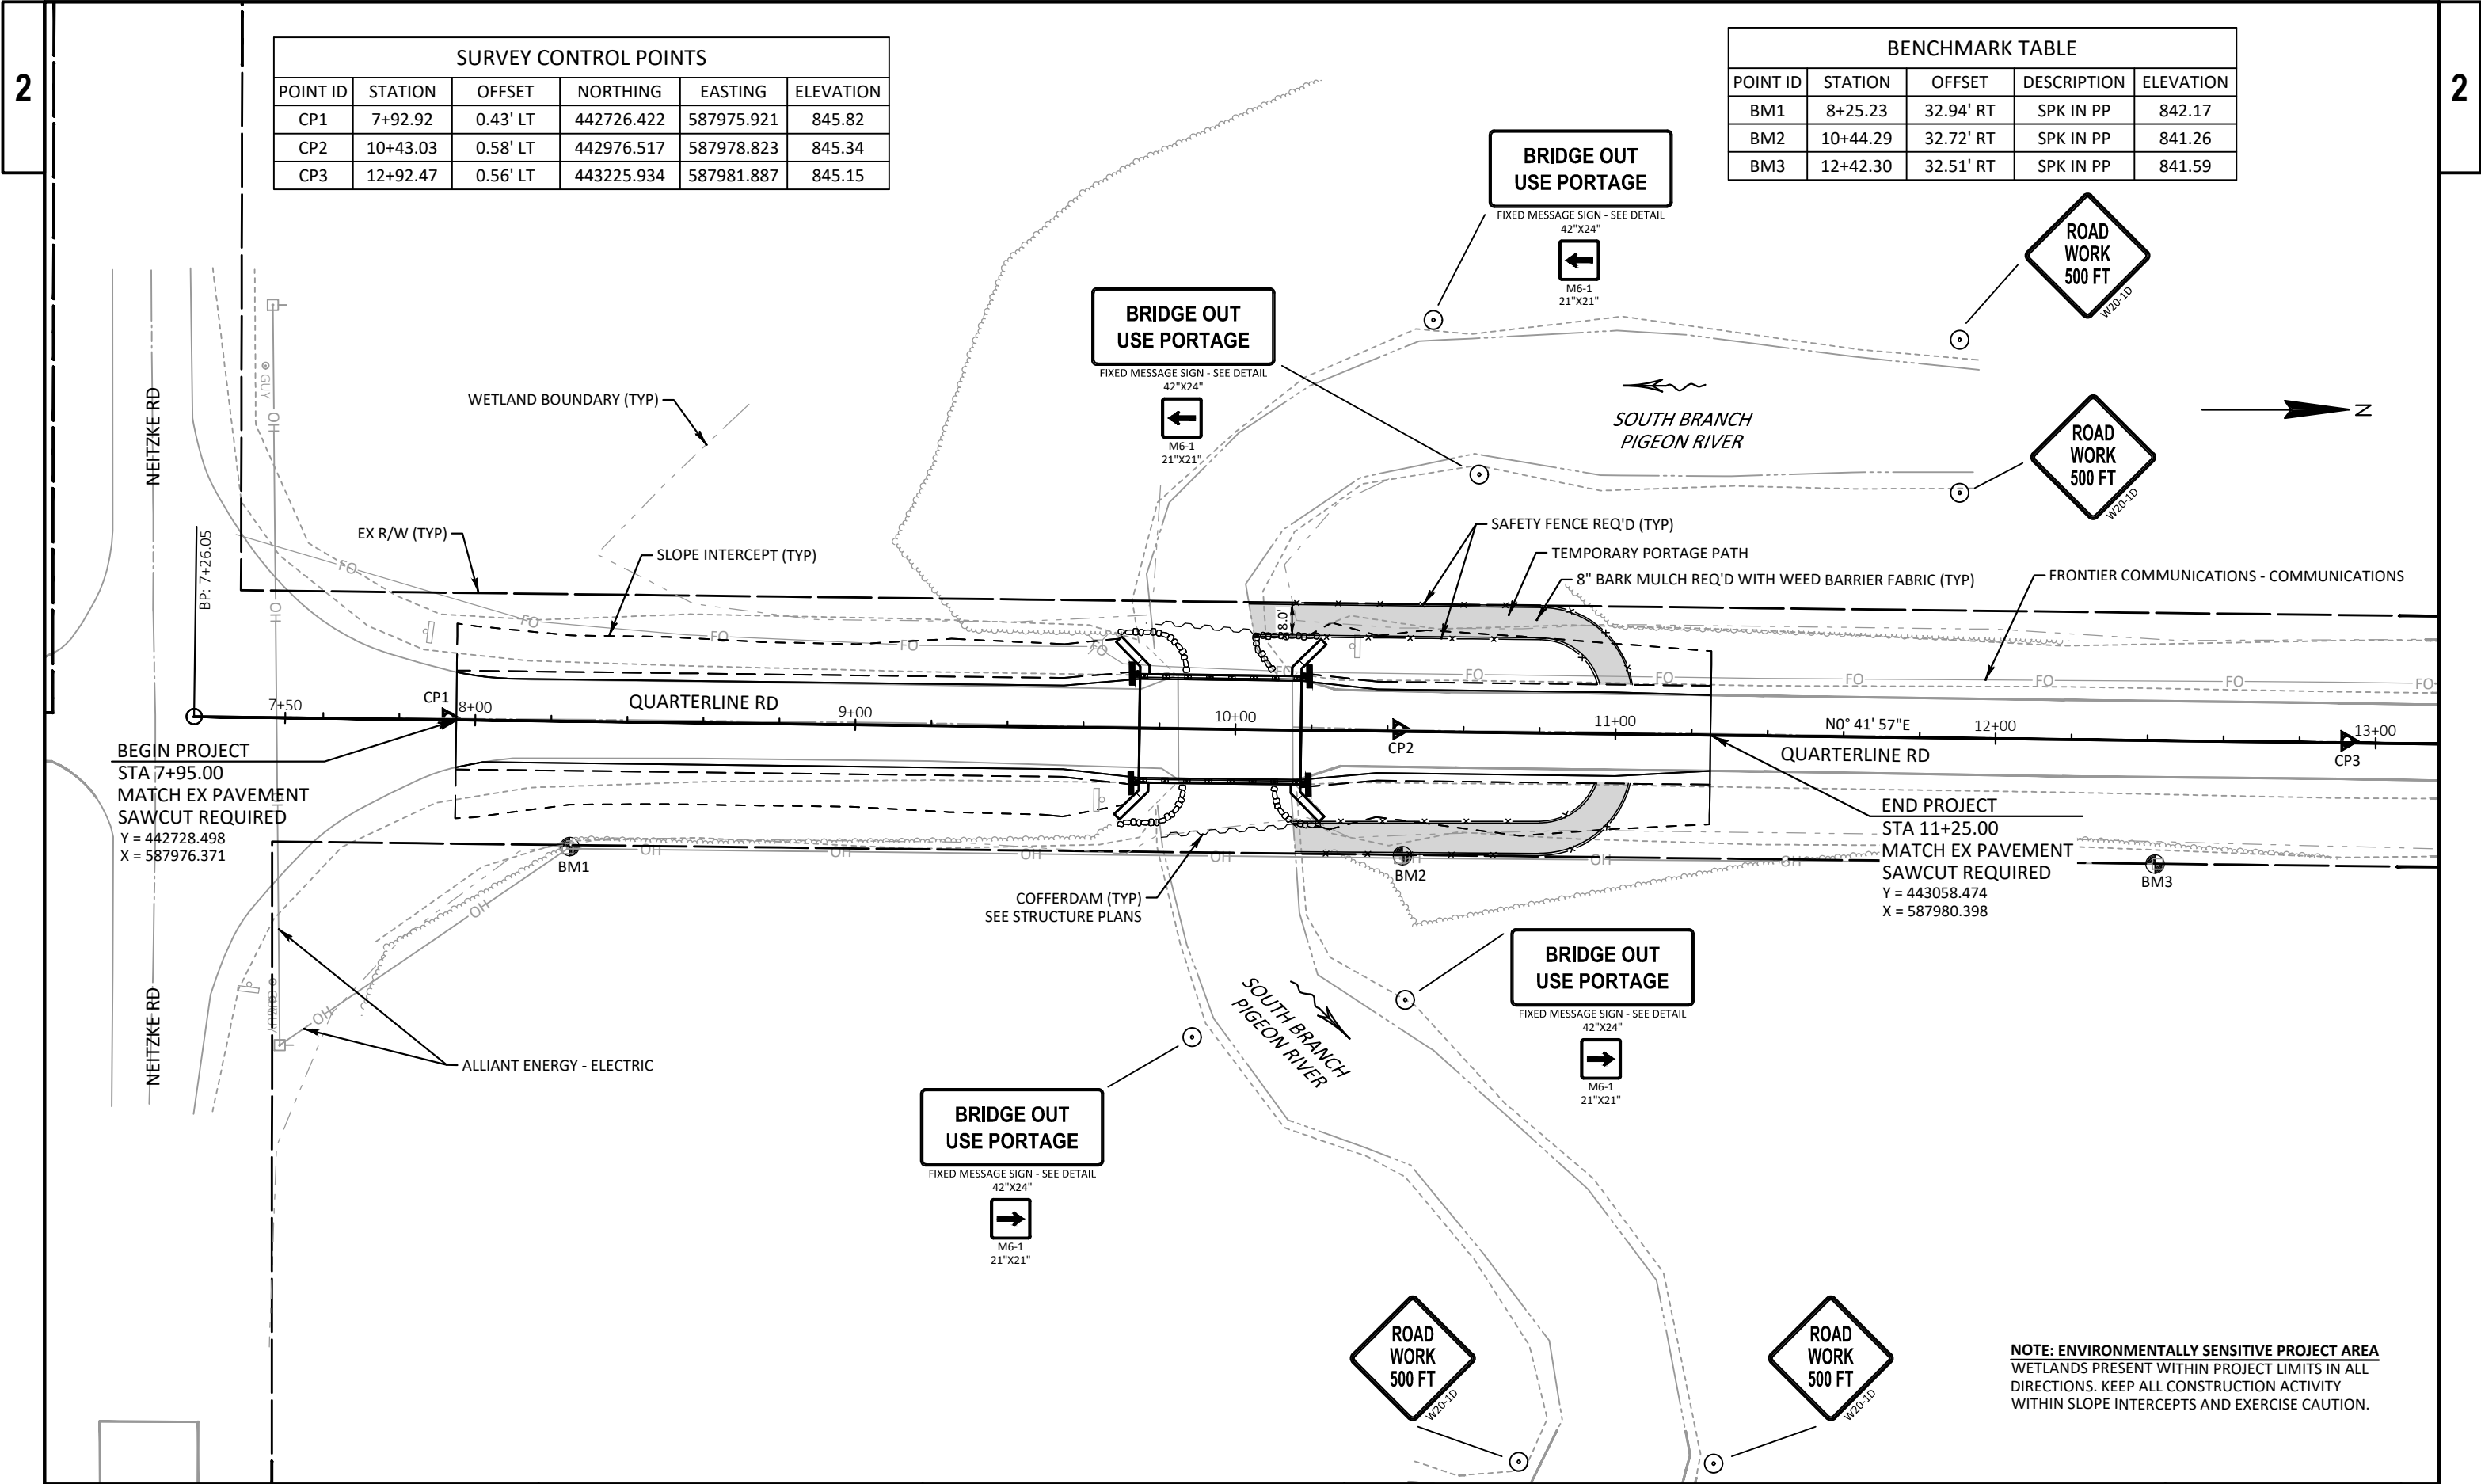

SURVEY CONTROL POINTS					
POINT ID	STATION	OFFSET	NORTHING	EASTING	ELEVATION
CP1	7+92.92	0.43' LT	442726.422	587975.921	845.82
CP2	10+43.03	0.58' LT	442976.517	587978.823	845.34
CP3	12+92.47	0.56' LT	443225.934	587981.887	845.15

BENCHMARK TABLE				
POINT ID	STATION	OFFSET	DESCRIPTION	ELEVATION
BM1	8+25.23	32.94' RT	SPK IN PP	842.17
BM2	10+44.29	32.72' RT	SPK IN PP	841.26
BM3	12+42.30	32.51' RT	SPK IN PP	841.59

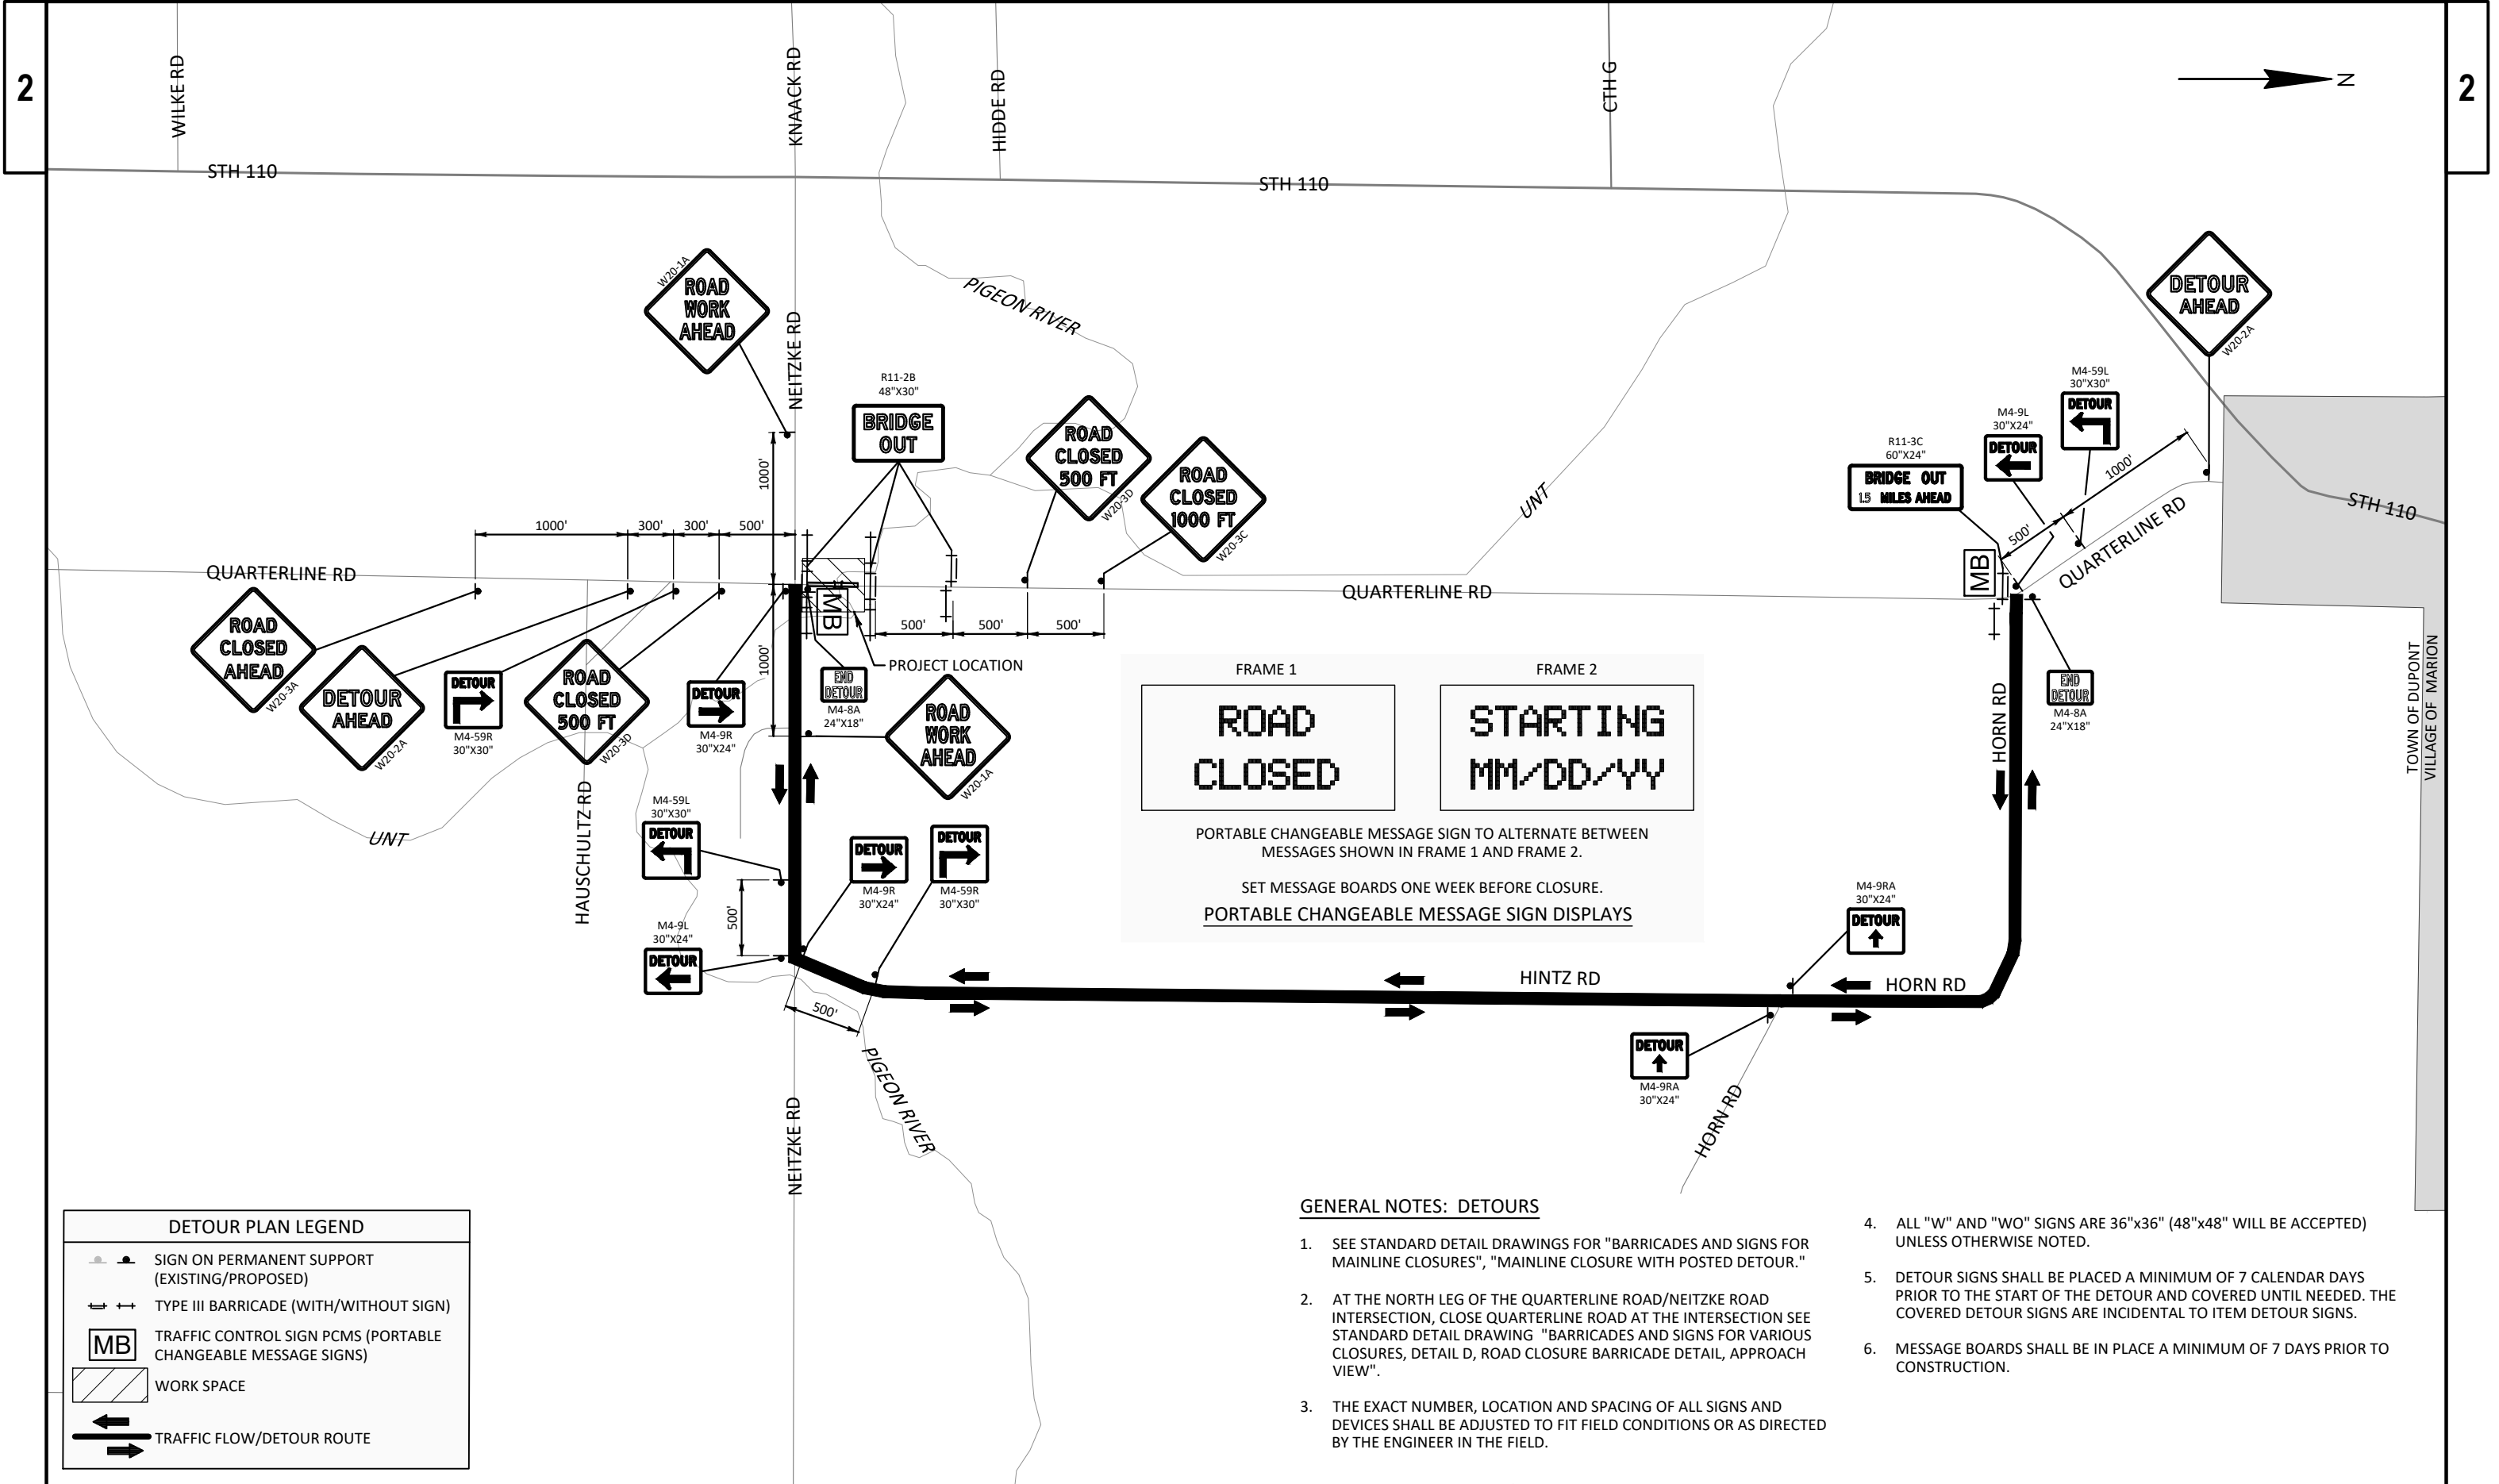

DETOUR PLAN LEGEND	
	SIGN ON PERMANENT SUPPORT (EXISTING/PROPOSED)
	TYPE III BARRICADE (WITH/WITHOUT SIGN)
	TRAFFIC CONTROL SIGN PCMS (PORTABLE CHANGEABLE MESSAGE SIGNS)
	WORK SPACE
	TRAFFIC FLOW/DETOUR ROUTE

GENERAL NOTES: DETOURS

- SEE STANDARD DETAIL DRAWINGS FOR "BARRICADES AND SIGNS FOR MAINLINE CLOSURES", "MAINLINE CLOSURE WITH POSTED DETOUR."
- AT THE NORTH LEG OF THE QUARTERLINE ROAD/NEITZKE ROAD INTERSECTION, CLOSE QUARTERLINE ROAD AT THE INTERSECTION SEE STANDARD DETAIL DRAWING "BARRICADES AND SIGNS FOR VARIOUS CLOSURES, DETAIL D, ROAD CLOSURE BARRICADE DETAIL, APPROACH VIEW".
- THE EXACT NUMBER, LOCATION AND SPACING OF ALL SIGNS AND DEVICES SHALL BE ADJUSTED TO FIT FIELD CONDITIONS OR AS DIRECTED BY THE ENGINEER IN THE FIELD.
- ALL "W" AND "WO" SIGNS ARE 36"x36" (48"x48" WILL BE ACCEPTED) UNLESS OTHERWISE NOTED.
- DETOUR SIGNS SHALL BE PLACED A MINIMUM OF 7 CALENDAR DAYS PRIOR TO THE START OF THE DETOUR AND COVERED UNTIL NEEDED. THE COVERED DETOUR SIGNS ARE INCIDENTAL TO ITEM DETOUR SIGNS.
- MESSAGE BOARDS SHALL BE IN PLACE A MINIMUM OF 7 DAYS PRIOR TO CONSTRUCTION.

Estimate Of Quantities

6886-02-72

Line	Item	Item Description	Unit	Total	Qty
0002	201.0105	Clearing	STA	1.000	1.000
0004	201.0205	Grubbing	STA	1.000	1.000
0006	203.0250	Removing Structure Over Waterway Remove Debris (structure) 01. P-68-60	EACH	1.000	1.000
0008	205.0100	Excavation Common	CY	450.000	450.000
0010	206.1001	Excavation for Structures Bridges (structure) 01. B-68-153	EACH	1.000	1.000
0012	206.5001	Cofferdams (structure) 01. B-68-153	EACH	1.000	1.000
0014	210.1500	Backfill Structure Type A	TON	374.000	374.000
0016	213.0100	Finishing Roadway (project) 01. 6886-02-72	EACH	1.000	1.000
0018	305.0110	Base Aggregate Dense 3/4-Inch	TON	41.000	41.000
0020	305.0120	Base Aggregate Dense 1 1/4-Inch	TON	646.000	646.000
0022	455.0605	Tack Coat	GAL	37.000	37.000
0024	465.0105	Asphaltic Surface	TON	160.000	160.000
0026	502.0100	Concrete Masonry Bridges	CY	143.000	143.000
0028	502.3200	Protective Surface Treatment	SY	191.000	191.000
0030	505.0400	Bar Steel Reinforcement HS Structures	LB	4,300.000	4,300.000
0032	505.0600	Bar Steel Reinforcement HS Coated Structures	LB	20,050.000	20,050.000
0034	513.4061	Railing Tubular Type M	LF	90.000	90.000
0036	516.0500	Rubberized Membrane Waterproofing	SY	12.000	12.000
0038	550.2104	Piling CIP Concrete 10 3/4 x 0.25-Inch	LF	1,120.000	1,120.000
0040	606.0300	Riprap Heavy	CY	61.000	61.000
0042	612.0406	Pipe Underdrain Wrapped 6-Inch	LF	142.000	142.000
0044	618.0100	Maintenance and Repair of Haul Roads (project) 01. 6886-02-72	EACH	1.000	1.000
0046	619.1000	Mobilization	EACH	1.000	1.000
0048	624.0100	Water	MGAL	8.000	8.000
0050	625.0500	Salvaged Topsoil	SY	870.000	870.000
0052	628.1504	Silt Fence	LF	677.000	677.000
0054	628.1520	Silt Fence Maintenance	LF	677.000	677.000
0056	628.1905	Mobilizations Erosion Control	EACH	3.000	3.000
0058	628.1910	Mobilizations Emergency Erosion Control	EACH	2.000	2.000
0060	628.2027	Erosion Mat Class II Type C	SY	810.000	810.000
0062	630.0120	Seeding Mixture No. 20	LB	35.000	35.000
0064	630.0200	Seeding Temporary	LB	21.000	21.000
0066	630.0500	Seed Water	MGAL	21.000	21.000
0068	634.0612	Posts Wood 4x6-Inch x 12-FT	EACH	4.000	4.000
0070	637.2230	Signs Type II Reflective F	SF	12.000	12.000
0072	638.2602	Removing Signs Type II	EACH	6.000	6.000
0074	638.3000	Removing Small Sign Supports	EACH	6.000	6.000
0076	642.5001	Field Office Type B	EACH	1.000	1.000
0078	643.0300	Traffic Control Drums	DAY	140.000	140.000
0080	643.0420	Traffic Control Barricades Type III	DAY	1,224.000	1,224.000
0082	643.0705	Traffic Control Warning Lights Type A	DAY	1,904.000	1,904.000
0084	643.0900	Traffic Control Signs	DAY	2,176.000	2,176.000
0086	643.1000	Traffic Control Signs Fixed Message	SF	28.000	28.000
0088	643.1050	Traffic Control Signs PCMS	DAY	14.000	14.000
0090	643.5000	Traffic Control	EACH	1.000	1.000
0092	645.0111	Geotextile Type DF Schedule A	SY	88.000	88.000
0094	645.0120	Geotextile Type HR	SY	115.000	115.000
0096	650.4500	Construction Staking Subgrade	LF	288.000	288.000
0098	650.5000	Construction Staking Base	LF	288.000	288.000

Estimate Of Quantities

6886-02-72					
Line	Item	Item Description	Unit	Total	Qty
0100	650.6501	Construction Staking Structure Layout (structure) 01. B-68-153	EACH	1.000	1.000
0102	650.9911	Construction Staking Supplemental Control (project) 01. 6886-02-72	EACH	1.000	1.000
0104	650.9920	Construction Staking Slope Stakes	LF	288.000	288.000
0106	690.0150	Sawing Asphalt	LF	45.000	45.000
0108	715.0502	Incentive Strength Concrete Structures	DOL	858.000	858.000
0110	999.2000.S	Installing and Maintaining Bird Deterrent System (station) 01. 9+96	EACH	1.000	1.000
0112	ASP.1T0A	On-the-Job Training Apprentice at \$5.00/HR	HRS	300.000	300.000
0114	ASP.1T0G	On-the-Job Training Graduate at \$5.00/HR	HRS	600.000	600.000
0116	SPV.0090	Special 01. Temporary Portage Path	LF	220.000	220.000
0118	SPV.0195	Special 01. Infill Riprap (B-68-153)	TON	46.000	46.000

3

CLEARING & GRUBBING				
CATEGORY	STATION	LOCATION	201.0105 CLEARING STA	201.0205 GRUBBING STA
0010	9+00 TO 10+00	LT	1	1
ITEM TOTALS			1	1

BASE AGGREGATE ITEMS					
CATEGORY	STATION	LOCATION	305.0110	305.0120	624.0100
			BASE AGGREGATE DENSE 3/4-INCH TON	BASE AGGREGATE DENSE 1 1/4-INCH TON	WATER MGAL
0010	7+95 TO 9+74.75	LT & RT	25	403	5
	10+17.25 TO 11+25	LT & RT	16	243	3
ITEM TOTALS			41	646	8

ASPHALTIC SURFACE				
CATEGORY	STATION	LOCATION	455.0605 TACK COAT GAL	465.0105 ASPHALTIC SURFACE TON
0010	7+95 TO 9+74.75	LT & RT	23	100
	10+17.25 TO 11+25	LT & RT	14	60
ITEM TOTALS			37	160

TOPSOIL AND SEEDING						
CATEGORY	STATION	LOCATION	625.0500 SALVAGED TOPSOIL SY	630.0120 SEEDING MIXTURE NO. 20 LB	630.0200 SEEDING TEMPORARY LB	630.0500 SEED WATER MGAL
0010	7+95 TO 9+74.75	LT/RT	419	16.6	10.0	10.0
	10+17.25 TO 11+25	LT/RT	304	12.3	7.4	7.0
UNDISTRIBUTED			147	6.1	3.6	4.0
ITEM TOTALS			870	35.0	21.0	21

EARTHWORK SUMMARY						
CATEGORY	STATION	LOCATION	205.0100 EXCAVATION COMMON (1) CY	AVAILABLE MATERIAL (2) CY	EXPANDED FILL (3) CY	MASS ORDINATE (4) +/-
0010	7+95 TO 9+74.75	LT/RT	317	292	5	287
	10+17.25 TO 11+25	LT/RT	133	119	48	71
ITEM TOTALS			450	411	53	358
NOTES: (1) UNUSABLE PAVEMENT MATERIAL IS INCLUDED IN COMMON EXCAVATION. (2) AVAILABLE MATERIAL DOES NOT INCLUDE UNUSABLE PAVEMENT EXCAVATION. (3) EXPANSION FACTOR = 1.3 (4) THE MASS ORDINATE + OR - QTY CALCULATED FOR THE DIVISION. PLUS QUANTITY INDICATES AN EXCESS OF MATERIAL WITHIN THE DIVISION. MINUS INDICATES A SHORTAGE OF MATERIAL WITHIN THE DIVISION.						

3

MAINTENANCE AND REPAIR OF HAUL ROADS (6886-02-72)		
CATEGORY	STATION	618.0100 EACH
0030	PROJECT LENGTH	1
ITEM TOTAL		1

MOBILIZATIONS EROSION CONTROL			
CATEGORY	STATION	628.1905 MOBILIZATIONS EROSION CONTROL EACH	628.1910 MOBILIZATIONS EMERGENCY EROSION CONTROL EACH
0010	PROJECT LENGTH	3	2
ITEM TOTALS		3	2

EROSION CONTROL ITEMS					
CATEGORY	STATION TO STATION	LOCATION	628.1504 SILT FENCE LF	628.1520 SILT FENCE MAINTENANCE LF	628.2027 EROSION MAT CLASS II TYPE C SY
0010	7+95 TO 9+74.75	LT/RT	348	348	369
	10+17.25 TO 11+25	LT/RT	216	216	274
	UNDISTRIBUTED	LT/RT	113	113	167
ITEM TOTALS			677	677	810

3

PERMANENT SIGNING										
CATEGORY	STATION	LOCATION	SIGN CODE	SIZE		MESSAGE	634.0612	637.2230	638.2602	638.3000
				(INCH)	(INCH)		POSTS WOOD 4X6-INCH 12-FT EACH	SIGNS TYPE II REFLECTIVE F SF	REMOVING SIGNS TYPE II EACH	REMOVING SMALL SIGN SUPPORTS EACH
0010	9+64	RT	-	-	-	WEIGHT LIMIT 15 TONS	-	-	1	1
	9+74	RT	W5-52-R	12	36	CLEARANCE STRIPER	1	3.00	1	1
	9+74	LT	W5-52-L	12	36	CLEARANCE STRIPER	1	3.00	1	1
	10+18	RT	W5-52-L	12	36	CLEARANCE STRIPER	1	3.00	1	1
	10+18	LT	W5-52-R	12	36	CLEARANCE STRIPER	1	3.00	1	1
	10+31	LT	-	-	-	WEIGHT LIMIT 15 TONS	-	-	1	1
ITEM TOTALS							4	12.00	6	6


3

TRAFFIC CONTROL ITEMS														
CATEGORY	PROJECT LOCATION	APPROX. SERVICE PERIOD DAYS	QTY.	643.0300	QTY.	643.0420	QTY.	643.0705	QTY.	643.0900	QTY.	643.1000	QTY.	REMARKS
				TRAFFIC CONTROL		TRAFFIC CONTROL		TRAFFIC CONTROL		TRAFFIC CONTROL				
				DRUMS		BARRICADES TYPE III		WARNING LIGHTS TYPE A		SIGNS		SIGNS FIXED MESSAGE		
				DAY		DAY		DAY		DAY		SF		DAY
0010	PROJECT LENGTH	7	10	140	-	-	-	-	-	-	-	2	14	PRIOR TO CONSTRUCTION
	PROJECT LENGTH	68	-	-	18	1,224	28	1,904	24	1,632	-	-	-	
	TEMPORARY PORTAGE		-	-	-	-	-	-	8	544	28	-	-	
ITEM TOTALS				140		1,224		1,904		2,176		28	14	

CONSTRUCTION STAKING						
CATEGORY	STATION	LOCATION	650.4500	650.5000	650.6501	650.9911
			SUBGRADE LF	BASE LF	STRUCTURE LAYOUT (B-68-0153) EACH	SUPPLEMENTAL CONTROL (6886-02-72) EACH
0010	PROJECT LENGTH	LT/RT	-	-	1	1
	7+95 TO 9+74.75	LT/RT	180	180	-	-
	10+17.25 TO 11+25	LT/RT	108	108	-	-
ITEM TOTALS			288	288	1	1

SAWING		
CATEGORY	STATION	690.0150
		ASPHALT LF
0010	7+95	25
	11+25	20
ITEM TOTALS		45

SPECIAL ITEMS			
CATEGORY	LOCATION	999.2000.S	SPV.0090
		INSTALLING AND MAINTAINING BIRD DETERRENT SYSTEM 01. 9+96 EACH	TEMPORARY PORTAGE PATH LF
0010	PROJECT LENGTH	1	220
	ITEM TOTALS	1	220

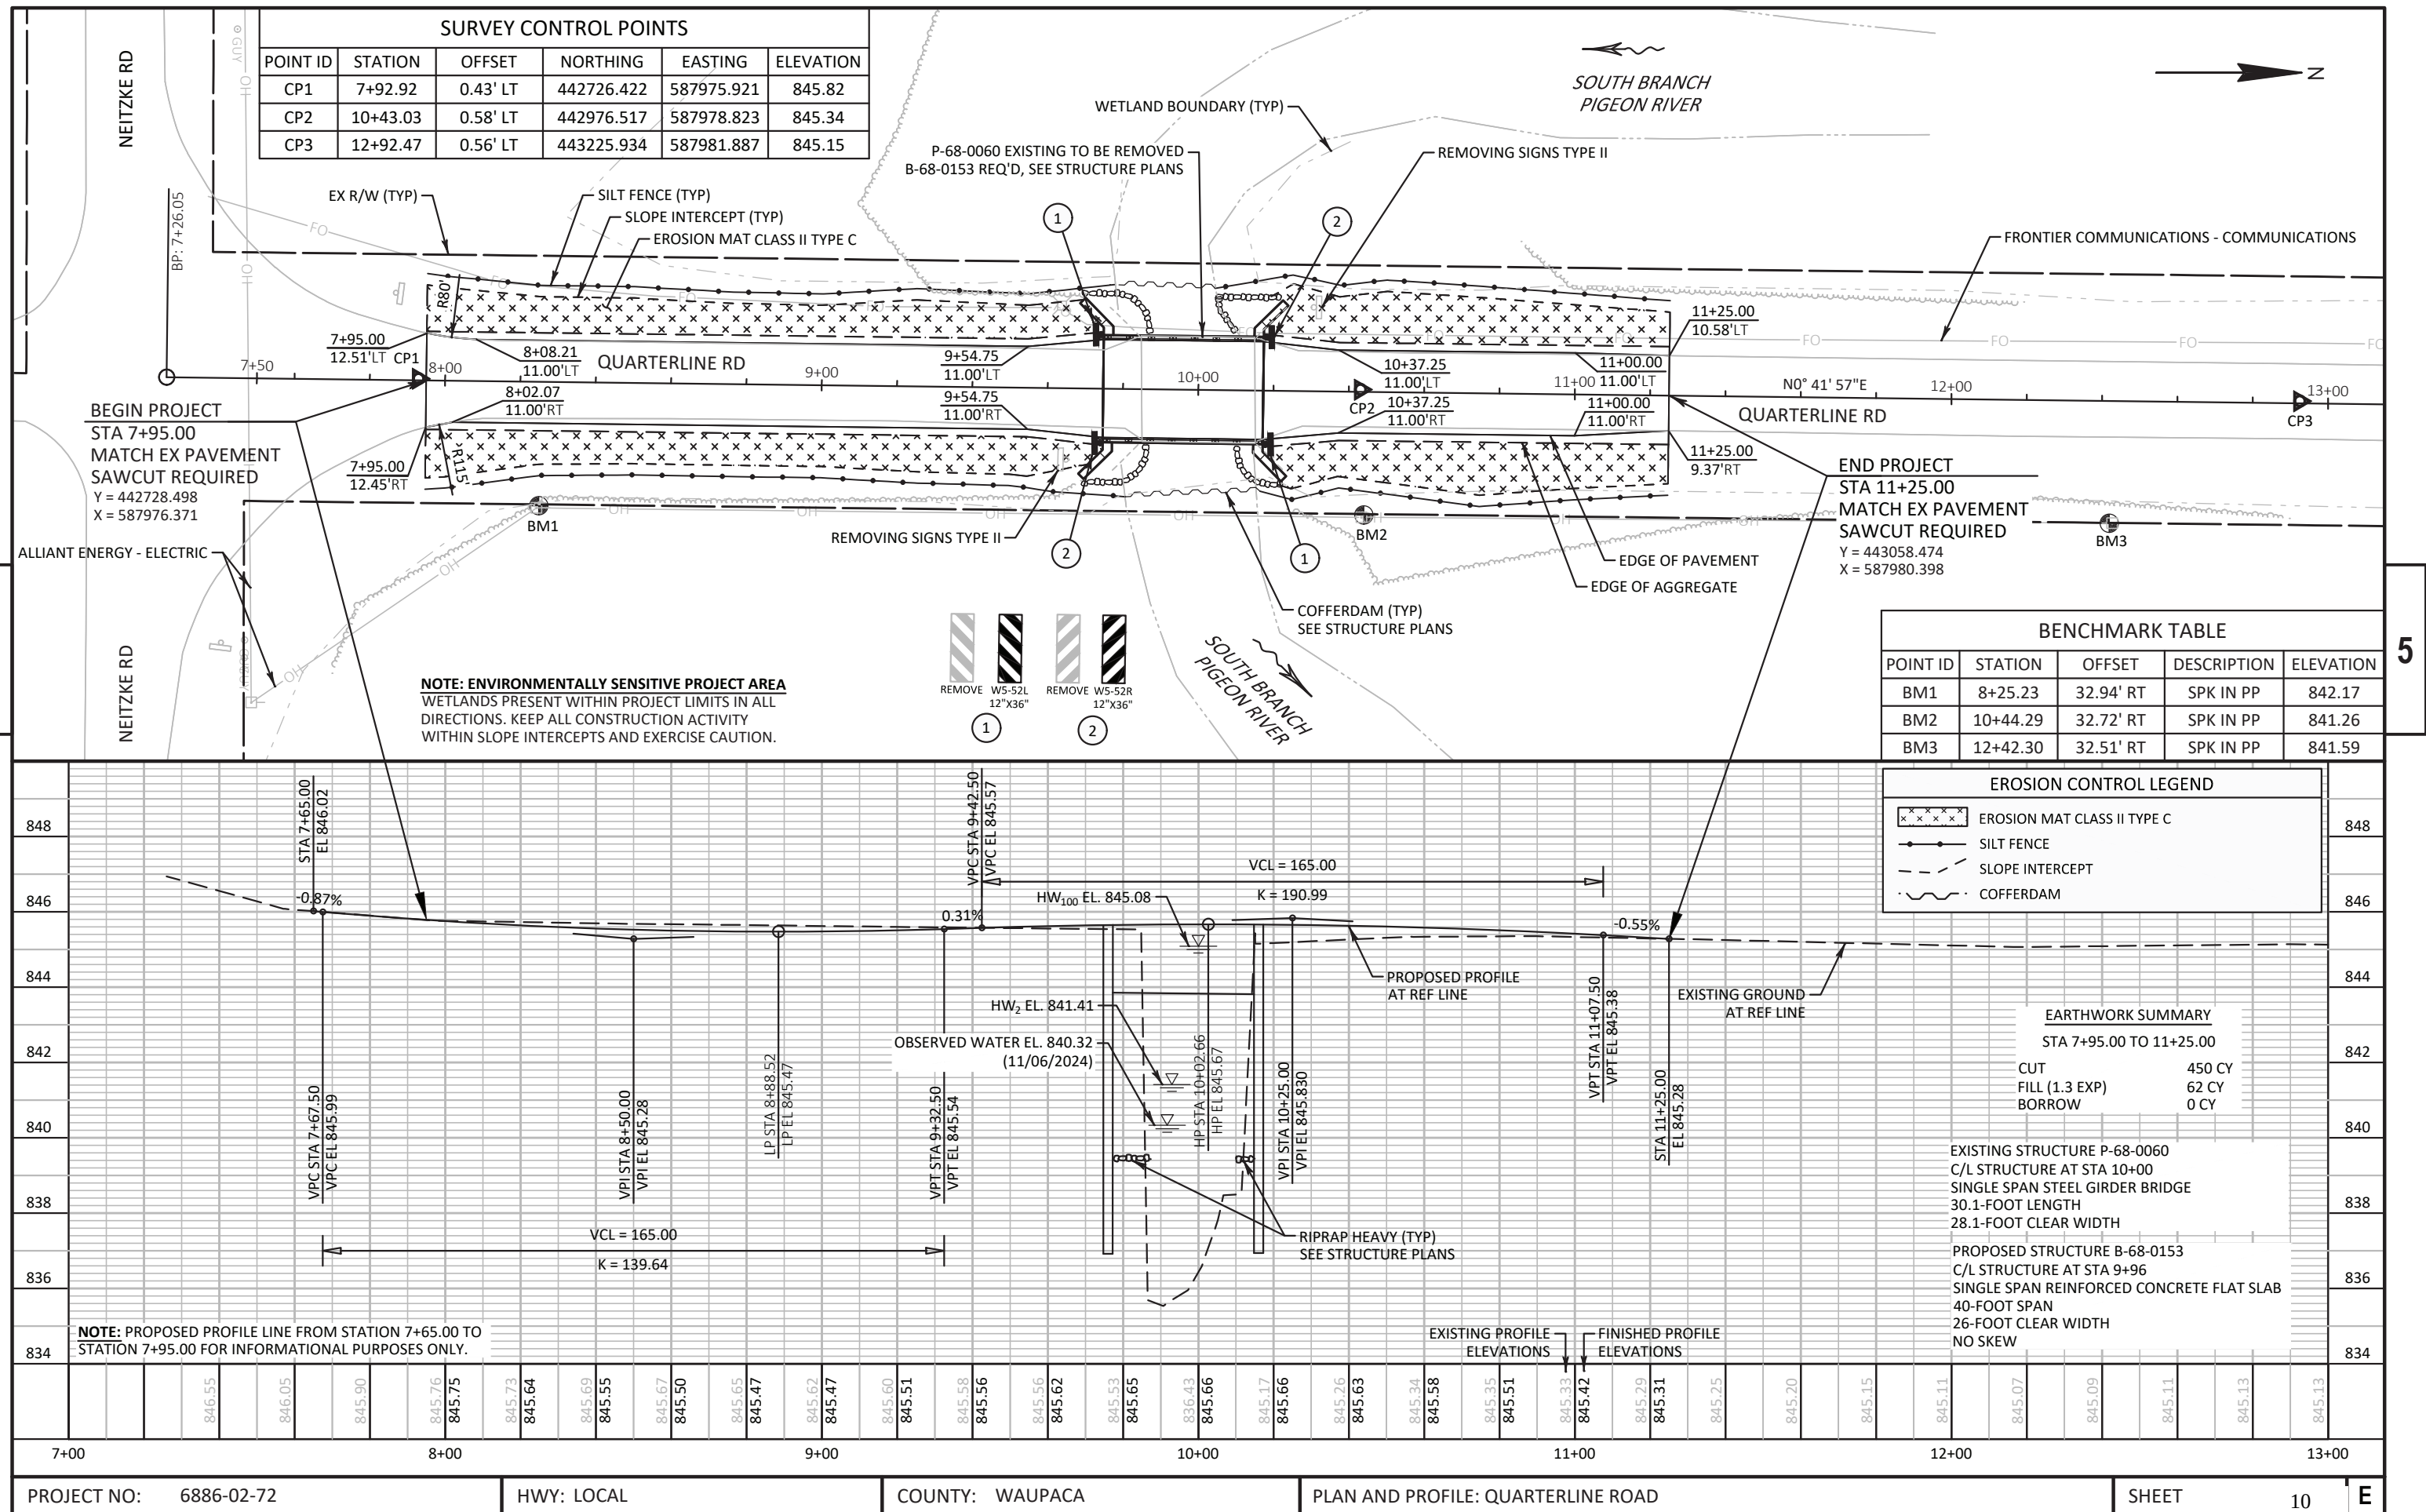

Standard Detail Drawing List


08E09-06	SILT FENCE
12A03-10	NAME PLATE (STRUCTURES)
13C19-03	HMA LONGITUDINAL JOINTS
14B29-01	SAFETY EDGE
15C02-10A	BARRICADES AND SIGNS FOR MAINLINE CLOSURES
15C02-10B	BARRICADES AND SIGNS FOR VARIOUS CLOSURES
15C02-10C	DETOUR SIGNING FOR MAINLINE CLOSURES
15C06-12	SIGNING AND MARKING FOR TWO LANE BRIDGES
15C11-11B	CHANNELIZING DEVICES DRUMS, CONES, BARRICADES AND VERTICAL PANELS




- ① HORIZONTAL BRACE REQUIRED WITH 2" X 4" WOODEN FRAME OR EQUIVALENT AT TOP OF POSTS.
- ② FOR MANUAL INSTALLATIONS THE TRENCH SHALL BE A MINIMUM OF 4" WIDE & 6" DEEP TO BURY AND ANCHOR THE GEOTEXTILE FABRIC. FOLD MATERIAL TO FIT TRENCH AND BACKFILL & COMPACT TRENCH WITH EXCAVATED SOIL.
- ③ WOOD POSTS SHALL BE A MINIMUM SIZE OF 1½" X 1½" OF OAK OR HICKORY.
- ④ SILT FENCE TO EXTEND ACROSS THE TOP OF THE PIPE.
- ⑤ CONSTRUCT SILT FENCE FROM A CONTINUOUS ROLL IF POSSIBLE BY CUTTING LENGTHS TO AVOID JOINTS. IF A JOINT IS NECESSARY USE ONE OF THE FOLLOWING TWO METHODS; A) OVERLAP THE END POSTS AND TWIST, OR ROTATE, AT LEAST 180 DEGREES, B) HOOK THE END OF EACH SILT FENCE LENGTH.



SILT FENCE
STATE OF WISCONSIN DEPARTMENT OF TRANSPORTATION
APPROVED <u>4-29-05</u> DATE <u>/s/ Beth Cannata</u> CHIEF ROADWAY DEVELOPMENT ENGINEER

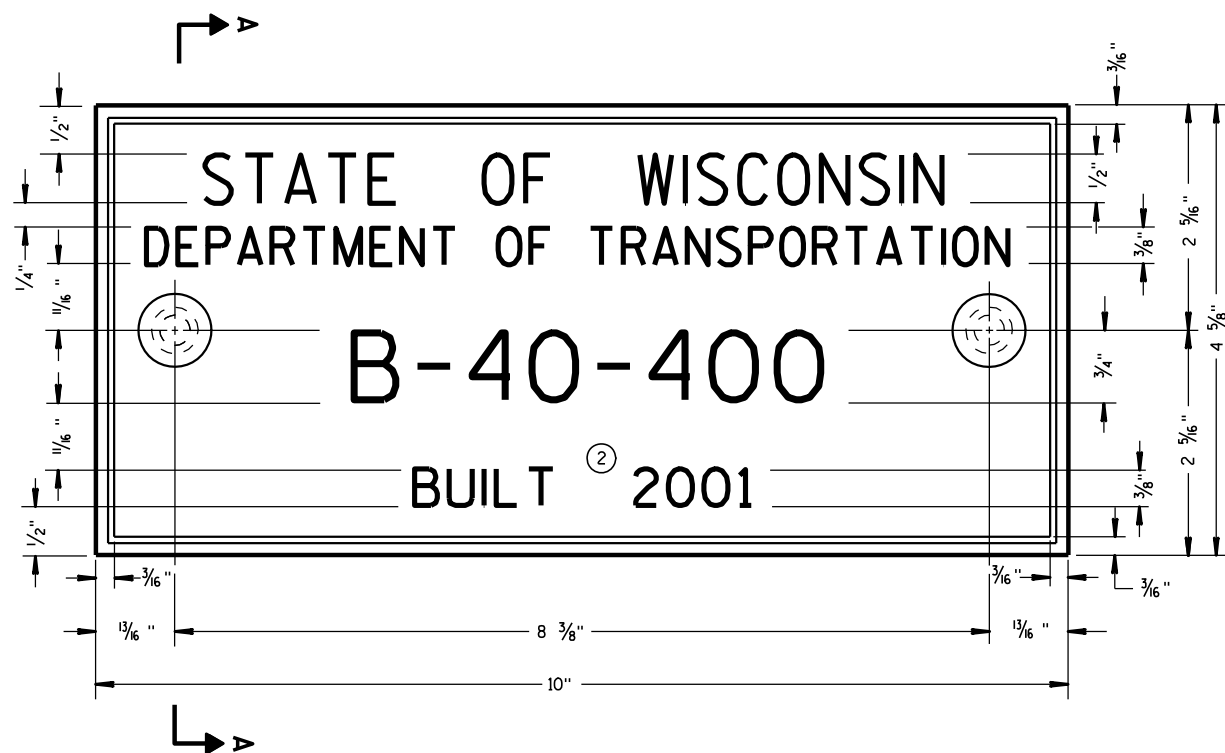

TYPICAL NAME PLATE
(BRIDGES, CULVERTS, AND RETAINING WALLS)

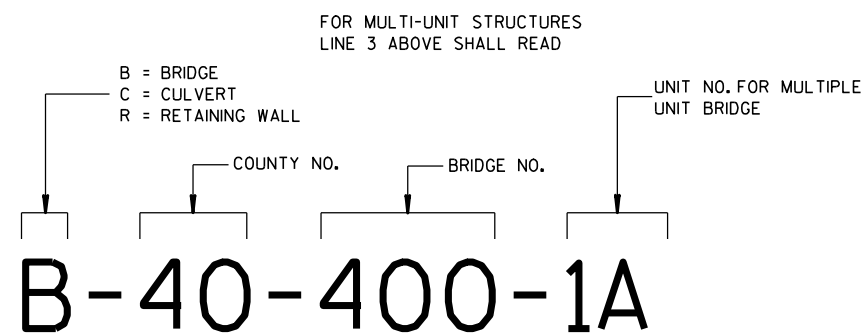


**NUMBERING DESIGNATION
MULTI-UNIT STRUCTURES**

GENERAL NOTES


NAME PLATES TO BE INSTALLED ON BRIDGES, CULVERTS, AND RETAINING WALLS SHALL CONFORM TO THE REQUIREMENTS OF SECTION 502.3.11 OF THE STANDARD SPECIFICATIONS.

THE BRIDGE NUMBER AND YEAR BUILT SHOWN ON THIS DRAWING ARE EXAMPLES ONLY. SEE CONSTRUCTION PLANS FOR INDIVIDUAL NUMBERING AND YEAR BUILT.

- ① EPOXY RESIN SHALL BE FROM AN APPROVED MANUFACTURER AND USED IN ACCORDANCE WITH MANUFACTURER'S RECOMMENDATIONS.
- ② REHABILITATION OF AN EXISTING STRUCTURE SHOULD USE THE DATE OF ORIGINAL STRUCTURE CONSTRUCTION.

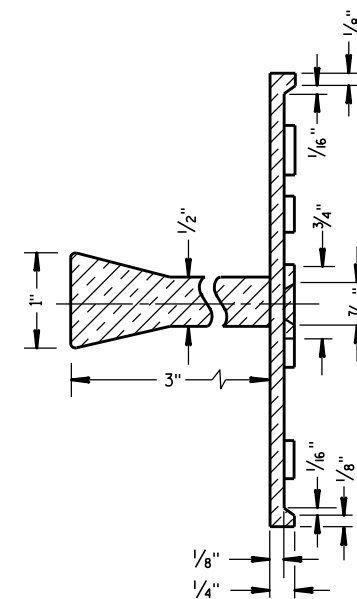


SECTION A-A

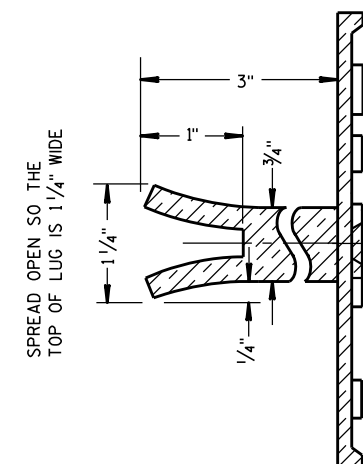

ALTERNATE LUG

- ① ADHERE ANCHOR LUG TO PRECAST RETAINING WALL WITH EPOXY RESIN.

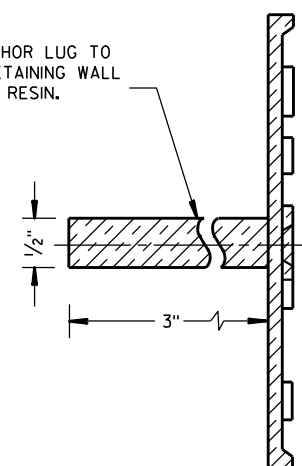

ALTERNATE LUG
(FOR ATTACHMENT TO PRECAST STRUCTURES)

**NAME PLATE
(STRUCTURES)**

STATE OF WISCONSIN
DEPARTMENT OF TRANSPORTATION


APPROVED

3/26/10
DATE


FHWA

/S/ Scot Beck
CHIEF STRUCTURAL DEVELOPER


13
JEER

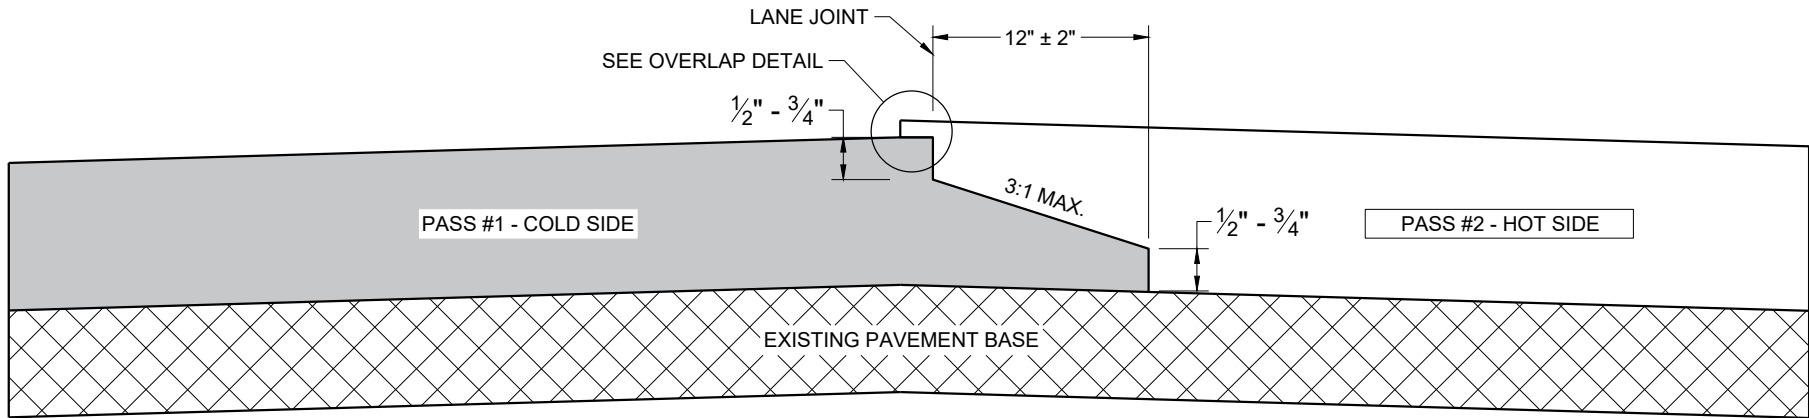

**TYPICAL PAVEMENT CROSS SECTION
NOTCHED WEDGE JOINT**

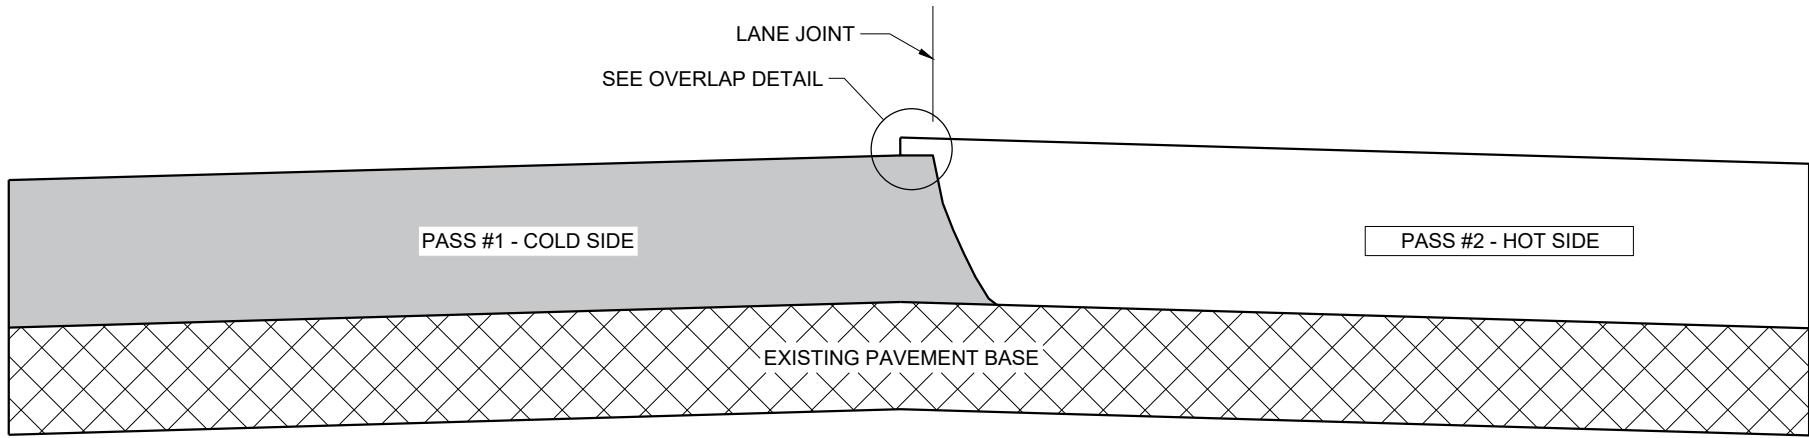

**TYPICAL PAVEMENT CROSS SECTION
VERTICAL JOINT**

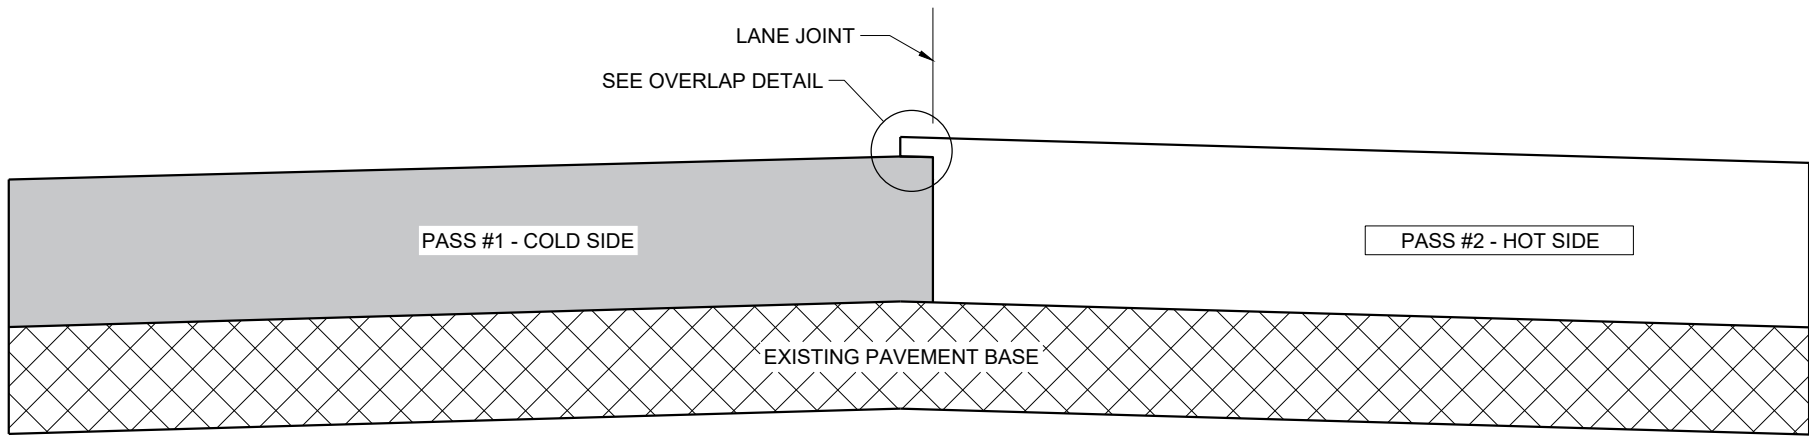

**TYPICAL PAVEMENT CROSS SECTION
VERTICAL JOINT (MILLED)**

GENERAL NOTES


IN ADDITION TO THE DETAILS PROVIDED IN THIS DRAWING, CONFORM TO STANDARD SPECIFICATION 450.3.2.8 FOR WHEN A NOTCHED WEDGE JOINT IS REQUIRED AND FOR GENERAL JOINT CONSTRUCTION REQUIREMENTS.

FOR ALL LONGITUDINAL JOINTS, ENSURE THE PAVER SCREED OVERLAPS THE PREVIOUSLY PLACED PAVEMENT BY 1" ± 0.5" AND THE HOT SIDE OF THE JOINT REMAINS HIGHER THAN THE COLD SIDE BY APPROXIMATELY 0.1" AFTER FINAL COMPACTION. (IT WILL BE FLUSH WHEN PAVING IN ECHELON.)

ONLY REMOVE THE LONGITUDINAL NOTCHED WEDGE JOINT FOR SMA PAVEMENT OR AS DIRECTED BY THE ENGINEER TO ADDRESS SPECIFIC LENGTHS OF JOINT DAMAGED BY TRAFFIC.

WHEN MILLING BACK OR REMOVING ANY LONGITUDINAL JOINT, LIMIT THE MATERIAL REMOVED TO 2" FROM THE TOP NOTCH OR FROM THE VERTICAL JOINT EDGE ON THE COLD SIDE OF THE JOINT.

USE LONGITUDINAL MILLED JOINT AS PLANS SHOW OR THE AS THE ENGINEER DIRECTS.

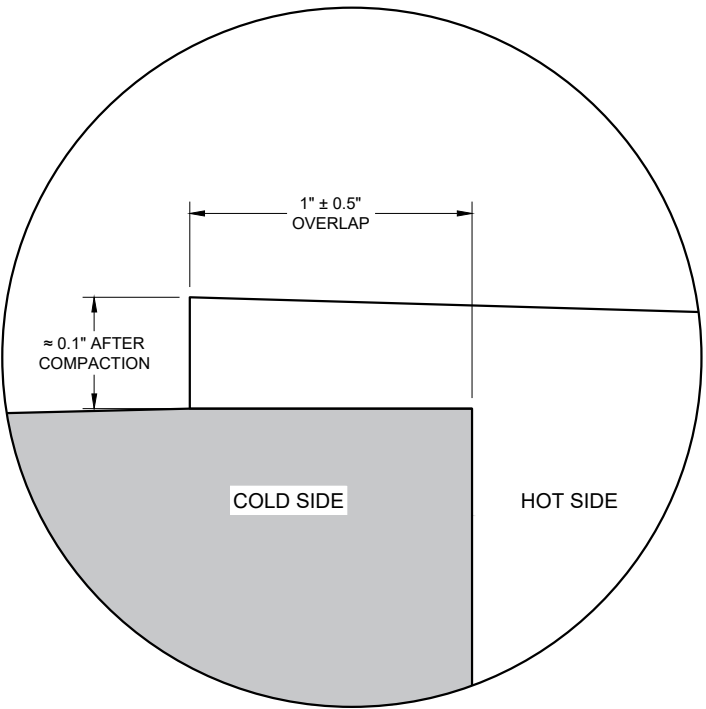


OVERLAP DETAIL (TYPICAL)

HMA LONGITUDINAL JOINTS


STATE OF WISCONSIN
DEPARTMENT OF TRANSPORTATION

APPROVED
November 2020 /S/ Steven Hefel
DATE HMA PAVEMENT ENGIN 14


FHWA

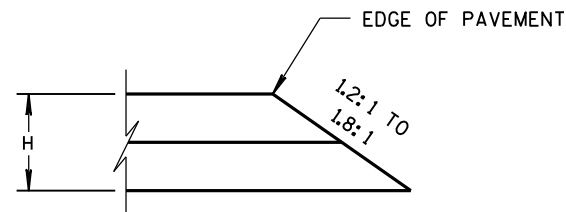


CONSTRUCTED WITH FINAL TWO LAYERS
FOR H 5" OR LESS

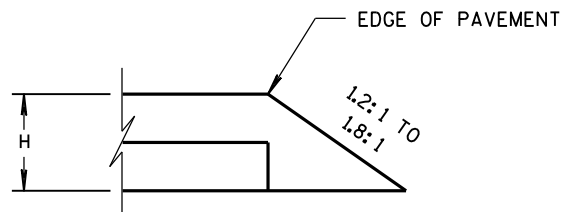

CONSTRUCTED WITH FINAL LAYER
FOR H 5" OR LESS

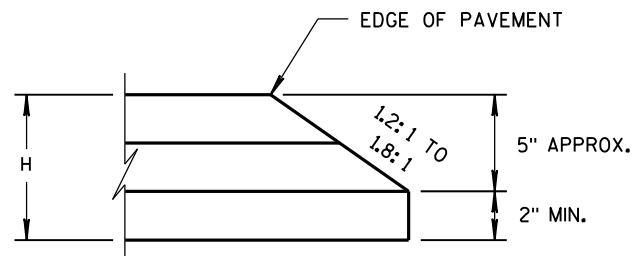


CONSTRUCTED WITH FINAL TWO LAYERS
FOR H GREATER THAN 5"

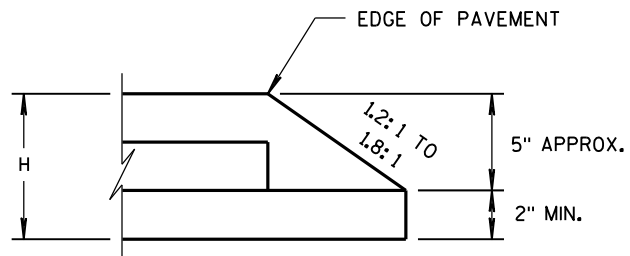

CONSTRUCTED WITH FINAL LAYER
FOR H GREATER THAN 5"

HMA PAVEMENT AND HMA OVERLAYS

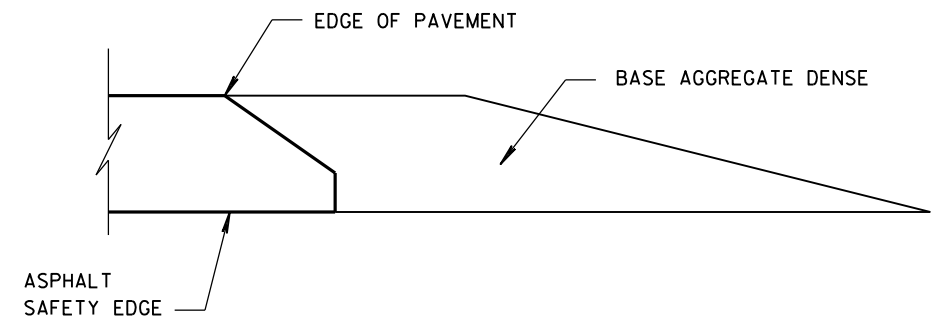

FINISHED SHOULDER AGGREGATE PLACEMENT

SAFETY EDGE_{SM}

STATE OF WISCONSIN
DEPARTMENT OF TRANSPORTATION

APPROVED


11/30/2012
DATE

FHWA


/s/ Jerry H. Zoaga
ROADWAY STANDARDS
ENGINEER

15

ENT

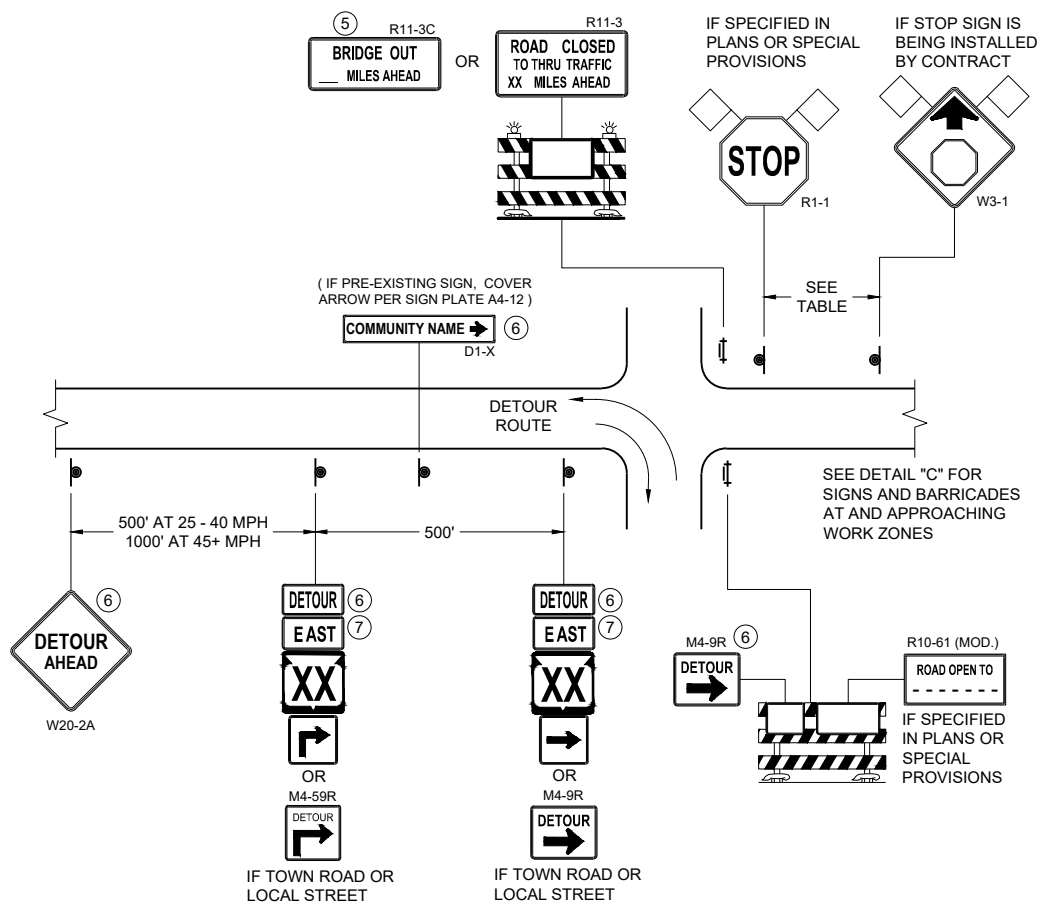


DETAIL A
MAINLINE CLOSURE WITH POSTED DETOUR
WORK ZONE GREATER THAN OR EQUAL TO ½ MILE FROM
DETOUR ROUTE (1000 FEET IF URBAN)

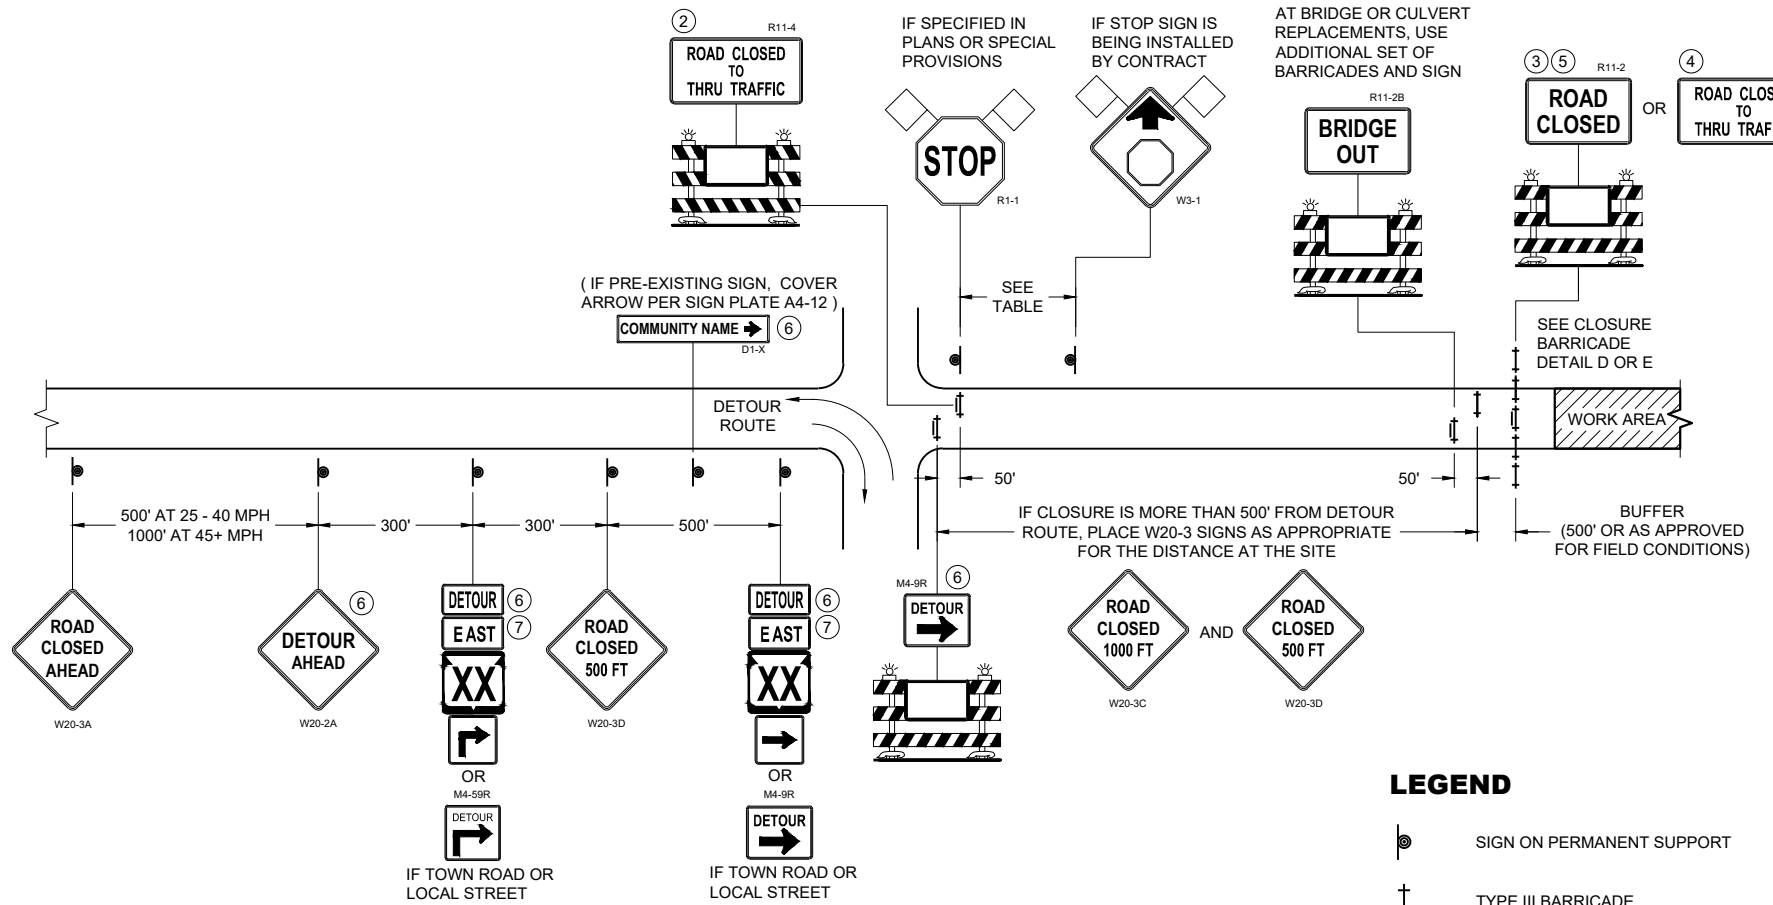

DETAIL B
MAINLINE CLOSURE WITH POSTED DETOUR
WORK ZONE LESS THAN ½ MILE FROM
DETOUR ROUTE (1000 FEET IF URBAN)

SPEED LIMIT (MPH)	"STOP AHEAD" ADVANCE WARNING DISTANCE (FT)
25	200
30	200
35	350
40	350
45	500
50	550
55	750

SEE SDD 15C2-SHEET "b"
FOR GENERAL NOTES
AND FOOTNOTES ① THROUGH ⑦

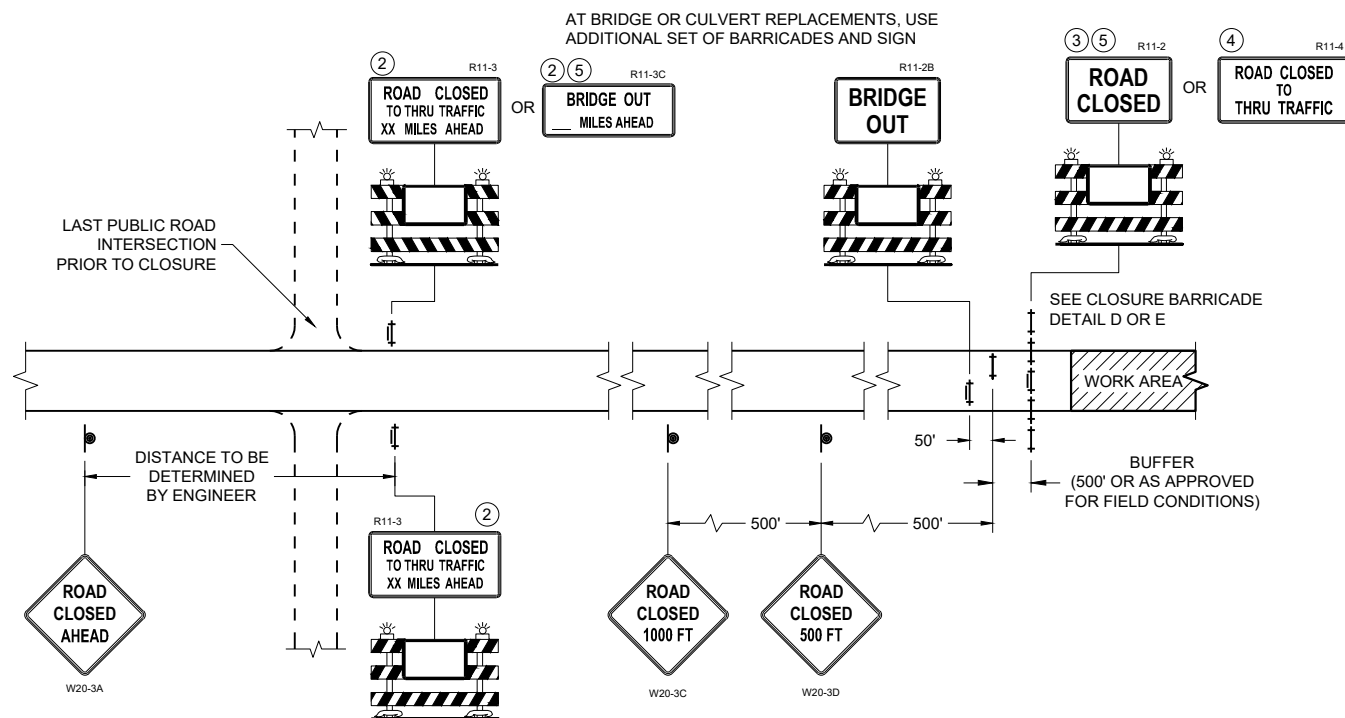

DETAIL C
MAINLINE CLOSURE, NO POSTED DETOUR

LEGEND


- SIGN ON PERMANENT SUPPORT
- TYPE III BARRICADE
- TYPE III BARRICADE WITH ATTACHED SIGN
- TYPE "A" WARNING LIGHT (FLASHING)
- WORK AREA
- FLAGS, 16" X 16" MIN. (ORANGE)
- DETOUR M4 - 8
- EAST M3 - X
- XX M1 - 4 OR XX M1 - 6 OR COUNTY M1 - 5A
- M05 - 1 OR M06 - 1

**BARRICADES AND SIGNS
FOR MAINLINE CLOSURES**


STATE OF WISCONSIN
DEPARTMENT OF TRANSPORTATION

APPROVED
November 2025 /S/ Andrew Heidtke
DATE WORK ZONE ENGINEER

FHWA

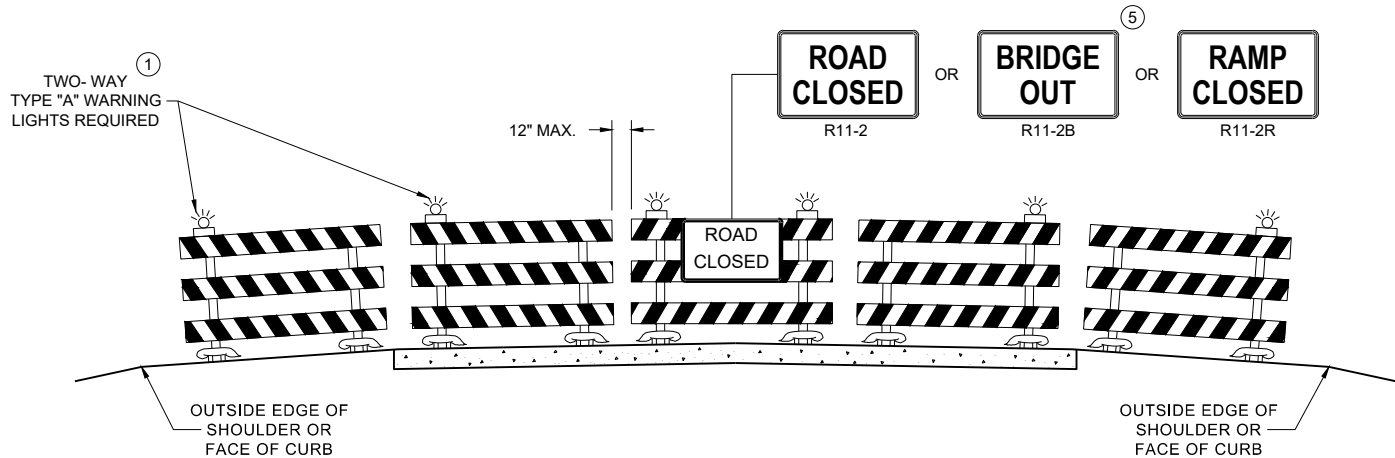

DETAIL D
ROAD CLOSURE BARRICADE DETAIL
APPROACH VIEW

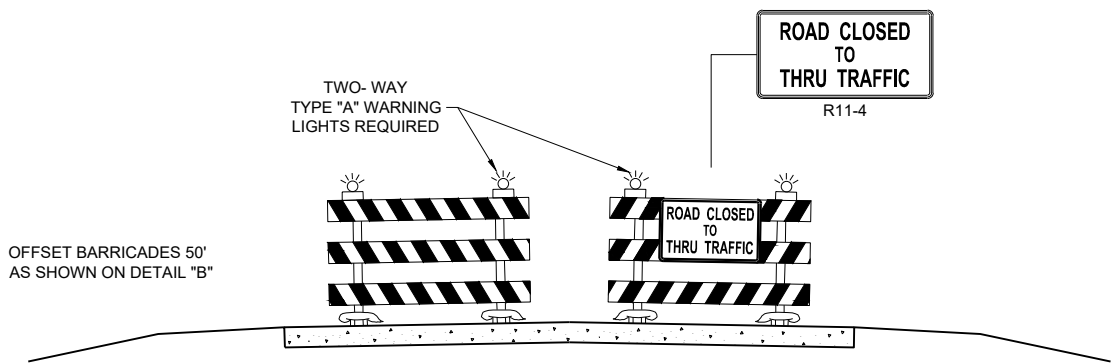

DETAIL E
LANE CLOSURE BARRICADE DETAIL
APPROACH VIEW

SEE SDD 15C2 - SHEET "a" FOR LEGEND

GENERAL NOTES

THE EXACT NUMBER, LOCATION, AND SPACING OF ALL SIGNS AND BARRICADES SHALL BE ADJUSTED TO FIT FIELD CONDITIONS AS APPROVED BY THE ENGINEER.

ANY SIGNS TEMPORARY OR EXISTING, WHICH CONFLICT WITH TRAFFIC CONTROL "IN USE", SHALL BE REMOVED OR COVERED AS NEEDED AND AS APPROVED BY THE ENGINEER.

THE SPACING BETWEEN TRAFFIC CONTROL SIGNS SHOULD BE ADJUSTED TO NOT CONFLICT WITH AND SHOULD PROVIDE A DESIRABLE MINIMUM OF 200 FEET CLEARANCE TO EXISTING SIGNS THAT WILL REMAIN IN PLACE.

BARRICADES THAT MUST BE MOVED FOR A WORK OPERATION SHALL BE IMMEDIATELY RE-ESTABLISHED UPON COMPLETION OF THE OPERATION, OR FOR CONTINUING OPERATIONS, AT THE END OF EACH WORKING DAY.

SIGNS THAT WILL BE IN PLACE LESS THAN 7 CONTINUOUS DAYS AND NIGHTS MAY BE MOUNTED ON PORTABLE SUPPORTS.

ALL TYPE III BARRICADES SHALL HAVE RAILS REFLECTORIZED ON BOTH FACES. STRIPES SHALL BE PROPERLY SLOPED DOWN TOWARD THE TRAFFIC SIDE OR AS SHOWN IN THE ROAD CLOSURE BARRICADE DETAIL "D" FOR FULL ROAD CLOSURES.

TYPE "A" LOW - INTENSITY FLASHING WARNING LIGHTS SHALL BE VISIBLE ON BOTH SIDES OF THE BARRICADE.

PARTIAL NUMBERS ON SIGNS SHALL BE DISPLAYED AS A WHOLE NUMBER(AS NEEDED) FOLLOWED BY A FRACTION. SIGNS SHALL NOT DISPLAY NUMBERS IN DECIMAL FORM.


"WO" AND "MO" SIGNS ARE THE SAME AS "W" AND "M" SIGNS EXCEPT THE BACKGROUND IS ORANGE.

ALL SIGNS SHALL BE 48" X 48" UNLESS OTHERWISE NOTED BELOW:
R11 - 2 SHALL BE 48" X 30"
R11 - 3 SHALL, R11 - 4 AND R10 - 61 SHALL BE 60 " X 30"
M4 - 9 SHALL BE 30" X 24"
M3 - X SHALL BE 24" X 12" (36" X 18" IF NEEDED TO MATCH EXISTING SIGNS)
M4 - 8 SHALL BE 24" X 12" (36" X 18" IF NEEDED TO MATCH EXISTING SIGNS)
M1 - 4, M1 - 5A AND M1 - 6 SHALL BE 24" X 24" (36" X 36" IF NEEDED TO MATCH EXISTING SIGNS)
MO5 - 1 AND MO6 - 1 SHALL BE 21" X 21" (30" X 30" IF NEEDED TO MATCH EXISTING SIGNS)
D1 - X SHALL BE AS SHOWN ON SPECIFIC PROJECT SIGNING DETAIL SHEETS.
R1 - 1 SHALL BE 36" X 36"

SIGNS PLACED ON TYPE III BARRICADES THAT ARE SIZES OTHER THAN 48"X30" SHALL HAVE A CORRUGATED POLYPROPYLENE OR POLYETHYLENE PLASTIC SIGN BASE.

- ① TWO WARNING LIGHTS SHALL BE PROVIDED ON THE CENTER BARRICADE AND A MINIMUM OF ONE WARNING LIGHT SHALL BE PROVIDED ON EACH OF THE OTHER BARRICADES WITHIN THE ROADWAY LIMITS. SPACING OF THE WARNING LIGHTS SHALL BE UNIFORM TO THE EDGE OF ROADWAY AS SHOWN (APPROX. 8 FOOT LIGHT SPACING).
- ② THESE SIGNS AND BARRICADES ARE NOT REQUIRED IF ROAD CLOSURE BEGINS AT AN INTERSECTION.
- ③ FOR ROAD CLOSURE WITHOUT LOCAL ACCESS TO PROJECT, SEE ROAD CLOSURE BARRICADE DETAIL "D".
- ④ FOR ROAD CLOSURE WITH LOCAL ACCESS TO PROJECT, SEE ROAD CLOSURE BARRICADE DETAIL "E".
- ⑤ FOR BRIDGE OR CULVERT REPLACEMENTS, SUBSTITUTE "BRIDGE OUT" INSTEAD OF "ROAD CLOSED" ON R11 - 2 AND R11 - 3 SIGNS.
- ⑥ INSTALL DETOUR AND COMMUNITY GUIDE SIGNS AND ARROWS ONLY IF SPECIFIED IN THE CONTRACT. IF THERE ARE EXISTING ROUTE MARKER ASSEMBLIES THAT WILL REMAIN IN PLACE, ADJUST THE LOCATION OF THE DETOUR ROUTE SIGNS TO CORRESPOND WITH THE EXISTING ASSEMBLIES. MODIFY EXISTING SIGNS WHERE POSSIBLE. SEE SPECIFIC PROJECT DETOUR SIGNING DETAIL SHEETS. IF DETOUR SIGNS ARE BEING INSTALLED BY OTHERS, PLACE THE CONTRACTED TRAFFIC CONTROL SIGNS TO ALLOW FOR PLACEMENT OF ALL WARNING, DETOUR AND GUIDE SIGNS AS SHOWN.
- ⑦ "EAST" CARDINAL DIRECTION MARKERS AND RIGHT TURN ARROWS ARE SHOWN. USE OTHER CARDINAL DIRECTIONS AND ARROWS AS APPROPRIATE.


BARRICADES AND SIGNS FOR VARIOUS CLOSURES	
STATE OF WISCONSIN DEPARTMENT OF TRANSPORTATION	
APPROVED November 2025 DATE	/S/ Andrew Heidtke WORK ZONE ENGINEER
FHWA	

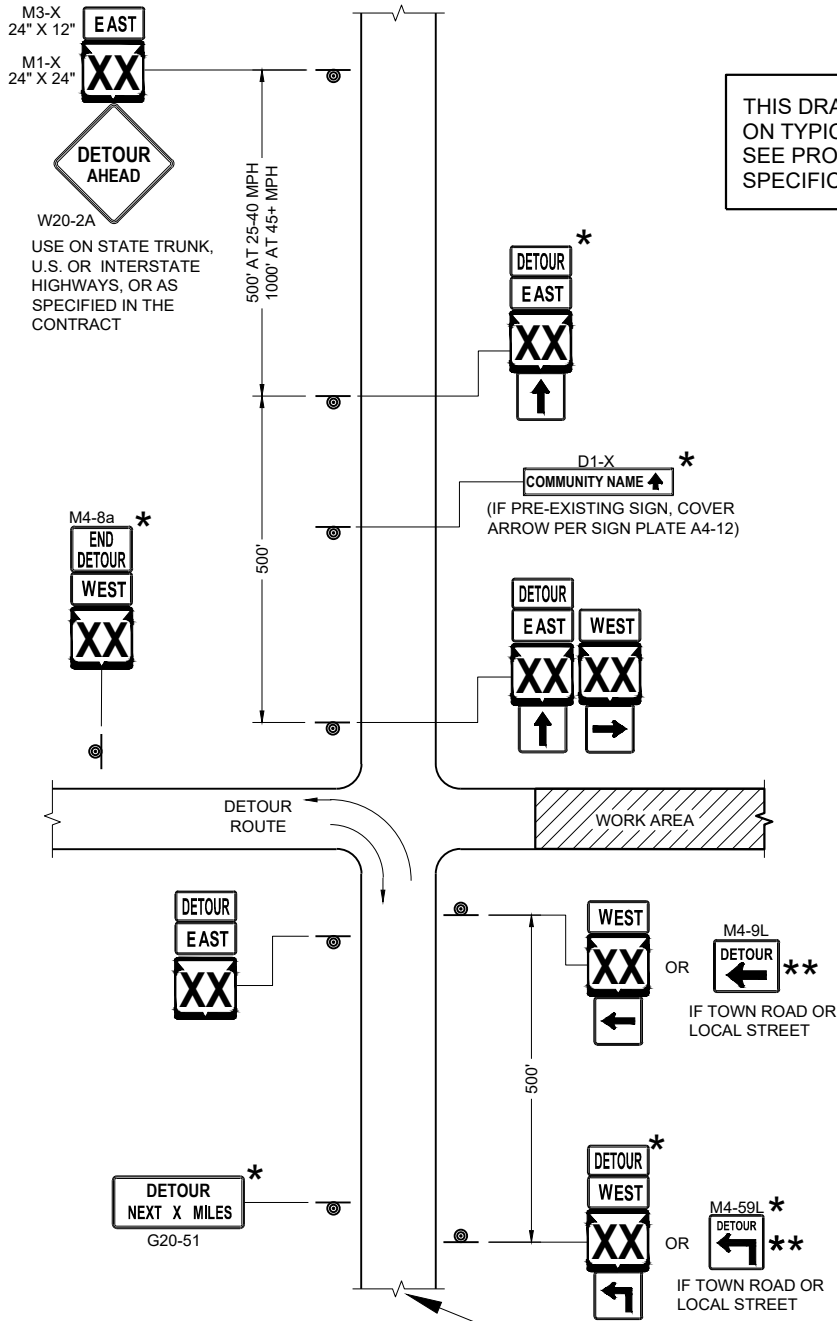

SEE SPECIFIC PROJECT DETOUR
SIGNING DETAIL SHEETS AND
DETAIL A OR B ON SDD SHEET 15C02 - SHEET "a"


THIS DRAWING PROVIDES GENERAL GUIDANCE
ON TYPICAL DETOUR SIGN LAYOUT AND SPACING.
SEE PROJECT DETOUR SIGNING SHEETS FOR
SPECIFIC DETAILS FOR EACH PROJECT.

MATCH POINT

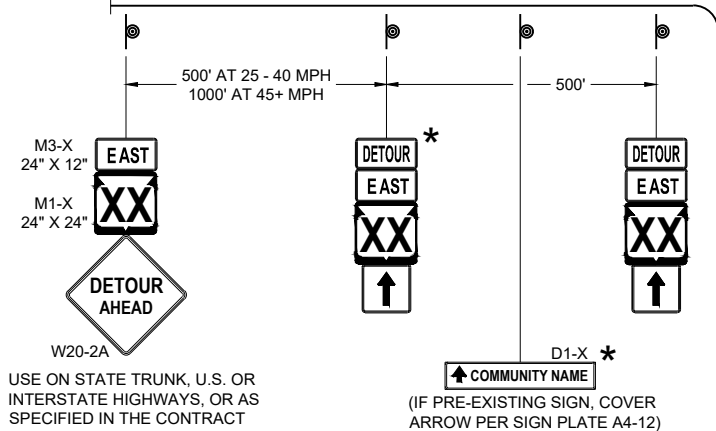


DETAIL F
DETOUR SIGNING

LEGEND

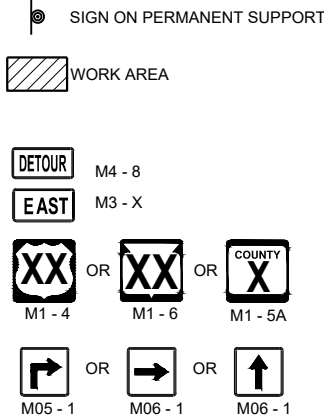

GENERAL NOTES

- THE EXACT NUMBER, LOCATION AND SPACING OF ALL SIGNS SHALL BE ADJUSTED TO FIT FIELD CONDITIONS AS APPROVED BY THE ENGINEER.
- IF THERE ARE EXISTING ROUTE MARKER ASSEMBLIES THAT WILL REMAIN IN PLACE, ADJUST THE LOCATION OF THE DETOUR ROUTE SIGNS TO CORRESPOND WITH THE EXISTING ASSEMBLIES. SEE SPECIFIC PROJECT DETOUR SIGNING DETAIL SHEETS. MODIFY EXISTING SIGNS WHERE POSSIBLE.
- THE SPACING BETWEEN TRAFFIC CONTROL AND DETOUR SIGNS SHOULD BE ADJUSTED TO NOT CONFLICT WITH AND TO PROVIDE A DESIRABLE MINIMUM OF 200 FEET CLEARANCE TO EXISTING SIGNS THAT WILL REMAIN IN PLACE.
- ANY SIGNS TEMPORARY OR EXISTING, WHICH CONFLICT WITH TRAFFIC CONTROL "IN USE" SHALL BE REMOVED OR COVERED AS NEEDED AND AS APPROVED BY THE ENGINEER.
- SIGNS THAT WILL BE IN PLACE LESS THAN 7 CONTINUOUS DAYS AND NIGHTS MAY BE MOUNTED ON PORTABLE SUPPORTS.
- "MO" SIGNS ARE THE SAME AS "M" SIGNS EXCEPT THE BACKGROUND IS ORANGE.
- SIGN SIZES SHALL BE AS FOLLOWS:
- M3-X SHALL BE 24" X 12" (36" X 18" IF NEEDED TO MATCH EXISTING SIGNS)
 - M4-8 SHALL BE 24" X 12" (36" X 18" IF NEEDED TO MATCH EXISTING SIGNS)
 - M1-4, M1-5A AND M1-6 SHALL BE 24" X 24" (36" X 36" IF NEEDED TO MATCH EXISTING SIGNS)
 - M05-1 AND M06-1 SHALL BE 21" X 21" (30" X 30" IF NEEDED TO MATCH EXISTING SIGNS)
 - M4-9 AND M4-59 SHALL BE 30" X 24"
 - M4-8a SHALL BE 24" X 18"
 - G20-51 SHALL BE 60" X 24"
 - W20-2A SHALL BE 48" X 48"
 - D1-X SHALL BE AS SHOWN ON SPECIFIC PROJECT SIGNING DETAIL SHEETS.
- * OPTIONAL SIGNS. SEE SPECIFIC PROJECT DETOUR SIGNING DETAIL SHEETS.
- ** FOR A TOWN ROAD OR LOCAL STREET DETOURED ONTO A STATE TRUNK HIGHWAY, PLACE A ROAD NAME PLAQUE ABOVE THE M4-9 SIGN AS SPECIFIED IN THE CONTRACT.

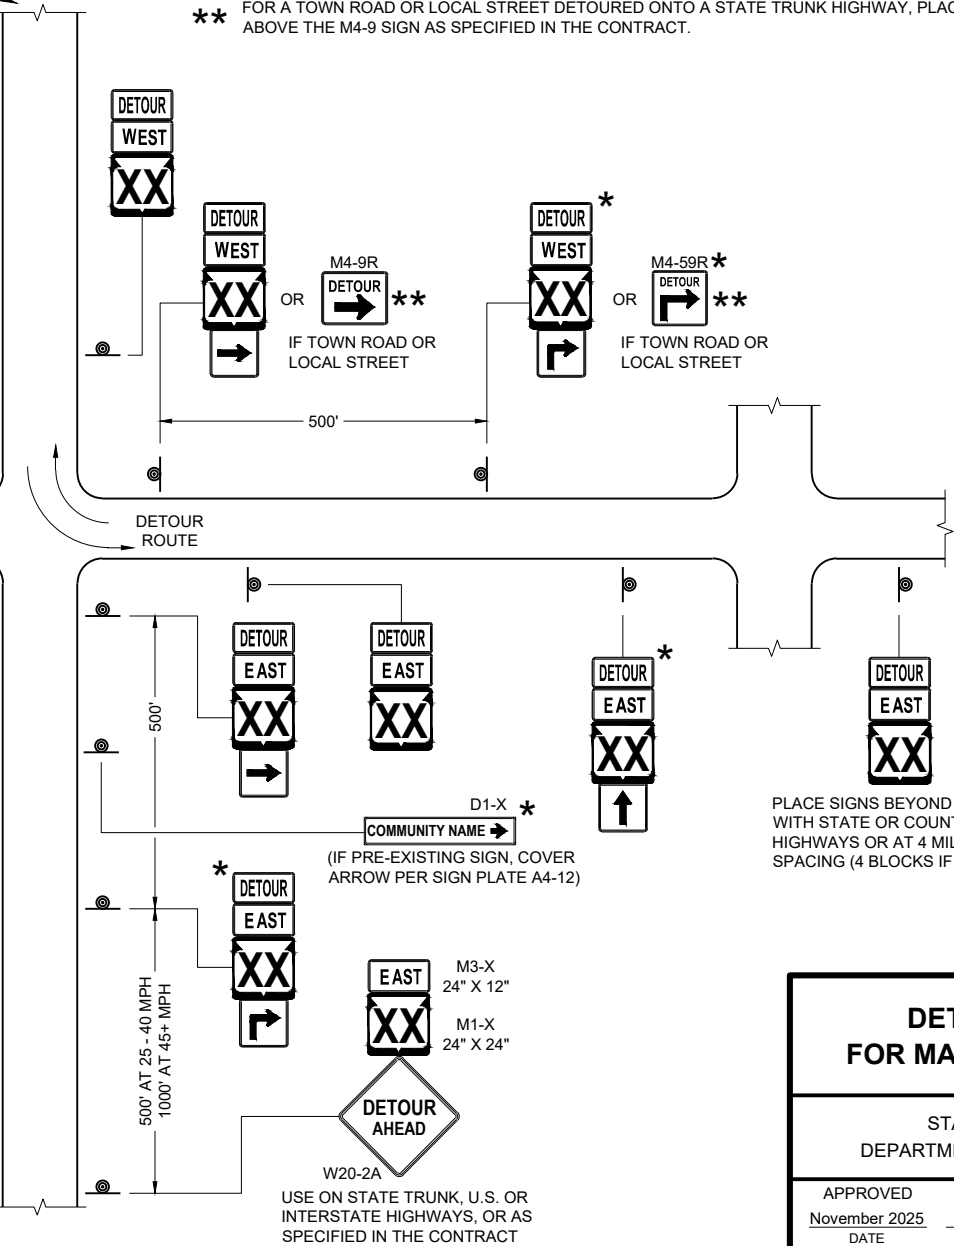


DETOUR SIGNING
FOR MAINLINE CLOSURES

STATE OF WISCONSIN
DEPARTMENT OF TRANSPORTATION


APPROVED
November 2025
DATE

/S/ Andrew Heidtke
WORK ZONE ENGINEER

FHWA

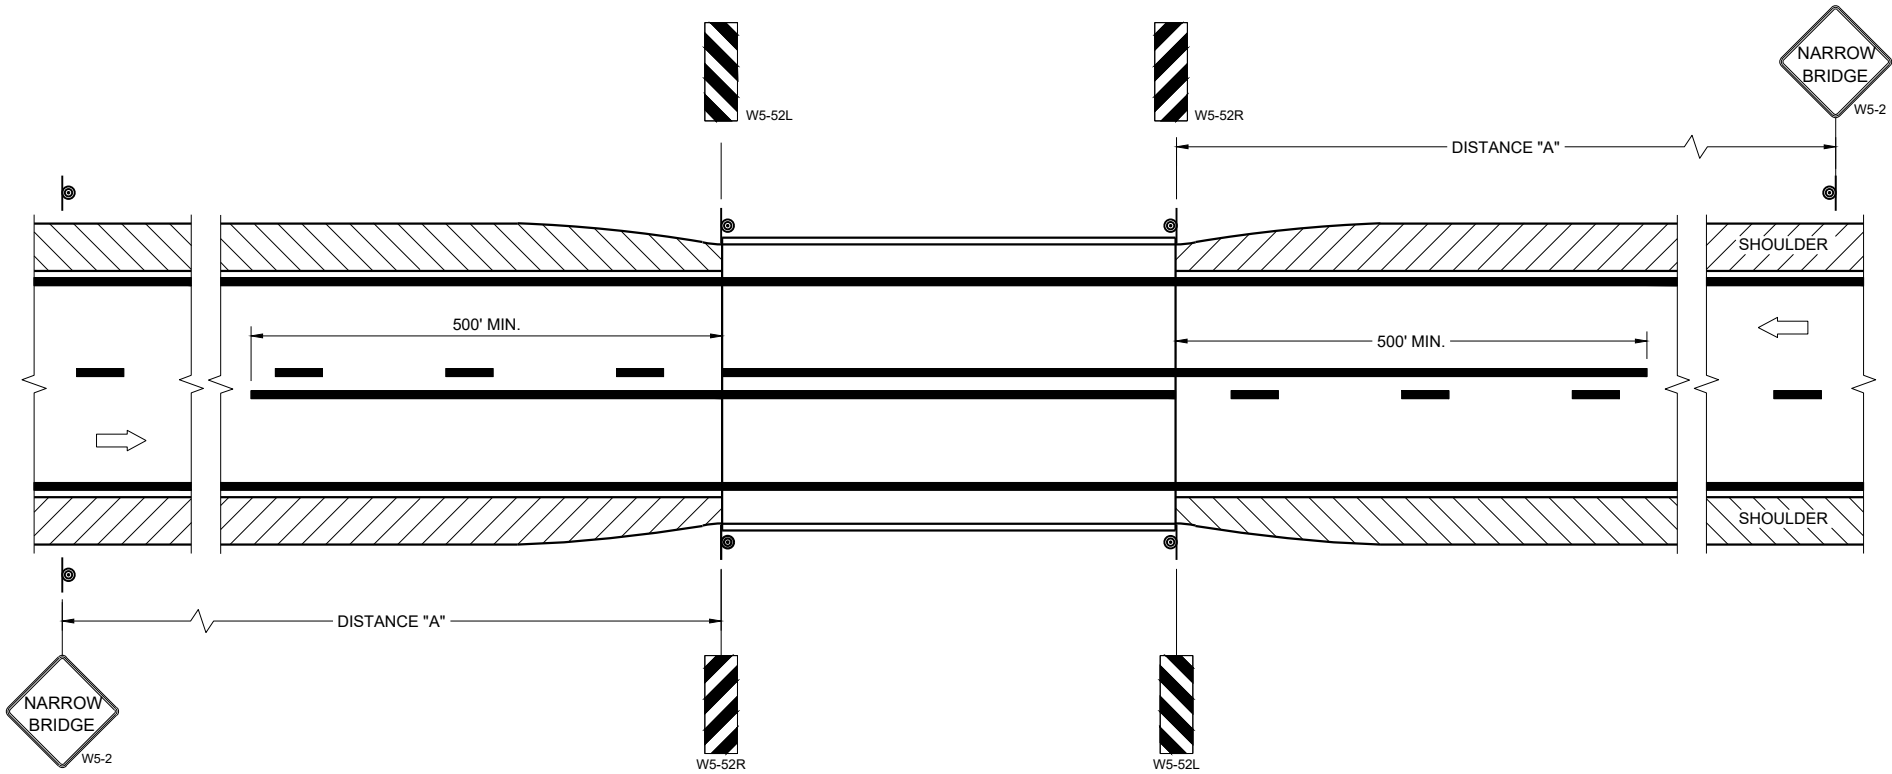

SITUATION 1
WARRANTING CRITERIA:
BRIDGE WIDTH IS AT LEAST 16 FEET BUT LESS THAN 24 FEET.

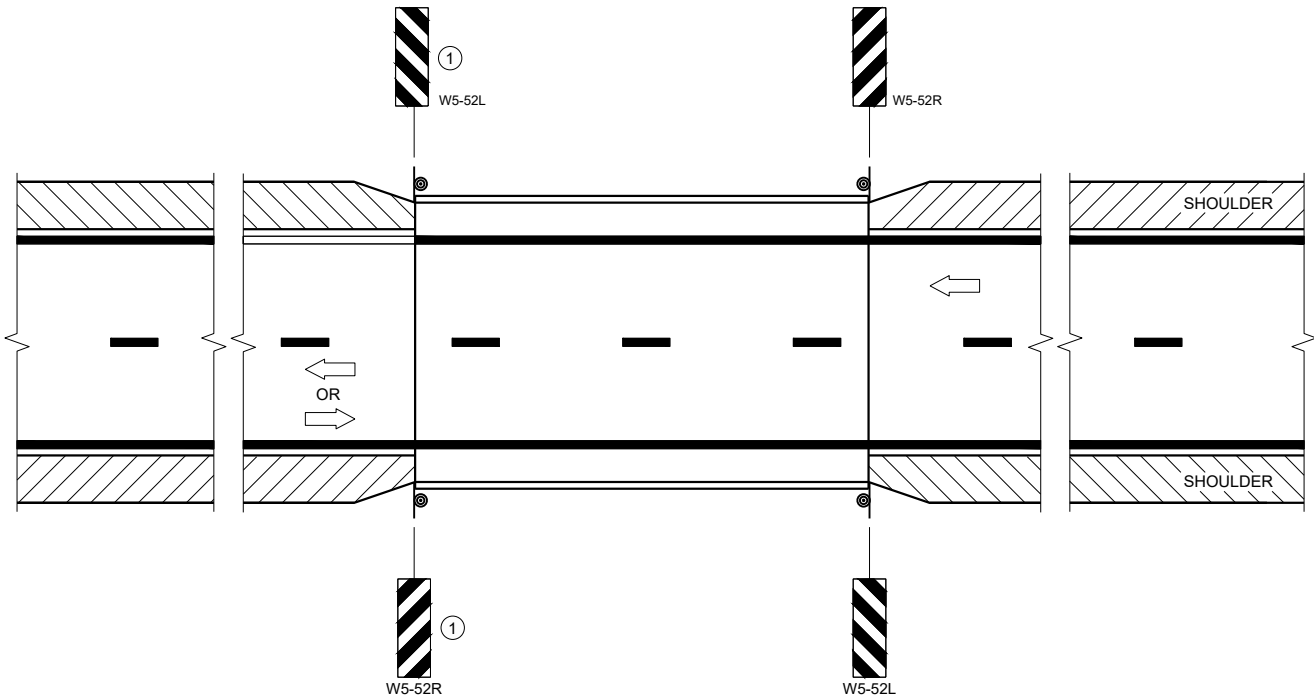

SITUATION 2
WARRANTING CRITERIA:
1. BRIDGE WIDTH IS AT LEAST 24 FEET AND
2. BRIDGE SHOULDER WIDTH IS LESS THAN 6 FEET

GENERAL NOTES

DETAILS OF TRAFFIC CONTROL DEVICES AND INSTALLATION NOT SHOWN ON THE DRAWING SHALL CONFORM TO THE PERTINENT REQUIREMENTS OF THE STANDARD SPECIFICATIONS, THE SPECIAL PROVISIONS, AND THE MANUAL ON UNIFORM TRAFFIC CONTROL DEVICES.

LOCATE W5-52 SIGN POST(S) BEHIND GUARDRAIL WHEN PRESENT.

PLACE THE EDGE OF THE W5-52 SIGN IN LINE WITH FACE OF CURB OR PARAPET.

ON BRIDGE ONLY PROJECTS, PLACE 300 FEET OF EDGELINE.

OMIT EDGELINES ON ROADWAYS WITHOUT EXISTING EDGELINES.

① OMIT ON ONE-WAY TRAVELED WAYS.

LEGEND

⊙ SIGN ON PERMANENT SUPPORT

➡ DIRECTION OF TRAFFIC

DISTANCE TABLE

POSTED OR 85TH PERCENTILE SPEED	DISTANCE "A"
25	150'
30	200'
35	250'
40	300'
45	400'
50	550'
55	700'


**SIGNING AND MARKING
FOR TWO LANE BRIDGES**

STATE OF WISCONSIN
DEPARTMENT OF TRANSPORTATION


APPROVED
May 2023
DATE

/S/ Jeannie Silver
Statewide Pavement Marking Engineer


FHWA 19

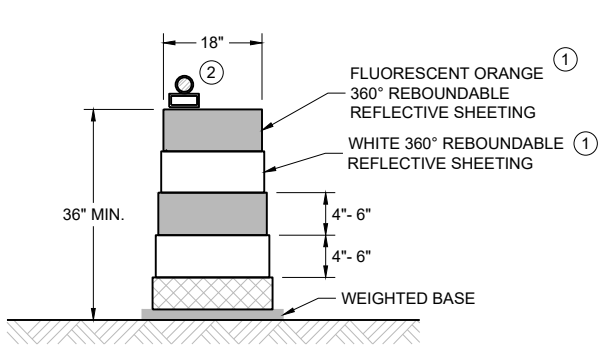


DRUM
BALLAST WIDTHS
RANGE FROM 24"-36"

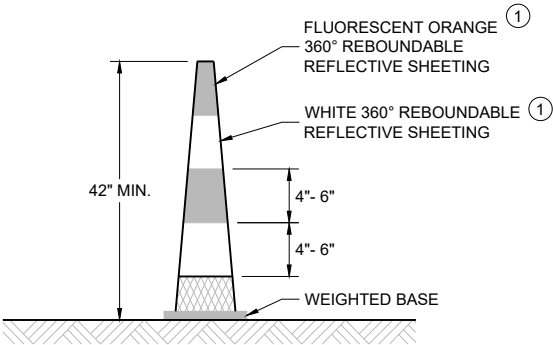

42" CONE
DO NOT USE IN TAPERS
½ SPACING OF DRUMS
BALLAST WIDTHS
RANGE FROM 14"-20"

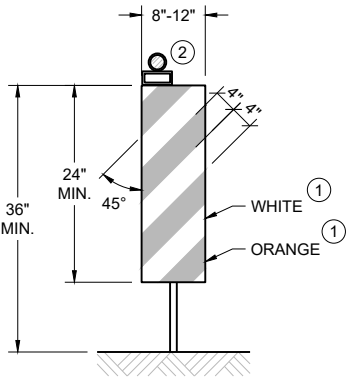

VERTICAL PANEL
THE STRIPES SHALL SLOPE DOWNWARD TO
THE TRAFFIC SIDE FOR CHANNELIZATION.

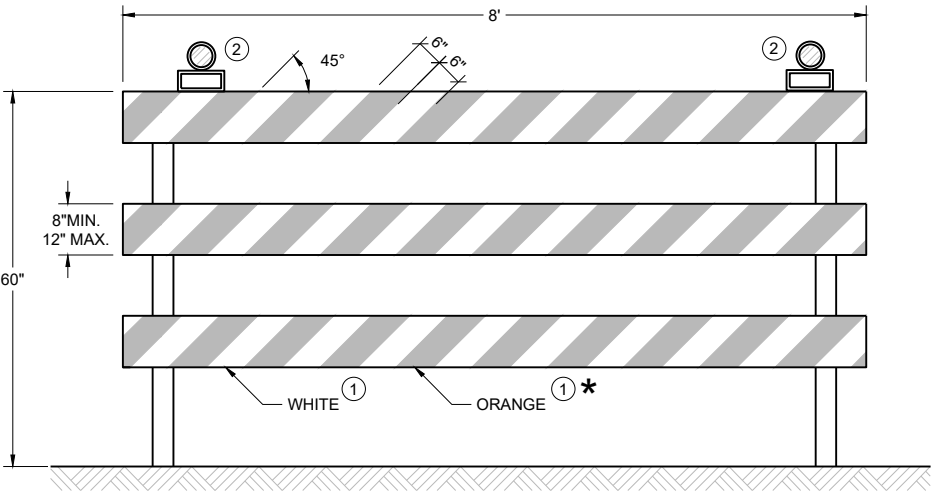



TYPE III BARRICADE
IF SIGN MOUNTED, DO NOT COVER MORE THAN 50% OF THE TOP
TWO RAILS OR 33% OF THE TOTAL AREA OF THE THREE RAILS.
* IF USED FOR A PERMANENT APPLICATION USE RED SHEETING.

GENERAL NOTES

- ① REFLECTIVE SHEETING SHALL FOLLOW THE REQUIREMENTS IN THE APPROVED PRODUCTS LISTING FOR SIGN SHEETING.
- ② LOCATION OF WARNING LIGHTS WHEN SHOWN ON THE PLAN.



CHANNELIZING DEVICES DRUMS, CONES, BARRICADES AND VERTICAL PANELS	
STATE OF WISCONSIN DEPARTMENT OF TRANSPORTATION	
APPROVED February 2026 DATE	/S/ Andrew Heidtke WORK ZONE ENGINEER
FHWA	20

URBAN AREA

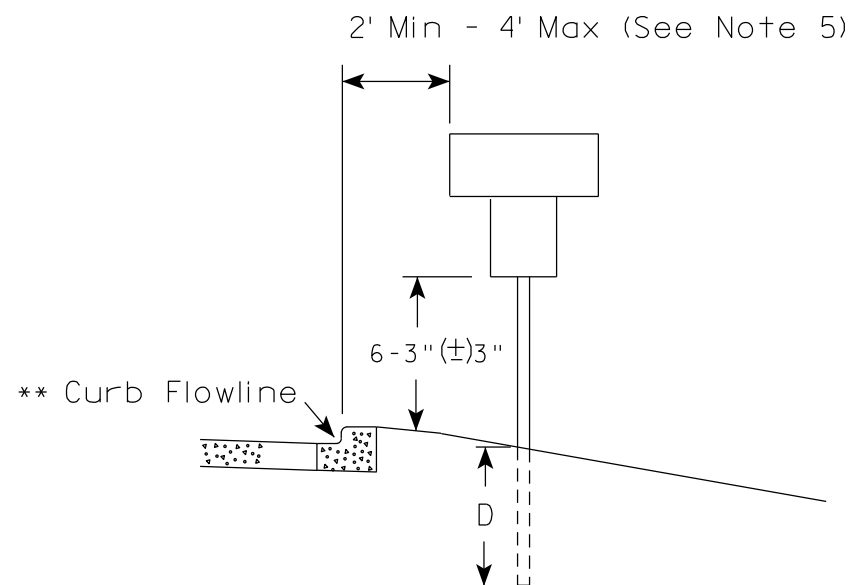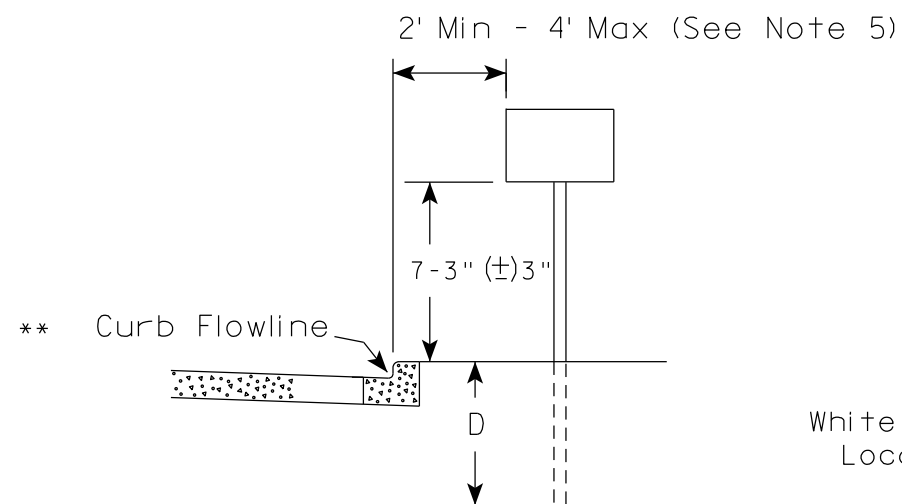

* * The existence of curb and gutter does not in itself mandate the vertical clearance illustrated. That height is typically measured where there is sidewalk adjacent to the roadway or parking is permitted. In the absence of sidewalk vertical clearance is measured from the top of the curb. Offset of signs is measured from the flow line.

RURAL AREA (See Note 2)

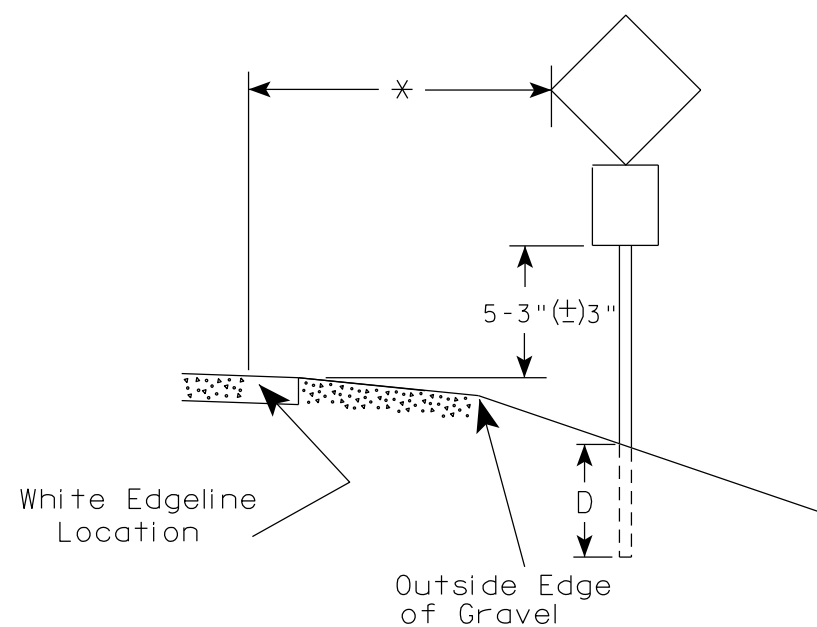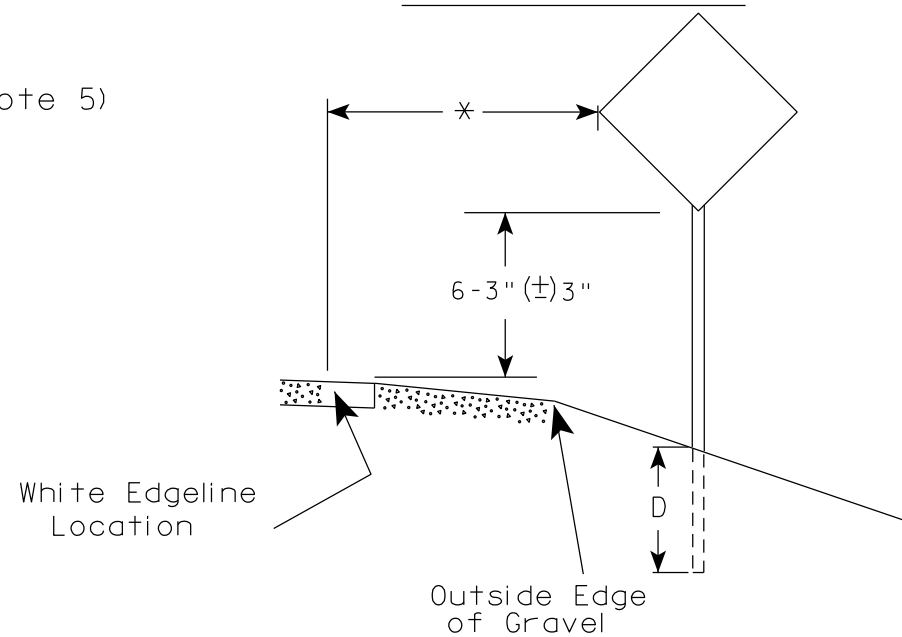

* 6 feet from edge of a paved shoulder or 12 feet from the edge of pavement (edge line location) or 2 feet from outside edge of gravel, whichever is greater unless directed by project engineer.

GENERAL NOTES

1. Signs wider than 4 feet or 20 sq.ft or larger, shall be mounted on multiple posts. Refer to plate A4-4.
2. If signs are mounted on or behind barrier wall, see A4-10 sign plate.
The Double Arrow sign (W12-1D) shall be mounted at a height of 2'-3" (±) 3". The Chevron sign (W1-8), Roundabout Chevron panel (R6-4B), Enhanced Reference Markers, Clearance Markers (W5-52), Mile Markers (D10 series), In Road Object Markers (W5-54) & End of Road Markers (W5-56) shall be mounted at a height of 4'-3" (±) 3".
3. For expressways and freeways, mounting height is 7'- 3" (±) 3" or 6'-3" (±) 3" depending upon existence of a sub-sign.
4. Minimum mounting height for signs mounted on traffic signal poles is 5'- 3" (±) 3".
5. Offset distance shall be consistent with existing signs or consistent throughout length of project.
6. Folding signs shall be mounted at a height of 5'-3" (±) 3" or as directed by the Engineer.

POST EMBEDMENT DEPTH

Area of Sign Installation (Sq. Ft.)	D (Min)
20 or Less	4'
Greater than 20	5'

TYPICAL INSTALLATION
OF PERMANENT TYPE II
SIGNS ON SINGLE POSTS

WISCONSIN DEPT OF TRANSPORTATION

APPROVED

Matthew R. Rauch
for State Traffic Engineer

DATE 12/6/23

PLATE NO. A4-3.23


PROJECT NO:

HWY:

COUNTY:

SHEET NO: 21


E

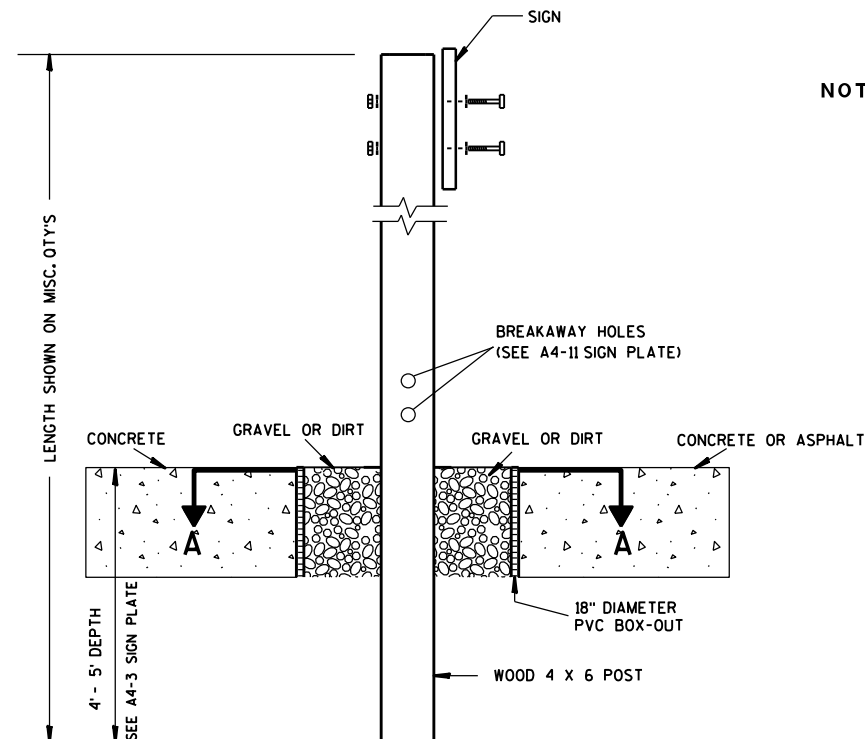

ELEVATION VIEW


DETAIL OF WOOD 4 X 6 SIGN POST IN BOX-OUT

- NOTES: 1. ALL MATERIAL TO BE APPROVED BY ENGINEER PRIOR TO INSTALLATION
2. SEE SIGN PLATE A4-8 FOR SIGN HARDWARE REQUIREMENTS
3. 18 INCH X 18 INCH SQUARE BOX-OUTS MAY BE USED FOR INSTALLATIONS IN EXISTING CONCRETE OR ASPHALT LOCATIONS.

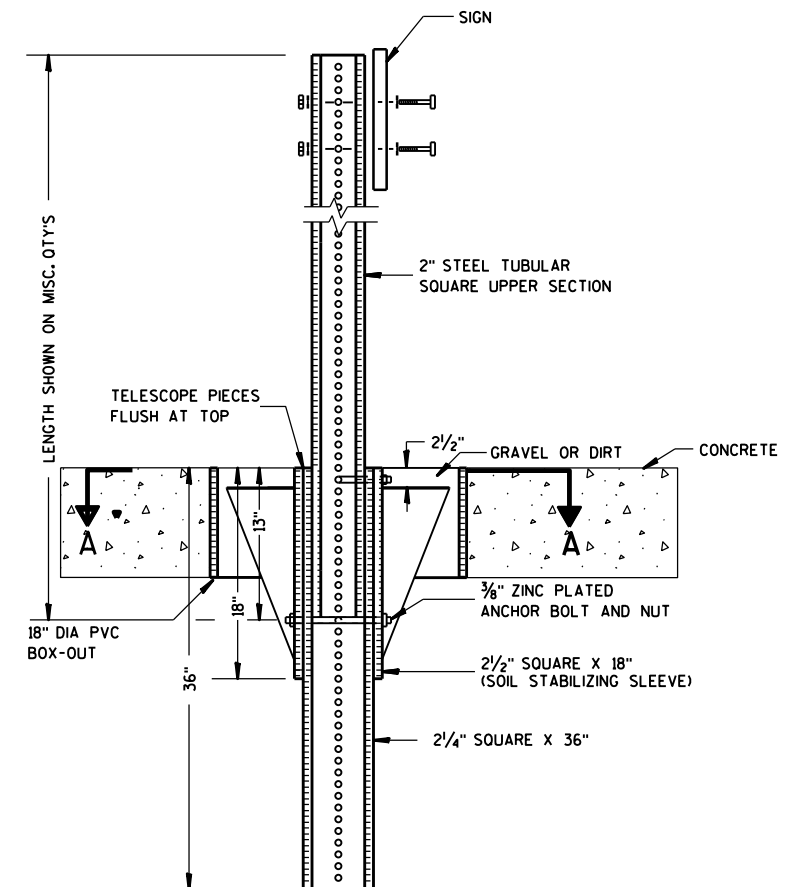

ELEVATION VIEW

DETAIL OF STEEL 2 X 2 SIGN POST IN BOX-OUT

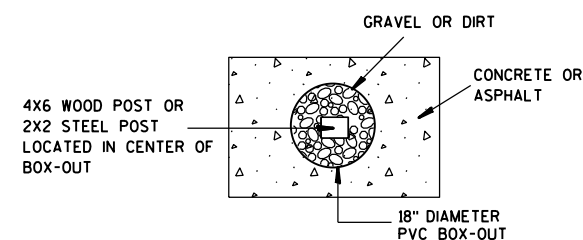

PLAN VIEW

FOR NEW CONCRETE/ASPHALT INSTALLATIONS

SIGN POST
BOX-OUTS
A4-3B

WISCONSIN DEPT OF TRANSPORTATION

APPROVED *Matthew R. Rauch*
for State Traffic Engineer

DATE 1/27/14 PLAT 22 A4-3B.1

PROJECT NO:


HWY:

COUNTY:



SHEET NO:

E


URBAN AREA

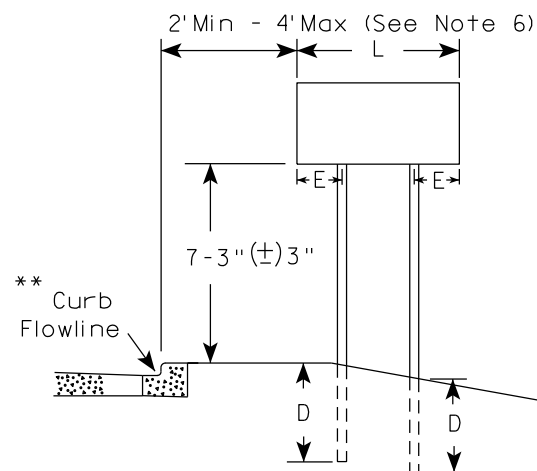


RURAL AREA (See Note 3)

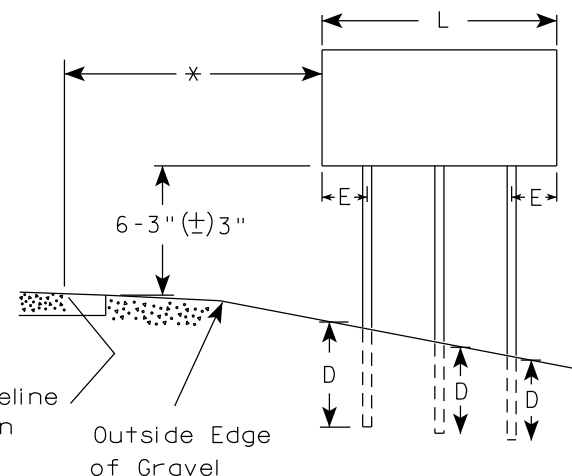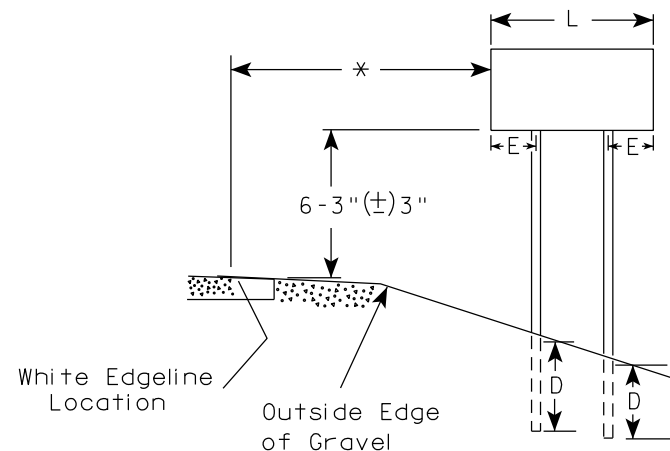

2' Min - 4' Max (See Note 6)

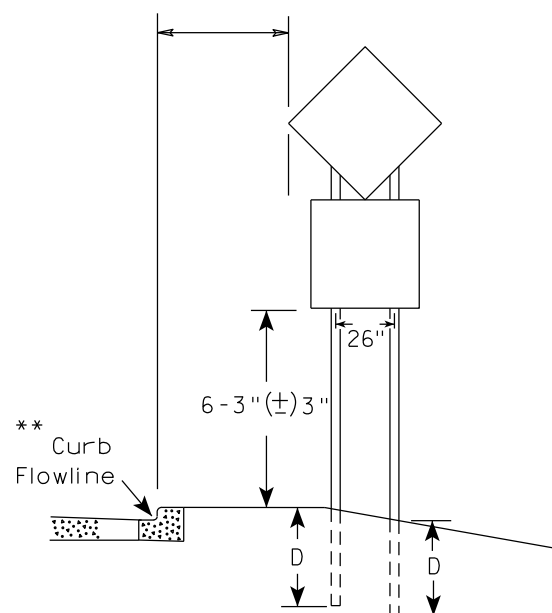

48" DIAMOND WARNING SIGN

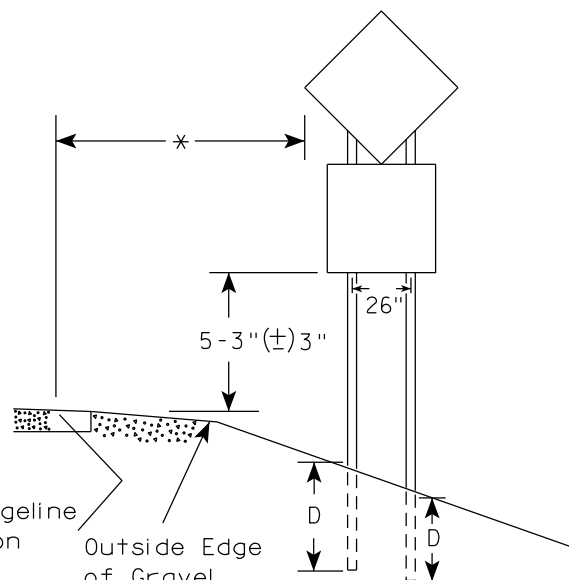

48" DIAMOND WARNING SIGN

SIGN SHAPE OTHER THAN DIAMOND (TWO POSTS REQUIRED)	
L	E
Greater than 48" Less than 60"	12"
60" to 108"	L/5

SIGN SHAPE OTHER THAN DIAMOND (THREE POSTS REQUIRED)	
L	E
Greater than 108" to 144"	12"

POST EMBEDMENT DEPTH

Area of Sign Installation (Sq.Ft.)	D (Min)
20 or Less	4'
Greater than 20	5'

TYPICAL INSTALLATION
OF TYPE II SIGNS
ON MULTIPLE POSTS

WISCONSIN DEPT OF TRANSPORTATION

APPROVED *Matthew R. Rauch*
for State Traffic Engineer


DATE 12/6/23 PLATE NO. A4-4.16

- GENERAL NOTES
- For 3 or 4 post installations, individual post spacing shall be greater than 3'-6".
 - See tables below for required number of posts.
 - For expressways and freeways, mounting height is 7'-3" (±) 3" or 6'-3" (±) 3" depending upon existence of sub-sign.
 - The (±) tolerance for mounting height is 3 inches.
 - J-Assemblies are considered to be one sign for mounting height.
 - Offset distance shall be consistent with existing signs or consistent throughout length of project.
 - Folding signs shall be mounted at a height of 5'-3" (±) 3" or as directed by the engineer.
 - The Double Arrow sign (W12-1) shall be mounted at a height of 2'-3" (±) 3". The Chevron sign (W1-8), Roundabout Chevron panel (R6-4B), Clearance Markers (W5-52), Mile Markers (D10 series), In Road Object Markers (W5-54) & End of Road Markers (W5-56) shall be mounted at a height of 4'-3" (±) 3".


* 6 feet from edge of a paved shoulder or 12 feet from the edge of pavement (edge line location) or 2 feet from outside edge of gravel, whichever is greater unless directed by project engineer.

** The existence of curb and gutter does not in itself mandate the vertical clearance illustrated. That height is typically measured where there is sidewalk adjacent to the roadway or parking is permitted. In the absence of sidewalk vertical clearance is measured from the top of the curb. Offset of signs is measured from the flow line.

*** See A4-3 sign plate for signs 4' or less in width and less than 20 S.F. in area.

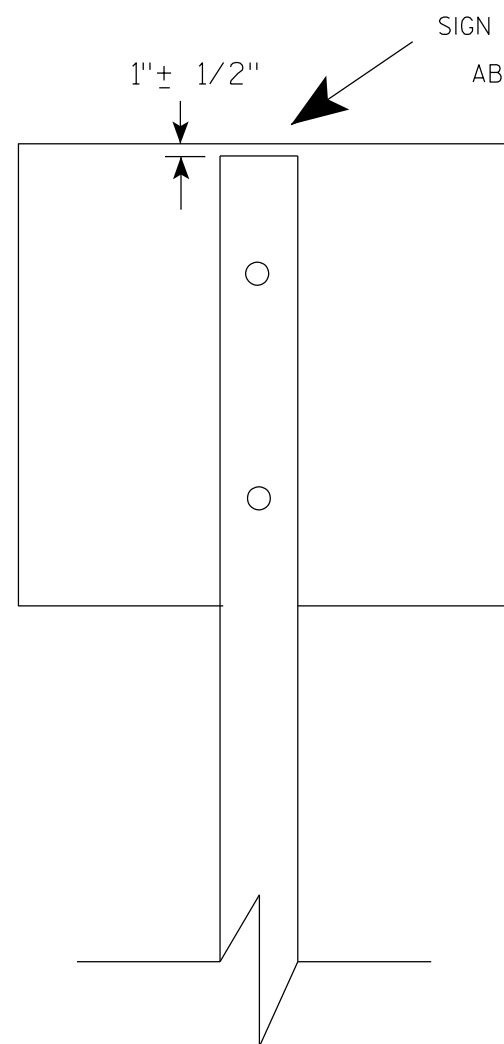

SIGN SHALL BE MOUNTED TO PROJECT
ABOVE THE TOP OF THE POST

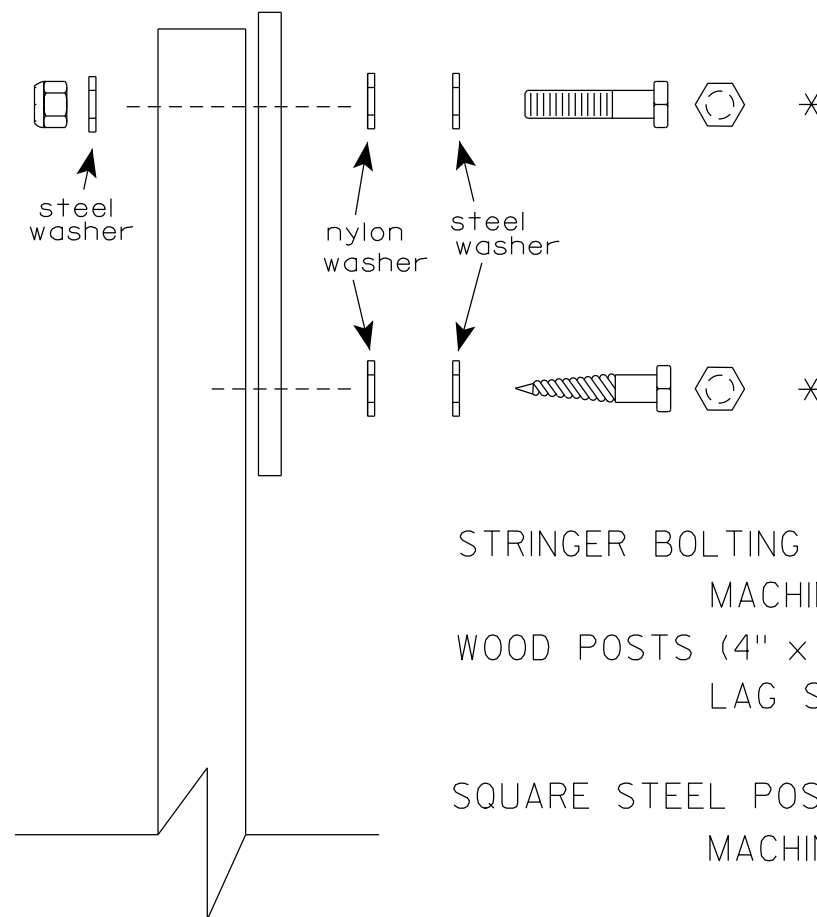

Nuts, bolts and lags used for mounting signs shall have hexagonal heads and shall be either :

- a. Hot dip galvanized in accordance with ASTM Designation: A 153, Class D, or SC 3
- b. Electro-galvanized in accordance with ASTM Designation : B 633, TYPE III, SC 3.

Threads on bolts and nuts shall be manufactured with sufficient allowance for the cadmium plate or galvanized coating to permit the nuts to run freely on the bolts.

STRINGER BOLTING TO ALUMINUM SIGNS (SEE SIGN PLATE A4-18)

MACHINE BOLTS - 5/16" X 1-3/4" Length w/ lock nuts

WOOD POSTS (4" x 6")

LAG SCREWS - 3/8" X 3" (NO STRINGERS ON BACK OF SIGN)
3/8" X 4" (STRINGERS ON BACK OF SIGN)

SQUARE STEEL POSTS (2" x 2")

MACHINE BOLTS - 3/8" X 3-1/4" Length w/ nuts (NO STRINGER ON BACK OF SIGN)
3/8" X 5" Length w/ nuts (STRINGERS ON BACK OF SIGN)

RIVETS - 9/32" (6605-9-6) BULB-TITE, TRI-FOLD, ALUMINUM BODY/MANDREL
O.D. FLANGE .720-.765 INCH, GRIP RANGE .042-.375 INCH

WASHERS (ALL POSTS) -

1-1/4" O.D. X 3/8" I.D. X 1/16" STEEL

1-1/4" O.D. X 3/8" I.D. X .080 NYLON

* Two different fastening systems are shown for illustration purposes. On any individual sign, either one or the other system shall be used. Actual number of fasteners per sign varies with the sign area, but normally there are two. For a single post installation, all signs greater than 9 sq. ft. require the use of 3 fasteners.


ATTACHMENT OF SIGNS TO POSTS

WISCONSIN DEPT OF TRANSPORTATION


APPROVED *Matthew R. Rauch*
For State Traffic Engineer

DATE 4/1/2020 PLATE NO. A4-8.9



TELESCOPIC TUBING ANCHORS
TWO PIECE SYSTEM

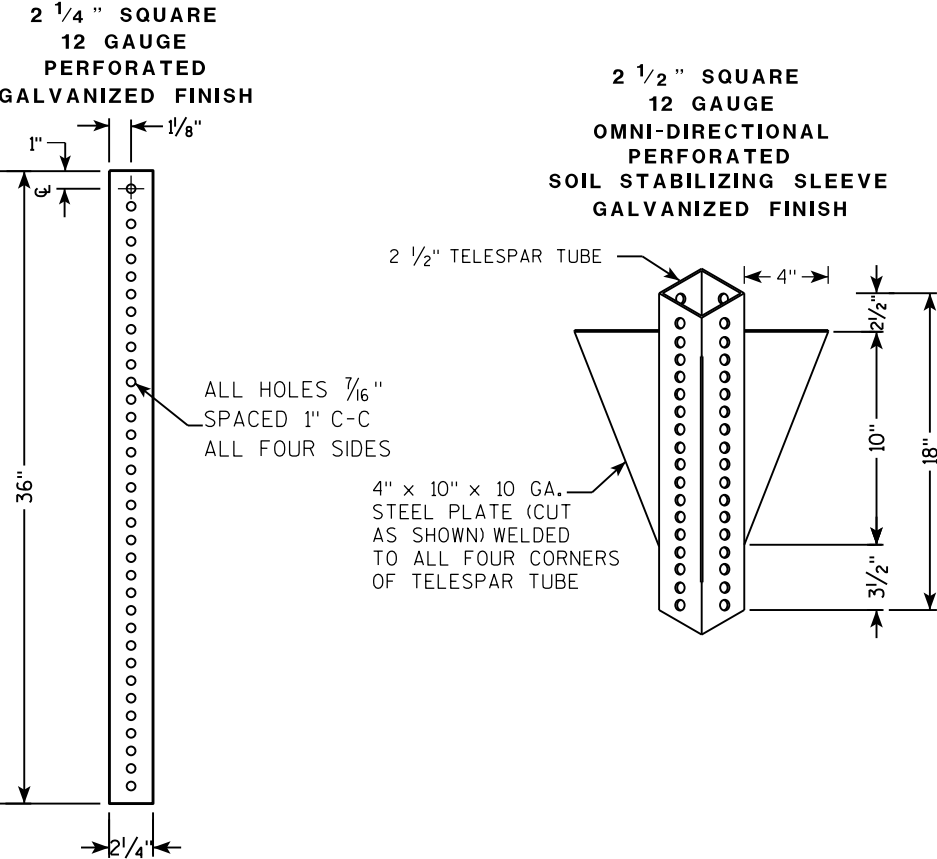

DETAIL OF TUBULAR STEEL SIGN POST
(IN POURED CONCRETE OR ASPHALT)

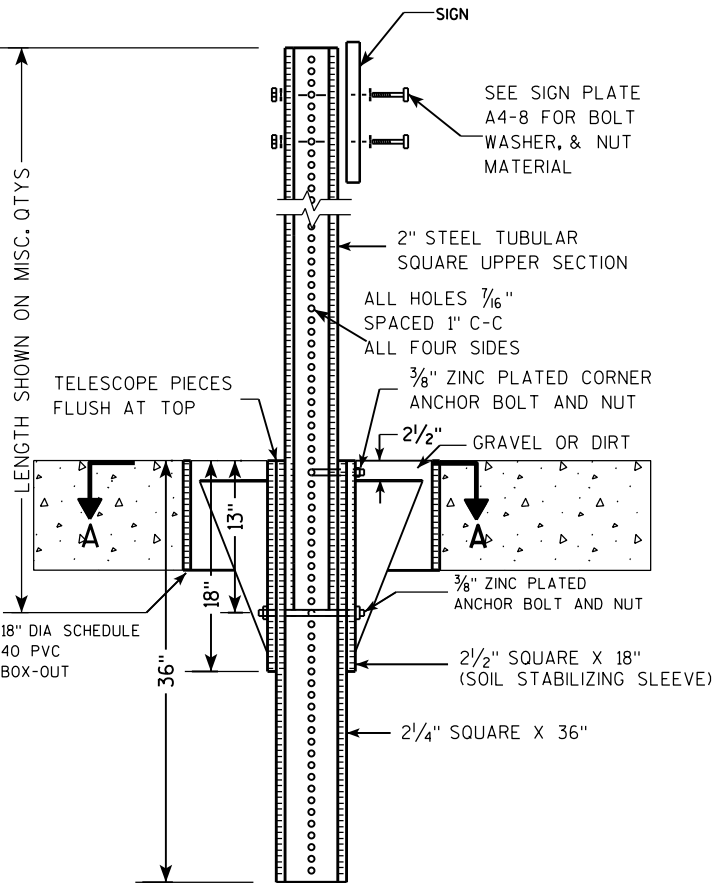

DETAIL OF TUBULAR STEEL SIGN POST
(IN LOCATIONS OTHER THAN POURED CONCRETE OR ASPHALT)

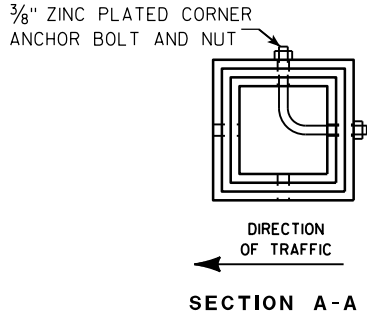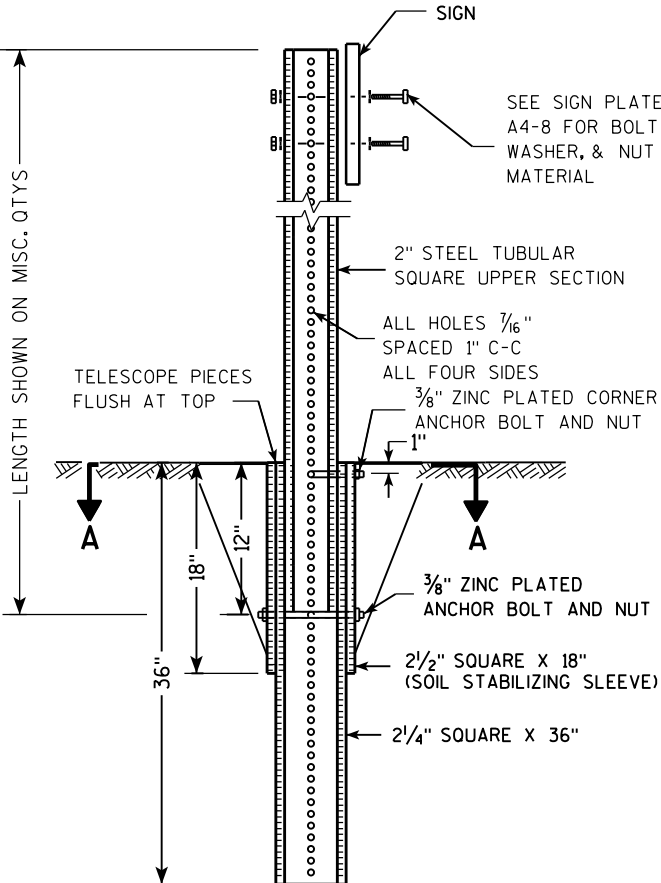

Area of Sign Installation (Sq. Ft.)	Number of Required Posts
9 or less	1
Greater than 9 less than or equal to 18	2
Greater than 18 less than or equal to 27	3

Signs wider than 3 feet or larger than 9 sq. ft shall be mounted on multiple posts (see above table).


TUBULAR STEEL
SIGN POST
A4-9

WISCONSIN DEPT OF TRANSPORTATION

APPROVED *Matthew R. Rauch*
for State Traffic Engineer

DATE 2/05/15 PLAT 25 14-9.9

7

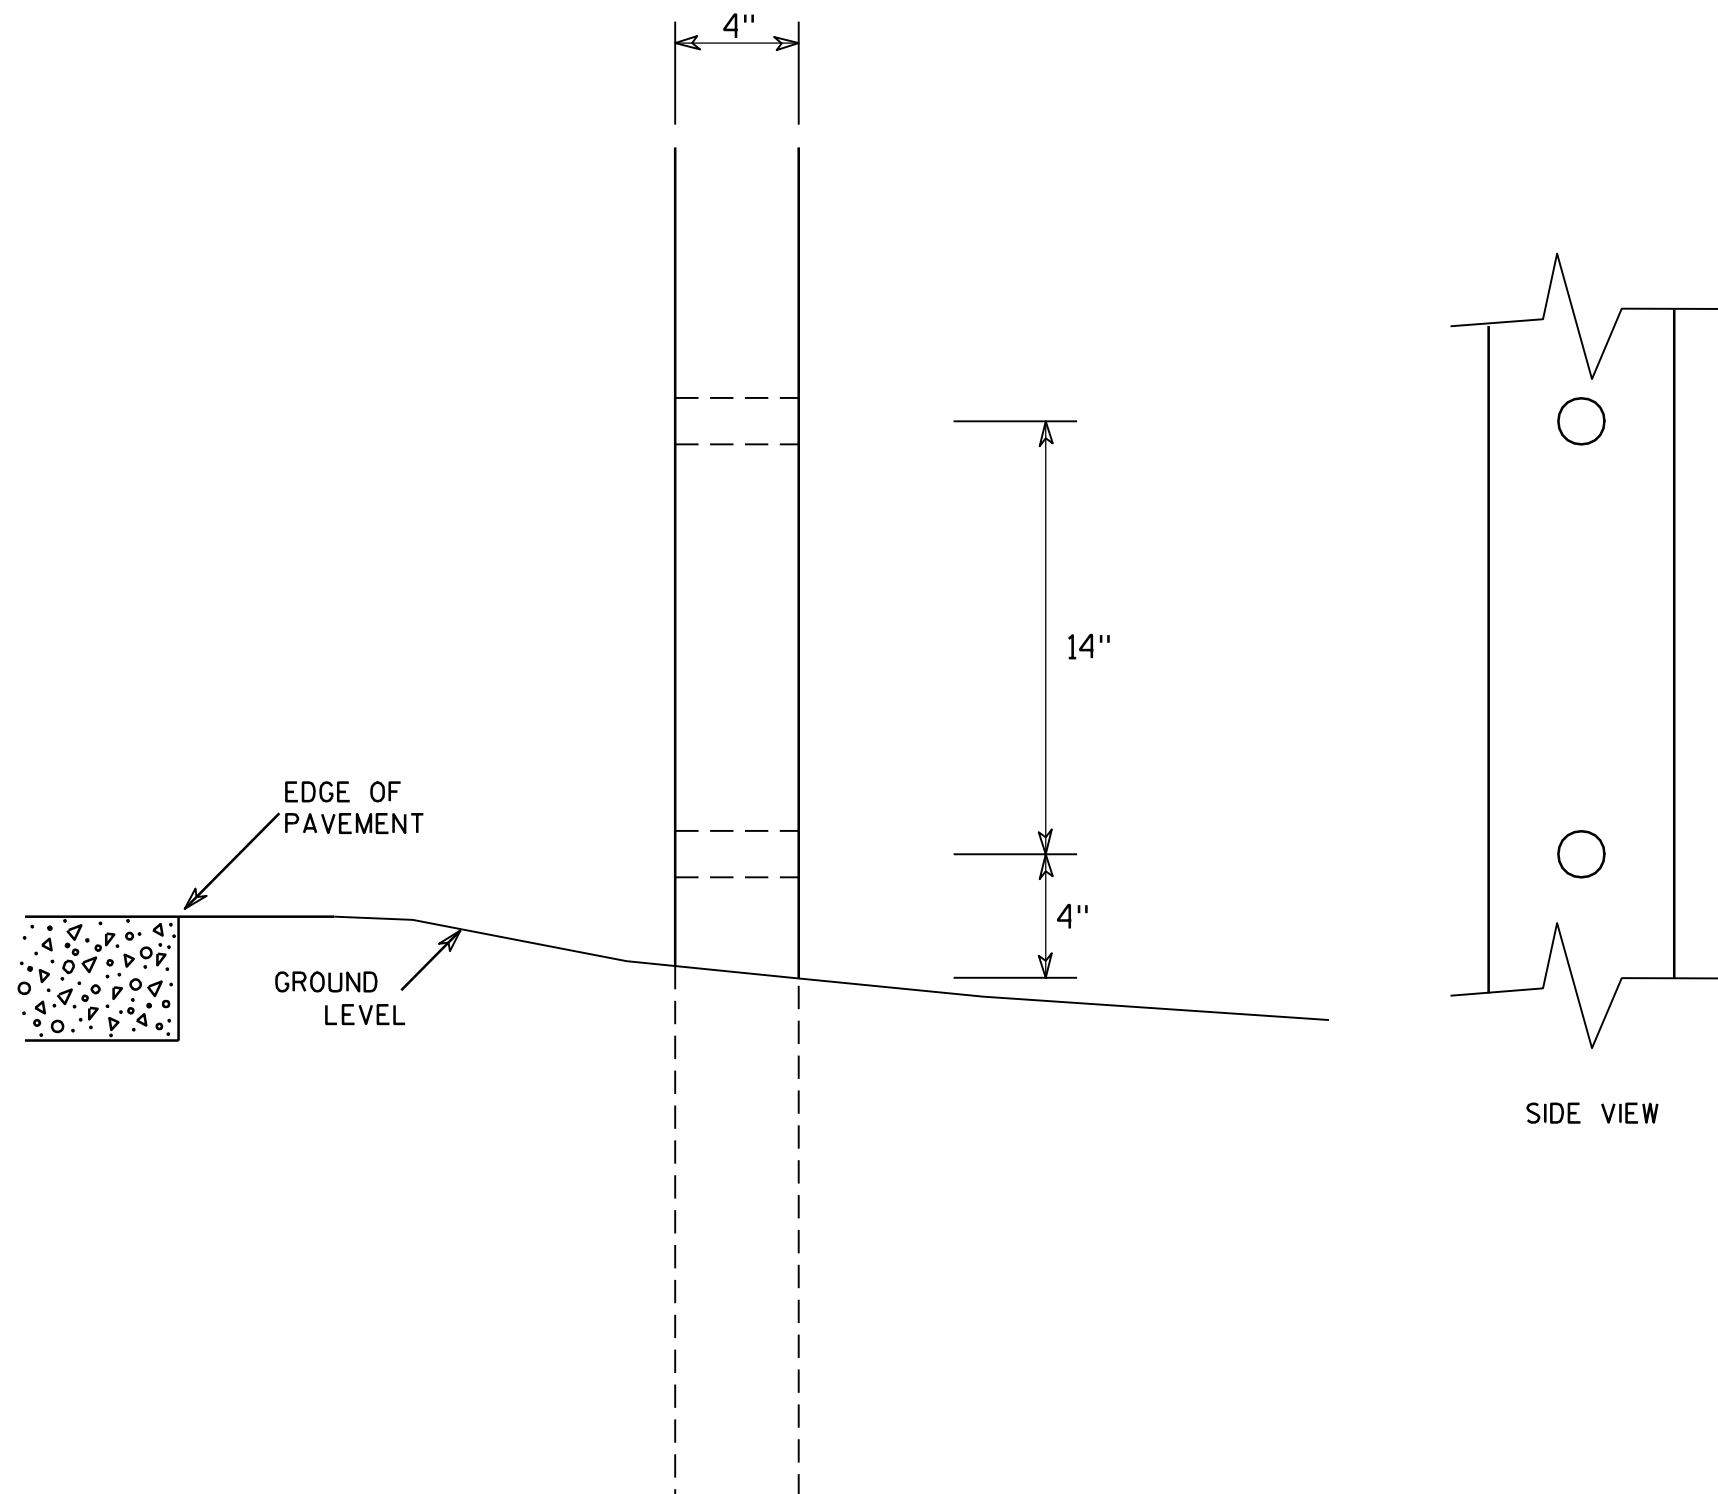

GENERAL NOTES

1. All 4 x 6 Wood Posts shall be modified by having two 1½" diameter holes drilled perpendicular to the roadway centerline.

7

4 X 6 WOOD POST MODIFICATIONS

WISCONSIN DEPT OF TRANSPORTATION

APPROVED

Chester J. Spang
for State Traffic Engineer

DATE 3/27/97

PLATE NO. A4-11.2

PROJECT NO:

HWY:




COUNTY:

SHEET NO: 26


E

BANDING

SINGLE SIGN

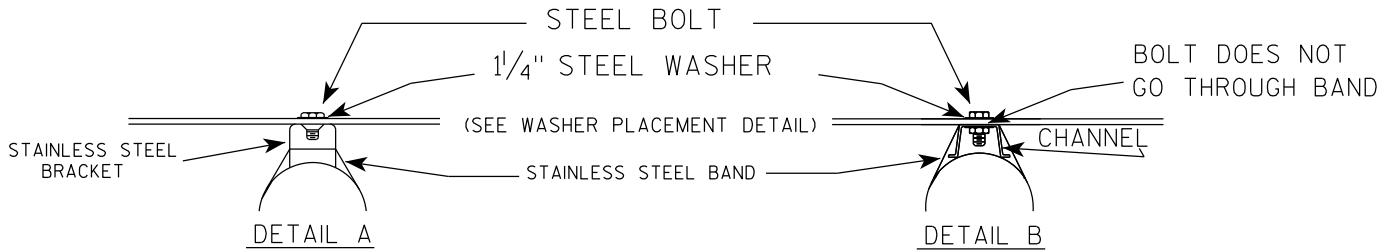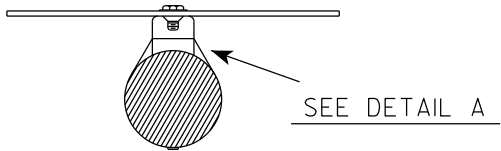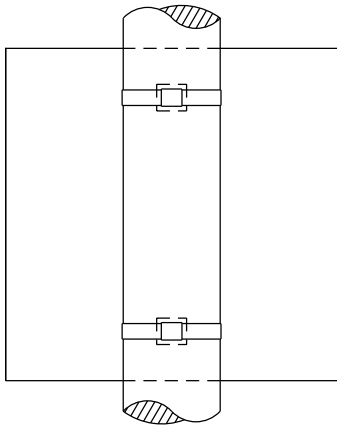

WASHER PLACEMENT

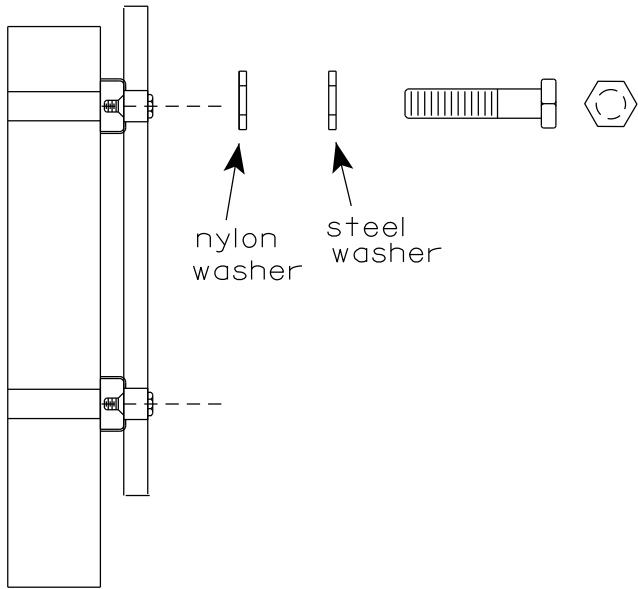


WASHERS (ALL POSTS) -
1-1/4" O.D. X 3/8" I.D. X 1/16" STEEL
1-1/4" O.D. X 3/8" I.D. X .080 NYLON
FOR ALL TYPE H SIGNS


GENERAL NOTES

1. Any sign over 3 feet in width shall use the V-Block banding method. See A5-10 standard plate.
2. Signs 3 feet or greater in height shall have three bracket bands installed. Signs less than 3 feet in height shall have two bracket bands installed.
3. Banding and assembly bracket shall be stainless steel. All bands shall be 3/4" in width and 0.025" thickness.
4. ALL SIGN MOUNTING BOLTS AND WASHERS SHALL BE EITHER:
 - a. Hot dip or mechanically galvanized in accordance with ASTM Designation: A 153, Class D
 - b. Electro-galvanized in accordance with ASTM designation: B 633, Type III, SC 3

"J" ASSEMBLY

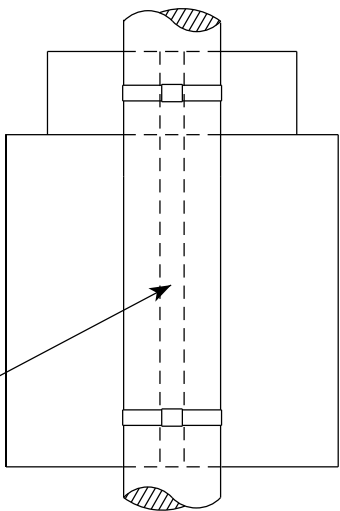


CHANNEL
SEE TYPICAL PANEL
INSTALLATION SHEET

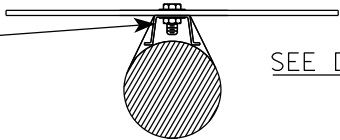

STANDARD SIGN
SIGN BANDING DETAILS


WISCONSIN DEPT OF TRANSPORTATION

APPROVED *Matthew R. Rauch*
for State Traffic Engineer
DATE 6/10/19 PLATE NO. A5-9.4

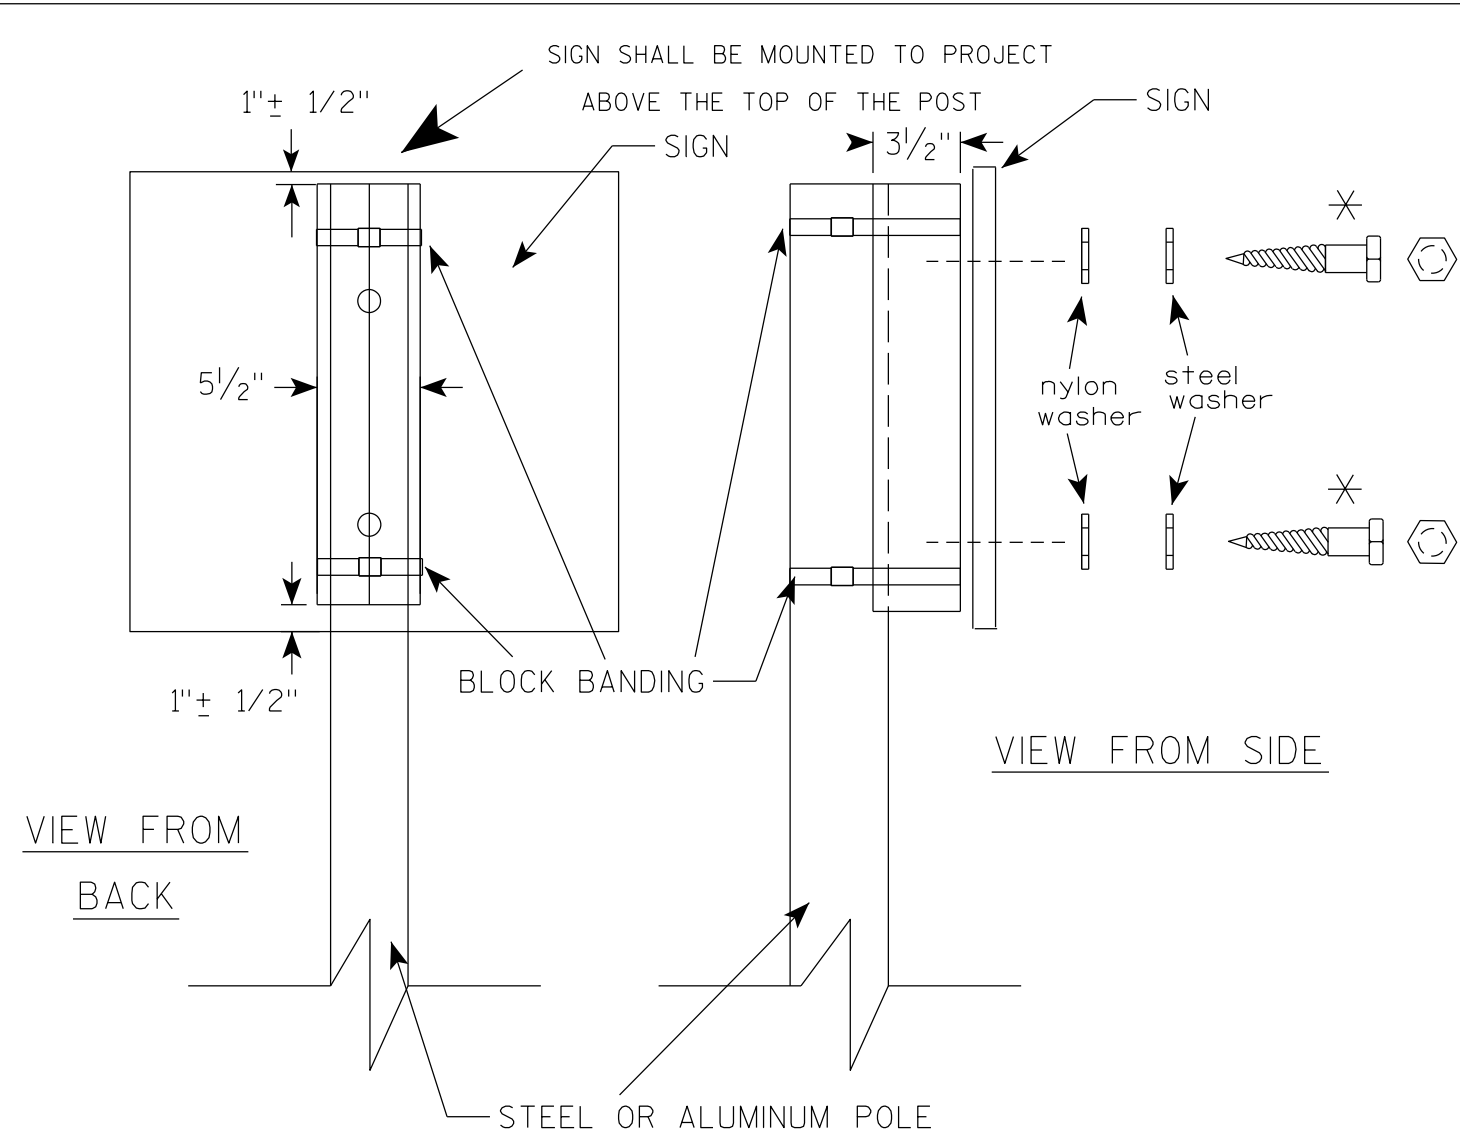

VIEW FROM
BACK

VIEW FROM SIDE

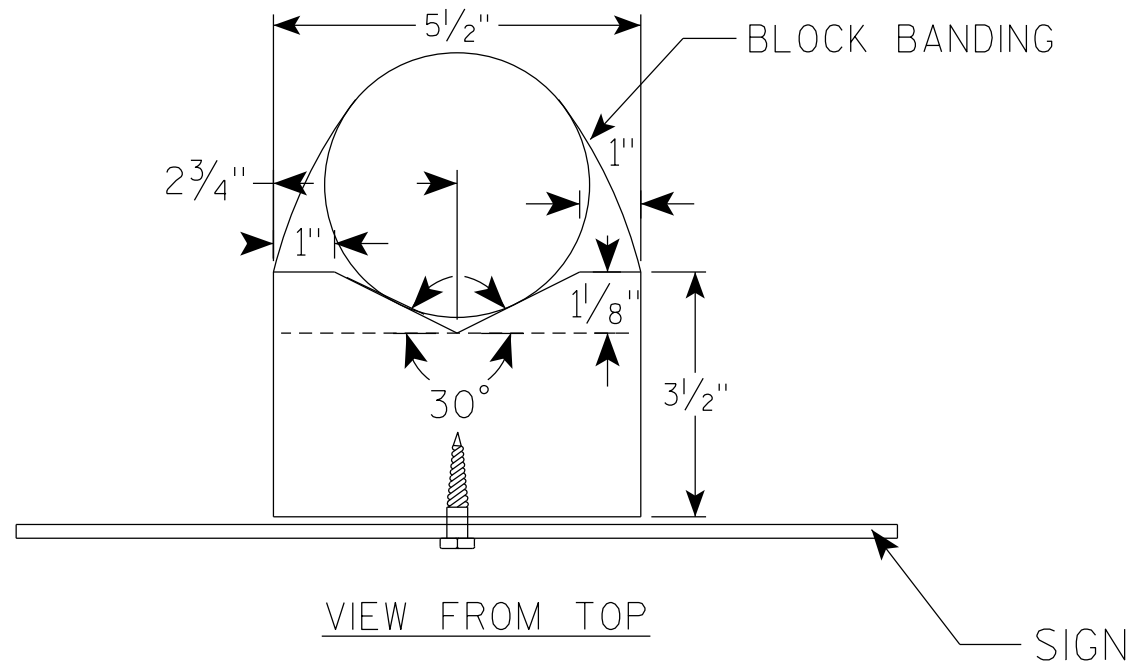

GENERAL NOTES

1. WOOD 4"X6" POST MATERIAL SHALL CONFORM TO 507.2.2 OF THE WISDOT STANDARD SPECIFICATIONS
2. BLOCK BANDING AND CLIPS SHALL BE STAINLESS STEEL, $\frac{3}{4}$ " WIDTH AND 0.025" THICKNESS
3. SIGNS 3' OR GREATER IN HEIGHT SHALL UTILIZE 3 BLOCK BANDS. SIGNS UNDER 3' IN HEIGHT SHALL UTILIZE 2 BLOCK BANDS
4. ACTUAL NUMBER OF FASTENERS PER SIGN VARIES WITH THE SIGN AREA, BUT NORMALLY THERE ARE TWO. FOR SIGNS GREATER THAN 9 S.F. 3 FASTENERS SHALL BE USED.
5. ALL SIGN MOUNTING BOLTS AND WASHERS SHALL BE EITHER:
 - a. Hot dip or mechanically galvanized in accordance with ASTM Designation: A 153, Class D
 - b. Electro-galvanized in accordance with ASTM Designation : B 633, TYPE III, SC 3
6. ALL BOLTS SHALL HAVE HEXAGONAL HEADS.
7. STEEL WASHERS SHALL BE $\frac{1}{4}$ " O.D. X $\frac{3}{8}$ " I.D. X $\frac{1}{16}$ "
8. NYLON WASHERS SHALL BE $\frac{1}{4}$ " O.D. X $\frac{3}{8}$ " I.D. X .080 FOR TYPE H OR TYPE F FACE SIGN

✱ LAG BOLTS SHALL BE $\frac{3}{8}$ " X $2\frac{1}{2}$ "

BLOCK BANDING DETAIL
(V-BLOCK OPTION)

WISCONSIN DEPT OF TRANSPORTATION

APPROVED *Matthew R. Rauch*
for State Traffic Engineer


DATE 4/19/2022 PLATE NO. A5-10.3

PROJECT NO:

SHEET NO: 28

E

7

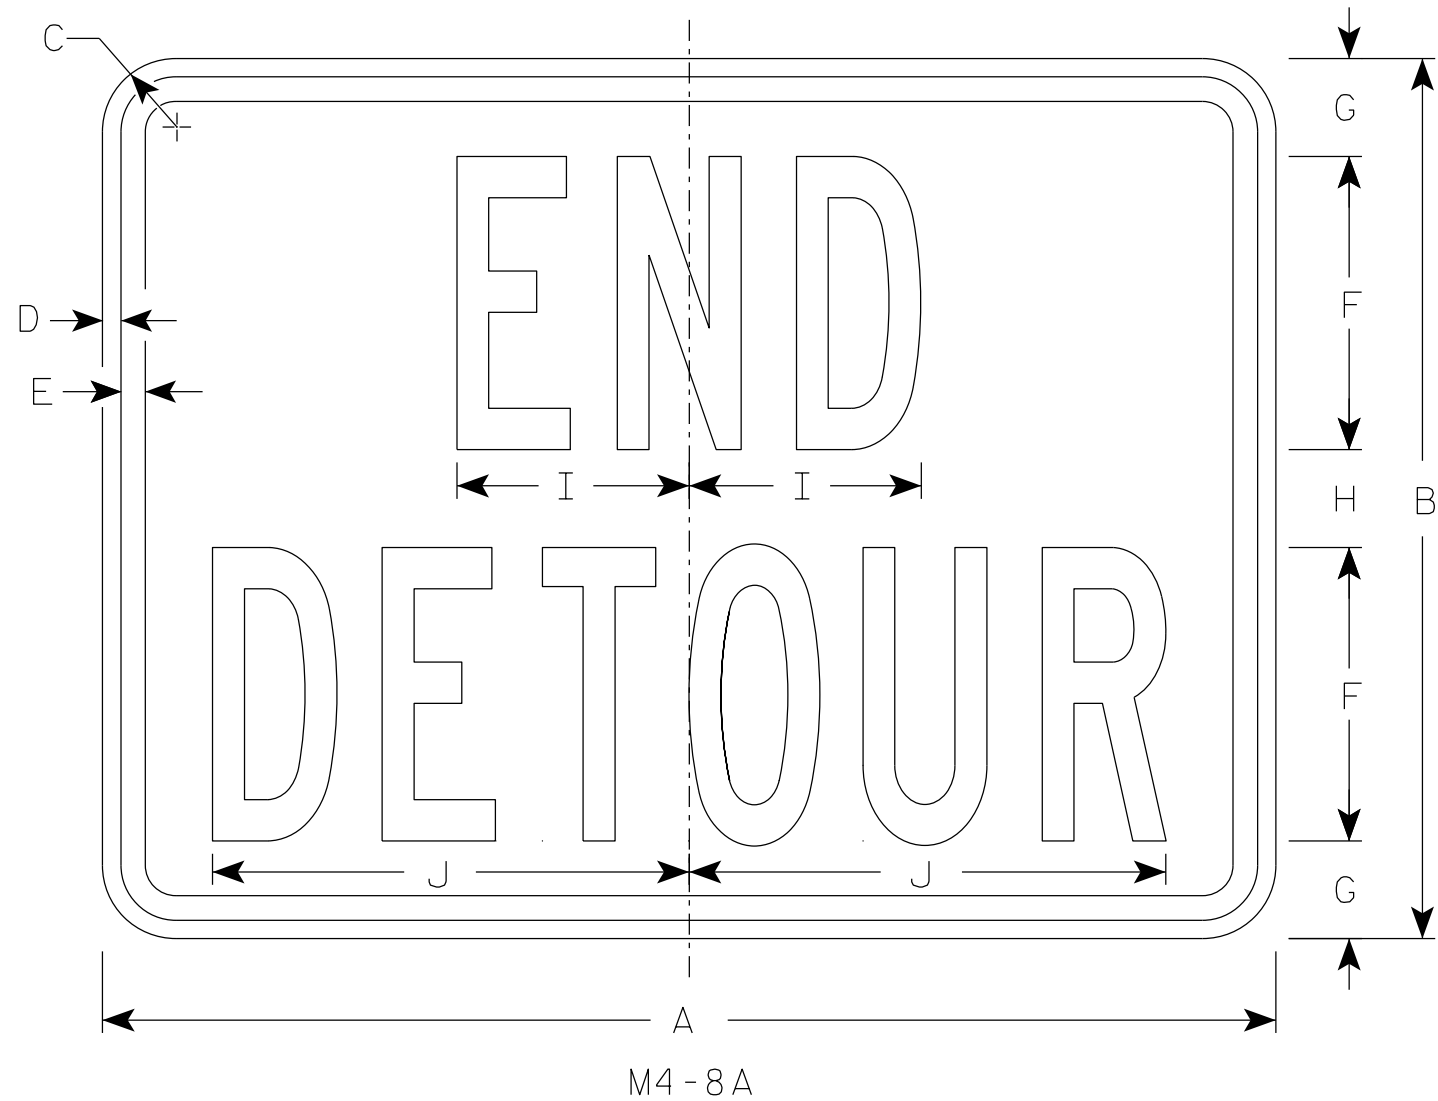

NOTES

1. Sign is Type II - Type F Reflective
2. Color:
Background - Orange
Message - Black
3. Message Series - B
4. Corners may be square or rounded when base material is plywood but borders shall be rounded as shown. When base material is metal, the corners and borders shall be rounded.

7

SIZE	A	B	C	D	E	F	G	H	I	J	K	L	M	N	O	P	Q	R	S	T	U	v	W	X	Y	Z	Area sq. ft.
1																											
2	24	18	1 1/2	3/8	1/2	6	2	2	4 3/4	9 3/4																	3.0
2M	24	18	1 1/2	3/8	1/2	6	2	2	4 3/4	9 3/4																	3.0
3	30	24	1 1/2	3/8	1/2	8	2 1/2	3	6 3/4	13																	5.0
4	30	24	1 1/2	3/8	1/2	8	2 1/2	3	6 3/4	13																	5.0
5	30	24	1 1/2	3/8	1/2	8	2 1/2	3	6 3/4	13																	5.0


STANDARD SIGN

M4-8A

WISCONSIN DEPT OF TRANSPORTATION


APPROVED *Matthew R. Rauch*
For State Traffic Engineer

DATE 2/9/2023 PLATE NO. M4-8A.4

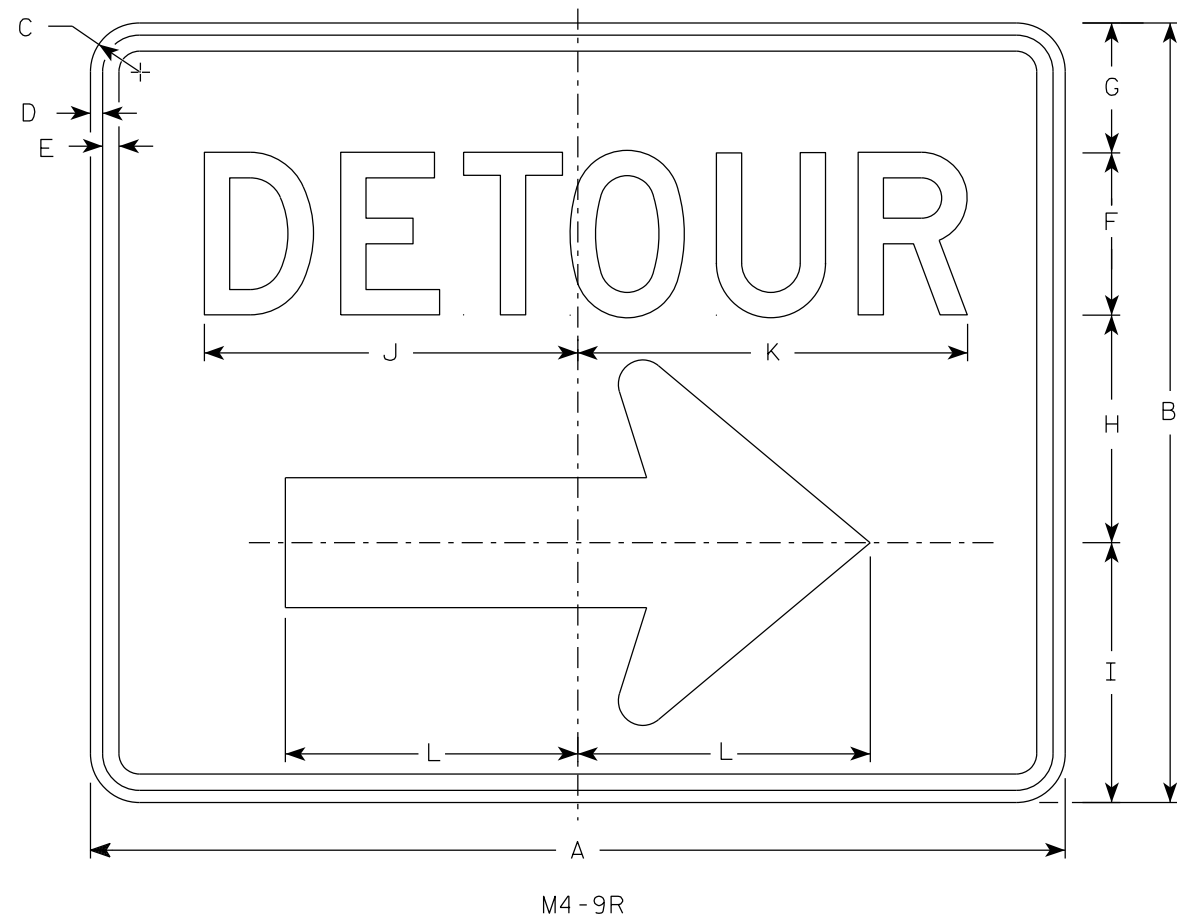

NOTES

1. Sign is Type II - Type F Reflective
2. Color:
Background - Orange
Message - Black
3. Message Series - D
4. Corners may be square or rounded when base material is plywood but borders shall be rounded as shown. When base material is metal, the corners and borders shall be rounded.
4. M4-9L is the same as M4-9R except the arrow is reversed.

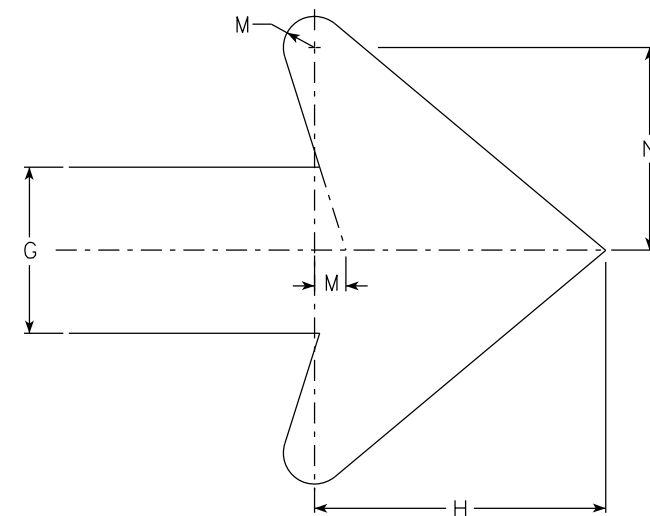

Arrow Detail

SIZE	A	B	C	D	E	F	G	H	I	J	K	L	M	N	O	P	Q	R	S	T	U	V	W	X	Y	Z	Area sq. ft.
1																											
2	30	24	1 1/2	3/8	1/2	5	4	7	8	11 1/2	12	9	3/4	4 7/8													5.00
2M	30	24	1 1/2	3/8	1/2	5	4	7	8	11 1/2	12	9	3/4	4 7/8													5.00
3	30	24	1 1/2	3/8	1/2	5	4	7	8	11 1/2	12	9	3/4	4 7/8													5.00
4	48	36	1 7/8	1/2	5/8	8	6	10 1/2	11 5/8	20 5/8	20 1/2	13 1/4	1 1/8	6 7/8													12.0
5	48	36	1 7/8	1/2	5/8	8	6	10 1/2	11 5/8	20 5/8	20 1/2	13 1/4	1 1/8	6 7/8													12.0

STANDARD SIGN
M4-9 R & L

WISCONSIN DEPT OF TRANSPORTATION

APPROVED *Matthew R. Rauch*
For State Traffic Engineer

DATE 2/9/2023 PLATE NO. M4-9R.6

PROJECT NO: HWY: COUNTY: SHEET NO: 30 E

7


7

NOTES


1. Sign is Type II-Type F Reflective
2. Color:

Background - Orange

Message - Black
3. Message Series - D

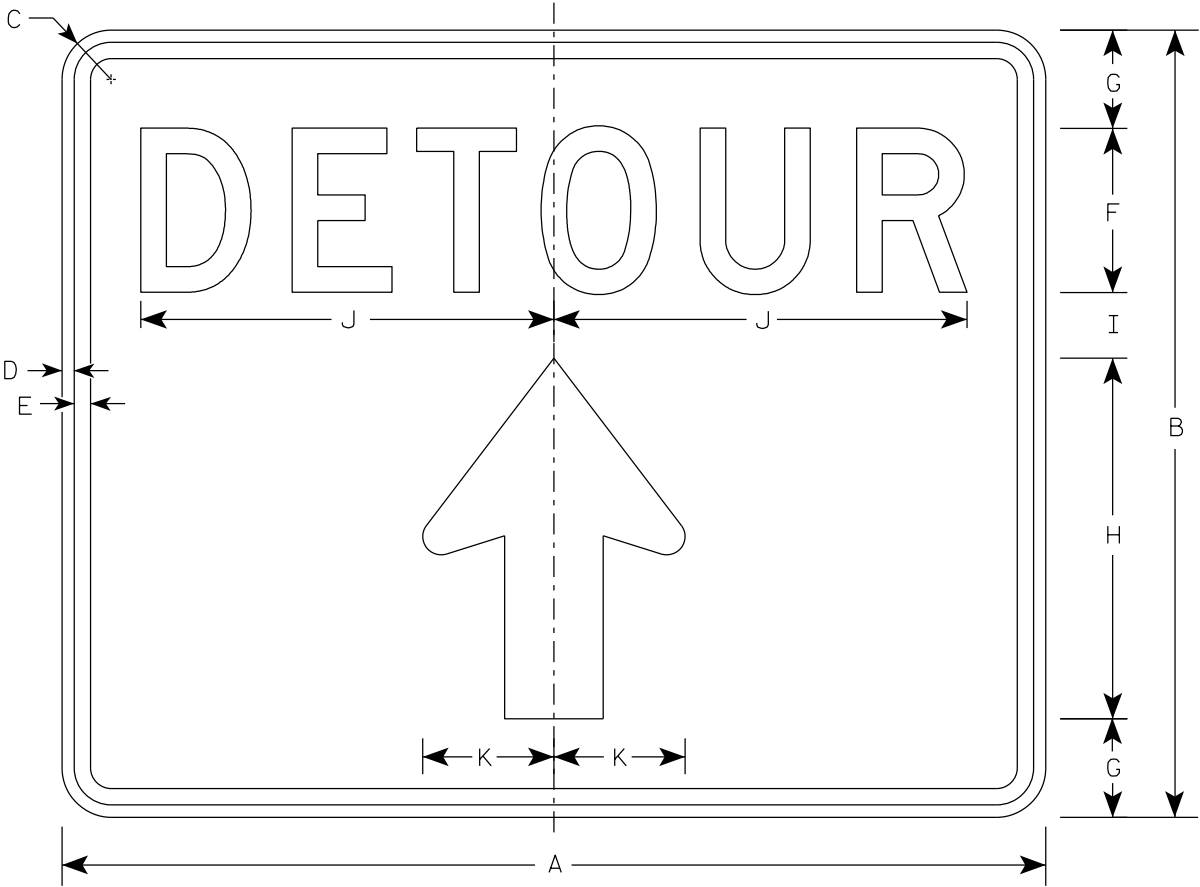

M4 - 9RA

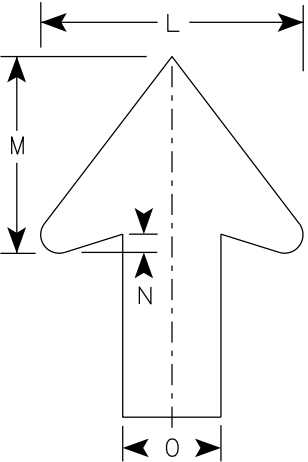

Arrow Detail

SIZE	A	B	C	D	E	F	G	H	I	J	K	L	M	N	O	P	Q	R	S	T	U	V	W	X	Y	Z	Area sq. ft.
1																											
2S	30	24	1 1/2	3/8	1/2	5	3	11	2	12 5/8	4	8	6	1/2	3												5.00
2M	30	24	1 1/2	3/8	1/2	5	3	11	2	12 5/8	4	8	6	1/2	3												5.00
3																											
4																											
5																											

STANDARD SIGN

M4-9RA


WISCONSIN DEPT OF TRANSPORTATION

APPROVED *Matthew R. Rauch*

for State Traffic Engineer

DATE 2/9/2023


PLATE NO. M4-9RA.3

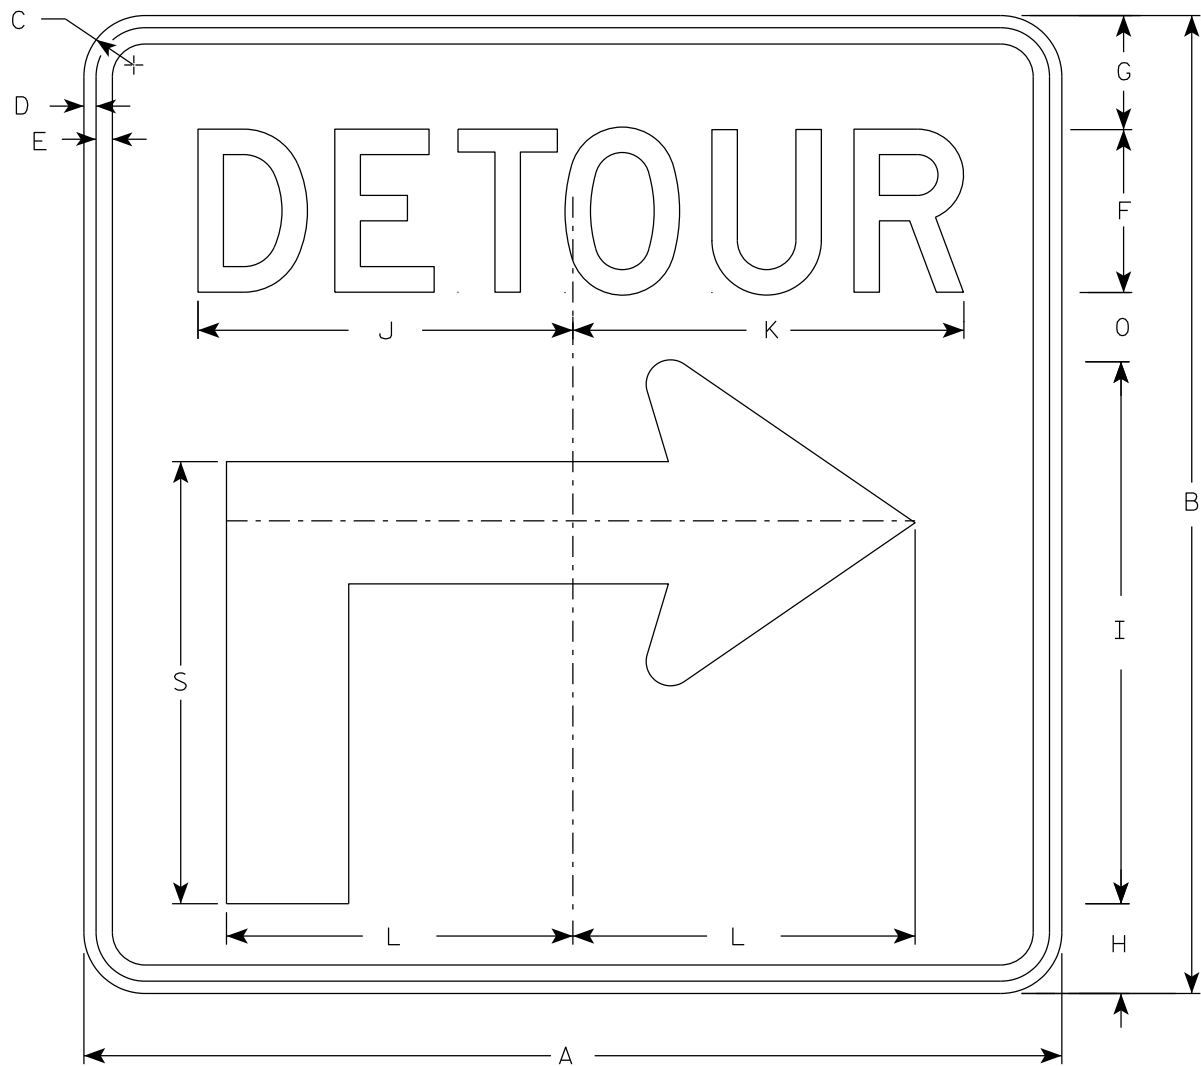

M4-59R

NOTES

- 1. Sign is Type II - Type F Reflective
- 2. Color:
Background - Orange
Message - Black
- 3. Message Series - D
- 4. Corners may be square or rounded when base material is plywood but borders shall be rounded as shown when base material is metal.
- 5. M4-59L is the same as M4-59R except the arrow is reversed.

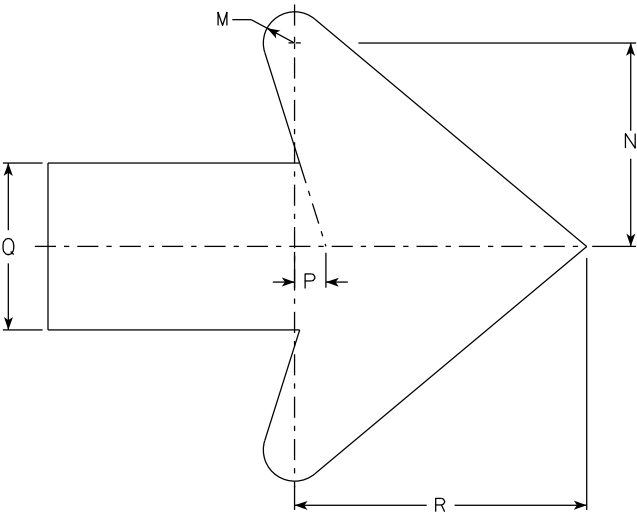

Arrow Detail





SIZE	A	B	C	D	E	F	G	H	I	J	K	L	M	N	O	P	Q	R	S	T	U	V	W	X	Y	Z	Area sq. ft.
1																											
2S	30	30	1 7⁄8	3⁄8	1⁄2	5	3 1⁄2	2 3⁄4	16 5⁄8	11 1⁄2	12	10 1⁄2	3⁄4	4 1⁄4	2 1⁄8	5⁄8	3 3⁄4	7 1⁄2	13 1⁄2								6.25
2M	30	30	1 7⁄8	3⁄8	1⁄2	5	3 1⁄2	2 3⁄4	16 5⁄8	11 1⁄2	12	10 1⁄2	3⁄4	4 1⁄4	2 1⁄8	5⁄8	3 3⁄4	7 1⁄2	13 1⁄2								6.25
3	30	30	1 7⁄8	3⁄8	1⁄2	5	3 1⁄2	2 3⁄4	16 5⁄8	11 1⁄2	12	10 1⁄2	3⁄4	4 1⁄4	2 1⁄8	5⁄8	3 3⁄4	7 1⁄2	13 1⁄2								6.25
4	48	48	2 1⁄4	1⁄2	5⁄8	8	5 5⁄8	4 3⁄8	26 5⁄8	20 5⁄8	20 1⁄2	17	1 1⁄4	6 3⁄4	3 3⁄8	7⁄8	6	12	21 3⁄4								16.0
5	48	48	2 1⁄4	1⁄2	5⁄8	8	5 5⁄8	4 3⁄8	26 5⁄8	20 5⁄8	20 1⁄2	17	1 1⁄4	6 3⁄4	3 3⁄8	7⁄8	6	12	21 3⁄4								16.0

STANDARD SIGN
M4-59 L&R


WISCONSIN DEPT OF TRANSPORTATION

APPROVED *Matthew R. Rauch*
for State Traffic Engineer

DATE 4/10/26 PLATE NO. M4-59.3

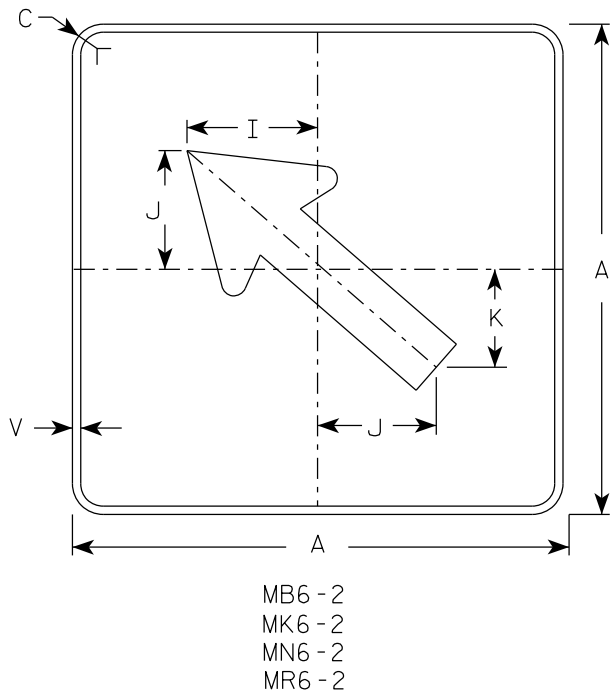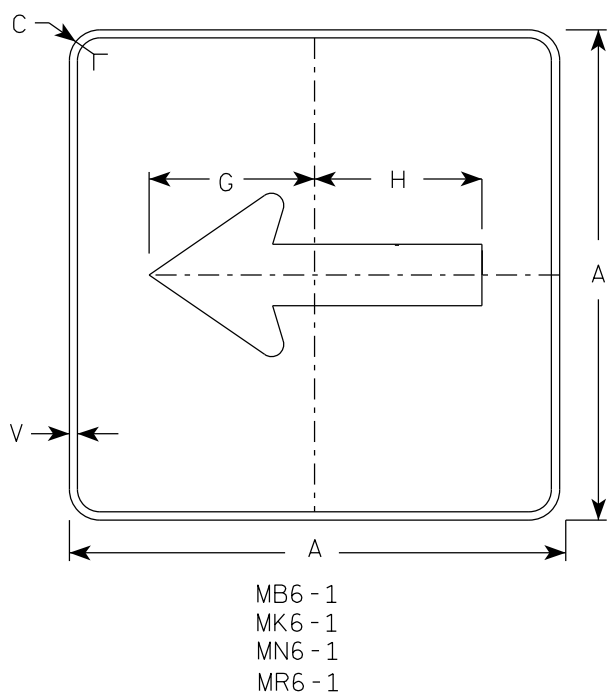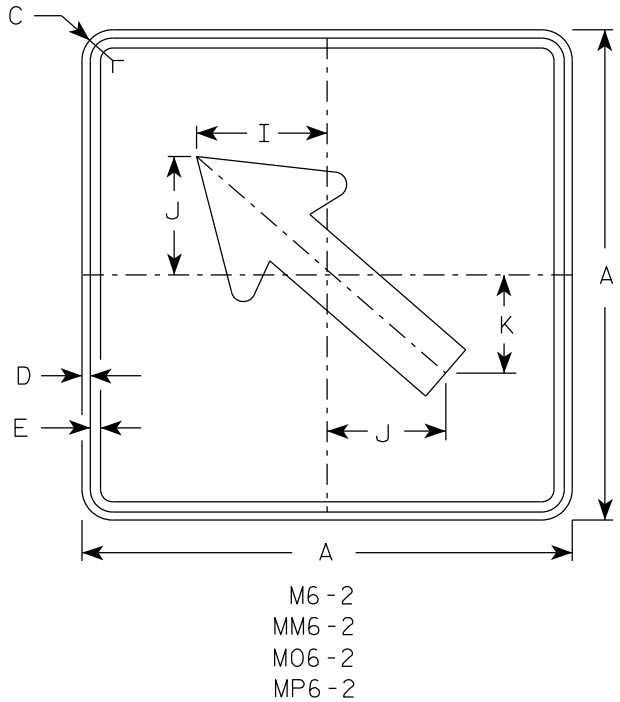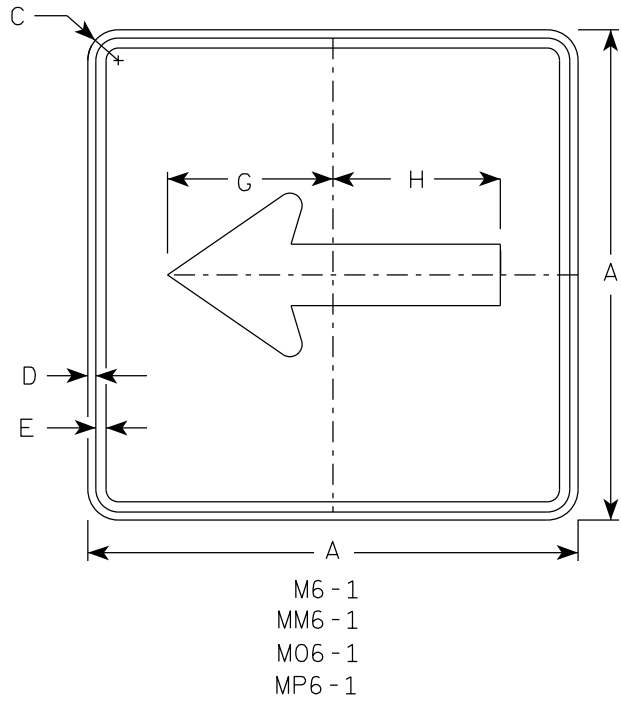

- NOTES**
- Signs are Type II - Type H Reflective except as Shown
 - Color:
Background - See note 4
Message - See note 4
 - Corners may be square or rounded when base material is plywood but borders shall be rounded as shown. When base material is metal, the corners and borders shall be rounded.
 - M6-1 and M6-2 Background - White
Message - Black
MB6-1 and MB6-2 Background - Blue
Message - White
MK6-1 and MK6-2 Background - Green
Message - White
MM6-1 and MM6-2 Background - White
Message - Green
MN6-1 and MN6-2 Background - Brown
Message - White
M06-1 and M06-2 Background - Orange - Type F Reflective
Message - Black
MP6-1 and MP6-2 Background - White
Message - Blue
MR6-1 and MR6-2 Background - Brown
Message - Yellow

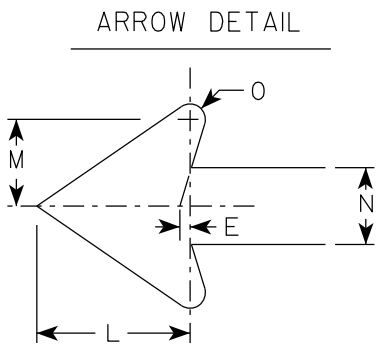

SIZE	A	B	C	D	E	F	G	H	I	J	K	L	M	N	O	P	Q	R	S	T	U	V	W	X	Y	Z	Area sq. ft.	
1																												
2S	21		1 1/2	3/8	3/8		7 1/2	7 1/8	5 5/8	5	4 1/4	5 1/4	3	2 5/8	1/2							1/2						3.06
2M	21		1 1/2	3/8	3/8		7 1/2	7 1/8	5 5/8	5	4 1/4	5 1/4	3	2 5/8	1/2							1/2						3.06
3	30		1 7/8	1/2	5/8		10 3/4	10 1/4	8	7 1/4	6	7 1/2	4 1/4	3 3/4	3/4							1/2						6.25
4	30		1 7/8	1/2	5/8		10 3/4	10 1/4	8	7 1/4	6	7 1/2	4 1/4	3 3/4	3/4							1/2						6.25
5	30		1 7/8	1/2	5/8		10 3/4	10 1/4	8	7 1/4	6	7 1/2	4 1/4	3 3/4	3/4							1/2						6.25

PROJECT NO:

HWY:

COUNTY:

SHEET NO: 33


E

STANDARD SIGN
M6-1 & M6-2
SERIES

WISCONSIN DEPT OF TRANSPORTATION

APPROVED *Matthew R. Rauch*
For State Traffic Engineer

DATE 2/13/2023 PLATE NO. M6-1.16

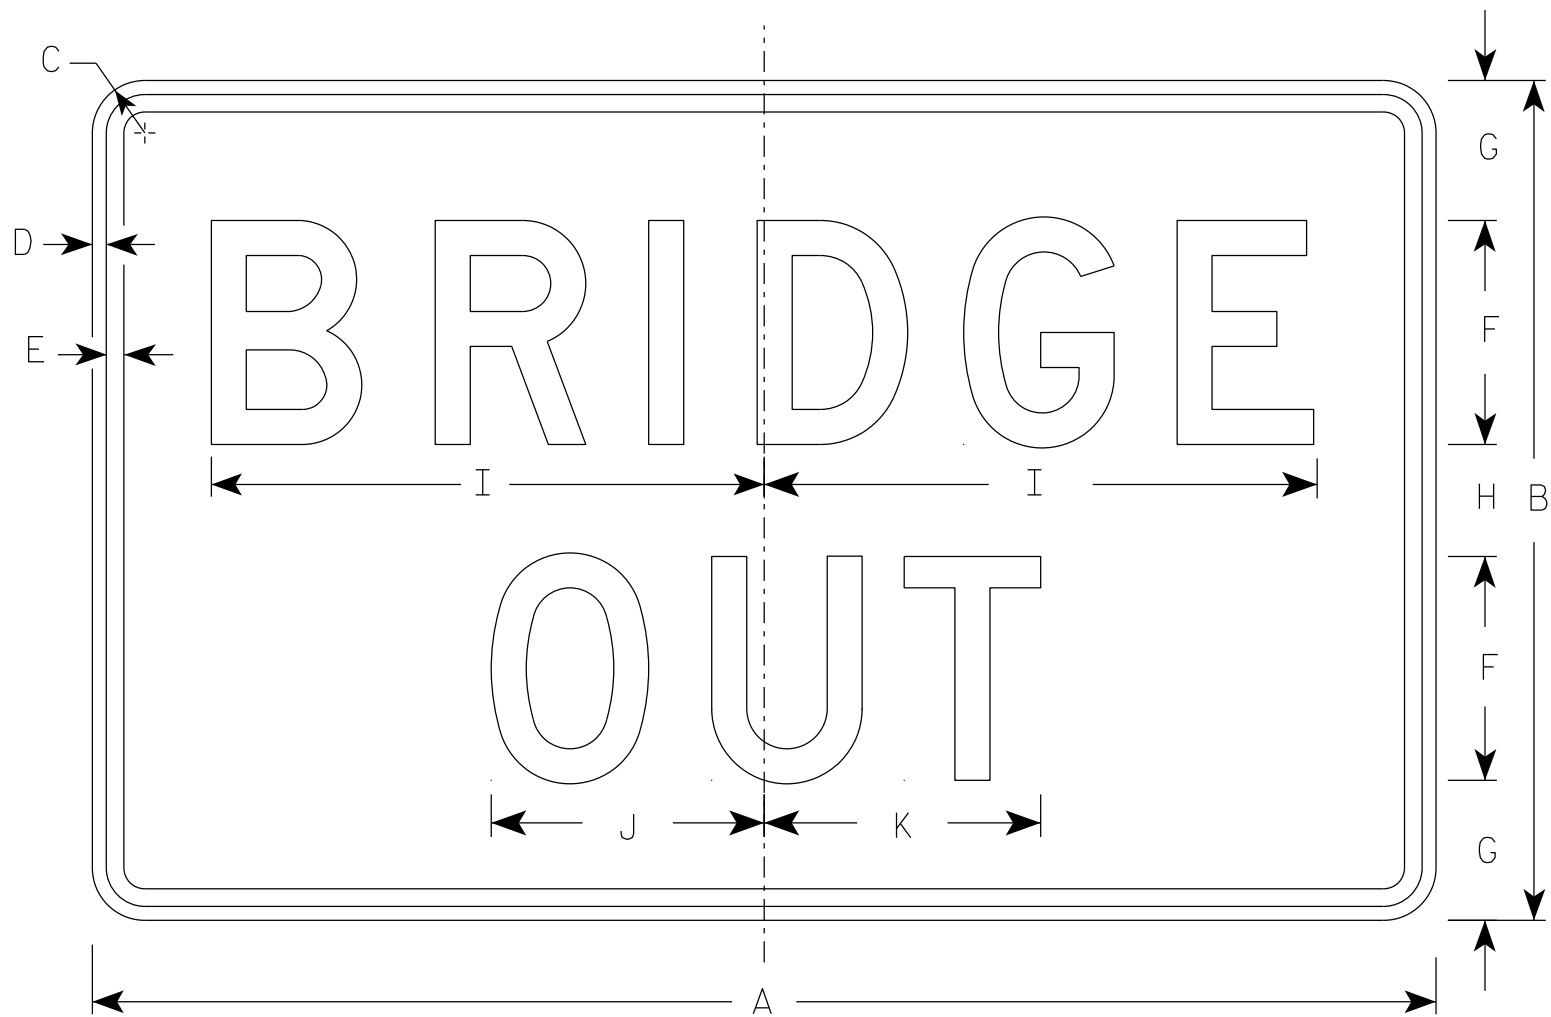

R11-2B

NOTES

- 1. Sign is Type II - Type H Reflective
- 2. Color:
 - Background - White
 - Message - Black
- 3. Message Series - D
- 4. Corners may be square or rounded when base material is plywood but borders shall be rounded as shown. When base material is metal, the corners and borders shall be rounded.


SIZE	A	B	C	D	E	F	G	H	I	J	K	L	M	N	O	P	Q	R	S	T	U	V	W	X	Y	Z	Area sq. ft.
1																											
2S	48	30	1 7/8	1/2	5/8	8	5	4	19 3/4	9 3/4	9 7/8																10.0
2M	48	30	1 7/8	1/2	5/8	8	5	4	19 3/4	9 3/4	9 7/8																10.0
3	48	30	1 7/8	1/2	5/8	8	5	4	19 3/4	9 3/4	9 7/8																10.0
4	48	30	1 7/8	1/2	5/8	8	5	4	19 3/4	9 3/4	9 7/8																10.0
5	48	30	1 7/8	1/2	5/8	8	5	4	19 3/4	9 3/4	9 7/8																10.0

NOTES

1. Sign is Type II - Type H Reflective
2. Color:


Background - White

Message - Black
3. Message Series - C
4. Corners may be square or rounded when base material is plywood but borders shall be rounded as shown. When base material is metal, the corners and borders shall be rounded.
5. Substitute appropriate numerals to nearest quarter mile and optically adjust spacing to achieve proper balance.

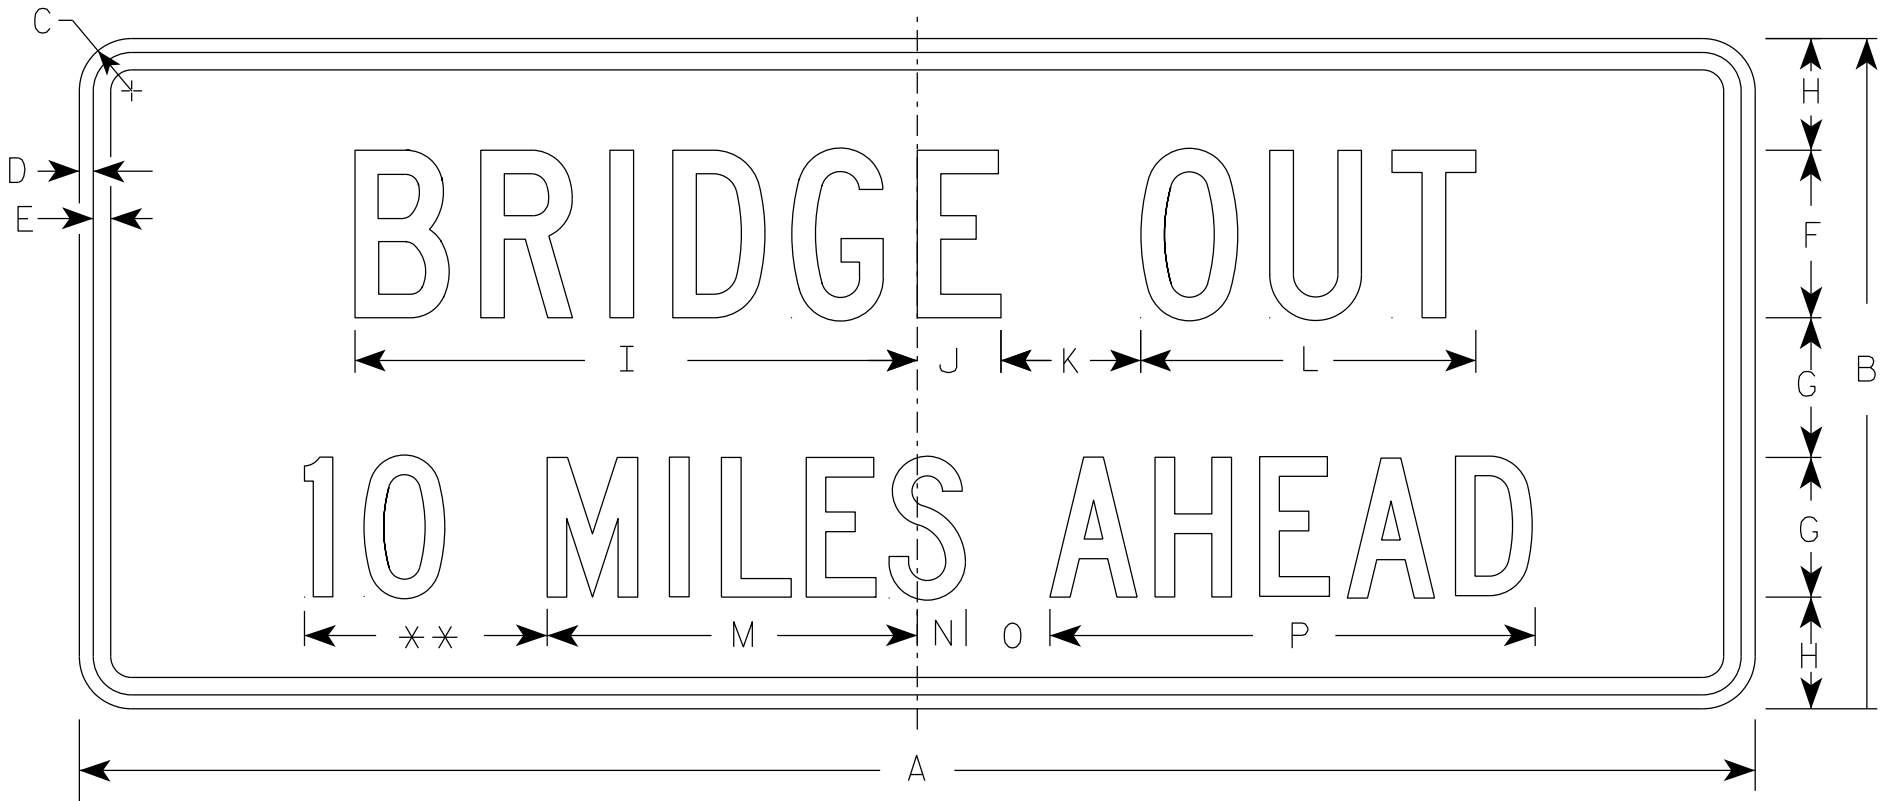

R11-3C

** See Note 5

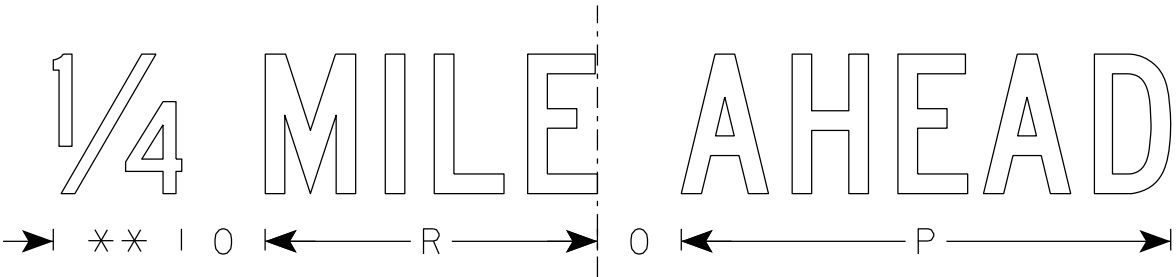

SIZE	A	B	C	D	E	F	G	H	I	J	K	L	M	N	O	P	Q	R	S	T	U	V	W	X	Y	Z	Area sq. ft.
1	36	15	1 1/2	1/2	5/8	4	3	2 1/2	13 1/4	2 1/4	3	8	8	1 1/2	2	10 3/4		7 1/8									3.75
2S	60	24	1 7/8	1/2	5/8	6	5	4	20 1/8	3	5	12	13 1/4	1 3/4	3	17 3/8		11 7/8									10.0
2M	60	24	1 7/8	1/2	5/8	6	5	4	20 1/8	3	5	12	13 1/4	1 3/4	3	17 3/8		11 7/8									10.0
3																											
4																											
5																											

STANDARD SIGN
R11-3C

WISCONSIN DEPT OF TRANSPORTATION



APPROVED
Matthew R. Rauch
for State Traffic Engineer

DATE 2/5/24 PLATE NO. R11-3C.4

PROJECT NO:

SHEET NO: 35

E

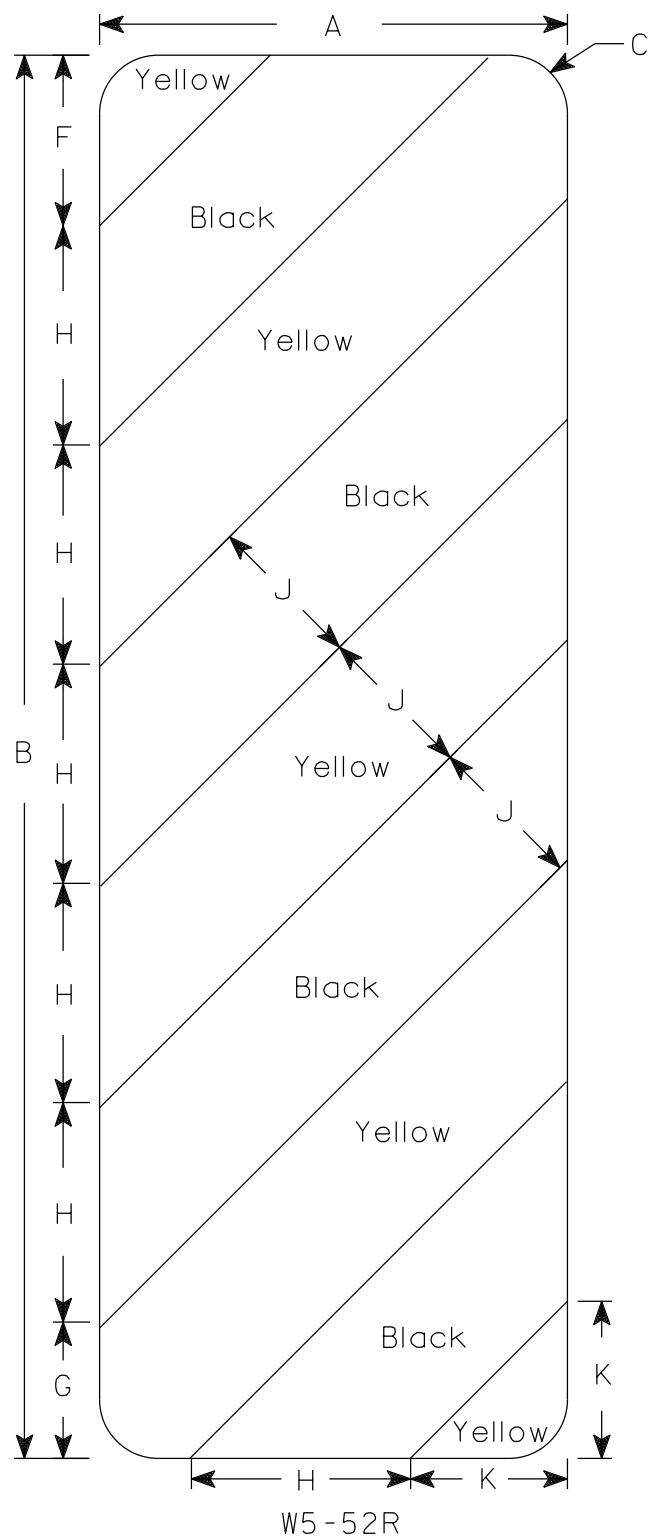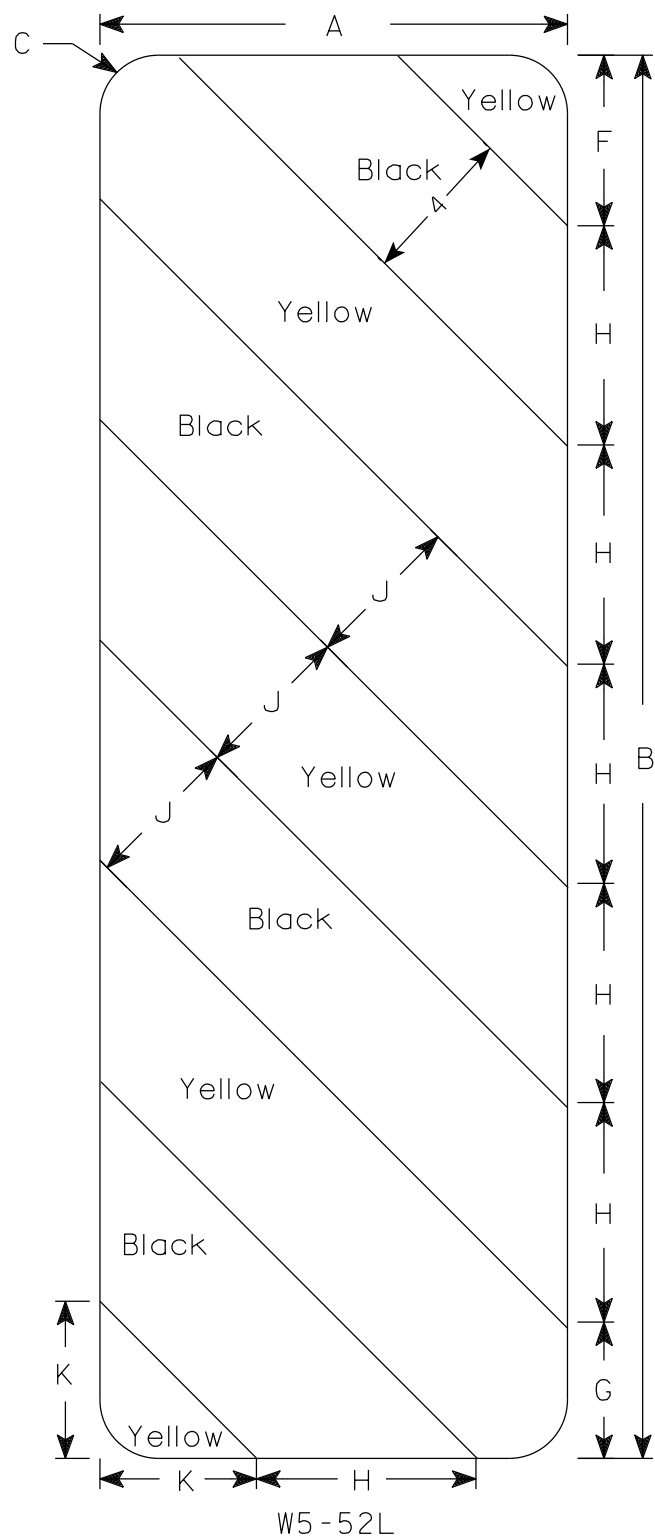

NOTES

1. Sign is Type II - Type F Reflective
2. Color:
Background - Yellow
Message - Black
3. Alternate colors of stripes as shown.


SIZE	A	B	C	D	E	F	G	H	I	J	K	L	M	N	O	P	Q	R	S	T	U	V	W	X	Y	Z	Area sq. ft.
1																											
2S	12	36	1 1/2			4 3/8	3 1/2	5 5/8	45°	4	4																3.0
2M	12	36	1 1/2			4 3/8	3 1/2	5 5/8	45°	4	4																3.0
3	18	54	1 1/2			6	5 1/2	8 1/2	45°	6	6 9/16																6.75
4																											
5																											

STANDARD SIGN
W5-52L & W5-52R


WISCONSIN DEPT OF TRANSPORTATION

APPROVED *Matthew R. Rauch*
For State Traffic Engineer


DATE 3/4/2024 PLATE NO. W5-52.10

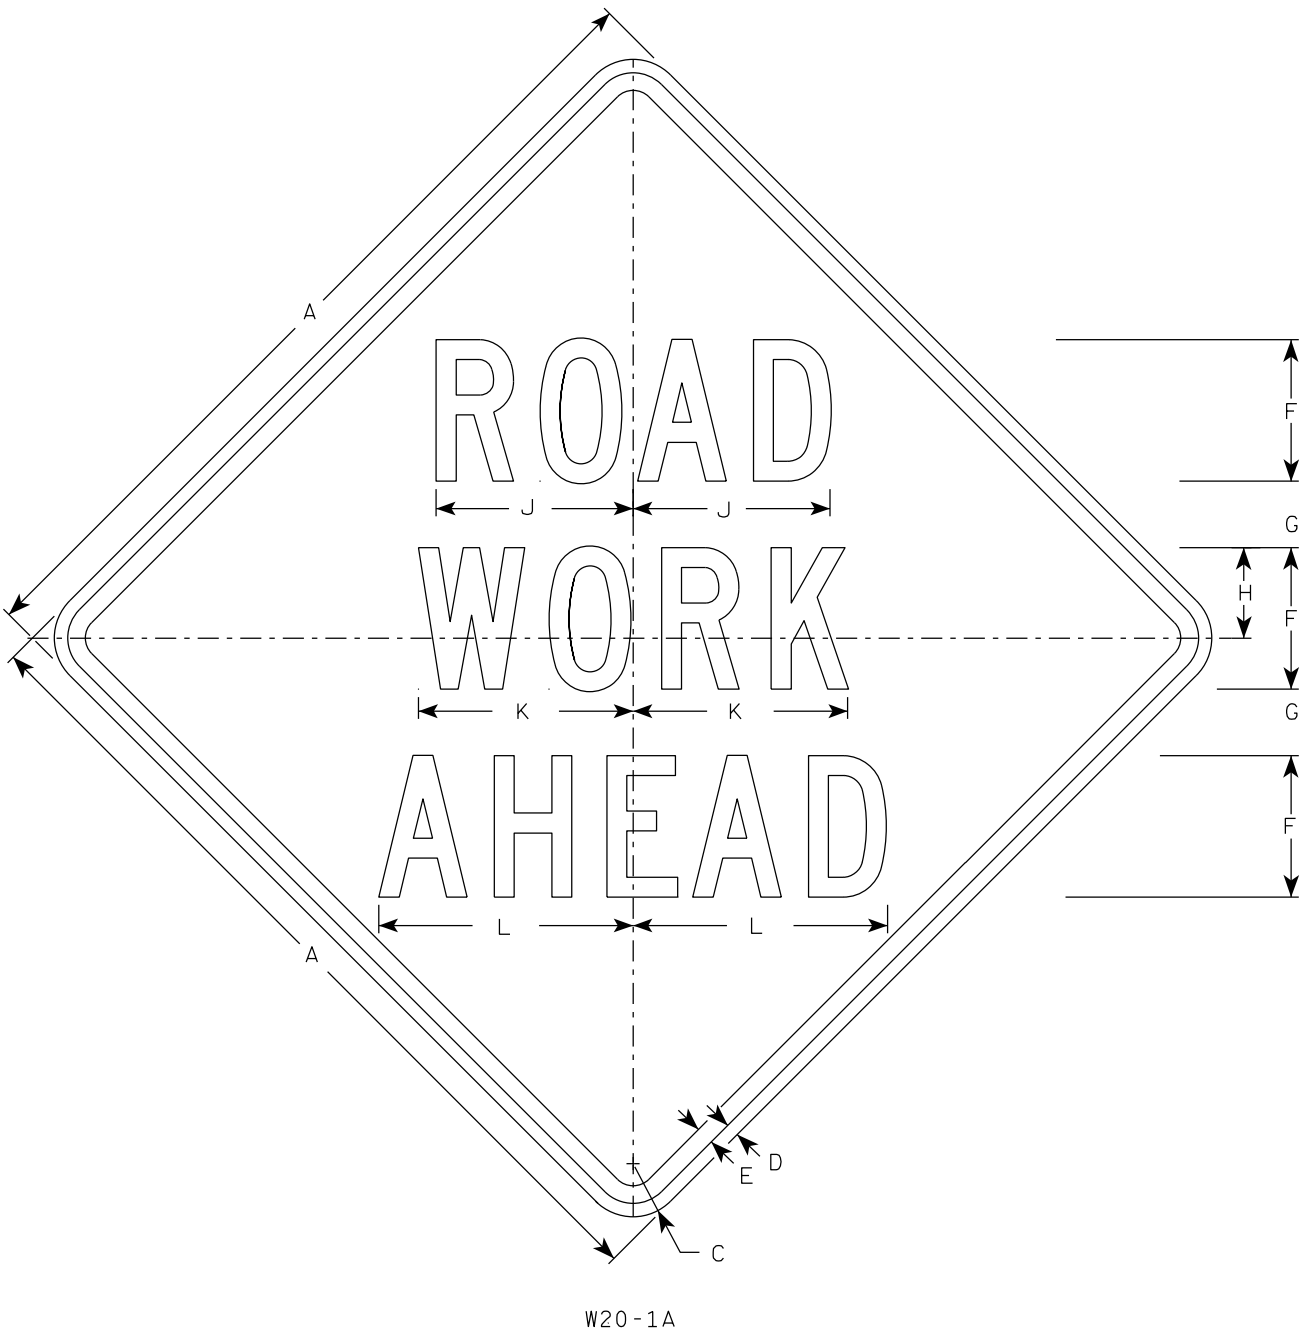

W20-1A

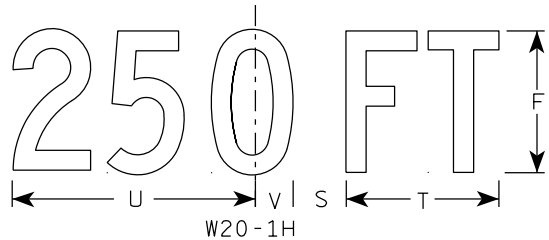


W20-1H

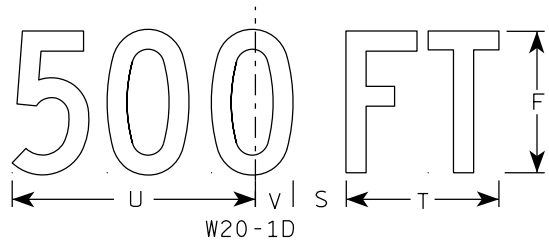

W20-1D




W20-1C

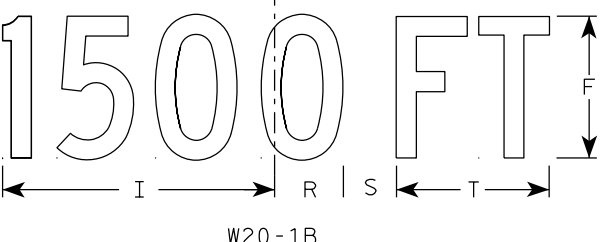


W20-1B


- NOTES
1. Sign is Type II - Type F Reflective
 2. Color:
Background - Orange
Message - Black
 3. Message Series - C
 4. Corners may be square or rounded when base material is plywood but borders shall be rounded as shown. When base material is metal, the corners and borders shall be rounded.

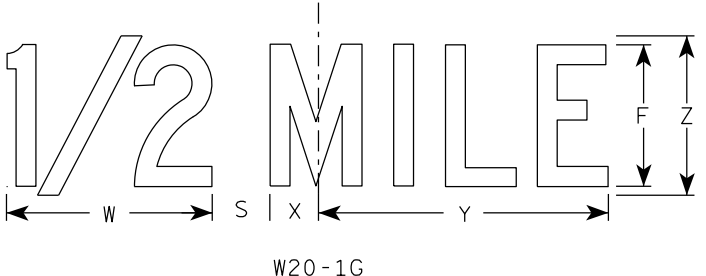

W20-1G

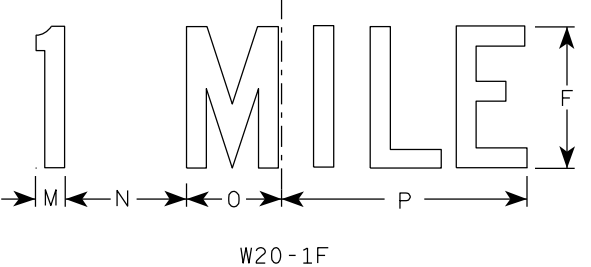

W20-1F

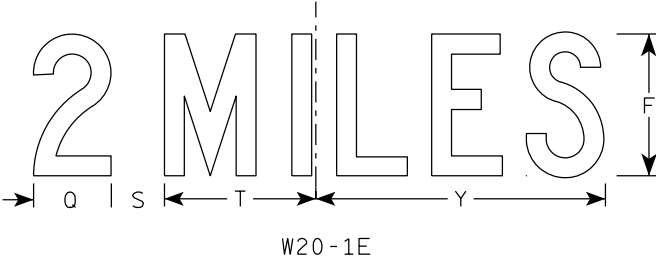

W20-1E







SIZE	A	B	C	D	E	F	G	H	I	J	K	L	M	N	O	P	Q	R	S	T	U	v	W	X	Y	Z	Area sq. ft.
1	36		2 1/4	5/8	3/4	5	2 5/8	3 1/4	10 1/8	7	7 5/8	8 7/8	1 1/8	4 1/2	3 1/2	9	3 1/4	2 1/2	2 1/4	5 5/8	9	1 3/8	8	1 3/4	10 3/4	6	9.0
2S	48		3	3/4	1	8	3 3/4	5 1/8	15 3/8	11 1/8	12 1/8	14 3/8	1 5/8	6 7/8	5 3/8	13 7/8	4 3/8	3 7/8	3	8 5/8	13 3/4	2 1/8	11 7/8	2 3/4	16 3/8	9	16.0
2M	48		3	3/4	1	8	3 3/4	5 1/8	15 3/8	11 1/8	12 1/8	14 3/8	1 5/8	6 7/8	5 3/8	13 7/8	4 3/8	3 7/8	3	8 5/8	13 3/4	2 1/8	11 7/8	2 3/4	16 3/8	9	16.0
3	48		3	3/4	1	8	3 3/4	5 1/8	15 3/8	11 1/8	12 1/8	14 3/8	1 5/8	6 7/8	5 3/8	13 7/8	4 3/8	3 7/8	3	8 5/8	13 3/4	2 1/8	11 7/8	2 3/4	16 3/8	9	16.0
4	48		3	3/4	1	8	3 3/4	5 1/8	15 3/8	11 1/8	12 1/8	14 3/8	1 5/8	6 7/8	5 3/8	13 7/8	4 3/8	3 7/8	3	8 5/8	13 3/4	2 1/8	11 7/8	2 3/4	16 3/8	9	16.0
5	48		3	3/4	1	8	3 3/4	5 1/8	15 3/8	11 1/8	12 1/8	14 3/8	1 5/8	6 7/8	5 3/8	13 7/8	4 3/8	3 7/8	3	8 5/8	13 3/4	2 1/8	11 7/8	2 3/4	16 3/8	9	16.0

STANDARD SIGN
W20-1A, B, C, D, E, F, G & H

WISCONSIN DEPT OF TRANSPORTATION

APPROVED *Matthew R. Rauch*
for State Traffic Engineer

DATE 1/10/2024 PLATE NO. W20-1.12

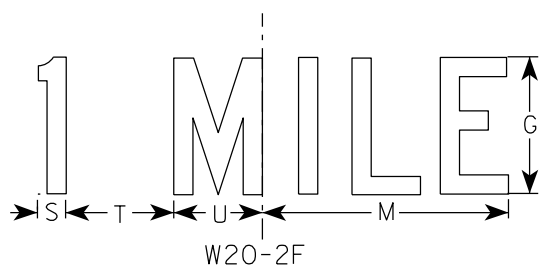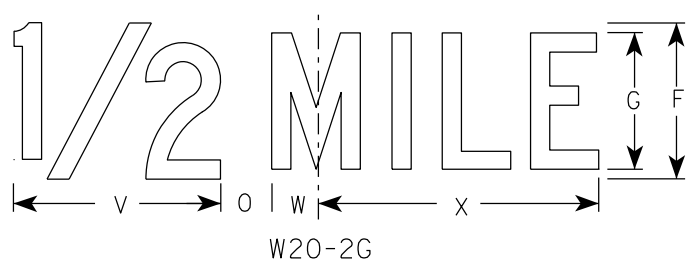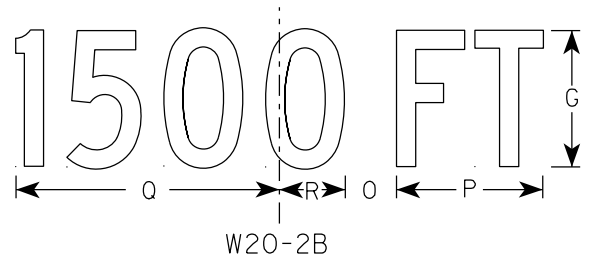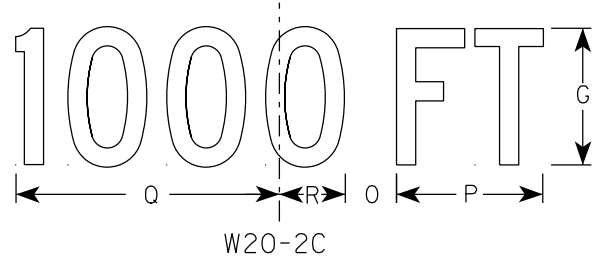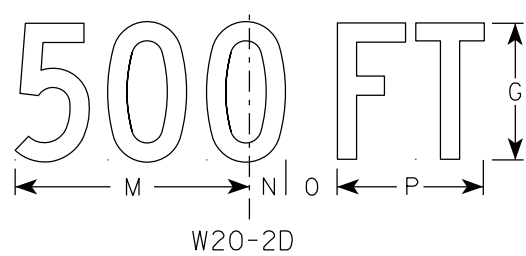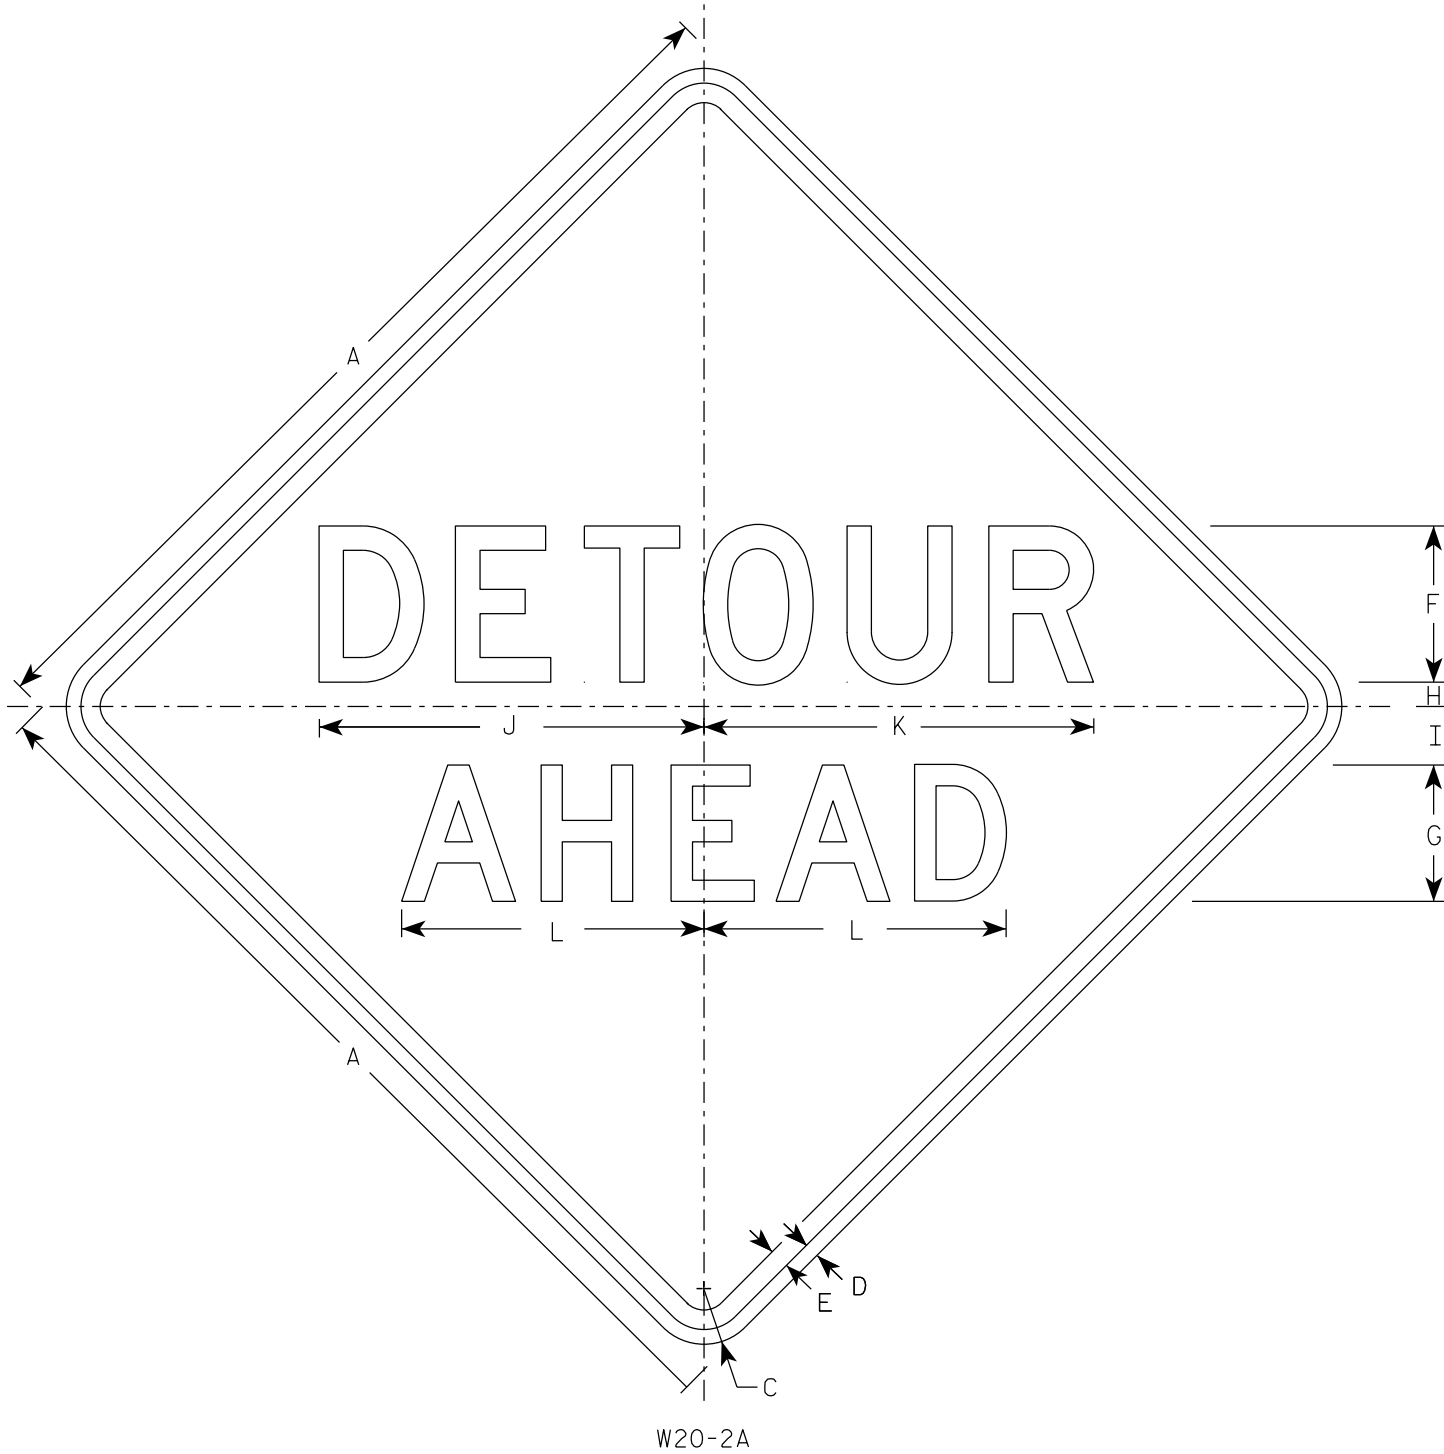

NOTES


- Sign is Type II - Type F Reflective
- Color:
Background - Orange
Message - Black
- Message Series - See note 5
- Corners may be square or rounded when base material is plywood but borders shall be rounded as shown. When base material is metal, the corners and borders shall be rounded.
- Line 1 is Series D.
Line 2 is Series D for AHEAD and Series C for all other distances.

SIZE	A	B	C	D	E	F	G	H	I	J	K	L	M	N	O	P	Q	R	S	T	U	v	w	X	Y	Z	Area sq. ft.
1	36		2 1/4	5/8	3/4	6	5	1	2 1/4	14 3/4	15	11 5/8	9	1 3/8	1 7/8	5 5/8	10 1/8	2 1/2	1 1/8	4 1/2	3 1/2	8	1 3/4	10 3/4			9.0
2S	48		3	3/4	1	8	7	1 1/4	3	19 3/4	20	15 1/2	12	1 7/8	2 5/8	7 1/2	13 1/2	3 3/8	1 1/2	6	4 5/8	10 5/8	2 3/8	14 3/8			16.0
2M	48		3	3/4	1	8	7	1 1/4	3	19 3/4	20	15 1/2	12	1 7/8	2 5/8	7 1/2	13 1/2	3 3/8	1 1/2	6	4 5/8	10 5/8	2 3/8	14 3/8			16.0
3	48		3	3/4	1	8	7	1 1/4	3	19 3/4	20	15 1/2	12	1 7/8	2 5/8	7 1/2	13 1/2	3 3/8	1 1/2	6	4 5/8	10 5/8	2 3/8	14 3/8			16.0
4	48		3	3/4	1	8	7	1 1/4	3	19 3/4	20	15 1/2	12	1 7/8	2 5/8	7 1/2	13 1/2	3 3/8	1 1/2	6	4 5/8	10 5/8	2 3/8	14 3/8			16.0
5	48		3	3/4	1	8	7	1 1/4	3	19 3/4	20	15 1/2	12	1 7/8	2 5/8	7 1/2	13 1/2	3 3/8	1 1/2	6	4 5/8	10 5/8	2 3/8	14 3/8			16.0


STANDARD SIGN W20-2A,B,C,D,F & G	
WISCONSIN DEPT OF TRANSPORTATION	
APPROVED	<i>Matthew R. Rauch</i> For State Traffic Engineer
DATE 1/10/2024	PLATE NO. W20-2.7

PROJECT NO:	HWY:	COUNTY:	SHEET NO: 38	E
-------------	------	---------	--------------	---


7

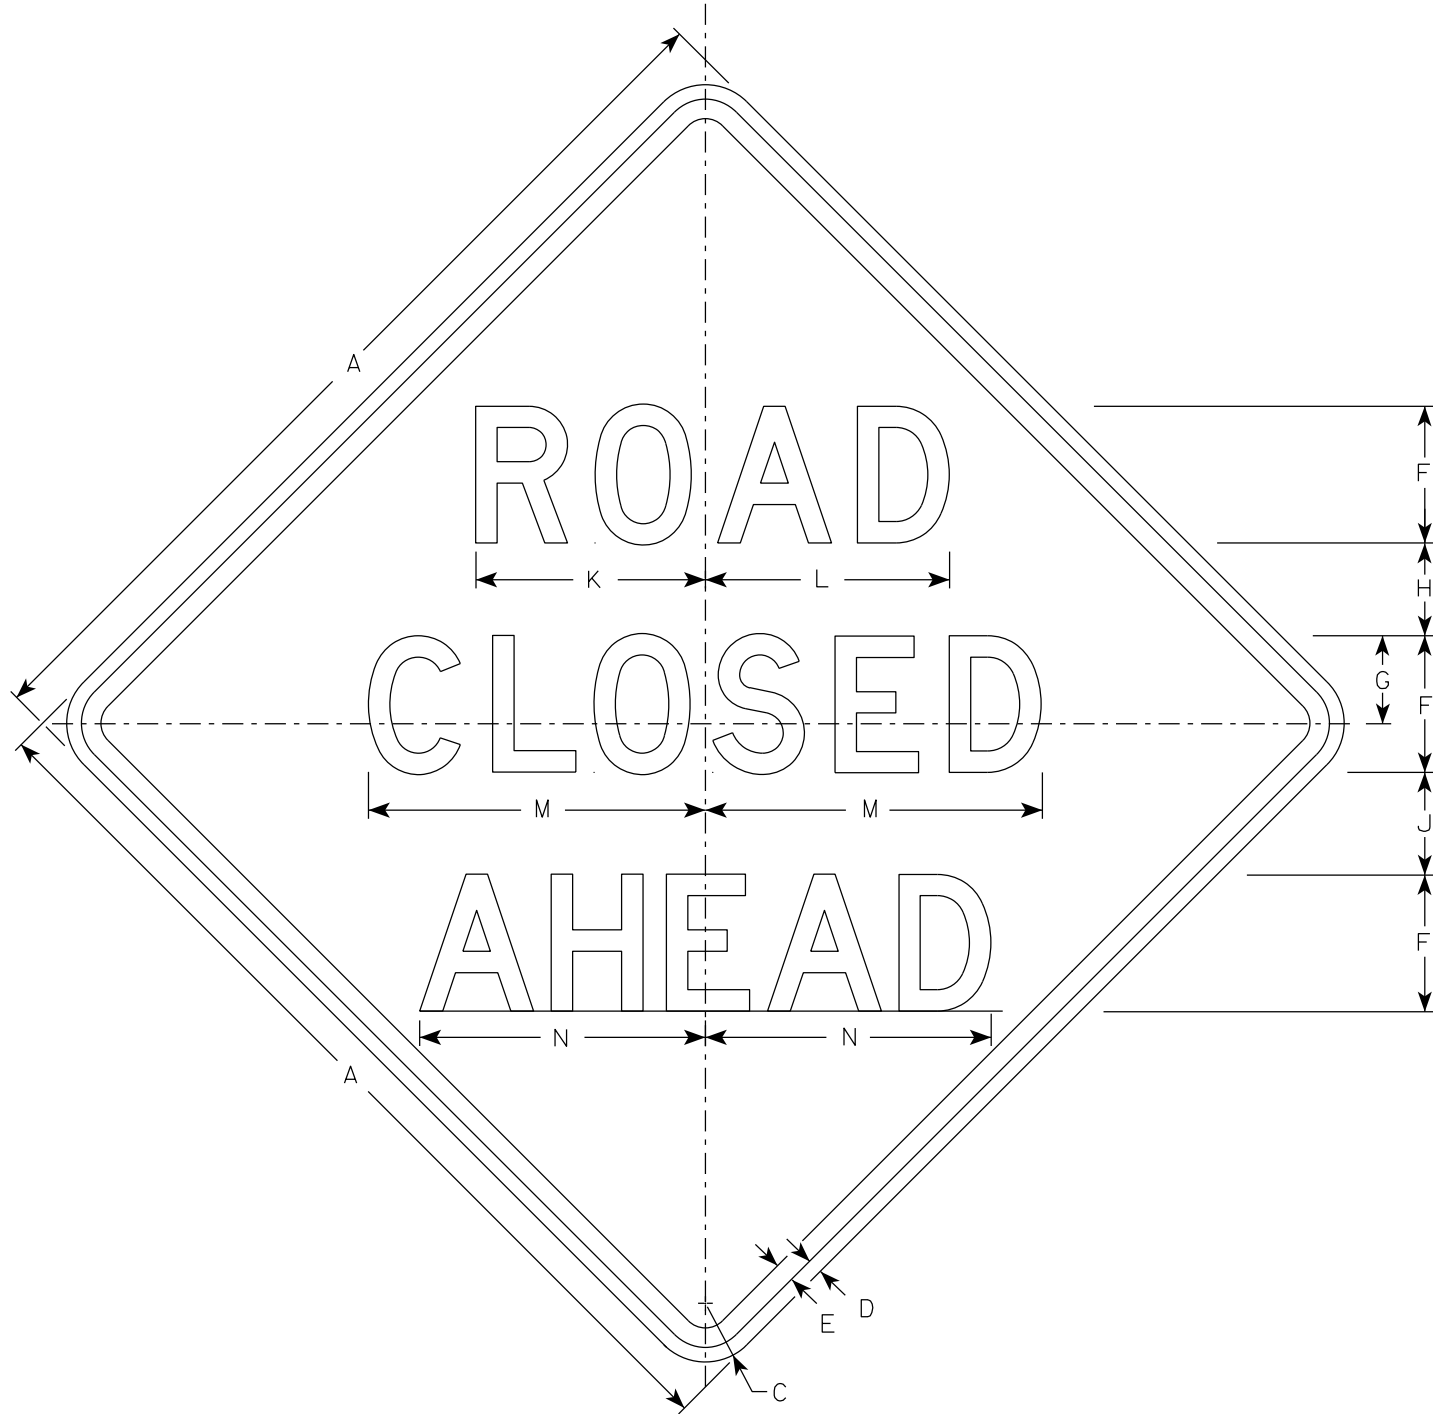


W20-3A

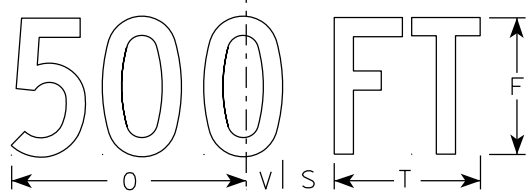


W20-3D

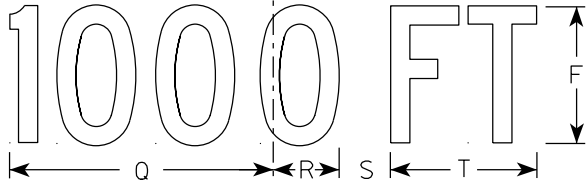


W20-3C

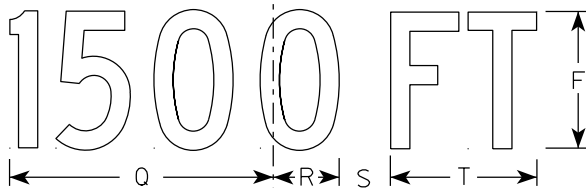

W20-3B

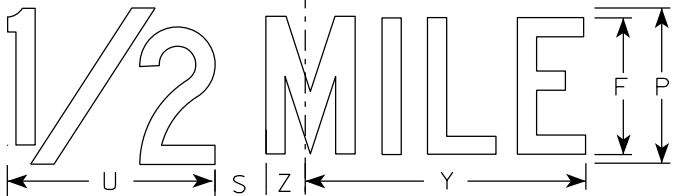

W20-3G

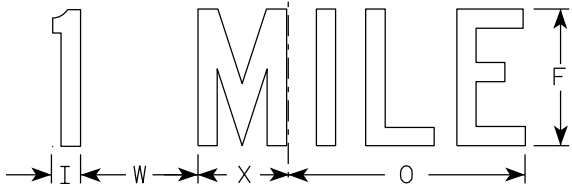

W20-3F

NOTES

- 1. Sign is Type II - Type F Reflective
- 2. Color:
 - Background - Orange
 - Message - Black
- 3. Message Series - see note 5
- 4. Corners may be square or rounded when base material is plywood but borders shall be rounded as shown. When base material is metal, the corners and borders shall be rounded.
- 5. Lines 1 and 2 are Series D.
Line 3 is Series D for AHEAD and Series C for all other distances.

7

SIZE	A	B	C	D	E	F	G	H	I	J	K	L	M	N	O	P	Q	R	S	T	U	v	W	X	Y	Z	Area sq. ft.
1	36		2 1/4	5/8	3/4	5	3 3/8	3 1/2	1 1/8	4	8 3/8	8 7/8	12 1/2	11	9	6	10 1/8	2 1/2	1 7/8	5 5/8	8	1 3/8	4 1/2	3 1/2	10 3/4	1 3/4	9.0
2S	48		3	3/4	1	7	4 1/2	4 3/4	1 1/2	5 1/4	11 3/4	12 1/2	17 1/4	14 5/8	12	8	13 1/2	3 3/8	2 5/8	7 1/2	10 5/8	1 7/8	6	4 5/8	14 3/8	2 3/8	16.0
2M	48		3	3/4	1	7	4 1/2	4 3/4	1 1/2	5 1/4	11 3/4	12 1/2	17 1/4	14 5/8	12	8	13 1/2	3 3/8	2 5/8	7 1/2	10 5/8	1 7/8	6	4 5/8	14 3/8	2 3/8	16.0
3	48		3	3/4	1	7	4 1/2	4 3/4	1 1/2	5 1/4	11 3/4	12 1/2	17 1/4	14 5/8	12	8	13 1/2	3 3/8	2 5/8	7 1/2	10 5/8	1 7/8	6	4 5/8	14 3/8	2 3/8	16.0
4	48		3	3/4	1	7	4 1/2	4 3/4	1 1/2	5 1/4	11 3/4	12 1/2	17 1/4	14 5/8	12	8	13 1/2	3 3/8	2 5/8	7 1/2	10 5/8	1 7/8	6	4 5/8	14 3/8	2 3/8	16.0
5	48		3	3/4	1	7	4 1/2	4 3/4	1 1/2	5 1/4	11 3/4	12 1/2	17 1/4	14 5/8	12	8	13 1/2	3 3/8	2 5/8	7 1/2	10 5/8	1 7/8	6	4 5/8	14 3/8	2 3/8	16.0

STANDARD SIGN
W20-3A, B, C, D, F & G

WISCONSIN DEPT OF TRANSPORTATION

APPROVED *Matthew R. Rauch*
for State Traffic Engineer

DATE 1/10/2024 PLATE NO. W20-3.8


 INDICATES WING NUMBER

1. GENERAL PLAN
2. CROSS SECTION & QUANTITIES
3. SUBSURFACE EXPLORATION
4. SOUTH ABUTMENT
5. SOUTH ABUTMENT DETAILS
6. NORTH ABUTMENT
7. NORTH ABUTMENT DETAILS
8. SUPERSTRUCTURE
9. SUPERSTRUCTURE DETAILS
10. TUBULAR STEEL RAILING TYPE 'M'

TYPICAL FILL SECTION AT WING


CHRIS BLUM	608-620-6192
AARON BONK	608-261-0261

THESE PLANS ARE BASED UPON STANDARD BRIDGE PLANS DEVELOPED AND MAINTAINED BY THE WISCONSIN DEPARTMENT OF TRANSPORTATION THROUGH THE USE OF THE WISDOT STANDARD BRIDGE DESIGN TOOL. THE UNDERSIGNED DESIGNER CERTIFIES THE ACCURACY OF THE BRIDGE TYPE, SIZE AND LOCATION, HYDRAULICS AND FOUNDATION SUPPORT, AND INFORMATION IN THE PLANS THAT IS NOT PART OF THE STANDARD PLANS SUPPLIED BY THE DEPARTMENT. THE DESIGNER FURTHER CERTIFIES THAT USE OF THE STANDARD BRIDGE DESIGN TOOL FOR DEVELOPMENT OF THIS PLAN IS CONSISTENT WITH THE GUIDANCE PROVIDED IN THE WISDOT BRIDGE MANUAL.




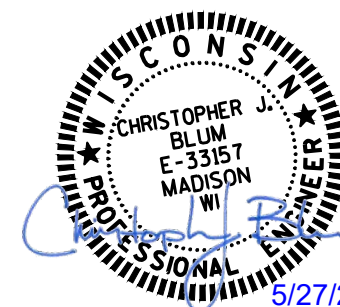


NO.	DATE	REVISION	BY
 SHORT ELLIOTT HENDRICKSON INC.			
STATE OF WISCONSIN DEPARTMENT OF TRANSPORTATION			
ACCEPTED	 CHIEF STRUCTURES DESIGN ENGINEER		08/12/26 DATE
STRUCTURE B-68-153			
QUARTERLINE RD OVER S BRANCH PIGEON RIVER			
COUNTY	WAUPACA	TOWN	DUPONT
DESIGN SPEC. AASHTO LRFD BRIDGE DESIGN SPECIFICATION			
DESIGNED BY	JGM	DESIGNED CK'D	DKW
DRAWN BY	ZLM	PLANS CK'D	JGM
GENERAL PLAN		SHEET 1 OF 10	
		40	

COFFERDAM SHALL BE INSTALLED AND DESIGNED TO ALLOW THE REDUCTION IN WATER LEVEL TO A POINT THAT CONSTRUCTION AND REMOVAL OF THE FALSEWORK CAN TAKE PLACE. THE COFFERDAM SHALL NOT ALLOW FULL CLOSURE OF THE STREAM FLOW. PUMPING AND OR PIPING OR SIMILAR METHODS WILL BE REQUIRED TO LOWER THE WATER LEVEL TO AN ADEQUATE LEVEL FOR CONSTRUCTION AND REMOVAL OF THE FALSEWORK. CONSTRUCT THE COFFERDAM SO THAT THE INTERIOR AREA ALLOWS SUFFICIENT CLEARANCE FOR THE CONSTRUCTION OF FORMS. REMOVE COFFERDAM AFTER THE COMPLETION OF THE SUPERSTRUCTURE AND REMOVAL OF ALL FALSEWORK. DISTURBANCE OF THE NATURAL STREAMBED SHALL BE MINIMIZED AS MUCH AS POSSIBLE AFTER COMPLETING WORK WITHIN COFFERDAM, BACKFILL EXCAVATED AREA WITHIN THE COFFERDAM TO THE STREAMBED ELEVATION. PLACE COFFERDAMS PERTAINING TO SECTION 206 AND ACCORDING TO THESE PLANS.

 

NO.	DATE	REVISION	BY
STATE OF WISCONSIN DEPARTMENT OF TRANSPORTATION			
STRUCTURE B-68-153			
	DRAWN BY	ZLM	PLANS CK'D JGM
CROSS SECTION & QUANTITIES		SHEET 2 OF 10 41	

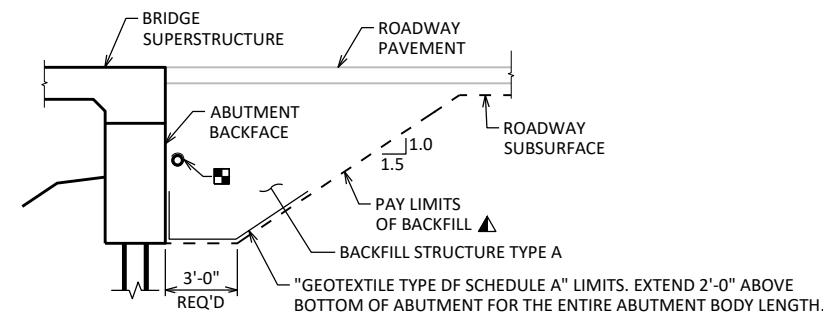 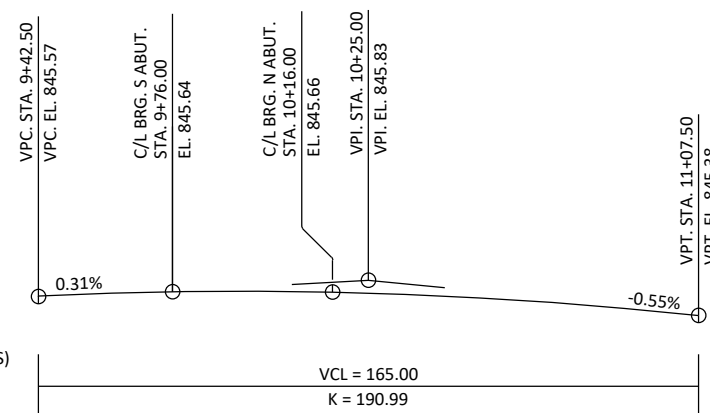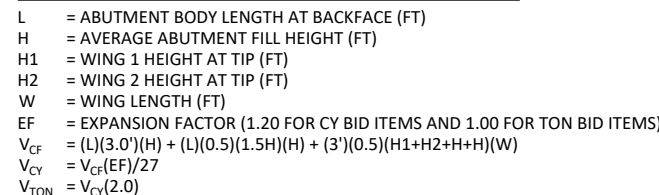



■ PIPE UNDERDRAIN WRAPPED (6-INCH). SLOPE 0.5% MIN. TO SUITABLE DRAINAGE. ATTACH RODENT SHIELD AT ENDS OF PIPE UNDERDRAIN.

BID ITEM NUMBER	BID ITEMS	UNIT	SUPER	S ABUT.	N ABUT.	TOTALS
203.0250	REMOVING STRUCTURE OVER WATERWAY REMOVE DEBRIS P-68-60	EACH	---	---	---	1
206.1001	EXCAVATION FOR STRUCTURES BRIDGES B-68-153	EACH	---	---	---	1
206.5001	COFFERDAMS B-68-153	EACH	1	---	---	1
210.1500	BACKFILL STRUCTURE TYPE A	TON	---	187	187	374
502.0100	CONCRETE MASONRY BRIDGES	CY	81	31	31	143
502.3200	PROTECTIVE SURFACE TREATMENT	SY	157	17	17	191
505.0400	BAR STEEL REINFORCEMENT HS STRUCTURES	LB	---	2,150	2,150	4,300
505.0600	BAR STEEL REINFORCEMENT HS COATED STRUCTURES	LB	16,990	1,530	1,530	20,050
513.4061	RAILING TUBULAR TYPE M	LF	90	---	---	90
516.0500	RUBBERIZED MEMBRANE WATERPROOFING	SY	---	6	6	12
550.2104	PILING CIP CONCRETE 10 ¾" X 0.25-INCH	LF	---	560	560	1120
606.0300	RIPRAP HEAVY	CY	---	37	24	61
612.0406	PIPE UNDERDRAIN WRAPPED 6-INCH	LF	---	71	71	142
645.0111	GEOTEXTILE TYPE DF SCHEDULE A	SY	---	44	44	88
645.0120	GEOTEXTILE TYPE HR	SY	---	67	48	115
SPV.0195	INFILL RIPRAP B-68-153	TON	---	28	18	46
	NON-BID ITEMS					
	FILLER	SIZE	---	---	---	1½", ¾"
	NAMEPLATE	EACH	1	---	---	1
	BENCHMARK	EACH	1	---	---	1

THIS SHEET WAS CREATED BY THE WISDOT BUREAU OF STRUCTURES STANDARD BRIDGE DESIGN TOOL VERSION 1.2.0.0

SCALE =

BORING #	DATE COMPLETED
B-1	11/18/2024
B-2	11/19/2024
BORINGS COMPLETED BY: PROFESSIONAL SERVICE INDUSTRIES, INC. 3009 VANDENBROEK ROAD KAUKAUNA, WI 54130 920-735-1200	
REPORT COMPLETED BY: CAMERON GREENE	

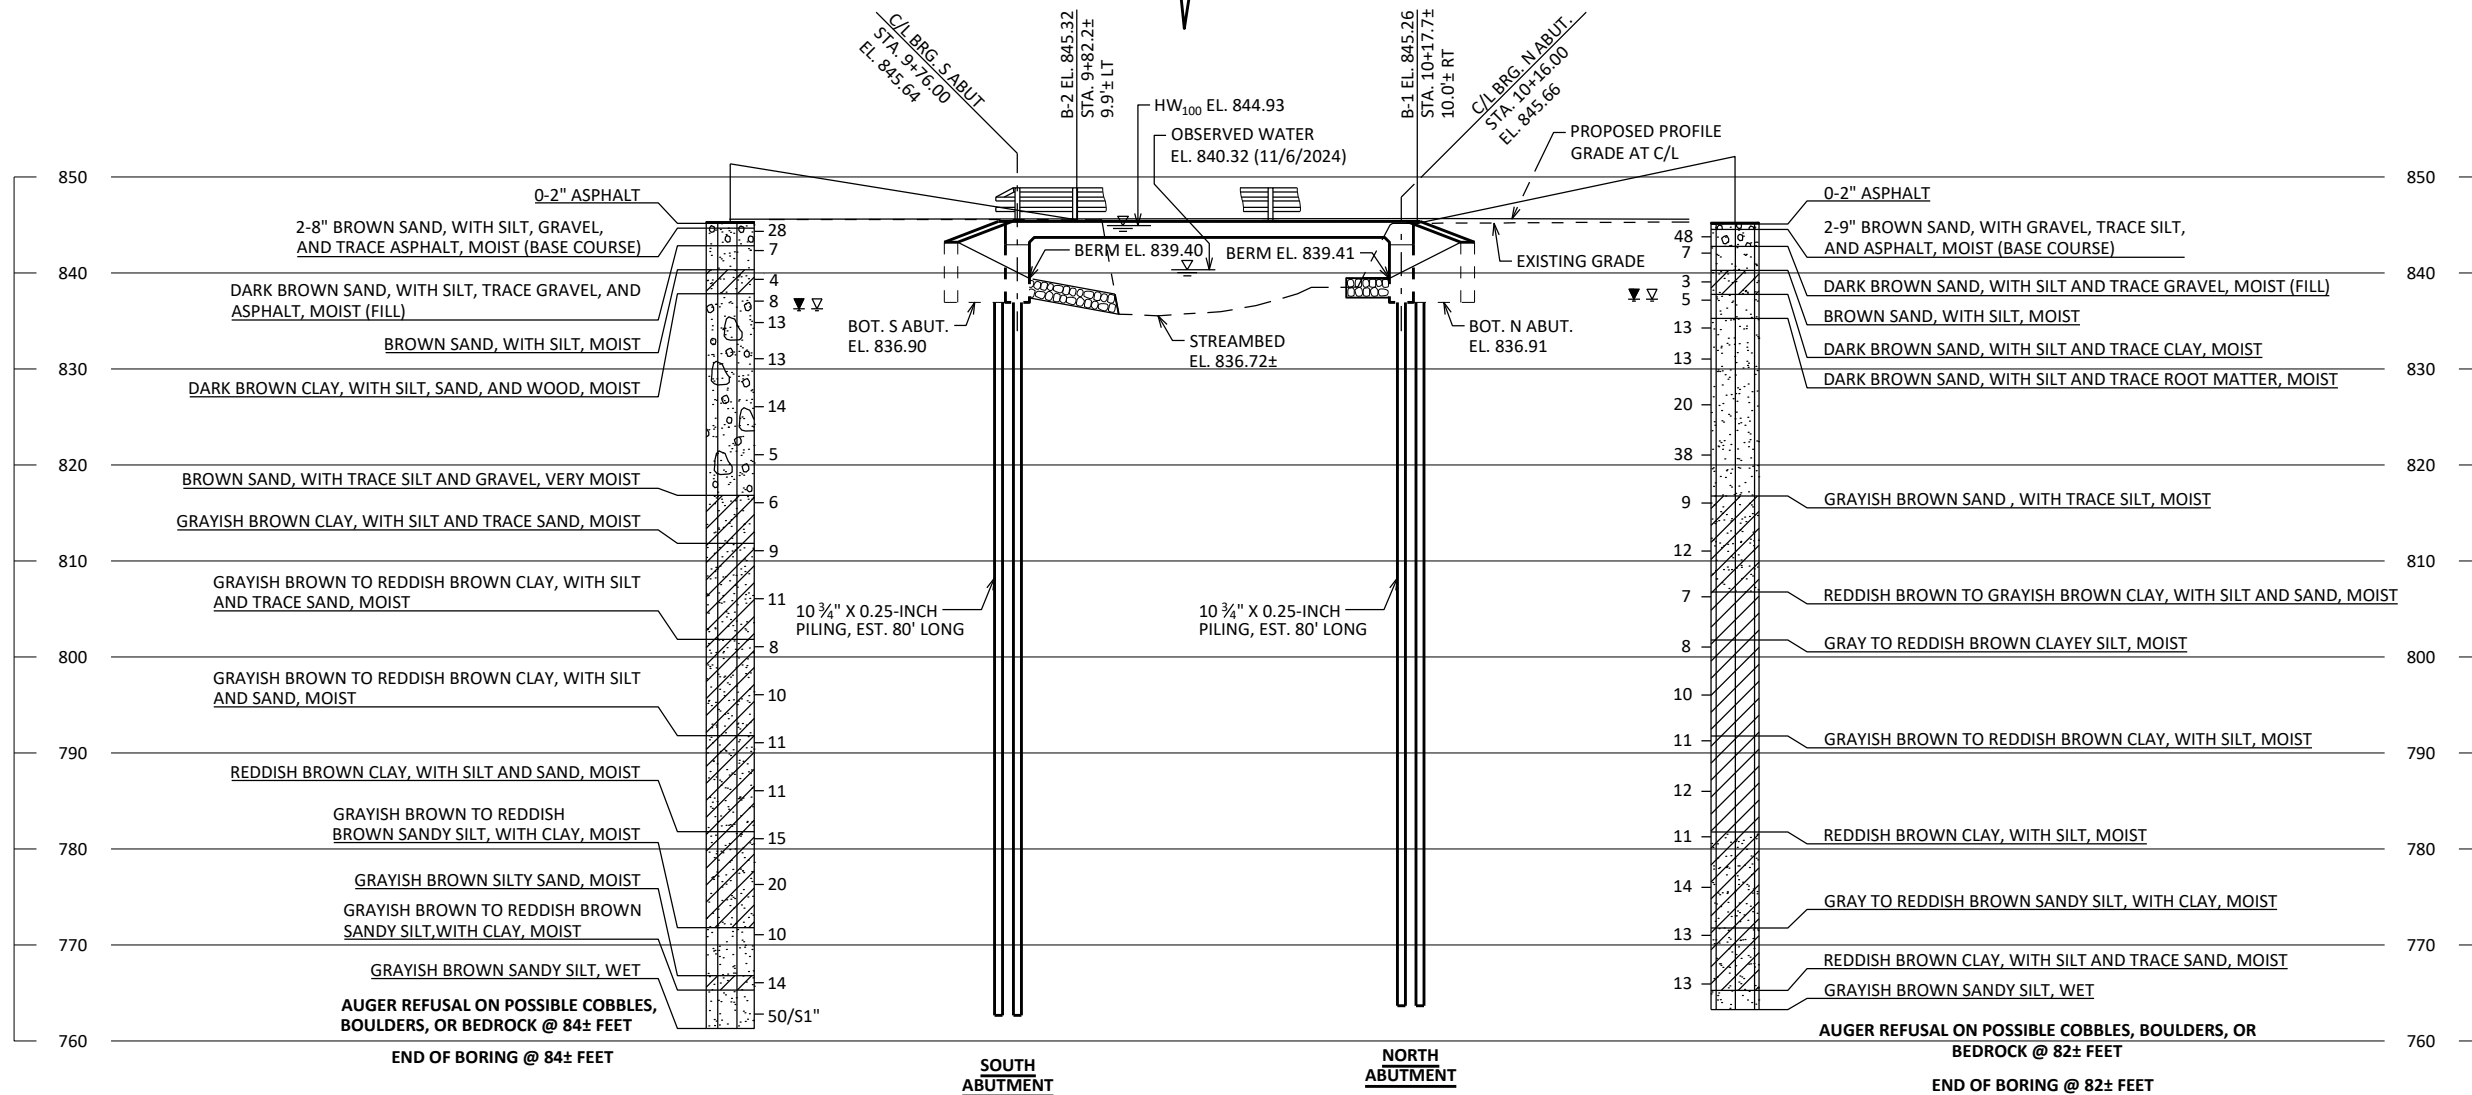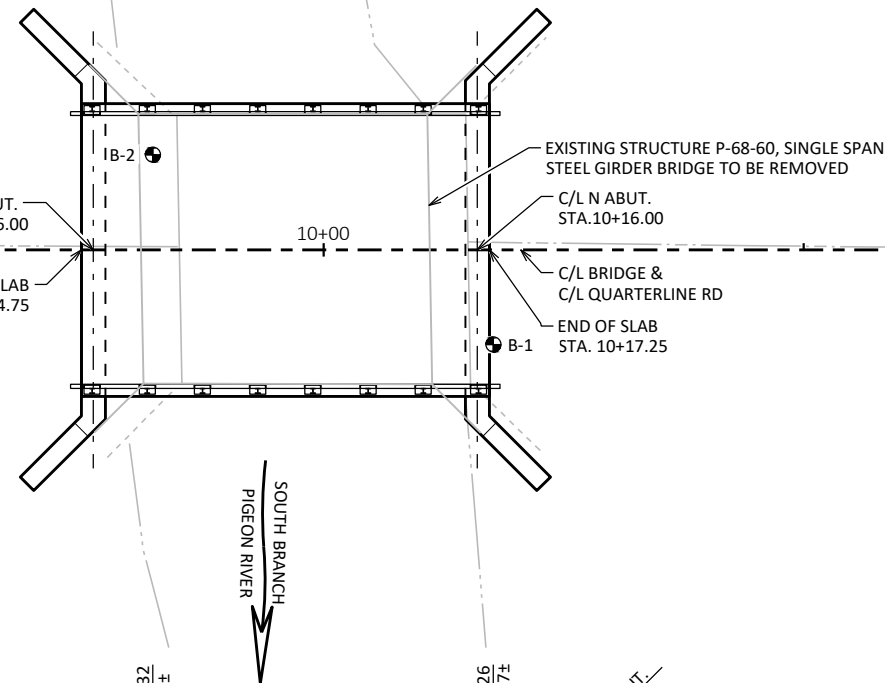


STATE PROJECT NUMBER

6886-02-72

MATERIAL SYMBOLS

	ASPHALT		TOPSOIL		PEAT
	CONCRETE		FILL		GRAVEL
	SAND		CLAY		SILT
	BOULDERS OR COBBLES		LIMESTONE		BEDROCK (UNKNOWN)
	SHALE		SANDSTONE		IGNEOUS/ META

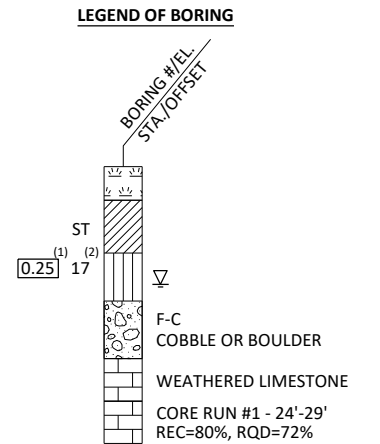

(1) UNCONFINED STRENGTH, AS DETERMINED BY A POCKET PENETROMETER (TSF)

⁽²⁾ UNLESS OTHERWISE, SPECIFIED THE SPT 'N' VALUE IS BASED ON AASHTO T-206, STANDARD PENETRATION TEST. THE SPT 'N' VALUE PRESENTED HAS NOT BEEN CORRECTED FOR OVERBURDEN PRESSURE OR HAMMER EFFICIENCY.

GROUND WATER ELEVATION

 AT TIME OF DRILLING
 END OF DRILLING
 AFTER DRILLING


ABBREVIATIONS

F-FINE M-MEDIUM C-COARSE ST-SHELBY TUBE


SUBSURFACE EXPLORATION FOR FOUNDATION DESIGN AND BIDDERS INFORMATION

BORINGS WERE COMPLETED AT POINTS APPROXIMATELY AS INDICATED ON THIS DRAWING TO OBTAIN INFORMATION CONCERNING THE CHARACTER OF SUBSURFACE MATERIALS FOUND AT THE SITE. BECAUSE THE INVESTIGATED DEPTHS ARE LIMITED AND THE AREA OF THE BORINGS IS VERY SMALL IN RELATION TO THE ENTIRE SITE, THE WISCONSIN DEPARTMENT OF TRANSPORTATION DOES NOT WARRANT SIMILAR SUBSURFACE CONDITIONS BELOW, BETWEEN, OR BEYOND THESE BORINGS. VARIATIONS IN SOIL CONDITIONS SHOULD BE EXPECTED AND FLUCTUATIONS IN GROUNDWATER LEVELS MAY OCCUR.


NO.	DATE	REVISION	BY
STATE OF WISCONSIN DEPARTMENT OF TRANSPORTATION			
STRUCTURE B-68-153			
DRAWN BY		ZLM	PLANS CK'D JGM
SUBSURFACE EXPLORATION		SHEET 3 OF 10	
		42	

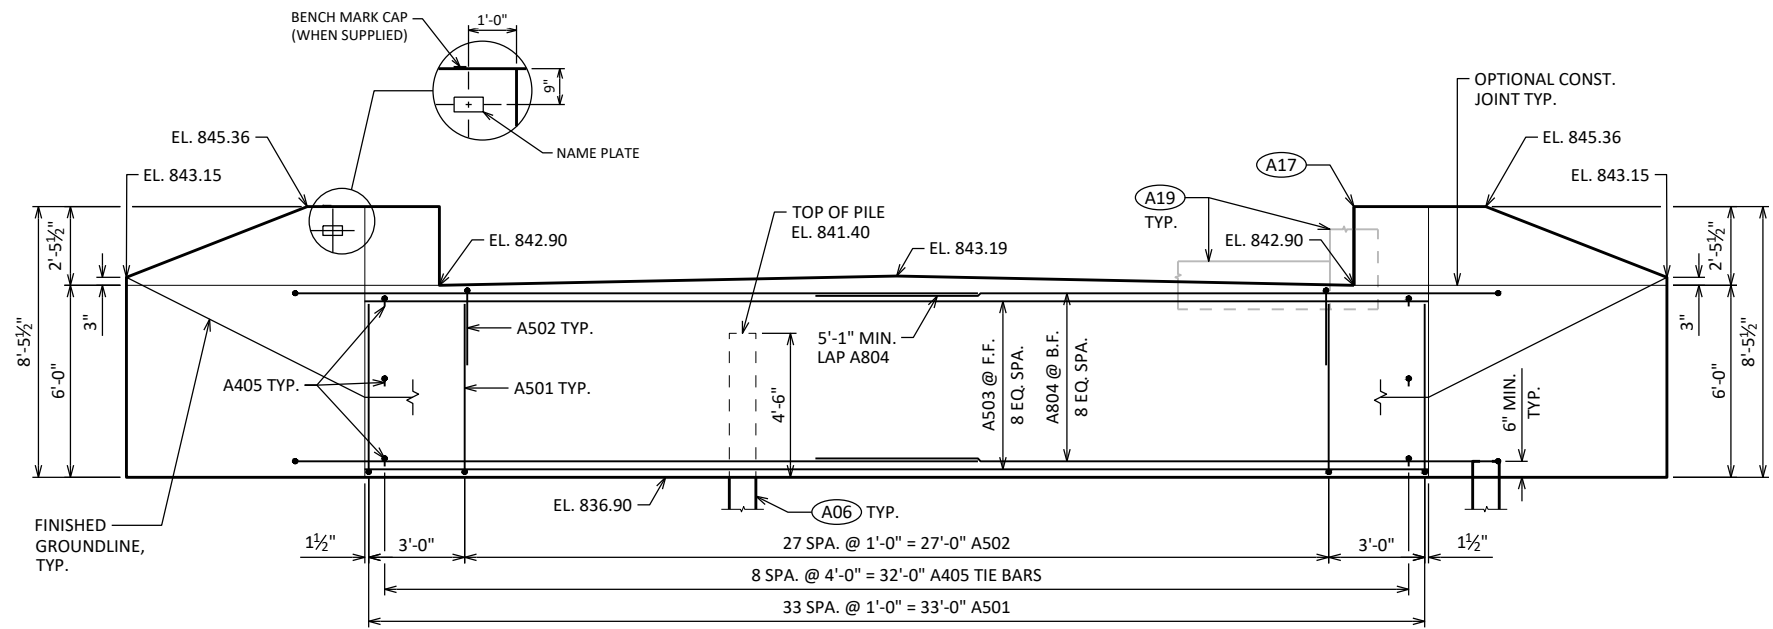


ELEVATION
LOOKING DOWNSTATION

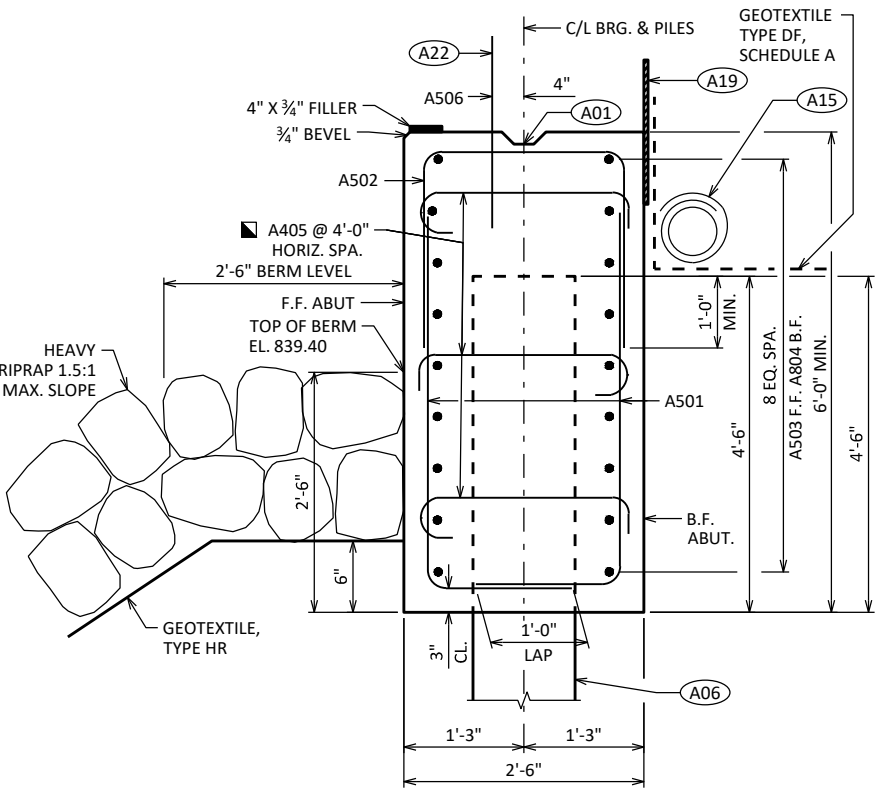


SECTION THRU BODY

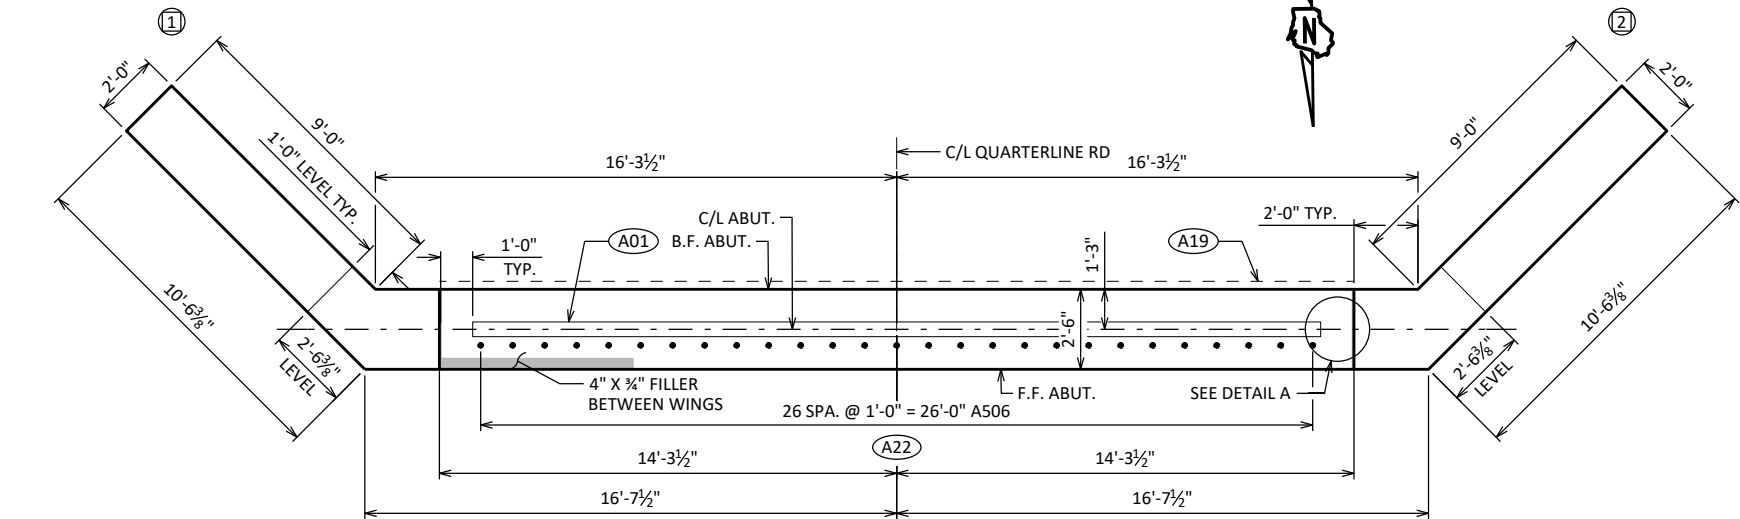

PLAN

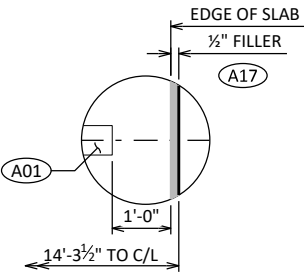

DETAIL A

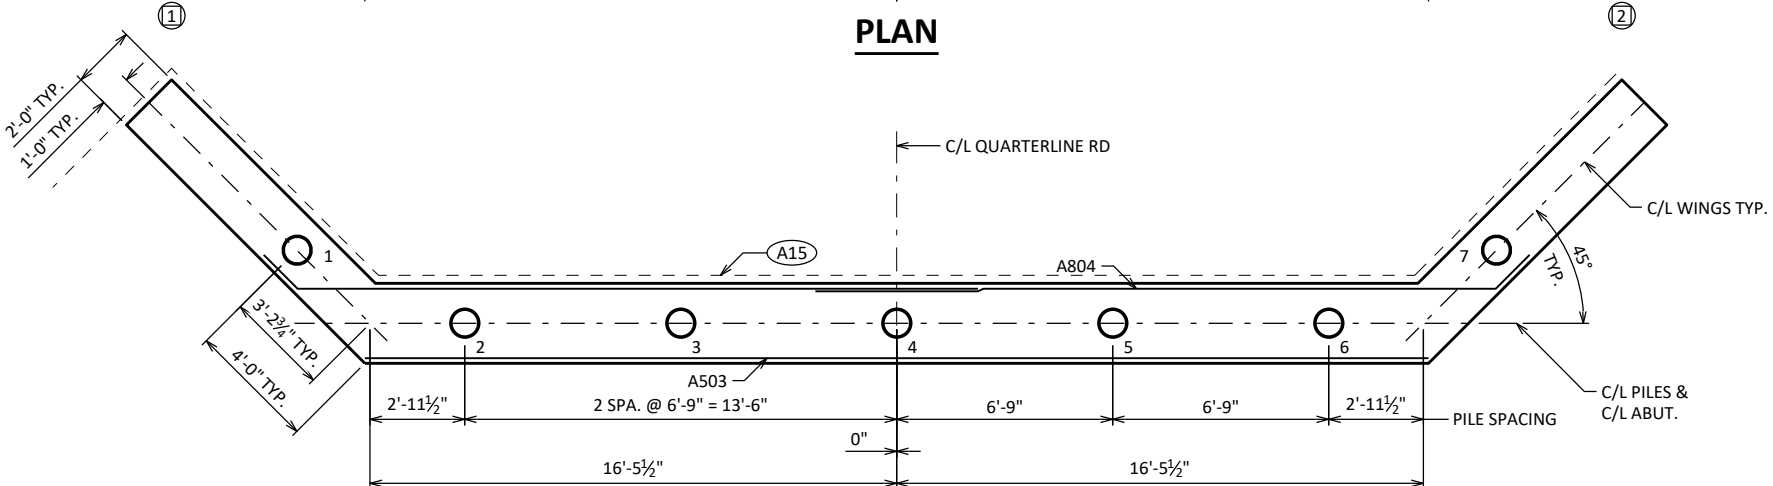


PILE PLAN

- A01 CONST. JOINT: KEYWAY FORMED BY A BEVELED 2X6.
- A06 SUPPORT ABUTMENT ON CIP 10% X 0.25 PILING, ESTIMATED 80 FEET LONG WITH A REQUIRED DRIVING RESISTANCE OF 130 TONS PER PILE.
- A15 PIPE UNDERDRAIN WRAPPED (6-INCH). SLOPE 0.5% MIN. TO SUITABLE DRAINAGE. RODENT SHIELD REQUIRED.
- A17 1/2" FILLER: SEAL ALL EXPOSED HORIZ. & VERT. SURFACES OF 1/2" FILLER WITH NON-STAINING GRAY NON-BITUMINOUS JOINT SEALER. (1" DEEP AND HOLD 3/8" BELOW SURFACE OF CONCRETE). EXTEND SEALER 3" BELOW GUTTER LINE AT INSIDE FACE.
- A19 18" RUBBERIZED MEMBRANE WATERPROOFING. SEAL ALL HORIZ. & VERT. JOINTS AT BACKFACE.
- A22 A506 BARS SPACED @ 1'-0" CNTRS. MAY BE PLACED AFTER CONCRETE IS POURED BUT BEFORE INITIAL SET HAS TAKEN PLACE. (EMBED 1'-0" INTO CONC.)
- ALTERNATE THE POSITION OF THE 90° AND 180° HOOKS AT EACH VERTICAL LAYER OF TIES.


NO.	DATE	REVISION	BY
STATE OF WISCONSIN DEPARTMENT OF TRANSPORTATION			
STRUCTURE B-68-153			
DRAWN BY		ZLM	PLANS CK'D JGM
SOUTH ABUTMENT		SHEET 4 OF 10 43	

X:\A\EDUPNT\181522\5-final-dsgn\51-drawings\20-Struct\B-68-153\Sheet\5_South_Abut_Details.dwg, 5/27/2026 11:17:52 AM, _DWG To PDF.pc3

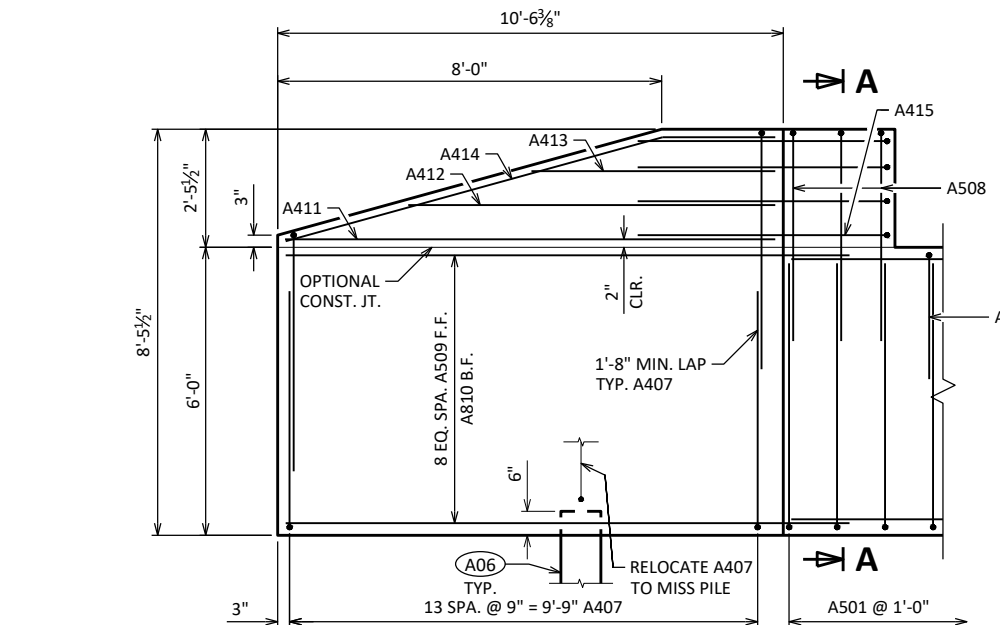


WING 1 ELEVATION

SHOWING F.F. WING

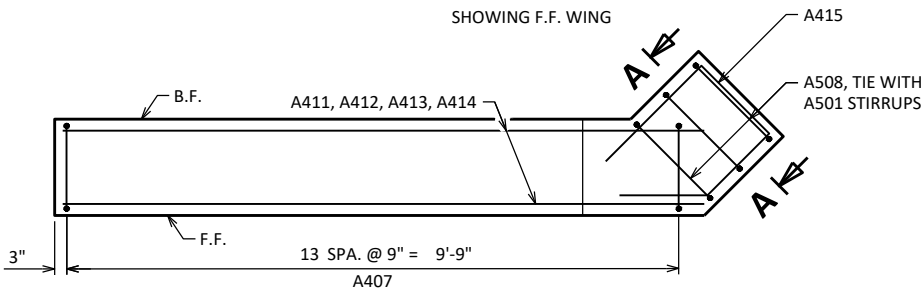


WING 1 PLAN

SHOWING UPPER WING REINFORCEMENT

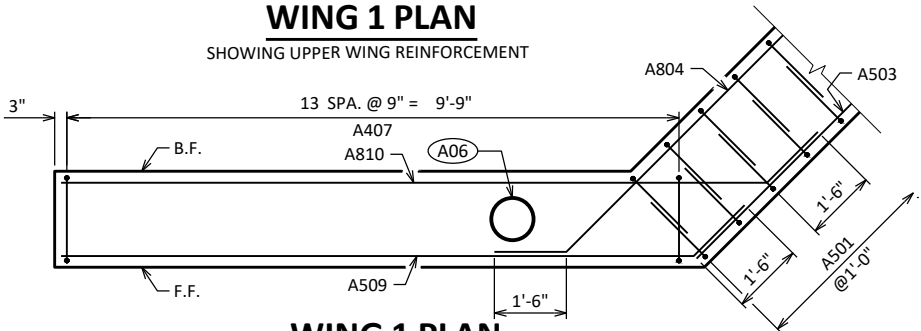


WING 1 PLAN

SHOWING LOWER WING REINFORCEMENT
WING 2 SIMILAR

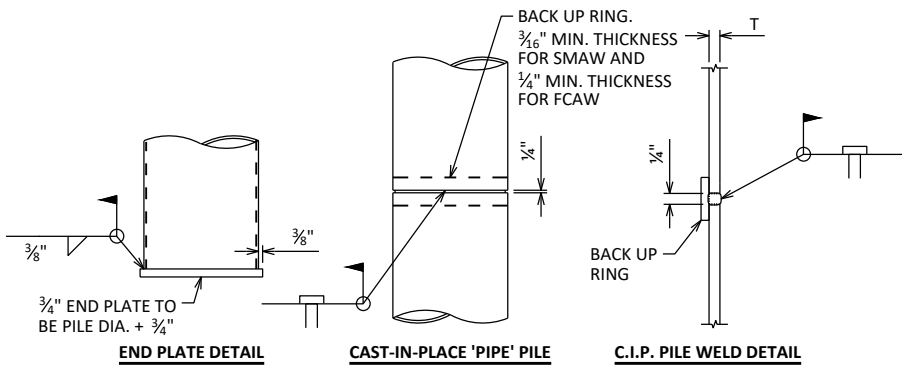


CIP PILE DETAILS

THIS SHEET WAS CREATED BY THE WISDOT BUREAU OF STRUCTURES STANDARD BRIDGE DESIGN TOOL VERSION 1.2.0.0

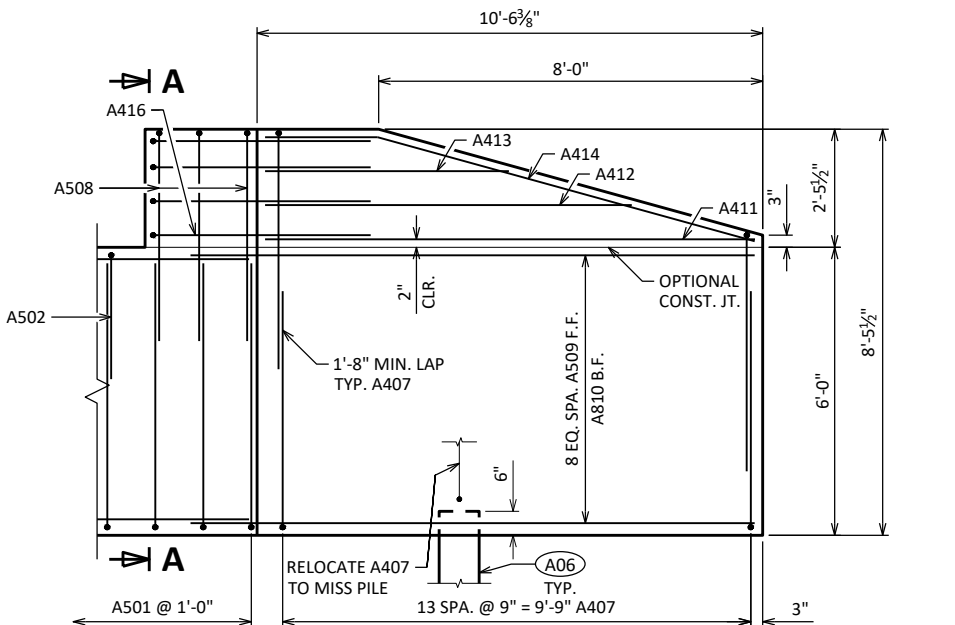


WING 2 ELEVATION

SHOWING F.F. WING

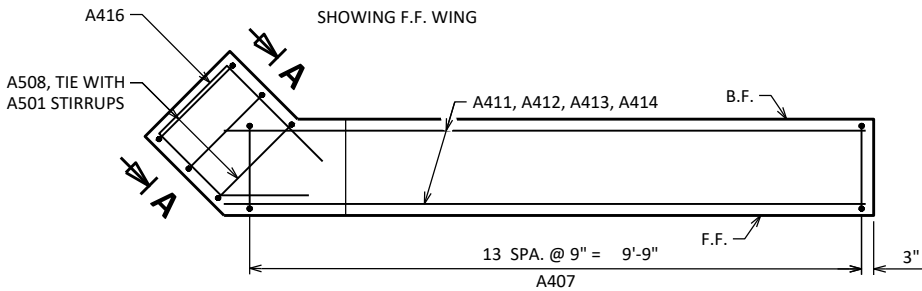

WING 2 PLAN

SHOWING UPPER WING REINFORCEMENT

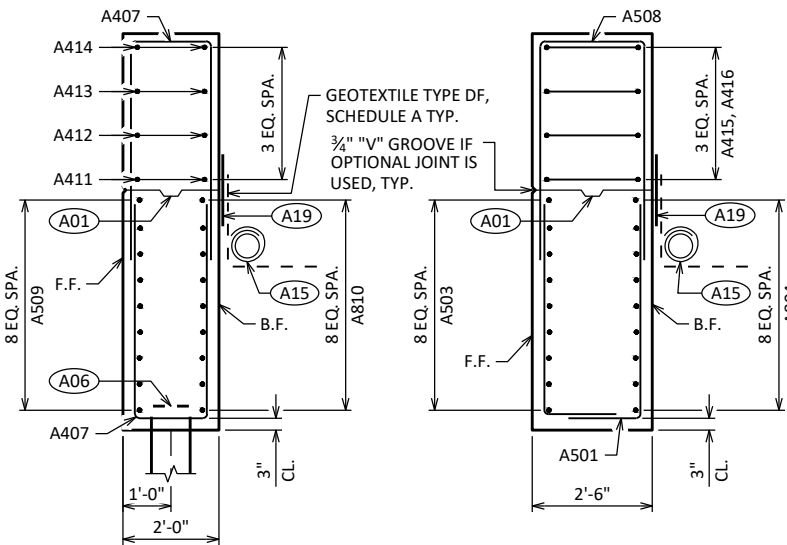

SECTION THRU WING 1


TYPICAL BOTH WINGS

SECTION A-A

BILL OF BARS

NOTE: THE FIRST OR FIRST TWO DIGITS OF THE BAR MARK SIGNIFIES THE BAR SIZE.

BAR MARK	COAT	NO. REQ'D.	LENGTH	BENT	BAR SERIES	LOCATION
A501		68	7'-0"	X		ABUT BODY STIRRUPS
A502		28	7'-1"	X		ABUT BODY STIRRUPS - TOP U-BAR
A503		9	33'-3"			ABUT BODY HORIZ. - F.F.
A804		18	22'-7"	X		ABUT BODY HORIZ. - B.F.
A405		27	3'-0"	X		ABUT BODY TIE BARS
A506	X	27	2'-0"			ABUT BODY DOWEL BARS
A407	X	56	11'-4"	X		WING STIRRUPS
A508	X	6	10'-7"	X		WING CORNER STIRRUPS
A509	X	18	11'-9"	X		WING LOWER HORIZ. - F.F.
A810	X	18	13'-3"	X		WING LOWER HORIZ. - B.F.
A411	X	4	10'-1"			WING UPPER HORIZ.
A412	X	4	7'-6"			WING UPPER HORIZ.
A413	X	4	5'-0"			WING UPPER HORIZ.
A414	X	4	9'-8"	X		WING TOP HORIZ.
A415	X	4	8'-3"	X		WING 1 UPPER HORIZ. CORNER
A416	X	4	8'-4"	X		WING 2 UPPER HORIZ. CORNER

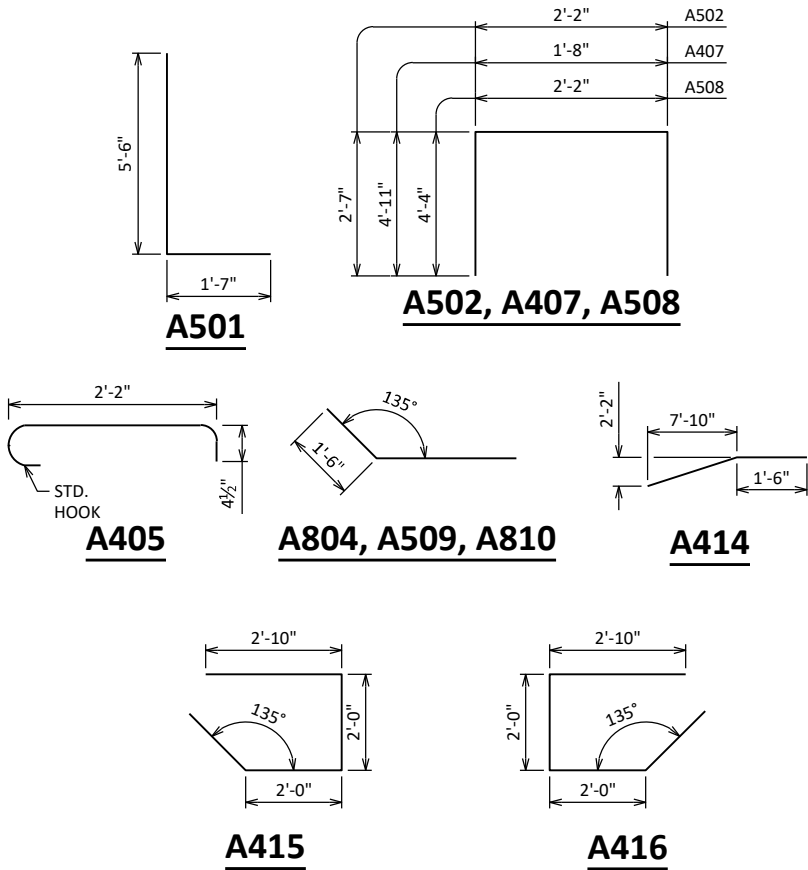

- A01 OPTIONAL CONST. JOINT: KEYWAY FORMED BY A BEVELED 2X6. PROVIDE 3/4" "V" GROOVE ON F.F. OF WINGWALL IF JOINT IS USED.
- A06 SUPPORT ABUTMENT ON CIP 10% X 0.25 PILING, ESTIMATED 80 FEET LONG WITH A REQUIRED DRIVING RESISTANCE OF 130 TONS PER PILE.
- A15 PIPE UNDERDRAIN WRAPPED (6-INCH). SLOPE 0.5% MIN. TO SUITABLE DRAINAGE. RODENT SHIELD REQUIRED.
- A19 18" RUBBERIZED MEMBRANE WATERPROOFING, ONLY IF OPTIONAL CONSTRUCTION JOINT IS USED. COST INCIDENTAL TO BID ITEM "CONCRETE MASONRY STRUCTURES".


NO.	DATE	REVISION	BY
STATE OF WISCONSIN DEPARTMENT OF TRANSPORTATION			
STRUCTURE B-68-153			
DRAWN BY ZLM		PLANS CK'D JGM	
SOUTH ABUTMENT DETAILS		SHEET 5 OF 10 44	



- | | | | |
|--|-------------|-----------------|-------------------|
| | | | |
| NO. | DATE | REVISION | BY |
| STATE OF WISCONSIN
DEPARTMENT OF TRANSPORTATION | | | |
| STRUCTURE | | B-68-153 | |
| | DRAWN
BY | ZLM | PLANS
CK'D JGM |
| NORTH ABUTMENT | | SHEET 6 OF 10 | |
| | | 45 | |


X:\A\EDUPNT\181522\5-final-dsgn\51-drawings\20-Struct\B-68-153\Sheet\7_North_Abut_Details.dwg, 5/27/2026 11:18:03 AM, _DWG To PDF.pc3

8

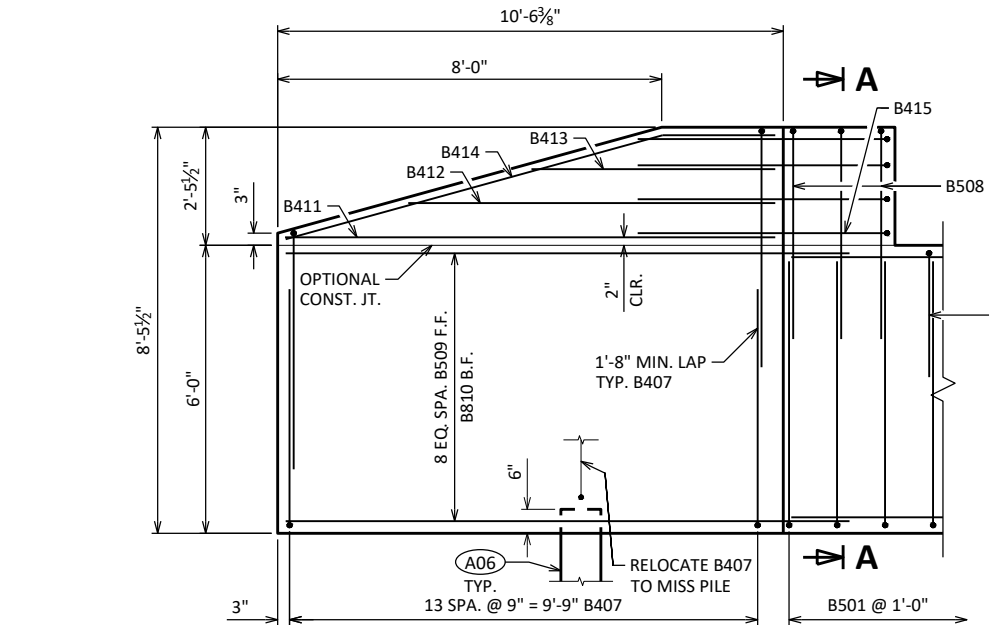


WING 3 ELEVATION

SHOWING F.F. WING

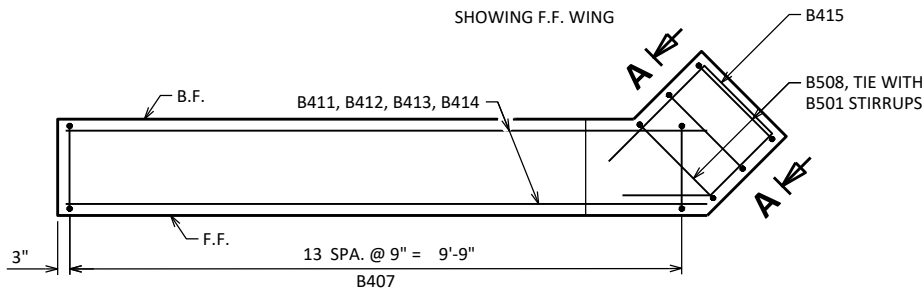


WING 3 PLAN

SHOWING UPPER WING REINFORCEMENT

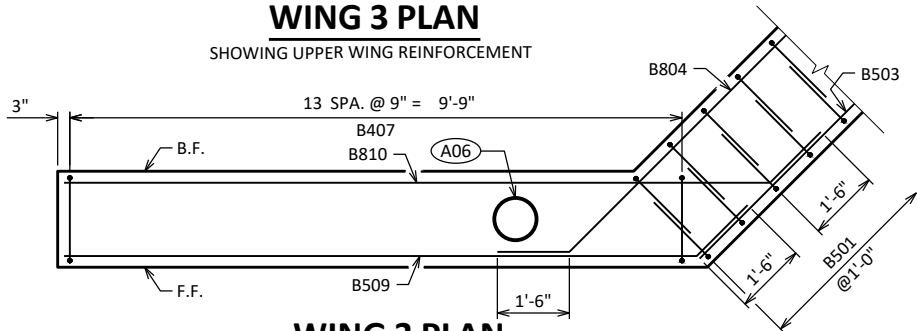


WING 3 PLAN

SHOWING LOWER WING REINFORCEMENT
WING 4 SIMILAR

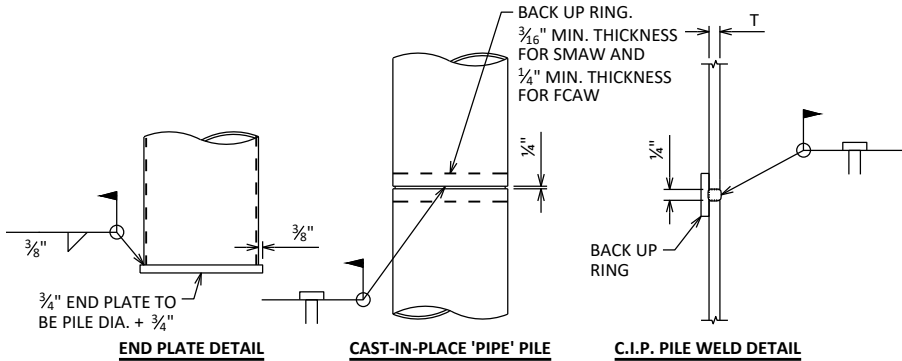


CIP PILE DETAILS

THIS SHEET WAS CREATED BY THE WISDOT BUREAU OF STRUCTURES STANDARD BRIDGE DESIGN TOOL VERSION 1.2.0.0

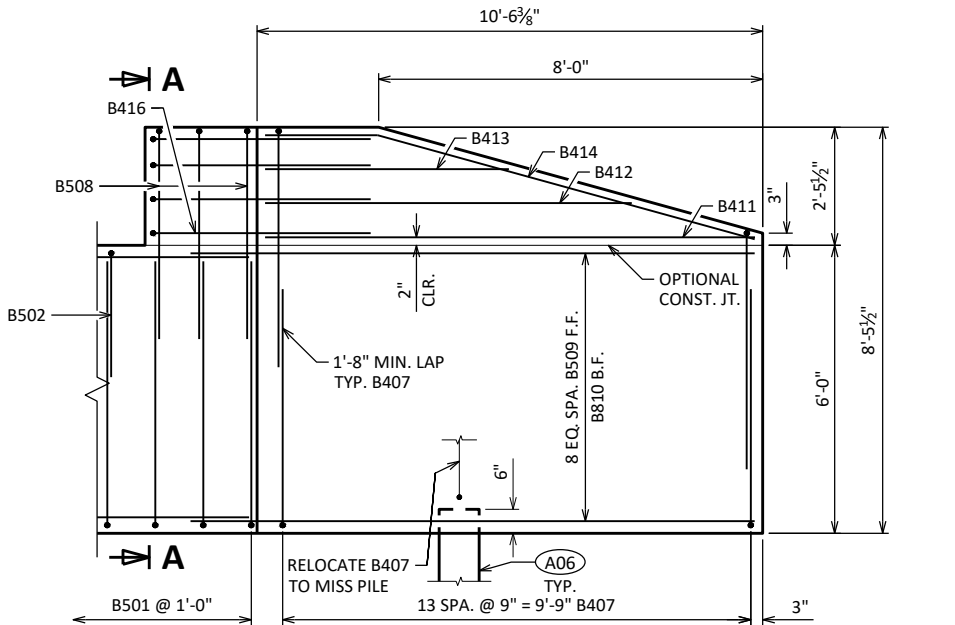


WING 4 ELEVATION

SHOWING F.F. WING

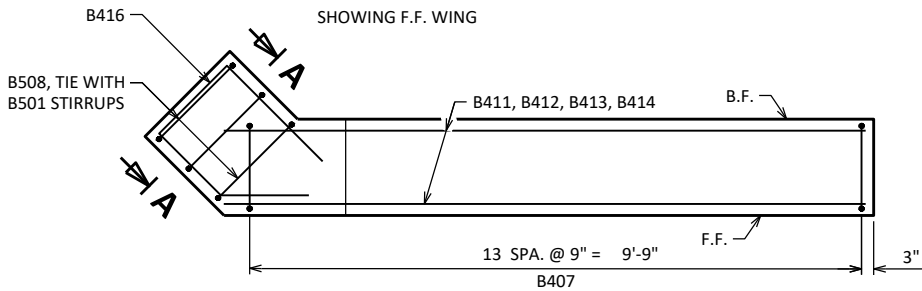

WING 4 PLAN

SHOWING UPPER WING REINFORCEMENT

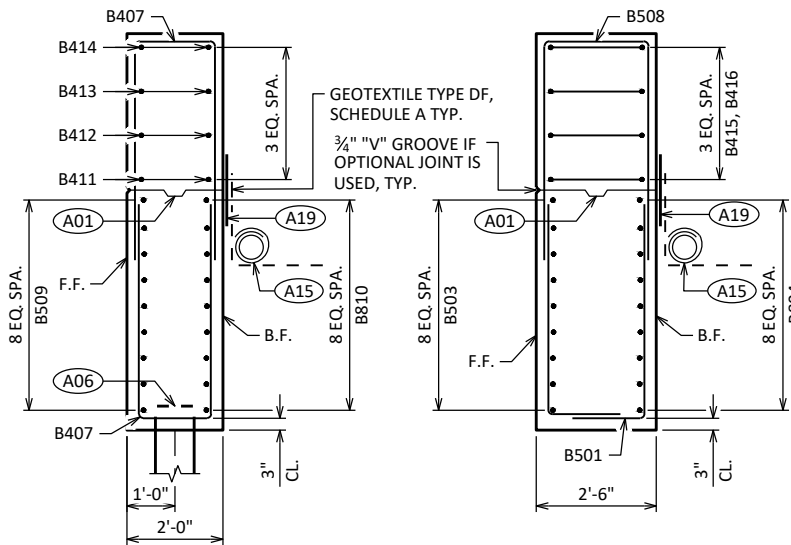

SECTION THRU WING 3


TYPICAL BOTH WINGS

SECTION A-A

BILL OF BARS

NOTE: THE FIRST OR FIRST TWO DIGITS OF THE BAR MARK SIGNIFIES THE BAR SIZE.

BAR MARK	COAT	NO. REQ'D.	LENGTH	BENT	BAR SERIES	LOCATION
B501		68	7'-0"	X		ABUT BODY STIRRUPS
B502		28	7'-1"	X		ABUT BODY STIRRUPS - TOP U-BAR
B503		9	33'-3"			ABUT BODY HORIZ. - F.F.
B804		18	22'-7"	X		ABUT BODY HORIZ. - B.F.
B405		27	3'-0"	X		ABUT BODY TIE BARS
B506	X	27	2'-0"			ABUT BODY DOWEL BARS
B407	X	56	11'-4"	X		WING STIRRUPS
B508	X	6	10'-7"	X		WING CORNER STIRRUPS
B509	X	18	11'-9"	X		WING LOWER HORIZ. - F.F.
B810	X	18	13'-3"	X		WING LOWER HORIZ. - B.F.
B411	X	4	10'-1"			WING UPPER HORIZ.
B412	X	4	7'-6"			WING UPPER HORIZ.
B413	X	4	5'-0"			WING UPPER HORIZ.
B414	X	4	9'-8"	X		WING TOP HORIZ.
B415	X	4	8'-3"	X		WING 3 UPPER HORIZ. CORNER
B416	X	4	8'-4"	X		WING 4 UPPER HORIZ. CORNER

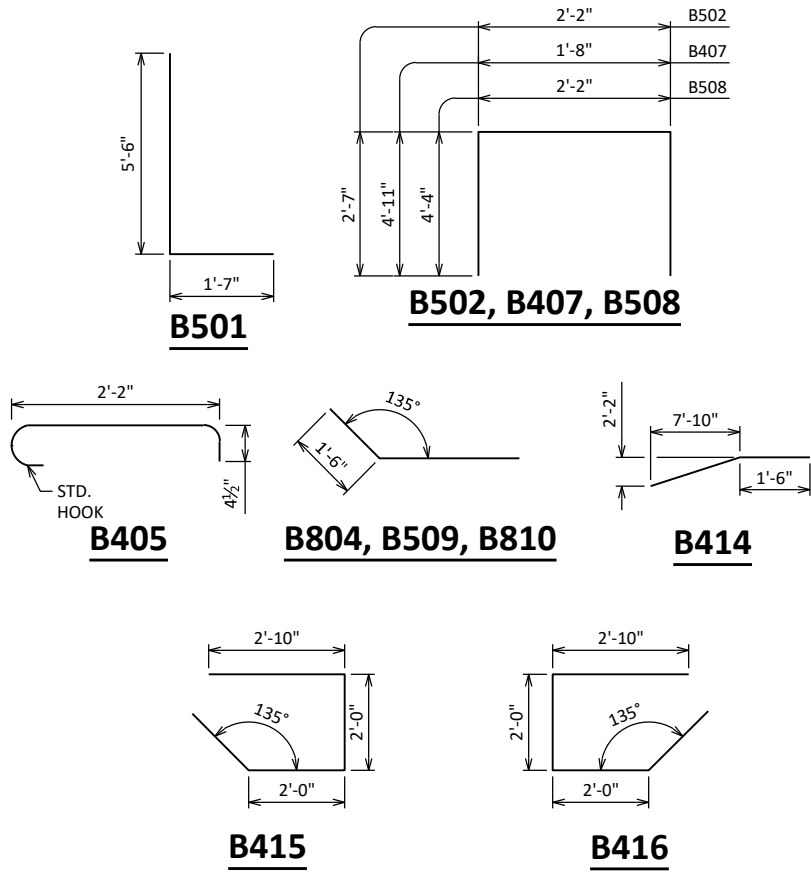


NO.	DATE	REVISION	BY
STATE OF WISCONSIN DEPARTMENT OF TRANSPORTATION			
STRUCTURE B-68-153			
DRAWN BY		ZLM	PLANS CK'D JGM
NORTH ABUTMENT DETAILS		SHEET 7 OF 10 46	

8


X:\A\EDUPNT\181522\5-final-dsgn\51-drawings\20-Struct\B-68-153\Sheet\8_Superstructure.dwg, 5/27/2026 11:18:09 AM, _DWG To PDF.pc3

STATE PROJECT NUMBER


6886-02-72

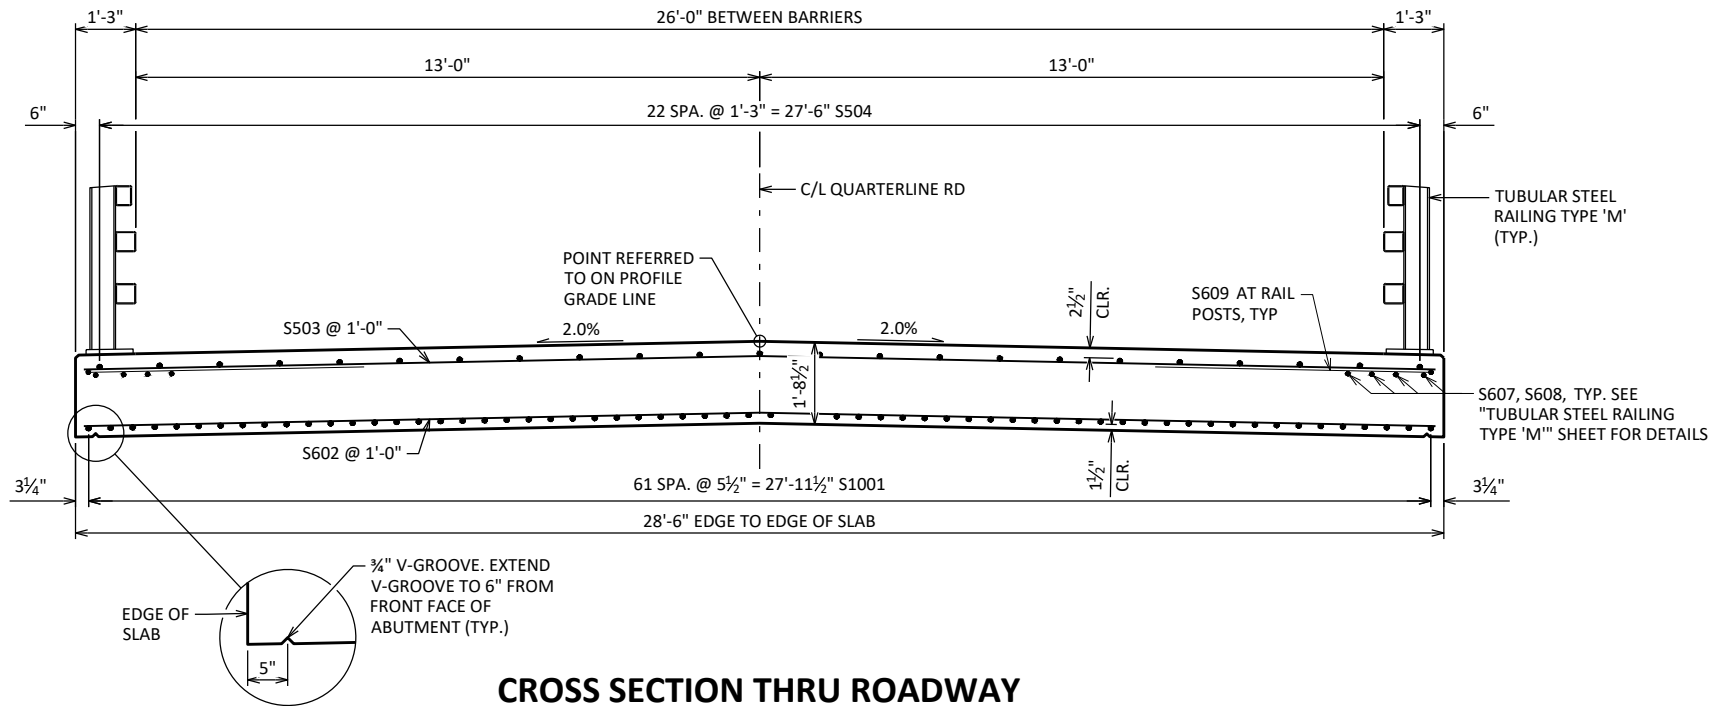

CROSS SECTION THRU ROADWAY

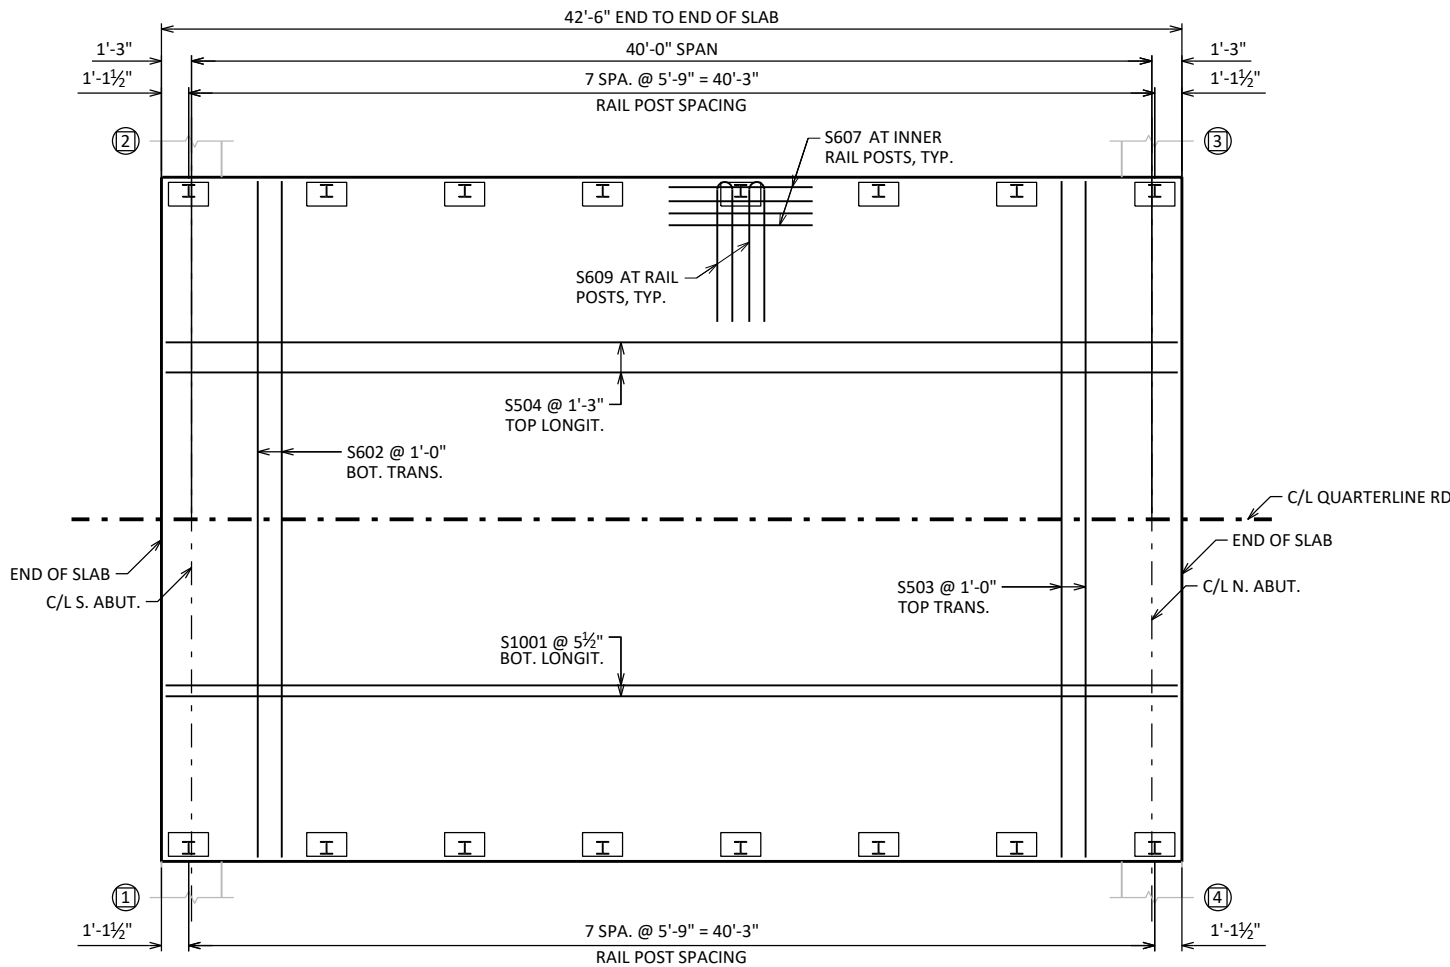

PLAN

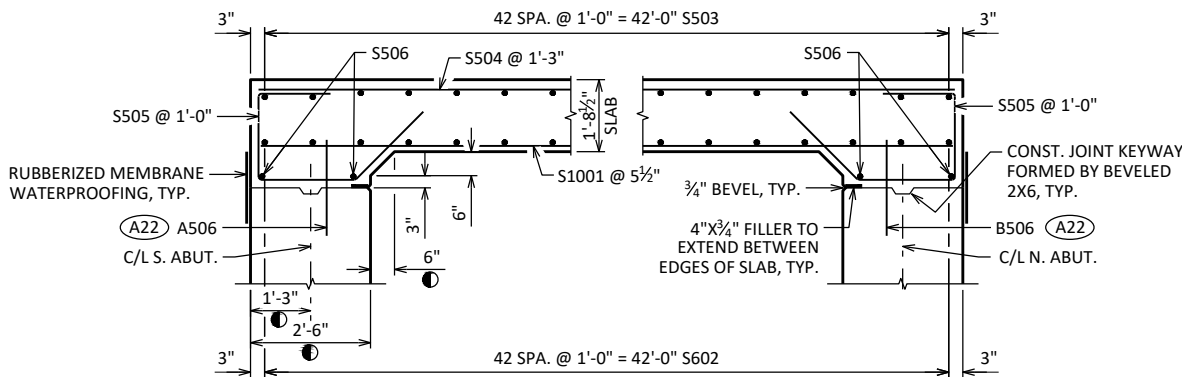


LONGITUDINAL SECTION

DIMENSIONS ARE GIVEN PARALLEL TO ε ROADWAY UNLESS OTHERWISE NOTED.

MEASURED NORMAL TO THE ε OF ABUTMENT. DIMENSIONS ARE TYPICAL FOR BOTH ABUTMENTS.


A22 A506, B506 BARS SPACED @ 1'-0" CNTRS. MAY BE PLACED AFTER CONCRETE IS POURED BUT BEFORE INITIAL SET HAS TAKEN PLACE. (EMBED 1'-0" INTO CONC.)

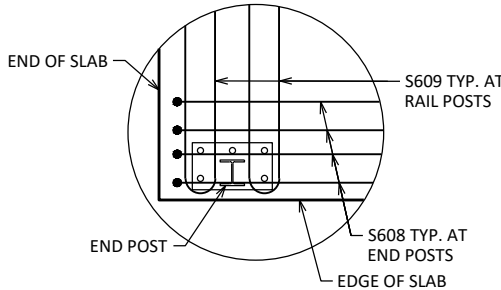

END POST DETAILS

NO.	DATE	REVISION	BY
STATE OF WISCONSIN DEPARTMENT OF TRANSPORTATION			
STRUCTURE B-68-153			
DRAWN BY		ZLM	PLANS CK'D JGM
SUPERSTRUCTURE		SHEET 8 OF 10 47	

X:\AE\DU\PT\181522\5-final-dsgn\51-drawings\20-Struct\B-68-153\Sheet\9_Superstructure_Details.dwg, 5/27/2026 11:18:14 AM, DWG To PDF.pc3

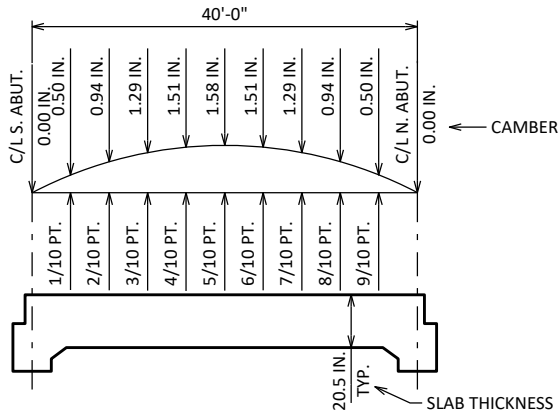

CAMBER AND SLAB THICKNESS DIAGRAM


CAMBER SHOWN IS BASED ON 3 TIMES DEAD LOAD DEFLECTIONS. CAMBER SPANS AS SHOWN TO PROVIDE FOR DEAD LOAD DEFLECTION AND FUTURE CREEP. CAMBER DOES NOT INCLUDE ALLOWANCE FOR FORM SETTLEMENT. PARAPETS PLACED ON TOP OF THE SLAB SHALL BE POURED AFTER FALSEWORK HAS BEEN RELEASED, EXCEPT FOR STAGED CONSTRUCTION.

TO DETERMINE FALSEWORK ELEVATION AT EDGE OF SLAB, CROWN OR REFERENCE LINE FOLLOW THIS PROCEDURE:


LESS	TOP OF SLAB ELEVATION AT FINAL GRADE
PLUS	SLAB THICKNESS
PLUS	CAMBER
PLUS	FORM SETTLEMENT/DEFLECTION DUE TO PLACEMENT OF SLAB CONCRETE (TO BE COMPUTED BY THE CONTRACTOR)
EQUALS	TOP OF SLAB FALSEWORK ELEVATION

TOP OF SLAB ELEVATIONS

LOCATION	S ABUT C/L BRG	0.1	0.2	0.3	0.4	0.5	0.6	0.7	0.8	0.9	N ABUT C/L BRG
W EDGE OF DECK	845.36	845.36	845.37	845.37	845.37	845.38	845.38	845.38	845.38	845.37	845.37
C/L	845.64	845.65	845.65	845.66	845.66	845.66	845.66	845.66	845.66	845.66	845.66
E EDGE OF DECK	845.36	845.36	845.37	845.37	845.37	845.38	845.38	845.38	845.38	845.37	845.37

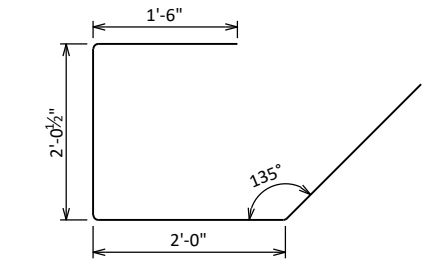

S505

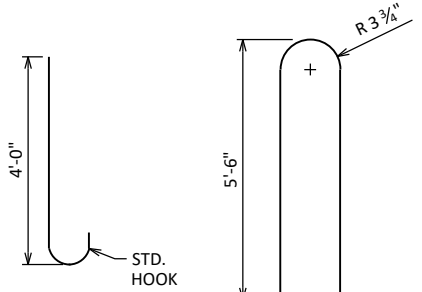

S608

S609

STATE PROJECT NUMBER

6886-02-72

BILL OF BARS

NOTE: THE FIRST OR FIRST TWO DIGITS OF THE BAR MARK SIGNIFIES THE BAR SIZE.

BAR MARK	COAT	NO. REQ'D.	LENGTH	BENT	BAR SERIES	LOCATION
S1001	X	62	42'-2"			SLAB BOTTOM LONGITUDINAL
S602	X	43	28'-2"			SLAB BOTTOM TRANSVERSE
S503	X	43	28'-2"			SLAB TOP TRANSVERSE
S504	X	23	42'-2"			SLAB TOP LONGITUDINAL
S505	X	58	7'-4"	X		ABUTMENT DIAPHRAGM STIRRUPS
S506	X	4	28'-2"			ABUTMENT DIAPHRAGM LONGITUDINAL
S607	X	48	6'-0"			SLAB TOP LONGIT. UNDER RAIL POSTS
S608	X	16	4'-8"	X		SLAB TOP LONGIT. UNDER RAIL END POSTS
S609	X	32	11'-3"	X		SLAB TOP HOOKS UNDER RAIL POSTS

SURVEY TOP OF SLAB ELEVATIONS

LOCATION	ABUTMENT	5/10 PT.	ABUTMENT
W. EDGE OF DECK			
CROWN OR R/L			
E. EDGE OF DECK			

PRIOR TO RELEASING SLAB FALSEWORK, TAKE TOP OF SLAB ELEVATIONS AT THE C/L OF ABUTMENTS, THE C/L OF PIERS AND AT 5/10 PTS. TO VERIFY CAMBER. TAKE ELEVATIONS ALONG EDGE OF DECK AND CROWN OR R/L. RECORD THE ELEVATIONS IN THE ABOVE TABLE FOR THE "AS BUILT" PLANS.

NOTES


FILL IN THE TABLE OF "SURVEY TOP OF SLAB ELEVATIONS" FOR EACH SPAN ON AS BUILT PLANS.

TOP TRANSVERSE BARS IN SLAB SHALL BE SUPPORTED BY INDIVIDUAL BAR CHAIRS AT APPROXIMATELY 3'-0" CENTERS EACH WAY. BOTTOM LONGITUDINAL BARS SHALL BE SUPPORTED BY CONTINUOUS BAR CHAIRS AT APPROXIMATELY 4'-0" CENTERS.

ALL SLAB THICKNESS DIMENSIONS ARE MINIMUM. ANY TOLERANCES NECESSARY TO CORRECT CONSTRUCTION DISCREPANCIES ARE TO BE PLUS (+).

NO.	DATE	REVISION	BY
STATE OF WISCONSIN DEPARTMENT OF TRANSPORTATION			
STRUCTURE B-68-153			
		DRAWN BY ZLM	PLANS CK'D JGM
SUPERSTRUCTURE DETAILS		SHEET 9 OF 10 48	

X:\A\ED\UPNT\181522\5-final-dsgn\51-drawings\20-Struct\B-68-153\Sheet\10_Type_M_Rail.dwg, 5/27/2026 11:18:19 AM, DWG To PDF.pc3

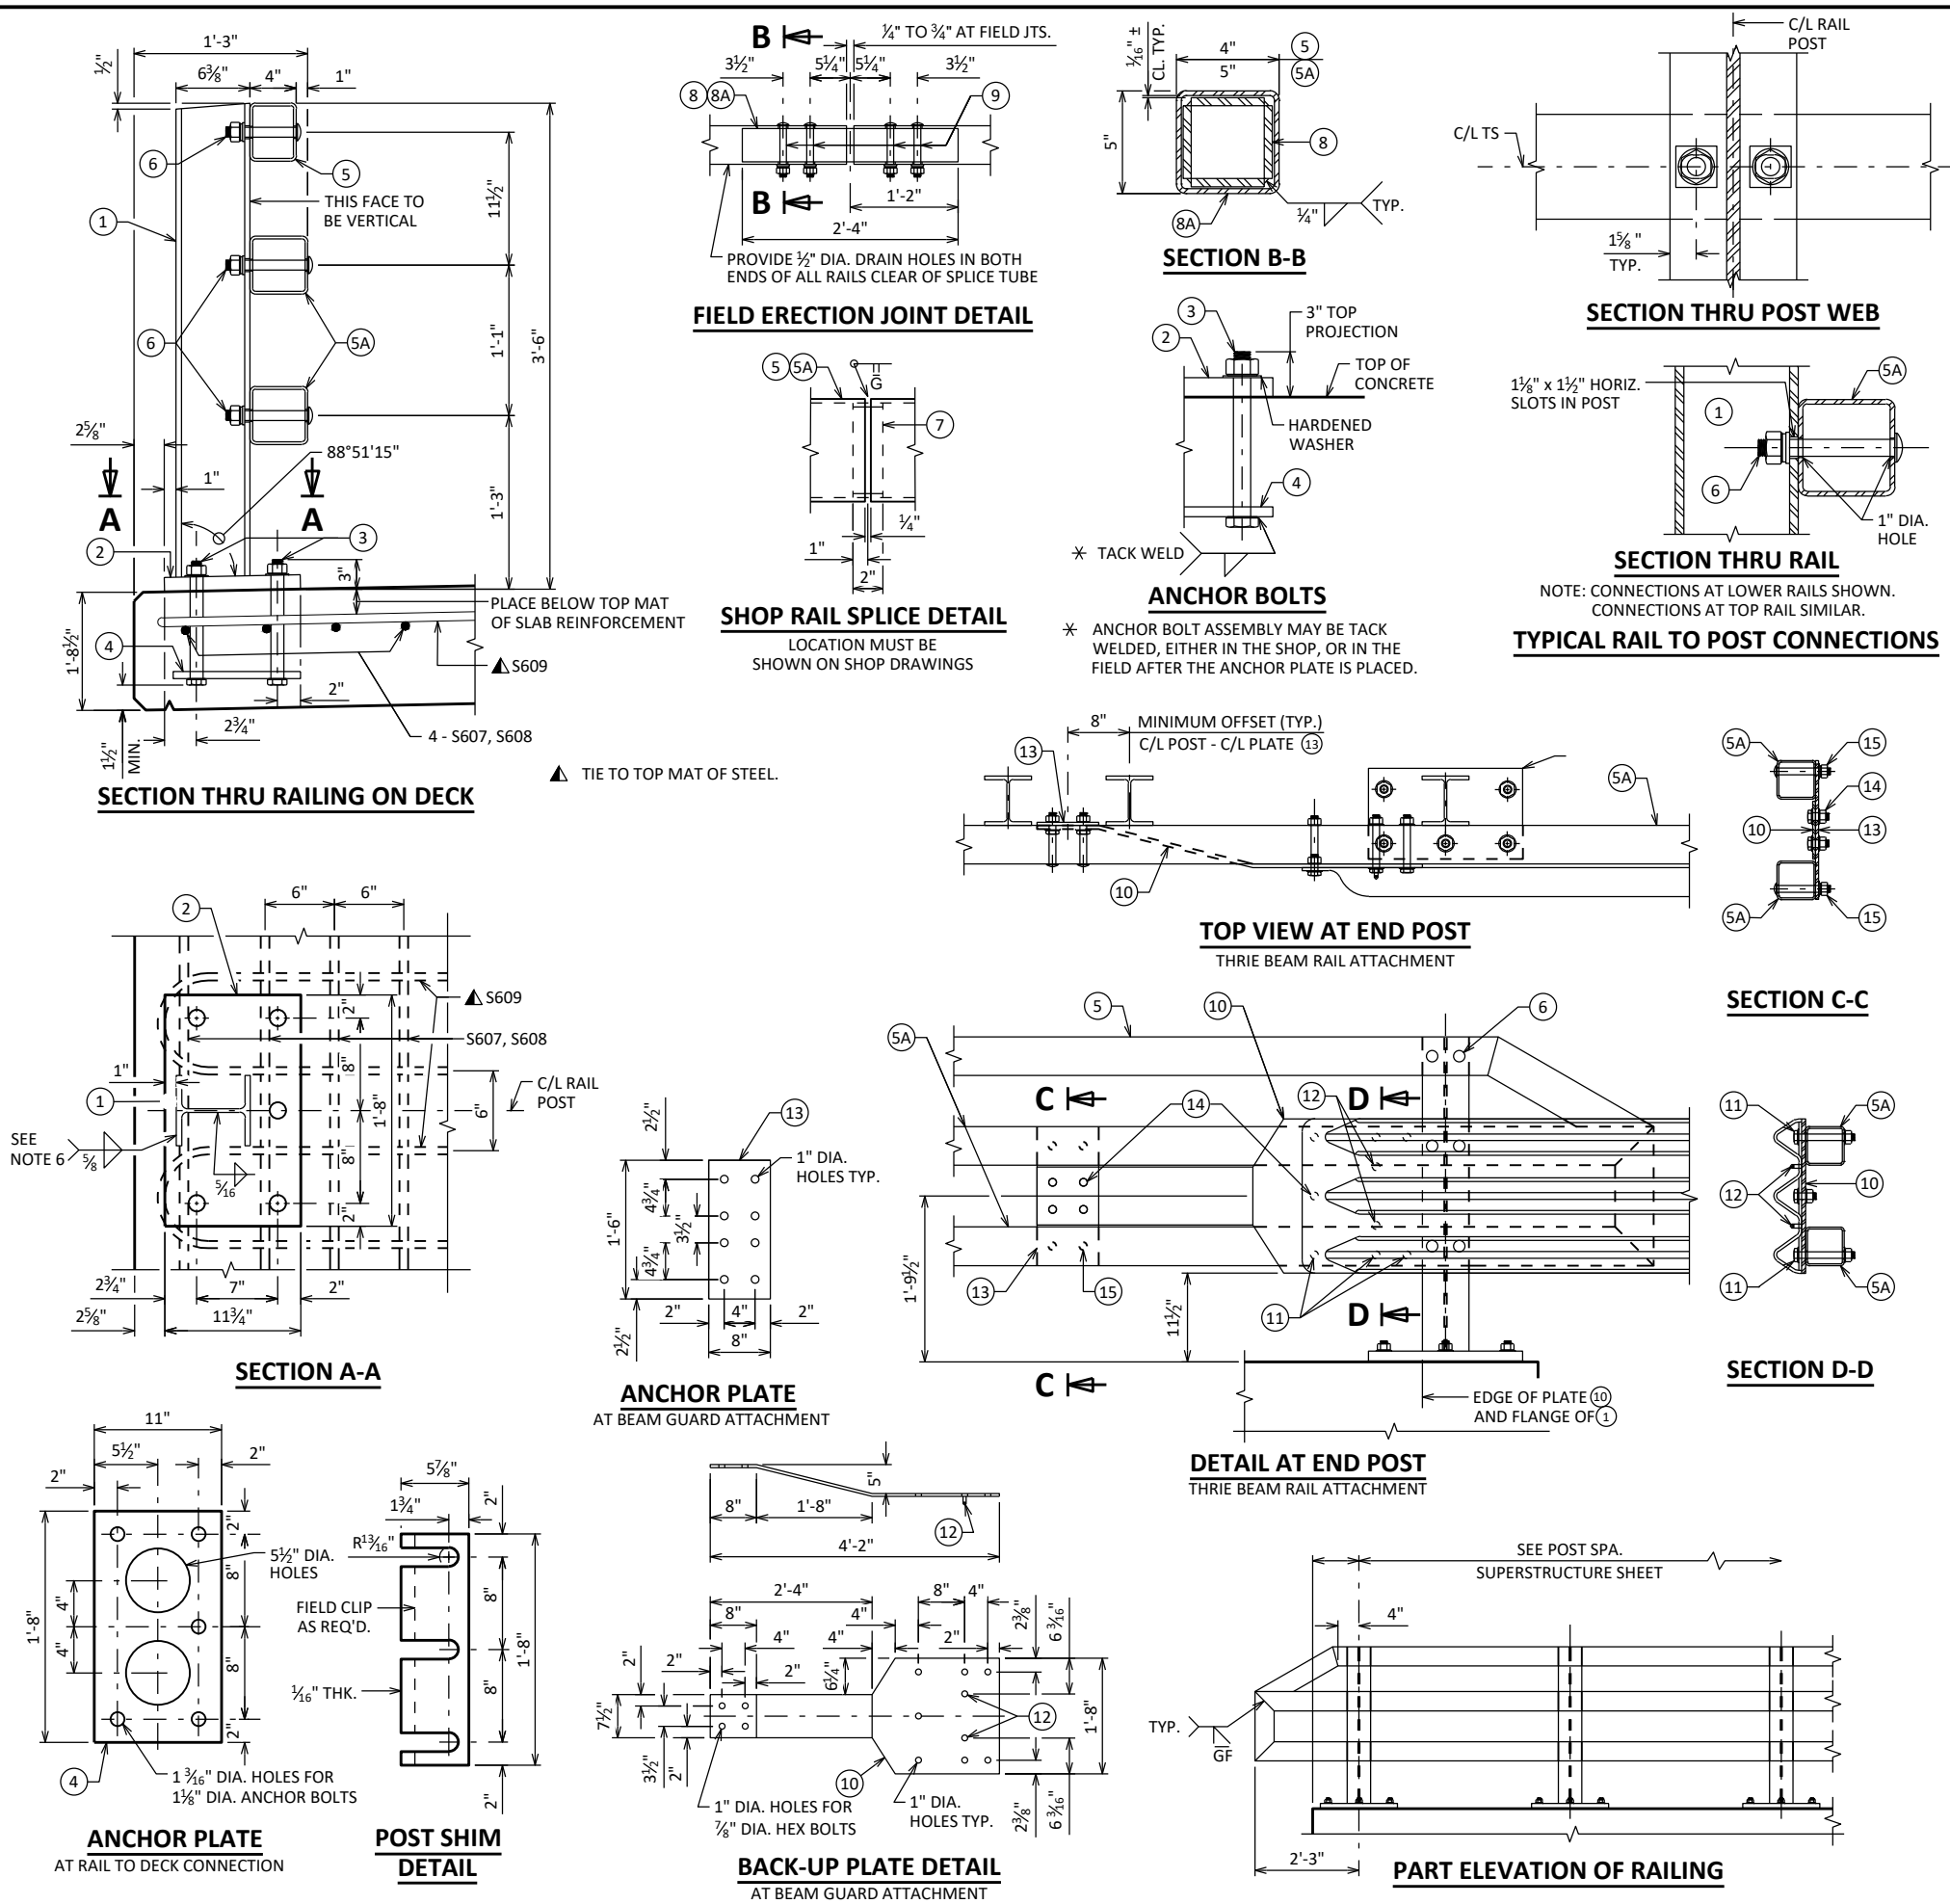

THIS SHEET WAS CREATED BY THE WISDOT BUREAU OF STRUCTURES STANDARD BRIDGE DESIGN TOOL VERSION 1.2.0.0

STATE PROJECT NUMBER

6886-02-72

LEGEND

1

W6 x 25 WITH 1 1/2" x 1 1/2" HORIZ. SLOTS ON EACH SIDE OF POST FOR BOLT NO. 6. CUT BOTTOM OF POST TO MATCH CROSS SLOPE OF ROADWAY. PLACE POST VERTICAL. PLACE POSTS NORMAL TO GRADE LINE.

2

PLATE 1 1/4" x 11 3/4" x 1'-8" WITH 1 1/16" OVERSIZED HOLES FOR ANCHOR BOLTS NO. 3. WELD TO NO. 1 AS SHOWN.

3

ASTM A449 - 1 1/8" DIA. ANCHOR BOLTS WITH NUT AND HARDENED WASHER (ALL GALVANIZED). 5 REQ'D. PER POST. THREAD 3" AND PLACE NORMAL TO PLATE NO. 2. CHAMFER TOP OF BOLTS BEFORE THREADING. USE 1'-9" LONG IN ABUTMENT WINGS. AT POSTS ON CONCRETE SLAB SUPERSTRUCTURES WHERE THE SLAB THICKNESS IS > 16" USE 1'-3" LONG. USE 10 3/4" LONG AT ALL OTHER LOCATIONS. (AN EQUIVALENT THREADED ROD WITH NUTS AND HARDENED WASHERS MAY BE SUBSTITUTED FOR ANCHOR BOLTS IN WINGS IF REQ'D. FOR CONSTRUCTIBILITY.)

4

5/8" x 11" x 1'-8" ANCHOR PLATE (GALVANIZED) WITH 1 3/16" DIA. HOLES FOR ANCHOR BOLTS NO. 3.

5

TS 5 x 4 x 0.25 STRUCTURAL TUBING. ATTACH TO NO. 1 WITH NO. 6.

5A

TS 5 x 5 x 0.25 STRUCTURAL TUBING. ATTACH TO NO. 1 WITH NO. 6.

6

7/8" DIA. A325 SLOTTED ROUND HEAD BOLT WITH NUT, 3/16" x 1 5/8" x 1 5/8" MIN. WASHER, AND LOCK WASHER (2 REQ'D. AT EACH RAIL TO POST LOCATION).

7

SPLICE SLEEVE FABRICATED FROM 1/4" PLATE. PROVIDE "SLIDING FIT".

8

3/8" x 3 5/8" x 2'-4" PLATE. 2 PER RAIL. USED IN NO. 5 & 5A.

8A

3/8" x 2 5/8" x 2'-4" PLATE USED IN NO. 5, 3/8" x 3 5/8" x 2'-4" PLATE USED IN NO. 5A. 2 PER RAIL.

9

7/8" DIA. A325 ROUND HEAD BOLT WITH NUT, WASHER, AND LOCK WASHER. USE 1 5/16" x 1 1/4" LONGIT. SLOTTED HOLES IN PLATE NO. 10A AT FIELD JOINTS AND 1 5/16" x 2 1/4" MIN. LONGIT. SLOTTED HOLES AT EXP. JOINTS IN PLATE NO. 8A. PROVIDE 1 5/16" DIA. ROUND HOLES IN TUBES NO. 5 AND NO. 5A.

10

1/2" THK. BACK-UP PLATE WITH 2 - 7/8" x 1 1/2" THREADED SHOP WELDED STUDS (NO. 12). BOLT TO RAIL AS SHOWN IN DETAIL. REQUIRED AT THRIE BEAM GUARD RAIL ATTACHMENTS ONLY. PLACE SYMMETRICALLY ABOUT TUBES NO. 5A.

11

1" DIA. HOLES IN PLATE NO. 10 & TUBES NO. 5A FOR 7/8" DIA. A325 BOLTS WITH HEX NUTS AND WASHERS. 6 HOLES IN TUBES AND PLATE NO. 10.

12

7/8" DIA. x 1 1/2" LONG THREADED SHOP WELDED STUDS (2 REQ'D).

13

3/8" x 8" x 1'-6" PLATE. BOLT TO RAIL AS SHOWN IN DETAIL. REQ'D. AT THRIE BEAM GUARD RAIL ATTACHMENTS ONLY. PLACE SYM. ABOUT TUBES NO. 5A.

14

7/8" DIA. x 2" LONG A325 HEX BOLT WITH NUT AND WASHER (5 REQ'D.).

15

1" DIA. HOLES IN TUBES NO. 5A FOR 7/8" DIA. A325 ROUND HEAD BOLT WITH NUT, WASHER AND LOCK WASHER (4 REQ'D.). 4 HOLES IN TUBES.

GENERAL NOTES

1.

BID ITEM SHALL BE "RAILING TUBULAR TYPE M" WHICH INCLUDES ALL ITEMS SHOWN.

2.

RAIL POST AND BASE PLATES SHALL CONFORM TO THE REQUIREMENTS OF ASTM A709 GRADE 50. HOLLOW RAILING STRUCTURAL TUBING SHALL CONFORM TO THE REQUIREMENTS OF ASTM A500 GRADE B OR C WITH A CERTIFIED FY = 50 KSI. ANCHOR PLATES, AND SPLICE TUBE PLATES SHALL CONFORM TO THE REQUIREMENTS OF ASTM A709 GRADE 36.

3.

THE NUT SECURING THE POST BASE PLATE TO THE CONCRETE SHALL BE TIGHTENED TO A SNUG FIT AND GIVEN AN ADDITIONAL 1/2 TURN.

4.

RAILS SHALL BE CONTINUOUS OVER A MINIMUM OF THREE (3) POSTS WITHOUT SPLICES WHERE POSSIBLE.

5.

ENDS OF TUBE SECTIONS SHALL BE SAWED. GRIND SMOOTH EXPOSED EDGES. ALL CUT ENDS SHALL BE TRUE AND SMOOTH.

6.

WELD IS THE SAME ON BOTH FLANGES. FLANGE WELD DOES NOT REQUIRE MAGNETIC PARTICLE TESTING.

7.

FILL BOLT SLOT OPENINGS IN POST SHIMS AND PLATE NO. 2 AND CAULK AROUND PERIMETER OF PLATE NO. 2 WITH NON-STAINING GRAY NON-BITUMINOUS JOINT SEALER. STEEL POST SHIMS MAY BE USED UNDER POSTS WHERE REQ'D. FOR ALIGNMENT.

8.

POST BASE PLATES SHALL BE FLAT WITH ALL SURFACES SMOOTH AND FREE FROM WARP AND ALL EDGES SMOOTH, STRAIGHT AND VERTICAL. ALL PLATE CUTS SHALL BE MACHINE OR MACHINE FLAME CUT.


9.


ALL MATERIAL SHALL BE GALVANIZED AFTER FABRICATION. PRIOR TO GALVANIZING, ALL STEEL RAILING POSTS & STEEL TUBING SHALL BE GIVEN A NO. 6 BLAST CLEANING BY SSPC SPECIFICATIONS.


NO.	DATE	REVISION	BY
STATE OF WISCONSIN DEPARTMENT OF TRANSPORTATION			
STRUCTURE B-68-153			
DRAWN BY		ZLM	PLANS CK'D JGM
TUBULAR STEEL RAILING TYPE 'M'		SHEET 10 OF 10 49	

BRIDGE B-68-0153										
EARTHWORK SUMMARY										
STATION		REAL STATION	DISTANCE	AREA (SF)		INCREMENTAL VOL (CY) (UNADJUSTED)		CUMULATIVE VOL (CY)		MASS ORDINATE
				CUT	FILL	CUT (3)	FILL (1)	CUT 1.00	FILL 1.3 (2)	
7+95	AH	795.00	0.00	53.91	0.00	0.00	0.00	0.00	0.00	0.00
8+00		800.00	5.00	53.67	0.00	9.96	0.00	9.96	0.00	9.96
8+50		850.00	50.00	52.01	0.00	97.85	0.00	107.81	0.00	107.81
9+00		900.00	50.00	47.44	0.00	92.08	0.00	199.90	0.00	199.90
9+50		950.00	50.00	40.50	1.49	81.43	1.38	281.32	1.79	279.53
9+74.75	BK	974.75	24.75	37.01	3.69	35.53	2.37	316.85	4.88	311.97
STRUCTURE B-68-0153										
10+17.25	AH	1017.25	0.00	30.63	25.45	0.00	0.00	316.85	4.88	311.97
10+50		1050.00	32.75	30.83	8.14	37.27	20.37	354.12	31.36	322.76
11+00		1100.00	50.00	35.52	5.45	61.44	12.58	415.56	47.72	367.84
11+25	BK	1125.00	25.00	38.18	2.88	34.12	3.86	449.68	52.73	396.94
TOTALS								450	53	


- (1) - NOT A BID ITEM - FOR INFORMATIONAL PURPOSES ONLY
- (2) - FILL EXPANSION 30%
- (3) - EXISTING ASPHALTIC PAVEMENT IS INCLUDED IN COMMON EXCAVATION TOTALS

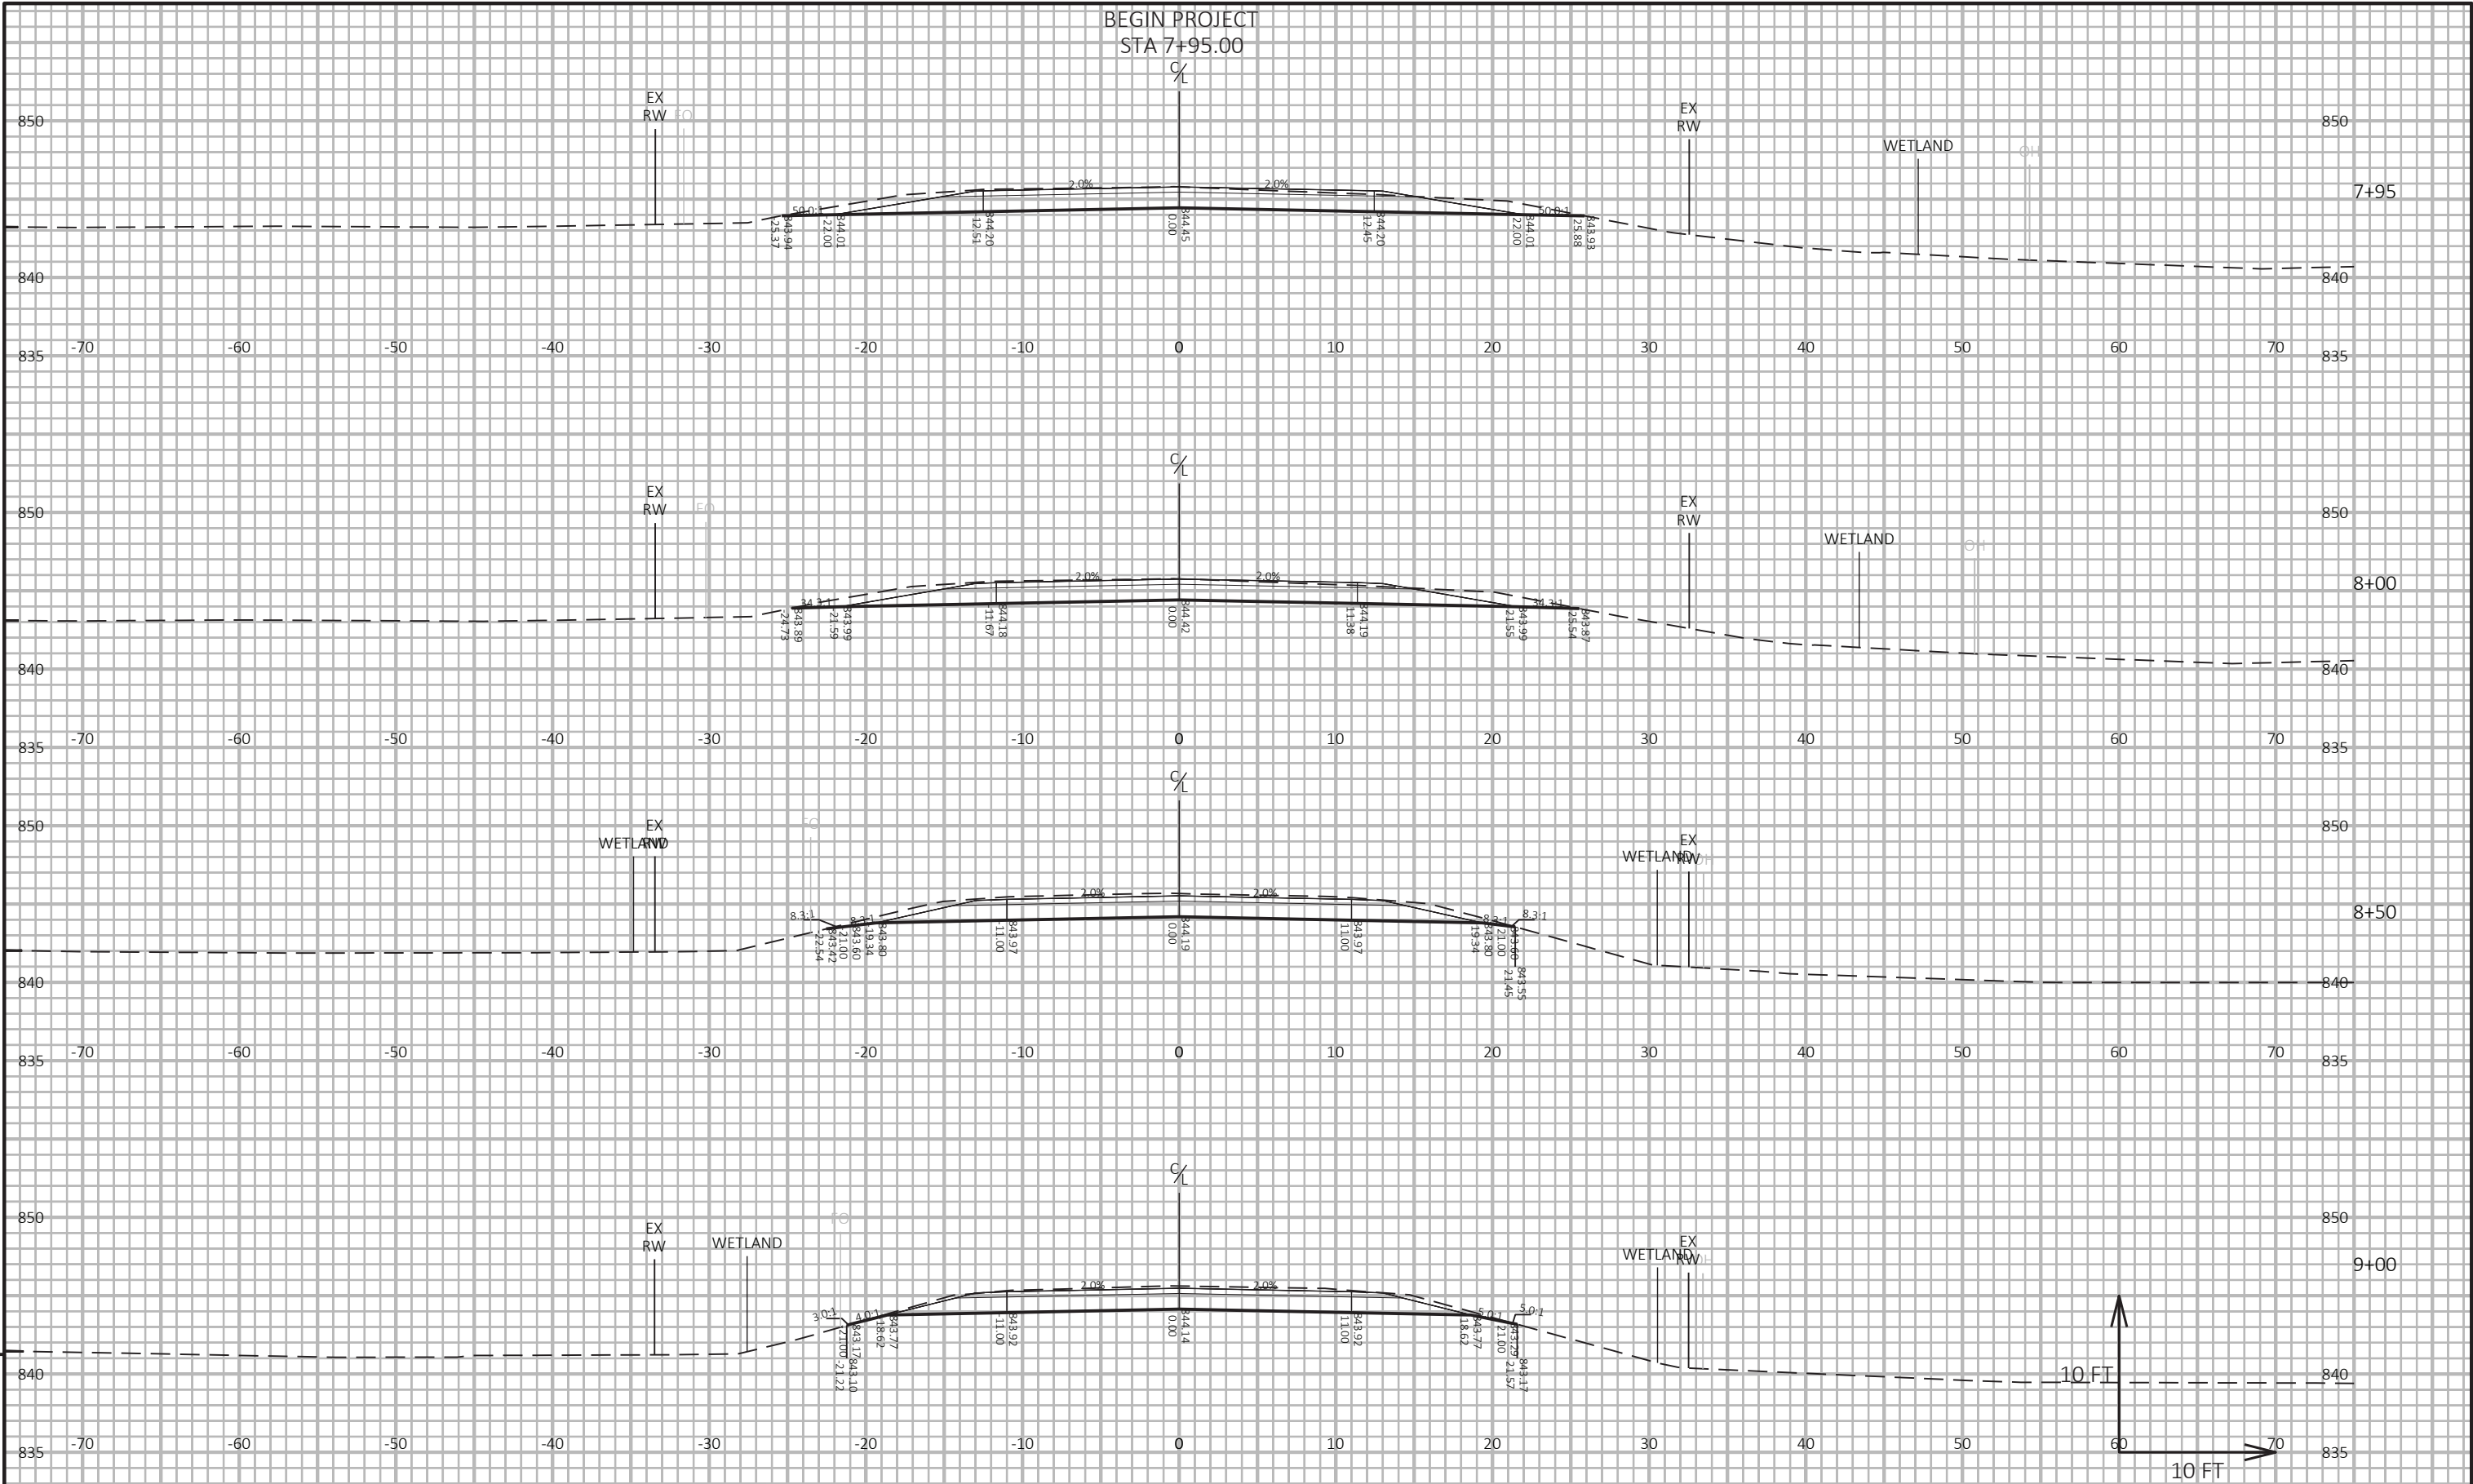

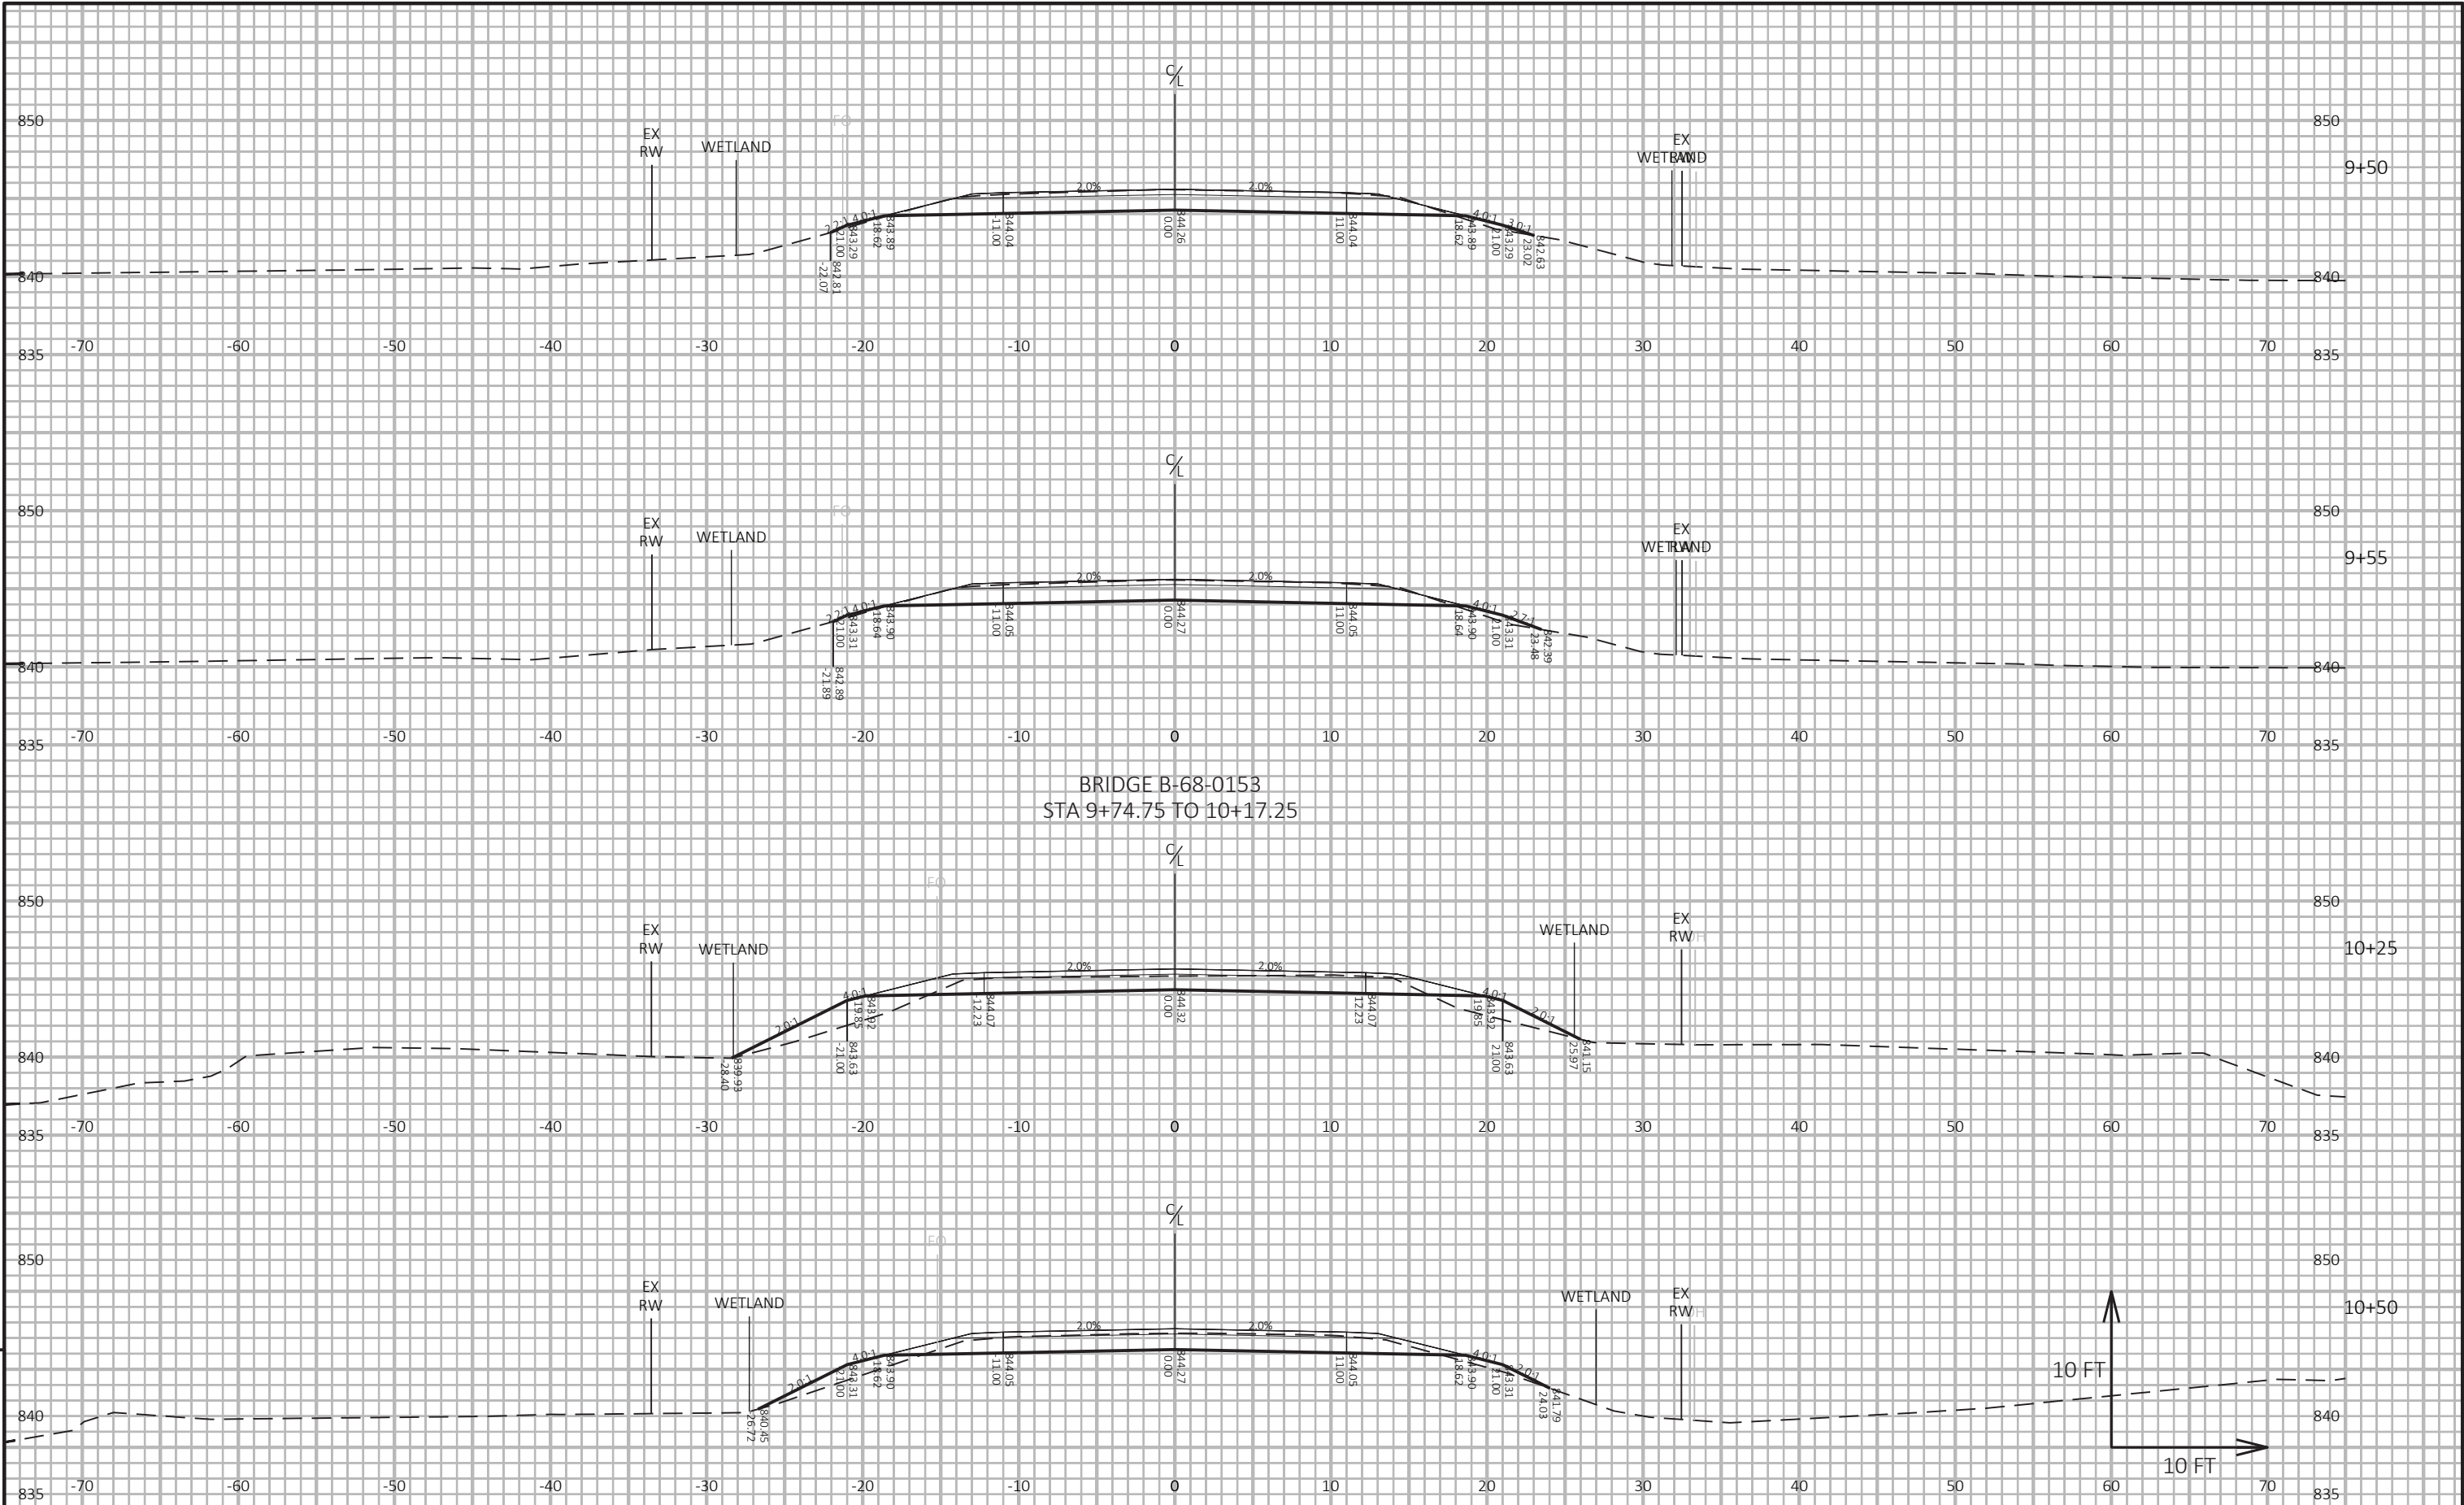

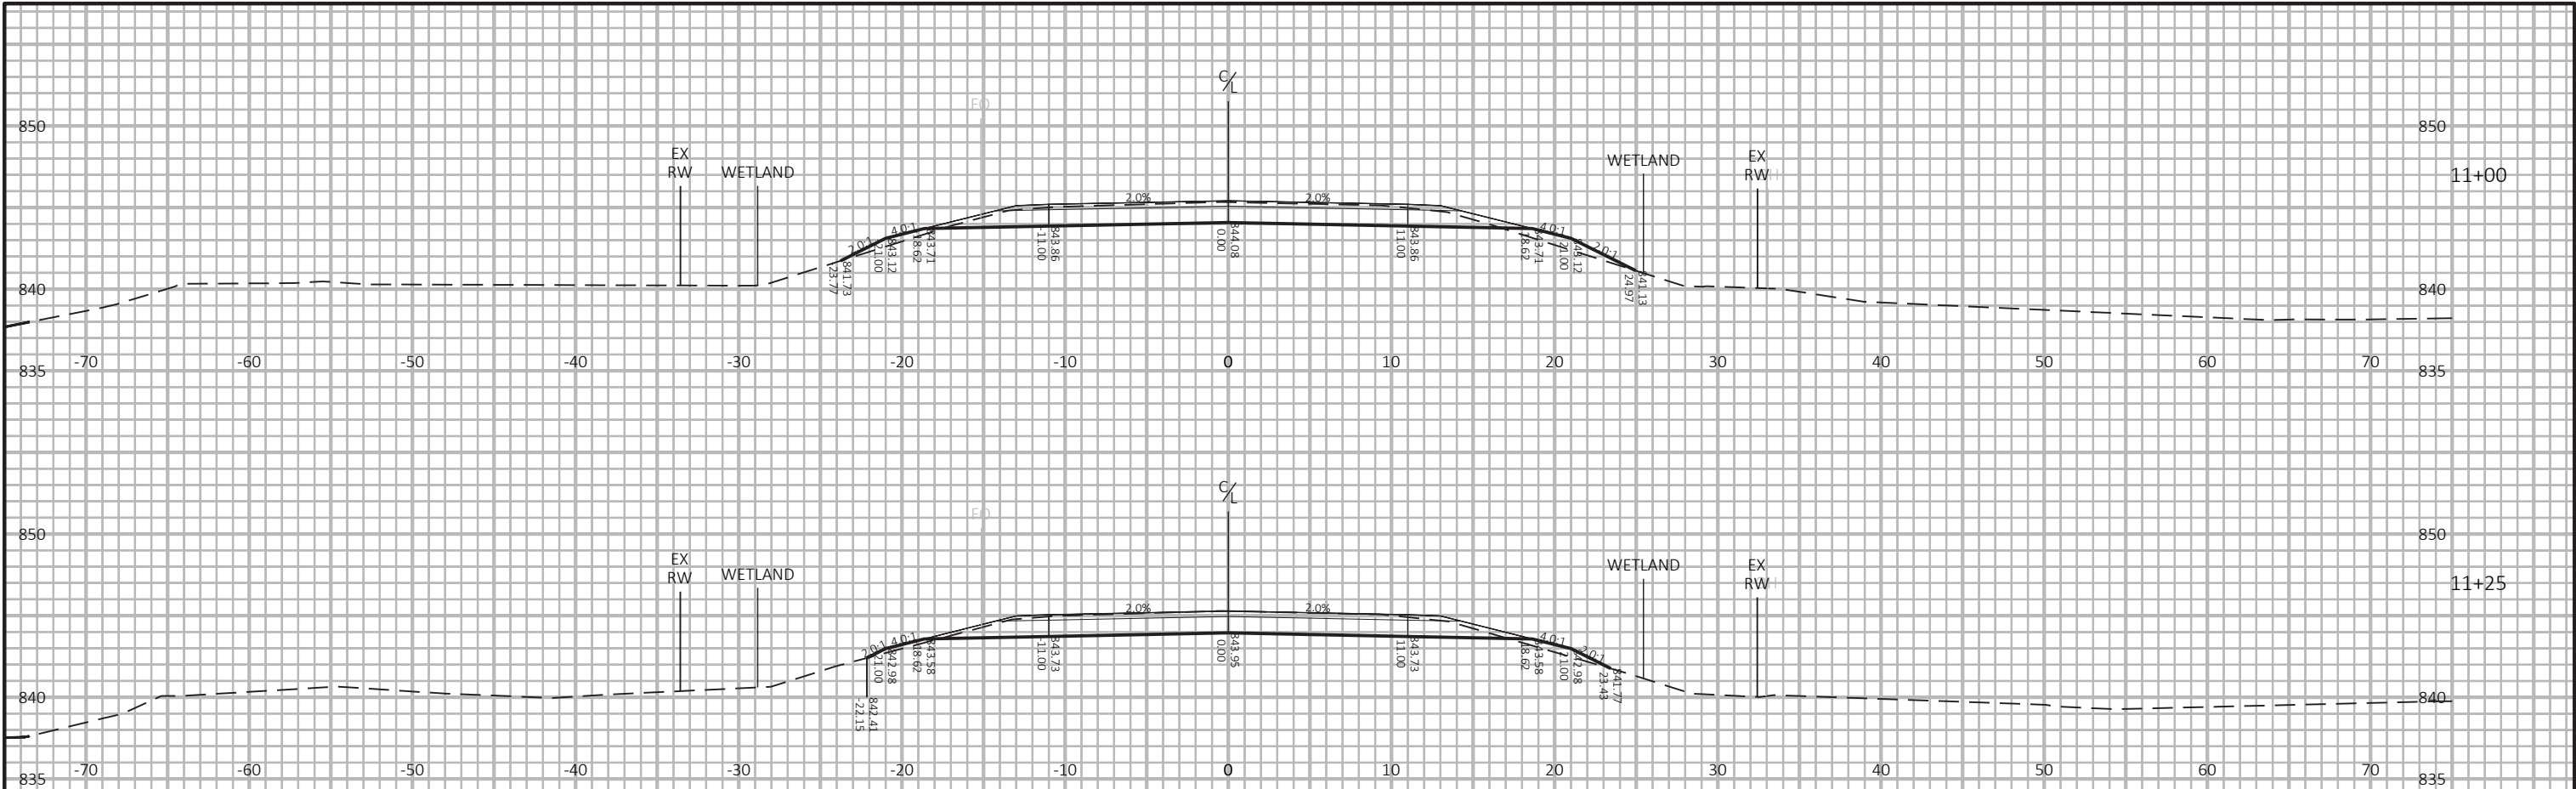


END PROJECT
STA 11+25.00

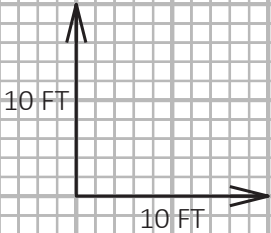

9

9

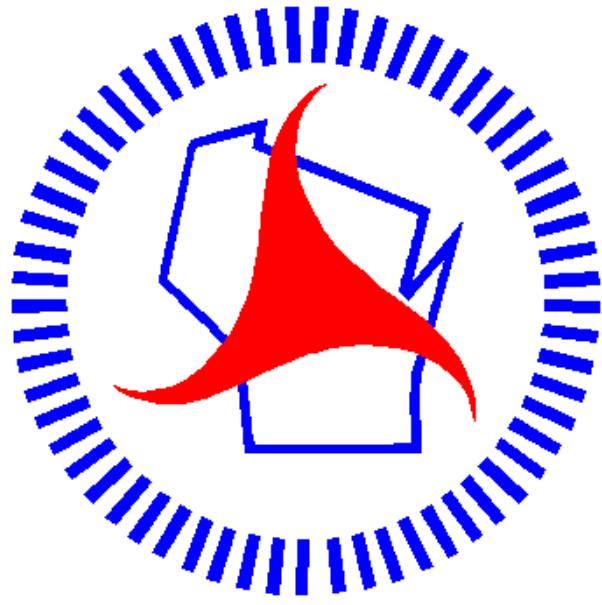

Wisconsin Department of Transportation

Dedicated people creating transportation solutions through innovation and exceptional service.

<http://www.dot.wisconsin.gov>