

SUP

PROJECT ID:
WITH: 1610-01-82

1610-01-78

COUNTY:
ASHLAND

NOVEMBER 2026

ORDER OF SHEETS

Section No.	1	Title
Section No.	2	Typical Sections and Details
Section No.	3	Estimate of Quantities
Section No.	3	Miscellaneous Quantities
Section No.	4	Right of Way Plat
Section No.	5	Plan and Profile
Section No.	6	Standard Detail Drawings
Section No.	7	Sign Plates
Section No.	8	Structure Plans
Section No.	9	Computer Earthwork Data
Section No.	9	Cross Sections

TOTAL SHEETS = 118



DESIGN DESIGNATION


A.A.D.T.	2022	=	2200
A.A.D.T.	2047	=	
D.H.V.		=	
D.D.		=	50/50
T.		=	21.2%
DESIGN SPEED		=	35 MPH
ESALS		=	870,000

CONVENTIONAL SYMBOLS

PLAN	
CORPORATE LIMITS	
PROPERTY LINE	
LOT LINE	
LIMITED HIGHWAY EASEMENT	
EXISTING RIGHT OF WAY	
PROPOSED OR NEW R/W LINE	
SLOPE INTERCEPT	
REFERENCE LINE	
EXISTING CULVERT	
PROPOSED CULVERT (Box or Pipe)	
COMBUSTIBLE FLUIDS	
MARSH AREA	
WOODED OR SHRUB AREA	

PROFILE	
GRADE LINE	
ORIGINAL GROUND	
MARSH OR ROCK PROFILE (To be noted as such)	
SPECIAL DITCH	
GRADE ELEVATION	
CULVERT (Profile View)	
UTILITIES	
ELECTRIC	
FIBER OPTIC	
GAS	
SANITARY SEWER	
STORM SEWER	
TELEPHONE	
WATER	
UTILITY PEDESTAL	
POWER POLE	
TELEPHONE POLE	

END PROJECT
STA 738+50

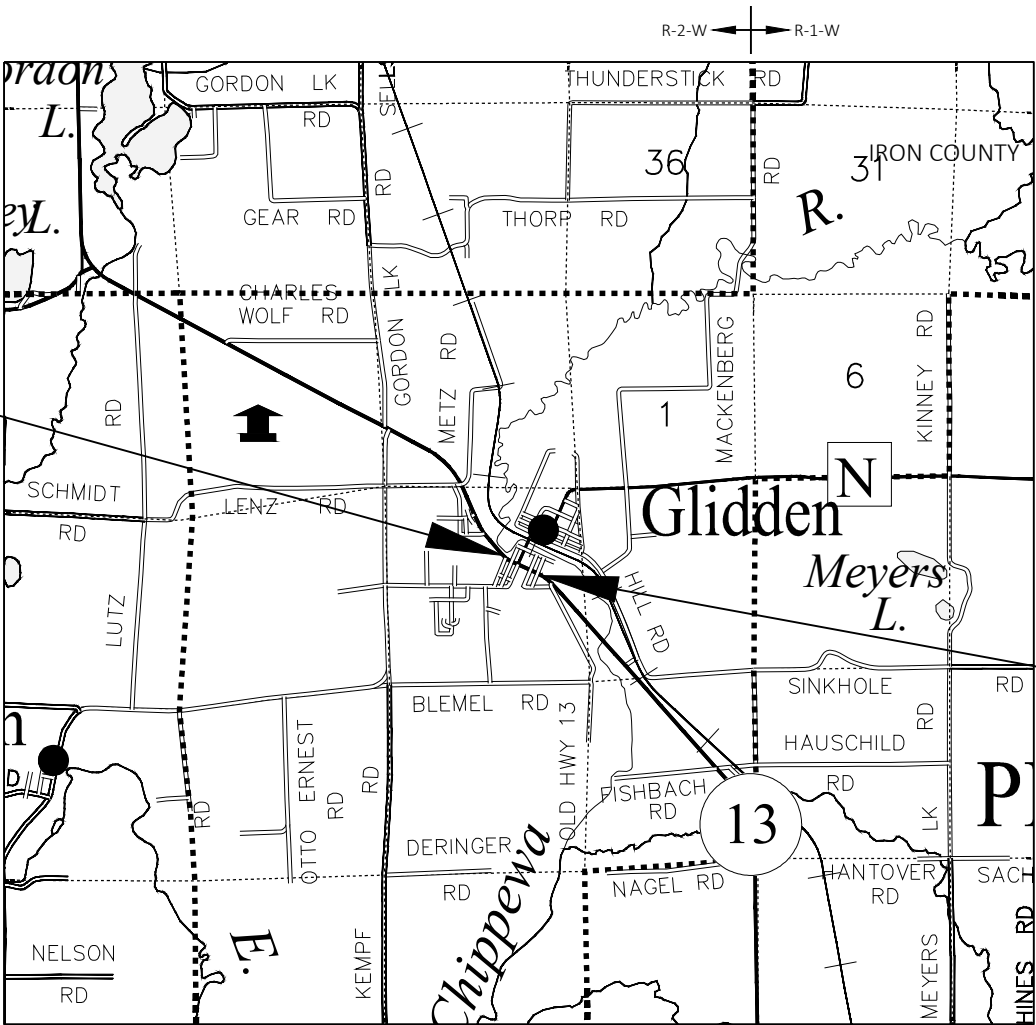

LAYOUT
SCALE 0 1 MI

TOTAL NET LENGTH OF CENTERLINE = 0.275

HORIZONTAL POSITIONS SHOWN ON THIS PLAN ARE WISCONSIN COORDINATE REFERENCE SYSTEM (WISCRS), ASHLAND COUNTY, NAD83 (2012), IN U.S. SURVEY FEET. POSITIONS SHOWN ARE GRID COORDINATES, GRID BEARINGS, AND GRID DISTANCES. GRID DISTANCES ARE THE SAME AS GROUND DISTANCES.

ELEVATIONS ARE REFERENCED TO NAVD 88 (2012). GPS DERIVED ELEVATIONS ARE BASED ON GEOID 12A.

STATE PROJECT

1610-01-78

FEDERAL PROJECT

PROJECT

WISC 2027044

CONTRACT

1

ORIGINAL PLANS PREPARED BY

AYRES



7/24/26

(Date)

(Signature)

STATE OF WISCONSIN
DEPARTMENT OF TRANSPORTATION

PREPARED BY

Surveyor	_____ SURVEYOR
Designer	_____ AYRES ASSOCIATES INC
Project Manager	_____ MATTHEW DICKENSON
Regional Examiner	_____ REGIONAL EXAMINER
Regional Supervisor	_____ REGIONAL SUPERVISOR

APPROVED FOR THE DEPARTMENT

DATE: 7/27/2026 MATTHEW DICKENSON
(Signature)

E

GENERAL NOTES

THE LOCATIONS OF EXISTING AND PROPOSED UTILITY INSTALLATIONS AS SHOWN ON THE PLAN ARE APPROXIMATE. THERE MAY BE OTHER INSTALLATIONS WITHIN THE PROJECT AREA THAT ARE NOT SHOWN.

THE CONTRACTOR SHALL NOTIFY DIGGERS HOTLINE AND AFFECTED UTILITIES PRIOR TO THE START OF WORK. ANY UTILITY WHICH IS NOT A MEMBER OF THE DIGGERS HOTLINE MUST BE CONTACTED SEPARATELY.

EXCAVATION BELOW SUBGRADE (EBS) IS NOT USED TO BALANCE EARTHWORK. EBS IS MEASURED AND PAID FOR AS EXCAVATION COMMON, EXACT LOCATIONS OF EBS WILL BE DETERMINED BY THE ENGINEER.

TEMPORARY STORAGE OF ANY EXCAVATED MATERIAL WILL NOT BE PERMITTED IN WETLANDS, FLOODWAY OR FLOODPLAIN OF ANY WETLANDS.

TRAFFIC CONTROL DEVICES SHALL BE ADJUSTED TO FIT FIELD CONDITIONS AS DIRECTED BY THE ENGINEER.

CURB AND GUTTER ELEVATIONS AND RADIUS POINTS ARE ALONG THE FLAG LINE UNLESS OTHERWISE NOTED.

THE EXACT LOCATION AND WIDTH OF DRIVEWAY ENTRANCES WILL BE DETERMINED BY THE FIELD ENGINEER. ALL DRIVEWAYS ARE TO BE REPLACED IN KIND UNLESS OTHERWISE DIRECTED BY THE ENGINEER OR AS SHOWN ON THE PLANS.

RUNOFF COEFFICIENT TABLE

LAND USE:	HYDROLOGIC SOIL GROUP											
	A			B			C			D		
	SLOPE RANGE (PERCENT)			SLOPE RANGE (PERCENT)			SLOPE RANGE (PERCENT)			SLOPE RANGE (PERCENT)		
	0-2	2-6	6 & OVER	0-2	2-6	6 & OVER	0-2	2-6	6 & OVER	0-2	2-6	6 & OVER
ROW CROPS:	.08	.16	.22	.12	.20	.27	.15	.24	.33	.19	.28	.38
	.22	.30	.38	.26	.34	.44	.30	.37	.50	.34	.41	.56
MEDIAN STRIPTURF:	.19	.20	.24	.19	.22	.26	.20	.23	.30	.20	.25	.30
	.24	.26	.30	.25	.28	.33	.26	.30	.37	.27	.32	.40
SIDE SLOPETURF:			.25			.27			.28			.30
			.32			.34			.36			.38
PAVEMENT:												
ASPHALT:	.70 - .95											
CONCRETE:	.80 - .95											
BRICK:	.70 - .80											
DRIVES, WALKS:	.75 - .85											
ROOFS:	.75 - .95											
GRAVEL ROADS, SHOULDERS:	.40 - .60											

TOTAL PROJECT AREA = 3.04 ACRES
TOTAL AREA EXPECTED TO BE DISTURBED BY CONSTRUCTION ACTIVITIES = 2.54 ACRES

UTILITY CONTACTS

CENTURYLINK - COMMUNICATION
20 SOUTH WILSON ANENUE
RICE LAKE, WI 54868
ATTN: KYLE SCHLAMPP
MOBILE: 715-292-0082
kyle.schlampp@lumen.com

GLIDDEN SD - SEWER
23 NORTH GRANT STREET
GLIDDEN, WI 54527
ATTN: LUKE EDER
OFFICE: 715-663-0638
leder2501@gmail.com

GLIDDEN SD - WATER
23 NORTH GRANT STREET
GLIDDEN, WI 54527
ATTN: LUKE EDER
OFFICE: 715-663-0638
leder2501@gmail.com

SPECTRUM - COMMUNICATION
2016 18 ¼ STREET
RICE LAKE, WI 54868
ATTN: MICKEY BENIK
OFFICE: 715-210-3868
mickey.benik@charter.com

XCEL ENERGY - ELECTRICITY
1414 WEST HAMILTON AVENUE
PO BOX 8
EAU CLAIRE, WI 54702-0008
ATTN: JOHN KELSER
OFFICE: 715-737-6020
john.kelser@xcelenergy.com

XCEL ENERGY - GAS/PETROLEUM
1414 WEST HAMILTON AVENUE
PO BOX 8
EAU CLAIRE, WI 54702-0008
ATTN: JOHN KELSER
OFFICE: 715-737-6020
john.kelser@xcelenergy.com

DIGGERSHOTLINE

Dial 811 or (800)242-8511

www.DiggersHotline.com

DNR CONTACT


DNR NORTHERN REGION HQ
810 WEST MAPLE STREET
SPOONER, WI 54801
ATTN: SHAWN HASELEU
715-635-4228
shawn.haseleu@wisconsin.gov

DESIGN CONTACT


AYRES ASSOCIATES INC
3433 OAKWOOD HILLS PARKWAY
EAU CLAIRE, WI 54701
ATTN: JEFF ABRAMSON, PE
715-834-3161
abramsonj@ayresassociates.com

WISDOT DESIGN CONTACT

DEPARTMENT OF TRANSPORTATION
1701 NORTH 4TH STREET
SUPERIOR, WI 54880
ATTN: MATTHEW DICKENSON, PE
715-395-3022
matthew.dickenson@dot.wi.gov

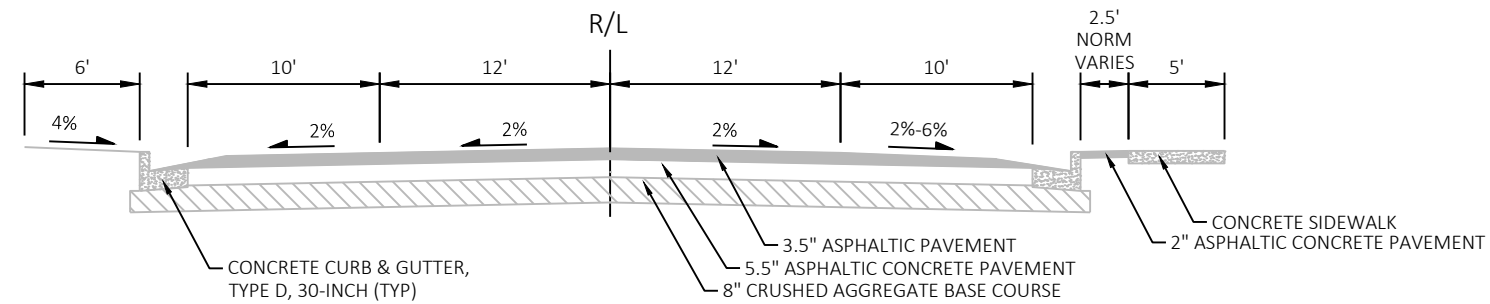


EXISTING TYPICAL SECTION

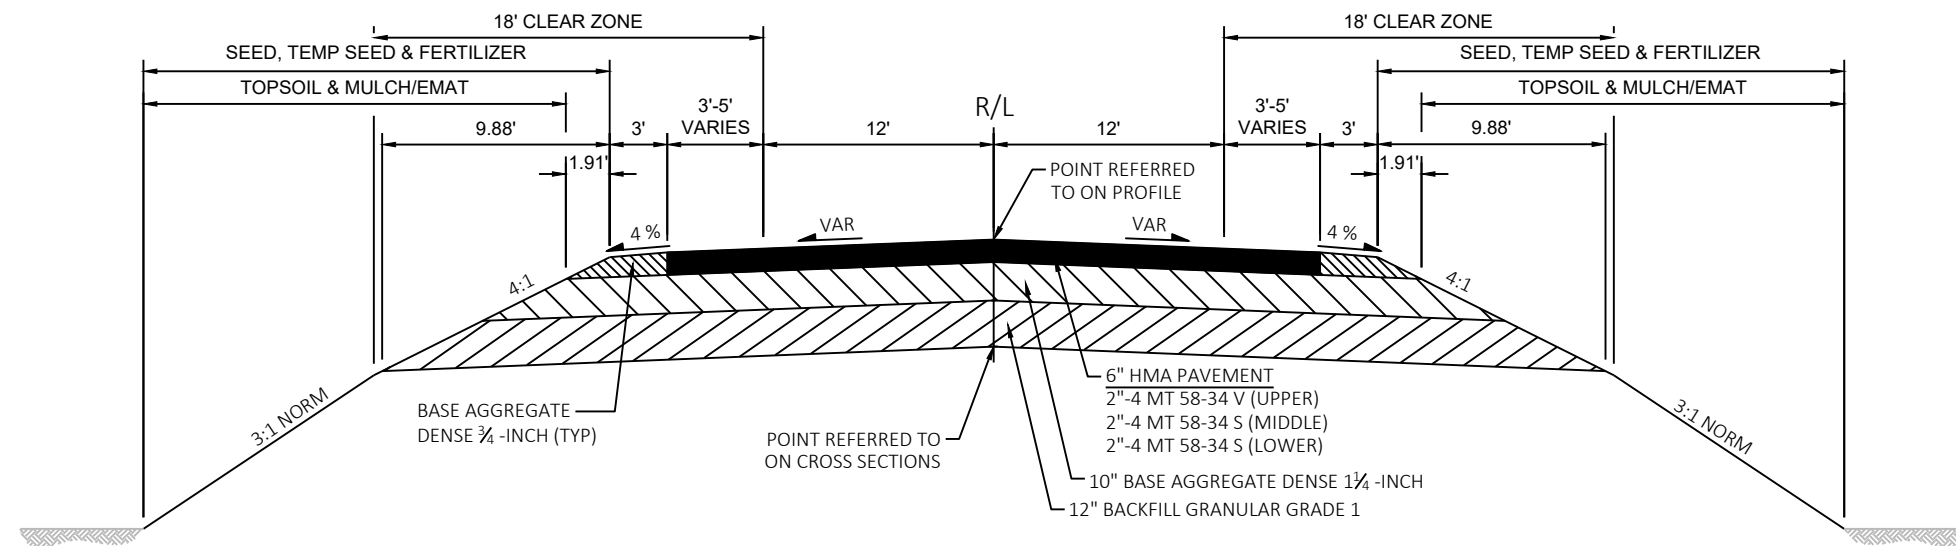

FINISHED TYPICAL SECTION


STA 724+00 - STA 725+75
STA 735+50 - STA 738+50

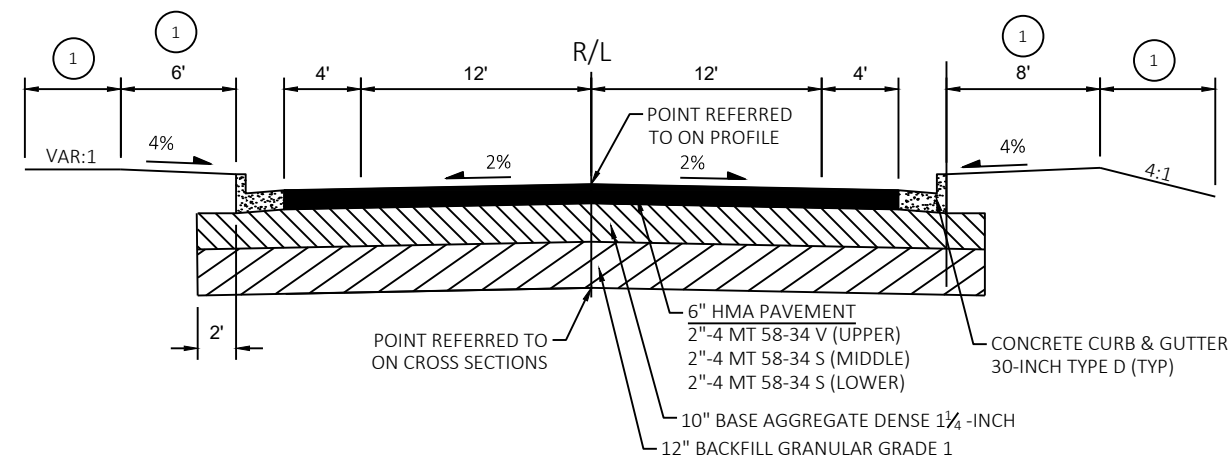


FINISHED TYPICAL SECTION

STA 725+75 - STA 726+83
STA 734+27 - STA 738+50, RT


1 TOPSOIL, FERTILIZER, SEED NO.40 & EROSION MAT URBAN CL.I TYPE A

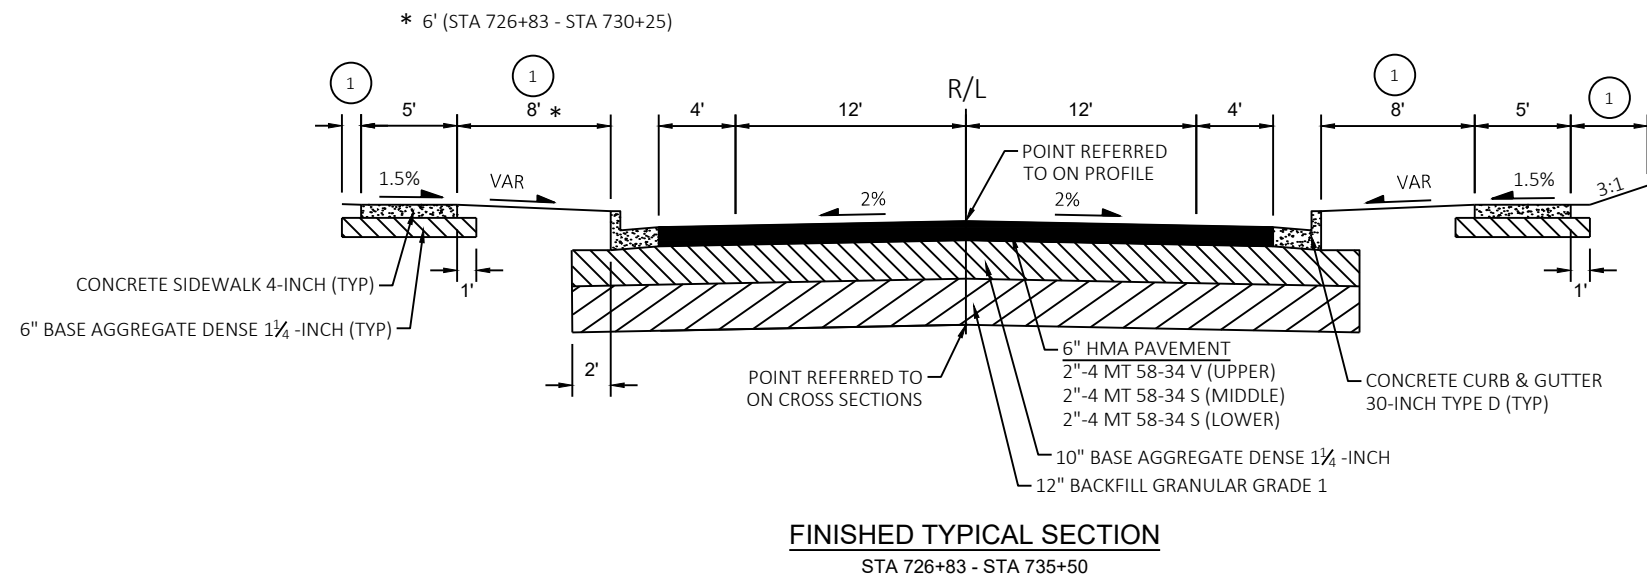


1 TOPSOIL, FERTILIZER, SEED NO.40 &
EROSION MAT URBAN CL.I TYPE A

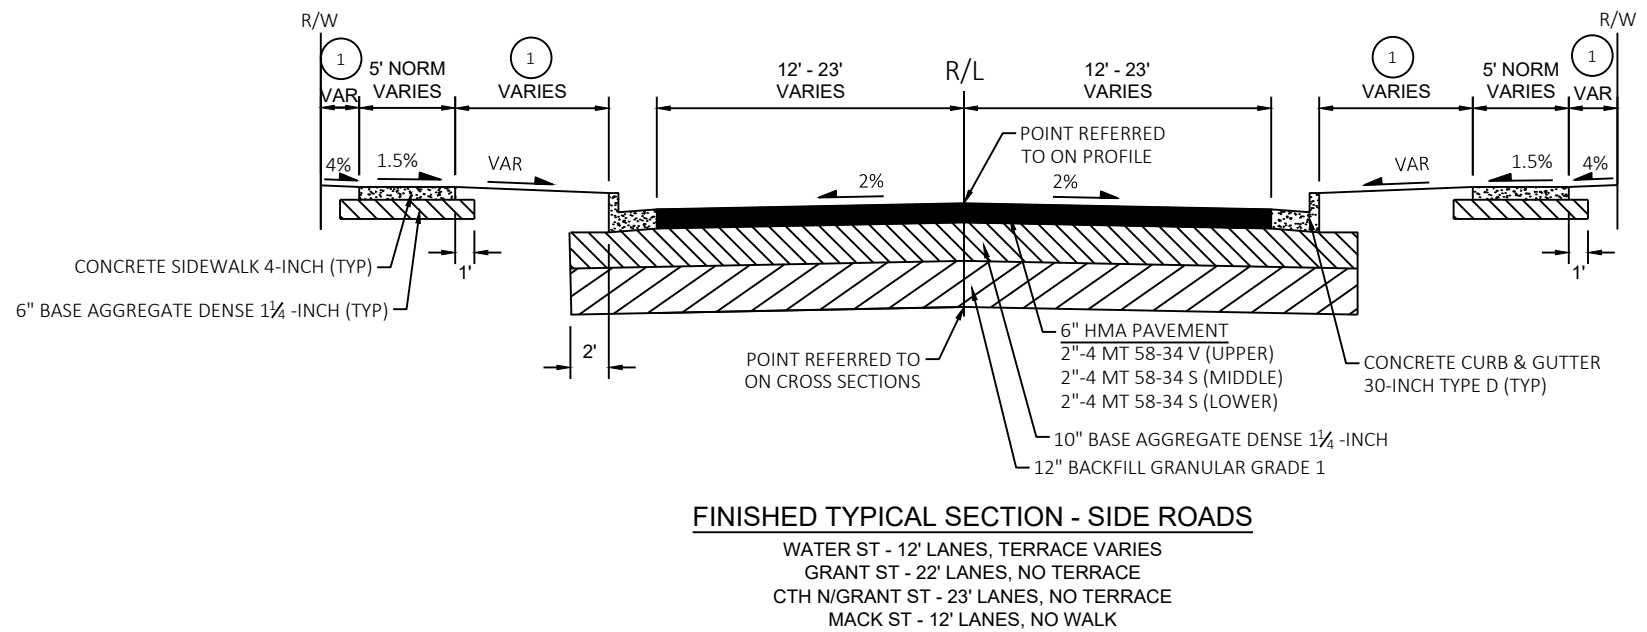


1 TOPSOIL, FERTILIZER, SEED NO.40 &
EROSION MAT URBAN CL.I TYPE A

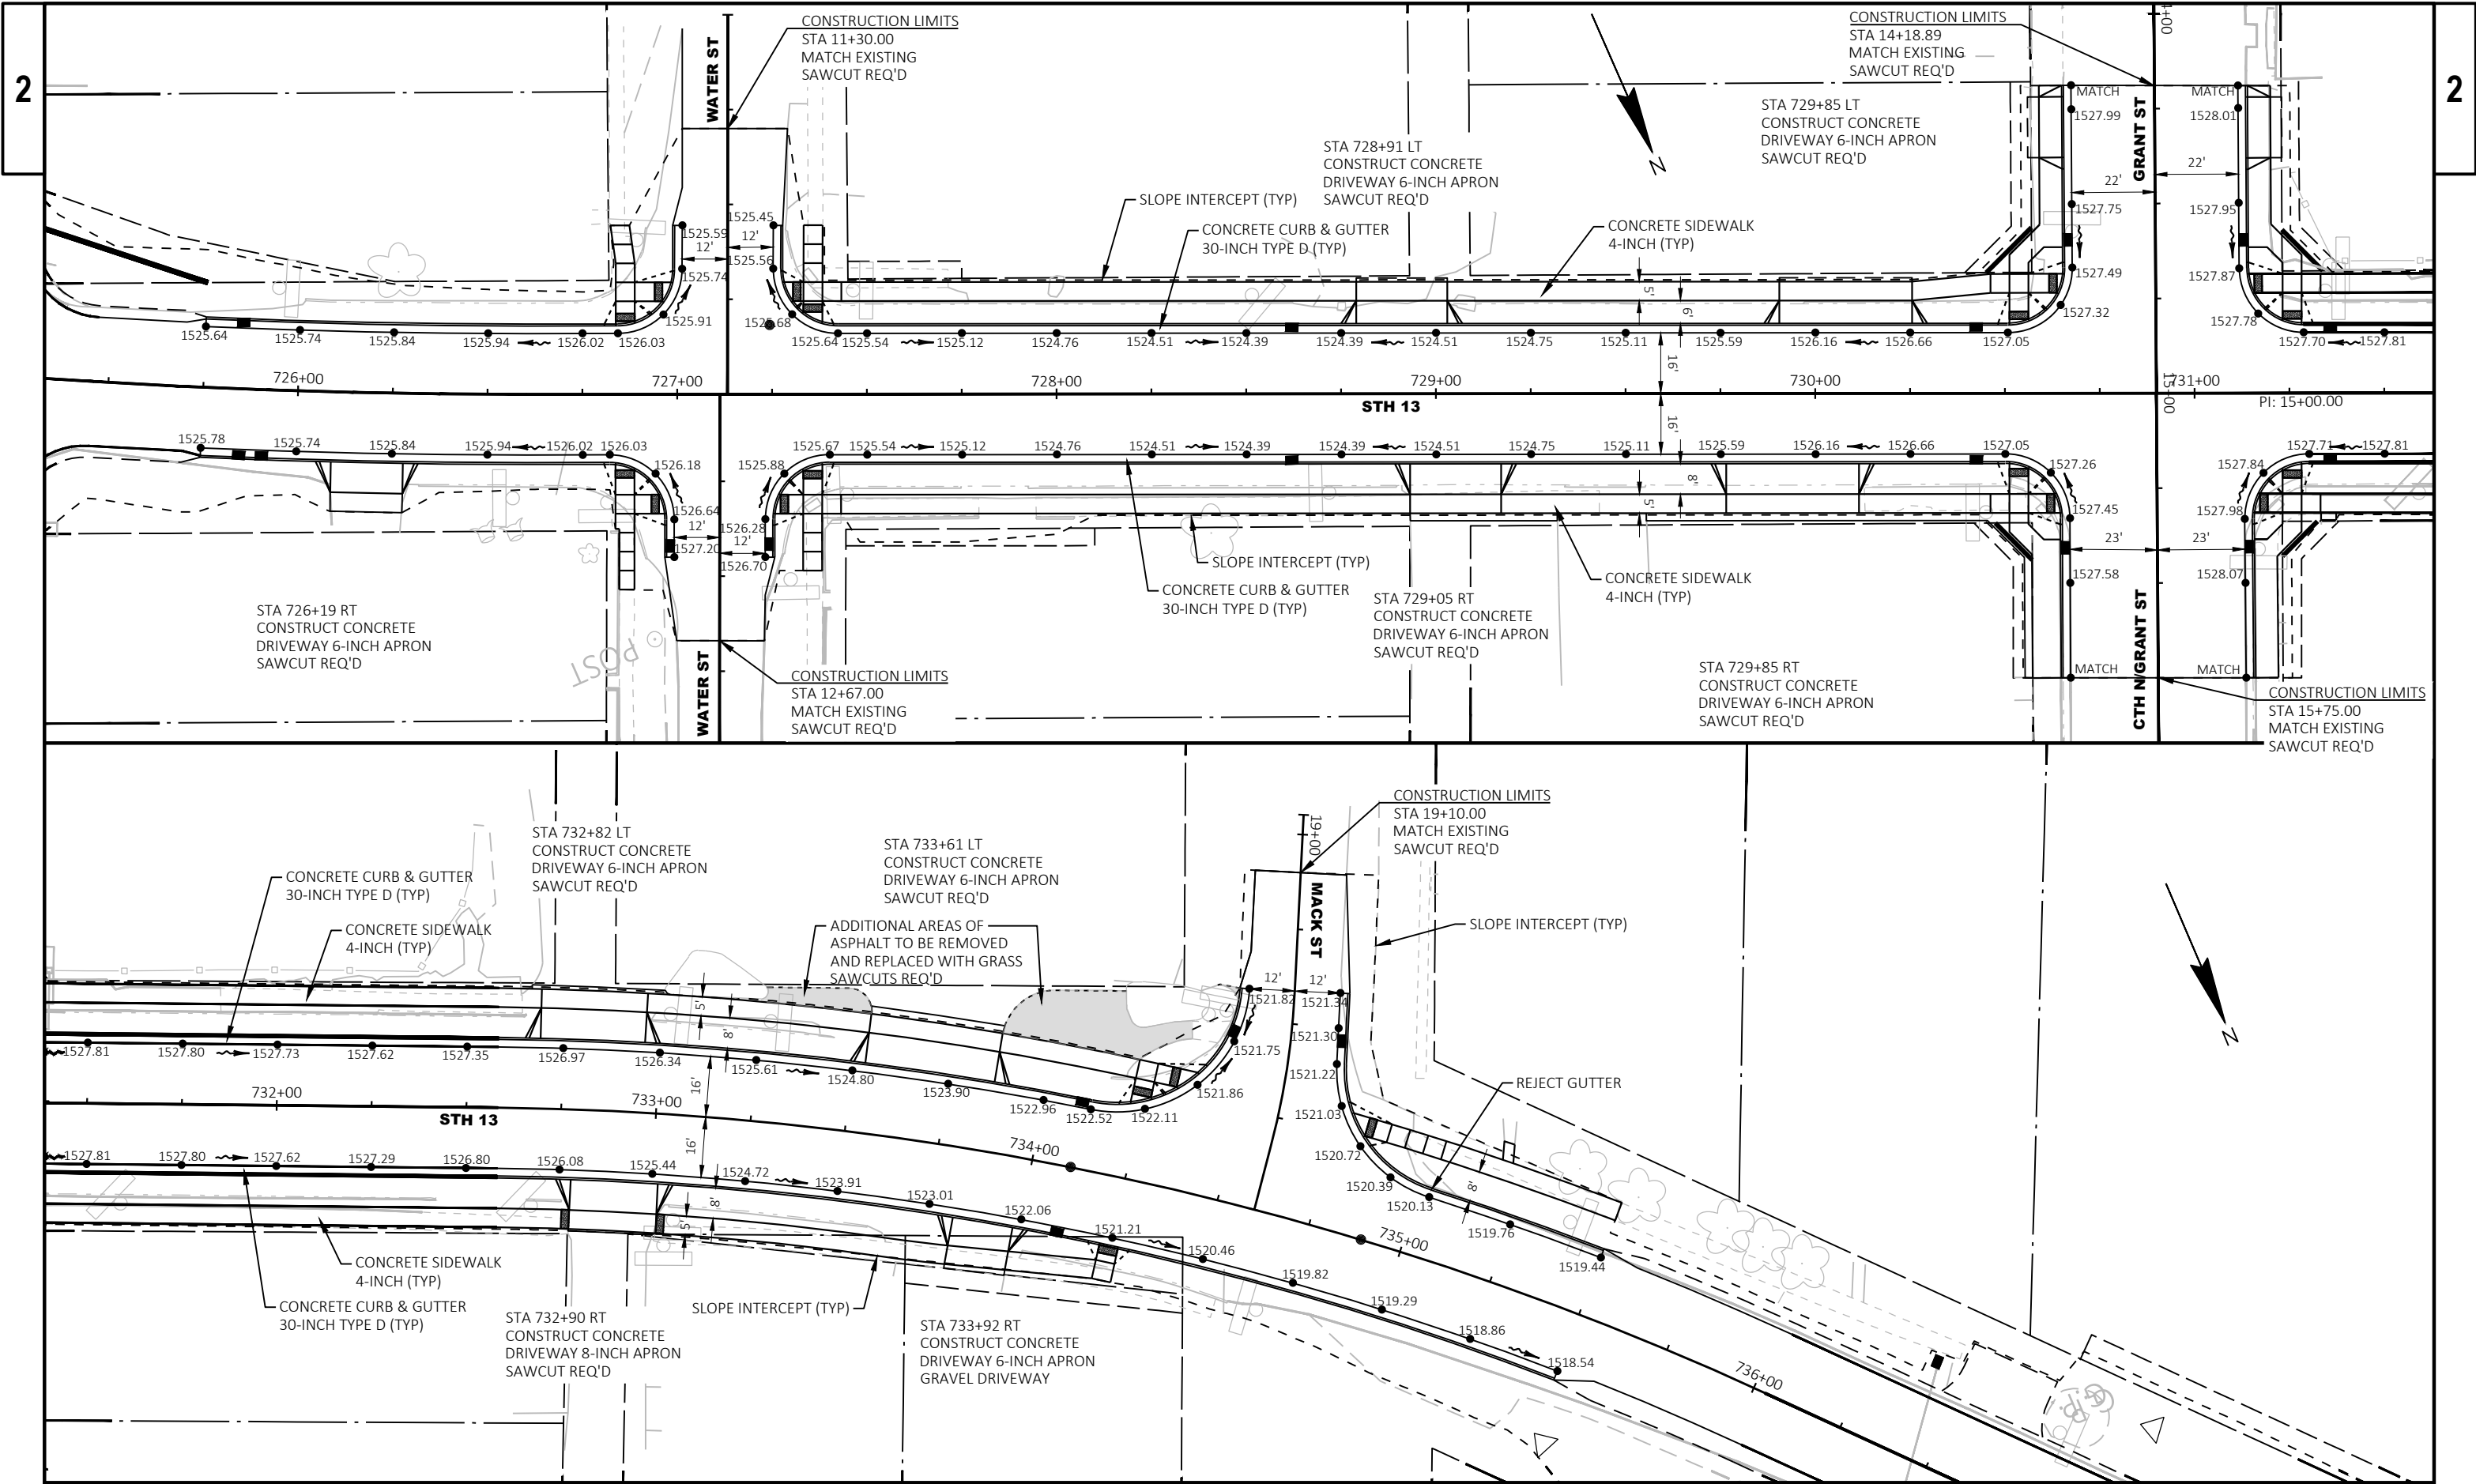


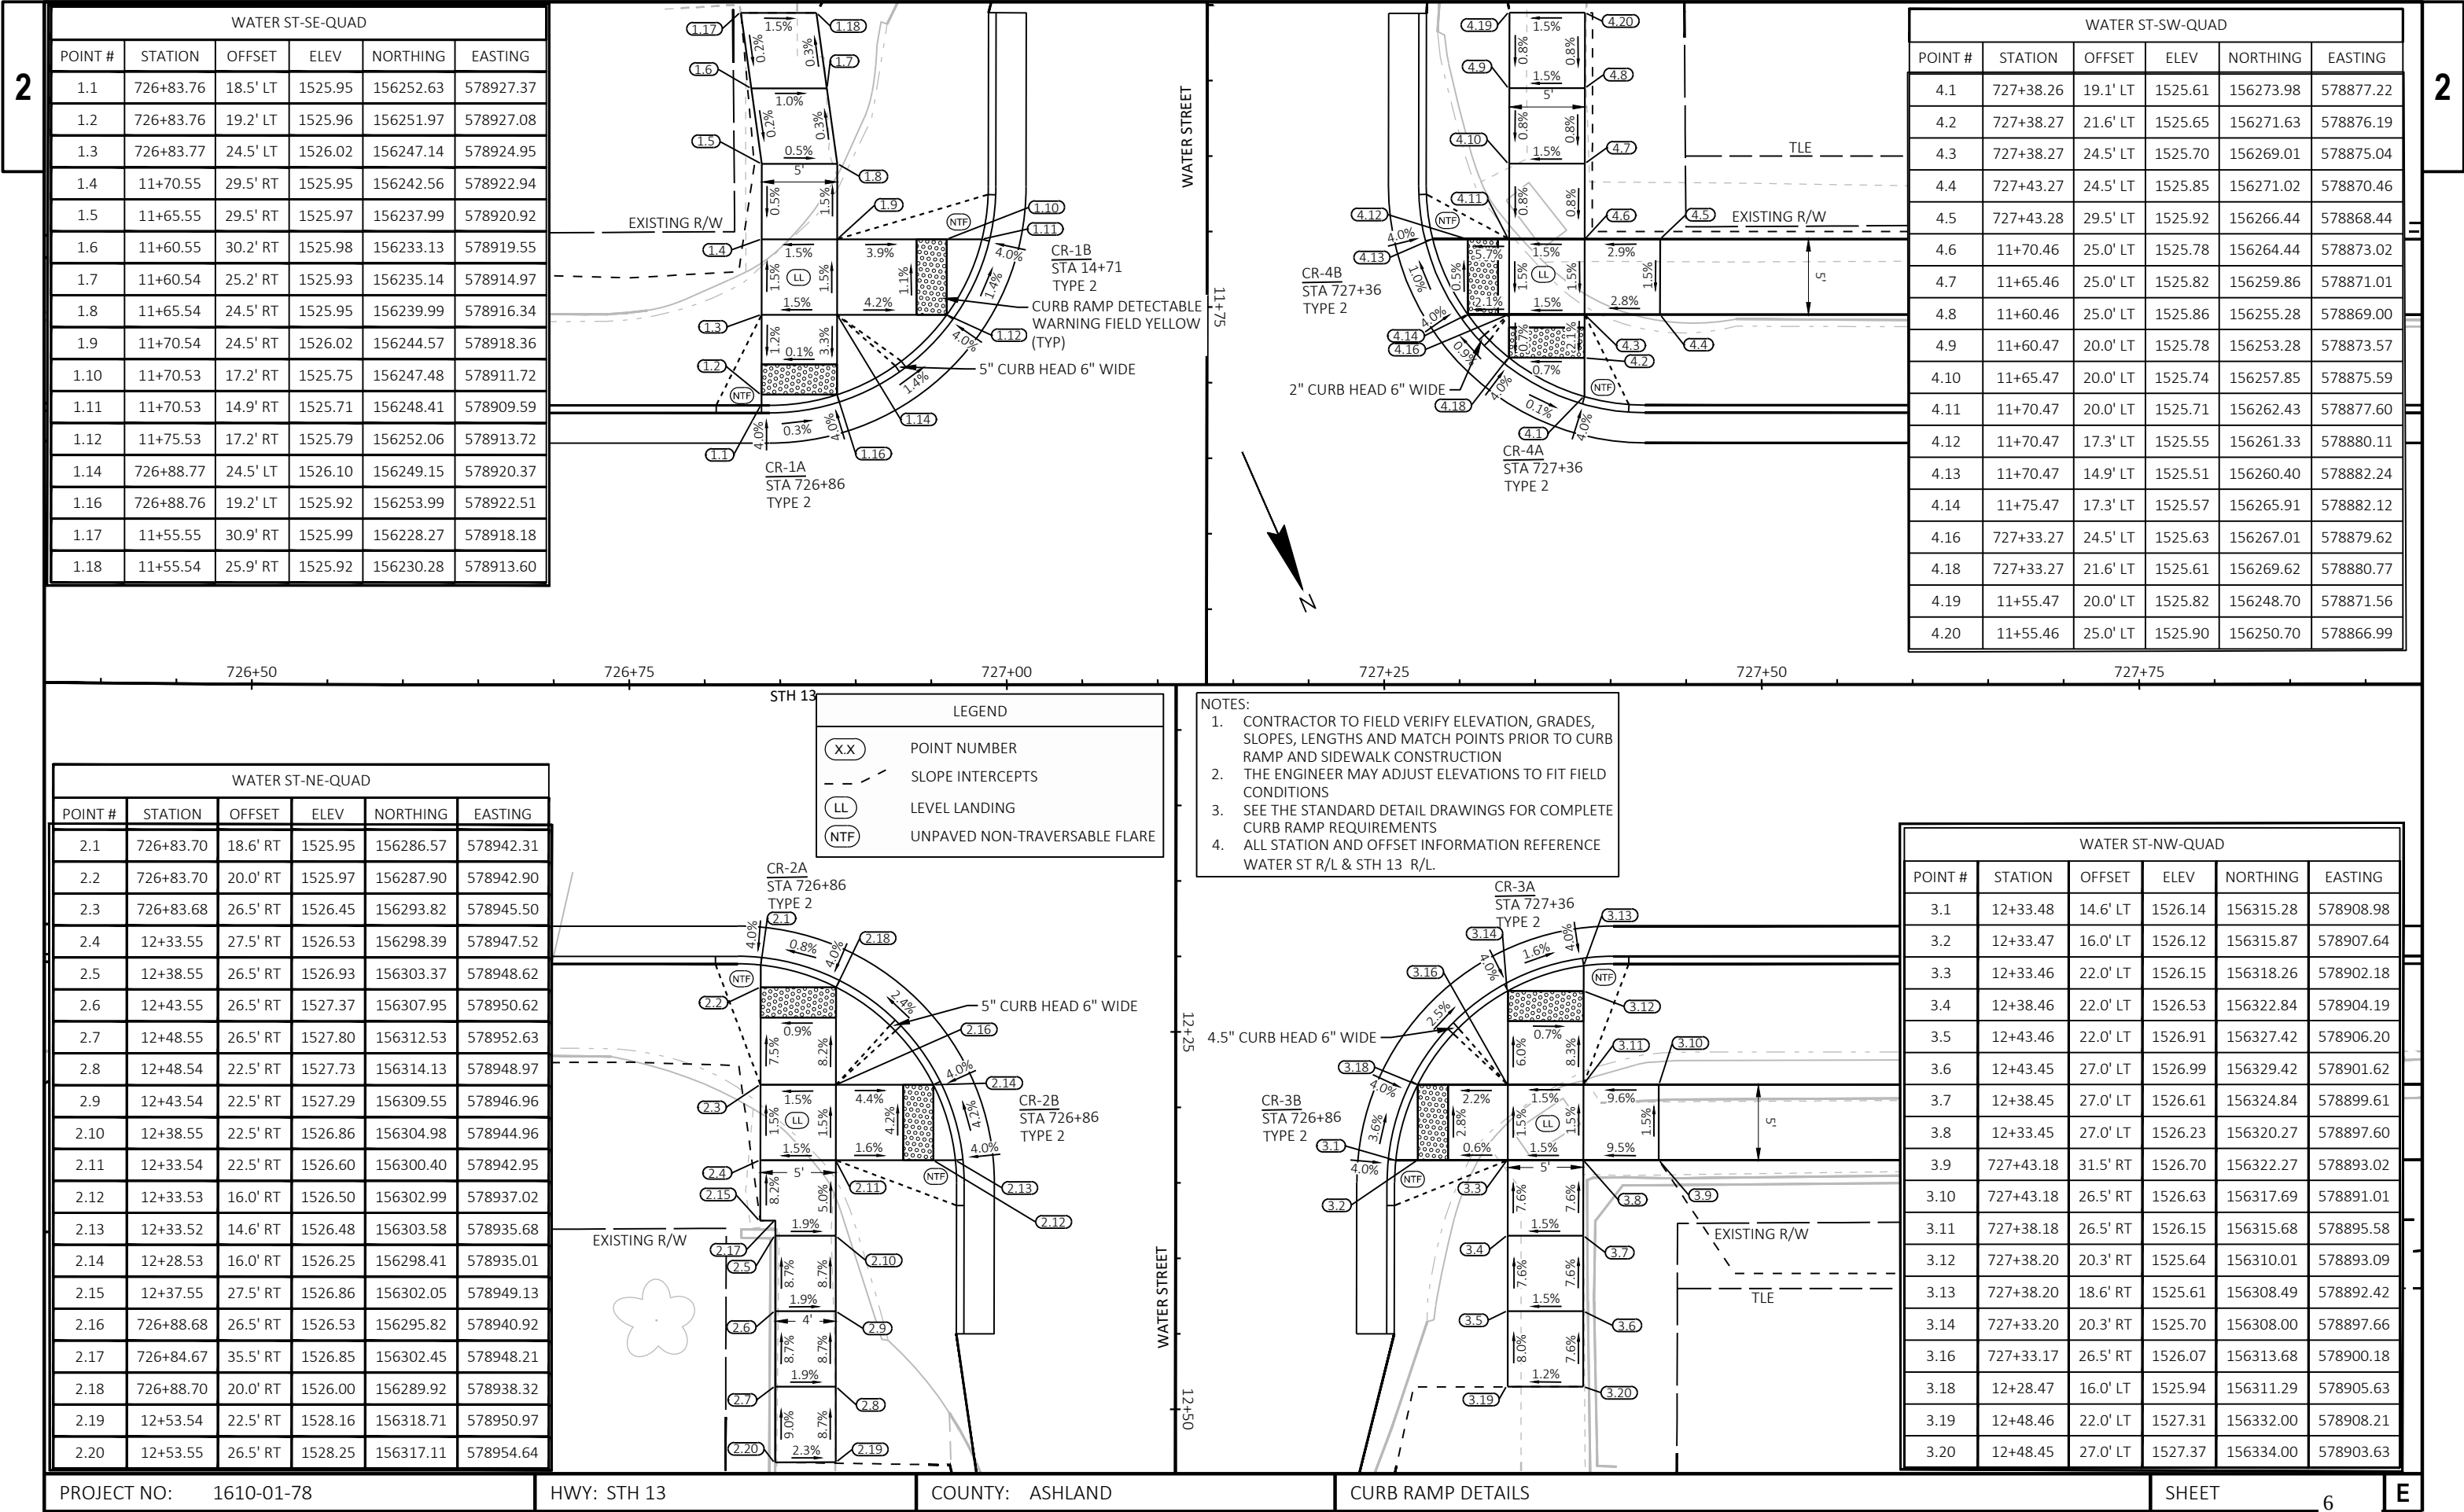

WATER ST-NE-QUAD					
POINT #	STATION	OFFSET	ELEV	NORTHING	EASTING
2.1	726+83.70	18.6' RT	1525.95	156286.57	578942.31
2.2	726+83.70	20.0' RT	1525.97	156287.90	578942.90
2.3	726+83.68	26.5' RT	1526.45	156293.82	578945.50
2.4	12+33.55	27.5' RT	1526.53	156298.39	578947.52
2.5	12+38.55	26.5' RT	1526.93	156303.37	578948.62
2.6	12+43.55	26.5' RT	1527.37	156307.95	578950.62
2.7	12+48.55	26.5' RT	1527.80	156312.53	578952.63
2.8	12+48.54	22.5' RT	1527.73	156314.13	578948.97
2.9	12+43.54	22.5' RT	1527.29	156309.55	578946.96
2.10	12+38.55	22.5' RT	1526.86	156304.98	578944.96
2.11	12+33.54	22.5' RT	1526.60	156300.40	578942.95
2.12	12+33.53	16.0' RT	1526.50	156302.99	578937.02
2.13	12+33.52	14.6' RT	1526.48	156303.58	578935.68
2.14	12+28.53	16.0' RT	1526.25	156298.41	578935.01
2.15	12+37.55	27.5' RT	1526.86	156302.05	578949.13
2.16	726+88.68	26.5' RT	1526.53	156295.82	578940.92
2.17	726+84.67	35.5' RT	1526.85	156302.45	578948.21
2.18	726+88.70	20.0' RT	1526.00	156289.92	578938.32
2.19	12+53.54	22.5' RT	1528.16	156318.71	578950.97
2.20	12+53.55	26.5' RT	1528.25	156317.11	578954.64

WATER ST-NW-QUAD					
POINT #	STATION	OFFSET	ELEV	NORTHING	EASTING
3.1	12+33.48	14.6' LT	1526.14	156315.28	578908.98
3.2	12+33.47	16.0' LT	1526.12	156315.87	578907.64
3.3	12+33.46	22.0' LT	1526.15	156318.26	578902.18
3.4	12+38.46	22.0' LT	1526.53	156322.84	578904.19
3.5	12+43.46	22.0' LT	1526.91	156327.42	578906.20
3.6	12+43.45	27.0' LT	1526.99	156329.42	578901.62
3.7	12+38.45	27.0' LT	1526.61	156324.84	578899.61
3.8	12+33.45	27.0' LT	1526.23	156320.27	578897.60
3.9	727+43.18	31.5' RT	1526.70	156322.27	578893.02
3.10	727+43.18	26.5' RT	1526.63	156317.69	578891.01
3.11	727+38.18	26.5' RT	1526.15	156315.68	578895.58
3.12	727+38.20	20.3' RT	1525.64	156310.01	578893.09
3.13	727+38.20	18.6' RT	1525.61	156308.49	578892.42
3.14	727+33.20	20.3' RT	1525.70	156308.00	578897.66
3.16	727+33.17	26.5' RT	1526.07	156313.68	578900.18
3.18	12+28.47	16.0' LT	1525.94	156311.29	578905.63
3.19	12+48.46	22.0' LT	1527.31	156332.00	578908.21
3.20	12+48.45	27.0' LT	1527.37	156334.00	578903.63

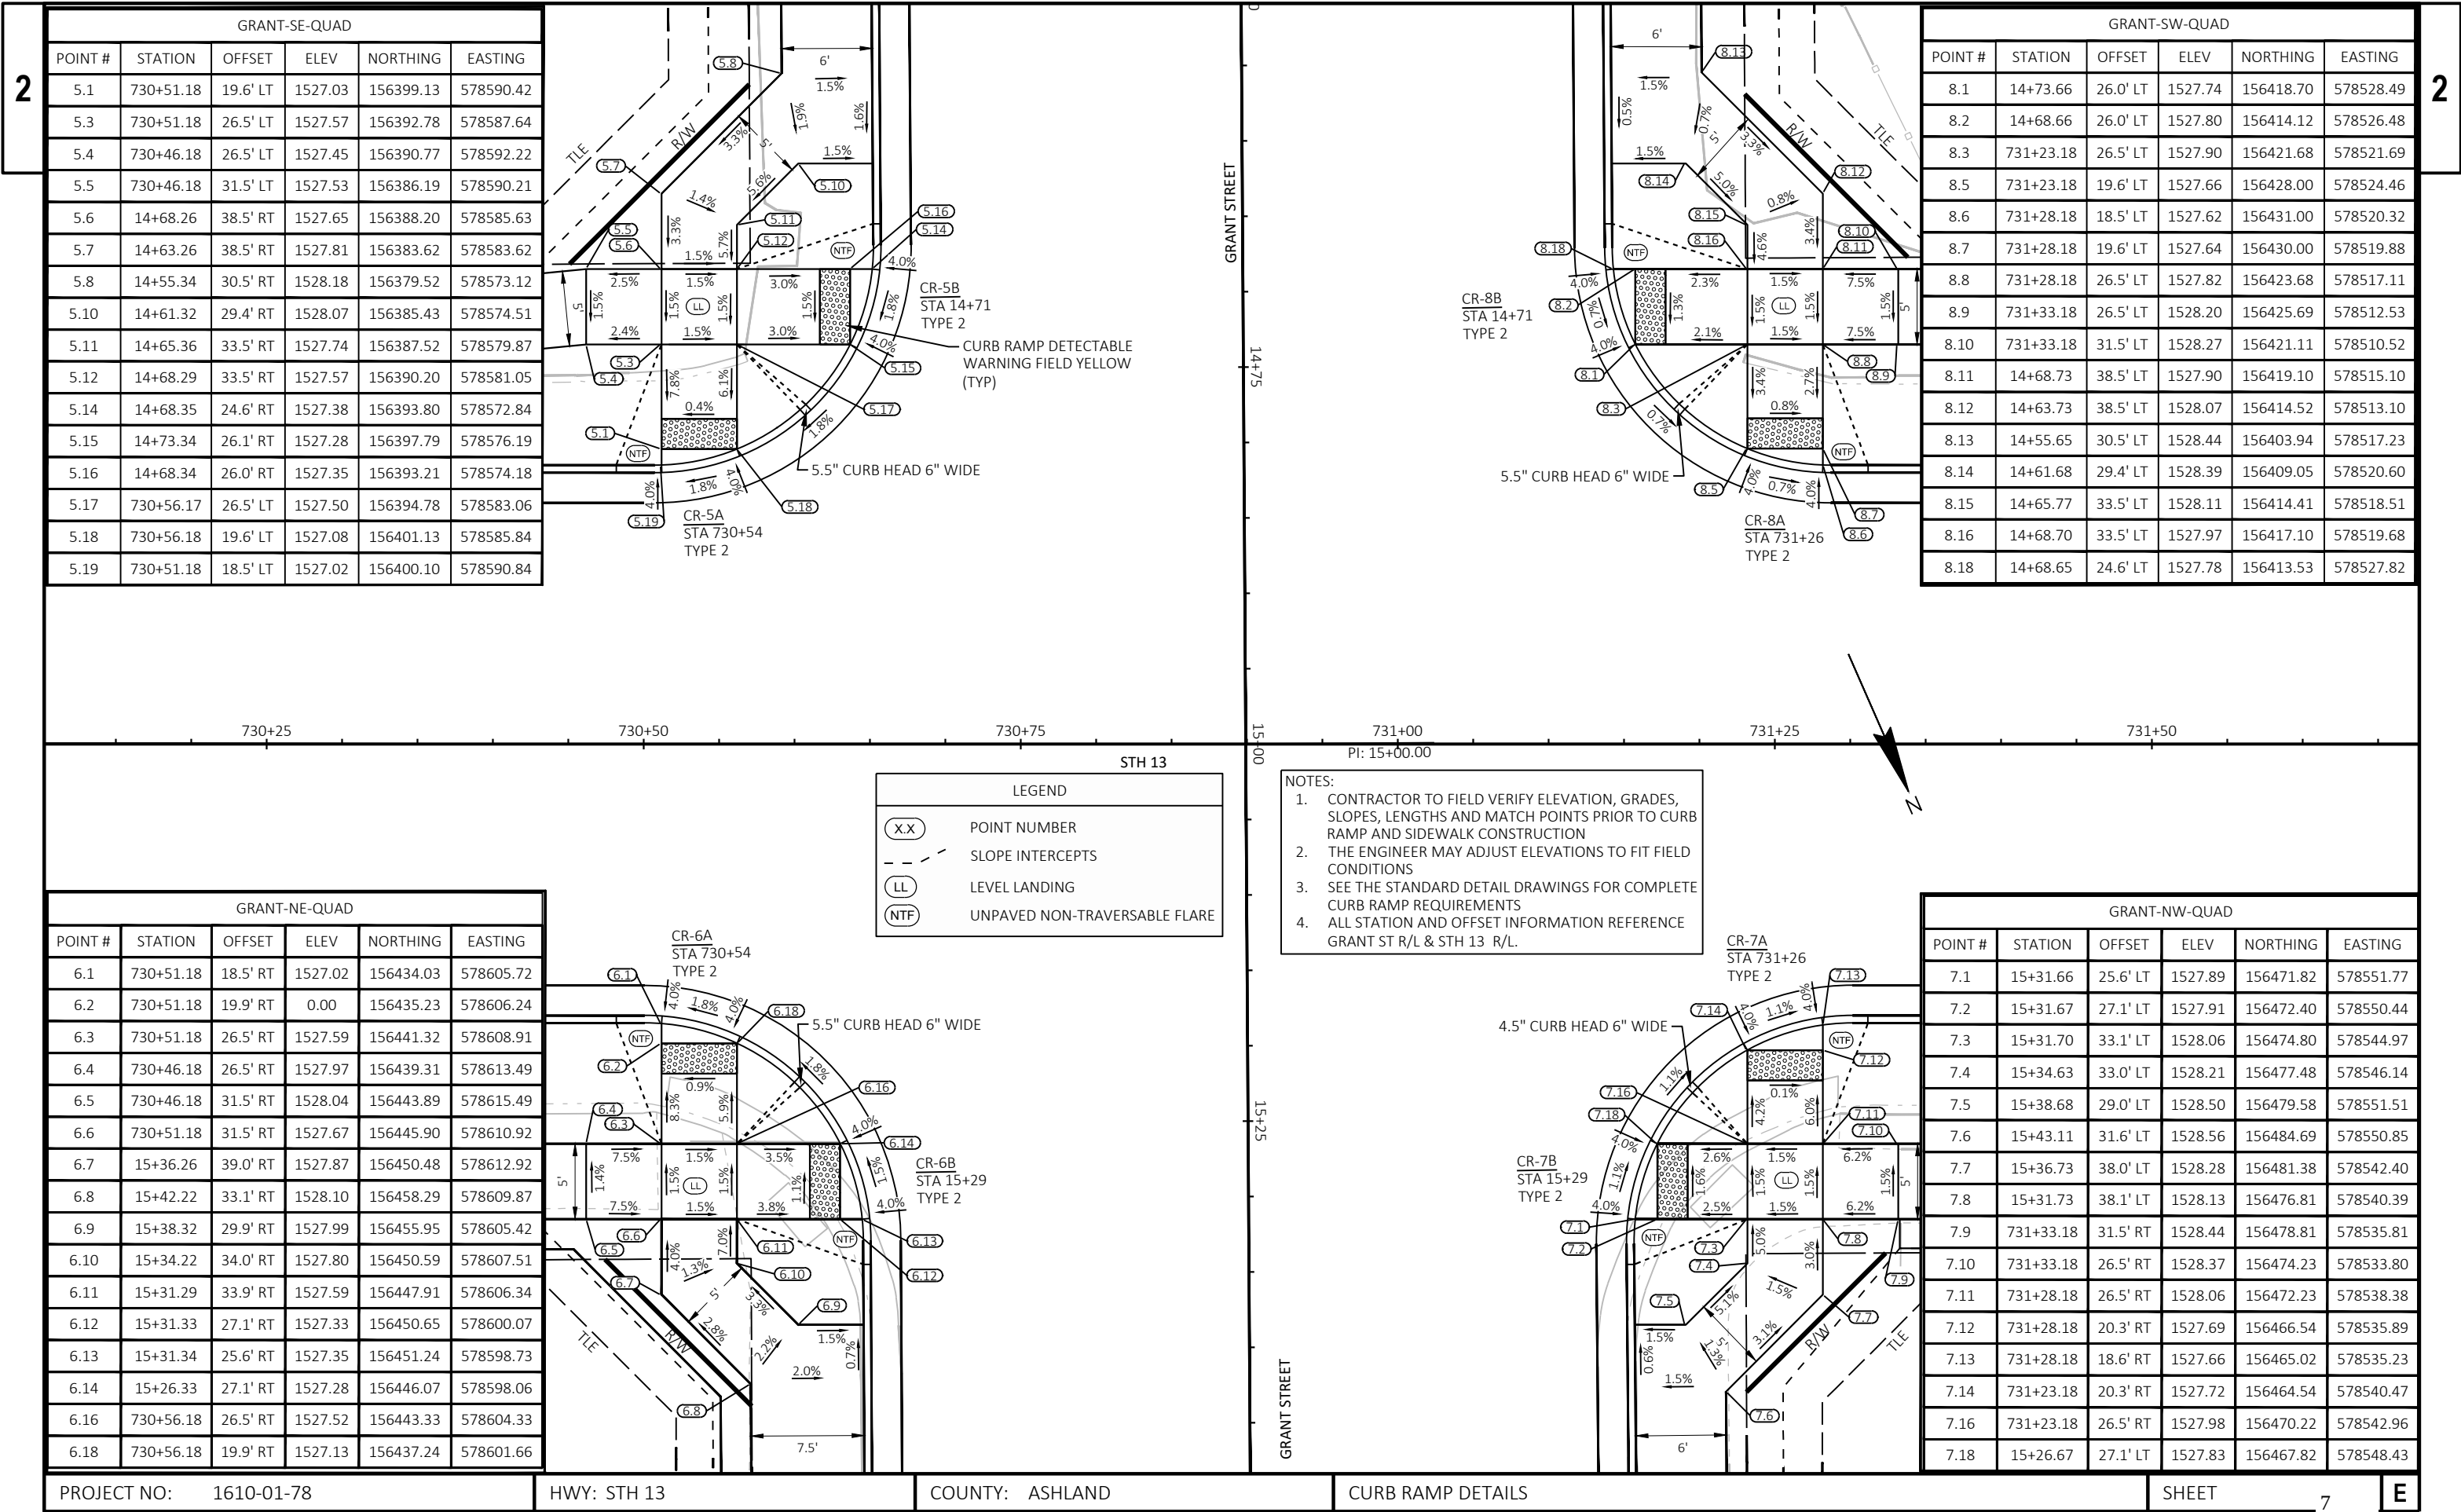


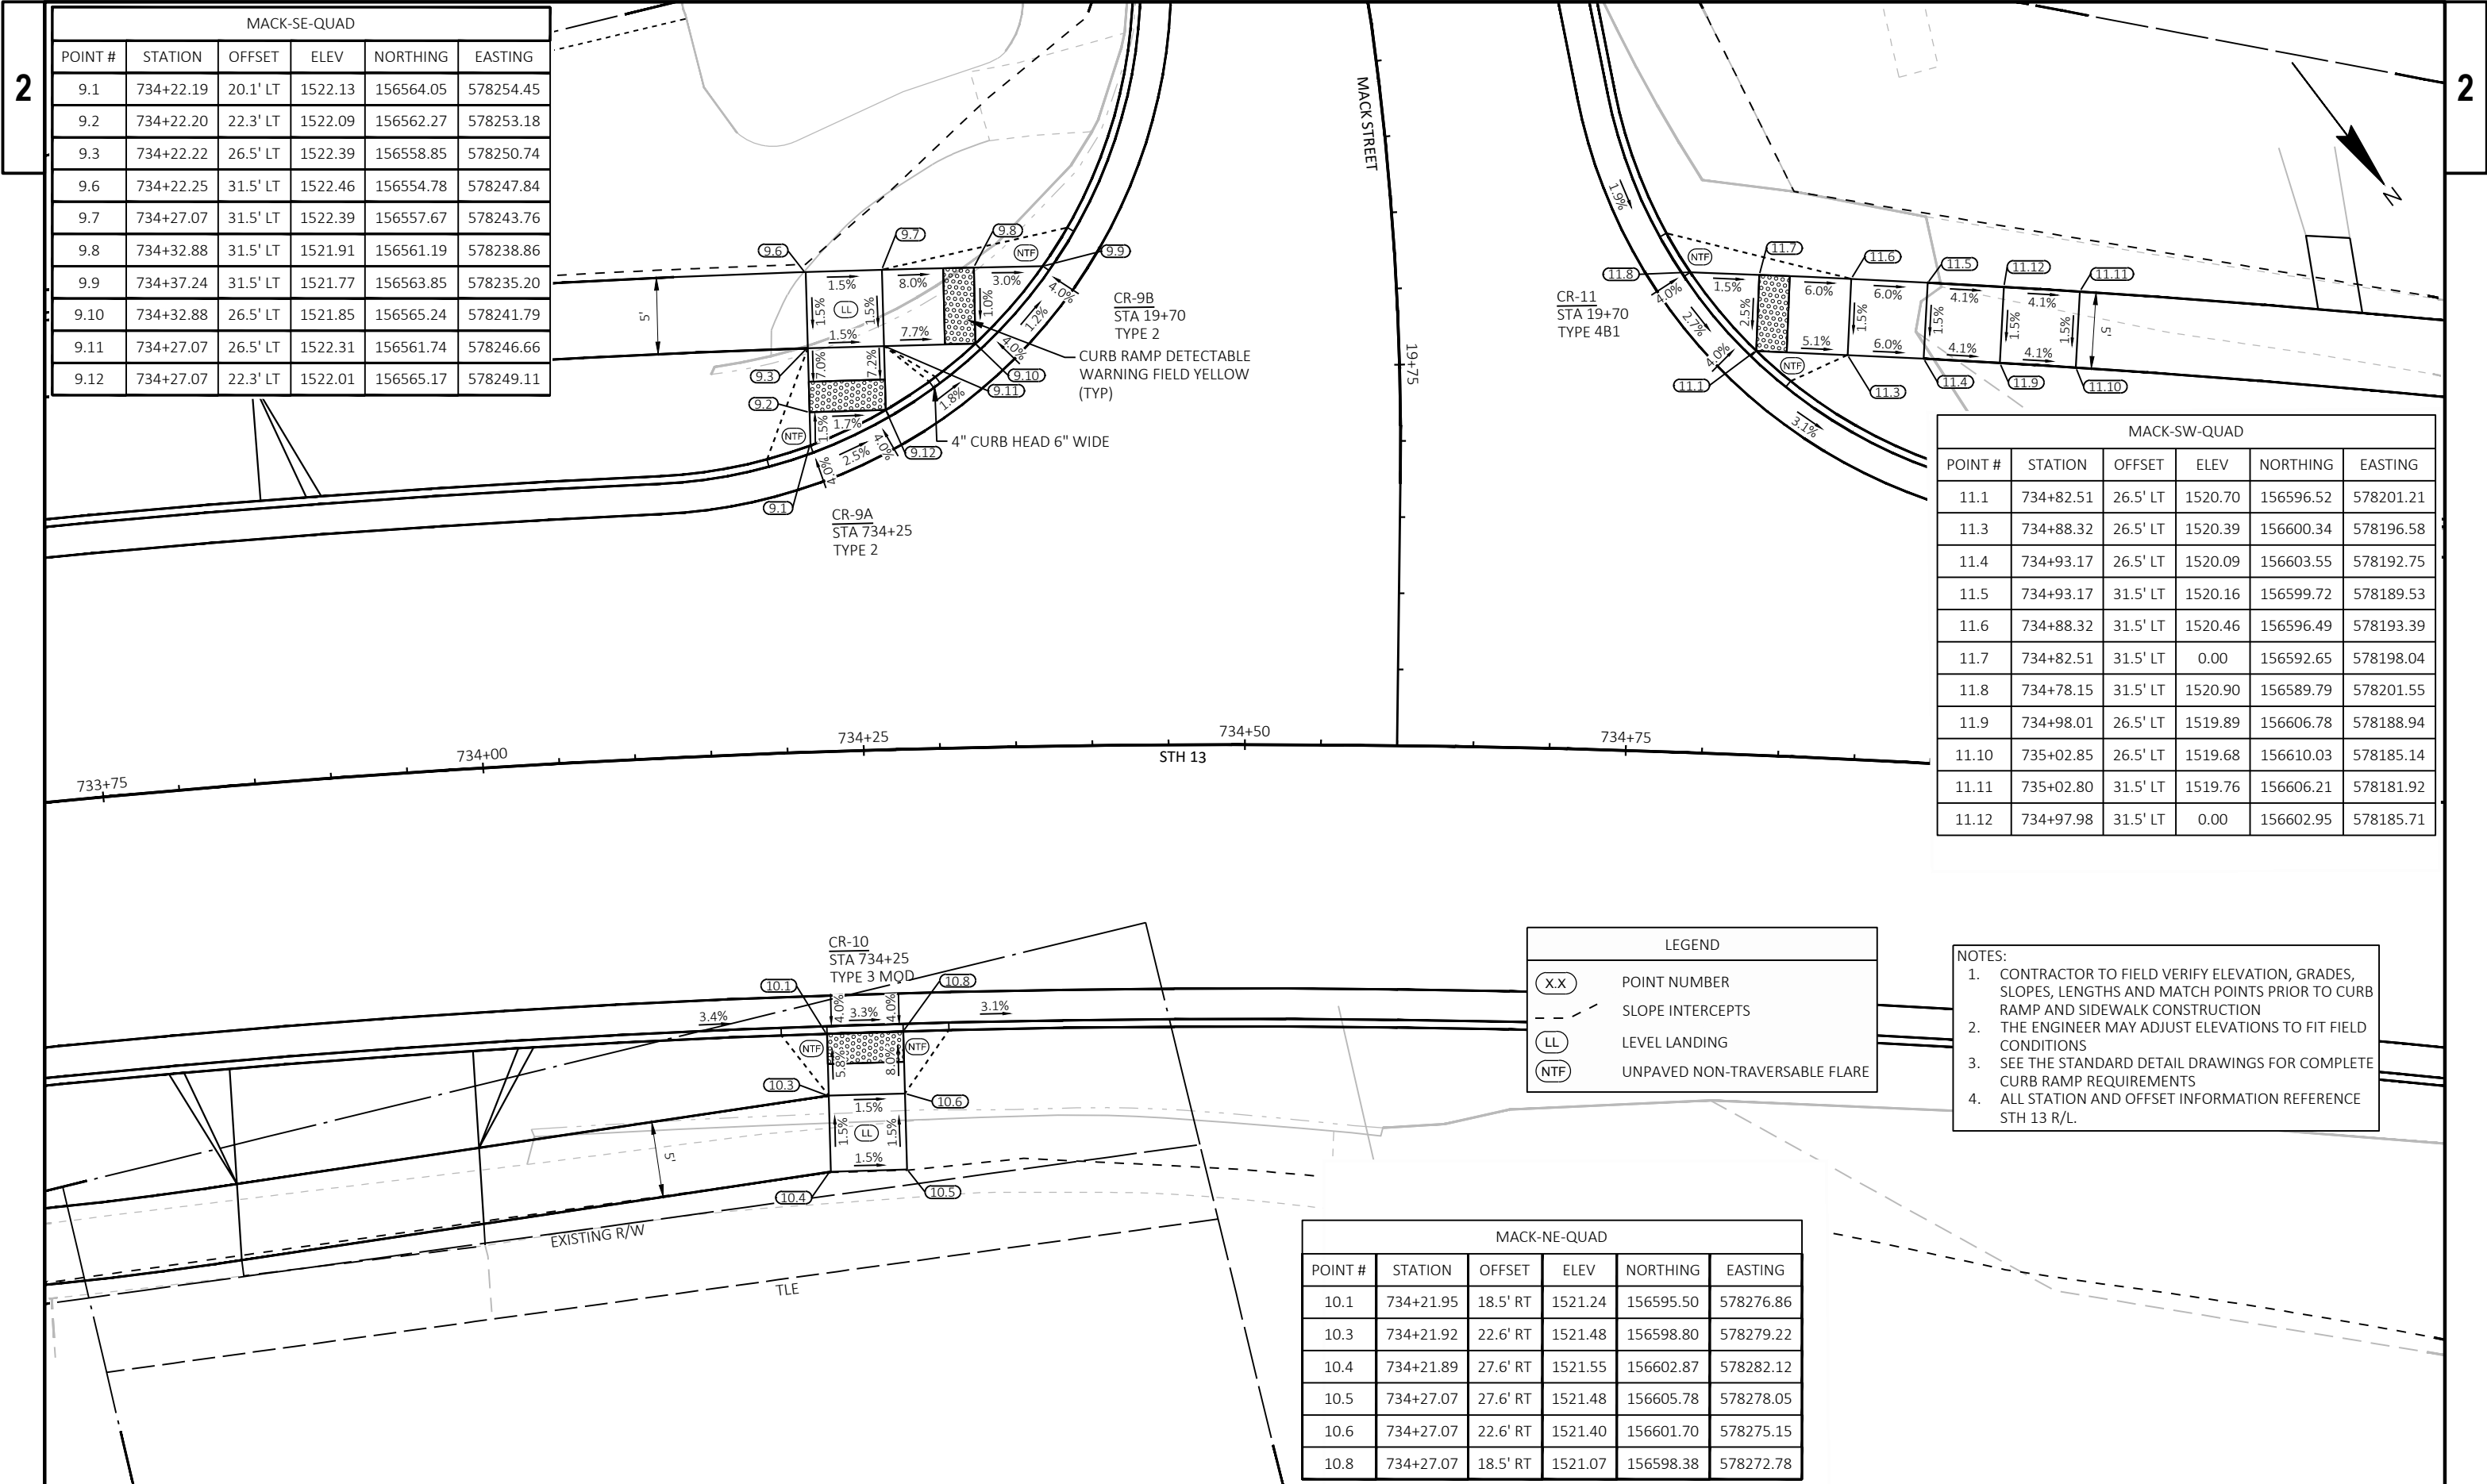


MACK-SE-QUAD					
POINT #	STATION	OFFSET	ELEV	NORTHING	EASTING
9.1	734+22.19	20.1' LT	1522.13	156564.05	578254.45
9.2	734+22.20	22.3' LT	1522.09	156562.27	578253.18
9.3	734+22.22	26.5' LT	1522.39	156558.85	578250.74
9.6	734+22.25	31.5' LT	1522.46	156554.78	578247.84
9.7	734+27.07	31.5' LT	1522.39	156557.67	578243.76
9.8	734+32.88	31.5' LT	1521.91	156561.19	578238.86
9.9	734+37.24	31.5' LT	1521.77	156563.85	578235.20
9.10	734+32.88	26.5' LT	1521.85	156565.24	578241.79
9.11	734+27.07	26.5' LT	1522.31	156561.74	578246.66
9.12	734+27.07	22.3' LT	1522.01	156565.17	578249.11



MACK-SW-QUAD					
POINT #	STATION	OFFSET	ELEV	NORTHING	EASTING
11.1	734+82.51	26.5' LT	1520.70	156596.52	578201.21
11.3	734+88.32	26.5' LT	1520.39	156600.34	578196.58
11.4	734+93.17	26.5' LT	1520.09	156603.55	578192.75
11.5	734+93.17	31.5' LT	1520.16	156599.72	578189.53
11.6	734+88.32	31.5' LT	1520.46	156596.49	578193.39
11.7	734+82.51	31.5' LT	0.00	156592.65	578198.04
11.8	734+78.15	31.5' LT	1520.90	156589.79	578201.55
11.9	734+98.01	26.5' LT	1519.89	156606.78	578188.94
11.10	735+02.85	26.5' LT	1519.68	156610.03	578185.14
11.11	735+02.80	31.5' LT	1519.76	156606.21	578181.92
11.12	734+97.98	31.5' LT	0.00	156602.95	578185.71

MACK-NE-QUAD					
POINT #	STATION	OFFSET	ELEV	NORTHING	EASTING
10.1	734+21.95	18.5' RT	1521.24	156595.50	578276.86
10.3	734+21.92	22.6' RT	1521.48	156598.80	578279.22
10.4	734+21.89	27.6' RT	1521.55	156602.87	578282.12
10.5	734+27.07	27.6' RT	1521.48	156605.78	578278.05
10.6	734+27.07	22.6' RT	1521.40	156601.70	578275.15
10.8	734+27.07	18.5' RT	1521.07	156598.38	578272.78

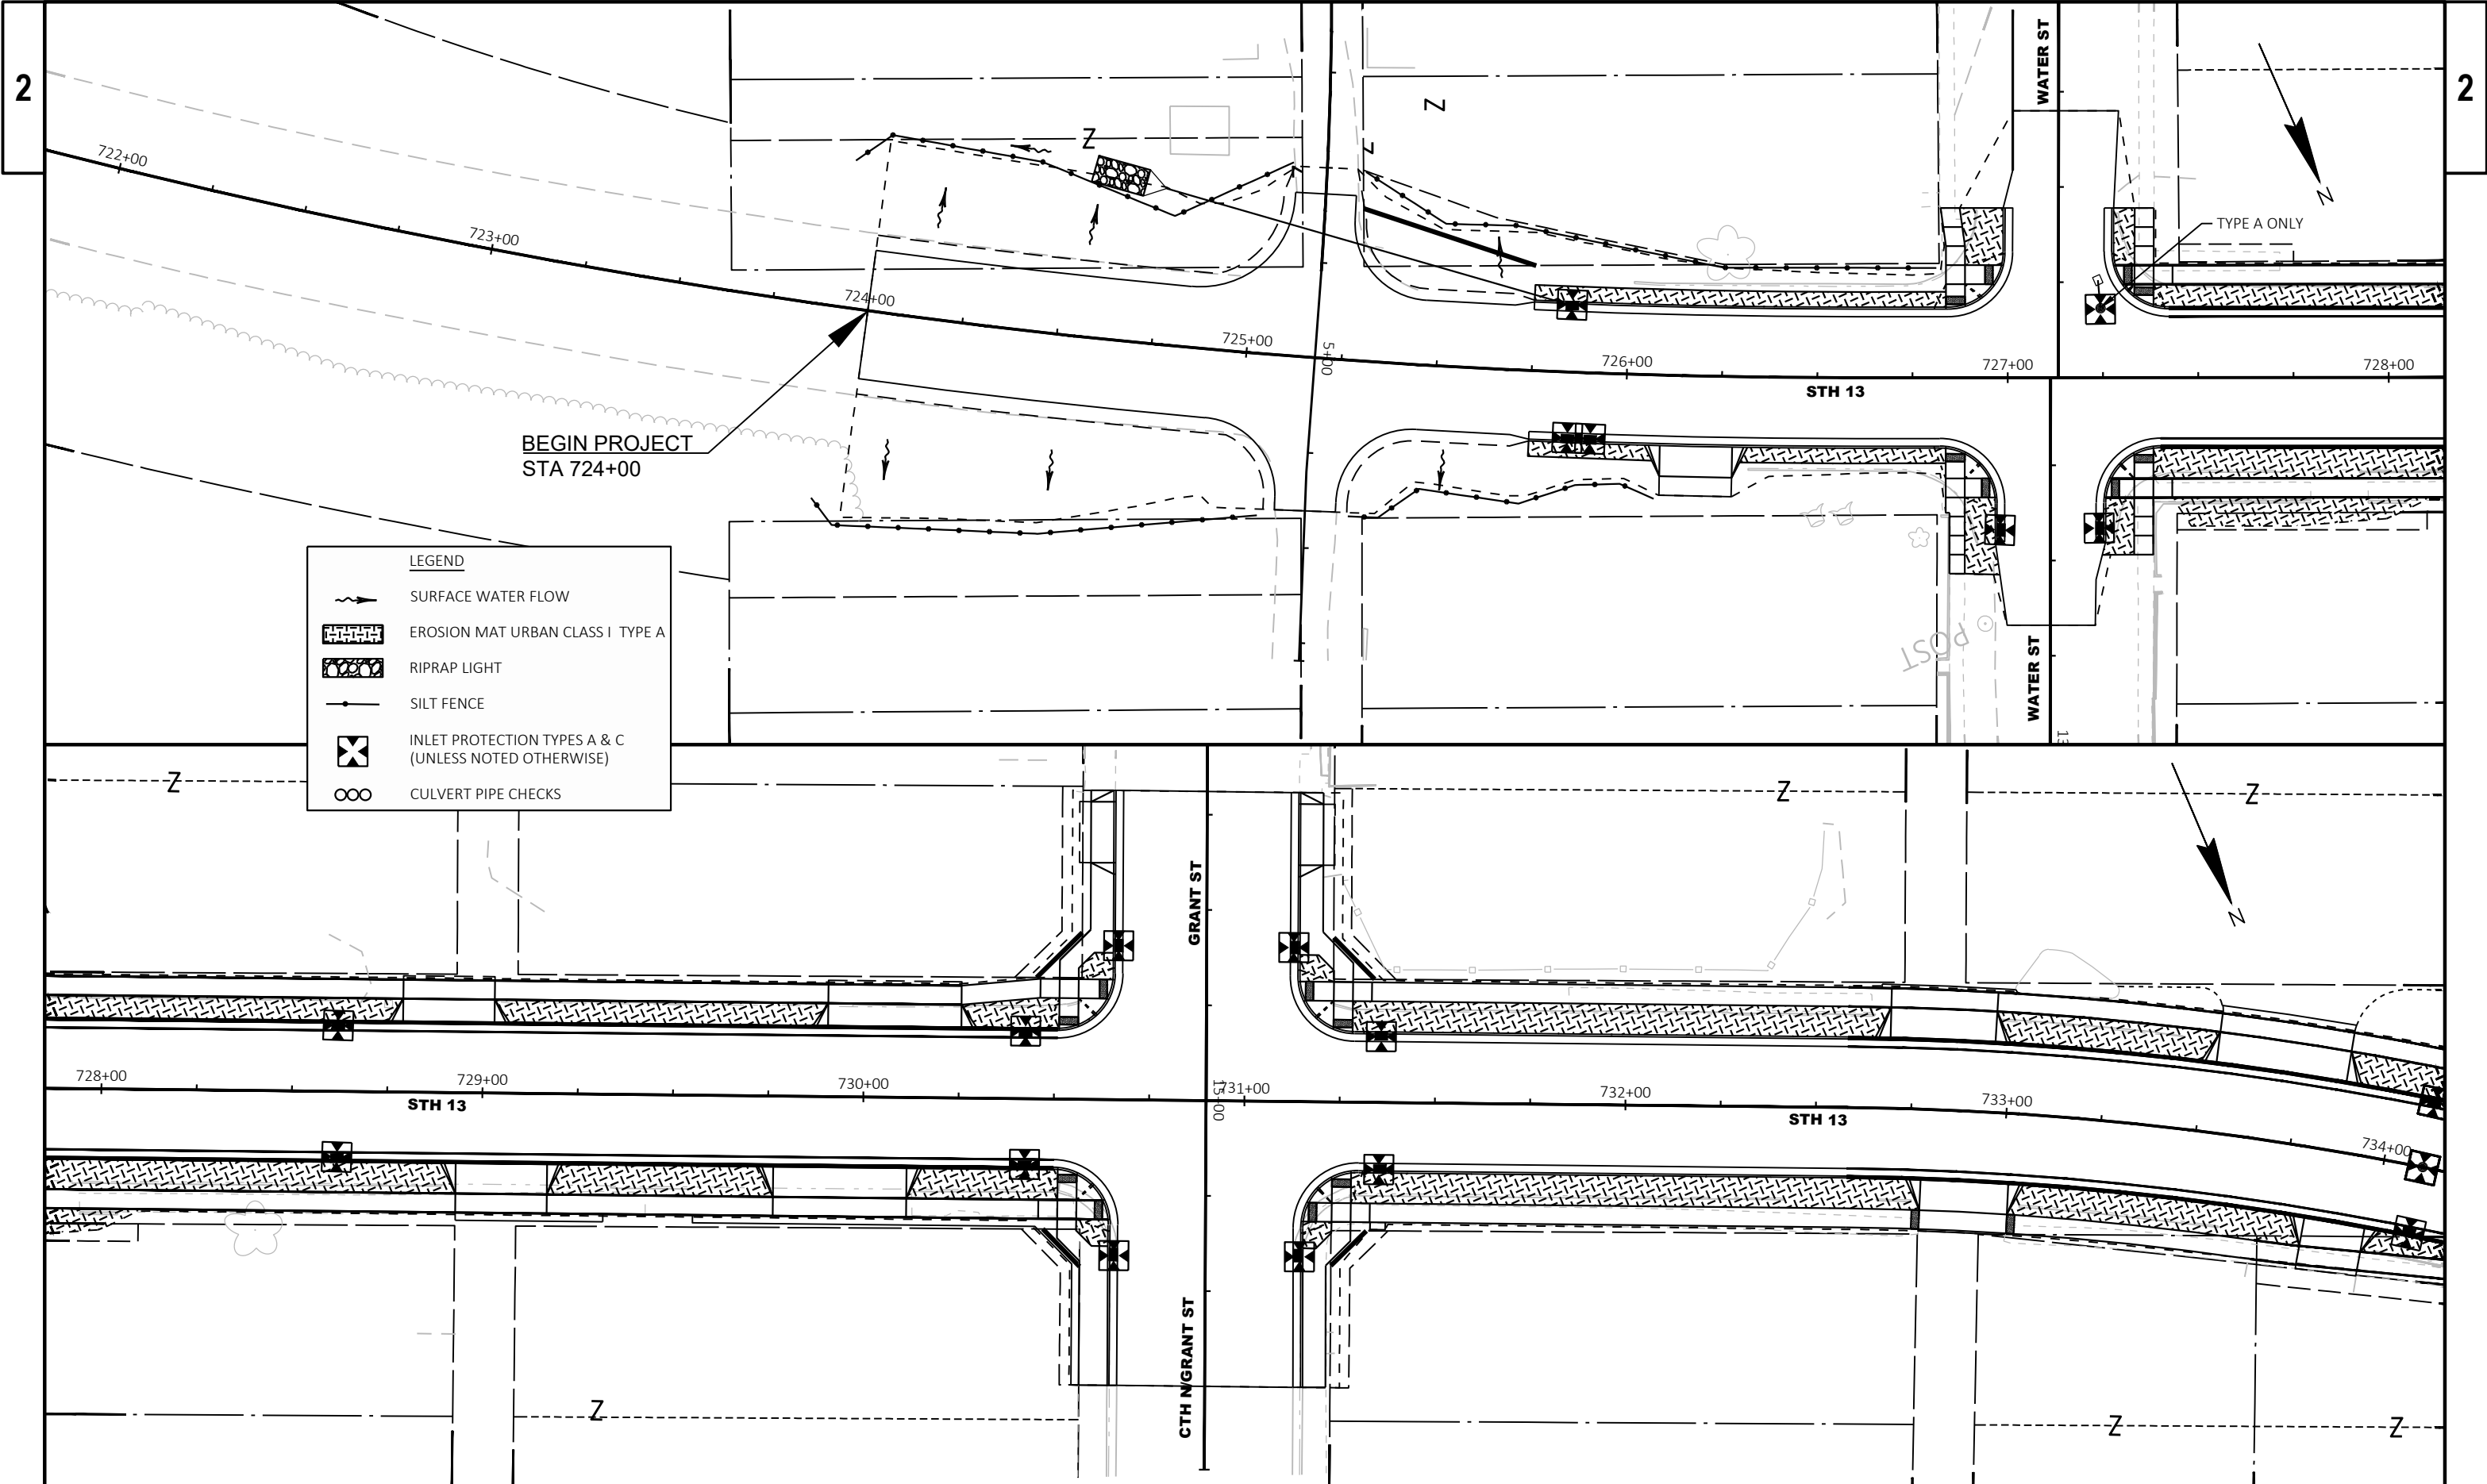



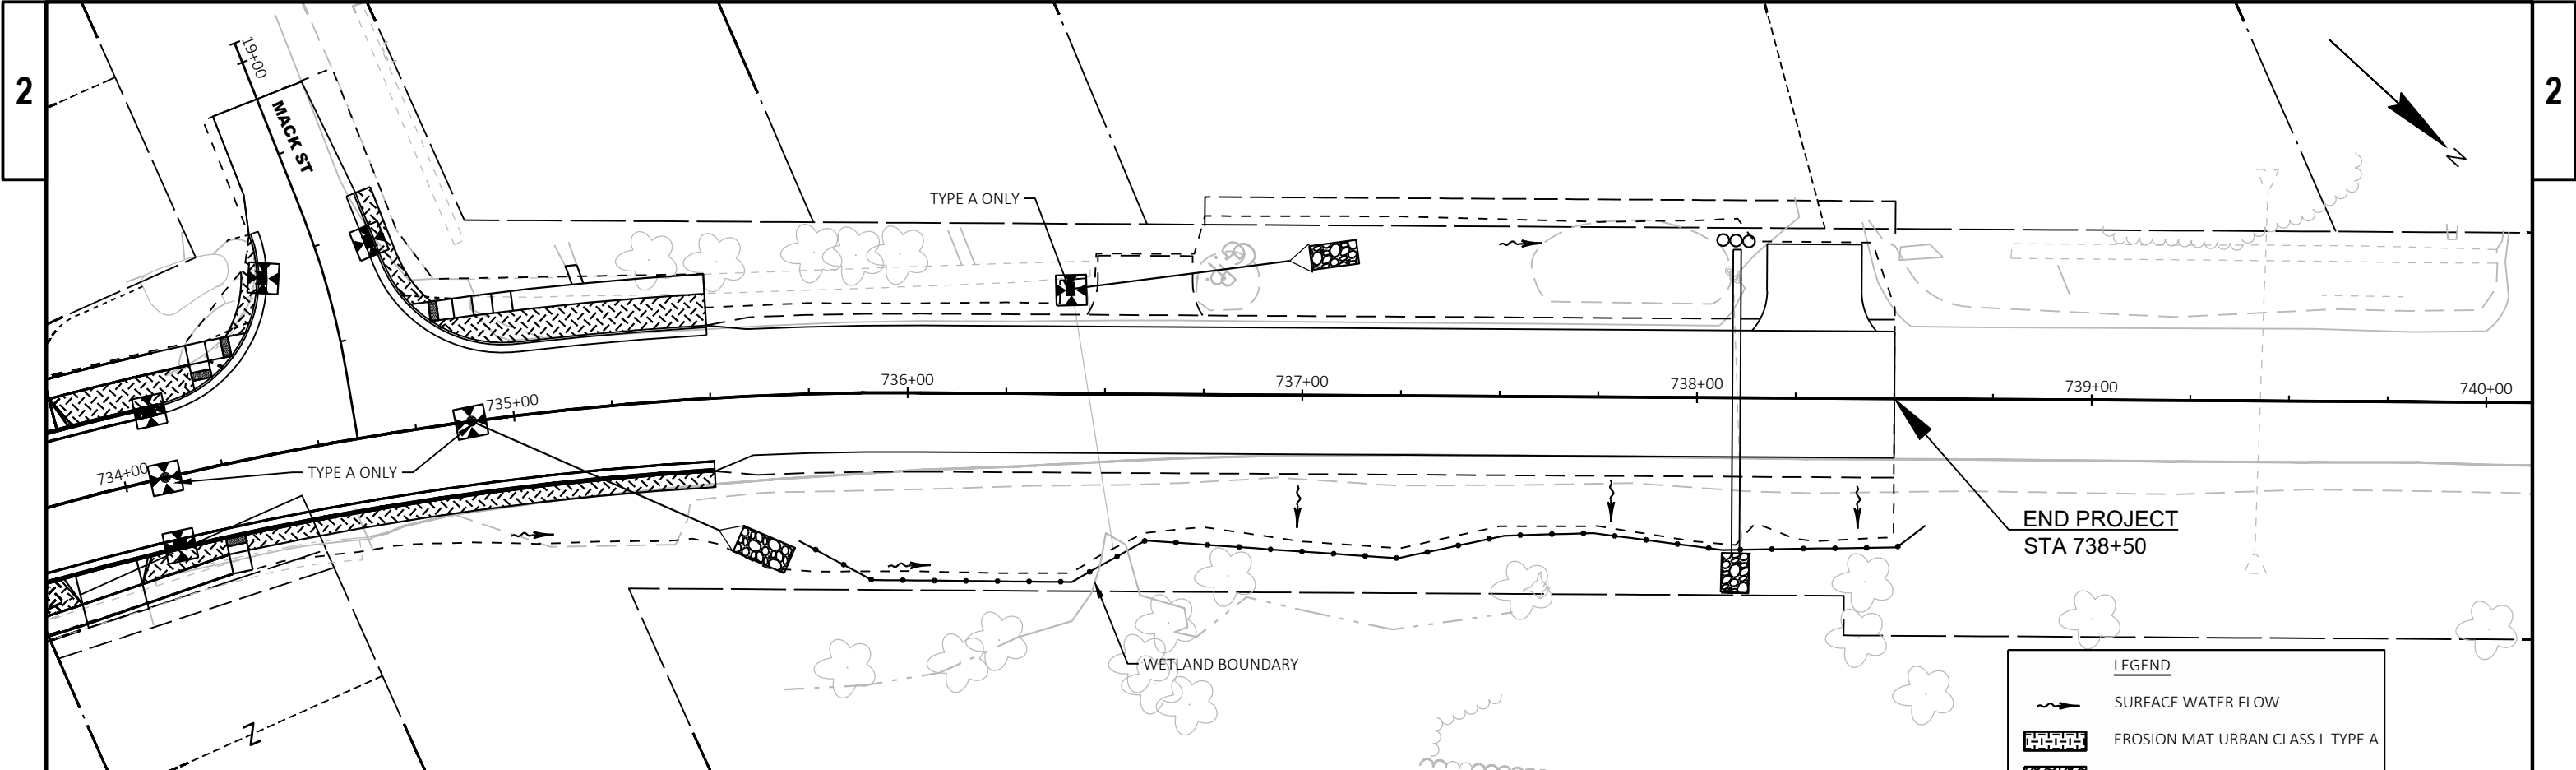



LEGEND	
	SURFACE WATER FLOW
	EROSION MAT URBAN CLASS I TYPE A
	RIPRAP LIGHT
	SILT FENCE
	INLET PROTECTION TYPES A & C (UNLESS NOTED OTHERWISE)
	CULVERT PIPE CHECKS

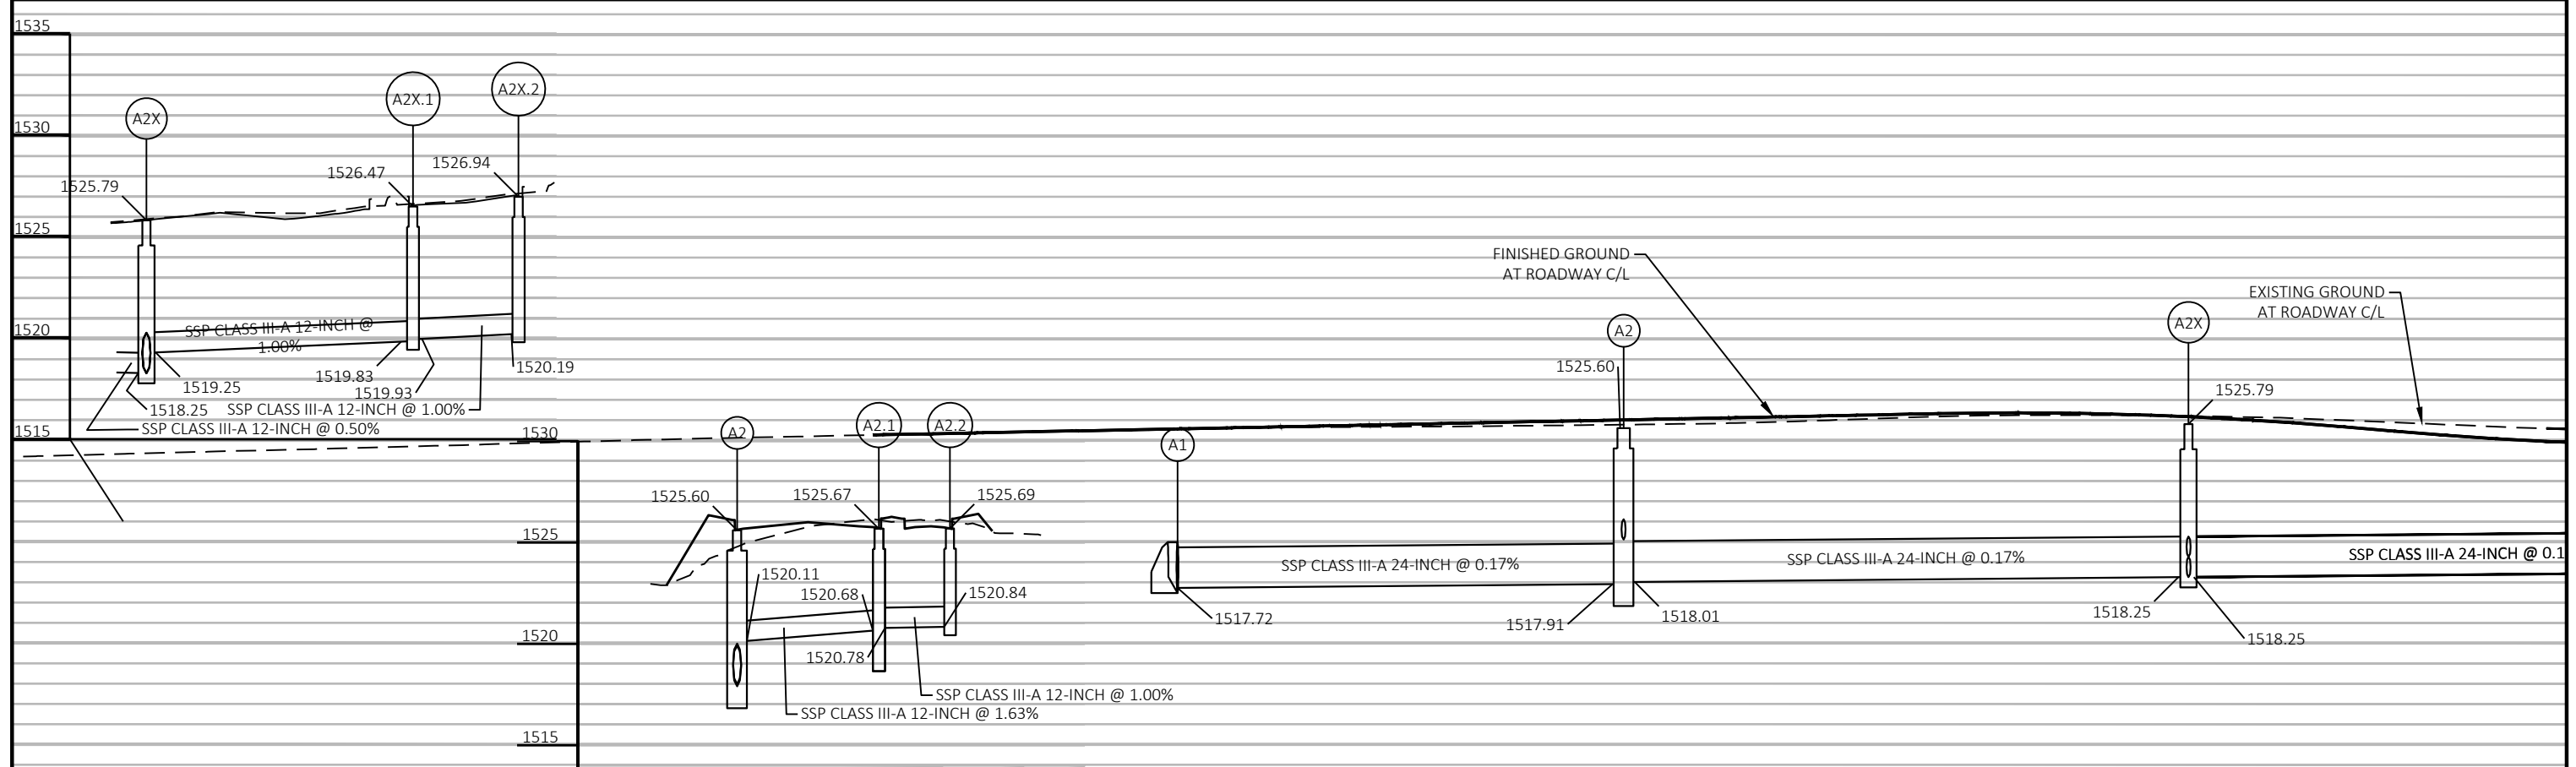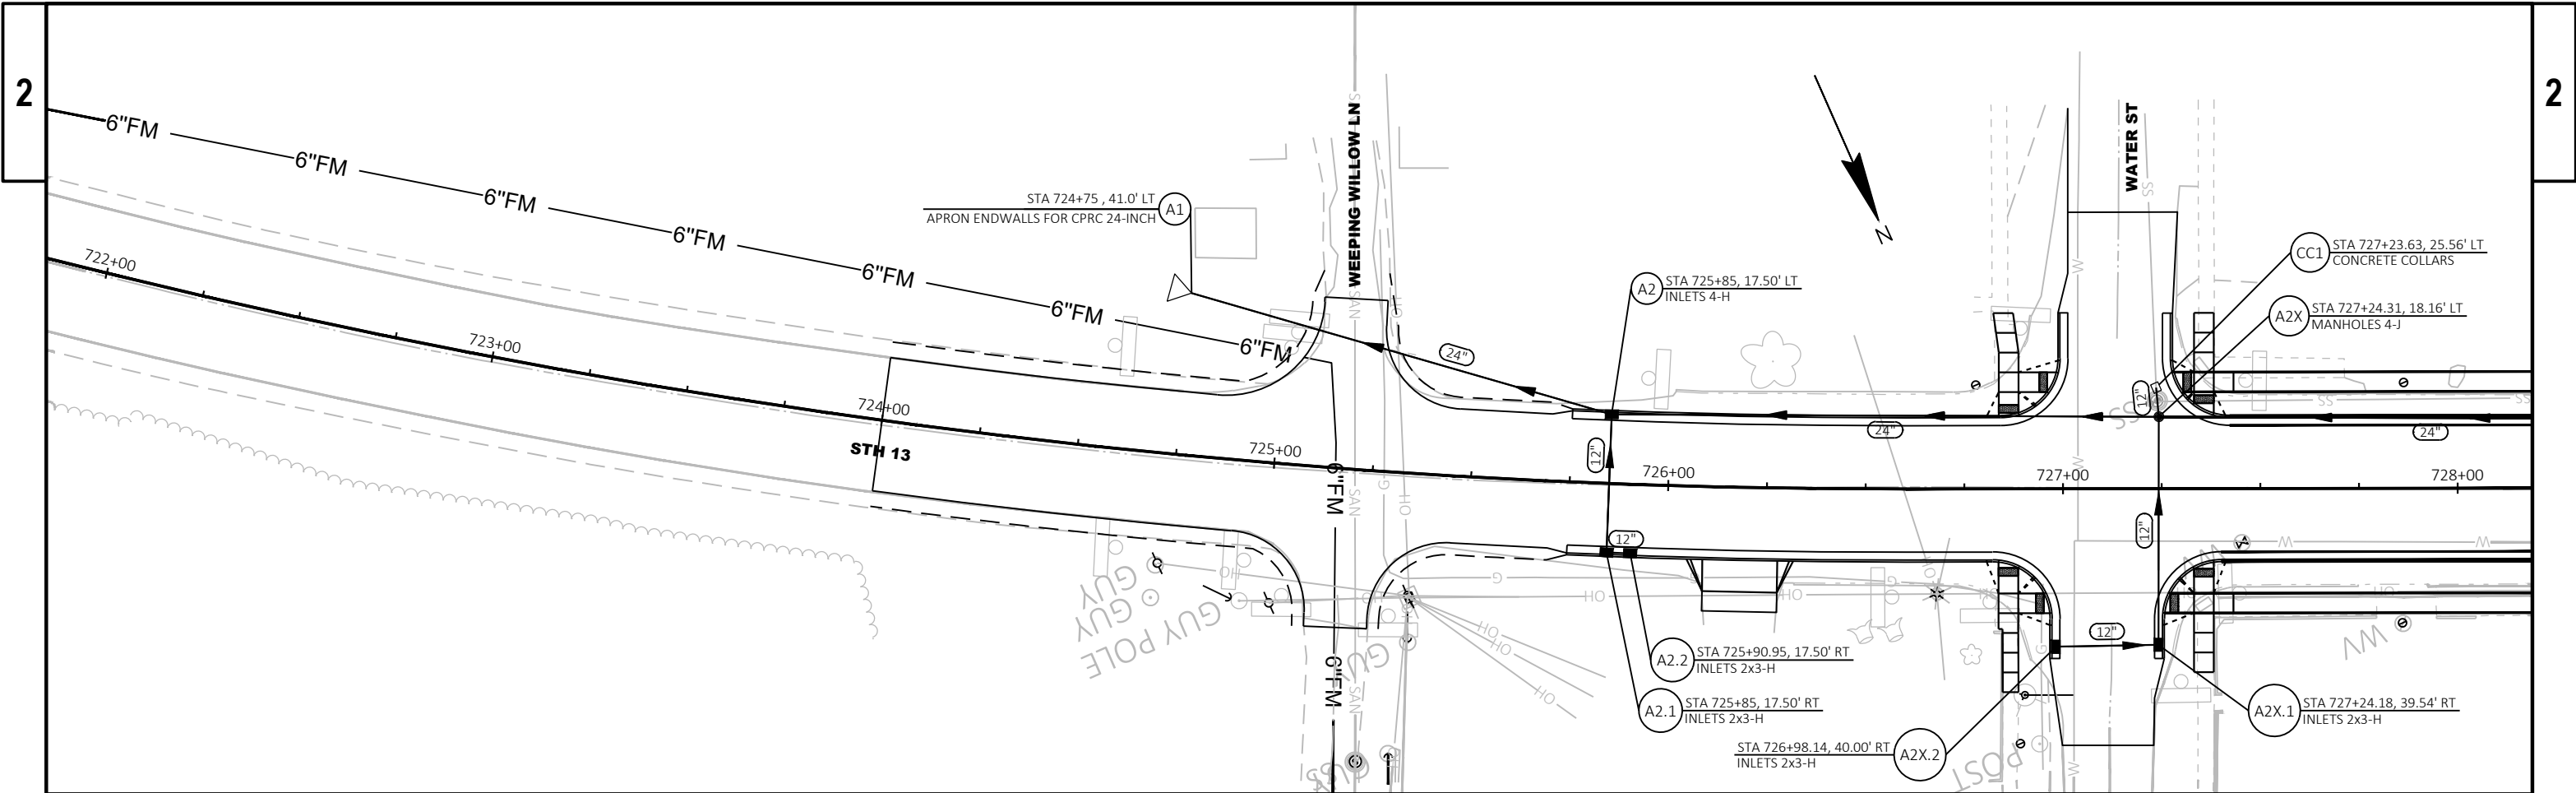



PROJECT NO: 1610-01-78	HWY: STH 13	COUNTY: ASHLAND	STORM SEWER	SHEET 11	E
------------------------	-------------	-----------------	-------------	----------	---

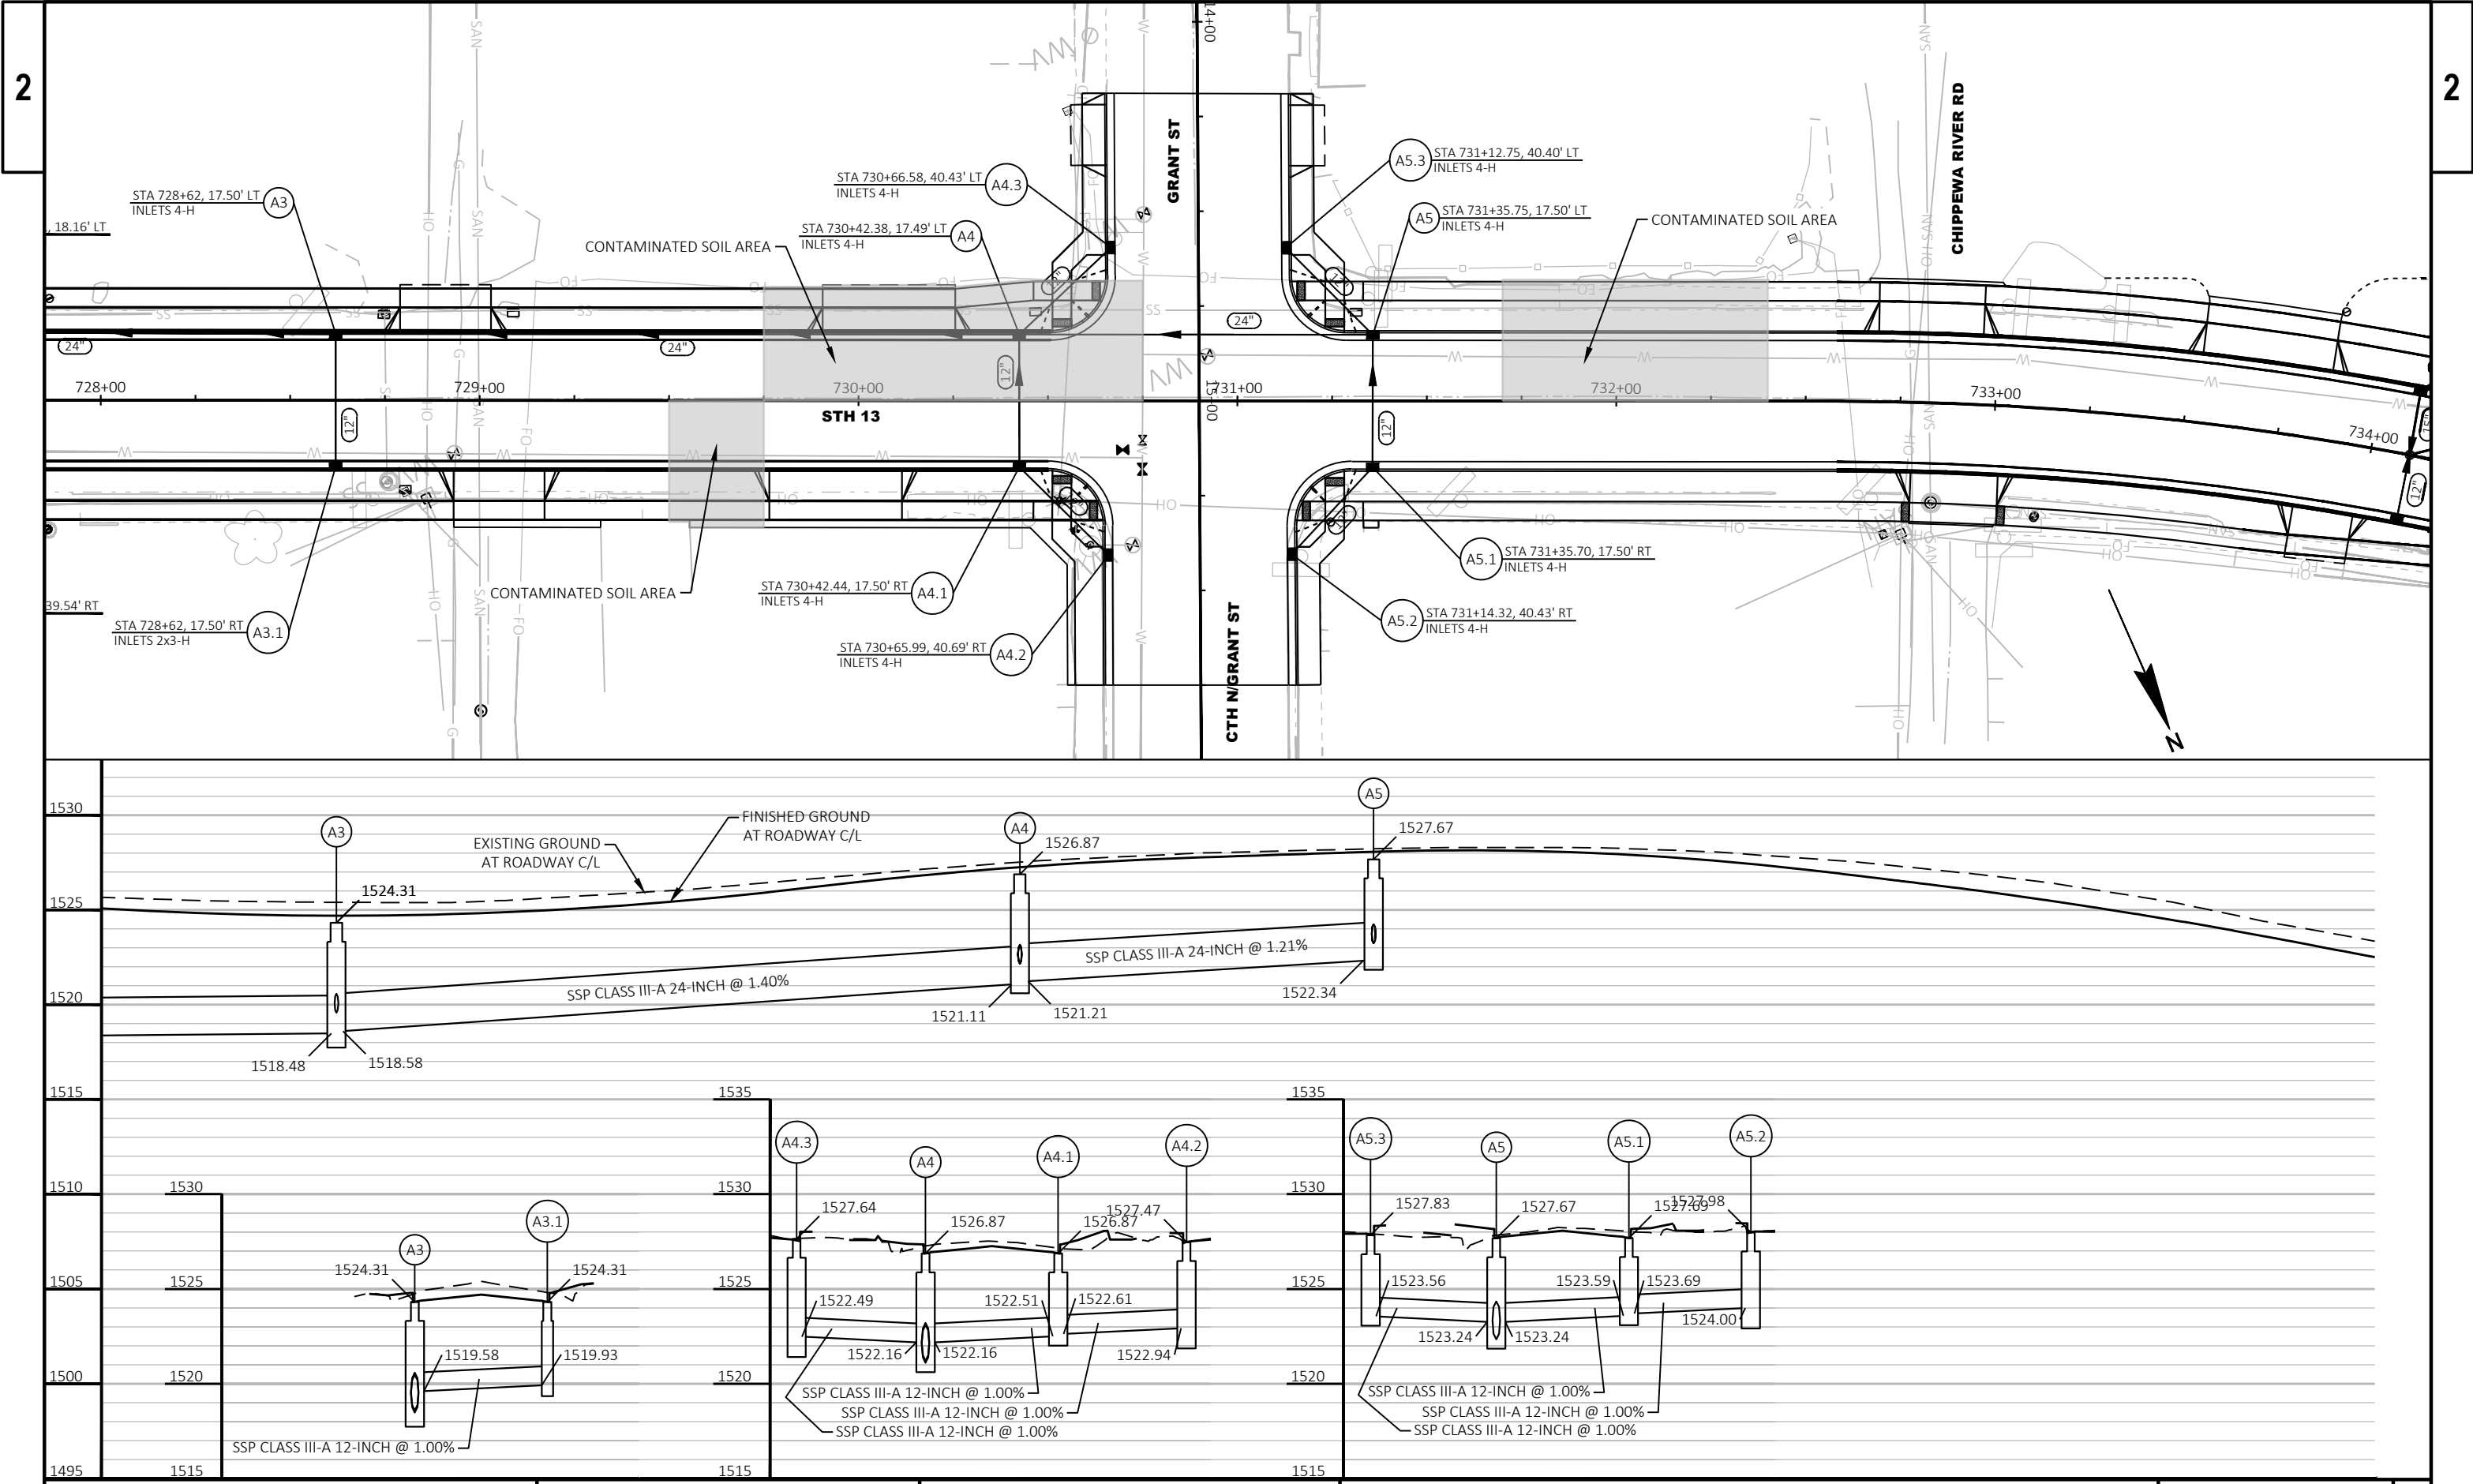

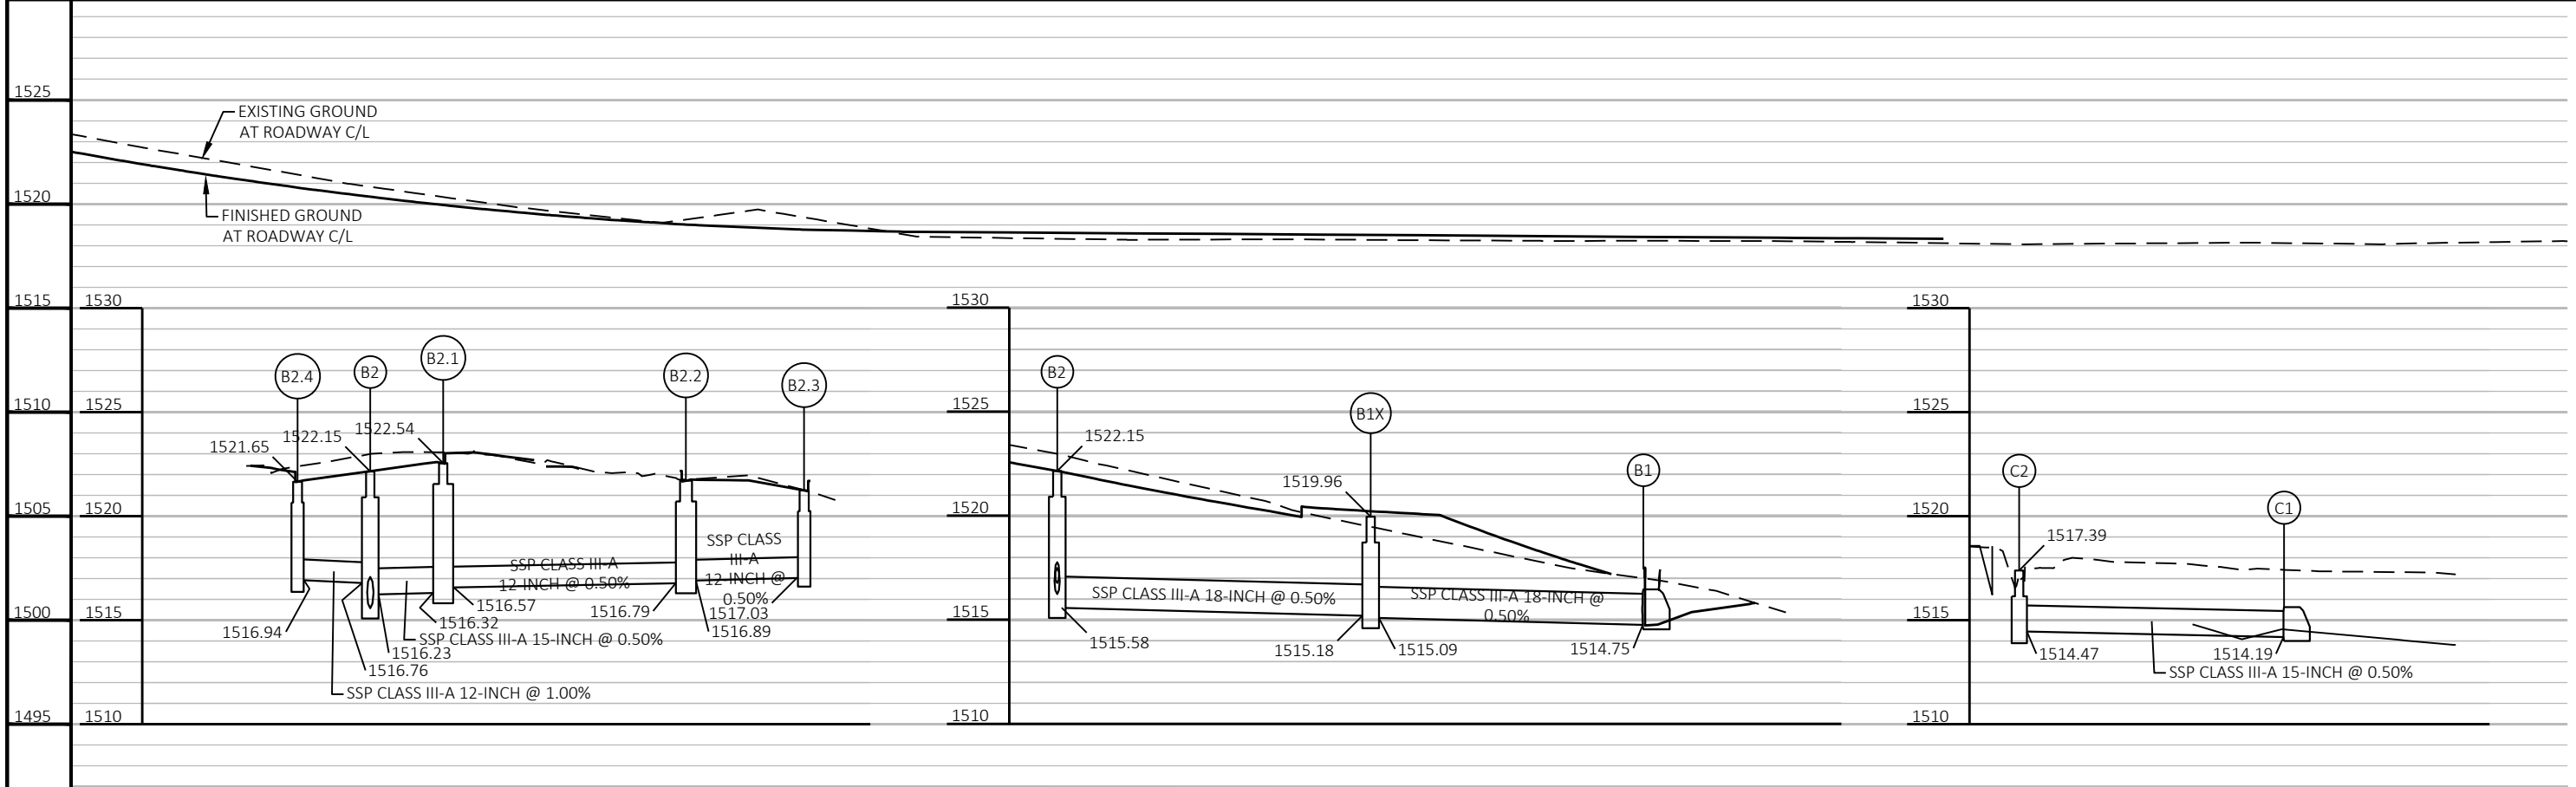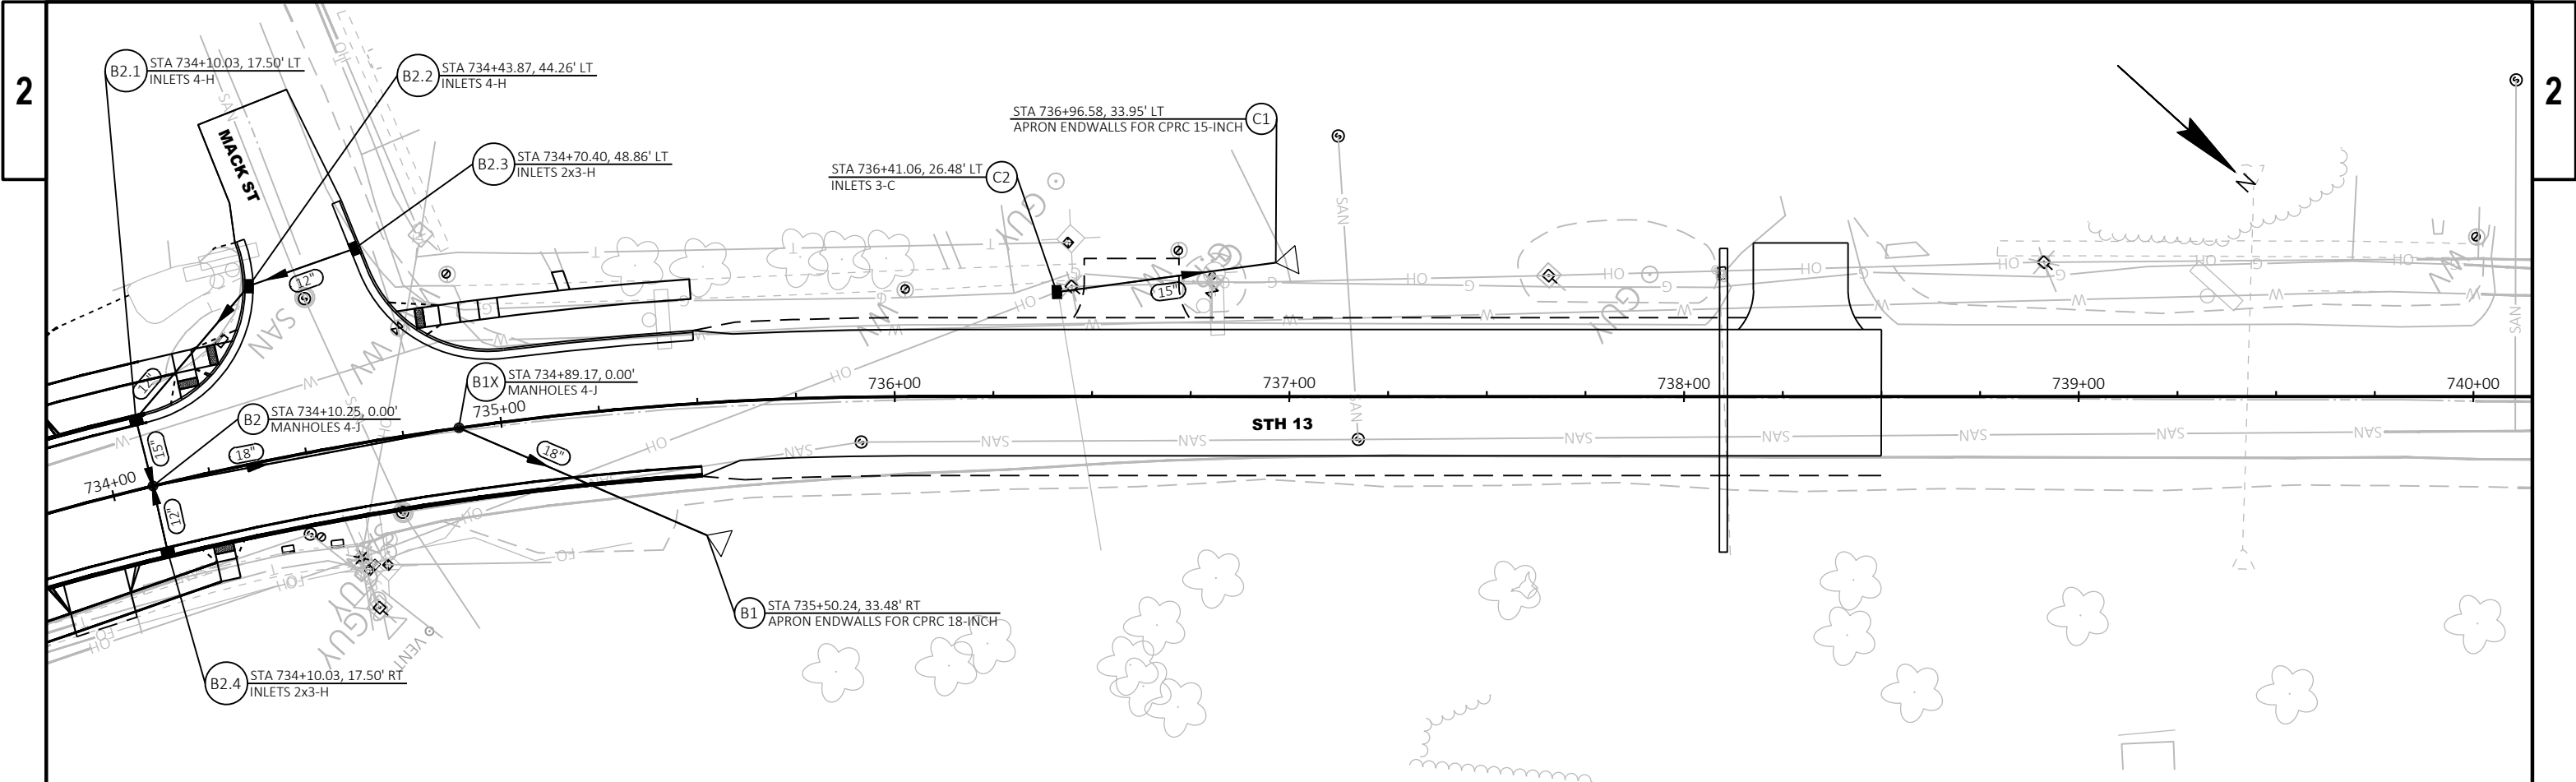

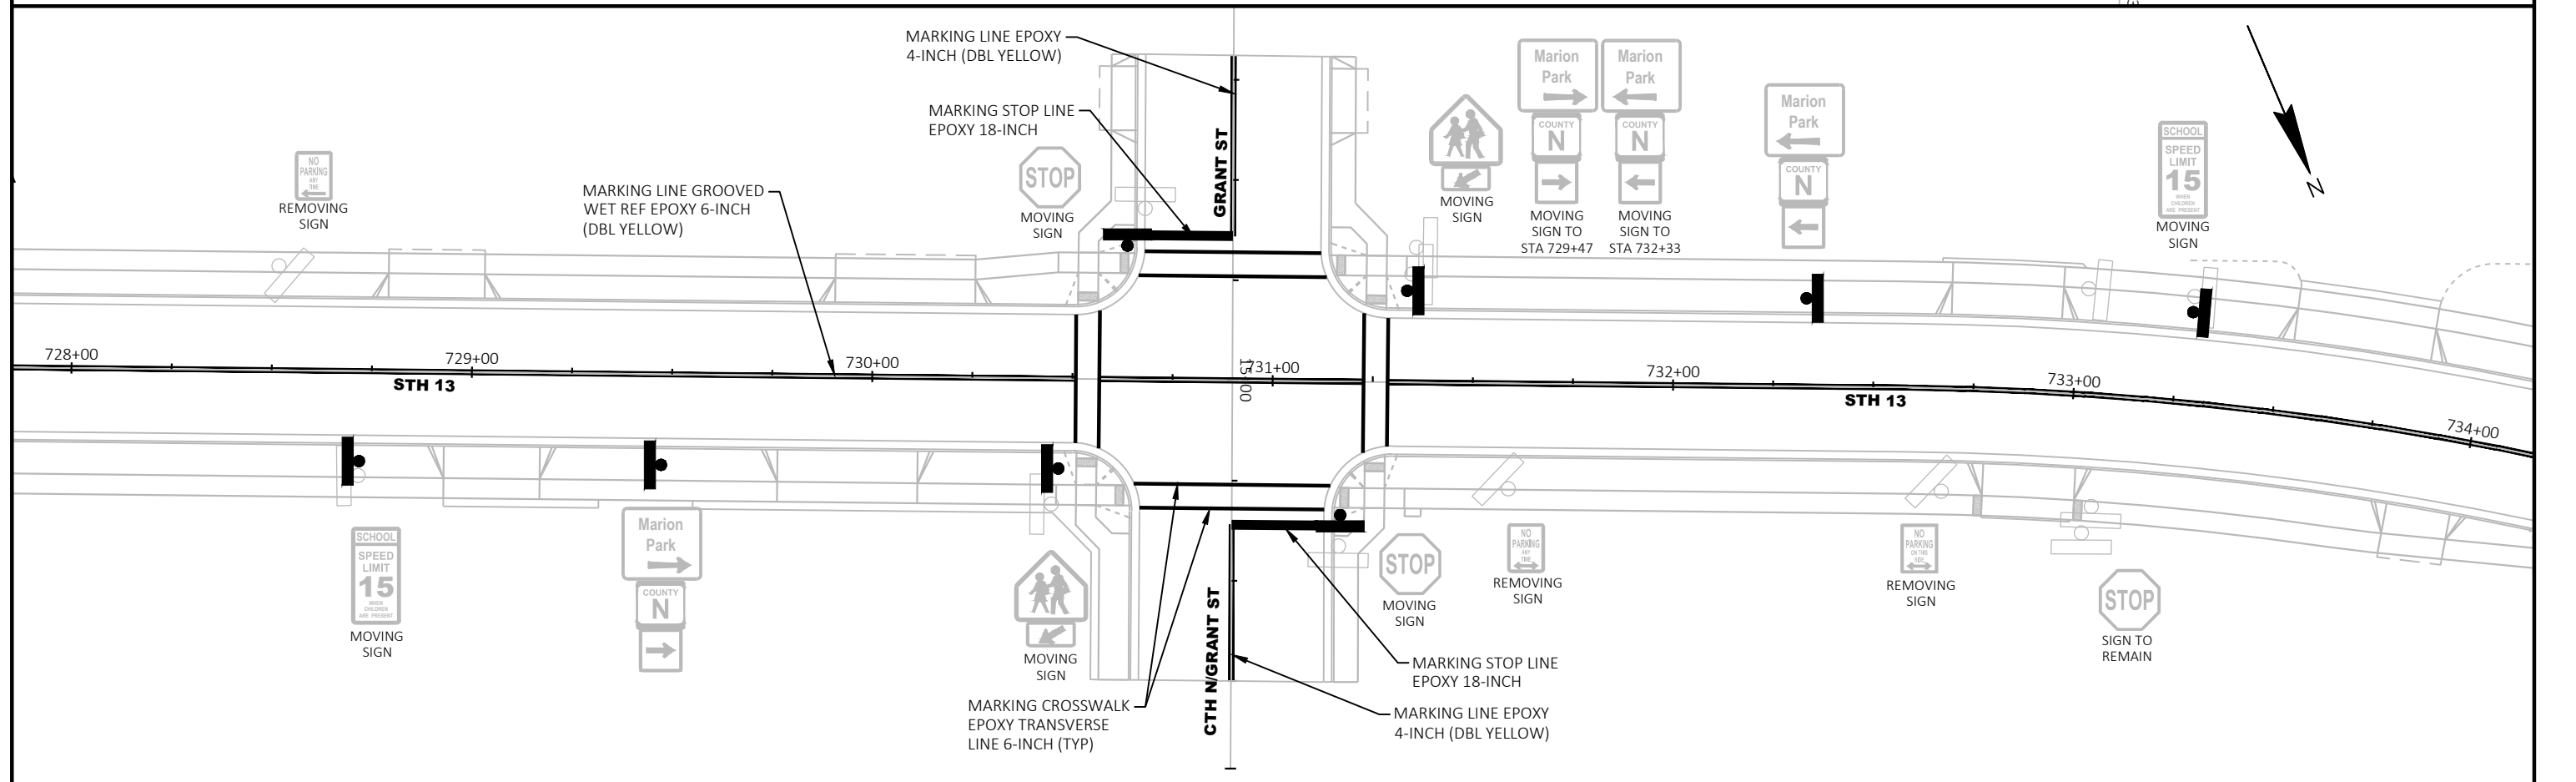

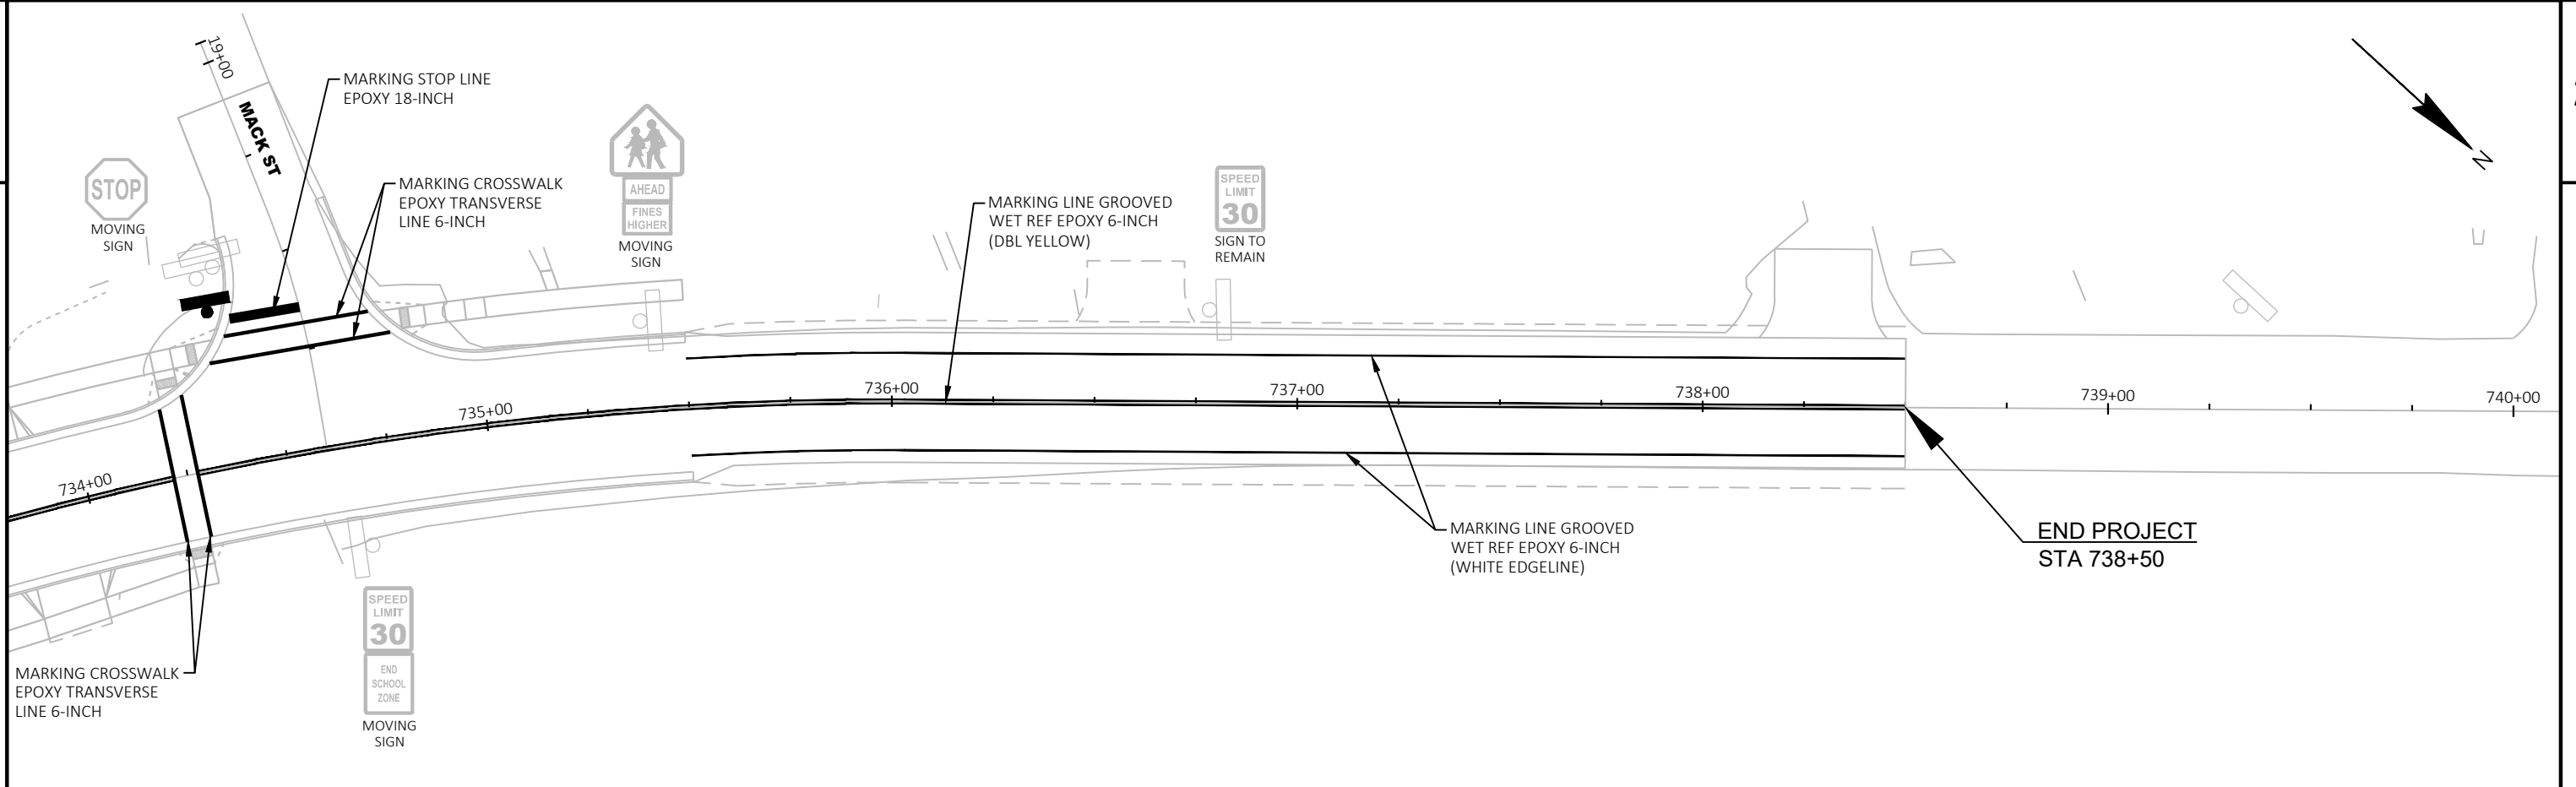


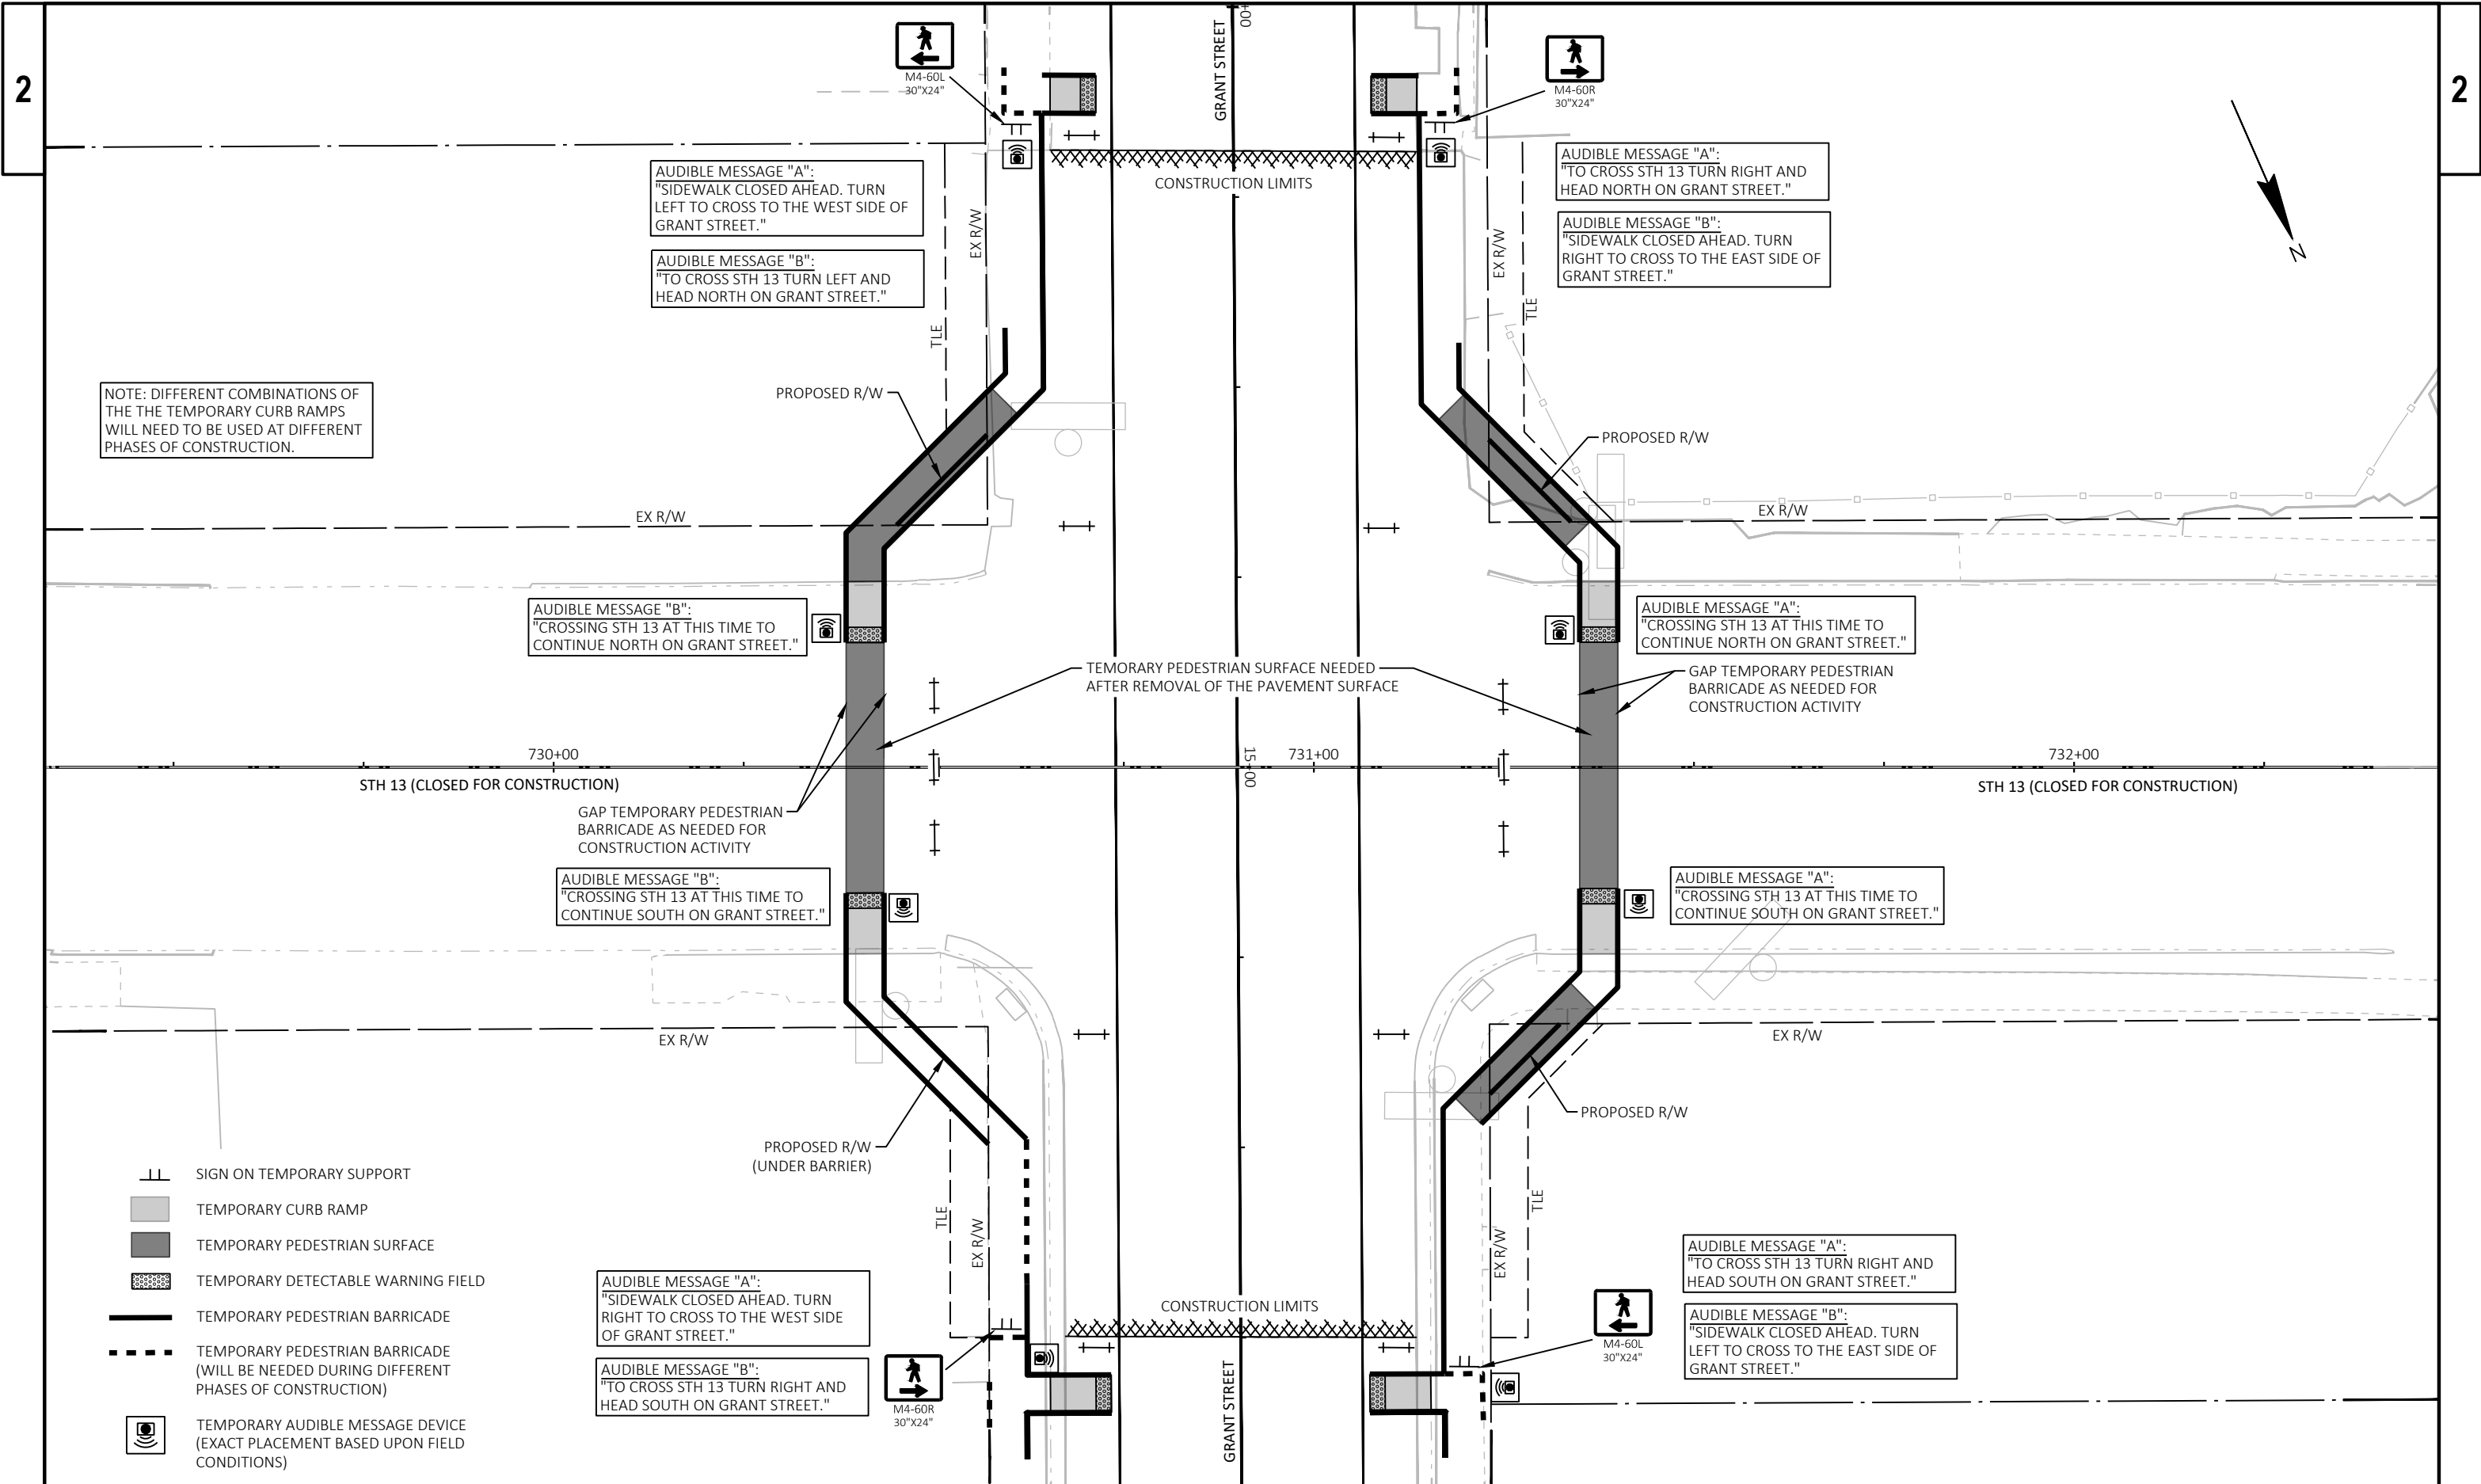

NOTE: DIFFERENT COMBINATIONS OF THE THE TEMPORARY CURB RAMP WILL NEED TO BE USED AT DIFFERENT PHASES OF CONSTRUCTION.

- SIGN ON TEMPORARY SUPPORT
- TEMPORARY CURB RAMP
- TEMPORARY PEDESTRIAN SURFACE
- TEMPORARY DETECTABLE WARNING FIELD
- TEMPORARY PEDESTRIAN BARRICADE
- - - TEMPORARY PEDESTRIAN BARRICADE (WILL BE NEEDED DURING DIFFERENT PHASES OF CONSTRUCTION)
- 📢 TEMPORARY AUDIBLE MESSAGE DEVICE (EXACT PLACEMENT BASED UPON FIELD CONDITIONS)



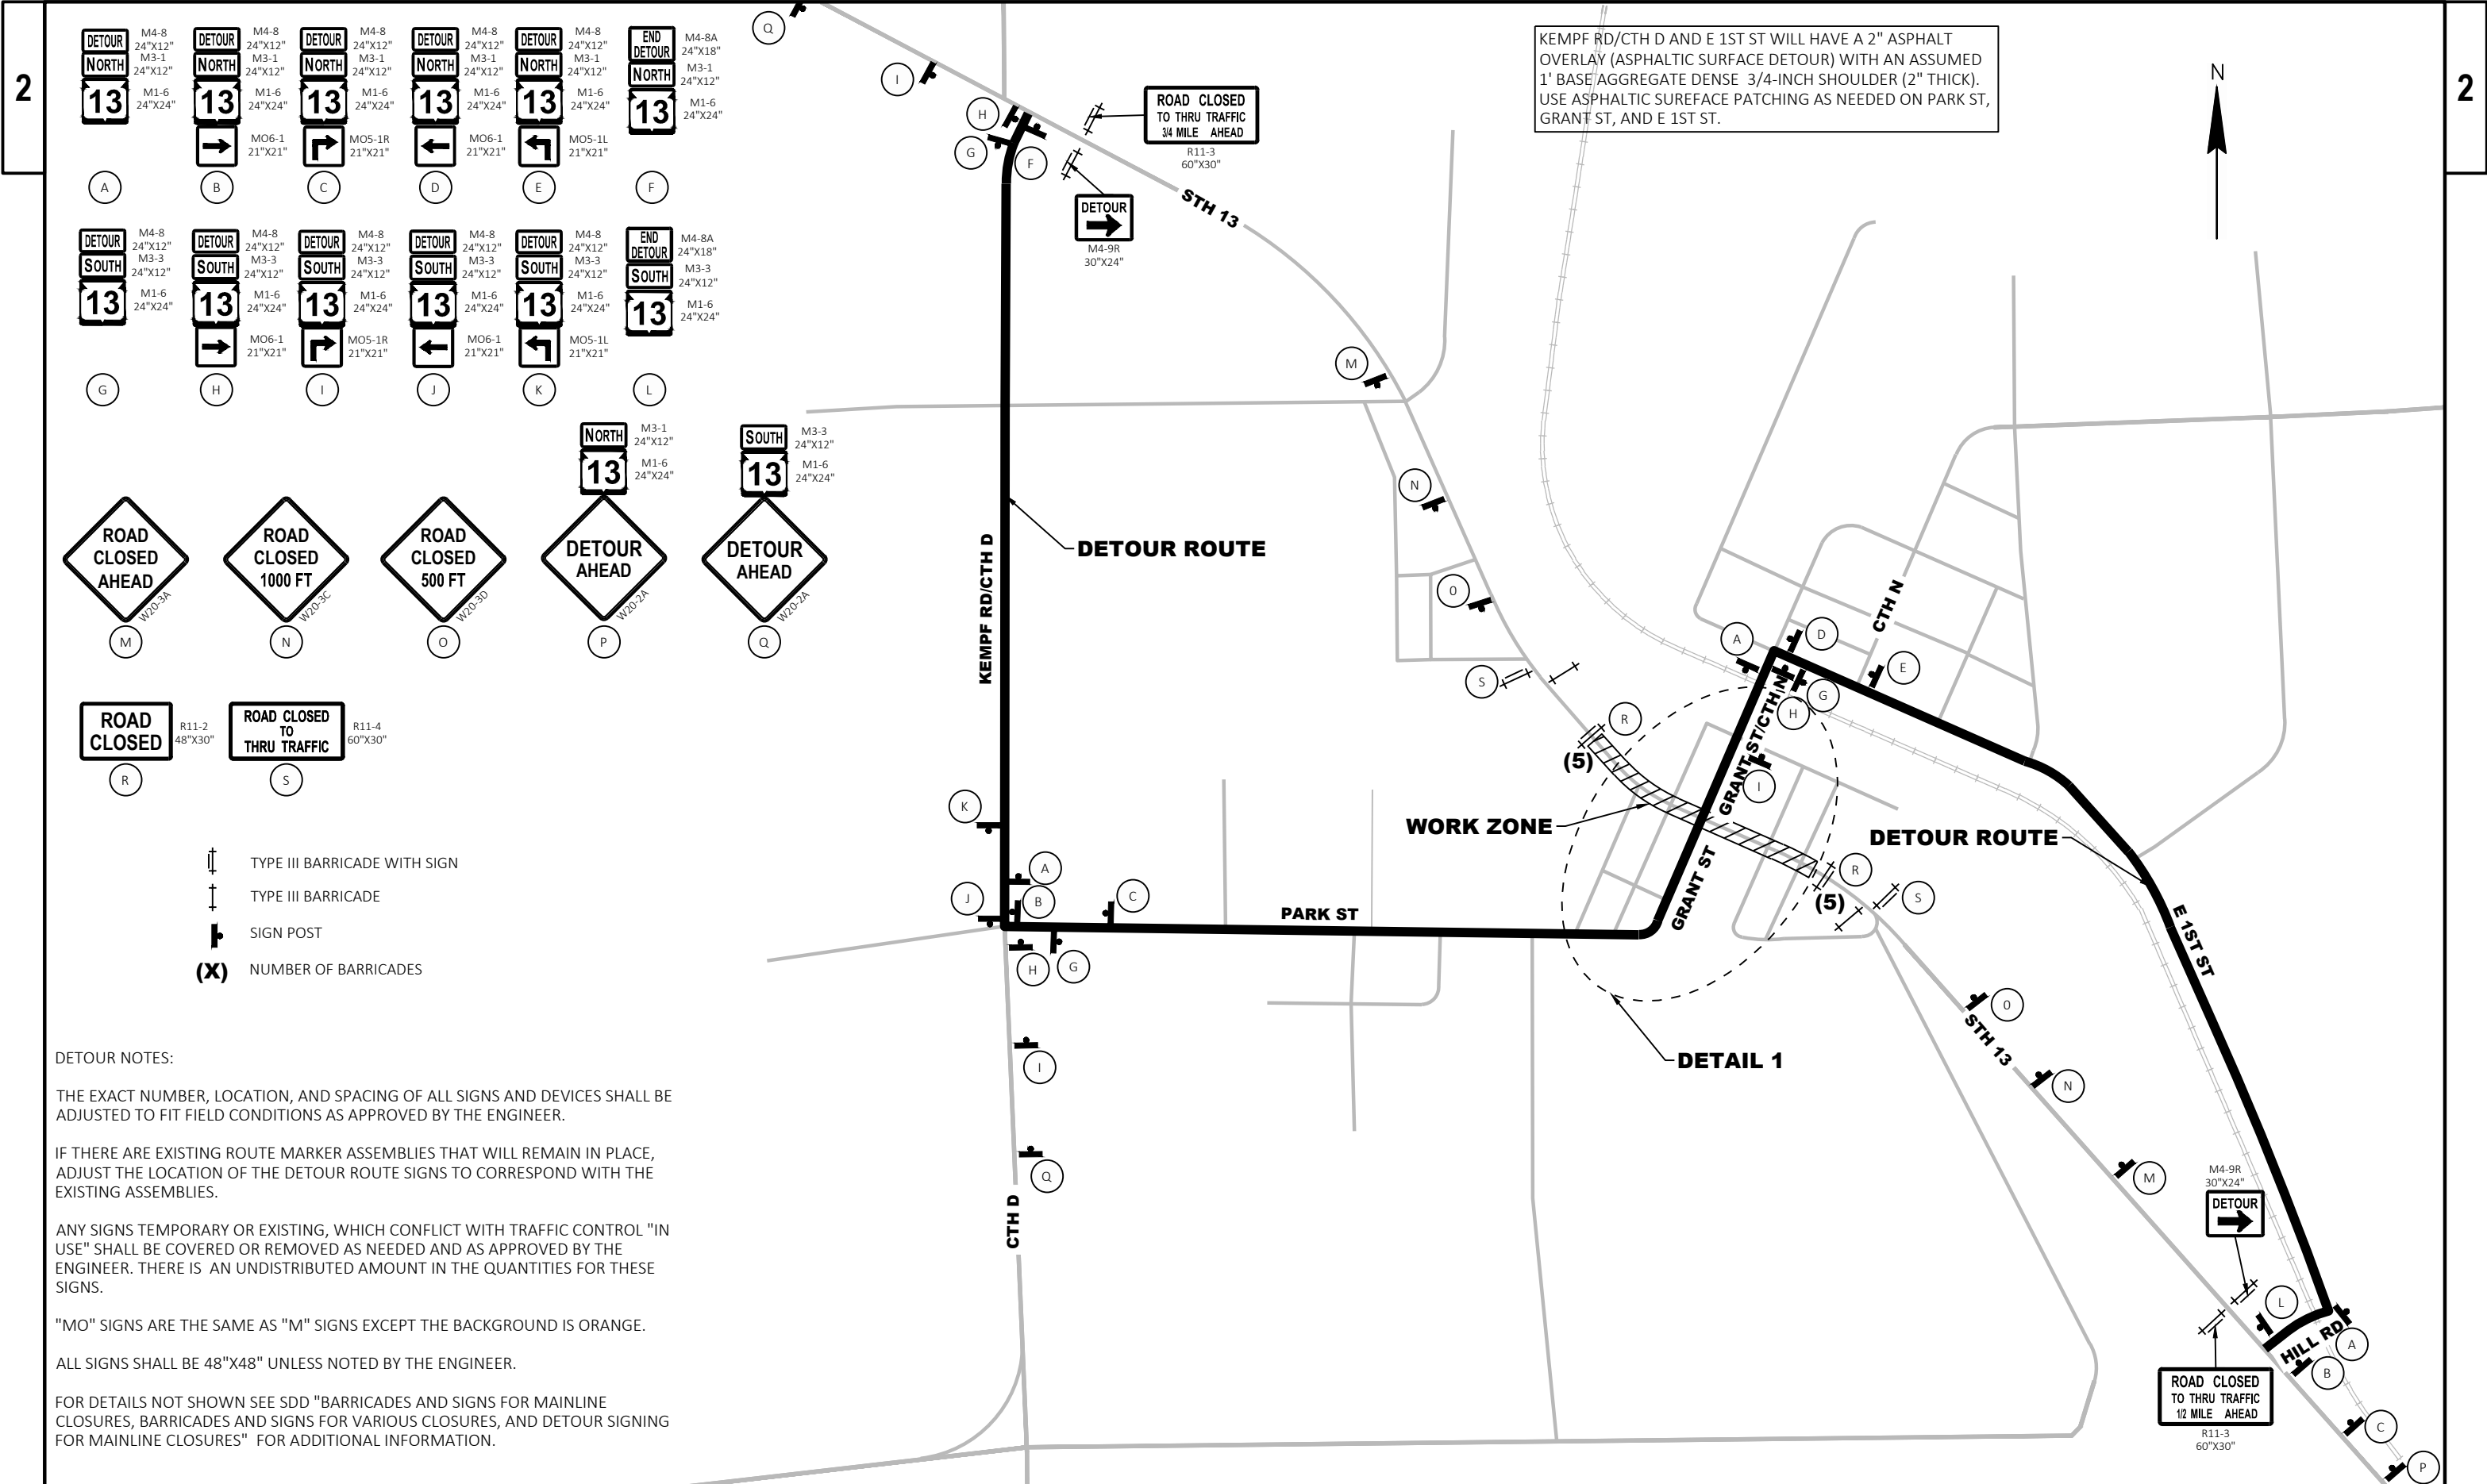

DETOUR NOTES:

THE EXACT NUMBER, LOCATION, AND SPACING OF ALL SIGNS AND DEVICES SHALL BE ADJUSTED TO FIT FIELD CONDITIONS AS APPROVED BY THE ENGINEER.


IF THERE ARE EXISTING ROUTE MARKER ASSEMBLIES THAT WILL REMAIN IN PLACE, ADJUST THE LOCATION OF THE DETOUR ROUTE SIGNS TO CORRESPOND WITH THE EXISTING ASSEMBLIES.

ANY SIGNS TEMPORARY OR EXISTING, WHICH CONFLICT WITH TRAFFIC CONTROL "IN USE" SHALL BE COVERED OR REMOVED AS NEEDED AND AS APPROVED BY THE ENGINEER. THERE IS AN UNDISTRIBUTED AMOUNT IN THE QUANTITIES FOR THESE SIGNS.

"MO" SIGNS ARE THE SAME AS "M" SIGNS EXCEPT THE BACKGROUND IS ORANGE.

ALL SIGNS SHALL BE 48"X48" UNLESS NOTED BY THE ENGINEER.

FOR DETAILS NOT SHOWN SEE SDD "BARRICADES AND SIGNS FOR MAINLINE CLOSURES, BARRICADES AND SIGNS FOR VARIOUS CLOSURES, AND DETOUR SIGNING FOR MAINLINE CLOSURES" FOR ADDITIONAL INFORMATION.

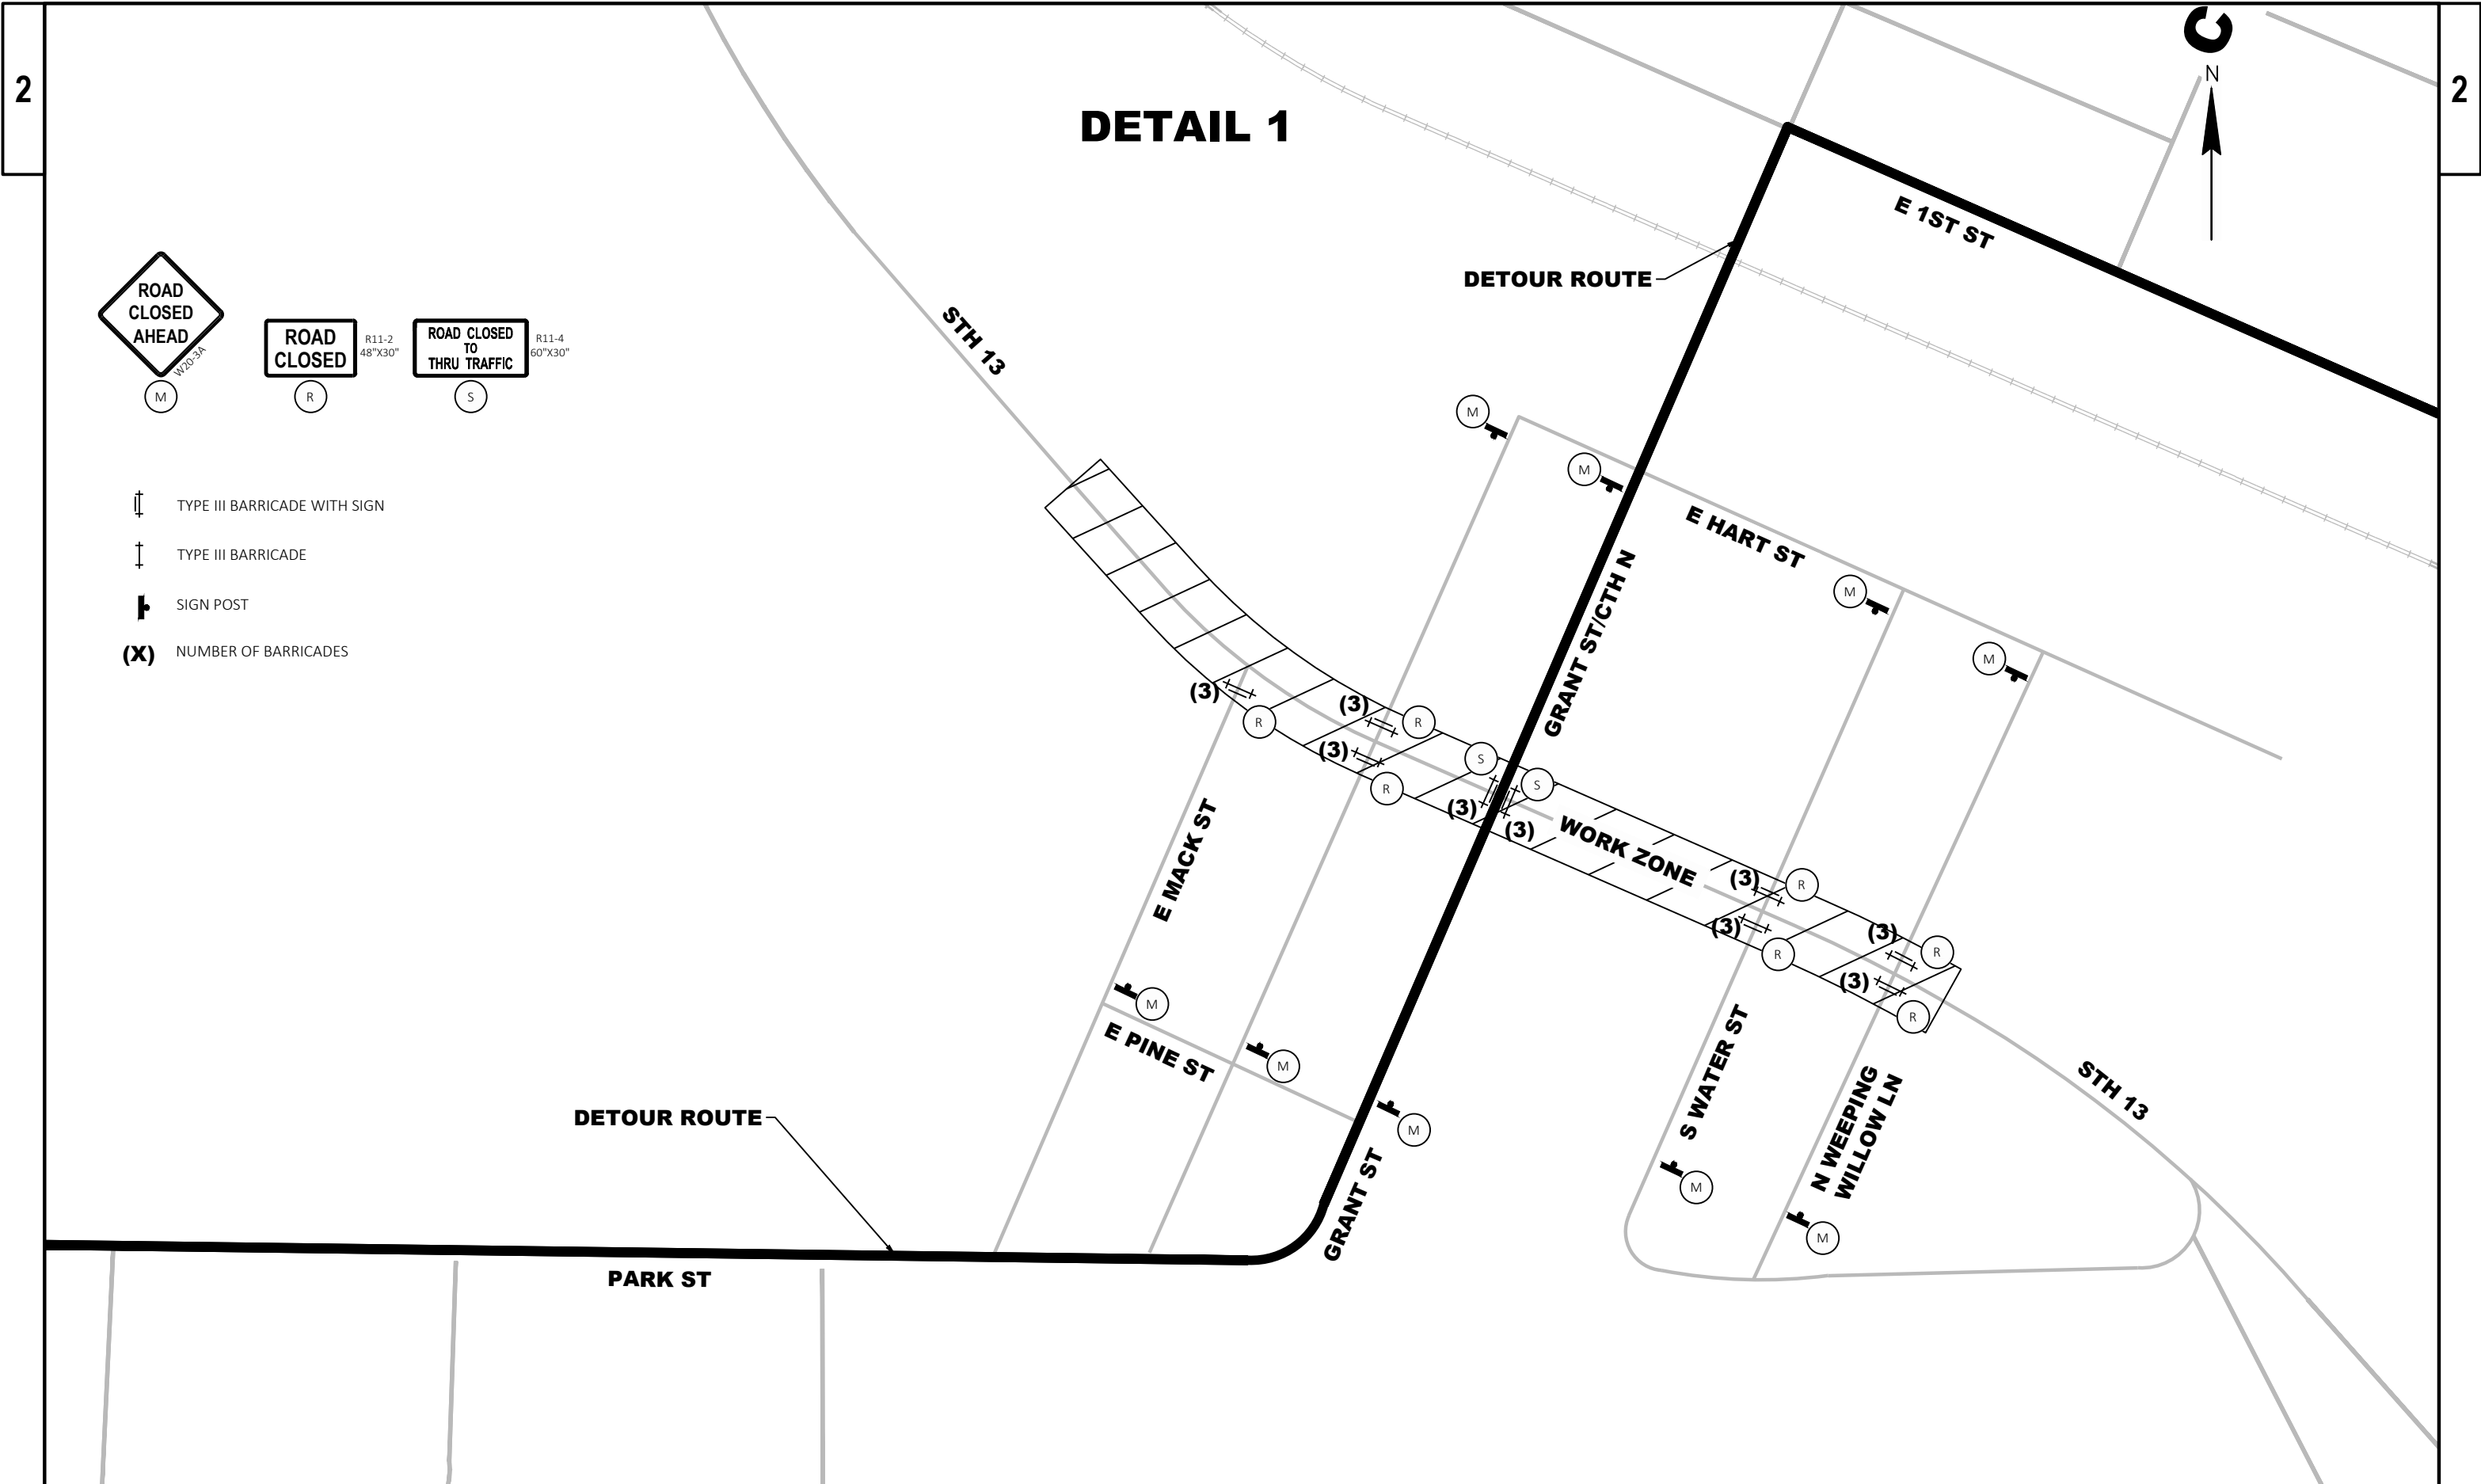

Estimate Of Quantities By Plan Sets

1610-01-78					
Line	Item	Item Description	Unit	Total	Qty
0002	203.0100	Removing Small Pipe Culverts	EACH	2.000	2.000
0004	204.0100	Removing Concrete Pavement	SY	750.000	750.000
0006	204.0110	Removing Asphaltic Surface	SY	76.000	76.000
0012	204.0150	Removing Curb & Gutter	LF	1,629.000	1,629.000
0014	204.0155	Removing Concrete Sidewalk	SY	4,660.000	4,660.000
0016	204.9090.S	Removing (item description) 01. Landscape Retaining Wall	LF	50.000	50.000
0018	205.0100	Excavation Common	CY	6,144.000	6,144.000
0020	205.0501.S	Excavation, Hauling, and Disposal of Petroleum Contaminated Soil	TON	90.000	90.000
0022	209.1500	Backfill Granular Grade 1	TON	5,005.000	5,005.000
0028	213.0100	Finishing Roadway (project) 01. 1610-01-78	EACH	1.000	1.000
0032	305.0110	Base Aggregate Dense 3/4-Inch	TON	410.000	410.000
0034	305.0120	Base Aggregate Dense 1 1/4-Inch	TON	5,255.000	5,255.000
0038	455.0605	Tack Coat	GAL	1,879.000	1,879.000
0044	460.2000	Incentive Density HMA Pavement	DOL	3,240.000	3,240.000
0054	460.6244	HMA Pavement 4 MT 58-34 S	TON	1,470.000	1,470.000
0056	460.6644	HMA Pavement 4 MT 58-34 V	TON	735.000	735.000
0060	465.0105	Asphaltic Surface	TON	25.000	25.000
0062	465.0110	Asphaltic Surface Patching	TON	74.000	74.000
0064	465.0115	Asphaltic Surface Detours	TON	2,731.000	2,731.000
0066	465.0120	Asphaltic Surface Driveways and Field Entrances	TON	13.000	13.000
0072	520.1024	Apron Endwalls for Culvert Pipe 24-Inch	EACH	2.000	2.000
0074	520.3424	Culvert Pipe Class III-A Non-metal 24-Inch	LF	82.000	82.000
0076	520.8000	Concrete Collars for Pipe	EACH	1.000	1.000
0078	522.1015	Apron Endwalls for Culvert Pipe Reinforced Concrete 15-Inch	EACH	1.000	1.000
0080	522.1018	Apron Endwalls for Culvert Pipe Reinforced Concrete 18-Inch	EACH	1.000	1.000
0082	522.1024	Apron Endwalls for Culvert Pipe Reinforced Concrete 24-Inch	EACH	1.000	1.000
0084	601.0411	Concrete Curb & Gutter 30-Inch Type D	LF	2,114.000	2,114.000
0086	602.0405	Concrete Sidewalk 4-Inch	SF	7,752.000	7,752.000
0088	602.0505	Curb Ramp Detectable Warning Field Yellow	SF	220.000	220.000
0090	602.0810	Concrete Driveway 6-Inch	SY	344.000	344.000
0092	602.0820	Concrete Driveway 8-Inch	SY	37.000	37.000
0094	606.0100	Riprap Light	CY	19.000	19.000
0096	608.3012	Storm Sewer Pipe Class III-A 12-Inch	LF	454.000	454.000
0098	608.3015	Storm Sewer Pipe Class III-A 15-Inch	LF	74.000	74.000
0100	608.3018	Storm Sewer Pipe Class III-A 18-Inch	LF	148.000	148.000
0102	608.3024	Storm Sewer Pipe Class III-A 24-Inch	LF	661.000	661.000
0104	611.0530	Manhole Covers Type J	EACH	3.000	3.000
0106	611.0612	Inlet Covers Type C	EACH	1.000	1.000
0108	611.0624	Inlet Covers Type H	EACH	19.000	19.000
0110	611.2004	Manholes 4-FT Diameter	EACH	3.000	3.000
0112	611.3003	Inlets 3-FT Diameter	EACH	1.000	1.000
0114	611.3004	Inlets 4-FT Diameter	EACH	12.000	12.000
0116	611.3230	Inlets 2x3-FT	EACH	7.000	7.000
0118	618.0100	Maintenance and Repair of Haul Roads (project) 01. 1610-01-78	EACH	1.000	1.000
0122	619.1000	Mobilization	EACH	0.430	0.430
0124	624.0100	Water	MGAL	120.000	120.000
0126	625.0100	Topsoil	SY	4,035.000	4,035.000
0128	627.0200	Mulching	SY	2,605.000	2,605.000
0130	628.1504	Silt Fence	LF	950.000	950.000

Estimate Of Quantities By Plan Sets

1610-01-78

Line	Item	Item Description	Unit	Total	Qty
0132	628.1520	Silt Fence Maintenance	LF	950.000	950.000
0134	628.1905	Mobilizations Erosion Control	EACH	3.000	3.000
0136	628.1910	Mobilizations Emergency Erosion Control	EACH	2.000	2.000
0138	628.2006	Erosion Mat Urban Class I Type A	SY	1,430.000	1,430.000
0140	628.7005	Inlet Protection Type A	EACH	26.000	26.000
0142	628.7015	Inlet Protection Type C	EACH	23.000	23.000
0144	628.7504	Temporary Ditch Checks	LF	28.000	28.000
0146	628.7555	Culvert Pipe Checks	EACH	6.000	6.000
0148	629.0210	Fertilizer Type B	CWT	3.000	3.000
0150	630.0120	Seeding Mixture No. 20	LB	105.000	105.000
0152	630.0140	Seeding Mixture No. 40	LB	11.000	11.000
0154	630.0200	Seeding Temporary	LB	65.000	65.000
0156	630.0500	Seed Water	MGAL	90.000	90.000
0158	634.0618	Posts Wood 4x6-Inch x 18-FT	EACH	1.000	1.000
0160	638.2102	Moving Signs Type II	EACH	22.000	22.000
0162	638.2602	Removing Signs Type II	EACH	3.000	3.000
0164	638.3000	Removing Small Sign Supports	EACH	3.000	3.000
0166	638.4000	Moving Small Sign Supports	EACH	21.000	21.000
0170	643.0300	Traffic Control Drums	DAY	4,875.000	4,875.000
0172	643.0420	Traffic Control Barricades Type III	DAY	7,315.000	7,315.000
0174	643.0705	Traffic Control Warning Lights Type A	DAY	10,725.000	10,725.000
0176	643.0900	Traffic Control Signs	DAY	7,750.000	7,750.000
0178	643.0920	Traffic Control Covering Signs Type II	EACH	5.000	5.000
0180	643.1050	Traffic Control Signs PCMS	DAY	14.000	14.000
0182	643.3165	Temporary Marking Line Paint 6-Inch	LF	46,106.000	46,106.000
0184	643.5000	Traffic Control	EACH	0.450	0.450
0186	644.1440	Temporary Pedestrian Surface Matting	SF	885.000	885.000
0188	644.1601	Temporary Pedestrian Curb Ramp	DAY	105.000	105.000
0190	644.1605	Temporary Pedestrian Detectable Warning Field	SF	75.000	75.000
0192	644.1810	Temporary Pedestrian Barricade	LF	1,175.000	1,175.000
0194	644.1900.S	Temporary Audible Message Devices	DAY	140.000	140.000
0196	645.0130	Geotextile Type R	SY	77.000	77.000
0198	646.1020	Marking Line Epoxy 4-Inch	LF	170.000	170.000
0200	646.2040	Marking Line Grooved Wet Ref Epoxy 6-Inch	LF	3,794.000	3,794.000
0206	646.6120	Marking Stop Line Epoxy 18-Inch	LF	87.000	87.000
0208	646.7420	Marking Crosswalk Epoxy Transverse Line 6-Inch	LF	711.000	711.000
0210	650.4000	Construction Staking Storm Sewer	EACH	26.000	26.000
0212	650.4500	Construction Staking Subgrade	LF	1,737.000	1,737.000
0214	650.5000	Construction Staking Base	LF	1,737.000	1,737.000
0216	650.5500	Construction Staking Curb Gutter and Curb & Gutter	LF	2,114.000	2,114.000
0218	650.6000	Construction Staking Pipe Culverts	EACH	1.000	1.000
0222	650.9000	Construction Staking Curb Ramps	EACH	20.000	20.000
0224	650.9500	Construction Staking Sidewalk (project) 01. 1610-01-78	EACH	1.000	1.000
0226	650.9911	Construction Staking Supplemental Control (project) 01. 1610-01-78	EACH	1.000	1.000
0230	650.9920	Construction Staking Slope Stakes	LF	1,737.000	1,737.000
0232	690.0150	Sawing Asphalt	LF	706.000	706.000
0234	690.0250	Sawing Concrete	LF	46.000	46.000
0238	ASP.1T0A	On-the-Job Training Apprentice at \$5.00/HR	HRS	1,500.000	1,500.000
0240	ASP.1T0G	On-the-Job Training Graduate at \$5.00/HR	HRS	1,370.000	1,370.000

Estimate Of Quantities By Plan Sets

1610-01-78

3

REMOVING SMALL PIPE CULVERTS

203.0100 REMOVING SMALL PIPE CULVERTS			
STATION	LOCATION	EACH	SIZE/MATERIAL
4+68	WEEPING WILLOW LN	1	52'x24" CMCP
738+10	STH 13	1	71'x24" RCCP
TOTAL 0010		2	

REMOVING ASPHALTIC SURFACE

204.0110 REMOVING ASPHALTIC SURFACE			
STATION	TO	STATION	LOCATION
733+26	-	734+43	GAS STATION LOT
TOTAL 0010		76	

REMOVING CONCRETE PAVEMENT

204.0100 REMOVING CONCRETE PAVEMENT			
STATION	TO	STATION	LOCATION
735+20	-	738+50	STH 13
TOTAL 0010		750	

REMOVING LANDSCAPE RETAINING WALL

204.9090.S.01 REMOVING (ITEM DESCRIPTION) (01. REMOVING LANDSCAPE RETAINING WALL)			
STATION	TO	STATION	LOCATION
727+40	-	727+80	RT
727+95	-	728+05	RT
TOTAL 0010		50	

REMOVING CURB & GUTTER AND CONCRETE SIDEWALK

204.0150 REMOVING CURB & GUTTER				204.0155 REMOVING CONCRETE SIDEWALK	
CATEGORY	STATION	TO	STATION	LOCATION	LF
0010	726+01	-	726+92	LT	102
	726+32	-	726+92	RT	71
	11+56	-	11+70	WATER, RT	--
	12+30	-	12+54	WATER, RT	--
	11+55	-	727+53	LT	--
	12+48	-	728+10	RT	--
	727+28	-	15+75	RT	392
	727+29	-	730+56	LT	341
	728+93	-	729+43	RT	275
	730+13	-	15+75	RT	--
	15+75	-	731+33	RT	--
	15+75	-	734+59	RT	383
	731+23	-	734+43	LT	340
	731+85	-	732+64	LT	--
	733+82	-	734+56	RT	--
	734+33	-	734+42	LT	--
	734+93	-	735+50	LT	--
	TOTAL 0010		1,629	3,078	
0020	728+10	-	728+93	RT	--
	731+33	-	732+78	RT	--
	733+02	-	733+82	RT	--
	TOTAL 0020		0	1,492	
0030	727+53	-	727+71	LT	--
	TOTAL 0030		0	90	
PROJECT TOTAL		1,629	4,660		

DIVISION	FROM/TO STATION	205.0100 EXCAVATION COMMON (1)	UNEXPANDED FILL	EXPANDED FILL (13)	MASS ORDINATE +/- (14)	WASTE
		CUT (2)		FACTOR 1.30		
DIVISION 1						
STH 13	724+00.00/738+50.00	6,144	422	549	5,595	
DIVISION 1 SUBTOTAL		6,144	422	549	5,595	5,595
GRAND TOTAL		6,144	422	549	5,595	5,595
TOTAL COMMON EXC		6,144				

NOTES:
(1) COMMON EXCAVATION IS THE SUM OF THE CUT COLUMN. ITEM NUMBER 205.0100
(2) SALVAGED/UNSUABLE PAVEMENT MATERIAL IS INCLUDED IN CUT.
(13) EXPANDED FILL FACTOR = 1.30
EXPANDED FILL = (UNEXPANDED FILL) * FILL FACTOR
(14) THE MASS ORDINATE + OR - QTY CALCULATED FOR THE DIVISION. PLUS QUANTITY INDICATES AN EXCESS OF MATERIAL WITHIN THE DIVISION. MINUS INDICATES A SHORTAGE OF MATERIAL WITHIN THE DIVISION.

EXCAVATION, HAULING, AND DISPOSAL OF PETROLEUM CONTAMINATED SOIL & BACKFILL GRANULAR GRADE 1

				205.0501.S EXCAVATION, HAULING, AND DISPOSAL OF PETROLEUM CONTAMINATED SOIL		209.1500 BACKFILL GRANULAR GRADE 1	REMARKS
STATION	TO	STATION	LOCATION	TON	TON	TON	
729+75	-	730+75	LT	90	90		STORM SEWER INSTALLATION AREA
TOTAL 0010		90	90				
PROJECT TOTAL		90	5,005				

* QUANTITY LOCATED ELSEWHERE IN THE PLAN

ALL ITEMS ON THIS SHEET
ARE CATEGORY 0010
UNLESS OTHERWISE NOTED

3

BASE AGGREGATE DENSE & BACKFILL GRANULAR

					*		
					209.1500 BACKFILL GRANULAR GRADE 1 TON	305.0110 BASE AGGREGATE DENSE 3/4-INCH TON	305.0120 BASE AGGREGATE DENSE 1 1/4-INCH TON
CATEGORY	STATION	TO	STATION	LOCATION			
0010	724+00	-	738+50	STH 13	4,915	160	4,700
	724+00	-	738+50	DRIVEWAYS	--	--	155
	11+56	-	11+81	WATER ST, RT	--	--	10
	12+21	-	12+54	WATER ST, RT	--	--	10
	727+27	-	728+10	RT, SIDEWALK	--	--	28
	727+31	-	727+53	LT, SIDEWALK	--	--	11
	728+93	-	730+63	RT, SIDEWALK	--	--	47
	730+26	-	730+64	LT, SIDEWALK	--	--	23
	731+17	-	731+33	RT, SIDEWALK	--	--	20
	731+16	-	732+69	LT, SIDEWALK	--	--	53
	733+98	-	734+27	RT, SIDEWALK	--	--	9
	734+17	-	734+33	LT, SIDEWALK	--	--	9
	734+82	-	735+50	LT, SIDEWALK	--	--	20
				DETOUR ROUTE	--	250	--
				TOTAL 0010	4,915	410	5,095
0020	728+10	-	728+93	RT, SIDEWALK	--	--	22
	731+33	-	733+82	RT, SIDEWALK	--	--	58
				TOTAL 0020	0	0	80
0030	727+53	-	729+91	LT, SIDEWALK	--	--	56
	732+96	-	734+17	LT, SIDEWALK	--	--	24
				TOTAL 0030	0	0	80
			PROJECT TOTAL	5,005	410	5,255	

* QUANTITY LOCATED ELSEWHERE IN THE PLAN

CULVERT PIPE CLASS III-A NON-METAL 24-INCH

		520.1024 APRON ENDWALLS FOR CULVERT PIPE 24-INCH EACH		520.3424 CULVERT PIPE CLASS III-A NON-METAL 24-INCH LF		650.6000 CONSTRUCTION STAKING PIPE CULVERTS EACH		INVERT ELEV		DISCH ELEV		SLOPE	
STATION	LOCATION												
738+10	STH 13	2		82		1		1516.43					
TOTAL 0010		2		82		1							

HMA PAVEMENT

				455.0605 TACK COAT GAL		460.6244 HMA PAVEMENT 4 MT 58-34 S TON		460.6644 HMA PAVEMENT 4 MT 58-34 V TON		465.0105 ASPHALTIC SURFACE TON		465.0110 ASPHALTIC SURFACE PATCHING TON		465.0115 ASPHALTIC SURFACE DETOURS TON		465.0120 ASPHALTIC SURFACE DRIVEWAYS AND FIELD ENTRANCES TON	
STATION	TO	STATION	LOCATION														
724+00	-	738+50	STH 13	660		1,470		735		25		--		--		13	
KEMPF RD (CTH D)			DETOUR ROUTE	598		---		---		--		--		1,340		--	
E 1ST ST/HILL RD			DETOUR ROUTE	621		---		---		--		--		1,391		--	
PARK ST/GRANT ST/E 1ST ST			DETOUR ROUTE	--		--		--		--		74		--		--	
TOTAL 0010				1,879		1,470		735		25		74		2,731		13	

CURB RAMP DETECTABLE WARNING FIELD YELLOW

		602.0505 CURB RAMP DETECTABLE WARNING FIELD YELLOW SF		650.9000 CONSTRUCTION STAKING CURB RAMPS EACH		RAMP TYPE	
STATION	LOCATION						
726+86	RT	10		1		2	
726+86	LT	10		1		2	
11+73	RT	10		1		2	
11+73	LT	10		1		2	
12+31	RT	10		1		2	
12+31	LT	10		1		2	
727+36	RT	10		1		2	
727+36	LT	10		1		2	
730+54	RT	10		1		2	
730+54	LT	10		1		2	
14+71	RT	10		1		2	
14+71	LT	10		1		2	
15+29	RT	10		1		2	
15+29	LT	10		1		2	
731+26	RT	10		1		2	
731+26	LT	10		1		2	
732+77	RT	10		--		--	
733+03	RT	10		--		--	
734+25	RT	10		1		3 MOD	
734+25	LT	10		1		2	
19+70	RT	10		1		2	
19+73	LT	10		1		4B1	
TOTAL 0010		220		20			

CONCRETE CURB & GUTTER 30-INCH TYPE D

				601.0411 CONCRETE CURB & GUTTER 30-INCH TYPE D LF		650.5500 CONSTRUCTION STAKING CURB GUTTER AND CURB & GUTTER LF	
STATION	TO	STATION	LOCATION				
725+75	-	12+45	RT	142		142	
725+75	-	11+56	LT	144		144	
12+45	-	15+75	RT	409		409	
11+56	-	14+19	LT	415		415	
15+75	-	735+50	RT	479		479	
14+19	-	19+41	LT	415		415	
19+41	-	735+50	LT	110		110	
TOTAL 0010				2,114		2,114	

ALL ITEMS ON THIS SHEET
ARE CATEGORY 0010
UNLESS OTHERWISE NOTED

3

STORM SEWER STRUCTURES																		
				522.1015	522.1018	522.1024	611.0530	611.0612	611.0624	611.2004	611.3003	611.3004	611.3230	650.4000				
				APRON ENDWALLS FOR	APRON ENDWALLS FOR	APRON ENDWALLS FOR			INLET	INLET	MANHOLES 4-	INLETS 3-FI	INLETS 4-FI	INLETS 2X3-	CONSTRUCTION			
				CULVERT PIPE	CULVERT PIPE	CULVERT PIPE	MANHOLE	COVERS	COVERS	COVERS	FE DIAMETER	DIAMETER	DIAMETER	FE	STAKING	STORM SEWER	RIM**	INVERT***
STRUCTURE	STATION	OFFSET*	LOCATION	REINFORCED	REINFORCED	REINFORCED	COVERS TYPE J	TYPE C	TYPE H	TYPE H	EACH	EACH	EACH	EACH	EACH	EACH	ELEVATION	ELEVATION
				CONCRETE 15-INCH	CONCRETE 18-INCH	CONCRETE 24-INCH	EACH	EACH	EACH	EACH							FT	FT
A1	724+75.00	41.00' LT	STH 13	-	-	1	-	-	-	-	-	-	-	-	1		1517.72	
A2	725+85.00	17.50' LT	STH 13	-	-	-	-	-	1	-	-	-	1	-	1	1525.60	1517.32	7.28
A2.1	725+85.00	17.50' RT	STH 13	-	-	-	-	-	1	-	-	-	-	1	1	1525.67	1519.07	5.60
A2.2	725+90.95	17.50' RT	STH 13	-	-	-	-	-	1	-	-	-	-	1	1	1525.69	1520.84	4.01
A2X	727+24.31	18.16' LT	STH 13	-	-	-	1	-	-	1	-	-	-	-	1	1525.79	1518.25	6.55
A2X.1	727+24.18	39.54' RT	STH 13	-	-	-	-	-	1	-	-	-	-	1	1	1526.47	1519.83	5.81
A2X.2	726+98.14	40.00' RT	STH 13	-	-	-	-	-	1	-	-	-	-	1	1	1526.94	1520.19	5.92
A3	728+62.00	17.50' LT	STH 13	-	-	-	-	-	1	-	-	-	1	-	1	1524.31	1518.48	5.08
A3.1	728+62.00	17.50' RT	STH 13	-	-	-	-	-	1	-	-	-	-	1	1	1524.31	1519.76	3.55
A4	730+42.38	17.49' LT	STH 13	-	-	-	-	-	1	-	-	-	1	-	1	1526.87	1521.11	5.02
A4.1	730+42.44	17.50' RT	STH 13	-	-	-	-	-	1	-	-	-	1	-	1	1526.87	1522.51	3.53
A4.2	730+65.99	40.69' RT	STH 13	-	-	-	-	-	1	-	-	-	1	-	1	1527.47	1522.36	4.12
A4.3	730+66.58	40.43' LT	STH 13	-	-	-	-	-	1	-	-	-	1	-	1	1527.64	1521.91	4.73
A5	731+35.75	17.50' LT	STH 13	-	-	-	-	-	1	-	-	-	1	-	1	1527.67	1522.34	4.57
A5.1	731+35.70	17.50' RT	STH 13	-	-	-	-	-	1	-	-	-	1	-	1	1527.69	1523.59	3.26
A5.2	731+14.32	40.43' RT	STH 13	-	-	-	-	-	1	-	-	-	1	-	1	1527.98	1523.42	3.56
A5.3	731+12.75	40.40' LT	STH 13	-	-	-	-	-	1	-	-	-	1	-	1	1527.83	1523.56	3.43
B1	735+50.24	33.48' RT	STH 13	-	1	-	-	-	-	-	-	-	-	-	1		1514.75	
B1X	734+89.17	0.00	STH 13	-	-	-	1	-	-	1	-	-	-	-	1	1519.96	1515.09	3.84
B2	734+10.25	0.00	STH 13	-	-	-	1	-	-	1	-	-	-	-	1	1522.15	1515.58	5.54
B2.1	734+10.03	17.50' LT	STH 13	-	-	-	-	-	1	-	-	-	1	-	1	1522.54	1516.32	5.41
B2.2	734+43.87	44.26' LT	STH 13	-	-	-	-	-	1	-	-	-	1	-	1	1521.71	1516.79	4.08
B2.3	734+70.40	48.86' LT	STH 13	-	-	-	-	-	1	-	-	-	-	1	1	1521.24	1517.03	3.37
B2.4	734+10.03	17.50' RT	STH 13	-	-	-	-	-	1	-	-	-	-	1	1	1521.65	1516.77	3.88
C1	736+96.58	33.95' LT	STH 13	1	-	-	-	-	-	-	-	-	-	-	1		1514.19	
C2	736+41.06	26.48' LT	STH 13	-	-	-	-	-	-	-	-	1	-	-	1	1517.39	1514.47	1.88
TOTALS				1	1	1	3	1	19	3	1	12	7	26				

REMARKS:
*STATIONS AND OFFSETS ARE TO CENTER OF STRUCTURE
**RIM ELEV IS AT THE INLET COVER FLOWLINE LOCATION
***FOR STRUCTURES WITH SUMPS, THE INVERT ELEVATION IS THE ELEVATION OF THE SUMP. FOR STRUCTURES WITHOUT SUMPS, THE INVERT ELEVATION IS THE ELEVATION OF THE LOWEST PIPE FLOW LINE
****DEPTH = RIM ELEV - TOP OF STRUCTURE BASE ELEV - COVER HEIGHT - 6-INCH ADJUSTMENT RING HEIGHT

3

CONCRETE COLLARS FOR PIPE

	520.8000
LOCATION	EACH
727+23.63, 25.56' LT	1
TOTAL	1

STORM SEWER PIPES									
		608.3012	608.3015	608.3018	608.3024				
		STORM SEWER PIPE	STORM SEWER PIPE	STORM SEWER PIPE	STORM SEWER PIPE				
		CLASS III A 12 INCH	CLASS III A 15 INCH	CLASS III A 18 INCH	CLASS III A 24 INCH				
FROM	TO	LOCATION	IF	IF	IF	IF	INLET ELEVATION	DISCHARGE ELEVATION	SLOPE FT/FT
A2	A1	STH 13	-	-	-	-	1517.91	1517.72	0.0017
A2.1	A2	STH 13	35	-	-	111	1520.68	1520.11	0.0163
A2.2	A2.1	STH 13	6	-	-	-	1520.84	1520.78	0.0100
A2X	A2	STH 13	-	-	-	139	1518.25	1518.01	0.0017
A2X.1	A2X	STH 13	58	-	-	-	1519.83	1519.25	0.0100
A2X.2	A2X.1	STH 13	26	-	-	-	1520.19	1519.93	0.0100
CC1	A2X	STH 13	5	-	-	-	1518.28	1518.25	0.0050
A3	A2X	STH 13	-	-	-	138	1518.48	1518.25	0.0017
A3	A3.1	STH 13	35	-	-	-	1519.93	1519.58	0.0100
A4	A3	STH 13	-	-	-	180	1521.11	1518.58	0.0140
A4.1	A4	STH 13	35	-	-	-	1522.51	1522.16	0.0100
A4.1	A4.2	STH 13	33	-	-	-	1522.94	1522.61	0.0100
A4	A4.3	STH 13	33	-	-	-	1522.49	1522.16	0.0100
A5	A4	STH 13	-	-	-	93	1522.34	1521.21	0.0121
A5.1	A5	STH 13	35	-	-	-	1523.59	1523.24	0.0100
A5.1	A5.2	STH 13	31	-	-	-	1524.00	1523.69	0.0100
A5.3	A5	STH 13	32	-	-	-	1523.56	1523.24	0.0100
B1X	B1	STH 13	-	-	69	-	1515.09	1514.75	0.0050
B2	B1X	STH 13	-	-	79	-	1515.58	1515.18	0.0050
B2.1	B2	STH 13	-	18	-	-	1516.32	1516.23	0.0050
B2.2	B2.1	STH 13	44	-	-	-	1516.79	1516.57	0.0050
B2.3	B2.2	STH 13	28	-	-	-	1517.03	1516.89	0.0050
B2.4	B2	STH 13	18	-	-	-	1516.94	1516.76	0.0100
C2	C1	STH 13	-	56	-	-	1514.47	1514.19	0.0050
		TOTALS	454	74	148	661			

CONCRETE SIDEWALK & DRIVEWAY

CATEGORY	STATION	TO	STATION	LOCATION	602.0405	602.0810	602.0820
					CONCRETE SIDEWALK 4-INCH SF	CONCRETE DRIVEWAY 6-INCH SY	CONCRETE DRIVEWAY 8-INCH SY
0010			726+19	RT	--	21	--
	11+56	-	11+81	WATER ST, RT	196	--	--
	12+21	-	12+54	WATER ST, RT	208	--	--
	727+27	-	728+10	RT	552	--	--
			728+91	LT	--	32	--
			729+05	RT	--	39	--
			729+94	RT	--	55	--
			730+08	LT	--	46	--
	727+31	-	727+53	LT	222	--	--
	728+93	-	730+63	RT	948	--	--
	730+26	-	730+64	LT	458	--	--
			14+30	GRANT ST, RT	--	14	--
			14+30	GRANT ST, LT	--	14	--
	731+17	-	731+33	RT	413	--	--
	731+16	-	732+69	LT	1,035	--	--
			732+83	LT	--	44	--
			732+90	RT	--	--	37
			733+70	LT	--	54	--
			733+90	RT	--	25	--
	733+98	-	734+27	RT	161	--	--
	734+17	-	734+33	LT	133	--	--
	734+82	-	735+50	LT	376	--	--
TOTAL 0010					4,702	344	37
0020	728+10	-	728+93	RT	416	--	--
	731+33	-	733+82	RT	1,113	--	--
TOTAL 0020					1,529	0	0
0030	727+53	-	729+91	LT	1,067	--	--
	732+96	-	734+17	LT	454	--	--
TOTAL 0030					1,521	0	0
PROJECT TOTAL					7,752	344	37

RIPRAP LIGHT & GEOTEXTILE TYPE R

STATION	LOCATION	606.0100	645.0130
		RIPRAP LIGHT CY	GEOTEXTILE TYPE R SY
724+70	STH 13, LT	5	20
735+55	STH 13, RT	4	16
737+02	STH 13, LT	3	12
738+10	STH 13, RT	3	13
	UNDISTRIBUTED	4	16
TOTAL 0010		19	77

WATER

LOCATION	624.0100
	WATER MGAL
COMPACTION	85
DUST CONTROL	35
TOTAL 0010	120

MOBILIZATIONS EROSION CONTROL AND
EMERGENCY EROSION CONTROL

LOCATION	628.1905	628.1910
	MOBILIZATIONS EROSION CONTROL EACH	MOBILIZATIONS EROSION CONTROL EACH
PROJECT LIMITS	3	2
TOTAL 0010	3	2

EROSION CONTROL

STATION	TO	STATION	LOCATION	628.1504	628.1520	628.2006	628.7005	628.7015	628.7504	628.7555
				SILT FENCE LF	SILT FENCE MAINTENANCE LF	EROSION MAT URBAN CLASS I TYPE A SY	INLET PROTECTION TYPE A EACH	INLET PROTECTION TYPE C EACH	TEMPORARY DITCH CHECKS LF	CULVERT PIPE CHECKS EACH
724+00	-	726+05	STH 13, RT	206	206	--	--	--	--	--
724+00	-	726+80	STH 13, LT	279	279	--	--	--	--	--
725+75	-	727+00	STH 13, LT/RT	--	--	122	4	4	--	--
727+25	-	731+10	STH 13, LT/RT	--	--	466	8	7	--	--
731+10	-	735+50	STH 13, LT/RT	--	--	556	10	8	--	--
		738+10	STH 13	--	--	--	--	--	--	3
735+75	-	738+50	STH 13, RT	294	294	--	--	--	--	--
		UNDISTRIBUTED		171	171	286	4	4	28	3
TOTAL 0010				950	950	1,430	26	23	28	6

RESTORATION ITEMS

STATION	TO	STATION	LOCATION	625.0100	627.0200	629.0210	630.0120	630.0140	630.0200	630.0500
				TOPSOIL SY	MULCHING SY	FERTILIZER TYPE B CWT	SEEDING MIXTURE NO. 20 LB	SEEDING MIXTURE NO. 40 LB	SEEDING TEMPORARY LB	SEED WATER MGAL
724+00	-	725+75	STH 13, LT/RT	688	688	0.5	33	--	20	15
725+75	-	727+00	STH 13, LT/RT	275	153	0.2	--	2	--	6
727+25	-	731+10	STH 13, LT/RT	495	29	0.3	--	3	--	11
731+10	-	735+50	STH 13, LT/RT	764	208	0.5	--	4	--	17
726+55	-	738+50	STH 13, LT/RT	1,006	1,006	0.7	51	--	31	23
		UNDISTRIBUTED		807	521	0.8	21	2	14	18
TOTAL 0010				4,035	2,605	3.0	105.0	11.0	65.0	90

ALL ITEMS ON THIS SHEET
ARE CATEGORY 0010
UNLESS OTHERWISE NOTED

MOVING & REMOVING SIGNS TYPE II

EXISTING STATION	NEW STATION	LOCATION	634.0618	638.2102	638.2602	638.3000	638.4000	REMARKS
			POSTS WOOD 4X6-INCH X 18-FT EACH	MOVING SIGNS TYPE II EACH	REMOVING SIGNS TYPE II EACH	REMOVING SMALL SIGN SUPPORTS EACH	MOVING SMALL SIGN SUPPORTS EACH	
724+57	--	LT	--	1	--	--	1	55 MPH
724+62	--	RT	--	1	--	--	1	30 MPH
724+94	--	RT	--	1	--	--	1	PARKING REGULATIONS
725+04	--	LT	--	1	--	--	1	STOP
725+32	--	RT	--	1	--	--	1	STOP
725+94	--	LT	--	1	--	--	1	SOUTH 13
726+56	--	RT	--	1	--	--	1	FIRE ENGINE AHEAD
11+60	11+65	RT	--	1	--	--	1	STOP
12+51	12+38	LT	--	1	--	--	1	STOP
727+44	--	RT	--	1	--	--	1	PED XING, AHEAD, FINES HIGHER
727+47	--	LT	--	1	--	--	1	30 MPH, END SCHOOL ZONE
728+51	--	LT	--	--	1	1	--	NO PARKING
728+72	--	RT	--	1	--	--	1	CHOOOL 15 MPH WHEN CHILDREN ARE PRESEN
731+33	729+47	RT	1	1	--	--	--	MARION PARK RT ARROW, CTN N RT ARROW
730+47	--	RT	--	1	--	--	1	PED XING, DOWN LT ARROW
14+57	14+67	RT	--	1	--	--	1	STOP
15+42	15+32	LT	--	1	--	--	1	STOP
731+33	--	RT	--	1	--	--	1	PED XING, DOWN LT ARROW
731+33	732+33	RT	--	1	--	--	1	MARION PARK LT ARROW, CTN N LT ARROW
731+59	--	LT	--	--	1	1	--	NO PARKING
732+68	--	RT	--	--	1	1	--	NO PARKING
733+28	--	LT	--	1	--	--	1	CHOOOL 15 MPH WHEN CHILDREN ARE PRESEN
19+48	19+58	RT	--	1	--	--	1	STOP
734+67	--	RT	--	1	--	--	1	30 MPH, END SCHOOL ZONE
735+39	--	LT	--	1	--	--	1	PED XING, AHEAD, FINES HIGHER
TOTAL 0010			1	22	3	3	21	

TRAFFIC CONTROL

LOCATION	PROJECT DAYS		643.0300		643.0420		643.0705		643.0900		643.0920		643.1050		REMARKS
			TRAFFIC CONTROL DRUMS DAY	#	TRAFFIC CONTROL BARRICADES TYPE III DAY	#	TRAFFIC CONTROL WARNING LIGHTS TYPE A DAY	#	TRAFFIC CONTROL SIGNS DAY	#	TRAFFIC CONTROL COVERING SIGNS TYPE II EACH	#	TRAFFIC CONTROL SIGNS PCMS DAY	#	
ADVANCED SIGNING/TC/DETOUR	130	30	3,900	45	5,850	66	8,580	30	3,900	--	2	14	PCMS (7 DAYS PRIOR TO CONSTRUCTION)		
SIDEWALK DETOUR	100		--		--		--	23	2,300	--		--			
UNDISTRIBUTED			975		1,465		2,145		1,550	5		--			
TOTAL 0010			4,875		7,315		10,725		7,750	5		14			

TEMPORARY PEDESTRIAN ACCOMODATIONS

LOCATION	644.1440	NO.	644.1601	644.1605	644.1810	NO.	644.1900.S
	TEMPORARY PEDESTRIAN SURFACE MATTING SF		TEMPORARY PEDESTRIAN CURB RAMP DAY	TEMPORARY PEDESTRIAN DETECTABLE WARNING FIELD SF	TEMPORARY PEDESTRIAN BARRICADE LF		TEMPORARY AUDIBLE MESSAGE DEVICES DAY
WEST SIDE	387	3	42	30	500	4	56
EAST SIDE	321	3	42	30	500	4	56
UNDISTRIBUTED	177		21	15	175		28
TOTAL 0010	885		105	75	1,175		140

ALL ITEMS ON THIS SHEET
ARE CATEGORY 0010
UNLESS OTHERWISE NOTED

PAVEMENT MARKING

STATION	TO	STATION	LOCATION	643.3165	646.1020	646.2040	646.6120	646.7420	COLOR/DESCRIPTION
				TEMPORARY MARKING LINE PAINT 6-INCH LF	MARKING LINE EPOXY 4-INCH LF	GROOVED WET REF EPOXY 6-INCH LF	MARKING STOP LINE EPOXY 18-INCH LF	CROSSWALK EPOXY TRANSVERSE LINE 6-INCH LF	
724+00	-	738+50	STH 13, CL	--	--	2,844	--	--	DBL YELLOW CENTERLINE
724+00	-	725+75	STH 13, LT/RT	--	--	350	--	--	WHITE EDGELINES
735+50	-	738+50	STH 13, LT/RT	--	--	600	--	--	WHITE EDGELINES
			WATER ST INTERSECTION	--	--	--	24	241	
			GRANT ST INTERSECTION	--	170	--	45	320	DBL YELLOW CENTERLINE
			MACK ST INTERSECTION	--	--	--	18	150	
KEMPFF RD (CTH D)/ PARK ST/ S GRANT ST/E 1ST ST/ HILL RD				DETOUR ROUTE	26,744	--	--	--	DBL YELLOW CENTERLINE
KEMPFF RD (CTH D)/ PARK ST/ E 1ST ST/ HILL RD				DETOUR ROUTE	19,362	--	--	--	WHITE EDGELINES
TOTAL 0010				46,106	170	3,794	87	711	



SAWING



CONSTRUCTION STAKING

STATION	TO	STATION	LOCATION	650.4500	650.5000	650.9920
				CONSTRUCTION STAKING SUBGRADE LF	CONSTRUCTION STAKING BASE LF	CONSTRUCTION STAKING SLOPE STAKES LF
724+00	-	738+50	STH 13	1,450	1,450	1,450
11+30	-	12+67	WATER ST	105	105	105
14+19	-	15+75	GRANT ST	124	124	124
19+10	-	19+84	MACK ST	58	58	58
TOTAL 0010				1,737	1,737	1,737



STATION	TO	STATION	LOCATION	690.0150	690.0250
				SAWING ASPHALT LF	SAWING CONCRETE LF
		724+00	STH 13	34	--
		4+57	WEEPING WILLOW LN	14	--
		726+19	DRWY, RT	19	--
		11+30	WATER ST	54	8
		12+67	WATER ST	23	8
		727+44	STH 13, RT RETAINING WALL	--	6
728+93	-	729+32	STH 13, RT	39	--
729+55	-	15+75	STH 13, RT	142	--
		14+19	GRANT ST	49	--
		15+75	GRANT ST	46	19
		732+82	DRWY, LT	35	--
		732+90	DRWY, RT	22	--
733+26	-	734+43	GAS STATION LOT	111	--
		19+10	MACK ST	56	--
		735+50	SDWK, LT	--	5
		738+30	DRWY, LT	26	--
		738+50	STH 13	36	--
TOTAL 0010				706	46

ALL ITEMS ON THIS SHEET
ARE CATEGORY 0010
UNLESS OTHERWISE NOTED

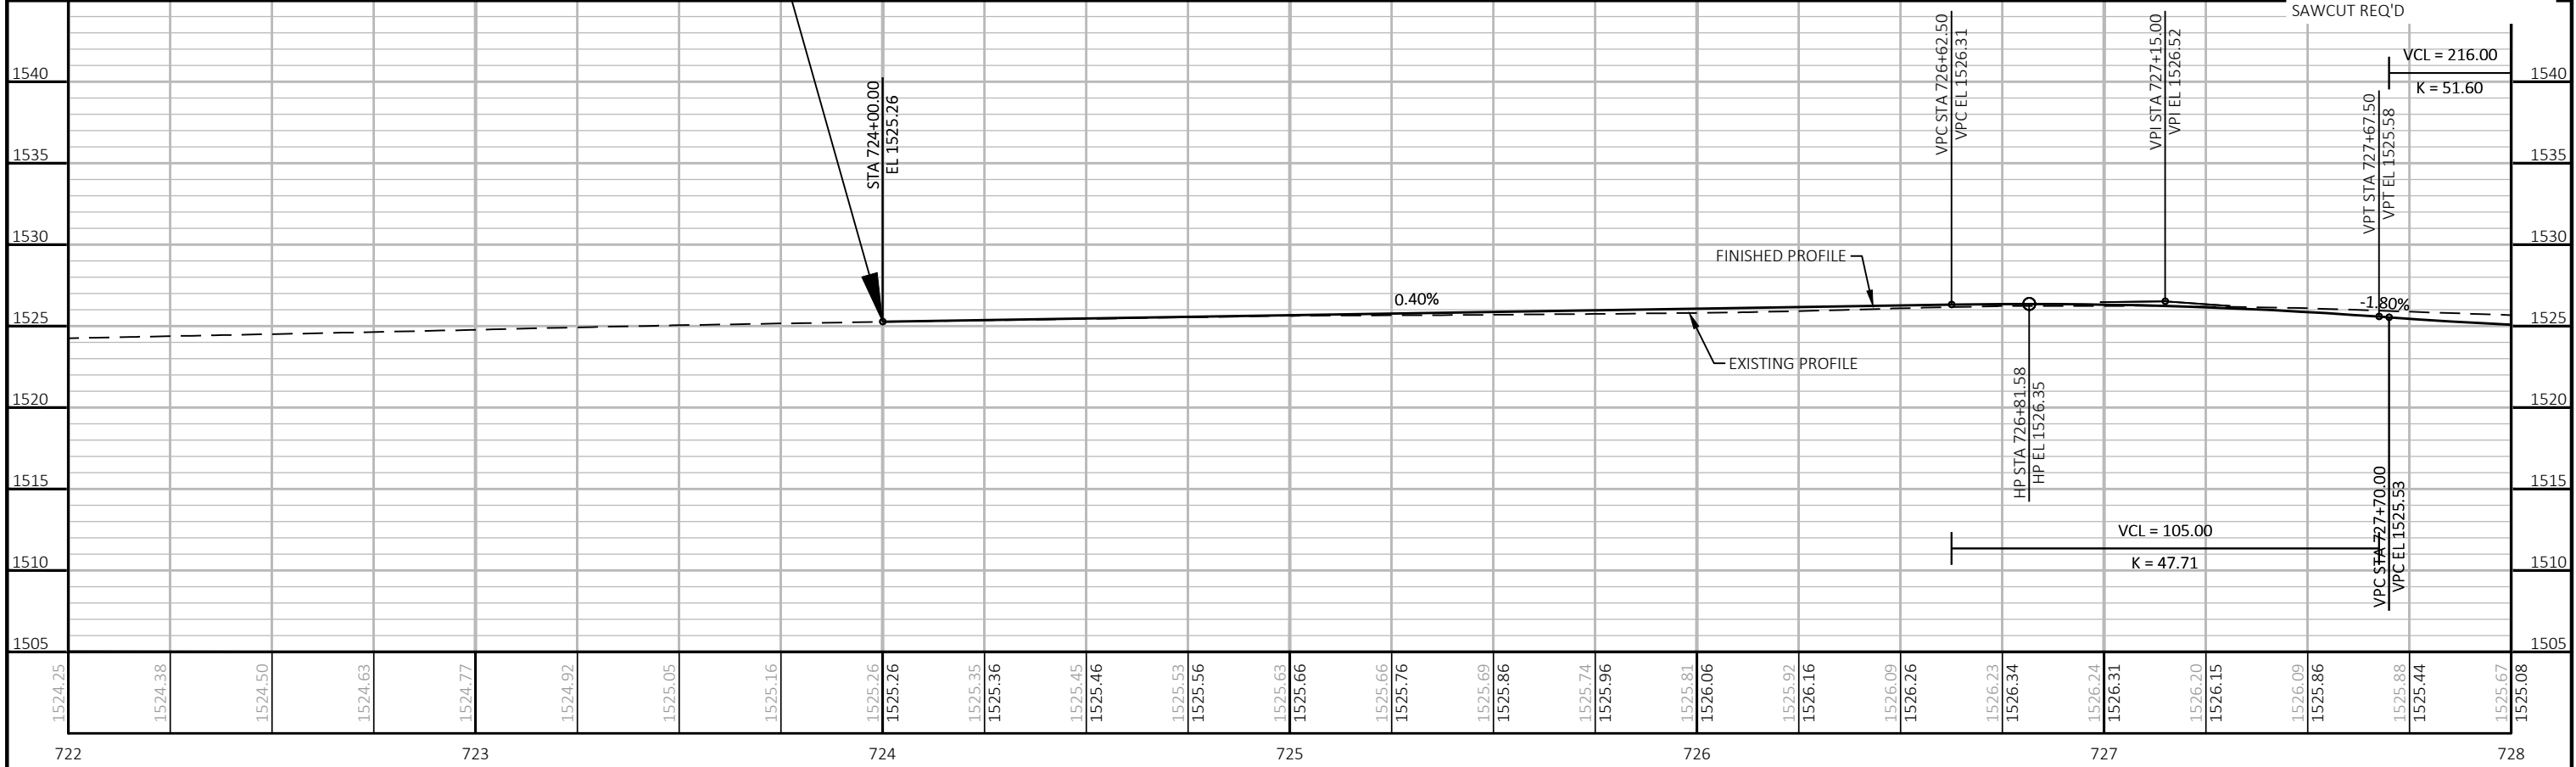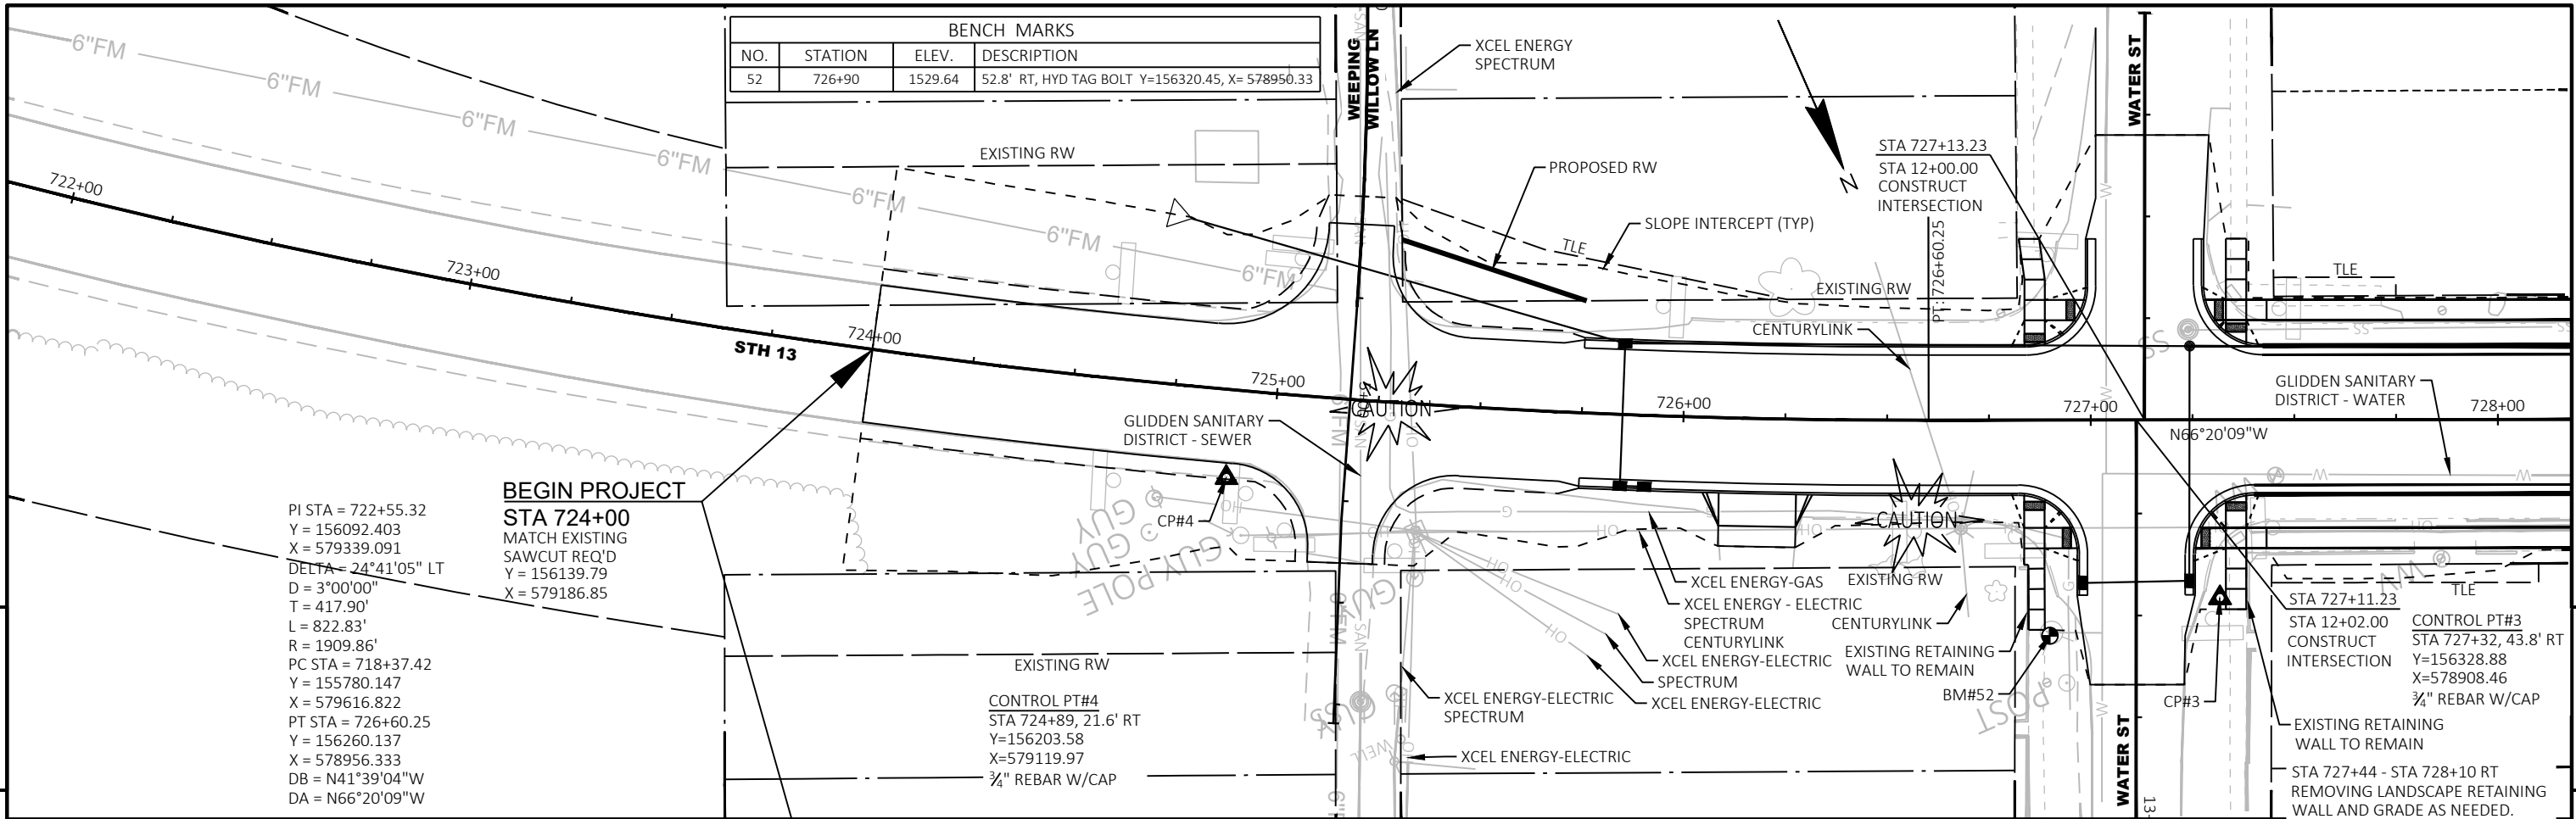

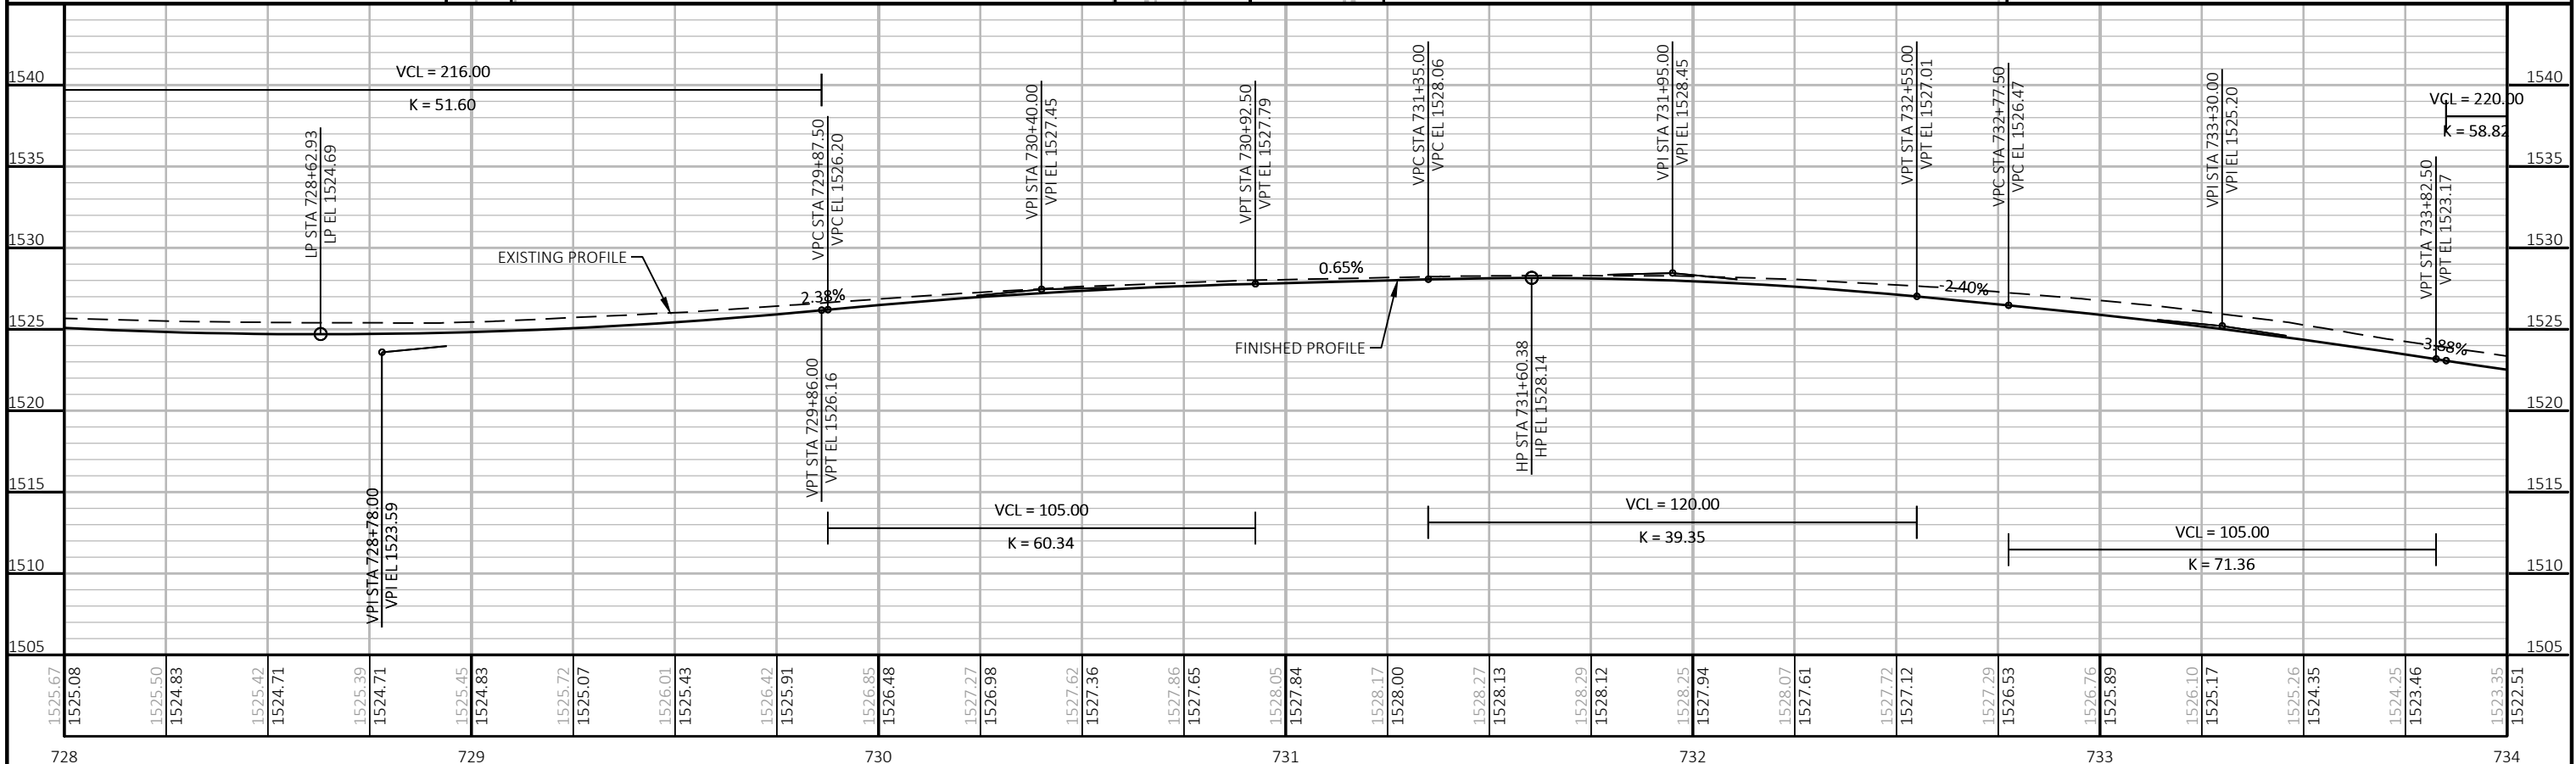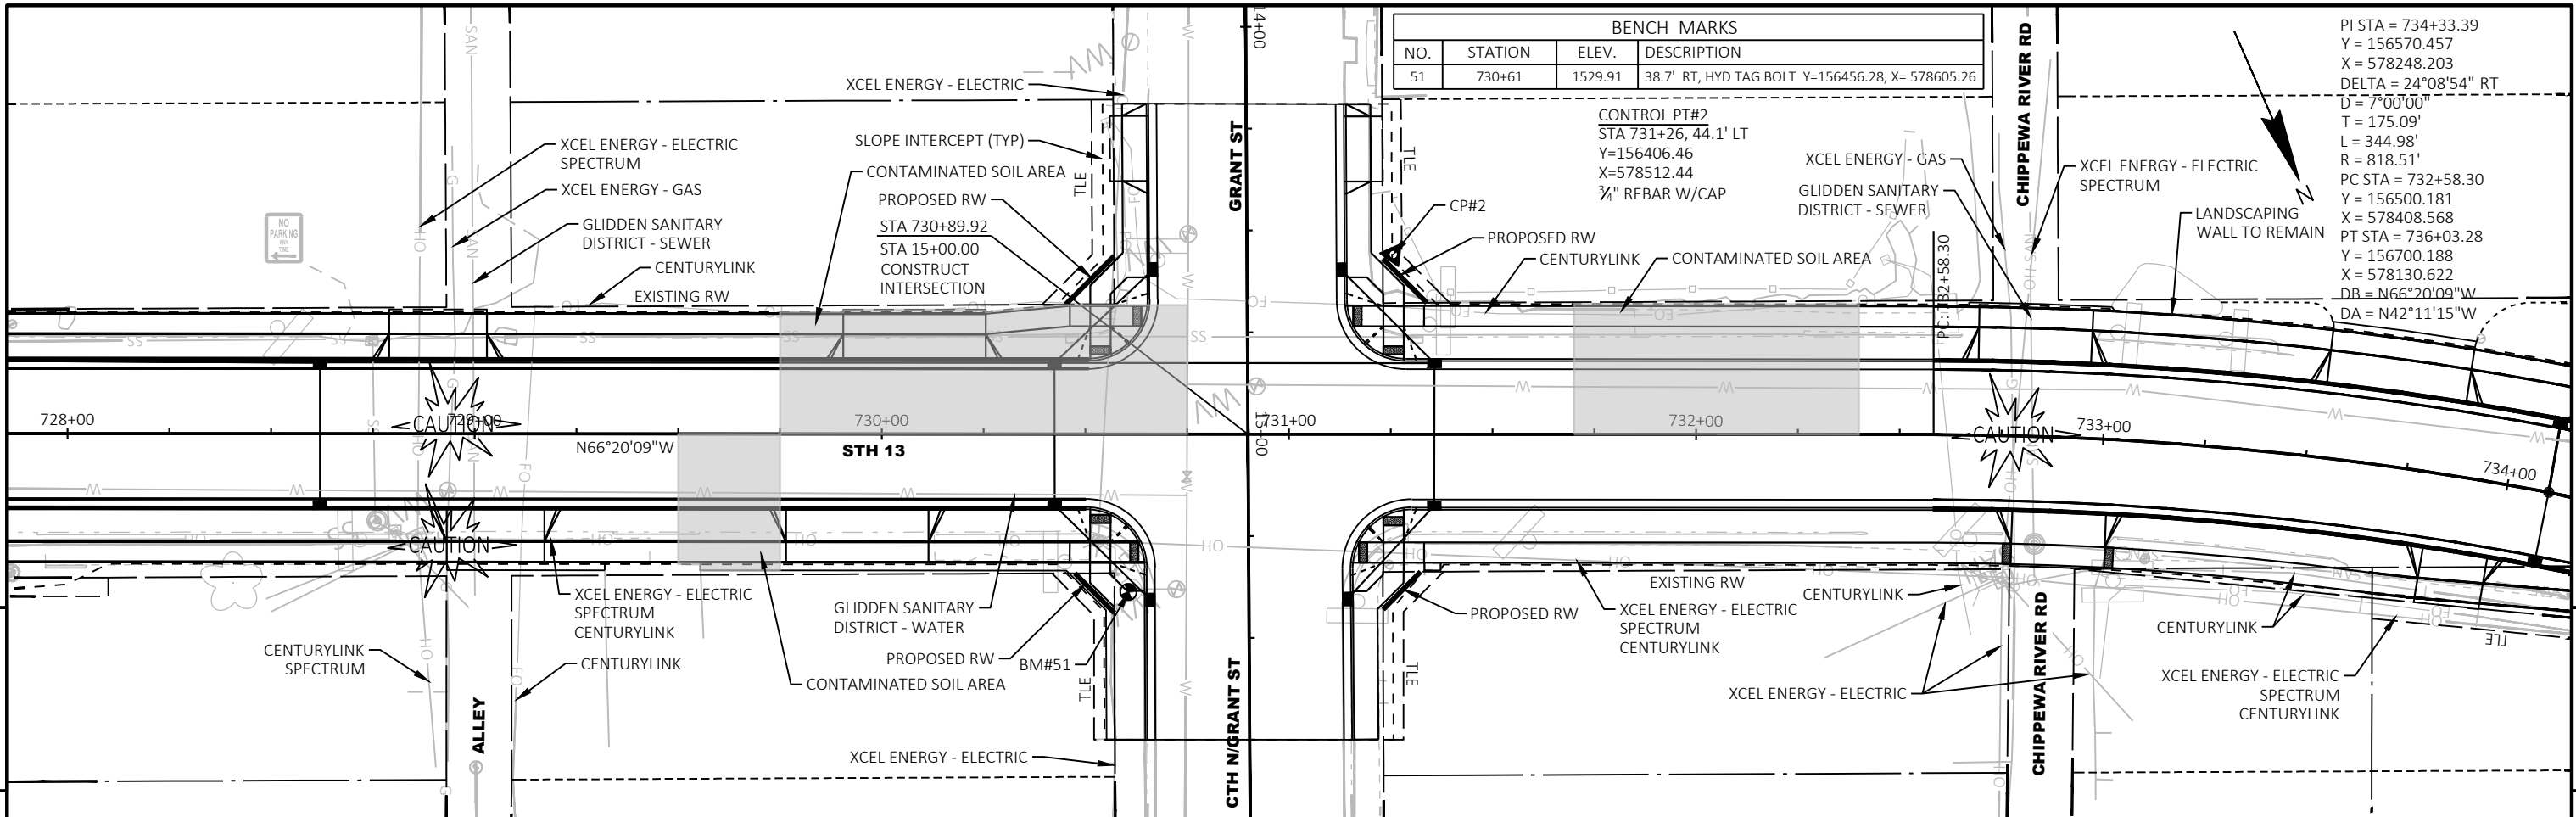


PROJECT NO:	1610-01-78	HWY:	STH 13	COUNTY:	ASHLAND	PLAN AND PROFILE:	STH 13	SHEET	31	E
-------------	------------	------	--------	---------	---------	-------------------	--------	-------	----	---

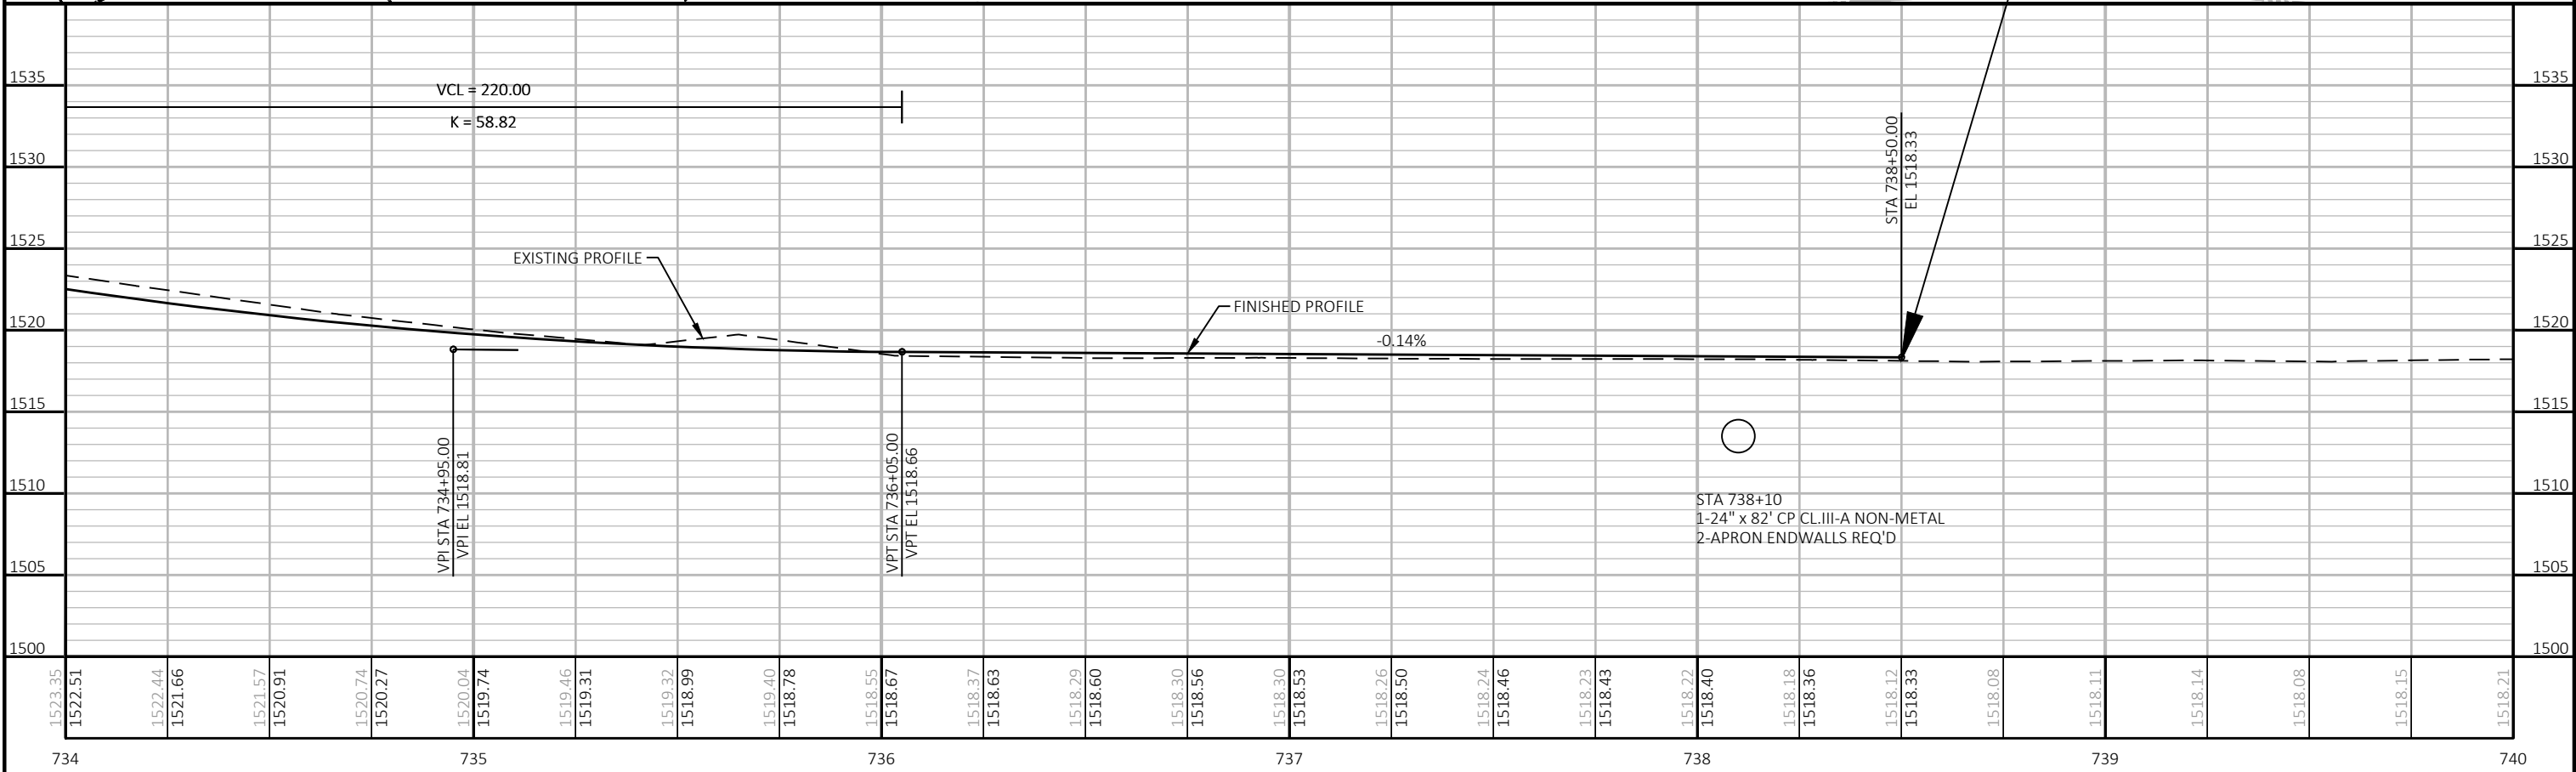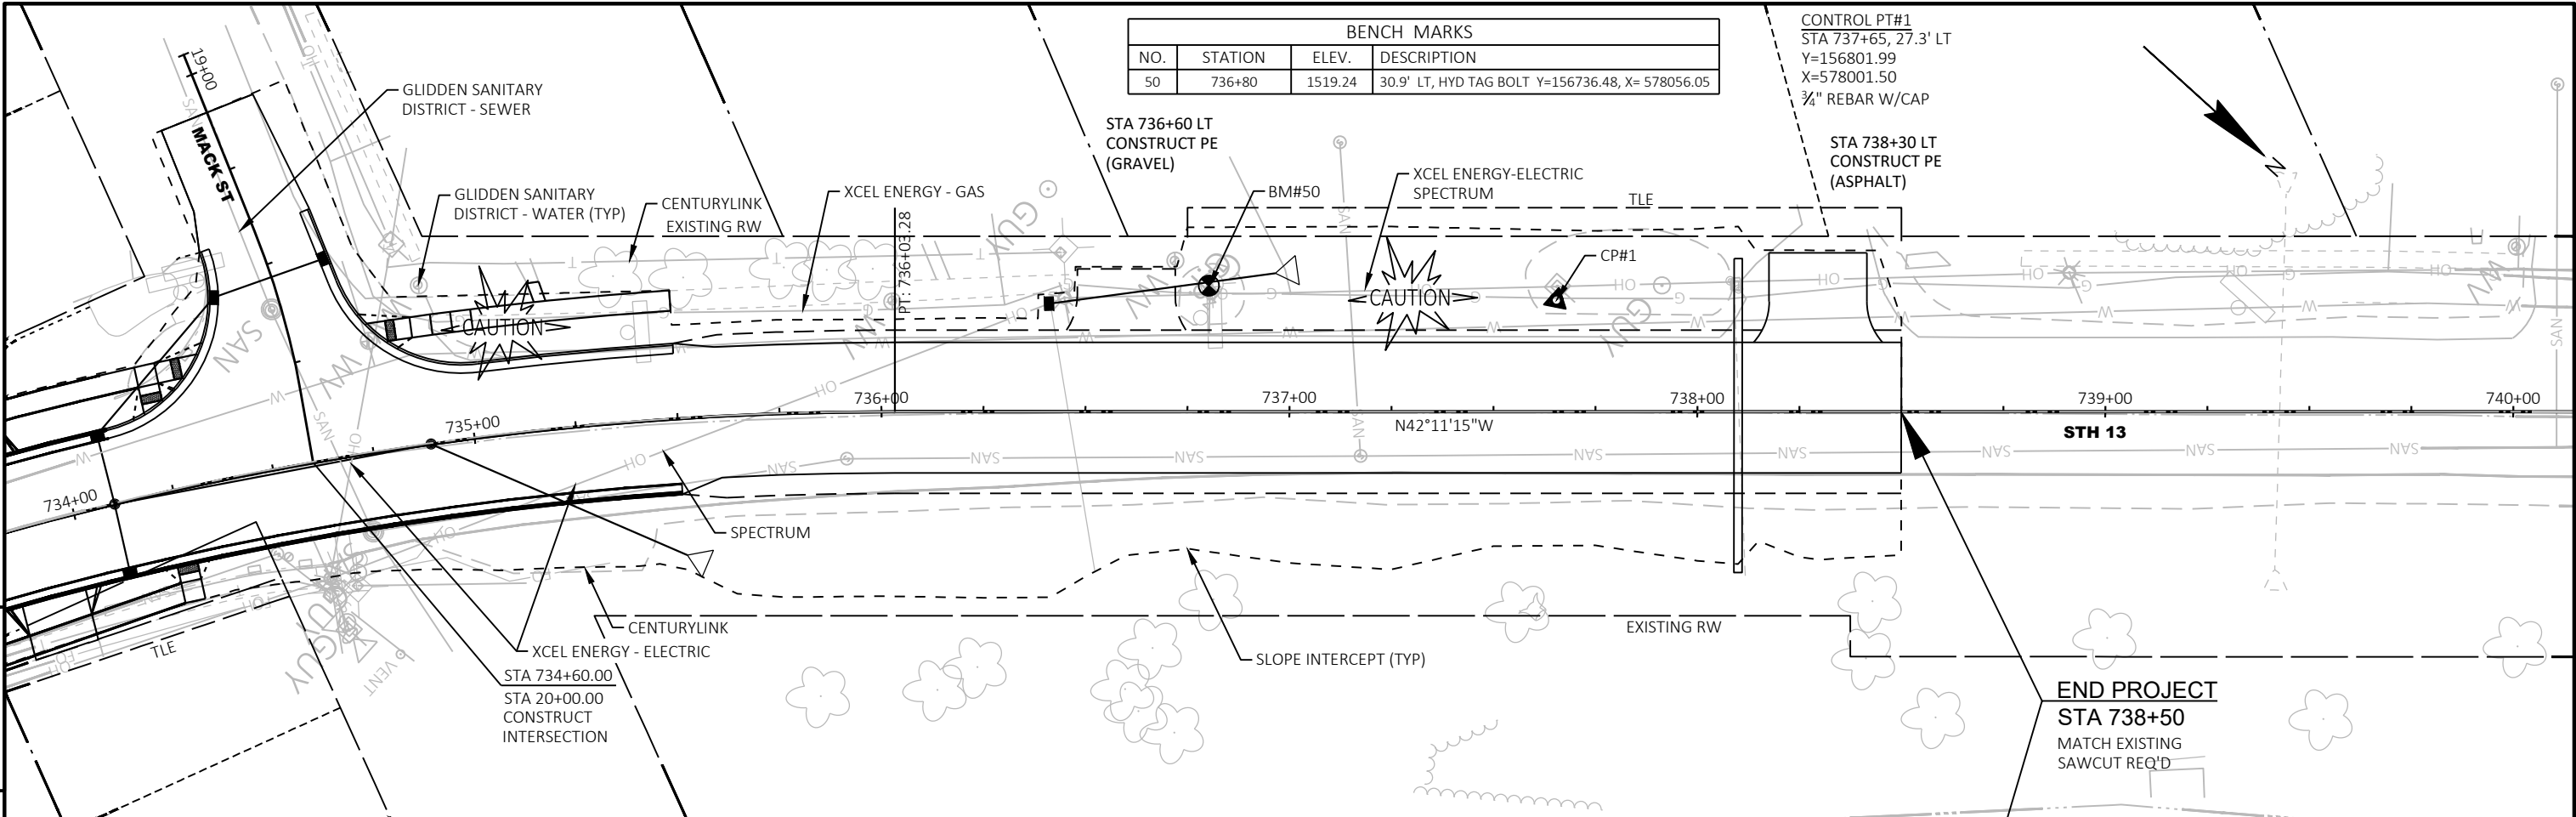

PROJECT NO: 1610-01-78			HWY: STH 13			COUNTY: ASHLAND			PLAN AND PROFILE: STH 13			SHEET 32			E		
------------------------	--	--	-------------	--	--	-----------------	--	--	--------------------------	--	--	----------	--	--	---	--	--



Standard Detail Drawing List

08A05-22A	INLET COVERS TYPE A, H, A-S, H-S AND Z
08A05-22B	INLET COVERS TYPE B, B-A, C, MS, MS-A, DW AND WM
08A05-22E	INLET COVER TYPE BW, MANHOLE COVERS, TYPE K, J, J-S, L AND M
08B09-04	MANHOLES 3-FT, 4-FT, 5-FT, 6-FT, 7-FT, 8-FT, 9-FT AND 10-FT DIAMETER
08C06-03	INLETS 3-FT AND 4-FT DIAMETER
08C07-03	INLETS 2X2-FT, 2X2.5-FT, 2X3-FT, 2.5X3-FT & 2X3.5-FT
08D01-24A	CONCRETE CURB AND GUTTER
08D01-24B	CONCRETE CURB, TIES AND CURB AND GUTTER APPLICATIONS
08D05-23A	CURB RAMPS TYPES 1 AND 1-A
08D05-23B	CURB RAMPS TYPES 2 AND 3
08D05-23C	CURB RAMPS TYPES 4A AND 4A1
08D05-23D	CURB RAMPS TYPES 4B AND 4B1
08D05-23E	CURB RAMPS TYPES 5, 6, 7A, 7B & 8
08D05-23F	CURB RAMPS RADIAL DETECTABLE WARNING FIELD
08D05-23G	CURB RAMPS RECTANGULAR AND RADIAL DETECTABLE WARNING PLATES
08E08-03	TYPICAL INSTALLATIONS OF EROSION BALES / TEMPORARY DITCH CHECKS
08E09-06	SILT FENCE
08E10-02	INLET PROTECTION TYPES A, B, C AND D
08E15-01	CULVERT PIPE CHECK
08F01-11	APRON ENDWALLS FOR CULVERT PIPE
08F04-08	JOINT TIES FOR CONCRETE PIPE AND CONCRETE COLLAR DETAIL
09A11-01	DRIVEWAY AND SIDEWALK RAMPS TYPES X AND Y
09A14-01	DRIVEWAYS WITHOUT CURB AND GUTTER
13C19-03	HMA LONGITUDINAL JOINTS
15C02-10A	BARRICADES AND SIGNS FOR MAINLINE CLOSURES
15C02-10B	BARRICADES AND SIGNS FOR VARIOUS CLOSURES
15C02-10C	DETOUR SIGNING FOR MAINLINE CLOSURES
15C02-10F	ADVANCED WIDTH RESTRICTION SIGNING
15C02-10H	MODIFIED ROUTE ASSEMBLY FOR DETOUR SIGNING
15C03-05	BARRICADES AND SIGNS FOR SIDEROAD CLOSURES
15C04-05	TRAFFIC CONTROL, ADVANCE WARNING SIGNS 45 M.P.H. OR GREATER TWO-WAY UNDIVIDED ROAD OPEN TO TRAFFIC
15C05-05	TRAFFIC CONTROL, ADVANCE WARNING SIGNS 40 M.P.H. OR LESS TWO-WAY UNDIVIDED ROAD OPEN TO TRAFFIC
15C08-24A	PERMANENT LONGITUDINAL PAVEMENT MARKINGS
15C08-24B	TEMPORARY LONGITUDINAL PAVEMENT MARKING
15C11-11B	CHANNELIZING DEVICES DRUMS, CONES, BARRICADES AND VERTICAL PANELS
15C12-09A	TRAFFIC CONTROL FOR LANE CLOSURE WITH FLAGGING OPERATION
15C12-09B	TRAFFIC CONTROL, LANE CLOSURE WITH AUTOMATED FLAGGER ASSISTANCE DEVICE
15C33-05	STOP LINE AND CROSSWALK PAVEMENT MARKING
15D30-12A	TRAFFIC CONTROL, PEDESTRIAN ACCOMMODATION
15D30-12B	TRAFFIC CONTROL, PEDESTRIAN ACCOMMODATION
15D30-12C	TRAFFIC CONTROL, PEDESTRIAN ACCOMMODATION
15D30-12F	TRAFFIC CONTROL, PEDESTRIAN ACCOMMODATION
15D30-12K	TRAFFIC CONTROL, PEDESTRIAN ACCOMMODATION




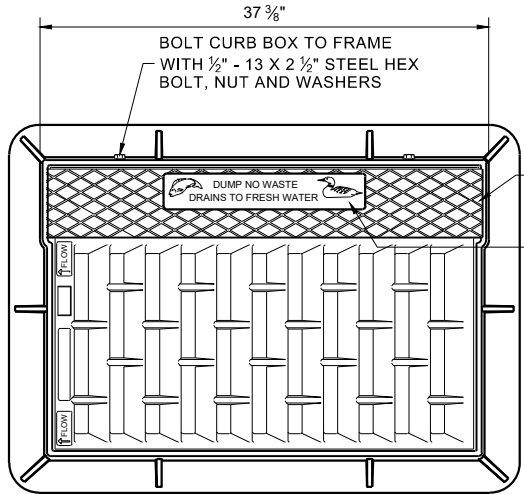


NOTE: EITHER CASTING IS ACCEPTABLE

TYPE "C" CHECKERED TOP DESIGN (OPTIONAL)
SEE LOGO DETAIL

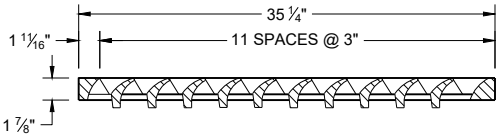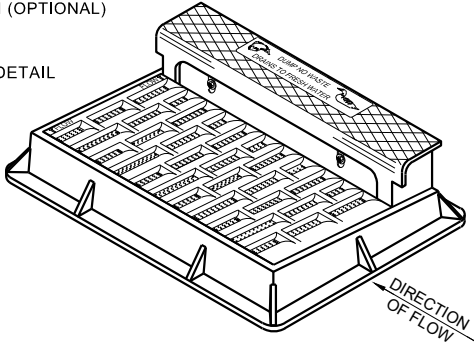


NOTE: CURB BOX HEIGHT ADJUSTABLE 6" - 9"

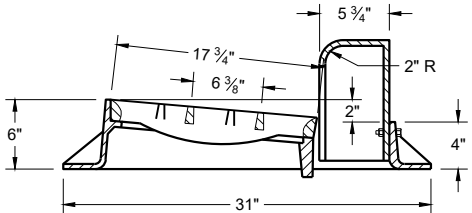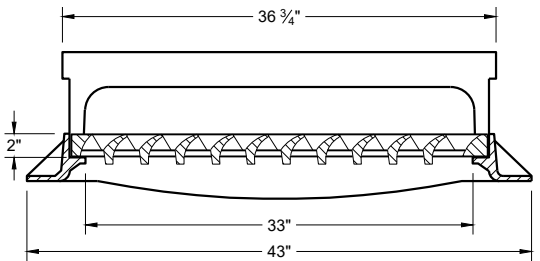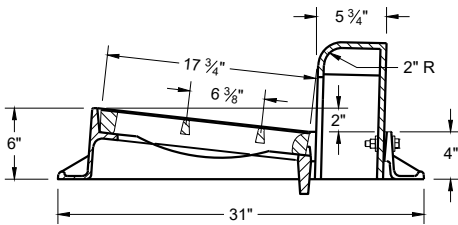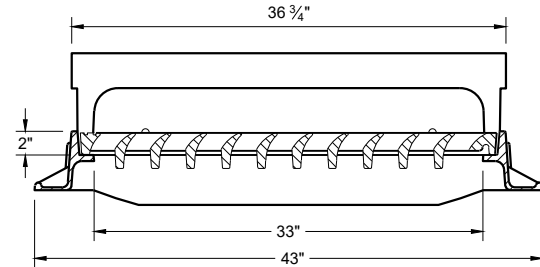


TYPE "H"


NOTE: EITHER CASTING IS ACCEPTABLE

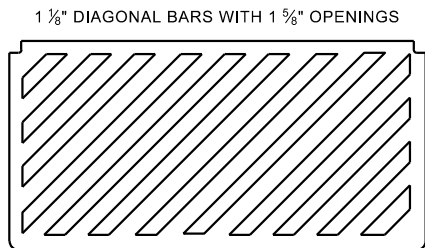

SPECIAL GRATE FOR TYPE "H" COVER
(MEASURES 35" X 17 3/4" X 2")
(NOTED AS TYPE H-S ON DRAINAGE TABLE)

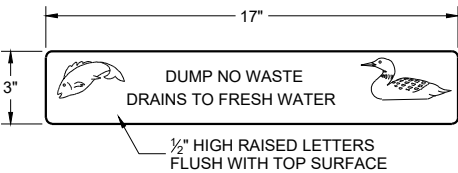


LOGO DETAIL

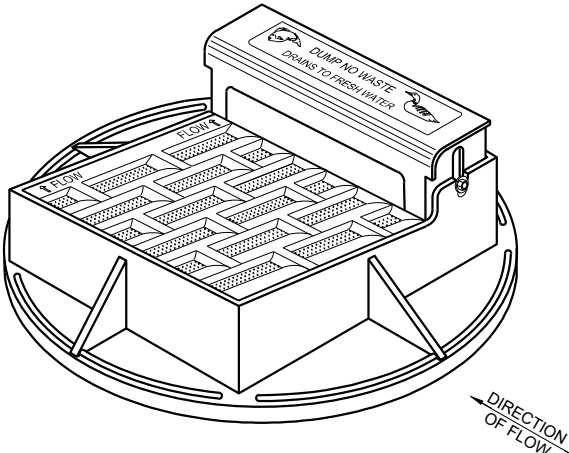


NOTE: CURB BOX HEIGHT ADJUSTABLE 6" - 9"

NOTE: EITHER CASTING IS ACCEPTABLE

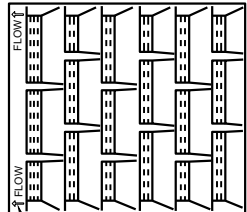



DIRECTION OF FLOW ARROWS

1" DIAGONAL BARS WITH 1 1/2" OPENINGS


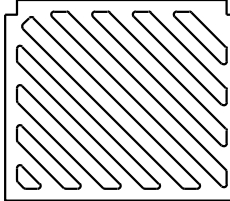


SPECIAL GRATE FOR TYPE "A" COVER


(MEASURES 19 3/4" X 17" X 1 7/8")
(NOTED AS TYPE A-S ON DRAINAGE TABLE)

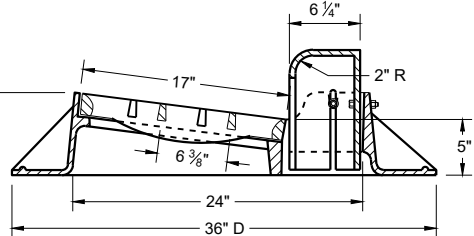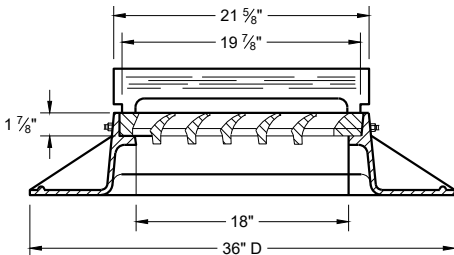

TYPE "A"

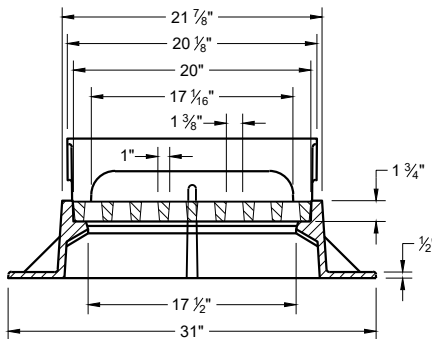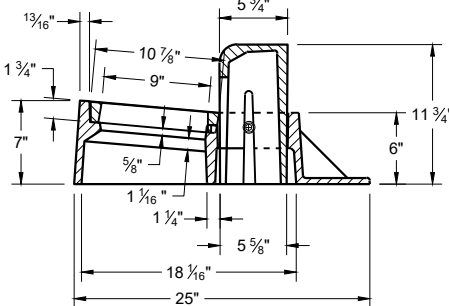


TYPE "Z"

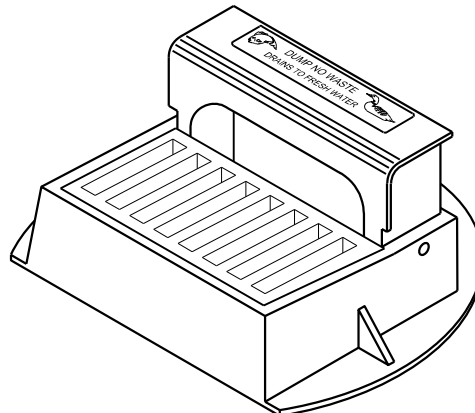

INLET COVERS TYPES A, H, A-S, H-S AND Z

STATE OF WISCONSIN
DEPARTMENT OF TRANSPORTATION



APPROVED
February 2025
DATE
/S/ Rodney Taylor
ROADWAY STANDARDS DEVELOPMENT
UNIT SUPERVISOR
FHWA

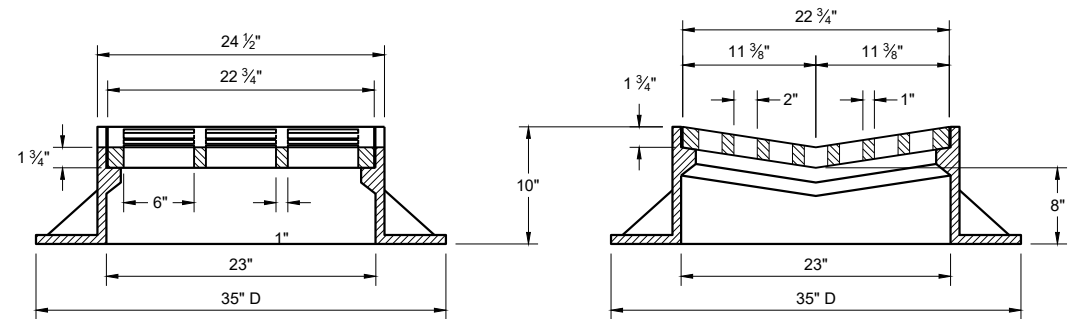

TYPE "B"


**ALTERNATIVE GRATE FOR
TYPE "B" COVER**

USE WHERE PEDESTRIAN OF BICYCLE TRAFFIC IS POSSIBLE
NOTED AS TYPE B - A ON THE DRAINAGE TABLE

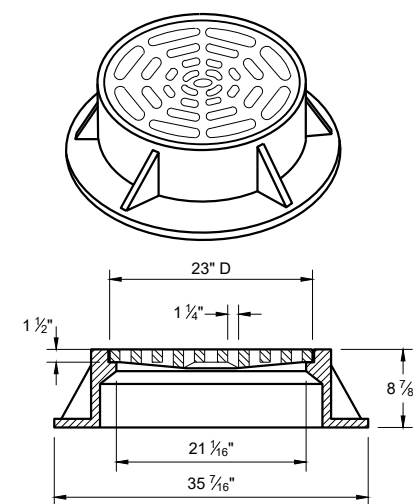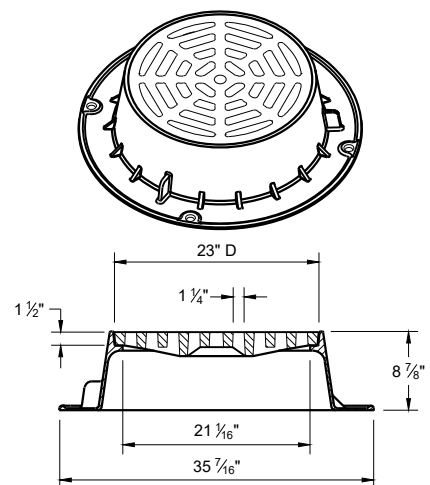


TYPE "C"

NOTE: EITHER CASTING IS ACCEPTABLE

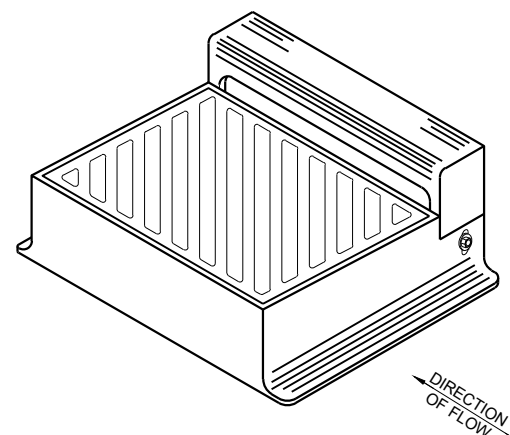

DIAGONAL SLOTS SHALL BE ORIENTED TO THE
DIRECTION OF FLOW AS ILLUSTRATED.
GRATES ARE MANUFACTURED TO BE REVERSIBLE.

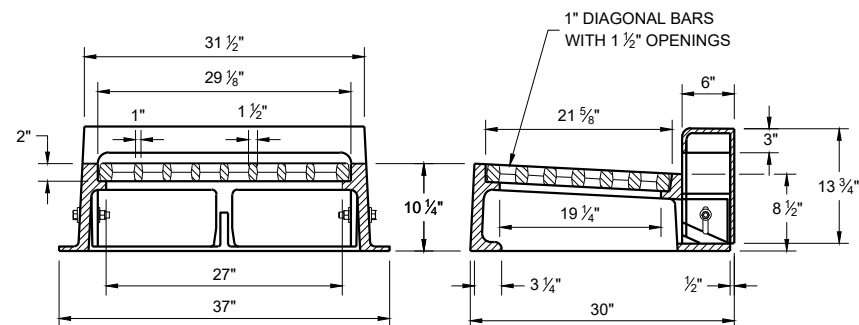

TYPE "WM"


NOTE: CURB BOX HEIGHT ADJUSTABLE 6" - 9"

GENERAL NOTES


DETAILS OF CONSTRUCTION, MATERIALS AND WORKMANSHIP NOT SHOWN ON THIS DRAWING SHALL CONFORM TO THE PERTINENT REQUIREMENTS OF THE STANDARD SPECIFICATIONS AND THE APPLICABLE SPECIAL PROVISIONS.

DETAIL DRAWINGS FOR PROPOSED ALTERNATE DESIGNS FOR CATCH BASIN, MANHOLE AND INLET COVERS SHALL BE SUBMITTED TO THE ENGINEER FOR APPROVAL PROVIDING THAT SUCH ALTERNATE DESIGNS MAKE PROVISION FOR EQUIVALENT CAPACITY AND STRENGTH.



ROUND FRAMES AND COVERS SHALL HAVE CONTINUOUSLY MACHINED BEARING SURFACES TO PREVENT ROCKING AND RATTLING.

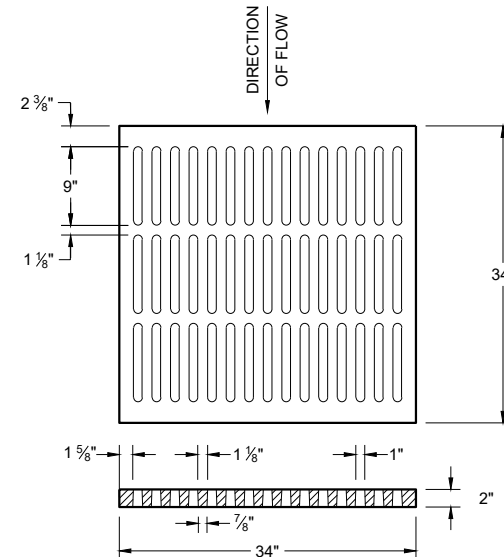

ALTERNATIVE TYPE "MS"
USE WHERE PEDESTRIAN OF BICYCLE
TRAFFIC IS PERMITTED
**NOTED AS TYPE MS-A ON THE
DRAINAGE TABLE**

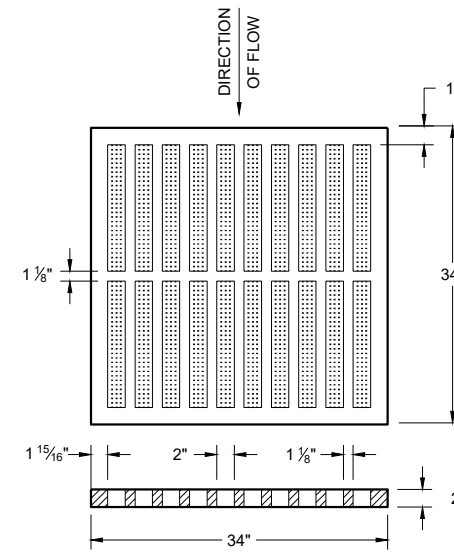


TYPE "MS"
USE ON FREEWAYS AND EXPRESSWAYS
**NOTED AS TYPE MS ON THE
DRAINAGE TABLE**

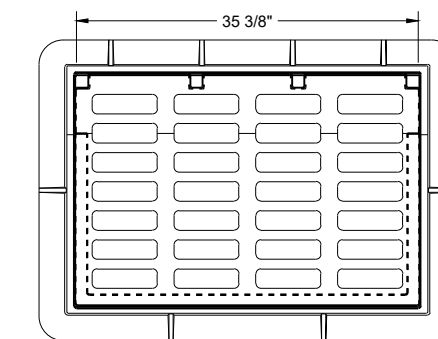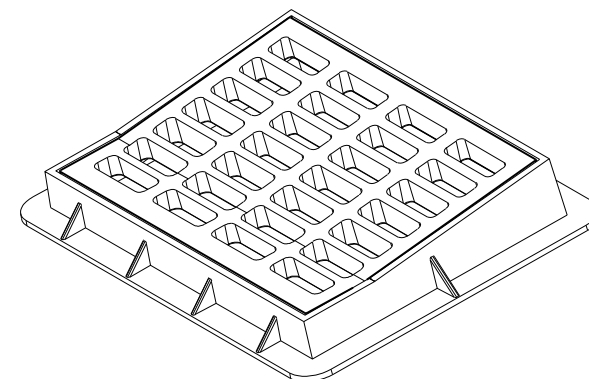

TYPE "DW"

NOTES: FOR USE IN A SUMP CONDITION. THIS OPTION IS
ONLY TO BE USED IF NO OTHER INLETS ARE APPLICABLE.

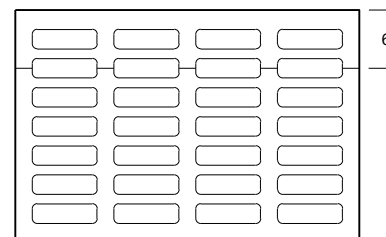

**INLET COVERS
TYPES B, B-A, C,
MS, MS-A ,DW AND WM**

STATE OF WISCONSIN
DEPARTMENT OF TRANSPORTATION



APPROVED
February 2025 DATE /S/ Rodney Taylor
ROADWAY STANDARDS DEVELOPMENT
UNIT SUPERVISOR
FHWA

GENERAL NOTES

DETAILS OF CONSTRUCTION, MATERIALS AND WORKMANSHIP NOT SHOWN ON THIS DRAWING SHALL CONFORM TO THE PERTINENT REQUIREMENTS OF THE STANDARD SPECIFICATIONS AND THE APPLICABLE SPECIAL PROVISIONS.



DETAIL DRAWINGS FOR PROPOSED ALTERNATE DESIGNS FOR MANHOLE COVERS SHALL BE SUBMITTED TO THE ENGINEER FOR APPROVAL PROVIDING THAT SUCH ALTERNATE DESIGNS MAKE PROVISION FOR EQUIVALENT CAPACITY AND STRENGTH.

ROUND FRAMES AND COVERS SHALL HAVE CONTINUOUSLY MACHINED BEARING SURFACES TO PREVENT ROCKING AND RATTLING.

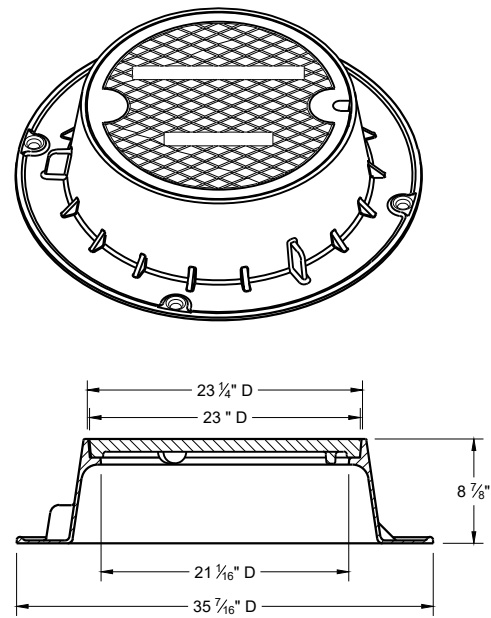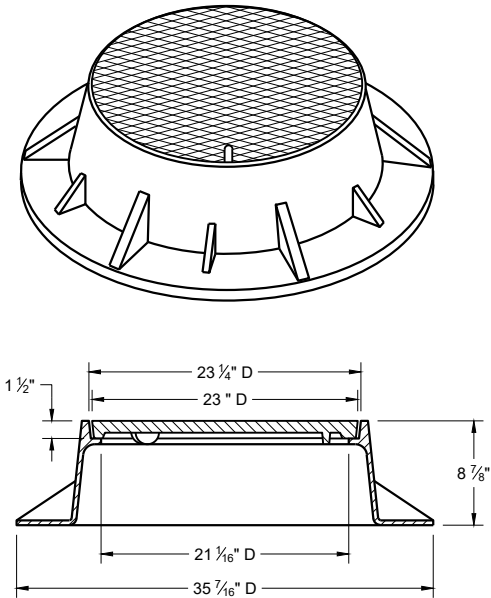

TYPE "J"


NOTE: EITHER CASTING IS ACCEPTABLE

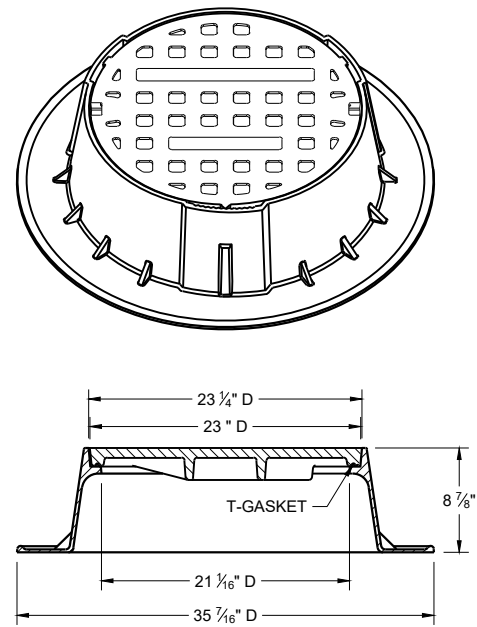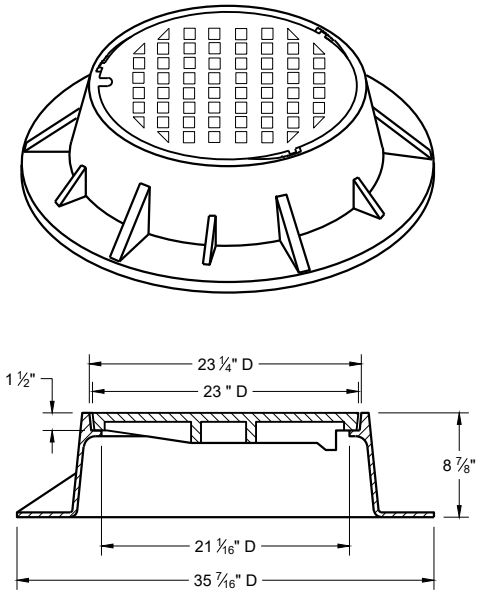


TYPE "J" SPECIAL

TYPE "B" NON-ROCKING SELF-SEAL LID
(NOTED AS TYPE J-S ON THE DRAINAGE TABLE)


NOTE: EITHER CASTING IS ACCEPTABLE

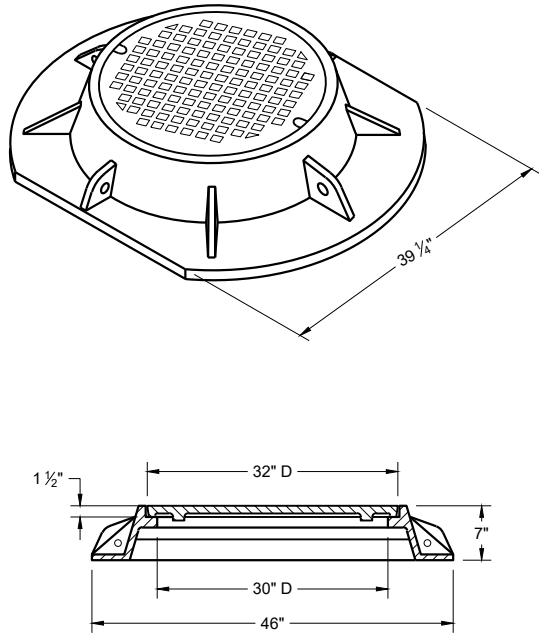


TYPE "K"

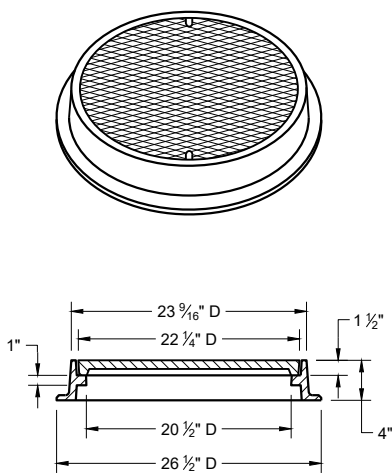

TYPE "L"

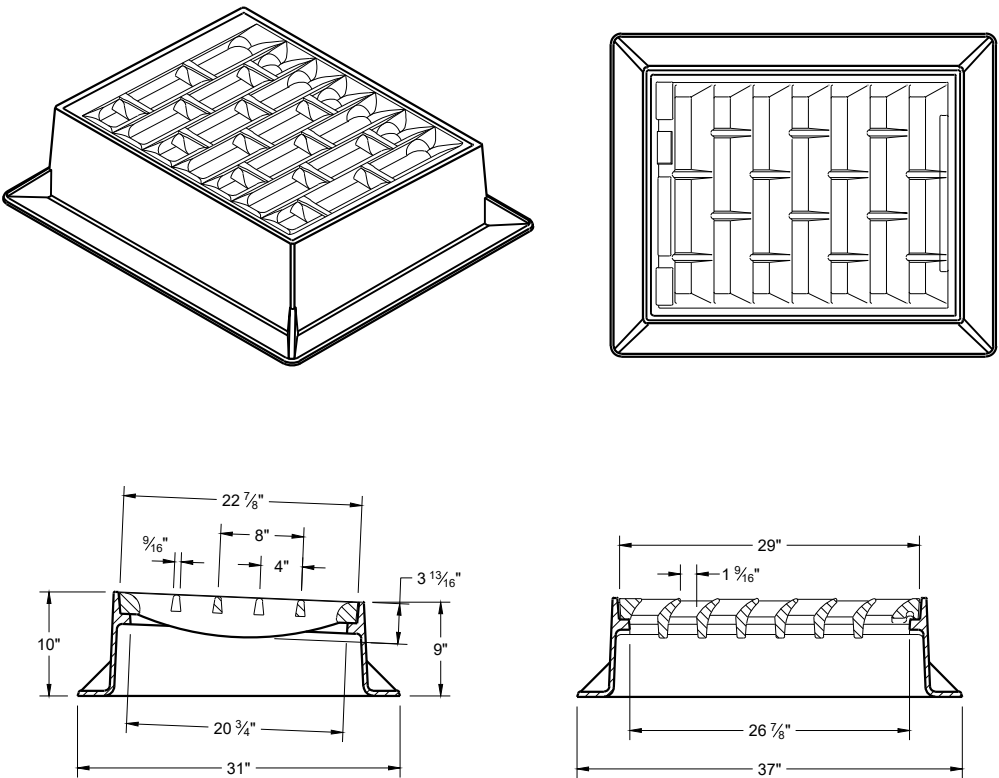

INLET COVER TYPE "BW"

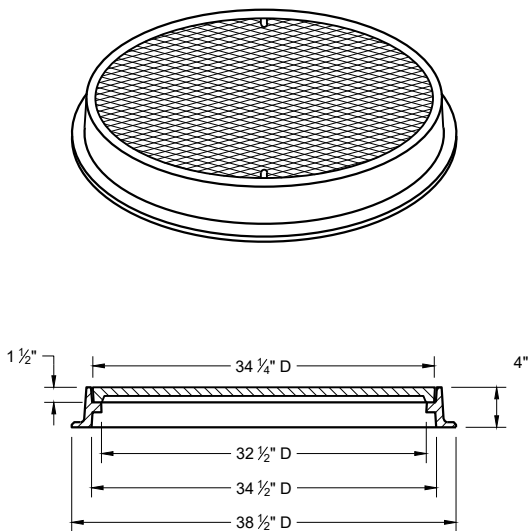


TYPE "M"


INLET COVERS TYPES BW
MANHOLE COVERS TYPES K,
J, J-S, L, AND M

STATE OF WISCONSIN
DEPARTMENT OF TRANSPORTATION


APPROVED
February 2025 /S/ Rodney Taylor
DATE ROADWAY STANDARDS DEVELOPMENT
FHWA UNIT SUPERVISOR

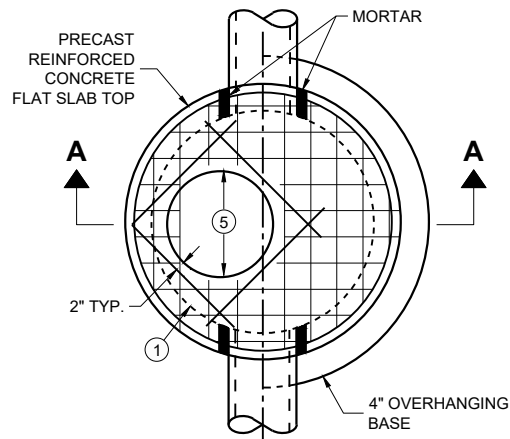

PLAN VIEW
CIRCULAR OPENING

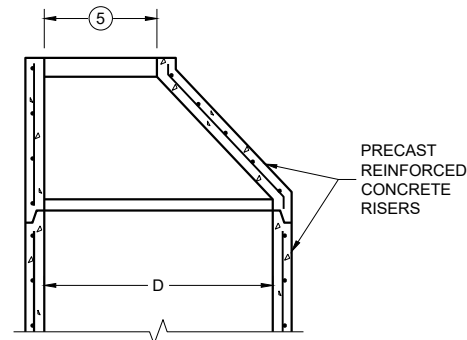

OPTIONAL PRECAST
REINFORCED CONCRETE
ECCENTRIC TOP

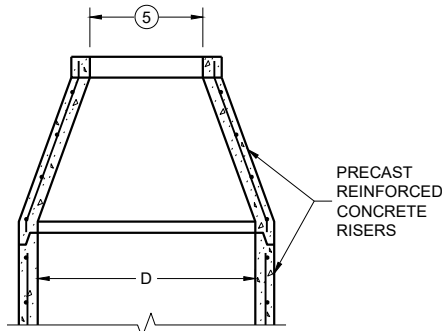

OPTIONAL PRECAST
REINFORCED CONCRETE
CONCENTRIC TOP


MANHOLE COVER OPENING MATRIX

MANHOLE COVER OPENING SIZE (FT.)	MANHOLE COVER TYPE	C	ALL JS	K	L	M
2 DIA.	5	X	X		X	
3 DIA.				X		X

PIPE MATRIX

MANHOLE SIZE (DIA.)	MAXIMUM INSIDE PIPE DIAMETER FOR TWO PIPES		MINIMUM WALL THICKNESS (IN)	MINIMUM PRECAST FLAT SLAB TOP AND BASE THICKNESS
	180° SEPARATION (IN)	90° SEPARATION (IN)		
3-FT	15	12	4	6
4-FT	24	18	4	6
5-FT	36	24	5	8
6-FT	42	36	6	8
7-FT	48	36/42 *	7	8
8-FT	60	42	8	8
9-FT	66	54	9	10
10-FT	72	60	10	10


*A 36" PIPE AND A 42" PIPE CAN BE PLACED WITHIN 90 DEGREES.
SEE MINIMUM HORIZONTAL PIPE SEPARATION DETAIL.

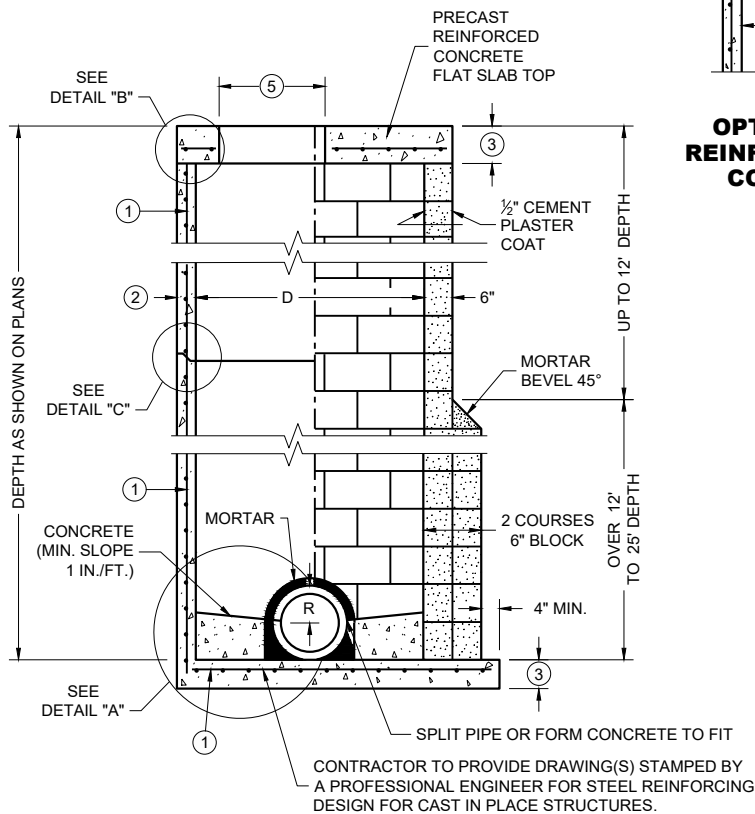


SECTION A - A

PRECAST REINFORCED
CONCRETE WITH
MONOLITHIC BASE

CONCRETE BLOCK WITH
CAST IN PLACE OR
PRECAST REINFORCED
CONCRETE BASE

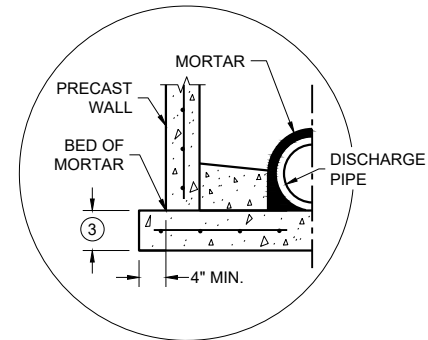


SEPARATE PRECAST REINFORCED
CONCRETE BASE OPTION

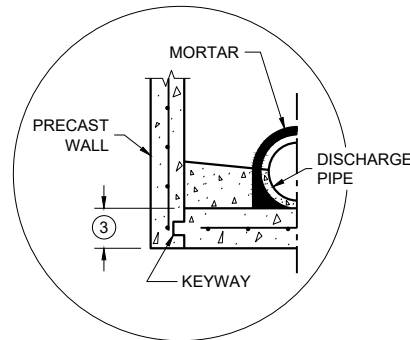


PRECAST REINFORCED CONCRETE
WITH INTEGRAL BASE OPTION


DETAIL "A"

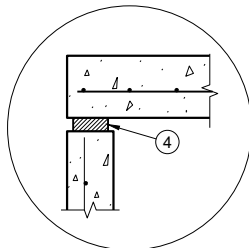

TOP WITH PLAIN
END JOINT

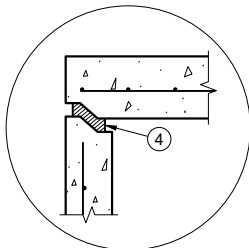


TOP WITH TONGUE
AND GROOVE JOINT

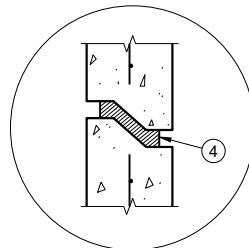

RISER WITH TONGUE
AND GROOVE JOINT

DETAIL "B"

DETAIL "C"

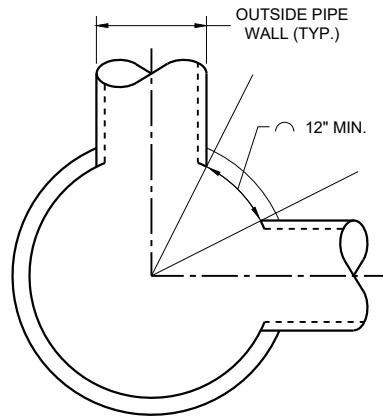

MINIMUM HORIZONTAL
PIPE SEPARATION

DETAIL "D"

GENERAL NOTES

DETAILS OF CONSTRUCTION, MATERIALS AND WORKMANSHIP NOT SHOWN ON THIS DRAWING SHALL CONFORM TO THE PERTINENT REQUIREMENTS OF THE STANDARD SPECIFICATIONS AND THE APPLICABLE SPECIAL PROVISIONS.

UNLESS OTHERWISE AUTHORIZED IN WRITING BY THE ENGINEER, THE CONTRACTOR SHALL NOT ORDER AND DELIVER PRECAST MANHOLE UNITS REQUIRED FOR THE PROJECT UNTIL A LIST OF SIZES IS FURNISHED BY THE ENGINEER.

DETAILED DRAWINGS FOR PROPOSED ALTERNATE DESIGNS FOR UNDERGROUND DRAINAGE STRUCTURES SHALL BE SUBMITTED TO THE ENGINEER FOR APPROVAL PROVIDING THAT SUCH ALTERNATE DESIGNS MAKE PROVISION FOR EQUIVALENT CAPACITY AND STRENGTH.

ALL DRAINAGE STRUCTURES ARE DESIGNATED ON THE PLANS AS "MANHOLES 3X3-L", "CATCH BASINS 4-B", "INLETS 2X3-H", ETC. THE FIRST NUMBERS DESIGNATE THE SIZE OF THE STRUCTURE, AND THE FOLLOWING LETTER DESIGNATES THE TYPE OF COVER TO BE USED TO COMPRISE THE COMPLETE UNIT.

BASES SHALL BE PLACED ON A BED OF MATERIAL AT LEAST 6 INCHES IN DEPTH, WHICH MEETS THE REQUIREMENTS OF FOUNDATION BACKFILL. THIS BEDDING SHALL BE COMPACTED AND PROVIDE UNIFORM SUPPORT FOR THE ENTIRE AREA OF THE BASE.

PRECAST REINFORCED CONCRETE CONE TOPS (ECCENTRIC OR CONCENTRIC) OR PRECAST REINFORCED CONCRETE FLAT SLAB TOPS MAY BE USED ON CONCRETE BLOCK STRUCTURES.

ECCENTRIC CONE TOPS MAY BE USED ON ALL STRUCTURES. CONCENTRIC CONE TOPS SHALL BE USED ONLY ON STRUCTURES 5 FEET OR LESS IN DEPTH UNLESS OTHERWISE DIRECTED BY THE ENGINEER.

STEPS MEETING AASHTO M199 AND THE FOLLOWING REQUIREMENTS SHALL BE INSTALLED IN ALL STRUCTURES OVER 5 FEET IN DEPTH: 16 INCH C-C MAXIMUM SPACING; PROJECT A MINIMUM CLEAR DISTANCE OF 4 INCHES FROM THE WALL AT THE POINT OF EMBEDMENT; MINIMUM LENGTH OF 10 INCHES; MINIMUM WALL EMBEDMENT OF 3 INCHES. FERROUS METAL STEPS NOT PAINTED OR TREATED TO RESIST CORROSION SHALL HAVE A MINIMUM CROSS SECTIONAL IMENSION OF 1 INCH.

STEPS OF APPROVED POLYPROPYLENE PLASTIC COATED REINFORCEMENT BAR ARE ACCEPTABLE. REINFORCING BAR MUST BE A MINIMUM OF 3/8 INCH AND MEET THE REQUIREMENTS OF ASTM A615.

CERTIFICATION SHALL BE PROVIDED THAT INSTALLED STEPS WHEN TESTED IN ACCORDANCE WITH SECTION 10 OF AASHTO T280 CAN WITHSTAND A VERTICAL LOAD OF 800 LBS. AND A HORIZONTAL LOAD OF 400 LBS.

ALL BAR STEEL REINFORCEMENT SHALL BE EMBEDDED 2 INCHES CLEAR UNLESS OTHERWISE SHOWN OR NOTED.

ALL PRECAST MANHOLE UNITS SHALL CONFORM TO THE PERTINENT REQUIREMENTS OF AASHTO DESIGNATION M199.

PRECAST REINFORCED RISERS SHALL HAVE A TONGUE AND GROOVE JOINT WITH TONGUE UP OR DOWN.

CONCRETE BLOCK WILL NOT BE PERMITTED FOR STRUCTURES GREATER THAN 4 FEET IN DIAMETER.

4" OVERHANGING BASES ARE REQUIRED FOR ALL CONCRETE BLOCK INSTALLATIONS. 4" OVERHANG IS REQUIRED WHEN SEPARATE PRECAST BASE IS PROVIDED. OVERHANG IS NOT REQUIRED ON PRECAST STRUCTURES WITH AN INTEGRAL OR MONOLITHIC BASE.


FOR ADDITIONAL CONFIGURATIONS, MAINTAIN A MINIMUM OF 12 INCHES AS MEASURED FROM THE INSIDE OF THE STRUCTURE WALL BETWEEN THE OUTSIDE PIPE WALLS OF ADJACENT PIPES. SEE DETAIL "D".

- 1 FOR PRECAST MANHOLES AND REINFORCED CONCRETE BASES PROVIDE REINFORCING STEEL IN ACCORDANCE TO AASHTO M199.
- 2 SEE PIPE MATRIX TABLE FOR MINIMUM WALL THICKNESS FOR PRECAST MANHOLES
- 3 SEE PIPE MATRIX TABLE FOR MINIMUM THICKNESS OF PRECAST FLAT SLAB TOPS AND BASES.
- 4 JOINTS TO BE SEALED WITH A BUTYL RUBBER SEAL PER SEALANT MANUFACTURERS RECOMMENDATIONS CONFORMING TO ASTM C 990 OR RUBBER GASKETS CONFORMING TO ASTM C443.
- 5 SEE MANHOLE COVER OPENING MATRIX.


MANHOLES, 3-FT, 4-FT
5-FT, 6-FT, 7-FT, 8-FT, 9-FT
AND 10-FT DIAMETER

STATE OF WISCONSIN
DEPARTMENT OF TRANSPORTATION


APPROVED
December 2023 /S/ Rodney Taylor
DATE ROADWAY STANDARDS DEVELOPMENT UNIT SUPERVISOR
FHWA

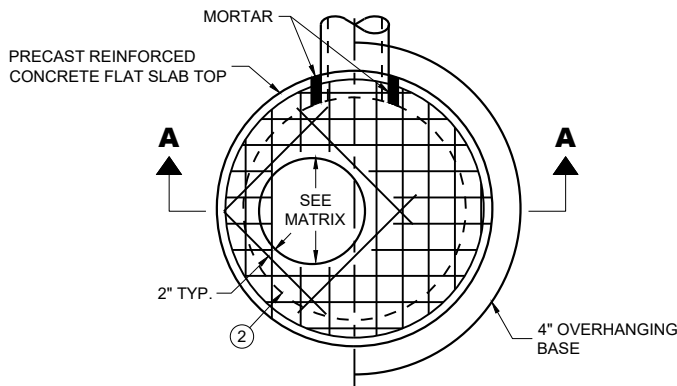

PLAN VIEW CIRCULAR OPENING

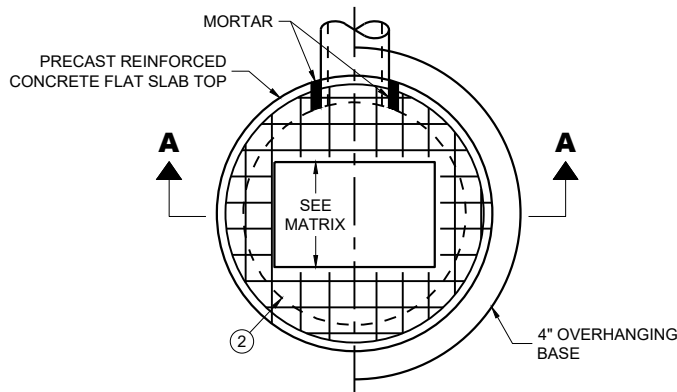

PLAN VIEW RECTANGULAR OPENING

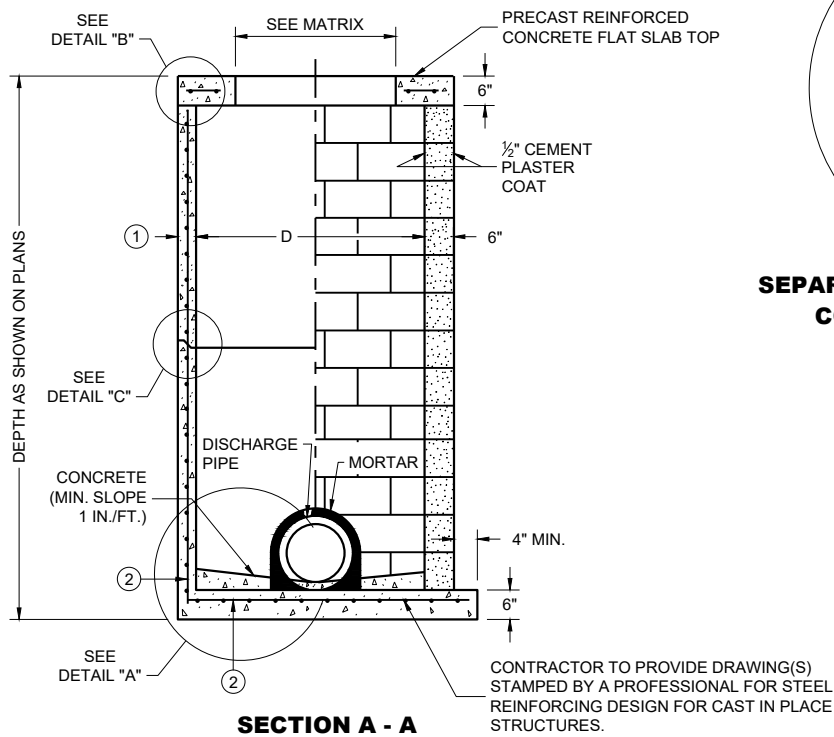

SECTION A - A

PRECAST REINFORCED
CONCRETE WITH
MONOLITHIC BASE

CONCRETE BLOCK WITH
CAST IN PLACE OR
PRECAST REINFORCED
CONCRETE BASE ②


CIRCULAR INLETS WITH FLAT TOP

CATCH BASIN COVER OPENING MATRIX


INLET SIZE	INLET COVER TYPE	ALL A'S	ALL B'S	BW	C	F	ALL H'S	S	T	V V-B	WM	Z
	OPENING SIZE (FT.)											
3-FT	2 DIA.				X							X
	2 X 2	X	X					X		X		
4-FT	2 DIA.				X							X
	2 X 2	X	X					X		X		
	2 X 2.5			X				X	X	X	X	
	2 X 3						X					
	2.5 X 3					X						

PIPE MATRIX

INLET SIZE	MAXIMUM INSIDE PIPE DIAMETER FOR TWO PIPES	
	180° SEPARATION (IN)	90° SEPARATION (IN)
3-FT	15	12
4-FT	24	18

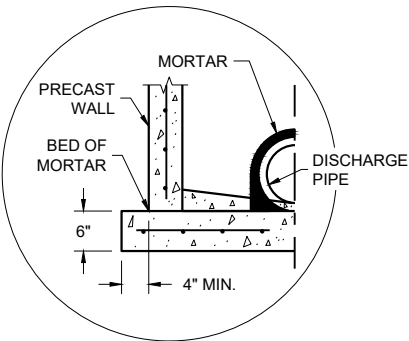


SEPARATE PRECAST REINFORCED
CONCRETE BASE OPTION

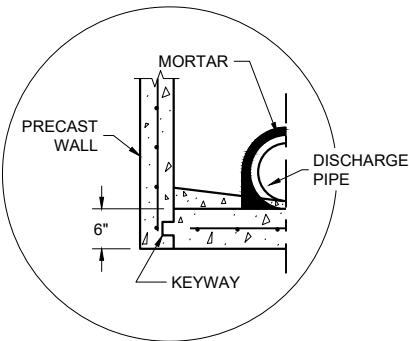


PRECAST REINFORCED CONCRETE
WITH INTEGRAL BASE OPTION


DETAIL "A"

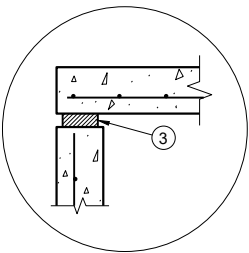

TOP WITH PLAIN
END JOINT

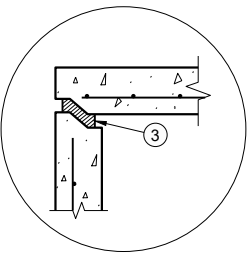

TOP WITH TONGUE
AND GROOVE JOINT

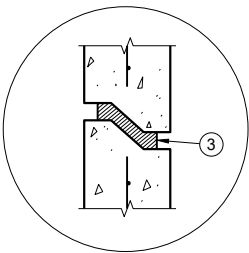

RISER WITH TONGUE
AND GROOVE JOINT

DETAIL "B"

DETAIL "C"

INLETS 3-FT AND 4-FT DIAMETER

GENERAL NOTES

DETAILS OF CONSTRUCTION, MATERIALS AND WORKMANSHIP NOT SHOWN ON THIS DRAWING SHALL CONFORM TO THE PERTINENT REQUIREMENTS OF THE STANDARD SPECIFICATIONS AND THE APPLICABLE SPECIAL PROVISIONS.

UNLESS OTHERWISE AUTHORIZED IN WRITING BY THE ENGINEER, THE CONTRACTOR SHALL NOT ORDER AND DELIVER PRECAST INLET UNITS REQUIRED FOR THE PROJECT UNTIL A LIST OF SIZES IS FURNISHED BY THE ENGINEER.

DETAILED DRAWINGS FOR PROPOSED ALTERNATE DESIGNS FOR UNDERGROUND DRAINAGE STRUCTURES SHALL BE SUBMITTED TO THE ENGINEER FOR APPROVAL PROVIDING THAT SUCH ALTERNATE DESIGNS MAKE PROVISION FOR EQUIVALENT CAPACITY AND STRENGTH.

ALL DRAINAGE STRUCTURES ARE DESIGNATED ON THE PLANS AS "MANHOLES 3X3-L", "CATCH BASINS 4-B", "INLETS 2X3-H", ETC. THE FIRST NUMBERS DESIGNATE THE SIZE OF THE STRUCTURE, AND THE FOLLOWING LETTER DESIGNATES THE TYPE OF COVER TO BE USED TO COMPRISE THE COMPLETE UNIT.

BASES SHALL BE PLACED ON A BED OF MATERIAL AT LEAST 6 INCHES IN DEPTH, WHICH MEETS THE REQUIREMENTS OF FOUNDATION BACKFILL. THIS BEDDING SHALL BE COMPACTED AND PROVIDE UNIFORM SUPPORT FOR THE ENTIRE AREA OF THE BASE.

ALL BAR STEEL REINFORCEMENT SHALL BE EMBEDDED 2 INCHES CLEAR UNLESS OTHERWISE SHOWN OR NOTED.


ALL PRECAST INLET UNITS SHALL CONFORM TO THE PERTINENT REQUIREMENTS OF AASHTO DESIGNATION M199.

PRECAST REINFORCED RISERS SHALL HAVE A TONGUE AND GROOVE JOINT WITH TONGUE UP OR DOWN.

4" OVERHANGING BASES ARE REQUIRED FOR ALL CONCRETE BLOCK INSTALLATIONS. 4" OVERHANG IS REQUIRED WHEN SEPARATE PRECAST BASE IS PROVIDED. OVERHANG IS NOT REQUIRED ON PRECAST STRUCTURES WITH AN INTEGRAL OR MONOLITHIC BASE.

FOR ADDITIONAL CONFIGURATIONS, MAINTAIN A MINIMUM OF 12 INCHES AS MEASURED FROM THE INSIDE OF THE STRUCTURE WALL BETWEEN THE OUTSIDE PIPE WALLS OF ADJACENT PIPES. SEE DETAIL "D".

- ① MINIMUM WALL THICKNESS SHALL BE 4 INCHES FOR 3-FT DIAMETER AND 5 INCHES FOR 4-FT DIAMETER PRECAST INLETS.
- ② FOR PRECAST INLETS AND REINFORCED CONCRETE BASES PROVIDE REINFORCING STEEL IN ACCORDANCE TO AASHTO M199.
- ③ JOINTS TO BE SEALED WITH A BUTYL RUBBER SEAL PER SEALANT MANUFACTURERS RECOMMENDATIONS CONFORMING TO ASTM C 990 OR RUBBER GASKETS CONFORMING TO ASTM C443.

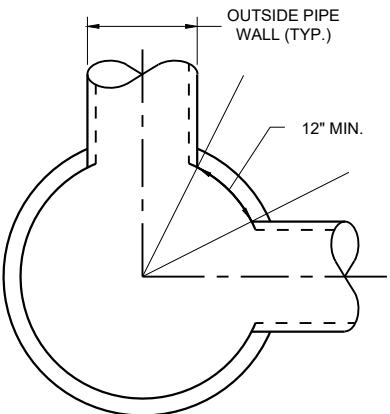


MINIMUM HORIZONTAL PIPE
SEPARATION
DETAIL "D"


INLETS 3-FT
AND 4-FT DIAMETER

STATE OF WISCONSIN
DEPARTMENT OF TRANSPORTATION


APPROVED
December 2023 /S/ Rodney Taylor
DATE ROADWAY STANDARDS DEVELOPMENT
FHWA UNIT SUPERVISOR

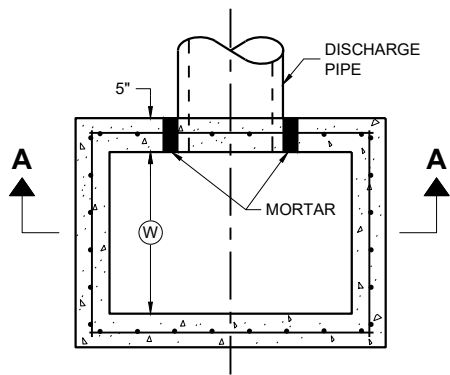

PLAN VIEW

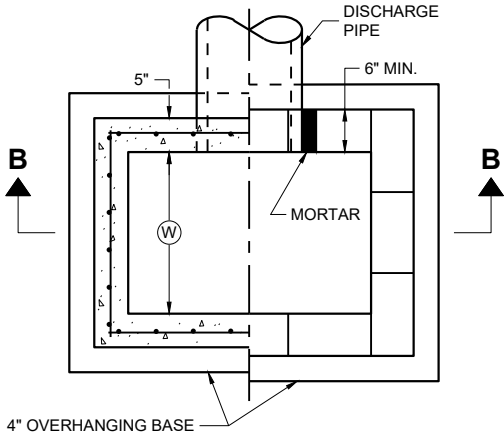


PLAN VIEW

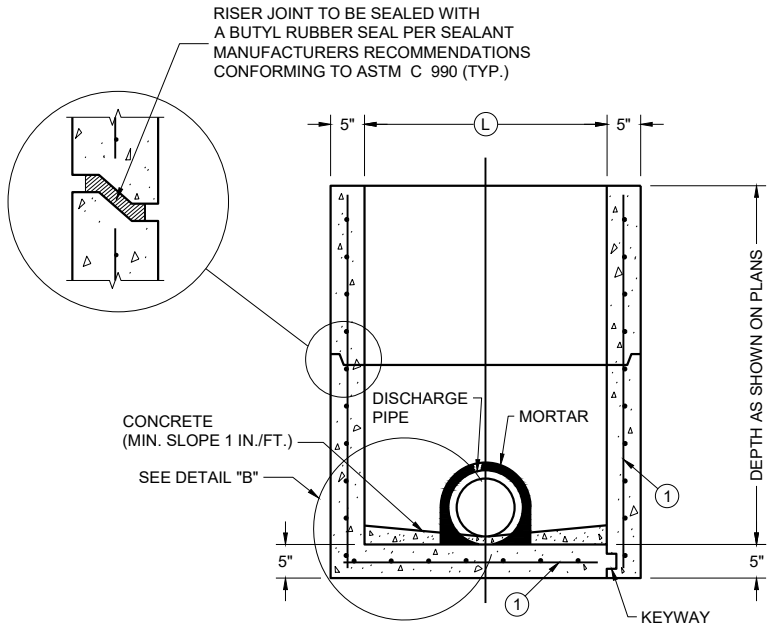

PRECAST REINFORCED CONCRETE WITH MONOLITHIC BASE

PRECAST REINFORCED CONCRETE WITH INTEGRAL BASE


SECTION A - A

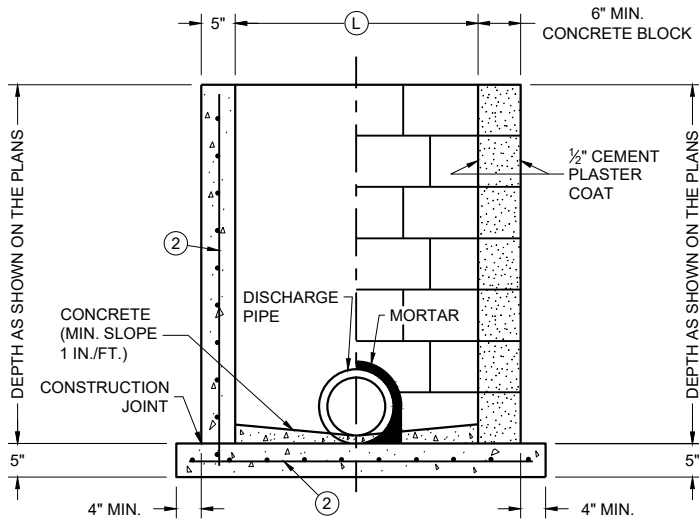

CAST IN PLACE REINFORCED CONCRETE


CONCRETE BLOCK WITH CAST IN PLACE OR PRECAST REINFORCED CONCRETE BASE ①

SECTION B - B

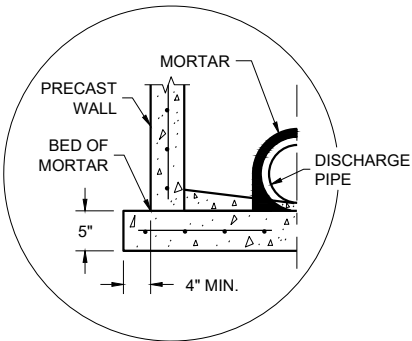

SEPARATE PRECAST REINFORCED CONCRETE BASE OPTION

DETAIL "B"

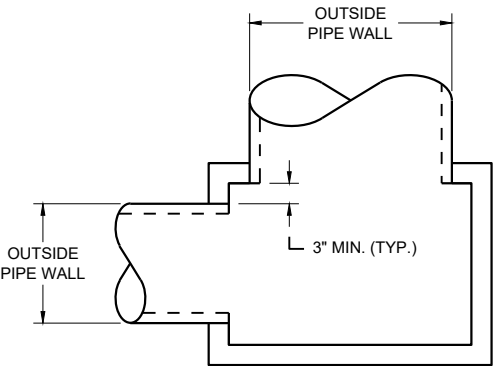

DETAIL "A"

INLETS 2 X 2-FT, 2 X 2.5-FT, 2 X 3-FT, 2.5 X 3-FT AND 2X3.5-FT

GENERAL NOTES

DETAILS OF CONSTRUCTION, MATERIALS AND WORKMANSHIP NOT SHOWN ON THIS DRAWING SHALL CONFORM TO THE PERTINENT REQUIREMENTS OF THE STANDARD SPECIFICATIONS AND THE APPLICABLE SPECIAL PROVISIONS.

UNLESS OTHERWISE AUTHORIZED IN WRITING BY THE ENGINEER, THE CONTRACTOR SHALL NOT ORDER AND DELIVER PRECAST INLET UNITS REQUIRED FOR THE PROJECT UNTIL A LIST OF SIZES IS FURNISHED BY THE ENGINEER.

DETAILED DRAWINGS FOR PROPOSED ALTERNATE DESIGNS FOR UNDERGROUND DRAINAGE STRUCTURES SHALL BE SUBMITTED TO THE ENGINEER FOR APPROVAL PROVIDING THAT SUCH ALTERNATE DESIGNS MAKE PROVISION FOR EQUIVALENT CAPACITY AND STRENGTH.

ALL PRECAST INLET UNITS SHALL CONFORM TO THE PERTINENT REQUIREMENTS OF ASTM C 913.

ALL DRAINAGE STRUCTURES ARE DESIGNATED ON THE PLANS AS "MANHOLES 3X3-L", "CATCH BASINS 4-B", "INLETS 2X3-H", ETC. THE FIRST NUMBERS DESIGNATES THE SIZE OF THE STRUCTURE, AND THE FOLLOWING LETTER DESIGNATES THE TYPE OF COVER TO BE USED TO COMPRISE THE COMPLETE UNIT.

BASES SHALL BE PLACED ON A BED OF MATERIAL AT LEAST 6 INCHES IN DEPTH, WHICH MEETS THE REQUIREMENTS OF FOUNDATION BACKFILL. THIS BEDDING SHALL BE COMPACTED AND PROVIDE UNIFORM SUPPORT FOR THE ENTIRE AREA OF THE BASE.

ALL BAR STEEL REINFORCEMENT SHALL BE EMBEDDED 2 INCHES CLEAR UNLESS OTHERWISE SHOWN OR NOTED.

PRECAST REINFORCED RISERS SHALL HAVE A TONGUE AND GROOVE JOINT WITH TONGUE UP OR DOWN.

4" OVERHANGING BASES ARE REQUIRED FOR CAST-IN-PLACE REINFORCED CONCRETE AND CONCRETE BLOCK INSTALLATIONS. 4" OVERHANG IS REQUIRED WHEN SEPARATE PRECAST BASE IS PROVIDED. OVERHANG IS NOT REQUIRED ON PRECAST STRUCTURES WITH AN INTEGRAL OR MONOLITHIC BASE.

MAXIMUM INSIDE PIPE DIAMETER DETERMINED BY 3" CLEARANCE ON EACH SIDE OF THE OUTSIDE WALL OF THE PIPE. SEE DETAIL "A". ASSUMES PIPE ENTERS PERPENDICULAR TO THE STRUCTURE.

- ① FOR PRECAST INLETS AND REINFORCED CONCRETE BASES PROVIDE REINFORCING STEEL IN ACCORDANCE TO ASTM C 913
- ② CONTRACTOR TO PROVIDE DRAWING(S) STAMPED BY A PROFESSIONAL ENGINEER FOR STEEL REINFORCING DESIGN FOR CAST-IN-PLACE STRUCTURES.

CATCH BASIN COVER MATRIX

INLET SIZE	WIDTH (W) (FT.)	LENGTH (L) (FT.)	INLET COVER TYPE									
			ALL A'S	ALL B'S	BW	F	ALL H'S	S	T	V	WM	V V-B
2 X 2-FT	2	2	X	X				X				
2 X 2.5-FT	2	2.5			X			X	X	X	X	
2 X 3-FT	2	3					X					
2.5 X 3-FT	2.5	3				X						
2 X 3.5-FT	2	3.5										X


PIPE MATRIX

CATCH BASIN SIZE	MAXIMUM INSIDE PIPE DIAMETER FOR TWO PIPES	
	WIDTH (IN)	LENGTH (IN)
2 X 2-FT	12	12
2 X 2.5-FT	12	18
2 X 3-FT	12	24
2.5 X 3-FT	18	24
2 X 3.5-FT	12	30


INLETS 2 X 2-FT, 2 X 2.5-FT, 2 X 3-FT, 2.5 X 3-FT AND 2 X 3.5-FT

STATE OF WISCONSIN
DEPARTMENT OF TRANSPORTATION


APPROVED
December 2023 /S/ Rodney Taylor
DATE ROADWAY STANDARDS DEVELOPMENT
FHWA UNIT SUPERVISOR

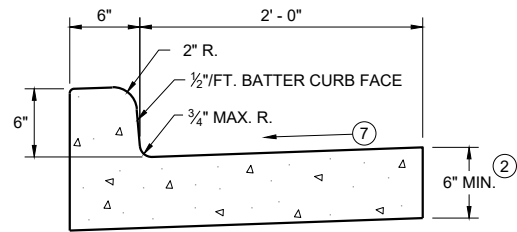


TYPES A^① & D

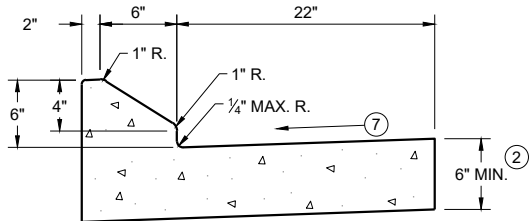


6" SLOPED CURB TYPES G^① & J

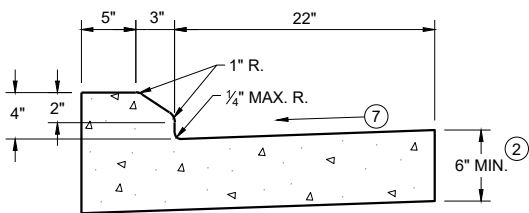

4" SLOPED CURB TYPES G^① & J

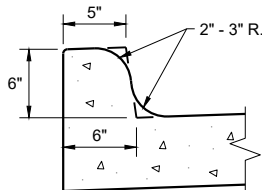


TYPES K^① & L
(OPTIONAL CURB SHAPE)

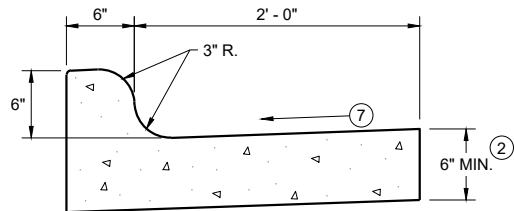


TYPES K^① & L

CONCRETE CURB AND GUTTER 30"

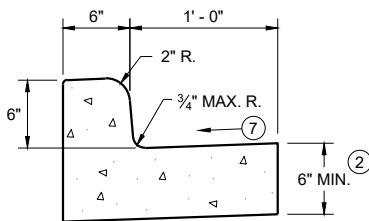


TYPES A^① & D

CONCRETE CURB AND GUTTER 18"

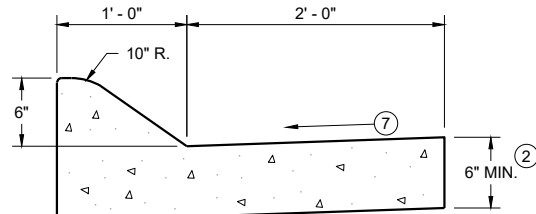


6" SLOPED CURB TYPES A^① & D

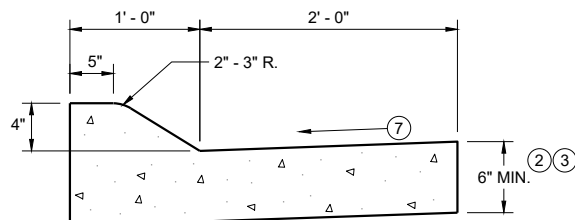


4" SLOPED CURB TYPES A^① & D

CONCRETE CURB AND GUTTER 36"

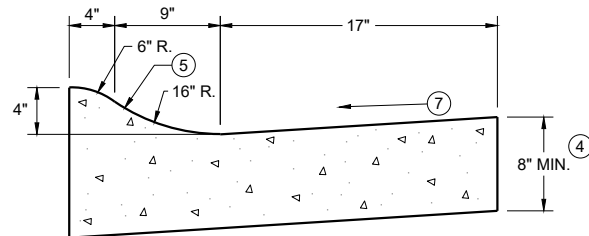

4" SLOPED CURB TYPES R^① & T
CONCRETE CURB AND GUTTER 30"

TBT & TBTT	X
30"	22"
36"	28"

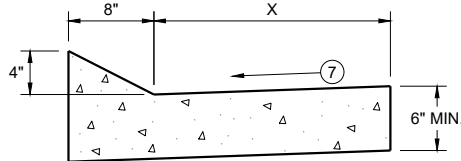


TYPES TBT & TBTT^①

CONCRETE CURB AND GUTTER


PAVEMENT THICKNESS
AND MAXIMUM CONCRETE
PANEL WIDTH TABLE

PAVEMENT THICKNESS	MAXIMUM PANEL WIDTH
LESS THAN 10"	12'
10" & ABOVE	15'

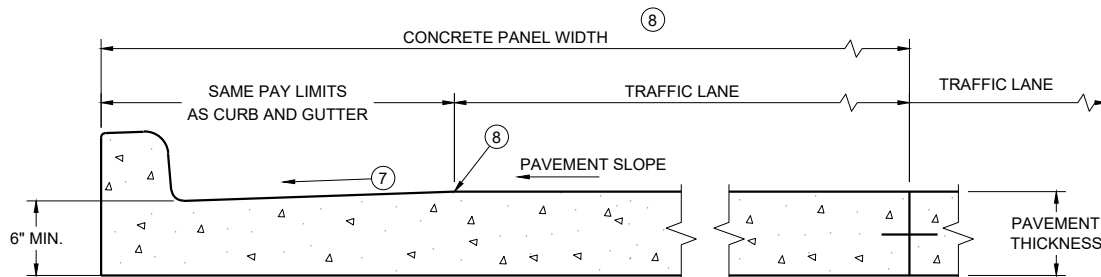


PARTIAL SECTION OF PAVEMENT
WITH INTEGRAL CURB AND GUTTER

* BIKE LANE IS NOT SHOWN

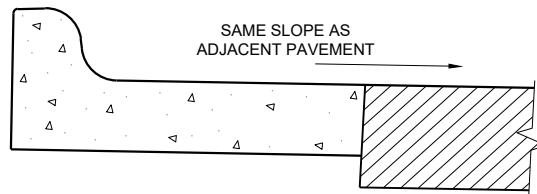

REVERSE SLOPE GUTTER^⑥
(TYPICAL FOR ALL CURB & GUTTER TYPES)

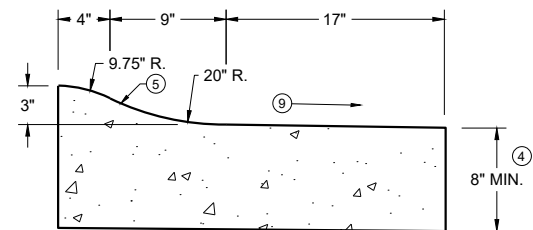

3" SLOPED CURB TYPES R^① & T

CONCRETE CURB AND GUTTER

STATE OF WISCONSIN
DEPARTMENT OF TRANSPORTATION

GENERAL NOTES


DETAILS OF CONSTRUCTION AND WORKMANSHIP NOT SHOWN ON THIS DRAWING SHALL CONFORM TO THE PERTINENT REQUIREMENTS OF THE CONTRACT.

PAVEMENT TIES AND TIE BARS SHALL BE EPOXY COATED IN CONFORMANCE WITH SUBSECTION 505.2.6.2 OF THE STANDARD SPECIFICATIONS.


INTEGRAL CURB AND GUTTER SHALL CONFORM TO THE DETAILS SHOWN FOR CONCRETE CURB AND GUTTER INCLUDING THE TRANSVERSE GUTTER SLOPE.

UNLESS OTHERWISE SHOWN ON THE TYPICAL CROSS SECTIONS, THE BASE AGGREGATE AND COMMON EXCAVATION LIMITS ARE 2' - 0" BEHIND THE BACK OF CURBS.

- ① TIE BARS ARE REQUIRED FOR CURB AND GUTTERS TYPES A, G, K, R, AND TBTT.
- ② THE BOTTOM OF CURB AND GUTTER MAY BE CONSTRUCTED EITHER LEVEL OR PARALLEL TO THE SLOPE OF THE SUBGRADE OR BASE AGGREGATE PROVIDED A 6" MINIMUM GUTTER THICKNESS IS MAINTAINED.
- ③ USE 8" MINIMUM GUTTER THICKNESS WHEN USED WITH AN ADJACENT CONCRETE TRUCK APRON PLACED BEHIND BACK OF CURB.
- ④ THE BOTTOM OF CURB AND GUTTER MAY BE CONSTRUCTED EITHER LEVEL OR PARALLEL TO THE SLOPE OF THE SUBGRADE OR BASE AGGREGATE PROVIDED A 8" MINIMUM GUTTER THICKNESS IS MAINTAINED.
- ⑤ UNLESS OTHERWISE NOTED, FOR STAKING PURPOSES THE FACE OF CURB IS 6" FROM THE BACK OF CURB.
- ⑥ WHEN REVERSE SLOPE GUTTER IS REQUIRED, THE LOCATION(S) WILL BE SHOWN ELSEWHERE IN THE PLAN.
- ⑦ USE 4% GUTTER CROSS SLOPE UNLESS OTHERWISE NOTED IN THE PLANS.
- ⑧ INCLUDE LONGITUDINAL JOINT AND TIE BARS ALONG LANE EDGE WHEN CONCRETE PANEL WIDTH EXCEEDS THE MAXIMUM WIDTH PER TABLE BELOW. LONGITUDINAL JOINT(S) ARE NOT ALLOWED WITHIN TRAFFIC LANES AND BIKE LANES. LONGITUDINAL JOINT MAY BE SAWED.
- ⑨ SLOPE TO BE REVERSE SLOPE MATCHING THE SLOPE OF THE PAVEMENT AND THE CIRCULATORY ROADWAY

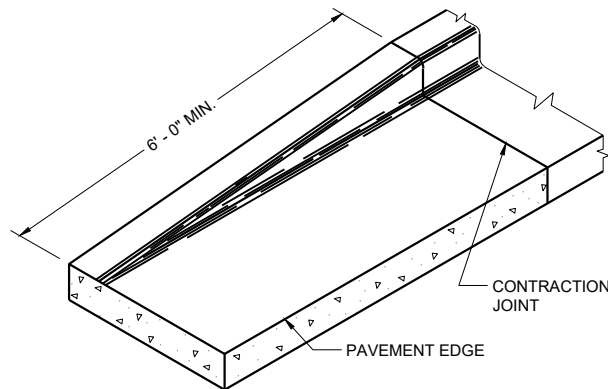


END SECTION CURB AND GUTTER

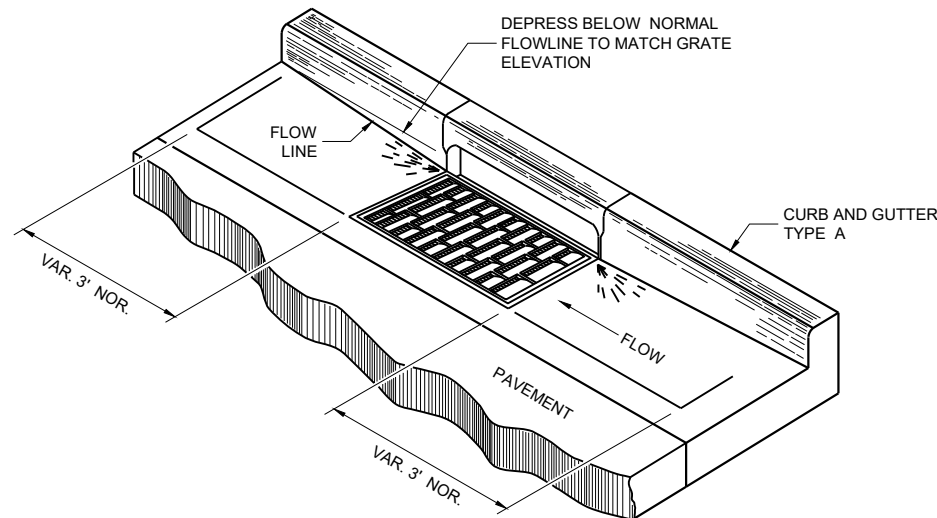


DETAIL OF CURB AND GUTTER AT INLETS


(TYPICAL H INLET COVER SHOWN)

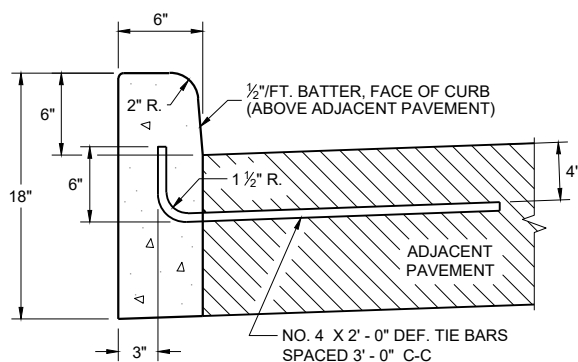


TYPES A^① & D

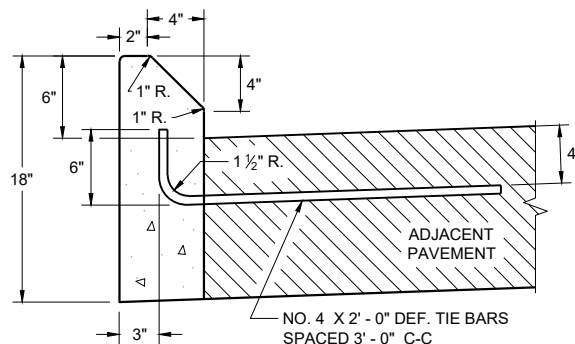

**TYPES G^① & J
CONCRETE CURB**

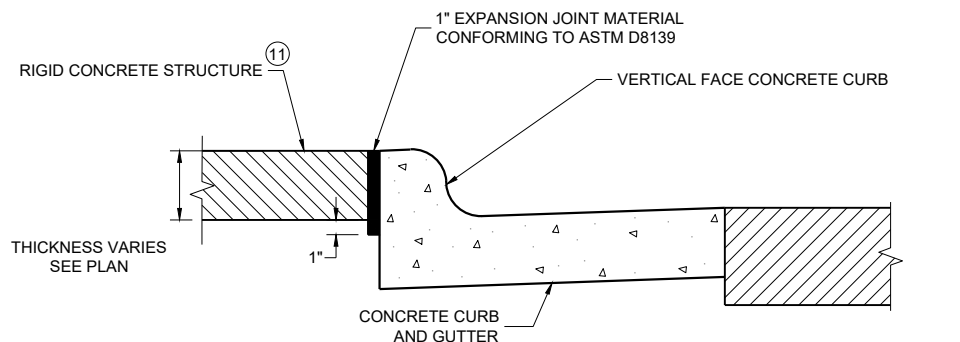

EXPANSION JOINT DETAIL FOR VERTICAL CURB ABUTTING A RIGID STRUCTURE ⑪

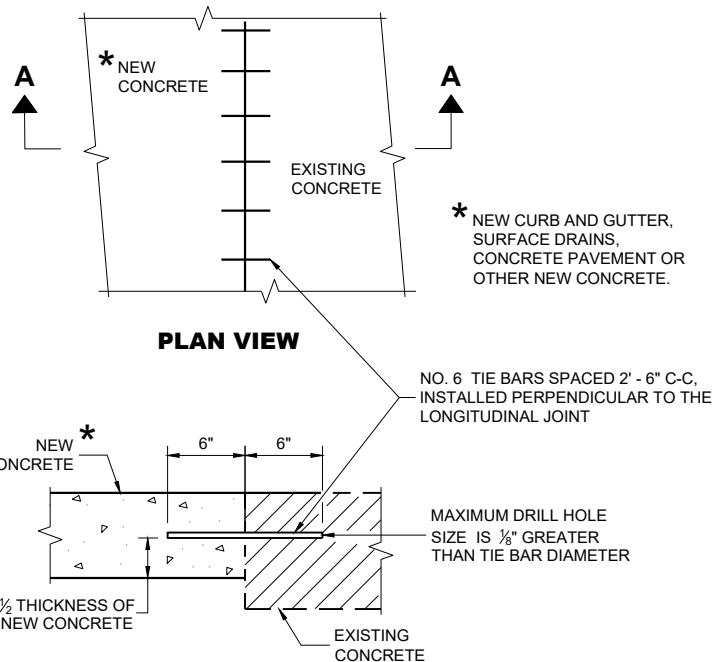

**SECTION A - A
TIE BARS DRILLED INTO EXISTING PAVEMENT**


GENERAL NOTES

DETAILS OF CONSTRUCTION AND WORKMANSHIP NOT SHOWN ON THIS DRAWING SHALL CONFORM TO THE PERTINENT REQUIREMENTS OF THE CONTRACT.


PAVEMENT TIES AND TIE BARS SHALL BE EPOXY COATED IN CONFORMANCE WITH SUBSECTION 505.2.6.2 OF THE STANDARD SPECIFICATIONS.

UNLESS OTHERWISE SHOWN ON THE TYPICAL CROSS SECTIONS, THE BASE AGGREGATE AND COMMON EXCAVATION LIMITS ARE 2' - 0" BEHIND THE BACK OF CURBS.

- ① TIE BARS ARE REQUIRED FOR CURB AND GUTTERS TYPES A, G, K, R, AND TBTT.
- ② THE BOTTOM OF CURB AND GUTTER MAY BE CONSTRUCTED EITHER LEVEL OR PARALLEL TO THE SLOPE OF THE SUBGRADE OR BASE AGGREGATE PROVIDED A 6" MINIMUM GUTTER THICKNESS IS MAINTAINED.
- ⑩ REFER TO SDD 08D18 AND 08D19 FOR ADDITIONAL DRIVEWAY ENTRANCE CURB DETAILS.
- ⑪ PLACE 1" THICK EXPANSION JOINT MATERIAL BETWEEN VERTICAL FACE CURB TYPES EXTENDING FROM THE TOP OF CURB TO 1 INCH BELOW THE ADJOINING CONCRETE SURFACE. RIGID CONCRETE STRUCTURES INCLUDE RAISED CONCRETE MEDIANS, CONCRETE SAFETY ISLANDS, SPLITTER ISLANDS, OR LOCATIONS IDENTIFIED ON THE PLANS.

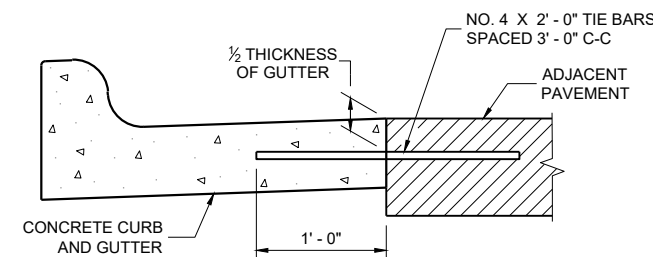

TYPICAL TIE BAR LOCATION ①

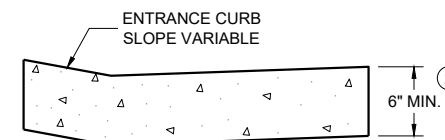


**DRIVEWAY ENTRANCE CURB ⑩
(WHEN DIRECTED BY THE ENGINEER)**


**CONCRETE CURB, TIES
AND CURB AND GUTTER
APPLICATIONS**

STATE OF WISCONSIN
DEPARTMENT OF TRANSPORTATION


APPROVED
February 2025 DATE /S/ Rodney Taylor
ROADWAY STANDARDS DEVELOPMENT
UNIT SUPERVISOR
FHWA

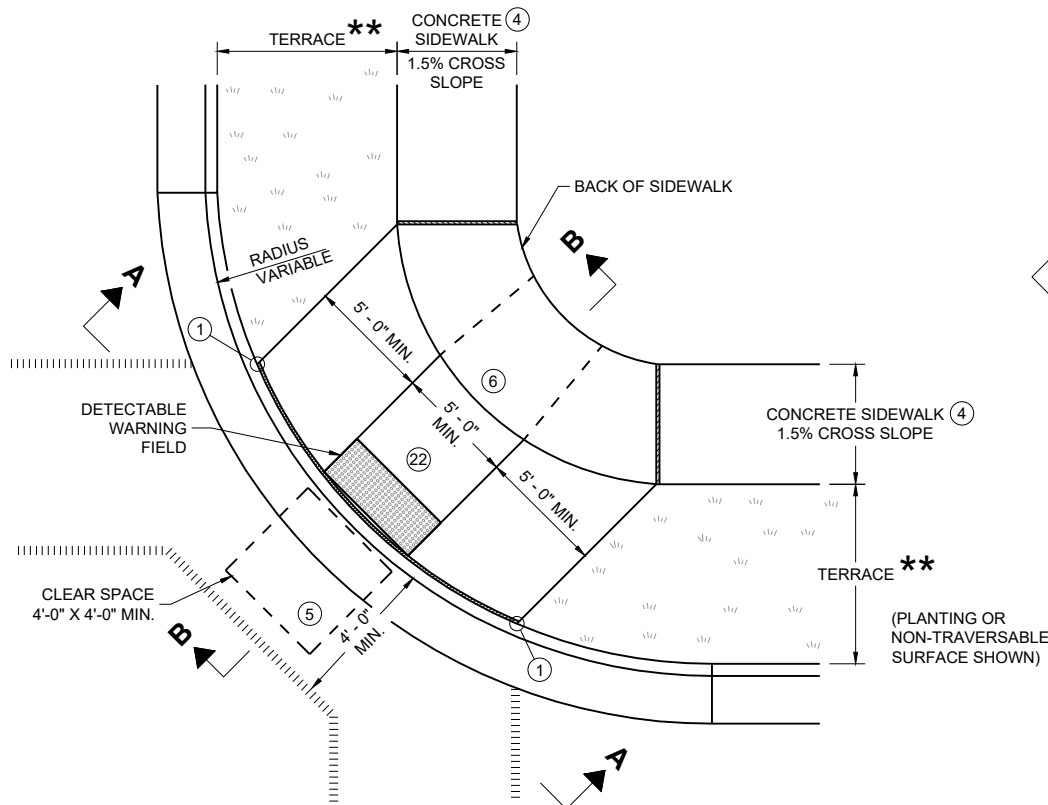


PLAN VIEW
CURB RAMP TYPE 1
(CENTER OF CORNER RADIUS)

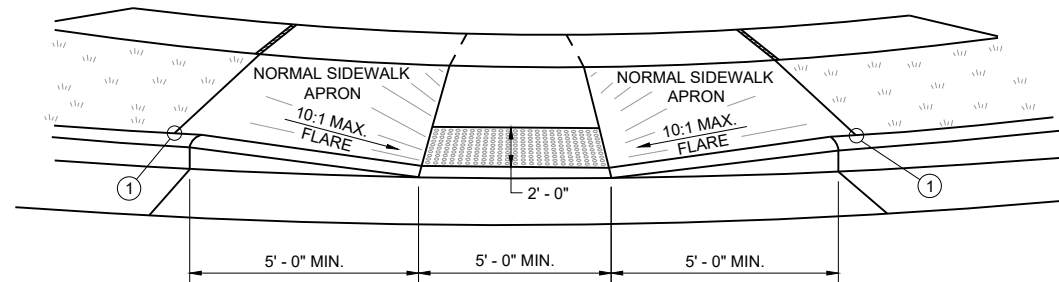


VIEW A - A FOR TYPE 1

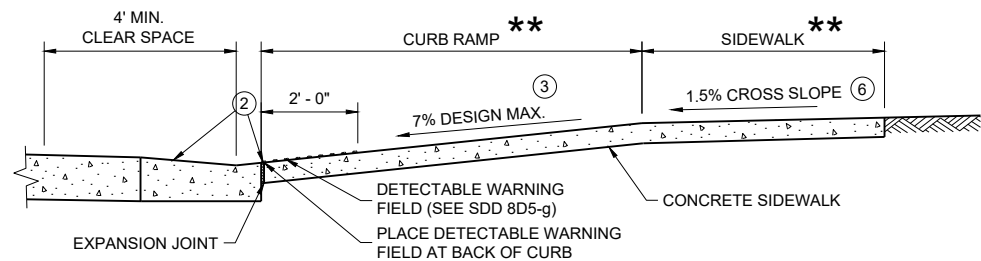


SECTION B - B FOR TYPE 1

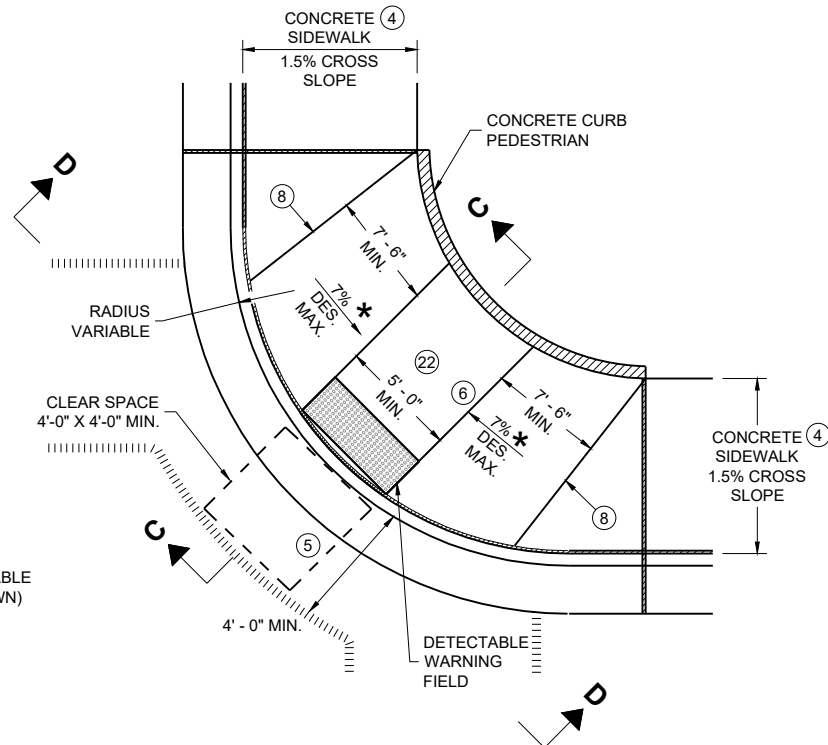

PLAN VIEW
CURB RAMP TYPE 1 - A
(NO TERRACE)

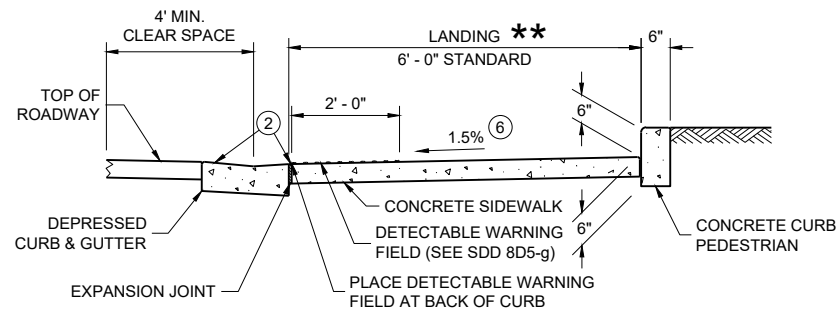

SECTION C - C FOR TYPE 1 - A

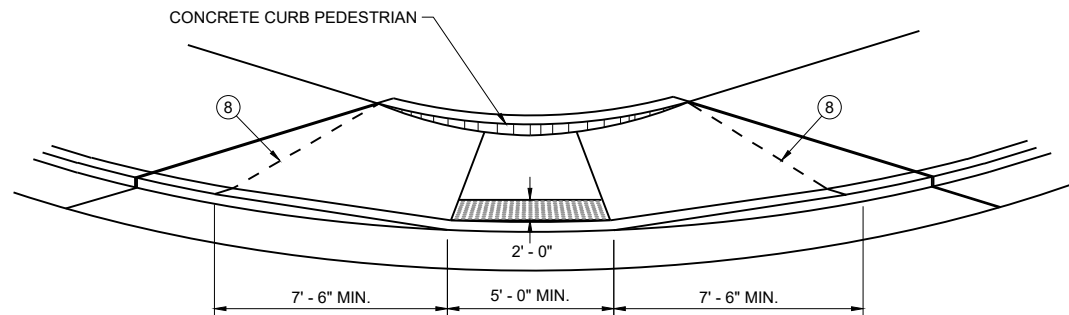

VIEW D - D FOR TYPE 1 - A

GENERAL NOTES

AVOID PLACING DRAINAGE STRUCTURES, JUNCTION BOXES OR OTHER OBSTRUCTIONS IN FRONT OF CURB RAMP ACCESS AREAS.

DETAILS OF CONSTRUCTION, MATERIALS AND WORKMANSHIP NOT SHOWN ON THIS DRAWING SHALL CONFORM TO THE PERTINENT REQUIREMENTS OF THE STANDARD SPECIFICATIONS AND THE APPLICABLE SPECIAL PROVISIONS.

WHEN NECESSARY, THE SIDEWALK ELEVATION MAY BE LOWERED TO MEET THE HIGH POINT ON THE CURB RAMP.

TYPE 1 CURB RAMPS SHALL HAVE A NORMAL SIDEWALK APRON AND CURB ON BOTH SIDES OF CURB RAMP.

DETECTABLE WARNING FIELD SHALL BE MEASURED AND PAID BY THE SQUARE FOOT AS "CURB RAMP DETECTABLE WARNING FIELD". THE CONCRETE PEDESTRIAN CURB, IF NEEDED, SHALL BE MEASURED AND PAID BY THE LINEAR FOOT AS "CONCRETE CURB PEDESTRIAN". CONCRETE SIDEWALK IN THE CURB RAMP AREA SHALL BE MEASURED AND PAID BY THE SQUARE FOOT AS CONCRETE SIDEWALK, INCLUDING THE AREA UNDER THE DETECTABLE WARNING FIELD.

SELECT CURB RAMP DETECTABLE WARNING FIELD MATERIALS AND DEVICES FROM THE DEPARTMENT'S APPROVED MATERIALS LIST. THE COLOR OF THE DETECTABLE WARNING FIELD IS SPECIFIED ELSEWHERE AND IS INCIDENTAL TO THE BID ITEM OF "CURB RAMP DETECTABLE WARNING FIELD"

DETECTABLE WARNING FIELDS THAT ARE INSTALLED AS A GROUP OR SIDE BY SIDE, SHALL BE FROM THE SAME MANUFACTURER.

SURFACE TEXTURE OF THE RAMP SHALL BE OBTAINED BY COARSE BROOMING TRANSVERSE TO THE SLOPE OF THE CURB RAMP.


- ① THIS POINT IS AN EXTENSION OF OUTSIDE EDGE OF APPROACHING SIDEWALK WHERE IT MEETS THE BACK OF CONCRETE CURB. POINT LOCATION MAY BE ADJUSTED TO ALIGN WITH BEGINNING OF FULL-HEIGHT CURB IF THIS DISTANCE IS SHORT.
- ② GRADE CHANGE BETWEEN GUTTER COUNTER SLOPE AND THE CURB RAMP SLOPE IS DESIRABLY 11% OR LESS AND SHALL NOT EXCEED 13.3%. TYPICAL GUTTER COUNTER SLOPE IS 4% BUT MAY BE MODIFIED TO FIT FIELD CONDITIONS. PROVIDE LONGITUDINAL DRAINAGE AROUND CURB AND AWAY FROM CURB RAMP. NO VERTICAL LIPS OR DISCONTINUITIES ARE ALLOWED. SLOPE OF CURB HEAD OPENING SHALL MATCH THE RAMP SLOPE, MINIMALLY 1.5%, DESIRABLY 7% OR LESS, AND SHALL NOT EXCEED A MAXIMUM OF 8.3%. WHEN ADJACENT TO 1.5% LANDING, CONSTRUCT CURB HEAD OPENING AT 1.5% IN THE DIRECTION OF PEDESTRIAN TRAVEL.
- ③ MAXIMUM 8.3% CURB RAMP SLOPE IS ALLOWABLE WITH GUTTER COUNTER SLOPE OF 5% MAXIMUM AND A 13.3% MAXIMUM GRADE CHANGE.
- ④ ±0.5% CONSTRUCTION TOLERANCE IN SIDEWALK CROSS SLOPE. THE SIDEWALK CROSS SLOPE SHALL NOT EXCEED 2.1% WITHOUT PRIOR APPROVAL FROM THE ENGINEER.
- ⑤ PROVIDE A CLEAR SPACE IN THE STREET AND GUTTER AREA. WHEN THE GUTTER CROSS SLOPE EXCEEDS 2.1%, CONSTRUCT THE CLEAR SPACE IN THE STREET AREA AND THE 4 FOOT WIDTH IS MEASURED FROM THE FLANGE LINE. FOR RECONSTRUCTION AND MODERNIZATION PROJECTS THE CLEAR SPACE SLOPE PARALLEL TO THE CURBLINE SHOULD BE 2.1% MAX FOR CROSSINGS THAT ARE STOP AND YIELD CONTROLLED, AND 5% MAX FOR THOSE THAT ARE SIGNAL CONTROLLED. FOR PERPETUATION AND REHABILITATION PROJECTS THE SLOPE OF THE CLEAR SPACE PARALLEL TO THE CURBLINE WILL MATCH THE ROADWAY LONGITUDINAL SLOPE. THE SLOPE OF THE CLEAR SPACE PERPENDICULAR TO THE CURBLINE WILL MATCH THE ROADWAY CROSS SLOPE BUT SHOULD NOT EXCEED 5% UNLESS THE ROADWAY IS SUPERELEVATED (WHEN SUPERELEVATED THE ROADWAY CROSS SLOPE SHOULD MATCH THE SUPERELEVATION).
- ⑥ PROVIDE A 5 FOOT BY 5 FOOT LANDING. SLOPE PERPENDICULAR TO CURB SHALL BE 2.1% MAXIMUM. SLOPE PARALLEL TO CURB SHALL MATCH THE CURB AND GUTTER LONGITUDINAL SLOPE.
- ⑧ PROVIDE GRADE BREAK PERPENDICULAR TO DIRECTION OF WHEELCHAIR TRAVEL.
- ⑪ A MAXIMUM 2-INCH CONCRETE BORDER IS PERMITTED ALONG ALL SIDES OF THE DETECTABLE WARNING FIELD SURFACE.
- ⑫ THE ENTIRE RAMP SHALL BE A PLANAR SURFACE. DO NOT WARP THE RUNNING SLOPE OR CROSS SLOPE OF THE RAMP. WARPING OF THE SIDEWALK CROSS SLOPE SHALL TAKE PLACE BETWEEN THE LANDING AND MATCH POINT.

LEGEND


- 1/2" EXPANSION JOINT SIDEWALK
- - - CONTRACTION JOINT FIELD LOCATED
- ||||| PAVEMENT MARKING CROSSWALK (WHITE)
- * MAXIMUM 8.3%
- ** WIDTH SHOWN ELSEWHERE IN THE PLANS

CURB RAMPS
TYPE 1 AND 1-A


STATE OF WISCONSIN
DEPARTMENT OF TRANSPORTATION

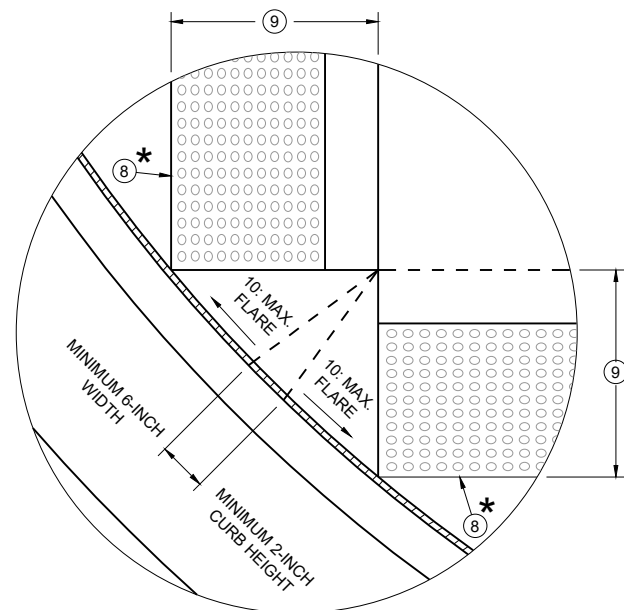


DETAIL A

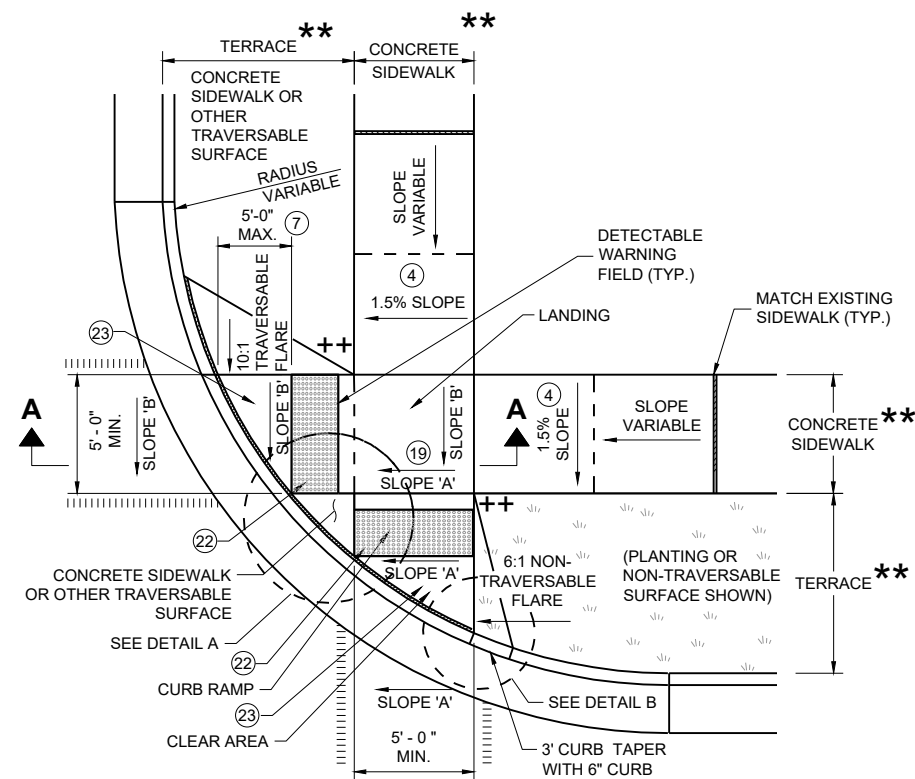


**PLAN VIEW
CURB RAMP TYPE 2
(CENTER OF CORNER RADIUS)**

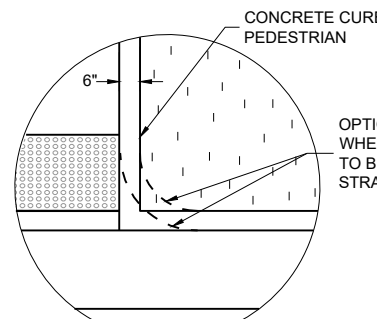


DETAIL B

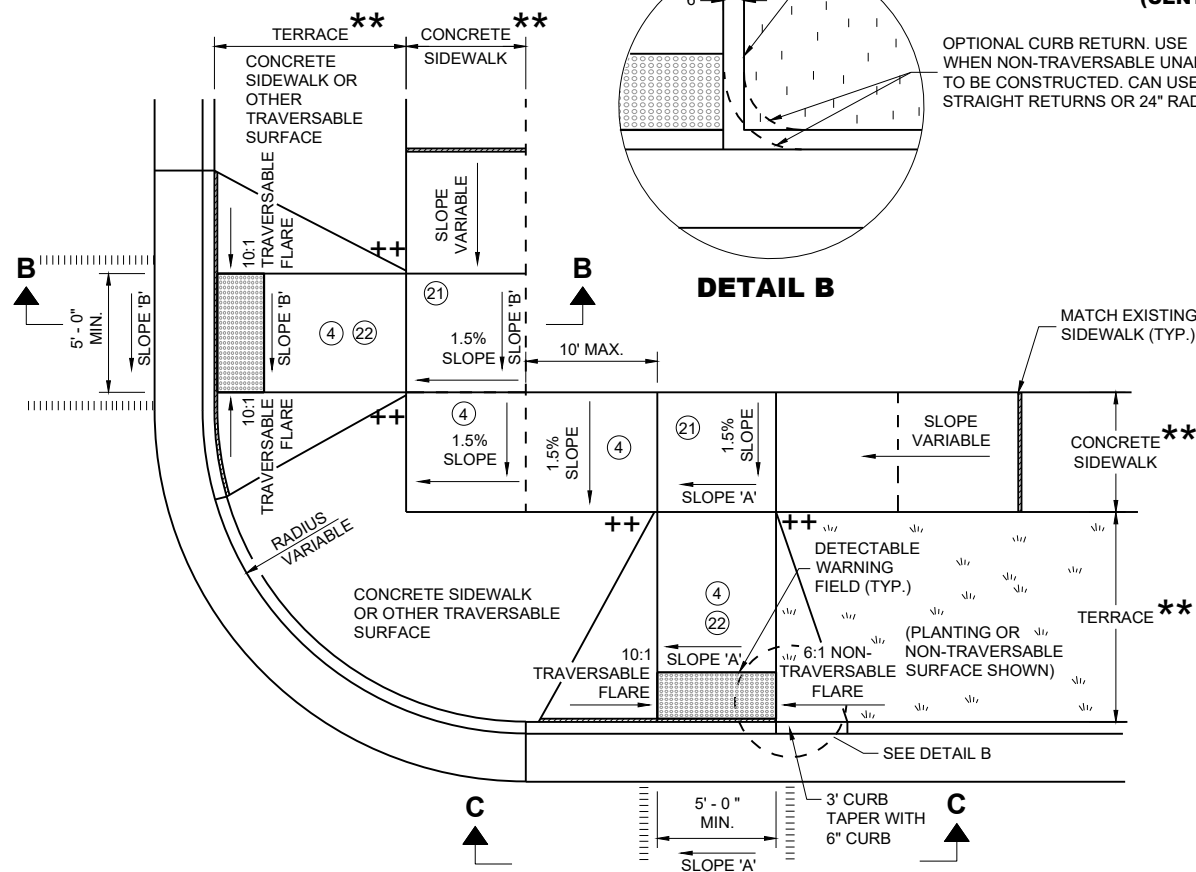

**PLAN VIEW
CURB RAMP TYPE 3
(OUTSIDE OF CROSSWALK AREA)**

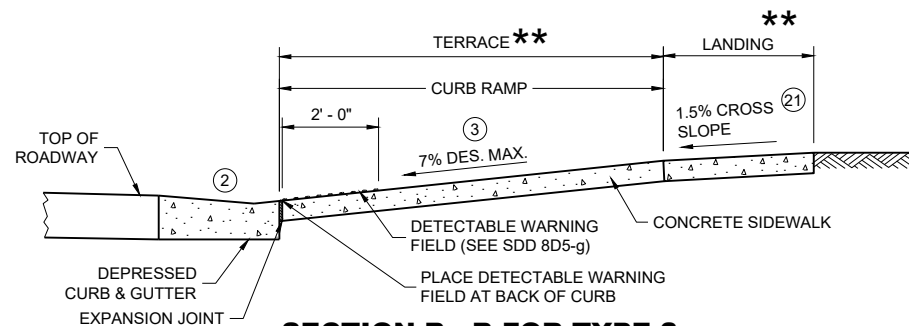

SECTION B - B FOR TYPE 3

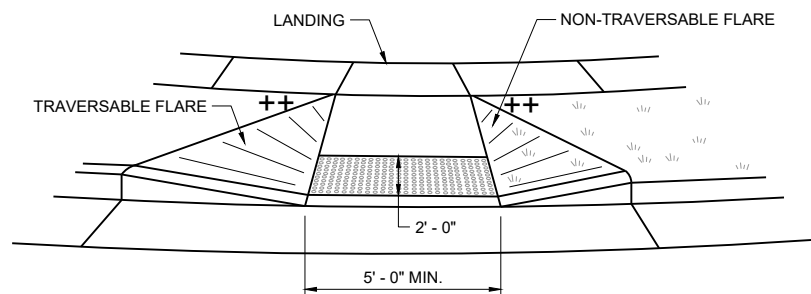

VIEW C - C FOR TYPE 3


GENERAL NOTES

AVOID PLACING DRAINAGE STRUCTURES, JUNCTION BOXES OR OTHER OBSTRUCTIONS IN FRONT OF CURB RAMP ACCESS AREAS.

DETAILS OF CONSTRUCTION, MATERIALS AND WORKMANSHIP NOT SHOWN ON THIS DRAWING SHALL CONFORM TO THE PERTINENT REQUIREMENTS OF THE STANDARD SPECIFICATIONS AND THE APPLICABLE SPECIAL PROVISIONS.

DETECTABLE WARNING FIELDS THAT ARE INSTALLED AS A GROUP OR SIDE BY SIDE SHALL BE FROM THE SAME MANUFACTURER.

- ② GRADE CHANGE BETWEEN GUTTER COUNTER SLOPE AND THE CURB RAMP SLOPE IS DESIRABLY 11% OR LESS AND SHALL NOT EXCEED 13.3%. TYPICAL GUTTER COUNTER SLOPE IS 4% BUT MAY BE MODIFIED TO FIT FIELD CONDITIONS. PROVIDE LONGITUDINAL DRAINAGE AROUND CURB AND AWAY FROM CURB RAMP. NO VERTICAL LIPS OR DISCONTINUITIES ARE ALLOWED. SLOPE OF CURB HEAD OPENING SHALL MATCH THE RAMP SLOPE, MINIMALLY 1.5%, DESIRABLY 7% OR LESS, AND SHALL NOT EXCEED A MAXIMUM OF 8.3%. WHEN ADJACENT TO 1.5% LANDING, CONSTRUCT CURB HEAD OPENING AT 1.5% IN THE DIRECTION OF PEDESTRIAN TRAVEL.
- ③ MAXIMUM 8.3% CURB RAMP SLOPE IS ALLOWABLE WITH GUTTER COUNTER SLOPE OF 5% MAXIMUM AND A 13.3% MAXIMUM GRADE CHANGE.
- ④ $\pm 0.5\%$ CONSTRUCTION TOLERANCE IN SIDEWALK CROSS SLOPE. THE SIDEWALK CROSS SLOPE SHALL NOT EXCEED 2.1% WITHOUT PRIOR APPROVAL FROM THE ENGINEER.
- ⑦ WHEN GRADE BREAK DISTANCE EXCEEDS 5 FEET, USE RADIAL DETECTABLE WARNING FIELD PER SDD 8D5-f.
- ⑧ PROVIDE GRADE BREAK PERPENDICULAR TO DIRECTION OF WHEELCHAIR TRAVEL.
- ⑨ WHEN DISTANCE IS LESS THAN 6' - 0", IT MAY BE DIFFICULT TO ACHIEVE A 7% DESIGN MAXIMUM SLOPE OR FLATTER ALONG THE RAMP. REDUCE CURB HEIGHT IN TRIANGLE AREA TO ACHIEVE 7% DESIGN MAXIMUM SLOPE OR FLATTER ON RAMP. CONSTRUCT 2-INCH MINIMUM CURB HEIGHT BETWEEN 10:1 FLARES.
- ⑪ A MAXIMUM 2-INCH CONCRETE BORDER IS PERMITTED ALONG ALL SIDES OF THE DETECTABLE WARNING FIELD SURFACE.
- ⑫ WHERE A LANDING SERVES TWO CURB RAMPS, THE LANDING SLOPE SHALL NOT EXCEED THE CROSS SLOPE AT THE BOTTOM OF THE RAMP OR WITHIN THE CROSSWALK PARALLEL TO THE DIRECTION OF TRAVEL.
- ⑬ PROVIDE A LANDING WITH A SLOPE PARALLEL TO ROADWAY THAT MATCHES SLOPE AT THE BOTTOM OF THE ADJACENT RAMP. SLOPE PERPENDICULAR TO ROADWAY SHALL BE 2.1% MAXIMUM. STANDARD LANDING SIZE IS 5 FEET BY 5 FEET.
- ⑭ THE ENTIRE RAMP SHALL BE A PLANAR SURFACE. DO NOT WARP THE RUNNING SLOPE OR CROSS SLOPE OF THE RAMP. WARPING OF THE SIDEWALK CROSS SLOPE SHALL TAKE PLACE BETWEEN THE LANDING AND MATCH POINT.
- ⑮ THE CLEAR AREA BETWEEN THE BOTTOM OF RAMP AND BACK OF CURB SHALL BE SLOPED SO THAT WATER DRAINS OUT OF ONE SIDE OR BOTH SIDES OF THE CURB OPENING.

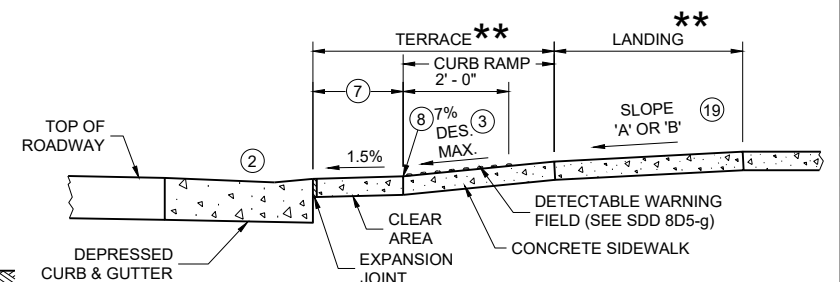


SECTION A - A FOR TYPE 2

LEGEND


- 1/2" EXPANSION JOINT SIDEWALK
- - - CONTRACTION JOINT SIDEWALK
- ||||| PAVEMENT MARKING CROSSWALK (WHITE)
- * MAXIMUM 2.1% SLOPE IN ALL DIRECTIONS IN FRONT OF GRADE BREAK
- ** WIDTH SHOWN ELSEWHERE IN THE PLANS
- ++ CONSTRUCT 6" WEDGE TO AVOID CONCRETE BREAKAGE

**CURB RAMPS
TYPE 2 AND 3**


STATE OF WISCONSIN
DEPARTMENT OF TRANSPORTATION

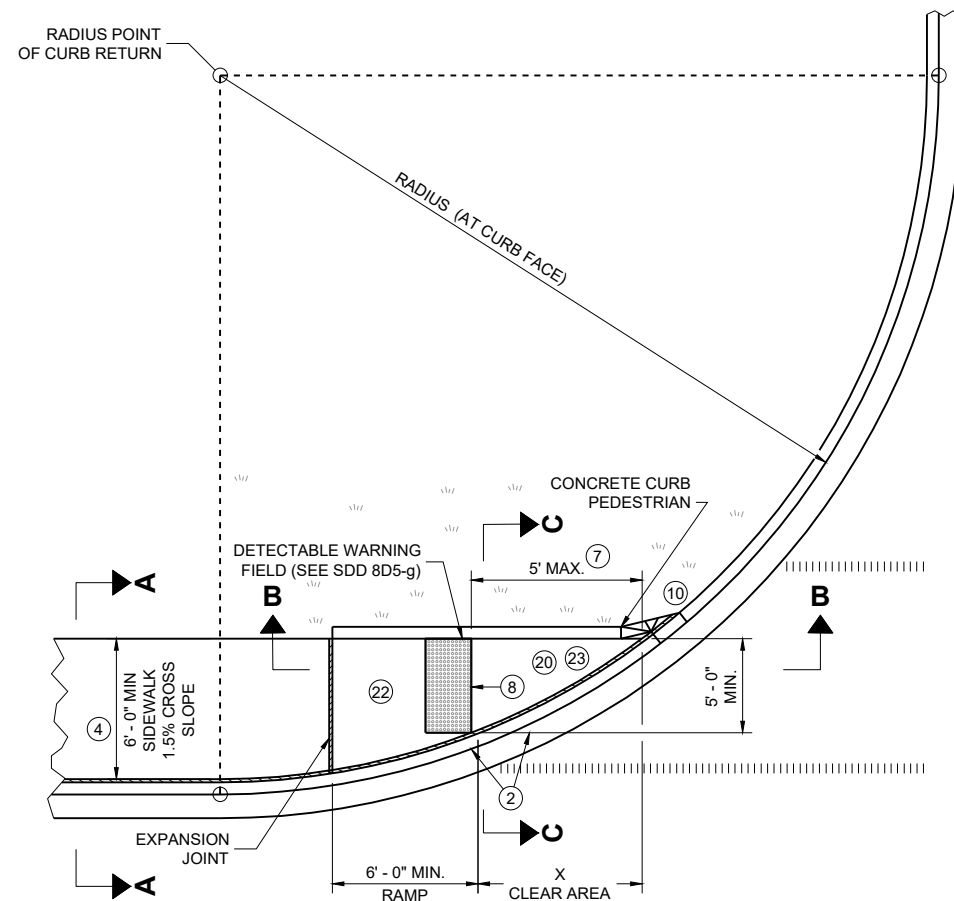

**PLAN VIEW
CURB RAMP TYPE 4A**

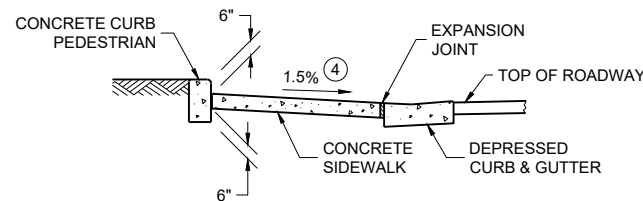

SECTION C - C FOR TYPE 4A

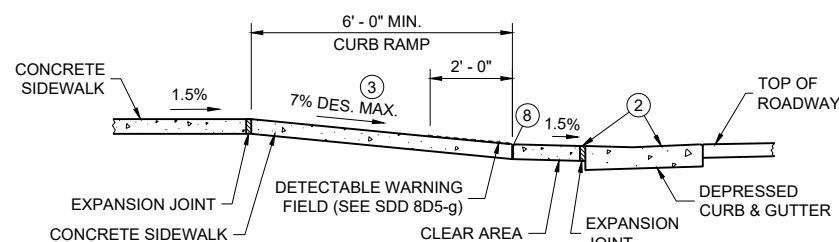


**SECTION B - B FOR
TYPE 4A AND TYPE 4A1**

LEGEND


- 1/2" EXPANSION JOINT SIDEWALK
- CONTRACTION JOINT SIDEWALK
- PAVEMENT MARKING CROSSWALK (WHITE)
- CONSTRUCT 6" WEDGE TO AVOID CONCRETE BREAKAGE

RADIUS (AT CURB FACE)	X
10 FEET	4' - 7"

INTERMEDIATE RADII CAN BE INTERPOLATED

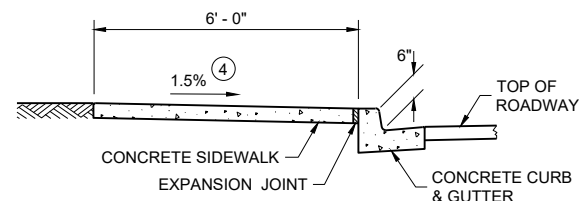

SECTION A - A FOR TYPE 4A

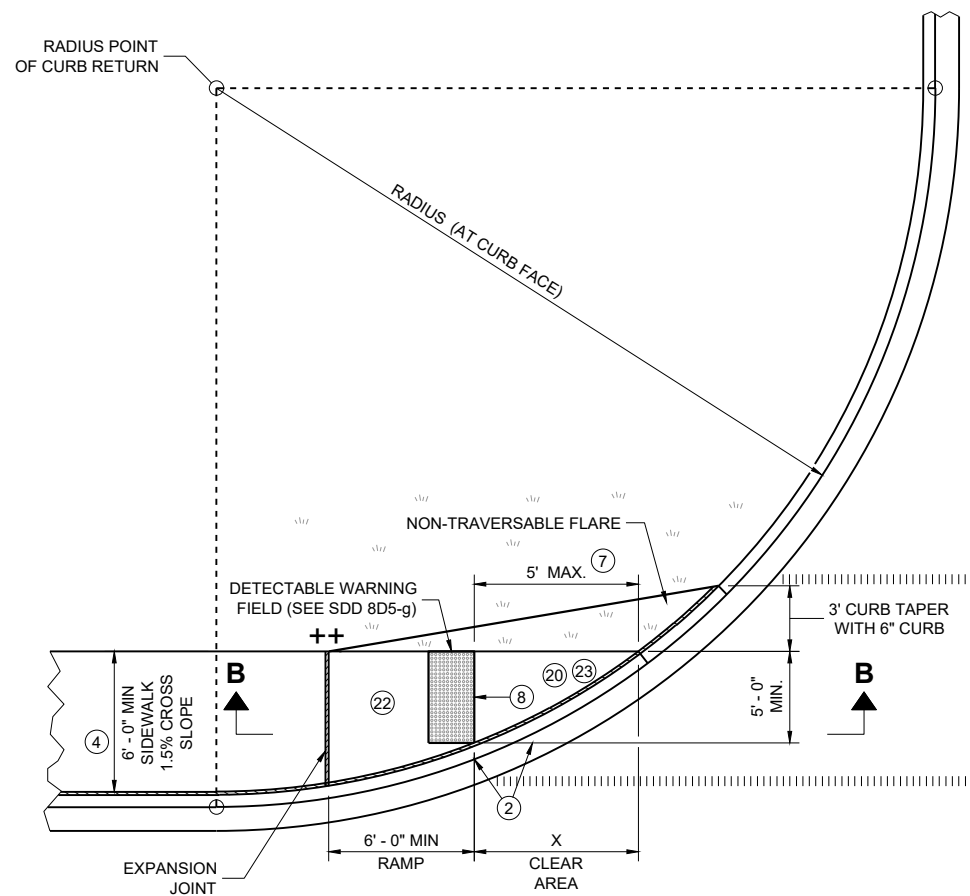

**PLAN VIEW
CURB RAMP TYPE 4A1**


GENERAL NOTES

AVOID PLACING DRAINAGE STRUCTURES, JUNCTION BOXES OR OTHER OBSTRUCTIONS IN FRONT OF CURB RAMP ACCESS AREAS.


DETAILS OF CONSTRUCTION, MATERIALS AND WORKMANSHIP NOT SHOWN ON THIS DRAWING SHALL CONFORM TO THE PERTINENT REQUIREMENTS OF THE STANDARD SPECIFICATIONS AND THE APPLICABLE SPECIAL PROVISIONS.

DETECTABLE WARNING FIELDS THAT ARE INSTALLED AS A GROUP OR SIDE BY SIDE, SHALL BE FROM THE SAME MANUFACTURER.

- ② GRADE CHANGE BETWEEN GUTTER COUNTER SLOPE AND THE CURB RAMP SLOPE IS DESIRABLY 11% OR LESS AND SHALL NOT EXCEED 13.3%. TYPICAL GUTTER COUNTER SLOPE IS 4% BUT MAY BE MODIFIED TO FIT FIELD CONDITIONS. PROVIDE LONGITUDINAL DRAINAGE AROUND CURB AND AWAY FROM CURB RAMP. NO VERTICAL LIPS OR DISCONTINUITIES ARE ALLOWED. SLOPE OF CURB HEAD OPENING SHALL MATCH THE RAMP SLOPE, MINIMALLY 1.5%, DESIRABLY 7% OR LESS, AND SHALL NOT EXCEED A MAXIMUM OF 8.3%. WHEN ADJACENT TO 1.5% LANDING, CONSTRUCT CURB HEAD OPENING AT 1.5% IN THE DIRECTION OF PEDESTRIAN TRAVEL.
- ③ MAXIMUM 8.3% CURB RAMP SLOPE IS ALLOWABLE WITH GUTTER COUNTER SLOPE OF 5% MAXIMUM AND A 13.3% MAXIMUM GRADE CHANGE.
- ④ $\pm 0.5\%$ CONSTRUCTION TOLERANCE IN SIDEWALK CROSS SLOPE. THE SIDEWALK CROSS SLOPE SHALL NOT EXCEED 2.1% WITHOUT PRIOR APPROVAL FROM THE ENGINEER.
- ⑦ WHEN THIS GRADE BREAK DISTANCE EXCEEDS 5 FEET, USE RADIAL DETECTABLE WARNING FIELD PER SDD 8D5-f.
- ⑧ PROVIDE GRADE BREAK PERPENDICULAR TO DIRECTION OF WHEELCHAIR TRAVEL.
- ⑩ INSTALL TRANSITION NOSE (INCIDENTAL TO OTHER PAY ITEMS). DO NOT MARK TRANSITION NOSE.
- ⑪ A MAXIMUM 2-INCH CONCRETE BORDER IS PERMITTED ALONG ALL SIDES OF THE DETECTABLE WARNING FIELD SURFACE.
- ⑫ MAXIMUM 1.5% DESIGN MAXIMUM AND 2.1% PROWAG MAXIMUM RUNNING SLOPE ON CLEAR AREA. CROSS SLOPE OF CLEAR AREA SHALL MATCH THE CROSS SLOPE OF THE ADJACENT CROSSWALK.
- ⑬ THE ENTIRE RAMP SHALL BE A PLANAR SURFACE. DO NOT WARP THE RUNNING SLOPE OR CROSS SLOPE OF THE RAMP. WARPING OF THE SIDEWALK CROSS SLOPE SHALL TAKE PLACE BETWEEN THE LANDING AND MATCH POINT.
- ⑭ THE CLEAR AREA BETWEEN THE BOTTOM OF RAMP AND BACK OF CURB SHALL BE SLOPED SO THAT WATER DRAINS OUT OF ONE SIDE OR BOTH SIDES OF THE CURB OPENING.

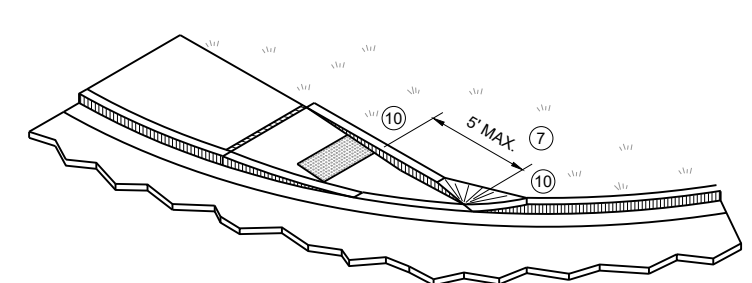




ISOMETRIC VIEW FOR TYPE 4A

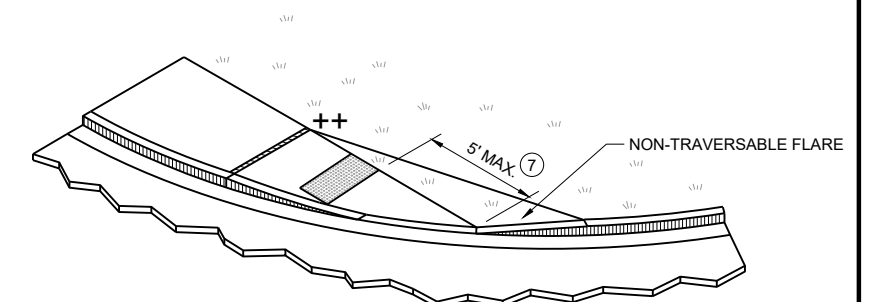

ISOMETRIC VIEW FOR TYPE 4A1





**CURB RAMPS
TYPE 4A AND 4A1**

STATE OF WISCONSIN
DEPARTMENT OF TRANSPORTATION

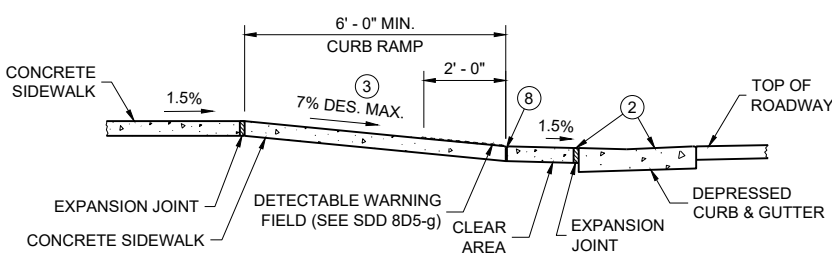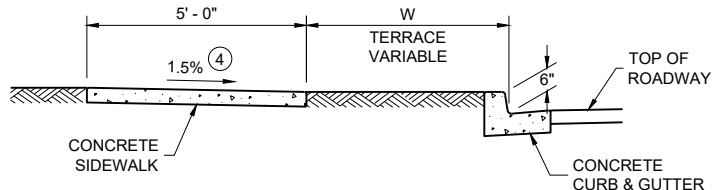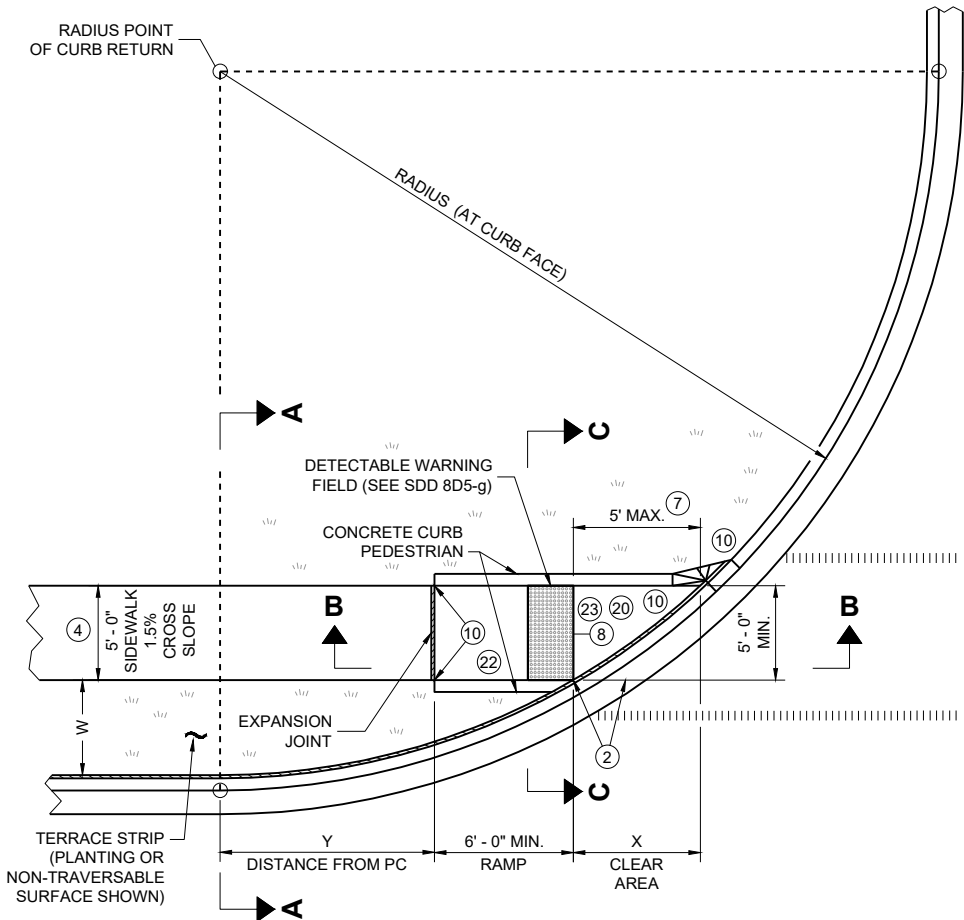

RADIUS (AT CURB FACE)	W = 3' - 0"		W = 4' - 0"		W = 5' - 0"		W = 6' - 0"		W = 7' - 0"		W = 8' - 0"		W = 9' - 0"		W = 10' - 0"	
	X	Y	X	Y	X	Y	X	Y	X	Y	X	Y	X	Y	X	Y
10 FEET	2' - 10 1/4"	0' - 5"	2' - 1"	1' - 4 1/2"	1' - 5"	2' - 1"	0' - 10"	2' - 7 1/2"	0' - 3 1/4"	3' - 0 1/4"						
15 FEET	4' - 6 3/4"	2' - 1 3/4"	3' - 9"	3' - 5 3/4"	3' - 1 1/4"	4' - 6"	2' - 6 3/4"	5' - 4 1/2"	2' - 1"	6' - 1"	1' - 8"	6' - 8 1/2"	1' - 3 1/4"	7' - 2 1/2"	0' - 10 3/4"	7' - 7 1/4"
20 FEET			4' - 11 1/2"	5' - 1 3/4"	4' - 3 1/4"	6' - 5 1/2"	3' - 8 3/4"	7' - 7"	3' - 3"	8' - 6 1/2"	2' - 10"	9' - 4 1/2"	2' - 5 1/2"	10' - 1 1/4"	2' - 1 1/4"	10' - 9"
30 FEET									4' - 10 3/4"	12' - 5 3/4"	4' - 5 1/2"	13' - 7 3/4"	4' - 0 3/4"	14' - 8 1/2"	3' - 8 1/2"	15' - 8 1/4"
40 FEET															4' - 10 3/4"	19' - 8 1/4"

INTERMEDIATE RADII CAN BE INTERPOLATED
DIMENSION "Y" IS CALCULATED BASED ON 6'-0" RAMP LENGTH
DIMENSION "X" IS CALCULATED BASED ON 5'-0" SIDEWALK WIDTH

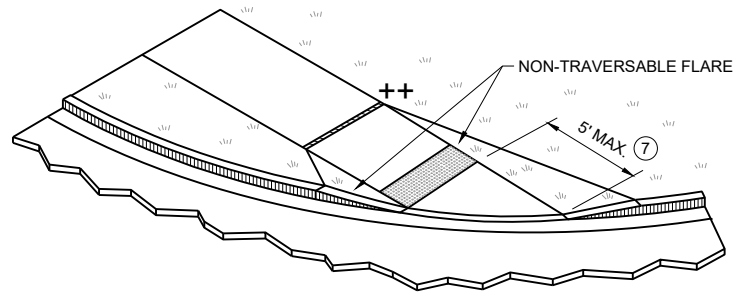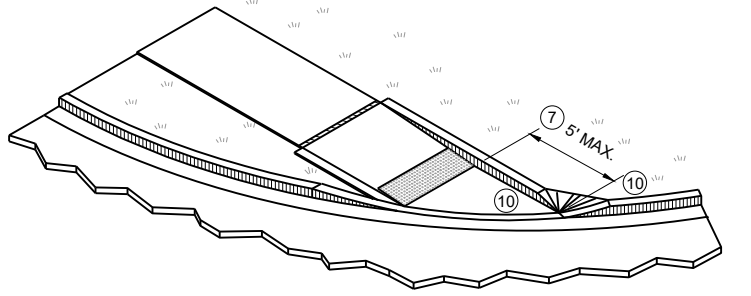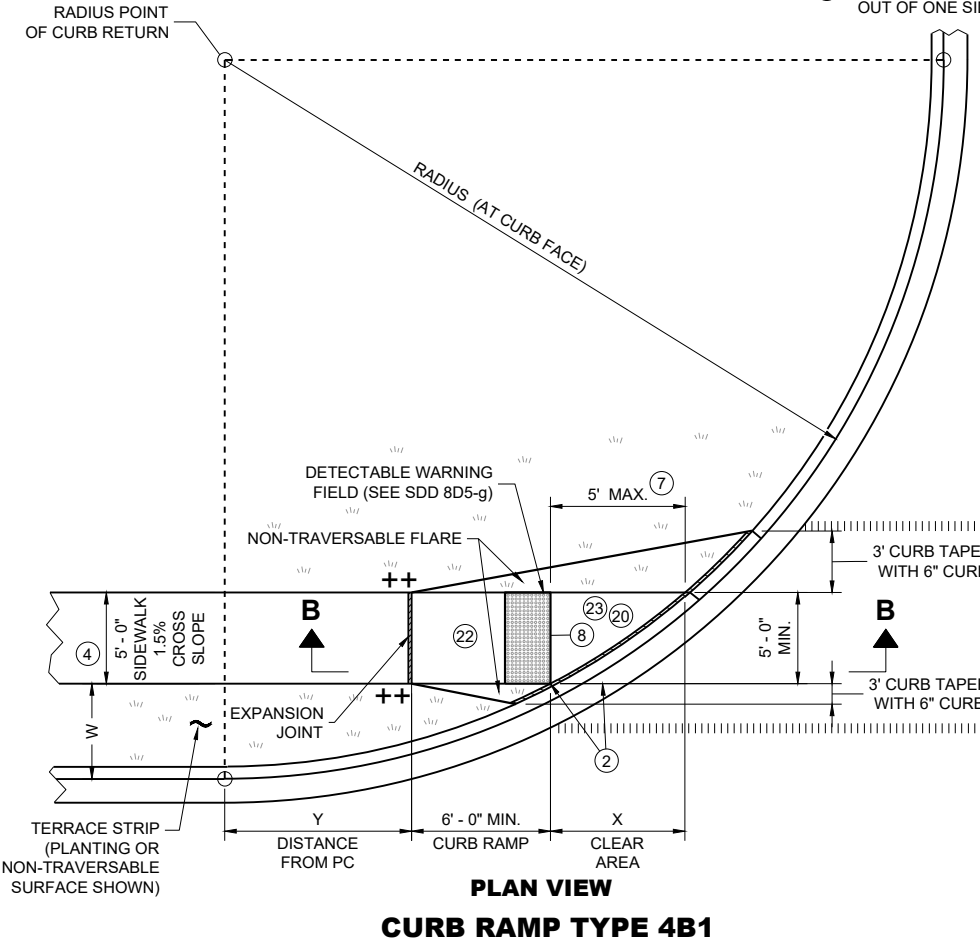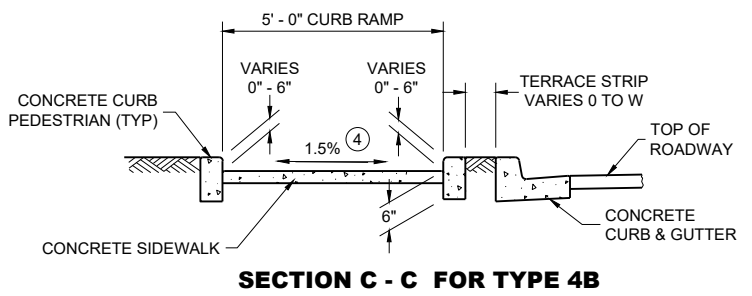


- LEGEND**
- 1/2" EXPANSION JOINT SIDEWALK
 - CONTRACTION JOINT SIDEWALK
 - PAVEMENT MARKING CROSSWALK (WHITE)
 - * MAXIMUM 2.1% SLOPE IN ALL DIRECTIONS IF FRONT OF GRADE BREAK
 - ++ CONSTRUCT 6" WEDGE TO AVOID CONCRETE BREAKAGE


GENERAL NOTES

- AVOID PLACING DRAINAGE STRUCTURES, JUNCTION BOXES OR OTHER OBSTRUCTIONS IN FRONT OF CURB RAMP ACCESS AREAS.
- DETAILS OF CONSTRUCTION, MATERIALS AND WORKMANSHIP NOT SHOWN ON THIS DRAWING SHALL CONFORM TO THE PERTINENT REQUIREMENTS OF THE STANDARD SPECIFICATIONS AND THE APPLICABLE SPECIAL PROVISIONS.
- DETECTABLE WARNING FIELDS THAT ARE INSTALLED AS A GROUP OR SIDE BY SIDE, SHALL BE FROM THE SAME MANUFACTURER.
- GRADE CHANGE BETWEEN GUTTER COUNTER SLOPE AND THE CURB RAMP SLOPE IS DESIRABLY 11% OR LESS AND SHALL NOT EXCEED 13.3%. TYPICAL GUTTER COUNTER SLOPE IS 4% BUT MAY BE MODIFIED TO FIT FIELD CONDITIONS. PROVIDE LONGITUDINAL DRAINAGE AROUND CURB AND AWAY FROM CURB RAMP. NO VERTICAL LIPS OR DISCONTINUITIES ARE ALLOWED. SLOPE OF CURB HEAD OPENING SHALL MATCH THE RAMP SLOPE, MINIMALLY 1.5%, DESIRABLY 7% OR LESS, AND SHALL NOT EXCEED A MAXIMUM OF 8.3%. WHEN ADJACENT TO 1.5% LANDING, CONSTRUCT CURB HEAD OPENING AT 1.5% IN THE DIRECTION OF PEDESTRIAN TRAVEL.
- MAXIMUM 8.3% CURB RAMP SLOPE IS ALLOWABLE WITH GUTTER COUNTER SLOPE OF 5% MAXIMUM AND A 13.3% MAXIMUM GRADE CHANGE.
- ±0.5% CONSTRUCTION TOLERANCE IN SIDEWALK CROSS SLOPE. THE SIDEWALK CROSS SLOPE SHALL NOT EXCEED 2.1% WITHOUT PRIOR APPROVAL FROM THE ENGINEER.
- WHEN THIS GRADE BREAK DISTANCE EXCEEDS 5 FEET, USE RADIAL DETECTABLE WARNING FIELD PER SDD 8D5-f.
- PROVIDE GRADE BREAK PERPENDICULAR TO DIRECTION OF WHEELCHAIR TRAVEL.
- INSTALL TRANSITION NOSE (INCIDENTAL TO OTHER PAY ITEMS). DO NOT MARK TRANSITION NOSE.
- A MAXIMUM 2-INCH CONCRETE BORDER IS PERMITTED ALONG ALL SIDES OF THE DETECTABLE WARNING FIELD SURFACE.
- MAXIMUM 1.5% DESIGN MAXIMUM AND 2.1% PROWAG MAXIMUM RUNNING SLOPE ON CLEAR AREA. CROSS SLOPE OF CLEAR AREA SHALL MATCH THE CROSS SLOPE OF THE ADJACENT CROSSWALK.
- THE ENTIRE RAMP SHALL BE A PLANAR SURFACE. DO NOT WARP THE RUNNING SLOPE OR CROSS SLOPE OF THE RAMP. WARPING OF THE SIDEWALK CROSS SLOPE SHALL TAKE PLACE BETWEEN THE LANDING AND MATCH POINT.
- THE CLEAR AREA BETWEEN THE BOTTOM OF RAMP AND BACK OF CURB SHALL BE SLOPED SO THAT WATER DRAINS OUT OF ONE SIDE OR BOTH SIDES OF THE CURB OPENING.

**CURB RAMPS
TYPE 4B AND 4B1**

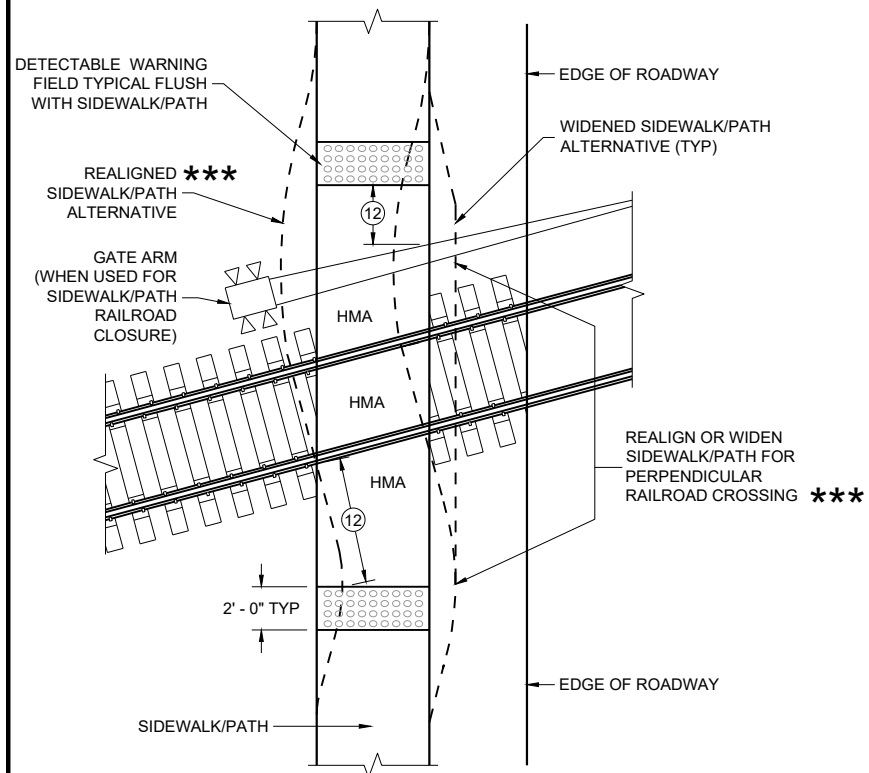


CURB RAMP TYPE 8
DETECTABLE WARNINGS
FOR SIDEWALKS OR SHARED USE PATHS
AT RAILROAD CROSSINGS

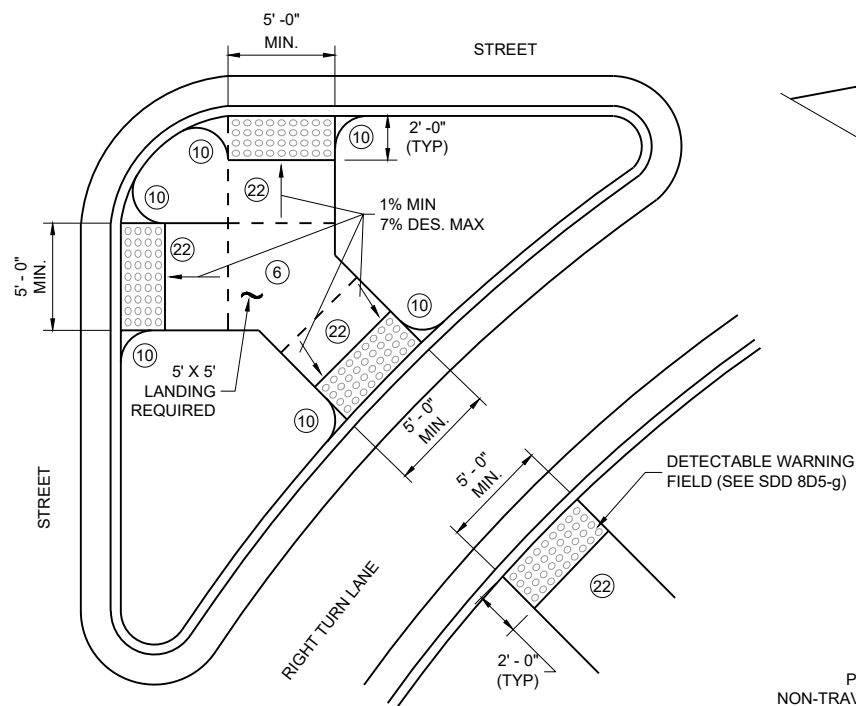


CURB RAMP TYPE 6
DETECTABLE WARNING AT ISLANDS


REFER TO GENERAL NOTES ② AND ③
FOR ALL ISLAND CURB RAMPS

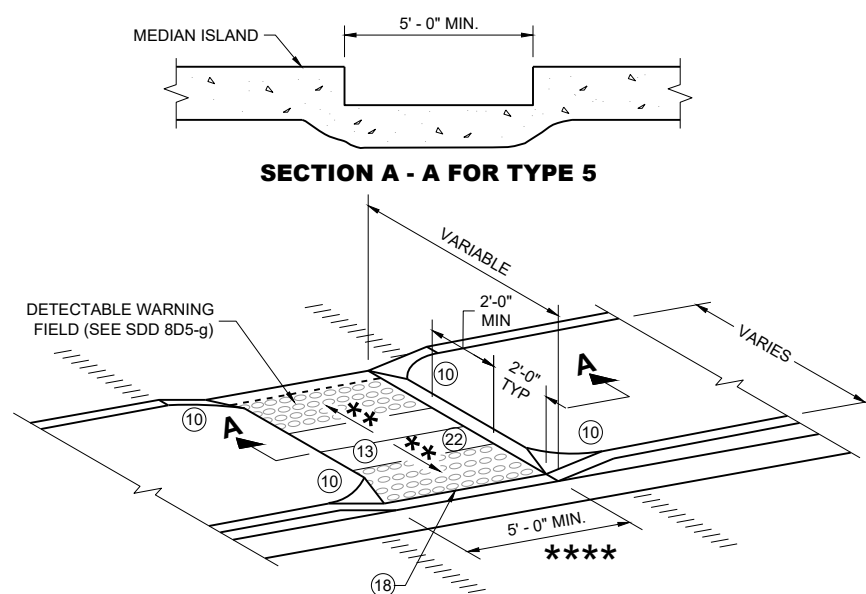

CURB RAMP TYPE 5
MEDIAN ISLAND
NON-ELEVATED PEDESTRIAN CROSSING

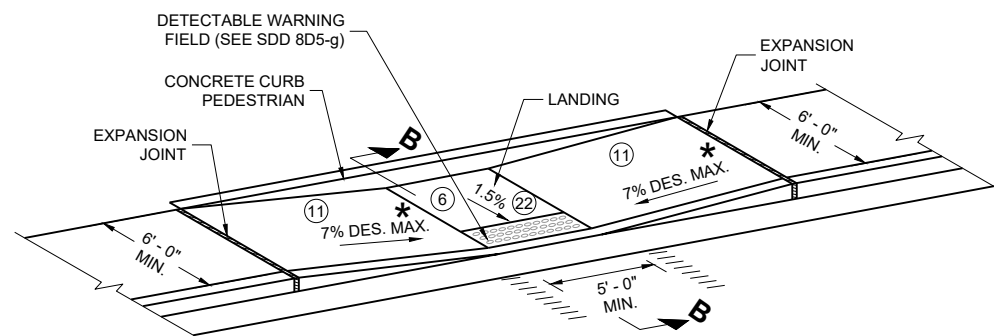

CURB RAMP TYPE 7A
FOR INTERSECTIONS AND
MID BLOCK CROSSINGS

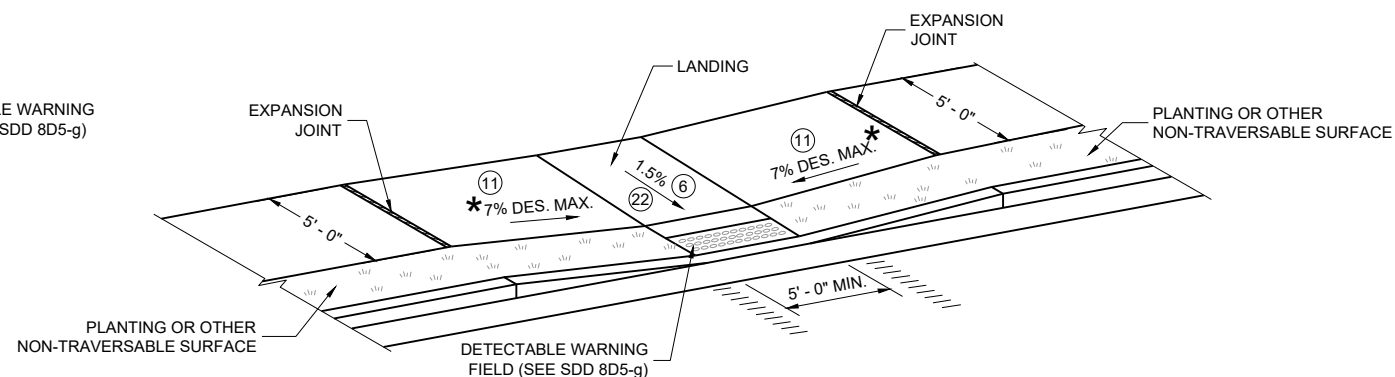

CURB RAMP TYPE 7B
FOR INTERSECTIONS AND
MID BLOCK CROSSINGS

GENERAL NOTES

AVOID PLACING DRAINAGE STRUCTURES, JUNCTION BOXES OR OTHER OBSTRUCTIONS IN FRONT OF CURB RAMP ACCESS AREAS.

DETAILS OF CONSTRUCTION, MATERIALS AND WORKMANSHIP NOT SHOWN ON THIS DRAWING SHALL CONFORM TO THE PERTINENT REQUIREMENTS OF THE STANDARD SPECIFICATIONS AND THE APPLICABLE SPECIAL PROVISIONS.


SIDEWALK CROSS SLOPE SHALL NOT EXCEED 2.1%.

DETECTABLE WARNING FIELDS THAT ARE INSTALLED AS A GROUP OR SIDE BY SIDE, SHALL BE FROM THE SAME MANUFACTURER.

- ② GRADE CHANGE BETWEEN GUTTER COUNTER SLOPE AND THE CURB RAMP SLOPE IS DESIRABLY 11% OR LESS AND SHALL NOT EXCEED 13.3%. TYPICAL GUTTER COUNTER SLOPE IS 4% BUT MAY BE MODIFIED TO FIT FIELD CONDITIONS. PROVIDE LONGITUDINAL DRAINAGE AROUND CURB AND AWAY FROM CURB RAMP. NO VERTICAL LIPS OR DISCONTINUITIES ARE ALLOWED. SLOPE OF CURB HEAD OPENING SHALL MATCH THE RAMP SLOPE, MINIMALLY 1.5%, DESIRABLY 7% OR LESS, AND SHALL NOT EXCEED A MAXIMUM OF 8.3%. WHEN ADJACENT TO 1.5% LANDING, CONSTRUCT CURB HEAD OPENING AT 1.5% IN THE DIRECTION OF PEDESTRIAN TRAVEL.
- ③ MAXIMUM 8.3% CURB RAMP SLOPE IS ALLOWABLE WITH GUTTER COUNTER SLOPE OF 5% MAXIMUM AND A 13.3% MAXIMUM GRADE CHANGE.
- ④ $\pm 0.5\%$ CONSTRUCTION TOLERANCE IN SIDEWALK CROSS SLOPE. THE SIDEWALK CROSS SLOPE SHALL NOT EXCEED 2.1% WITHOUT PRIOR APPROVAL FROM THE ENGINEER.
- ⑥ PROVIDE A 5 FOOT BY 5 FOOT LANDING. SLOPE PERPENDICULAR TO CURB SHALL BE 2.1% MAXIMUM. SLOPE PARALLEL TO CURB SHALL MATCH THE CURB AND GUTTER LONGITUDINAL SLOPE.
- ⑩ INSTALL TRANSITION NOSE (INCIDENTAL TO OTHER PAY ITEMS). DO NOT MARK TRANSITION NOSE.
- ⑪ SLOPE SIDEWALK TOWARD LANDING AS SHOWN WHERE THERE IS NO TERRACE OR WHERE THE TERRACE WIDTH IS LESS THAN 6 FEET WIDE.
- ⑫ THE DOWNSTREAM EDGE OF THE DETECTABLE WARNING SHOULD BE LOCATED AT LEAST 2 FEET UPSTREAM FROM THE AUTOMATIC GATE, COUNTERWEIGHT, FLASHING-LIGHT SIGNALS, OR CROSSBUCK ASSEMBLY SPECIFIC TO THE PATHWAY OR SIDEWALK (IF ANY ARE PRESENT) AND AT LEAST 12 FEET FROM THE NEAREST RAIL.
- ⑬ DO NOT INSTALL DETECTABLE WARNING FIELDS AT THE EDGES OF STEET-LEVEL PEDESTRIAN REFUGE ISLANDS IF A MINIMUM 2 FOOT CONCRETE SURFACE WITHOUT DETECTABLE WARNINGS (MEASURED IN THE DIRECTION OF PEDESTRIAN TRAVEL) CANNOT BE ACHIEVED.
- ⑰ A MAXIMUM 2-INCH CONCRETE BORDER IS PERMITTED ALONG ALL SIDES OF THE DETECTABLE WARNING FIELD SURFACE.
- ⑱ WHEN THE DISTANCE BETWEEN THE BACK OF CURBS IS LESS THAN 6 FEET BUT THE FACE OF CURB TO FACE OF CURB DISTANCE IS 6 FEET OR GREATER THEN THE DETECTABLE WARNING FIELDS MAY BE MOVED SO THAT THE EDGE OF THE WARNING FIELD IS PLACED AT THE GUTTER FLOWLINE. MAINTAIN A MINIMUM OF TWO FEET BETWEEN DETECTABLE WARNING FIELD PANELS.
- ⑳ THE ENTIRE RAMP SHALL BE A PLANAR SURFACE. DO NOT WARP THE RUNNING SLOPE OR CROSS SLOPE OF THE RAMP. WARPING OF THE SIDEWALK CROSS SLOPE SHALL TAKE PLACE BETWEEN THE LANDING AND MATCH POINT.

LEGEND

- 1/2" EXPANSION JOINT SIDEWALK
- CONTRACTION JOINT FIELD LOCATED
- PAVEMENT MARKING CROSSWALK (WHITE)
- MAXIMUM 8.3%
- 1% MINIMUM (PROVIDE DRAINAGE)
- DETAILS TO BE DETERMINED BY ENGINEER
- FOR SHARED USE PATHS, WIDTH MUST BE AS WIDE AS THE CROSSWALK

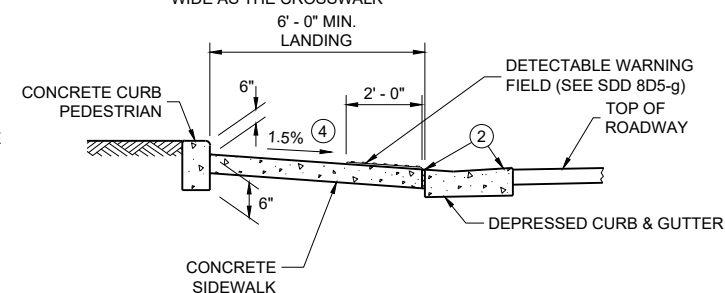


SECTION B - B FOR TYPE 7A

CURB RAMPS
TYPE 5, 6, 7A, 7B & 8

STATE OF WISCONSIN
DEPARTMENT OF TRANSPORTATION

6

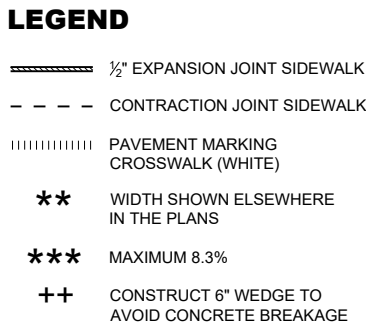

6



RADIAL DETECTION WARNING FIELD PLACEMENT WHEN 5 FOOT GRADE BREAK DISTANCE PER SDD 8D5-b IS EXCEEDED

NOTE: SECOND TYPE 2 RAMP NOT SHOWN

10:1 TRAVERSABLE FLARE

DETECTABLE WARNING FIELD RADIAL

SEE DETAIL C

5'-0" MIN.

SLOPE 'A'

3' CURB TAPER WITH 6" CURB

NON-TRAVERSABLE FLARE

2'-0"

8 14 20 23 15

19

CONCRETE SIDEWALK

CLEAR AREA 12' X 12' TERRACE **


TERRACE STRIP (PLANTING OR NON-TRAVERSABLE SURFACE SHOWN)

CURB RAMPS
RADIAL DETECTABLE WARNING


47

	MIN.	MAX.
A	1.6"	2.4"
B	0.65"	1.5"
C	*	*
D	0.9"	1.4"

* THE C DIMENSION IS 50% TO 65% OF THE D DIMENSION.

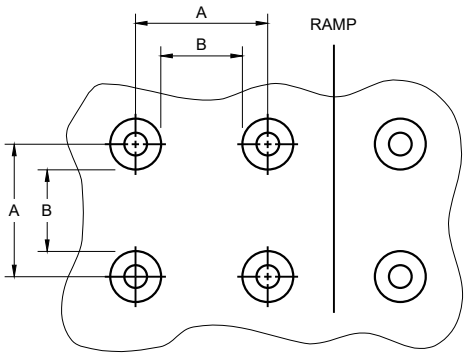


PLAN VIEW

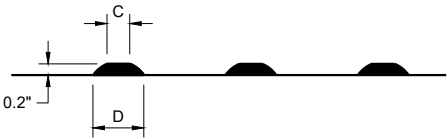


ELEVATION VIEW

TRUNCATED DOMES
DETECTABLE WARNING PATTERN DETAIL

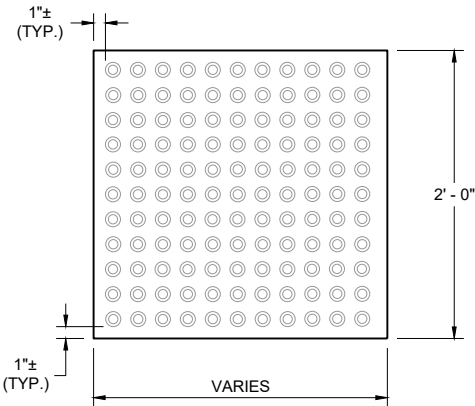


RECTANGULAR
PLATES

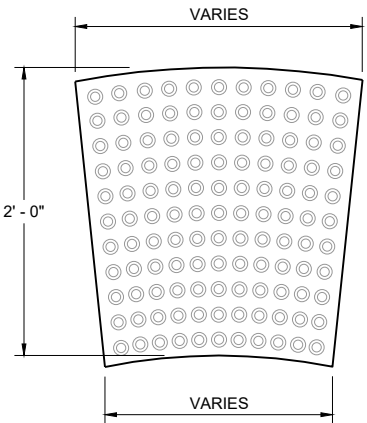


RADIAL
PLATES

PLAN VIEW
DETECTABLE WARNING FIELDS (TYPICAL)

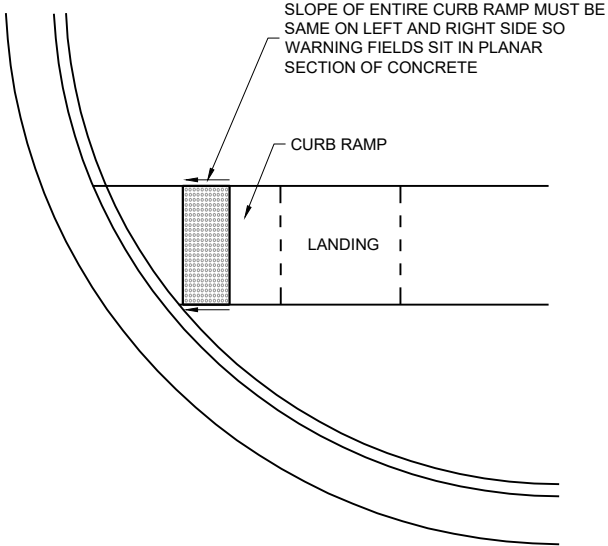

DETECTABLE WARNING FIELD
PLANAR INSTALLATION

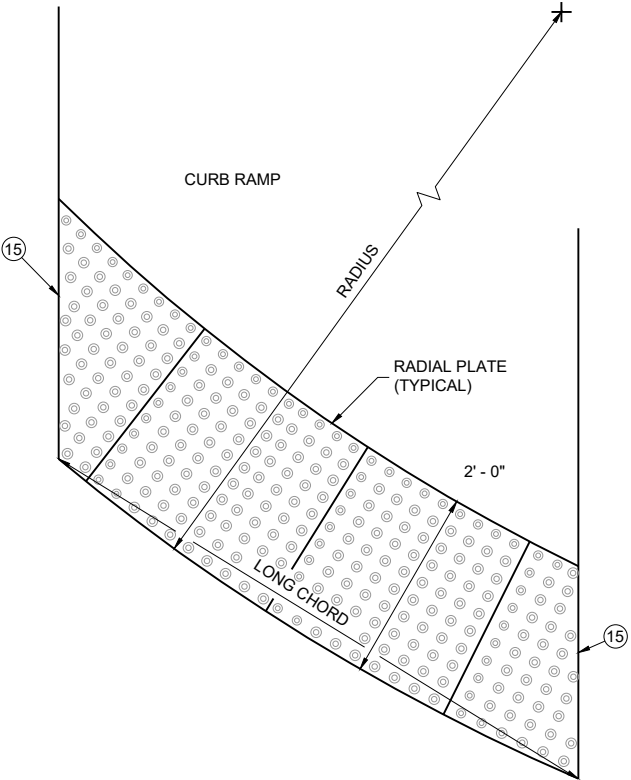

PLAN VIEW
RADIAL DETECTABLE
WARNING FIELD ATTRIBUTES

GENERAL NOTES

DETECTABLE WARNING FIELDS THAT ARE INSTALLED AT A CURB RAMP SHALL BE FROM THE SAME MANUFACTURER.

PLACE ALL DETECTABLE WARNING FIELD SYSTEMS IN ACCORDANCE TO THE MANUFACTURER'S RECOMMENDATION.

FIELD CUTS AT INTERMEDIATE JOINTS WITHIN THE RADIAL DETECTABLE WARNING FIELD ARE PROHIBITED.


DETERMINE FINAL RADIAL WARNING FIELD CONFIGURATION AND ITS INDIVIDUAL PLATE LOCATIONS. PERFORM PRE-LAYOUT PRIOR TO PLACEMENT IN PLASTIC CONCRETE. FOLLOW MANUFACTURER'S PRODUCT LIST AND INSTALLATION RECOMMENDATIONS.

FOR RADIAL DETECTABLE WARNING FIELD APPLICATIONS WHERE STANDARD RADIAL PLATES ARE NOT AVAILABLE AT AN INTERSECTION CURB RADIUS, A COMBINATION OF SQUARE OR RECTANGULAR PLATES AND RADIAL PLATES MAY BE USED TO FORM RADIAL CONFIGURATION. RADIAL WEDGE PLATES IN COMBINATION WITH SQUARE PLATES ARE ALSO ACCEPTABLE. FOLLOW MANUFACTURER'S RECOMMENDATIONS.

REFER TO CONTRACT AND STANDARD SPECIFICATIONS FOR FIELD CUTTING REQUIREMENTS.

DO NOT EMBED IN CONCRETE ANY FIELD-CUT PLATES WITH CUT EDGES SHORTER THAN 6 INCHES. CONSULT WITH MANUFACTURER FOR RE-DRILLING AND ANCHORING REQUIREMENTS OF FIELD-CUT PLATES.

(15) FIELD SAW CUTS ALONG RADIAL DETECTABLE WARNING PLATES WILL BE NECESSARY TO MATCH EACH CURB RAMP EDGE. AVOID CUTTING THROUGH DOMES WHENEVER POSSIBLE. MAKE FIELD CUTS TRUE TO LINE AND WITHIN 1/8" DEVIATION. SMOOTH EDGES OF FIELD CUT PLATES.

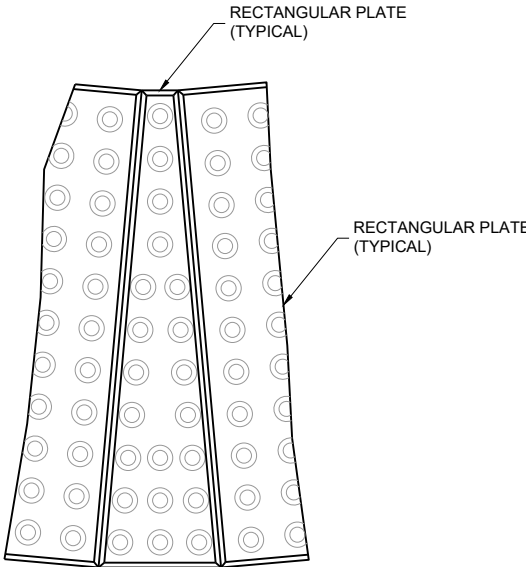


PLAN VIEW
RADIAL WEDGE PLATE
CONNECTION DETAIL

CURB RAMPS
RECTANGULAR AND RADIAL
DETECTABLE WARNING PLATES

STATE OF WISCONSIN
DEPARTMENT OF TRANSPORTATION

APPROVED
May 2026 /S/ Rodney Taylor
DATE ROADWAY STANDARDS DEVELOPMENT UNIT SUPERVISOR



FHWA 48

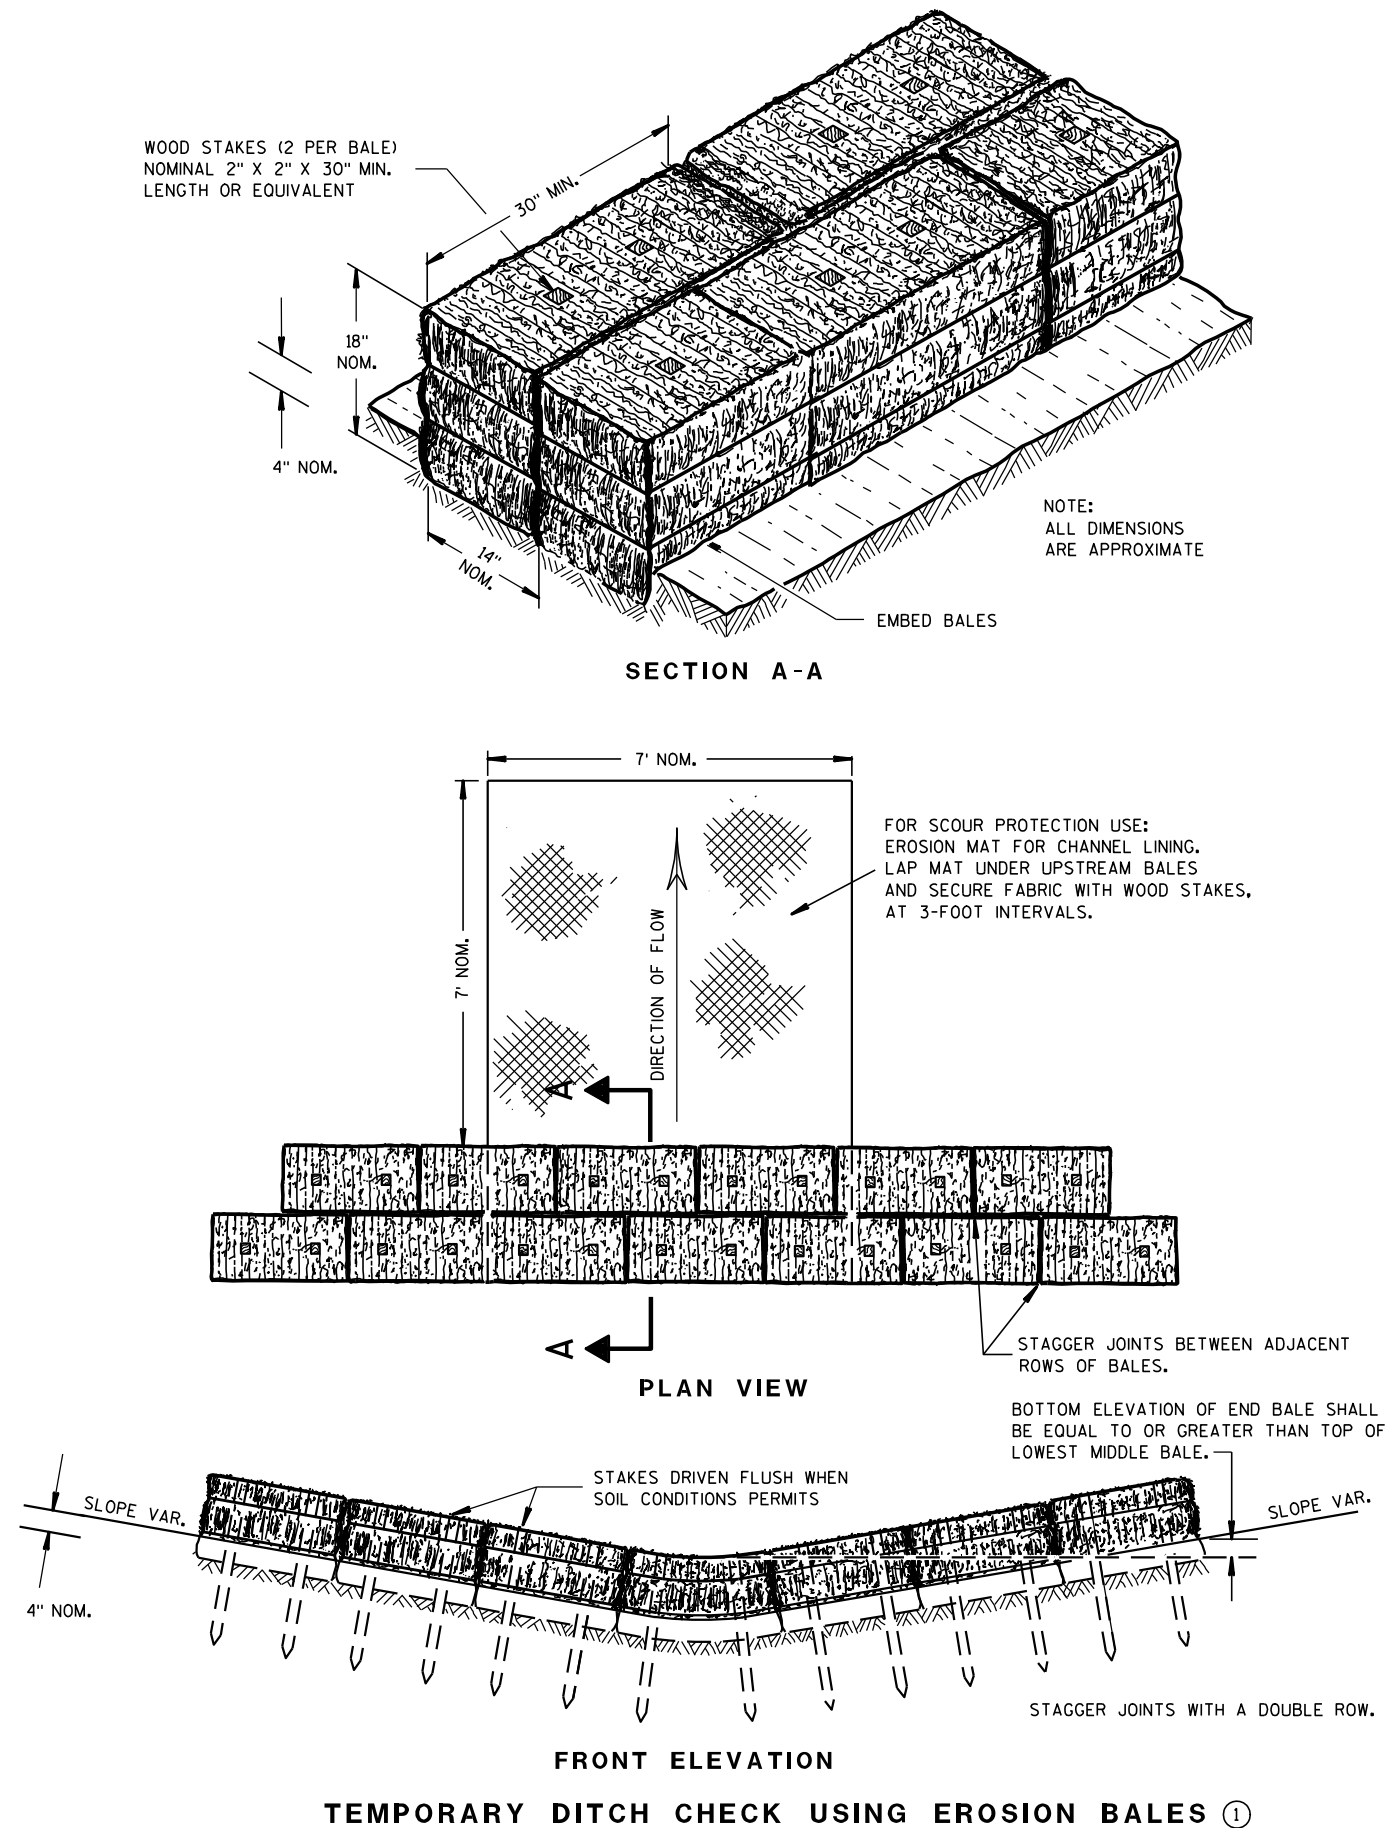

GENERAL NOTES


DETAILS OF CONSTRUCTION, MATERIALS AND WORKMANSHIP NOT SHOWN ON THIS DRAWING SHALL CONFORM TO THE PERTINENT REQUIREMENTS OF THE STANDARD SPECIFICATIONS AND THE APPLICABLE SPECIAL PROVISIONS.

- ① TEMPORARY DITCH CHECKS EITHER EROSION BALES OR MANUFACTURED SHALL BE PAID FOR UNDER THE BID ITEM OF TEMPORARY DITCH CHECK. THE DEPARTMENT WILL NOT PAY FOR TEMPORARY DITCH CHECKS CONSTRUCTED OF A SINGLE ROW OF EROSION BALES.

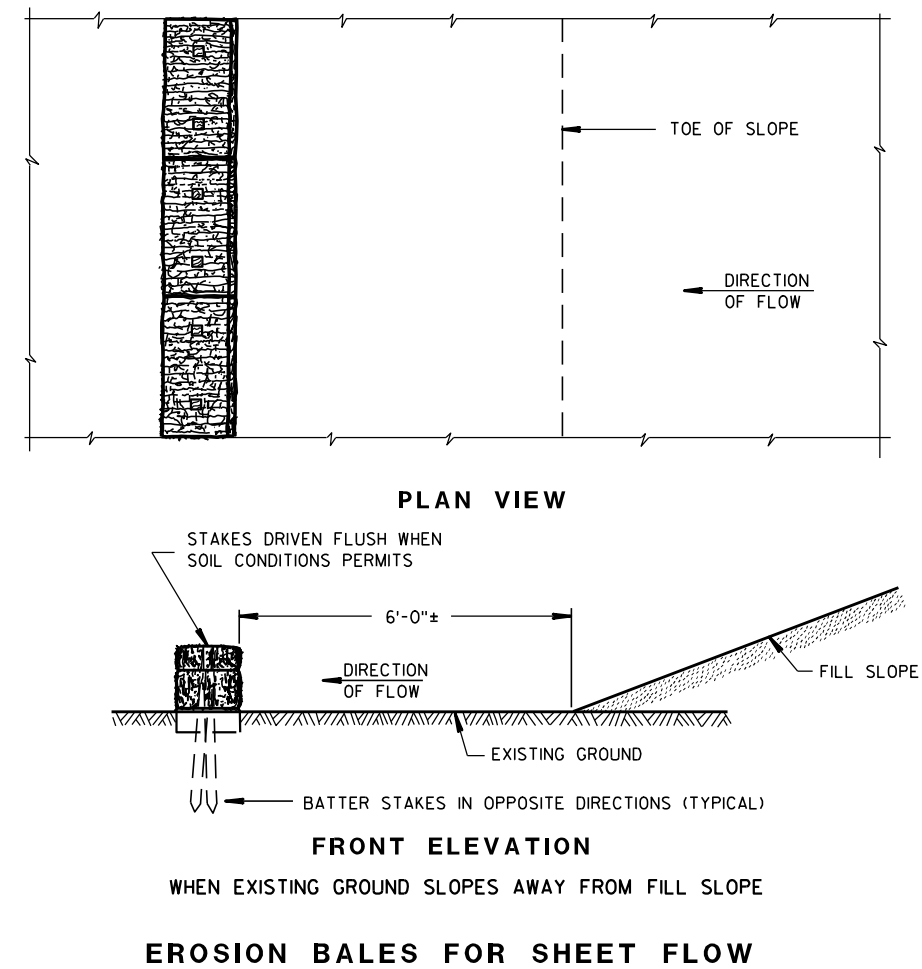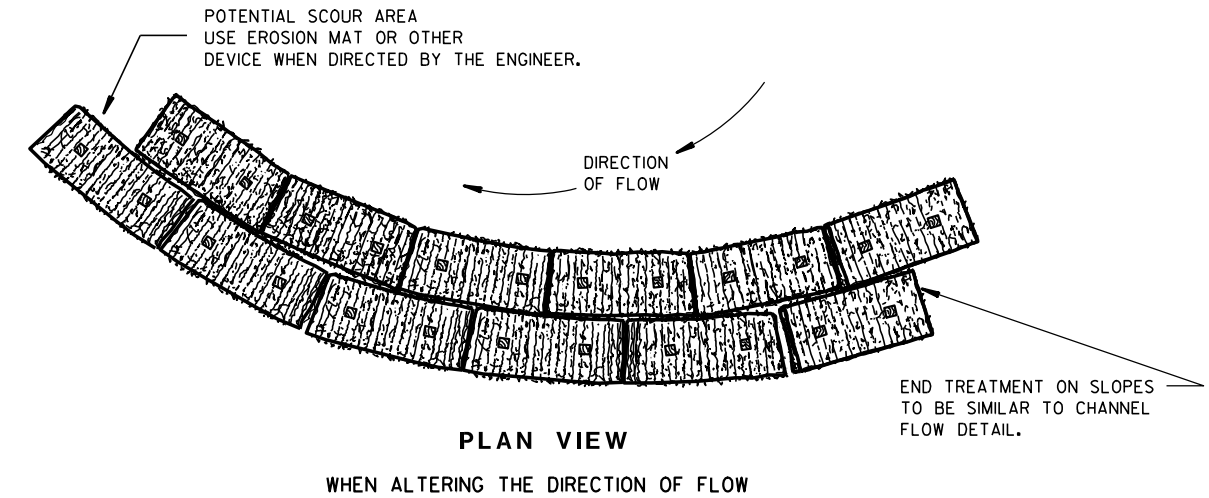
TYPICAL INSTALLATIONS OF
EROSION BALES / TEMPORARY
DITCH CHECKS

STATE OF WISCONSIN
DEPARTMENT OF TRANSPORTATION


APPROVED
6/04/02 /S/ Beth Conn-----
DATE CHIEF ROADWAY DEVELOP 49 JINEER
FHWA

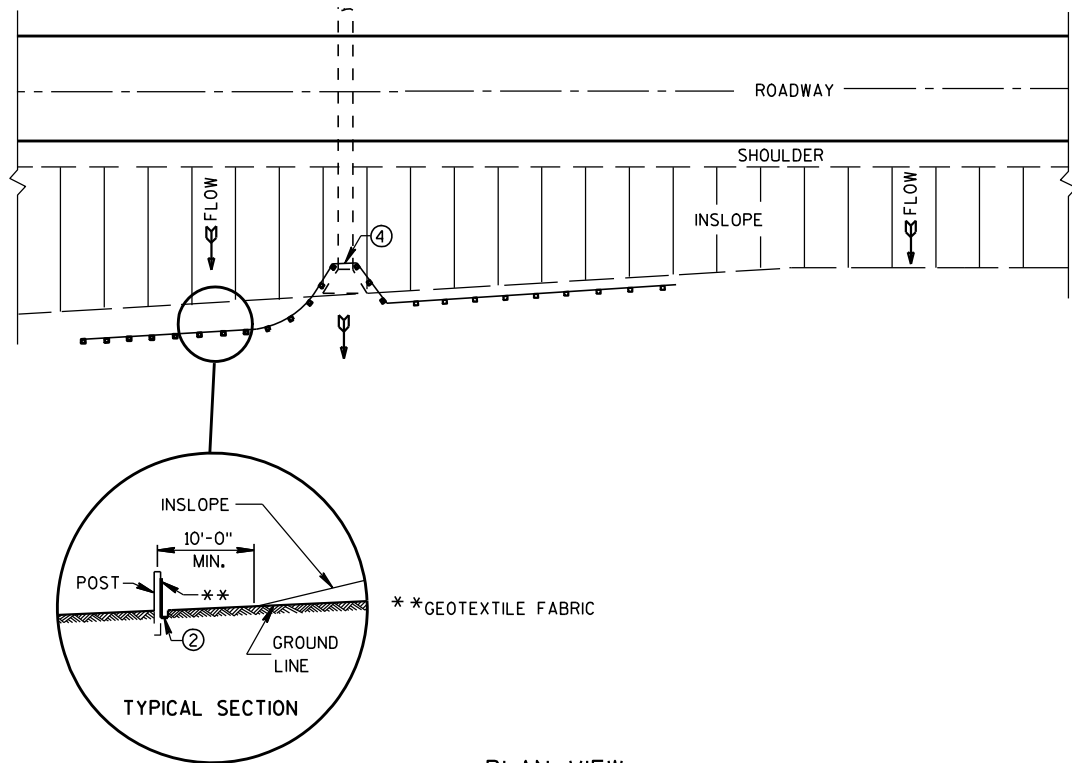


PLAN VIEW
TYPICAL APPLICATION OF SILT FENCE

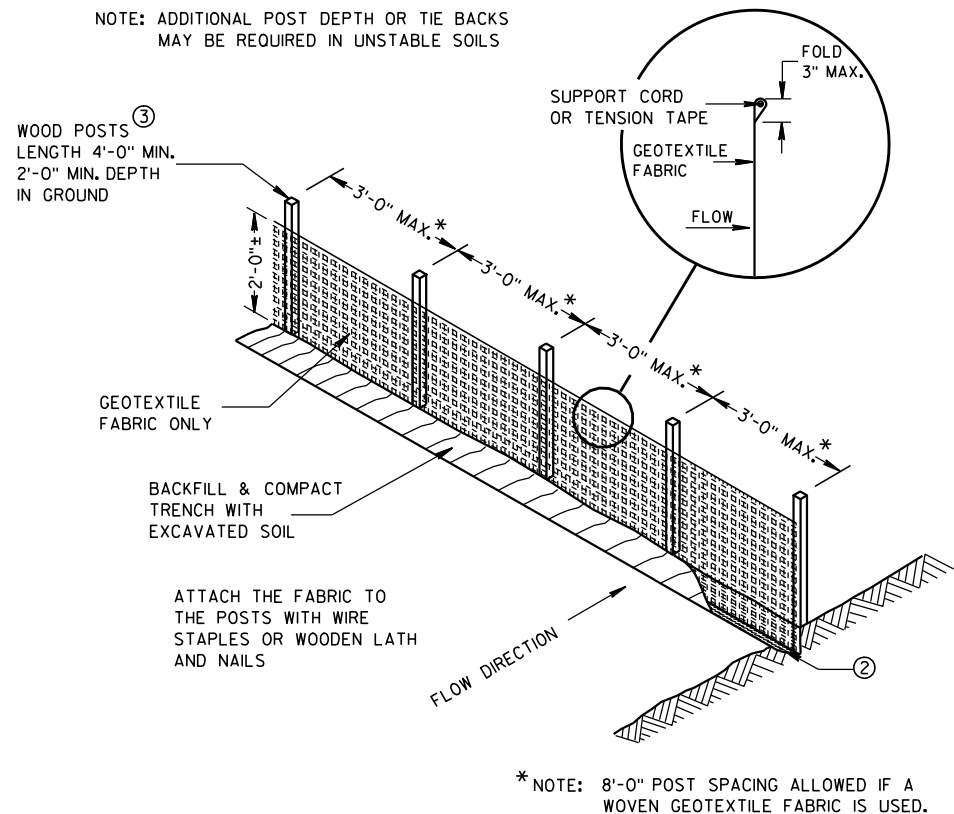

SILT FENCE

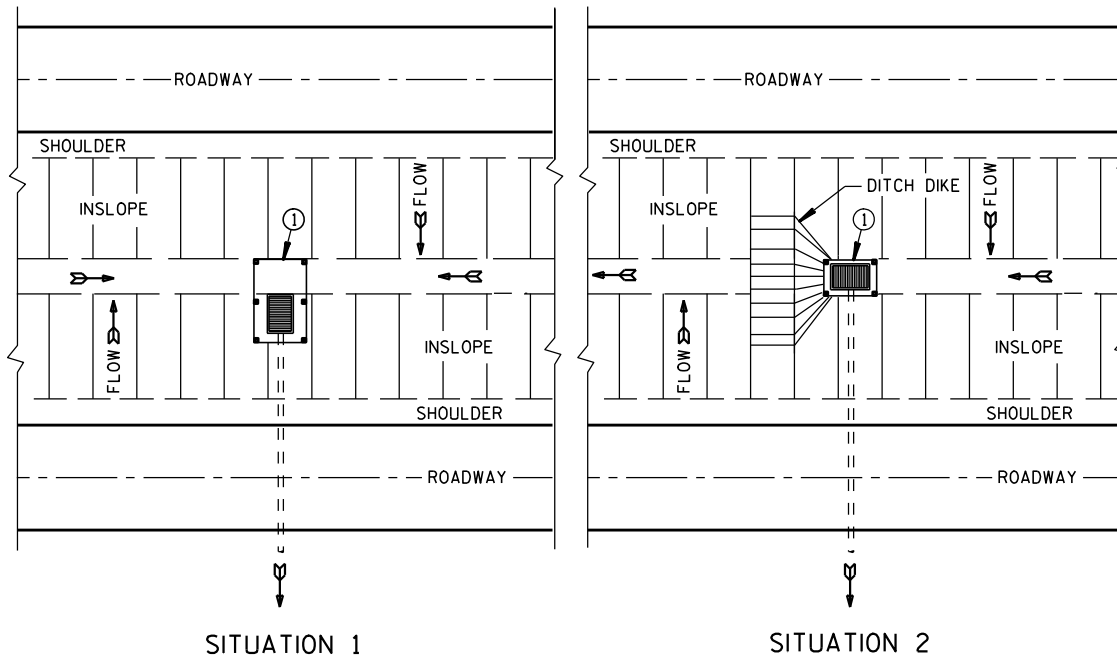

PLAN VIEW
SILT FENCE AT MEDIAN SURFACE DRAINS

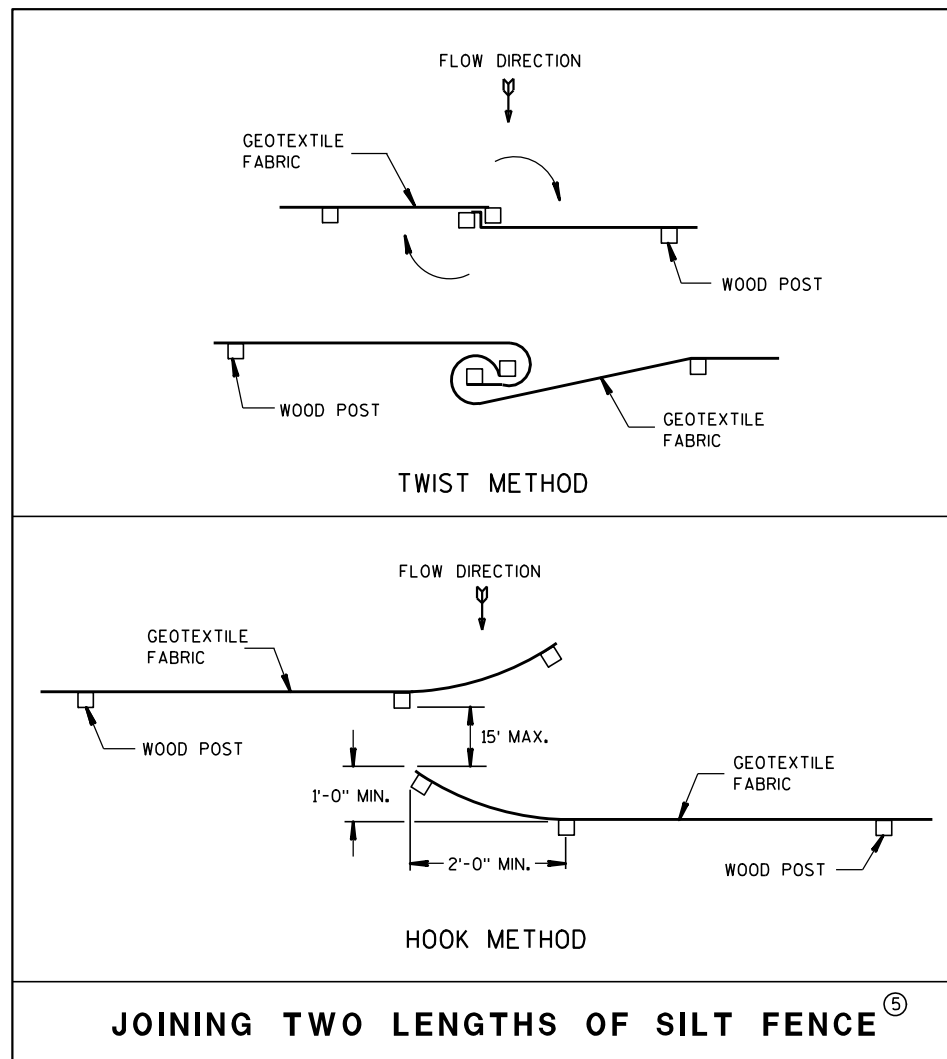


JOINING TWO LENGTHS OF SILT FENCE (5)


GENERAL NOTES

DETAILS OF CONSTRUCTION NOT SHOWN ON THIS DRAWING SHALL CONFORM TO THE PERTINENT REQUIREMENTS OF THE STANDARD SPECIFICATIONS AND APPLICABLE SPECIAL PROVISIONS.

- ① HORIZONTAL BRACE REQUIRED WITH 2" X 4" WOODEN FRAME OR EQUIVALENT AT TOP OF POSTS.
- ② FOR MANUAL INSTALLATIONS THE TRENCH SHALL BE A MINIMUM OF 4" WIDE & 6" DEEP TO BURY AND ANCHOR THE GEOTEXTILE FABRIC. FOLD MATERIAL TO FIT TRENCH AND BACKFILL & COMPACT TRENCH WITH EXCAVATED SOIL.
- ③ WOOD POSTS SHALL BE A MINIMUM SIZE OF 1 1/8" X 1 1/8" OF OAK OR HICKORY.
- ④ SILT FENCE TO EXTEND ACROSS THE TOP OF THE PIPE.
- ⑤ CONSTRUCT SILT FENCE FROM A CONTINUOUS ROLL IF POSSIBLE BY CUTTING LENGTHS TO AVOID JOINTS. IF A JOINT IS NECESSARY USE ONE OF THE FOLLOWING TWO METHODS; A) OVERLAP THE END POSTS AND TWIST, OR ROTATE, AT LEAST 180 DEGREES, B) HOOK THE END OF EACH SILT FENCE LENGTH.


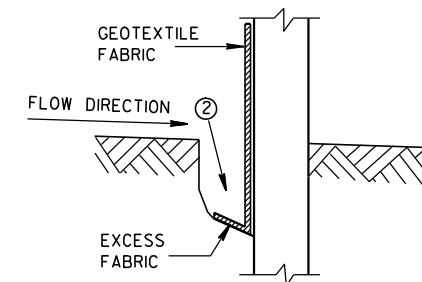


TRENCH DETAIL

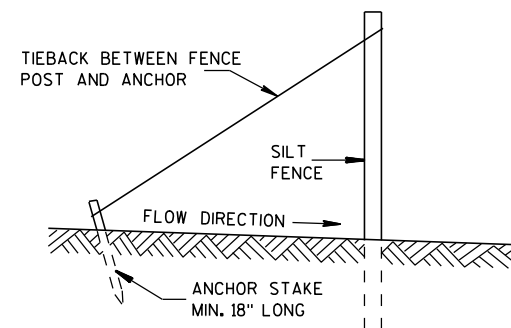

SILT FENCE TIE BACK
(WHEN REQUIRED BY THE ENGINEER)

SILT FENCE	
STATE OF WISCONSIN DEPARTMENT OF TRANSPORTATION	
APPROVED 4-29-05 DATE	/S/ Beth Conn CHIEF ROADWAY DEVELOPER 50 ENGINEER
FHWA	

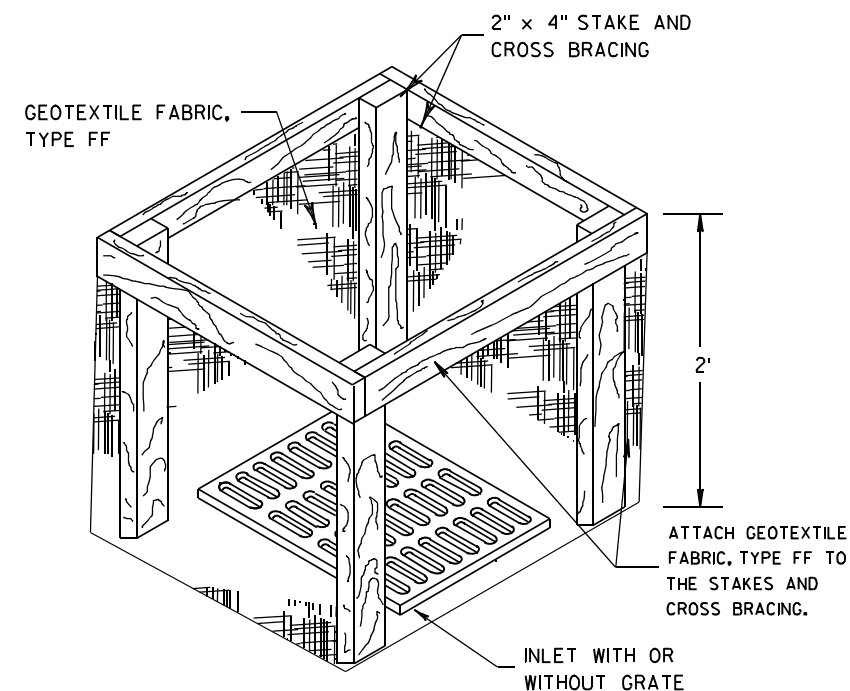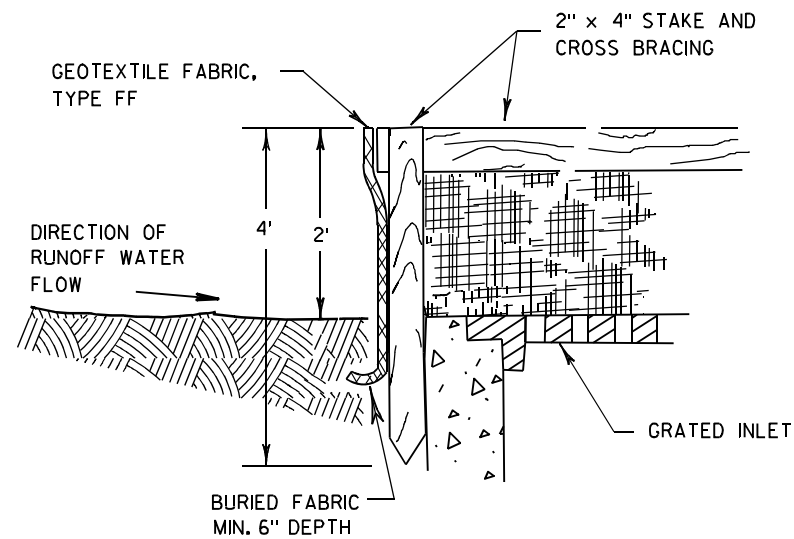

INLET PROTECTION, TYPE A


GENERAL NOTES

INLET PROTECTION DEVICES SHALL BE MAINTAINED OR REPLACED AT THE DIRECTION OF THE ENGINEER.

MANUFACTURED ALTERNATIVES APPROVED AND LISTED ON THE
DEPARTMENT'S EROSION CONTROL PRODUCT ACCEPTABILITY LIST MAY BE
SUBSTITUTED.


WHEN REMOVING OR MAINTAINING INLET PROTECTION, CARE SHALL BE TAKEN SO THAT THE SEDIMENT TRAPPED ON THE GEOTEXTILE FABRIC DOES NOT FALL INTO THE INLET. ANY MATERIAL FALLING INTO THE INLET SHALL BE REMOVED IMMEDIATELY.

- ① FINISHED SIZE, INCLUDING FLAP POCKETS WHERE REQUIRED, SHALL EXTEND A MINIMUM OF 10" AROUND THE PERIMETER TO FACILITATE MAINTENANCE OR REMOVAL.
- ② FOR INLET PROTECTION, TYPE C (WITH CURB BOX), AN ADDITIONAL 18" OF FABRIC IS WRAPPED AROUND THE WOOD AND SECURED WITH STAPLES. THE WOOD SHALL NOT BLOCK THE ENTIRE HEIGHT OF THE CURB BOX OPENING.
- ③ FLAP POCKETS SHALL BE LARGE ENOUGH TO ACCEPT WOOD 2X4.

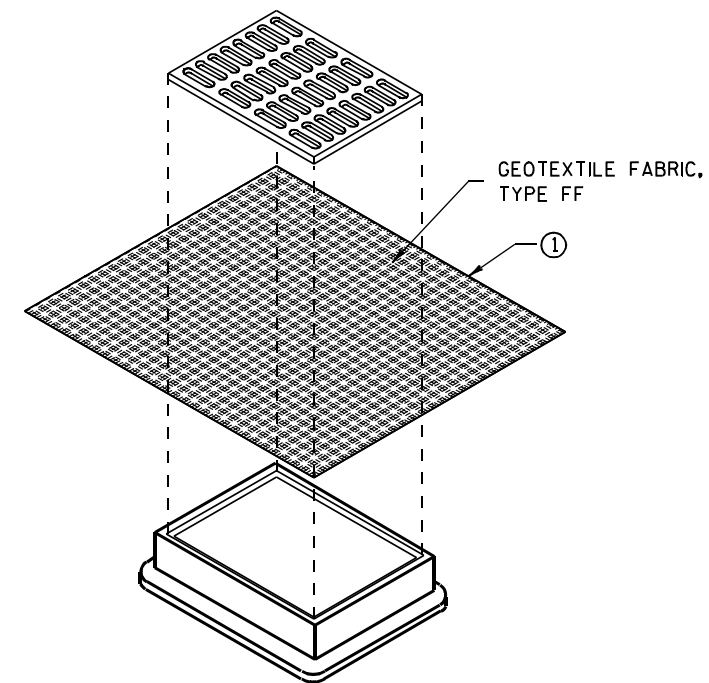

INLET PROTECTION, TYPE B (WITHOUT CURB BOX)

(CAN BE INSTALLED IN ANY INLET WITHOUT A CURB BOX)

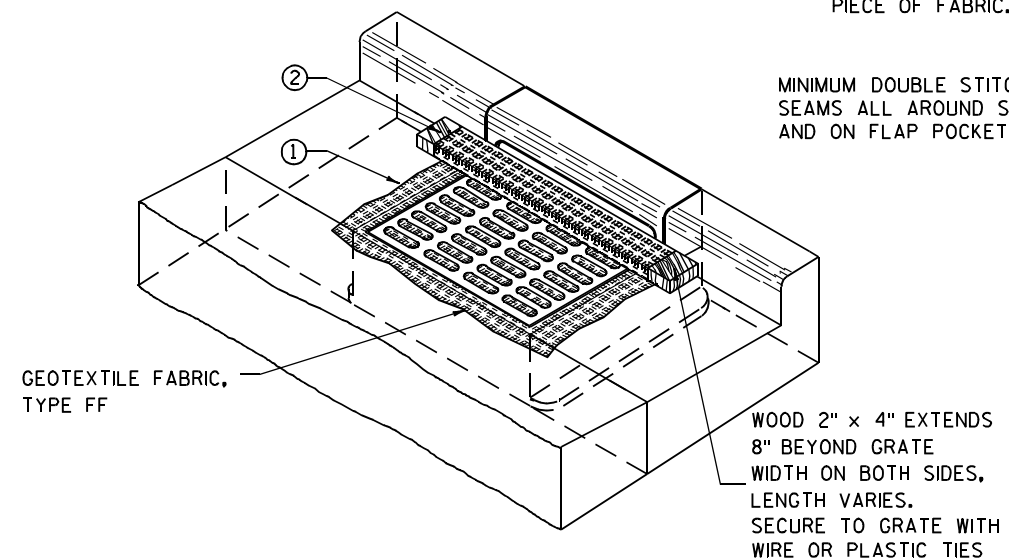

INLET PROTECTION, TYPE C (WITH CURB BOX)

INSTALLATION NOTES

TYPE B & C

TRIM EXCESS FABRIC IN THE FLOW LINE TO WITHIN 3" OF THE GRATE.


THE CONTRACTOR SHALL DEMONSTRATE A METHOD OF MAINTENANCE, USING A SEWN FLAP, HAND HOLDS OR OTHER METHOD TO PREVENT ACCUMULATED SEDIMENT FROM ENTERING THE INLET.

TYPE D

DO NOT INSTALL INLET PROTECTION TYPE D IN INLETS SHALLOWER THAN 30", MEASURED FROM THE BOTTOM OF THE INLET TO THE TOP OF THE GRATE.

TRIM EXCESS FABRIC IN THE FLOW LINE TO WITHIN 3" OF THE GRATE.


THE INSTALLED BAG SHALL HAVE A MINIMUM SIDE CLEARANCE, BETWEEN THE INLET WALLS AND THE BAG, MEASURED AT THE BOTTOM OF THE OVERFLOW HOLES, OF 3". WHERE NECESSARY THE CONTRACTOR SHALL CINCH THE BAG, USING PLASTIC ZIP TIES, TO ACHIEVE THE 3" CLEARANCE. THE TIES SHALL BE PLACED AT A MAXIMUM OF 4" FROM THE BOTTOM OF THE BAG.

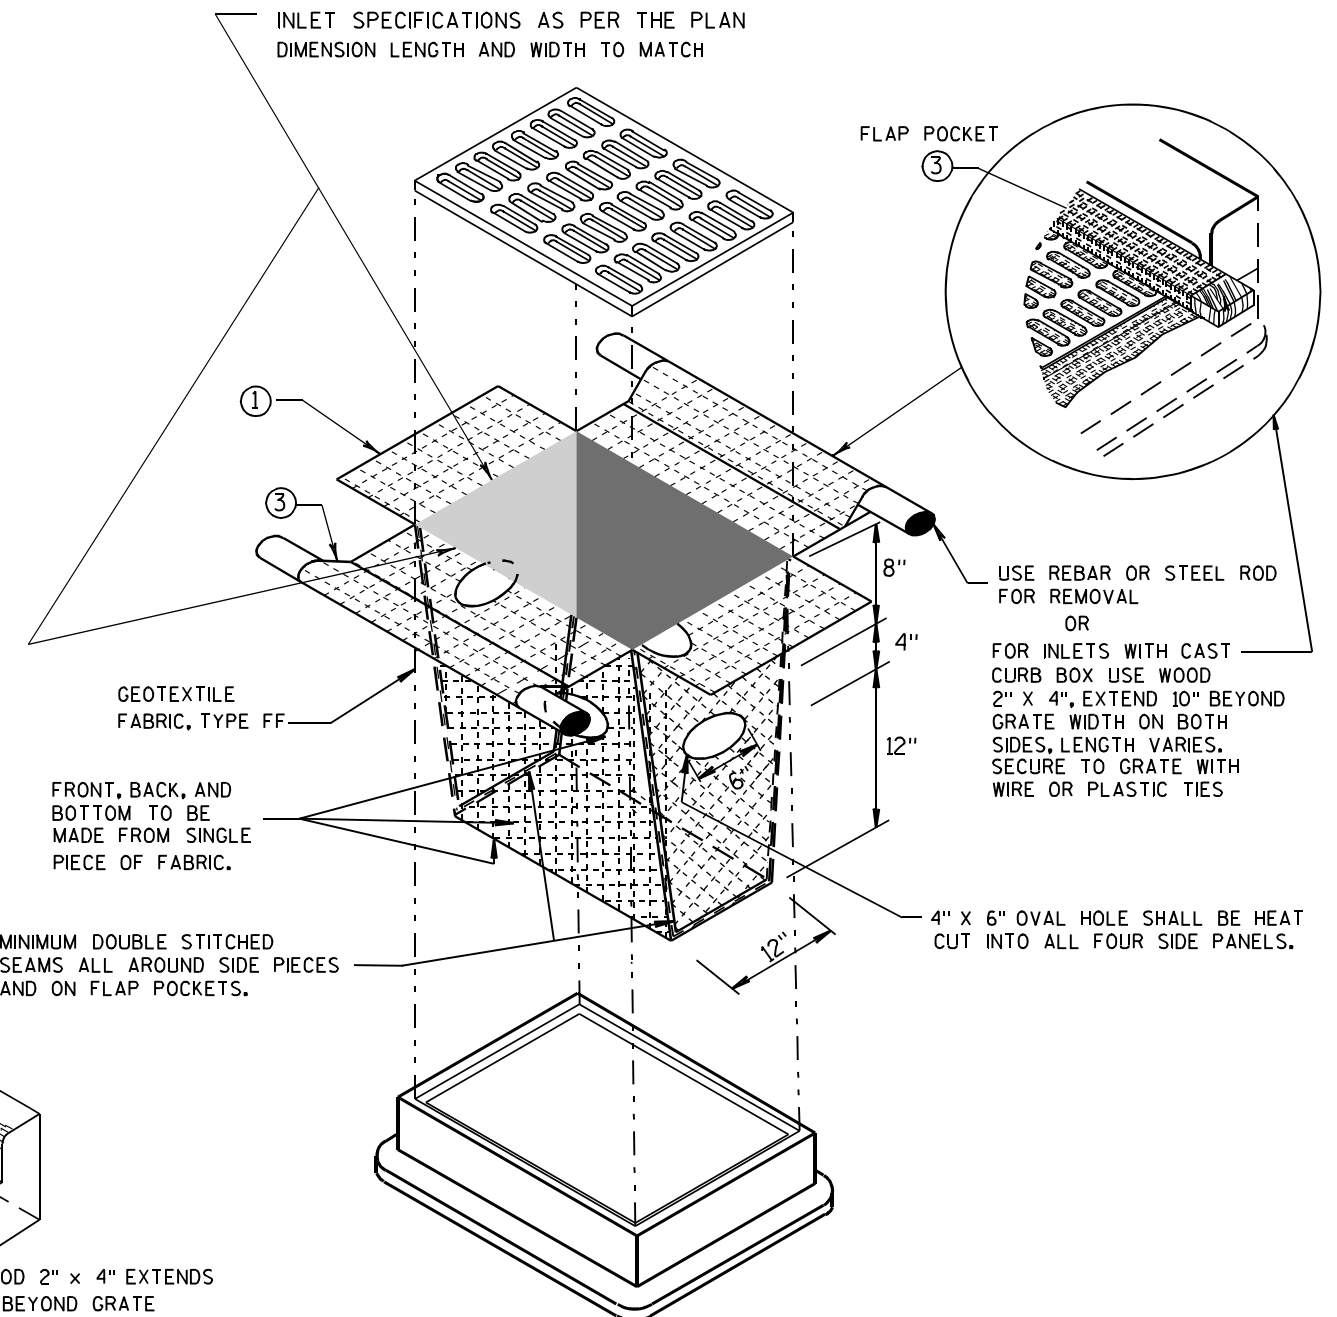


INLET PROTECTION, TYPE D

(CAN BE INSTALLED IN ANY INLET TYPE WITH
OR WITHOUT A CURB BOX AS PER NOTE (2))

INLET PROTECTION TYPE A, B, C, AND D	
STATE OF WISCONSIN DEPARTMENT OF TRANSPORTATION	
APPROVED <u>10/16/02</u> DATE	<u>/S/ Beth Connors</u> 51 CHIEF ROADWAY DEVELOPMENT ENGINEER

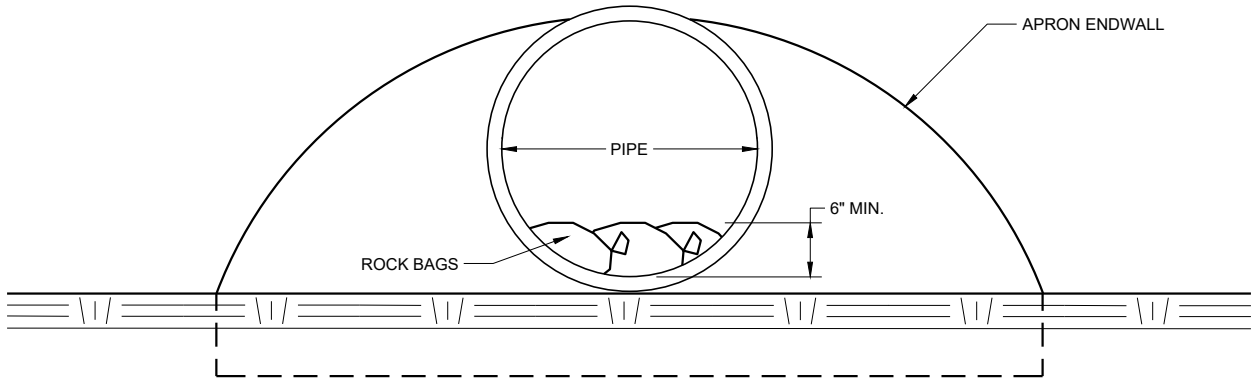

END VIEW

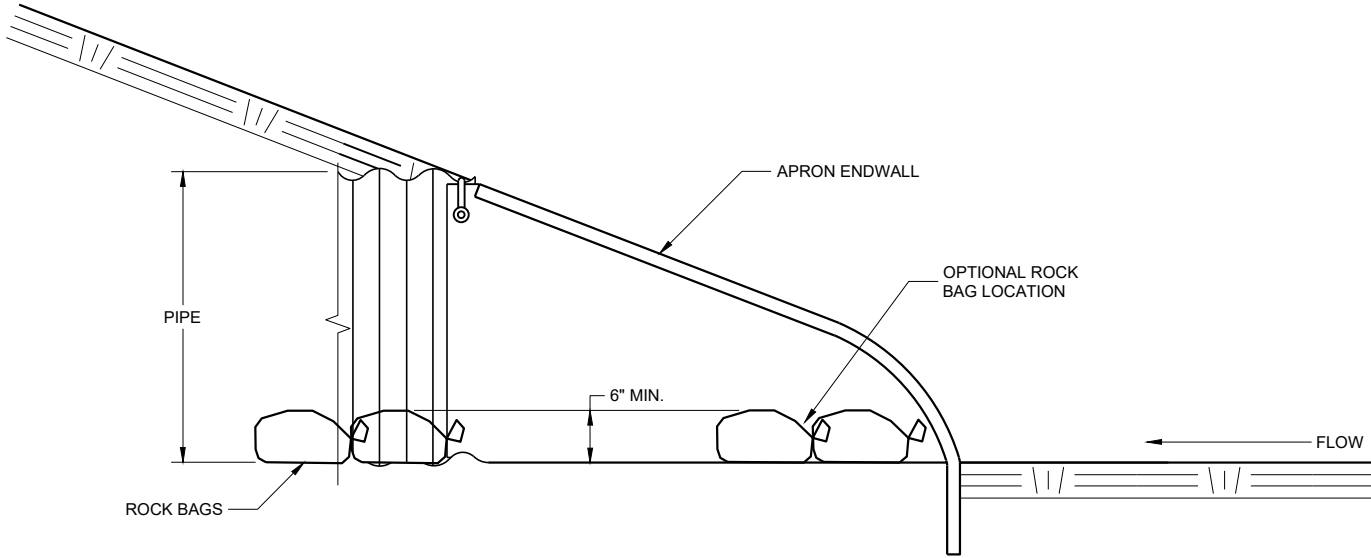




SIDE VIEW

CULVERT PIPE CHECK
(INSTALL ON INLET END ONLY)

CULVERT PIPE CHECK	
STATE OF WISCONSIN DEPARTMENT OF TRANSPORTATION	
APPROVED May 2019 DATE	/S/ Daniel Schave EROSION CONTROL ENGI 52
FHWA	

METAL APRON ENDWALLS												
PIPE DIA. (IN.)	MIN. THICK. (Inches)		DIMENSIONS (Inches)							APPROX. SLOPE		BODY
	STEEL	ALUM.	A (±1")	B (MAX.)	H (±1")	L (±1 1/2")	L1 ①	L2 ①	W (±2")			
12	.064	.060	6	6	6	21	12	17 1/2	24	2 1/2 to 1	1	1 Pc.
15	.064	.060	7	8	6	26	14	21 3/4	30	2 1/2 to 1	1	1 Pc.
18	.064	.060	8	10	6	31	15	28 1/4	36	2 1/2 to 1	1	1 Pc.
21	.064	.060	9	12	6	36	18	29 5/8	42	2 1/2 to 1	1	1 Pc.
24	.064	.075	10	13	6	41	18	37 1/4	48	2 1/2 to 1	1	1 Pc.
30	.079	.075	12	16	8	51	18	52 1/4	60	2 1/2 to 1	1	1 Pc.
36	.079	.105	14	19	9	60	24	59 3/4	72	2 1/2 to 1	2	2 Pc.
42	.109	.105	16	22	11	69	24	75 5/8	84	2 1/2 to 1	2	2 Pc.
48	.109	.105	18	27	12	78	24	81	90	2 1/4 to 1	3	3 Pc.
54	.109	.105	18	30	12	84	30	85 1/2	102	2 1/4 to 1	3	3 Pc.
60	.109x	.105x	18	33	12	87	—	—	114	2 to 1	3	3 Pc.
66	.109x	.105x	18	36	12	87	—	—	120	2 to 1	3	3 Pc.
72	.109x	.105x	18	39	12	87	—	—	126	2 to 1	3	3 Pc.
78	.109x	.105x	18	42	12	87	—	—	132	1 1/2 to 1	3	3 Pc.
84	.109x	.105x	18	45	12	87	—	—	138	1 1/2 to 1	3	3 Pc.
90	.109x	.105x	18	37	12	87	—	—	144	1 1/2 to 1	3	3 Pc.
96	.109x	.105x	18	35	12	87	—	—	150	1 1/2 to 1	3	3 Pc.




* EXCEPT CENTER PANEL
SEE GENERAL NOTES

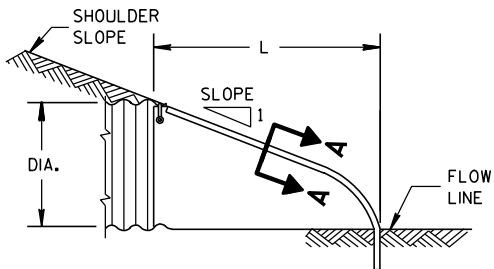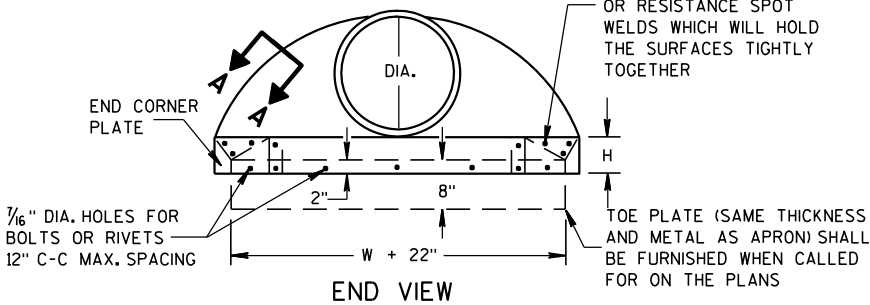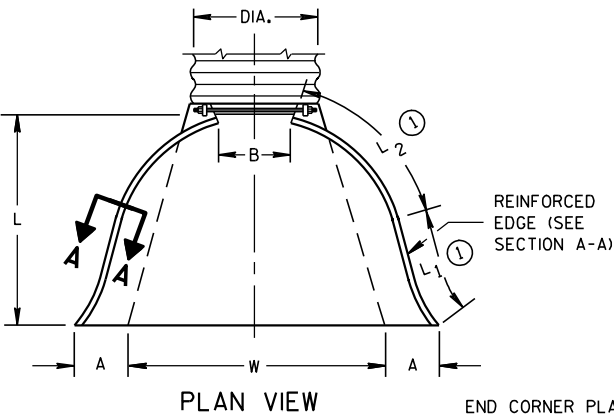


METAL ENDWALLS

REINFORCED CONCRETE APRON ENDWALLS												
PIPE DIA. (IN.)	DIMENSIONS (Inches)							APPROX. SLOPE				
	T	A	B	C	D	E	G					
12	2	4	24	48 1/8	72 1/8	24	2	3 to 1				
15	2 1/4	6	27	46	73	30	2 1/4	3 to 1				
18	2 1/2	9	27	46	73	36	2 1/2	3 to 1				
21	2 3/4	9	36	37 1/2	73 1/2	42	2 3/4	3 to 1				
24	3	9 1/2	43 1/2	30	73 1/2	48	3	3 to 1				
27	3 1/4	10 1/2	49 1/2	24	73 1/2	54	3 1/4	3 to 1				
30	3 1/2	12	54	19 3/4	73 1/2	60	3 1/2	3 to 1				
36	4	15	63	34 3/4	97 3/4	72	4	3 to 1				
42	4 1/2	21	63	35	98	78	4 1/2	3 to 1				
48	5	24	72	26	98	84	5	3 to 1				
54	5 1/2	27	65	33 1/4-35	98 1/4-100	90	5 1/2	2 1/2 to 1				
60	6	30-35	60	39	99	96	5	2 to 1				
66	6 1/2	24-30	72-78	21-27	99	102	5 1/2	2 to 1				
72	7	24-36	78	21	99	108	6	2 to 1				
78	7 1/2	24-36	78	21	99	114	6 1/2	2 to 1				
84	8	36	90 1/2	21	111 1/2	120	6 1/2	1 1/2 to 1				
90	8 1/2	41	87 1/2	24	111 1/2	132	6 1/2	1 1/2 to 1				





* MINIMUM
** MAXIMUM

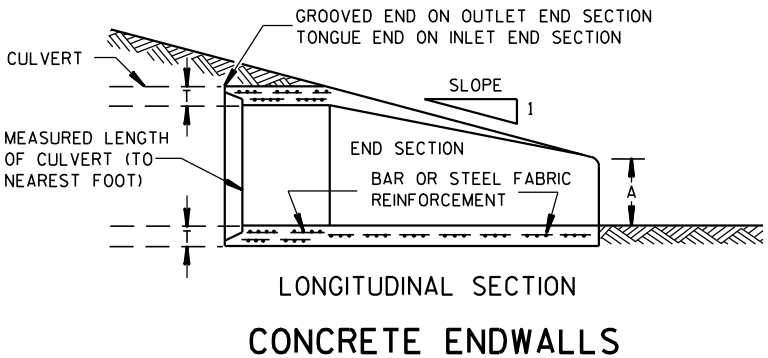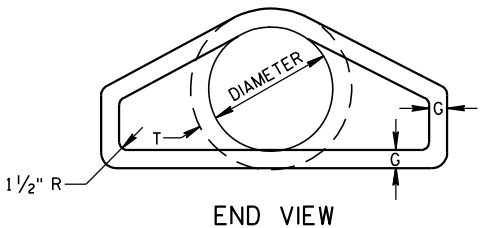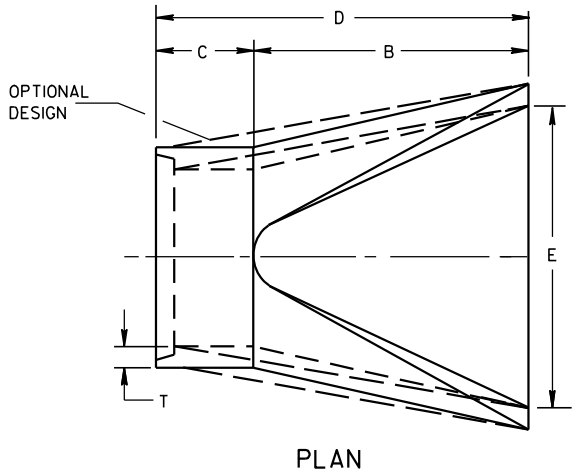

1" WIDE, 12 GA. (0.109" THICK) GALVANIZED STRAP WITH STANDARD 6" X 1/2" BAND BOLT AND NUT

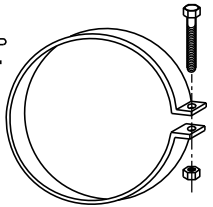

ALTERNATE FOR TYPE 1 CONNECTION
END SECTION CONNECTOR STRAP

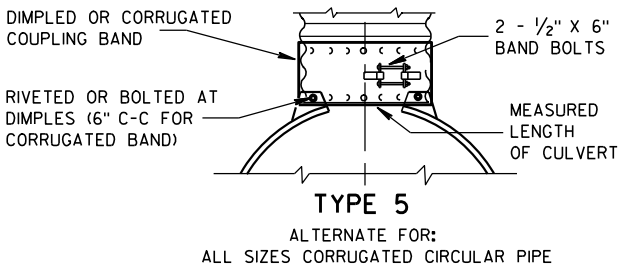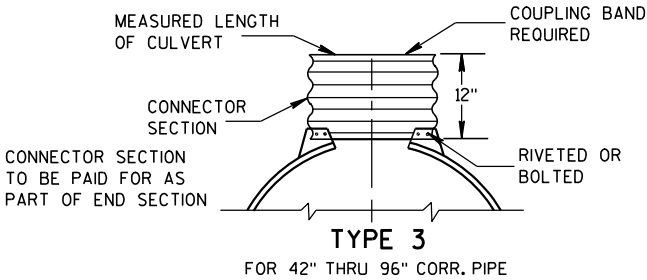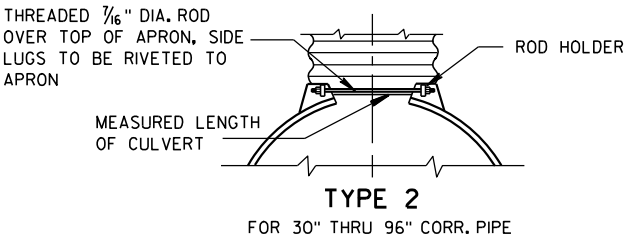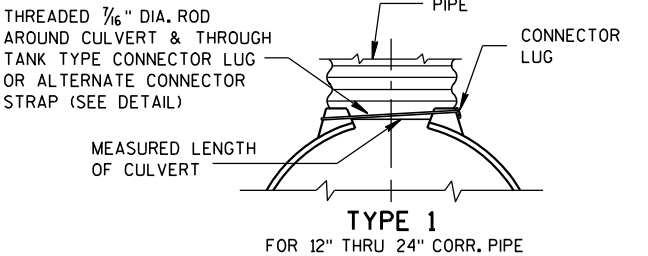


NOTE: DIMPLED BAND FITS OVER OUTSIDE OF ENDWALL, AND CORRUGATED BAND FITS INSIDE ENDWALL. DIMPLED BAND MAY BE USED WITH HELICALLY CORRUGATED PIPE.

FOR CIRCUMFERENTIALLY CORRUGATED PIPE USE ENDWALL CONNECTION DETAILS 1, 2, 3 OR 5 AS APPLICABLE.

FOR HELICALLY CORRUGATED PIPE USE ENDWALL CONNECTION DETAILS 1, 2 OR 5.

FOR HELICALLY CORRUGATED PIPES WITH TWO CIRCUMFERENTIAL CORRUGATIONS AT EACH END USE ENDWALL CONNECTION DETAILS 1, 2 OR 3.

CONNECTION DETAILS

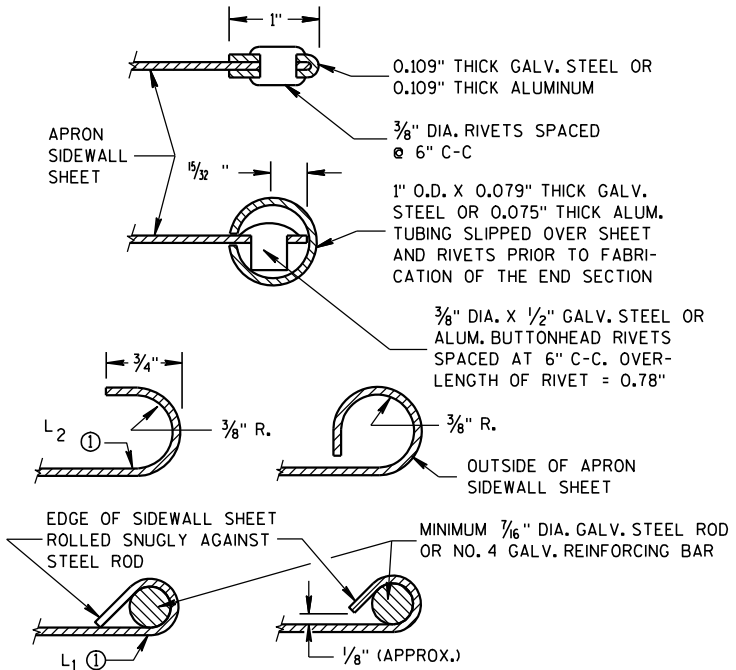

GENERAL NOTES

DETAILS OF CONSTRUCTION, MATERIALS AND WORKMANSHIP NOT SHOWN ON THIS DRAWING SHALL CONFORM TO THE PERTINENT REQUIREMENTS OF THE STANDARD SPECIFICATIONS AND THE APPLICABLE SPECIAL PROVISIONS.

CONCRETE CULVERT ENDWALLS MAY NOT BE USED WITH GALVANIZED STEEL OR ALUMINUM CULVERT PIPE OR VISE VERSA. GALVANIZED STEEL OR ALUMINUM ENDWALLS SHALL NORMALLY BE INSTALLED ON CULVERT PIPE OF THE SAME METAL.


ALL THREE PIECE STEEL APRON ENDWALLS FOR 60" DIAMETER PIPE AND LARGER SHALL HAVE 0.109" SIDES AND 0.138" CENTER PANELS. ALL THREE PIECE ALUMINUM APRON ENDWALLS FOR 60" DIAMETER PIPE AND LARGER SHALL HAVE 0.105" SIDES AND 0.134" CENTER PANELS. THE WIDTH OF CENTER PANELS SHALL BE GREATER THAN 20 PERCENT OF THE PIPE PERIMETER.

LAP SEAMS SHALL BE TIGHTLY JOINED BY GALVANIZED RIVETS OR BOLTS FOR STEEL UNITS AND ALUMINUM RIVETS AND BOLTS FOR ALUMINUM UNITS. FOR THE 60" THROUGH 96" DIAMETER APRON ENDWALL SIZES, THE REINFORCED EDGES AND CENTER PANEL SEAMS SHALL BE FURTHER REINFORCED WITH GALVANIZED STEEL OR ALUMINUM STIFFENER ANGLES. THE ANGLES SHALL BE ATTACHED BY GALVANIZED NUTS AND BOLTS FOR STEEL UNITS AND ALUMINUM NUTS AND BOLTS FOR ALUMINUM UNITS.

WHERE TWO OR MORE PIPES WITH APRON ENDWALLS ARE LAID ADJACENT TO EACH OTHER, THEY SHALL BE SEPARATED BY A DISTANCE SUFFICIENT TO PROVIDE A MINIMUM CLEARANCE OF 6 INCHES BETWEEN APRON ENDWALLS.


① FOR PIPE SIZES UP TO 60" DIAMETER, A 180° ROLLED EDGE MAY BE USED INSTEAD OF STEEL ROD REINFORCEMENT. SEE SECTION A-A.

APRON ENDWALLS FOR CULVERT PIPE	
STATE OF WISCONSIN DEPARTMENT OF TRANSPORTATION	
APPROVED 11/30/94 DATE	/S/ Rory L. Rhin... CHIEF ROADWAY DEVELOP 53 NEER
FHWA	

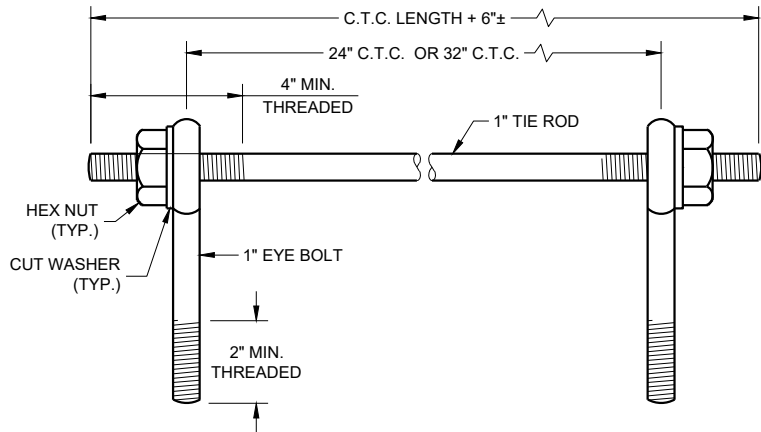

Eye Bolts and Tie Rod

Eye Bolt and Tie Rod Assembly (Alternate No. 1)

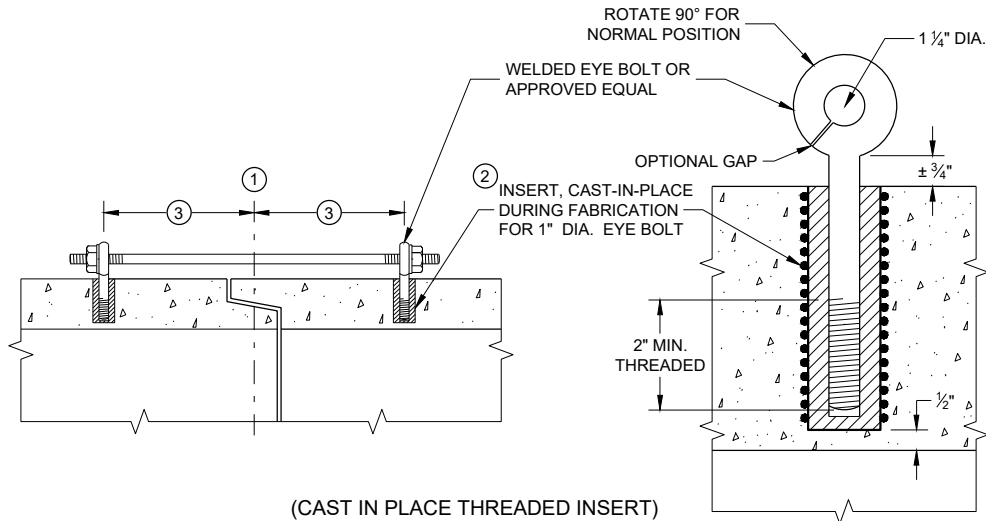

(Cast in Place Threaded Insert)
Longitudinal Sections

GENERAL NOTES


DETAILS OF CONSTRUCTION, MATERIALS, AND WORKMANSHIP NOT SHOWN ON THIS DRAWING SHALL CONFORM TO THE PERTINENT REQUIREMENTS OF THE STANDARD SPECIFICATIONS AND APPLICABLE SPECIAL PROVISIONS.

CONCRETE CULVERT AND STORM SEWER PIPE SHALL BE TIED TOGETHER IN THE MANNER ILLUSTRATED BY THIS DETAIL AT LOCATIONS DESIGNATED IN THE STANDARD SPECIFICATIONS AND THE PLAN. THE CONTRACTOR MAY USE EITHER ALTERNATE 1, 2 OR 3 FOR DRAINAGE STRUCTURES. ONLY ALTERNATE 1 AND 3 MAY BE USED FOR CATTLE PASSES, UNLESS OTHERWISE STATED IN THE CONTRACT. THE MATERIALS, FABRICATION AND WORK NECESSARY TO TIE THE PIPE BY THIS DETAIL WILL BE CONSIDERED INCIDENTAL TO THE PIPE AND APRON ENDWALLS IF REQUIRED.

DETAILED DRAWINGS FOR PROPOSED ALTERNATE DESIGNS FOR JOINT TIES SHALL BE SUBMITTED TO THE ENGINEER FOR APPROVAL.


JOINT TIES TO BE HOT-DIP GALVANIZED PER ASTM A 153.

- 1 CENTER LINE OF TONGUE AND GROOVE OR BELL AND SPIGOT JOINTS.
- 2 THE INSIDE OF THE THREADED INSERTS SHALL BE CLEAN TO ALLOW THE INSERTION OF THREADED EYE BOLTS.
- 3 HOLES SHALL BE CAST-IN-PLACE OR DRILLED PER THE APPLICABLE DETAIL, AND EQUAL DISTANCE FROM THE CENTERLINE OF THE JOINT.
- 4 BOLT PROJECTION INSIDE OF PIPE SHALL NOT EXCEED 2 INCHES.
- 5 OPENING TO BE ROD DIAMETER PLUS 1 INCH.
- 6 LENGTH ADEQUATE TO EXTEND TO WITHIN 1/2 INCH OF THE INNER SURFACE OF THE PIPE.
- 7 EYE BOLT LENGTH DETERMINED BY WALL THICKNESS, BELL THICKNESS AND BOLT PROJECTION INSIDE PIPE.

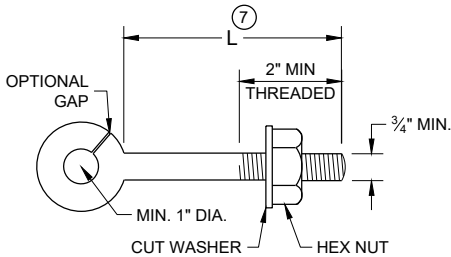


Eye Bolt

NOTE: TWO EYE BOLTS MAY BE USED WITH A 30" OR 38" LONG THREADED ROD IN LIEU OF THE 90° BENT TIE ROD.

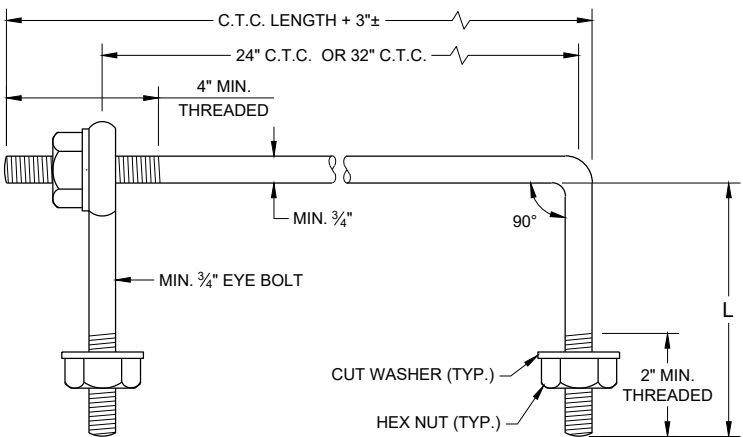


Eye Bolt and Tie Rod

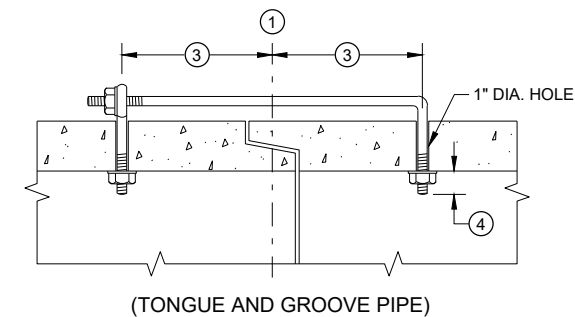

Longitudinal Section

(JOINT TIES FOR 18" TO 66" DIA. CONCRETE PIPE)

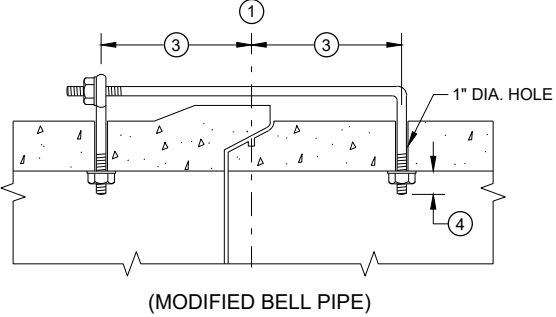


(MODIFIED BELL PIPE)


ADJUSTABLE TIE ROD TABLE

PIPE DIAMETER	TIE ROD DIAMETER	D	L ₁	N
12 - 60	5/8	5/8	5	1/2
66 - 84	3/4	3/4	5	1/2
90 - 144	1	1	7	1 1/16

DIMENSIONS SHOWN ARE IN INCHES

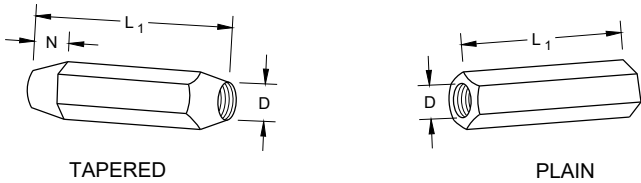


RIGHT AND LEFT THREADS
SLEEVE NUTS

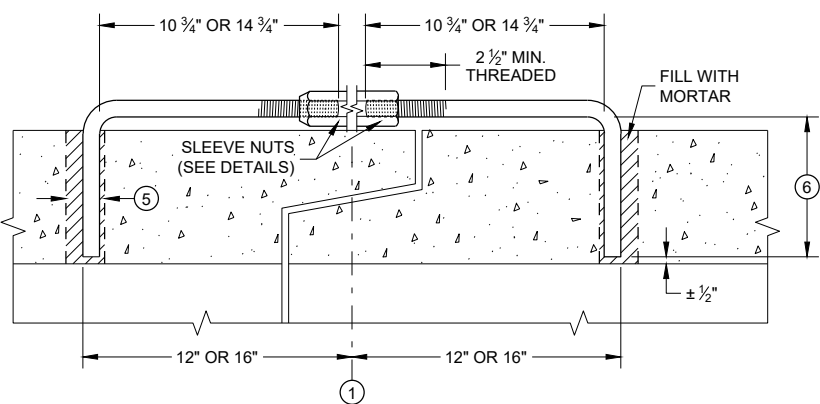


Longitudinal Section

Adjustable Tie Rod (Alternate No. 3)

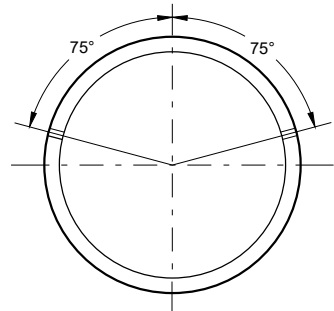

PLACEMENT OF (2) CAST-IN-PLACE INSERTS OR HOLES DURING FABRICATION FOR PIPE SECTIONS REQUIRING TIE RODS

Transverse Section

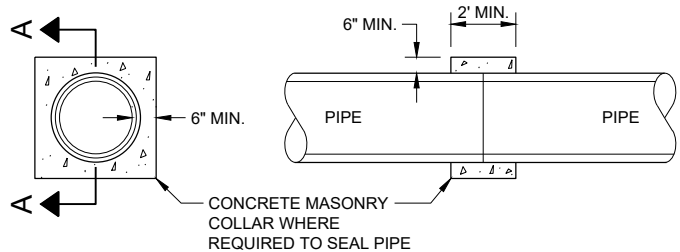


SECTION A - A
Concrete Collar Detail


JOINT TIES FOR CONCRETE
PIPE AND CONCRETE
COLLAR DETAIL

STATE OF WISCONSIN
DEPARTMENT OF TRANSPORTATION

APPROVED
November 2021
DATE
/S/ Rodney Taylor
ROADWAY STANDARDS DEVELOPMENT ENGINEER
54
FHWA

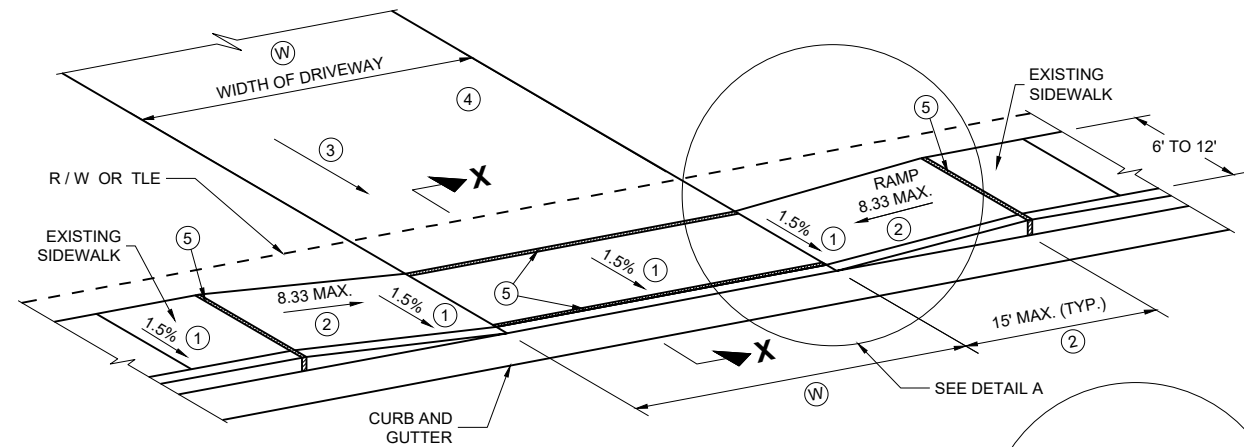


TYPE X
SIDEWALK ABUTS CURB AND GUTTER
TERRACE VARIES 0 TO 3 FEET

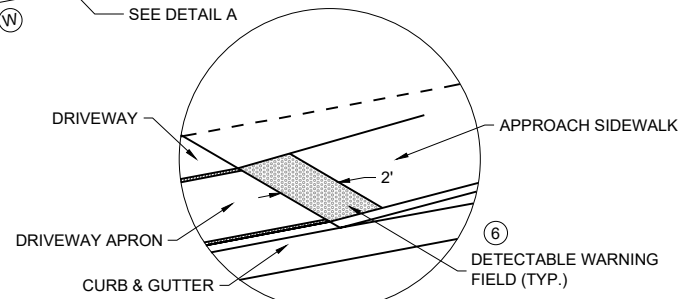

DETAIL A

(A): MEASURE FROM
BACK OF CURB

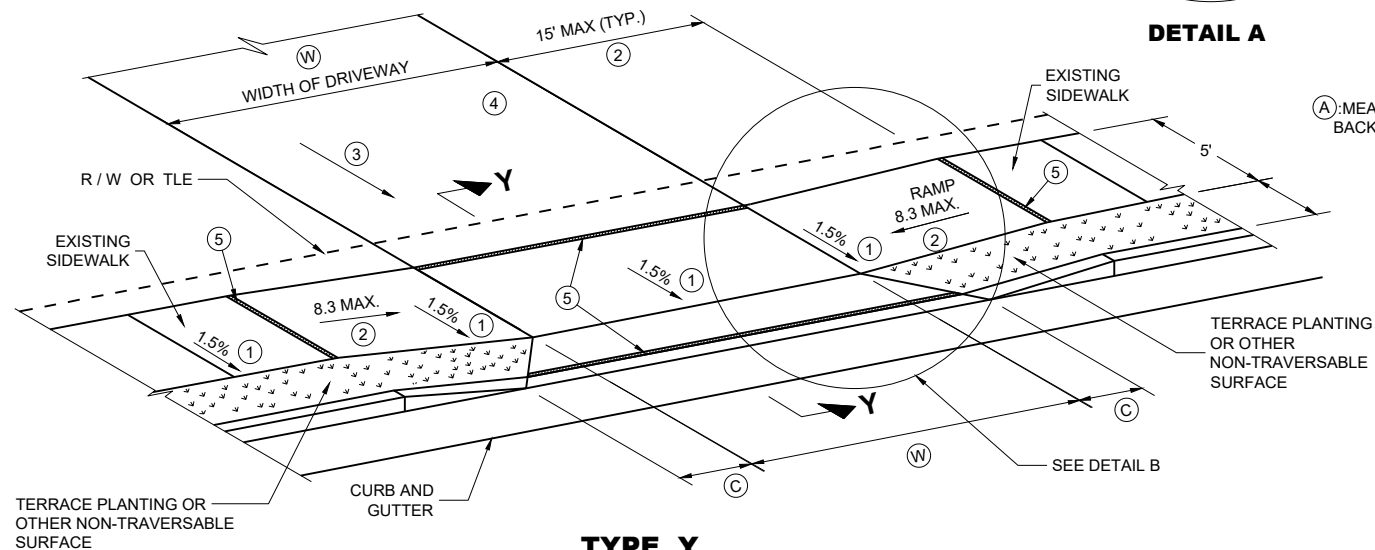

TYPE Y
SIDEWALK WITH NARROWER TERRACE
TERRACE VARIES 4 TO 6 FEET

TERRACE PLANTING OR
OTHER NON-TRAVERSABLE
SURFACE

CURB AND
GUTTER

SEE DETAIL B

GENERAL NOTES

PROVIDE CONSTRUCTION JOINTS ALONG THE CENTER OF THE CONCRETE FOR DRIVEWAYS UNDER 20 FEET IN WIDTH AND AT THE THIRD POINTS OVER 20 FEET IN WIDTH.

(W) IS SHOWN ON PLAN AND PROFILE SHEETS.

OFFSETS, ELEVATIONS, AND PERCENT GRADE ARE SHOWN ON THE CROSS SECTIONS.

① CONSTRUCTION TOLERANCE OF 0.5%± FOR SIDEWALK CROSS SLOPE. THE SIDEWALK CROSS SLOPE SHALL NOT EXCEED 2.1%.


② THE SIDEWALK RAMP MAXIMUM RUNNING SLOPE SHALL NOT REQUIRE THE RAMP LENGTH TO EXCEED 15 FEET TO AVOID CHASING THE SLOPE INDEFINITELY WHEN CONNECTING TO STEEP GRADES. WHEN APPLYING THE 15 FOOT MAXIMUM LENGTH, THE RUNNING SLOPE OF THE SIDEWALK SHALL BE AS FLAT AS FEASIBLE AND NOT EXCEED THE LONGITUDINAL GRADE OF THE ROADWAY. SLOPE SIDEWALK RAMP TOWARD APRON AS SHOWN WHERE THERE IS NO TERRACE OR WHERE THE TERRACE WIDTH IS LESS THAN 6 FEET WIDE.

③ **DRIVEWAY SLOPES: DESIRABLE MAXIMUM**
10.5% UP AWAY FROM SIDEWALK (SAG)
8.5% DOWN AWAY FROM SIDEWALK (CREST)
ABSOLUTE MAXIMUM 15% FOR BOTH CREST AND SAG


④ **DRIVEWAY TYPES**
* 6-INCH CONCRETE DRIVEWAY PAVEMENT OVER 6-INCH BASE AGGREGATE
* 2-INCH TO 3-INCH ASPHALTIC SURFACE OVER 6-INCH BASE AGGREGATE
* 6-INCH BASE AGGREGATE (MAY BE INCREASED FOR CLAY SUBGRADES.)

⑤ 1/2" EXPANSION JOINT FILLER

⑥ DETECTABLE WARNING FIELDS ARE REQUIRED WHEN A PEDESTRIAN CIRCULATION ROUTE CROSSES A DRIVEWAY THAT IS TRAFFIC SIGNAL, STOP, OR YIELD SIGN CONTROLLED. DETECTABLE WARNING FIELDS TO BE 2 FT DEEP AND EXTEND THE WIDTH OF THE PEDESTRIAN CIRCULATION ROUTE.

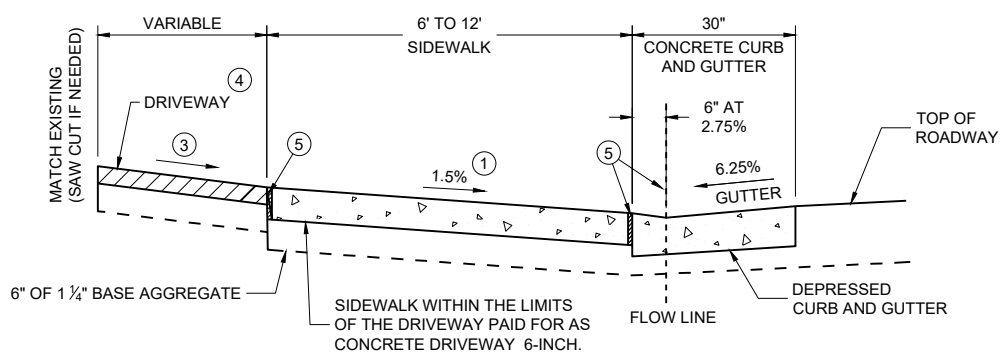

SECTION X - X

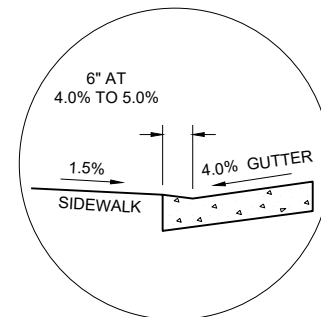


SECTION X - X
4% GUTTER SLOPE

TABLE Y


(A) FEET	(C) FEET
3.5'	2.0'
4.5'	3.0'
5.5'	3.5'

(W) : DRIVEWAY WIDTHS (MEASURED AT ROW LINE)
~ COMMERCIAL & INDUSTRIAL 16' MIN. - 35' MAX.
~ RESIDENTIAL & AGRICULTURAL 16' MIN. - 24' MAX.
(NONCOMMERCIAL)

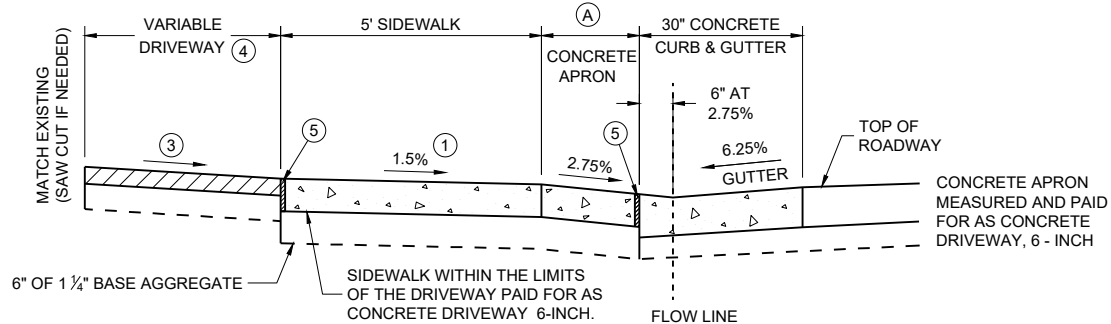


NOTE: SIDEWALK MAY BE DEPRESSED IN DRIVEWAY AREAS

SECTION Y - Y
DRIVEWAY DETAIL WITH CONCRETE
CURB AND GUTTER
(URBAN AND SUBURBAN)

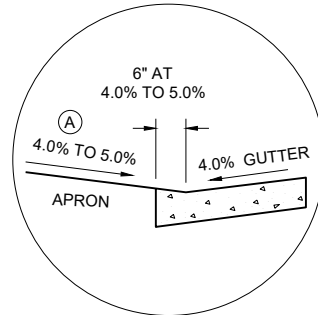

SECTION Y - Y
4% GUTTER SLOPE

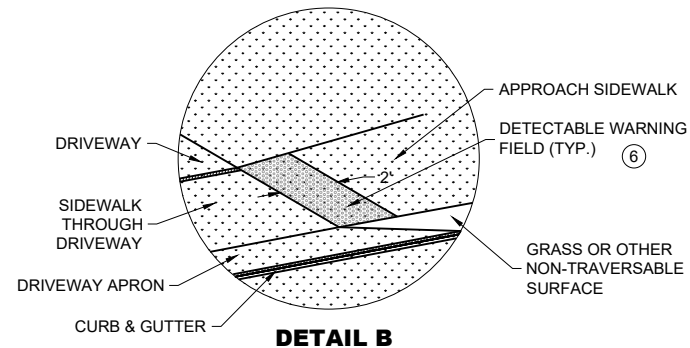


DETAIL B

DRIVEWAY AND SIDEWALK RAMPS TYPES X AND Y

STATE OF WISCONSIN
DEPARTMENT OF TRANSPORTATION

APPROVED
November 2025 /S/ Rodney Taylor
DATE ROADWAY STANDARDS DEVELOPMENT UNIT SUPERVISOR
FHWA

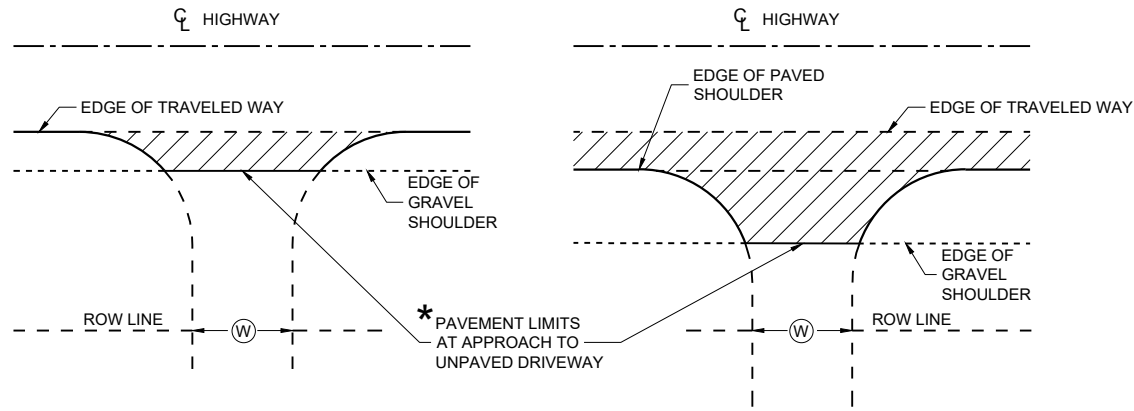


* WHERE DRIVEWAY IS PAVED, APPROACH PAVEMENT SHOULD BE EXTENDED TO MATCH DRIVEWAY PAVEMENT.

PLAN VIEW
(UNPAVED SHOULDER ON HIGHWAY)


PLAN VIEW
(PAVED SHOULDER ON HIGHWAY)

**RURAL DRIVEWAY INTERSECTION DETAIL
(NO CURB AND GUTTER OR SIDEWALK)**

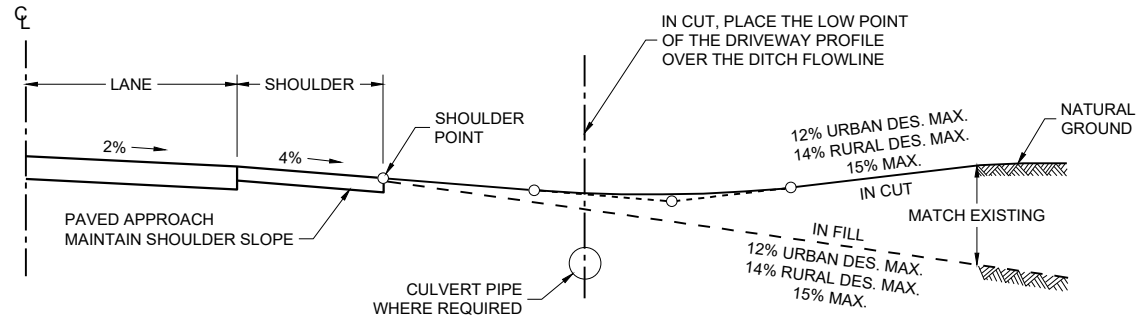

TYPICAL DRIVEWAY PROFILES


Ⓢ : DRIVEWAY WIDTHS (MEASURED AT ROW LINE)
 ~ COMMERCIAL & INDUSTRIAL 16' MIN. - 35' MAX.
 ~ RESIDENTIAL & AGRICULTURAL 16' MIN. - 24' MAX. (NONCOMMERCIAL)

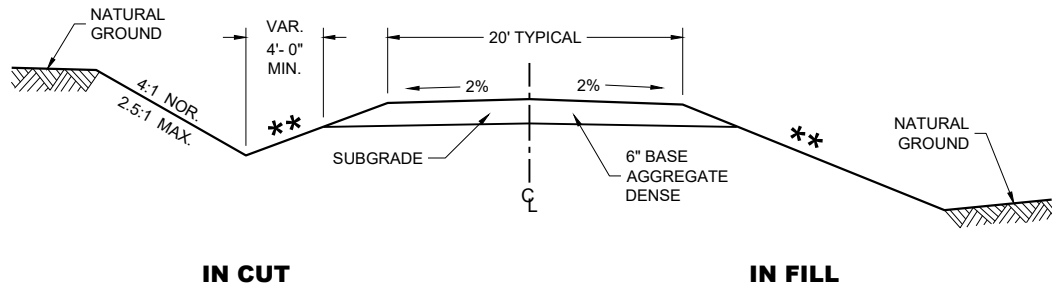

**TYPICAL CROSS SECTION FOR
PRIVATE DRIVE OR FIELD ENTRANCE
AGGREGATE SURFACE**

SLOPE CAN VARY WITH SPEED. SEE 11-45-30.6.2

POSTED SPEED MPH	MAX. SLOPE
<35	4:1
≥ 35 TO < 60	6:1
≥60	10:1

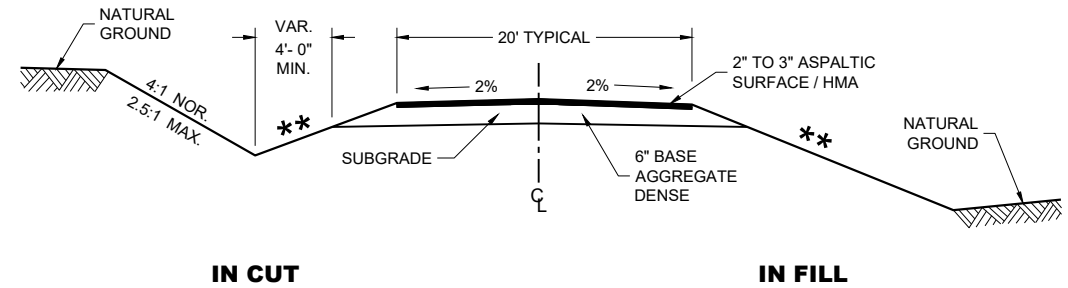


**TYPICAL CROSS SECTION FOR
PRIVATE DRIVE OR FIELD ENTRANCE
ASPALTIC SURFACE**

**DRIVEWAYS WITHOUT
CURB AND GUTTER**


STATE OF WISCONSIN
DEPARTMENT OF TRANSPORTATION

APPROVED
November 2025 /S/ Rodney Taylor
DATE ROADWAY STANDARDS DEVELOPMENT UNIT SUPERVISOR


FHWA

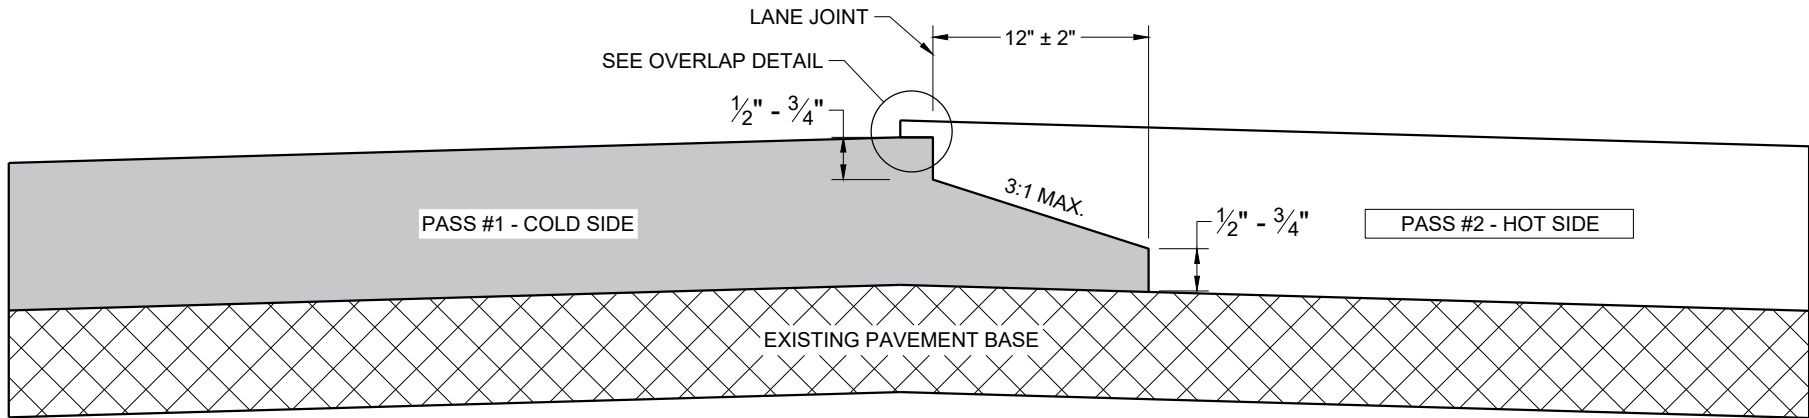

**TYPICAL PAVEMENT CROSS SECTION
NOTCHED WEDGE JOINT**

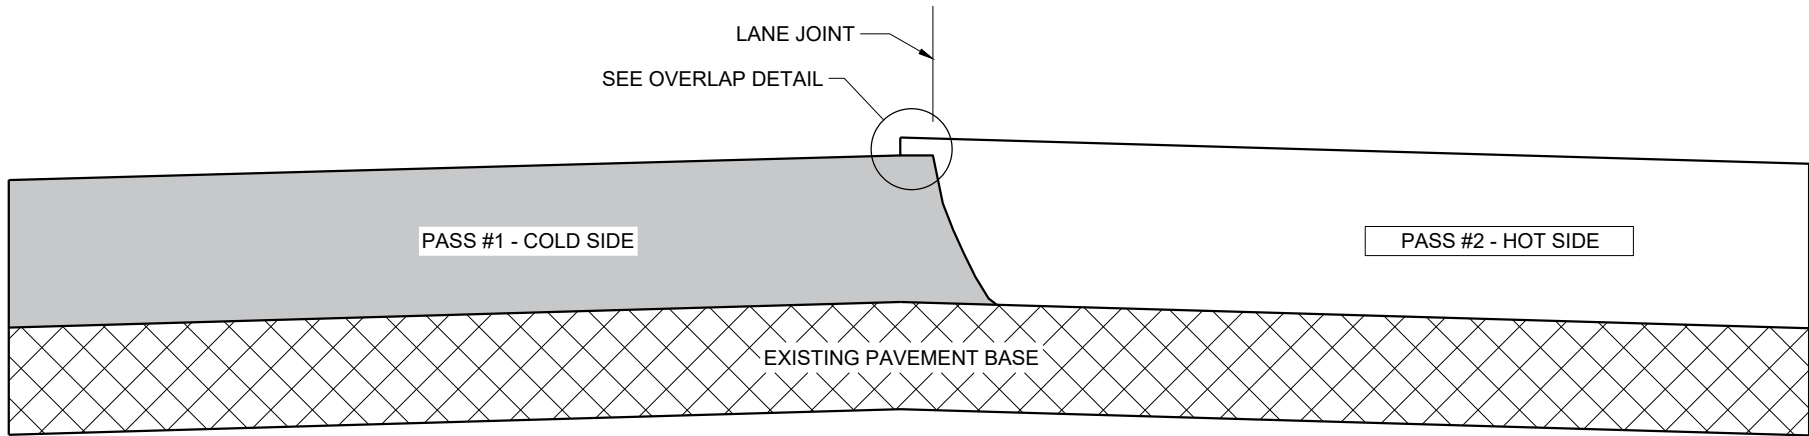

**TYPICAL PAVEMENT CROSS SECTION
VERTICAL JOINT**

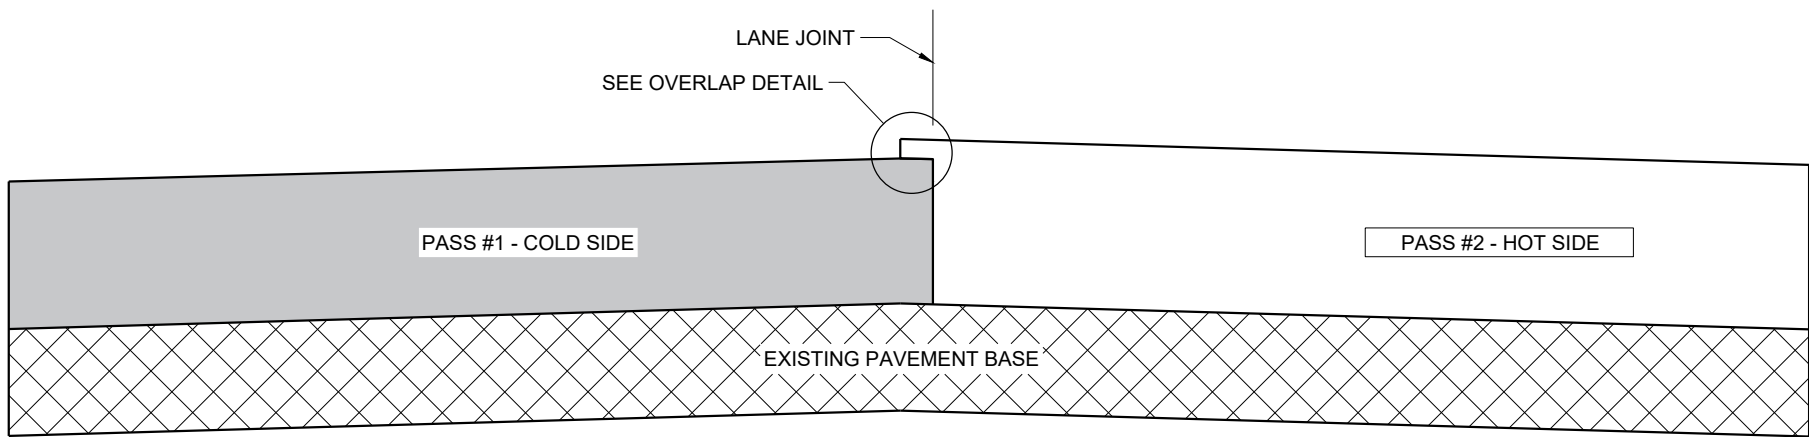

**TYPICAL PAVEMENT CROSS SECTION
VERTICAL JOINT (MILLED)**

GENERAL NOTES


IN ADDITION TO THE DETAILS PROVIDED IN THIS DRAWING, CONFORM TO STANDARD SPECIFICATION 450.3.2.8 FOR WHEN A NOTCHED WEDGE JOINT IS REQUIRED AND FOR GENERAL JOINT CONSTRUCTION REQUIREMENTS.

FOR ALL LONGITUDINAL JOINTS, ENSURE THE PAVER SCREED OVERLAPS THE PREVIOUSLY PLACED PAVEMENT BY 1" ± 0.5" AND THE HOT SIDE OF THE JOINT REMAINS HIGHER THAN THE COLD SIDE BY APPROXIMATELY 0.1" AFTER FINAL COMPACTION. (IT WILL BE FLUSH WHEN PAVING IN ECHELON.)

ONLY REMOVE THE LONGITUDINAL NOTCHED WEDGE JOINT FOR SMA PAVEMENT OR AS DIRECTED BY THE ENGINEER TO ADDRESS SPECIFIC LENGTHS OF JOINT DAMAGED BY TRAFFIC.

WHEN MILLING BACK OR REMOVING ANY LONGITUDINAL JOINT, LIMIT THE MATERIAL REMOVED TO 2" FROM THE TOP NOTCH OR FROM THE VERTICAL JOINT EDGE ON THE COLD SIDE OF THE JOINT.

USE LONGITUDINAL MILLED JOINT AS PLANS SHOW OR THE AS THE ENGINEER DIRECTS.

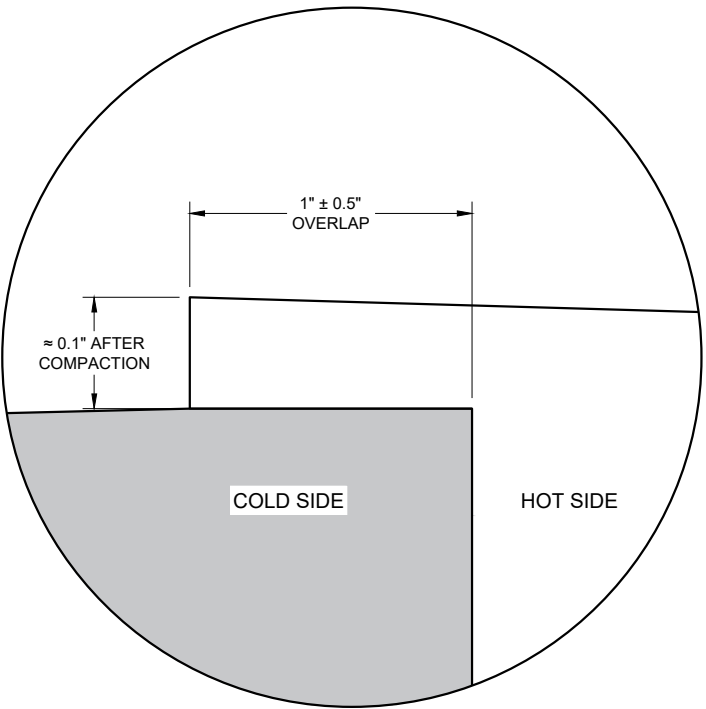



OVERLAP DETAIL (TYPICAL)

HMA LONGITUDINAL JOINTS

STATE OF WISCONSIN
DEPARTMENT OF TRANSPORTATION

APPROVED
November 2020 /S/ Steven Hefel
DATE HMA PAVEMENT ENGIN 57

FHWA

  


SPEED LIMIT (MPH)	"STOP AHEAD" ADVANCE WARNING DISTANCE (FT)
25	200
30	200
35	350
40	350
45	500
50	550
55	750

SEE SDD 15C2-SHEET "b"
FOR GENERAL NOTES
AND FOOTNOTES ① THROUGH ⑦


	SIGN ON PERMANENT SUPPORT
	TYPE III BARRICADE
	TYPE III BARRICADE WITH ATTACHED SIGN
	TYPE "A" WARNING LIGHT (FLASHING)
	WORK AREA
	FLAGS, 16" X 16" MIN. (ORANGE)



APPROVED
November 2025 _____ /S/ Andrew Heidtke
DATE WORK ZONE ENGINEER

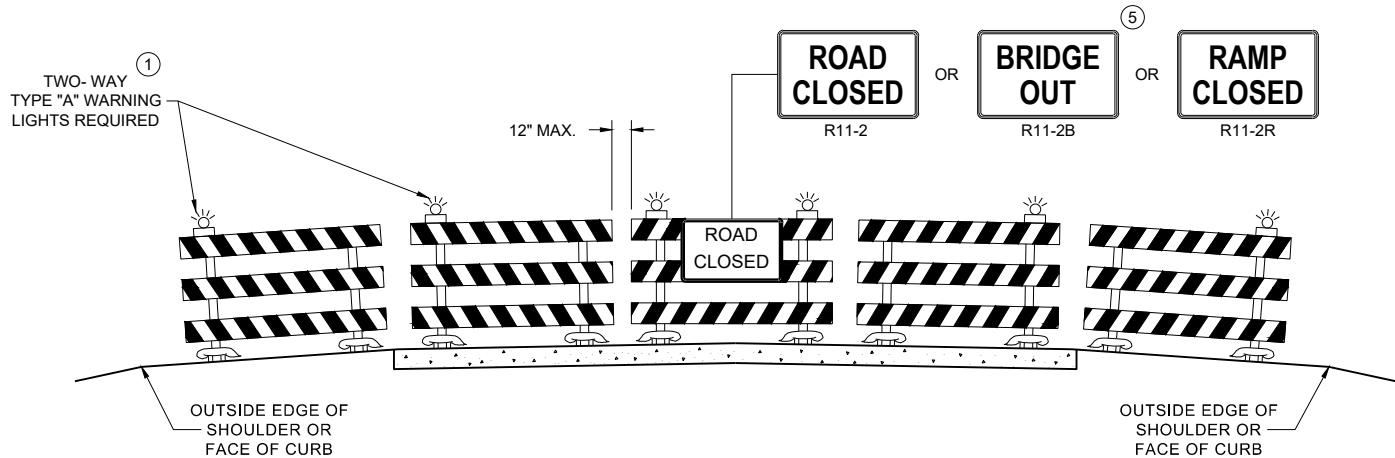

DETAIL D
ROAD CLOSURE BARRICADE DETAIL
APPROACH VIEW

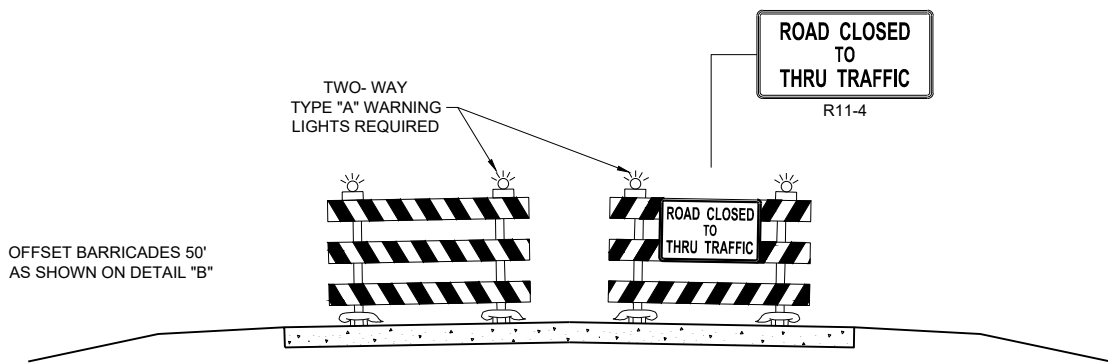

DETAIL E
LANE CLOSURE BARRICADE DETAIL
APPROACH VIEW

SEE SDD 15C2 - SHEET "a" FOR LEGEND

GENERAL NOTES

THE EXACT NUMBER, LOCATION, AND SPACING OF ALL SIGNS AND BARRICADES SHALL BE ADJUSTED TO FIT FIELD CONDITIONS AS APPROVED BY THE ENGINEER.

ANY SIGNS TEMPORARY OR EXISTING, WHICH CONFLICT WITH TRAFFIC CONTROL "IN USE", SHALL BE REMOVED OR COVERED AS NEEDED AND AS APPROVED BY THE ENGINEER.

THE SPACING BETWEEN TRAFFIC CONTROL SIGNS SHOULD BE ADJUSTED TO NOT CONFLICT WITH AND SHOULD PROVIDE A DESIRABLE MINIMUM OF 200 FEET CLEARANCE TO EXISTING SIGNS THAT WILL REMAIN IN PLACE.

BARRICADES THAT MUST BE MOVED FOR A WORK OPERATION SHALL BE IMMEDIATELY RE-ESTABLISHED UPON COMPLETION OF THE OPERATION, OR FOR CONTINUING OPERATIONS, AT THE END OF EACH WORKING DAY.

SIGNS THAT WILL BE IN PLACE LESS THAN 7 CONTINUOUS DAYS AND NIGHTS MAY BE MOUNTED ON PORTABLE SUPPORTS.

ALL TYPE III BARRICADES SHALL HAVE RAILS REFLECTORIZED ON BOTH FACES. STRIPES SHALL BE PROPERLY SLOPED DOWN TOWARD THE TRAFFIC SIDE OR AS SHOWN IN THE ROAD CLOSURE BARRICADE DETAIL "D" FOR FULL ROAD CLOSURES.

TYPE "A" LOW - INTENSITY FLASHING WARNING LIGHTS SHALL BE VISIBLE ON BOTH SIDES OF THE BARRICADE.

PARTIAL NUMBERS ON SIGNS SHALL BE DISPLAYED AS A WHOLE NUMBER(AS NEEDED) FOLLOWED BY A FRACTION. SIGNS SHALL NOT DISPLAY NUMBERS IN DECIMAL FORM.


"WO" AND "MO" SIGNS ARE THE SAME AS "W" AND "M" SIGNS EXCEPT THE BACKGROUND IS ORANGE.

ALL SIGNS SHALL BE 48" X 48" UNLESS OTHERWISE NOTED BELOW:
R11 - 2 SHALL BE 48" X 30"
R11 - 3 SHALL, R11 - 4 AND R10 - 61 SHALL BE 60 " X 30"
M4 - 9 SHALL BE 30" X 24"
M3 - X SHALL BE 24" X 12" (36" X 18" IF NEEDED TO MATCH EXISTING SIGNS)
M4 - 8 SHALL BE 24" X 12" (36" X 18" IF NEEDED TO MATCH EXISTING SIGNS)
M1 - 4, M1 - 5A AND M1 - 6 SHALL BE 24" X 24" (36" X 36" IF NEEDED TO MATCH EXISTING SIGNS)
MO5 - 1 AND MO6 - 1 SHALL BE 21" X 21" (30" X 30" IF NEEDED TO MATCH EXISTING SIGNS)
D1 - X SHALL BE AS SHOWN ON SPECIFIC PROJECT SIGNING DETAIL SHEETS.
R1 - 1 SHALL BE 36" X 36"

SIGNS PLACED ON TYPE III BARRICADES THAT ARE SIZES OTHER THAN 48"X30" SHALL HAVE A CORRUGATED POLYPROPYLENE OR POLYETHYLENE PLASTIC SIGN BASE.

- ① TWO WARNING LIGHTS SHALL BE PROVIDED ON THE CENTER BARRICADE AND A MINIMUM OF ONE WARNING LIGHT SHALL BE PROVIDED ON EACH OF THE OTHER BARRICADES WITHIN THE ROADWAY LIMITS. SPACING OF THE WARNING LIGHTS SHALL BE UNIFORM TO THE EDGE OF ROADWAY AS SHOWN (APPROX. 8 FOOT LIGHT SPACING).
- ② THESE SIGNS AND BARRICADES ARE NOT REQUIRED IF ROAD CLOSURE BEGINS AT AN INTERSECTION.
- ③ FOR ROAD CLOSURE WITHOUT LOCAL ACCESS TO PROJECT, SEE ROAD CLOSURE BARRICADE DETAIL "D".
- ④ FOR ROAD CLOSURE WITH LOCAL ACCESS TO PROJECT, SEE ROAD CLOSURE BARRICADE DETAIL "E".
- ⑤ FOR BRIDGE OR CULVERT REPLACEMENTS, SUBSTITUTE "BRIDGE OUT" INSTEAD OF "ROAD CLOSED" ON R11 - 2 AND R11 - 3 SIGNS.
- ⑥ INSTALL DETOUR AND COMMUNITY GUIDE SIGNS AND ARROWS ONLY IF SPECIFIED IN THE CONTRACT. IF THERE ARE EXISTING ROUTE MARKER ASSEMBLIES THAT WILL REMAIN IN PLACE, ADJUST THE LOCATION OF THE DETOUR ROUTE SIGNS TO CORRESPOND WITH THE EXISTING ASSEMBLIES. MODIFY EXISTING SIGNS WHERE POSSIBLE. SEE SPECIFIC PROJECT DETOUR SIGNING DETAIL SHEETS. IF DETOUR SIGNS ARE BEING INSTALLED BY OTHERS, PLACE THE CONTRACTED TRAFFIC CONTROL SIGNS TO ALLOW FOR PLACEMENT OF ALL WARNING, DETOUR AND GUIDE SIGNS AS SHOWN.
- ⑦ "EAST" CARDINAL DIRECTION MARKERS AND RIGHT TURN ARROWS ARE SHOWN. USE OTHER CARDINAL DIRECTIONS AND ARROWS AS APPROPRIATE.


BARRICADES AND SIGNS FOR VARIOUS CLOSURES	
STATE OF WISCONSIN DEPARTMENT OF TRANSPORTATION	
APPROVED November 2025 DATE	/S/ Andrew Heidtke WORK ZONE ENGINEER
FHWA	

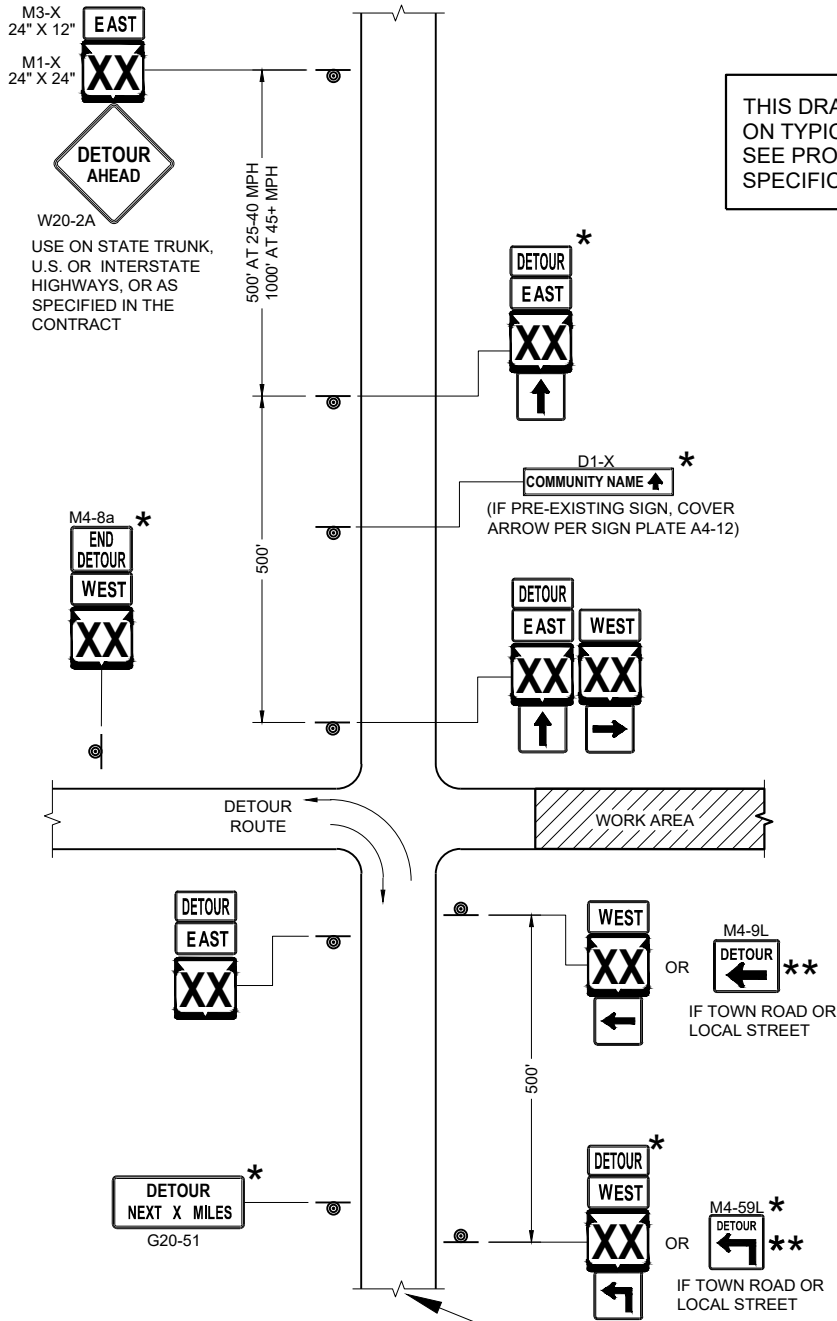

SEE SPECIFIC PROJECT DETOUR
SIGNING DETAIL SHEETS AND
DETAIL A OR B ON SDD SHEET 15C02 - SHEET "a"


THIS DRAWING PROVIDES GENERAL GUIDANCE
ON TYPICAL DETOUR SIGN LAYOUT AND SPACING.
SEE PROJECT DETOUR SIGNING SHEETS FOR
SPECIFIC DETAILS FOR EACH PROJECT.

MATCH POINT

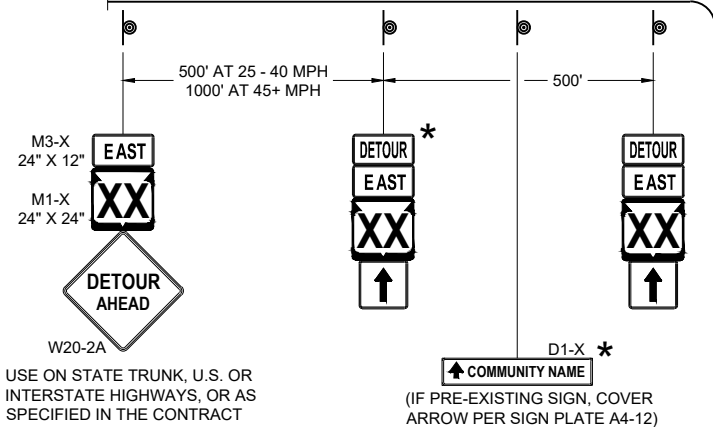


DETAIL F
DETOUR SIGNING

LEGEND

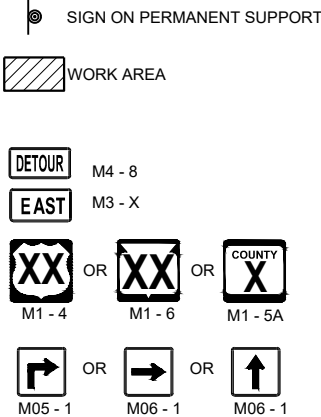

GENERAL NOTES

- THE EXACT NUMBER, LOCATION AND SPACING OF ALL SIGNS SHALL BE ADJUSTED TO FIT FIELD CONDITIONS AS APPROVED BY THE ENGINEER.
- IF THERE ARE EXISTING ROUTE MARKER ASSEMBLIES THAT WILL REMAIN IN PLACE, ADJUST THE LOCATION OF THE DETOUR ROUTE SIGNS TO CORRESPOND WITH THE EXISTING ASSEMBLIES. SEE SPECIFIC PROJECT DETOUR SIGNING DETAIL SHEETS. MODIFY EXISTING SIGNS WHERE POSSIBLE.
- THE SPACING BETWEEN TRAFFIC CONTROL AND DETOUR SIGNS SHOULD BE ADJUSTED TO NOT CONFLICT WITH AND TO PROVIDE A DESIRABLE MINIMUM OF 200 FEET CLEARANCE TO EXISTING SIGNS THAT WILL REMAIN IN PLACE.
- ANY SIGNS TEMPORARY OR EXISTING, WHICH CONFLICT WITH TRAFFIC CONTROL "IN USE" SHALL BE REMOVED OR COVERED AS NEEDED AND AS APPROVED BY THE ENGINEER.
- SIGNS THAT WILL BE IN PLACE LESS THAN 7 CONTINUOUS DAYS AND NIGHTS MAY BE MOUNTED ON PORTABLE SUPPORTS.
- "MO" SIGNS ARE THE SAME AS "M" SIGNS EXCEPT THE BACKGROUND IS ORANGE.
- SIGN SIZES SHALL BE AS FOLLOWS:
- M3-X SHALL BE 24" X 12" (36" X 18" IF NEEDED TO MATCH EXISTING SIGNS)
 - M4-8 SHALL BE 24" X 12" (36" X 18" IF NEEDED TO MATCH EXISTING SIGNS)
 - M1-4, M1-5A AND M1-6 SHALL BE 24" X 24" (36" X 36" IF NEEDED TO MATCH EXISTING SIGNS)
 - M05-1 AND M06-1 SHALL BE 21" X 21" (30" X 30" IF NEEDED TO MATCH EXISTING SIGNS)
 - M4-9 AND M4-59 SHALL BE 30" X 24"
 - M4-8a SHALL BE 24" X 18"
 - G20-51 SHALL BE 60" X 24"
 - W20-2A SHALL BE 48" X 48"
 - D1-X SHALL BE AS SHOWN ON SPECIFIC PROJECT SIGNING DETAIL SHEETS.
- * OPTIONAL SIGNS. SEE SPECIFIC PROJECT DETOUR SIGNING DETAIL SHEETS.
- ** FOR A TOWN ROAD OR LOCAL STREET DETOURED ONTO A STATE TRUNK HIGHWAY, PLACE A ROAD NAME PLAQUE ABOVE THE M4-9 SIGN AS SPECIFIED IN THE CONTRACT.

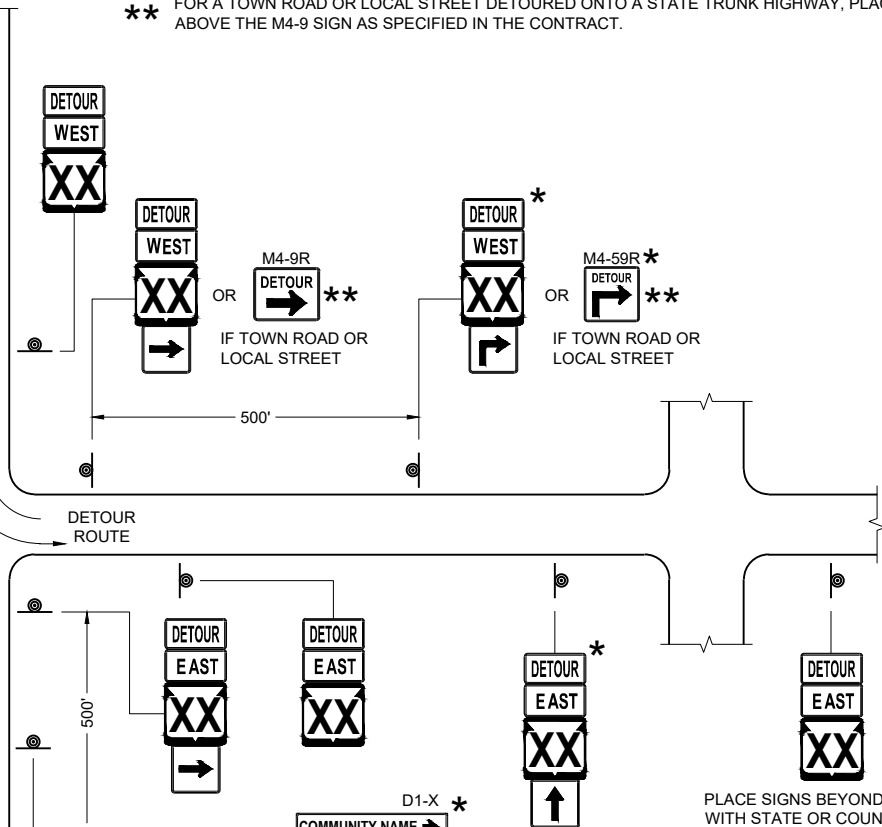


DETOUR SIGNING
FOR MAINLINE CLOSURES

STATE OF WISCONSIN
DEPARTMENT OF TRANSPORTATION


APPROVED
November 2025
DATE

/S/ Andrew Heidtke
WORK ZONE ENGINEER

FHWA

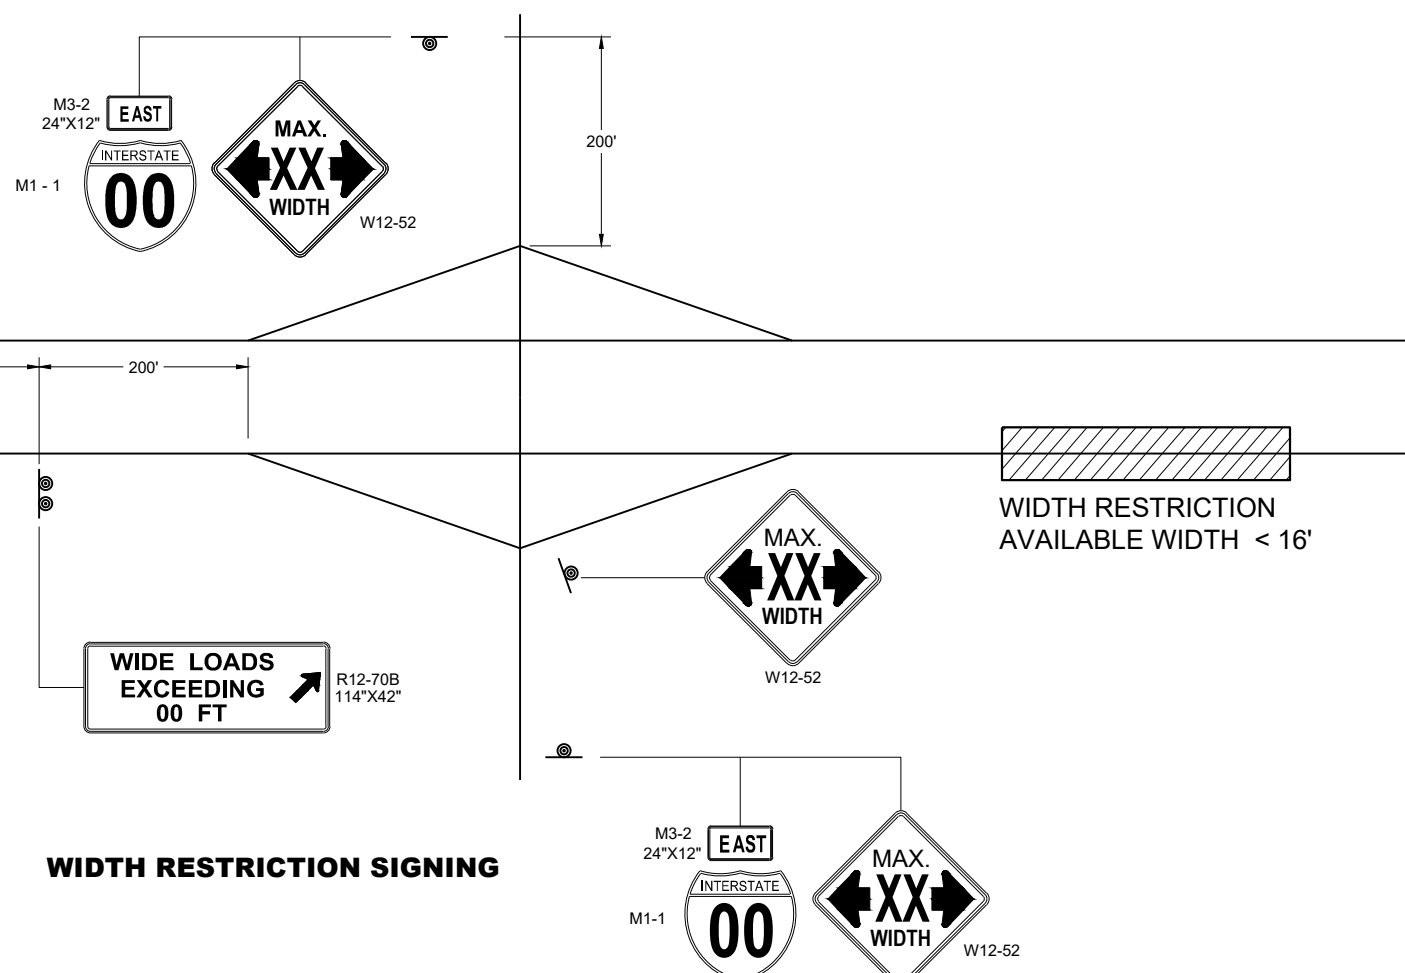

WIDTH RESTRICTION SIGNING

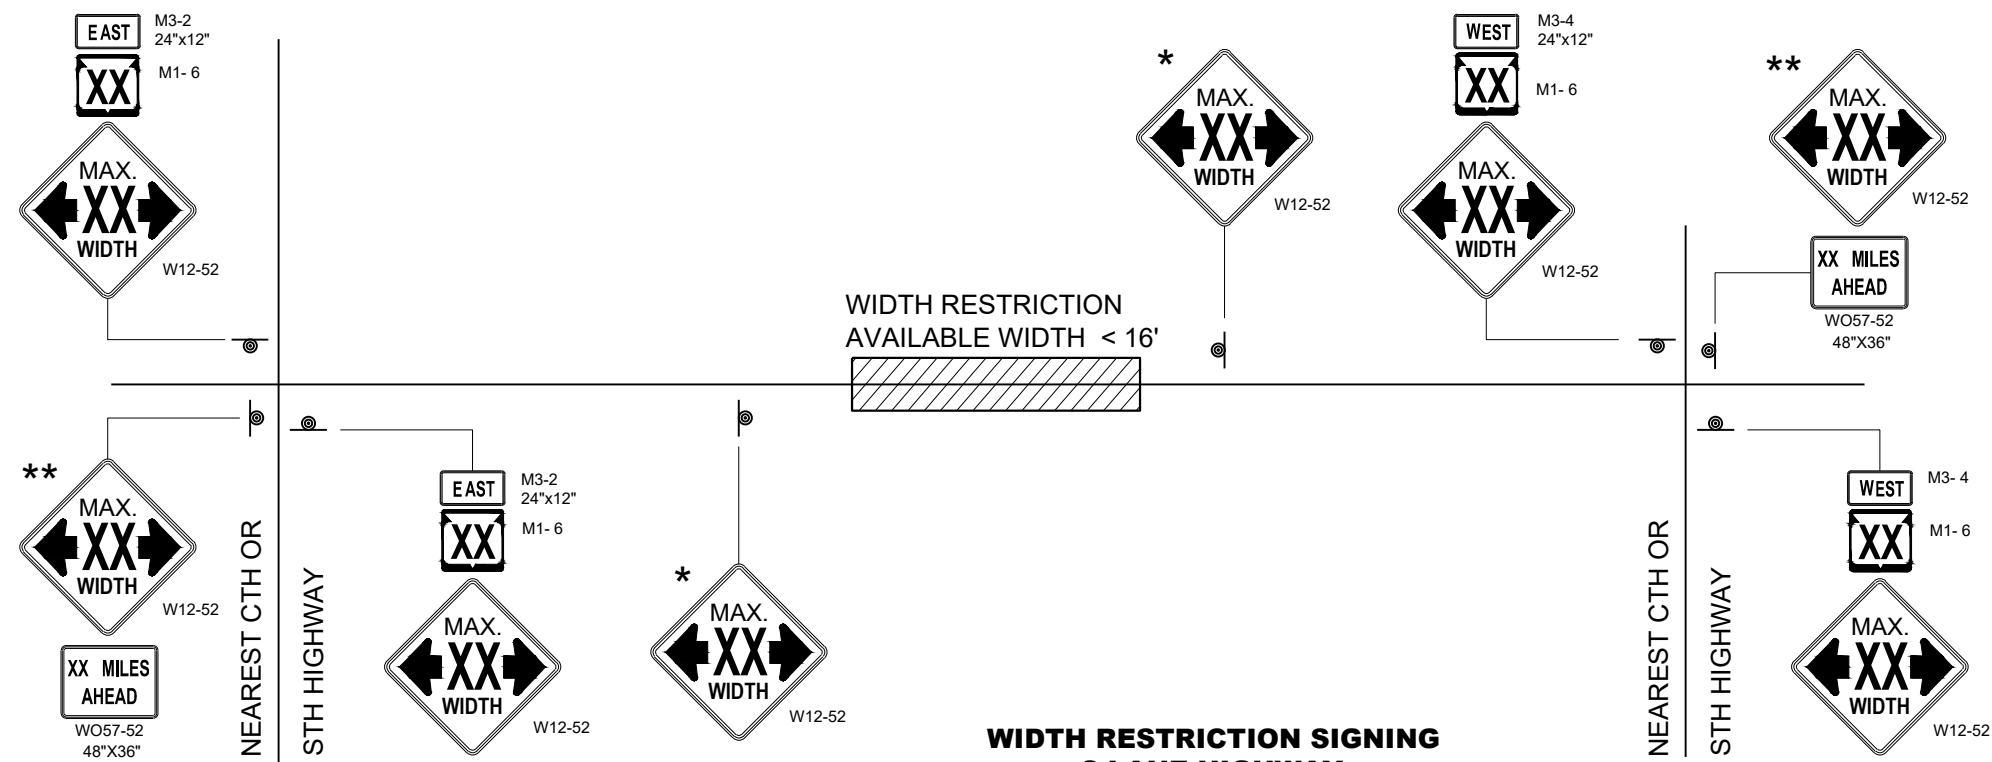

WIDTH RESTRICTION SIGNING
2 LANE HIGHWAY

LEGEND

SIGN ON PERMANENT SUPPORT

GENERAL NOTES

THE EXACT NUMBER, LOCATION AND SPACING OF ALL SIGNS SHALL BE ADJUSTED TO FIT FIELD CONDITIONS AS APPROVED BY THE ENGINEER.

THE SPACING BETWEEN SIGNS SHOULD BE ADJUSTED TO NOT CONFLICT WITH AND TO PROVIDE A DESIRABLE MINIMUM OF 200 FEET CLEARANCE TO EXISTING SIGNS THAT WILL REMAIN IN PLACE.

ANY SIGNS TEMPORARY OR EXISTING, WHICH CONFLICT WITH TRAFFIC CONTROL "IN USE" SHALL BE REMOVED OR COVERED AS NEEDED AND AS APPROVED BY THE ENGINEER.

ALL SIGNS ARE 48" X 48" UNLESS OTHERWISE NOTED.

"WO" SIGNS ARE THE SAME AS "W" SIGNS EXCEPT THE BACKGROUND IS ORANGE.

WIDTH ON SIGN TO BE APPROXIMATELY ONE FOOT LESS THAN AVAILABLE WIDTH.

* PLACE 500 FEET AFTER THE W20 - 1A AND 500 FEET BEFORE ADDITIONAL SIGNS FOR ROADWAYS WITH A PRE - CONSTRUCTION SPEED LIMIT OF 45 MPH OR MORE. FOR 35-40 MPH, USE 350 FOOT TYPICAL SPACING. FOR 25-30 MPH, USE 200 FOOT TYPICAL SPACING.

** SIGN SHALL BE VISIBLE FROM ROADWAY.

*** ADDITIONAL SIGNS NEEDED IF THERE IS AN ON RAMP BETWEEN SIGNS.





WIDTH ON SIGN TO BE APPROX. 1 - FOOT LESS THAN AVAILABLE WIDTH

ADVANCED WIDTH
RESTRICTION SIGNING

STATE OF WISCONSIN
DEPARTMENT OF TRANSPORTATION

APPROVED
November 2025 /S/ Andrew Heidtke
DATE WORK ZONE ENGINEER

FHWA

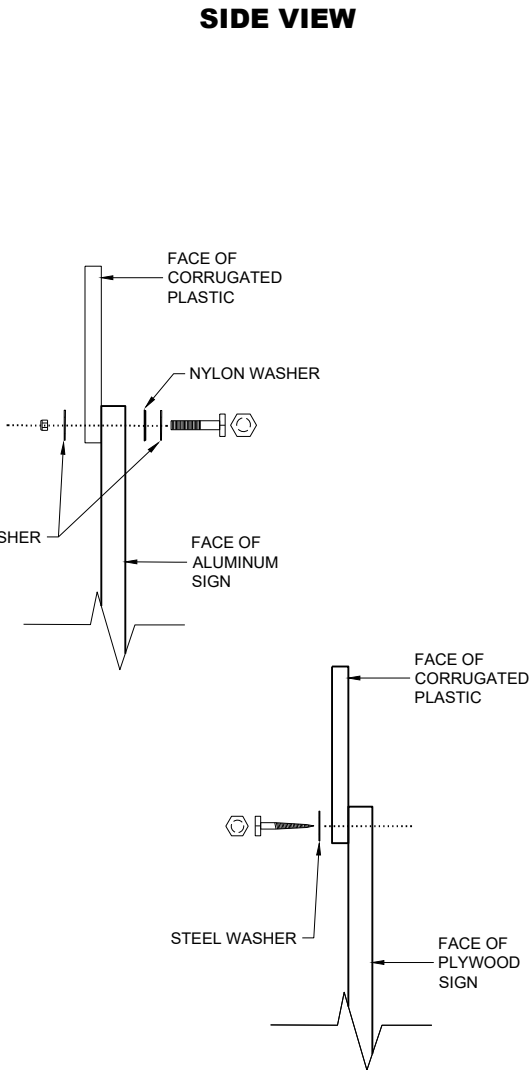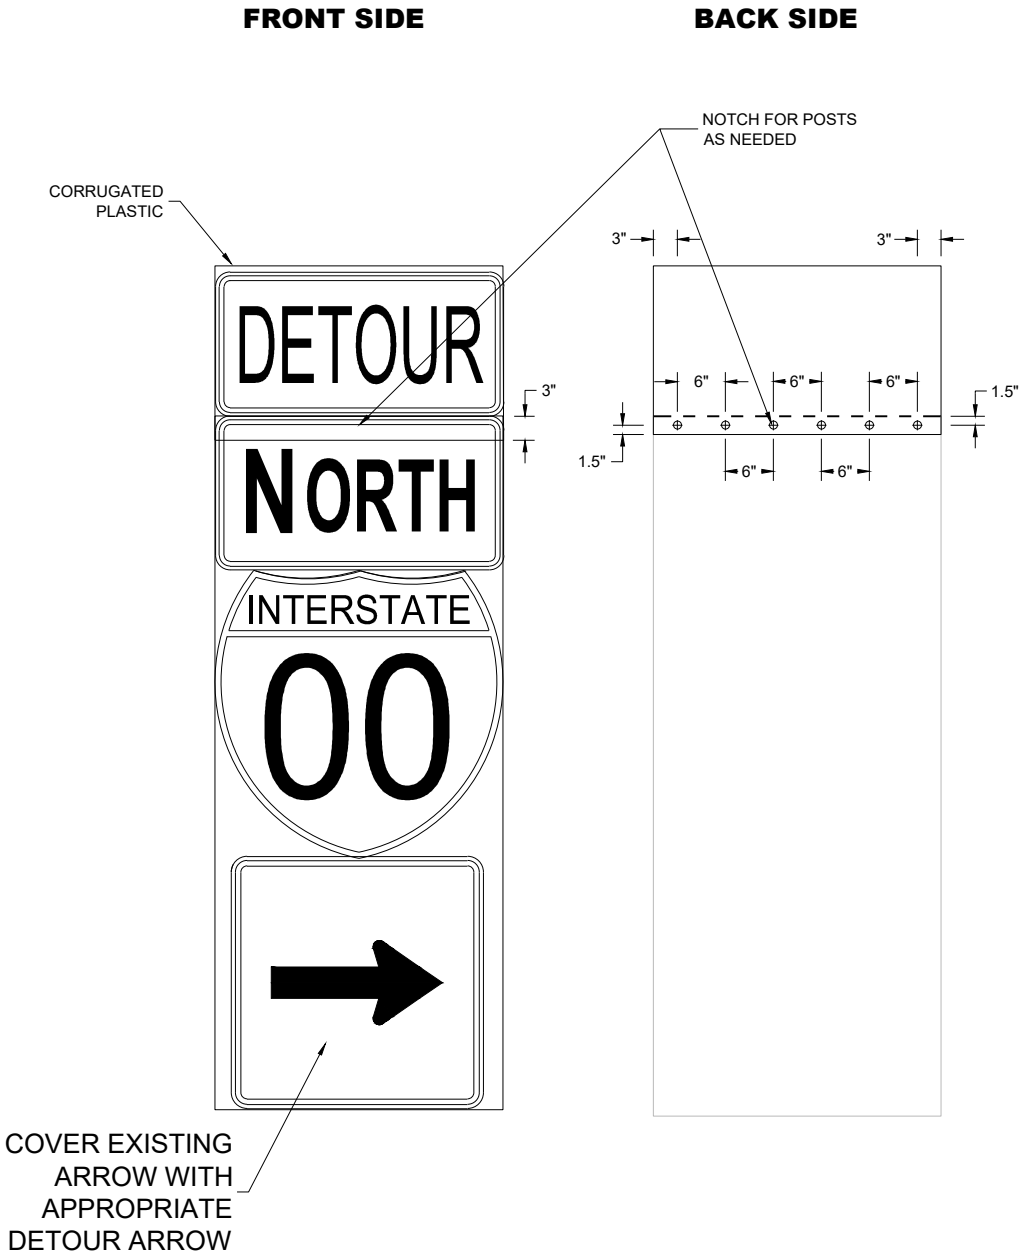

GENERAL NOTES

CELLS OF CORRUGATED PLASTIC SHALL BE VERTICALLY ORIENTED.

PROVIDE A 0.4-INCH THICK BASE CORRUGATED PLASTIC WITH A 0.035-INCH WALL THICKNESS AND 0.4-INCH CELL SIZE.

FOR 36" WIDE SIGNS: USE 6 FASTENERS AS SHOWN.

FOR 24" WIDE SIGNS: USE 4 FASTENERS WITH EDGE SPACING AS SHOWN AND 6" SPACING BETWEEN FASTENERS.

METAL WASHERS, NUTS, BOLTS AND LAGS SHALL HAVE HEXAGONAL HEADS AND SHALL BE EITHER:

- A. HOT DIP GALVANIZED IN ACCORDANCE WITH ASTM DESIGNATION: A 153, CLASS D, OR SC 3.
- B. ELECTRO-GALVANIZED IN ACCORDANCE WITH ASTM DESIGNATION: B 633, TYPE III, SC3

THREADS ON BOLTS AND NUTS SHALL BE MANUFACTURED WITH SUFFICIENT ALLOWANCE FOR THE CADMIUM PLATE OR GALVANIZED COATING TO PERMIT THE NUTS TO RUN FREELY ON THE BOLTS.


PLYWOOD SIGNS:
LAG SCREWS - 5/16" x 1"

ALUMINUM SIGNS:
MACHINE BOLTS - 5/16" x 1-1/4" LENGTH W/NUTS


WASHERS:
1-1/4" O.D. x 3/8" I.D. x 1/16" STEEL
1-1/4" O.D. x 3/8" I.D. x .080 NYLON

MODIFIED ROUTE ASSEMBLY FOR DETOUR SIGNING


MODIFIED ROUTE ASSEMBLY FOR DETOUR SIGNING	
STATE OF WISCONSIN DEPARTMENT OF TRANSPORTATION	
APPROVED November 2025 DATE	/S/ Andrew Heidtke WORK ZONE ENGINEER
FHWA	

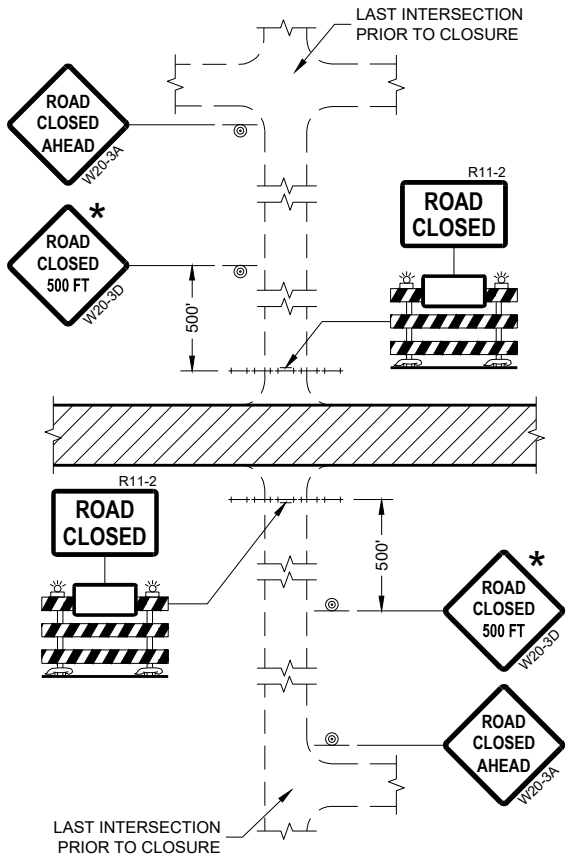


DETAIL 1
(NO ACCESS TO PROJECT)

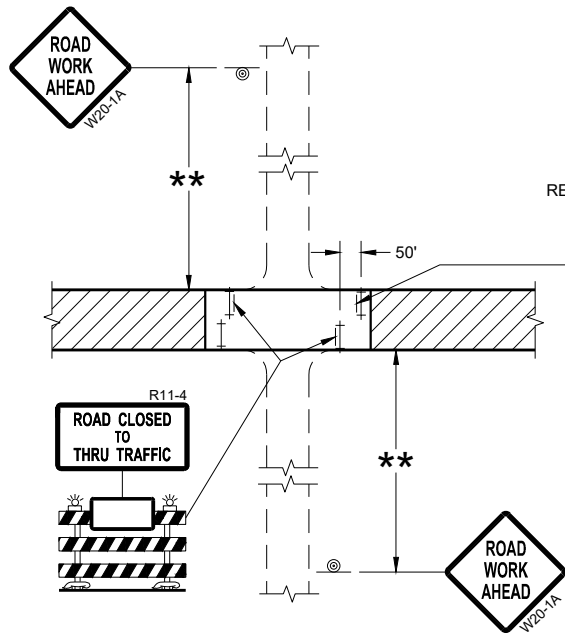

DETAIL 3
(PUBLIC CROSS-TRAFFIC MAINTAINED.
CONTRACTOR, LOCAL BUSINESS AND
RESIDENT ACCESS TO PROJECT)

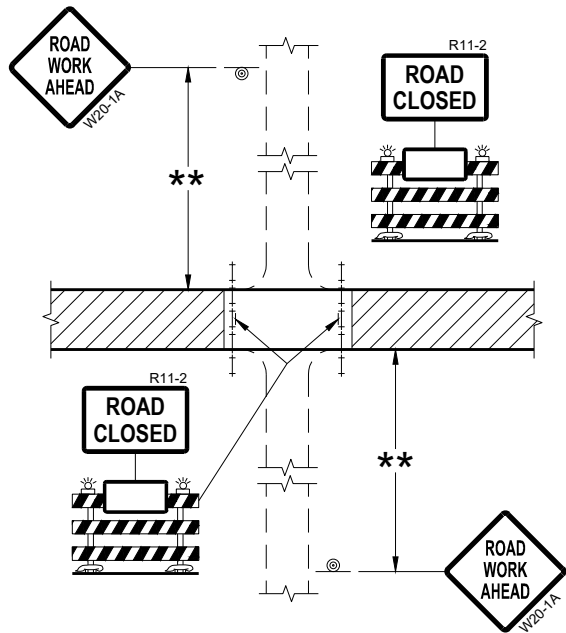

DETAIL 2
(PUBLIC CROSS-TRAFFIC MAINTAINED.
NO ACCESS TO PROJECT)

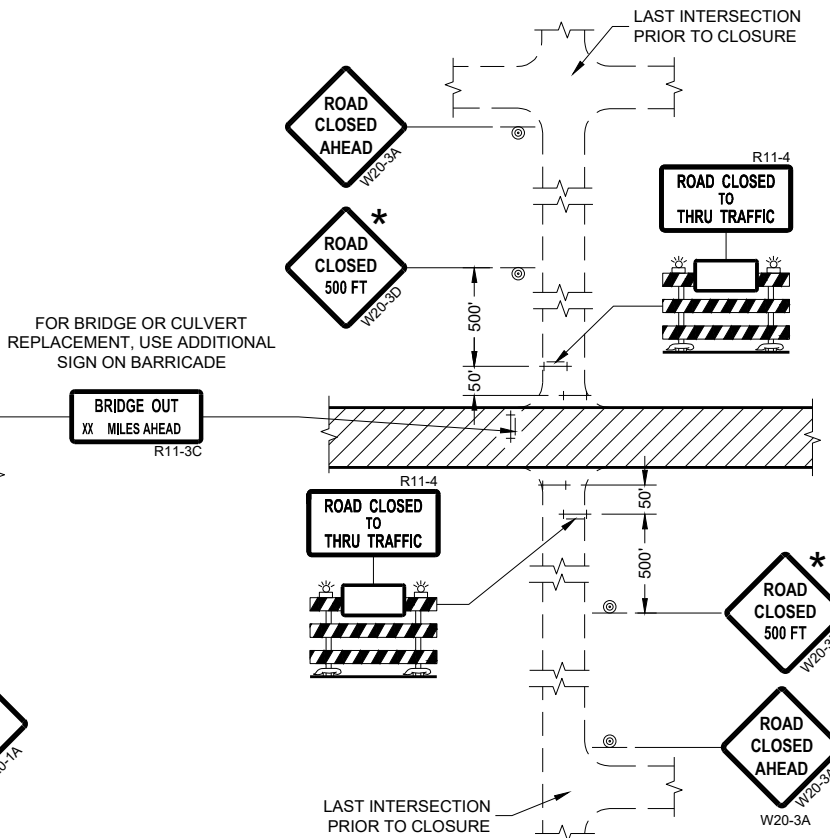

DETAIL 4
(CONTRACTOR, LOCAL BUSINESS AND
RESIDENT ACCESS TO PROJECT)

GENERAL NOTES

THE EXACT NUMBER, LOCATION, AND SPACING OF ALL SIGNS AND BARRICADES SHALL BE ADJUSTED TO FIT FIELD CONDITIONS AS APPROVED BY THE ENGINEER.

ANY SIGNS TEMPORARY OR EXISTING, WHICH CONFLICT WITH TRAFFIC CONTROL "IN USE" SHALL BE REMOVED OR COVERED AS NEEDED AND AS APPROVED BY THE ENGINEER.

THE SPACING BETWEEN TRAFFIC CONTROL SIGNS SHOULD BE ADJUSTED TO NOT CONFLICT WITH AND SHOULD PROVIDE A DESIRABLE MINIMUM OF 200 FEET CLEARANCE (500 FEET DESIRABLE) TO EXISTING SIGNS THAT WILL REMAIN IN PLACE.

IF A "STOP" SIGN MUST BE REMOVED FOR A WORK OPERATION, A TEMPORARY "STOP" SIGN SHALL BE PLACED PRIOR TO THE SIGN REMOVAL, OR A FLAGGER SHALL BE PROVIDED UNTIL THE SIGN IS REESTABLISHED.

BARRICADES THAT MUST BE MOVED FOR A WORK OPERATION SHALL BE IMMEDIATELY REESTABLISHED UPON COMPLETION OF THE OPERATION OR FOR CONTINUING OPERATIONS, AT THE END OF EACH WORKING DAY.

SIGNS THAT WILL BE IN PLACE LESS THAN SEVEN CONTINUOUS DAYS AND NIGHTS MAY BE MOUNTED ON PORTABLE SUPPORTS.

ALL TYPE III BARRICADES SHALL HAVE RAILS REFLECTORIZED ON BOTH FACES. STRIPES SHALL BE PROPERLY SLOPED DOWN TOWARD THE TRAFFIC SIDE OR AS SHOWN IN THE ROAD CLOSURE BARRICADE DETAIL "D" FOR FULL ROAD CLOSURES.

TYPE "A" LOW-INTENSITY FLASHING WARNING LIGHTS SHALL BE VISIBLE ON BOTH SIDES OF THE BARRICADE.

THE R11-2, R11-3, AND R11-4 SIGNS PLACED ON BARRICADES SHALL COVER NO MORE THAN THE TOP RAIL. THE SIGNS SHALL NOT COVER ANY PORTION OF THE MIDDLE OR BOTTOM RAILS.

ALL SIGNS SHALL BE 48" X 48" UNLESS OTHERWISE NOTED BELOW:
R11-2 SHALL BE 48" X 30".
R11-4 AND R11-3 SHALL BE 60" X 30".

- * OMIT THE "ROAD CLOSED 500 FT." SIGN IF THE LAST INTERSECTION IS 500 FEET OR LESS FROM THE WORK ZONE.
- ** 500' MAX. OR AT LAST INTERSECTION, WHICHEVER IS CLOSEST.

LEGEND

- SIGN ON PERMANENT SUPPORT
- TYPE III BARRICADE
- TYPE III BARRICADE WITH ATTACHED SIGN
- TYPE "A" WARNING LIGHT (FLASHING)
- WORK AREA

BARRICADES AND SIGNS FOR SIDEROAD CLOSURES

STATE OF WISCONSIN
DEPARTMENT OF TRANSPORTATION

APPROVED
July 2018 /S/ Andrew Heidtke
DATE WORK ZONE ENGINEER 63

FHWA

GENERAL NOTES

THE EXACT NUMBER, LOCATION, AND SPACING OF ALL SIGNS AND DEVICES SHALL BE ADJUSTED TO FIT FIELD CONDITIONS.

THE SPACING BETWEEN TRAFFIC CONTROL SIGNS SHOULD BE ADJUSTED TO NOT CONFLICT WITH AND SHOULD PROVIDE A MINIMUM OF 200 FEET (500 FEET DESIRABLE) CLEARANCE TO EXISTING SIGNS THAT WILL REMAIN IN PLACE.

ALL SIGNS ARE 48" X 48" UNLESS OTHERWISE NOTED.


SIGNS THAT WILL BE IN PLACE LESS THAN SEVEN CONTINUOUS DAYS AND NIGHTS MAY BE MOUNTED ON PORTABLE SUPPORTS.

IF A "STOP" SIGN MUST BE REMOVED FOR A WORK OPERATION, A TEMPORARY "STOP" SIGN SHALL BE PLACED PRIOR TO THE SIGN REMOVAL, OR A FLAGGER SHALL BE PROVIDED UNTIL THE SIGN IS REESTABLISHED.


- * OMIT G20-1 SIGNS IF LENGTH OF WORK AREA IS 2 MILES OR LESS
- ** PLACE AN ADDITIONAL W20-1A "ROAD WORK AHEAD" SIGN IF WORK AREA WITHIN THE PROJECT IS SEPARATED BY MORE THAN 2 MILES FROM PREVIOUS WORK AREA.

LEGEND

-  SIGN ON PERMANENT SUPPORT
-  DIRECTION OF TRAFFIC
-  WORK AREA

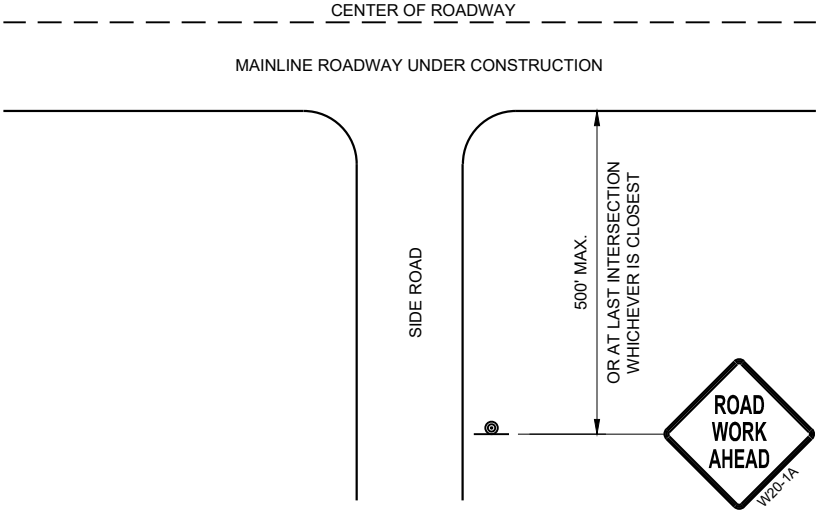

TYPICAL SIDE ROAD APPROACH
WARNING SIGN DETAIL

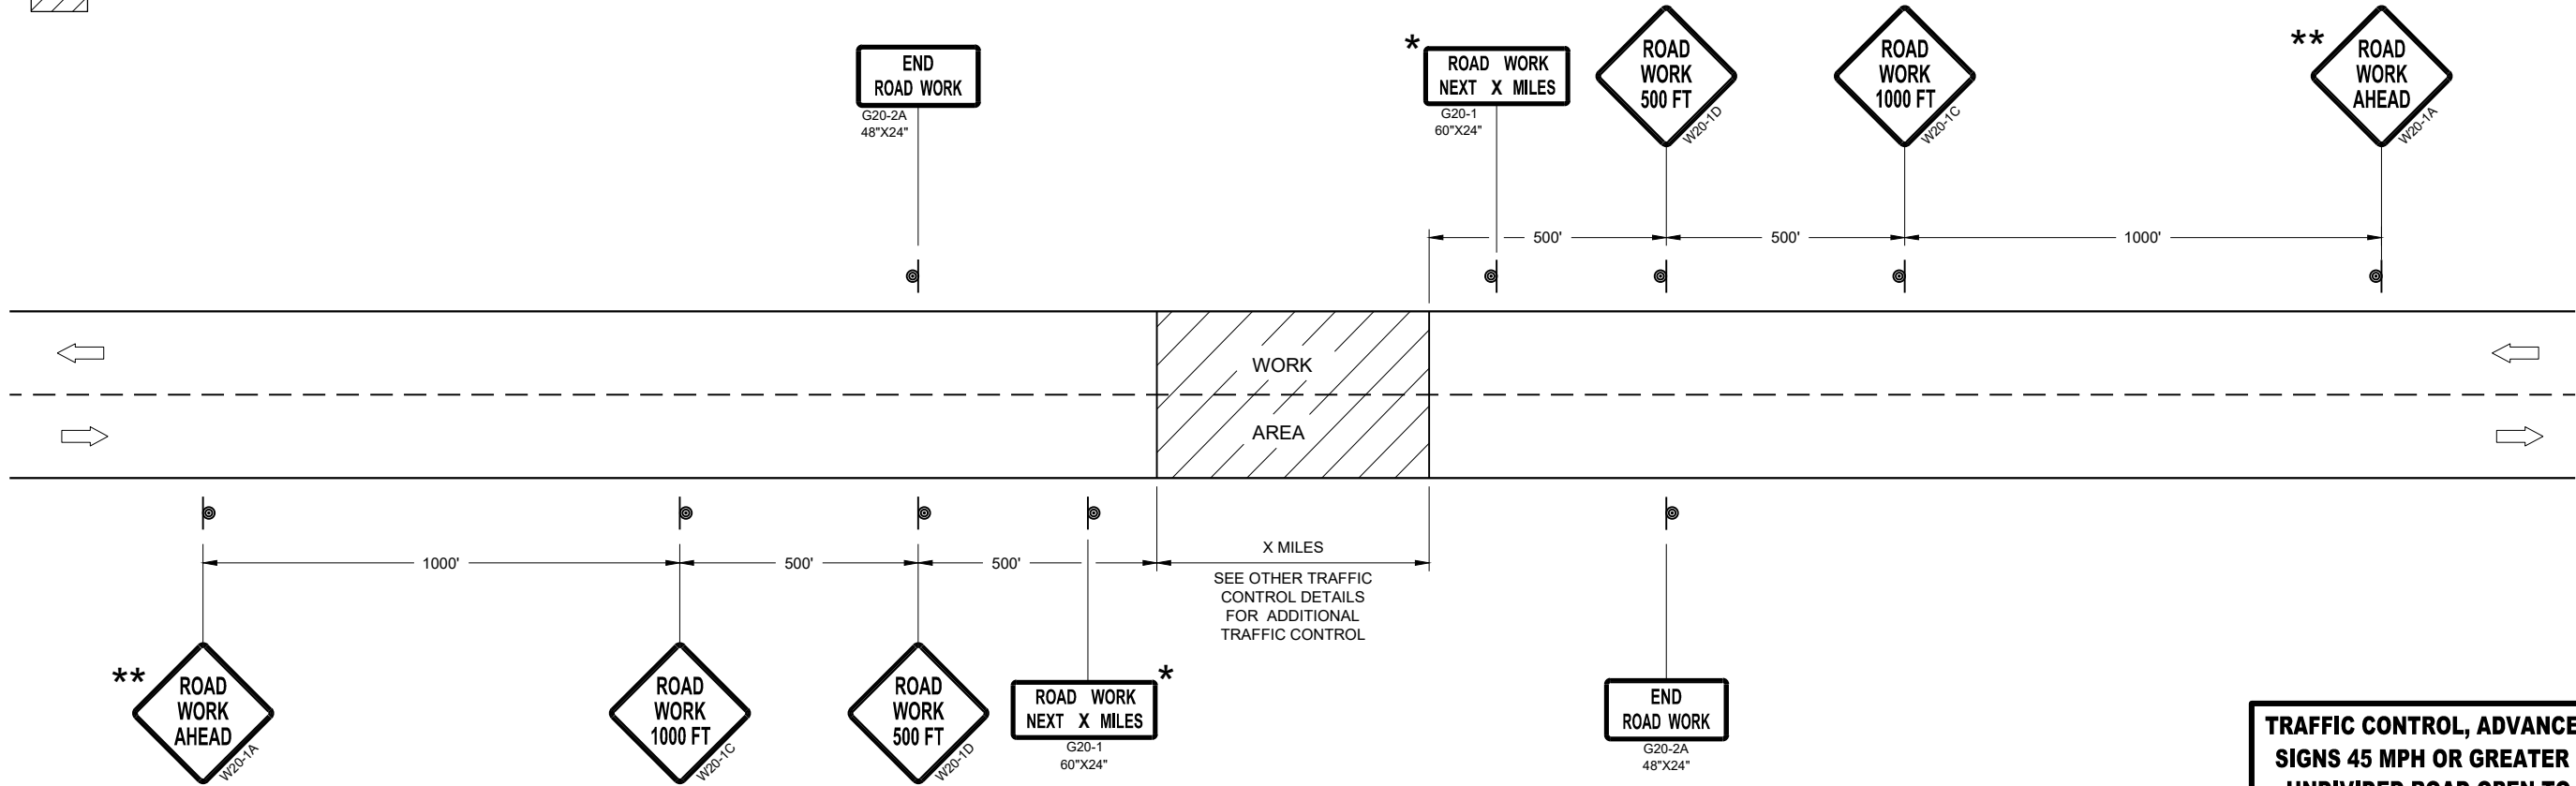

TRAFFIC CONTROL, ADVANCE WARNING SIGNS 45MPH OR GREATER

TRAFFIC CONTROL, ADVANCE WARNING
SIGNS 45 MPH OR GREATER TWO-WAY
UNDIVIDED ROAD OPEN TO TRAFFIC

STATE OF WISCONSIN
DEPARTMENT OF TRANSPORTATION

APPROVED
July 2018 /S/ Andrew Heidtke
DATE WORK ZONE ENGINEER 64
FHWA

GENERAL NOTES

THE EXACT NUMBER, LOCATION, AND SPACING OF ALL SIGNS AND DEVICES SHALL BE ADJUSTED TO FIT FIELD CONDITIONS.

THE SPACING BETWEEN TRAFFIC CONTROL SIGNS SHOULD BE ADJUSTED TO NOT CONFLICT WITH AND SHOULD PROVIDE A MINIMUM OF 200 FEET (500 FEET DESIRABLE) CLEARANCE TO EXISTING SIGNS THAT WILL REMAIN IN PLACE.

ALL SIGNS ARE 48" X 48" UNLESS OTHERWISE NOTED. IF NECESSARY DUE TO SPACE CONSTRAINTS, 36"X36" SIGNS MAY BE USED INSTEAD OF 48" X 48" SIGNS.


SIGNS THAT WILL BE IN PLACE LESS THAN SEVEN CONTINUOUS DAYS AND NIGHTS MAY BE MOUNTED ON PORTABLE SUPPORTS.

IF A "STOP" SIGN MUST BE REMOVED FOR A WORK OPERATION, A TEMPORARY "STOP" SIGN SHALL BE PLACED PRIOR TO THE SIGN REMOVAL, OR A FLAGGER SHALL BE PROVIDED UNTIL THE SIGN IS REESTABLISHED.


* THE THIRD W20-1 SIGN IS REQUIRED ONLY IF THERE IS AN INTERSECTION BETWEEN THE "ROAD WORK 500 FEET" SIGN AND THE WORK ZONE. ADJUST THE PLACEMENT OF THIS SIGN BASED ON INTERSECTION LOCATION AND OTHER FIELD CONDITIONS.

LEGEND

-  SIGN ON PERMANENT SUPPORT
-  DIRECTION OF TRAFFIC
-  WORK AREA

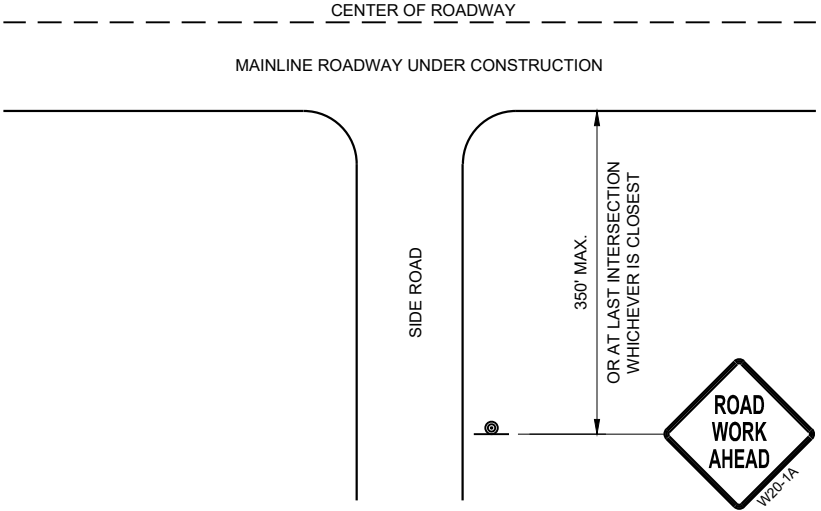

TYPICAL SIDE ROAD APPROACH
WARNING SIGN DETAIL

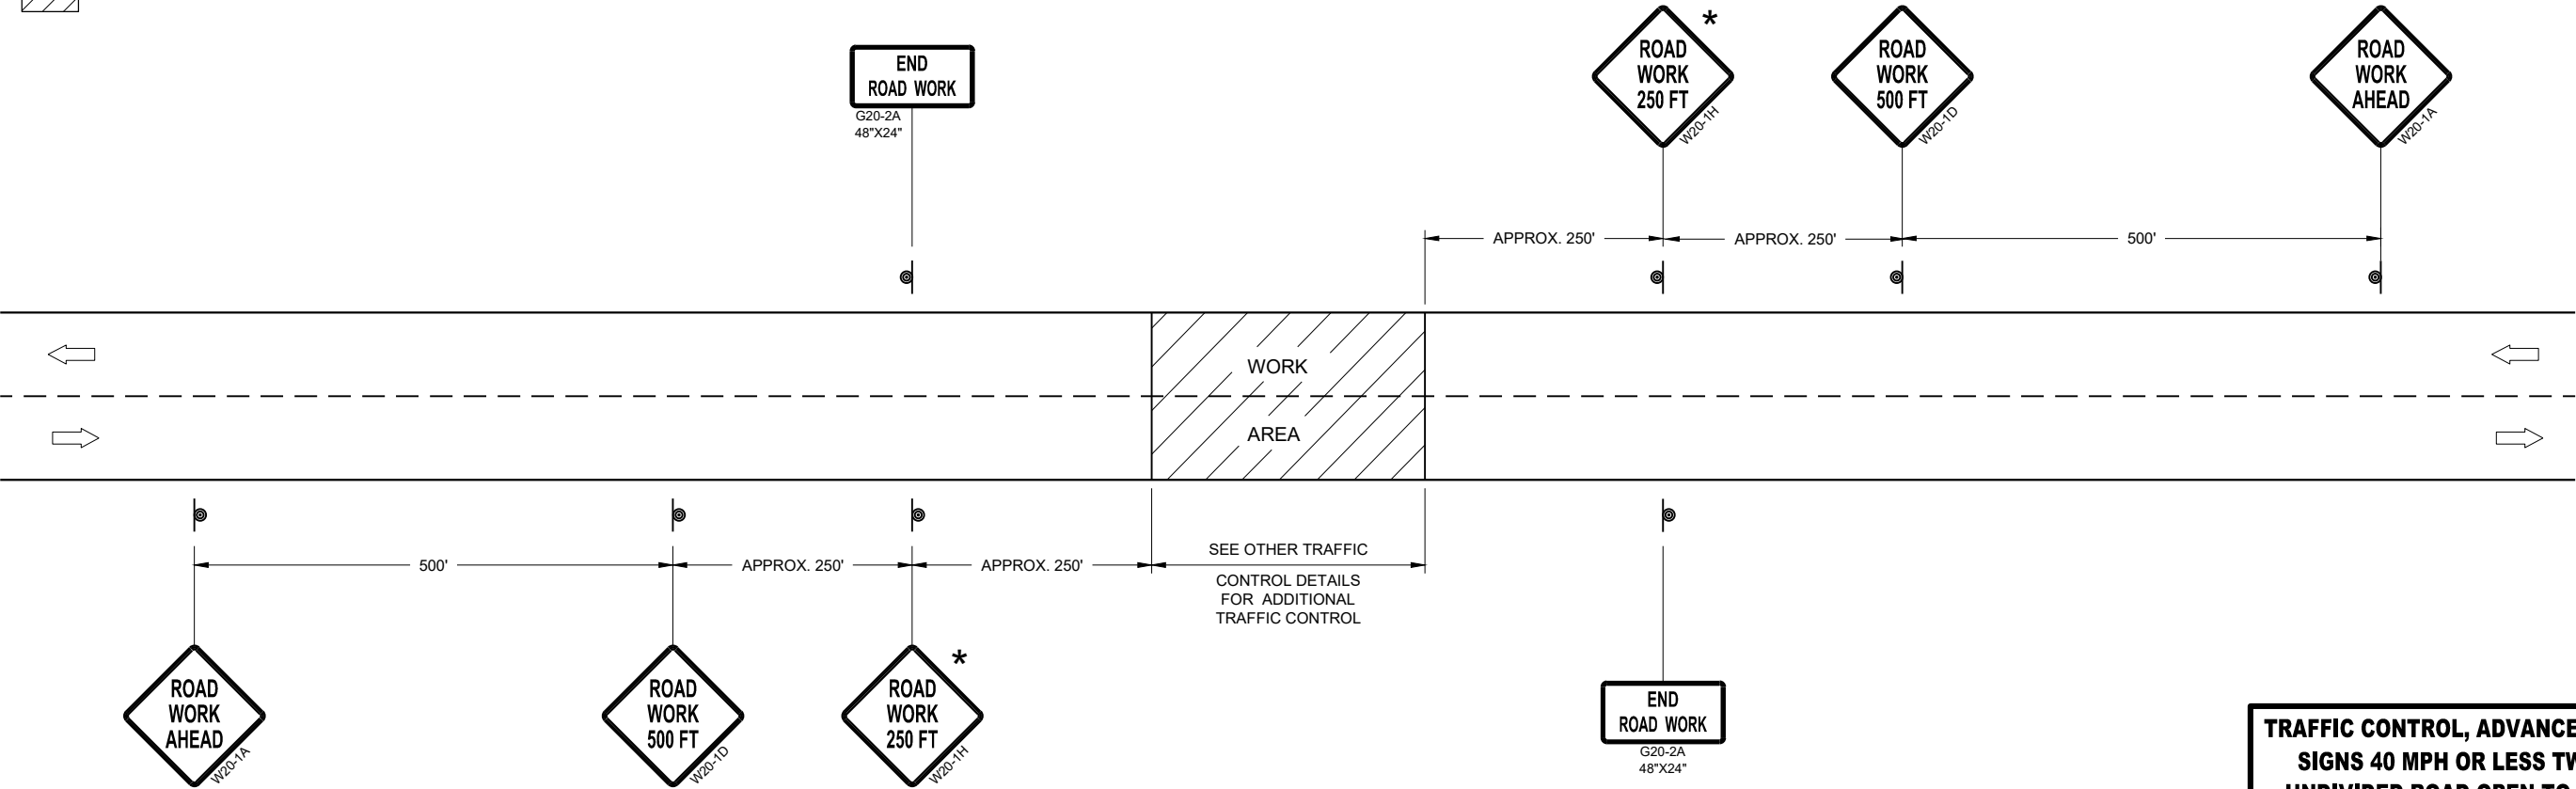


TRAFFIC CONTROL, ADVANCE WARNING SIGNS 40MPH OR LESS


TRAFFIC CONTROL, ADVANCE WARNING
SIGNS 40 MPH OR LESS TWO-WAY
UNDIVIDED ROAD OPEN TO TRAFFIC

STATE OF WISCONSIN
DEPARTMENT OF TRANSPORTATION

APPROVED
July 2018 /S/ Andrew Heidtke
DATE WORK ZONE ENGINEER 65
FHWA

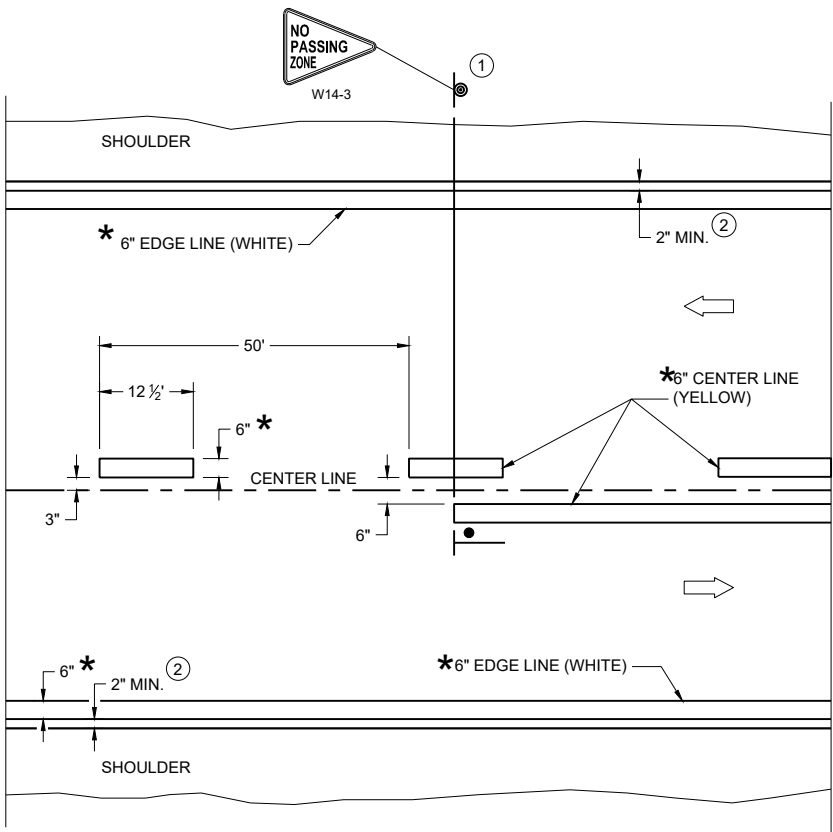

TWO WAY TRAFFIC

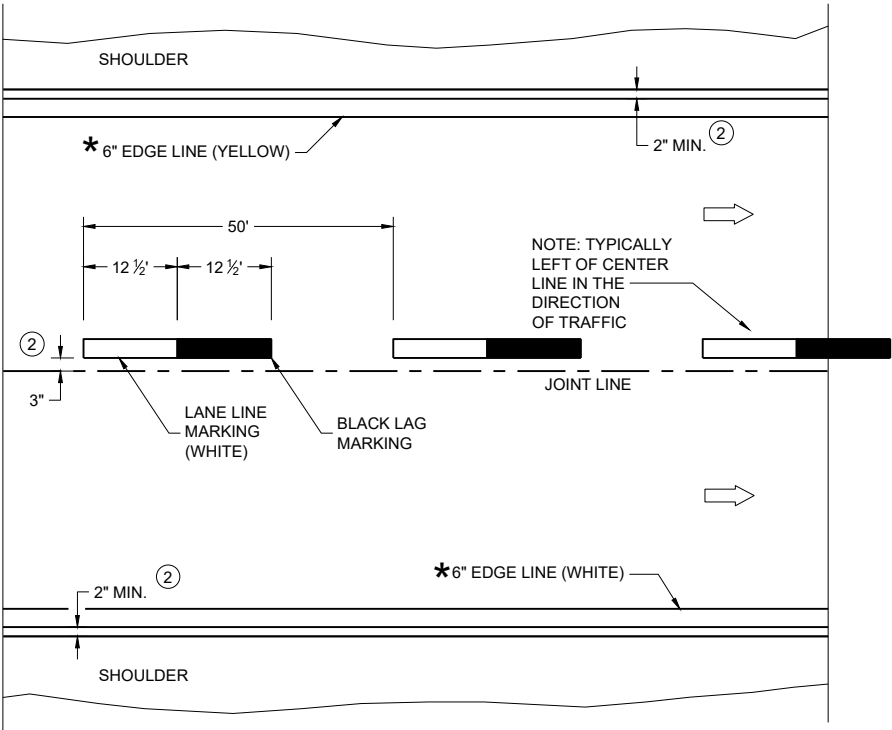

ONE WAY TRAFFIC

PERMANENT PAVEMENT MARKING

*CONFIRM MARKING LINE WIDTH WITH THE MISCELLANEOUS QUANTITIES

GENERAL NOTES

DETAILS OF CONSTRUCTION NOT SHOWN ON THIS DRAWING SHALL CONFORM TO STANDARD SPECIFICATIONS AND SPECIAL PROVISIONS.

- ① LOCATE THE NO PASSING ZONE W14-3 SIGN WITHIN 50 FEET OF THE "T" MARKING
- ② MEASURE FROM EDGE OF MARKING TO JOINT LINE. THIS DOES NOT INCLUDE SPACE NEEDED FOR GROOVING OPERATIONS.


LEGEND

- "T" MARKING
- SIGN ON PERMANENT SUPPORT
- DIRECTION OF TRAFFIC

PERMANENT LONGITUDINAL PAVEMENT MARKINGS

STATE OF WISCONSIN
DEPARTMENT OF TRANSPORTATION

APPROVED
December 2024 /S/ Jeannie Silver
DATE Statewide Pavement Marking Engineer

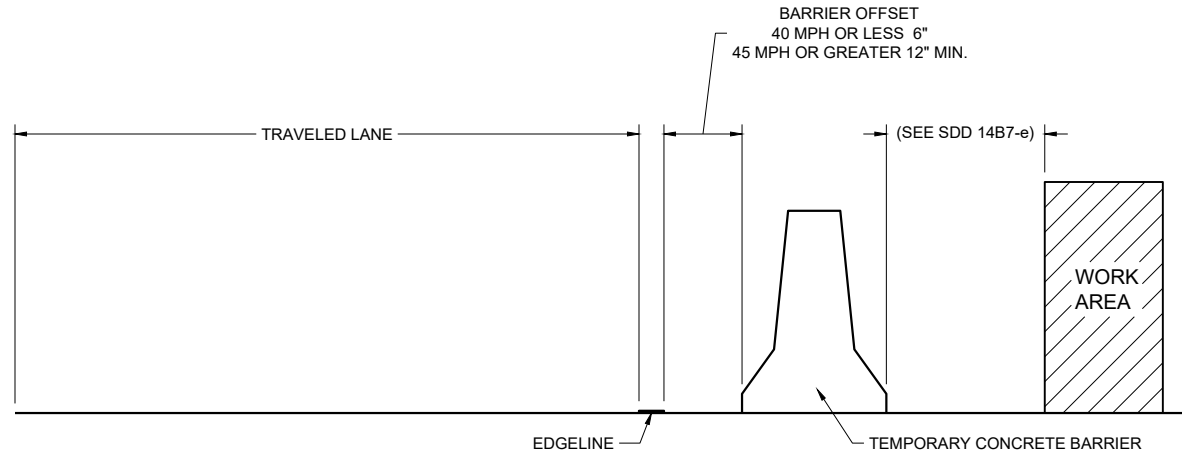

TEMPORARY BARRIER OFFSET FROM EDGE LINE


GENERAL NOTES

DETAILS OF CONSTRUCTION NOT SHOWN ON THIS DRAWING SHALL CONFORM TO STANDARD SPECIFICATIONS AND SPECIAL PROVISIONS.


LEGEND

➡ DIRECTION OF TRAFFIC


* CONFIRM MARKING LINE WIDTH WITH THE MISCELLANEOUS QUANTITIES

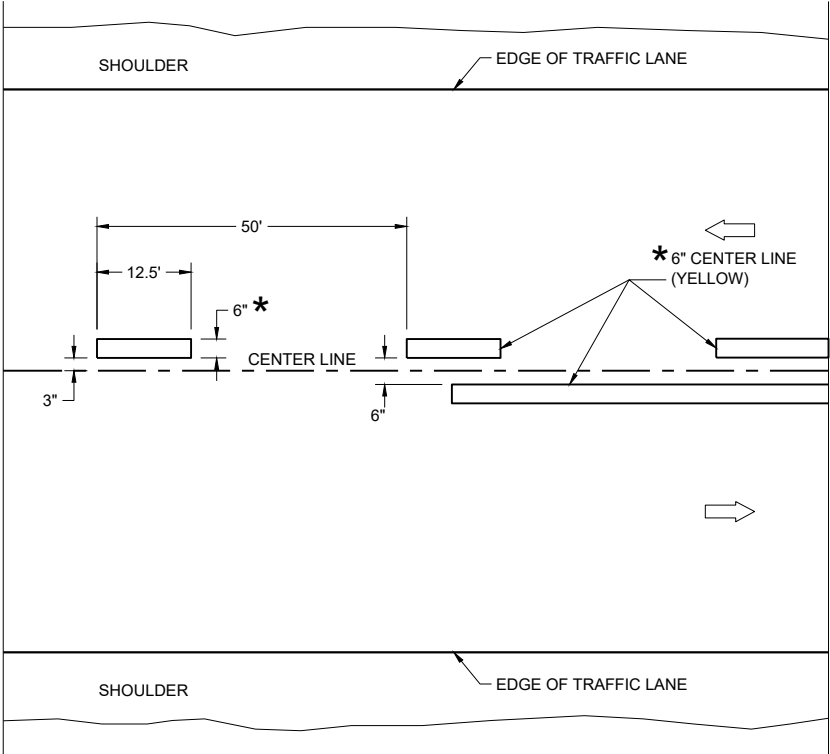

TWO WAY TRAFFIC

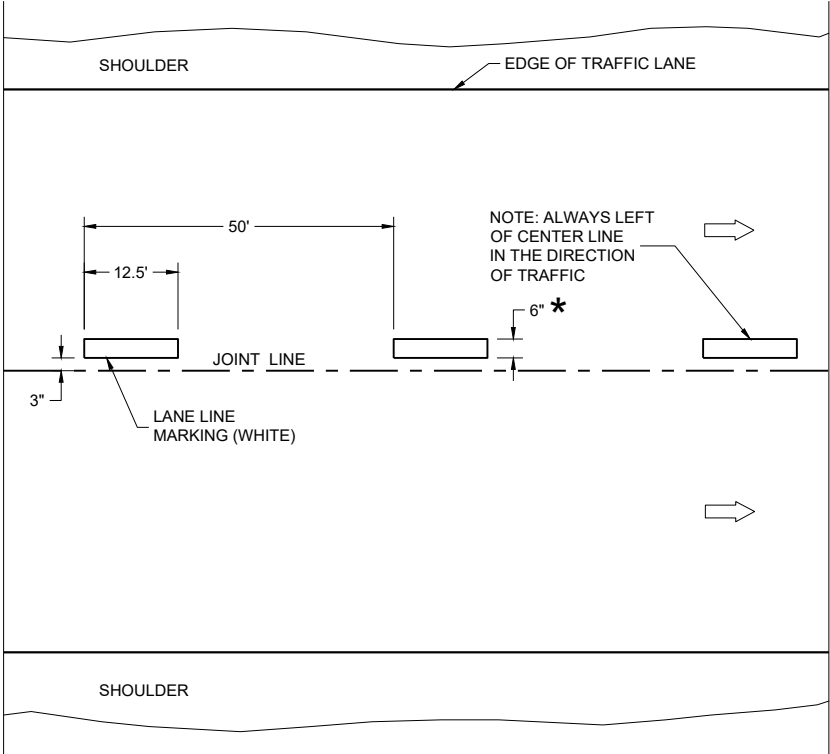


ONE WAY TRAFFIC

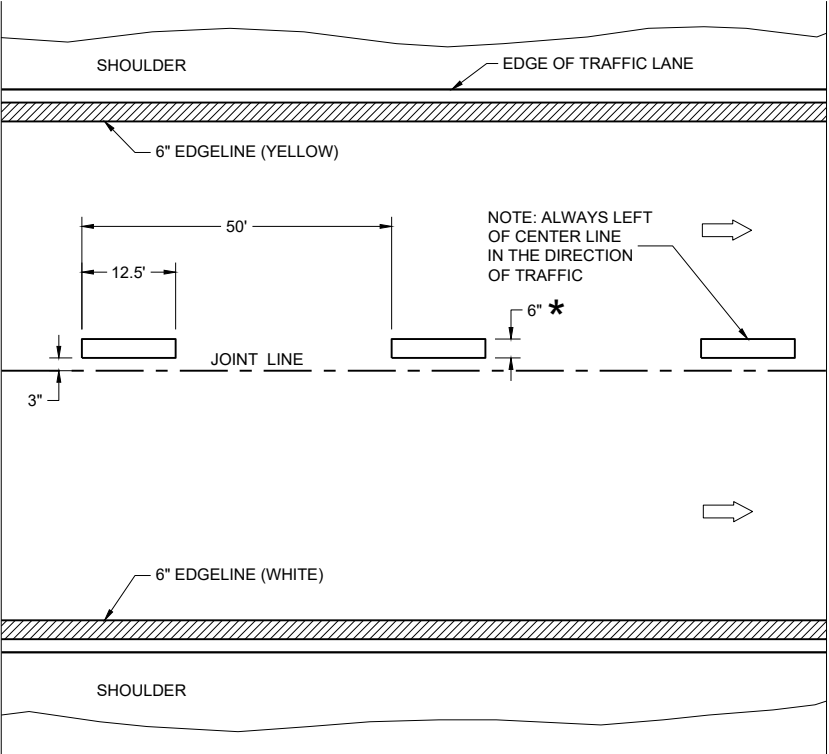


FREEWAYS AND EXPRESSWAYS

TEMPORARY PAVEMENT MARKING

TEMPORARY LONGITUDINAL PAVEMENT MARKING	
STATE OF WISCONSIN DEPARTMENT OF TRANSPORTATION	
APPROVED December 2024 DATE	/S/ Jeannie Silver Statewide Pavement Marking Engineer
FHWA	

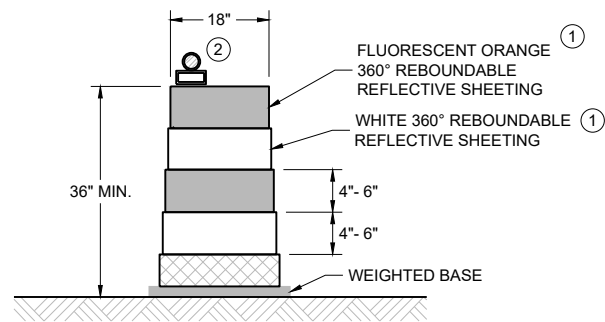
**DRUM**

BALLAST WIDTHS
RANGE FROM 24"-36"

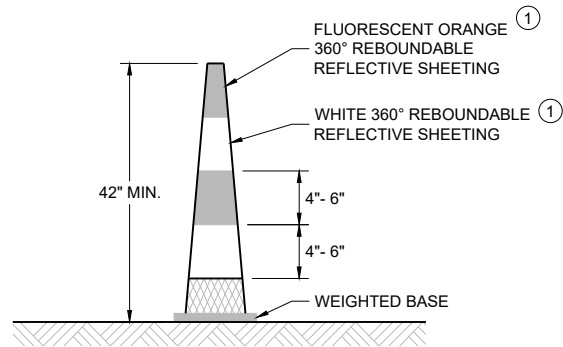
**42" CONE**

DO NOT USE IN TAPERS
 $\frac{1}{2}$ SPACING OF DRUMS

BALLAST WIDTHS
RANGE FROM 14"-20"

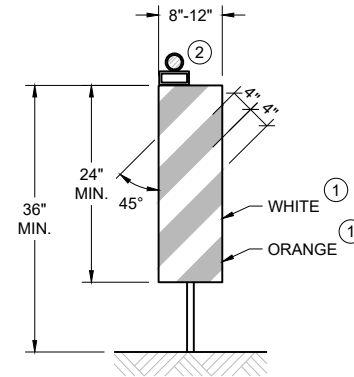**VERTICAL PANEL**

THE STRIPES SHALL SLOPE DOWNWARD TO
THE TRAFFIC SIDE FOR CHANNELIZATION.

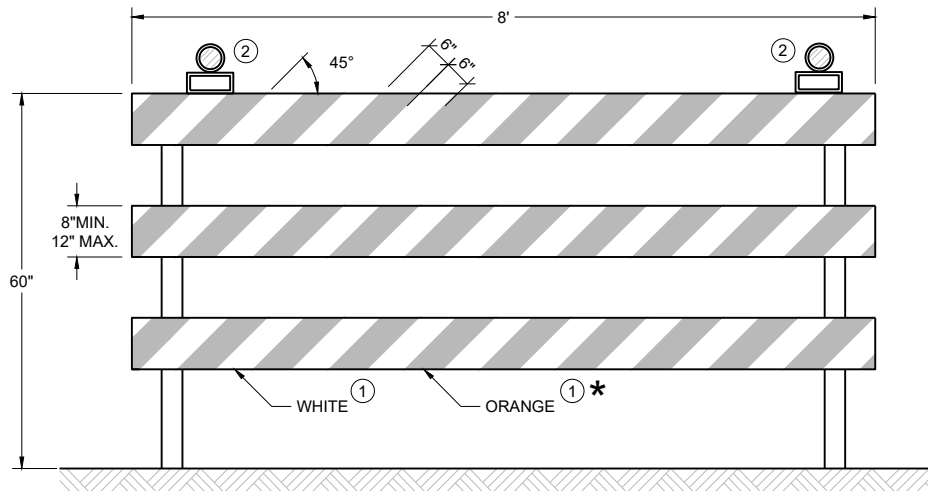**TYPE III BARRICADE**

IF SIGN MOUNTED, DO NOT COVER MORE THAN 50% OF THE TOP
TWO RAILS OR 33% OF THE TOTAL AREA OF THE THREE RAILS.

* IF USED FOR A PERMANENT APPLICATION USE RED SHEETING.

GENERAL NOTES

- ① REFLECTIVE SHEETING SHALL FOLLOW THE REQUIREMENTS IN THE APPROVED PRODUCTS LISTING FOR SIGN SHEETING.
- ② LOCATION OF WARNING LIGHTS WHEN SHOWN ON THE PLAN.

**CHANNELIZING DEVICES
DRUMS, CONES, BARRICADES
AND VERTICAL PANELS**

STATE OF WISCONSIN
DEPARTMENT OF TRANSPORTATION

APPROVED
February 2026 /S/ Andrew Heidtke
DATE WORK ZONE ENGINEER

FHWA

LEGEND

-  SIGN ON PORTABLE OR PERMANENT SUPPORT
-  TEMPORARY PORTABLE RUMBLE STRIP ARRAY
-  DIRECTION OF TRAFFIC
-  WORK AREA
-  FLAGGER, EQUIPPED WITH STOP/SLOW PADDLE FASTENED ON SUPPORT STAFF

GENERAL NOTES

DETAILS OF TRAFFIC CONTROL DEVICES AND INSTALLATION NOT SHOWN ON THIS DRAWING SHALL CONFORM TO THE PERTINENT REQUIREMENTS OF THE STANDARD SPECIFICATIONS, THE SPECIAL PROVISIONS, AND THE MANUAL ON UNIFORM TRAFFIC CONTROL DEVICES.

ALL SIGNS ARE 48" X 48" UNLESS OTHERWISE NOTED.

"WO" SIGNS ARE THE SAME AS "W" SIGNS EXCEPT THE BACKGROUND IS ORANGE.

THE EXACT NUMBER, LOCATION AND SPACING OF ALL SIGNS, DEVICES, AND LOCATION OF ALL FLAGGERS SHALL BE ADJUSTED TO FIT FIELD CONDITIONS AS APPROVED BY THE ENGINEER.

THE FIRST ADVANCE WARNING SIGN SHOULD TYPICALLY BE LOCATED IN ADVANCE OF THE ANTICIPATED TRAFFIC BACKUP OR QUEUE.

WHEN A SIDE ROAD OR RAMP INTERSECTS THE FACILITY ON WHICH THE WORK IS BEING PERFORMED, ADDITIONAL TRAFFIC CONTROLS SHALL BE PROVIDED AS SPECIFIED IN THE PLANS AND/OR THE SPECIAL PROVISIONS OR AS APPROVED BY THE ENGINEER.

FLAGGING


FLAGGERS SHALL BE IN SIGHT OF EACH OTHER OR IN DIRECT COMMUNICATION AT ALL TIMES. THEY SHALL BE EQUIPPED WITH STOP/SLOW PADDLES FASTENED ON SUPPORT STAFFS. WHEN THE FLAGGING OPERATION IS NOT IN EFFECT REMOVE TEMPORARY PORTABLE RUMBLE STRIPS PRIOR TO COVERING OR REMOVING ALL ADVANCE SIGNING.

- ① FOR MOVING WORK OPERATIONS, POST ADDITIONAL W20-7A FLAGGER SIGNS AT APPROXIMATELY 3,500' INTERVALS IN THE MOVING WORK OPERATION OR AS APPROVED BY THE ENGINEER.
- ② SIGN NOT REQUIRED IF FLAGGING OPERATION OCCURS WITHIN A SIGNED ROAD WORK ZONE AREA.

WHEN THE DISTANCE BETWEEN FLAGGERS EXCEEDS 2 MILES, A PILOT CAR IS REQUIRED. WHEN CURVES REDUCE SIGHT DISTANCE BELOW 400', A PILOT CAR IS REQUIRED.

TEMPORARY PORTABLE RUMBLE STRIPS

- UTILIZE TEMPORARY PORTABLE RUMBLE STRIPS ON ALL FLAGGING OPERATIONS.
- ③ EACH TEMPORARY PORTABLE RUMBLE STRIP ARRAY CONSISTS OF THREE RUMBLE STRIPS PLACED TRANSVERSE ACROSS THE LANE AT THE LOCATIONS SHOWN. WITHIN EACH ARRAY, SPACING BETWEEN RUMBLE STRIPS SHALL BE 15 FEET ON CENTER
- ONLY USE TEMPORARY PORTABLE RUMBLE STRIPS FROM THE APPROVED PRODUCTS LIST.
- INSTALL TEMPORARY RUMBLE STRIPS PER MANUFACTURER'S RECOMMENDATIONS.
- PLACE ADVANCE SIGNING PRIOR TO INSTALLING TEMPORARY RUMBLE STRIPS.
- DO NOT INSTALL TEMPORARY PORTABLE RUMBLE STRIPS ON GRAVEL, MILLED SURFACES, OR ASPHALT THAT HAS BEEN PAVED LESS THAN 12 HOURS.

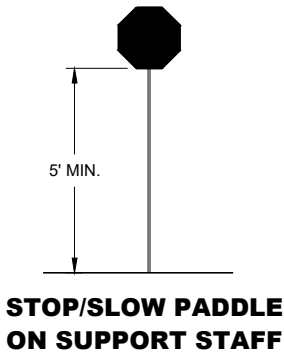


SIGN AND TEMPORARY RUMBLE STRIP ARRAY SPACING TABLE

SPEED LIMIT	SPACING "A"
25-30 MPH	200'
35-40 MPH	350'
45-55 MPH	500'



USE OF W03-4 SIGN IS OPTIONAL. WHEN USED, THIS SIGN SHALL BE LOCATED BETWEEN THE W20-7A AND W20-4A SIGNS, USING SPACING "A".

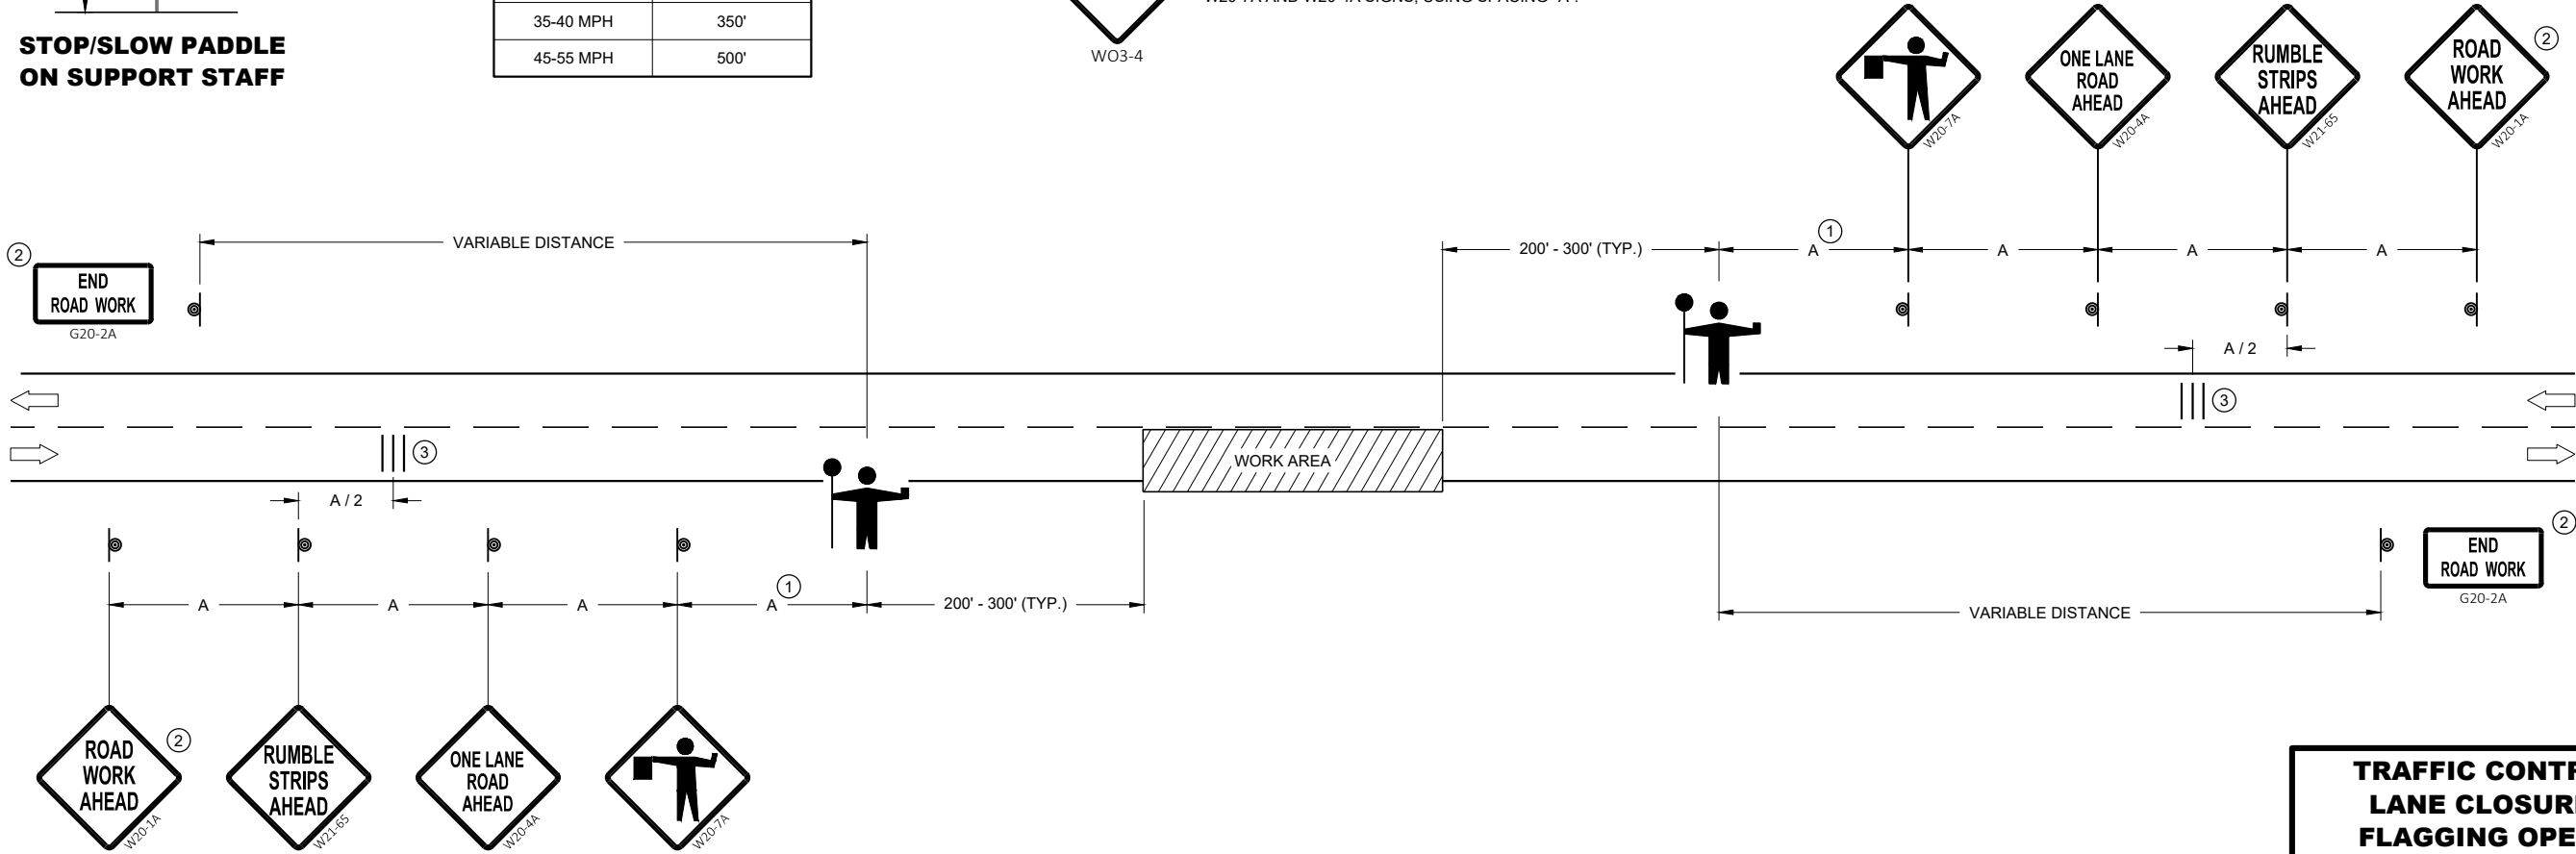


**TRAFFIC CONTROL FOR
LANE CLOSURE WITH
FLAGGING OPERATION**

STATE OF WISCONSIN
DEPARTMENT OF TRANSPORTATION

APPROVED
May 2022 /S/ Andrew Heidtke
DATE WORK ZONE ENGINEER 69

FHWA

- **GENERAL NOTES**
SIGN ON PERMANENT SUPPORT
- 
TRAFFIC CONTROL CONE 42-INCH
- 
TRAFFIC CONTROL DRUM
- 
TEMPORARY PORTABLE RUMBLE STRIP ARRAY
- 
DIRECTION OF TRAFFIC
- 
WORK AREA
- 
AUTOMATED FLAGGER ASSISTANCE DEVICE (AFAD)

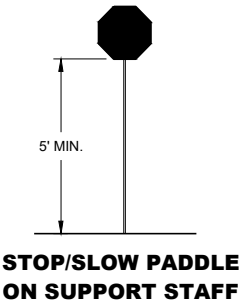

- GENERAL NOTES**
DETAILS OF TRAFFIC CONTROL DEVICES AND INSTALLATION NOT SHOWN ON THIS DRAWING SHALL CONFORM TO THE PERTINENT REQUIREMENTS OF THE STANDARD SPECIFICATIONS, THE SPECIAL PROVISIONS, AND THE MANUAL ON UNIFORM TRAFFIC CONTROL DEVICES.

ALL SIGNS ARE 48" X 48" UNLESS OTHERWISE NOTED.

"WO" SIGNS ARE THE SAME AS "W" SIGNS EXCEPT THE BACKGROUND IS ORANGE.

THE EXACT NUMBER, LOCATION AND SPACING OF ALL SIGNS, DEVICES, AND LOCATION OF ALL FLAGGERS SHALL BE ADJUSTED TO FIT FIELD CONDITIONS AS APPROVED BY THE ENGINEER.

THE FIRST ADVANCE WARNING SIGN SHOULD TYPICALLY BE LOCATED IN ADVANCE OF THE ANTICIPATED TRAFFIC BACKUP OR QUEUE.

WHEN A SIDE ROAD OR RAMP INTERSECTS THE FACILITY ON WHICH THE WORK IS BEING PERFORMED, ADDITIONAL TRAFFIC CONTROLS SHALL BE PROVIDED AS SPECIFIED IN THE PLANS AND/OR THE SPECIAL PROVISIONS OR AS APPROVED BY THE ENGINEER.

SIGN AND TEMPORARY RUMBLE STRIP ARRAY SPACING TABLE

SPEED LIMIT	SPACING "A"
25-30 MPH	200'
35-40 MPH	350'
45-55 MPH	500'

- FLAGGING**
IF THE AUTOMATED FLAGGER ASSISTANCE DEVICE (AFAD) STOPS WORKING, FLAGGERS SHALL BE IN SIGHT OF EACH OTHER OR IN DIRECT COMMUNICATION AT ALL TIMES. THEY SHALL BE EQUIPPED WITH STOP/SLOW PADDLES FASTENED ON SUPPORT STAFFS. WHEN THE FLAGGING OPERATION IS NOT IN EFFECT REMOVE TEMPORARY PORTABLE RUMBLE STRIPS PRIOR TO COVERING OR REMOVING ALL ADVANCE SIGNING.

WHEN THE DISTANCE BETWEEN FLAGGERS EXCEEDS 2 MILES, A PILOT CAR IS REQUIRED. WHEN CURVES REDUCE SIGHT DISTANCE BELOW 400', A PILOT CAR IS REQUIRED.
- ①

SIGN NOT REQUIRED IF FLAGGING OPERATION OCCURS WITHIN A SIGNED ROAD WORK ZONE AREA.
- ②

IF FLAGGERS ARE PHYSICALLY NEEDED TO FLAG, REPLACE WO3-4 SIGNS WITH W20-7A SIGNS.

TEMPORARY PORTABLE RUMBLE STRIPS
UTILIZE TEMPORARY PORTABLE RUMBLE STRIPS ON ALL FLAGGING OPERATIONS.


ONLY USE TEMPORARY PORTABLE RUMBLE STRIPS FROM THE APPROVED PRODUCTS LIST.

PLACE ADVANCE SIGNING PRIOR TO INSTALLING TEMPORARY RUMBLE STRIPS.

DO NOT INSTALL TEMPORARY PORTABLE RUMBLE STRIPS ON GRAVEL, MILLED SURFACES, OR ASPHALT THAT HAS BEEN PAVED LESS THAN 12 HOURS.

③

EACH TEMPORARY PORTABLE RUMBLE STRIP ARRAY CONSISTS OF THREE RUMBLE STRIPS PLACED TRANSVERSELY AT THE LOCATIONS SHOWN. WITHIN EACH ARRAY, SPACING BETWEEN RUMBLE STRIPS SHALL BE 15 FEET ON CENTER.

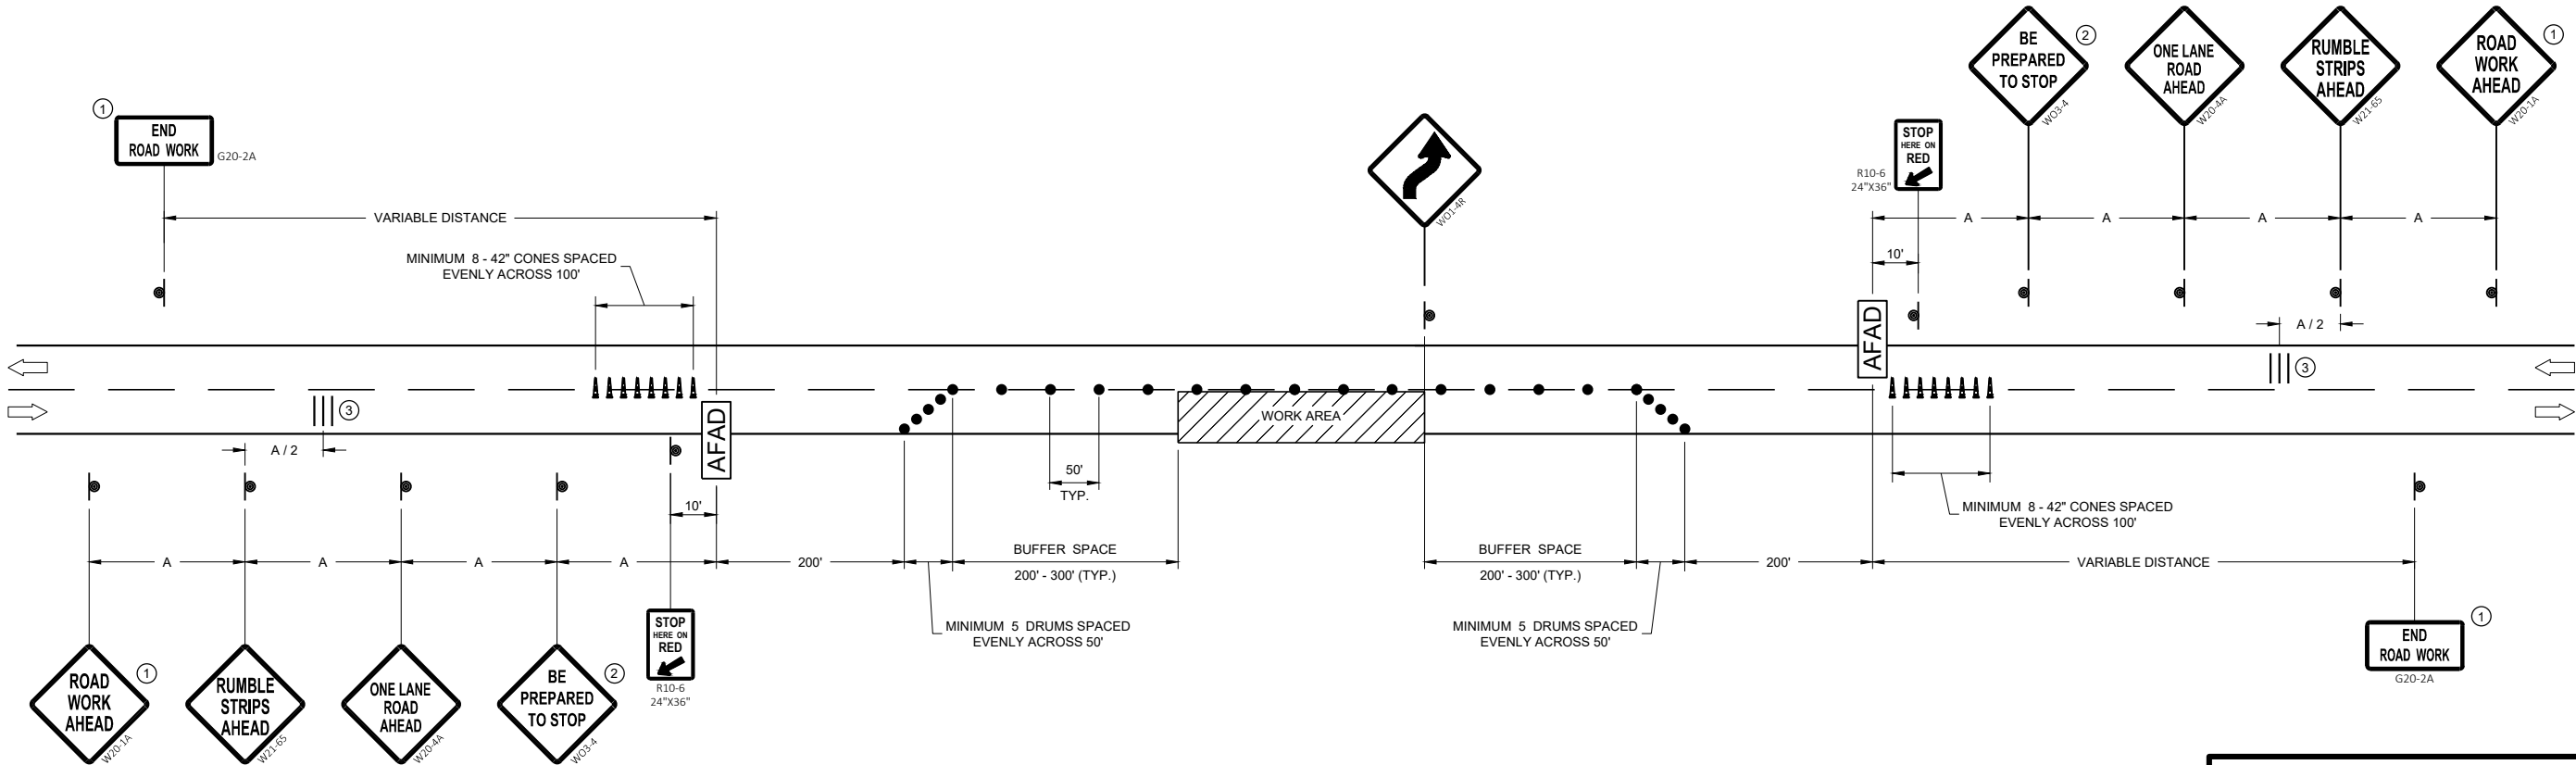

TRAFFIC CONTROL, LANE CLOSURE WITH AUTOMATED FLAGGER ASSISTANCE DEVICE

STATE OF WISCONSIN
DEPARTMENT OF TRANSPORTATION


APPROVED
May 2022 /S/ Andrew Heidtke
DATE WORK ZONE ENGINEER 70

FHWA


GENERAL NOTES

STOP SIGN SHALL BE PLACED A MINIMUM OF 6 FEET TO A MAXIMUM OF 50 FEET FROM THE EDGELINE LOCATION.


- ① 18-INCH STOP LINES MAY BE DELETED OR ADDED BY THE REGION MARKING ENGINEER BASED ON VISIBILITY AND SIGHT LINES.
- ② NO STOP LINE IS REQUIRED IF STOP SIGN IS LESS THAN OR EQUAL TO 40 FEET FROM THE EDGELINE.
- ③ NO STOP LINE IS REQUIRED IF STOP SIGN IS LESS THAN OR EQUAL TO 30 FEET FROM THE FLANGE LINE EXTENSION.
- ④ MOVE CLOSER TO THE EDGE OF TRAVEL LINE AS NEEDED FOR VISIBILITY AND SIGHT LINES (NO CLOSER THAN 4 FEET).
- ⑤ LADDER BAR CROSSWALKS SHOULD ONLY BE USED FOR MID BLOCK CROSSINGS. USE 2 - 6" TRANSVERSE LINES.
- ⑥ POSTED SPEED LIMITS OF 40 MPH OR GREATER USE A MINIMUM WIDTH OF 8' FOR MIDBLOCK CROSSWALKS

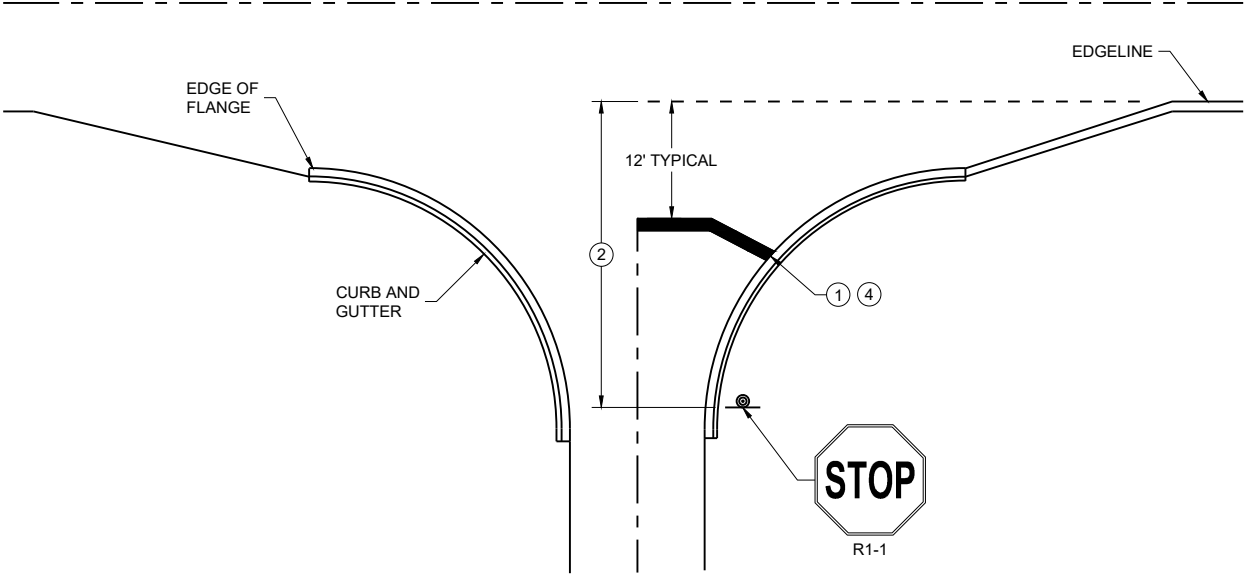


TYPICAL STOP LINE PAVEMENT MARKING WITH CURB AND GUTTER

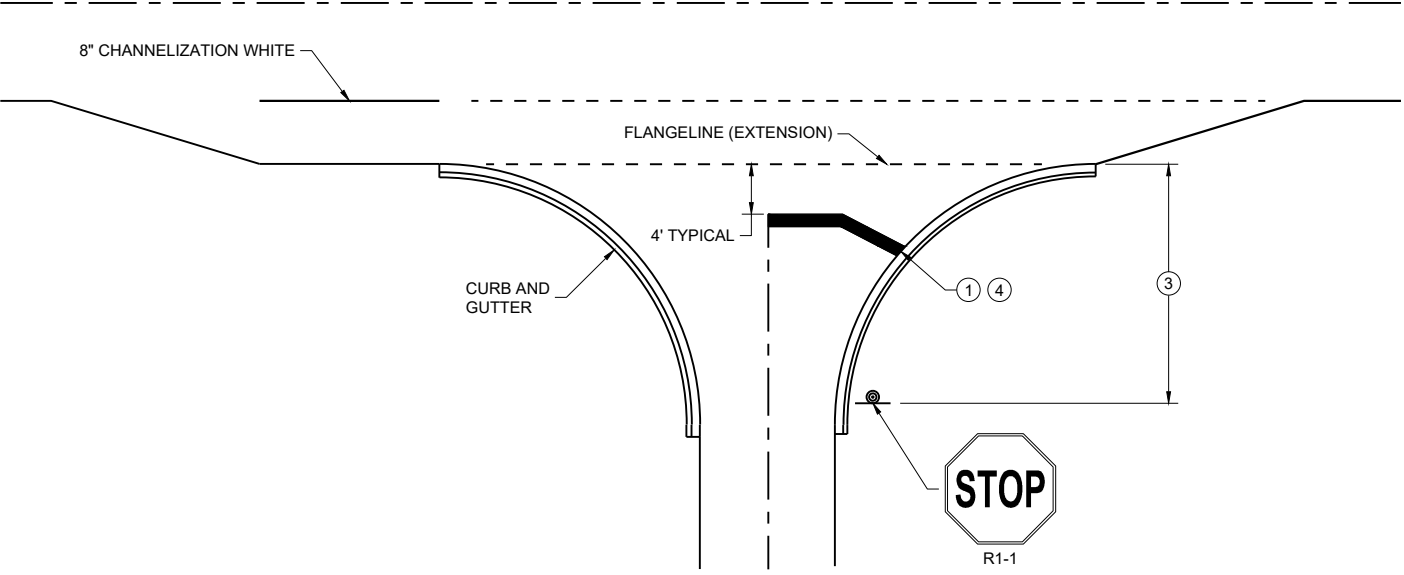

TYPICAL STOP LINE PAVEMENT MARKING FOR SIDE ROADS WITH RIGHT TURN LANE

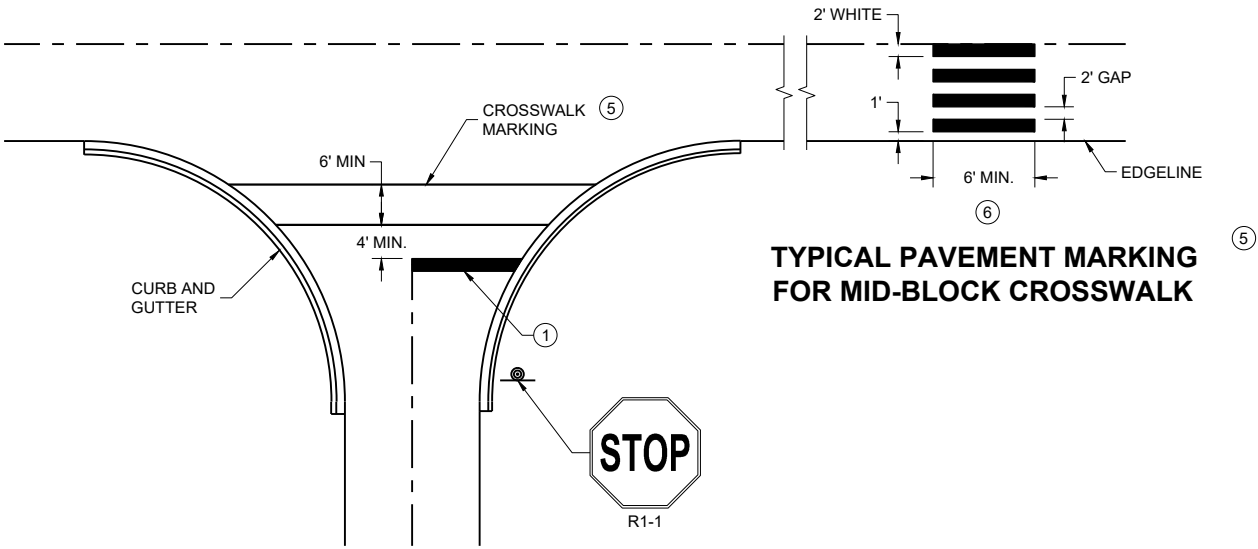





TYPICAL STOP LINE PAVEMENT MARKING FOR SIDE ROADS WITH CROSSWALK MARKING

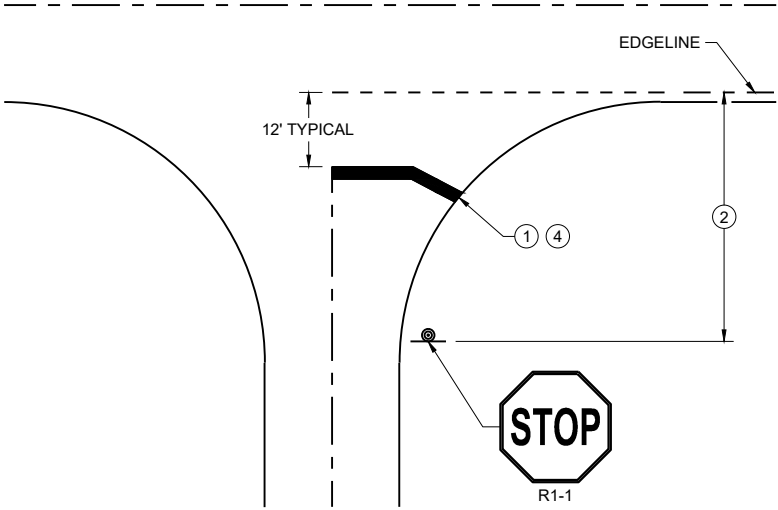

TYPICAL STOP LINE PAVEMENT MARKING WITHOUT CURB AND GUTTER

STOP LINE AND CROSSWALK PAVEMENT MARKING	
STATE OF WISCONSIN DEPARTMENT OF TRANSPORTATION	
APPROVED March 2024 DATE	/S/ Matthew Rauch STATE SIGNING AND MARKING ENGINEER

FHWA 71

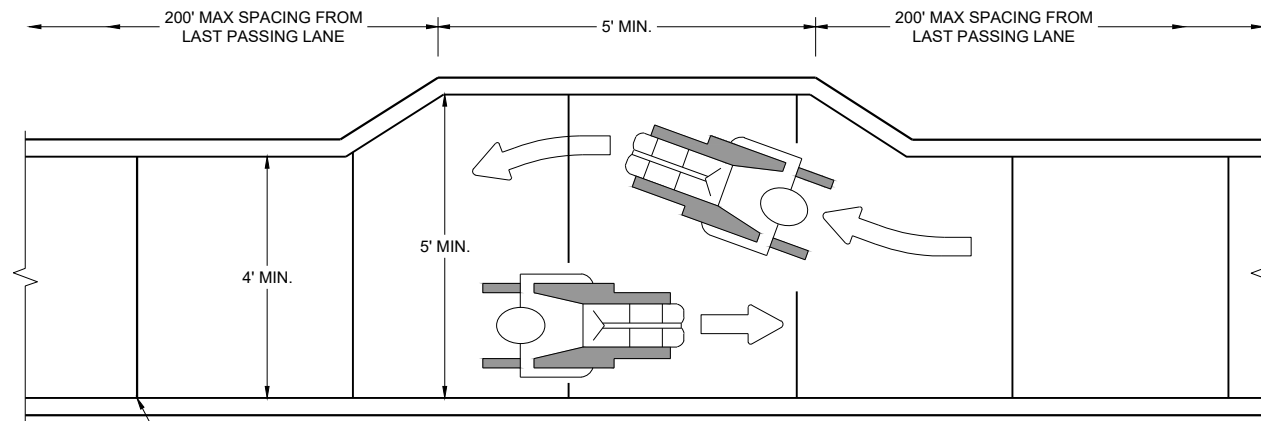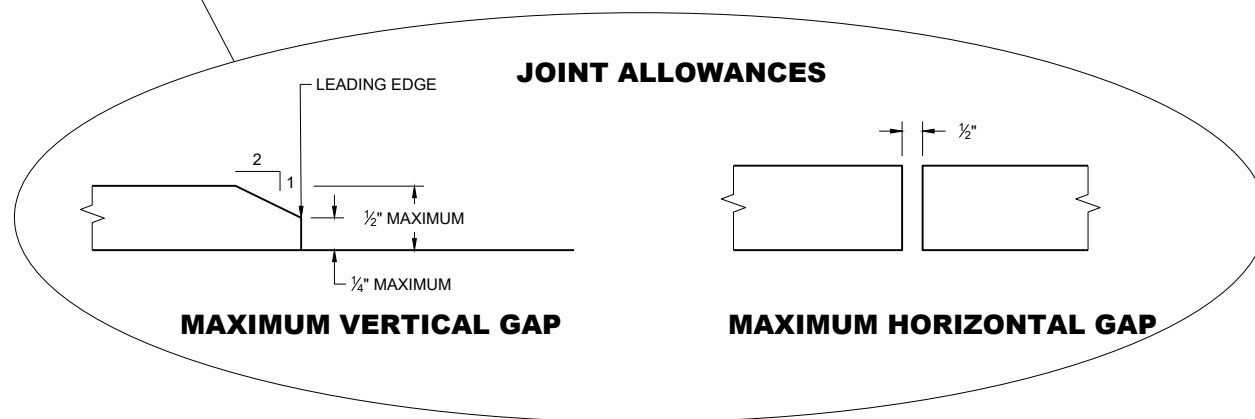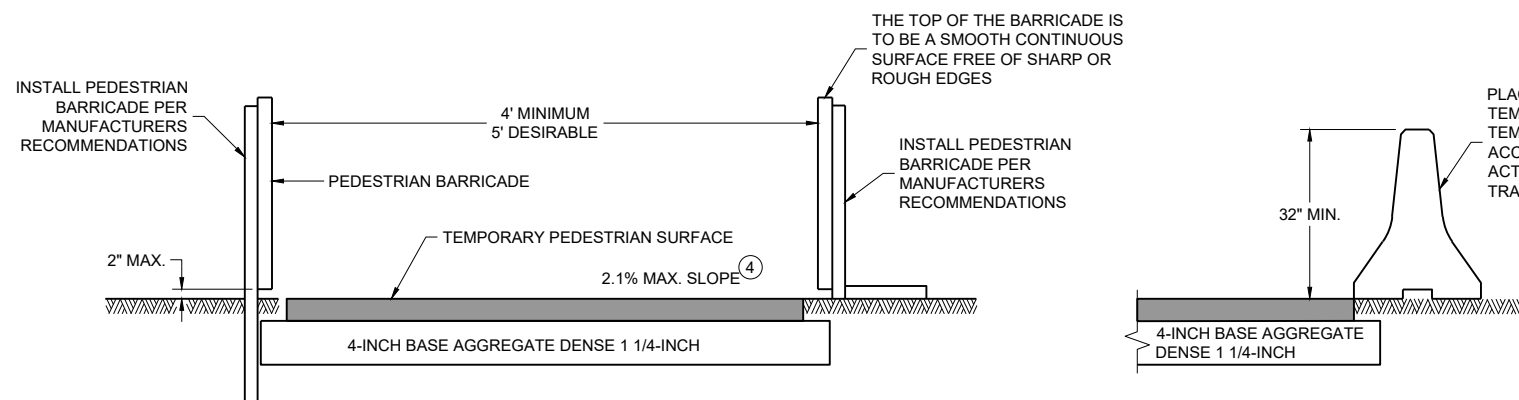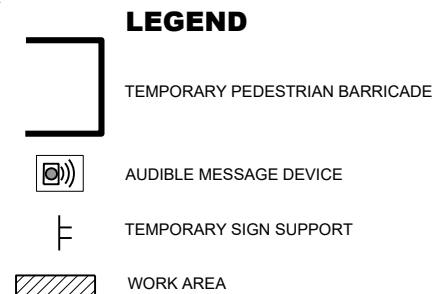**NARROW SIDEWALK PASSING DETAIL****MAXIMUM VERTICAL GAP****MAXIMUM HORIZONTAL GAP****TEMPORARY PEDESTRIAN ACCESS****LEGEND**

TEMPORARY PEDESTRIAN BARRICADE

AUDIBLE MESSAGE DEVICE

TEMPORARY SIGN SUPPORT

WORK AREA

GENERAL NOTES

BARRICADE DEVICE SELECTED FROM APPROVED PRODUCT LIST

① REFLECTIVE SHEETING SHALL FOLLOW THE REQUIREMENTS IN THE APPROVED PRODUCTS LISTING FOR SIGN SHEETING.


② SHEETING REQUIRED ON MORE THAN 50% OF BARRICADE WIDTH.


③ PLACE SHEETING ON BOTH SIDES OF THE BARRICADE.

★ USE THIS DETAIL FOR SHEETING PLACEMENT REFERENCE.


④ WHEN THE TEMPORARY PEDESTRIAN ACCESS ROUTE RUNS PARALLEL ON THE ROADWAY SURFACE, THE MAXIMUM CROSS SLOPE WILL MATCH THE EXISTING ROADWAY CROSS SLOPE.

⑤ WHERE SIGNS FOR TEMPORARY PEDESTRIAN ACCOMMODATIONS ARE SHOWN BEING PLACED BEHIND TEMPORARY PEDESTRIAN BARRICADE, THE SIGNS MAY BE MOUNTED ON THE TEMPORARY PEDESTRIAN BARRICADE INSTEAD. A CORRUGATED POLYPROPYLENE OR POLYETHYLENE PLASTIC SIGN BASE SHALL BE USED IF MOUNTED ON THE BARRICADE. THE TOP OF THE SIGN SHALL BE MOUNTED BELOW THE TOP OF THE BARRICADE TO ALLOW A CONTINUOUS HAND-TRAILING EDGE.

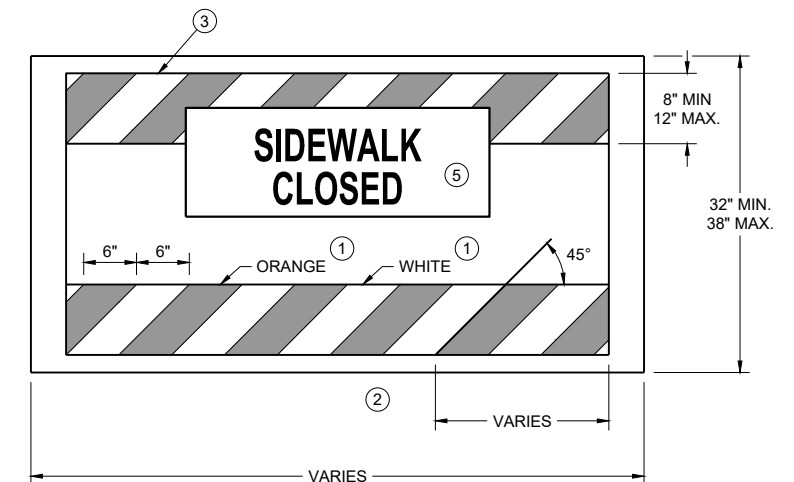**TEMPORARY PEDESTRIAN BARRICADE *****TEMPORARY PEDESTRIAN FLAGGING****TRAFFIC CONTROL,
PEDESTRIAN
ACCOMMODATION**STATE OF WISCONSIN
DEPARTMENT OF TRANSPORTATION

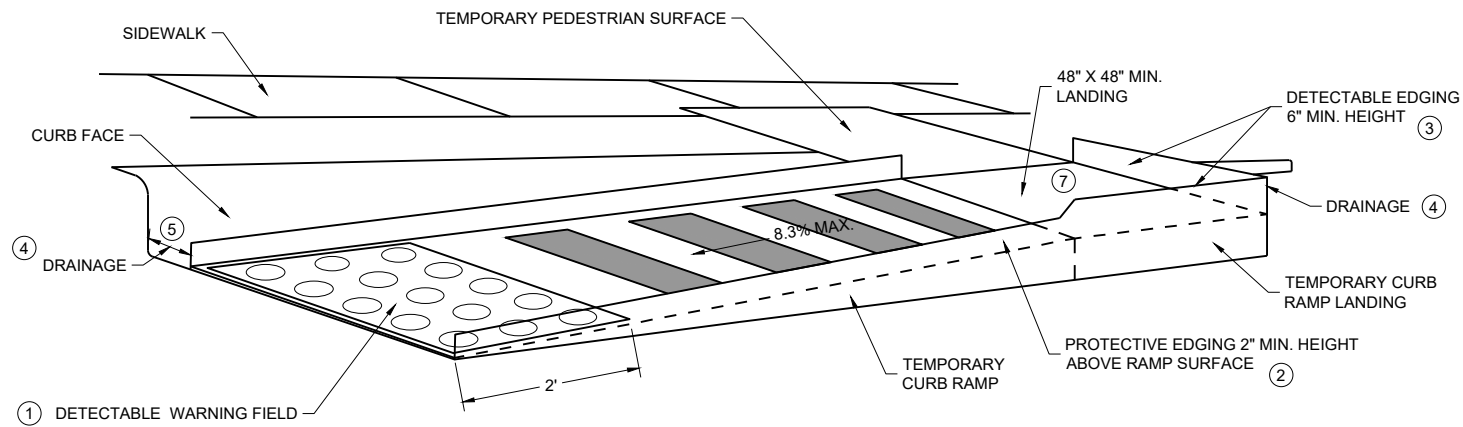


PERSPECTIVE VIEW

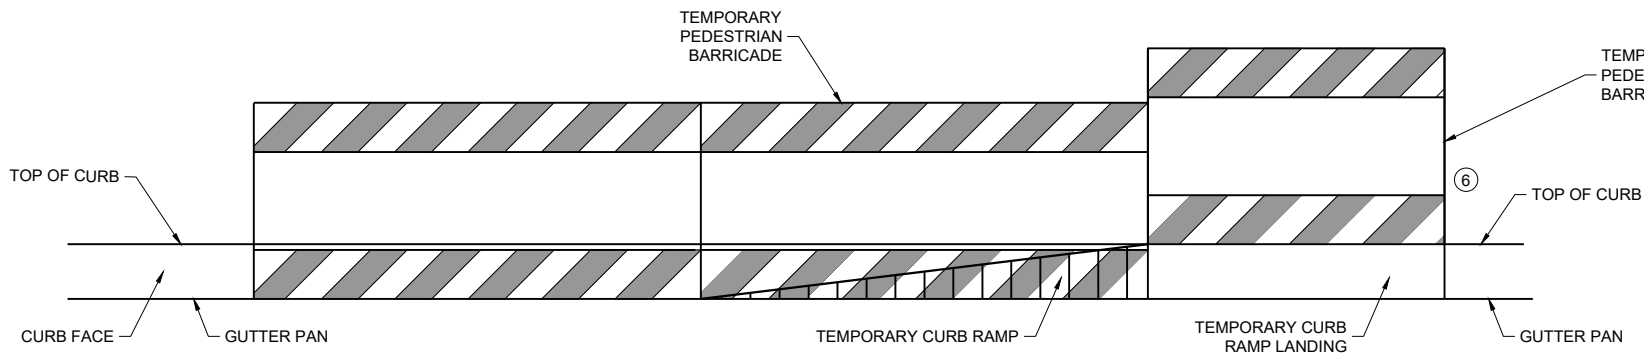

FRONT VIEW

TEMPORARY CURB RAMP PARALLEL TO CURB

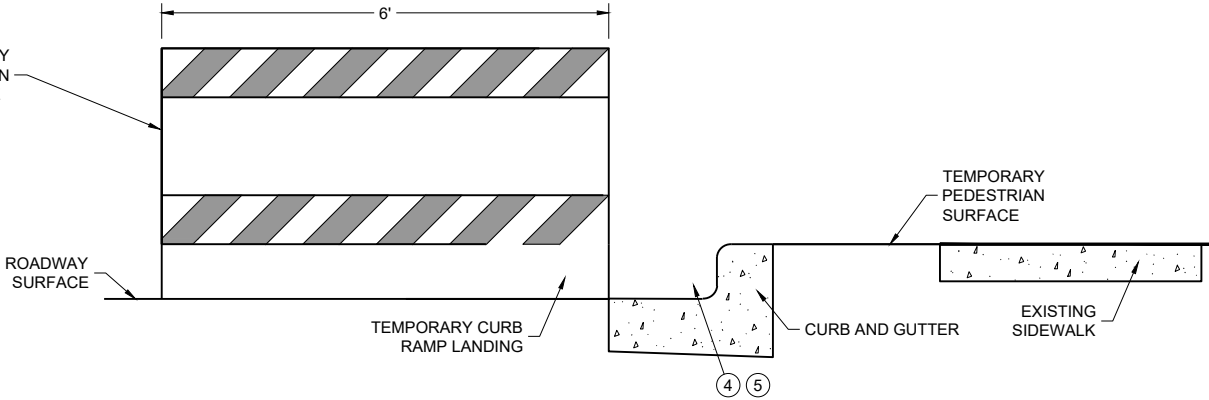

SIDE VIEW

GENERAL NOTES



CURB RAMPS SHALL BE 48" MIN. WIDTH WITH A FIRM, STABLE AND SLIP RESISTANT SURFACE.

CURB RAMPS AND LANDINGS SHALL HAVE A 1:48 (2.1%) MAX. CROSS-SLOPE.

CLEAR SPACE OF 48" X 48" SHALL BE PROVIDED ABOVE AND BELOW THE CURB RAMP. LATERAL JOINTS OR GAPS BETWEEN SURFACES SHALL BE LESS THAN 1/2" WIDTH.

CHANGES BETWEEN SURFACE HEIGHTS SHALL NOT EXCEED 1/2". LATERAL EDGES MAY BE VERTICAL UP TO 1/4" HIGH AND SHALL BE BEVELED AT 1:2 BETWEEN 1/4" AND 1/2".

- ① INSTALL CONTRASTING TEMPORARY DETECTABLE WARNING FIELD AT PEDESTRIAN STREET CROSSINGS, AS SHOWN IN THE PLANS.
- ② PROTECTIVE EDGING WITH A 2" MIN. HEIGHT SHALL BE INSTALLED WHEN A CURB RAMP OR LANDING PLATFORM HAS A VERTICAL DROP OF 6" OR GREATER OR HAS A SIDE APRON SLOPE STEEPER THAN 1:3 (33%). PROTECTIVE EDGING SHOULD BE CONSIDERED WHEN CURB RAMPS OR LANDING PLATFORMS HAVE A VERTICAL DROP OF 3" OR MORE.
- ③ DETECTABLE EDGING WITH 6" MIN. HEIGHT AND CONTRASTING COLOR SHALL BE INSTALLED ON ALL CURB RAMP LANDINGS WHERE THE WALKWAY CHANGES DIRECTION (TURNS).
- ④ DO NOT RESTRICT WATER FLOW IN THE GUTTER SYSTEM.
- ⑤ ENSURE CURB RAMP IS OUT OF THE GUTTER PAN.
- ⑥ IF ONLY PART OF THE END PANEL OF TEMPORARY PEDESTRIAN BARRICADE PANEL IS NEEDED, EXTEND EXCESS PORTION OF TEMPORARY PEDESTRIAN BARRICADE PANEL HERE.
- ⑦ LANDING TO BE SLOPED A MAXIMUM OF 2.1% IN ALL DIRECTIONS OF PEDESTRIAN TRAVEL.

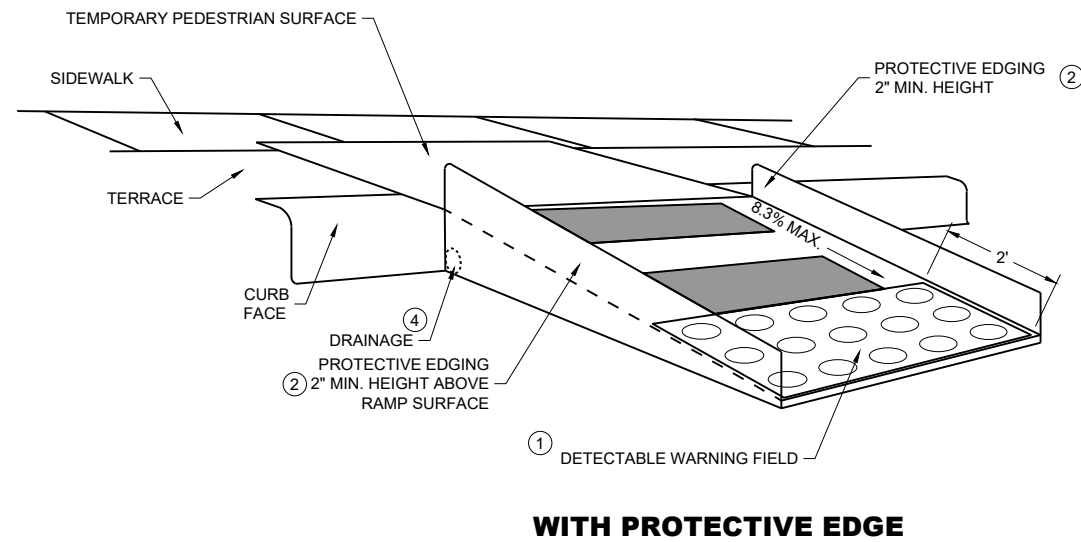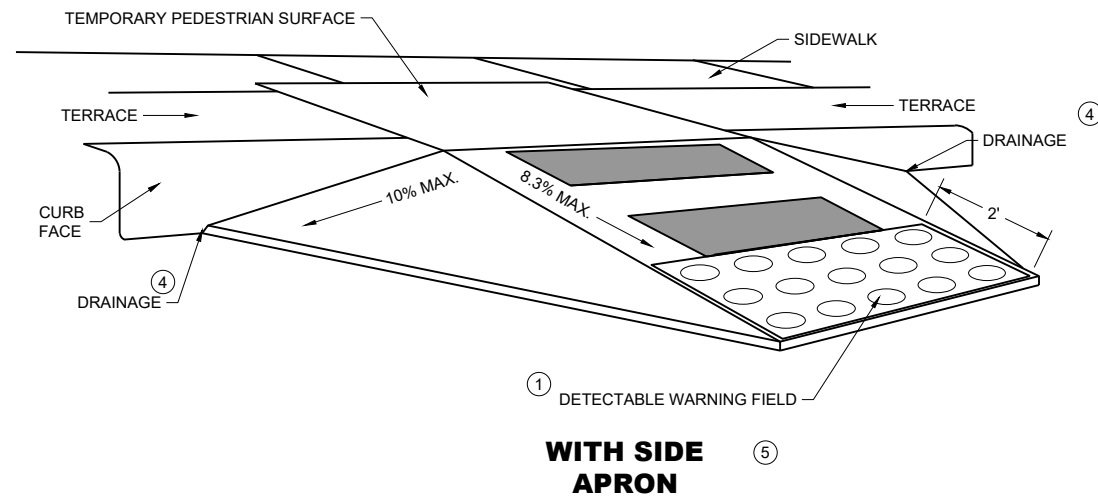

TEMPORARY CURB RAMP PERPENDICULAR TO CURB

GENERAL NOTES

CURB RAMPS SHALL BE 48" MINIMUM WIDTH WITH A FIRM, STABLE AND SLIP RESISTANT SURFACE.

ALTERNATE SIDEWALK WORK BETWEEN LEFT AND RIGHT SIDE OF ROADWAY TO MAINTAIN PEDESTRIAN ACCESS.

CURB RAMPS AND LANDINGS SHALL HAVE A 1:48 (2.1%) MAX. CROSS-SLOPE.

CLEAR SPACE OF 48" X 48" SHALL BE PROVIDED ABOVE AND BELOW THE CURB RAMP.

LATERAL JOINTS OR GAPS BETWEEN SURFACES SHALL BE LESS THAN ½" WIDTH.

CHANGES BETWEEN SURFACE HEIGHTS SHALL NOT EXCEED ½". LATERAL EDGES MAY BE VERTICAL UP TO ¼" HIGH AND SHALL BE BEVELED AT 1:2 BETWEEN ¼" AND ½".

- ① INSTALL CONTRASTING TEMPORARY DETECTABLE WARNING FIELD AT PEDESTRIAN STREET CROSSINGS, AS SHOWN IN THE PLANS
- ② PROTECTIVE EDGING WITH A 2" MIN. HEIGHT SHALL BE INSTALLED WHEN A CURB RAMP OR LANDING PLATFORM HAS A VERTICAL DROP OF 6" OR GREATER OR HAS A SIDE APRON SLOPE STEEPER THAN 1:3 (33%). PROTECTIVE EDGING SHOULD BE CONSIDERED WHEN CURB RAMPS OR LANDING PLATFORMS HAVE A VERTICAL DROP OF 3" OR MORE.
- ③ DETECTABLE EDGING WITH 6" MIN. HEIGHT AND CONTRASTING COLOR SHALL BE INSTALLED ON ALL CURB RAMP LANDINGS WHERE THE WALKWAY CHANGES DIRECTION (TURNS).
- ④ DO NOT RESTRICT WATER FLOW IN THE GUTTER SYSTEM.
- ⑤ CAN ONLY BE USED FOR RAMPS WITH 6" OR LESS OF VERTICAL CHANGE.

LEGEND

- SIGN ON PERMANENT SUPPORT
- SIGN ON TEMPORARY SUPPORT
- UNDER PEDESTRIAN TRAFFIC
- WORK AREA
- TEMPORARY PEDESTRIAN BARRICADE
- DIRECTION OF TRAFFIC
- TEMPORARY AUDIBLE MESSAGE DEVICE (EXACT PLACEMENT BASED UPON FIELD CONDITIONS)


GENERAL NOTES

WHERE TEMPORARY BARRICADE RUNS PARALLEL ALONG SIDEWALK, PLACE THE FACE OF THE BARRICADE AT THE EDGE OF THE SIDEWALK.

SIGNS THAT REMAIN IN PLACE LESS THAN SEVEN CONTINUOUS DAYS AND NIGHTS MAY BE MOUNTED ON PORTABLE SUPPORTS.

PLACE TEMPORARY PEDESTRIAN BARRICADE TO FIT FIELD CONDITIONS, AVOIDING CONFLICTS WITH DRIVEWAYS AND OTHER EXISTING FEATURES.


- IF TERRACE IS LESS THAN 6 FEET WIDE, OMIT TEMPORARY PEDESTRIAN BARRICADE FROM THE SIDEWALK TO THE CURB.
- PLACE BARRICADE CLOSURE SO THAT THE TEMPORARY PEDESTRIAN BARRICADE END IS AT THE LAST OPEN SIDEWALK ACCESS TO RESIDENCES OR BUSINESSES BEFORE THE SIDEWALK CLOSURE.
- IF TEMPORARY PEDESTRIAN BARRICADE PANEL IS WIDER THAN THE SIDEWALK WIDTH, THE PORTION OF EXCESS PANEL SHOULD EXTEND INTO THE TERRACE.
- MOUNTING HEIGHT OF 5 FEET FROM THE SURFACE TO THE BOTTOM OF SIGN.

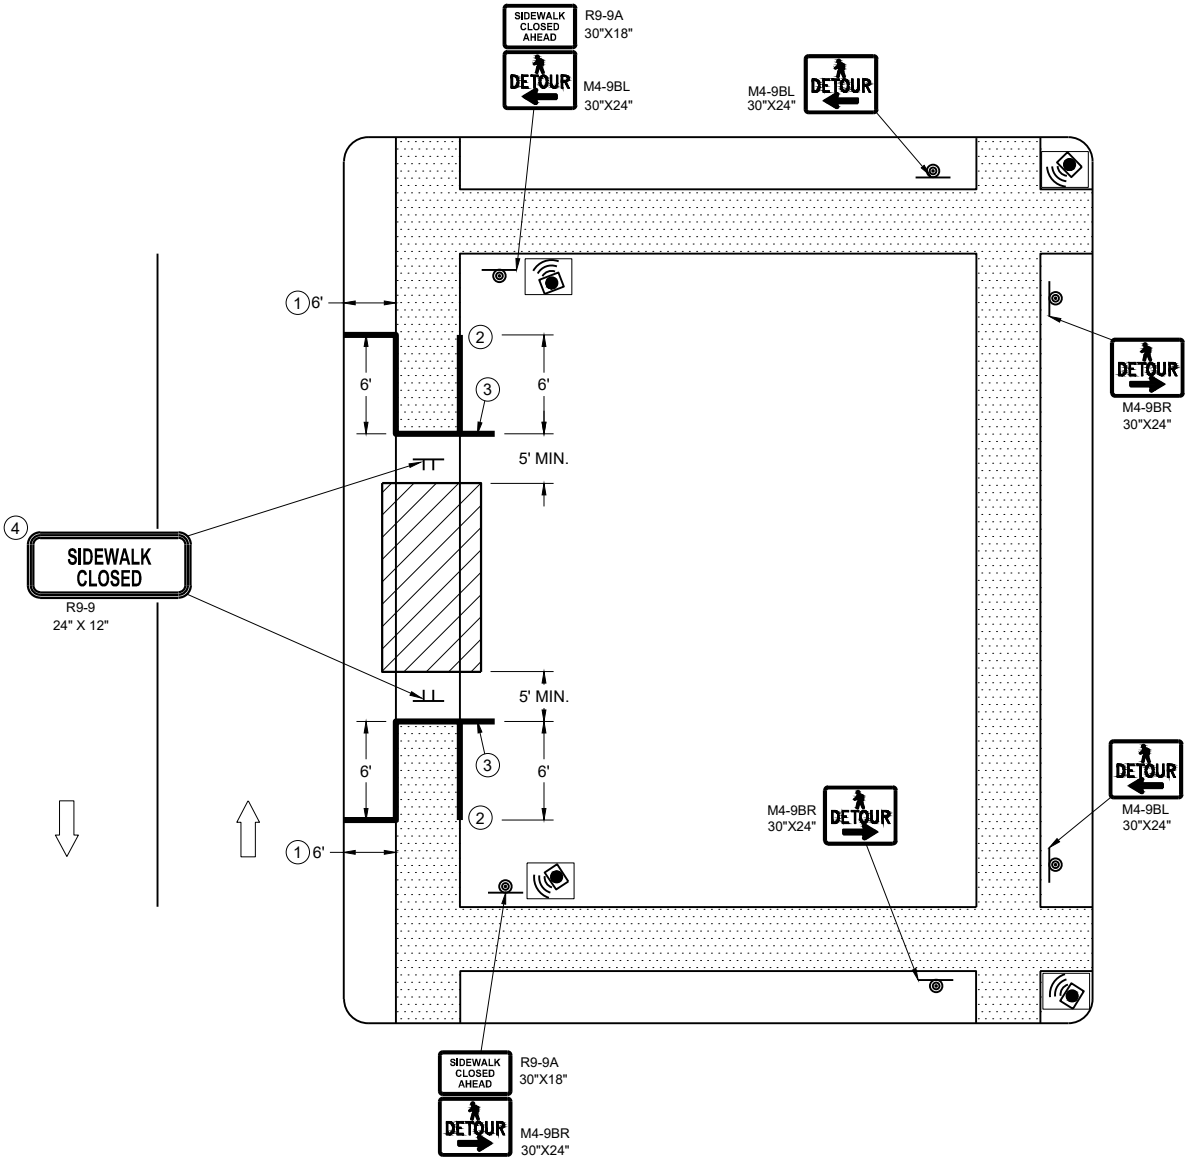

SIDEWALK DETOUR, SIDEWALK ONLY ON ONE SIDE

LEGEND

- SIGN ON PERMANENT SUPPORT
- SIGN ON TEMPORARY SUPPORT
- UNDER PEDESTRIAN TRAFFIC
- WORK AREA
- TEMPORARY PEDESTRIAN BARRICADE
- DIRECTION OF TRAFFIC
- TEMPORARY AUDIBLE MESSAGE DEVICE (EXACT PLACEMENT BASED UPON FIELD CONDITIONS)


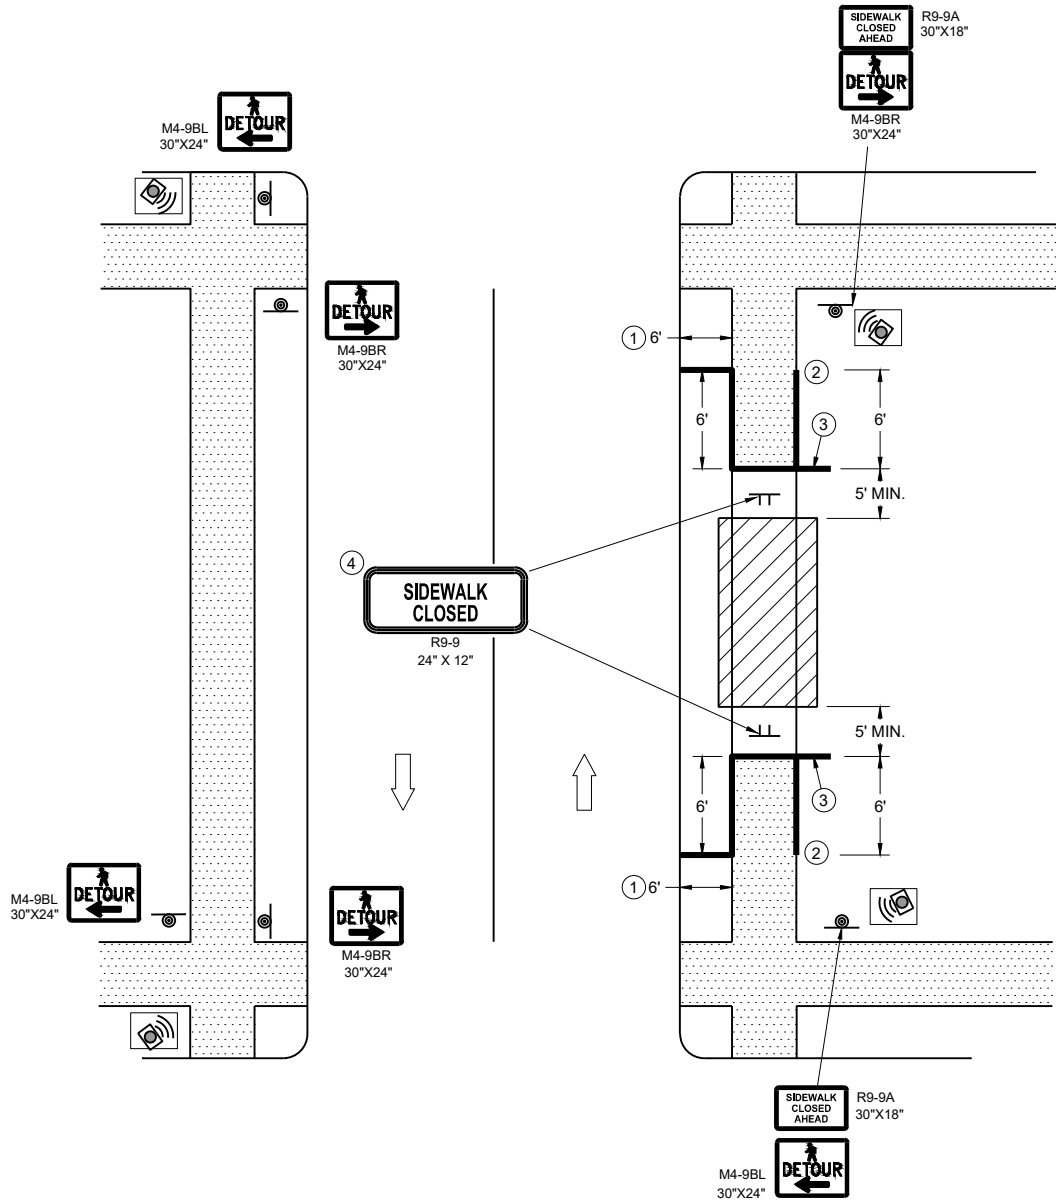


SIDEWALK DETOUR, SIDEWALK ON BOTH SIDES



GENERAL NOTES

- WHERE TEMPORARY BARRICADE RUNS PARALLEL ALONG SIDEWALK, PLACE THE FACE OF THE BARRICADE AT THE EDGE OF THE SIDEWALK.
- SIGNS THAT REMAIN IN PLACE LESS THAN SEVEN CONTINUOUS DAYS AND NIGHTS MAY BE MOUNTED ON PORTABLE SUPPORTS.
- PLACE TEMPORARY PEDESTRIAN BARRICADE TO FIT FIELD CONDITIONS, AVOIDING CONFLICT WITH DRIVEWAYS AND OTHER EXISTING FEATURES.
- IF TERRACE IS LESS THAN 6 FEET WIDE, OMIT TEMPORARY PEDESTRIAN BARRICADE FROM THE SIDEWALK TO THE CURB.
 - PLACE BARRICADE CLOSURE SO THAT THE TEMPORARY PEDESTRIAN BARRICADE END IS AT THE LAST OPEN SIDEWALK ACCESS TO RESIDENCES OR BUSINESSES BEFORE THE SIDEWALK CLOSURE.
 - IF TEMPORARY PEDESTRIAN BARRICADE PANEL IS WIDER THAN THE SIDEWALK WIDTH, THE PORTION OF EXCESS PANEL SHOULD EXTEND INTO THE TERRACE.
 - MOUNTING HEIGHT OF 5 FEET FROM THE SURFACE TO THE BOTTOM OF SIGN.

URBAN AREA

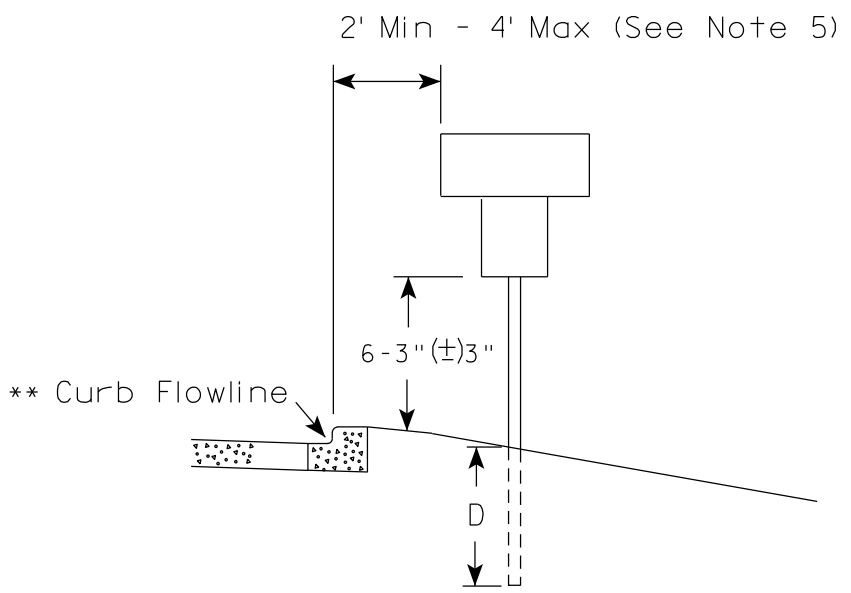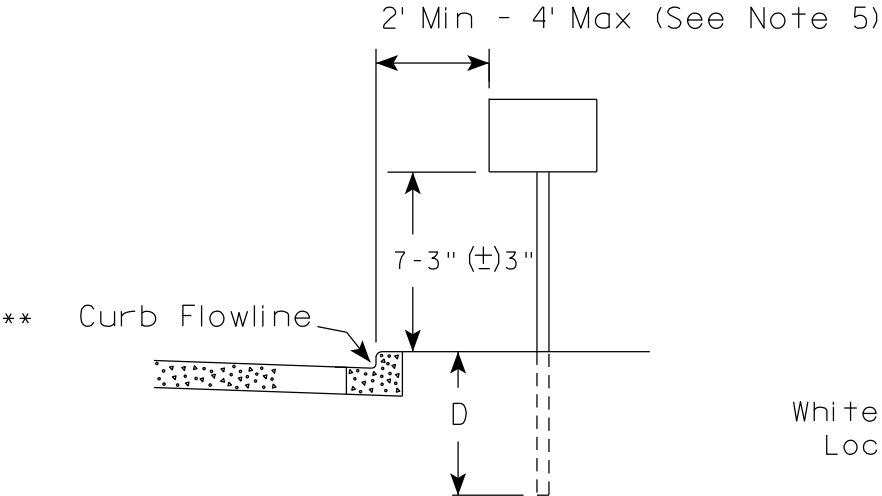

RURAL AREA (See Note 2)

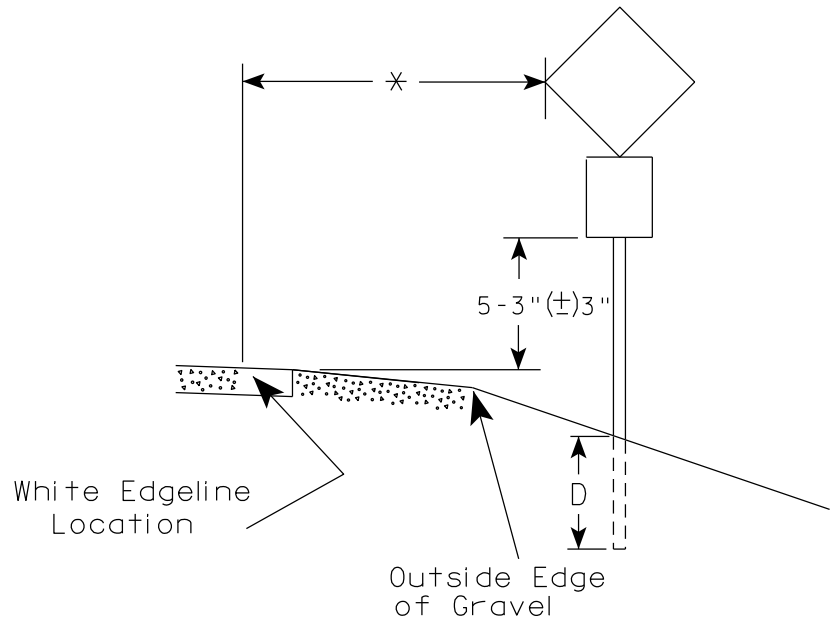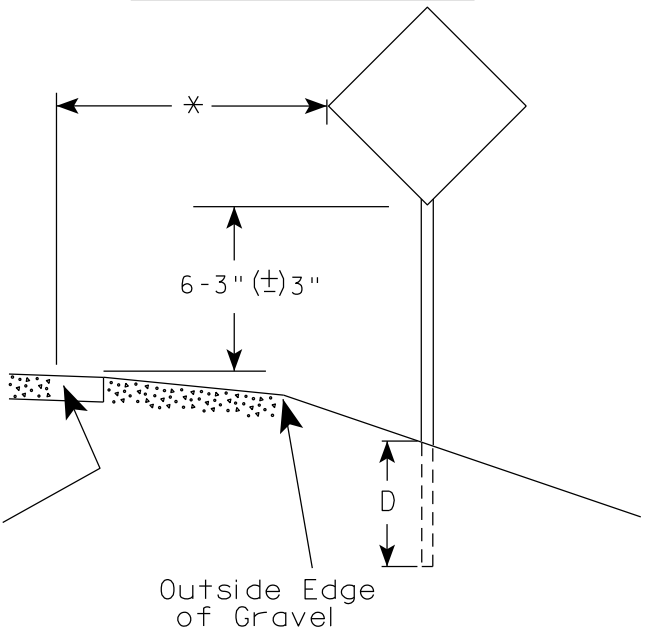

GENERAL NOTES

1. Signs wider than 4 feet or 20 sq.ft or larger, shall be mounted on multiple posts. Refer to plate A4-4.
2. If signs are mounted on or behind barrier wall, see A4-10 sign plate.
The Double Arrow sign (W12-1D) shall be mounted at a height of 2'-3" (±) 3". The Chevron sign (W1-8), Roundabout Chevron panel (R6-4B), Enhanced Reference Markers, Clearance Markers (W5-52), Mile Markers (D10 series), In Road Object Markers (W5-54) & End of Road Markers (W5-56) shall be mounted at a height of 4'-3" (±) 3".
3. For expressways and freeways, mounting height is 7'- 3" (±) 3" or 6'-3" (±) 3" depending upon existence of a sub-sign.
4. Minimum mounting height for signs mounted on traffic signal poles is 5'- 3" (±) 3".
5. Offset distance shall be consistent with existing signs or consistent throughout length of project.
6. Folding signs shall be mounted at a height of 5'-3" (±) 3" or as directed by the Engineer.

POST EMBEDMENT DEPTH

Area of Sign Installation (Sq. Ft.)	D (Min)
20 or Less	4'
Greater than 20	5'

* * The existence of curb and gutter does not in itself mandate the vertical clearance illustrated. That height is typically measured where there is sidewalk adjacent to the roadway or parking is permitted. In the absence of sidewalk vertical clearance is measured from the top of the curb. Offset of signs is measured from the flow line.


* 6 feet from edge of a paved shoulder or 12 feet from the edge of pavement (edge line location) or 2 feet from outside edge of gravel, whichever is greater unless directed by project engineer.

TYPICAL INSTALLATION
OF PERMANENT TYPE II
SIGNS ON SINGLE POSTS

WISCONSIN DEPT OF TRANSPORTATION

APPROVED *Matthew R. Rauch*
for State Traffic Engineer


DATE 12/6/23 PLATE NO. A4-3.23

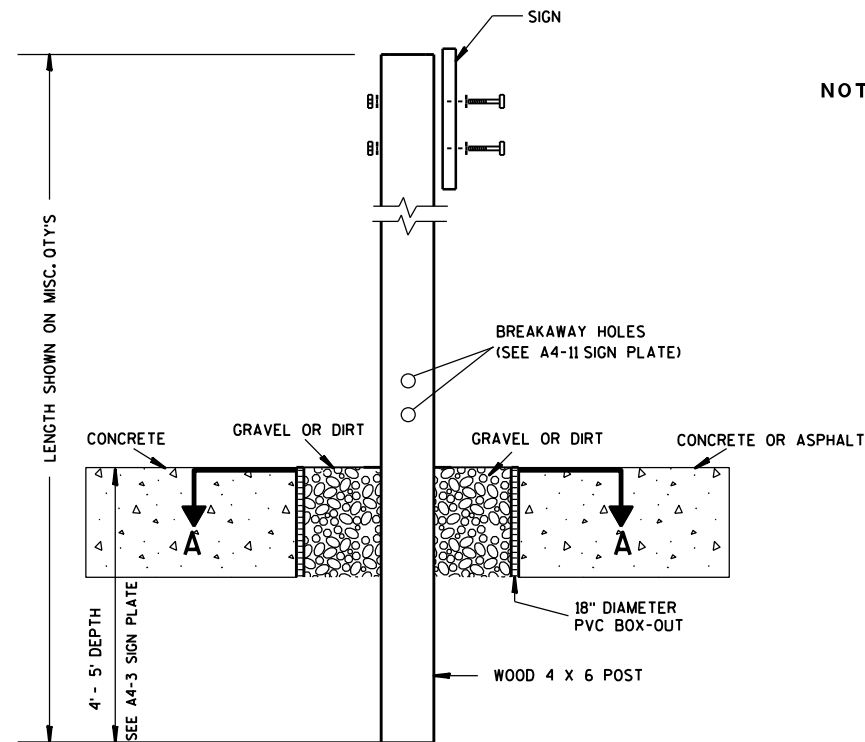

ELEVATION VIEW


DETAIL OF WOOD 4 X 6 SIGN POST IN BOX-OUT

- NOTES: 1. ALL MATERIAL TO BE APPROVED BY ENGINEER PRIOR TO INSTALLATION
2. SEE SIGN PLATE A4-8 FOR SIGN HARDWARE REQUIREMENTS
3. 18 INCH X 18 INCH SQUARE BOX-OUTS MAY BE USED FOR INSTALLATIONS IN EXISTING CONCRETE OR ASPHALT LOCATIONS.

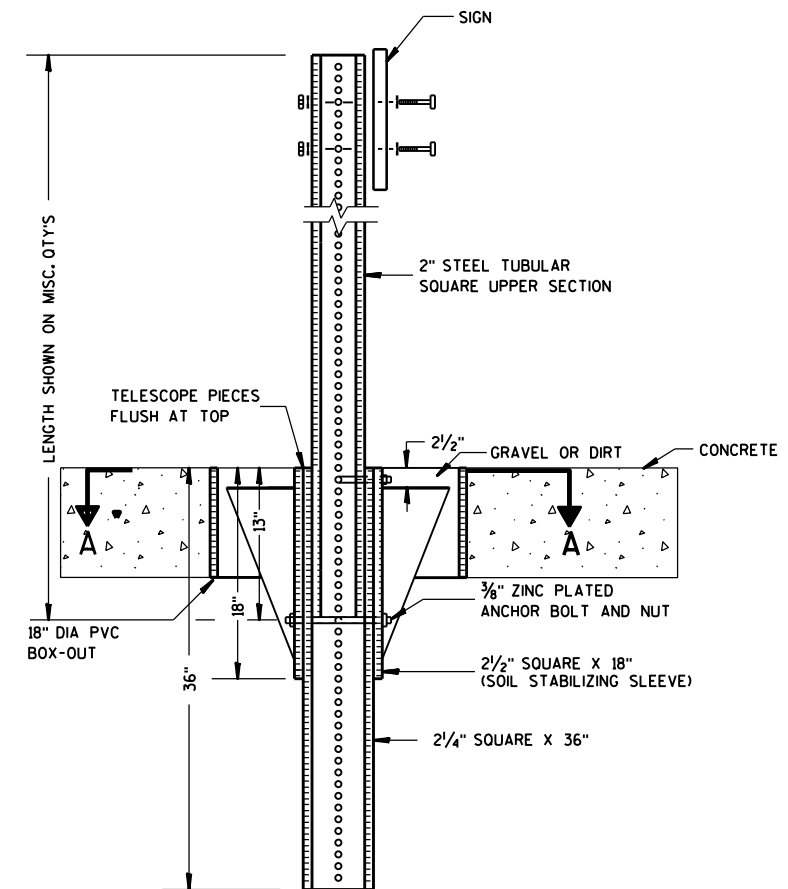

ELEVATION VIEW

DETAIL OF STEEL 2 X 2 SIGN POST IN BOX-OUT

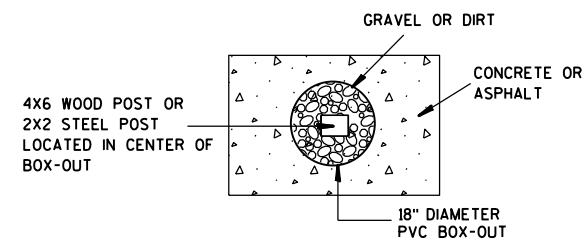

PLAN VIEW

FOR NEW CONCRETE/ASPHALT INSTALLATIONS

SIGN POST
BOX-OUTS
A4-3B

WISCONSIN DEPT OF TRANSPORTATION

APPROVED *Matthew R. Rauch*
for State Traffic Engineer

DATE 1/27/14 PLAT 78 A4-3B.1

PROJECT NO:


HWY:

COUNTY:



SHEET NO:

E


URBAN AREA

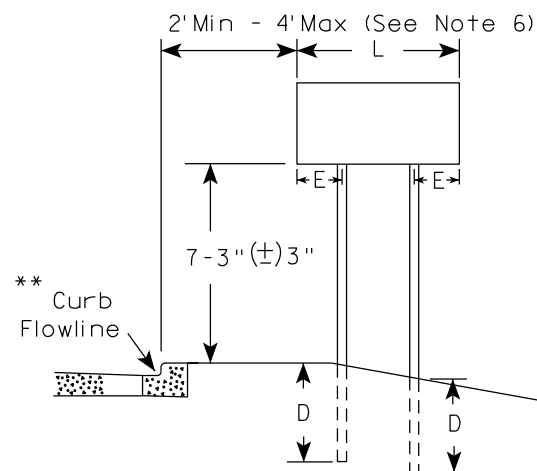


RURAL AREA (See Note 3)

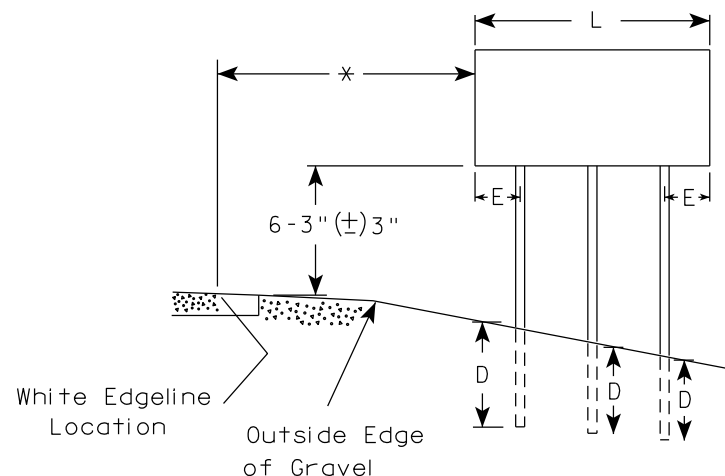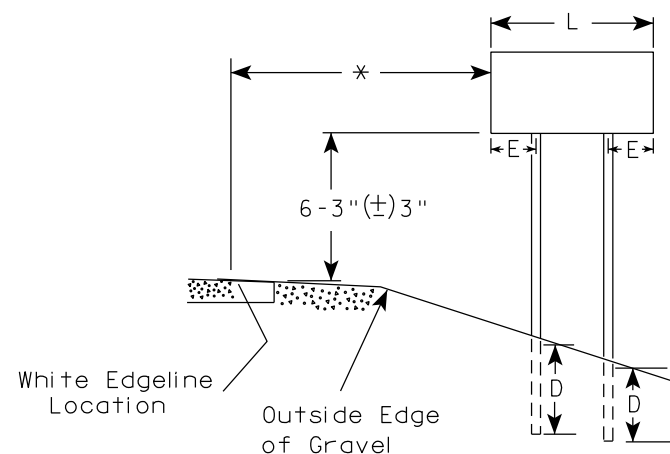

2' Min - 4' Max (See Note 6)

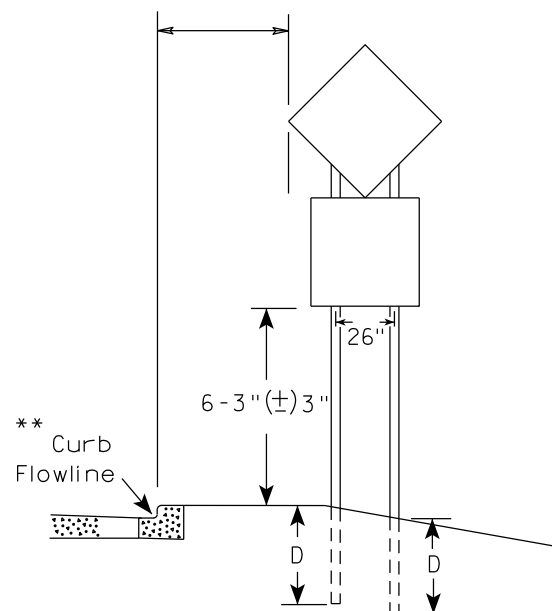

48" DIAMOND WARNING SIGN

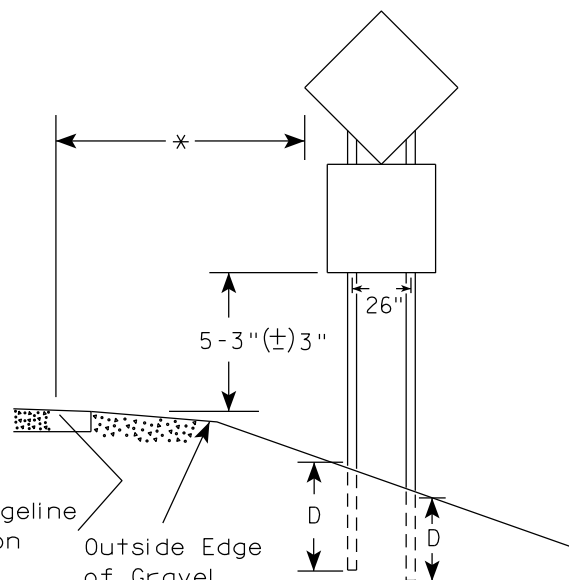

48" DIAMOND WARNING SIGN

SIGN SHAPE OTHER THAN DIAMOND (TWO POSTS REQUIRED)	
L	E
Greater than 48" Less than 60"	12"
60" to 108"	L/5

SIGN SHAPE OTHER THAN DIAMOND (THREE POSTS REQUIRED)	
L	E
Greater than 108" to 144"	12"

POST EMBEDMENT DEPTH

Area of Sign Installation (Sq.Ft.)	D (Min)
20 or Less	4'
Greater than 20	5'

TYPICAL INSTALLATION
OF TYPE II SIGNS
ON MULTIPLE POSTS

WISCONSIN DEPT OF TRANSPORTATION

APPROVED *Matthew R. Rauch*
for State Traffic Engineer

DATE 12/6/23 PLATE NO. A4-4.16


GENERAL NOTES

1. For 3 or 4 post installations, individual post spacing shall be greater than 3'-6".
2. See tables below for required number of posts.
3. For expressways and freeways, mounting height is 7'-3" (±) 3" or 6'-3" (±) 3" depending upon existence of sub-sign.
4. The (±) tolerance for mounting height is 3 inches.
5. J-Assemblies are considered to be one sign for mounting height.
6. Offset distance shall be consistent with existing signs or consistent throughout length of project.
7. Folding signs shall be mounted at a height of 5'-3" (±) 3" or as directed by the engineer.
8. The Double Arrow sign (W12-1) shall be mounted at a height of 2'-3" (±) 3". The Chevron sign (W1-8), Roundabout Chevron panel (R6-4B), Clearance Markers (W5-52), Mile Markers (D10 series), In Road Object Markers (W5-54) & End of Road Markers (W5-56) shall be mounted at a height of 4'-3" (±) 3".

* 6 feet from edge of a paved shoulder or 12 feet from the edge of pavement (edge line location) or 2 feet from outside edge of gravel, whichever is greater unless directed by project engineer.

** The existence of curb and gutter does not in itself mandate the vertical clearance illustrated. That height is typically measured where there is sidewalk adjacent to the roadway or parking is permitted. In the absence of sidewalk vertical clearance is measured from the top of the curb. Offset of signs is measured from the flow line.

*** See A4-3 sign plate for signs 4' or less in width and less than 20 S.F. in area.

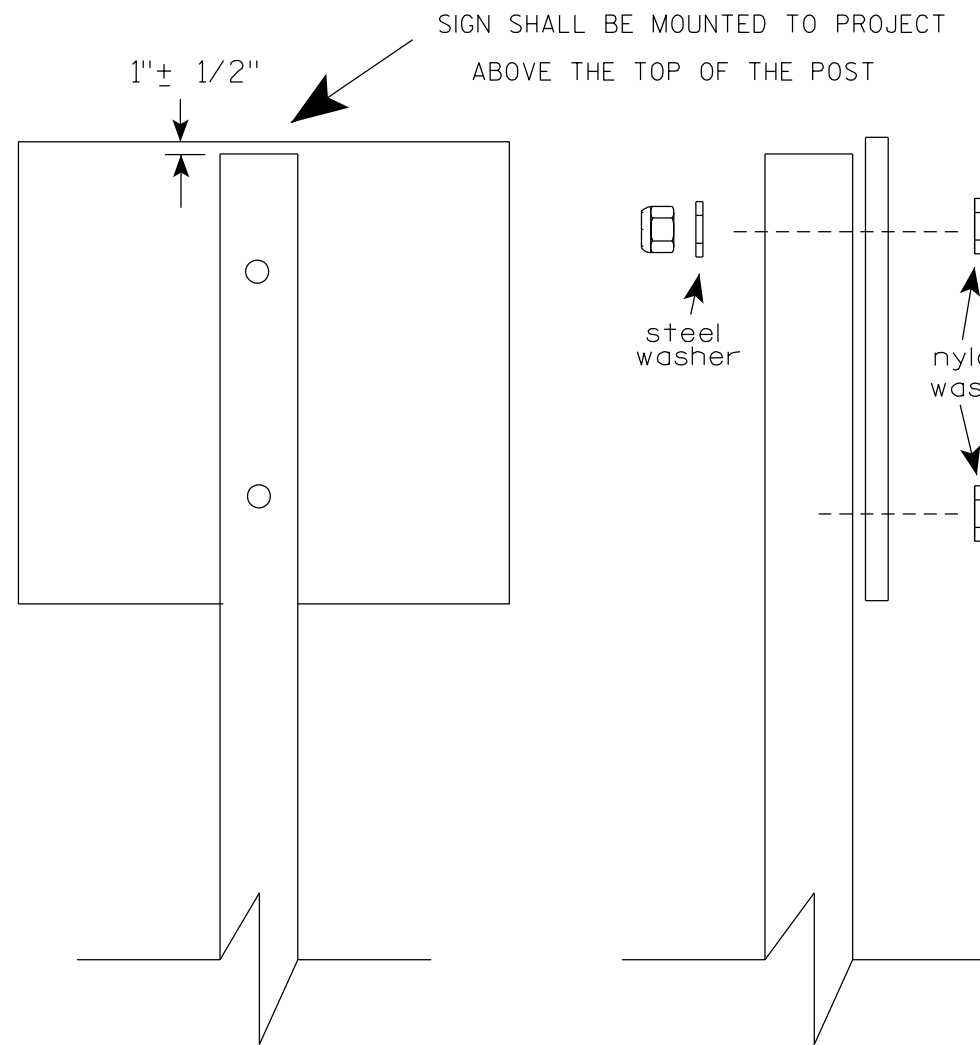

Nuts, bolts and lags used for mounting signs shall have hexagonal heads and shall be either :

- a. Hot dip galvanized in accordance with ASTM Designation: A 153, Class D, or SC 3
- b. Electro-galvanized in accordance with ASTM Designation : B 633, TYPE III, SC 3.


Threads on bolts and nuts shall be manufactured with sufficient allowance for the cadmium plate or galvanized coating to permit the nuts to run freely on the bolts.

- STRINGER BOLTING TO ALUMINUM SIGNS (SEE SIGN PLATE A4-18)
- MACHINE BOLTS - $\frac{5}{16}$ " X 1-3/4" Length w/ lock nuts
- WOOD POSTS (4" x 6")
- LAG SCREWS - $\frac{3}{8}$ " X 3" (NO STRINGERS ON BACK OF SIGN)
- $\frac{3}{8}$ " X 4" (STRINGERS ON BACK OF SIGN)
- SQUARE STEEL POSTS (2" x 2")
- MACHINE BOLTS - $\frac{3}{8}$ " X 3-1/4" Length w/ nuts (NO STRINGER ON BACK OF SIGN)
- $\frac{3}{8}$ " X 5" Length w/ nuts (STRINGERS ON BACK OF SIGN)
- RIVETS - $\frac{9}{32}$ " (6605-9-6) BULB-TITE, TRI-FOLD, ALUMINUM BODY/MANDREL
- O.D. FLANGE .720-.765 INCH, GRIP RANGE .042-.375 INCH
- WASHERS (ALL POSTS) -
- 1-1/4" O.D. X $\frac{3}{8}$ " I.D. X $\frac{1}{16}$ " STEEL
- 1-1/4" O.D. X $\frac{3}{8}$ " I.D. X .080 NYLON


* Two different fastening systems are shown for illustration purposes. On any individual sign, either one or the other system shall be used. Actual number of fasteners per sign varies with the sign area, but normally there are two. For a single post installation, all signs greater than 9 sq. ft. require the use of 3 fasteners.

ATTACHMENT OF SIGNS TO POSTS	
WISCONSIN DEPT OF TRANSPORTATION	
APPROVED	<i>Matthew R. Rauch</i> For State Traffic Engineer
DATE 4/1/2020	PLATE NO. A4-8.9

**2 1/4 " SQUARE
12 GAUGE
PERFORATED
GALVANIZED FINISH**

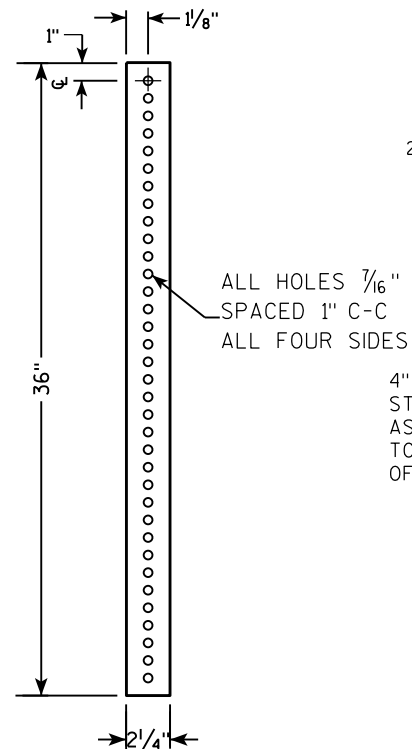

**2 1/2" SQUARE
12 GAUGE
OMNI-DIRECTIONAL
PERFORATED
SOIL STABILIZING SLEEVE
GALVANIZED FINISH**

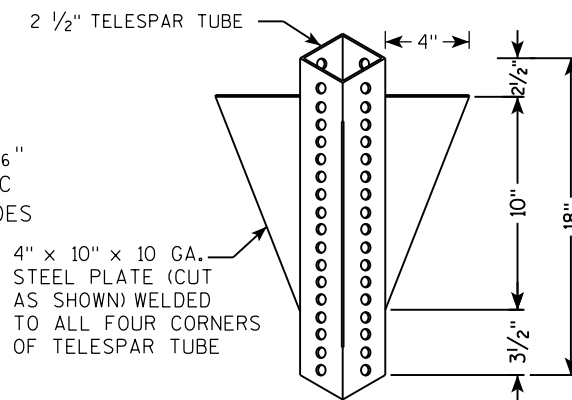

LENGTH SHOWN ON MISC. QTY'S
 18" DIA SCHEDULE 40 PVC BOX-OUT
 TELESCOPE PIECES FLUSH AT TOP
 36"
 18"
 13"
 2 1/2"
 2 1/4" SQUARE X 36"
 2 1/2" SQUARE X 18" (SOIL STABILIZING SLEEVE)
 3/8" ZINC PLATED ANCHOR BOLT AND NUT
 3/8" ZINC PLATED CORNER ANCHOR BOLT AND NUT
 ALL HOLES 7/16" SPACED 1" C-C ALL FOUR SIDES
 2" STEEL TUBULAR SQUARE UPPER SECTION
 SEE SIGN PLATE A4-8 FOR BOLT WASHER, & NUT MATERIAL
 SIGN
 2 1/2" GRAVEL OR DIRT

LENGTH SHOWN ON MISC. QTY'S

SEE SIGN PLATE A4-8 FOR BOLT WASHER, & NUT MATERIAL

2" STEEL TUBULAR SQUARE UPPER SECTION

ALL HOLES $\frac{7}{16}$ " SPACED 1" C-C ALL FOUR SIDES

$\frac{3}{8}$ " ZINC PLATED CORNER ANCHOR BOLT AND NUT

TELESCOPE PIECES FLUSH AT TOP

1"

$\frac{3}{8}$ " ZINC PLATED ANCHOR BOLT AND NUT

2 1/2" SQUARE X 18" (SOIL STABILIZING SLEEVE)

2 1/4" SQUARE X 36"

36"

18"


12"

A

B

C

3/8" ZINC PLATED CORNER
ANCHOR BOLT AND NUT

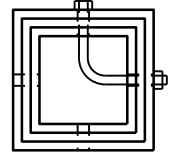

DIRECTION
OF TRAFFIC

SECTION A-A

Area of Sign Installation (Sq. Ft.)	Number of Required Posts
9 or less	1
Greater than 9 less than or equal to 18	2
Greater than 18 less than or equal to 27	3

TUBULAR STEEL
SIGN POST
A4-9

WISCONSIN DEPT OF TRANSPORTATION

APPROVED Matthew R Rauch


for State Traffic Engineer

DATE 2/05/15 PLAT 81 14-9.9

DATE 2/05/15 PLAT 181 14-9.9

PROJECT NO:	HWY:	COUNTY:	SHEET NO:	E
-------------	------	---------	-----------	---

7

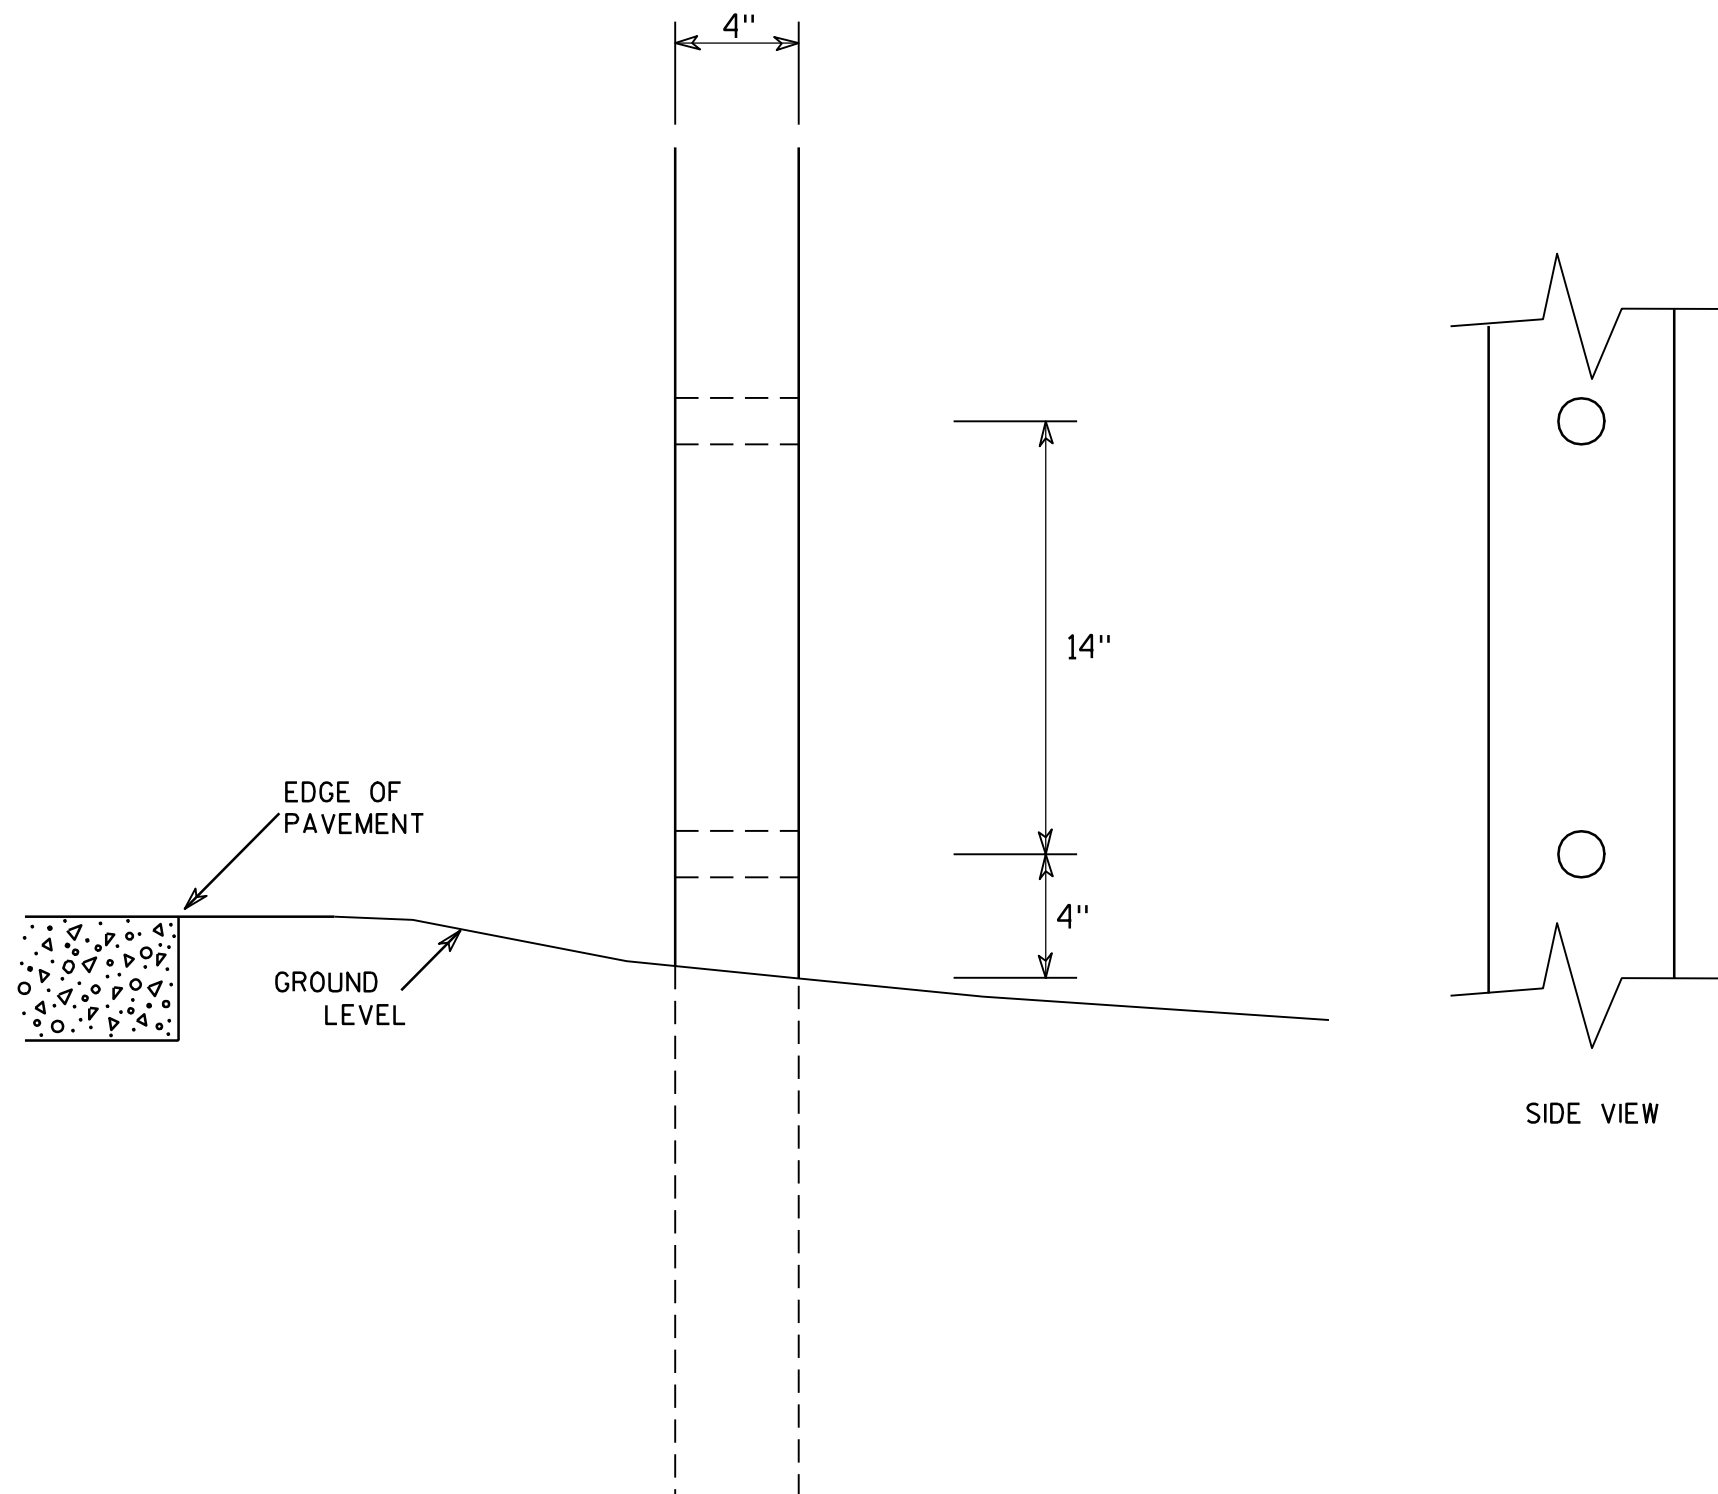

GENERAL NOTES

1. All 4 x 6 Wood Posts shall be modified by having two 1½" diameter holes drilled perpendicular to the roadway centerline.

7

4 X 6 WOOD POST MODIFICATIONS

WISCONSIN DEPT OF TRANSPORTATION

APPROVED

Chester J. Spang
for State Traffic Engineer

DATE 3/27/97

PLATE NO. A4-11.2

PROJECT NO:

HWY:




COUNTY:

SHEET NO: 82


E

BANDING

SINGLE SIGN

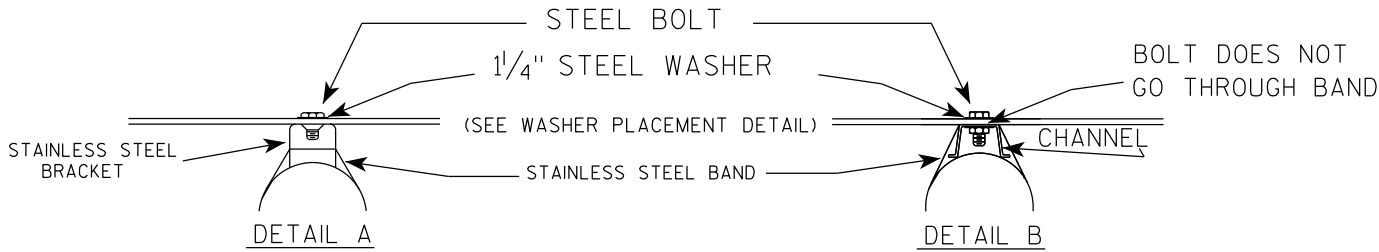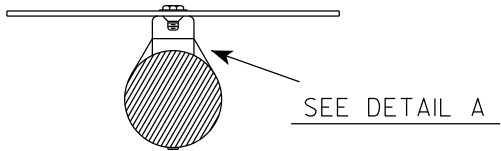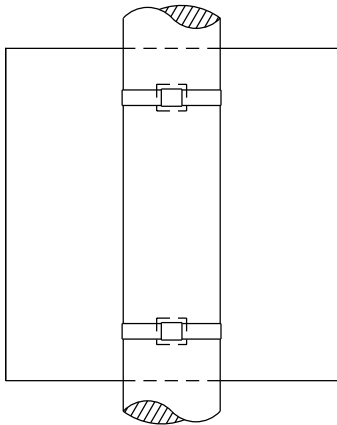

WASHER PLACEMENT

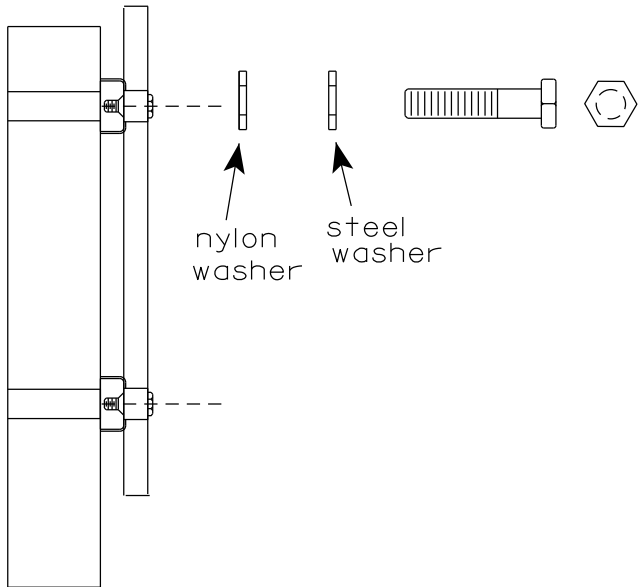


WASHERS (ALL POSTS) -
1-1/4" O.D. X 3/8" I.D. X 1/16" STEEL
1-1/4" O.D. X 3/8" I.D. X .080 NYLON
FOR ALL TYPE H SIGNS


GENERAL NOTES

1. Any sign over 3 feet in width shall use the V-Block banding method. See A5-10 standard plate.
2. Signs 3 feet or greater in height shall have three bracket bands installed. Signs less than 3 feet in height shall have two bracket bands installed.
3. Banding and assembly bracket shall be stainless steel. All bands shall be 3/4" in width and 0.025" thickness.
4. ALL SIGN MOUNTING BOLTS AND WASHERS SHALL BE EITHER:
 - a. Hot dip or mechanically galvanized in accordance with ASTM Designation: A 153, Class D
 - b. Electro-galvanized in accordance with ASTM designation: B 633, Type III, SC 3

"J" ASSEMBLY

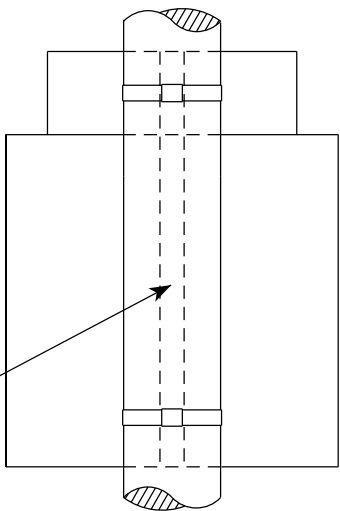


CHANNEL
SEE TYPICAL PANEL
INSTALLATION SHEET

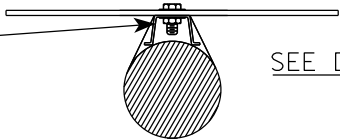

STANDARD SIGN
SIGN BANDING DETAILS


WISCONSIN DEPT OF TRANSPORTATION

APPROVED *Matthew R. Rauch*
for State Traffic Engineer
DATE 6/10/19 PLATE NO. A5-9.4

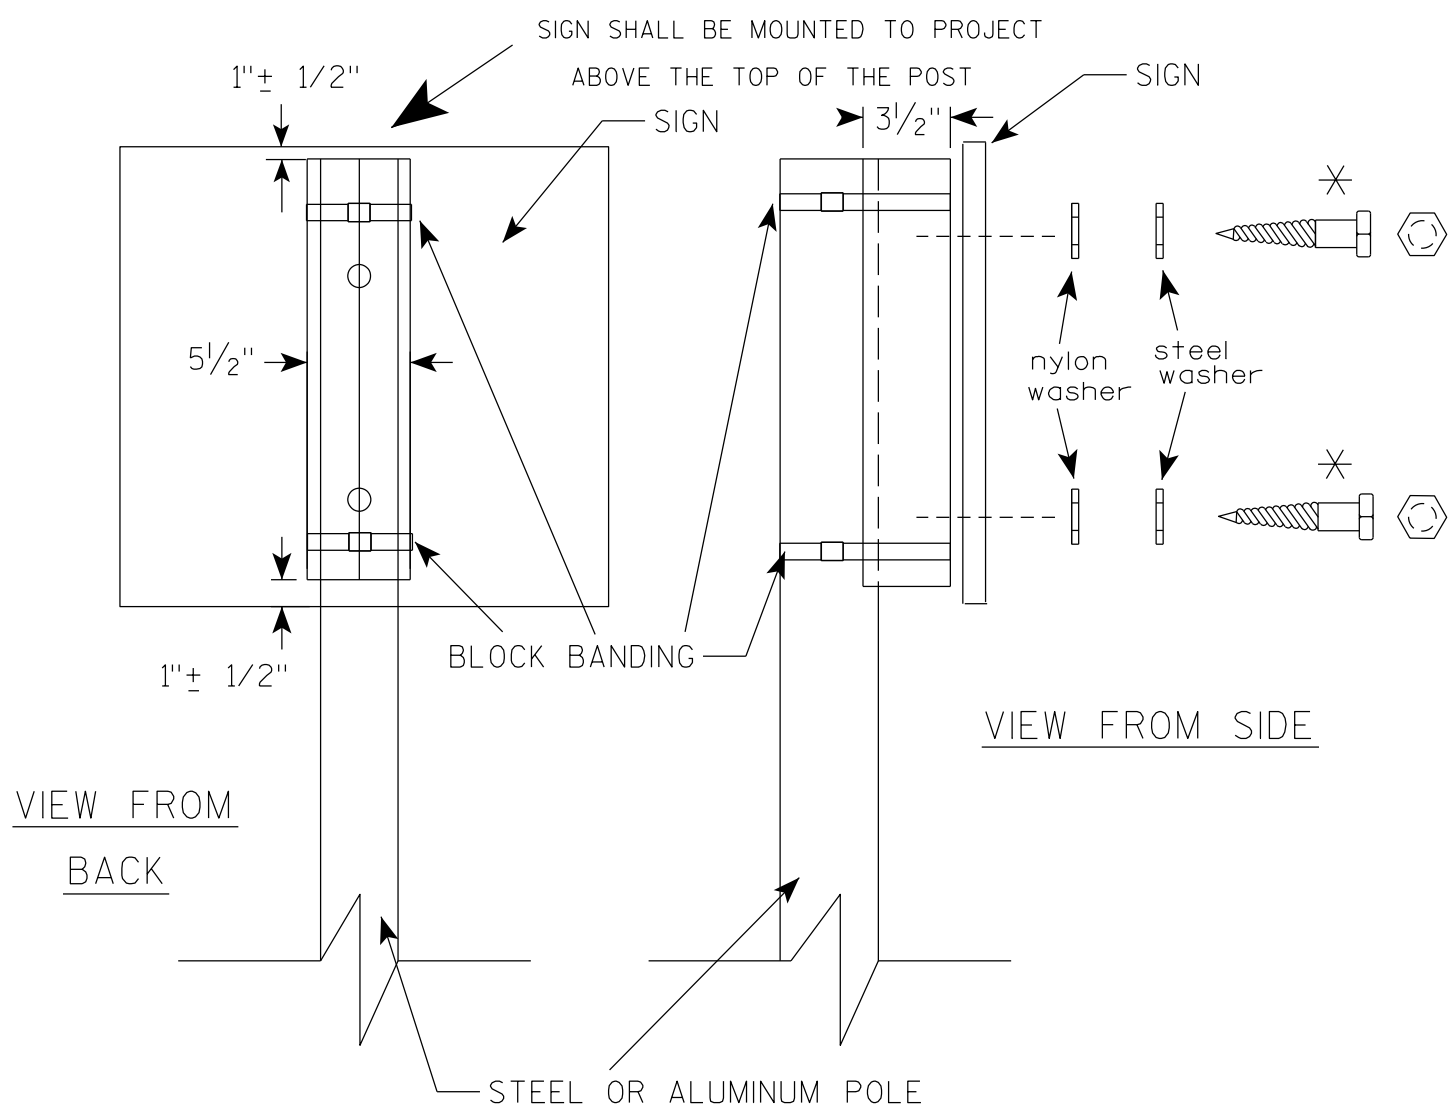

VIEW FROM
BACK

VIEW FROM SIDE

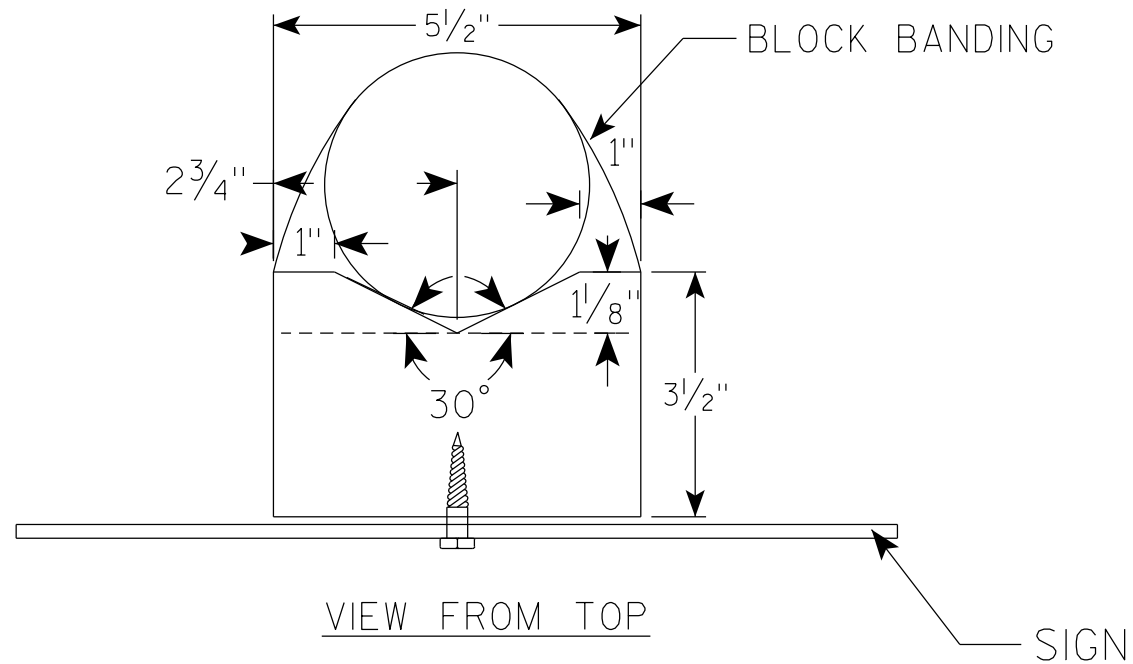

VIEW FROM TOP

GENERAL NOTES

1. WOOD 4"X6" POST MATERIAL SHALL CONFORM TO 507.2.2 OF THE WISDOT STANDARD SPECIFICATIONS
2. BLOCK BANDING AND CLIPS SHALL BE STAINLESS STEEL, $\frac{3}{4}$ " WIDTH AND 0.025" THICKNESS
3. SIGNS 3' OR GREATER IN HEIGHT SHALL UTILIZE 3 BLOCK BANDS. SIGNS UNDER 3' IN HEIGHT SHALL UTILIZE 2 BLOCK BANDS
4. ACTUAL NUMBER OF FASTENERS PER SIGN VARIES WITH THE SIGN AREA, BUT NORMALLY THERE ARE TWO. FOR SIGNS GREATER THAN 9 S.F. 3 FASTENERS SHALL BE USED.
5. ALL SIGN MOUNTING BOLTS AND WASHERS SHALL BE EITHER:
 - a. Hot dip or mechanically galvanized in accordance with ASTM Designation: A 153, Class D
 - b. Electro-galvanized in accordance with ASTM Designation : B 633, TYPE III, SC 3
6. ALL BOLTS SHALL HAVE HEXAGONAL HEADS.
7. STEEL WASHERS SHALL BE $\frac{1}{4}$ " O.D. X $\frac{3}{8}$ " I.D. X $\frac{1}{16}$ "
8. NYLON WASHERS SHALL BE $\frac{1}{4}$ " O.D. X $\frac{3}{8}$ " I.D. X .080 FOR TYPE H OR TYPE F FACE SIGN

✱ LAG BOLTS SHALL BE $\frac{3}{8}$ " X $2\frac{1}{2}$ "

BLOCK BANDING DETAIL
(V-BLOCK OPTION)

WISCONSIN DEPT OF TRANSPORTATION

APPROVED *Matthew R. Rauch*
for State Traffic Engineer


DATE 4/19/2022 PLATE NO. A5-10.3

PROJECT NO:

SHEET NO: 84


E

7

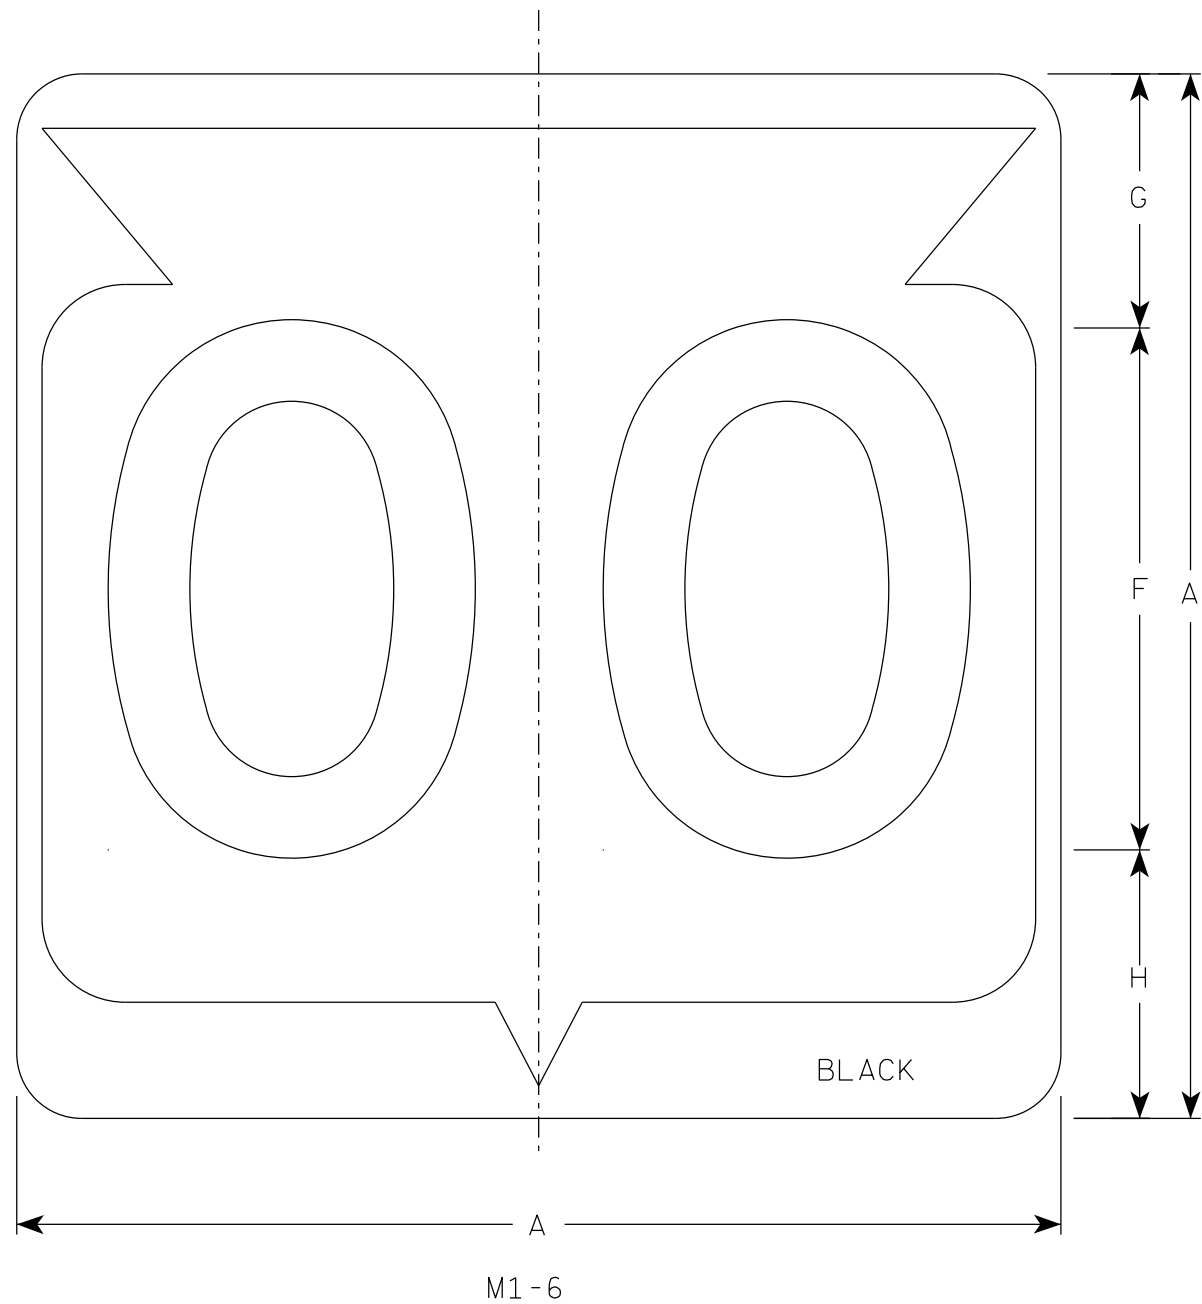

NOTES

1. Sign is Type II - Type H Reflective
2. Color:
Background - White
Message - Black
3. Message Series - D except 3 number signs Series C

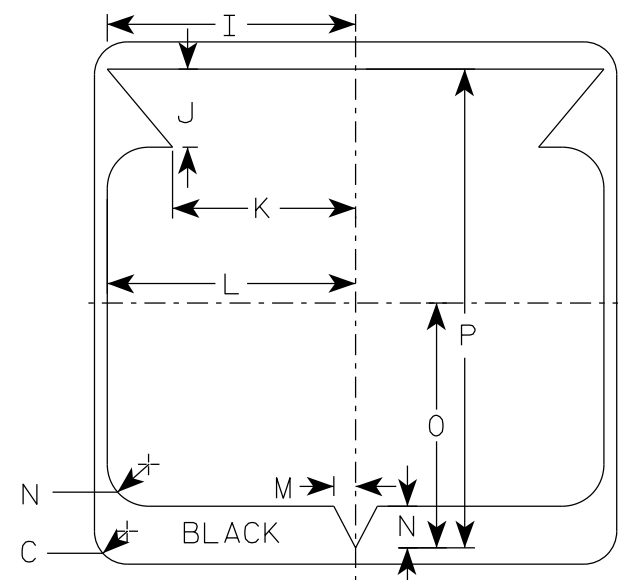

SIZE	A	B	C	D	E	F	G	H	I	J	K	L	M	N	O	P	Q	R	S	T	U	V	W	X	Y	Z	Area sq. ft.
1																											
2	24		1 1/2			12	5 1/2	6 1/2	10 1/4	2 1/2	8 7/8	11 1/2	1	1 7/8	11 1/4	21 7/8											4.0
2M	24		1 1/2			12	5 1/2	6 1/2	10 1/4	2 1/2	8 7/8	11 1/2	1	1 7/8	11 1/4	21 7/8											4.0
3	36		2 1/4			18	8 3/4	9 1/4	15 3/8	5 3/8	12 5/8	17 1/8	1 1/2	2 7/8	16 7/8	33											9.0
4	36		2 1/4			18	8 3/4	9 1/4	15 3/8	5 3/8	12 5/8	17 1/8	1 1/2	2 7/8	16 7/8	33											9.0
5	36		2 1/4			18	8 3/4	9 1/4	15 3/8	5 3/8	12 5/8	17 1/8	1 1/2	2 7/8	16 7/8	33											9.0

STATE ROUTE MARKER
M1-6 FOR ASSEMBLIES

WISCONSIN DEPT OF TRANSPORTATION

APPROVED *Matthew R. Rauch*
for State Traffic Engineer

DATE 11/8/2022 PLATE NO. M1-6.11

PROJECT NO: HWY: COUNTY:

SHEET NO: 85

E


7

7

7

NOTES

- 1. Sign is Type II - Type F Reflective
- 2. Color:
Background - Orange
Message - Black
- 3. Message Series - B
- 4. Corners may be square or rounded when base material is plywood but borders shall be rounded as shown. When base material is metal, the corners and borders shall be rounded.

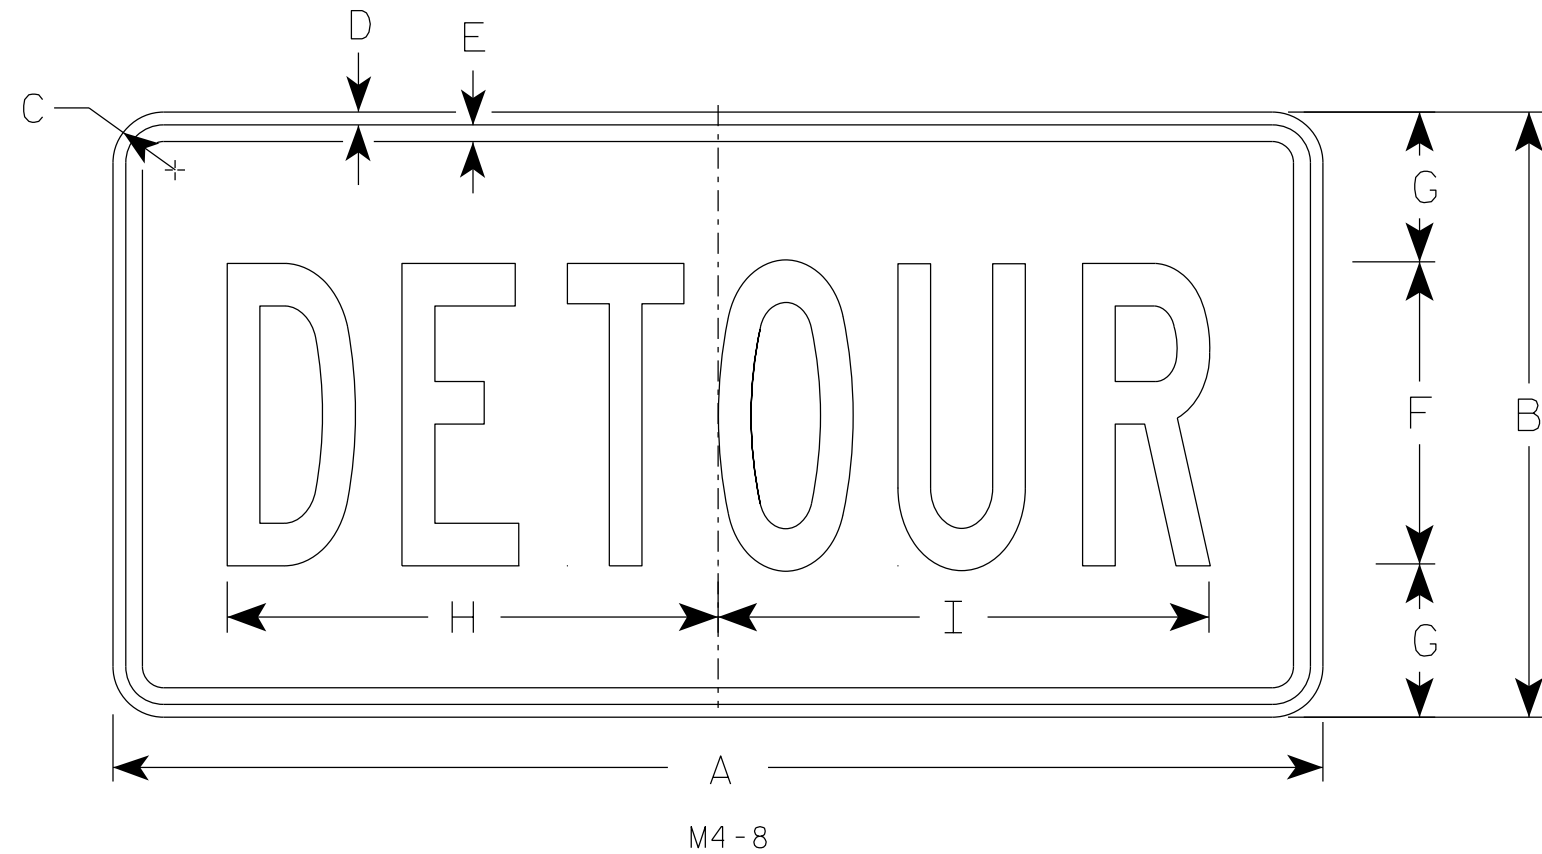

SIZE	A	B	C	D	E	F	G	H	I	J	K	L	M	N	O	P	Q	R	S	T	U	v	W	X	Y	Z	Area sq. ft.
1																											
2	24	12	1 1/2	3/8	3/8	6	3	10	10 1/4																		2.0
2M	24	12	1 1/2	3/8	3/8	6	3	10	10 1/4																		2.0
3	36	18	1 1/2	3/8	1/2	9	4 1/2	14 5/8	14 1/2																		4.5
4	36	18	1 1/2	3/8	1/2	9	4 1/2	14 5/8	14 1/2																		4.5
5	36	18	1 1/2	3/8	1/2	9	4 1/2	14 5/8	14 1/2																		4.5

STANDARD SIGN


M4-8

WISCONSIN DEPT OF TRANSPORTATION

APPROVED *Matthew R. Rauch*
for State Traffic Engineer

DATE 2/9/2023 PLATE NO. M4-8.4

7

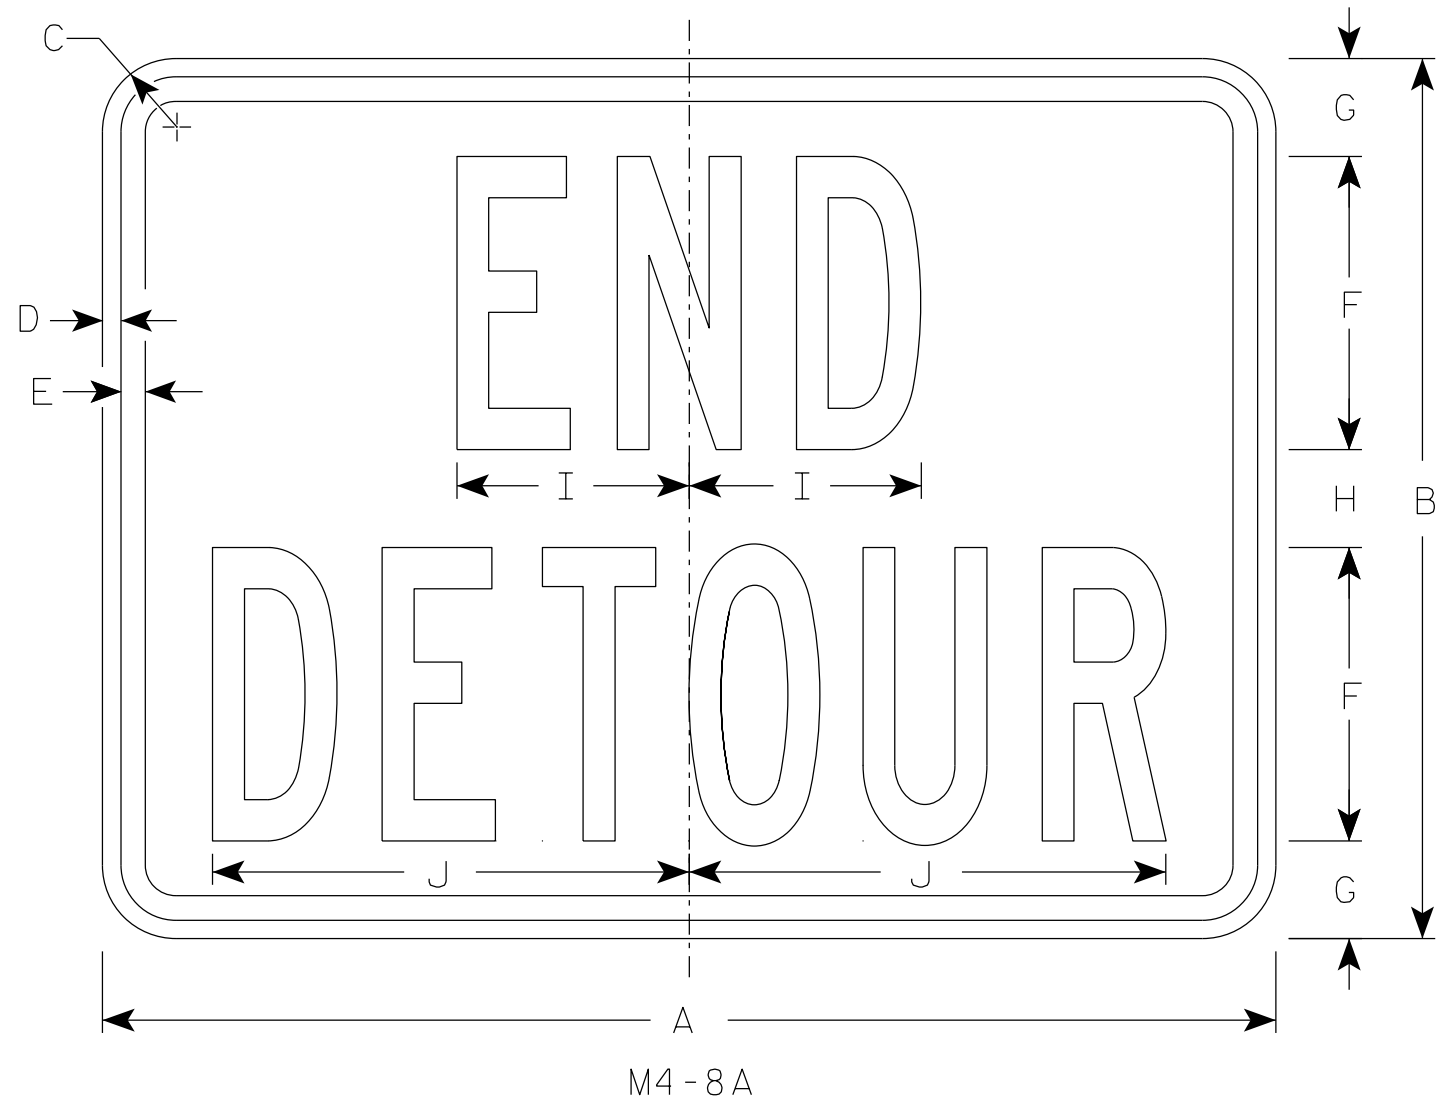

NOTES

- 1. Sign is Type II - Type F Reflective
- 2. Color:
 - Background - Orange
 - Message - Black
- 3. Message Series - B
- 4. Corners may be square or rounded when base material is plywood but borders shall be rounded as shown. When base material is metal, the corners and borders shall be rounded.

7

SIZE	A	B	C	D	E	F	G	H	I	J	K	L	M	N	O	P	Q	R	S	T	U	V	W	X	Y	Z	Area sq. ft.
1																											
2	24	18	1 1/2	3/8	1/2	6	2	2	4 3/4	9 3/4																	3.0
2M	24	18	1 1/2	3/8	1/2	6	2	2	4 3/4	9 3/4																	3.0
3	30	24	1 1/2	3/8	1/2	8	2 1/2	3	6 3/4	13																	5.0
4	30	24	1 1/2	3/8	1/2	8	2 1/2	3	6 3/4	13																	5.0
5	30	24	1 1/2	3/8	1/2	8	2 1/2	3	6 3/4	13																	5.0

STANDARD SIGN


M4-8A

WISCONSIN DEPT OF TRANSPORTATION

APPROVED *Matthew R Rauch*
For State Traffic Engineer


DATE 2/9/2023 PLATE NO. M4-8A.4

7

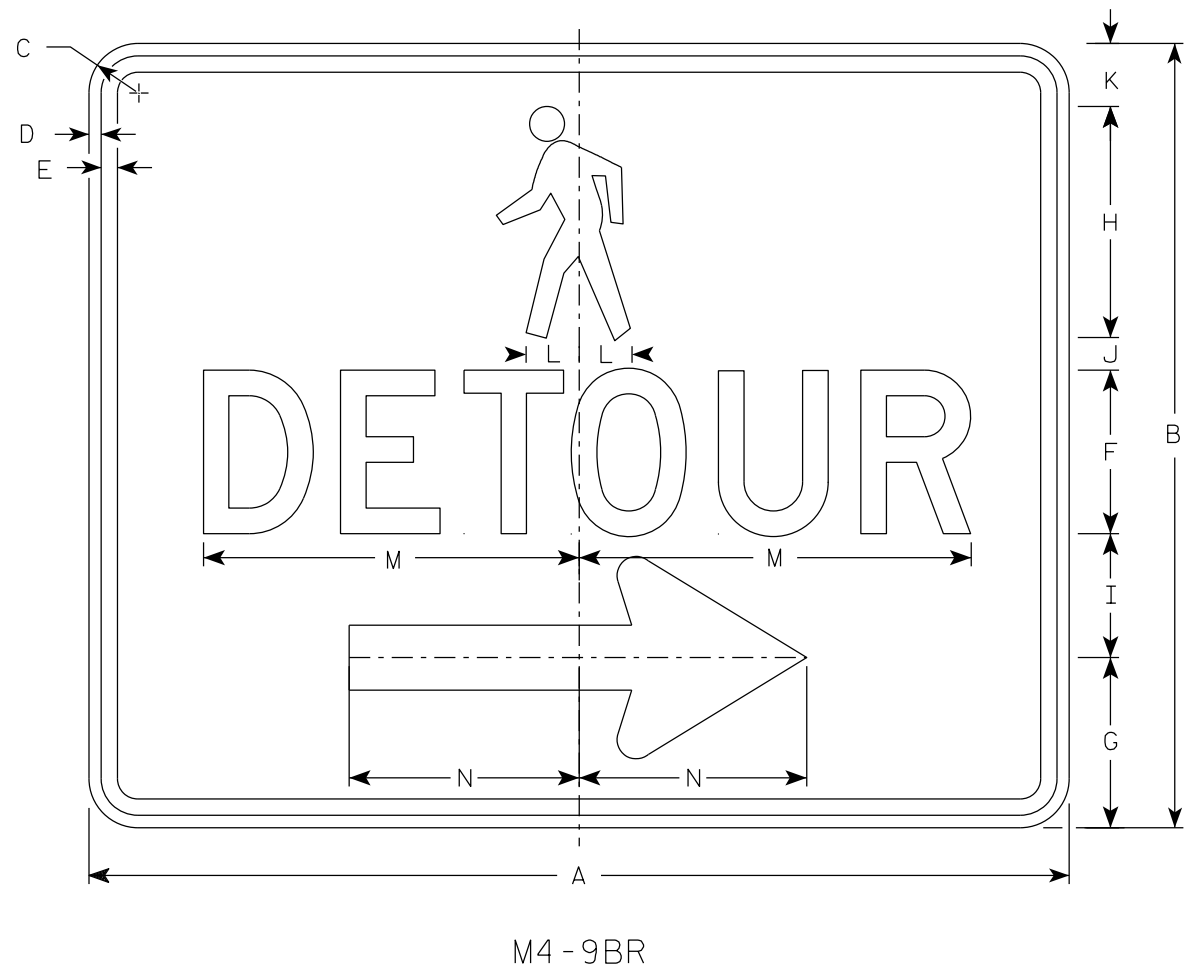

NOTES

1. Sign is Type II-Type F Reflective
2. Color:
Background - Orange
Message - Black
3. Message Series - D
4. Corners may be square or rounded when base material is plywood but borders shall be rounded as shown. When base material is metal, the corners and borders shall be rounded.
5. M4-9BL is the same as M4-9BR except the arrow is reversed.

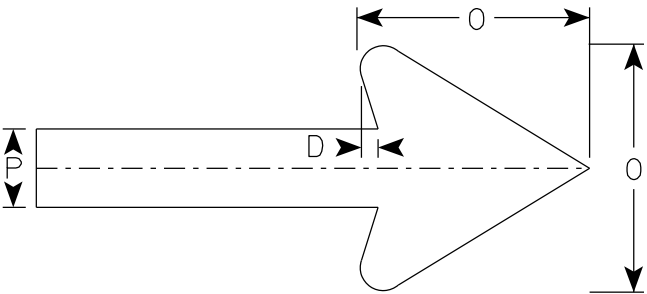

Arrow Detail

7


SIZE	A	B	C	D	E	F	G	H	I	J	K	L	M	N	O	P	Q	R	S	T	U	V	W	X	Y	Z	Area sq. ft.
1																											
2S	30	24	1 1/2	3/8	1/2	5	5 1/4	7 1/8	3 3/4	1	1 1/8	1 5/8	11 3/4	7	6	2											5.0
2M	30	24	1 1/2	3/8	1/2	5	5 1/4	7 1/8	3 3/4	1	1 1/8	1 5/8	11 3/4	7	6	2											5.0
3																											
4																											
5																											

STANDARD SIGN
M4-9B L&R

WISCONSIN DEPT OF TRANSPORTATION


APPROVED *Matthew R. Rauch*
For State Traffic Engineer

DATE 2/9/2023 PLATE NO. M4-9B.4

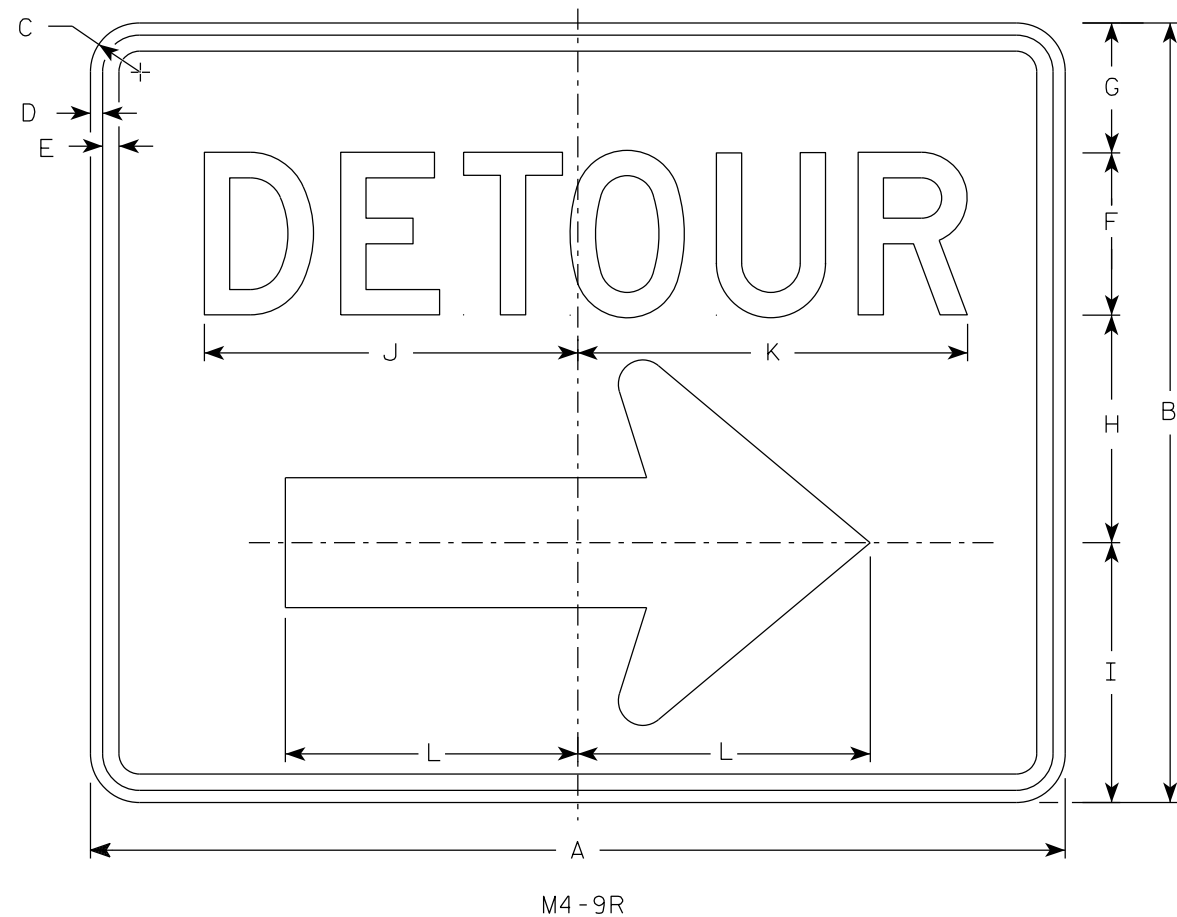

NOTES

1. Sign is Type II - Type F Reflective
2. Color:
Background - Orange
Message - Black
3. Message Series - D
4. Corners may be square or rounded when base material is plywood but borders shall be rounded as shown. When base material is metal, the corners and borders shall be rounded.
4. M4-9L is the same as M4-9R except the arrow is reversed.

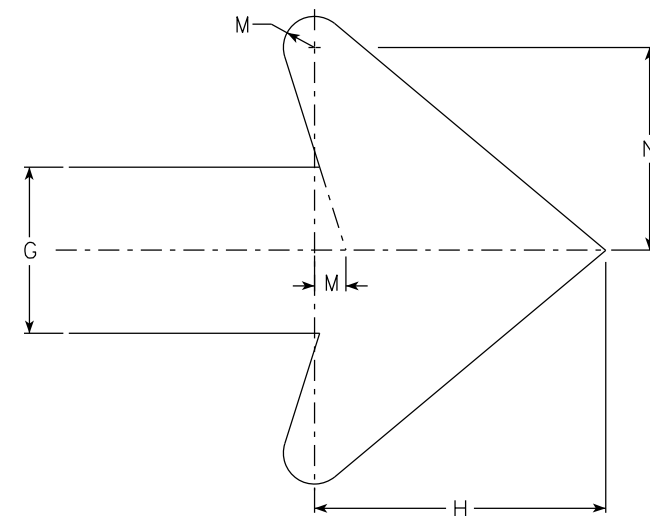

Arrow Detail

SIZE	A	B	C	D	E	F	G	H	I	J	K	L	M	N	O	P	Q	R	S	T	U	V	W	X	Y	Z	Area sq. ft.
1																											
2	30	24	1 1/2	3/8	1/2	5	4	7	8	11 1/2	12	9	3/4	4 7/8													5.00
2M	30	24	1 1/2	3/8	1/2	5	4	7	8	11 1/2	12	9	3/4	4 7/8													5.00
3	30	24	1 1/2	3/8	1/2	5	4	7	8	11 1/2	12	9	3/4	4 7/8													5.00
4	48	36	1 7/8	1/2	5/8	8	6	10 1/2	11 5/8	20 5/8	20 1/2	13 1/4	1 1/8	6 7/8													12.0
5	48	36	1 7/8	1/2	5/8	8	6	10 1/2	11 5/8	20 5/8	20 1/2	13 1/4	1 1/8	6 7/8													12.0

STANDARD SIGN
M4-9 R & L


WISCONSIN DEPT OF TRANSPORTATION

APPROVED *Matthew R. Rauch*
For State Traffic Engineer

DATE 2/9/2023 PLATE NO. M4-9R.6

PROJECT NO: HWY: COUNTY: SHEET NO: 89 E


7

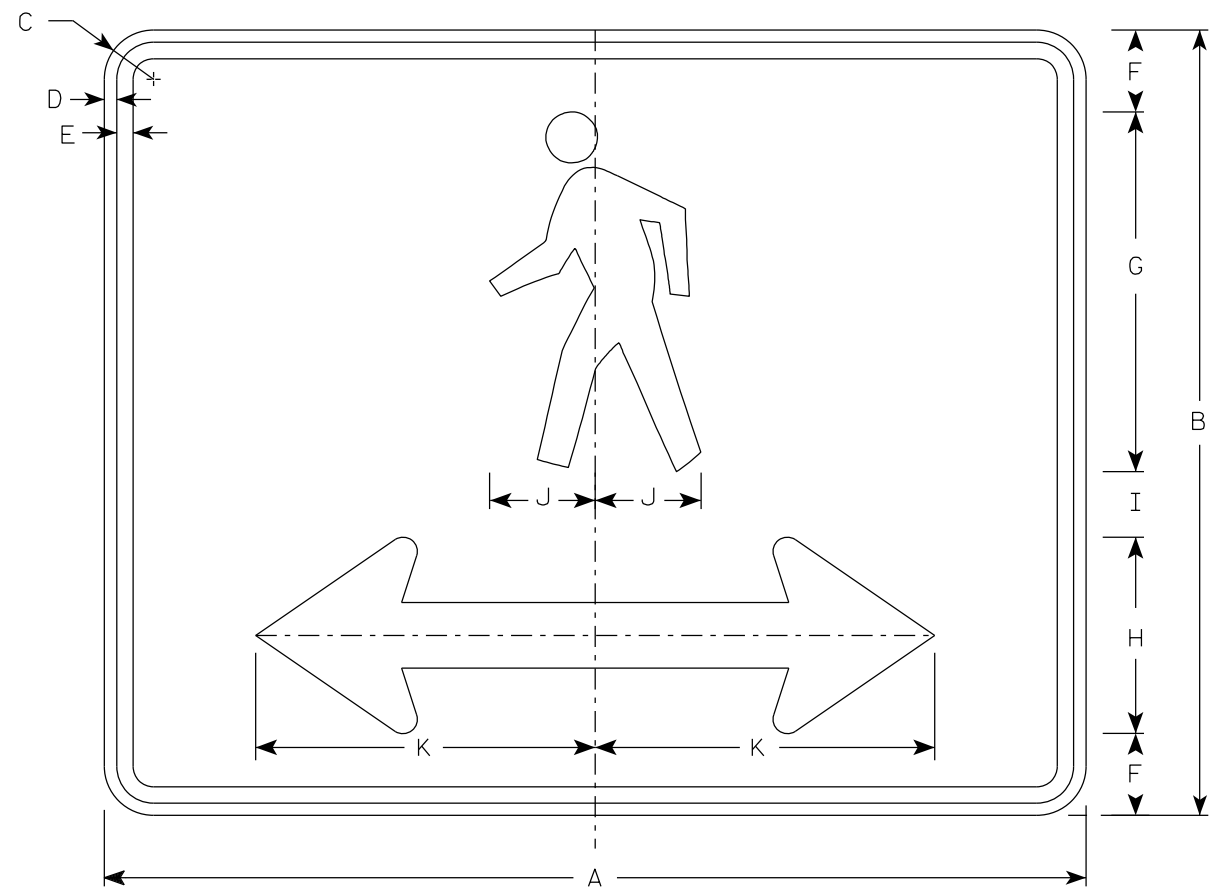

M4-60D

NOTES





- 1. Sign is Type II- Type F Reflective
- 2. Color:
Background - Orange
Message - Black
- 3. Corners may be square or rounded when base material is plywood but borders shall be rounded as shown. When base material is metal, the corners and borders shall be rounded.

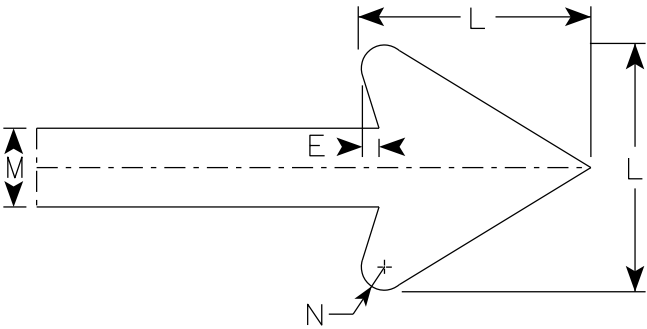


Arrow Detail

7

SIZE	A	B	C	D	E	F	G	H	I	J	K	L	M	N	O	P	Q	R	S	T	U	V	W	X	Y	Z	Area sq. ft.
1																											
2S	30	24	1 1/2	3/8	1/2	2 1/2	11	6	2	3 1/4	10 3/8	6	2	3/8													5.00
2M	30	24	1 1/2	3/8	1/2	2 1/2	11	6	2	3 1/4	10 3/8	6	2	3/8													5.00
3																											
4																											
5																											

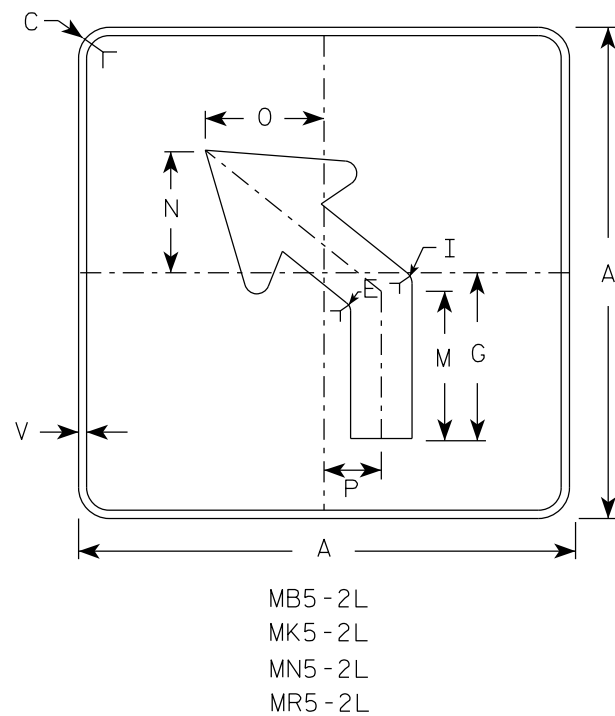
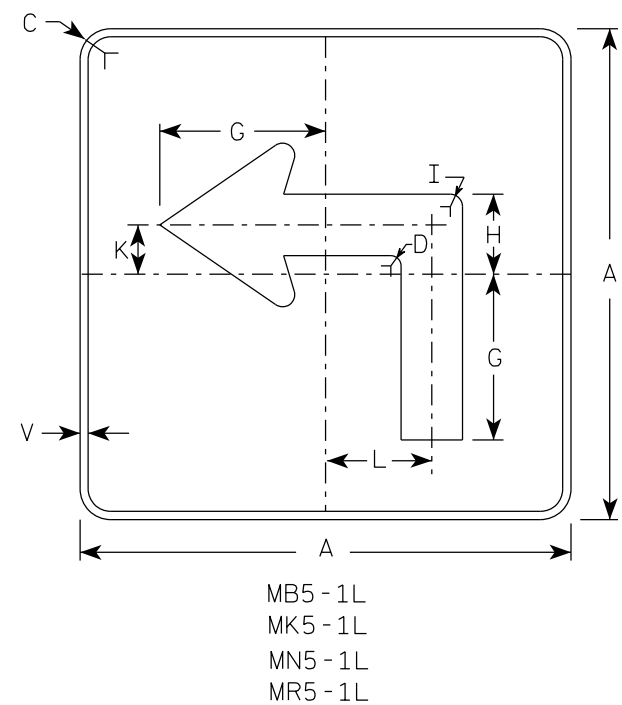
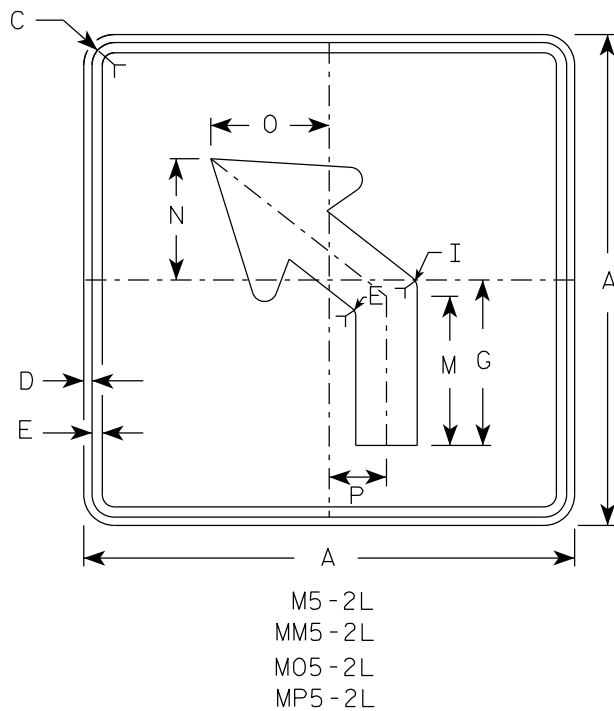
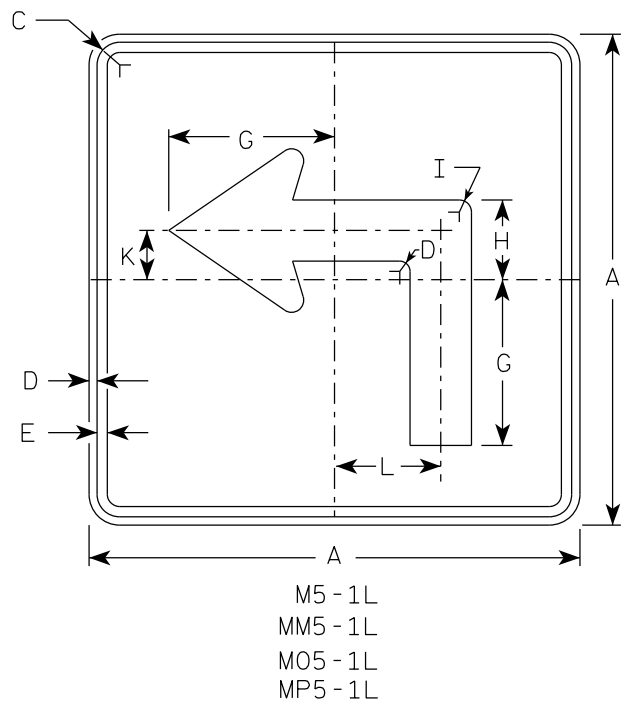


- NOTES
- Signs are Type II - Type H reflective except as shown
 - Color:
Background - See note 4
Message - See note 4
 - Corners may be square or rounded when base material is plywood but borders shall be rounded as shown. When base material is metal, the corners and borders shall be rounded.
 - | | | |
|-----------|-------|---|
| M5-1 and | M5-2 | Background - White |
| | | Message - Black |
| MB5-1 and | MB5-2 | Background - Blue |
| | | Message - White |
| MK5-1 and | MK5-2 | Background - Green |
| | | Message - White |
| MM5-1 and | MM5-2 | Background - White |
| | | Message - Green |
| MN5-1 and | MN5-2 | Background - Brown |
| | | Message - White |
| M05-1 and | M05-2 | Background - Orange - Type F Reflective |
| | | Message - Black |
| MP5-1 and | MP5-2 | Background - White |
| | | Message - Blue |
| MR5-1 and | MR5-2 | Background - Brown |
| | | Message - Yellow |
 - M5-1R same as M5-1L except arrow points right.
 - M5-2R same as M5-2L except arrow tilts right.

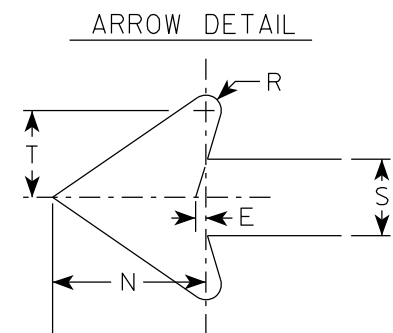


SIZE	A	B	C	D	E	F	G	H	I	J	K	L	M	N	O	P	Q	R	S	T	U	V	W	X	Y	Z	Area sq. ft.
1																											
2S	21		1 1/2	3/8	3/8		7	3 3/8	5/8		2 1/8	4 1/2	6 3/8	5 1/4	5	2 1/2		1/2	2 5/8	3		1/2					3.06
2M	21		1 1/2	3/8	3/8		7	3 3/8	5/8		2 1/8	4 1/2	6 3/8	5 1/4	5	2 1/2		1/2	2 5/8	3		1/2					3.06
3	30		1 7/8	1/2	5/8		10 1/8	4 7/8	7/8		3	6 1/2	9 1/8	7 1/2	7 1/4	3 1/2		3/4	3 3/4	4 1/4		1/2					6.25
4	30		1 7/8	1/2	5/8		10 1/8	4 7/8	7/8		3	6 1/2	9 1/8	7 1/2	7 1/4	3 1/2		3/4	3 3/4	4 1/4		1/2					6.25
5	30		1 7/8	1/2	5/8		10 1/8	4 7/8	7/8		3	6 1/2	9 1/8	7 1/2	7 1/4	3 1/2		3/4	3 3/4	4 1/4		1/2					6.25

PROJECT NO:	HWY:	COUNTY:	SHEET NO: 91	E
-------------	------	---------	--------------	---

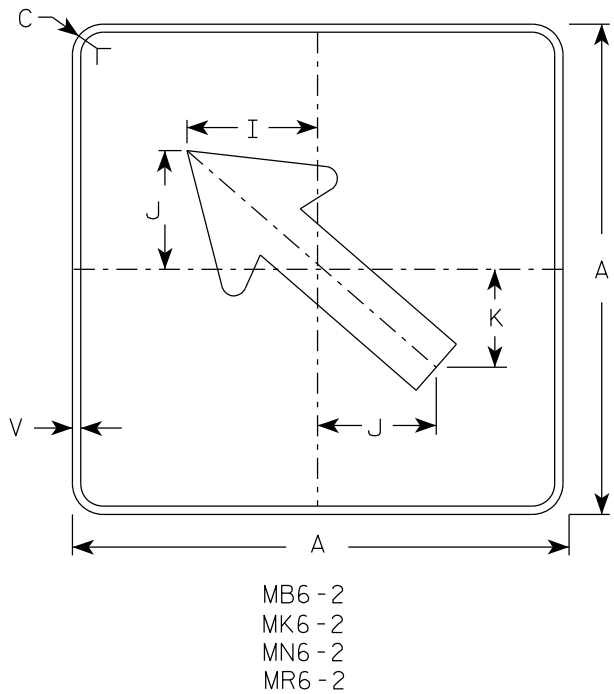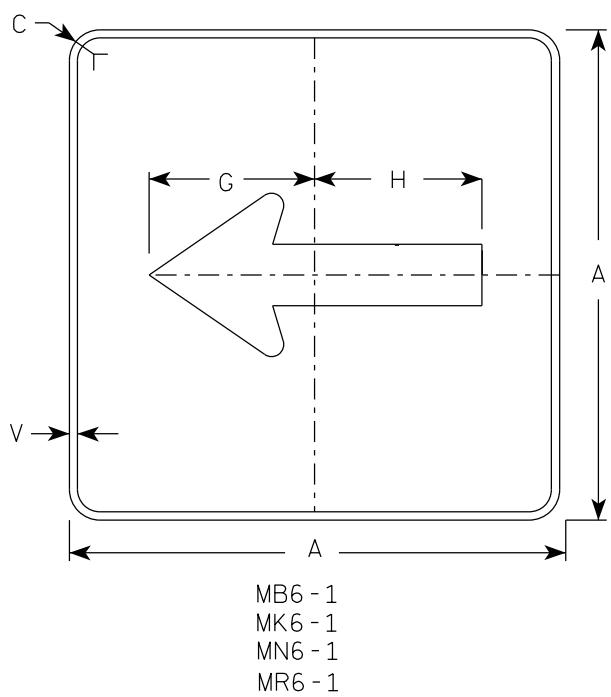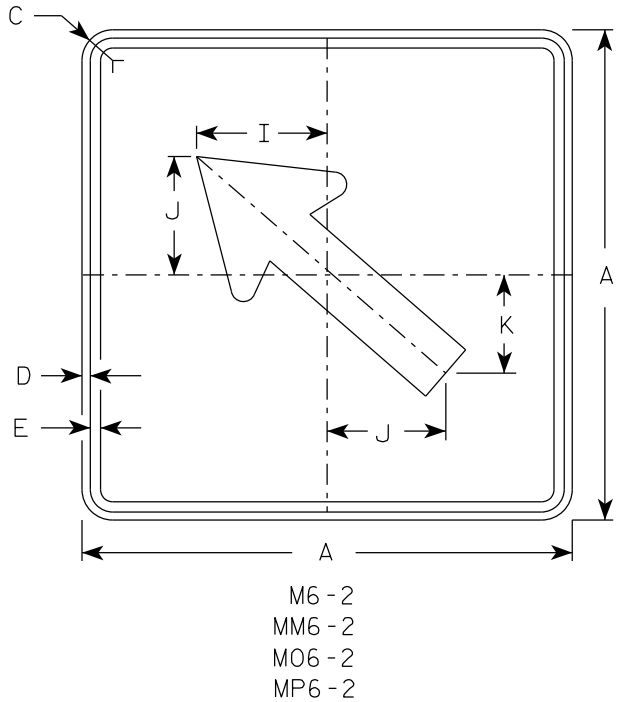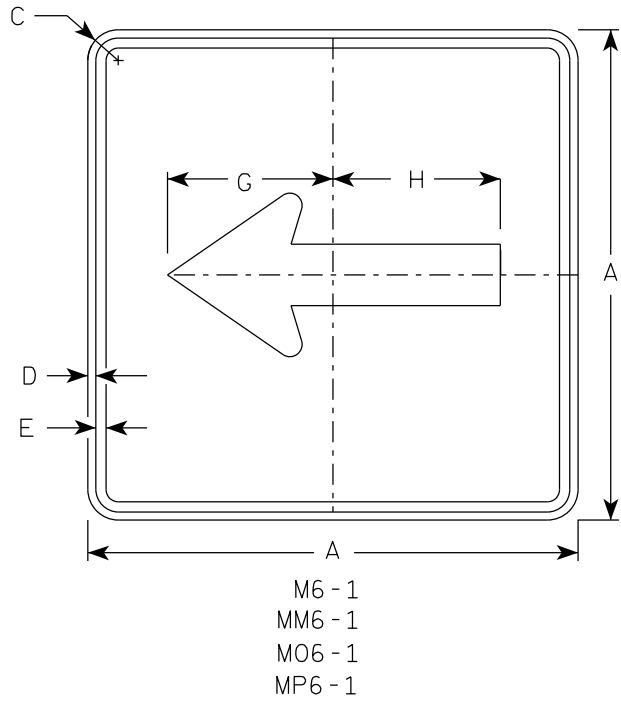

- NOTES**
- Signs are Type II - Type H Reflective except as Shown
 - Color:
Background - See note 4
Message - See note 4
 - Corners may be square or rounded when base material is plywood but borders shall be rounded as shown. When base material is metal, the corners and borders shall be rounded.
 - M6-1 and M6-2 Background - White
Message - Black
MB6-1 and MB6-2 Background - Blue
Message - White
MK6-1 and MK6-2 Background - Green
Message - White
MM6-1 and MM6-2 Background - White
Message - Green
MN6-1 and MN6-2 Background - Brown
Message - White
M06-1 and M06-2 Background - Orange - Type F Reflective
Message - Black
MP6-1 and MP6-2 Background - White
Message - Blue
MR6-1 and MR6-2 Background - Brown
Message - Yellow

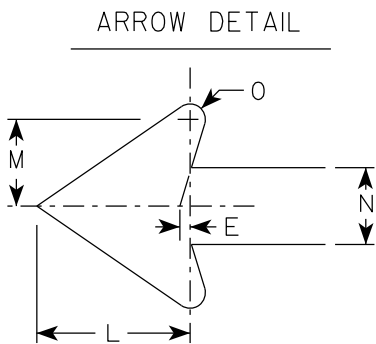

SIZE	A	B	C	D	E	F	G	H	I	J	K	L	M	N	O	P	Q	R	S	T	U	V	W	X	Y	Z	Area sq. ft.	
1																												
2S	21		1 1/2	3/8	3/8		7 1/2	7 1/8	5 5/8	5	4 1/4	5 1/4	3	2 5/8	1/2							1/2						3.06
2M	21		1 1/2	3/8	3/8		7 1/2	7 1/8	5 5/8	5	4 1/4	5 1/4	3	2 5/8	1/2							1/2						3.06
3	30		1 7/8	1/2	5/8		10 3/4	10 1/4	8	7 1/4	6	7 1/2	4 1/4	3 3/4	3/4							1/2						6.25
4	30		1 7/8	1/2	5/8		10 3/4	10 1/4	8	7 1/4	6	7 1/2	4 1/4	3 3/4	3/4							1/2						6.25
5	30		1 7/8	1/2	5/8		10 3/4	10 1/4	8	7 1/4	6	7 1/2	4 1/4	3 3/4	3/4							1/2						6.25

PROJECT NO:

HWY:

COUNTY:

SHEET NO: 92

E


STANDARD SIGN
M6-1 & M6-2
SERIES

WISCONSIN DEPT OF TRANSPORTATION

APPROVED *Matthew R. Rauch*
for State Traffic Engineer

DATE 2/13/2023 PLATE NO. M6-1.16

7

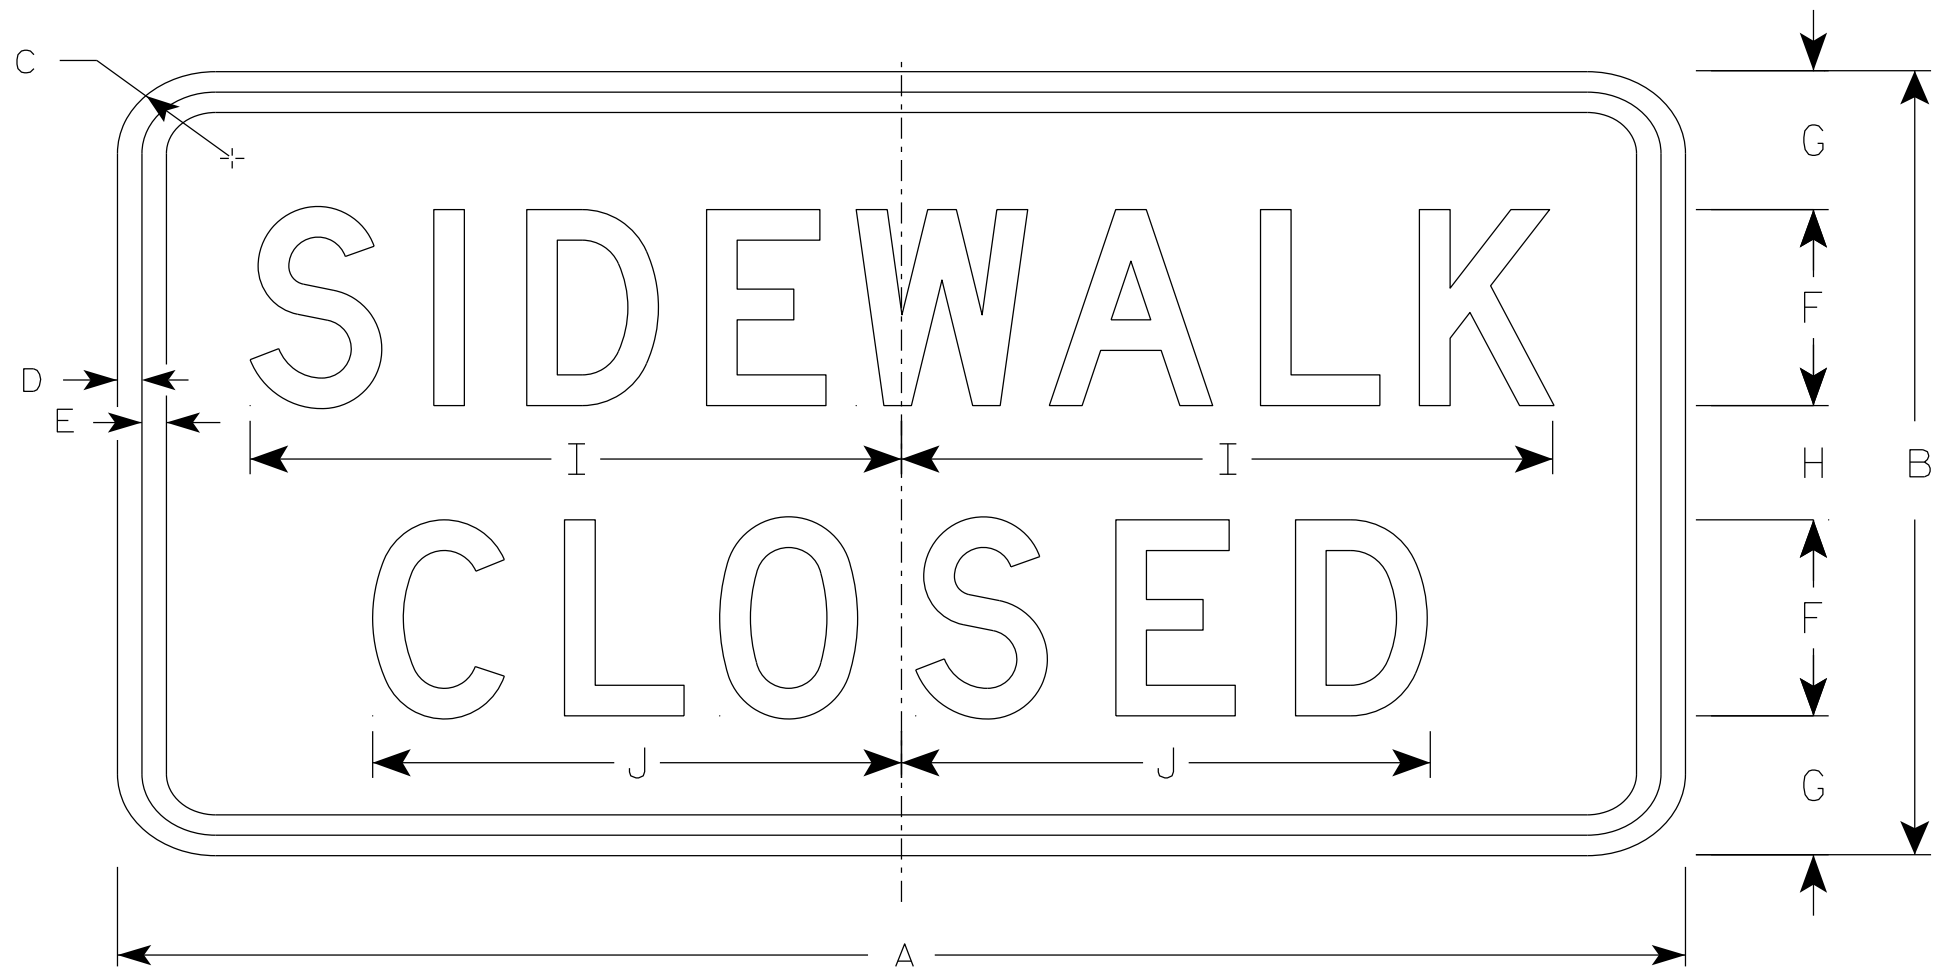

R9-9

NOTES

- 1. Sign is Type II - Type H Reflective
- 2. Color:
 - Background - White
 - Message - Black
- 3. Message Series - C
- 4. Use Size 2 for Sidewalks. Use Size 3 for Paths and Trails.

7

SIZE	A	B	C	D	E	F	G	H	I	J	K	L	M	N	O	P	Q	R	S	T	U	V	W	X	Y	Z	Area sq. ft.
1																											
2S	24	12	1 1/2	1/2	1/2	3	2 1/8	1 3/4	10	8 1/8																	2.0
2M	24	12	1 1/2	1/2	1/2	3	2 1/8	1 3/4	10	8 1/8																	2.0
3	30	18	1 1/2	1/2	1/2	4	3 1/2	3	12 1/2	10 1/4																	3.75
4																											
5																											

PROJECT NO:

HWY:

COUNTY:

SHEET NO: 93


E

NOTES

1. Sign is Type II - Type H Reflective
2. Color:

Background - White

Message - Black
3. Message Series - D

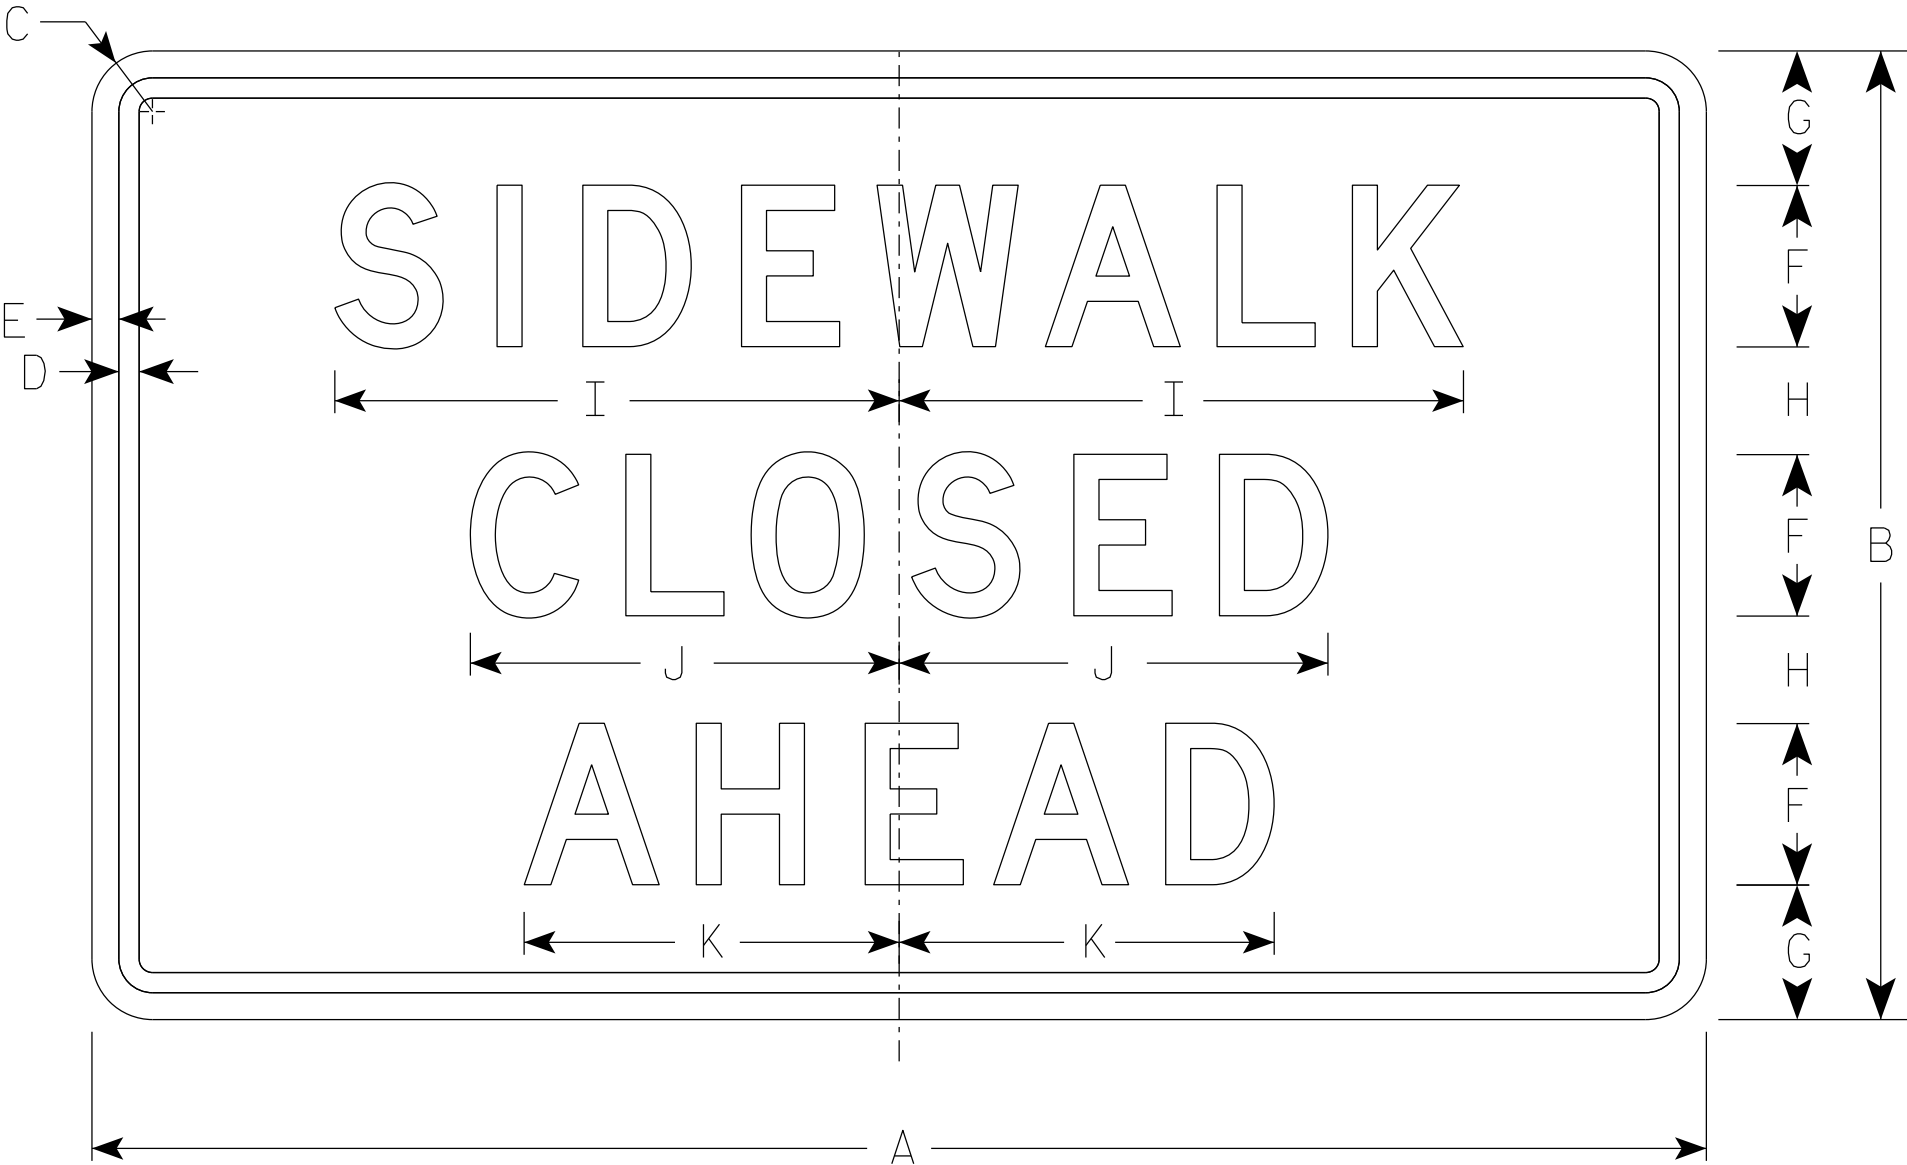

R9-9A

SIZE	A	B	C	D	E	F	G	H	I	J	K	L	M	N	O	P	Q	R	S	T	U	V	W	X	Y	Z	Area sq. ft.
1																											
2S	30	18	1 1/2	3/8	1/2	3	2 1/2	2	10 1/2	8	7																3.75
2M	30	18	1 1/2	3/8	1/2	3	2 1/2	2	10 1/2	8	7																3.75
3																											
4																											
5																											


PROJECT NO:

HWY:

COUNTY:


SHEET NO: 94

E

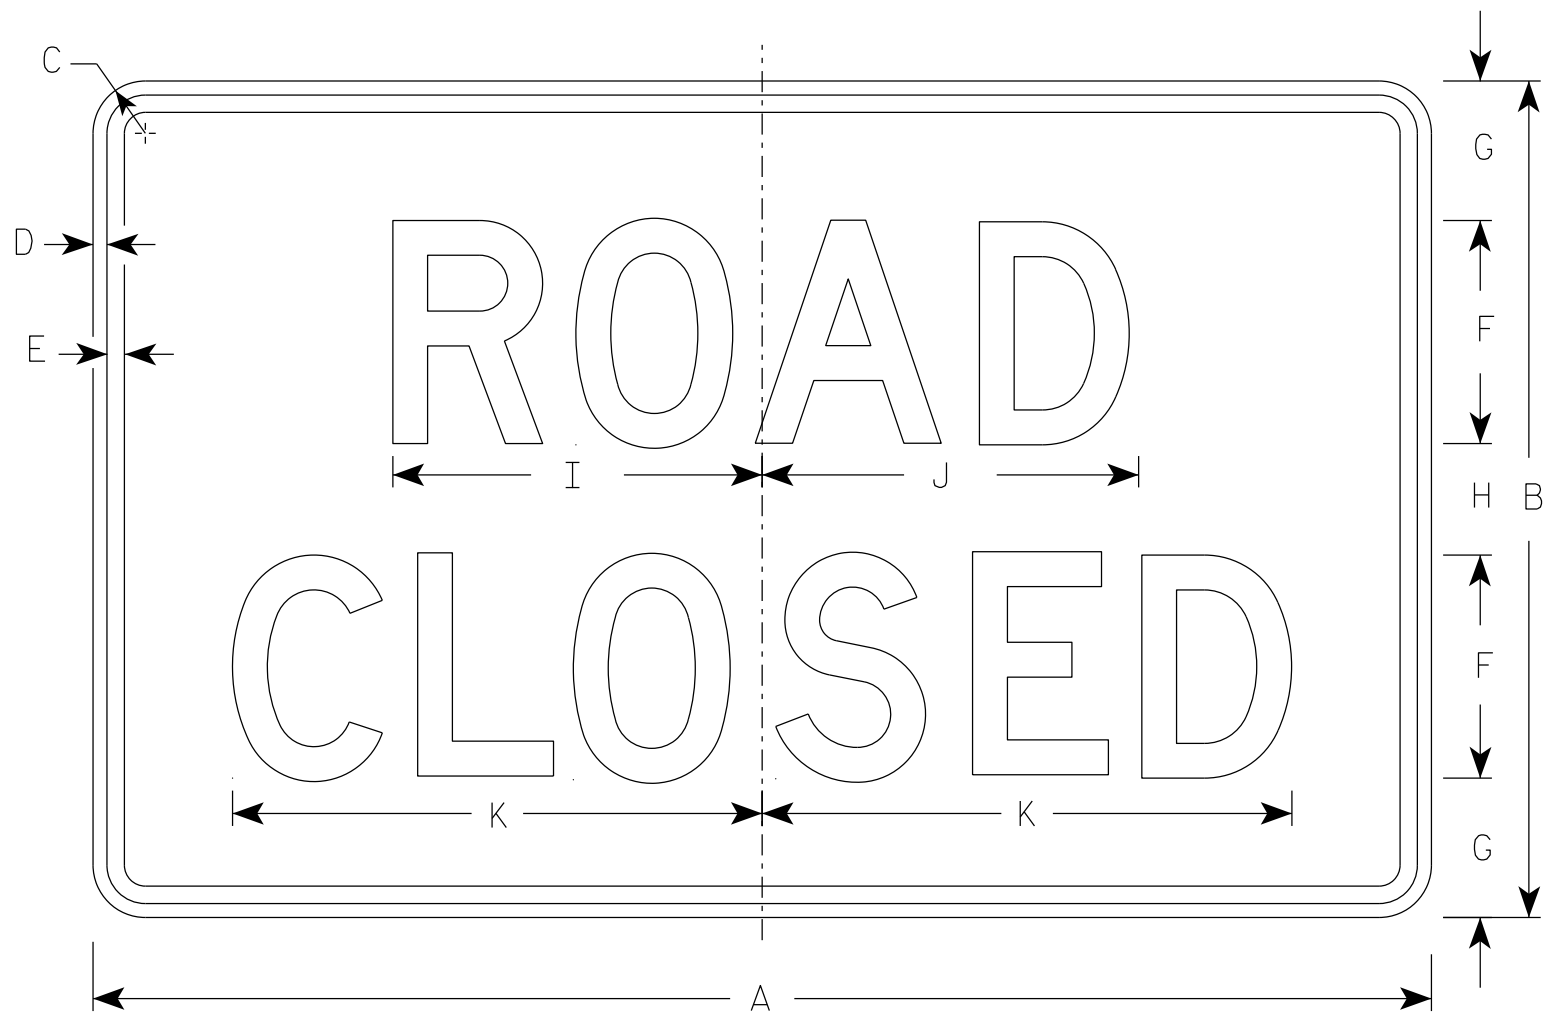


R11-2


- NOTES
1. Sign is Type II - Type H Reflective
 2. Color:
Background - White
Message - Black
 3. Message Series - D
 4. Corners may be square or rounded when base material is plywood but borders shall be rounded as shown. When base material is metal, the corners and borders shall be rounded.
 5. Modify the message as required.

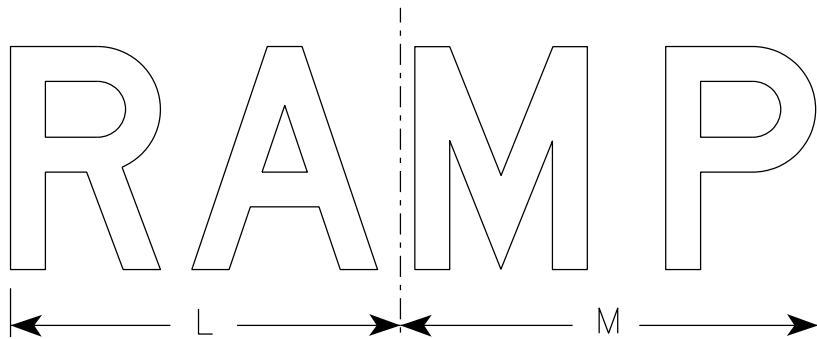


R11-2R

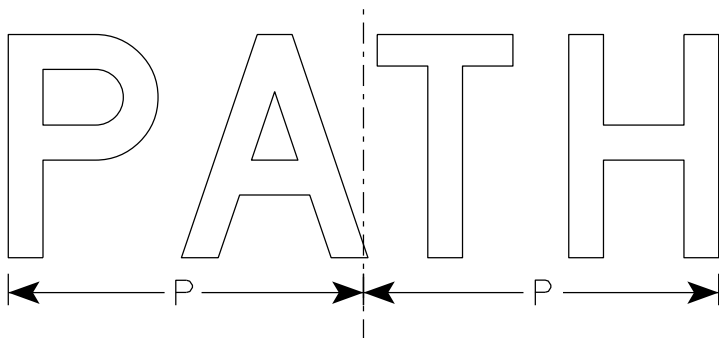

R11-2C

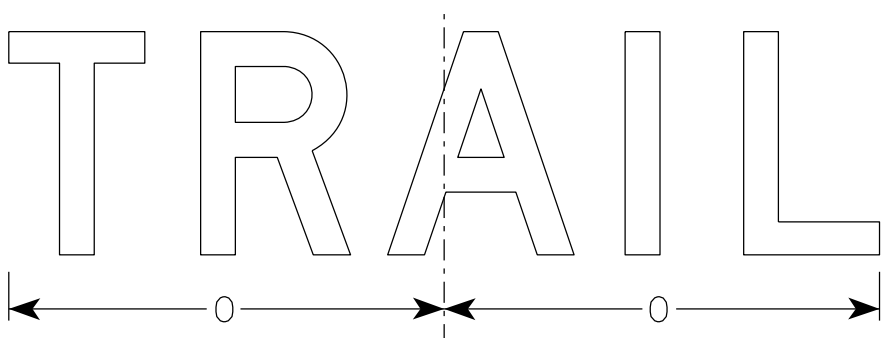

R11-2T

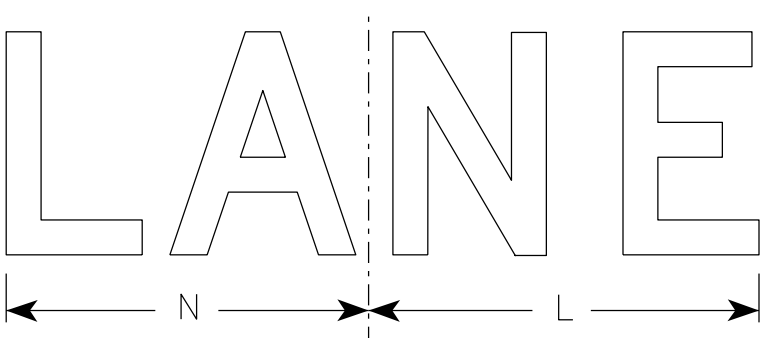

R11-2L

SIZE	A	B	C	D	E	F	G	H	I	J	K	L	M	N	O	P	Q	R	S	T	U	V	W	X	Y	Z	Area sq. ft.
1																											
2S	48	30	1 7⁄8	1⁄2	5⁄8	8	5	4	13 1⁄4	13 1⁄2	19	14	15	13	15 5⁄8	12 3⁄4											10.0
2M	48	30	1 7⁄8	1⁄2	5⁄8	8	5	4	13 1⁄4	13 1⁄2	19	14	15	13	15 5⁄8	12 3⁄4											10.0
3	48	30	1 7⁄8	1⁄2	5⁄8	8	5	4	13 1⁄4	13 1⁄2	19	14	15	13	15 5⁄8	12 3⁄4											10.0
4	48	30	1 7⁄8	1⁄2	5⁄8	8	5	4	13 1⁄4	13 1⁄2	19	14	15	13	15 5⁄8	12 3⁄4											10.0
5	48	30	1 7⁄8	1⁄2	5⁄8	8	5	4	13 1⁄4	13 1⁄2	19	14	15	13	15 5⁄8	12 3⁄4											10.0


STANDARD SIGN R11-2	
WISCONSIN DEPT OF TRANSPORTATION	
APPROVED	<i>Matthew R. Rauch</i> For State Traffic Engineer
DATE 2/3/26	PLATE NO. R11-2.13

NOTES

1. Sign is Type II - Type H Reflective
2. Color:


Background - White

Message - Black
3. Message Series - C
4. Corners may be square or rounded when base material is plywood but borders shall be rounded as shown. When base material is metal, the corners and borders shall be rounded.
5. Substitute appropriate numerals to nearest quarter mile and optically adjust spacing to achieve proper balance.

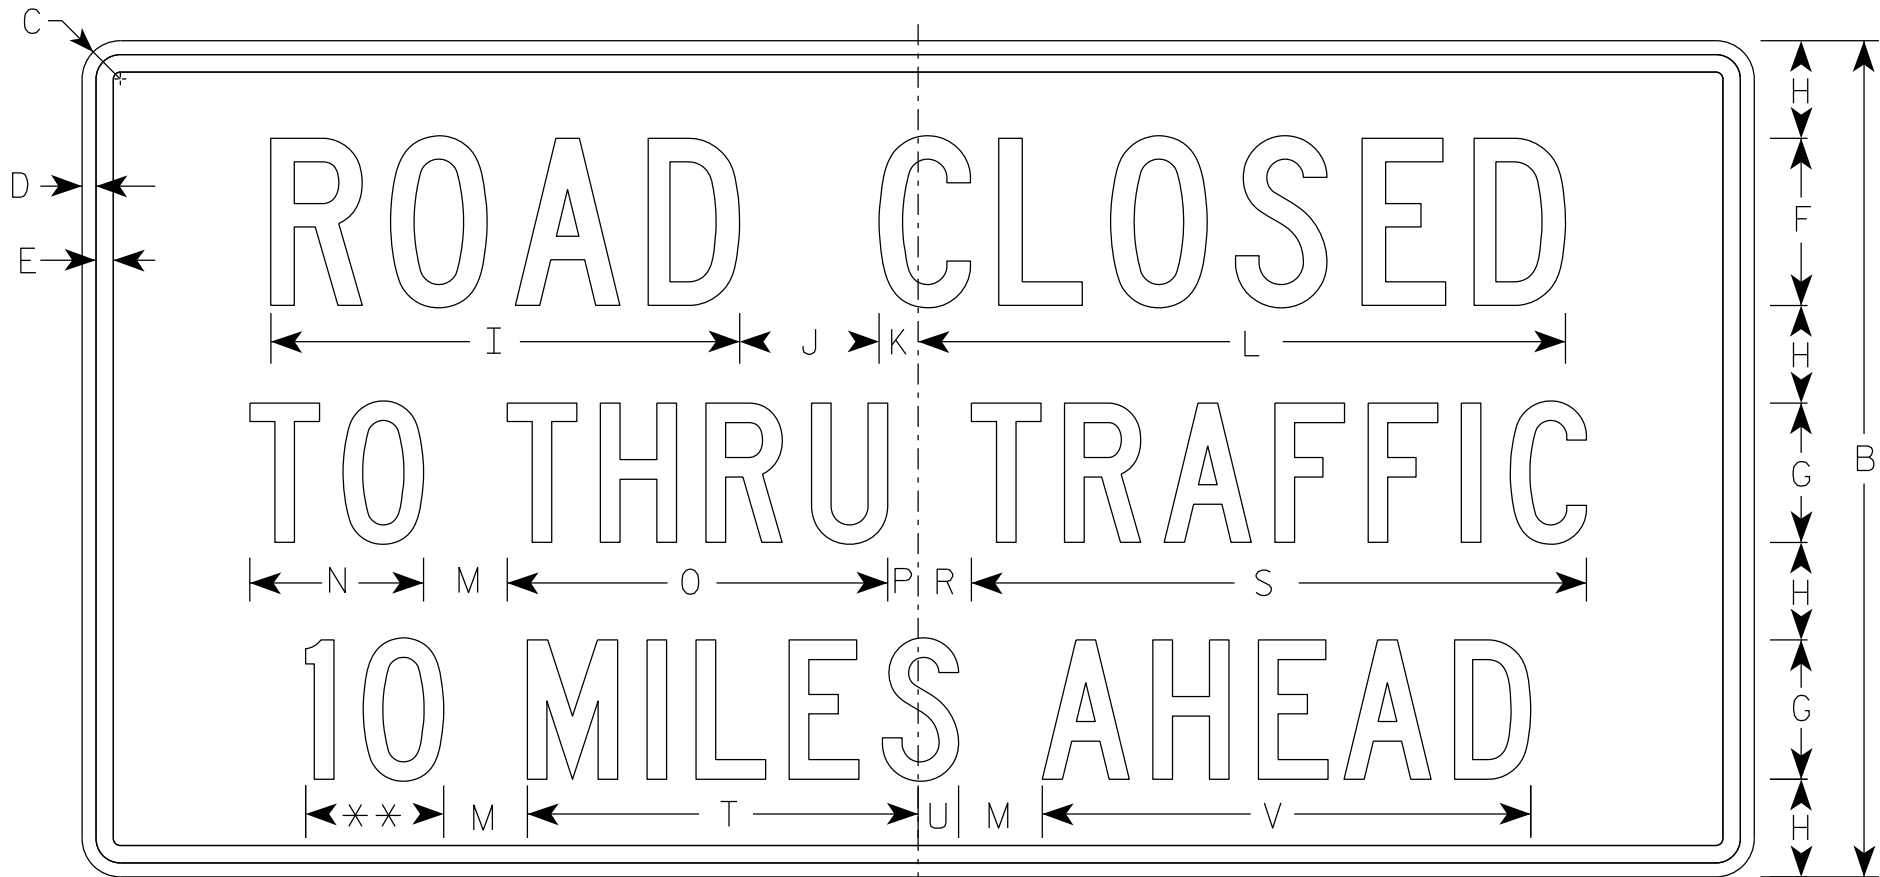

R11-3

** See Note 5

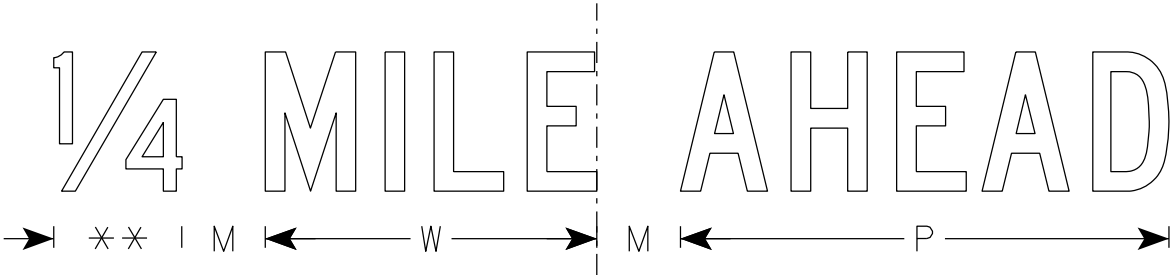

SIZE	A	B	C	D	E	F	G	H	I	J	K	L	M	N	O	P	Q	R	S	T	U	V	W	X	Y	Z	Area sq. ft.
1	36	18	1 1/2	3/8	3/8	4	3	2	11 1/4	3	1 1/8	15 3/8	2	3 3/4	8 1/4	5/8		1 3/8	13 1/4	8 3/8	7/8	10 1/2	7 1/8				4.5
2S	60	30	1 7/8	1/2	5/8	6	5	3 1/2	16 7/8	5	1 3/8	23 1/4	3	6 1/4	13 5/8	1 1/8		1 7/8	22 1/8	14	1 1/2	17 1/2	11 7/8				12.5
2M	60	30	1 7/8	1/2	5/8	6	5	3 1/2	16 7/8	5	1 3/8	23 1/4	3	6 1/4	13 5/8	1 1/8		1 7/8	22 1/8	14	1 1/2	17 1/2	11 7/8				12.5
3																											
4																											
5																											

STANDARD SIGN
R11-3

WISCONSIN DEPT OF TRANSPORTATION

APPROVED *Matthew R. Rauch*
for State Traffic Engineer

DATE 2/5/24 PLATE NO. R11-3.10

PROJECT NO:


HWY:

COUNTY:

SHEET NO: 96

E

7

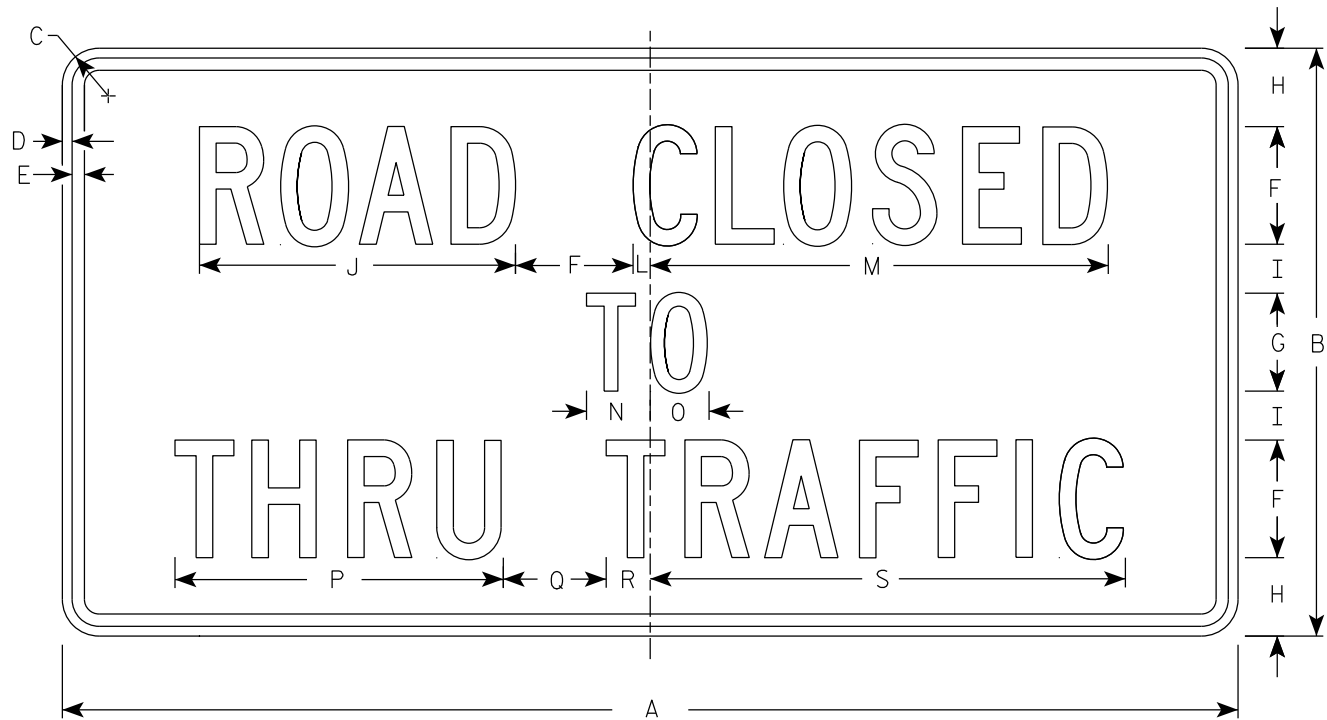

R11-4

NOTES

- 1. Sign is Type II - Type H Reflective
- 2. Color:
Background - White
Message - Black
- 3. Message Series - C
- 4. Corners may be square or rounded when base material is plywood but borders shall be rounded as shown. When base material is metal, the corners and borders shall be rounded.

7

SIZE	A	B	C	D	E	F	G	H	I	J	K	L	M	N	O	P	Q	R	S	T	U	V	W	X	Y	Z	Area sq. ft.
1																											
2S	60	30	1 7/8	1/2	5/8	6	5	4	2 1/2	16 1/8		7/8	23 3/8	3 1/4	3	16 3/4	5 1/4	2 1/4	24 1/4								12.5
2M	60	30	1 7/8	1/2	5/8	6	5	4	2 1/2	16 1/8		7/8	23 3/8	3 1/4	3	16 3/4	5 1/4	2 1/4	24 1/4								12.5
3																											
4																											
5																											







STANDARD SIGN

R11 - 4

WISCONSIN DEPT OF TRANSPORTATION

APPROVED 
for State Traffic Engineer

DATE 2/5/24 PLATE NO. R11-4.4

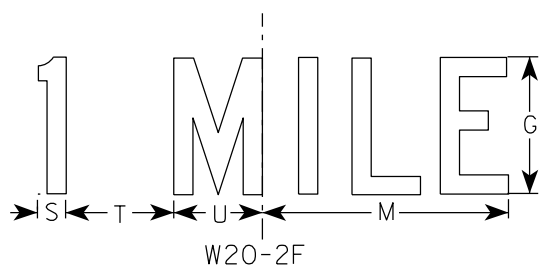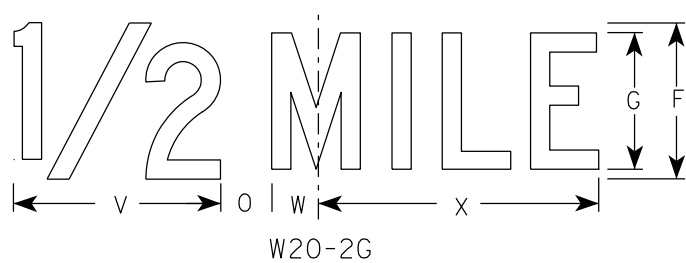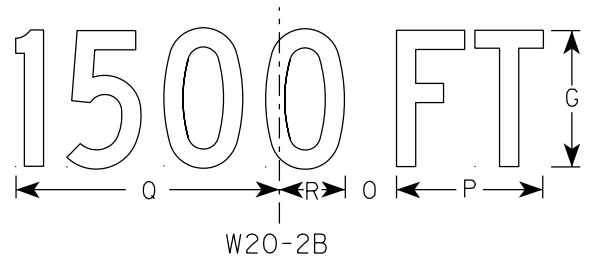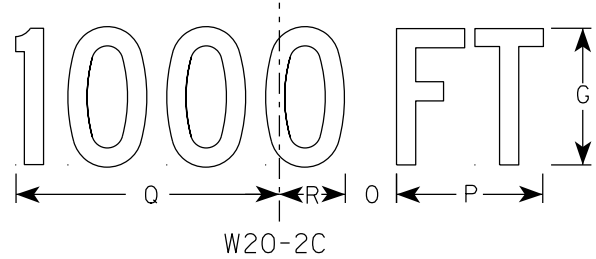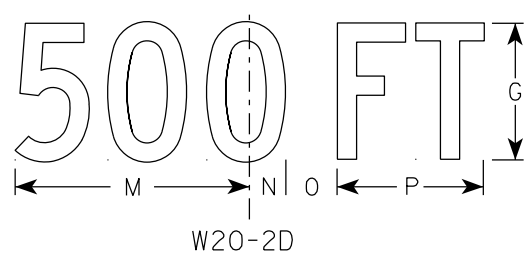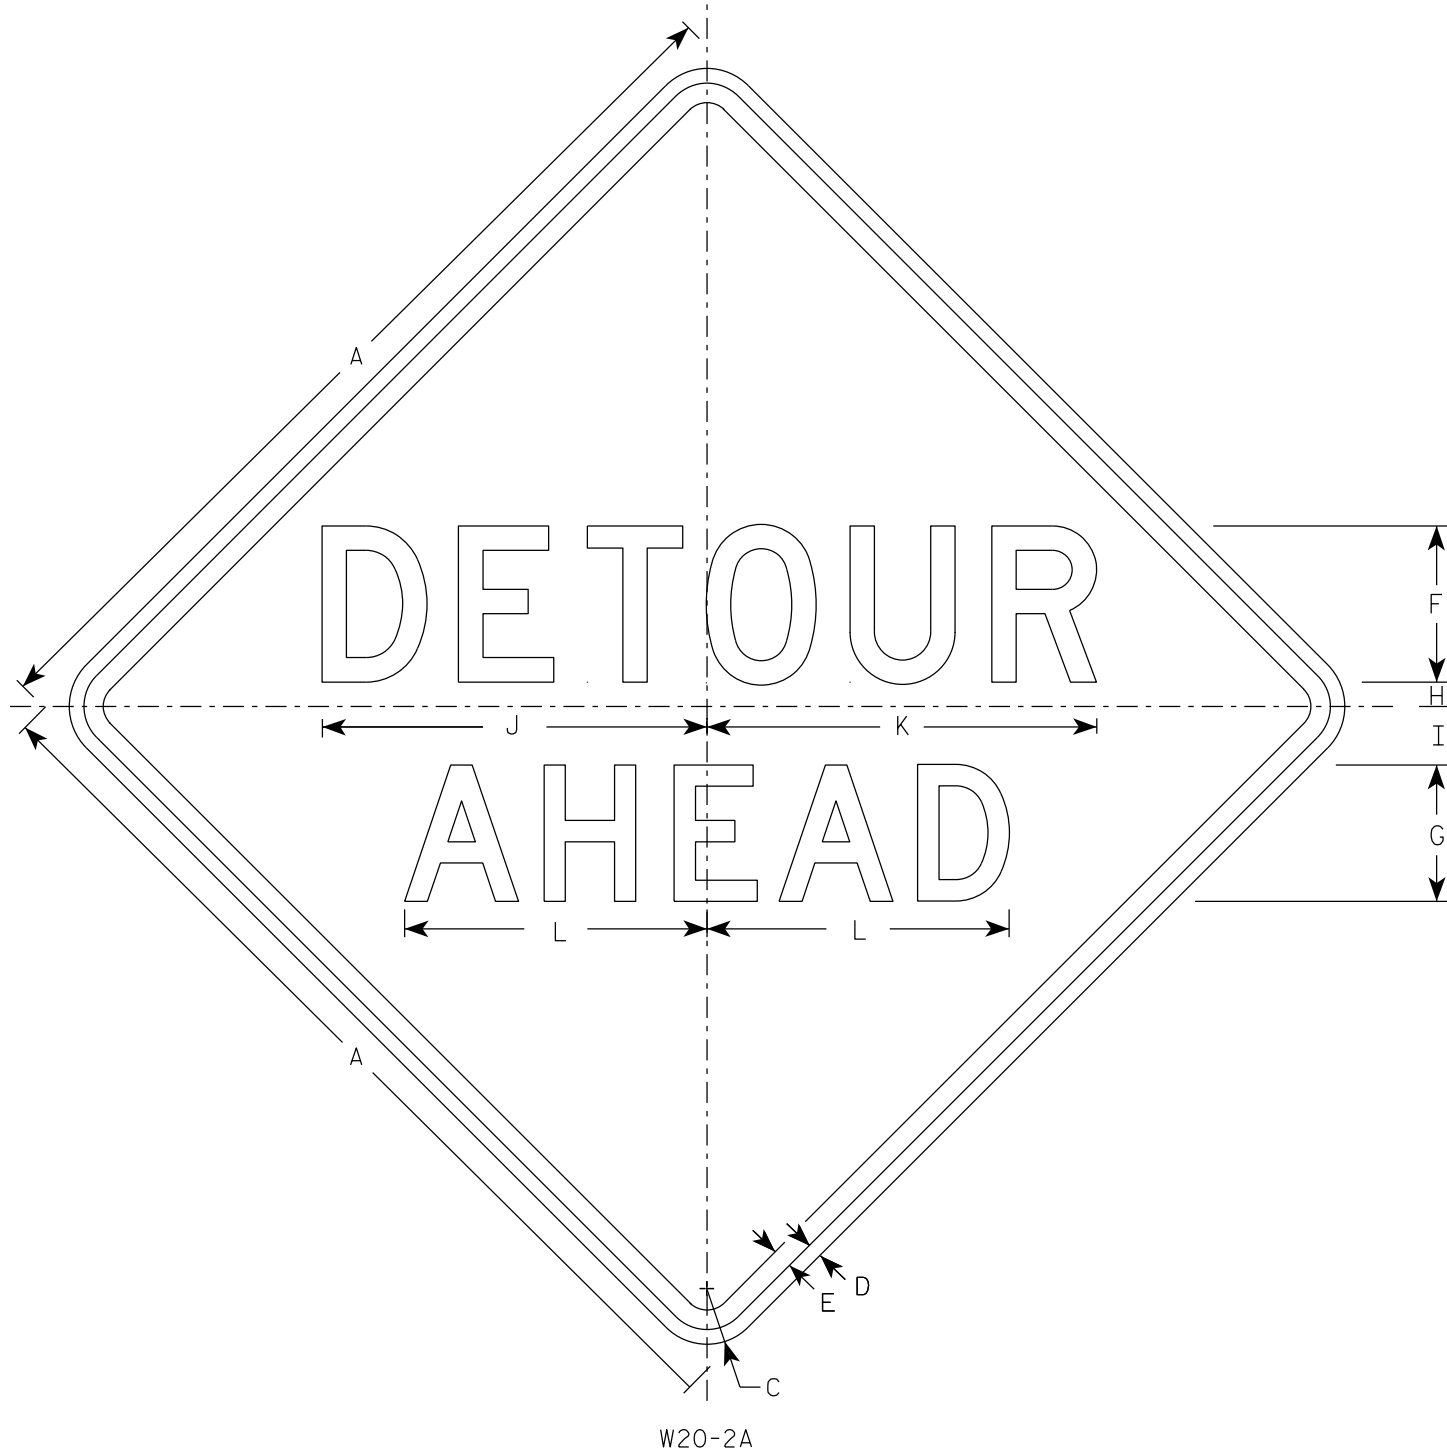

NOTES


- Sign is Type II - Type F Reflective
- Color:
Background - Orange
Message - Black
- Message Series - See note 5
- Corners may be square or rounded when base material is plywood but borders shall be rounded as shown. When base material is metal, the corners and borders shall be rounded.
- Line 1 is Series D.
Line 2 is Series D for AHEAD and Series C for all other distances.

SIZE	A	B	C	D	E	F	G	H	I	J	K	L	M	N	O	P	Q	R	S	T	U	v	w	X	Y	Z	Area sq. ft.
1	36		2 1/4	5/8	3/4	6	5	1	2 1/4	14 3/4	15	11 5/8	9	1 3/8	1 7/8	5 5/8	10 1/8	2 1/2	1 1/8	4 1/2	3 1/2	8	1 3/4	10 3/4			9.0
2S	48		3	3/4	1	8	7	1 1/4	3	19 3/4	20	15 1/2	12	1 7/8	2 5/8	7 1/2	13 1/2	3 3/8	1 1/2	6	4 5/8	10 5/8	2 3/8	14 3/8			16.0
2M	48		3	3/4	1	8	7	1 1/4	3	19 3/4	20	15 1/2	12	1 7/8	2 5/8	7 1/2	13 1/2	3 3/8	1 1/2	6	4 5/8	10 5/8	2 3/8	14 3/8			16.0
3	48		3	3/4	1	8	7	1 1/4	3	19 3/4	20	15 1/2	12	1 7/8	2 5/8	7 1/2	13 1/2	3 3/8	1 1/2	6	4 5/8	10 5/8	2 3/8	14 3/8			16.0
4	48		3	3/4	1	8	7	1 1/4	3	19 3/4	20	15 1/2	12	1 7/8	2 5/8	7 1/2	13 1/2	3 3/8	1 1/2	6	4 5/8	10 5/8	2 3/8	14 3/8			16.0
5	48		3	3/4	1	8	7	1 1/4	3	19 3/4	20	15 1/2	12	1 7/8	2 5/8	7 1/2	13 1/2	3 3/8	1 1/2	6	4 5/8	10 5/8	2 3/8	14 3/8			16.0


STANDARD SIGN W20-2A,B,C,D,F & G	
WISCONSIN DEPT OF TRANSPORTATION	
APPROVED	<i>Matthew R. Rauch</i> For State Traffic Engineer
DATE 1/10/2024	PLATE NO. W20-2.7

PROJECT NO:	HWY:	COUNTY:	SHEET NO: 98	E
-------------	------	---------	--------------	---


7

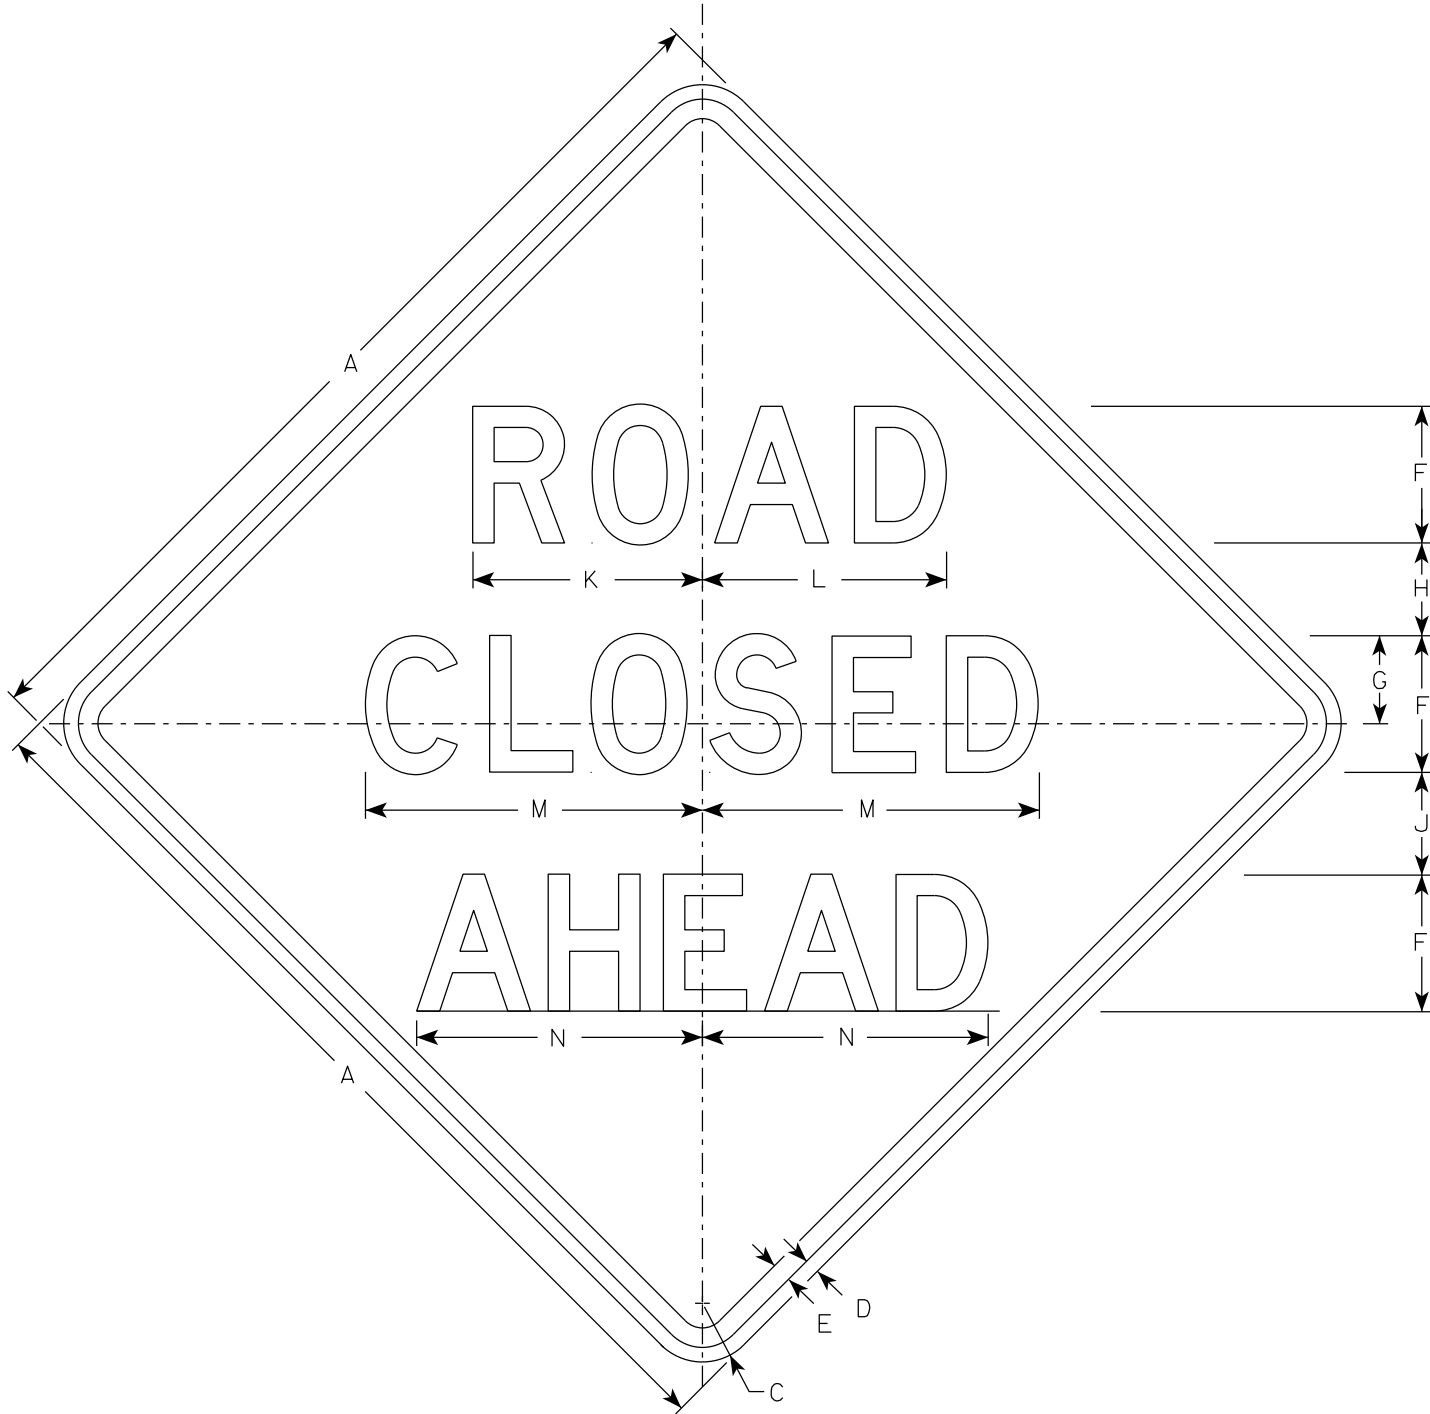


W20-3A

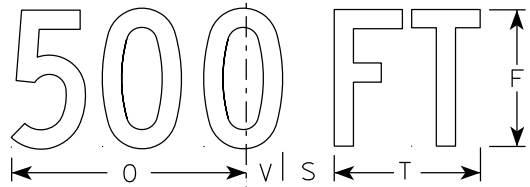


W20-3D

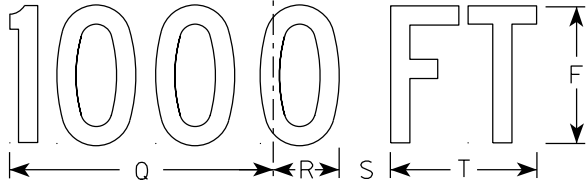


W20-3C

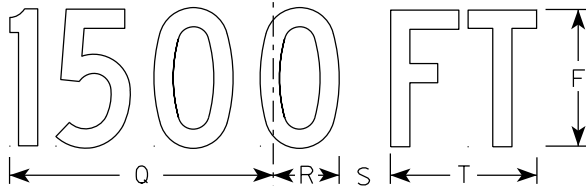

W20-3B

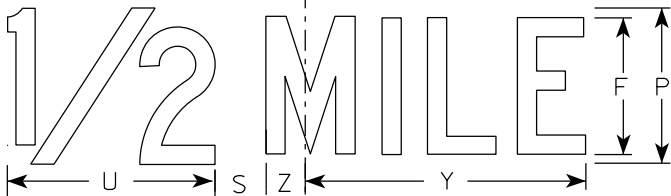

W20-3G

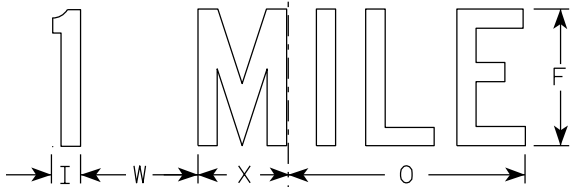

W20-3F

NOTES

- 1. Sign is Type II - Type F Reflective
- 2. Color:
Background - Orange
Message - Black
- 3. Message Series - see note 5
- 4. Corners may be square or rounded when base material is plywood but borders shall be rounded as shown. When base material is metal, the corners and borders shall be rounded.
- 5. Lines 1 and 2 are Series D.
Line 3 is Series D for AHEAD and Series C for all other distances.

7

SIZE	A	B	C	D	E	F	G	H	I	J	K	L	M	N	O	P	Q	R	S	T	U	v	W	X	Y	Z	Area sq. ft.
1	36		2 1/4	5/8	3/4	5	3 3/8	3 1/2	1 1/8	4	8 3/8	8 7/8	12 1/2	11	9	6	10 1/8	2 1/2	1 7/8	5 5/8	8	1 3/8	4 1/2	3 1/2	10 3/4	1 3/4	9.0
2S	48		3	3/4	1	7	4 1/2	4 3/4	1 1/2	5 1/4	11 3/4	12 1/2	17 1/4	14 5/8	12	8	13 1/2	3 3/8	2 5/8	7 1/2	10 5/8	1 7/8	6	4 5/8	14 3/8	2 3/8	16.0
2M	48		3	3/4	1	7	4 1/2	4 3/4	1 1/2	5 1/4	11 3/4	12 1/2	17 1/4	14 5/8	12	8	13 1/2	3 3/8	2 5/8	7 1/2	10 5/8	1 7/8	6	4 5/8	14 3/8	2 3/8	16.0
3	48		3	3/4	1	7	4 1/2	4 3/4	1 1/2	5 1/4	11 3/4	12 1/2	17 1/4	14 5/8	12	8	13 1/2	3 3/8	2 5/8	7 1/2	10 5/8	1 7/8	6	4 5/8	14 3/8	2 3/8	16.0
4	48		3	3/4	1	7	4 1/2	4 3/4	1 1/2	5 1/4	11 3/4	12 1/2	17 1/4	14 5/8	12	8	13 1/2	3 3/8	2 5/8	7 1/2	10 5/8	1 7/8	6	4 5/8	14 3/8	2 3/8	16.0
5	48		3	3/4	1	7	4 1/2	4 3/4	1 1/2	5 1/4	11 3/4	12 1/2	17 1/4	14 5/8	12	8	13 1/2	3 3/8	2 5/8	7 1/2	10 5/8	1 7/8	6	4 5/8	14 3/8	2 3/8	16.0

STANDARD SIGN
W20-3A, B, C, D, F & G


WISCONSIN DEPT OF TRANSPORTATION


APPROVED *Matthew R. Rauch*
for State Traffic Engineer


DATE 1/10/2024 PLATE NO. W20-3.8


DIVISION 1 - STH 13							
STATION	AREA (SF)		INCREMENTAL VOL (CY) (UNADJUSTED)		CUMULATIVE VOL (CY)		
	CUT	FILL	CUT	FILL	CUT	EXPANDED FILL	MASS ORDINATE
					1.00	1.30	
724+00.00	108.02	95.89	0.00	0.00	0.00	0.00	0.00
724+50.00	105.26	81.78	197.00	165.00	197.00	214.50	-17.50
724+75.00	101.48	52.66	96.00	62.00	293.00	295.10	-2.10
725+00.00	75.03	0.00	82.00	24.00	375.00	326.30	48.70
725+18.00	75.82	0.00	50.00	0.00	425.00	326.30	98.70
725+50.00	110.15	8.34	110.00	5.00	535.00	332.80	202.20
725+75.00	88.04	15.31	92.00	11.00	627.00	347.10	279.90
726+00.00	85.45	18.99	80.00	16.00	707.00	367.90	339.10
726+25.00	92.47	9.46	82.00	13.00	789.00	384.80	404.20
726+50.00	90.94	9.26	85.00	9.00	874.00	396.50	477.50
726+75.00	96.29	7.05	87.00	8.00	961.00	406.90	554.10
727+00.00	75.59	0.00	80.00	3.00	1041.00	410.80	630.20
727+12.00	77.38	0.00	34.00	0.00	1075.00	410.80	664.20
727+50.00	114.17	3.78	135.00	3.00	1210.00	414.70	795.30
727+75.00	121.64	3.14	109.00	3.00	1319.00	418.60	900.40
728+00.00	125.94	3.28	115.00	3.00	1434.00	422.50	1011.50
728+25.00	128.45	3.07	118.00	3.00	1552.00	426.40	1125.60
728+50.00	129.30	3.16	119.00	3.00	1671.00	430.30	1240.70
728+75.00	124.96	2.88	118.00	3.00	1789.00	434.20	1354.80
728+91.00	125.33	1.82	74.00	1.00	1863.00	435.50	1427.50
729+05.00	132.45	0.02	67.00	0.00	1930.00	435.50	1494.50
729+25.00	125.32	1.94	95.00	1.00	2025.00	436.80	1588.20
729+50.00	125.03	1.95	116.00	2.00	2141.00	439.40	1701.60
729+75.00	122.30	2.82	115.00	2.00	2256.00	442.00	1814.00
729+94.00	127.39	0.00	88.00	1.00	2344.00	443.30	1900.70
730+08.00	125.55	0.00	66.00	0.00	2410.00	443.30	1966.70
730+25.00	120.00	1.99	77.00	1.00	2487.00	444.60	2042.40
730+50.00	116.14	5.00	109.00	3.00	2596.00	448.50	2147.50
730+75.00	84.59	0.00	93.00	2.00	2689.00	451.10	2237.90
731+00.00	83.53	0.00	78.00	0.00	2767.00	451.10	2315.90
731+25.00	80.81	0.00	76.00	0.00	2843.00	451.10	2391.90
731+50.00	111.02	5.57	89.00	3.00	2932.00	455.00	2477.00
731+75.00	110.76	6.51	103.00	6.00	3035.00	462.80	2572.20
732+00.00	115.46	7.31	105.00	6.00	3140.00	470.60	2669.40
732+25.00	119.34	7.07	109.00	7.00	3249.00	479.70	2769.30
732+50.00	123.63	4.19	112.00	5.00	3361.00	486.20	2874.80
732+75.00	137.86	0.03	121.00	2.00	3482.00	488.80	2993.20
732+90.00	146.97	0.00	79.00	0.00	3561.00	488.80	3072.20
733+00.00	140.93	0.14	53.00	0.00	3614.00	488.80	3125.20
733+25.00	136.21	0.53	128.00	0.00	3742.00	488.80	3253.20
733+50.00	134.08	0.31	125.00	0.00	3867.00	488.80	3378.20
733+70.00	137.07	0.40	100.00	0.00	3967.00	488.80	3478.20
733+90.00	139.49	0.06	102.00	0.00	4069.00	488.80	3580.20
734+00.00	134.16	0.68	51.00	0.00	4120.00	488.80	3631.20
734+25.00	106.78	1.23	112.00	1.00	4232.00	490.10	3741.90
734+50.00	105.14	2.47	98.00	2.00	4330.00	492.70	3837.30
734+75.00	96.45	5.64	93.00	4.00	4423.00	497.90	3925.10
735+00.00	89.79	9.73	86.00	7.00	4509.00	507.00	4002.00
735+25.00	100.94	12.45	88.00	10.00	4597.00	520.00	4077.00
735+50.00	108.93	10.55	97.00	11.00	4694.00	534.30	4159.70


DIVISION 1 - STH 13							
STATION	AREA (SF)		INCREMENTAL VOL (CY) (UNADJUSTED)		CUMULATIVE VOL (CY)		
	CUT	FILL	CUT	FILL	CUT	EXPANDED FILL	MASS ORDINATE
					1.00	1.30	
736+00.00	121.85	0.00	214.00	10.00	4908.00	547.30	4360.70
736+41.50	102.06	0.95	172.00	1.00	5080.00	548.60	4531.40
736+60.00	99.35	0.00	69.00	0.00	5149.00	548.60	4600.40
736+75.00	154.52	0.00	71.00	0.00	5220.00	548.60	4671.40
737+00.00	154.60	0.00	143.00	0.00	5363.00	548.60	4814.40
737+50.00	151.58	0.00	283.00	0.00	5646.00	548.60	5097.40
738+00.00	146.02	0.09	276.00	0.00	5922.00	548.60	5373.40
738+10.00	144.38	0.16	54.00	0.00	5976.00	548.60	5427.40
738+30.00	101.50	0.00	91.00	0.00	6067.00	548.60	5518.40
738+50.00	105.31	0.00	77.00	0.00	6144.00	548.60	5595.40

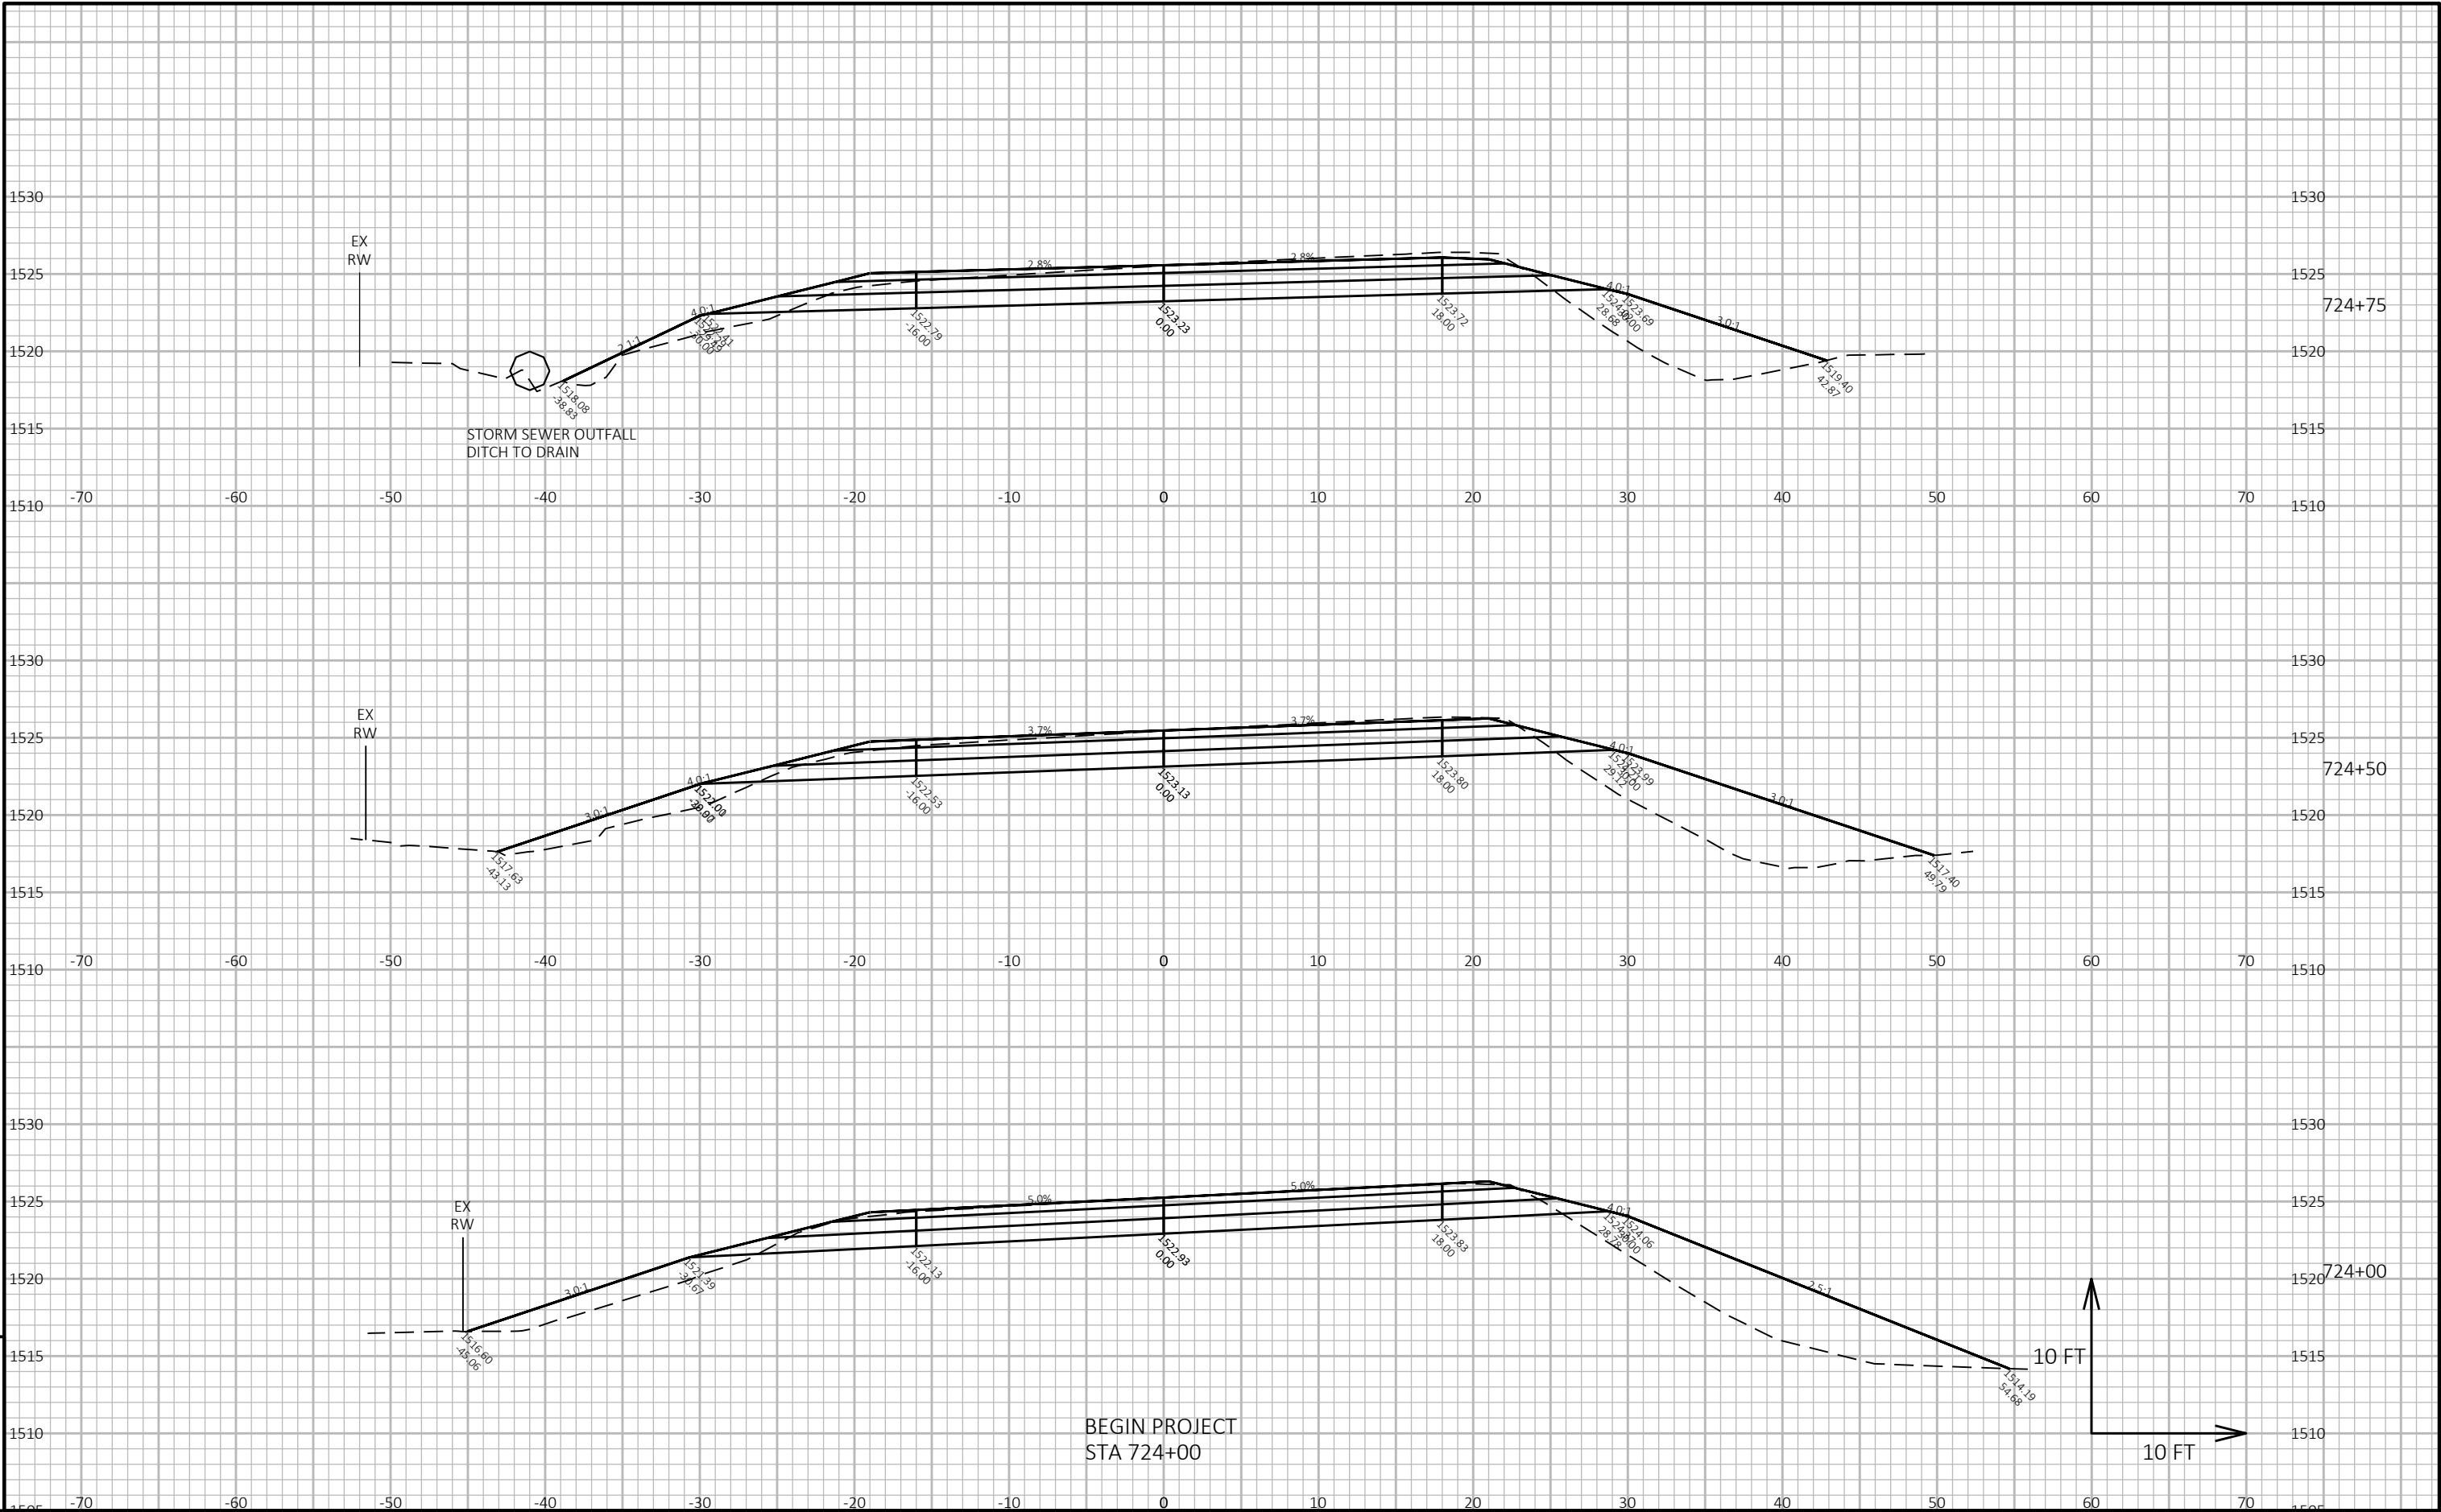


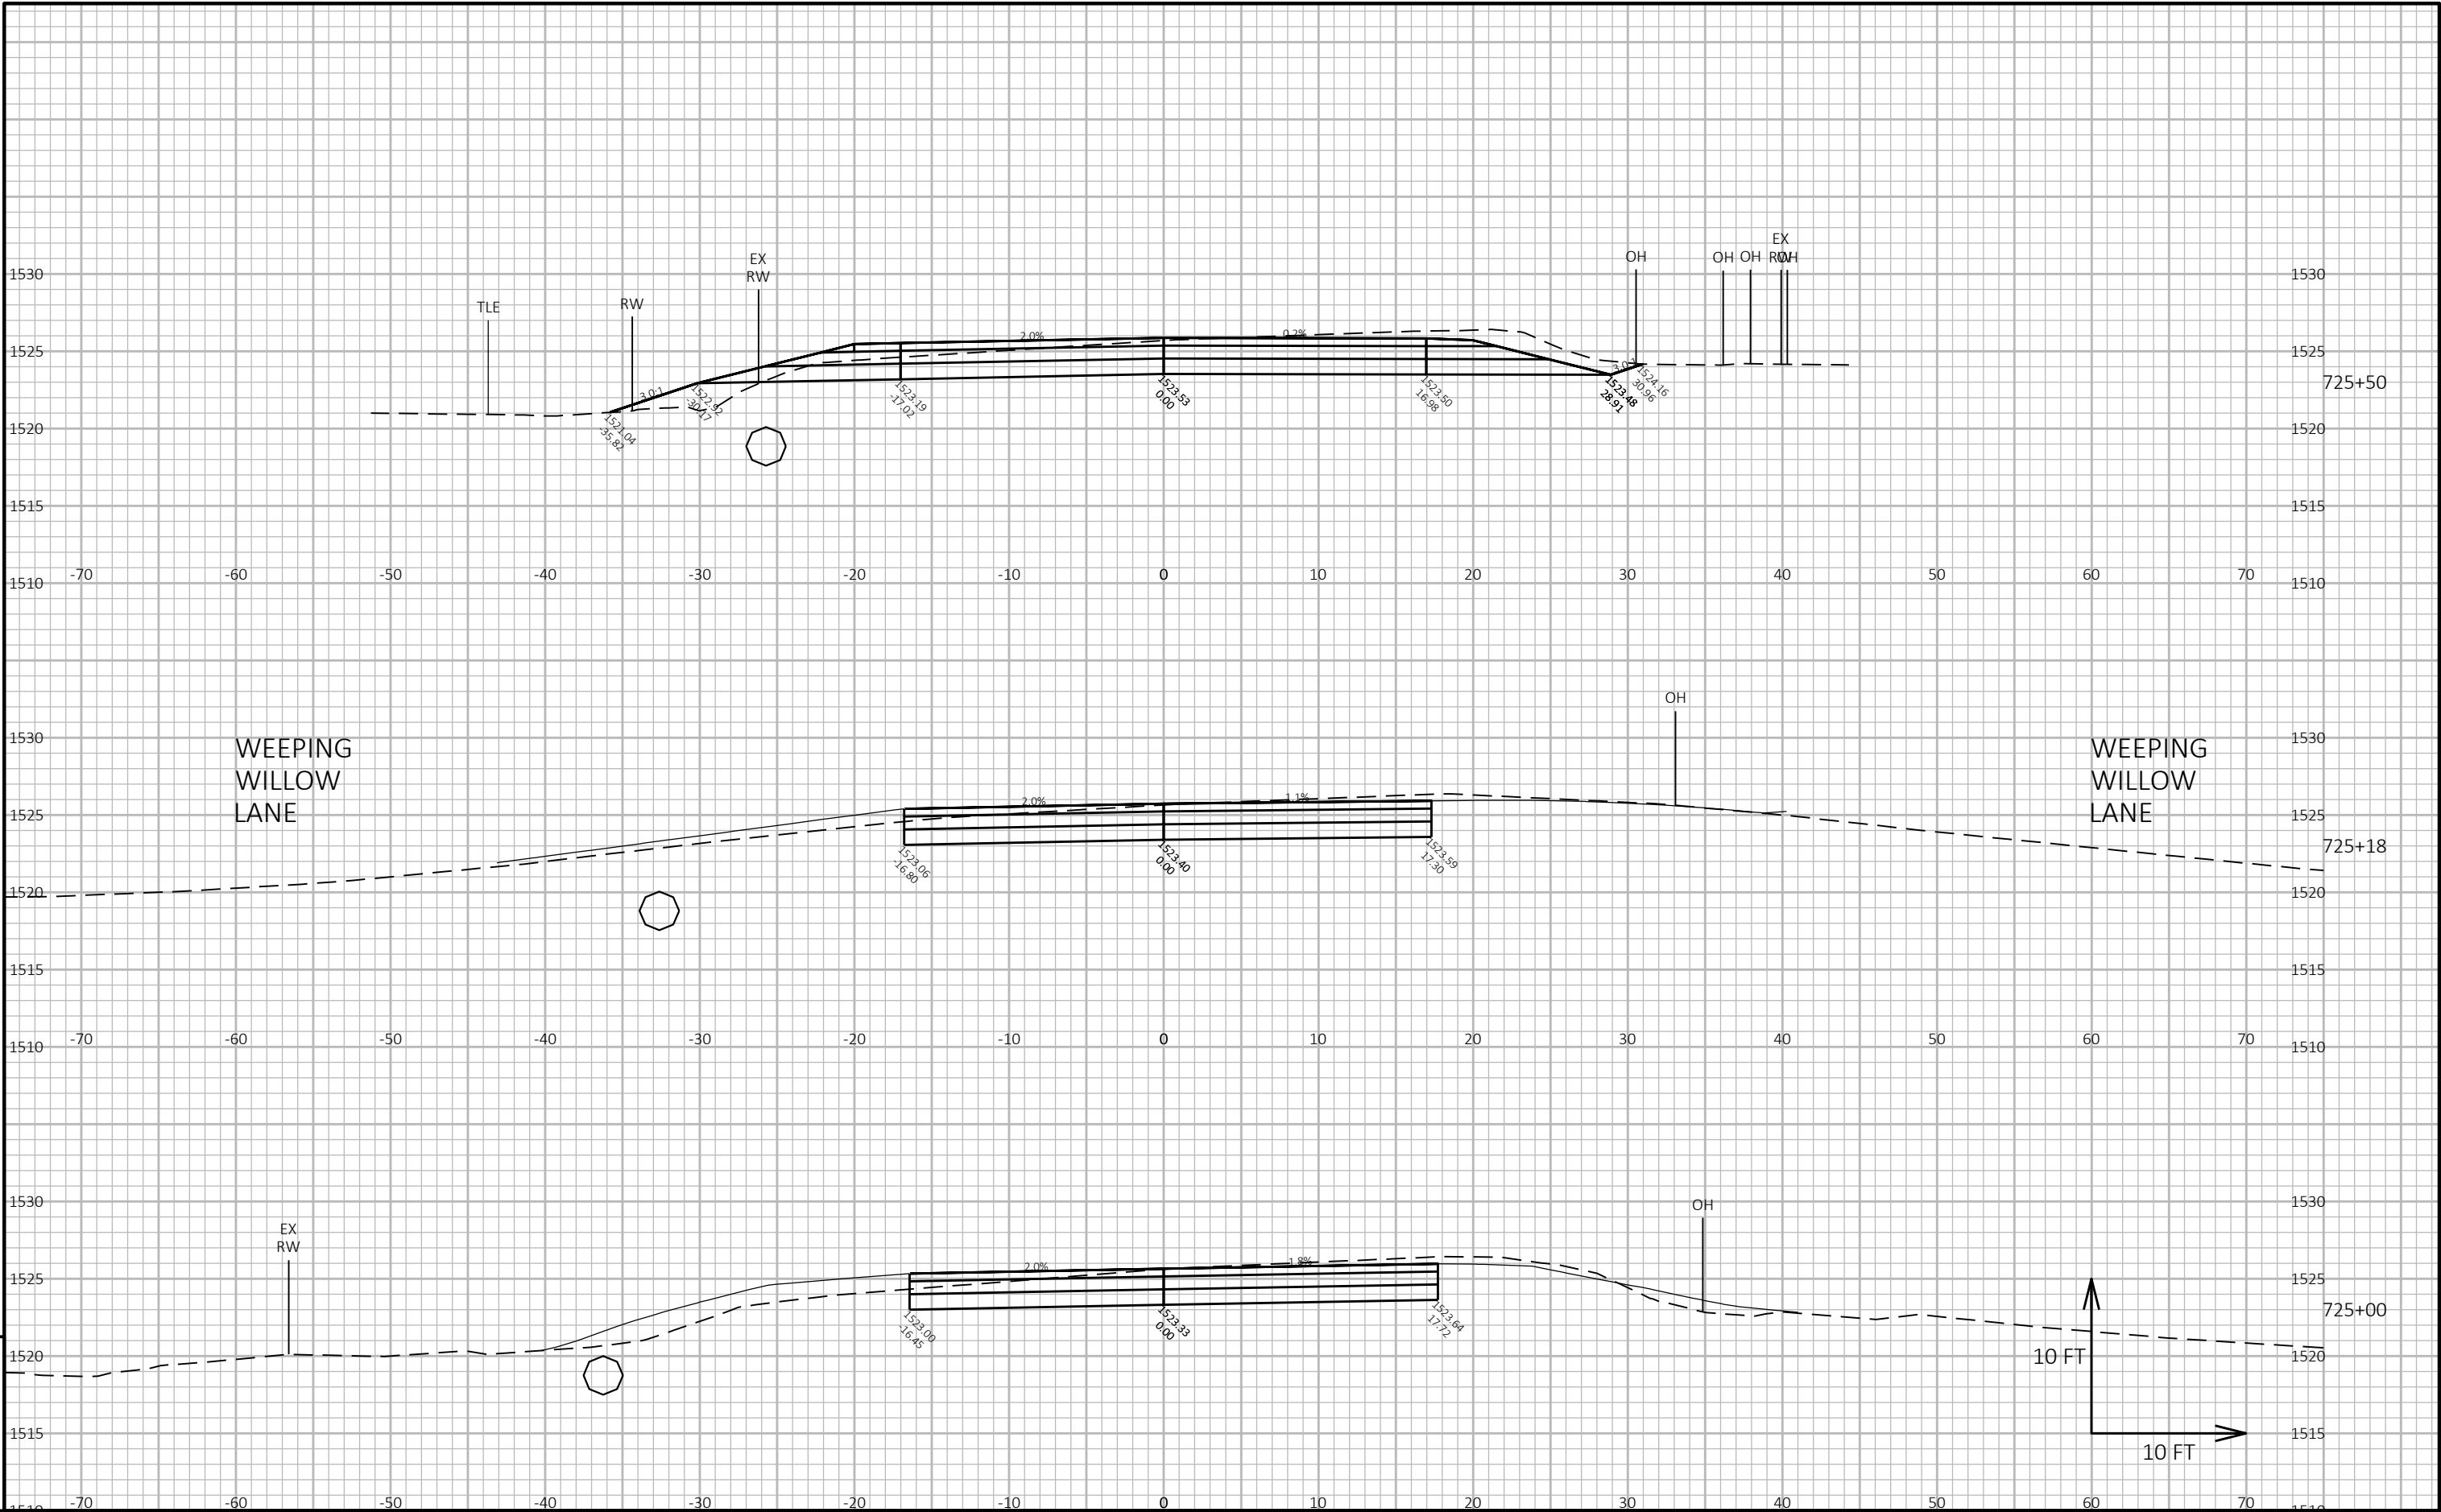


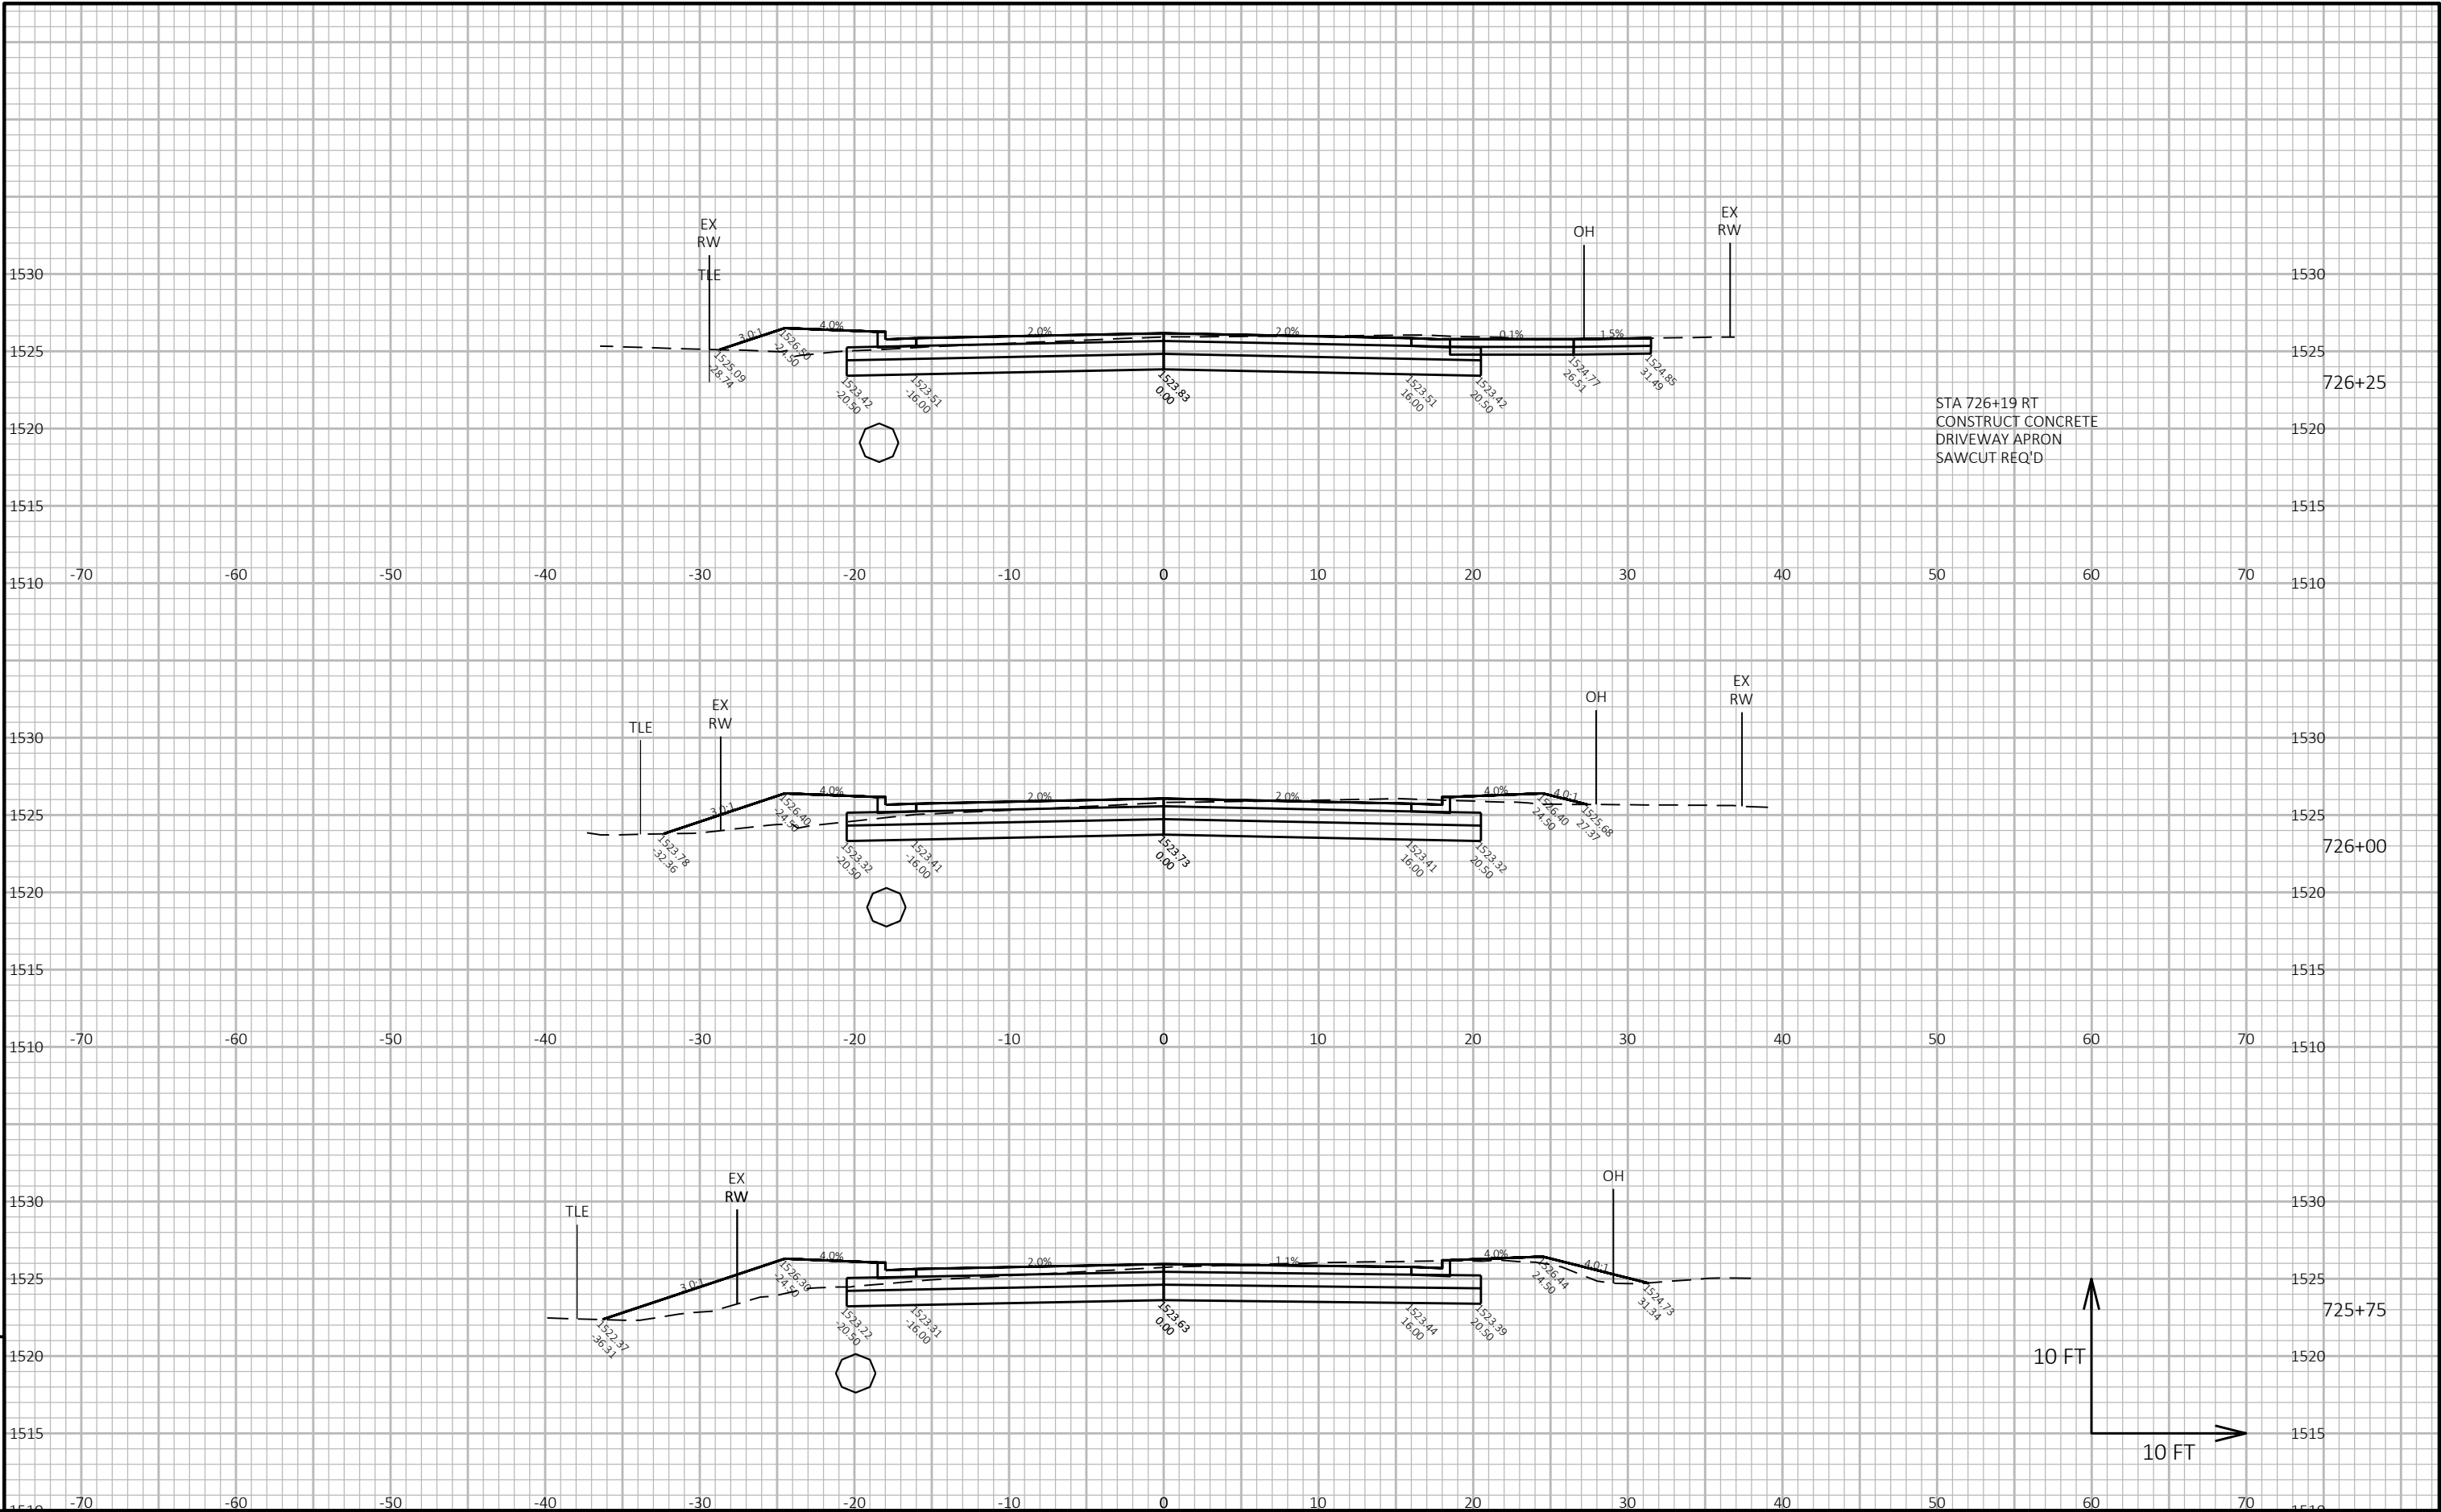


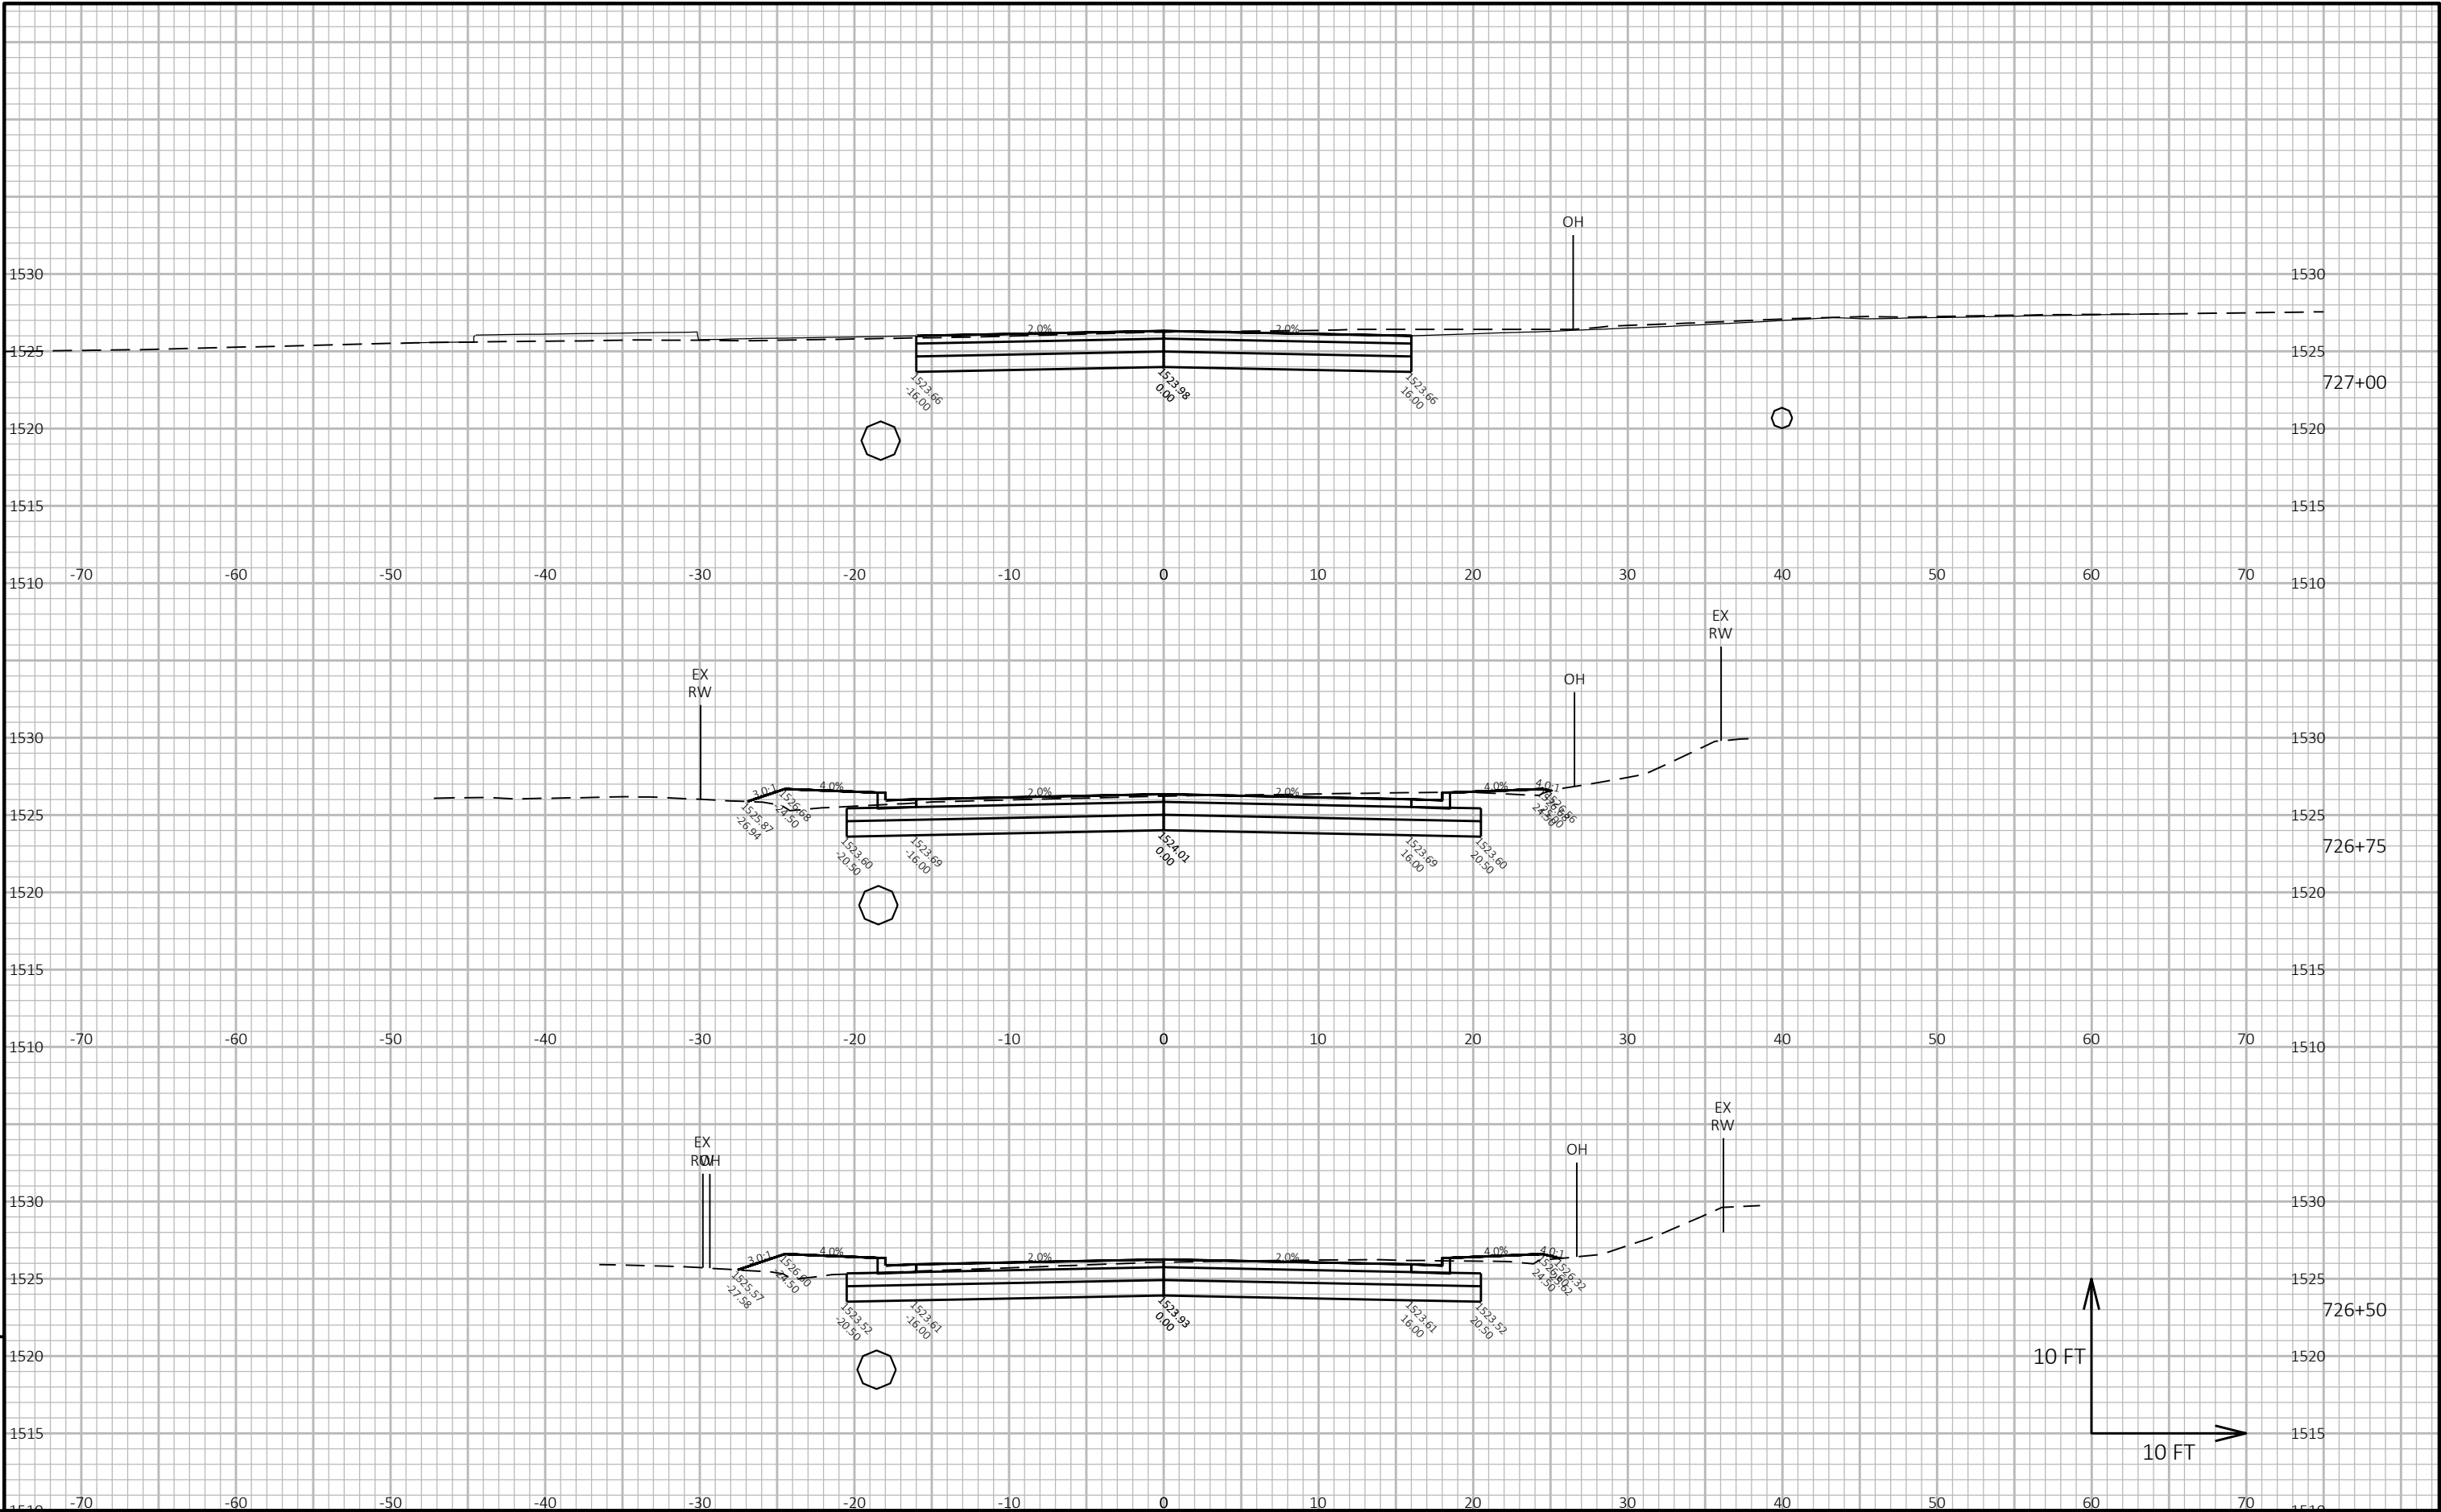


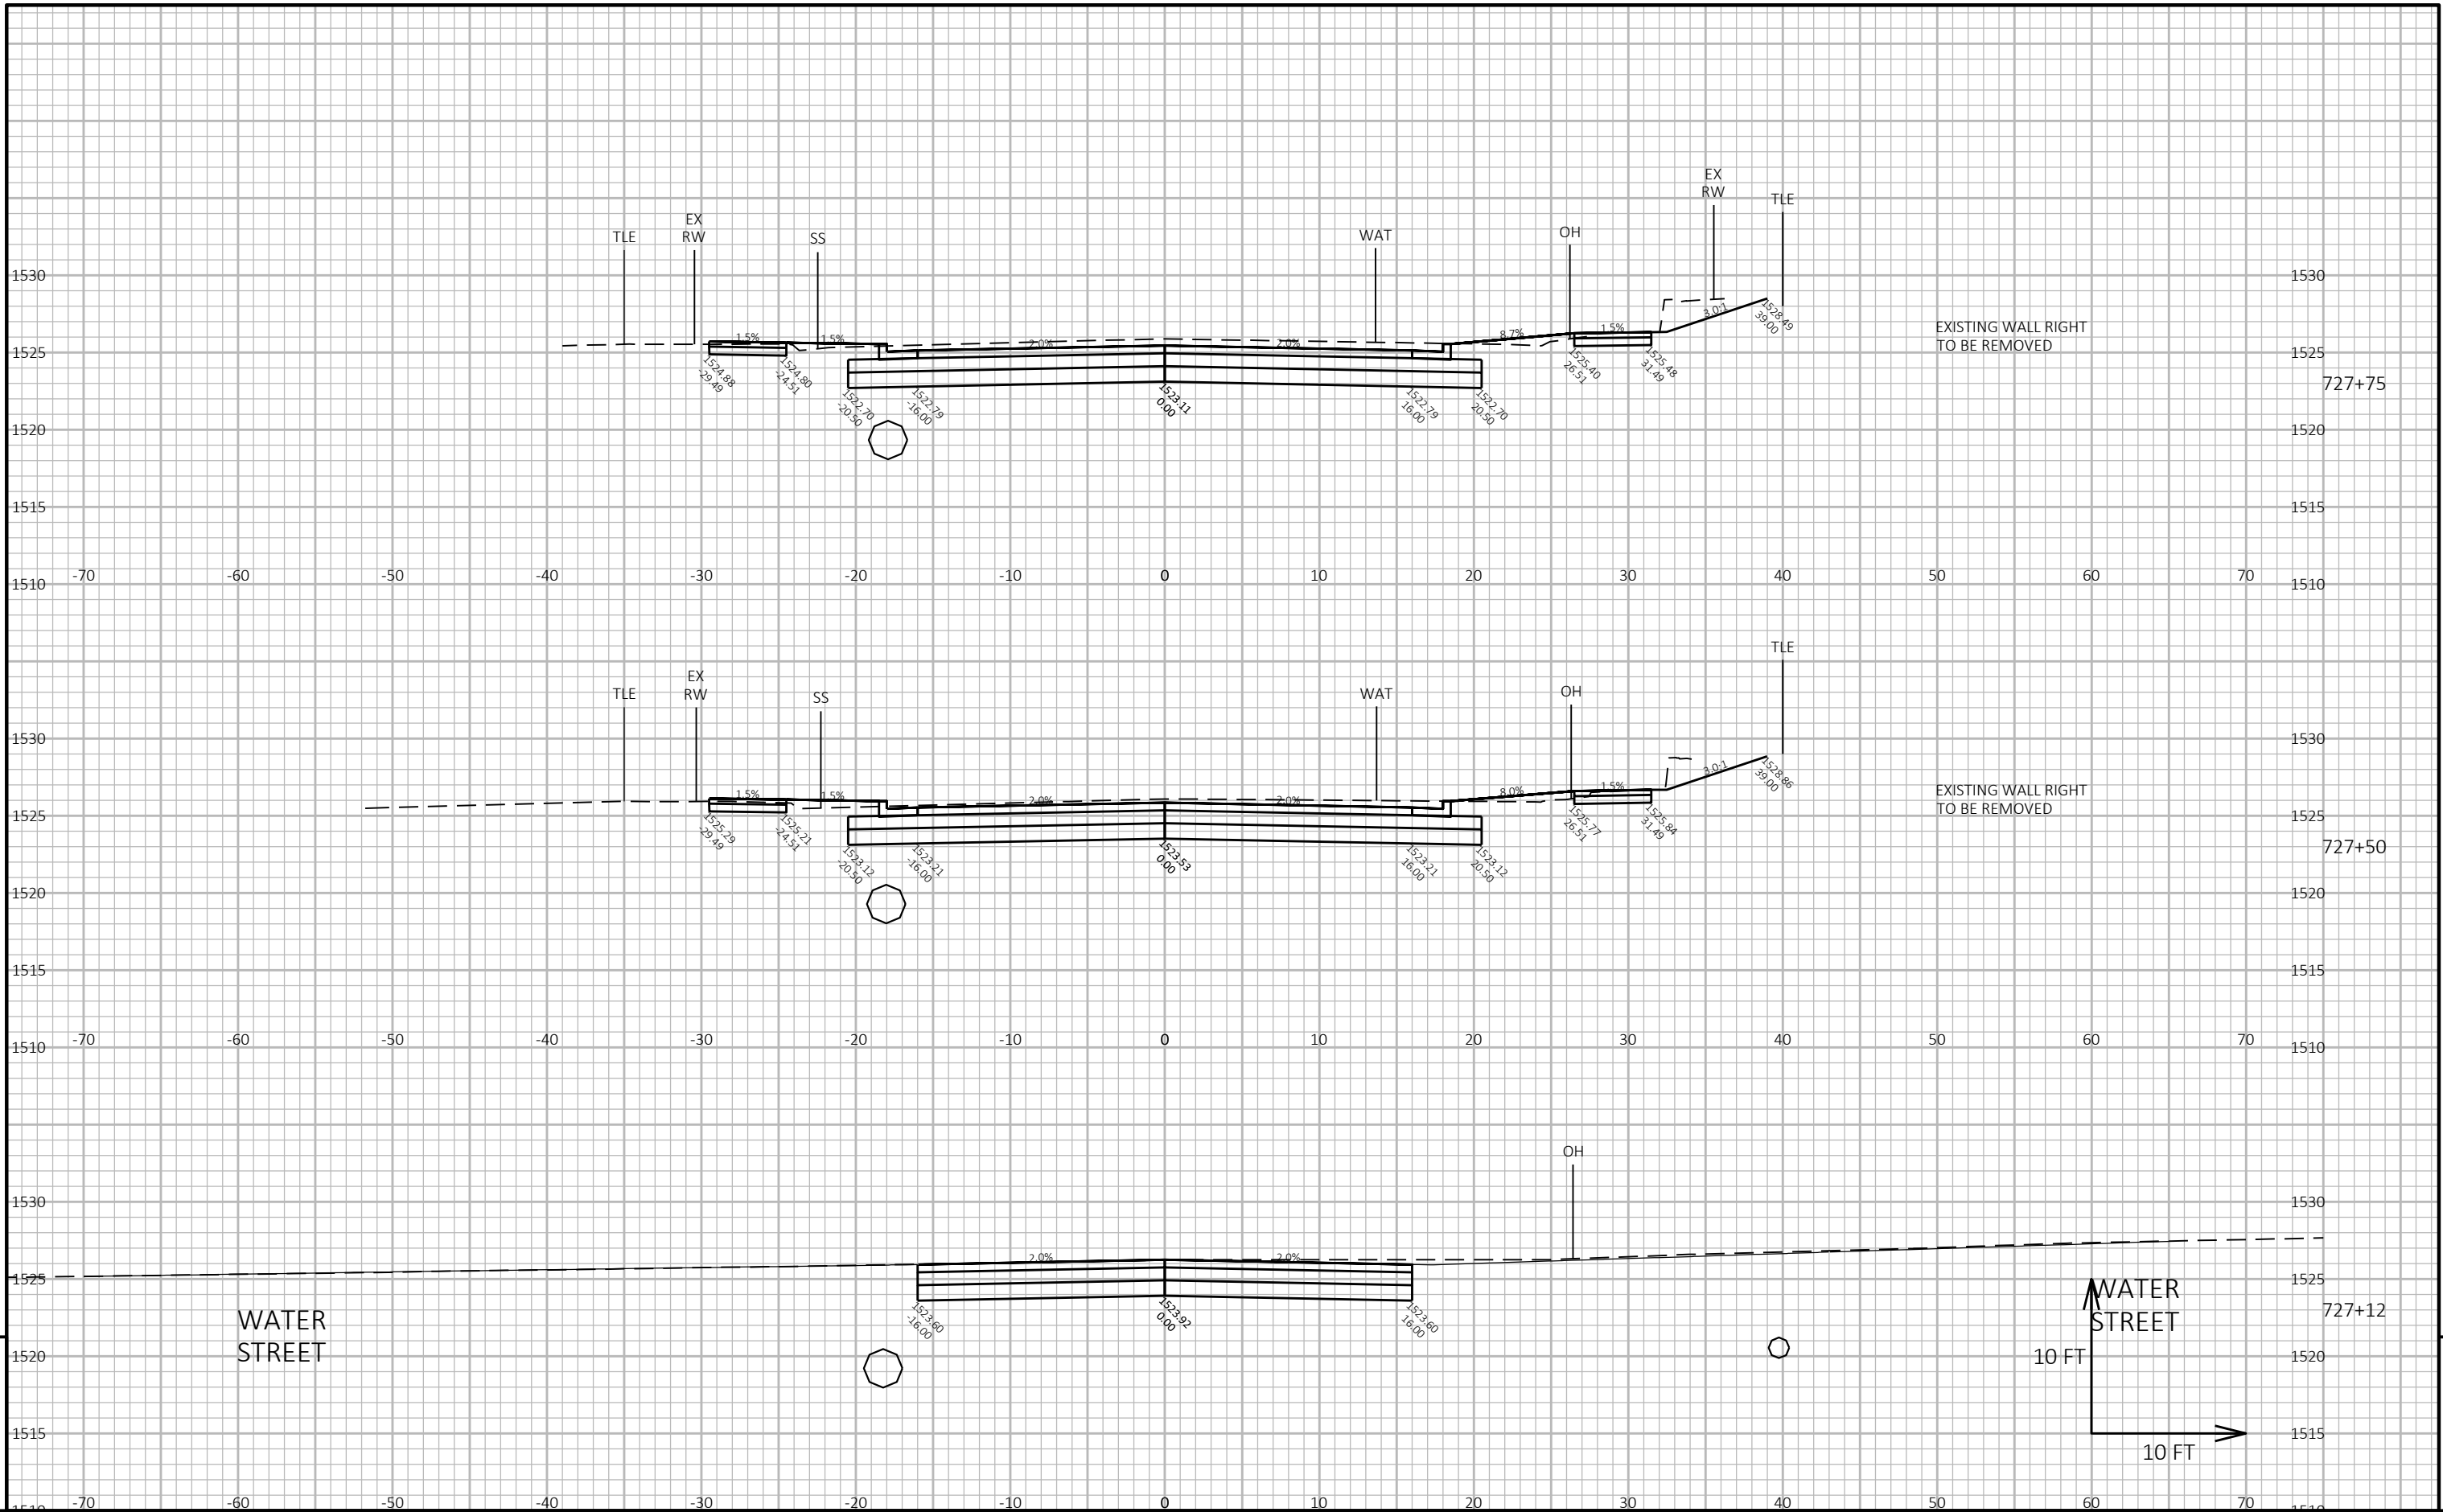


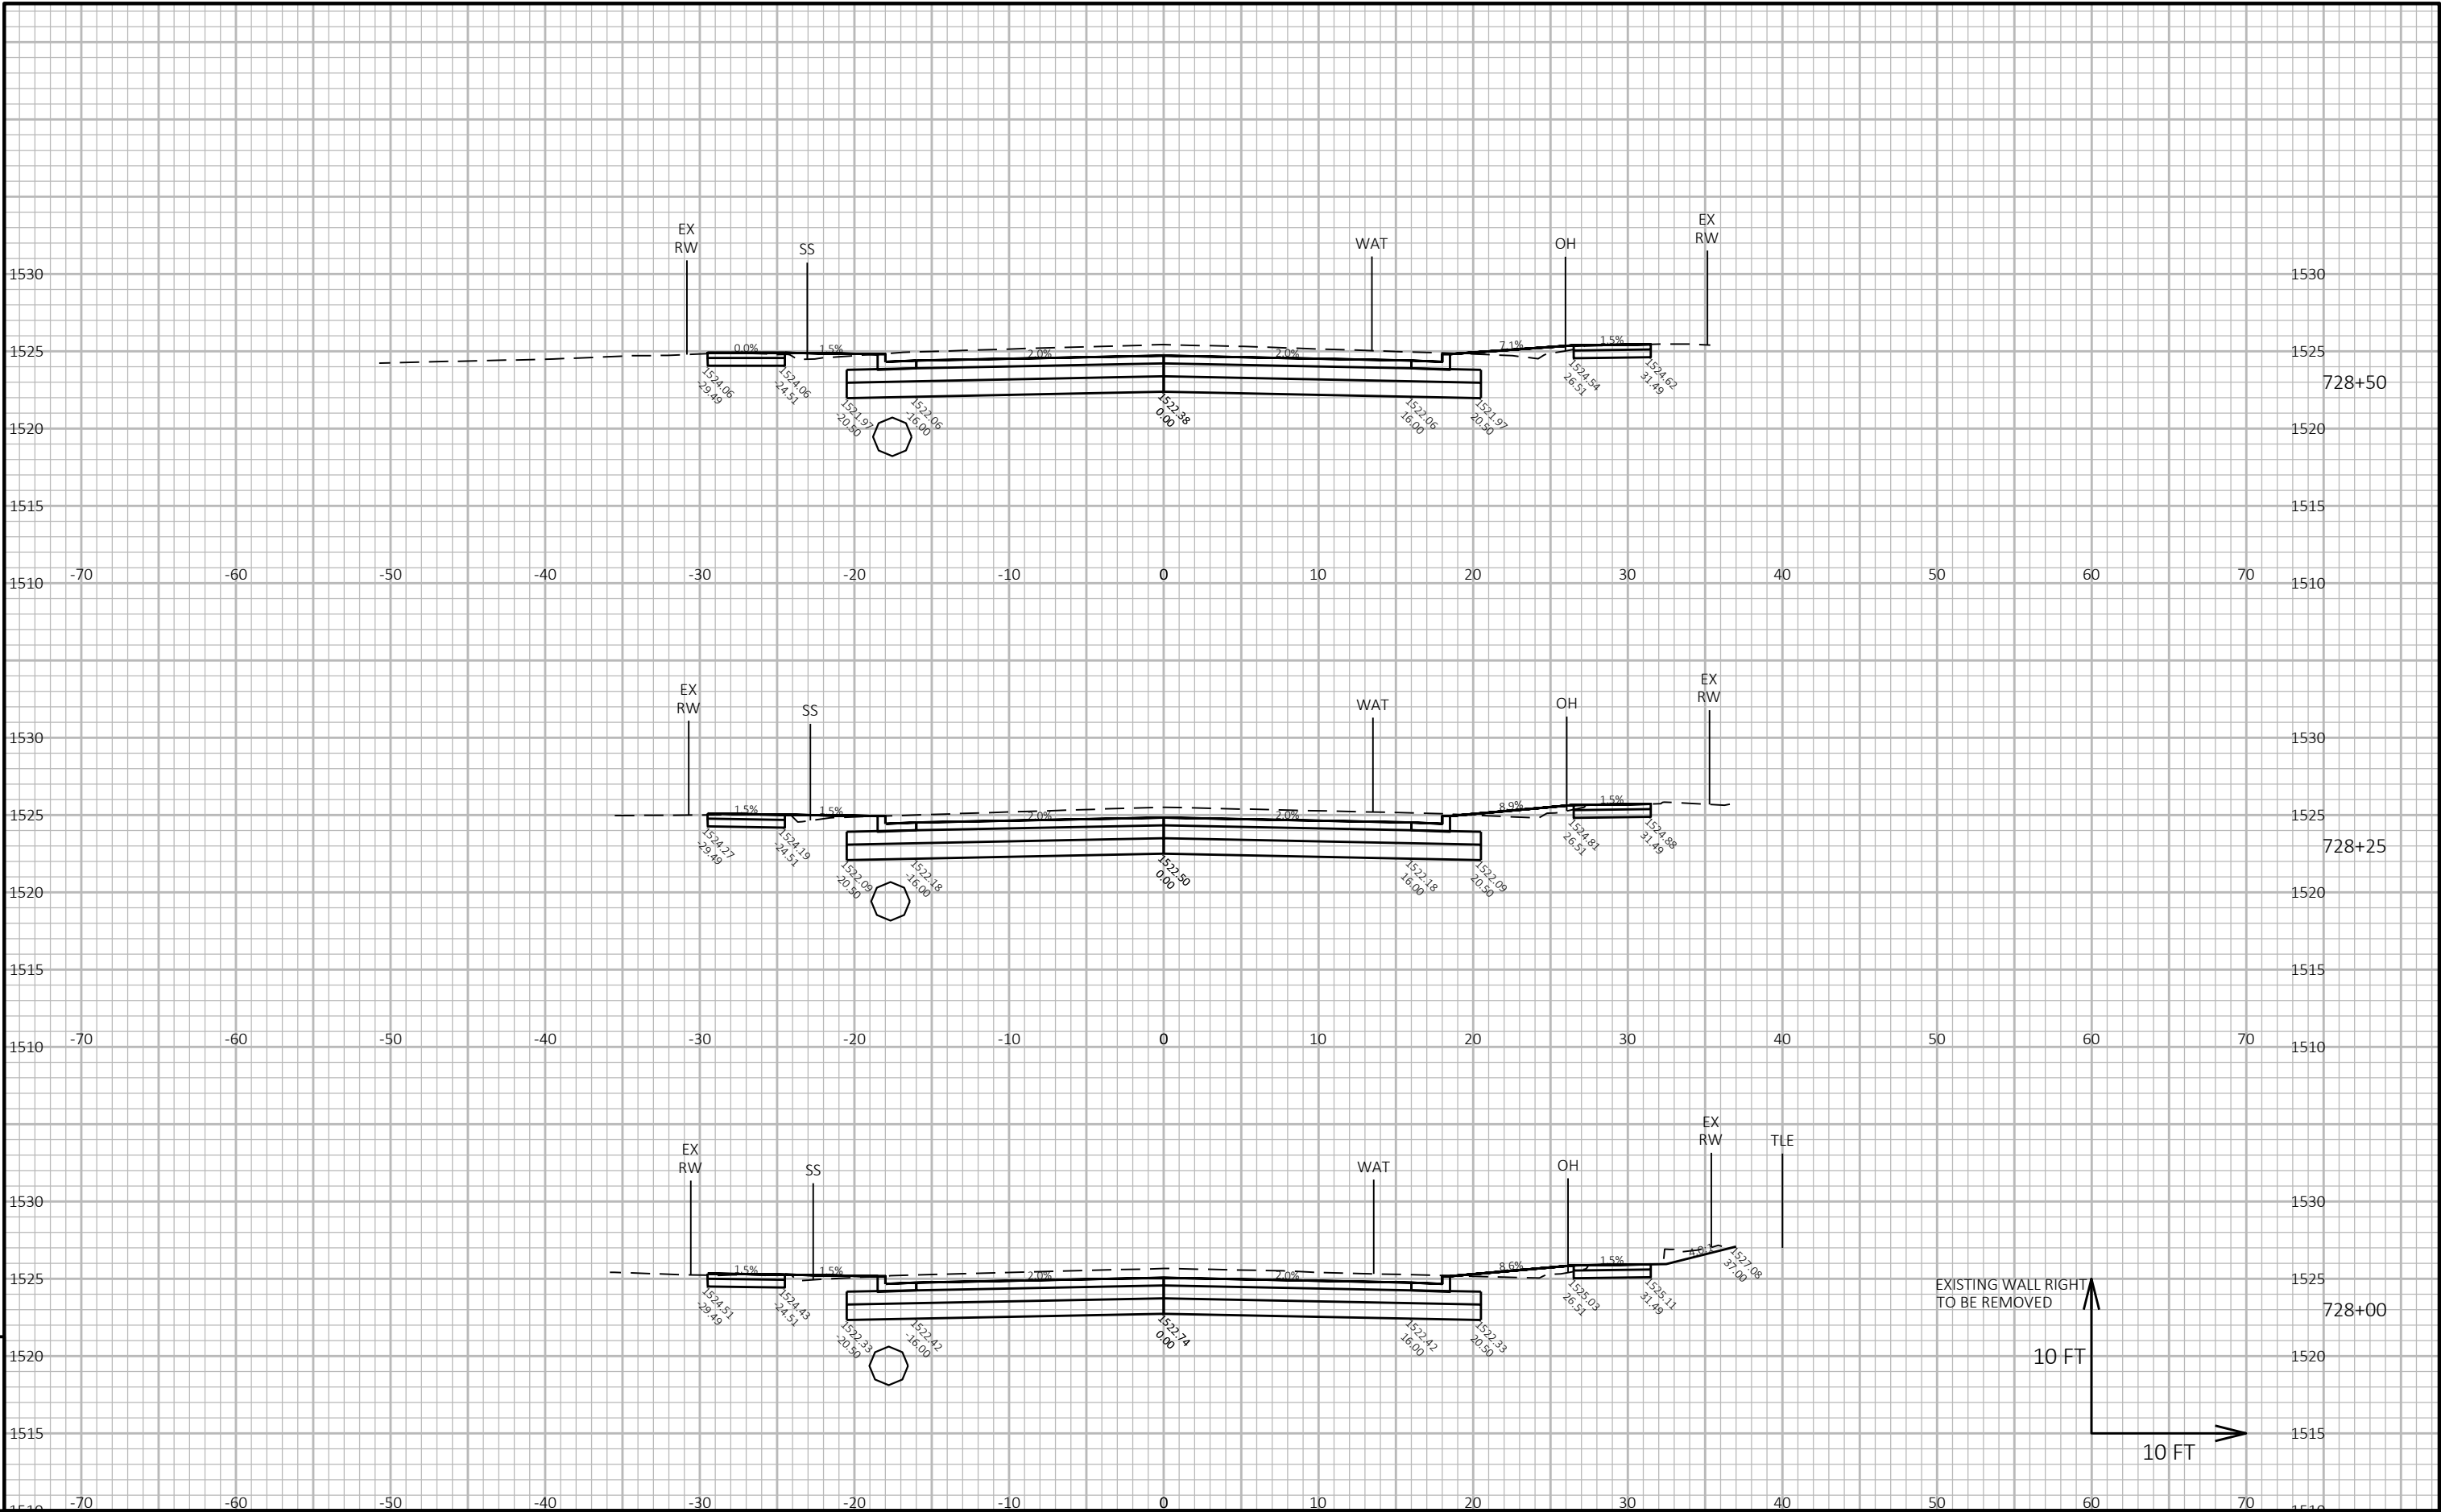

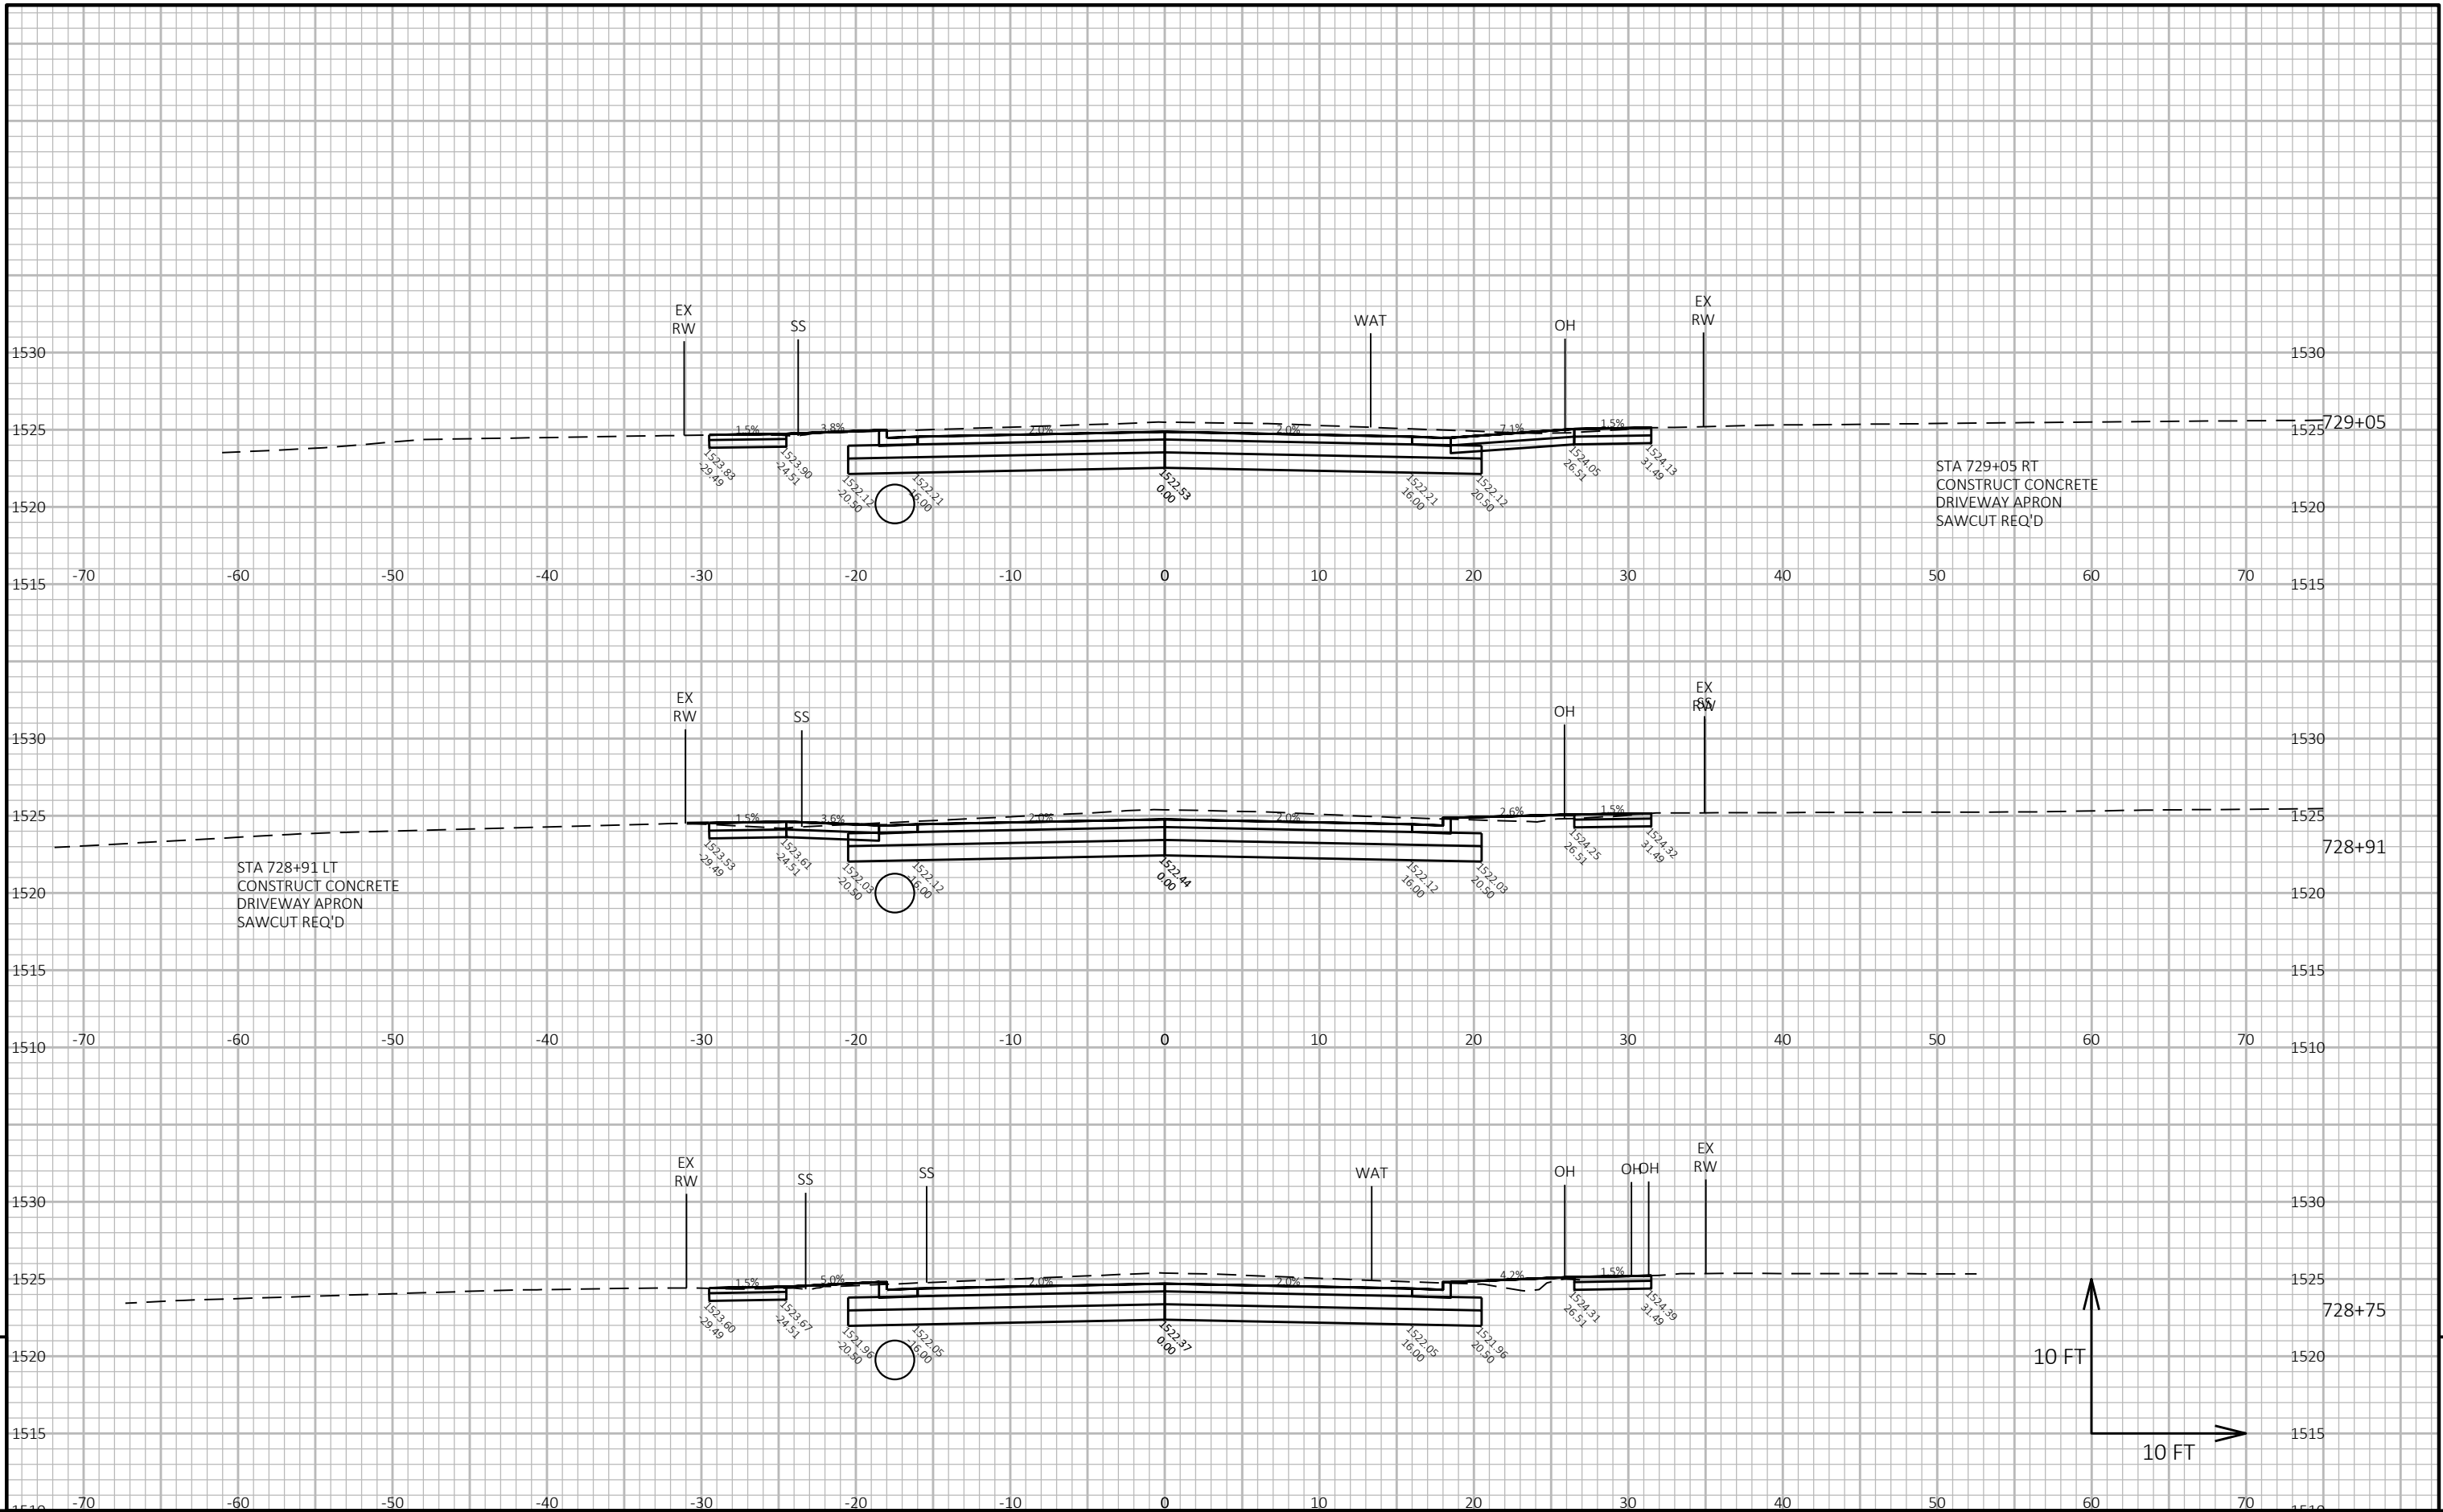

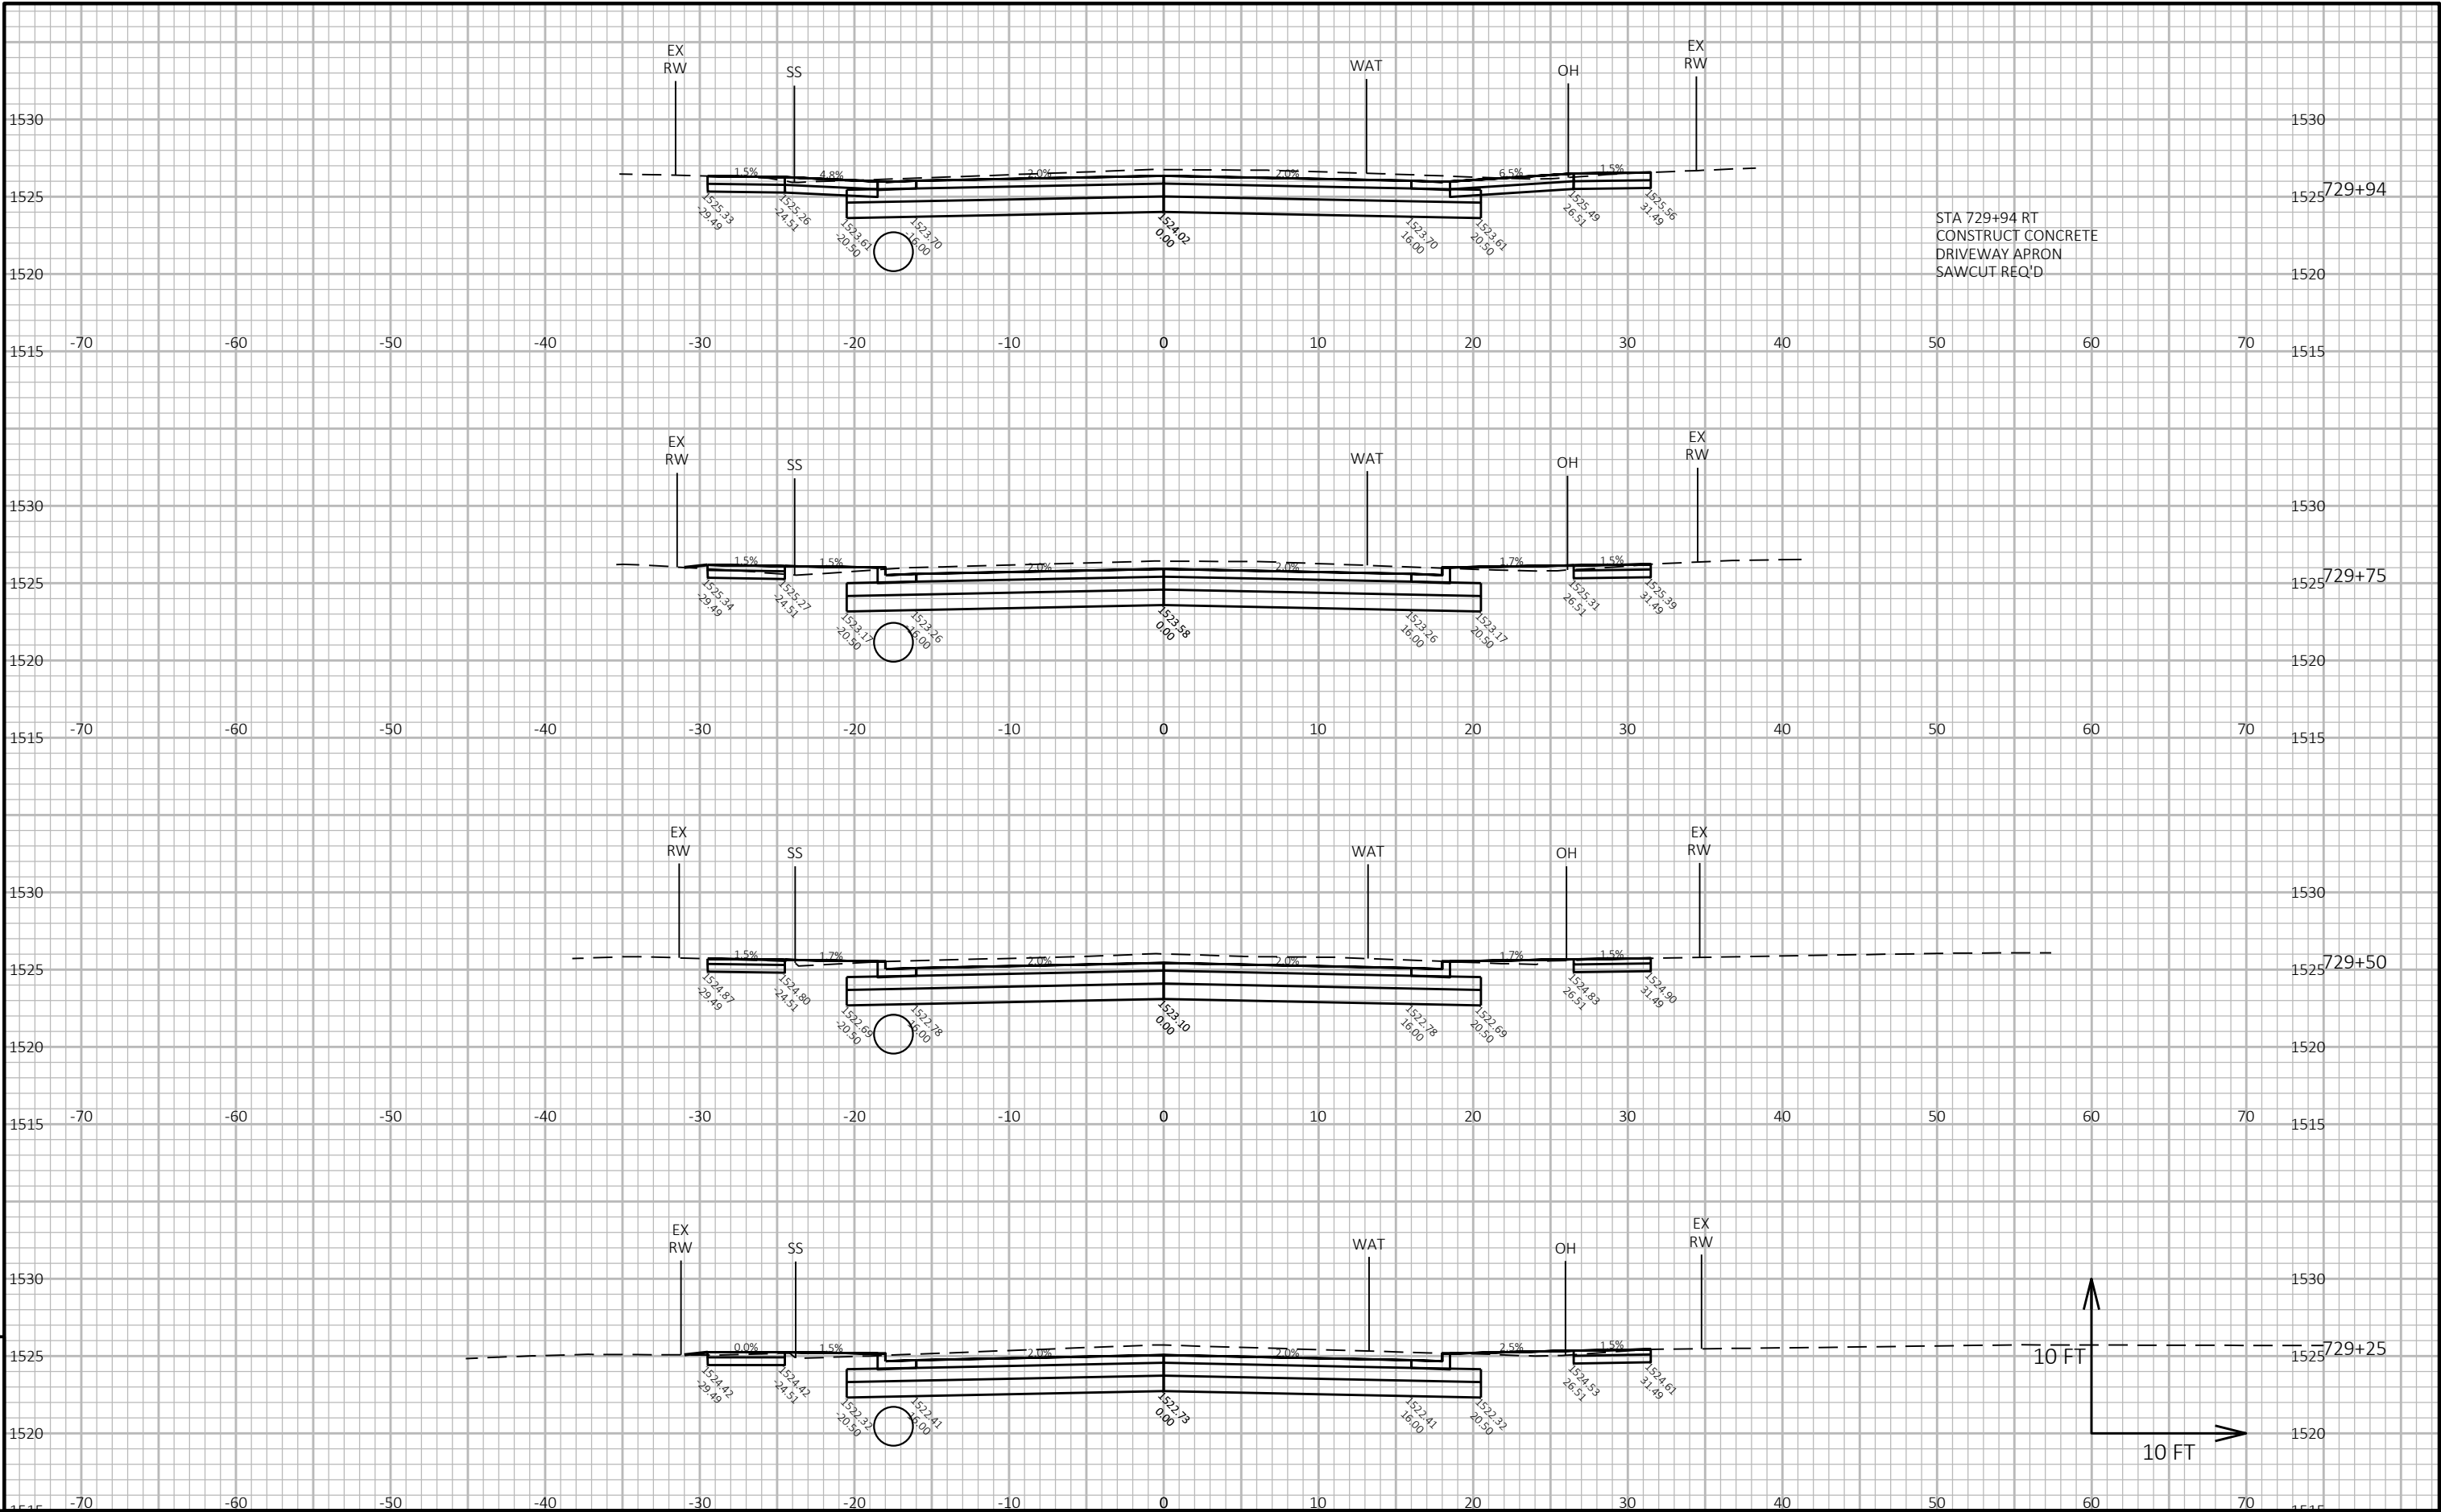

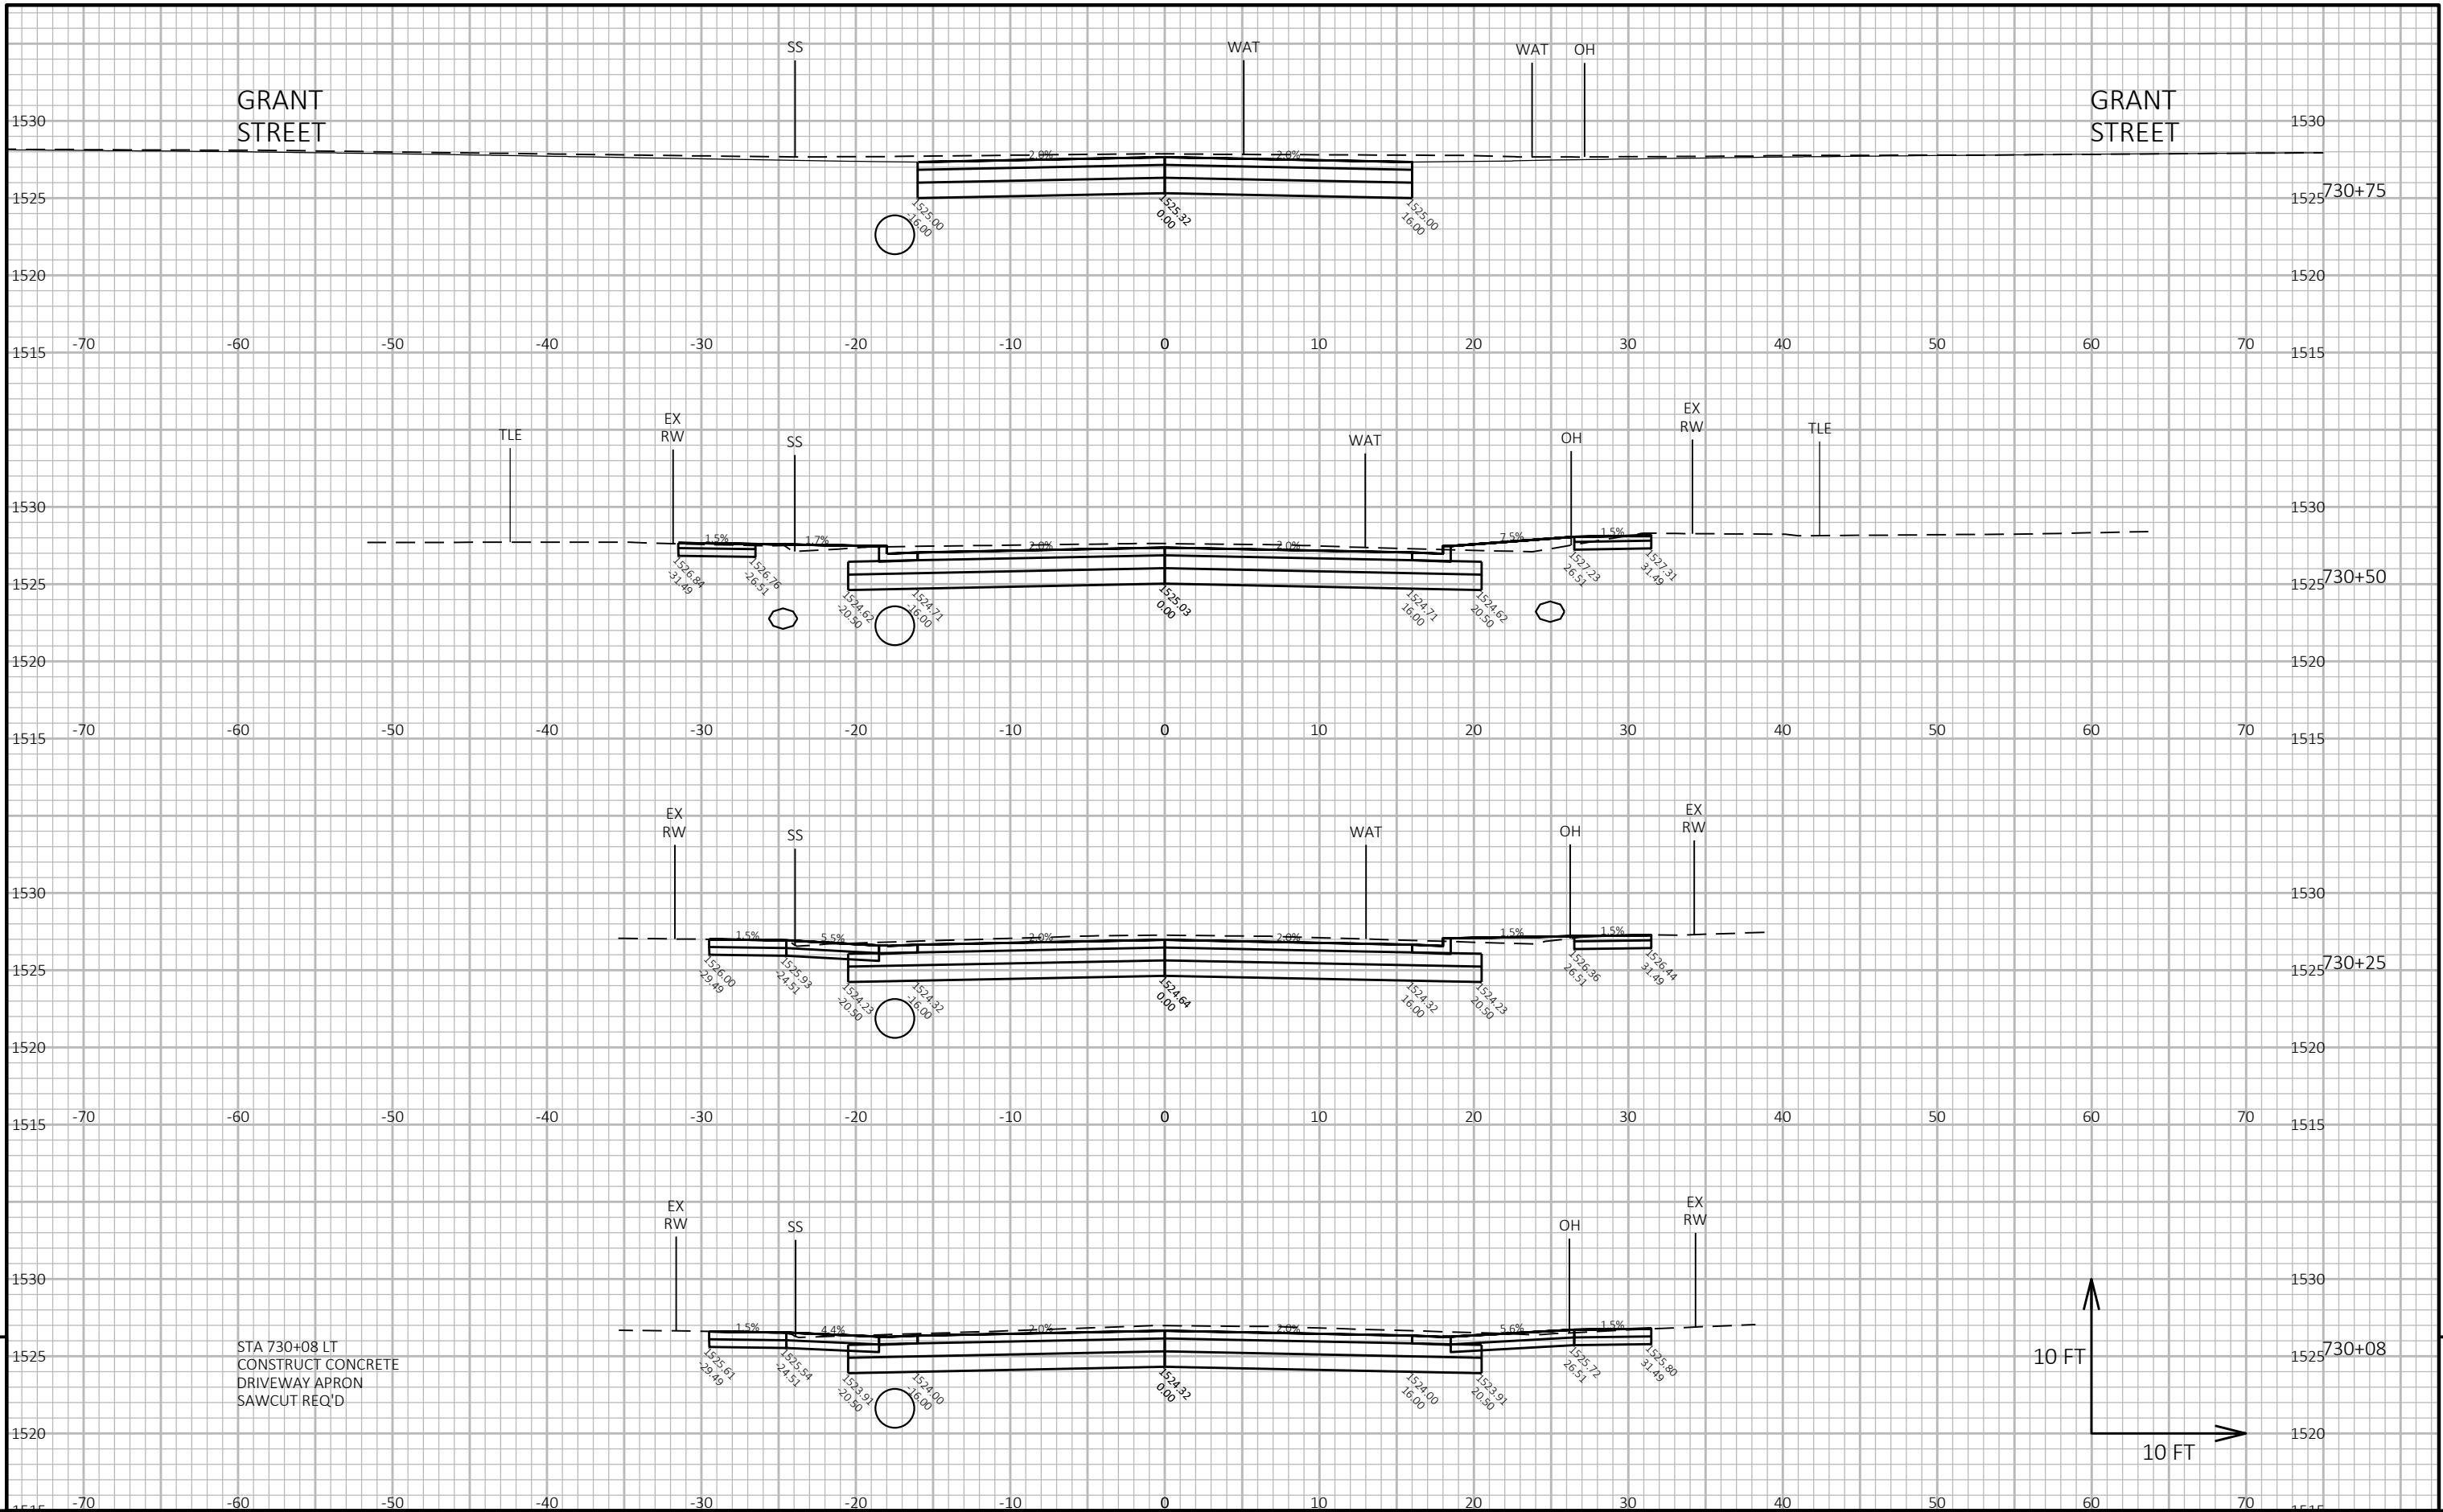

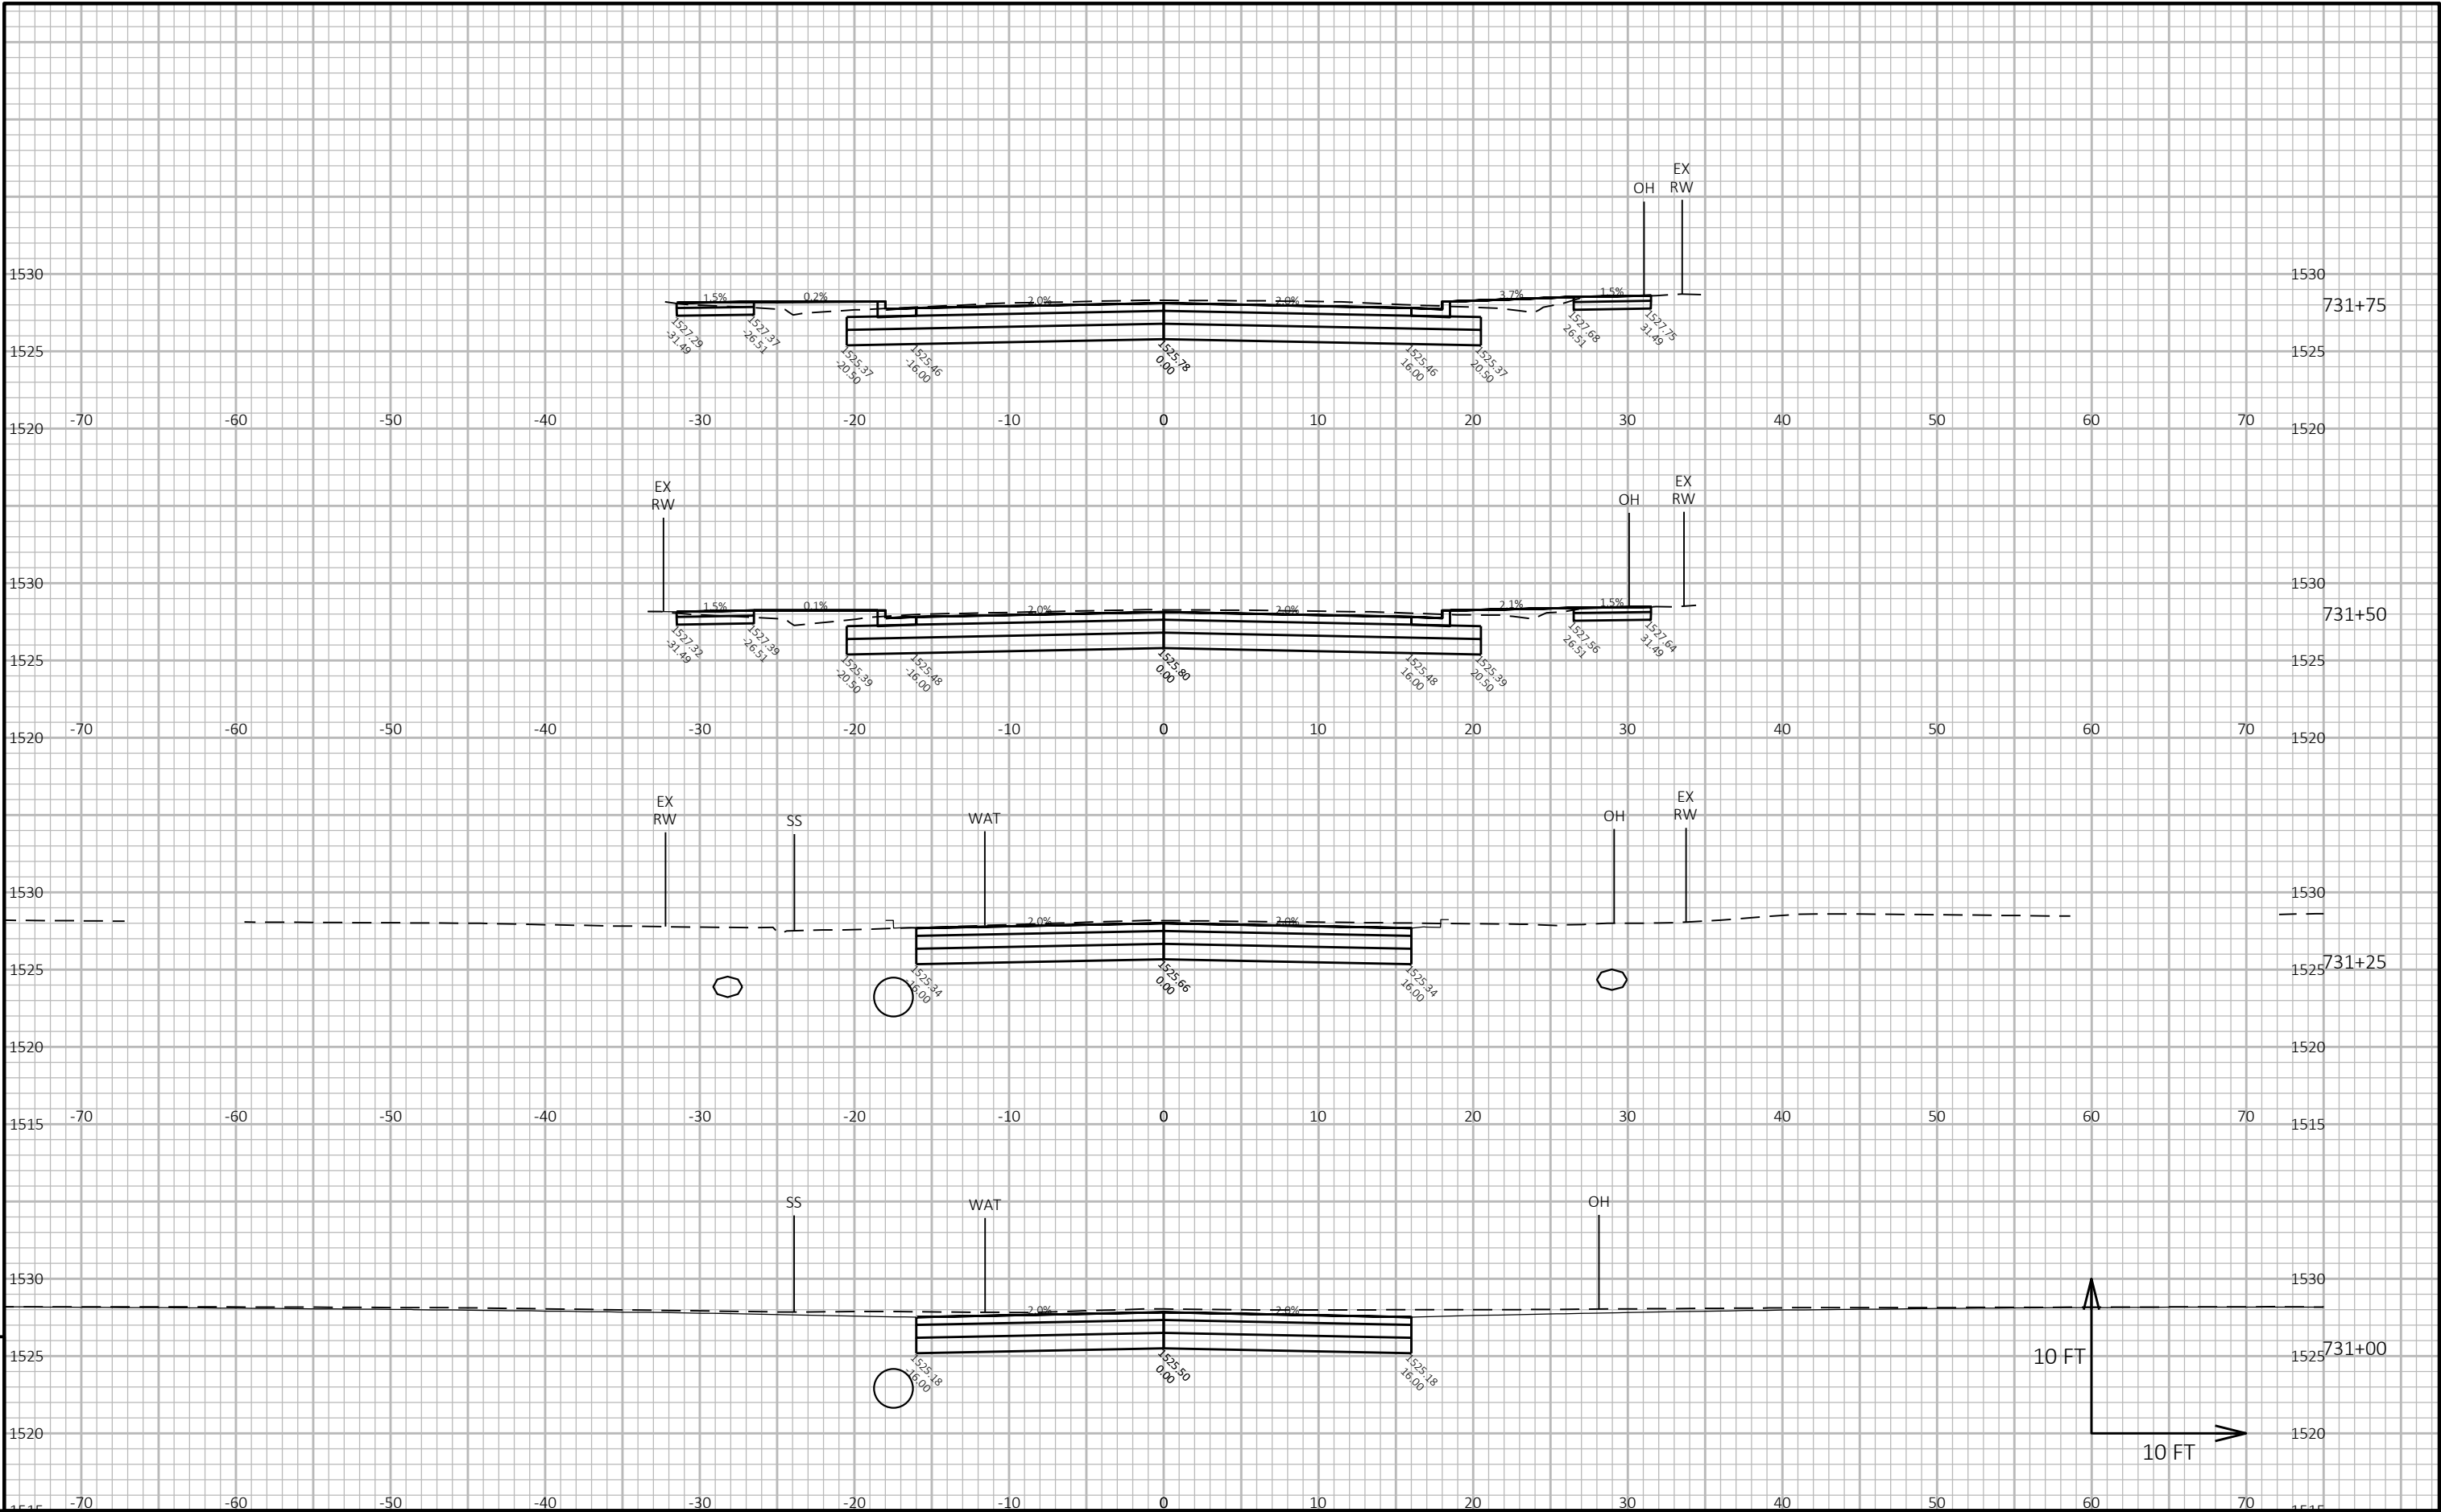

STA 732+83 LT
CONSTRUCT CONCRETE
DRIVEWAY APRON
SAWCUT REQ'D

EX
RW

EX
RW

OH

1530
732+75

1525

1520

EX
RW

EX
RW

OH

1530
732+50

1525

1520

EX
RW

EX
RW

OH

1530
732+25

1525

1520

EX
RW

EX
RW

OH

1530
732+00


1525


10 FT

10 FT

9

9

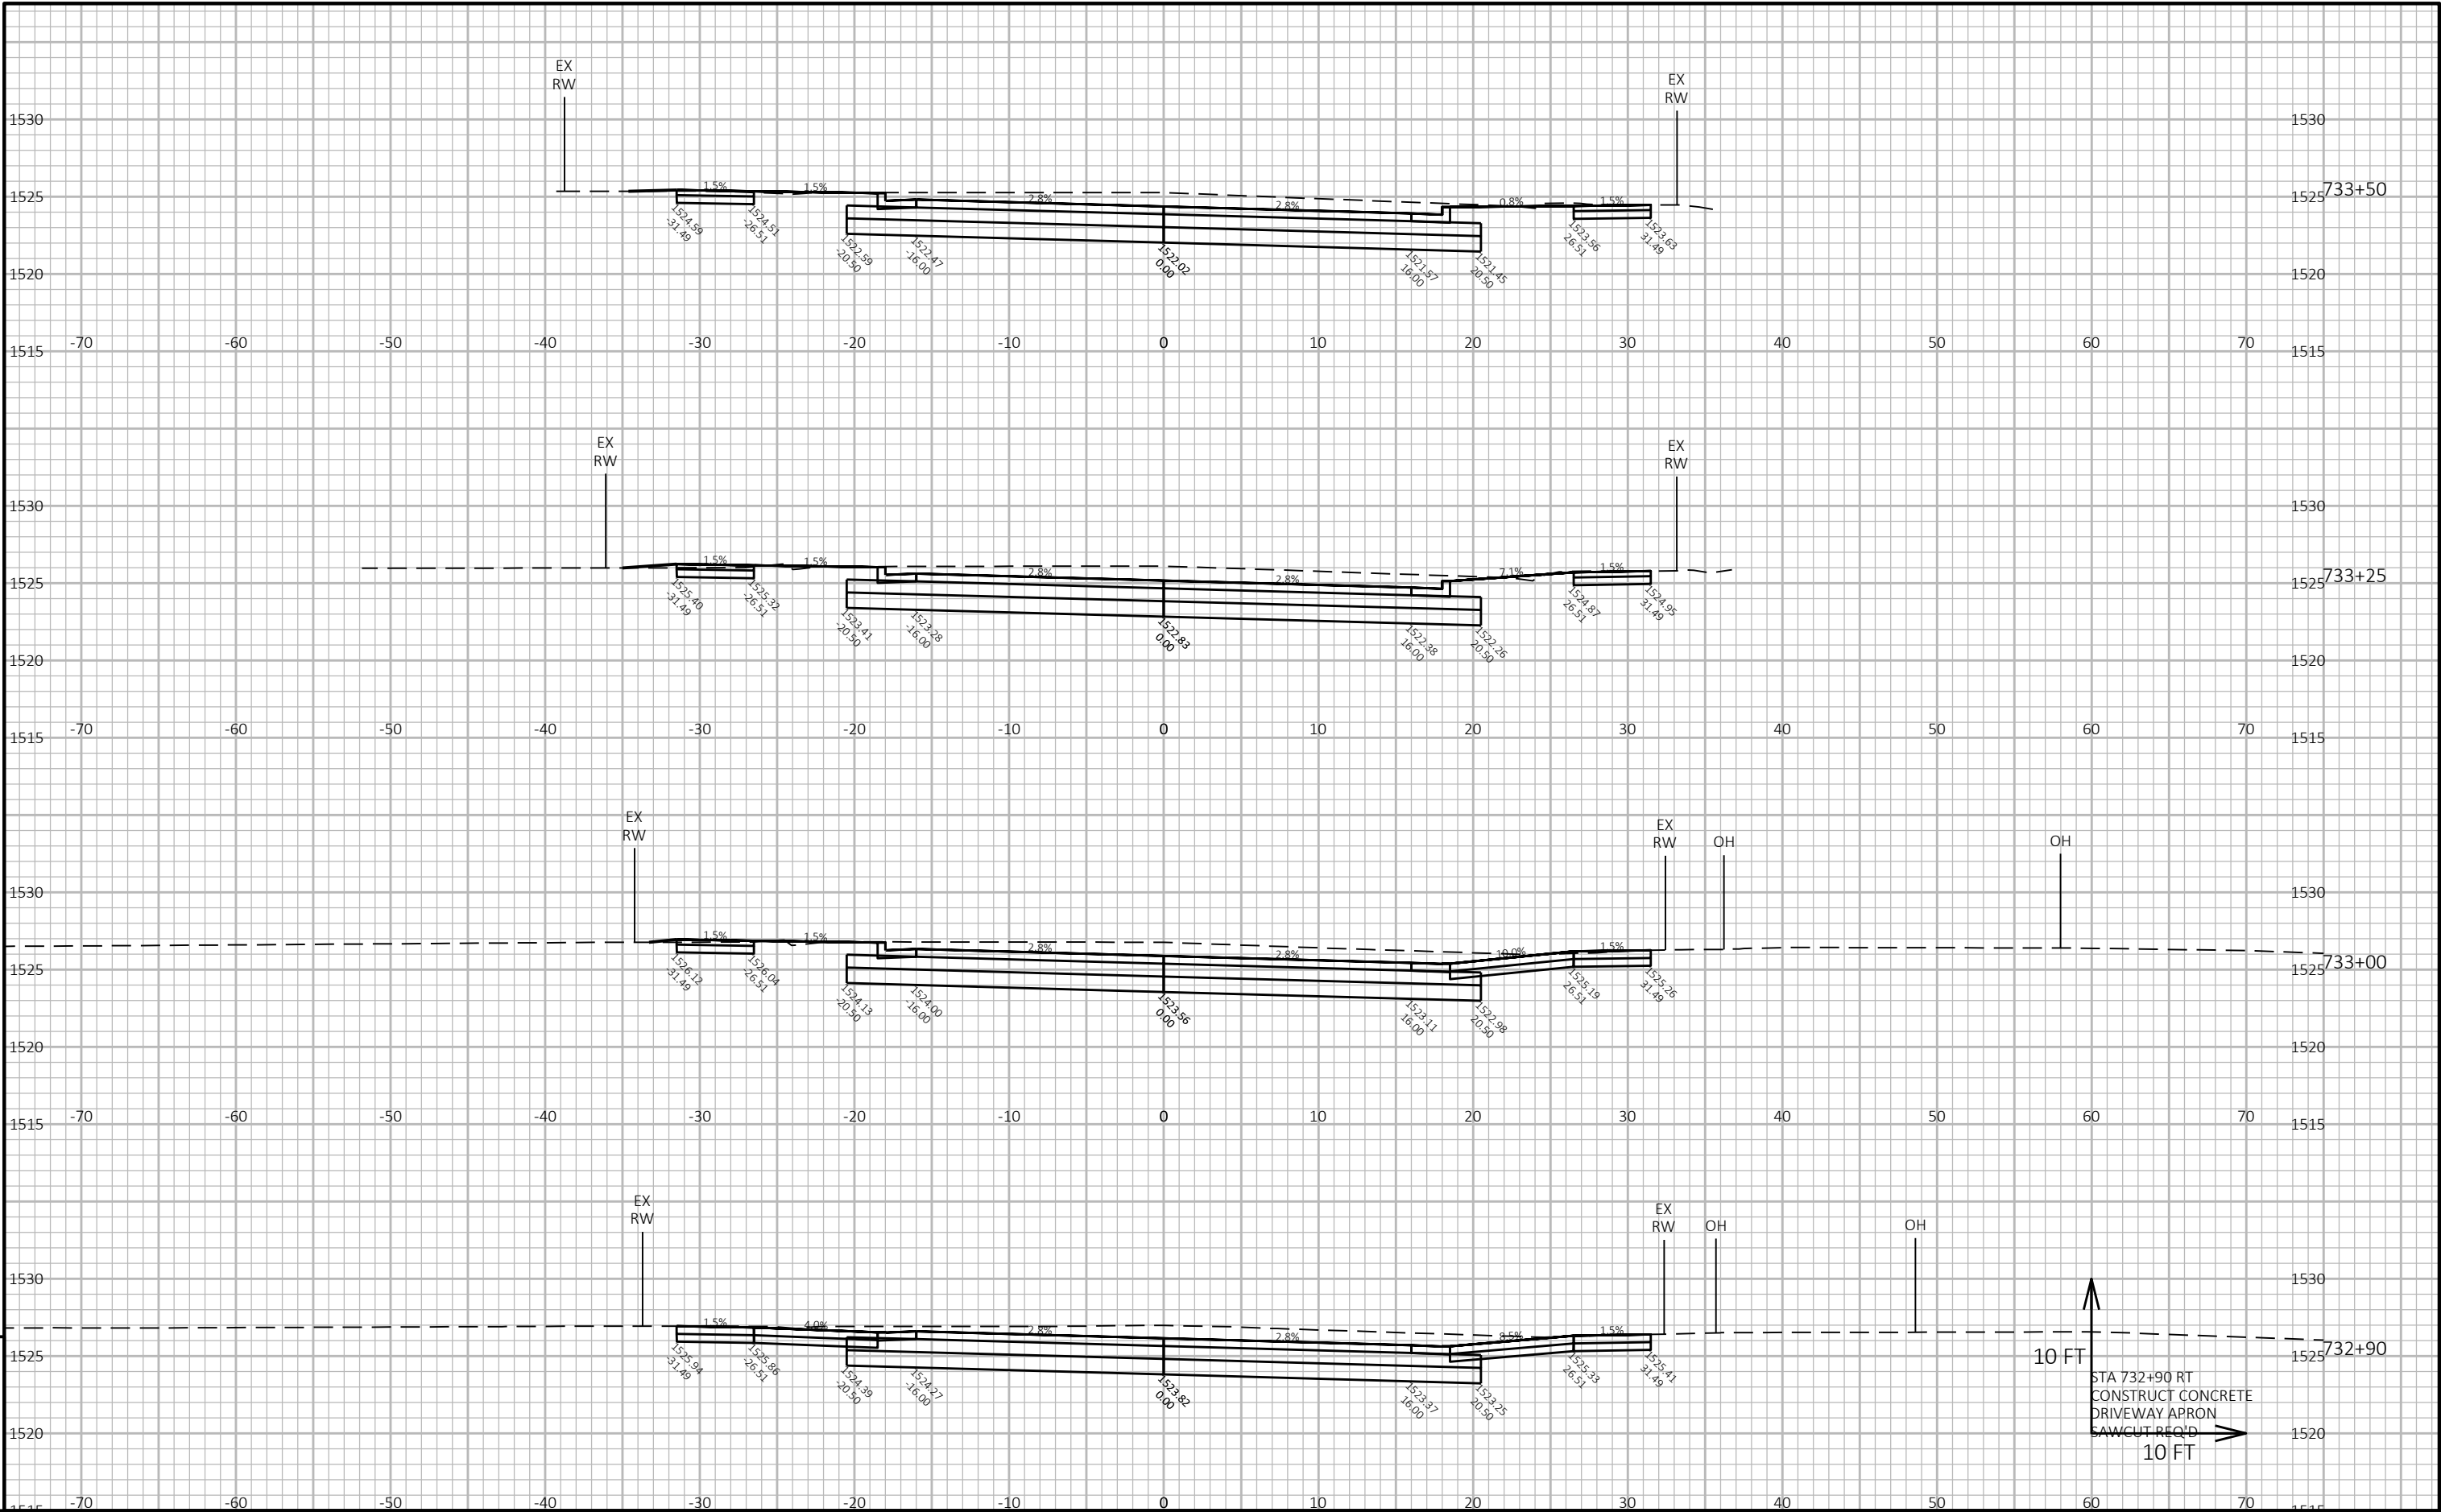

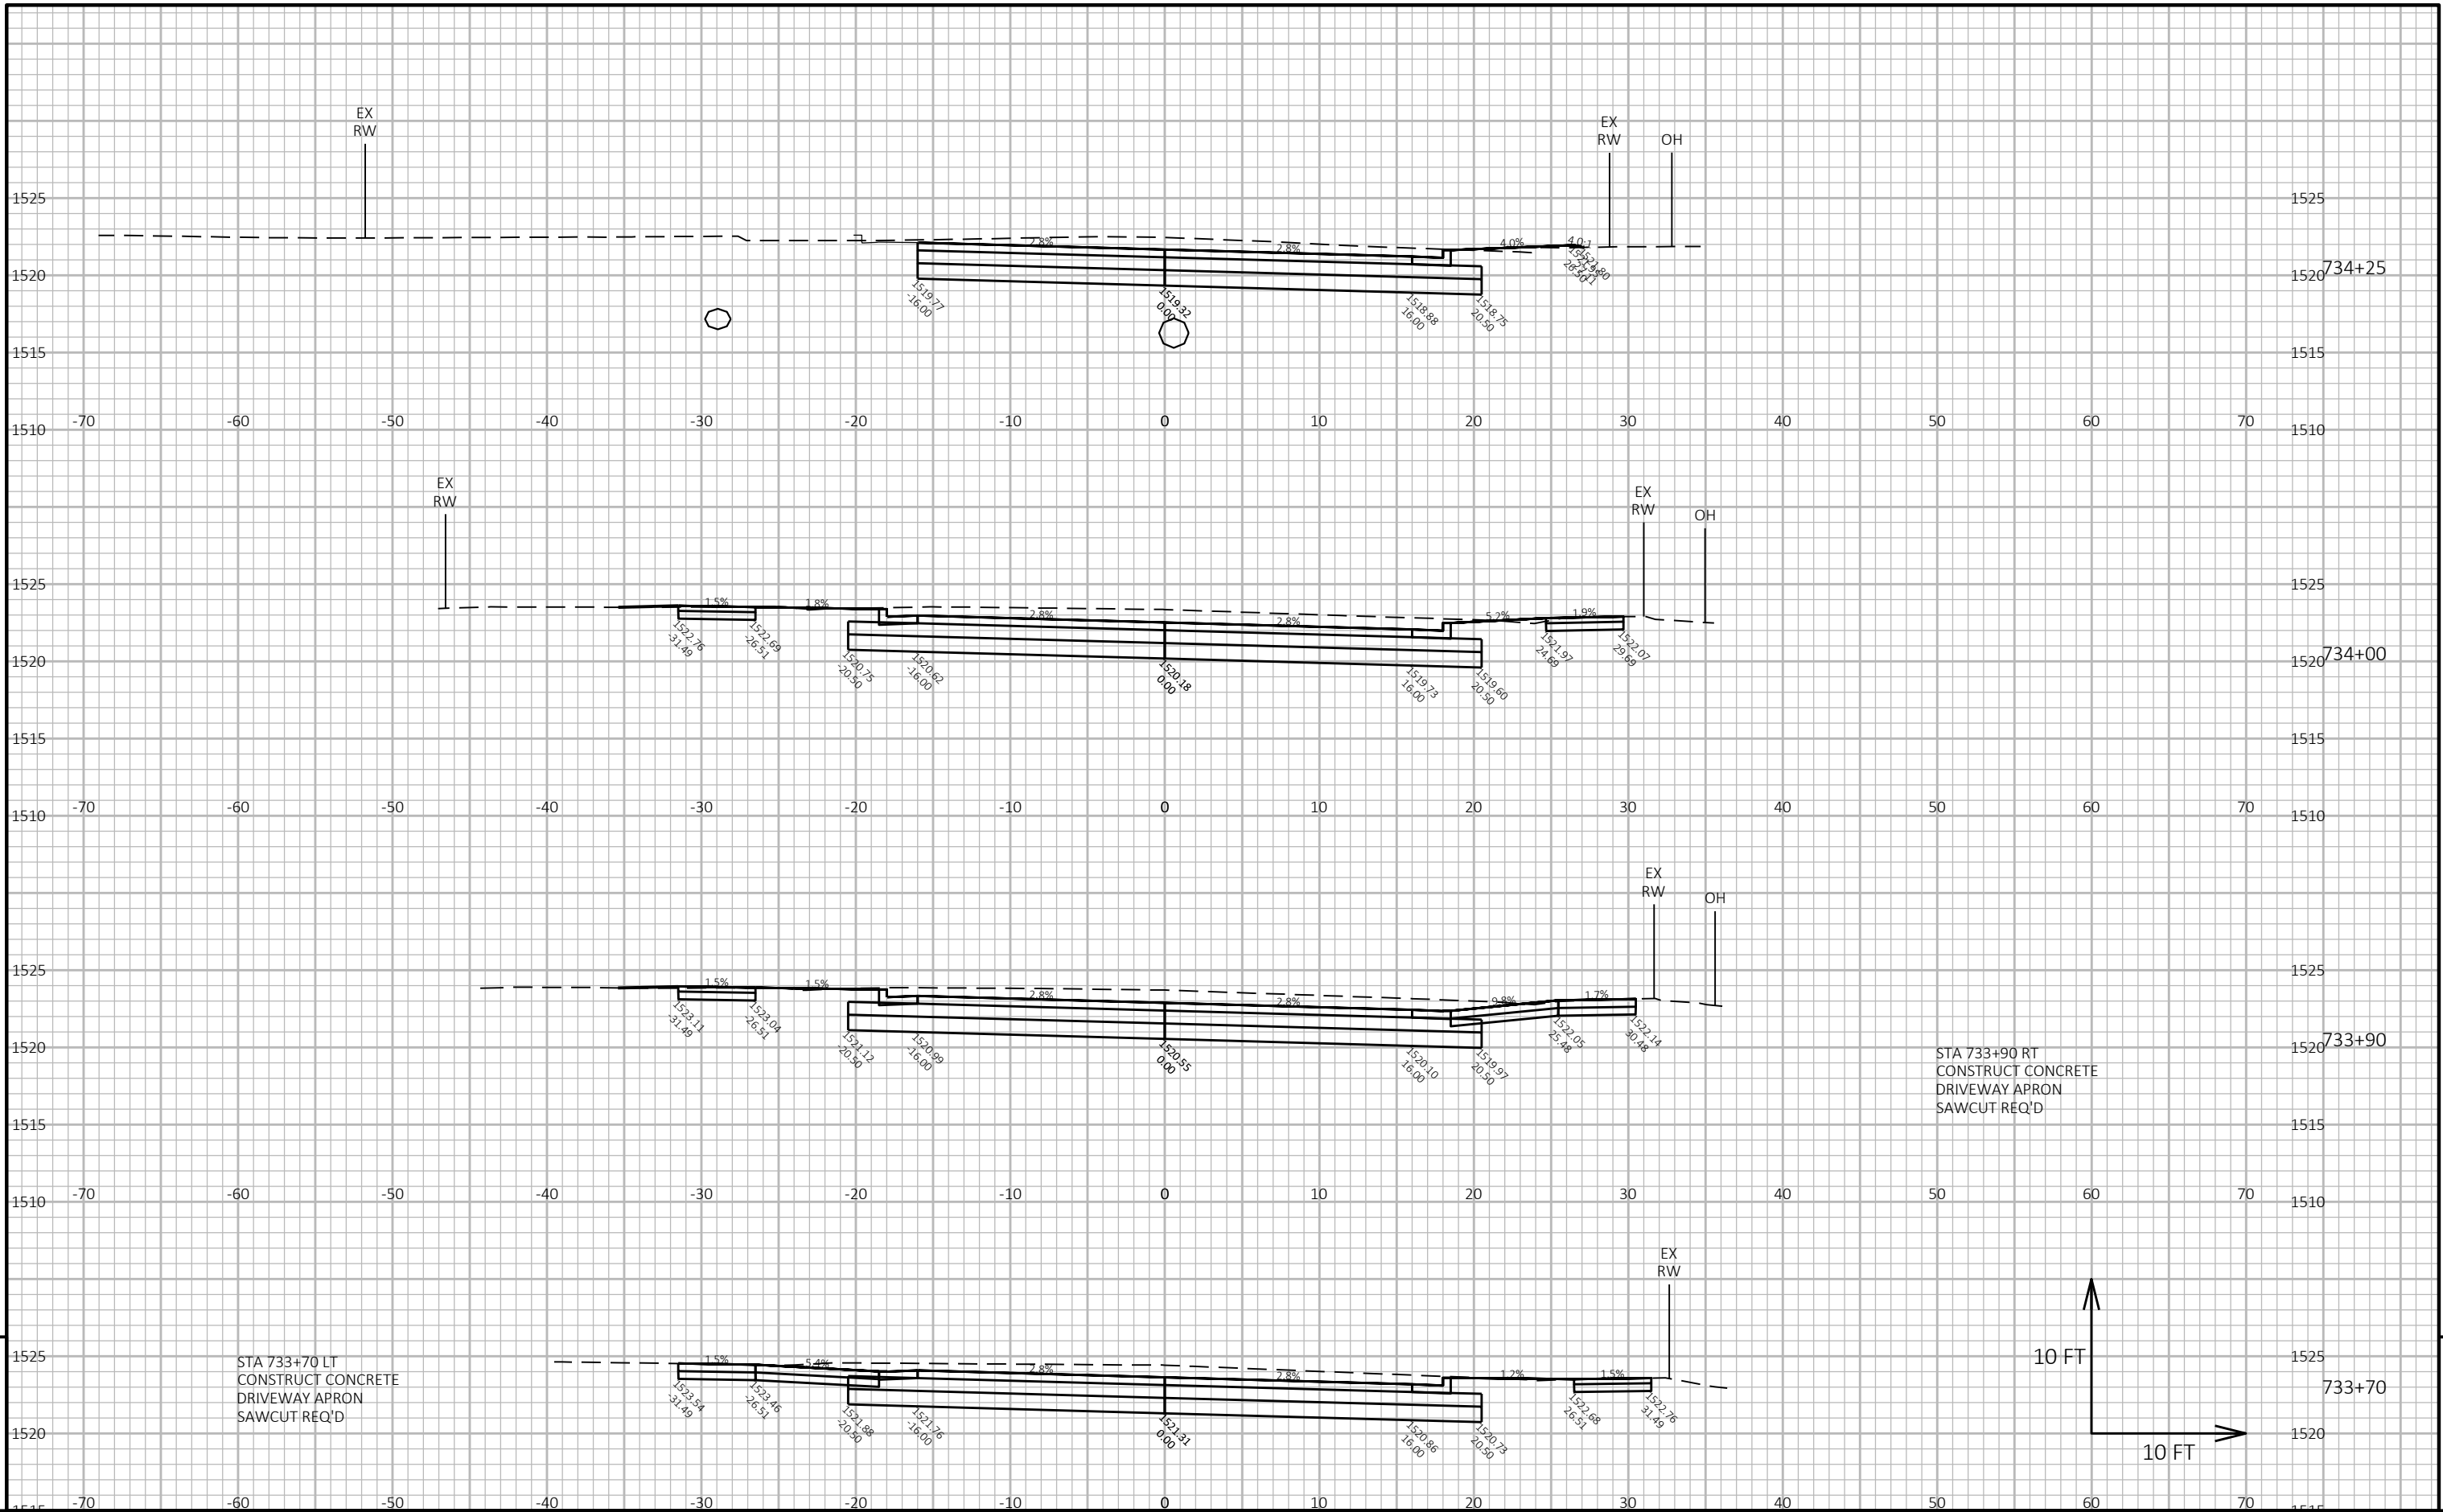

PROJECT NO: 1610-01-78

HWY: STH 13

COUNTY: ASHLAND

CROSS SECTIONS: STH 13

SHEET 113

E

FILE NAME : I:\41\410904_STH 13 GLIDDEN 16100108\C3D\DSGN\CRDR\CRDR_13 GLID.DWG
LAYOUT NAME - X13


PLOT DATE : 7/29/2026 2:50 PM


PLOT BY : HEDRINGTON, MARK


PLOT NAME :


PLOT SCALE : 1 IN:10 FT HORZ. / 1 IN:10 FT VERT.

WISDOT/CADDs SHEET 49

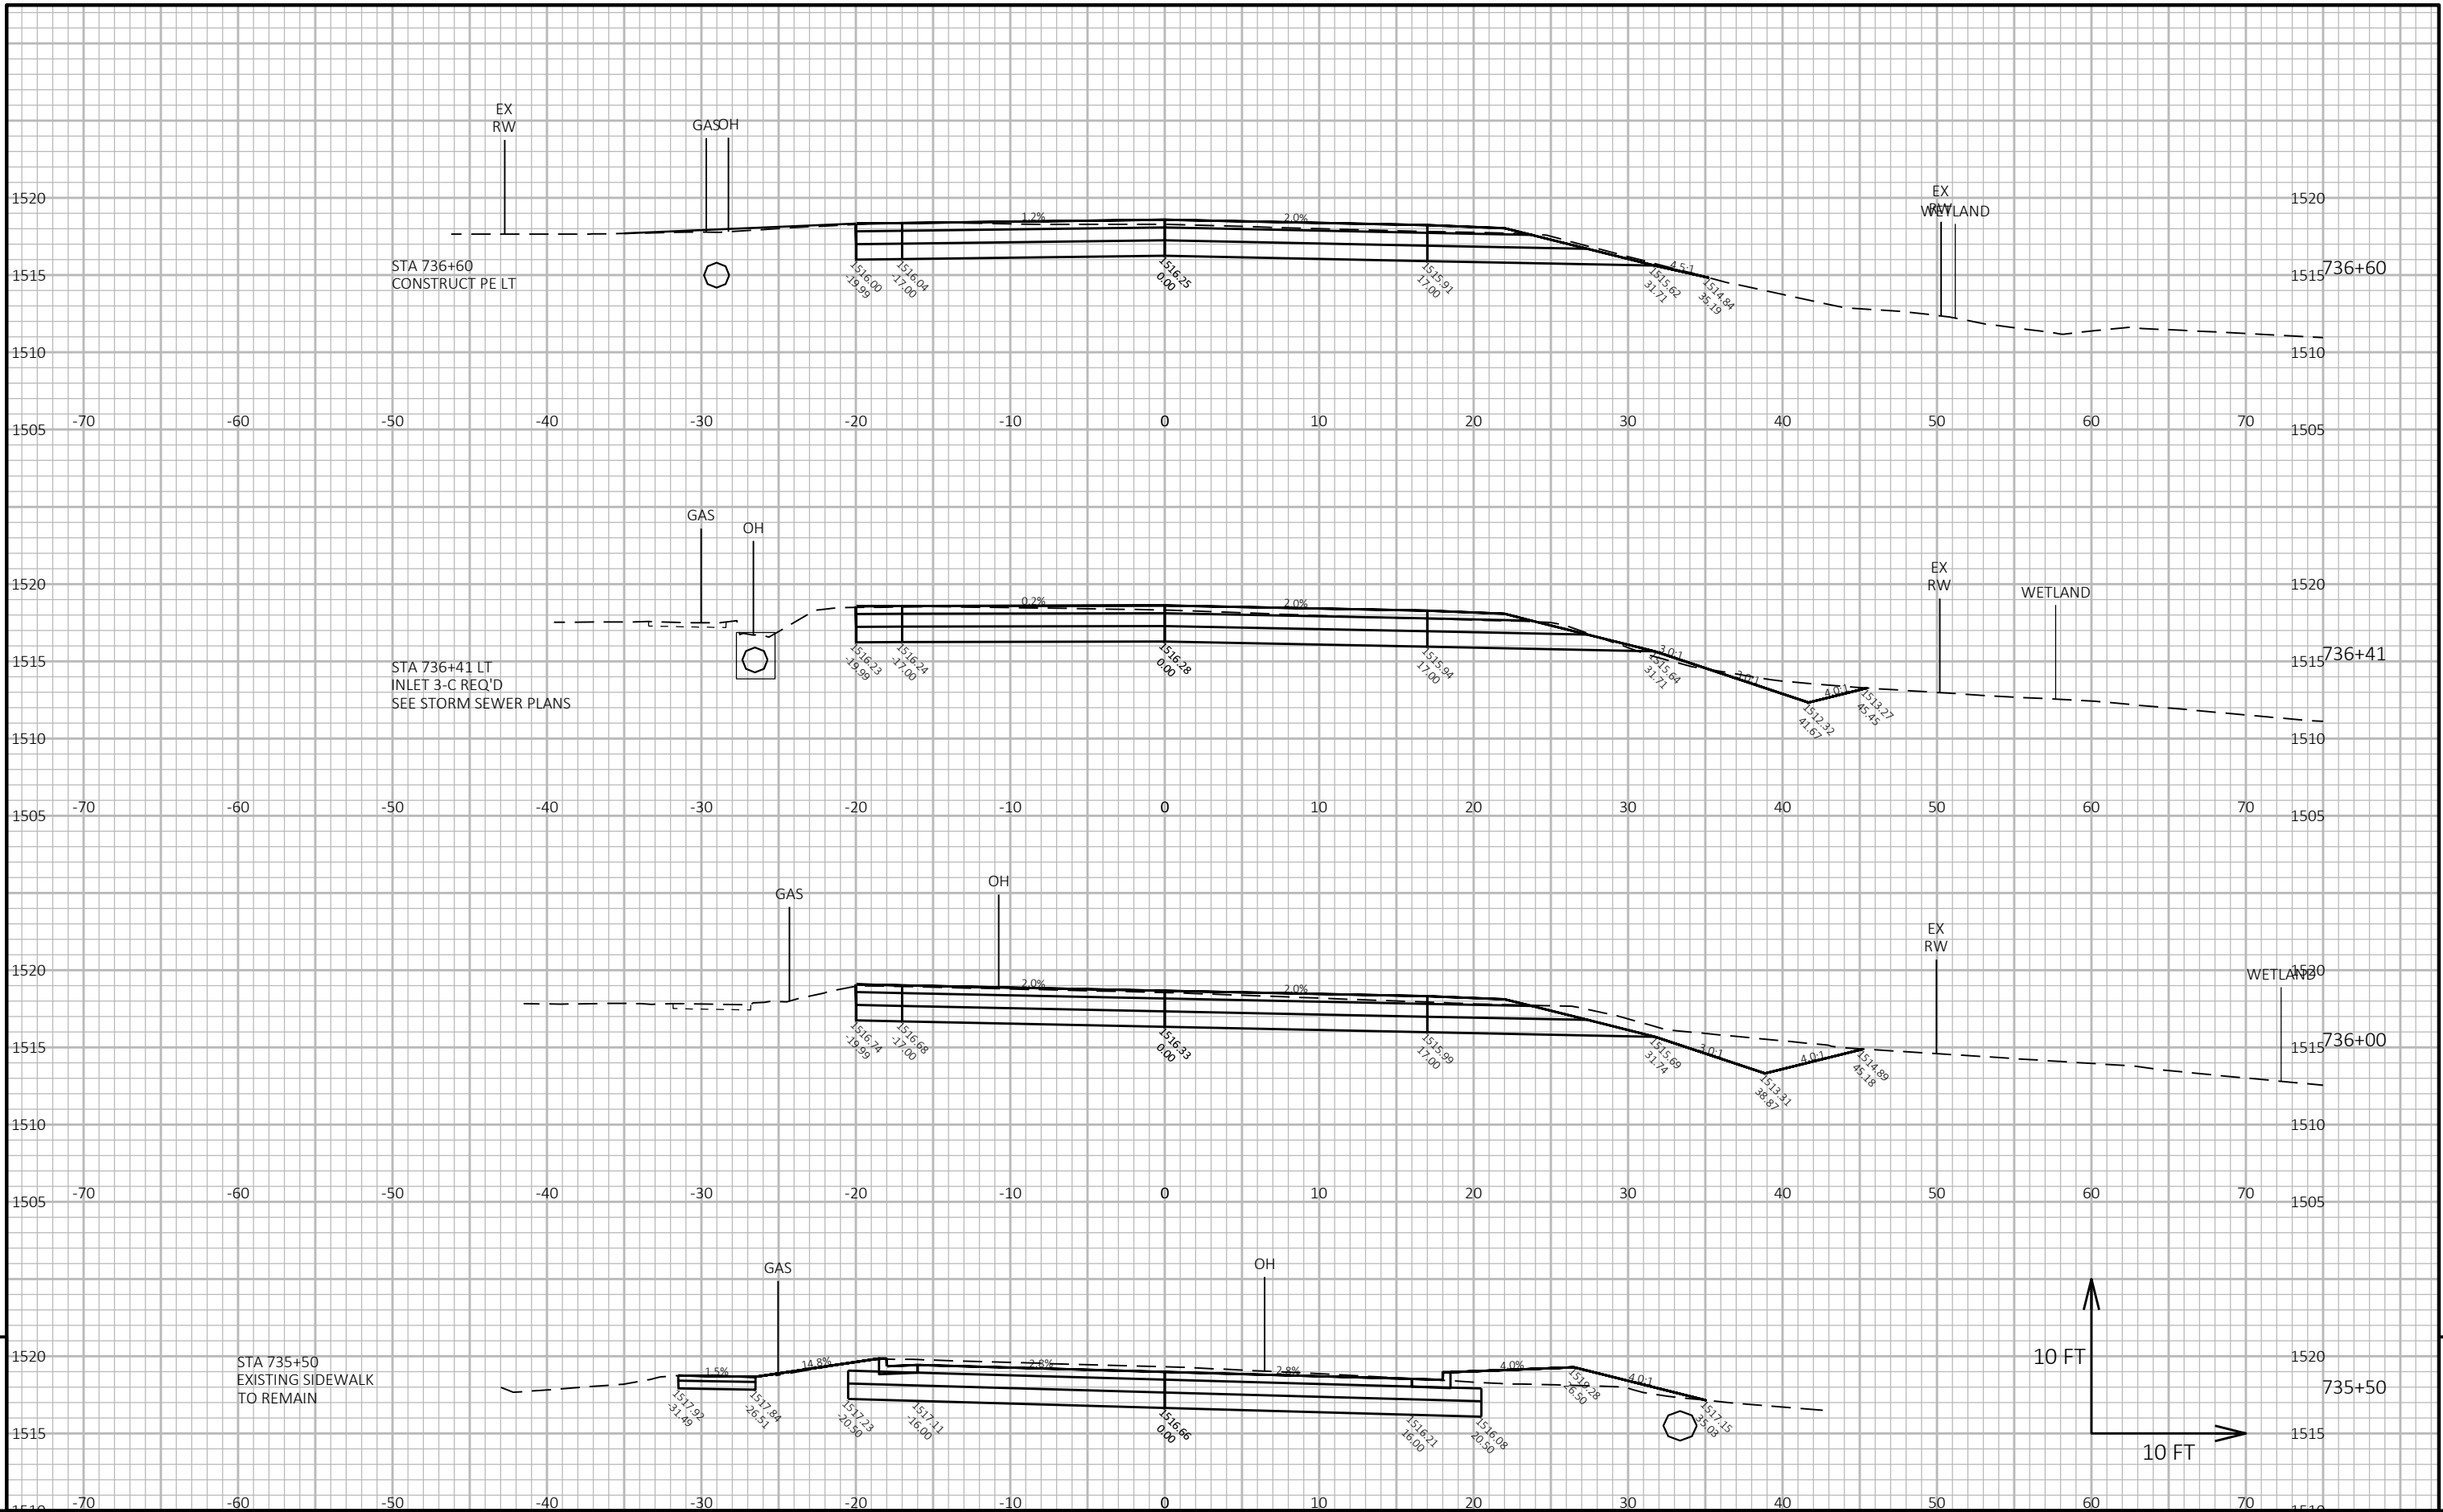

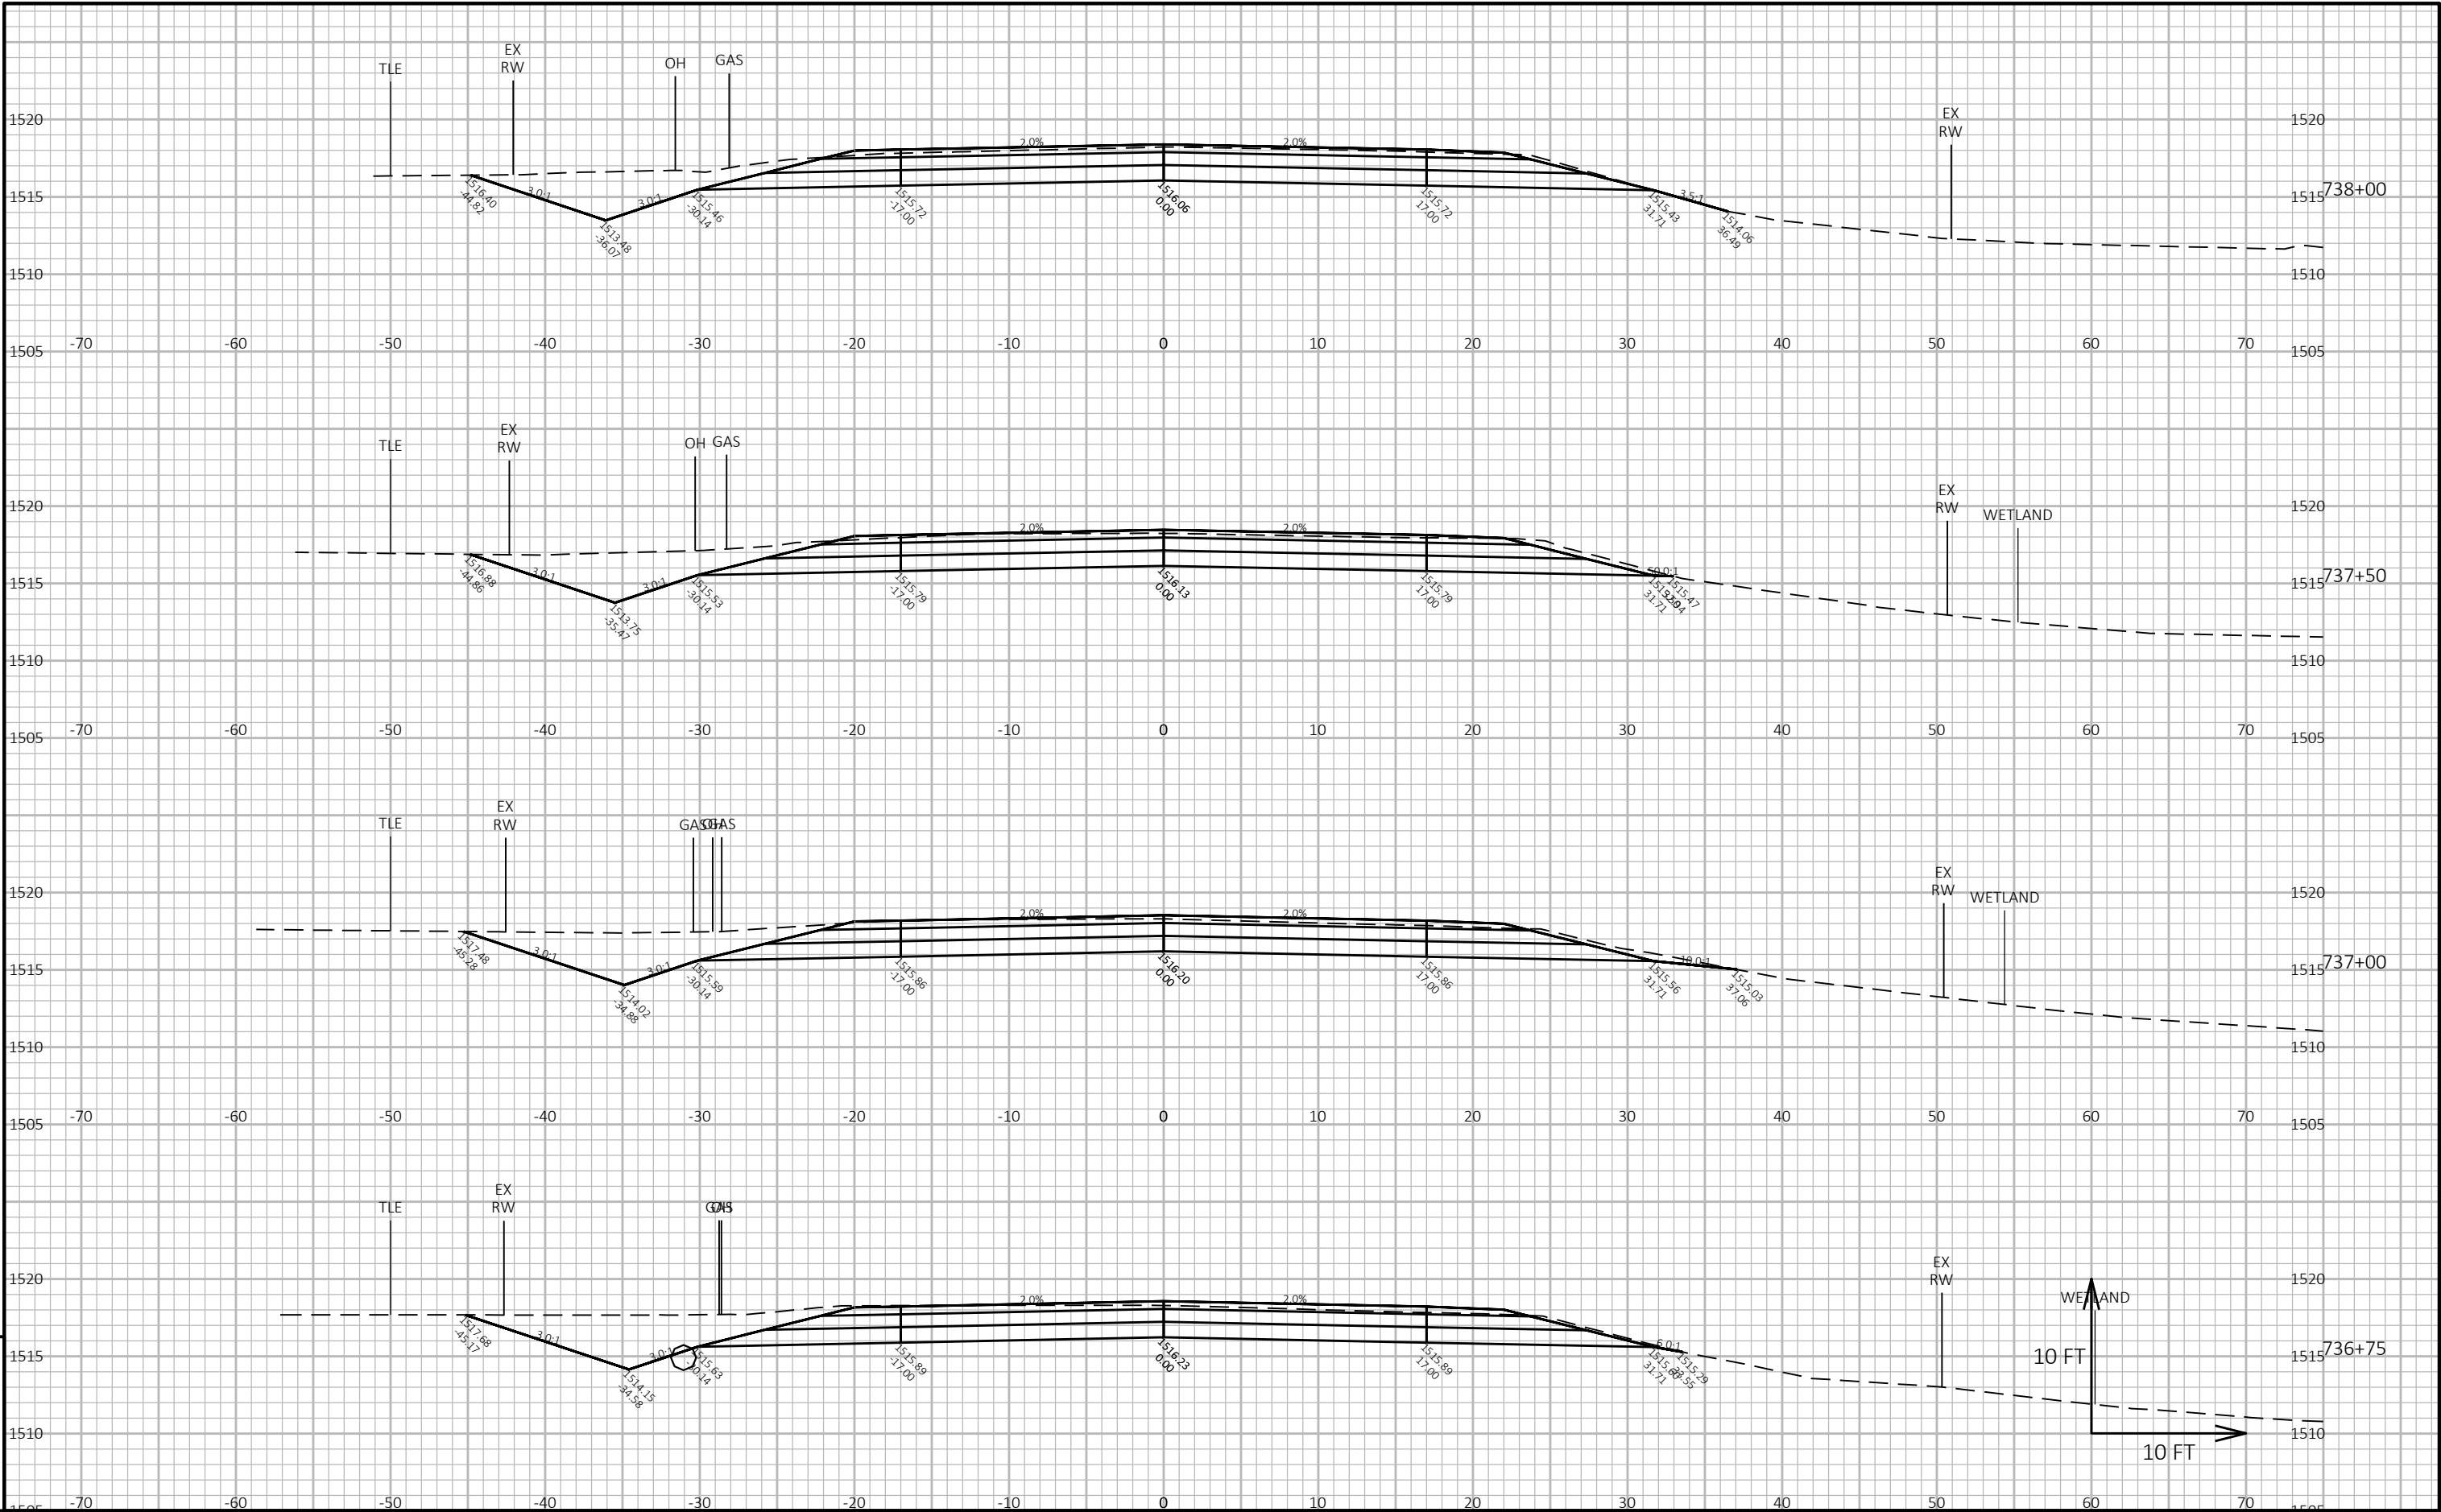

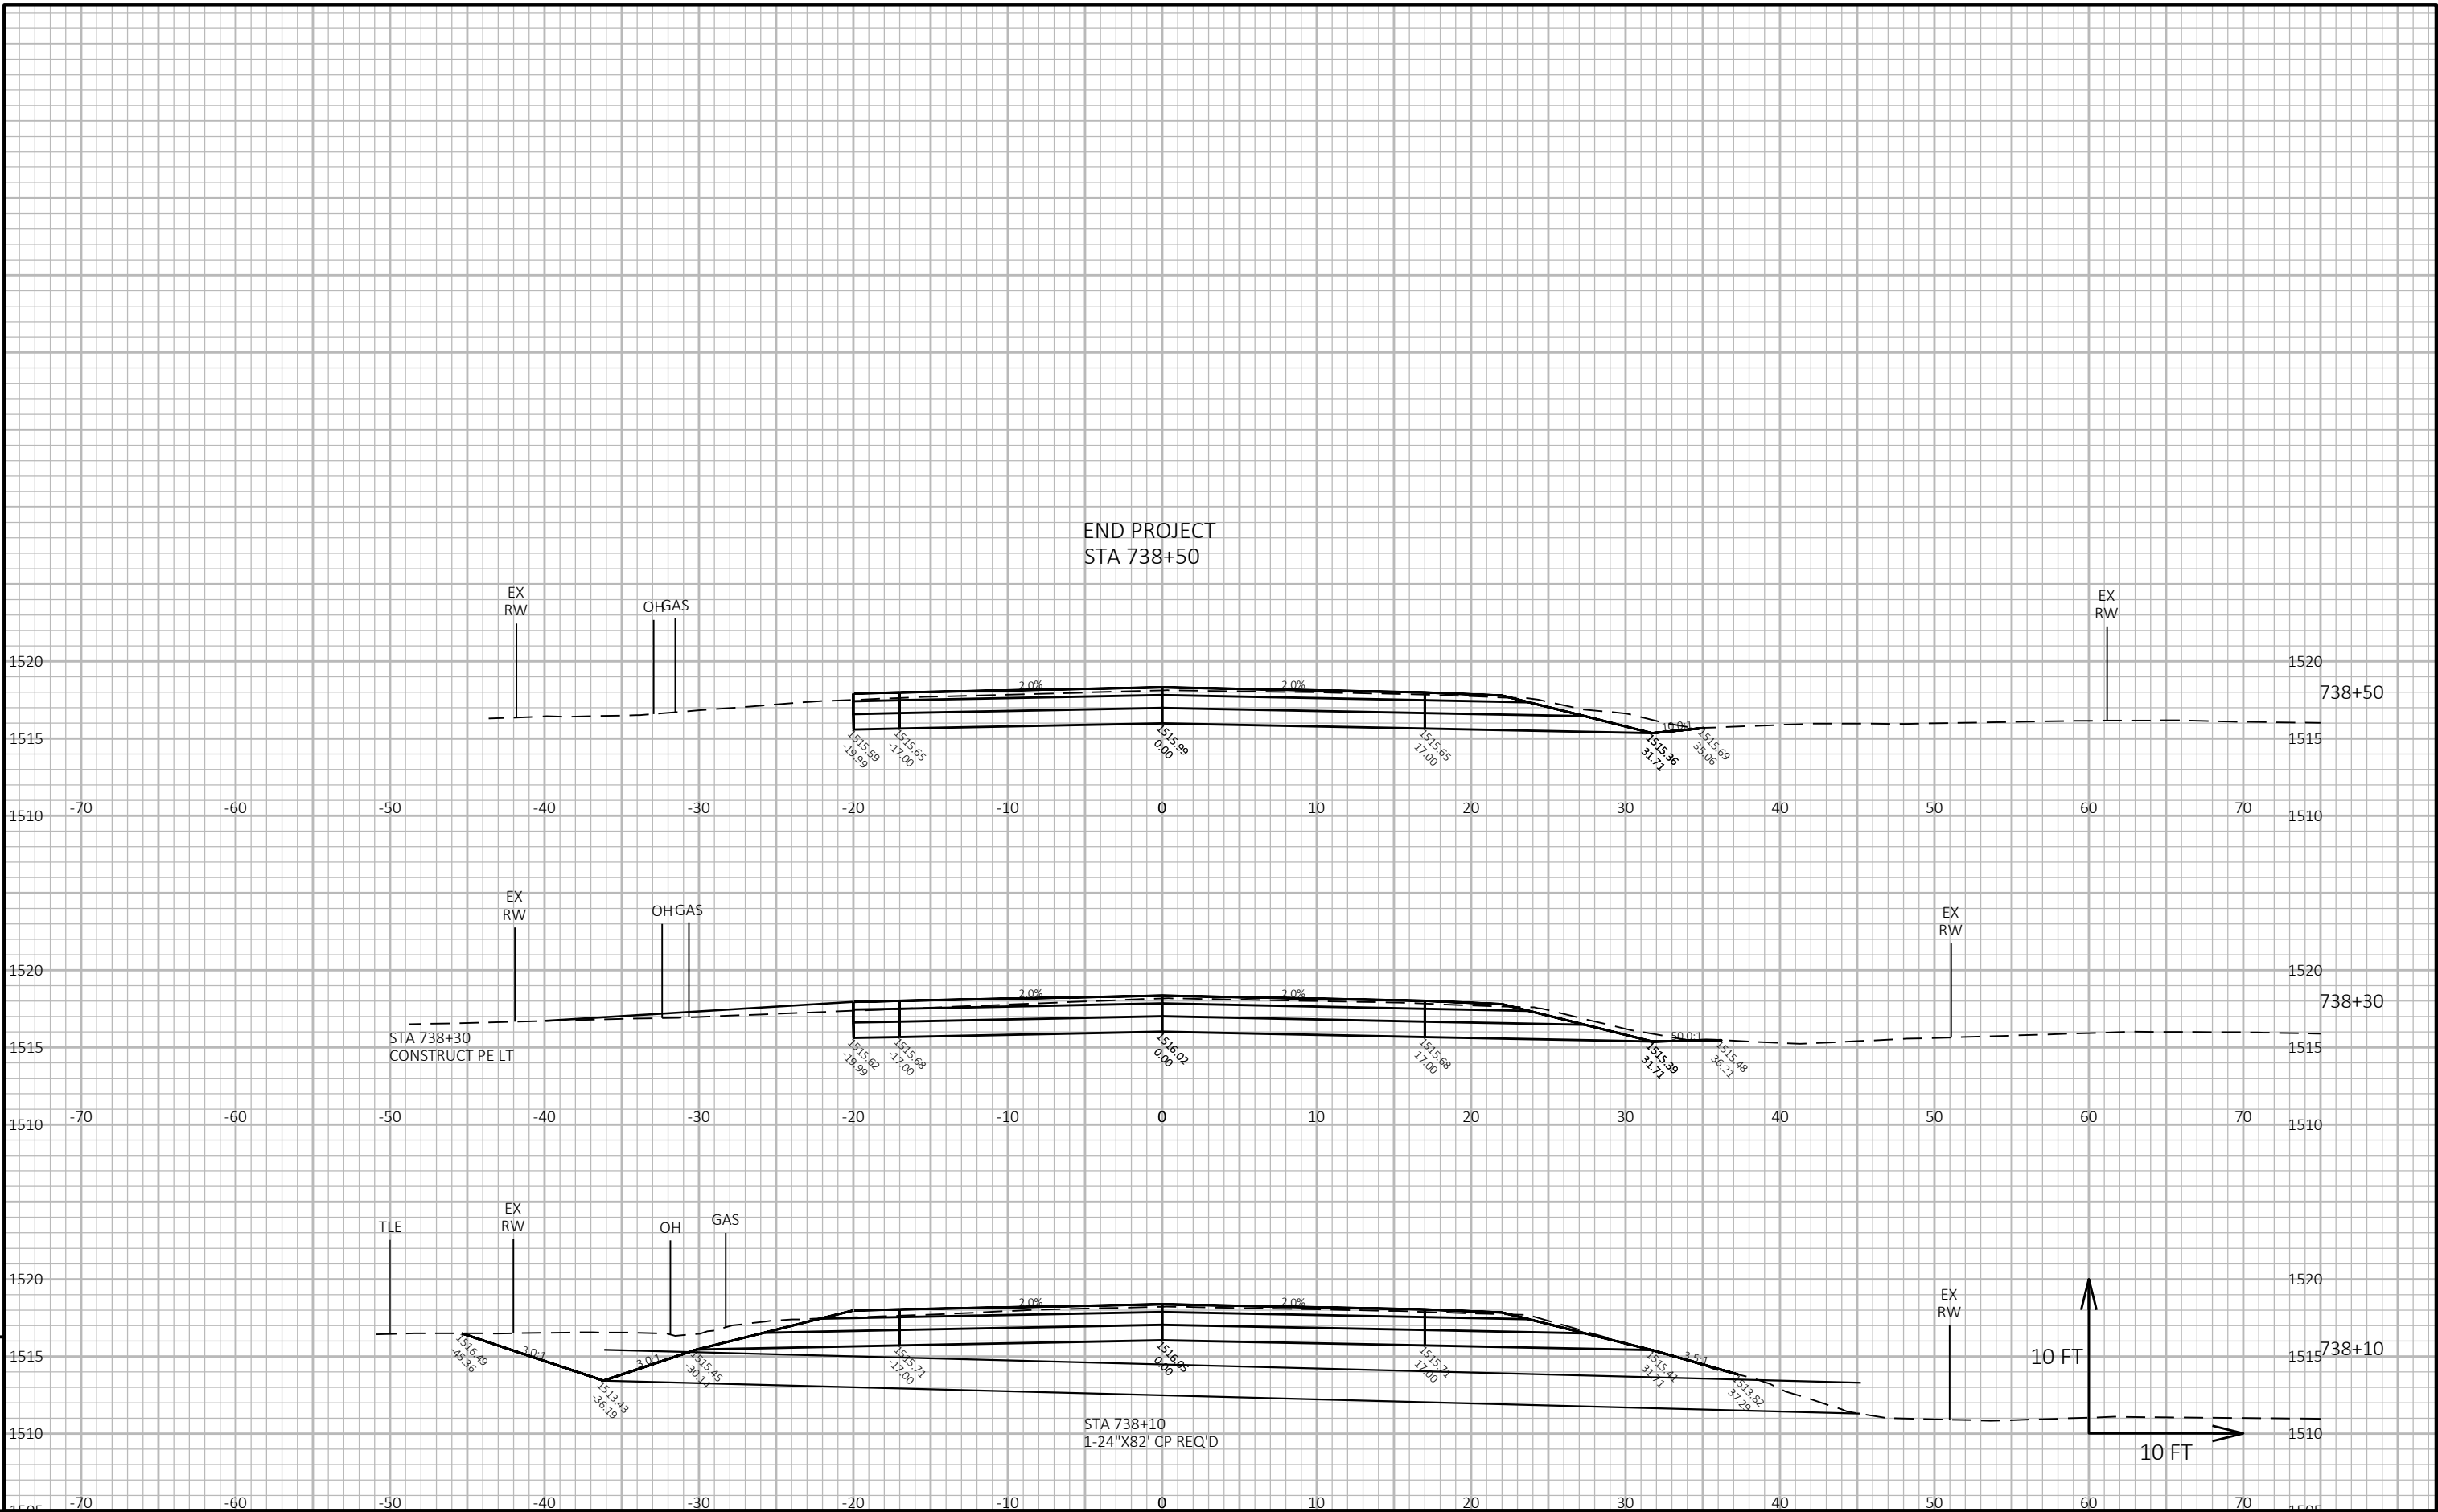

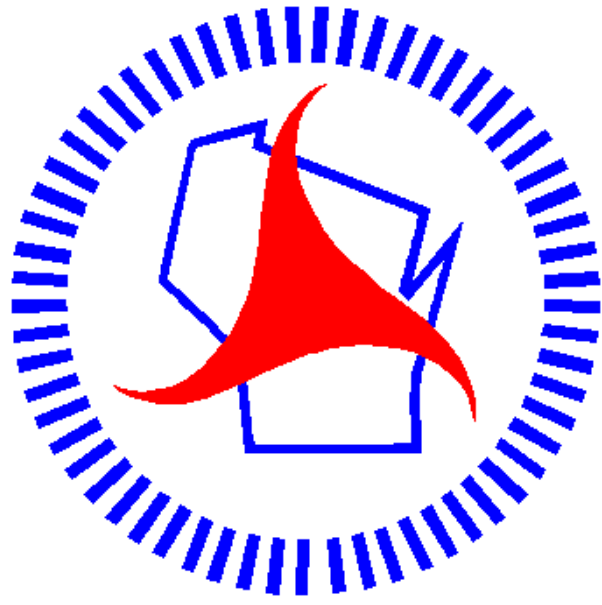

Wisconsin Department of Transportation

Dedicated people creating transportation solutions through innovation and exceptional service.

<http://www.dot.wisconsin.gov>

SUP

PROJECT ID:
WITH: 1610-01-78

1610-01-82

COUNTY:
ASHLAND

NOVEMBER 2026

ORDER OF SHEETS

Section No.	1	Title
Section No.	2	Typical Sections and Details
Section No.	3	Estimate of Quantities
Section No.	3	Miscellaneous Quantities
Section No.	4	Right of Way Plat
Section No.	5	Plan and Profile
Section No.	6	Standard Detail Drawings
Section No.	7	Sign Plates
Section No.	8	Structure Plans
Section No.	9	Computer Earthwork Data
Section No.	9	Gross Sections

TOTAL SHEETS = 70



DESIGN DESIGNATION




A.A.D.T.	(2027)	=	2,230
A.A.D.T.	(2047)	=	2,230
D.H.V.		=	--
D.D.		=	50/50
T.		=	21.20%
DESIGN SPEED		=	55 MPH
ESALS		=	760,000

CONVENTIONAL SYMBOLS

PLAN

CORPORATE LIMITS	
PROPERTY LINE	
LOT LINE	
LIMITED HIGHWAY EASEMENT	
EXISTING RIGHT OF WAY	
PROPOSED OR NEW R/W LINE	
SLOPE INTERCEPT	
REFERENCE LINE	
EXISTING CULVERT	
PROPOSED CULVERT (Box or Pipe)	
COMBUSTIBLE FLUIDS	
MARSH AREA	
WOODED OR SHRUB AREA	

PROFILE

   GRADE LINE	
ORIGINAL GROUND	
MARSH OR ROCK PROFILE (To be noted as such)	
SPECIAL DITCH	
GRADE ELEVATION	
CULVERT (Profile View)	
<u>UTILITIES</u>	
ELECTRIC	
FIBER OPTIC	
GAS	
SANITARY SEWER	
STORM SEWER	
TELEPHONE	
WATER	
UTILITY PEDESTAL	
POWER POLE	
TELEPHONE POLE	

STATE OF WISCONSIN
DEPARTMENT OF TRANSPORTATION

PLAN OF PROPOSED IMPROVEMENT


PARK FALLS - MELLEN

PRICE COUNTY LINE TO MORSE ROAD

STH 13

ASHLAND COUNTY

STATE PROJECT NUMBER
1610-01-82

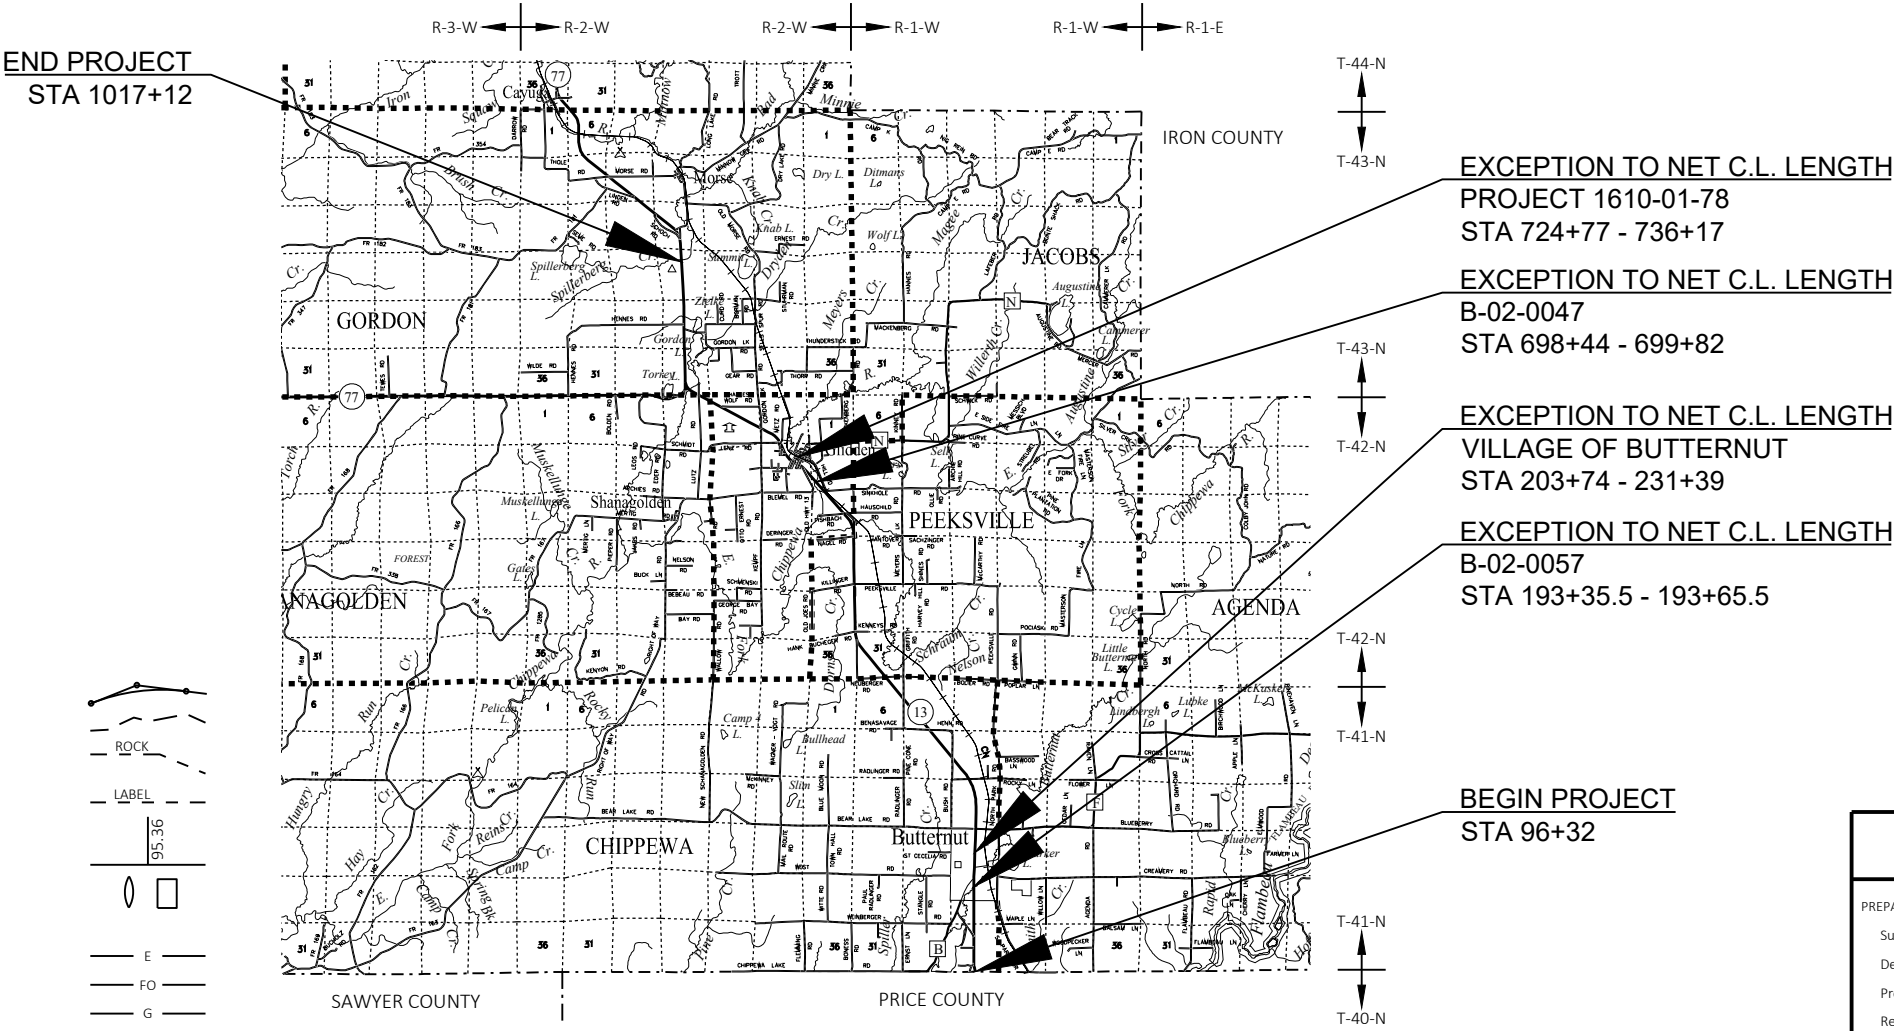

LAYOUT

SCALE 0 4 MI

TOTAL NET LENGTH OF CENTERLINE = 17.385 MI

HORIZONTAL POSITIONS SHOWN ON THIS PLAN ARE WISCONSIN COORDINATE REFERENCE SYSTEM (WISCRS), ASHLAND COUNTY, NAD83 (11), IN U.S. SURVEY FEET. POSITIONS SHOWN ARE GRID COORDINATES, GRID BEARINGS, AND GRID DISTANCES. GRID DISTANCES ARE THE SAME AS GROUND DISTANCES.

ELEVATIONS ARE REFERENCED TO NAVD 88 (12). GPS DERIVED ELEVATIONS ARE BASED ON GEOID 12A.

STATE PROJECT	FEDERAL PROJECT	
	PROJECT	CONTRACT
1610-01-82	WISC 2027045	1

STATE OF WISCONSIN
DEPARTMENT OF TRANSPORTATION

PREPARED BY	SURVEYOR
Designer	OWEN DICKENSON
Project Manager	MATTHEW DICKENSON
Regional Examiner	REGIONAL EXAMINER
Regional Supervisor	REGIONAL SUPERVISOR

APPROVED FOR THE DEPARTMENT
DATE: 9/23/2026 MATTHEW DICKENSON
(Signature)

E

GENERAL NOTES

HMA PAVEMENT WEIGHT CALCULATIONS ARE BASED ON 112 LBS/SY/IN.

RIGHT OF WAY INFORMATION SHOWN ON THE PLANS IS APPROXIMATE.

WHEN THE QUANTITY OF THE ITEMS OF BASE AGGREGATE, SUBBASE OR HMA PAVEMENT IS MEASURED FOR PAYMENT BY THE TON OR CUBIC YARD, THE DEPTH OR THICKNESS OF THE LAYERS SHOWN ON THE PLAN IS APPROXIMATE AND THE ACTUAL THICKNESS WILL DEPEND ON THE DISTRIBUTION OF THE MATERIAL AS DIRECTED BY THE ENGINEER.

THE PROPOSED SHOULDER WIDTH SHOWN IN THE TYPICAL SECTIONS ARE MINIMUM WIDTH. PERPETUATE EXISTING SHOULDER WIDTHS THAT ARE WIDER THAN WHAT IS SHOWN IN THE TYPICAL SECTIONS.

CONTRACTOR SHALL MAINTAIN ACCESS TO ALL DRIVEWAYS AT ALL TIMES EXCEPT WHEN PAVING OR PIPE LAYING OPERATIONS REQUIRE THE DRIVEWAY TO BE CLOSED. ACCESS TO DRIVEWAYS SHALL BE RE-ESTABLISHED IMMEDIATELY AFTER OPERATIONS ARE COMPLETED. ACCESS SHALL BE PROVIDED DURING ALL NON-WORKING HOURS.

TRAFFIC CONTROL DEVICES SHALL BE ADJUSTED TO FIT FIELD CONDITIONS AS DIRECTED BY THE ENGINEER.

DO NOT DRIVE OR STORE EQUIPMENT, OR STORE CONSTRUCTION MATERIALS IN ENVIRONMENTALLY SENSITIVE AREAS, WETLANDS OR WATERWAYS.

ALL SUPERELEVATION AND TRANSITION ZONES WILL MATCH EXISTING PAVEMENT.



Dial 811 or (800)242-8511

www.DiggersHotline.com

*WISCONSIN CENTRAL LTD (CN) IS NOT PART OF DIGGERS HOTLINE; CALL WCL's "CALL BEFORE YOU DIG" LINE AT (734) 783-4533.

COMMUNICATIONS

WISDOT - NW REGION
ATTN: MATTHEW DICKENSON - PROJECT MANAGER
1701 N. 4TH STREET
SUPERIOR, WI 54880
PHONE: (715) 395-3022
EMAIL: matthew.dickenson@dot.wi.gov

ATTN: OWEN DICKENSON - DESIGN PROJECT LEADER
1701 N. 4TH STREET
SUPERIOR, WI 54880
PHONE: (715) 392-7996
EMAIL: zachary.erickson@dot.wi.gov

ATTN: MATTHEW A. REDDY - TRAFFIC ENGINEER
5009 USH 53 SOUTH
EAU CLAIRE, WI 54701
PHONE: (715) 577-4495
EMAIL: matthew.reddy@dot.wi.gov

WDNR - NORTHERN REGION HQ
ATTN: SHAWN HASELEU
810 WEST MAPLE STREET
SPOONER, WI 54801
PHONE: (715) 635-4228
EMAIL: shawn.haseleu@wisconsin.gov

ASHLAND COUNTY HIGHWAY DEPARTMENT
ATTN: MATT ERICKSON - HIGHWAY COMMISSIONER
PO BOX 25
39181 STH 13
HIGHBRIDGE, WI 54846
PHONE: (715) 274-3662
EMAIL: ashcohwy@yahoo.com

WISCONSIN STATE PATROL SPOONER POST
W7102 GREEN VALLEY ROAD
SPOONER, WI 54801
PHONE: (715) 635-2141
EMERGENCY: (715) 635-7725
FAX: (715) 635-6373

ASHLAND COUNTY SHERIFF'S OFFICE
220 6TH STREET EAST
ASHLAND, WI 54806
PHONE: (715) 685-7640
FAX: (715) 682-7039
EMERGENCY: 911

UTILITIES CONTACTS

ASTREA
COMMUNICATION LINE
MICKEY BENIK
2016 18 3/4 ST
RICE LAKE, WI 54868
PHONE: 715-210-3868
EMAIL: MICKEY.BENIK@CHARTER.COM

BUTTERNUT MUNICIPAL WATER DEPT
WATER
CORY CARLSON
301 W MICHIGAN ST, PO BOX 276
BUTTERNUT, WI 54514
PHONE: 715-661-0547
EMAIL: BUTTERNUT000@CENTURYTEL.NET

BUTTERNUT VILLAGE OF
SEWER
CORY CARLSON
301 W MICHIGAN ST, PO BOX 276
BUTTERNUT, WI 54514
PHONE: 715-661-0547
EMAIL: BUTTERNUT000@CENTURYTEL.COM

CENTURYLINK
COMMUNICATION LINE
KYLE SCHLAMPP
20 S WILSON AVE
RICE LAKE, WI 54868
PHONE: 715-292-0082
EMAIL: KYLE.SCHLAMPP@LUMEN.COM

DAIRYLAND POWER COOPERATIVE
ELECTRICITY
MIKE LYDON
3200 EAST AVENUE SOUTH, PO BOX 817
LA CROSSE, WI 54602-0817
PHONE: 608-787-1381
EMAIL: MICHAEL.LYDON@DAIRYLANDPOWER.COM

GLIDDEN SANITARY DISTRICT
SEWER
BRENT RICHARDSON
23 N GRANT ST
GLIDDEN, WI 54527
PHONE: 618-214-5368
EMAIL: BRICHARDSON26624@GMAIL.COM


GLIDDEN SANITARY DISTRICT
WATER
BRENT RICHARDSON
23 N GRANT ST
GLIDDEN, WI 54527
PHONE: 618-214-5368
EMAIL: BRICHARDSON26624@GMAIL.COM

NORVADO
COMMUNICATION LINE
GUY FOLSOM
43705 US HIGHWAY 63, PO BOX 67
CABLE, WI 545821
PHONE: 715-798-7123
EMAIL: GFOLSOM@NORVADO.COM

PRICE ELECTRIC COOPERATIVE INC
UTILITY TYPE
BEN ORYSEN
W6803 SPRINGS DR
PHILLIPS, WI 54555
PHONE: 715-339-2155
EMAIL: BORYSON@PRICEELECTRIC.COOP


XCEL ENERGY
ELECTRICITY
JOHN KELSER
1414 W HAMILTON AVE, PO BOX 8
EAU CLAIRE, WI 54702
PHONE: 715-737-6020
EMAIL: JOHN.KELSER@XCELENERGY.COM

XCEL ENERGY
GAS/PETROLEUM
JOHN KELSER
1414 W HAMILTON AVE, PO BOX 8
EAU CLAIRE, WI 54702
PHONE: 715-737-6020
EMAIL: JOHN.KELSER@XCELENERGY.COM

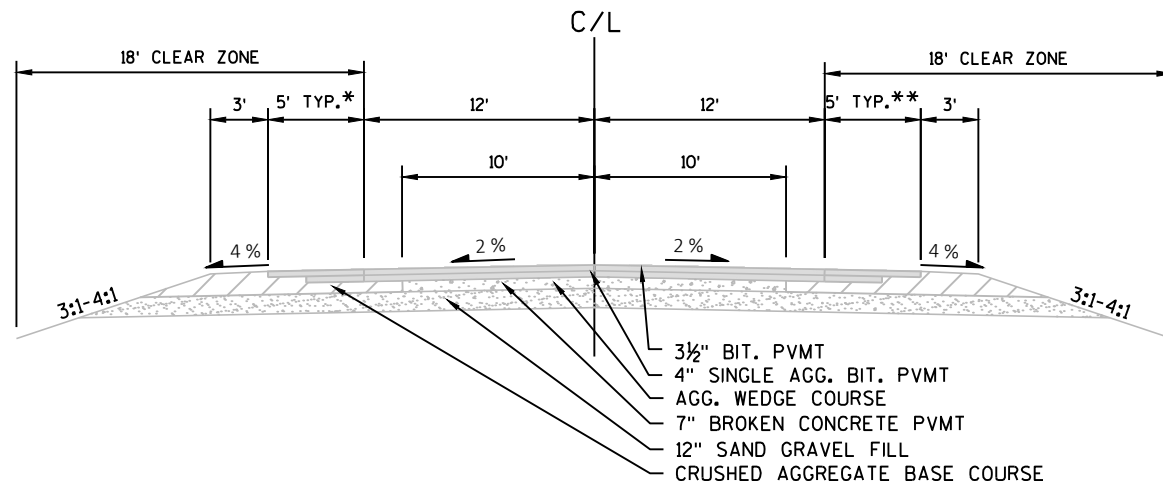


EXISTING TYPICAL SECTION STH 13

STA 96+32 TO STA 203+74
STA 231+39 TO STA 724+77

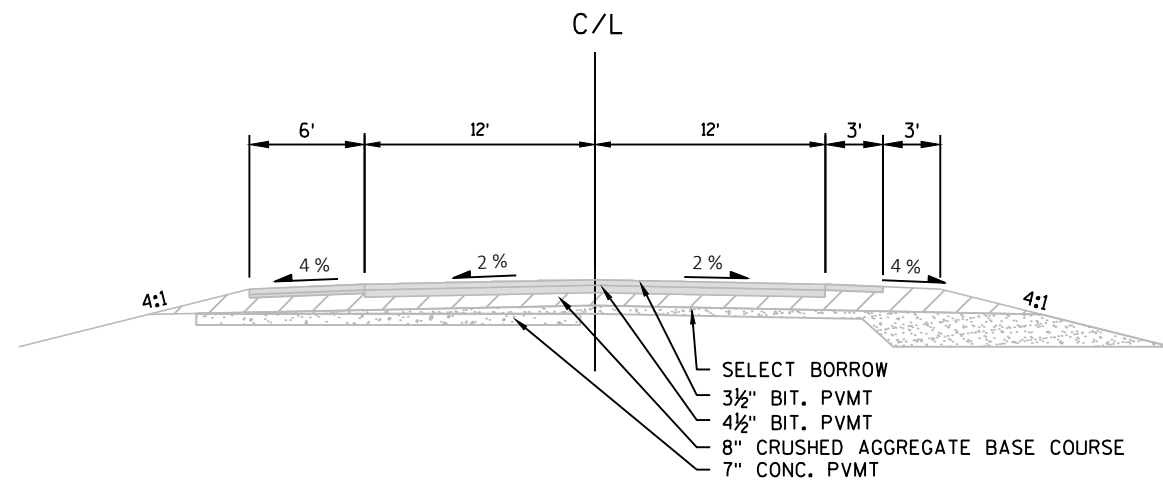


EXISTING TYPICAL SECTION STH 13

STA 736+17 TO STA 743+40
NO MILLING THIS SECTION

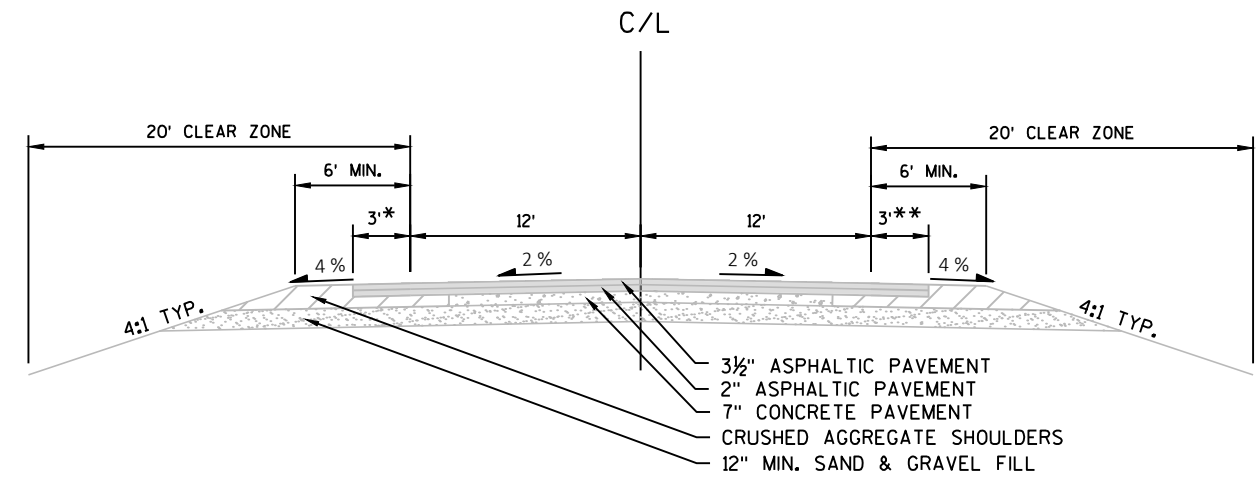

EXISTING TYPICAL SECTION STH 13


STA 743+40 TO STA 776+43
STA 784+69 TO STA 875+96
STA 882+14 TO STA 1017+12

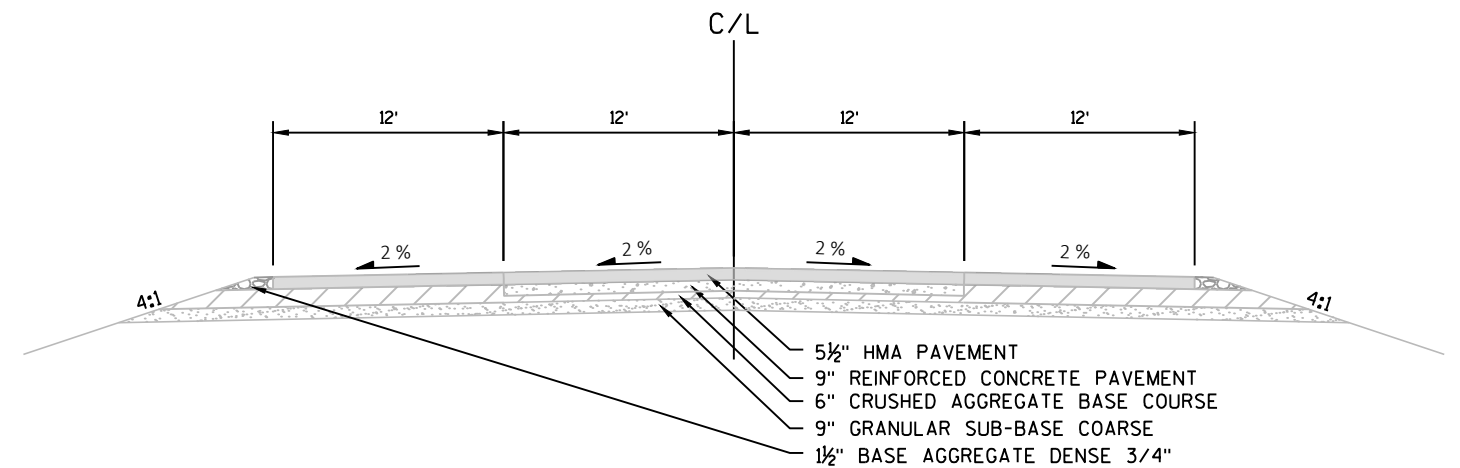

EXISTING TYPICAL SECTION STH 13

STA 776+43 TO STA 784+69

RHS ONLY: STA 875+96 TO STA 882+14

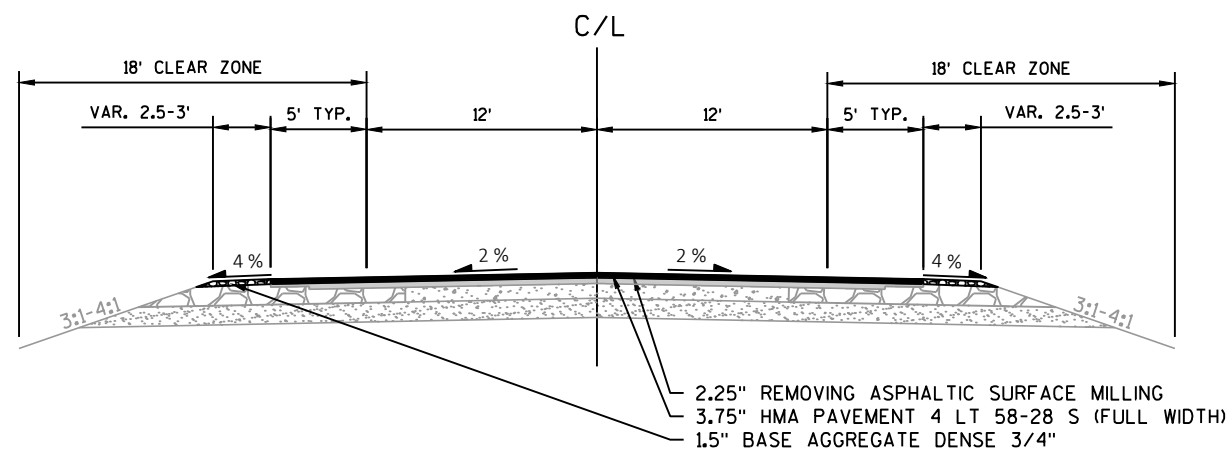


FINISHED TYPICAL SECTION STH 13

STA 96+32 TO STA 203+74
STA 231+39 TO STA 724+77


- C/L RUMBLE STRIPS TO BE INCLUDED THROUGHOUT THE PROJECT, SHOULDER RUMBLE STRIPS TO BE INCLUDED IN AREAS WITH PAVED SHOULDERS GREATER THAN 3' (AND MAY BE OMITTED BY THE FIELD ENGINEER IN AREAS WITH DENSELY SITUATED DRIVEWAYS)

- SAFETY EDGE TO BE INCLUDED IN AREAS WITH 3' PAVED SHOULDERS

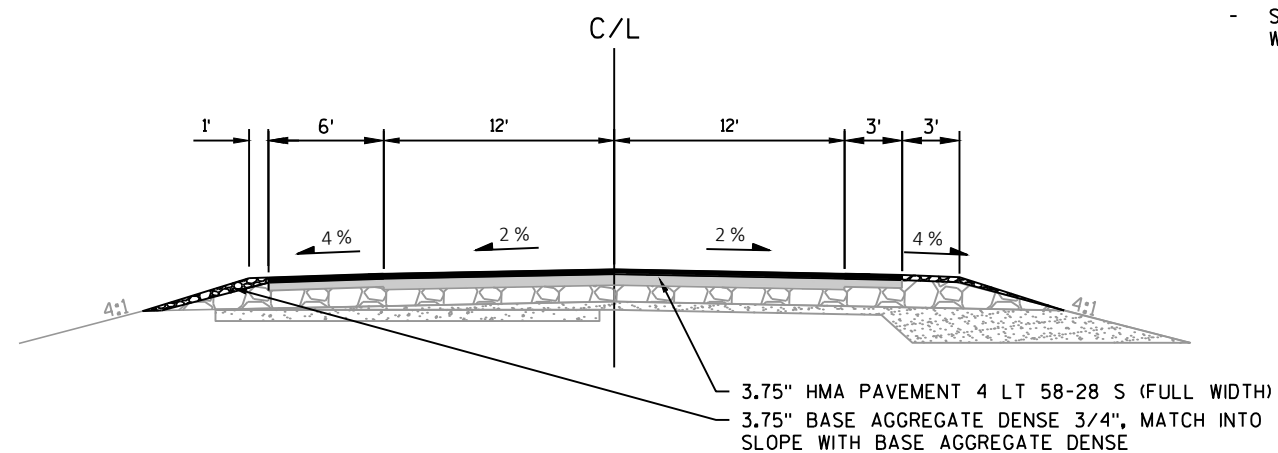


FINISHED TYPICAL SECTION STH 13

STA 736+17 TO STA 743+40
NO MILLING THIS SECTION

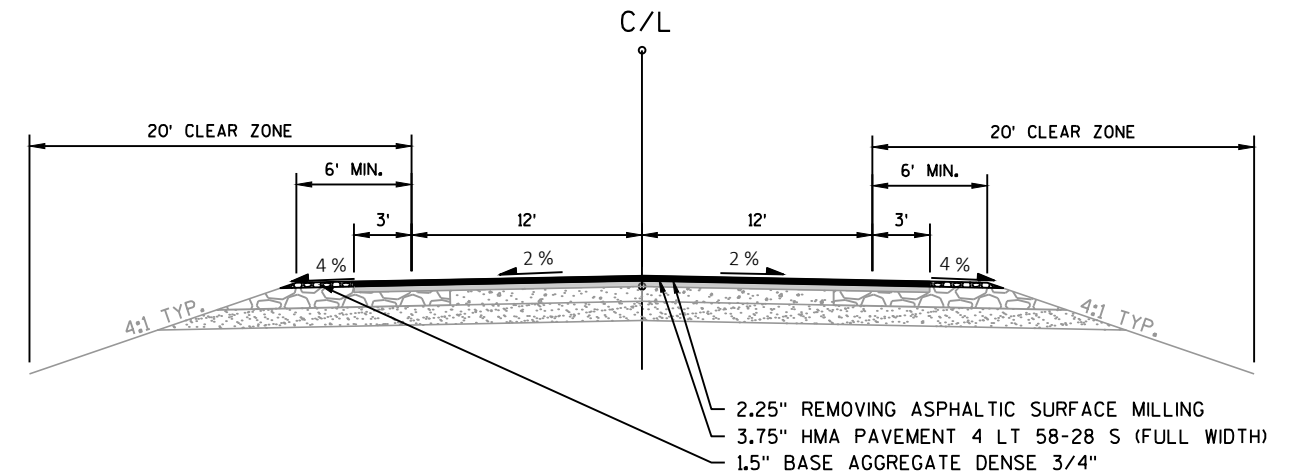

FINISHED TYPICAL SECTION STH 13


STA 743+40 TO STA 776+43
STA 783+67 TO STA 875+96
STA 882+14 TO STA 1017+12

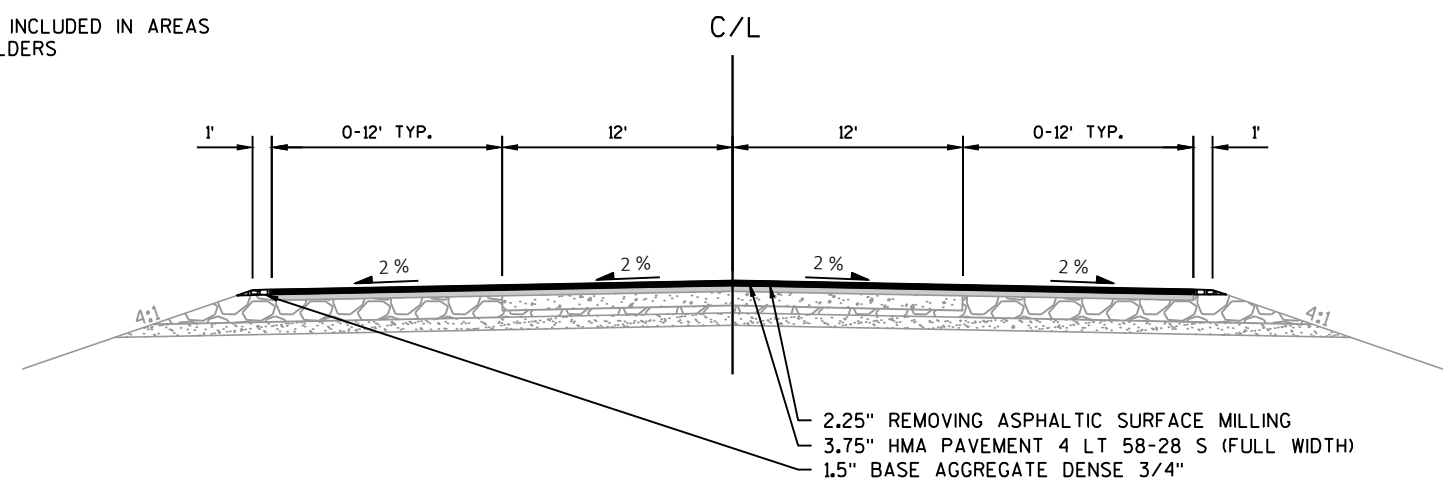

FINISHED TYPICAL SECTION STH 13

STA 776+43 TO STA 784+69

RHS ONLY: STA 875+96 TO STA 882+14

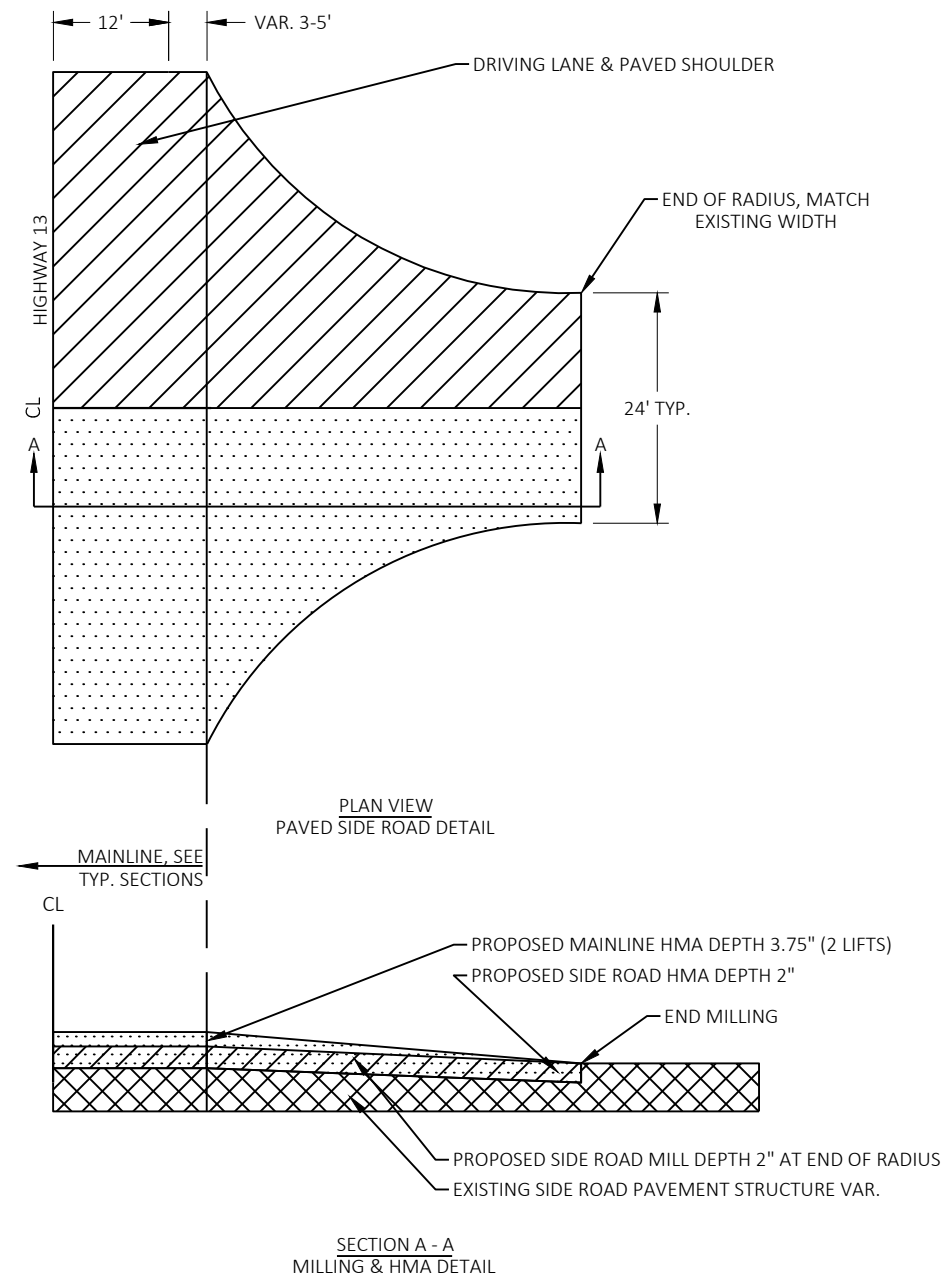


PAVED SIDE ROAD DETAIL

SPORTSMANS DR	TYLER CT AVE
CUTOFF RD	KEMS AVE
CTH B	LENZ RD
BEAR LAKE RD	KEMPF RD
N LIMITS RD	GORDON LK RD
ZILLINGER RD (RT)	LUTZ RD
PEEKSVILLE RD	EGAN RD
HILL RD	ZIELKE RD



SIDE ROAD HATCH DETAILS

	EXISTING BASE AGGREGATE DENSE
	EXISTING PAVEMENT STRUCTURE
	PROPOSED MILLING
	PROPOSED HMA

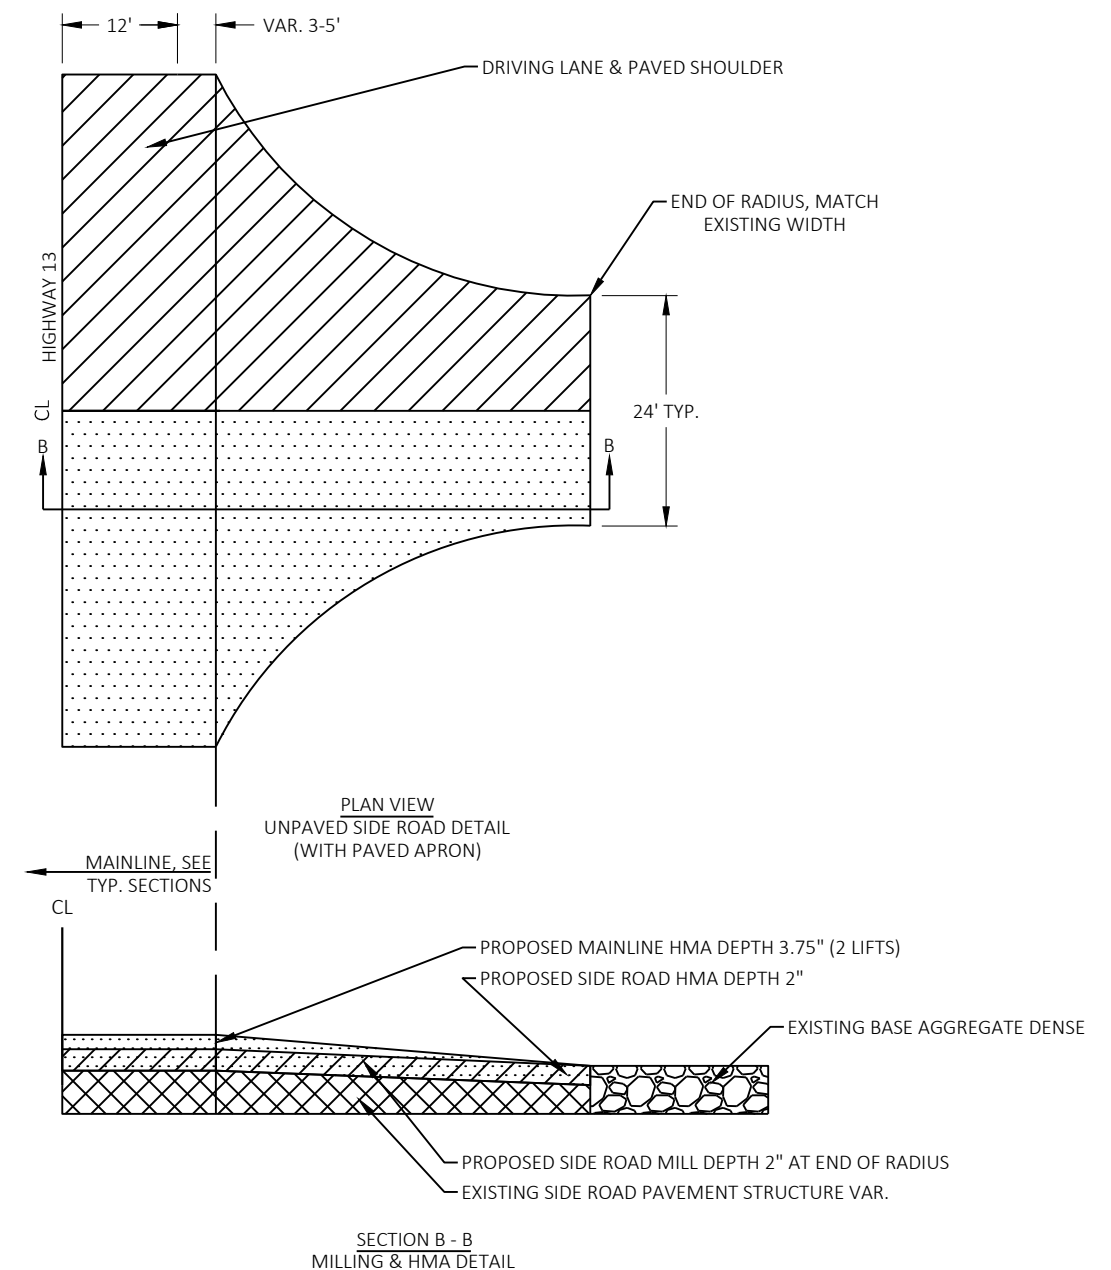

UNPAVED SIDE ROAD DETAIL (PAVED APRON)

GRAF RD	LEWIS RD	FISHBACH RD
ZILLINGER RD (LT)	NEUBERGER RD (x2)	KRANS RD
BUSH RD	HANK BUCHEGER RD	OLD 13 (LT)
HENN RD (x2)	KENNEYS RD	METZ RD
AMSLER RD (x2)	KILLINGER RD	CHARLES WOLF RD
GRIFFITH RD	NAGEL RD	HENNES RD

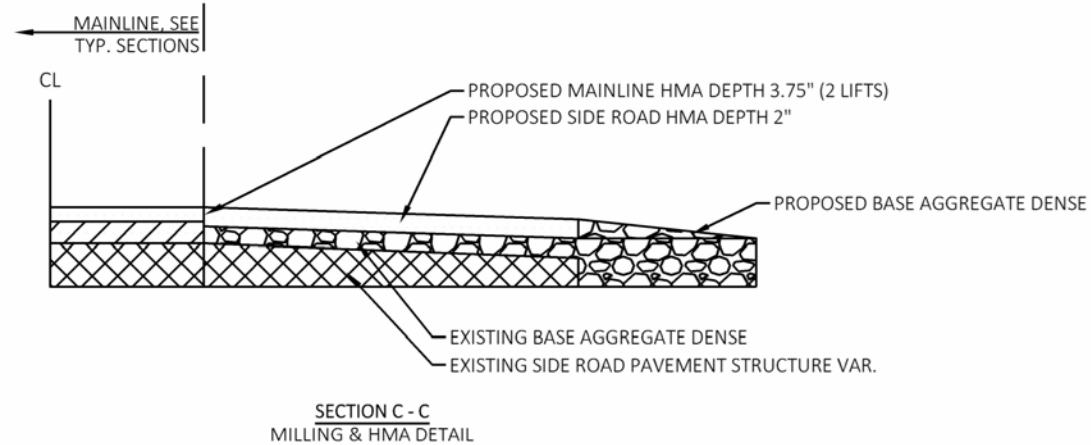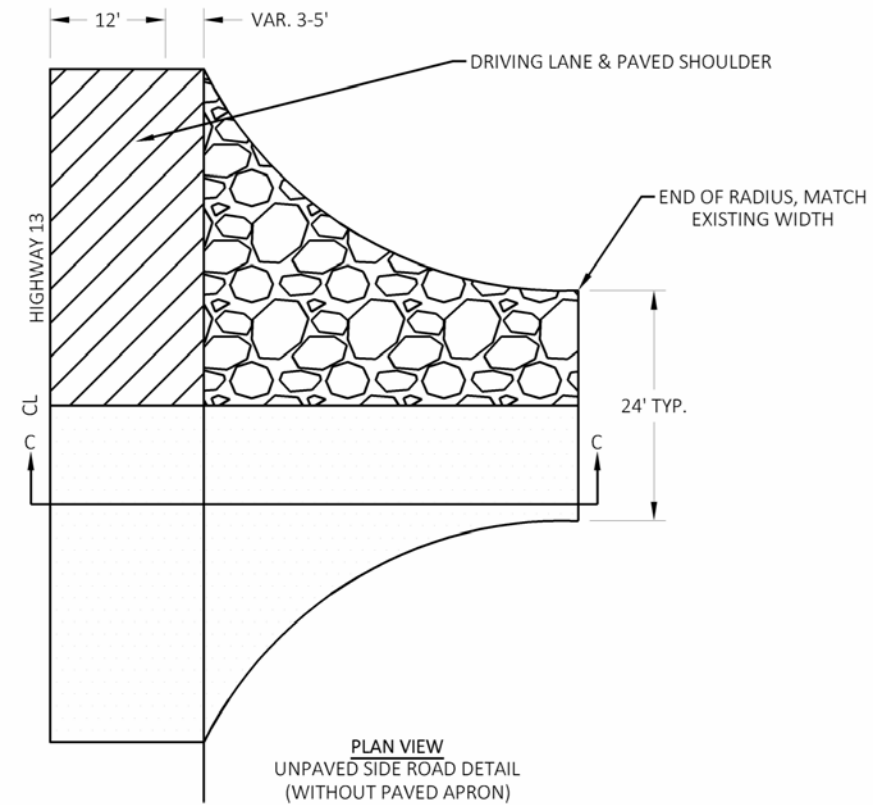


UNPAVED SIDE ROAD DETAIL (UNPAVED APRON)

DISPOSAL RD
FRANCISKOVICH RD (x2)
OLD 13 (RT)

HATCH DETAILS


- EXISTING BASE AGGREGATE DENSE
- EXISTING PAVEMENT STRUCTURE
- PROPOSED MILLING
- PROPOSED HMA
- PROPOSED BUTT JOINT

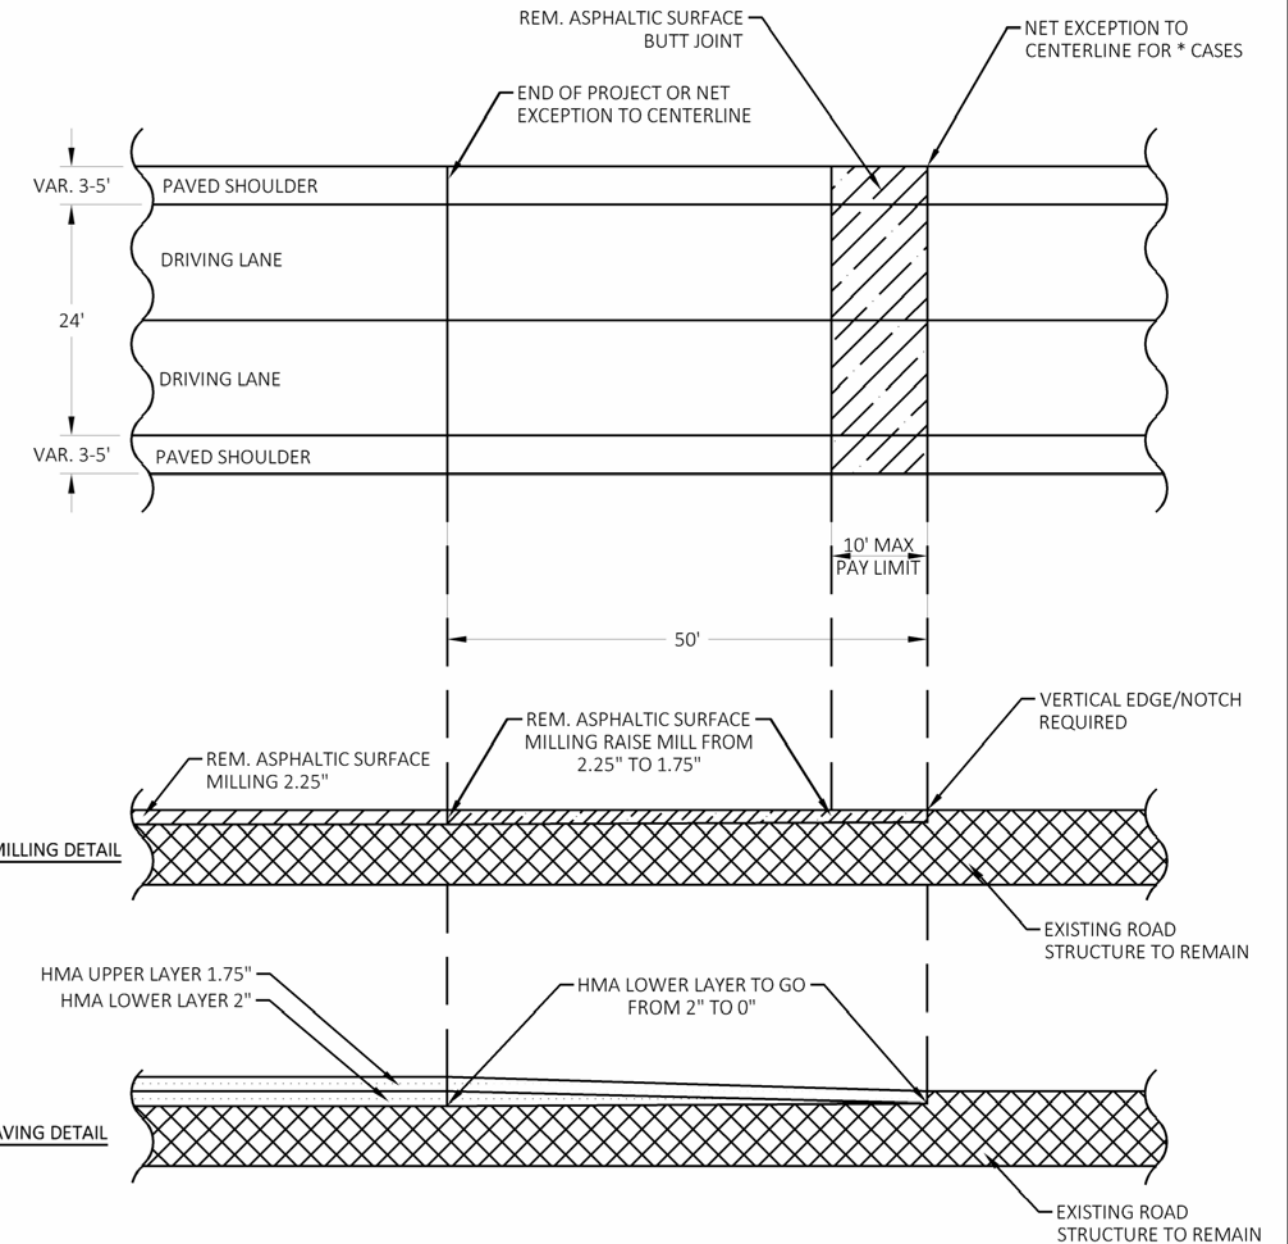

MAINLINE BUTT JOINT DETAIL

STA. 96+32 - 96+42
STA. 193+11 - 193+21 *
STA. 193+81 - 193+91 *
STA. 203+64 - 203+74
STA. 231+39 - 231+49
STA. 698+53 - 698+63 *
STA. 699+62 - 699+72 *
STA. 724+67 - 724+77
STA. 736+17 - 736+27
STA. 1017+02 - 1017+12
STH 77 (BOTH ACCESSES)


(* = START LOWER LAYER TAPER 50' BEFORE NET EXCEPTION TO CENTERLINE)

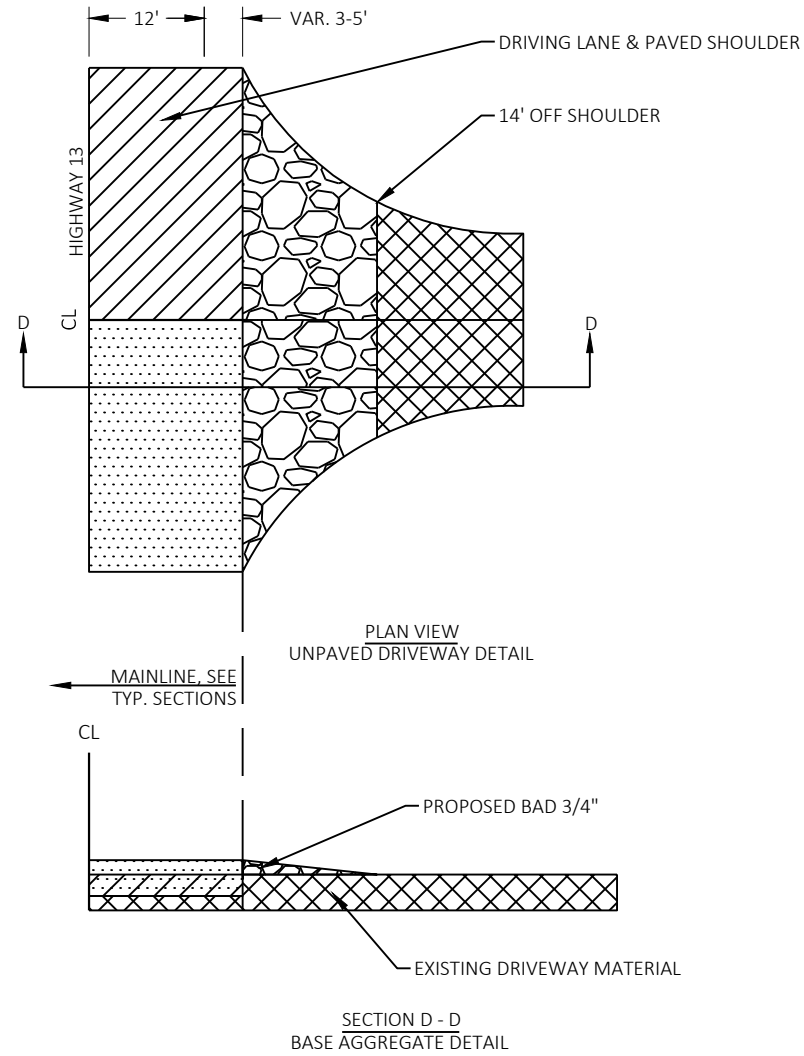

UNPAVED DRIVEWAYS & ENTRANCES
DETAIL
SEE PLANS

SIDE ROAD HATCH DETAILS

- EXISTING BASE AGGREGATE DENSE
- EXISTING ROAD STRUCTURE
- PROPOSED MILLING
- PROPOSED HMA
- PROPOSED REMOVING ASPHALTIC SURFACE

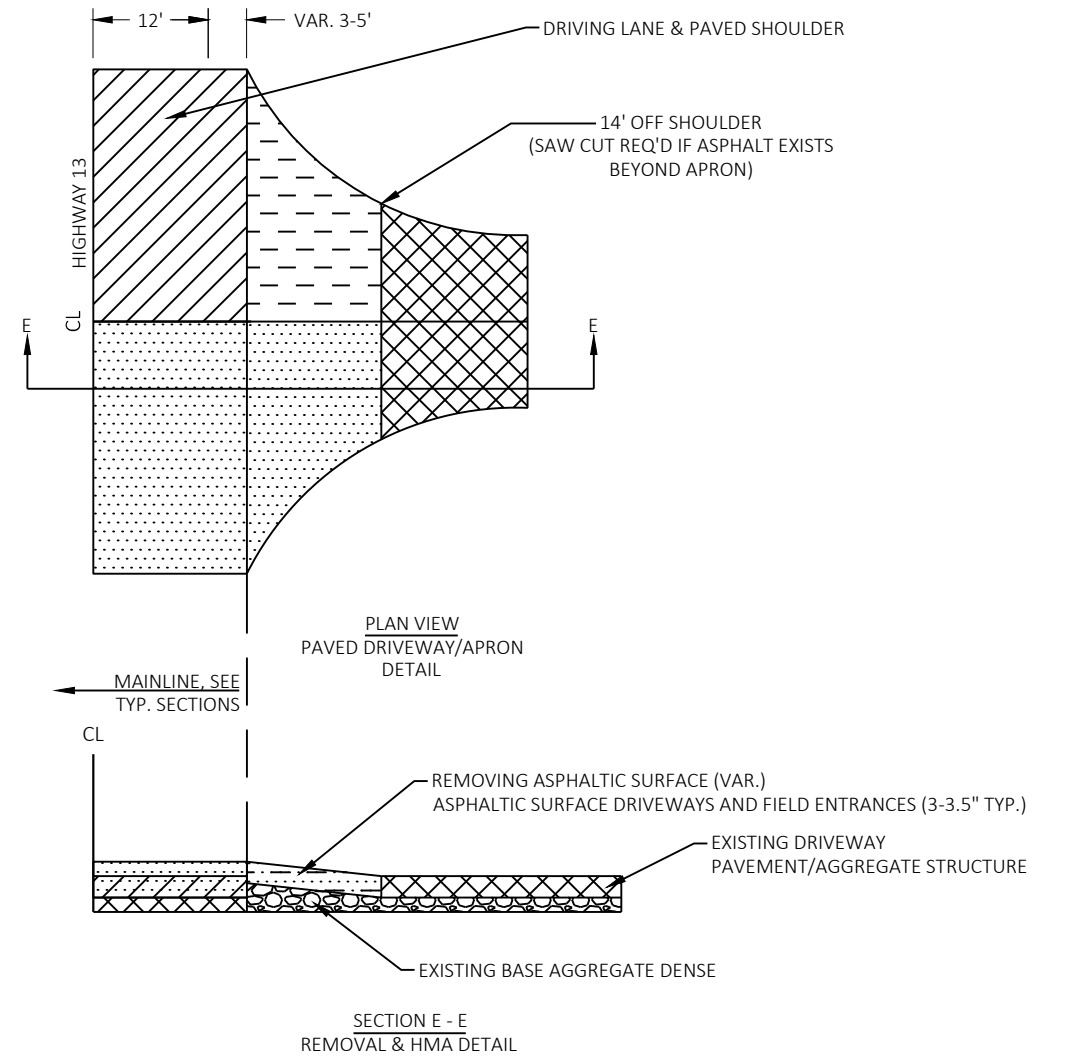

PAVED DRIVEWAY DETAIL
SEE PLANS

Estimate Of Quantities By Plan Sets

1610-01-82					
Line	Item	Item Description	Unit	Total	Qty
0006	204.0110	Removing Asphaltic Surface	SY	445.000	445.000
0008	204.0115	Removing Asphaltic Surface Butt Joints	SY	418.000	418.000
0010	204.0120	Removing Asphaltic Surface Milling	SY	330,109.000	330,109.000
0024	211.0101	Prepare Foundation for Asphaltic Paving (project) 01. 1610-01-82	EACH	1.000	1.000
0026	211.0400	Prepare Foundation for Asphaltic Shoulders	STA	30.000	30.000
0030	213.0100	Finishing Roadway (project) 02. 1610-01-82	EACH	1.000	1.000
0032	305.0110	Base Aggregate Dense 3/4-Inch	TON	5,384.000	5,384.000
0036	450.4000	HMA Cold Weather Paving	TON	7,000.000	7,000.000
0038	455.0605	Tack Coat	GAL	48,741.000	48,741.000
0040	460.0105.S	HMA Percent Within Limits (PWL) Test Strip Volumetrics	EACH	1.000	1.000
0042	460.0110.S	HMA Percent Within Limits (PWL) Test Strip Density	EACH	1.000	1.000
0046	460.2005	Incentive Density PWL HMA Pavement	DOL	68,717.000	68,717.000
0048	460.2007	Incentive Density HMA Pavement Longitudinal Joints	DOL	36,717.000	36,717.000
0050	460.2010	Incentive Air Voids HMA Pavement	DOL	68,717.000	68,717.000
0052	460.5224	HMA Pavement 4 LT 58-28 S	TON	68,717.000	68,717.000
0058	460.9000.S	Material Transfer Vehicle	EACH	1.000	1.000
0060	465.0105	Asphaltic Surface	TON	1,870.000	1,870.000
0062	465.0110	Asphaltic Surface Patching	TON	700.000	700.000
0066	465.0120	Asphaltic Surface Driveways and Field Entrances	TON	95.000	95.000
0068	465.0520	Asphaltic Rumble Strips, Shoulder	LF	105,564.000	105,564.000
0070	465.0560	Asphaltic Rumble Strips, Centerline	LF	75,677.000	75,677.000
0120	618.0100	Maintenance and Repair of Haul Roads (project) 02. 1610-01-82	EACH	1.000	1.000
0122	619.1000	Mobilization	EACH	0.570	0.570
0124	624.0100	Water	MGAL	200.000	200.000
0168	642.5201	Field Office Type C	EACH	1.000	1.000
0176	643.0900	Traffic Control Signs	DAY	4,648.000	4,648.000
0182	643.3165	Temporary Marking Line Paint 6-Inch	LF	171,682.000	171,682.000
0184	643.5000	Traffic Control	EACH	0.550	0.550
0200	646.2040	Marking Line Grooved Wet Ref Epoxy 6-Inch	LF	258,138.000	258,138.000
0202	646.4040	Marking Line Grooved Wet Ref Epoxy 10-Inch	LF	350.000	350.000
0204	646.4705	Marking Line Same Day Paint 6-Inch	LF	85,841.000	85,841.000
0220	650.8000	Construction Staking Resurfacing Reference	LF	88,175.000	88,175.000
0228	650.9911	Construction Staking Supplemental Control (project) 02. 1610-01-82	EACH	1.000	1.000
0232	690.0150	Sawing Asphalt	LF	252.000	252.000
0236	740.0440	Incentive IRI Ride	DOL	69,540.000	69,540.000
0238	ASP.1T0A	On-the-Job Training Apprentice at \$5.00/HR	HRS	1,000.000	1,000.000
0240	ASP.1T0G	On-the-Job Training Graduate at \$5.00/HR	HRS	630.000	630.000

HMA MIXTURE ACCEPTANCE TABLE

1610-01-82								
							QUALITY MANAGEMENT PROGRAM TO BE USED	
LOCATION	STA - STA	MIXTURE USE	UNDERLYING SURFACE	BID ITEM	TONS	THICKNESS	MIXTURE ACCEPTANCE	DENSITY ACCEPTANCE
12 FOOT DRIVING LANE	96+32 - 1017+12 (SEE EXCEPTIONS)	UPPER LAYER	4 LT 58-28 S	4 LT 58-28 S	31,348.80	1.75"	PWL INCENTIVE AIR VOIDS HMA PAVEMENT 460.2010	PWL INCENTIVE DENSITY HMA PAVEMENT 460.2005
12 FOOT DRIVING LANE	96+32 - 1017+12 (SEE EXCEPTIONS)	LOWER LAYER	MILLED SURFACE	4 LT 58-28 S	35,827.20	2"	PWL INCENTIVE AIR VOIDS HMA PAVEMENT 460.2010	PWL INCENTIVE DENSITY HMA PAVEMENT 460.2005
SHOULDERS, BEAMGUARD WIDENINGS, STH 77 INTERSECTION	VARIOUS	UPPER LAYER	4 LT 58-28 S	4 LT 58-28 S	719.13	1.75"	PWL INCENTIVE AIR VOIDS HMA PAVEMENT 460.2010	ACCEPTED BY DEPARTMENT TESTING, NOT ELIGIBLE FOR INCENTIVE
SHOULDERS, BEAMGUARD WIDENINGS, STH 77 INTERSECTION	VARIOUS	LOWER LAYER	MILLED SURFACE OR BASE AGGREGATE	4 LT 58-28 S	821.87	2"	PWL INCENTIVE AIR VOIDS HMA PAVEMENT 460.2010	ACCEPTED BY DEPARTMENT TESTING, NOT ELIGIBLE FOR INCENTIVE
PATCHING	VARIOUS	VARIES	MILLED SURFACE OR BASE AGGREGATE	ASPHALTIC SURFACE PATCHING	700.00	VARIES	QMP AS PER SS 465	ACCEPTED BY ORDINARY COMPACTION
SIDE ROADS NOT INCLUDING STH 77	VARIOUS	UPPER LAYER	ASPHALTIC SURFACE	ASPHALTIC SURFACE	872.67	1.75"	QMP AS PER SS 465	ACCEPTED BY ORDINARY COMPACTION
SIDE ROADS NOT INCLUDING STH 77	VARIOUS	LOWER LAYER	MILLED SURFACE OR BASE AGGREGATE	ASPHALTIC SURFACE	997.33	2"	QMP AS PER SS 465	ACCEPTED BY ORDINARY COMPACTION
DRIVEWAYS & FIELD ENTRANCES	VARIOUS	ONE LIFT	MILLED SURFACE OR BASE AGGREGATE	ASPHALTIC SURFACE DRIVEWAYS AND FIELD ENTRANCES	95.00	2"	QMP AS PER SS 465	ACCEPTED BY ORDINARY COMPACTION

PREP FOUNDATION

211.0400
PREPARE
FOUNDATION FOR
ASPHALTIC
SHOULDERS
STA

CATEGORY	STATION	TO	STATION	LOCATION	STA	REMARKS
0010	191+82	-	193+36	BUTTERNUT CREEK	2	GUARDRAIL AREAS
0010	193+65	-	195+18	BUTTERNUT CREEK	2	GUARDRAIL AREAS
0010	632+34	-	637+00	SCHRAUM CREEK	5	GUARDRAIL AREAS
0010	632+34	-	637+05	SCHRAUM CREEK	5	GUARDRAIL AREAS
0010	696+85	-	698+63	CHIPPEWA RIVER	2	GUARDRAIL AREAS
0010	699+62	-	701+16	CHIPPEWA RIVER	2	GUARDRAIL AREAS
0010	699+62	-	703+00	CHIPPEWA RIVER	3	GUARDRAIL AREAS
0010	871+95	-	875+96	DRYDEN CREEK	4	GUARDRAIL AREAS
0010	871+95	-	876+67	DRYDEN CREEK	5	GUARDRAIL AREAS
TOTAL 0010					30	

WATER

624.0100
WATER
MGAL

CATEGORY	LOCATION	
0010	PROJECT	200
TOTAL 0010		200

RUMBLE STRIPS

465.0520
ASPHALTIC
RUMBLE STRIPS,
SHOULDER
LF

465.0560
ASPHALTIC
RUMBLE STRIPS,
CENTERLINE
LF

CATEGORY	STATION	TO	STATION	LOCATION	LF	LF	REMARKS
0010	96+32	-	193+21	MAINLINE	16,927	8,464	CENTERLINE
0010	193+81	-	203+74	MAINLINE	1,137	569	CENTERLINE
0010	231+39	-	698+44	MAINLINE	83,360	41,680	CENTERLINE
0010	699+82	-	724+77	MAINLINE	4,140	2,070	CENTERLINE
0010	736+17	-	1017+12	MAINLINE		22,895	CENTERLINE
TOTAL 0010					105,564	75,677	

MILLING								
CATEGORY	STATION	TO	STATION	LOCATION	204.0110	204.0115	204.0120	REMARKS
					REMOVING ASPHALTIC SURFACE SY	REMOVING ASPHALTIC SURFACE BUTT JOINTS SY	REMOVING ASPHALTIC SURFACE MILLING SY	
0010	96+32	-	193+21	MAINLINE			36,601	FULL WIDTH (34'), 2.25" DEEP
0010	193+81	-	203+74	MAINLINE			3,753	FULL WIDTH (34'), 2.25" DEEP
0010	231+39	-	698+44	MAINLINE			176,441	FULL WIDTH (34'), 2.25" DEEP
0010	699+82	-	724+77	MAINLINE			9,426	FULL WIDTH (34'), 2.25" DEEP
0010	736+17	-	1017+12	MAINLINE			93,650	FULL WIDTH (30'), 2.25" DEEP
0010	191+82	-	193+36	BUTTERNUT CREEK			304	GUARDRAIL TAPERS LHS & RHS
0010	193+65	-	195+18	BUTTERNUT CREEK			301	GUARDRAIL TAPERS LHS & RHS
0010	632+34	-	637+00	SCHRAUM CREEK			518	GUARDRAIL TAPER RHS
0010	632+34	-	637+05	SCHRAUM CREEK			523	GUARDRAIL TAPER LHS
0010	696+85	-	698+63	CHIPPEWA RIVER			408	GUARDRAIL TAPERS LHS & RHS
0010	699+62	-	701+16	CHIPPEWA RIVER			173	GUARDRAIL TAPER RHS
0010	699+62	-	703+00	CHIPPEWA RIVER			371	GUARDRAIL TAPER LHS
0010	776+43	-	784+69	GREAT DIVIDE RANGER STATION			796	BYPASS LANE RHS, 10' WIDE, 2.25" DEEP
0010	778+59	-	784+32	GREAT DIVIDE RANGER STATION			522	TURN LANE LHS, 10' WIDE, 2.25" DEEP
0010	871+95	-	875+96	DRYDEN CREEK			446	GUARDRAIL TAPER RHS
0010	871+95	-	876+67	DRYDEN CREEK			524	GUARDRAIL TAPER LHS
0010	875+96	-	882+14	STH-77			687	BYPASS LANE, 10' WIDE, 2.25" DEEP
0010	877+10			STH-77			508	SOUTH INTERSECTION
0010	883+00			STH-77			762	NORTH INTERSECTION
0010	981+22	-	981+96	WAYSIDE			80	TURN LANE LHS, 10' WIDE, 2.25" DEEP
0010	984+07	-	987+37	WAYSIDE			416	TURN LANE LHS, 10' WIDE, 2.25" DEEP
0010	96+32	-	96+42	BEGIN PROJECT		38		BUTT JOINT 34' WIDE
0010	193+11	-	193+21	SOUTH APPR. BUTTERNUT CREEK		49		BUTT JOINT 44' WIDE
0010	193+81	-	193+91	NORTH APPR. BUTTERNUT CREEK		49		BUTT JOINT 44' WIDE
0010	203+64	-	203+74	SOUTH LIMIT BUTTERNUT		38		BUTT JOINT 34' WIDE
0010	231+39	-	231+49	NORTH LIMIT BUTTERNUT		38		BUTT JOINT 34' WIDE
0010	698+53	-	698+63	SOUTH APPR. CHIPPEWA RIVER		49		BUTT JOINT 44' WIDE
0010	699+62	-	699+72	NORTH APPR. CHIPPEWA RIVER		49		BUTT JOINT 44' WIDE
0010	724+67	-	724+77	SOUTH LIMIT GLIDDEN		38		BUTT JOINT 34' WIDE
0010	736+17	-	736+27	NORTH LIMIT GLIDDEN		38		BUTT JOINT 34' WIDE
0010	1017+02	-	1017+12	END PROJECT		33		BUTT JOINT 30' WIDE
0010				ALL PAVED SIDE ROADS			1250	
0010	983+00			WAYSIDE PARKING LOT			1647	
0010				ALL DRIVEWAYS	445			
TOTAL 0010					445	418	330,109	

				TACK						
				CATEGORY	STATION	TO	STATION	LOCATION	455.0605 TACK COAT GAL	REMARKS
				0010	96+32	-	193+21	MAINLINE	5,124	FULL WIDTH (34') APPLIED BEFORE EACH LIFT
				0010	193+81	-	203+74	MAINLINE	525	FULL WIDTH (34') APPLIED BEFORE EACH LIFT
				0010	231+39	-	698+44	MAINLINE	24,702	FULL WIDTH (34') APPLIED BEFORE EACH LIFT
				0010	699+82	-	724+77	MAINLINE	1,320	FULL WIDTH (34') APPLIED BEFORE EACH LIFT
				0010	736+17	-	1017+12	MAINLINE	14,859	FULL WIDTH (30') APPLIED BEFORE EACH LIFT
				0010	191+82	-	193+36	BUTTERNUT CREEK	43	GUARDRAIL TAPERS LHS & RHS APPLIED BEFORE EACH LIFT
				0010	193+65	-	195+18	BUTTERNUT CREEK	42	GUARDRAIL TAPERS LHS & RHS APPLIED BEFORE EACH LIFT
				0010	632+34	-	637+00	SCHRAUM CREEK	72	GUARDRAIL TAPER RHS APPLIED BEFORE EACH LIFT
				0010	632+34	-	637+05	SCHRAUM CREEK	73	GUARDRAIL TAPER LHS APPLIED BEFORE EACH LIFT
				0010	696+85	-	698+63	CHIPPEWA RIVER	57	GUARDRAIL TAPERS LHS & RHS APPLIED BEFORE EACH LIFT
				0010	699+62	-	701+16	CHIPPEWA RIVER	24	GUARDRAIL TAPER RHS APPLIED BEFORE EACH LIFT
				0010	699+62	-	703+00	CHIPPEWA RIVER	52	GUARDRAIL TAPER LHS APPLIED BEFORE EACH LIFT
				0010	776+43	-	784+69	GREAT DIVIDE RANGER STATION	111	BYPASS LANE RHS, 10' WIDE APPLIED BEFORE EACH LIFT
				0010	778+59	-	784+32	GREAT DIVIDE RANGER STATION	73	TURN LANE LHS, 10' WIDE APPLIED BEFORE EACH LIFT
				0010	871+95	-	875+96	DRYDEN CREEK	62	GUARDRAIL TAPER RHS APPLIED BEFORE EACH LIFT
				0010	871+95	-	876+67	DRYDEN CREEK	73	GUARDRAIL TAPER LHS APPLIED BEFORE EACH LIFT
				0010	875+96	-	882+14	STH-77	96	BYPASS LANE, 10' WIDE APPLIED BEFORE EACH LIFT
				0010	877+10			STH-77	71	SOUTH INTERSECTION APPLIED BEFORE EACH LIFT
				0010	883+00			STH-77	107	NORTH INTERSECTION APPLIED BEFORE EACH LIFT
				0010	981+22	-	981+96	WAYSIDE	11	TURN LANE LHS, 10' WIDE APPLIED BEFORE EACH LIFT
				0010	984+07	-	987+37	WAYSIDE	58	TURN LANE LHS, 10' WIDE APPLIED BEFORE EACH LIFT
				0010				ALL PAVED DRIVEWAYS	59	ONE LIFT
				0010				ALL INTERSECTIONS	1123	TWO LIFTS
								TOTAL 0010	48,741	
				AGGREGATE						

HMA										
					450.4000	460.5224	465.0105	465.0110	465.0120	
					HMA COLD	HMA PAVEMENT	ASPHALTIC	ASPHALTIC	ASPHALTIC	
CATEGORY	STATION	TO	STATION	LOCATION	WEATHER PAVING	4 LT 58-28 S	SURFACE	SURFACE	SURFACE	REMARKS
					TON	(MAINLINE)	TON	TON	TON	
0010	96+32	-	193+21	MAINLINE		7,687				FULL WIDTH (34'), 3.75" DEEP
0010	193+81	-	203+74	MAINLINE		789				FULL WIDTH (34'), 3.75" DEEP
0010	231+39	-	698+44	MAINLINE		37,053				FULL WIDTH (34'), 3.75" DEEP
0010	699+82	-	724+77	MAINLINE		1,980				FULL WIDTH (34'), 3.75" DEEP
0010	736+17	-	1017+12	MAINLINE		19,667				FULL WIDTH (30'), 3.75" DEEP
0010	191+82	-	193+36	BUTTERNUT CREEK		64				GUARDRAIL TAPERS LHS & RHS
0010	193+65	-	195+18	BUTTERNUT CREEK		63				GUARDRAIL TAPERS LHS & RHS
0010	632+34	-	637+00	SCHRAUM CREEK		109				GUARDRAIL TAPER RHS
0010	632+34	-	637+05	SCHRAUM CREEK		110				GUARDRAIL TAPER LHS
0010	696+85	-	698+63	CHIPPEWA RIVER		86				GUARDRAIL TAPERS LHS & RHS
0010	699+62	-	701+16	CHIPPEWA RIVER		36				GUARDRAIL TAPER RHS
0010	699+62	-	703+00	CHIPPEWA RIVER		78				GUARDRAIL TAPER LHS
0010	776+43	-	784+69	GREAT DIVIDE RANGER STATION (TURN & BYPASS)		167				BYPASS LANE RHS, 10' WIDE, 3.75" DEEP
0010	778+59	-	784+32	GREAT DIVIDE RANGER STATION (TURN & BYPASS)		110				TURN LANE LHS, 10' WIDE, 3.75" DEEP
0010	871+95	-	875+96	DRYDEN CREEK		94				GUARDRAIL TAPER RHS
0010	871+95	-	876+67	DRYDEN CREEK		110				GUARDRAIL TAPER LHS
0010	875+96	-	882+14	STH-77		144				BYPASS LANE, 10' WIDE, 3.75" DEEP
0010	877+10			STH-77		107				SOUTH INTERSECTION
0010	883+00			STH-77		160				NORTH INTERSECTION
0010	981+22	-	981+96	WAYSIDE (TURN LANE)		17				TURN LANE LHS, 10' WIDE, 3.75" DEEP
0010	984+07	-	987+37	WAYSIDE (TURN LANE)		87				TURN LANE LHS, 10' WIDE, 3.75" DEEP
0010				ALL OTHER SIDEROADS			1,685			TWO LIFTS
0010				ALL PAVED DRIVEWAYS					95	ONE LIFT (2")
0010	96+32	-	1017+12	PROJECT WIDE				700		MISC PATCHING
0010				VARIOUS	7000					
0010	983+00			WAYSIDE PARKING LOT			185			
TOTAL 0010					7,000	68,717	1,870	700	95	

LINE MARKING



CATEGORY	STATION	TO	STATION	LOCATION	643.3165	646.2040	646.4040	646.4705	REMARKS
					TEMPORARY MARKING LINE PAINT 6-INCH LF	MARKING LINE GROOVED WET REF EPOXY 6-INCH LF	MARKING LINE GROOVED WET REF EPOXY 10- INCH LF	MARKING LINE SAME DAY PAINT 6-INCH LF	
0010	96+32	-	193+21	MAINLINE		19,197			BOTH SIDES
0010	193+81	-	203+74	MAINLINE		1,887			BOTH SIDES
0010	231+39	-	698+44	MAINLINE		91,608			BOTH SIDES
0010	699+82	-	724+77	MAINLINE		4,890			BOTH SIDES
0010	736+17	-	1017+12	MAINLINE		54,590			BOTH SIDES
0010	779+00	-	781+50	RANGER STATION		63			LANE DIVIDING SKIPS
0010	876+00	-	878+50	STH 77 INTERSECTION		63			LANE DIVIDING SKIPS
0010	96+32	-	1017+12	MAINLINE		85,841			CENTERLINE FINAL
0010	96+32	-	1017+12	MAINLINE	171682				MILLED & BINDER SURFACE
0010	96+32	-	1017+12	MAINLINE				85841	FINISHED SURFACE (BEFORE RUMBLE STRIPS)
0010	780+50	-	782+00	RANGER STATION			150		CHANNELIZING
0010	984+50	-	986+50	WAYSIDE			200		CHANNELIZING
TOTAL 0010					171,682	258,138	350	85,841	

CONST. STAKING


CATEGORY	STATION	TO	STATION	LOCATION	650.8000	650.9911.01
					CONSTRUCTION STAKING RESURFACING REFERENCE LF	CONSTRUCTION STAKING SUPPLEMENTAL CONTROL (PROJECT) (01. 1610-01-82) EACH
0010	96+32	-	203+74	STH 13 CL	10,742	
0010	231+39	-	724+77	STH 13 CL	49,338	
0010	736+17	-	1017+12	STH 13 CL	28,095	
0010				PROJECT WIDE		1
TOTAL 0010					88,175	1

TC SIGNS


CATEGORY	SIGNS	DAYS	LOCATION	643.0900	REMARKS
				TRAFFIC CONTROL SIGNS DAY	
0010	5	70	BEGINNING OF WORK ZONE	350	PER SDD 15C4
0010	5	70	END OF WORK ZONE	350	PER SDD 15C4
0010	5	70	STH 77	350	PER SDD 15C4
0010	43	70	SIDEROADS	3,010	PER SDD 15C4
0010	42	14	MILLED SURFACE SIGNS	588	PER SDD 15D44-02
TOTAL 0010				4,648	

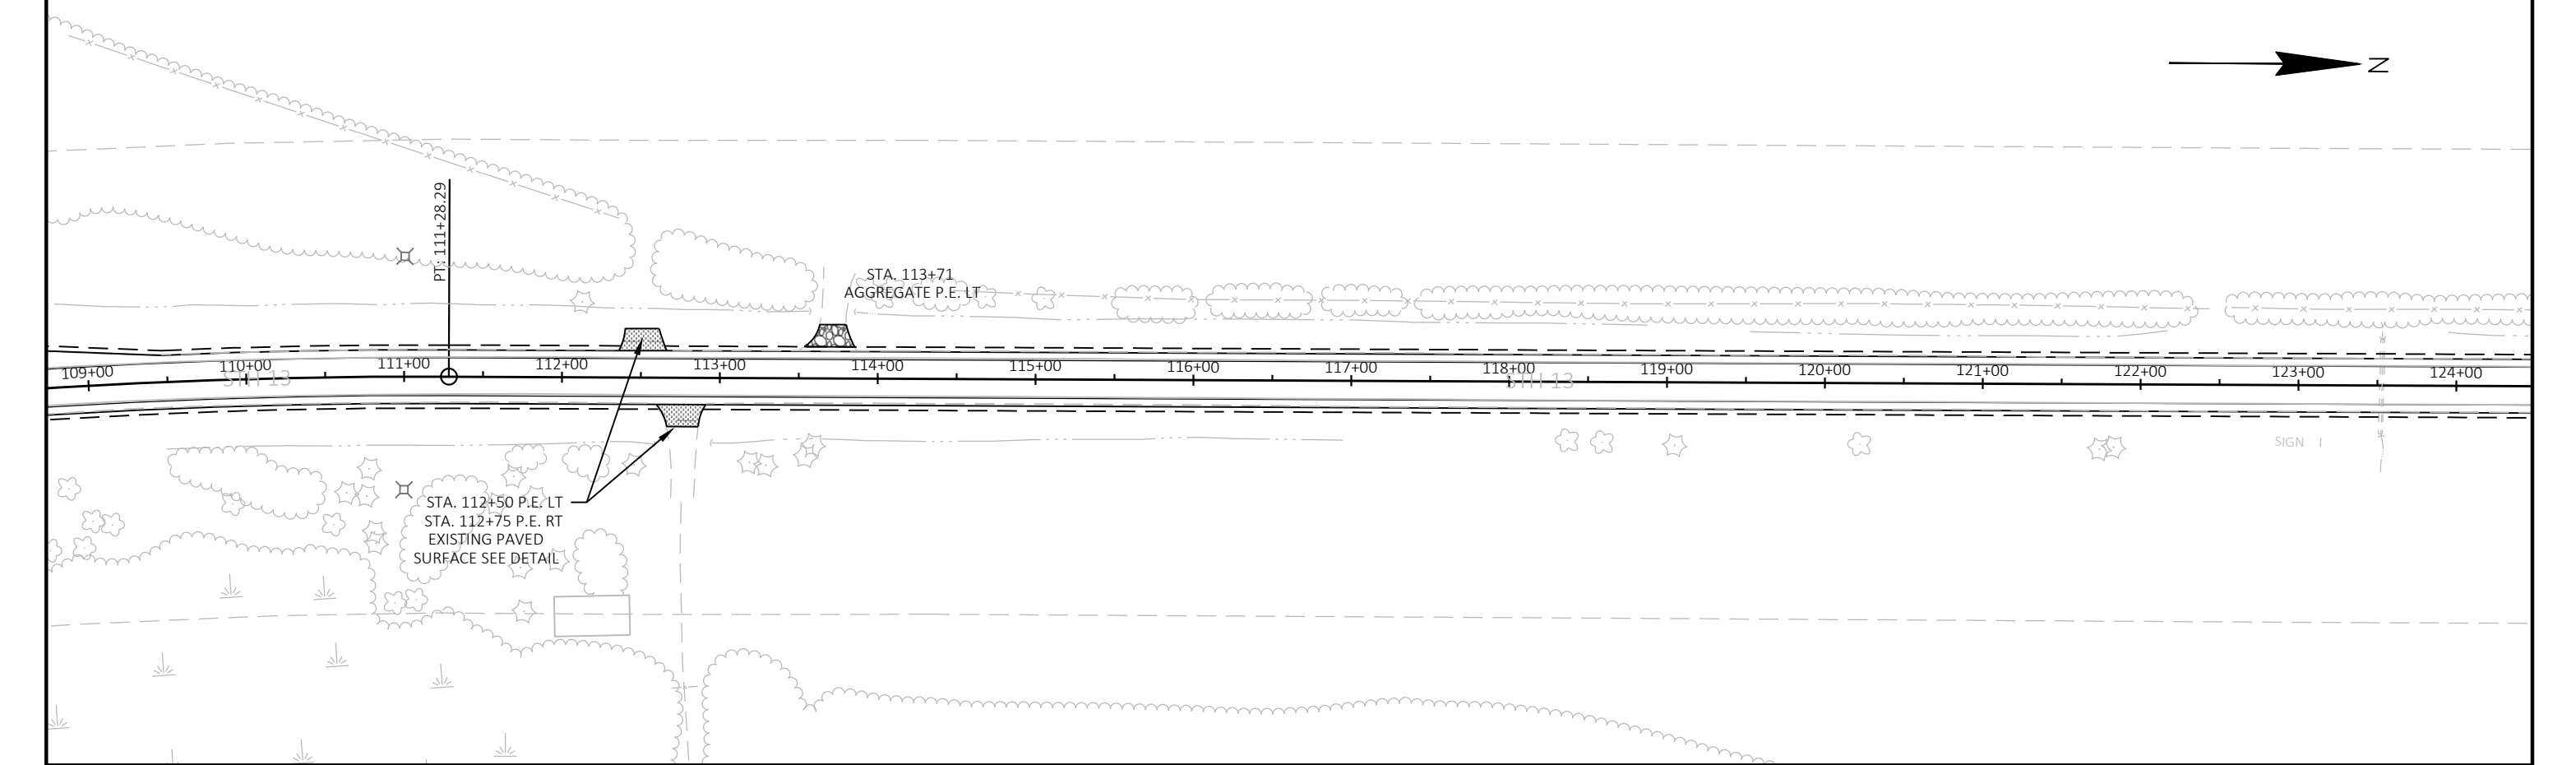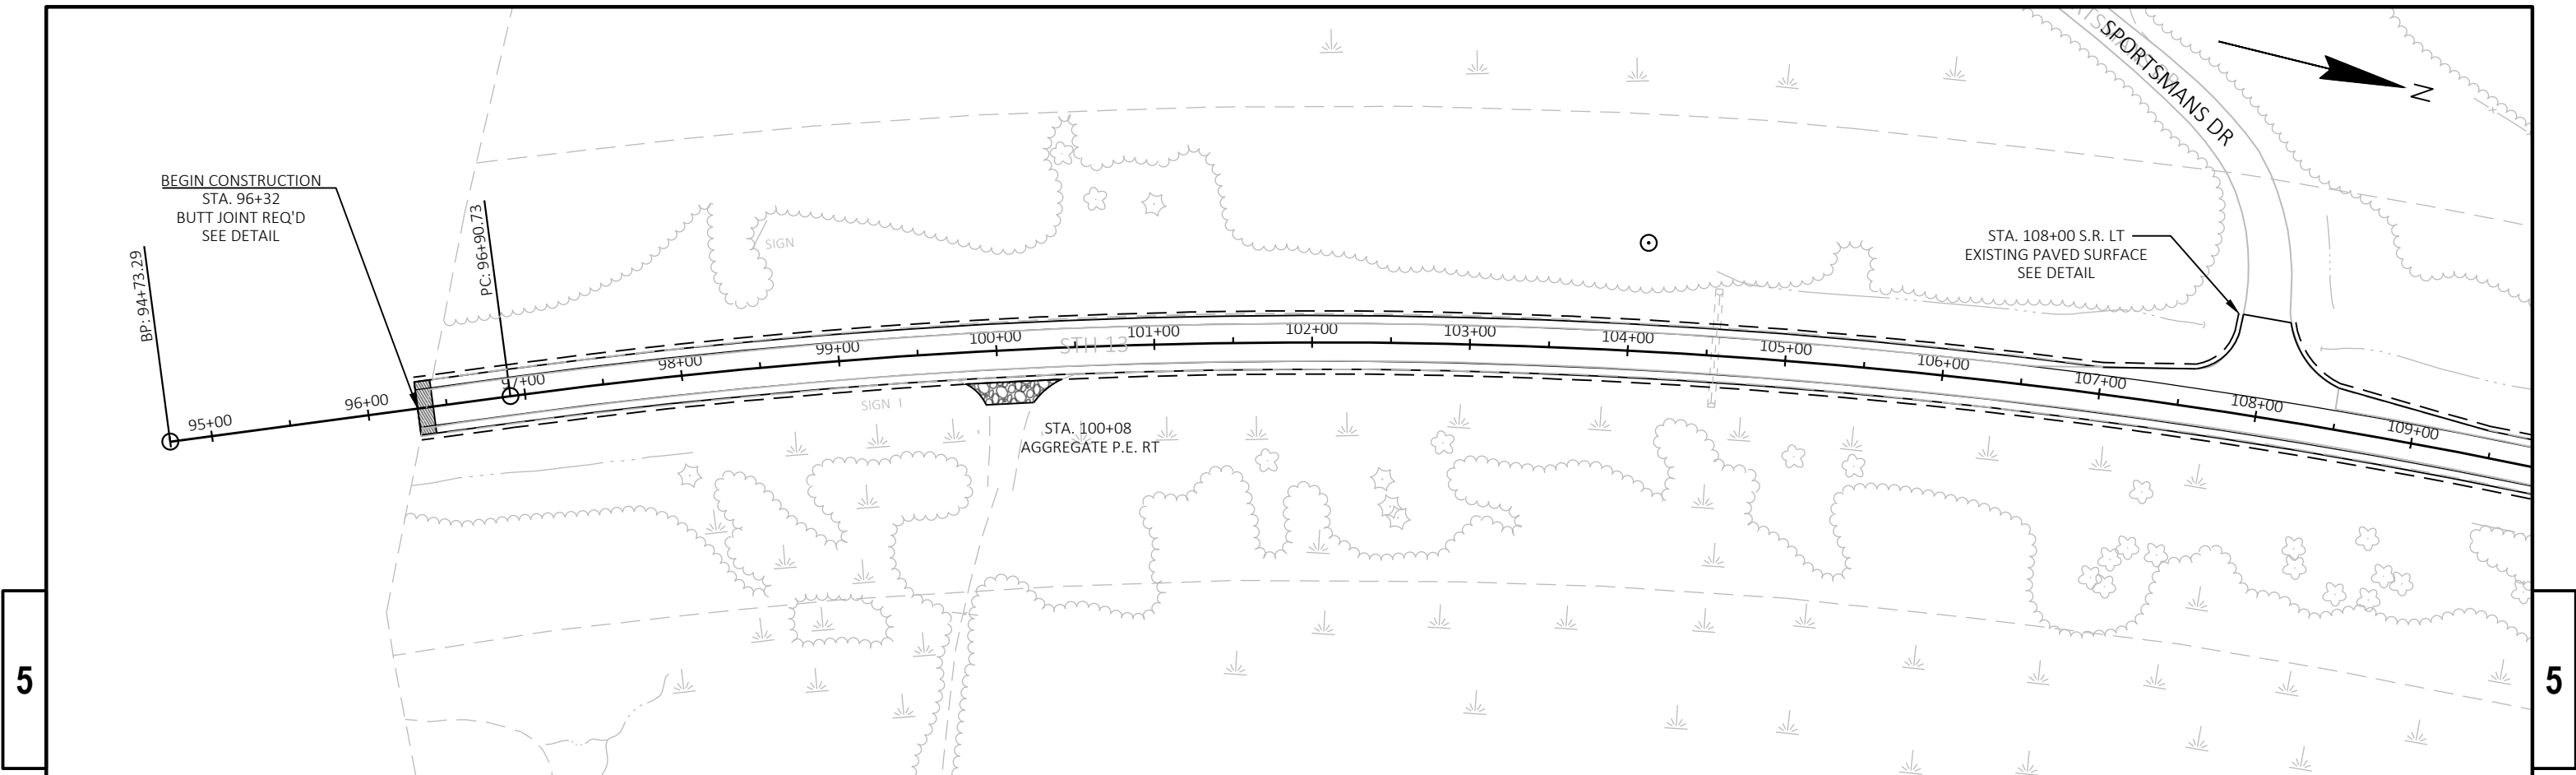


PROJECT NO: 1610-01-82	HWY: STH 13	COUNTY: ASHLAND	PLAN & PROFILE	SHEET 15	E
------------------------	-------------	-----------------	----------------	----------	---

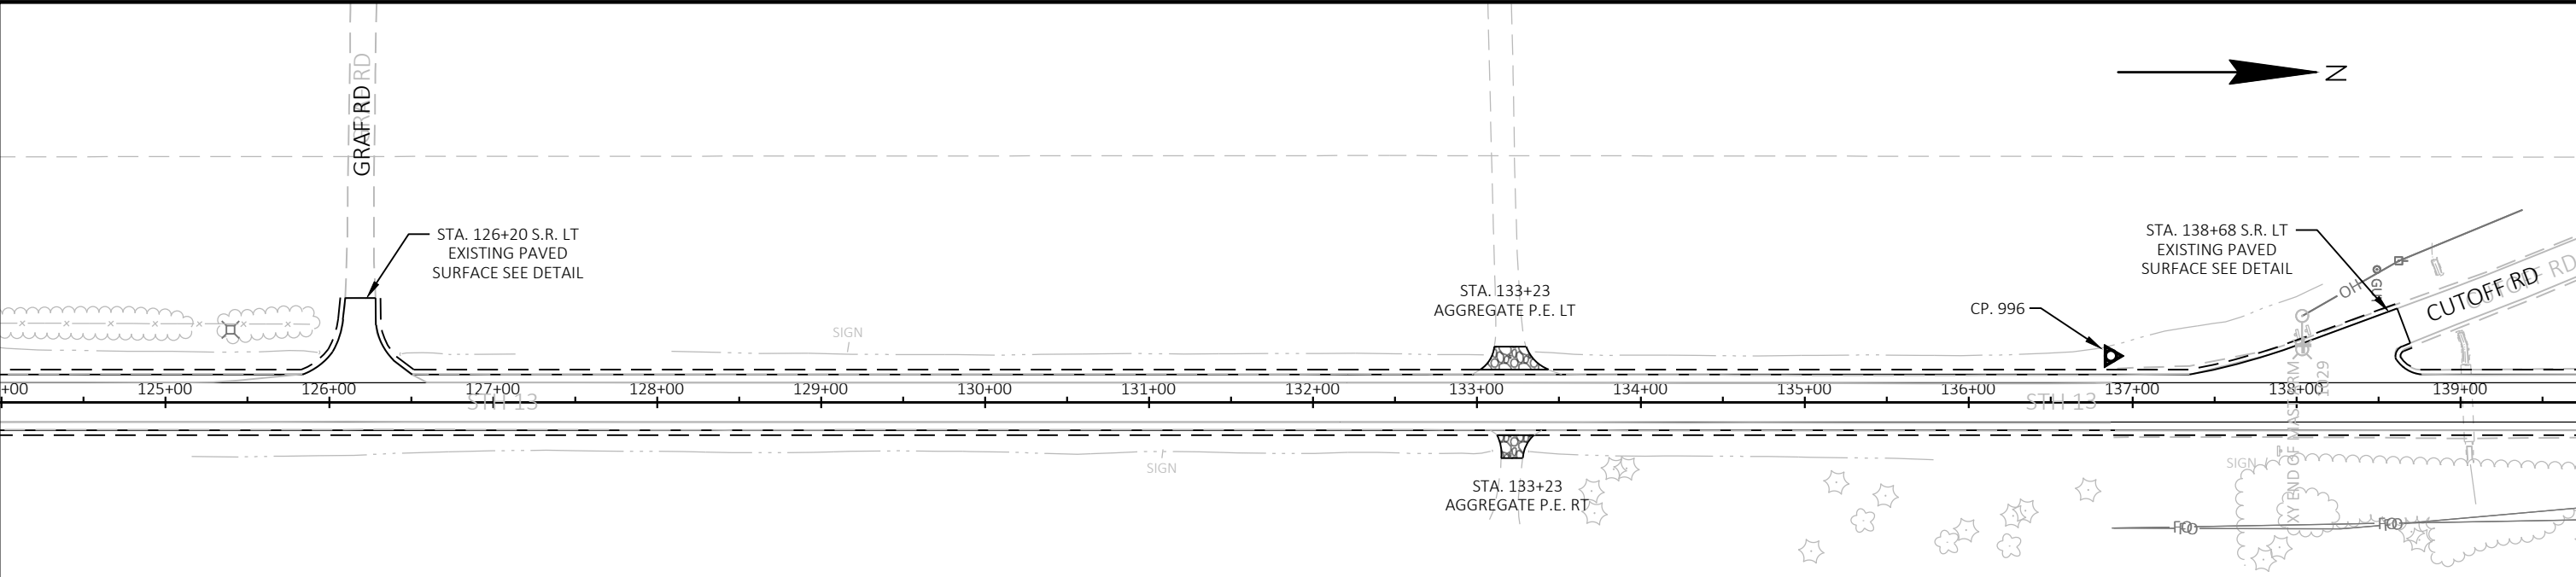



CONTROL POINT TABLE						
PT. NO.	STATION	OFFSET	Y	X	ELEV.	DESCRIPTION
996	136+86.79	28.37 LT	104141.7700	598271.5800	1516.9300	CP 3/4 IR W/ CAP
606	140+00.75	90.55 LT	104455.7100	598209.2900	1518.2400	CP PK
995	141+19.03	28.05 RT	104574.0200	598327.8400	1515.6300	CP 3/4 IR W/ CAP

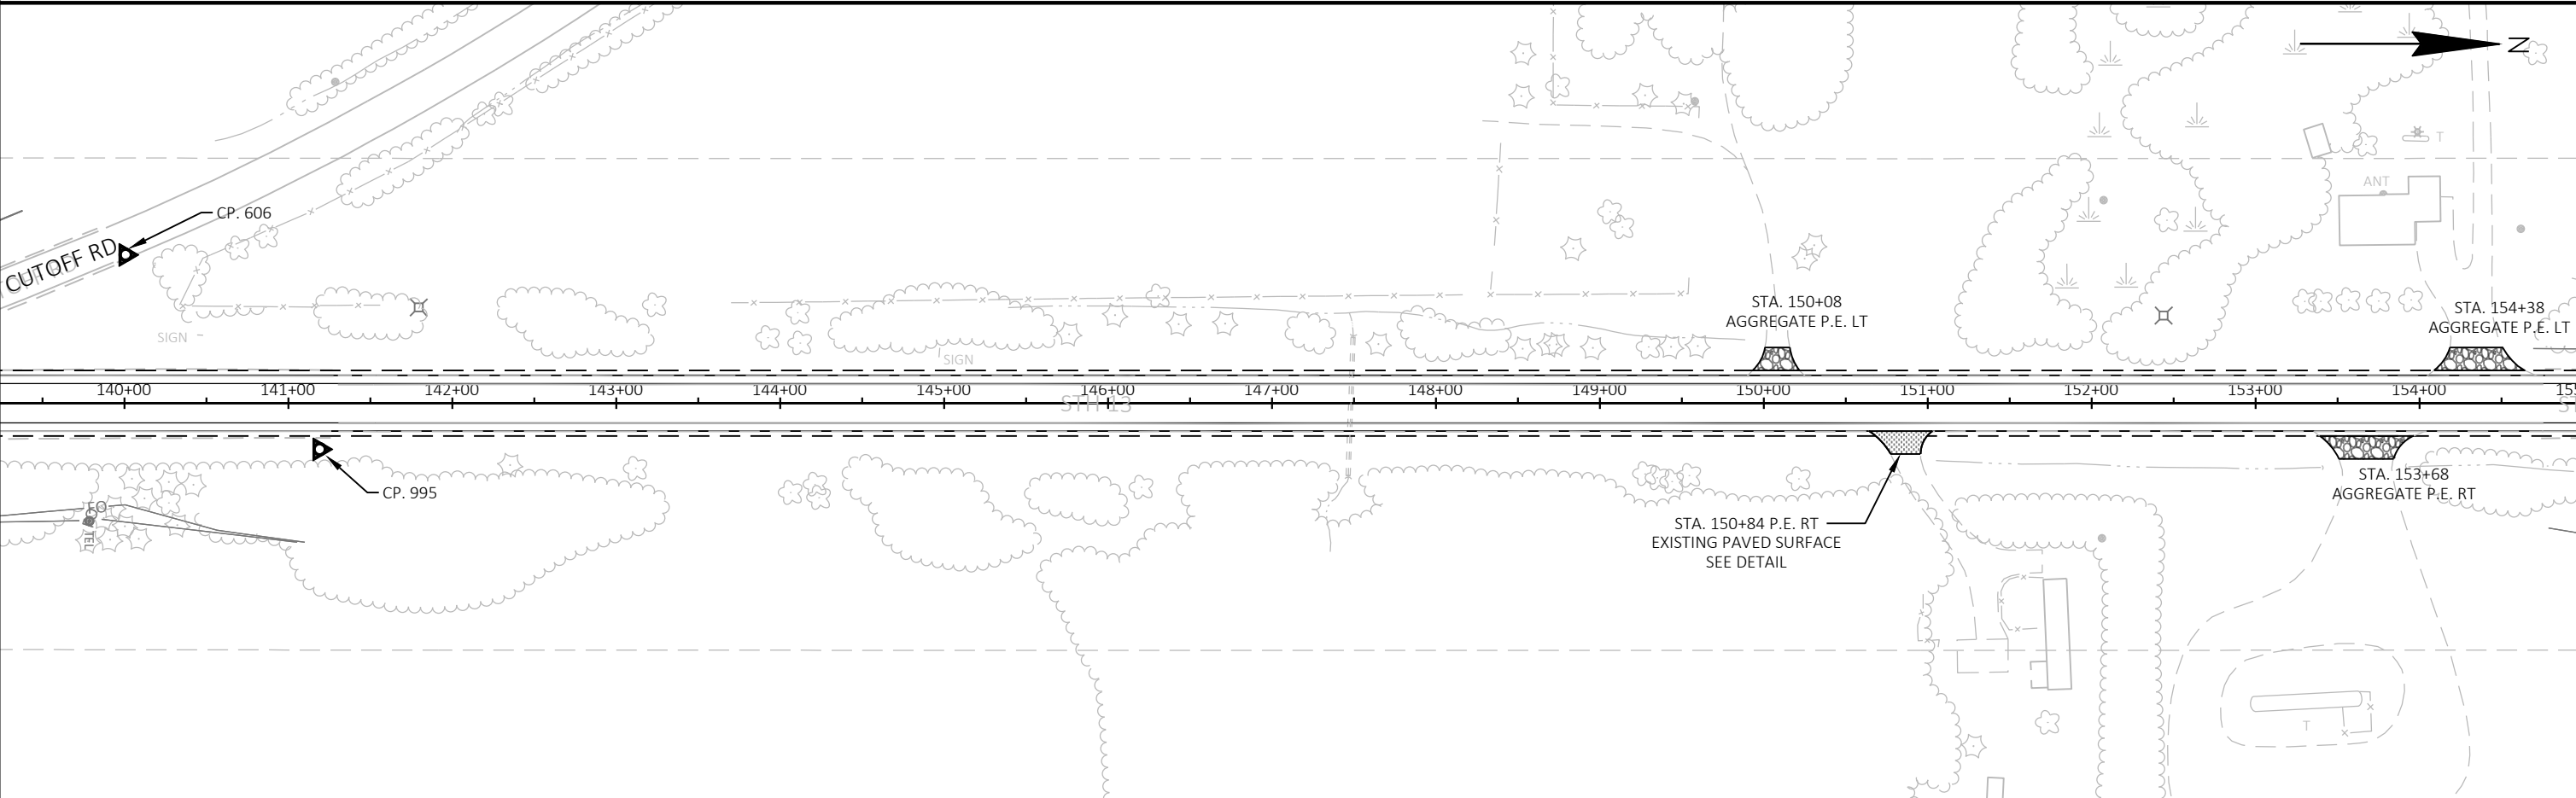

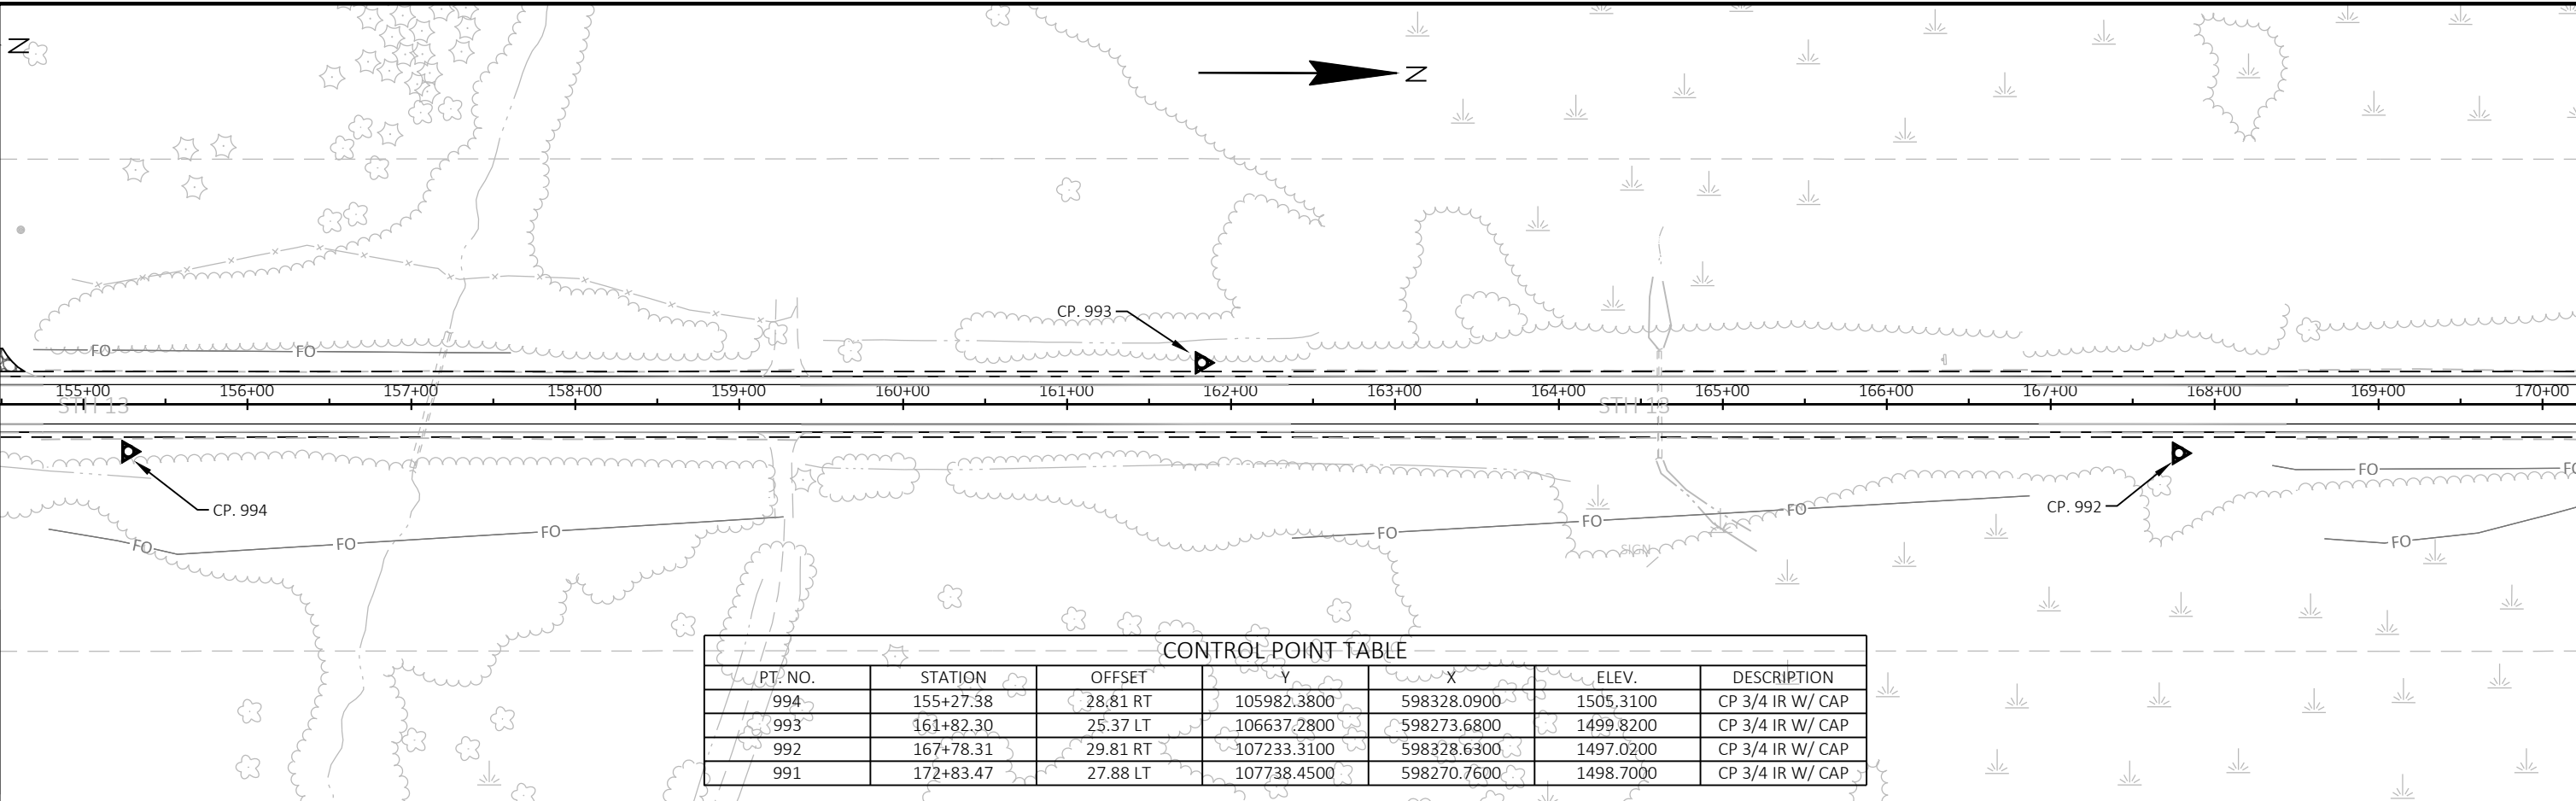



CONTROL POINT TABLE						
PT. NO.	STATION	OFFSET	Y	X	ELEV.	DESCRIPTION
994	155+27.38	28.81 RT	105982.3800	598328.0900	1505.3100	CP 3/4 IR W/ CAP
993	161+82.30	25.37 LT	106637.2800	598273.6800	1499.8200	CP 3/4 IR W/ CAP
992	167+78.31	29.81 RT	107233.3100	598328.6300	1497.0200	CP 3/4 IR W/ CAP
991	172+83.47	27.88 LT	107738.4500	598270.7600	1498.7000	CP 3/4 IR W/ CAP


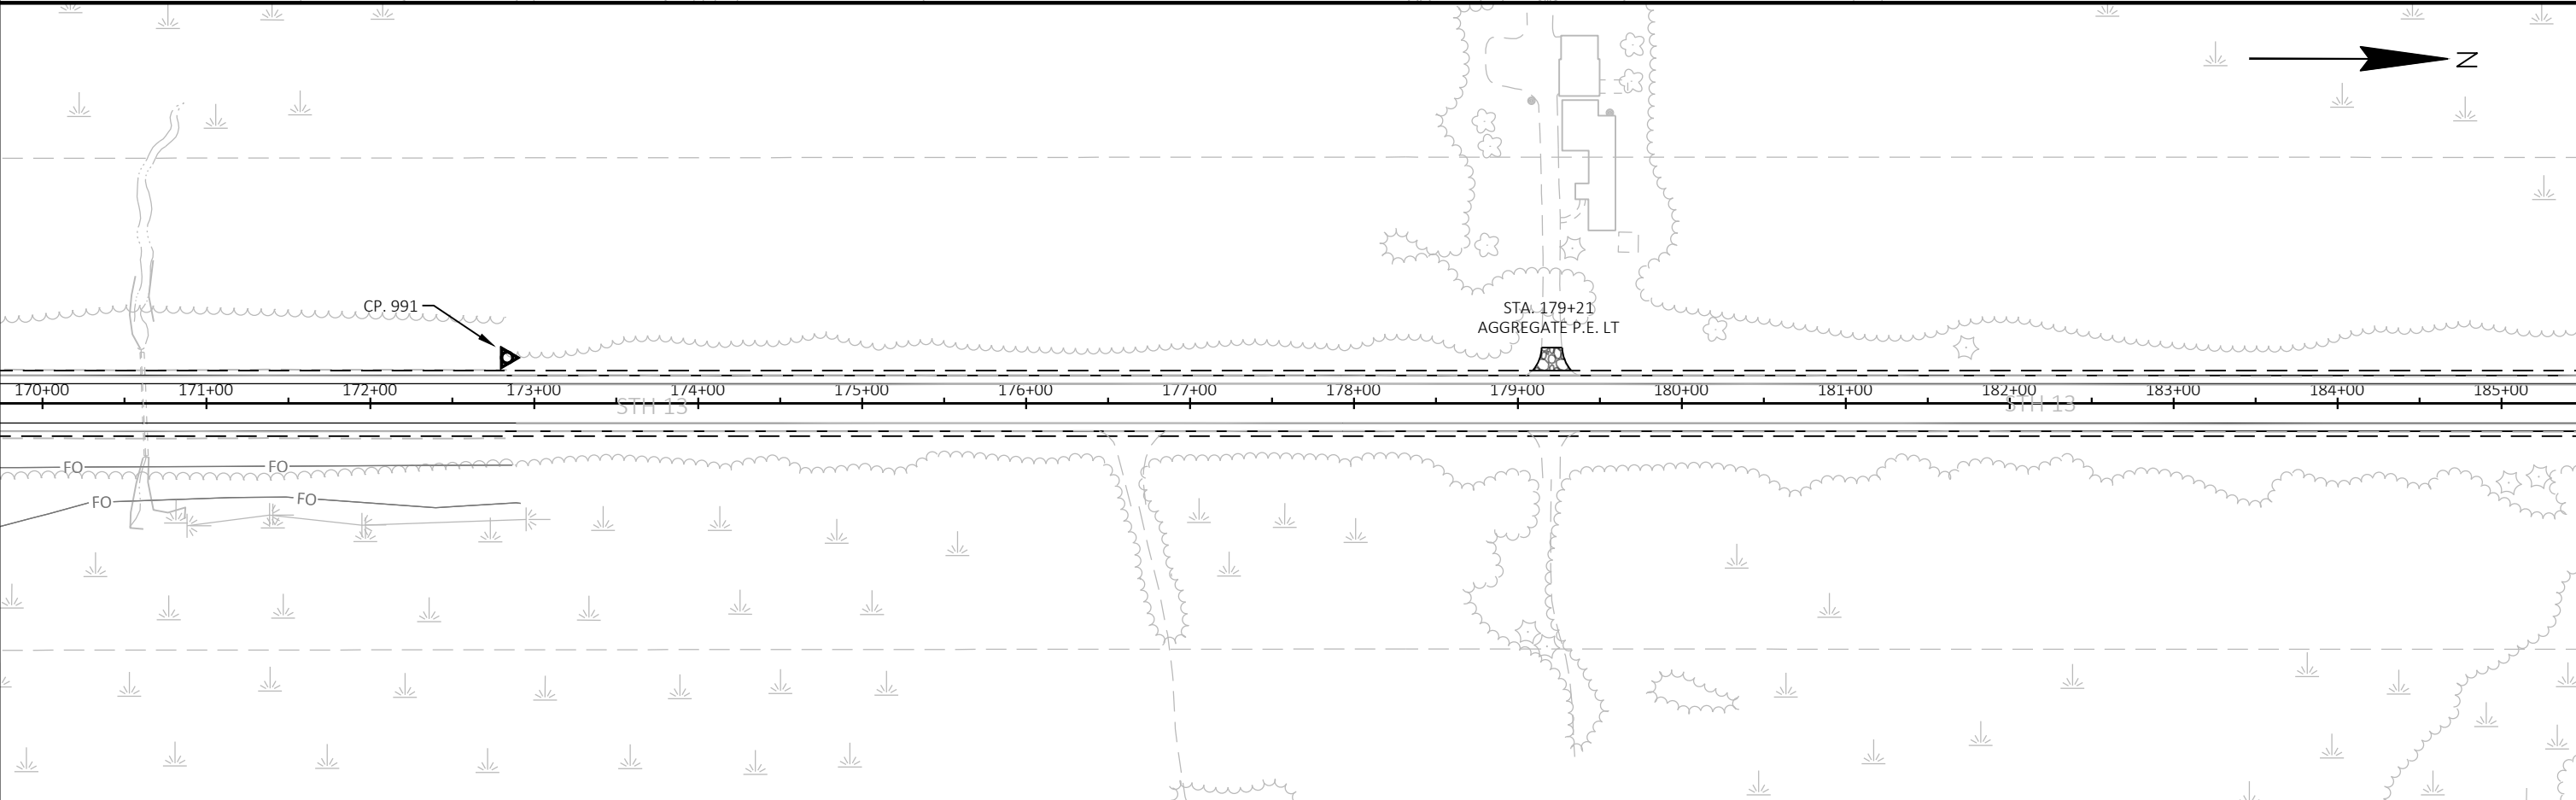


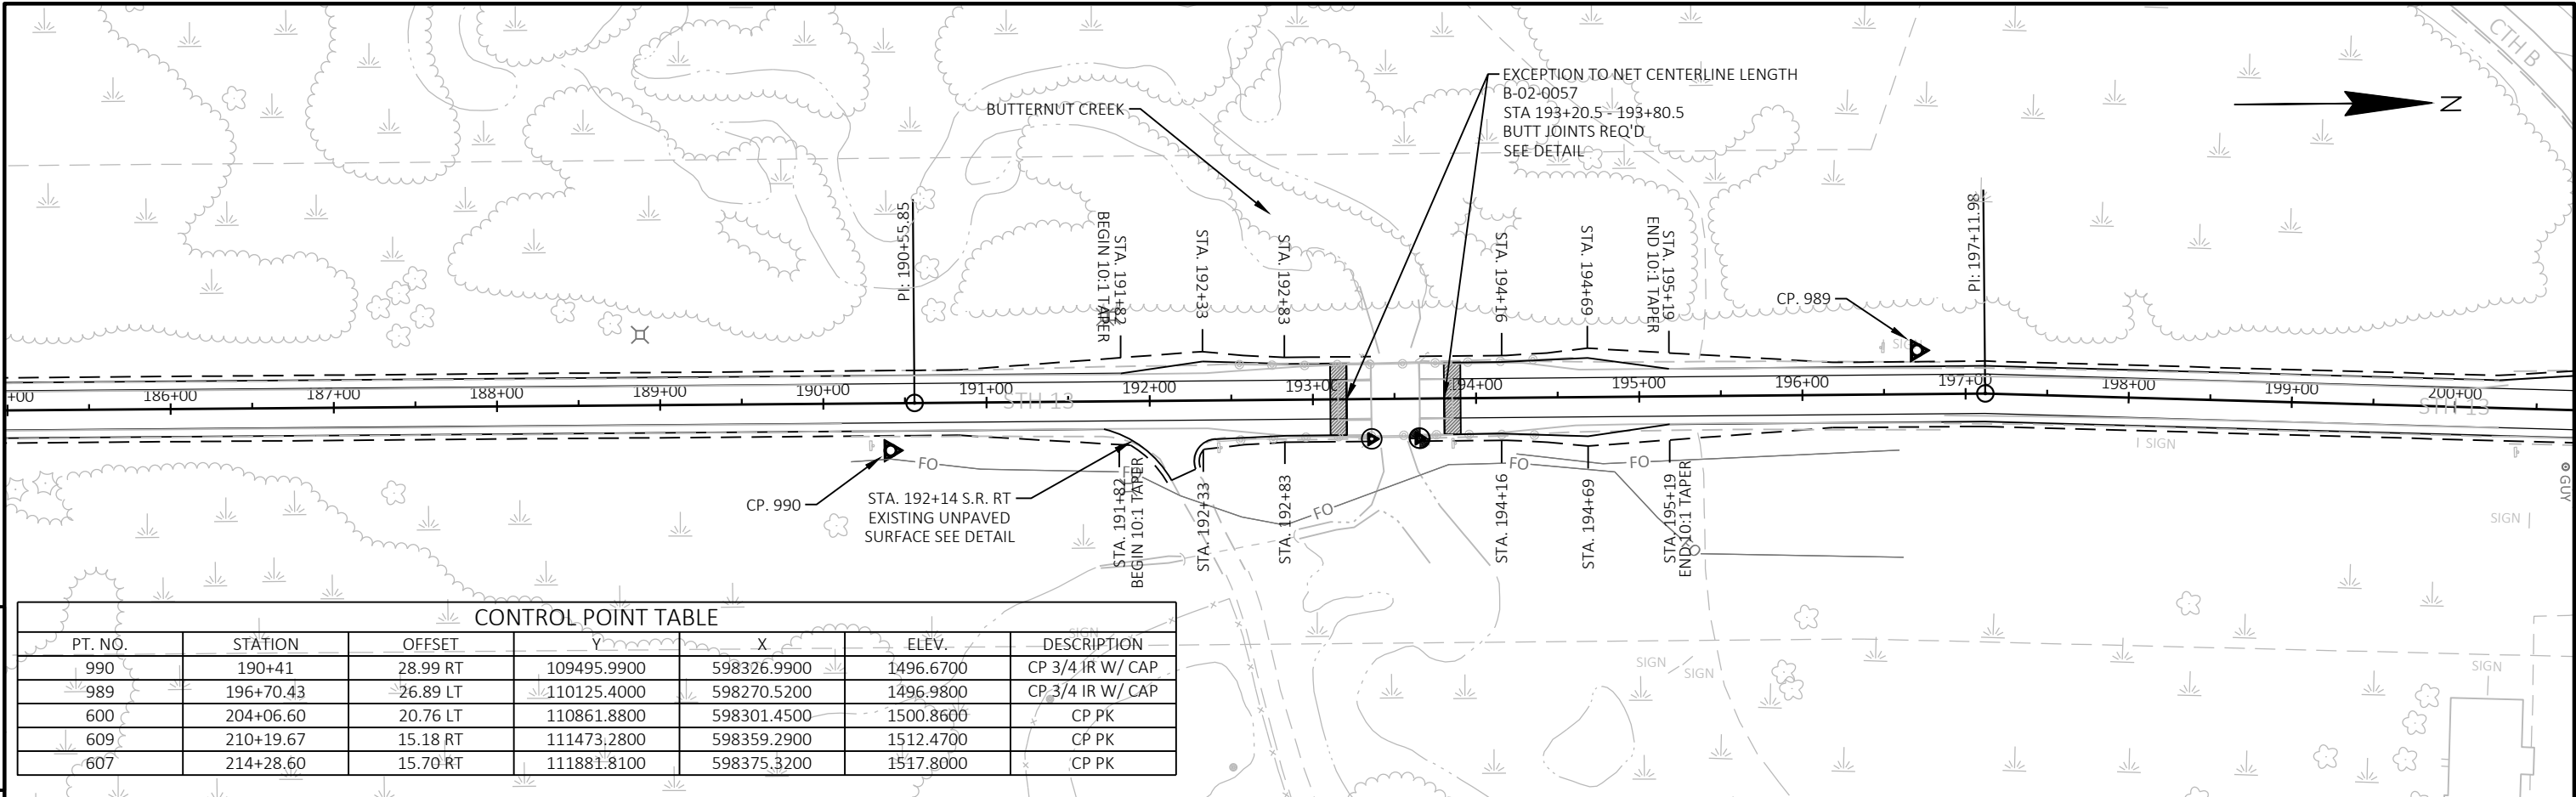


CONTROL POINT TABLE						
PT. NO.	STATION	OFFSET	Y	X	ELEV.	DESCRIPTION
990	190+41	28.99 RT	109495.9900	598326.9900	1496.6700	CP 3/4 IR W/ CAP
989	196+70.43	26.89 LT	110125.4000	598270.5200	1496.9800	CP 3/4 IR W/ CAP
600	204+06.60	20.76 LT	110861.8800	598301.4500	1500.8600	CP PK
609	210+19.67	15.18 RT	111473.2800	598359.2900	1512.4700	CP PK
607	214+28.60	15.70 RT	111881.8100	598375.3200	1517.8000	CP PK

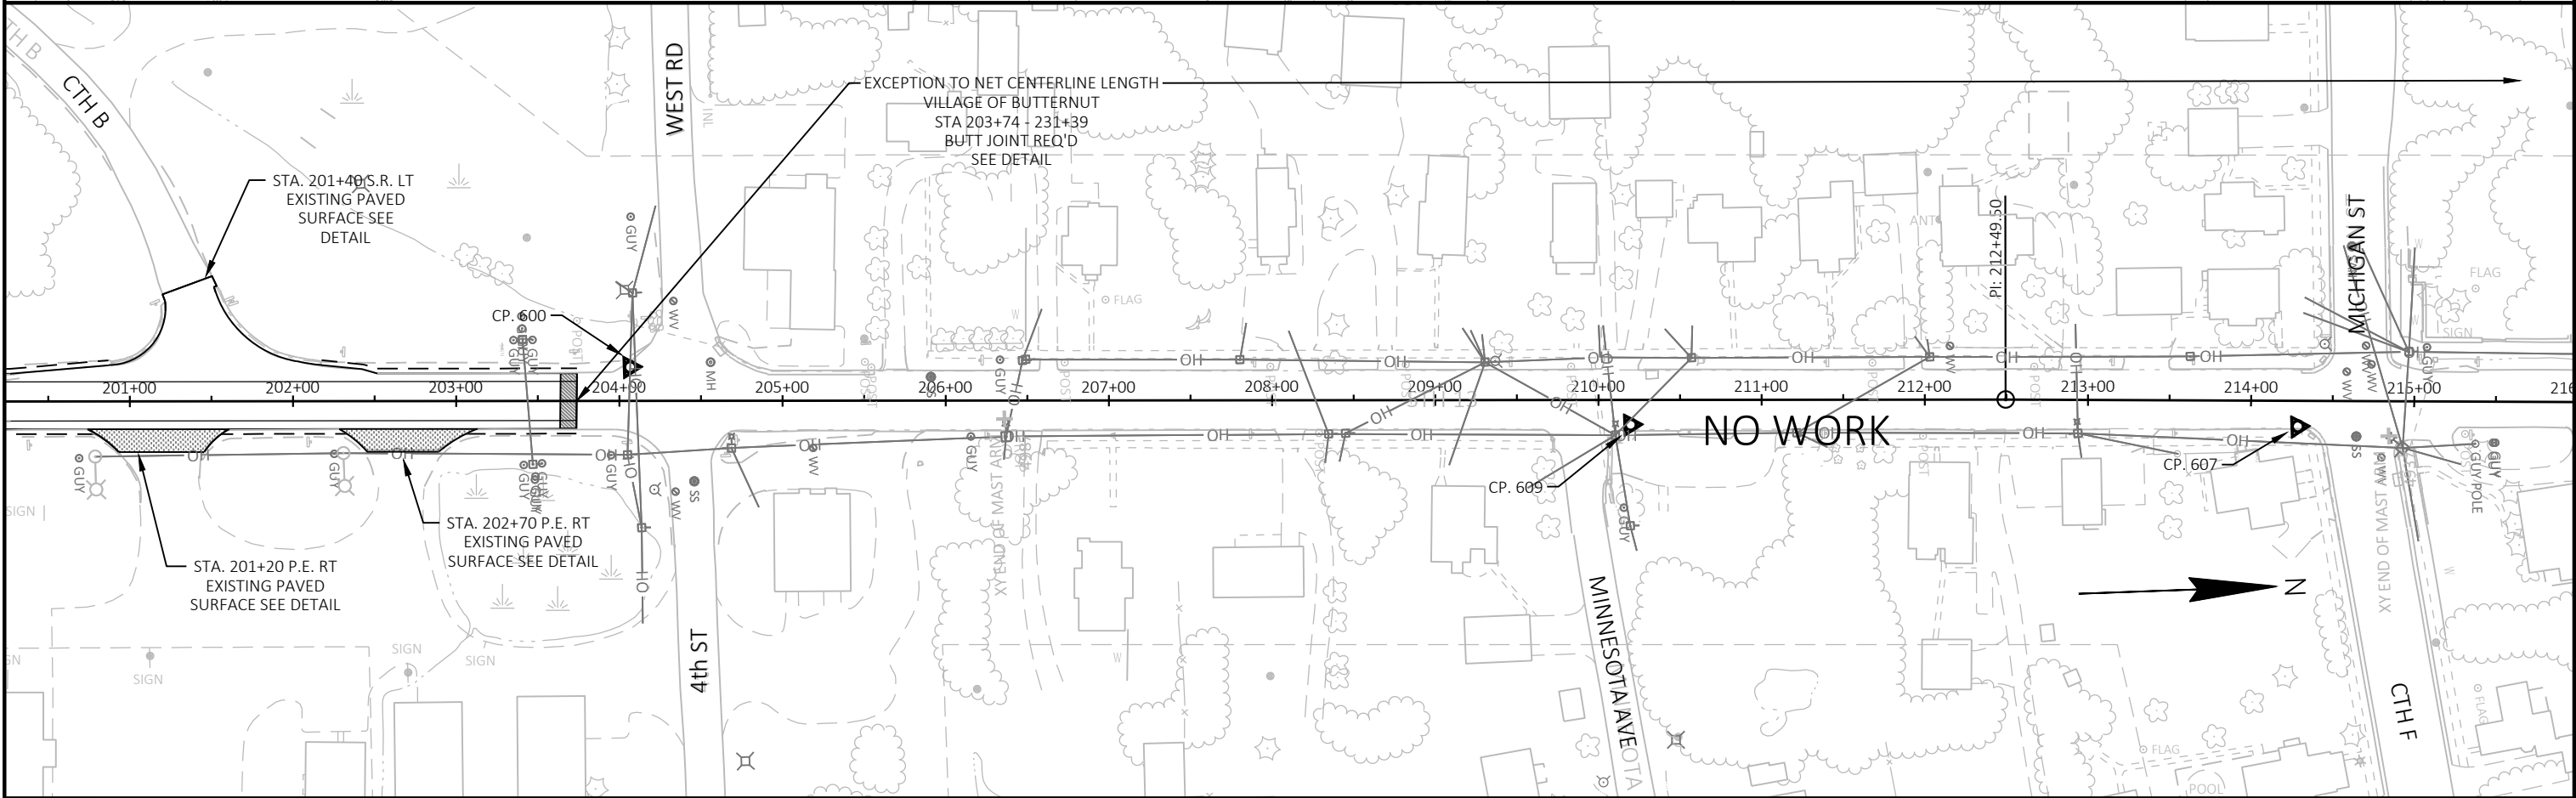



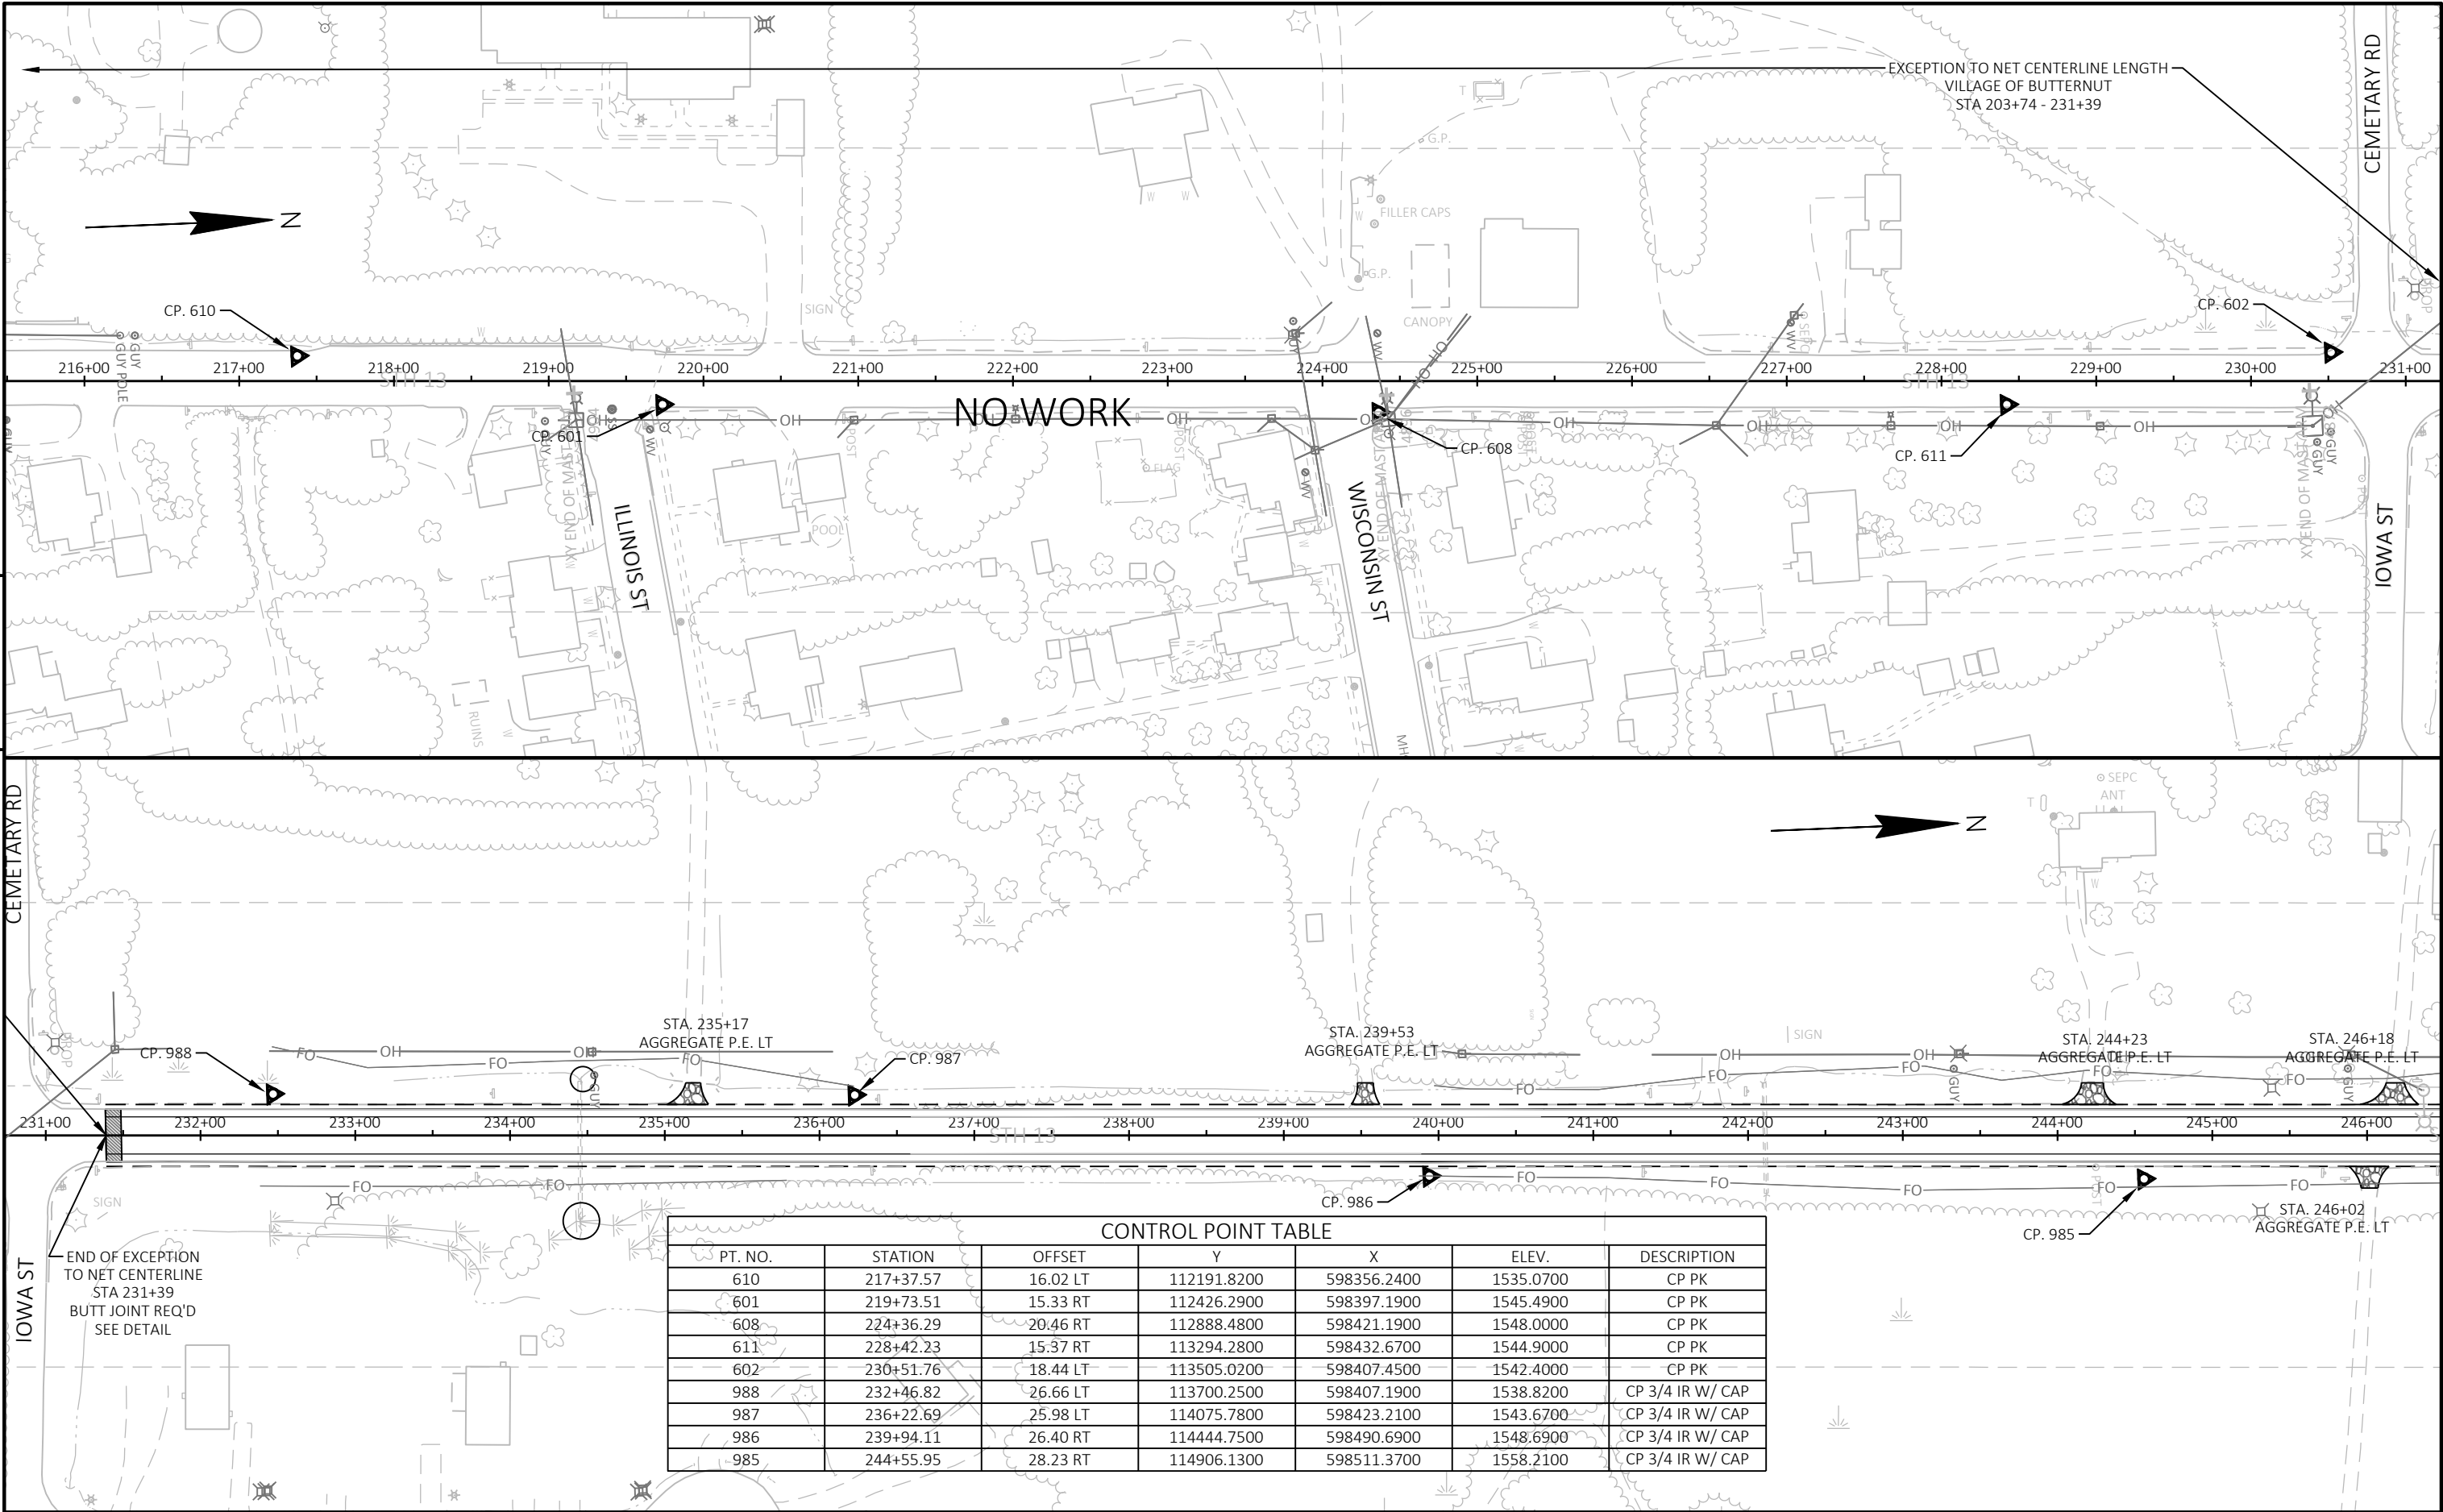


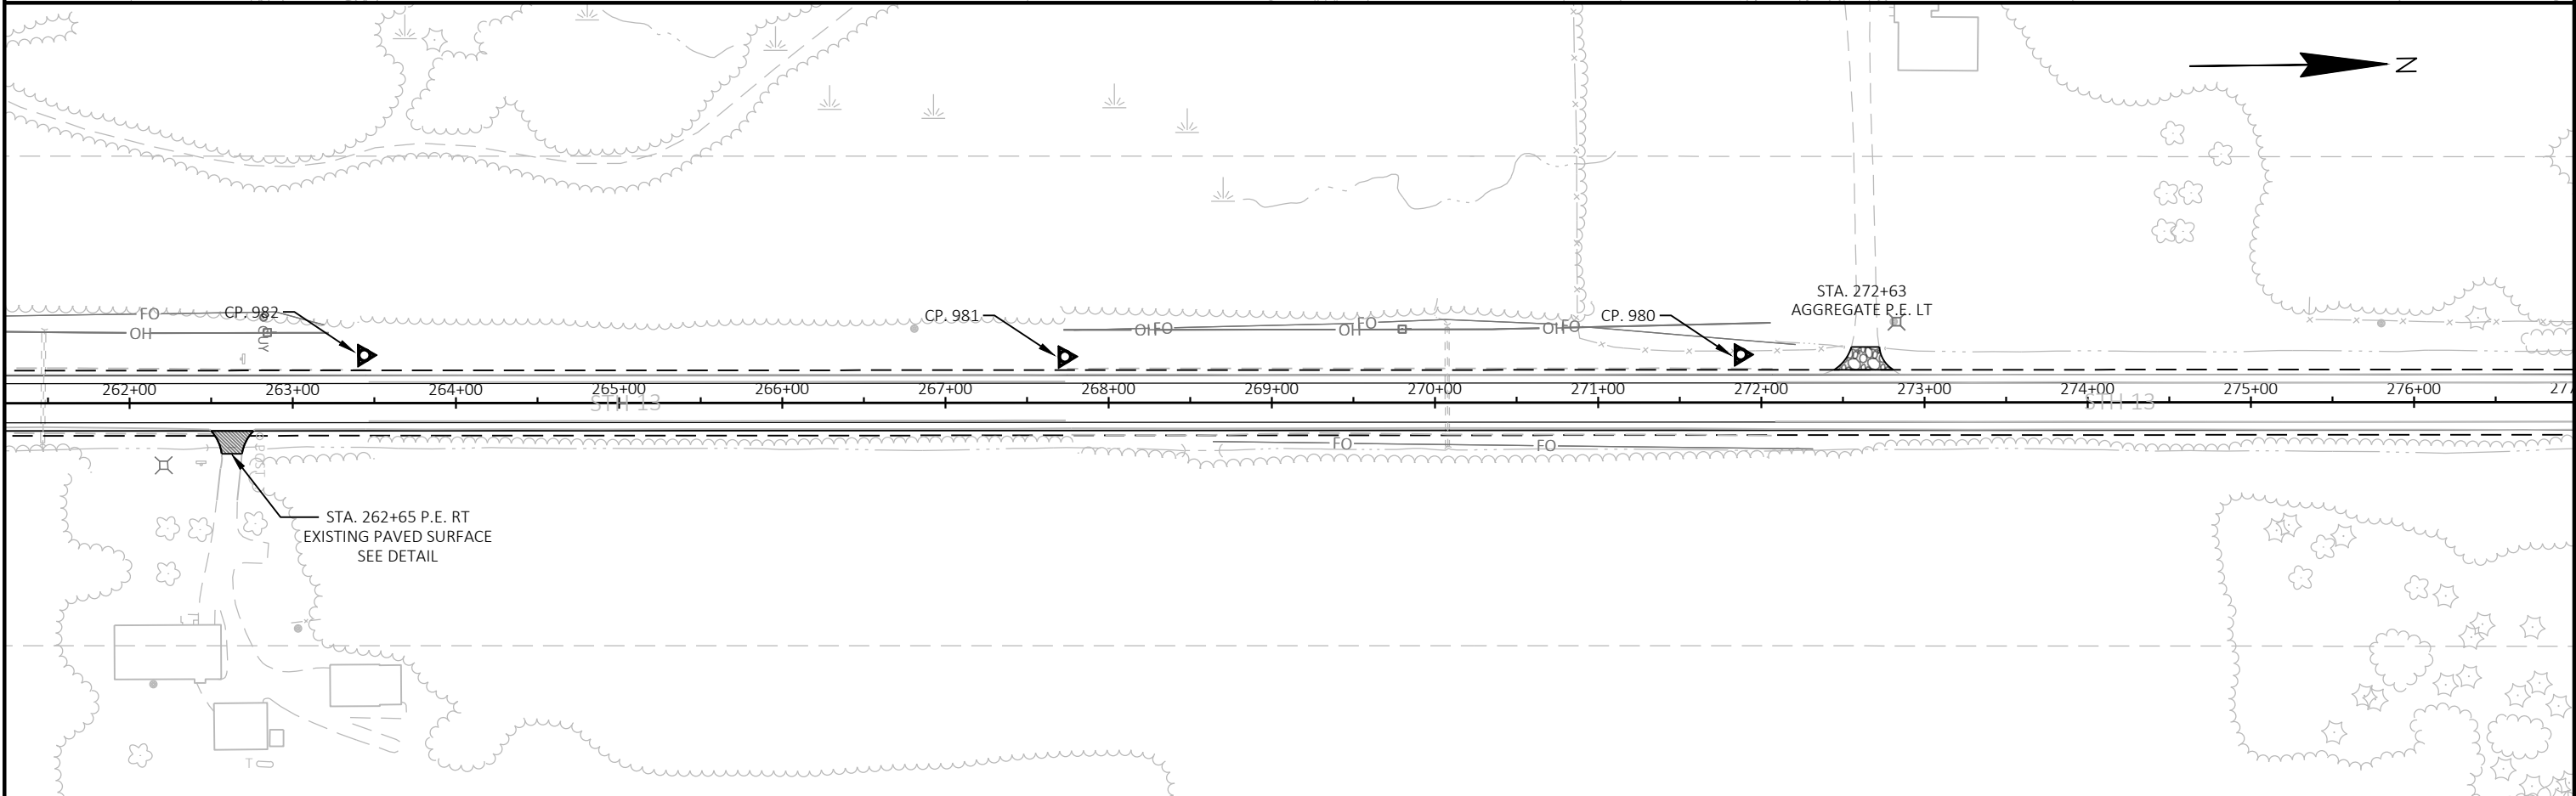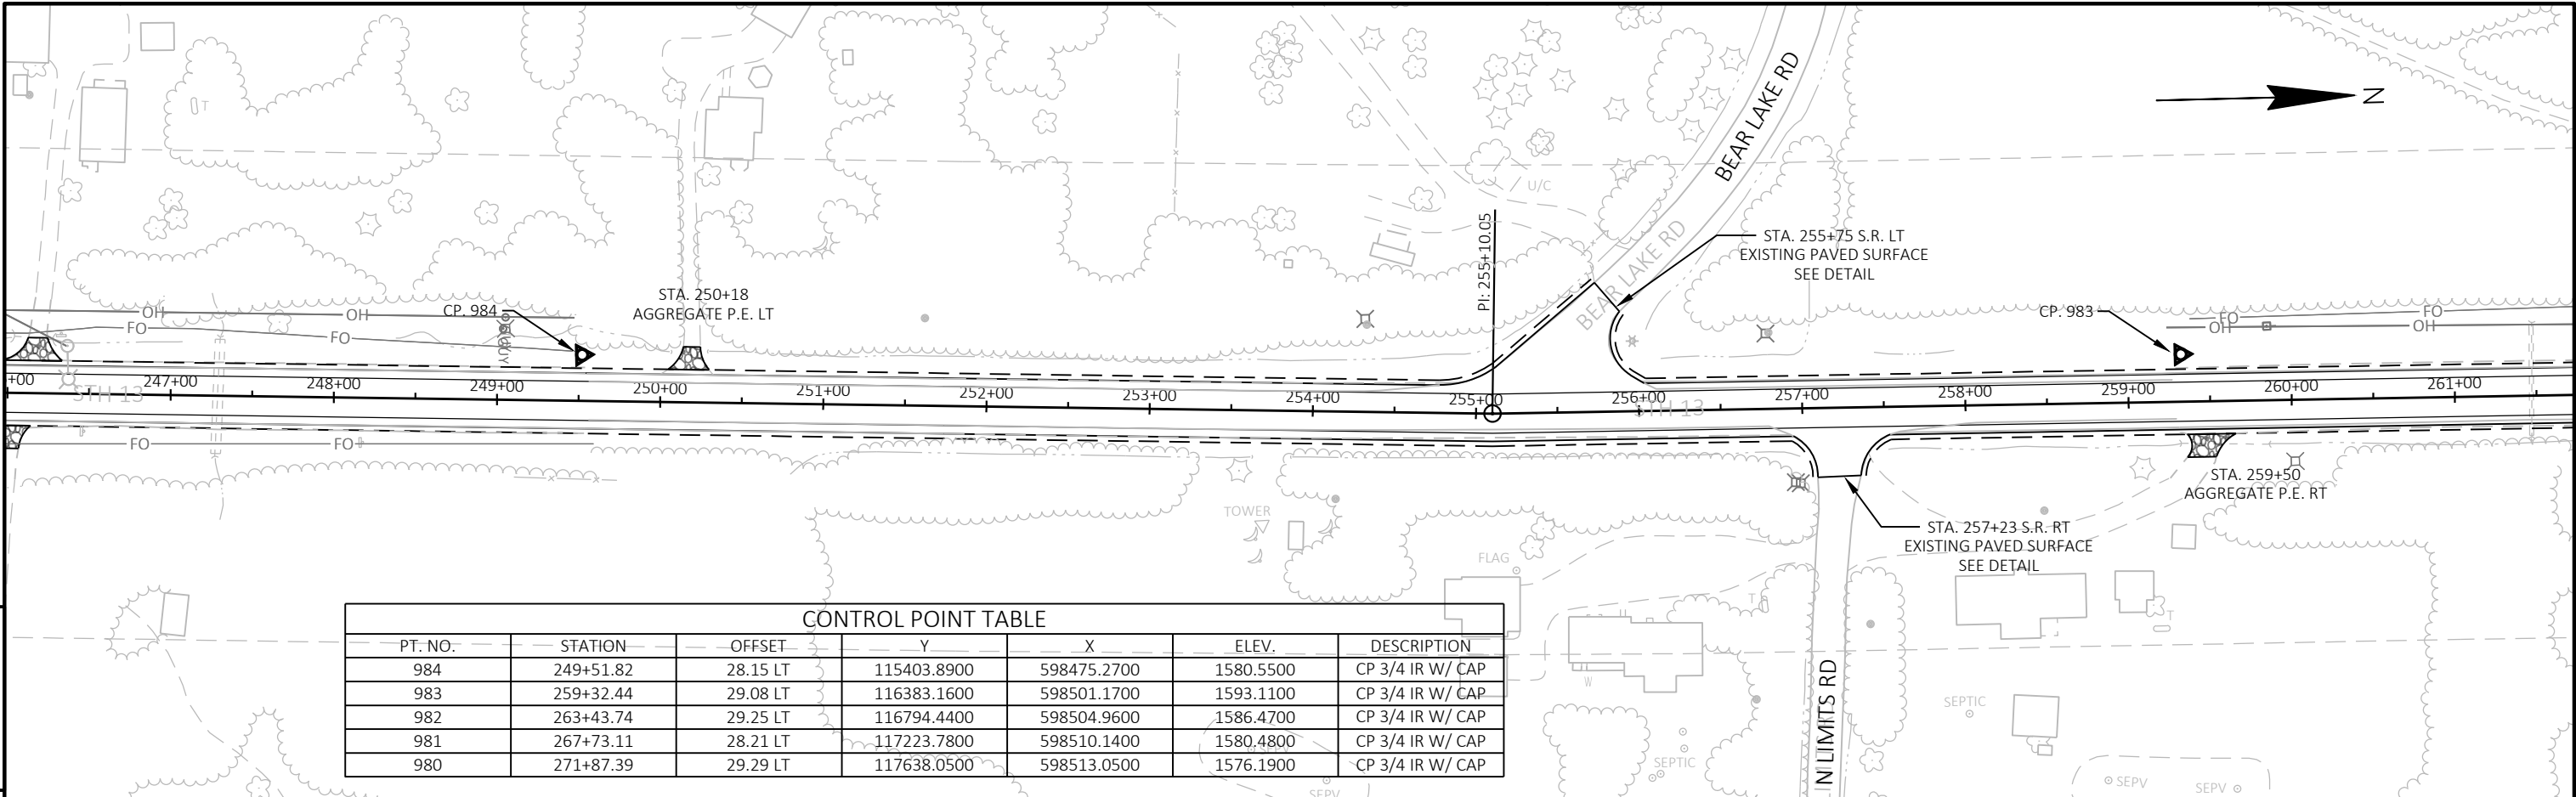

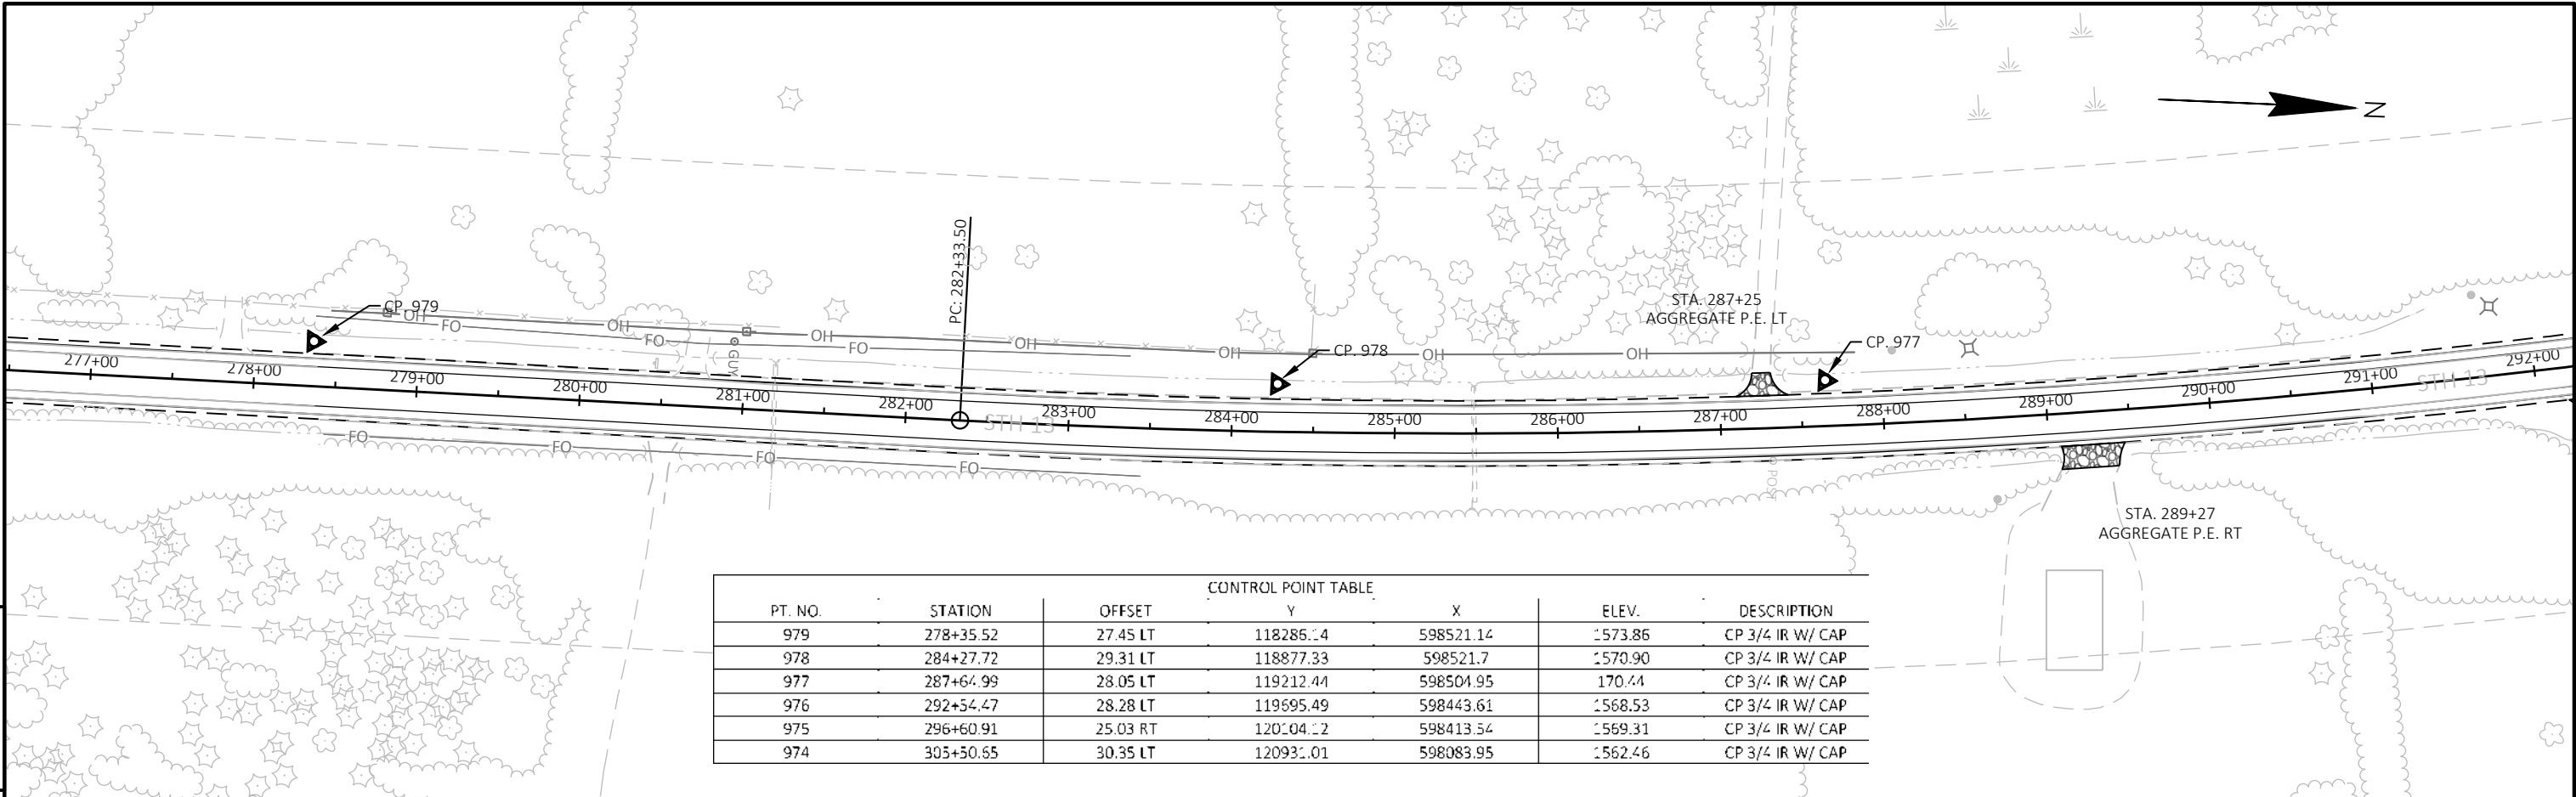


CONTROL POINT TABLE						
PT. NO.	STATION	OFFSET	Y	X	ELEV.	DESCRIPTION
979	278+35.52	27.45 LT	118285.14	598521.14	1573.86	CP 3/4 IR W/ CAP
978	284+27.72	29.31 LT	118877.33	598521.7	1570.90	CP 3/4 IR W/ CAP
977	287+64.99	28.05 LT	119212.44	598504.95	170.44	CP 3/4 IR W/ CAP
976	292+54.47	28.28 LT	119695.49	598443.61	1568.53	CP 3/4 IR W/ CAP
975	296+60.91	25.03 RT	120104.12	598413.54	1569.31	CP 3/4 IR W/ CAP
974	305+50.55	30.35 LT	120931.01	598083.95	1562.46	CP 3/4 IR W/ CAP

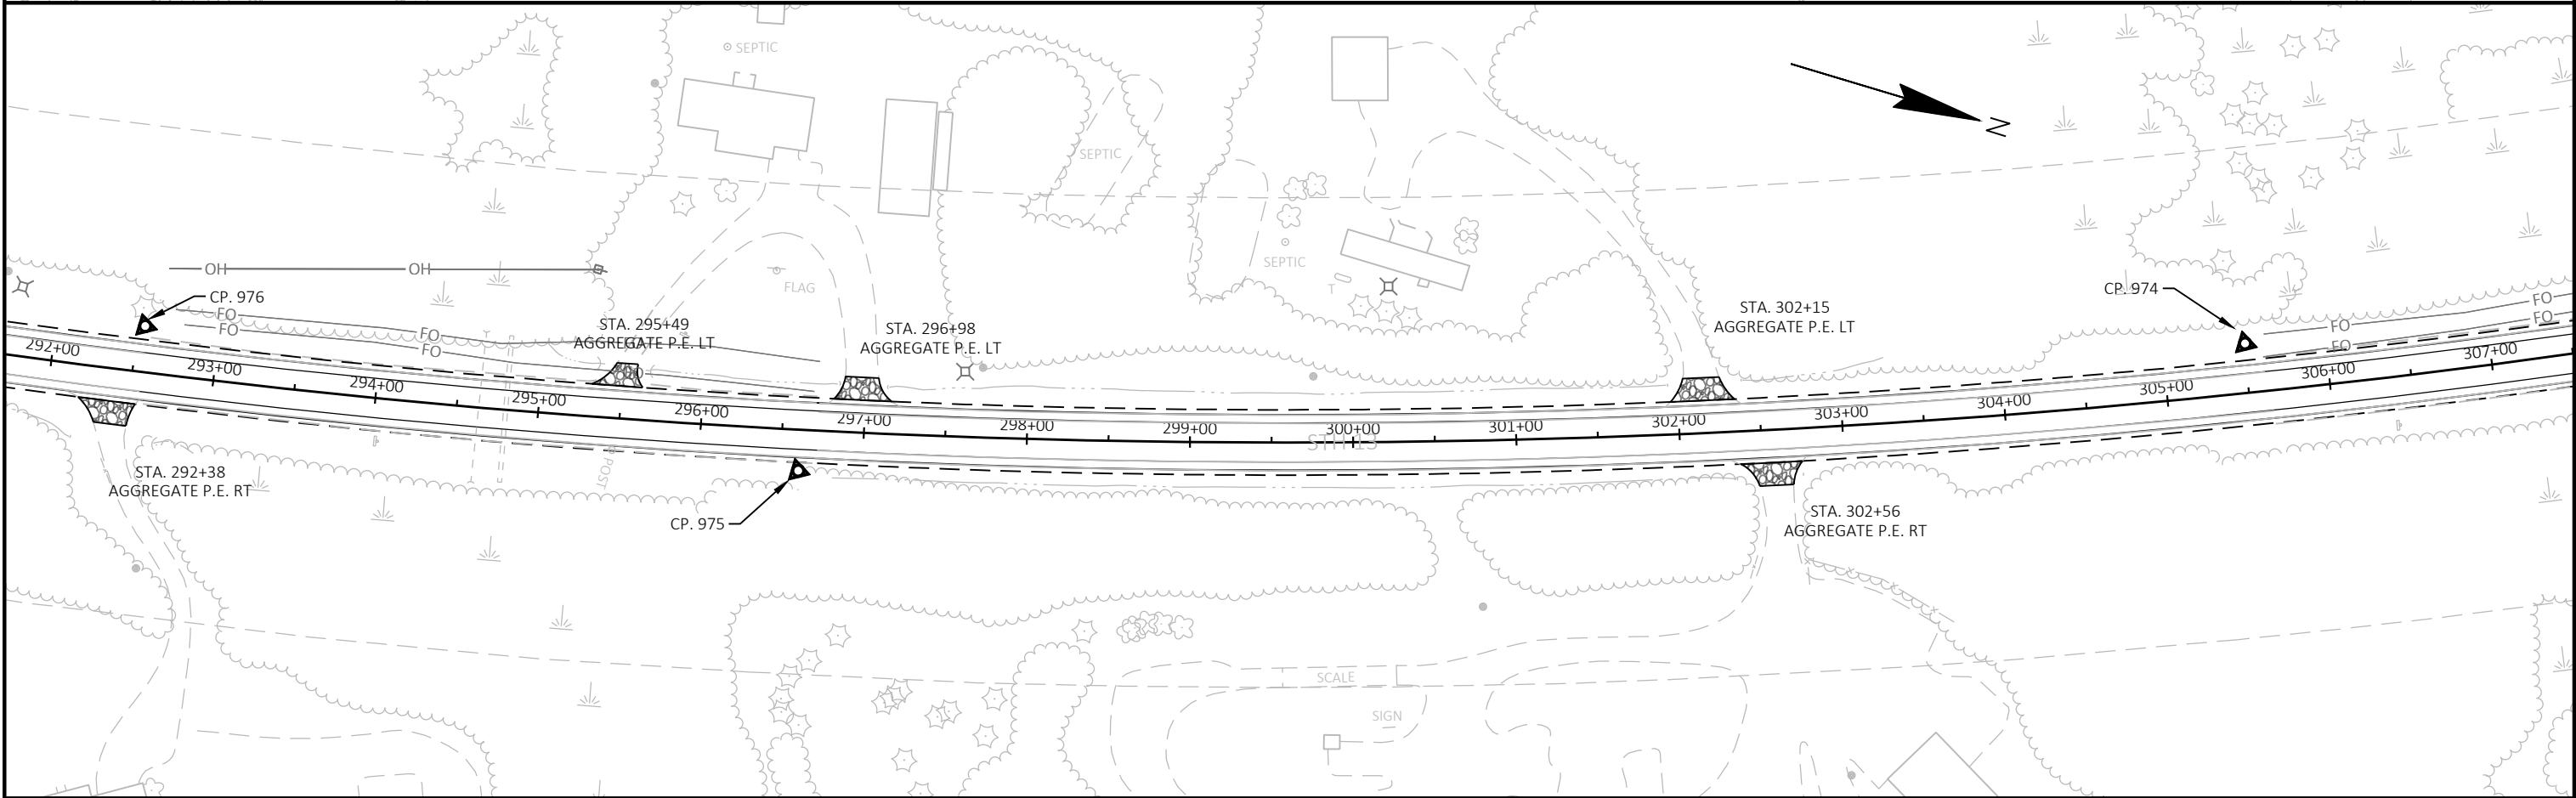


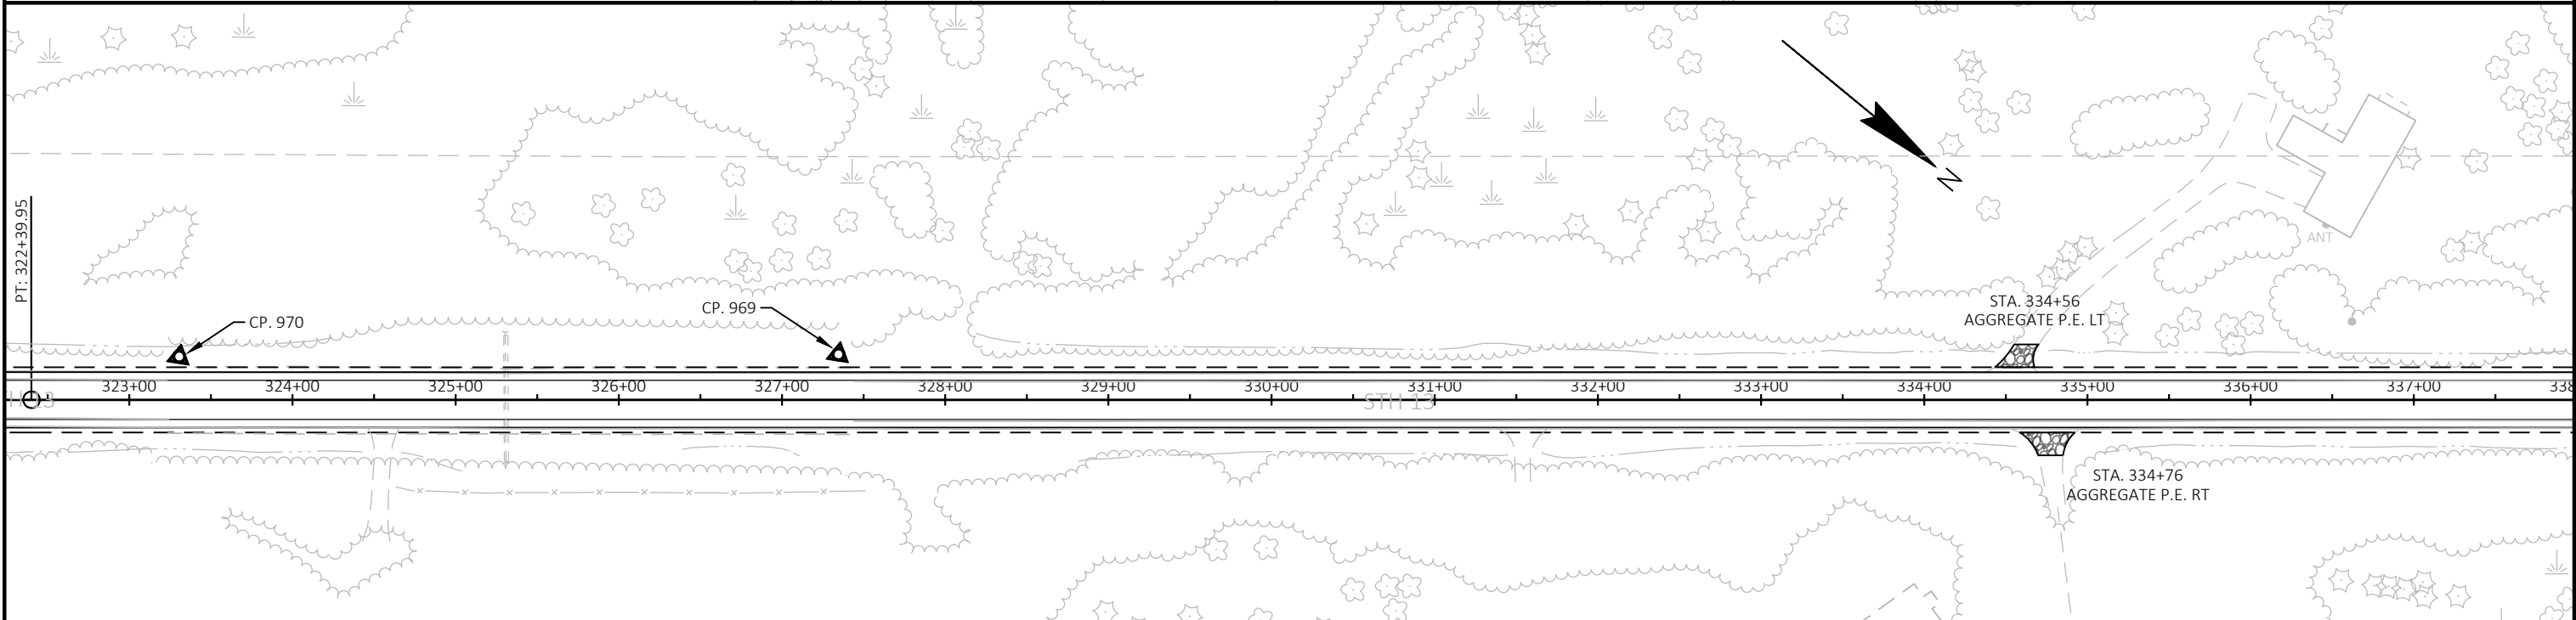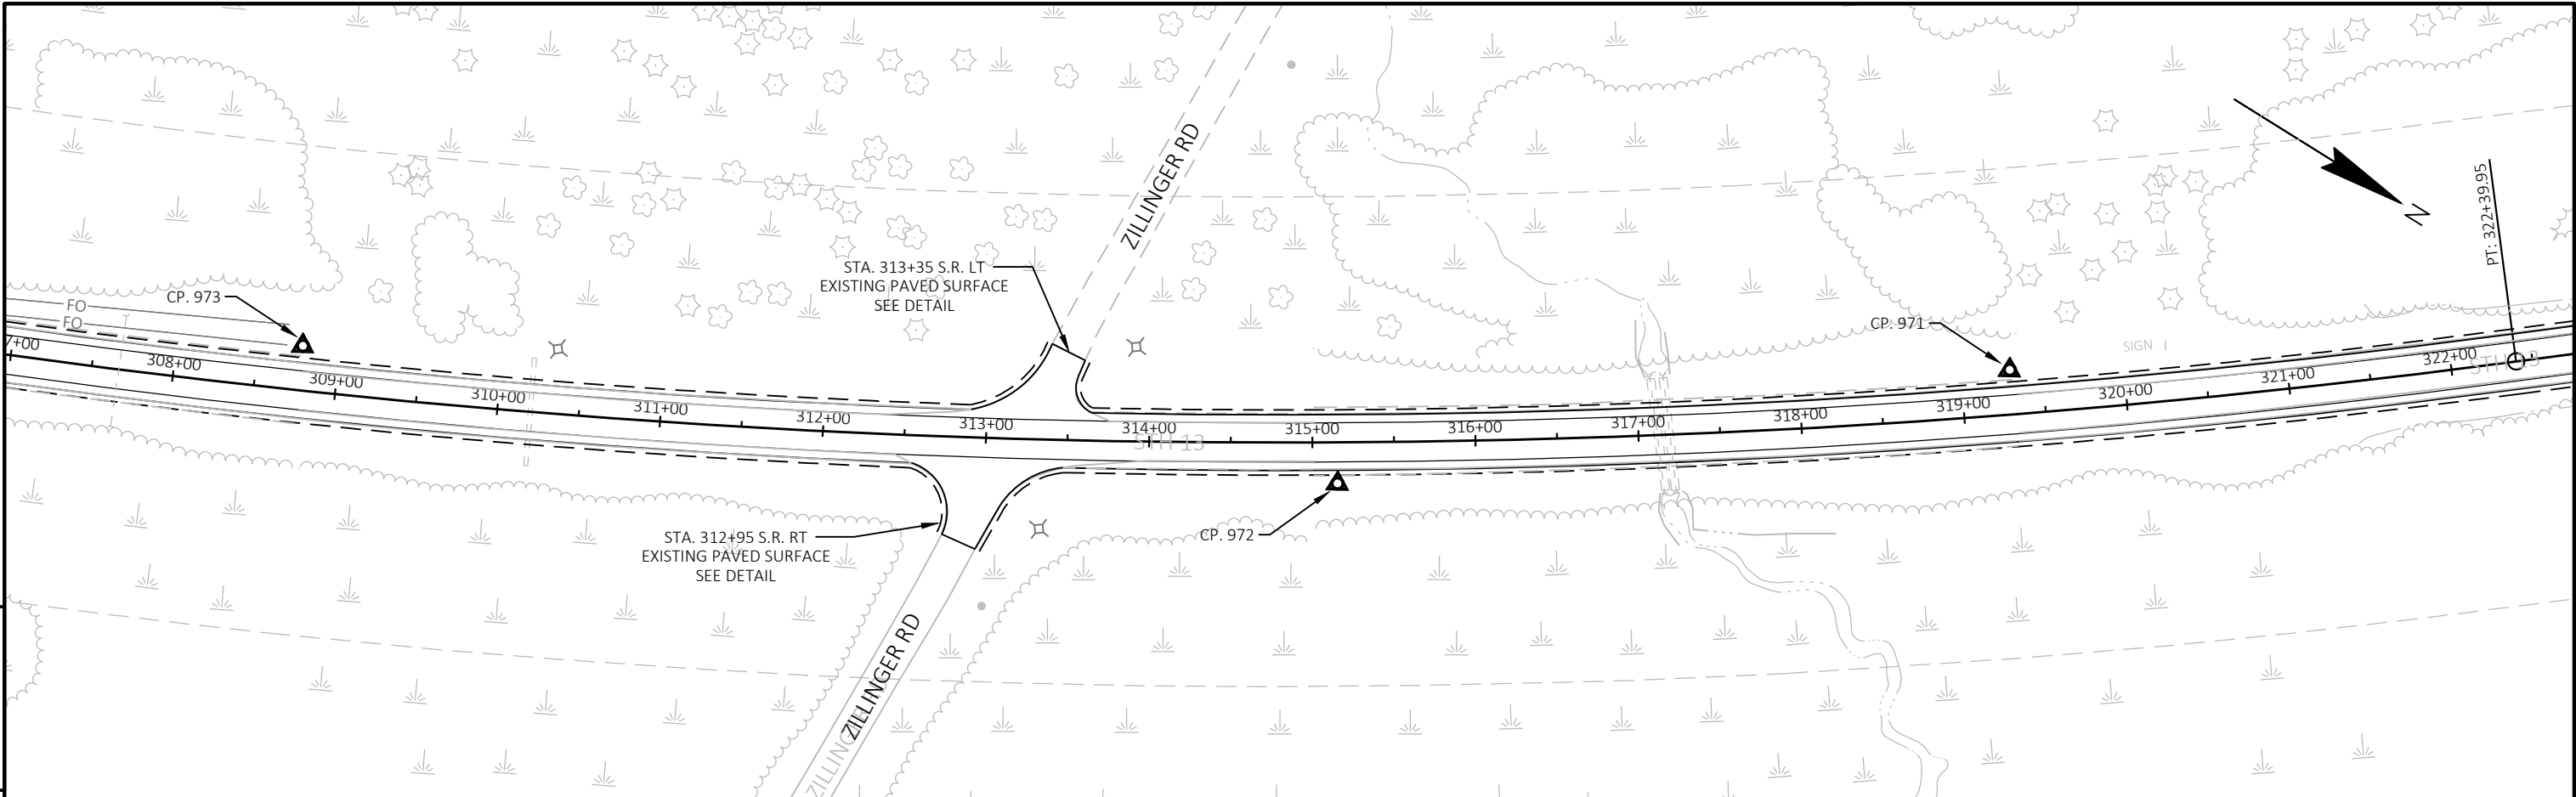


CONTROL POINT TABLE						
PT. NO.	STATION	OFFSET	Y	X	ELEV.	DESCRIPTION
973	308+77.31	27.34 LT	121228.53	597953.21	1562.30	CP 3/4 IR W/ CAP
972	315+15.29	25.09 RT	121811.16	597689.15	1562.18	CP 3/4 IR W/ CAP
971	319+29.87	27.31 LT	122123.8	597412.15	1562.53	CP 3/4 IR W/ CAP
970	323+30.51	26.50 LT	122437.46	597165.35	1566.71	CP 3/4 IR W/ CAP
969	327+34.60	27.91 LI	122748.32	596907.15	1576.72	CP 3/4 IR W/ CAP

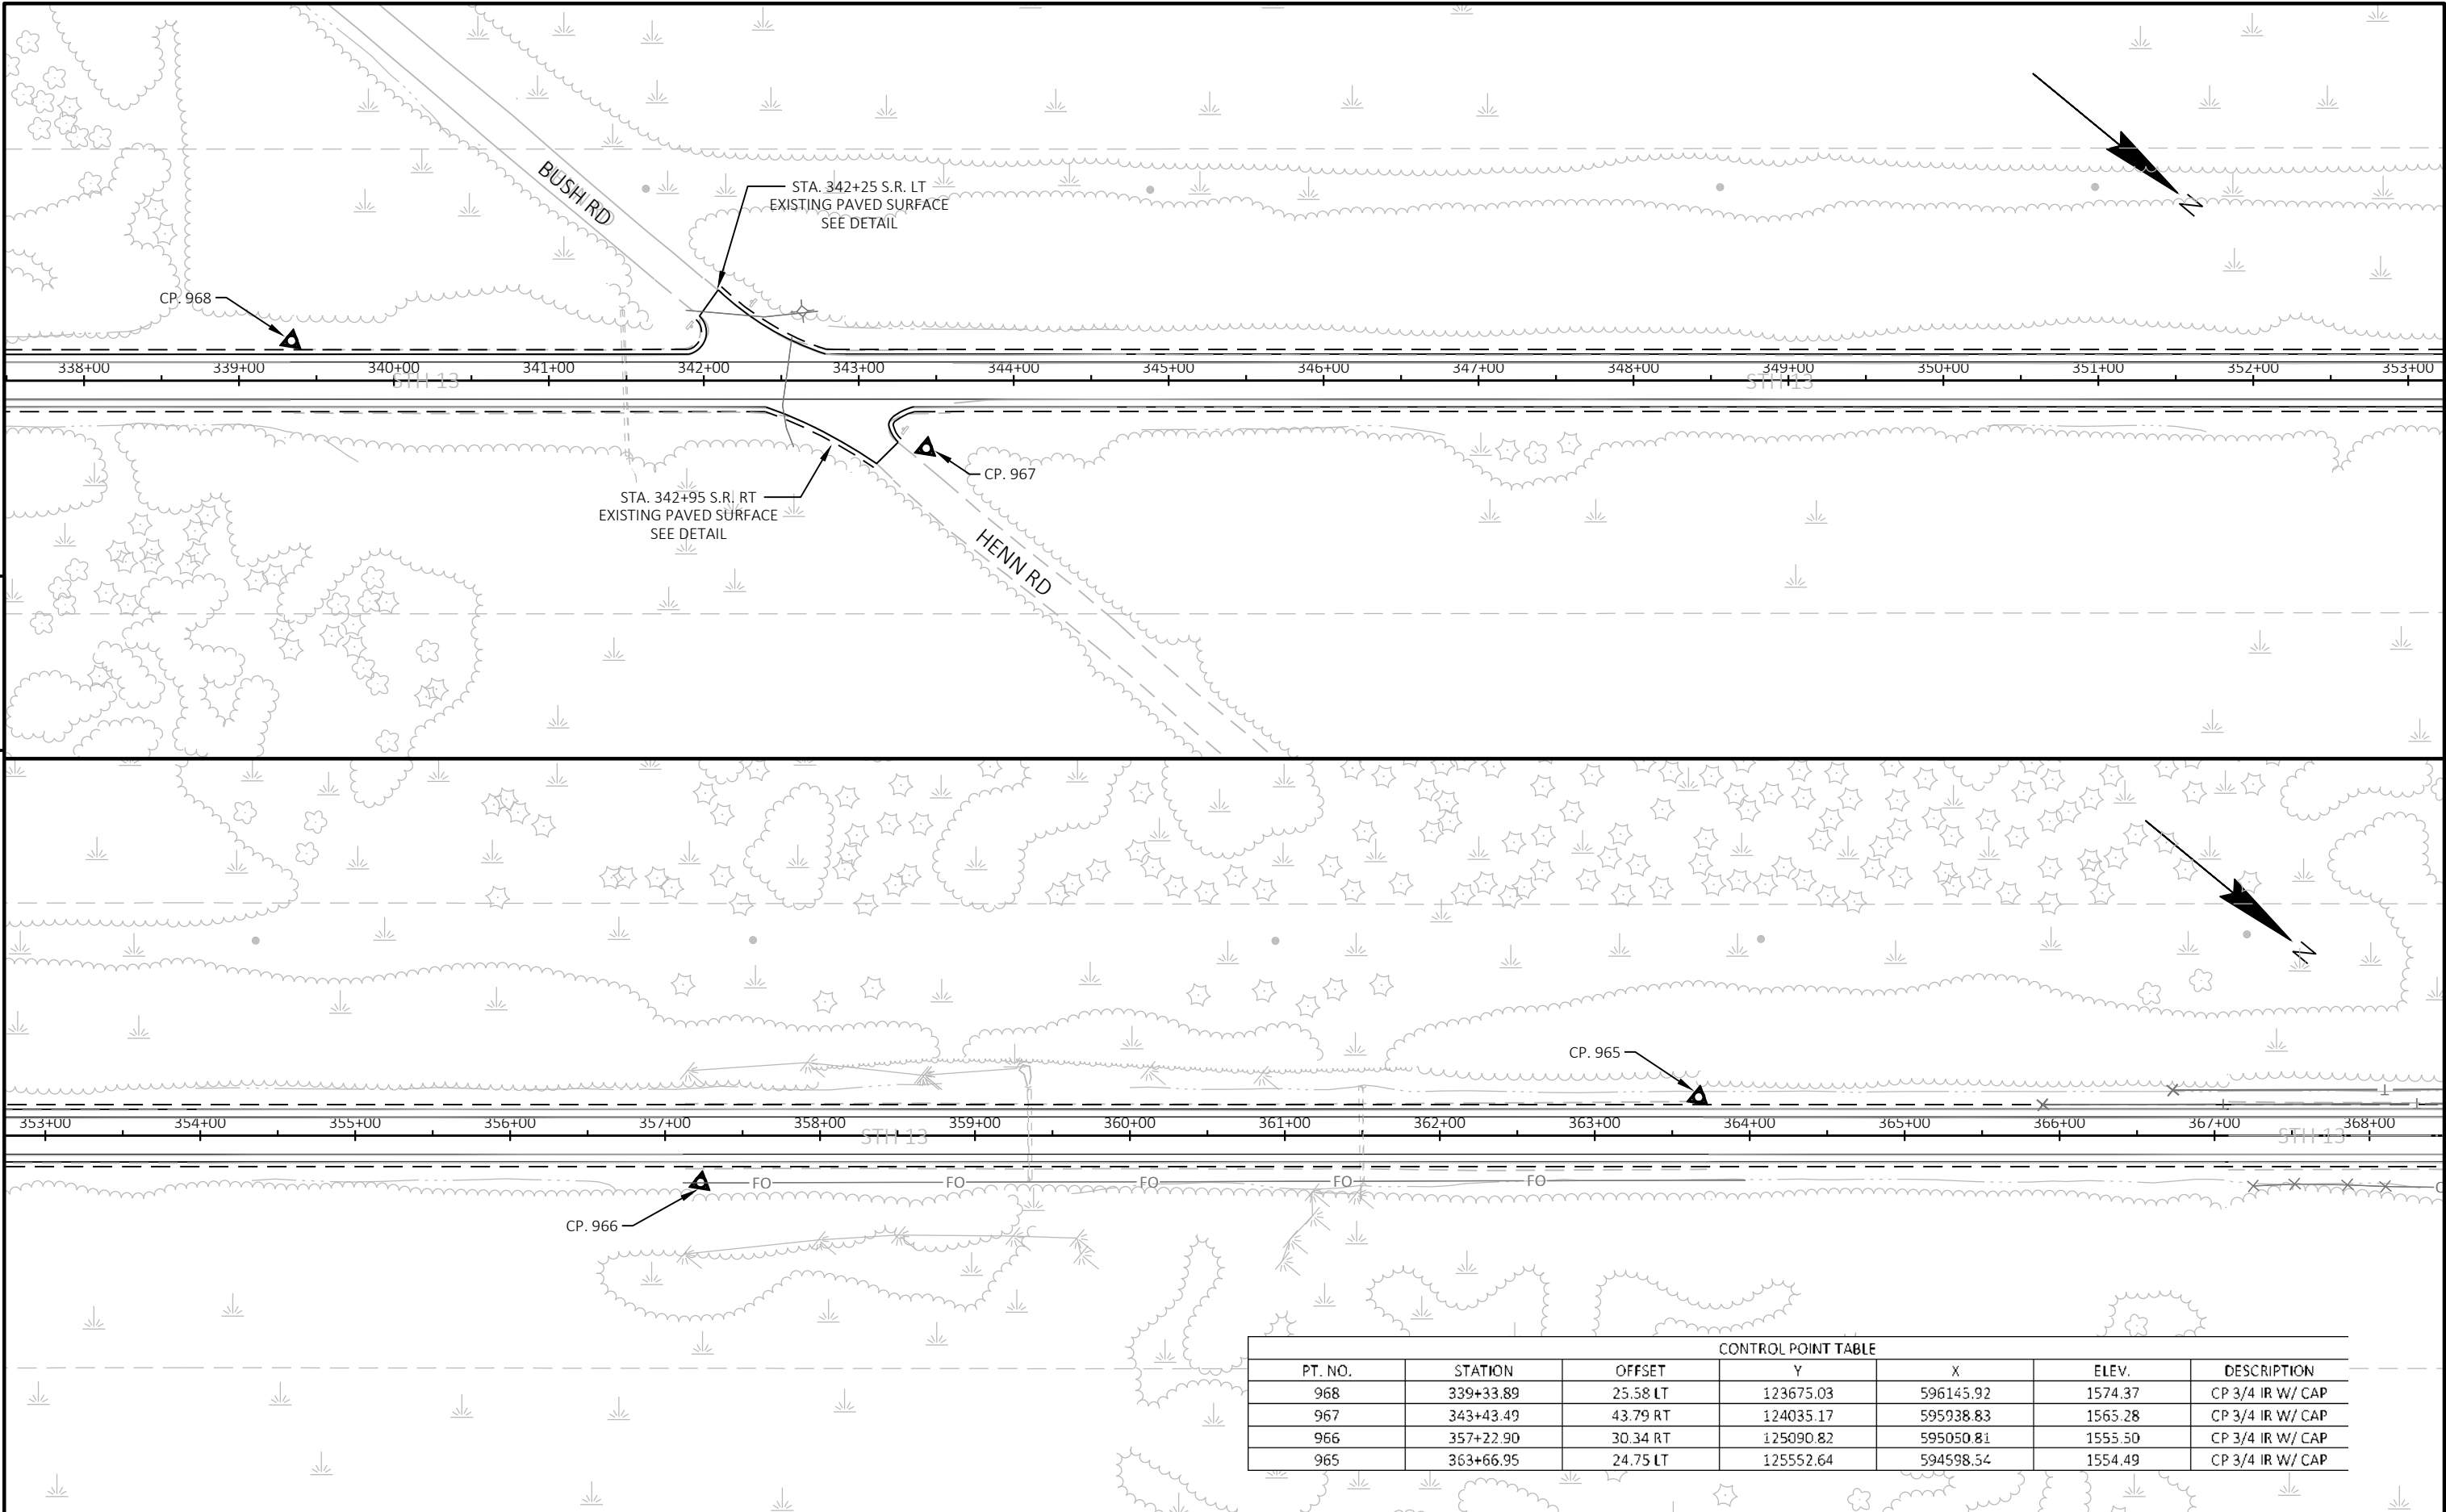


CONTROL POINT TABLE						
PT. NO.	STATION	OFFSET	Y	X	ELEV.	DESCRIPTION
968	339+33.89	25.58 LT	123675.03	596145.92	1574.37	CP 3/4 IR W/ CAP
967	343+43.49	43.79 RT	124035.17	595938.83	1565.28	CP 3/4 IR W/ CAP
966	357+22.90	30.34 RT	125090.82	595050.81	1555.50	CP 3/4 IR W/ CAP
965	363+66.95	24.75 LT	125552.64	594598.54	1554.49	CP 3/4 IR W/ CAP

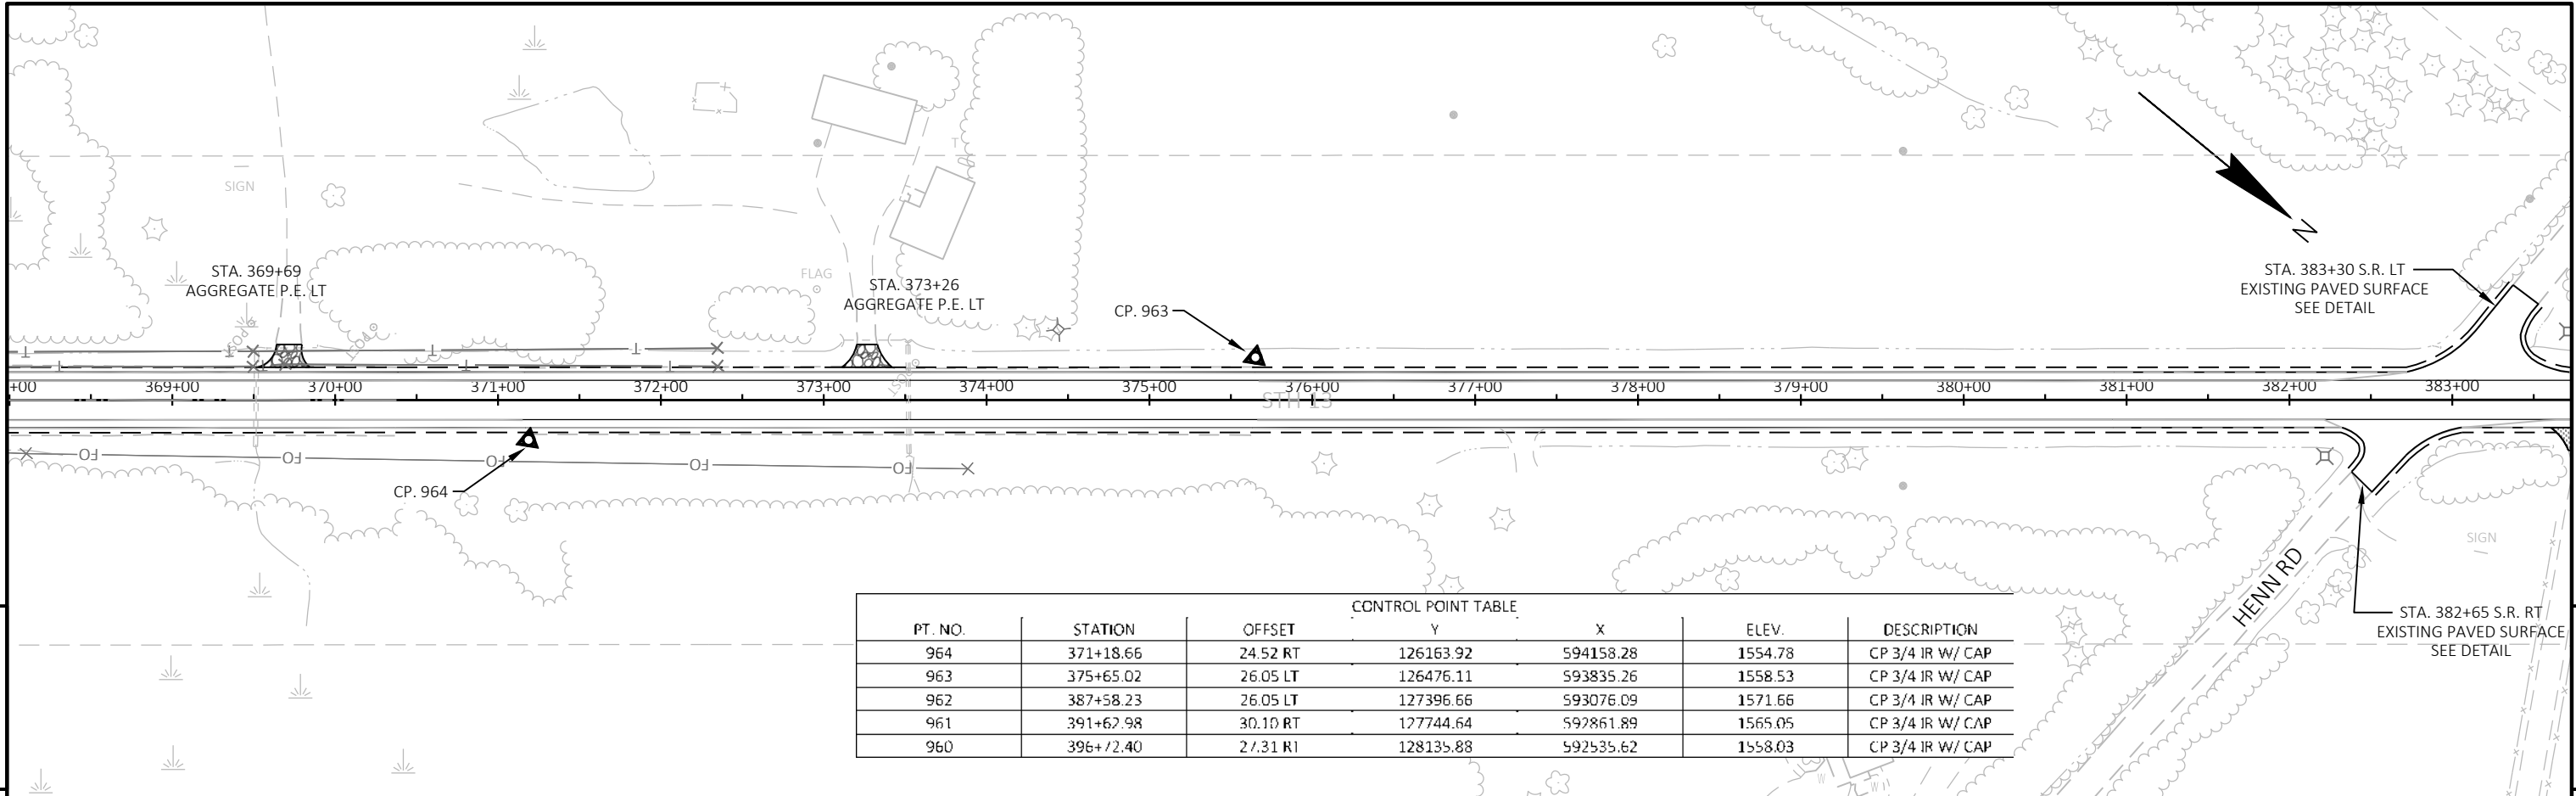



CONTROL POINT TABLE						
PT. NO.	STATION	OFFSET	Y	X	ELEV.	DESCRIPTION
964	371+18.66	24.52 RT	126163.92	594158.28	1554.78	CP 3/4 IR W/ CAP
963	375+65.02	26.05 LT	126476.11	593835.26	1558.53	CP 3/4 IR W/ CAP
962	387+58.23	26.05 LT	127396.66	593076.09	1571.66	CP 3/4 IR W/ CAP
961	391+62.98	30.10 RT	127744.64	592861.89	1565.05	CP 3/4 IR W/ CAP
960	396+12.40	21.31 RT	128135.88	592535.62	1558.03	CP 3/4 IR W/ CAP

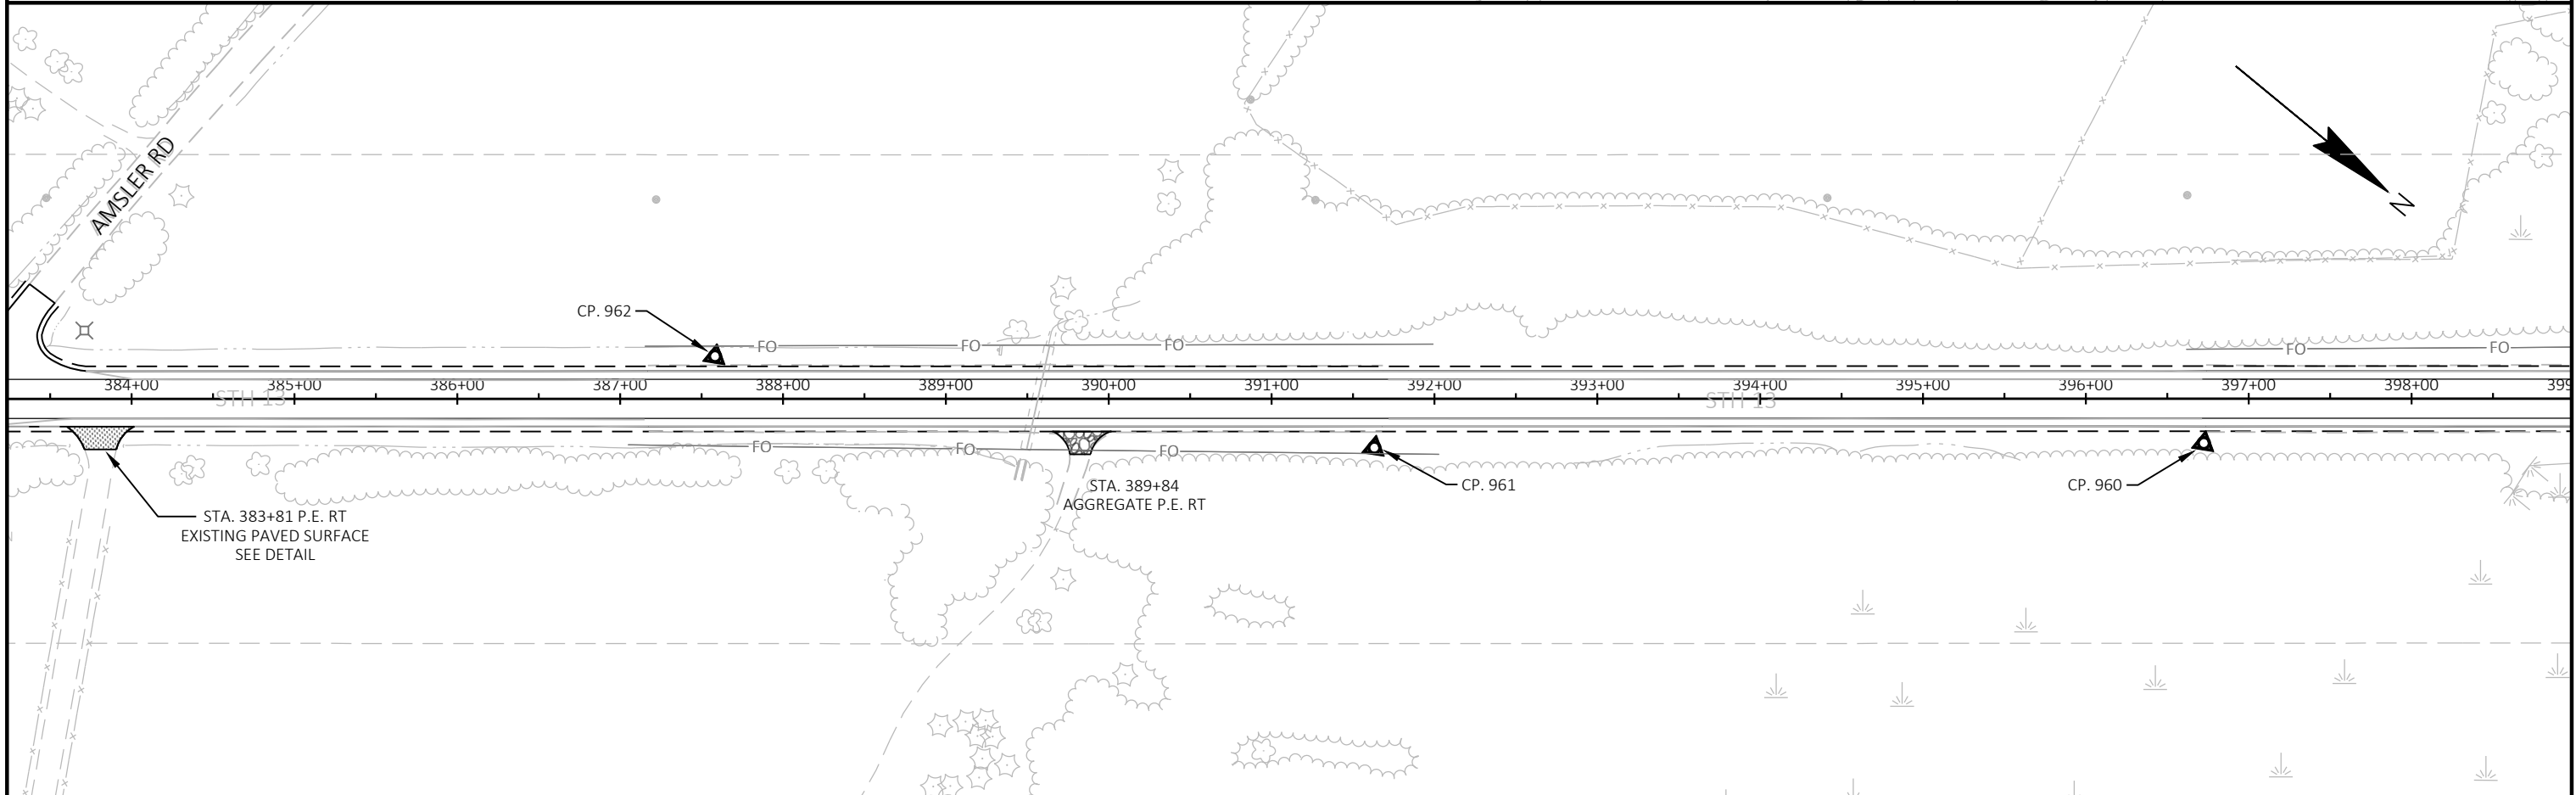


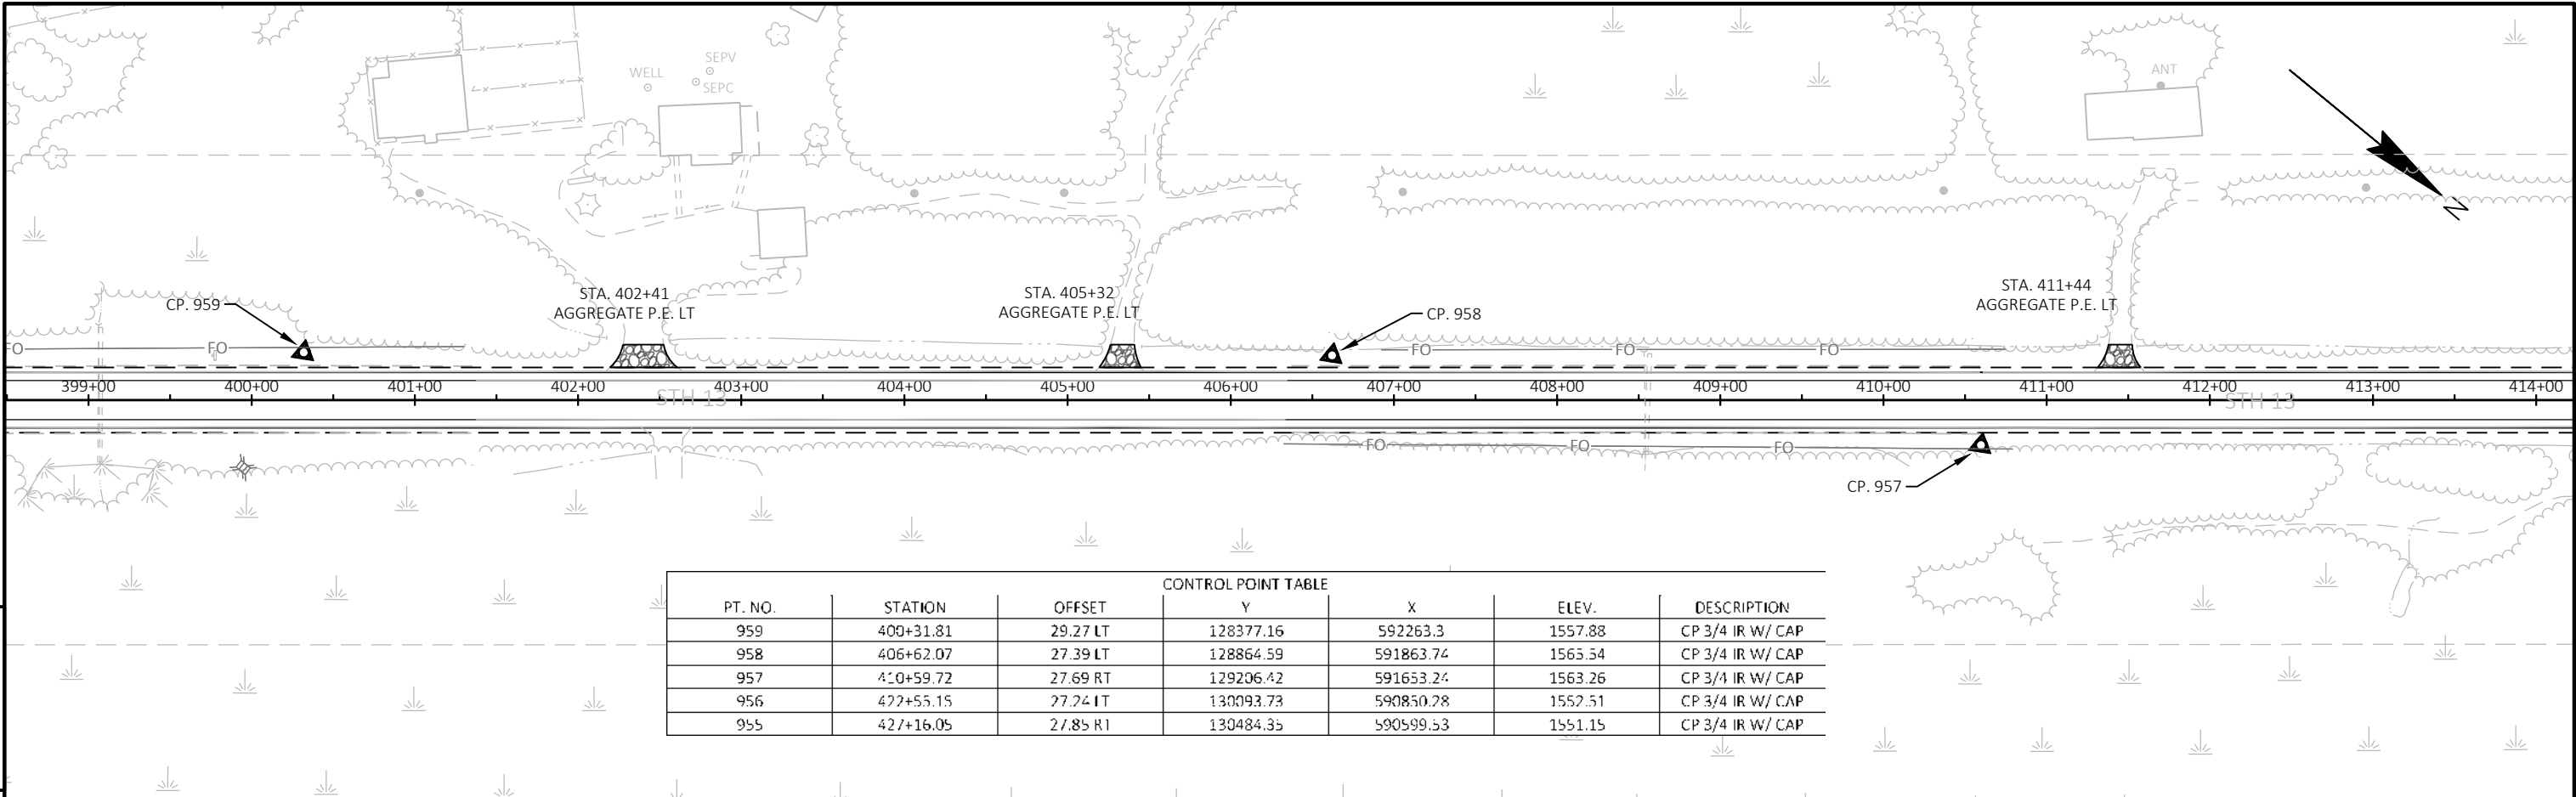



PT. NO.	STATION	OFFSET	CONTROL POINT TABLE			DESCRIPTION
			Y	X	ELEV.	
959	400+31.81	29.27 LT	128377.16	592263.3	1557.88	CP 3/4 IR W/ CAP
958	406+62.07	27.39 LT	128864.59	591863.74	1565.54	CP 3/4 IR W/ CAP
957	410+59.72	27.69 RT	129206.42	591653.24	1563.26	CP 3/4 IR W/ CAP
956	422+55.15	27.74 LT	130093.73	590850.28	1552.51	CP 3/4 IR W/ CAP
955	427+16.05	27.85 RT	130484.35	590599.53	1551.15	CP 3/4 IR W/ CAP

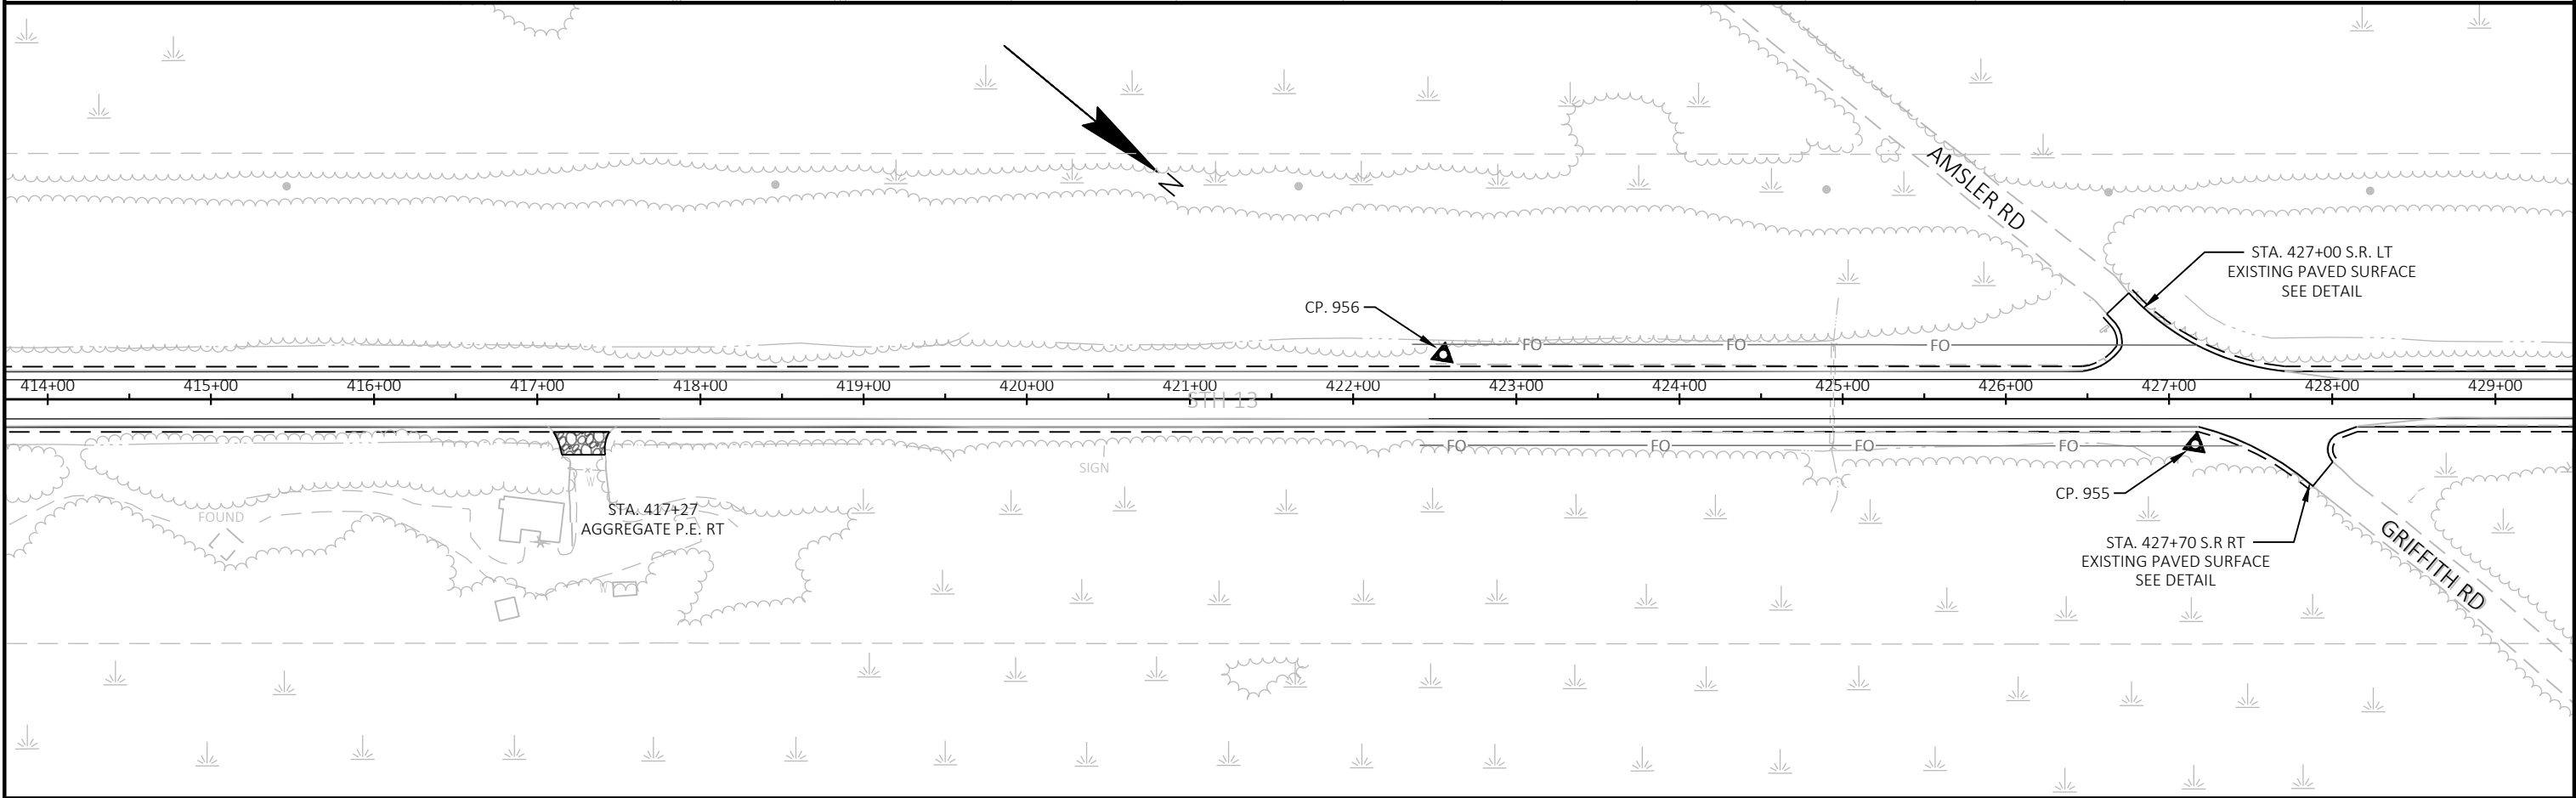

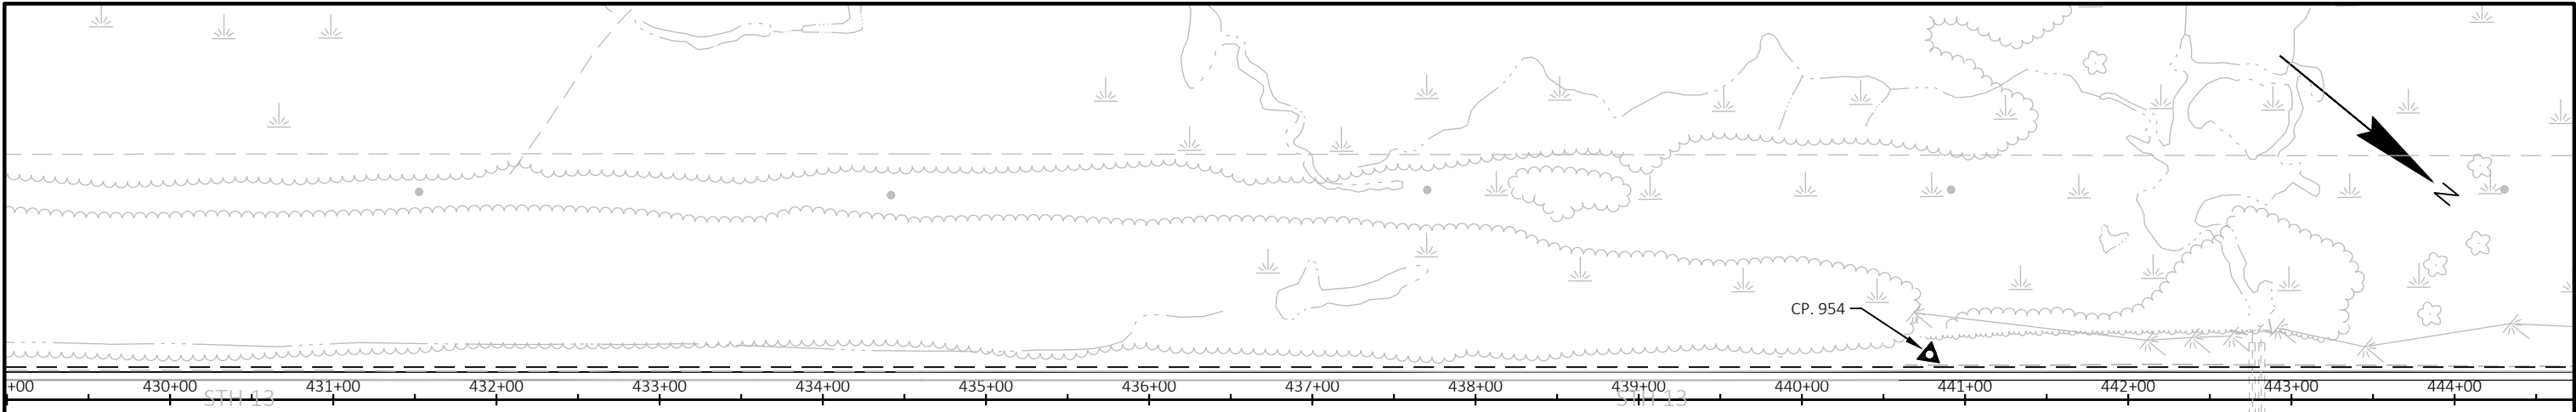



CONTROL POINT TABLE						
PT. NO.	STATION	OFFSET	Y	X	ELEV.	DESCRIPTION
954	440+78.21	27.67 LT	131499.93	589690.04	1538.60	CP 3/4 IR W/ CAP
953	444+81.02	26.07 RT	131844.88	589475.21	1538.52	CP 3/4 IR W/ CAP
952	456+24.59	24.17 LT	132695.28	588708.99	1541.25	CP 3/4 IR W/ CAP

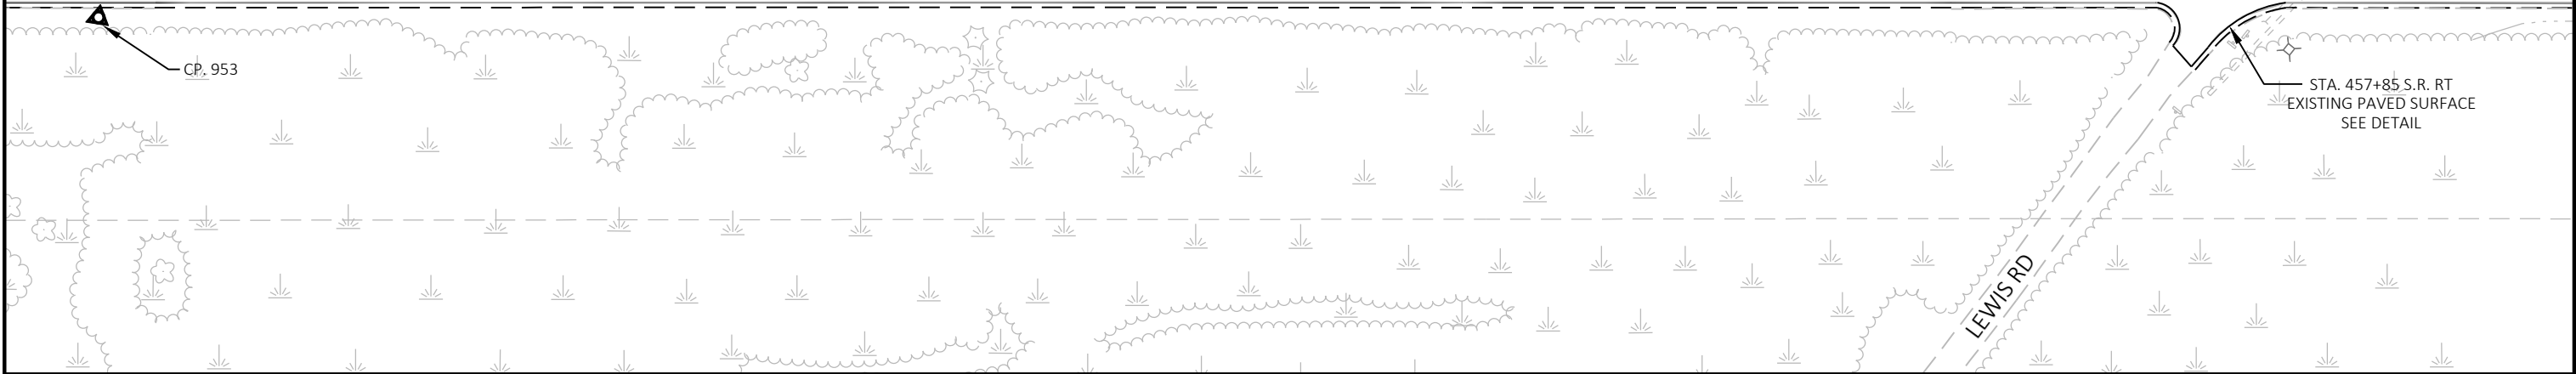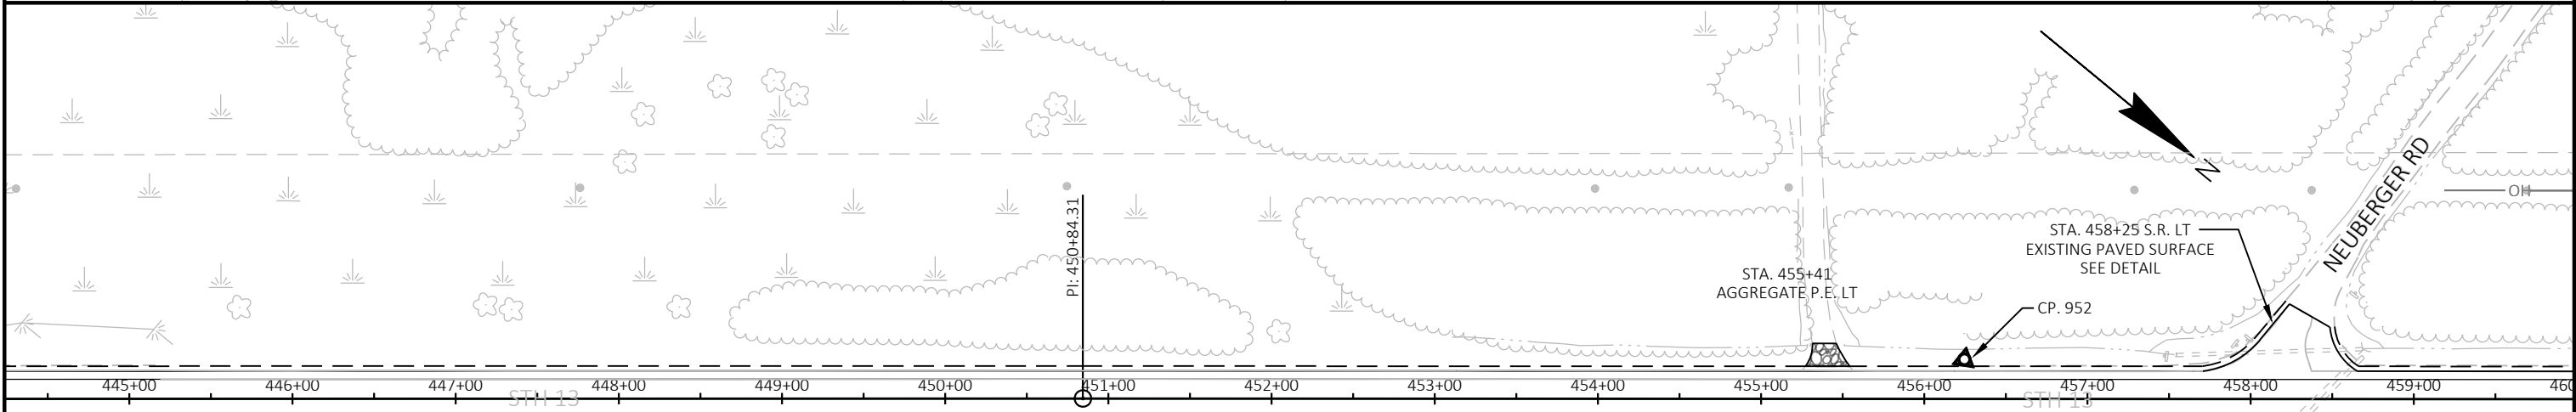

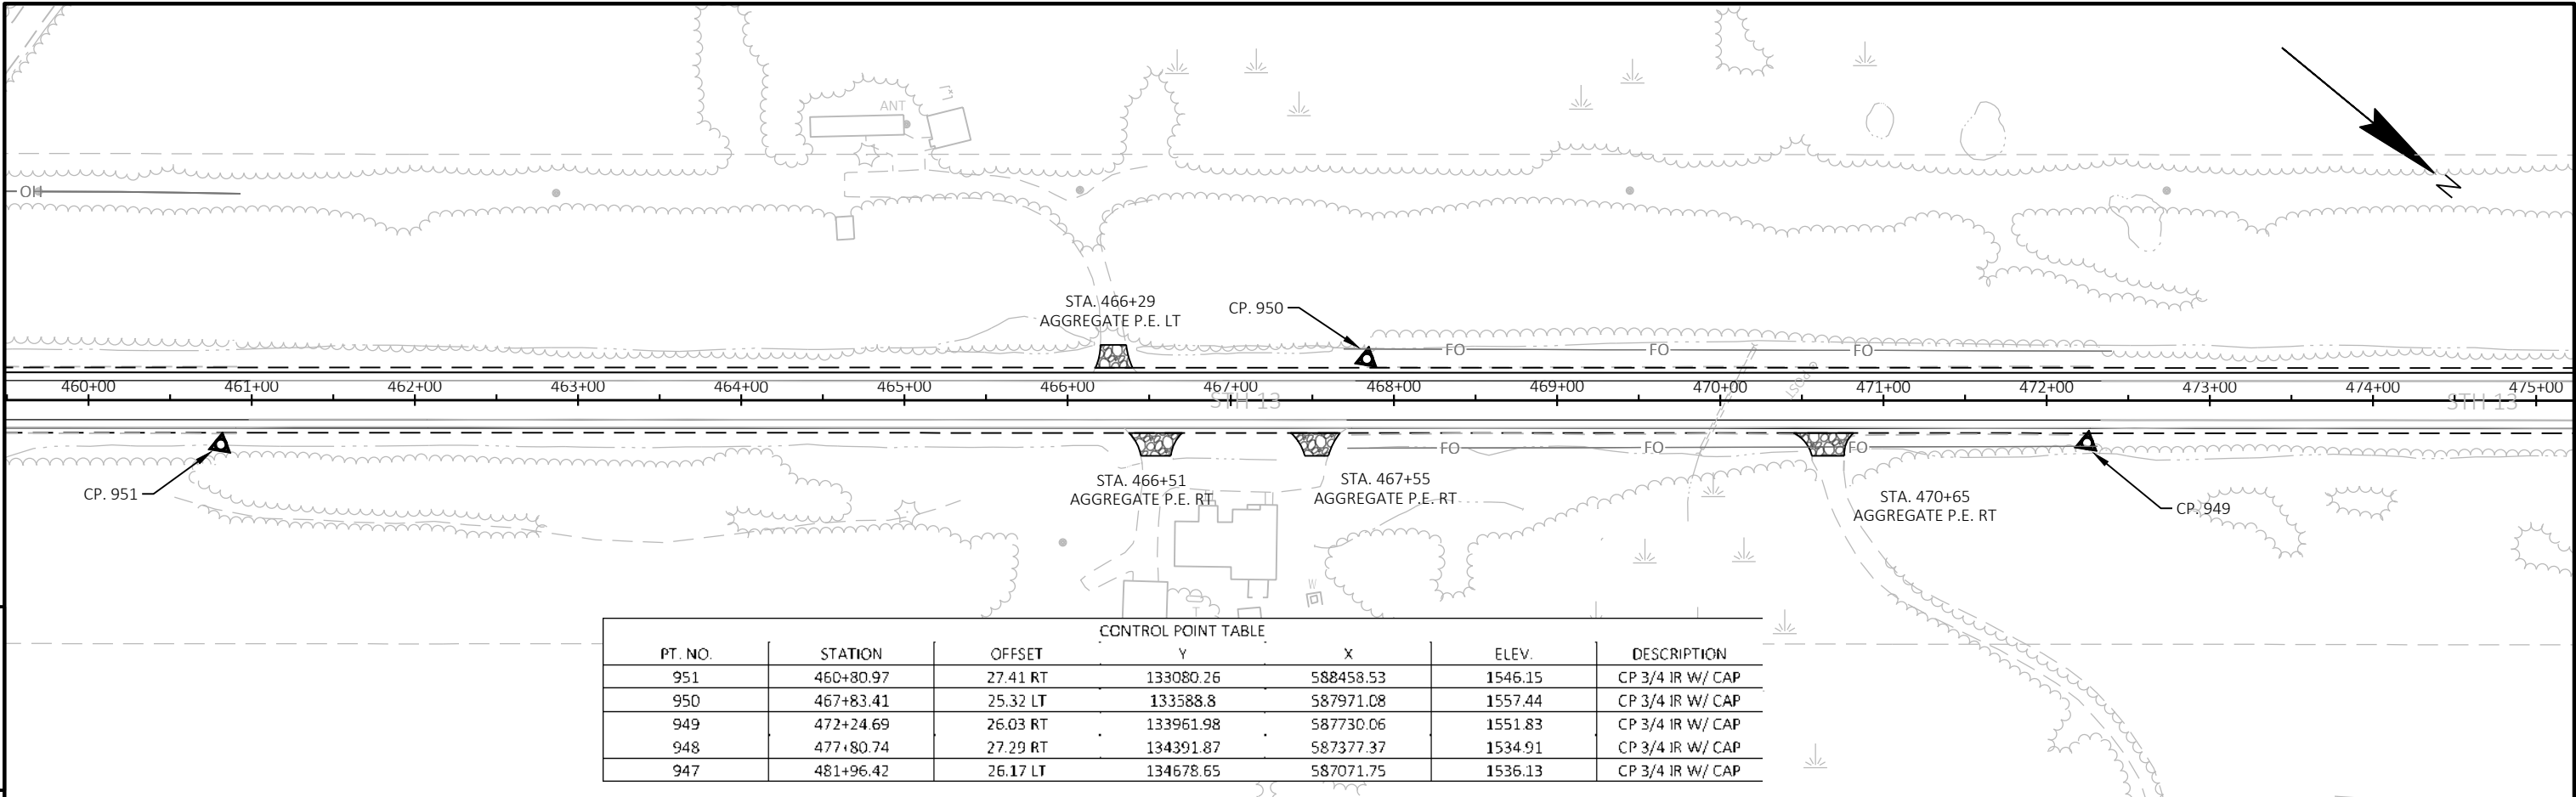




CONTROL POINT TABLE						
PT. NO.	STATION	OFFSET	Y	X	ELEV.	DESCRIPTION
951	460+80.97	27.41 RT	133080.26	588458.53	1546.15	CP 3/4 IR W/ CAP
950	467+83.41	25.32 LT	133588.8	587971.08	1557.44	CP 3/4 IR W/ CAP
949	472+24.69	26.03 RT	133961.98	587730.06	1551.83	CP 3/4 IR W/ CAP
948	477+80.74	27.29 RT	134391.87	587377.37	1534.91	CP 3/4 IR W/ CAP
947	481+96.42	26.17 LT	134678.65	587071.75	1536.13	CP 3/4 IR W/ CAP

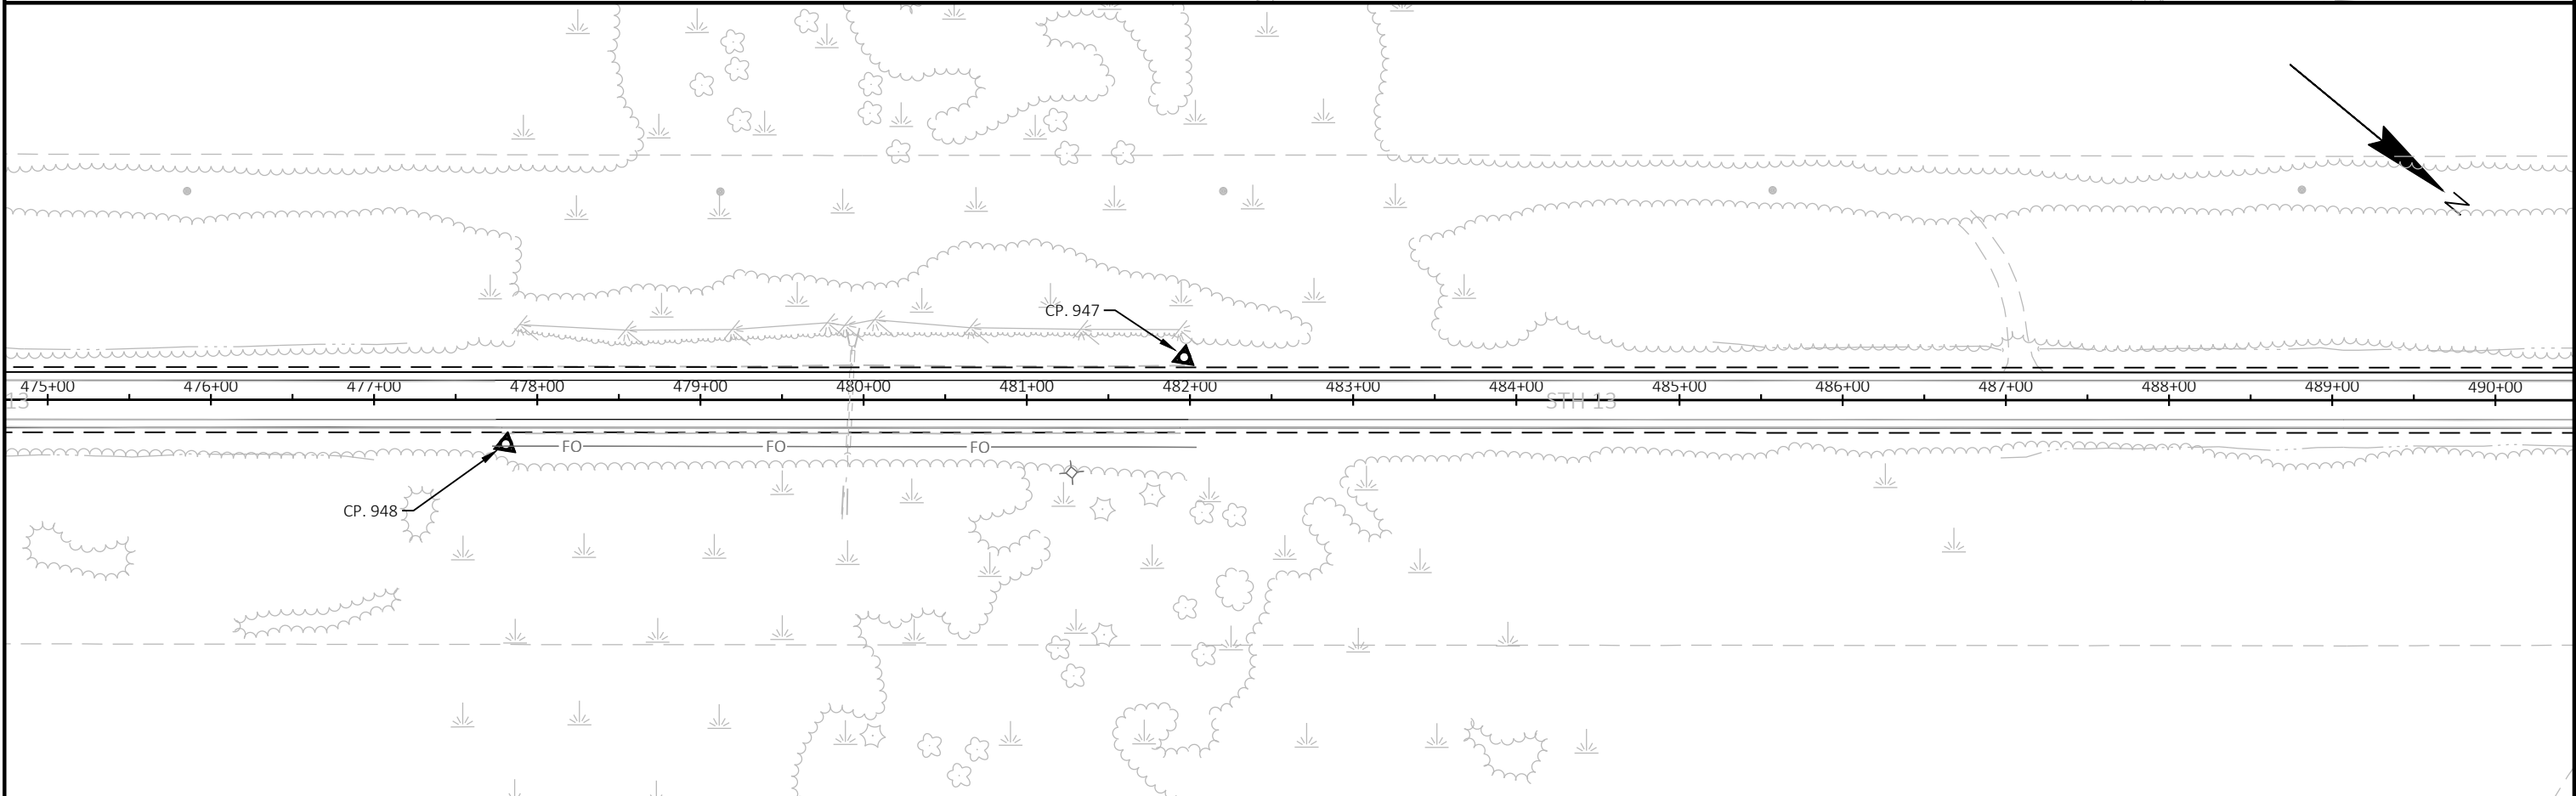

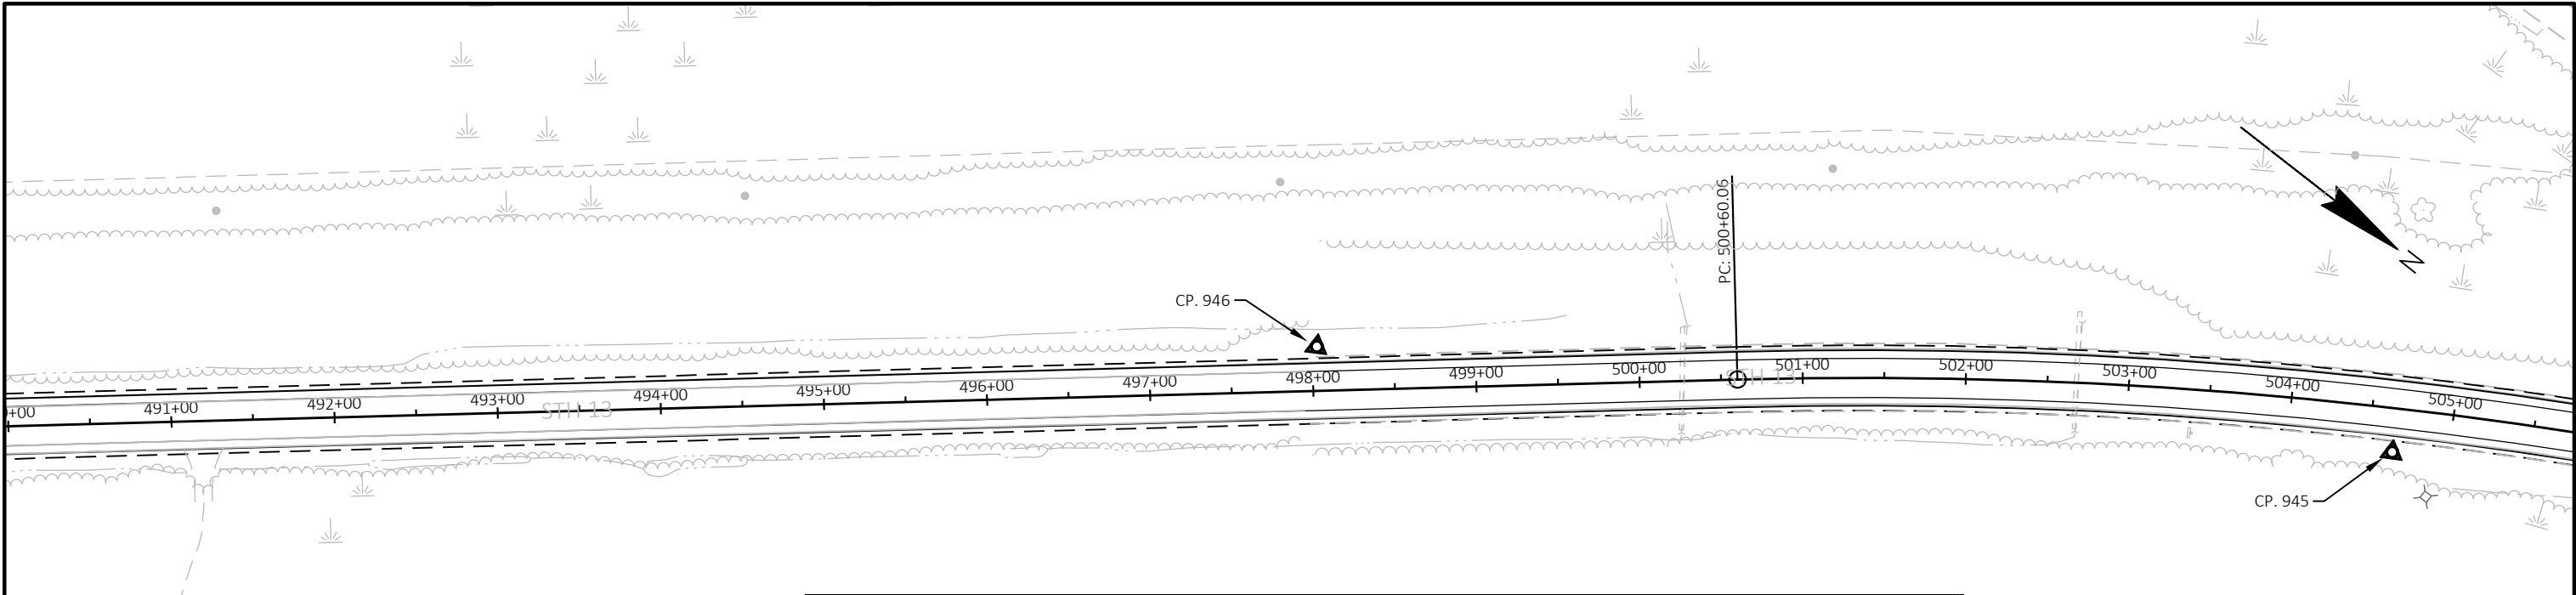


CONTROL POINT TABLE						
PT. NO.	STATION	OFFSET	Y	X	ELEV.	DESCRIPTION
946	498+02.77	27.12 LT	135917.64	586049.37	1557.49	CP 3/4 IR W/ CAP
945	504+64.94	27.08 RT	136477.11	585695.17	1534.73	CP 3/4 IR W/ CAP
944	510+54.70	27.41 RT	137003.57	585444.43	1532.72	CP 3/4 IR W/ CAP
943	515+06.41	24.24 LT	137425.63	585277.35	1539.87	CP 3/4 IR W/ CAP

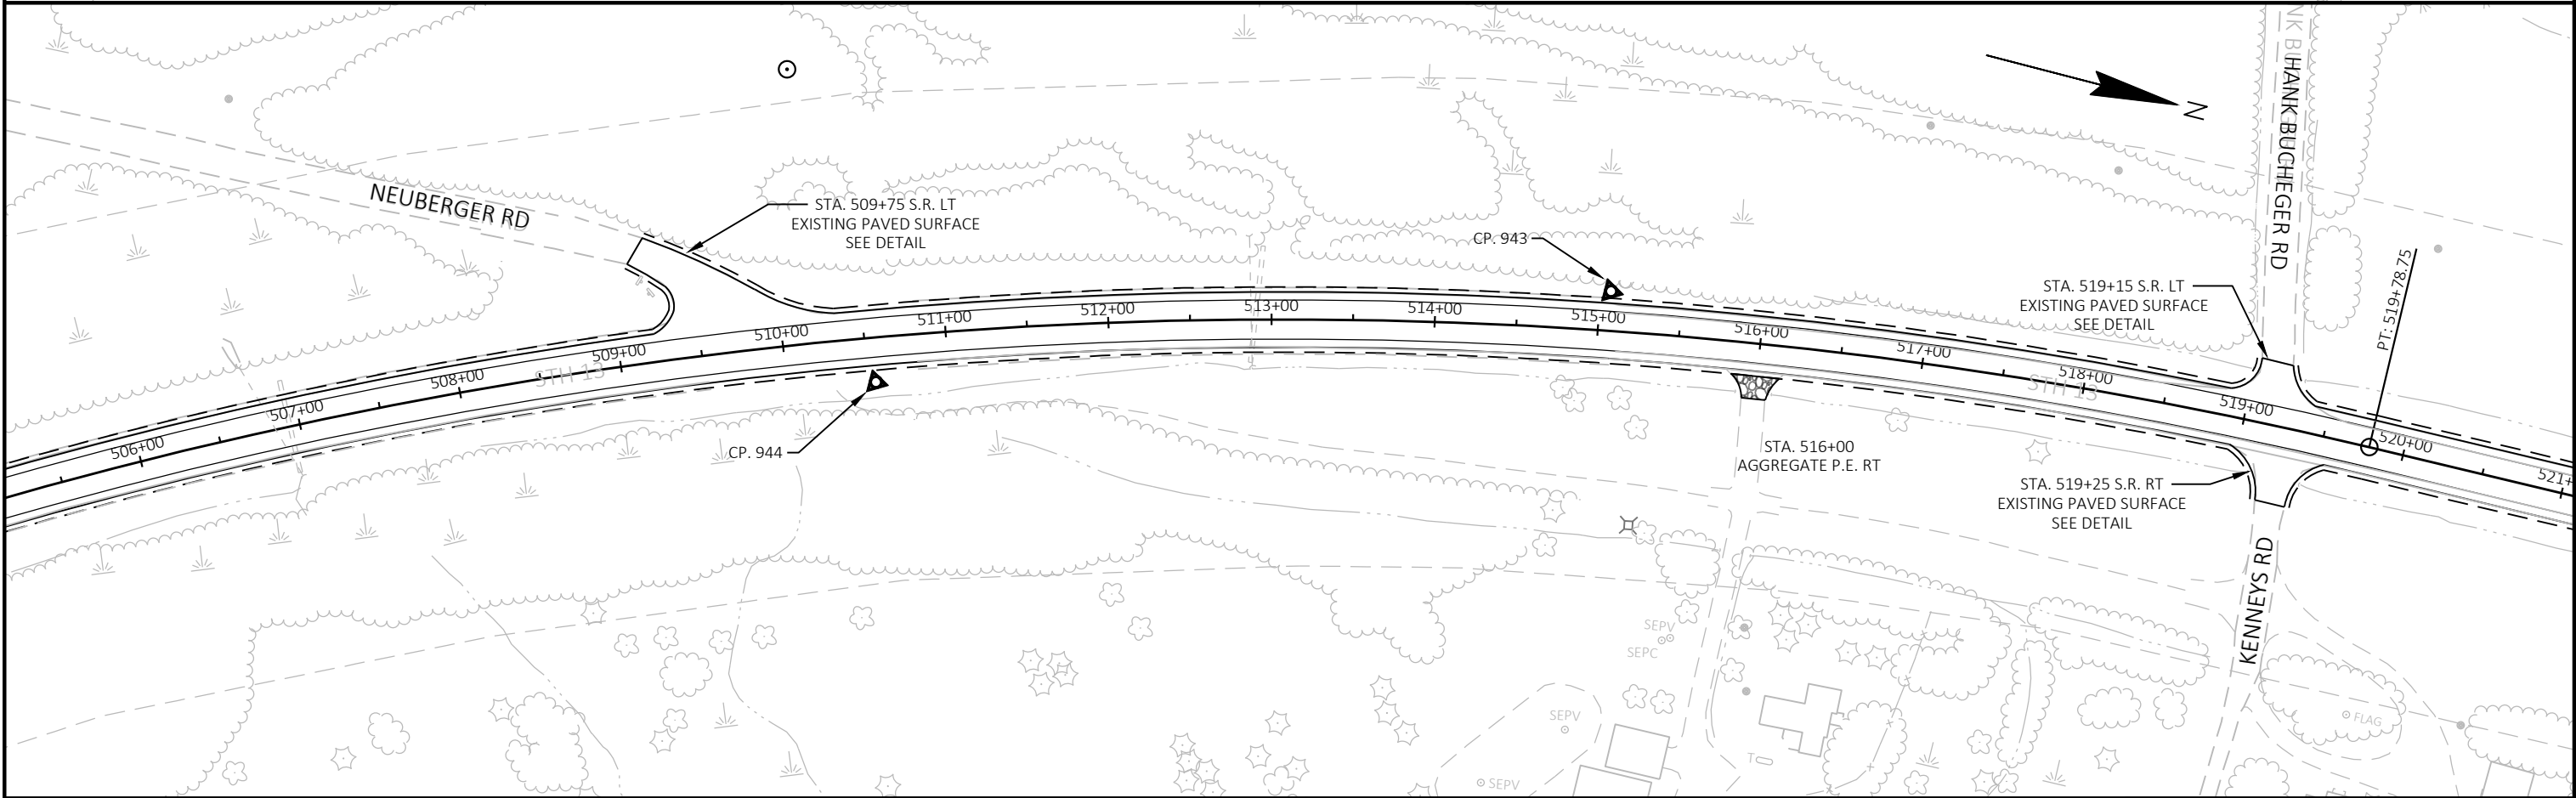


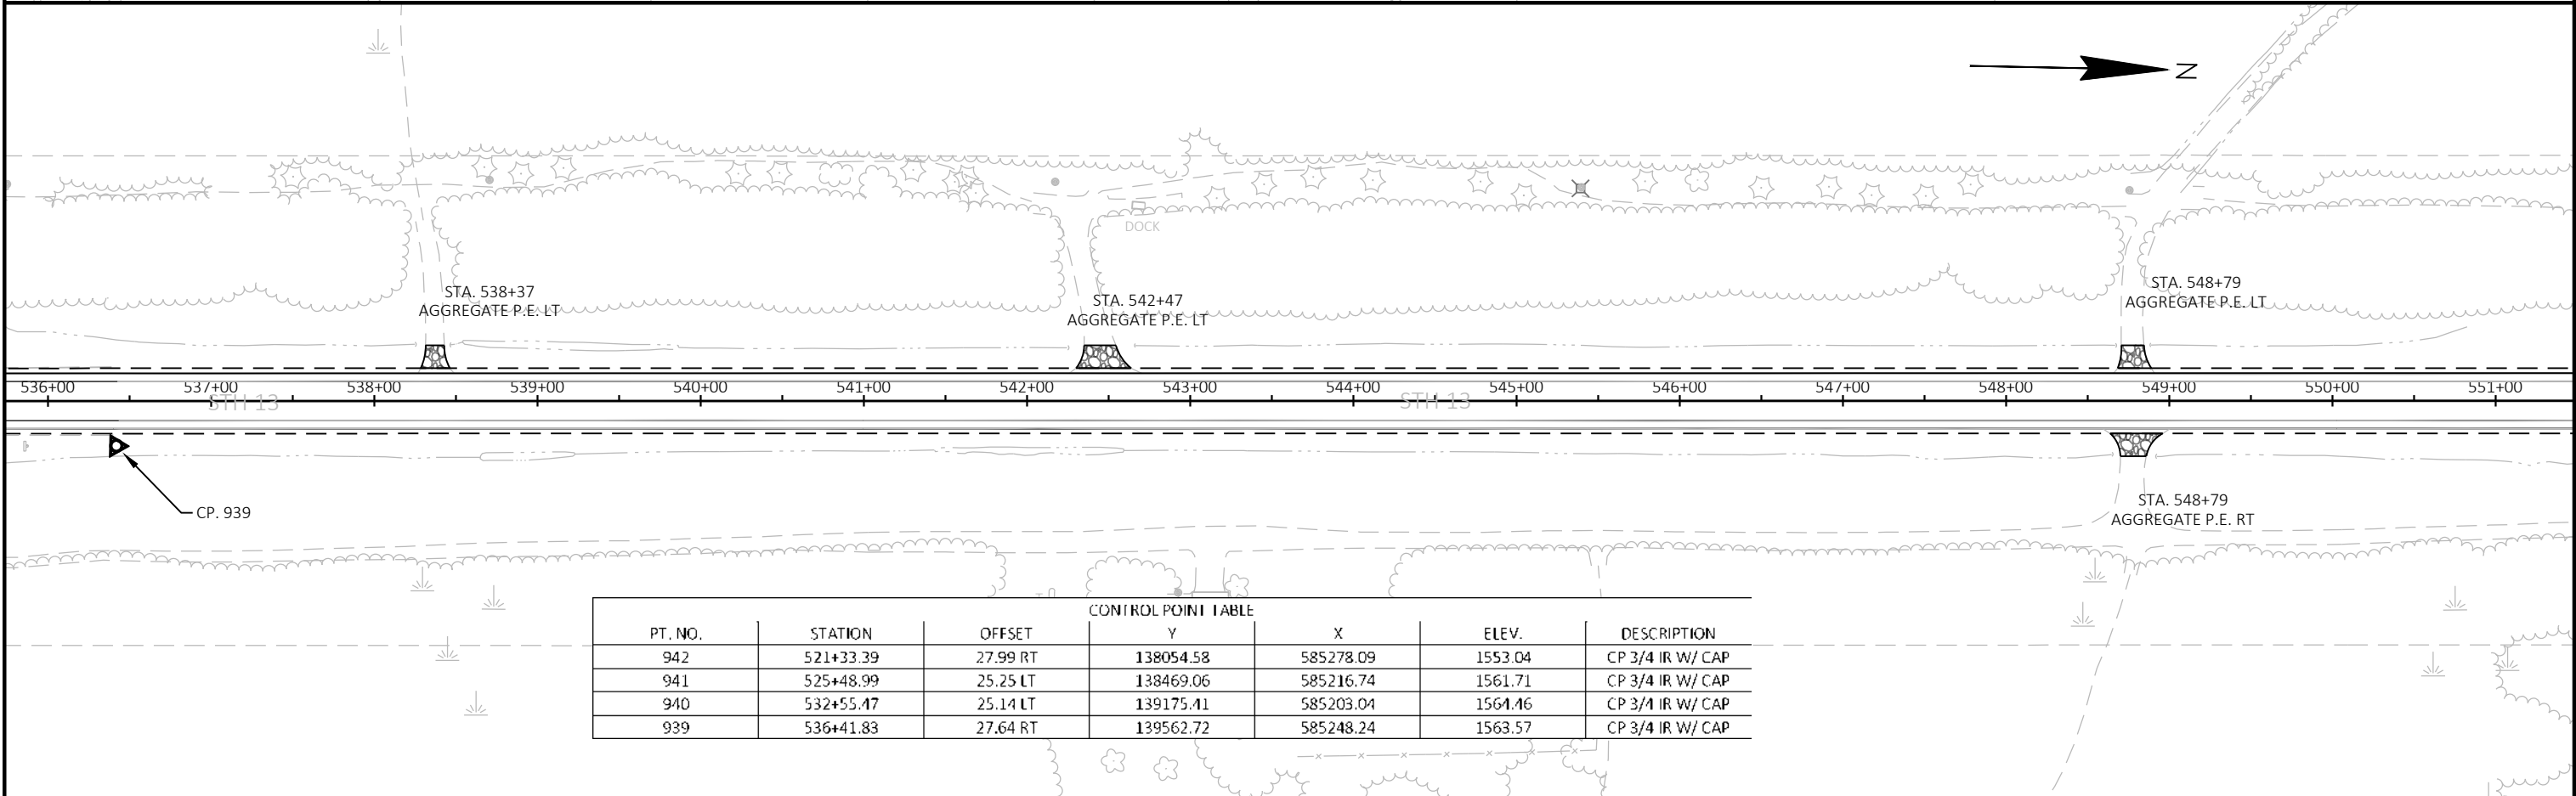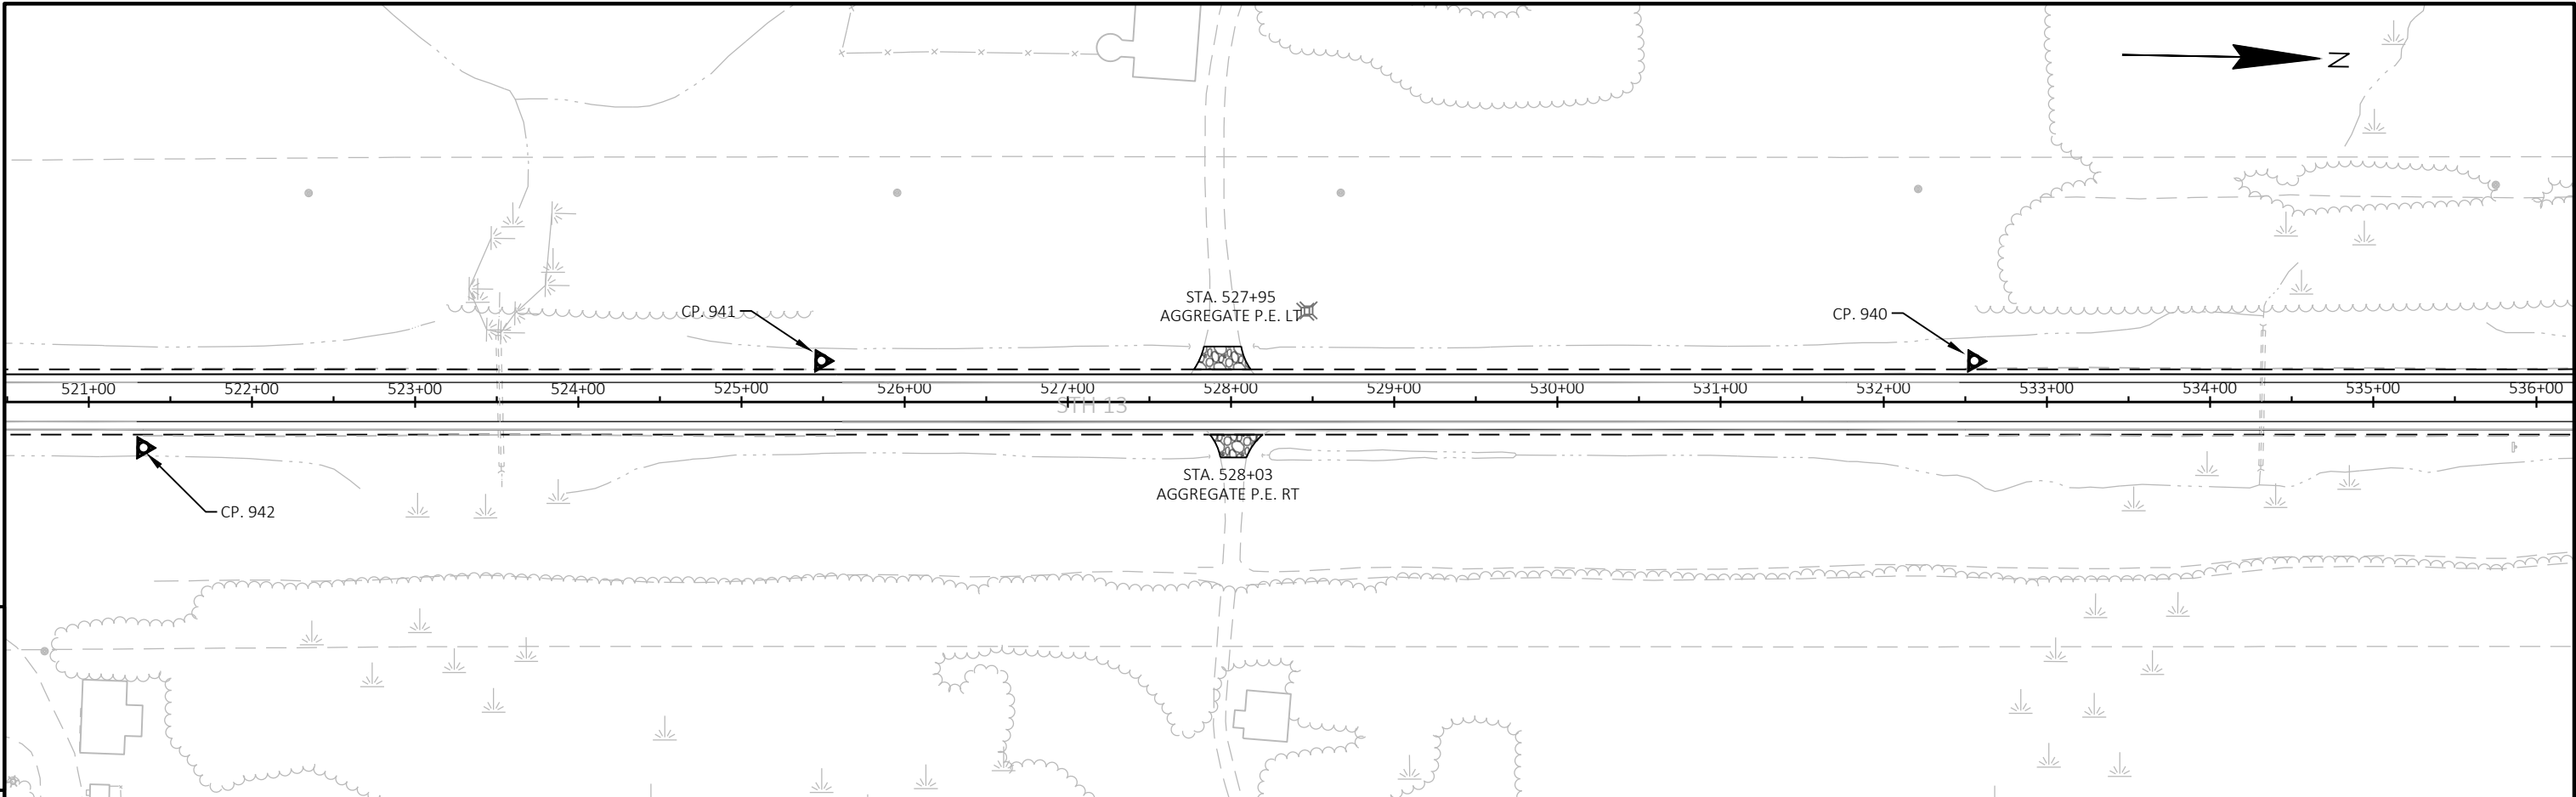


CONTROL POINT TABLE						
PT. NO.	STATION	OFFSET	Y	X	ELEV.	DESCRIPTION
942	521+33.39	27.99 RT	138054.58	585278.09	1553.04	CP 3/4 IR W/ CAP
941	525+48.99	25.25 LT	138469.06	585216.74	1561.71	CP 3/4 IR W/ CAP
940	532+55.17	25.14 LT	139175.11	585203.04	1561.16	CP 3/4 IR W/ CAP
939	536+41.83	27.64 RT	139562.72	585248.24	1563.57	CP 3/4 IR W/ CAP

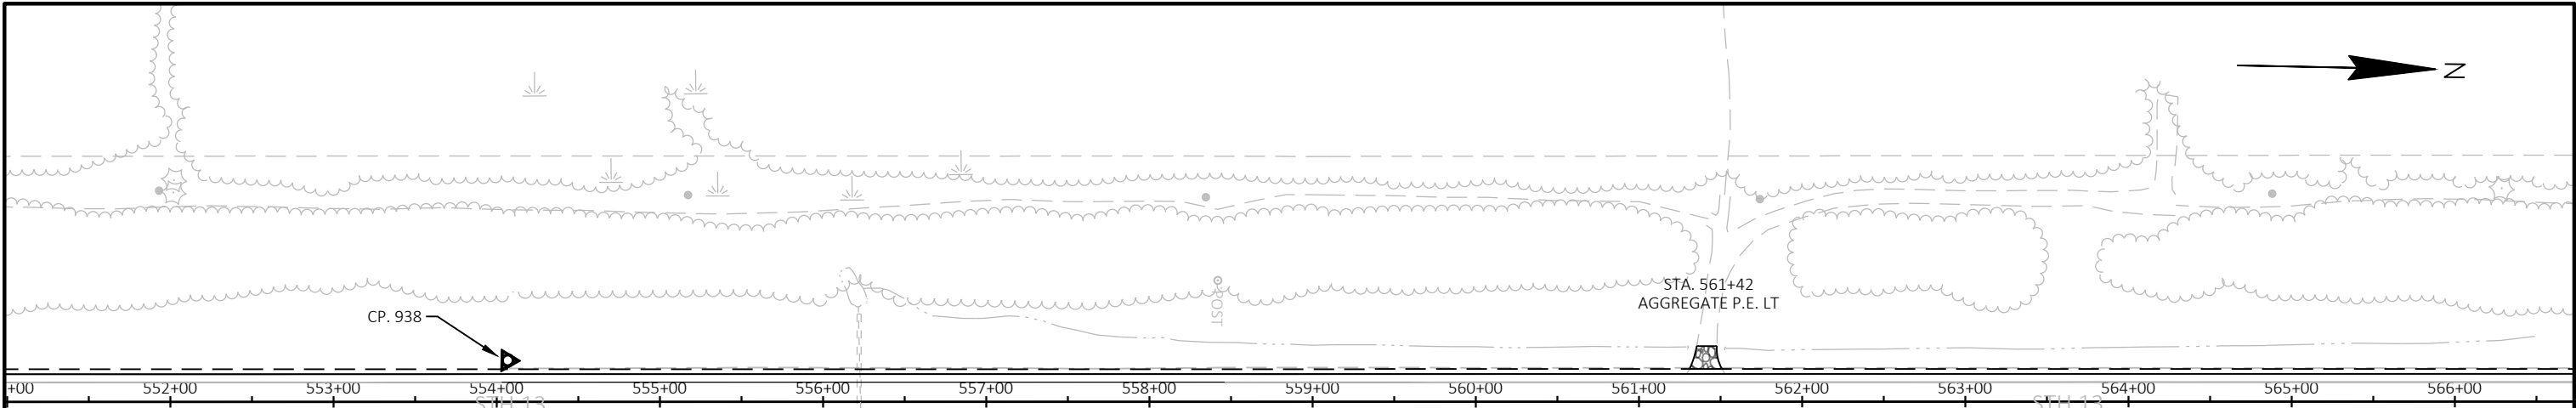



PT. NO.	STATION	OFFSET	CONTROL POINT TABLE		ELEV.	DESCRIPTION
			Y	X		
938	554+06.62	25.32 LT	141326.15	585160.78	1552.60	CP 3/4 IR W/ CAP
937	557+98.19	31.3 RT	141718.75	585209.73	1548.14	CP 3/4 IR W/ CAP
936	567+32.34	25.58 RT	142652.6	585185.74	1551.66	CP 3/4 IR W/ CAP
935	574+32.23	26.67 LT	143351.34	585119.82	1553.74	CP 3/4 IR W/ CAP
934	581+46.47	26.46 RT	144066.49	585158.96	1556.30	CP 3/4 IR W/ CAP

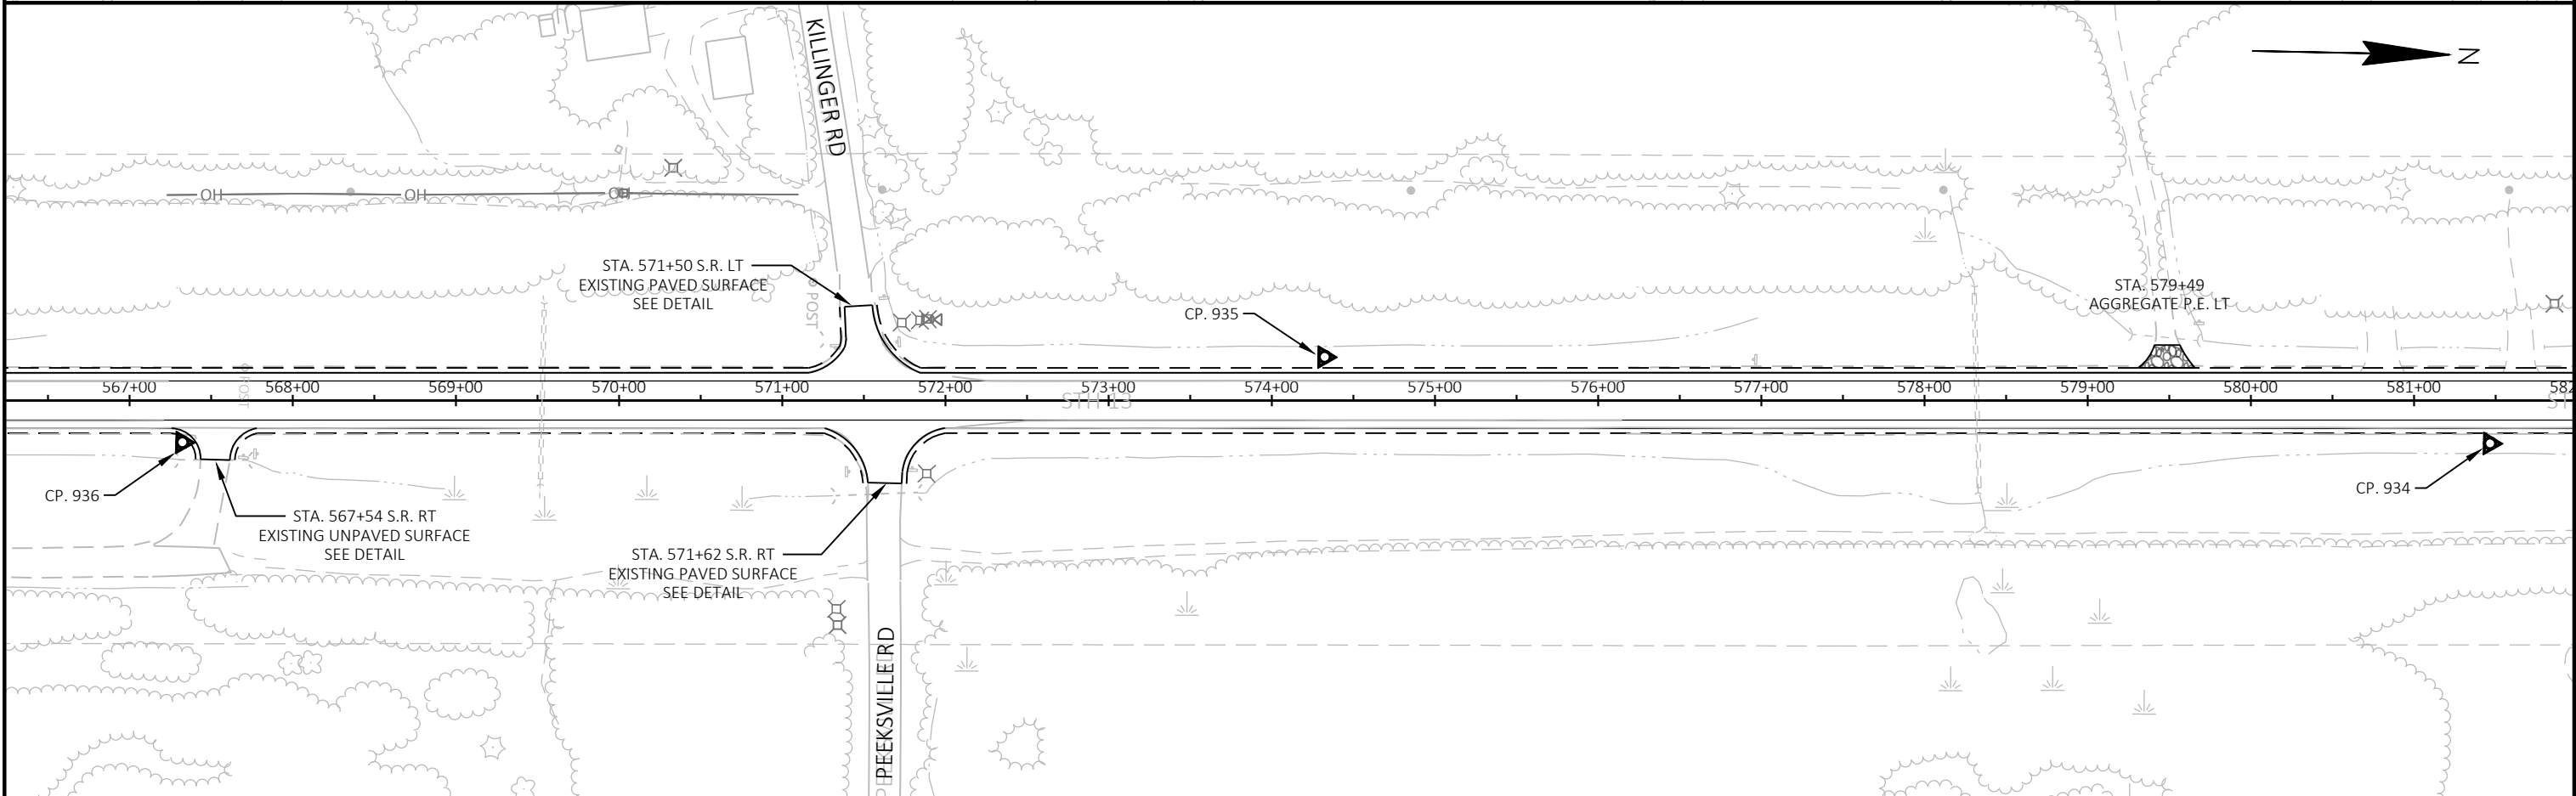

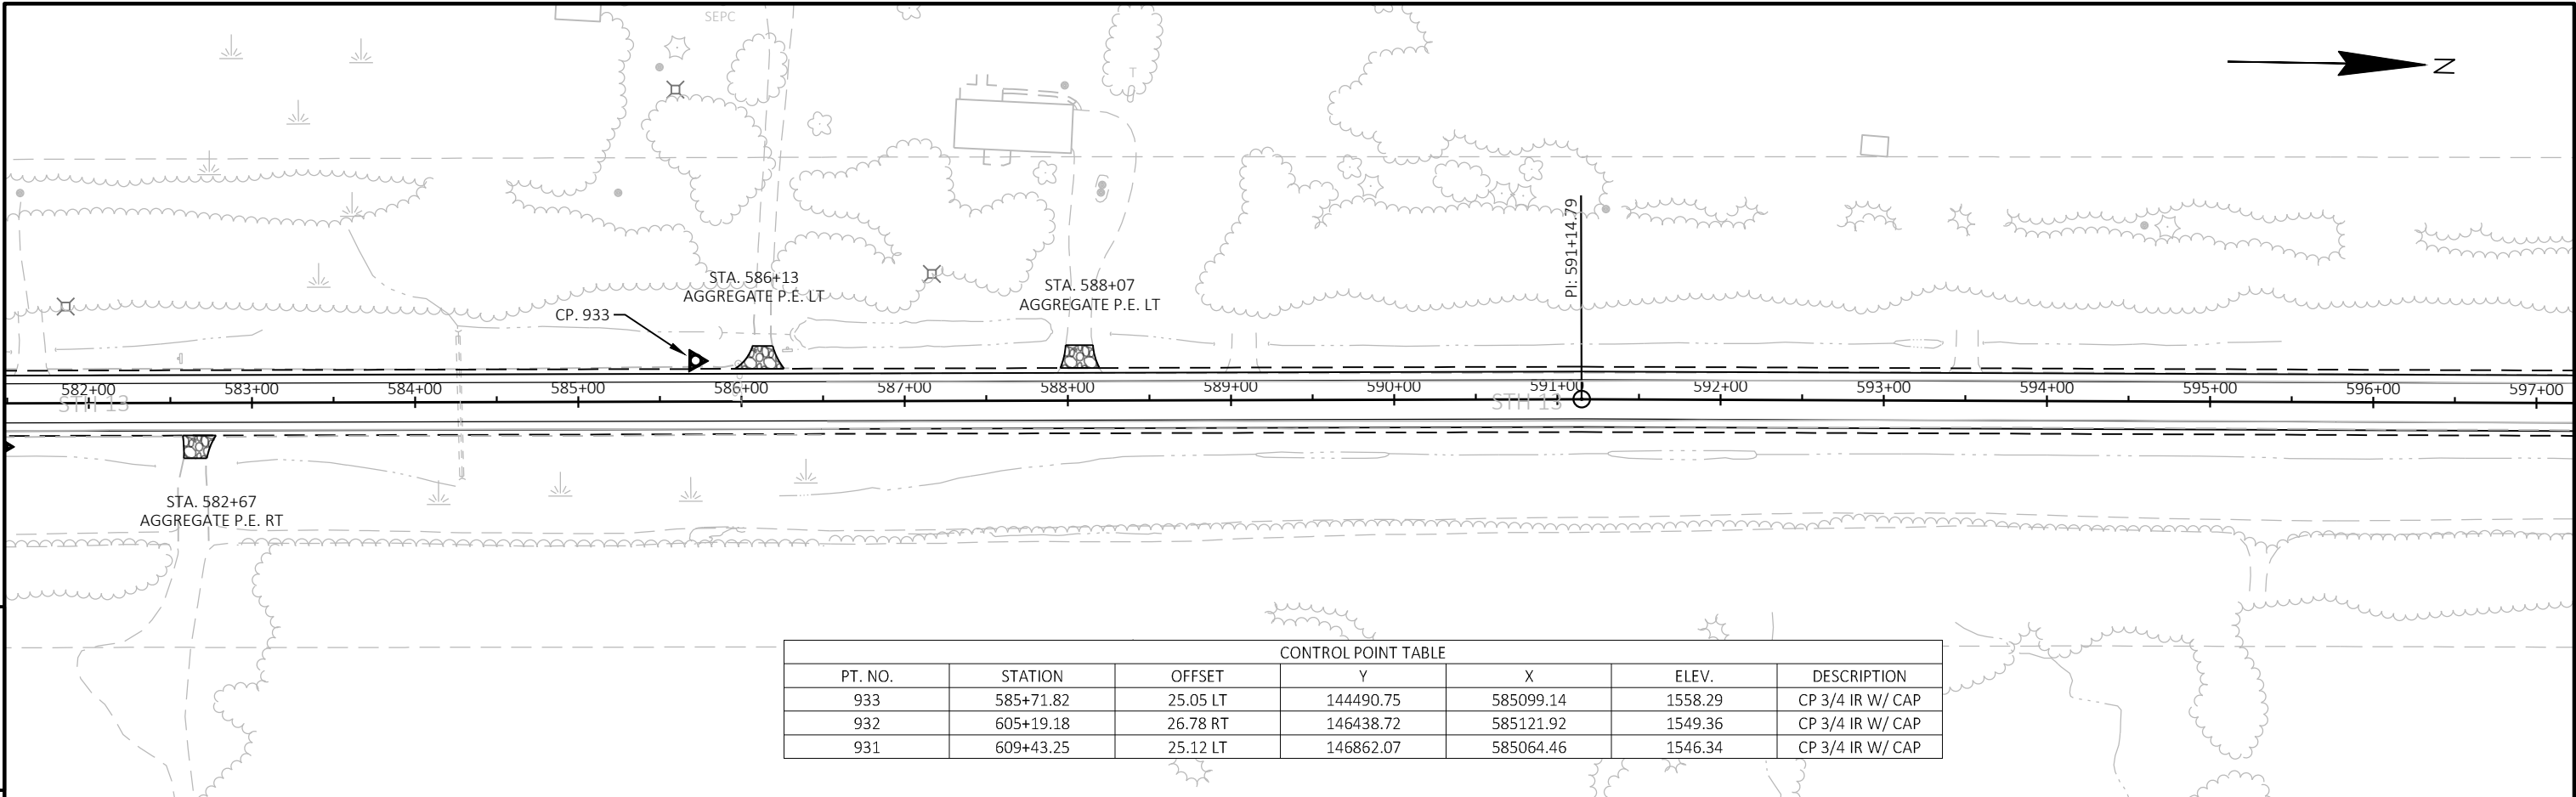




CONTROL POINT TABLE						
PT. NO.	STATION	OFFSET	Y	X	ELEV.	DESCRIPTION
933	585+71.82	25.05 LT	144490.75	585099.14	1558.29	CP 3/4 IR W/ CAP
932	605+19.18	26.78 RT	146438.72	585121.92	1549.36	CP 3/4 IR W/ CAP
931	609+43.25	25.12 LT	146862.07	585064.46	1546.34	CP 3/4 IR W/ CAP

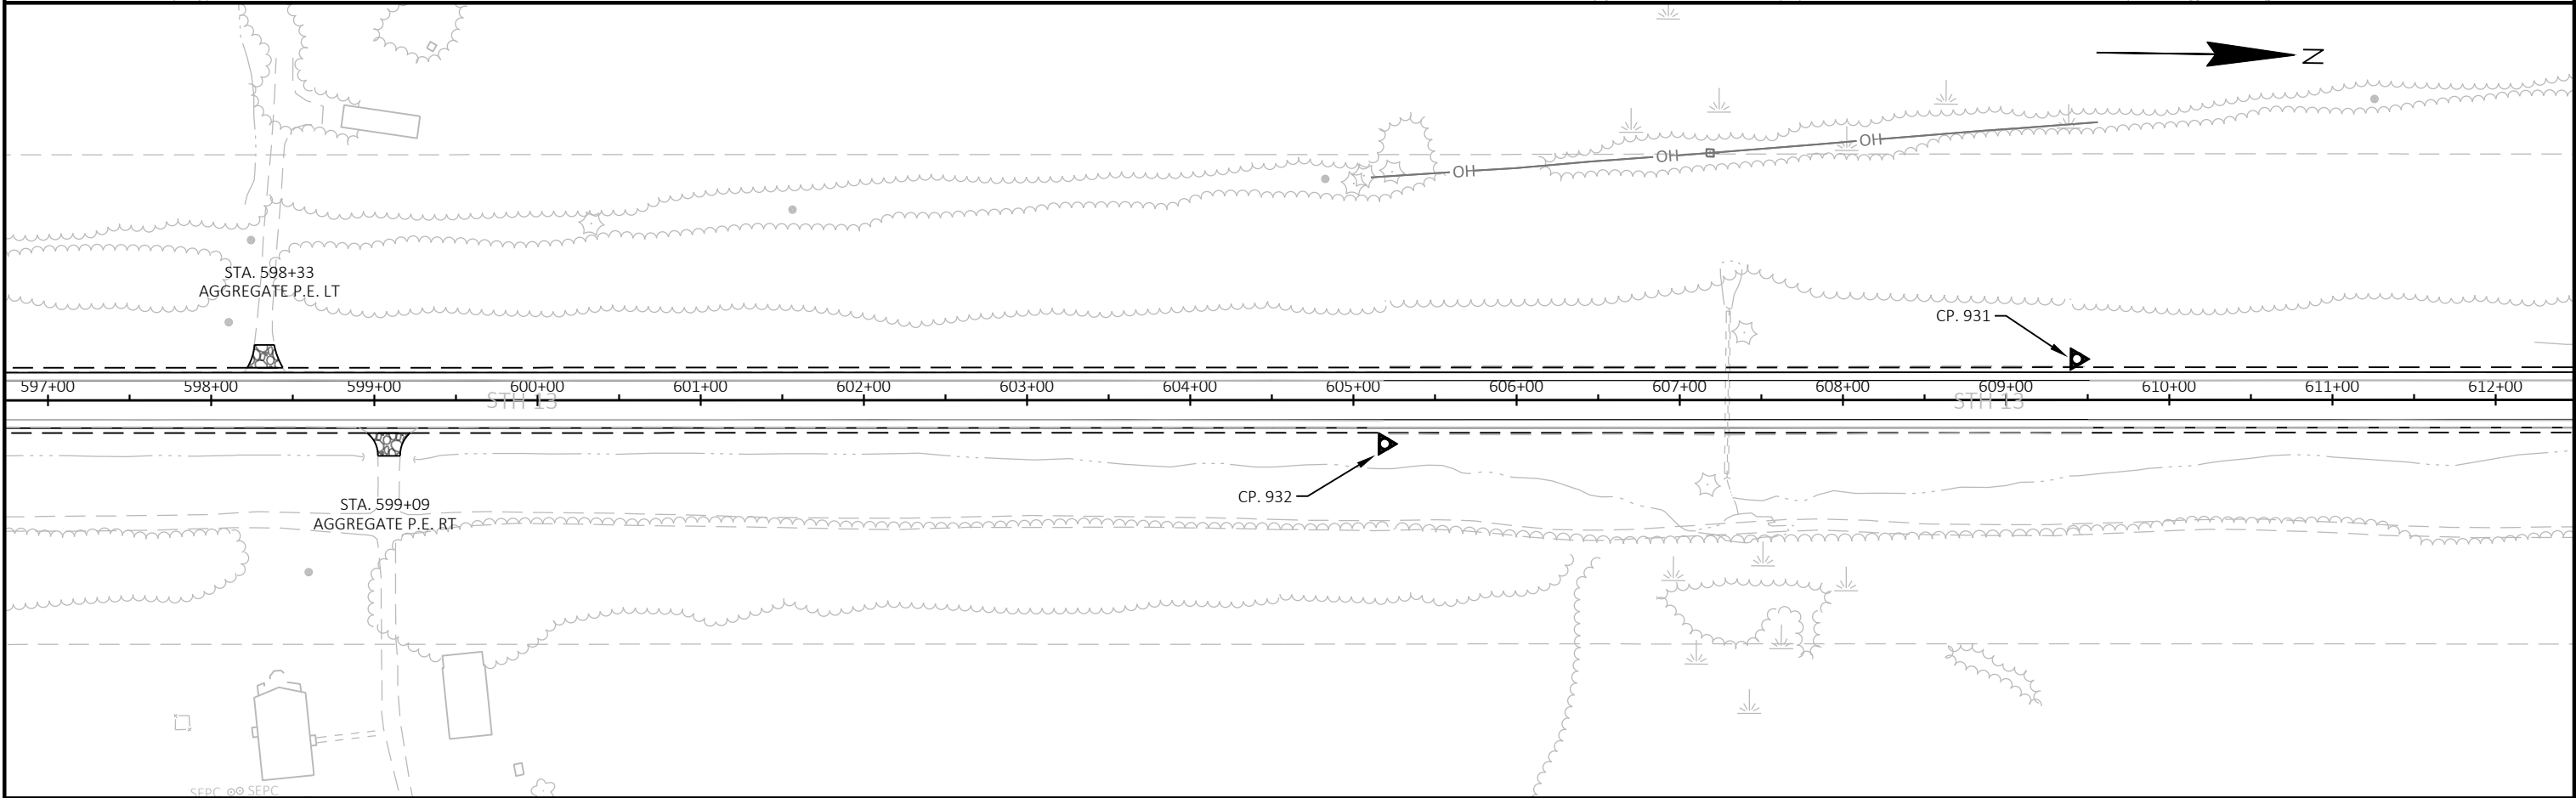

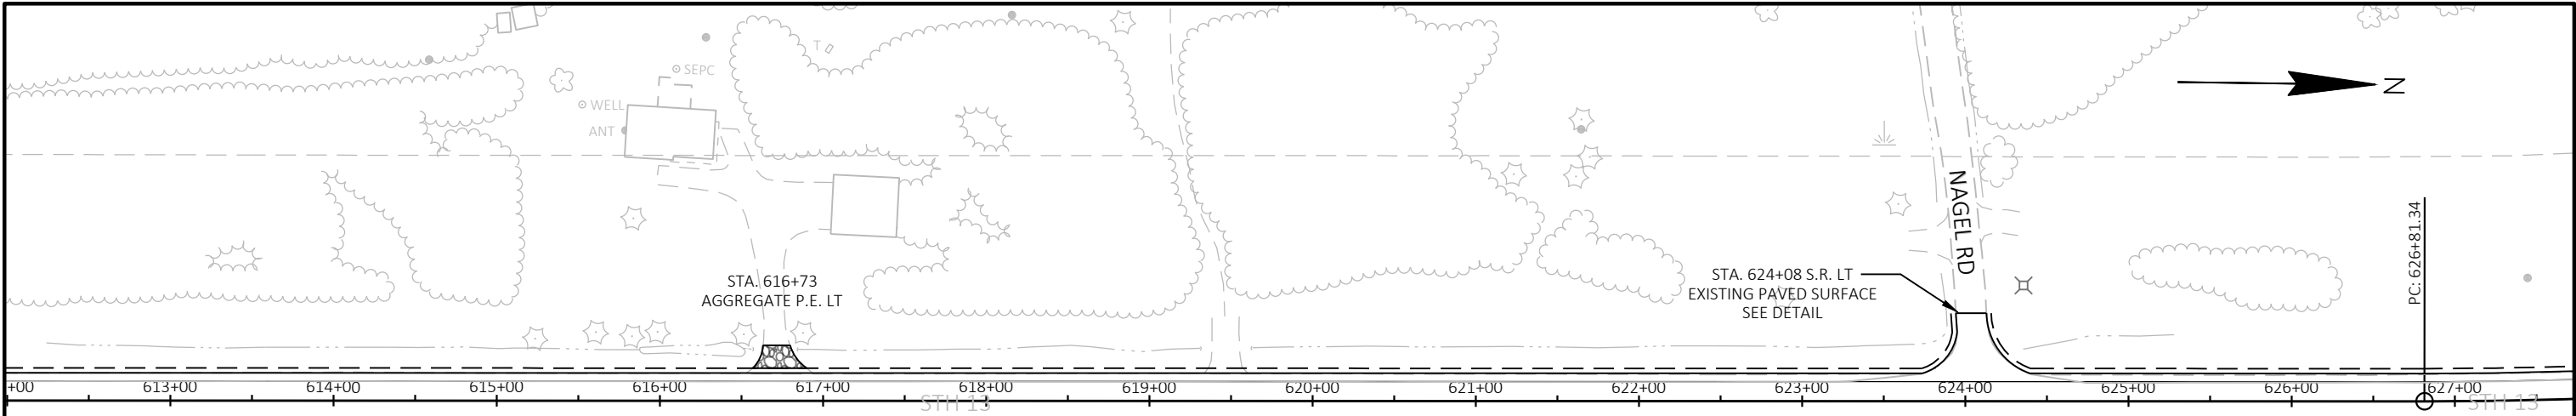


CONTROL POINT TABLE						
PT. NO.	STATION	OFFSET	Y	X	ELEV.	DESCRIPTION
930	630+92.94	25.89 RT	149014.148	585057.44	1528.99	CP 3/4 IR W/ CAP
929	638+60.32	26.32 LT	149732.24	584788.57	1521.46	CP 3/4 IR W/ CAP

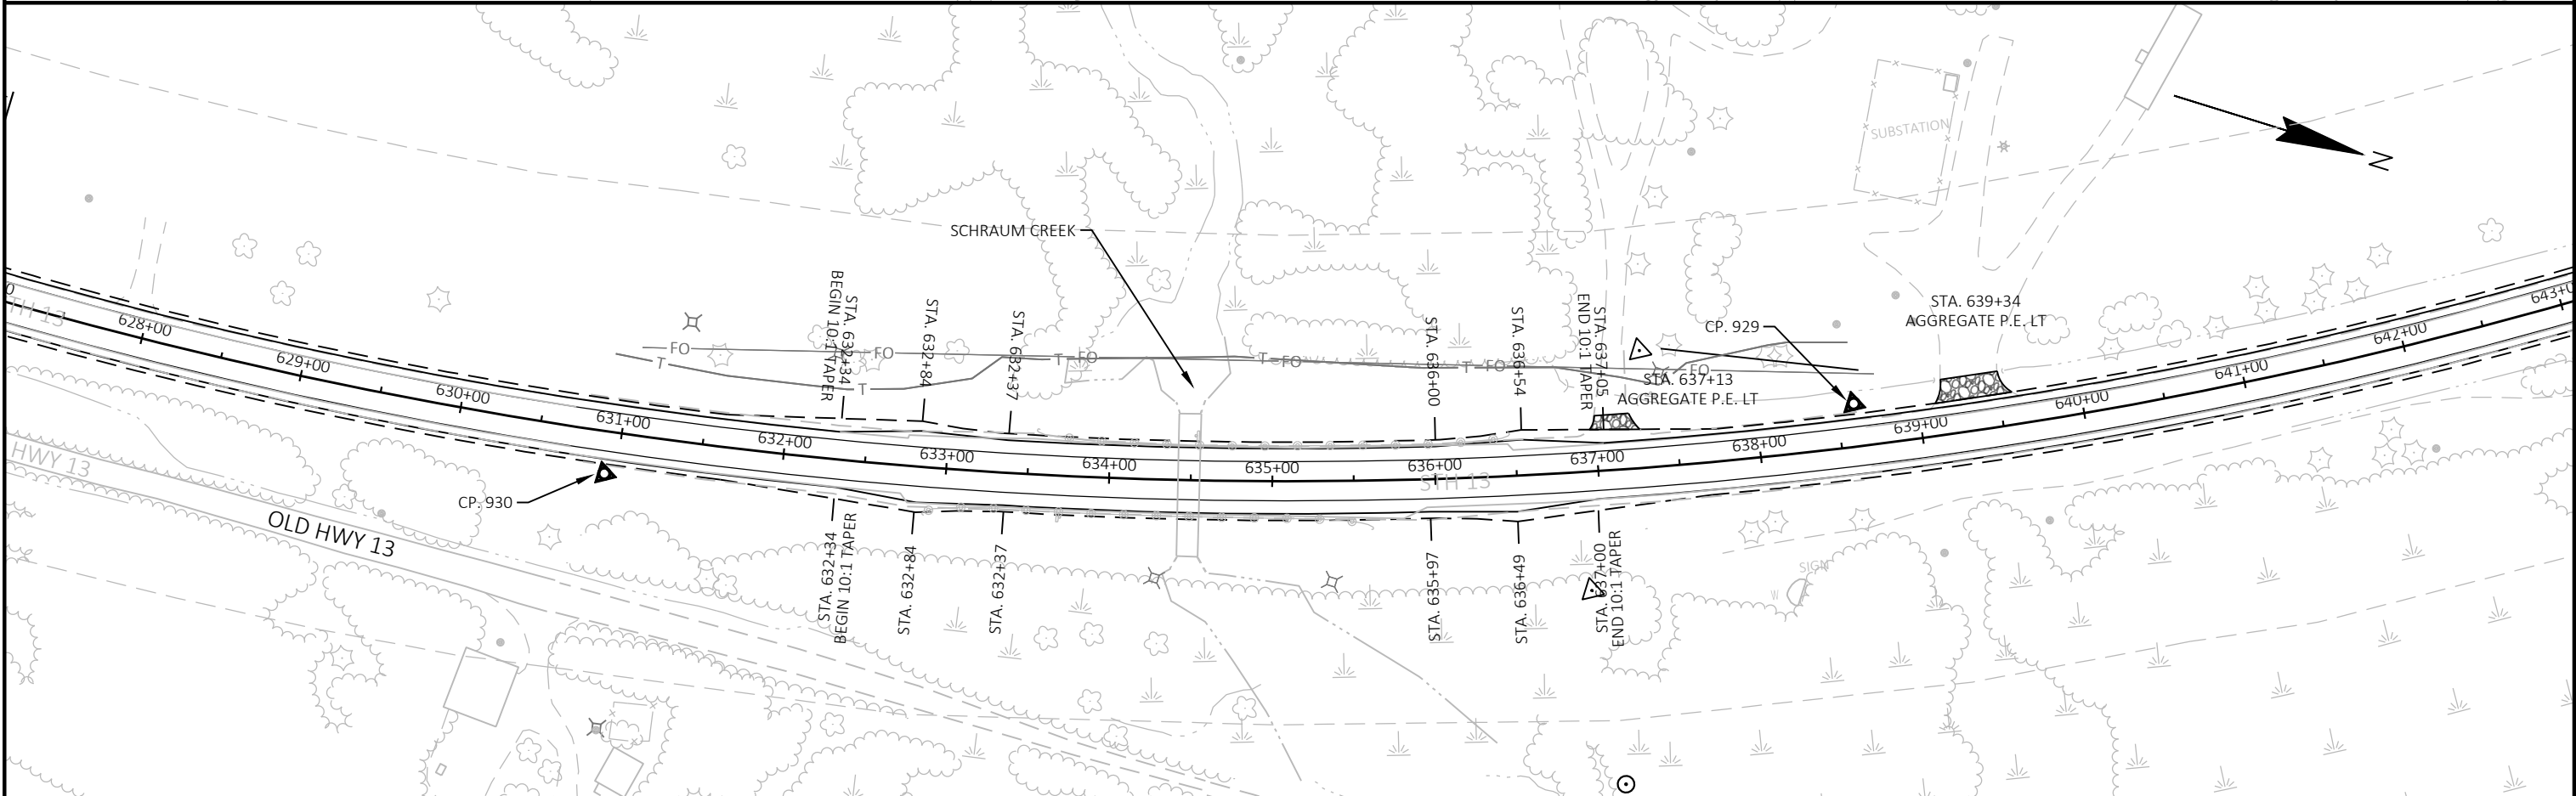


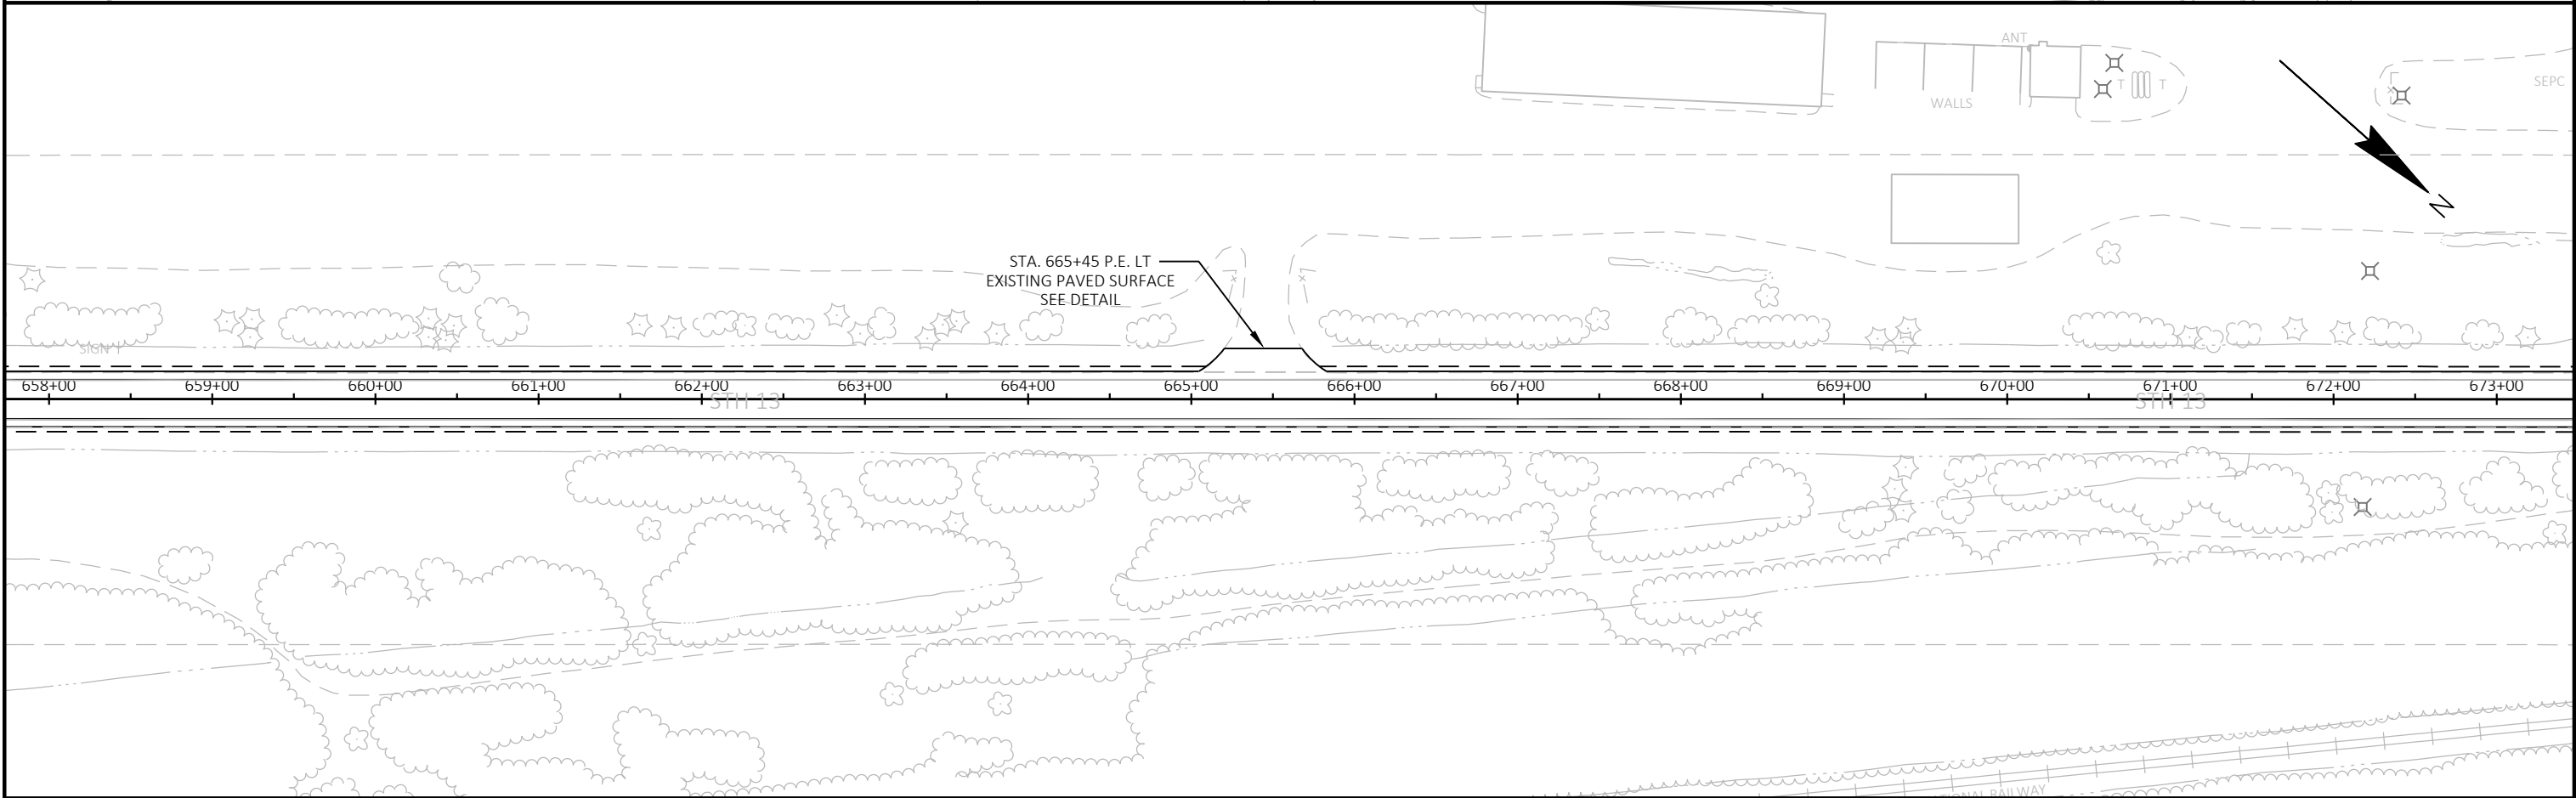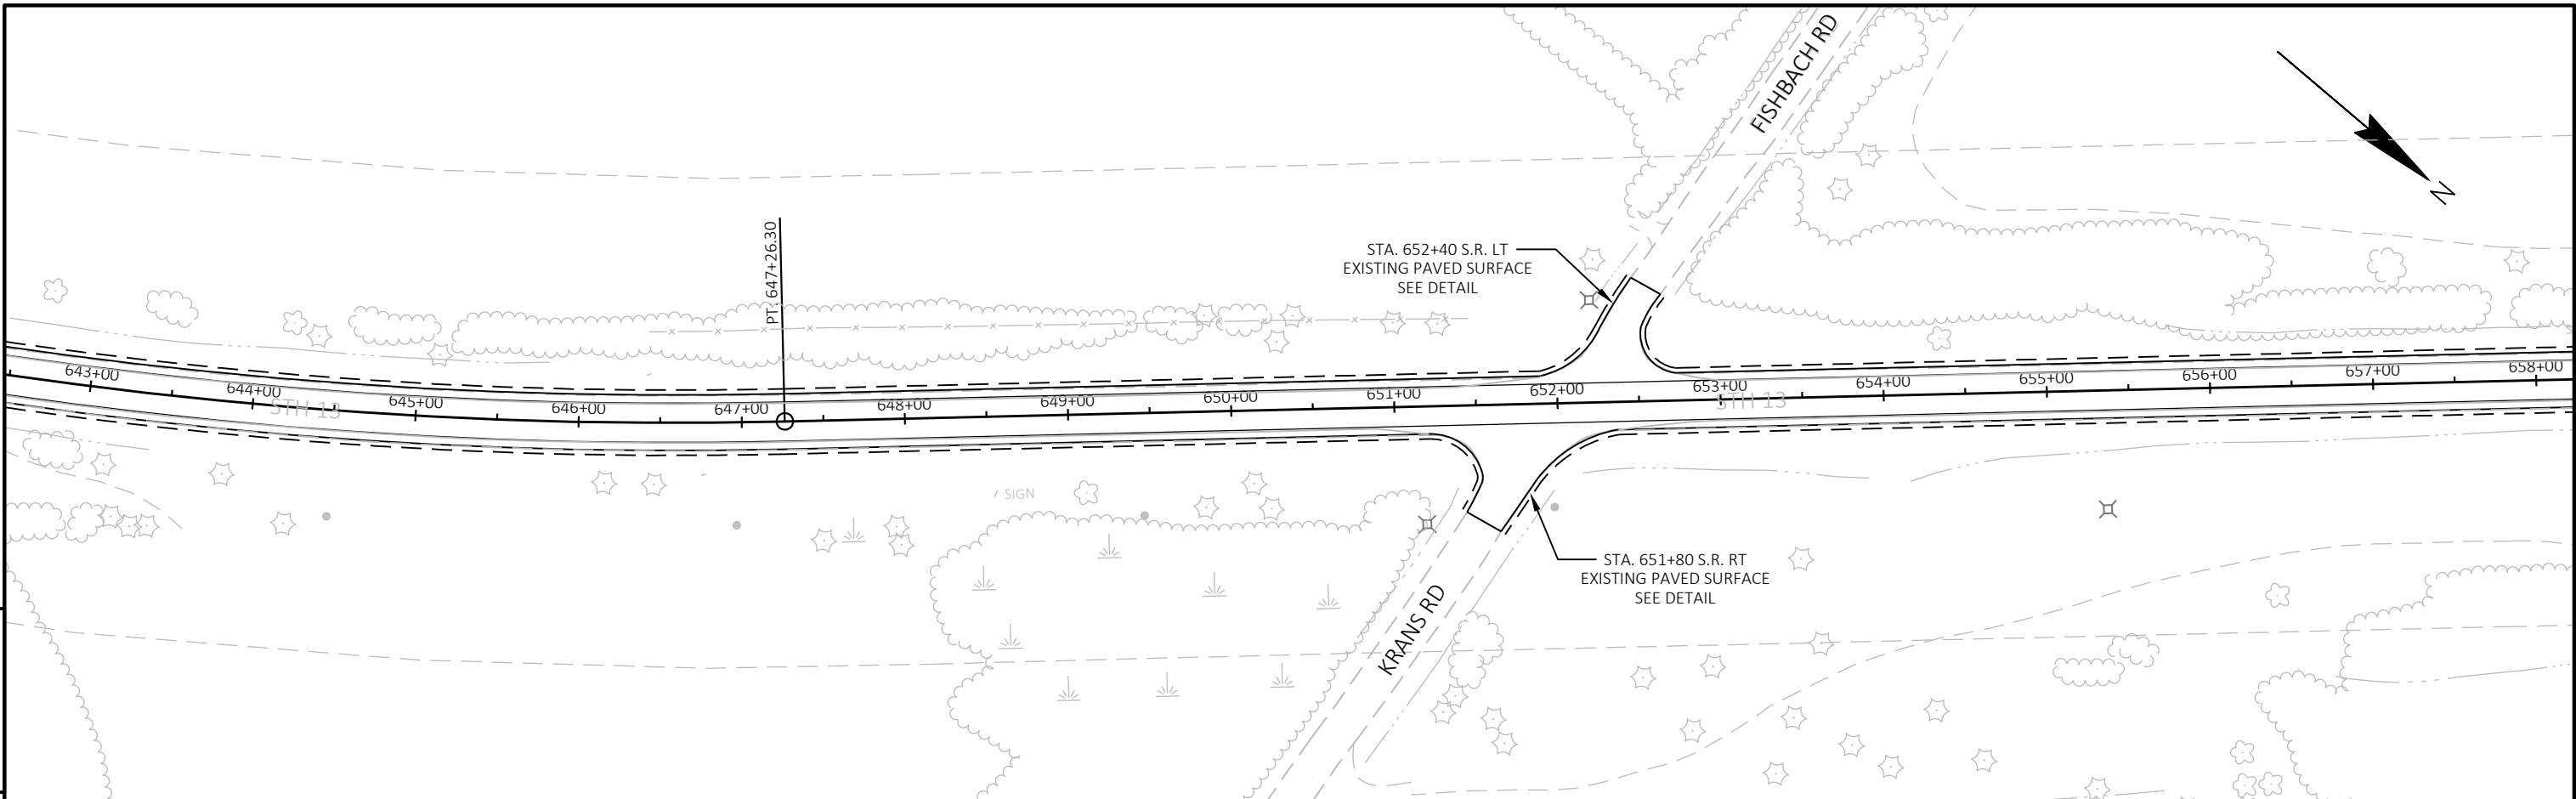


PROJECT NO: 1610-01-82	HWY: STH 13	COUNTY: ASHLAND	PLAN & PROFILE	SHEET 33	E
------------------------	-------------	-----------------	----------------	----------	---

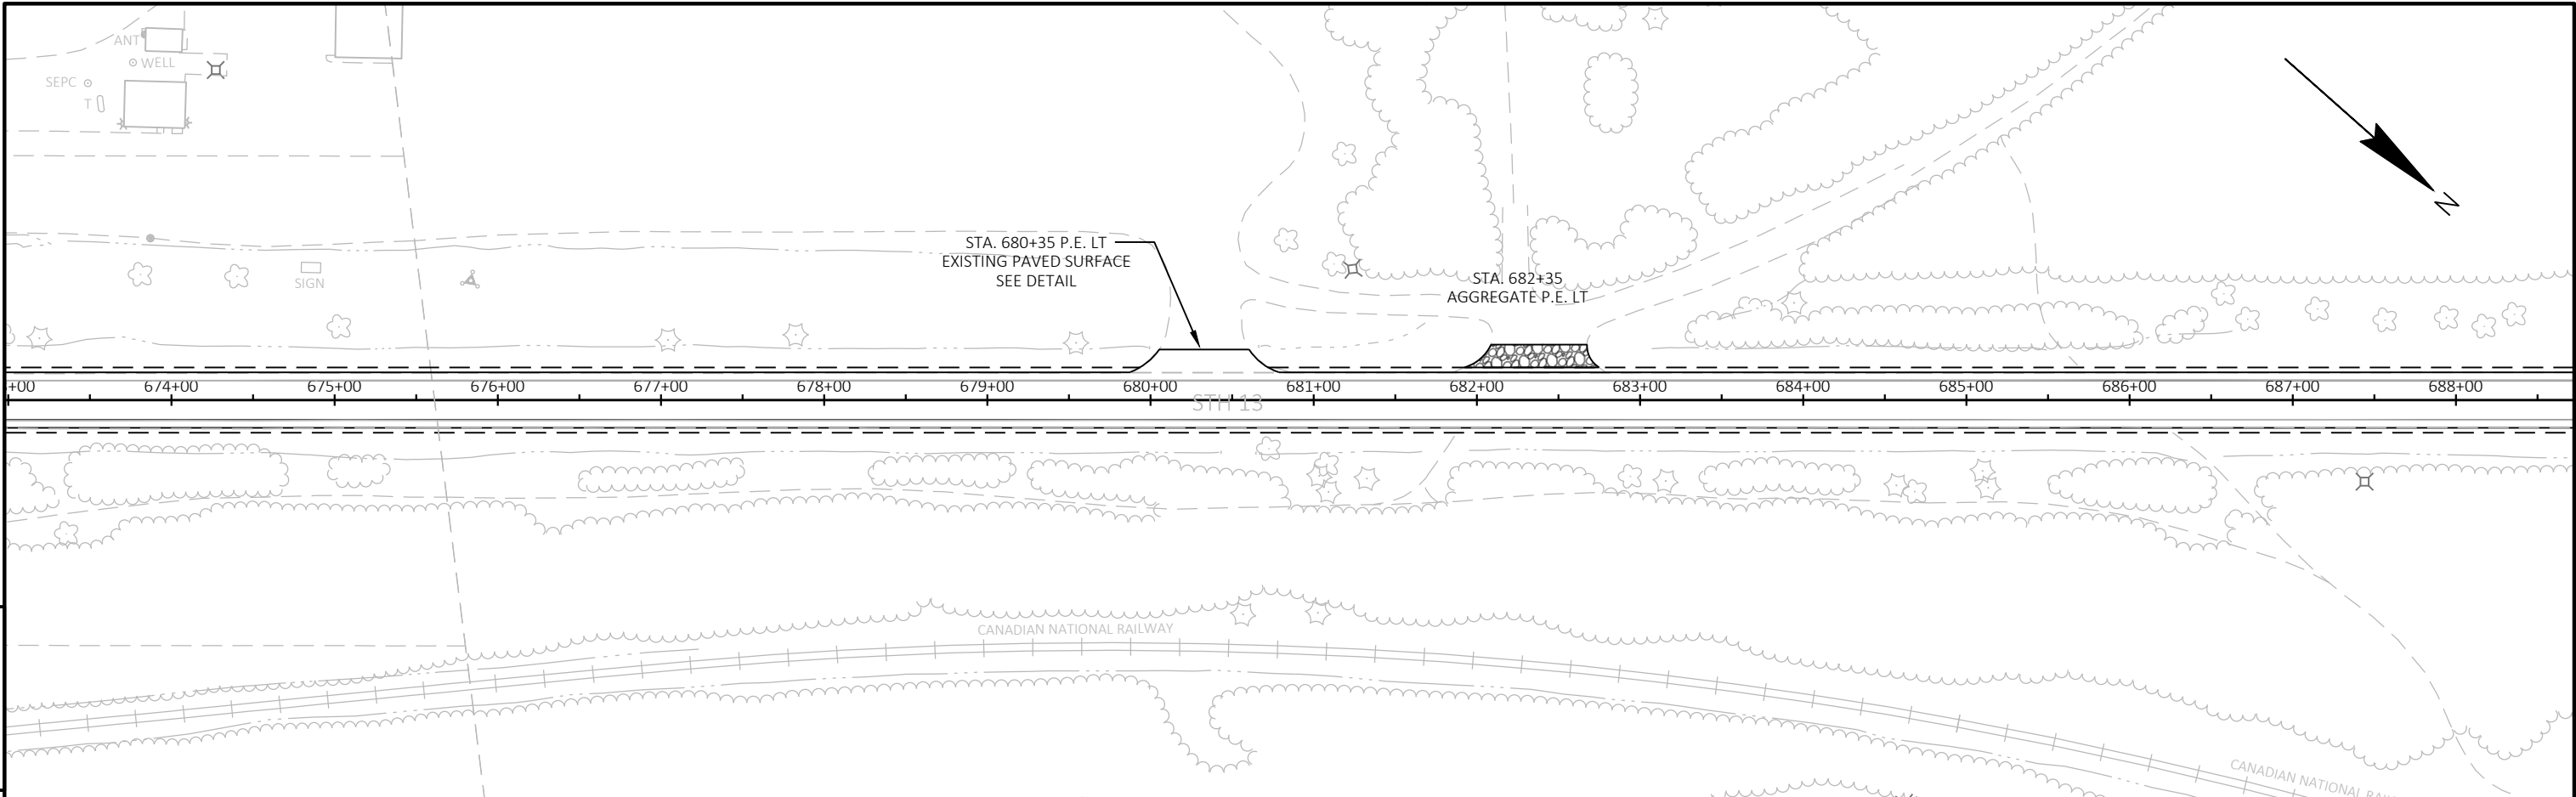




CONTROL POINT TABLE						
PT. NO.	STATION	OFFSET	Y	X	ELEV.	DESCRIPTION
928	695+50.81	25.09 RT	154088.25	581155.24	1519.89	CP 3/4 IR W/ CAP

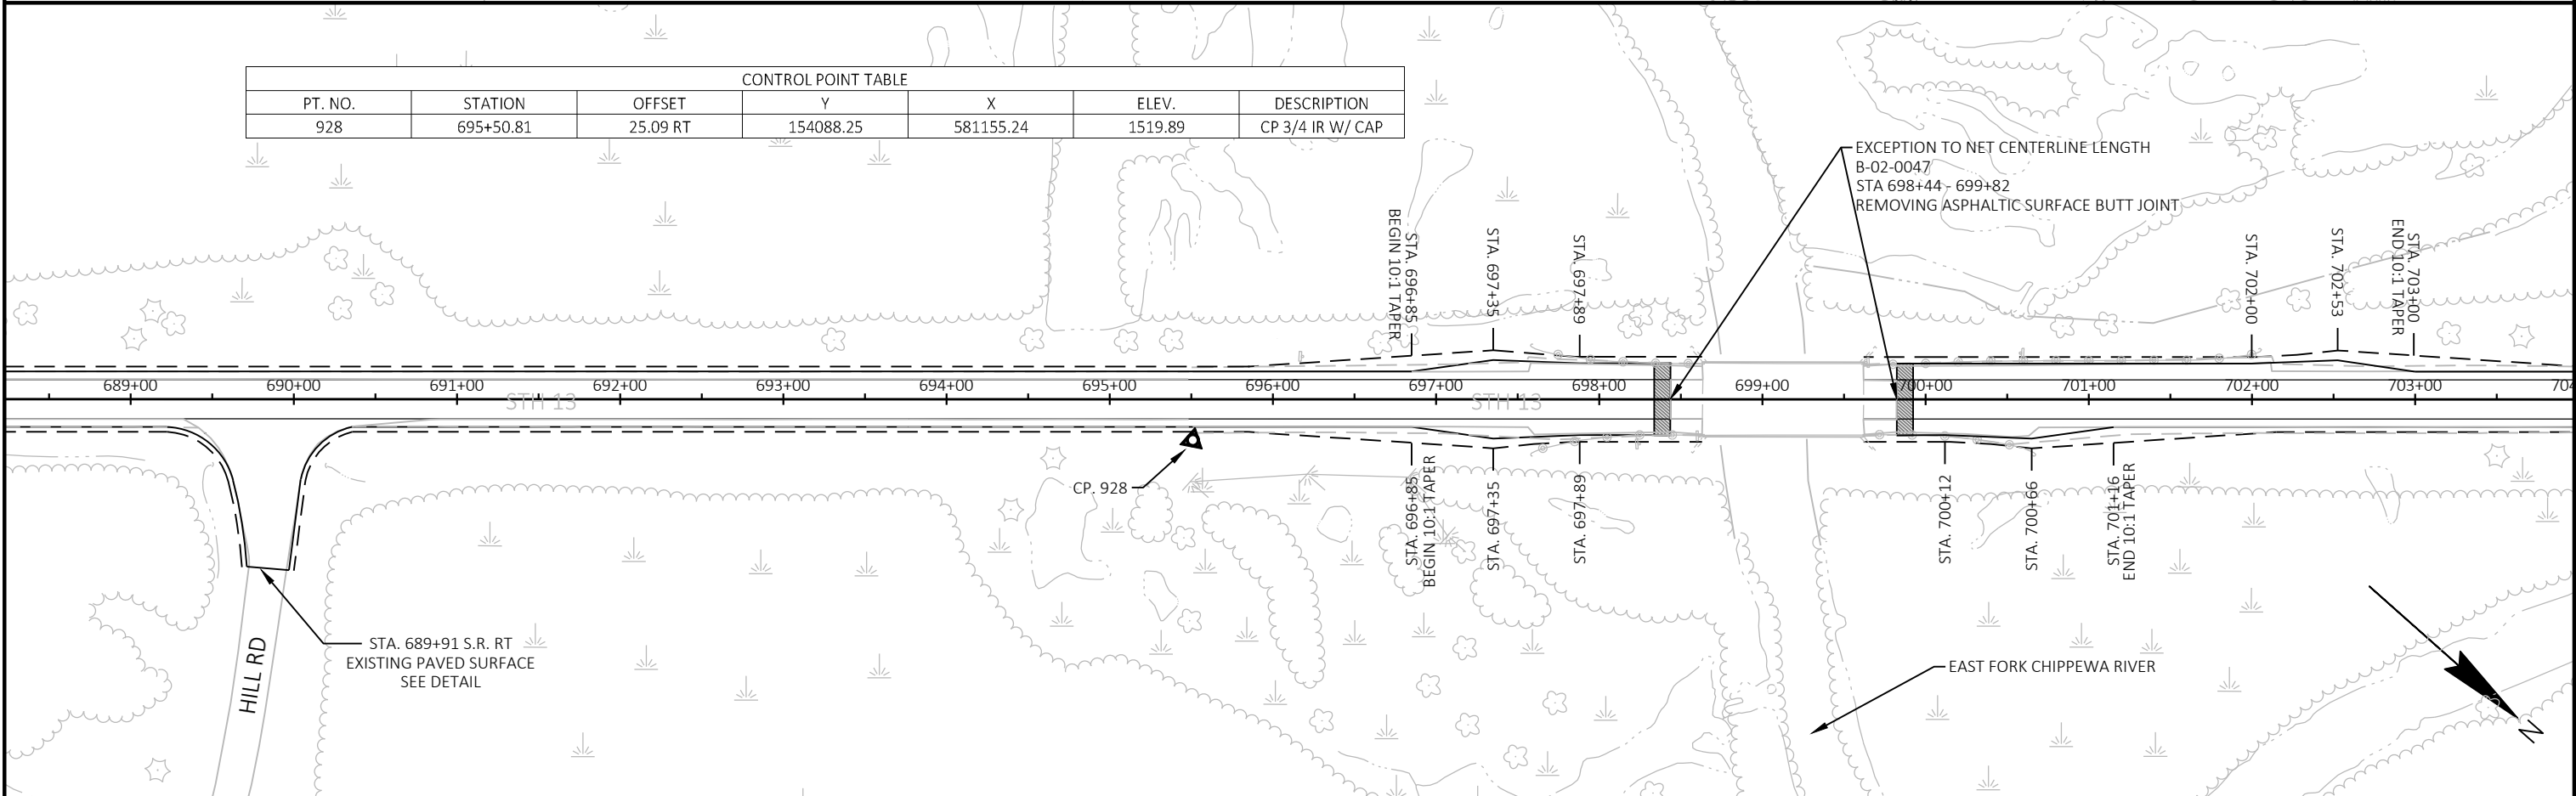


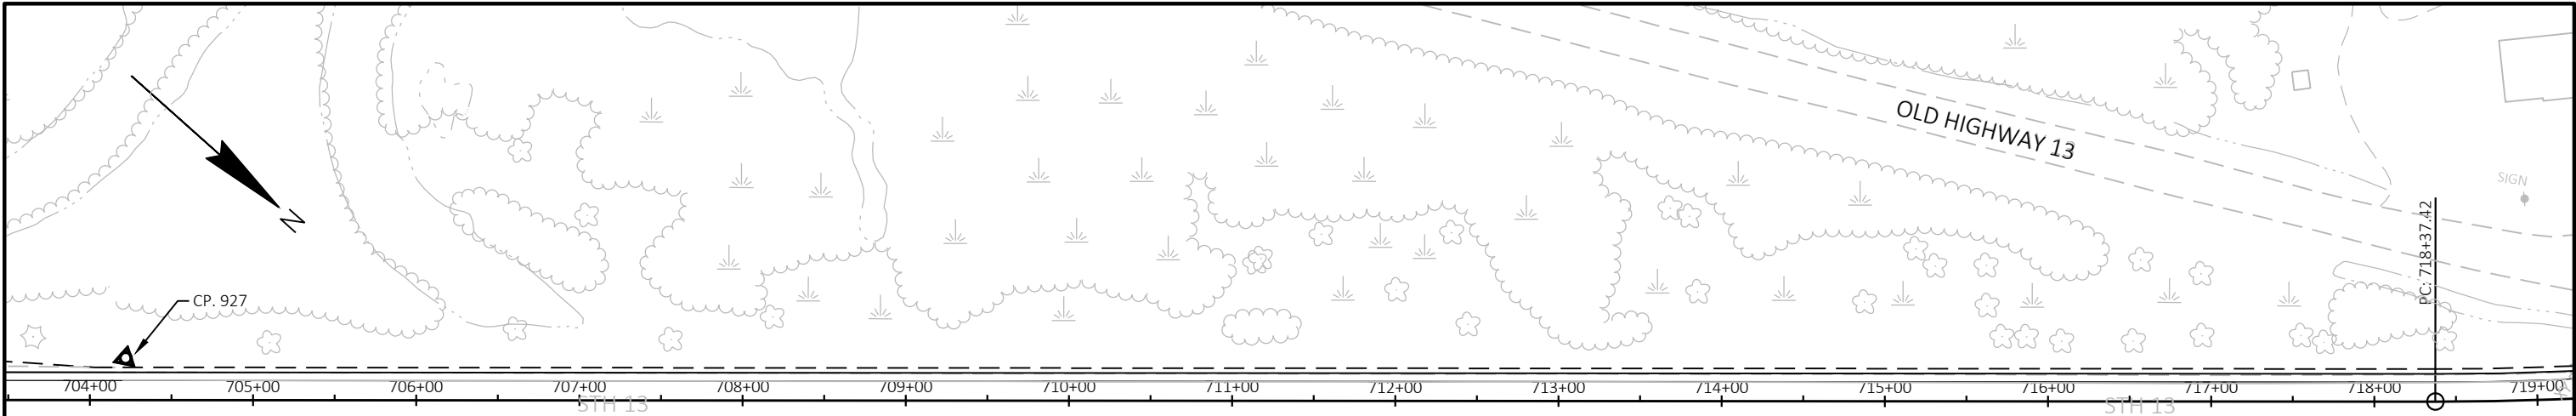


CONTROL POINT TABLE						
PT. NO.	STATION	OFFSET	Y	X	ELEV.	DESCRIPTION
927	704+21.75	25.61 LT	154705.33	580538.52	1518.71	CP 3/4 IR W/ CAP
603	720+69.65	16.16 RT	155956.00	579463.01	1524.44	CP PK
618	723+39.98	16.31 RT	156121.29	579246.49	1525.84	CP PK
619	725+10.08	25.95 RT	156217.39	579103.61	1525.94	CP PROP PK
604	727+44.52	21.58 RT	156313.73	578887.81	1526.01	CP PK
620	731+15.21	40.63 LT	156405.53	578523.32	1527.90	CP PK
621	732+59.74	32.93 LT	156470.62	578393.97	1528.17	CP PK

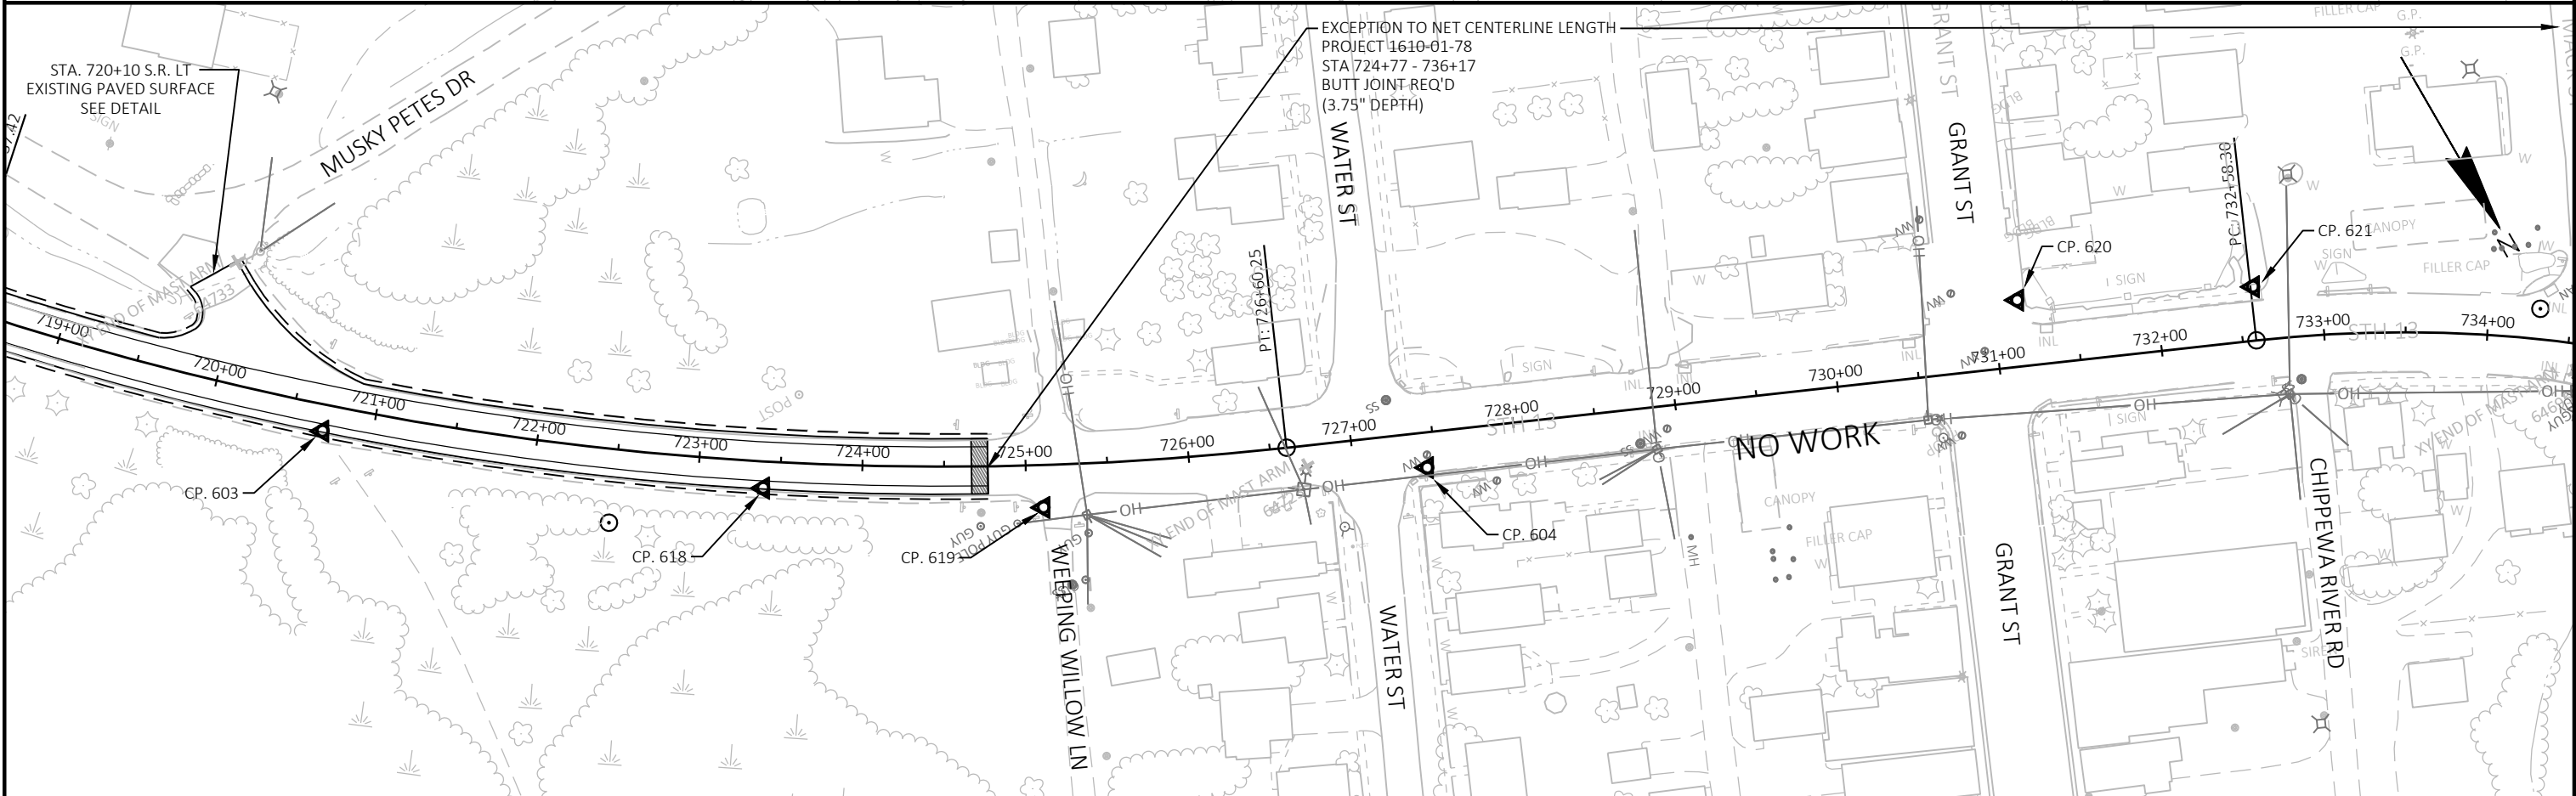


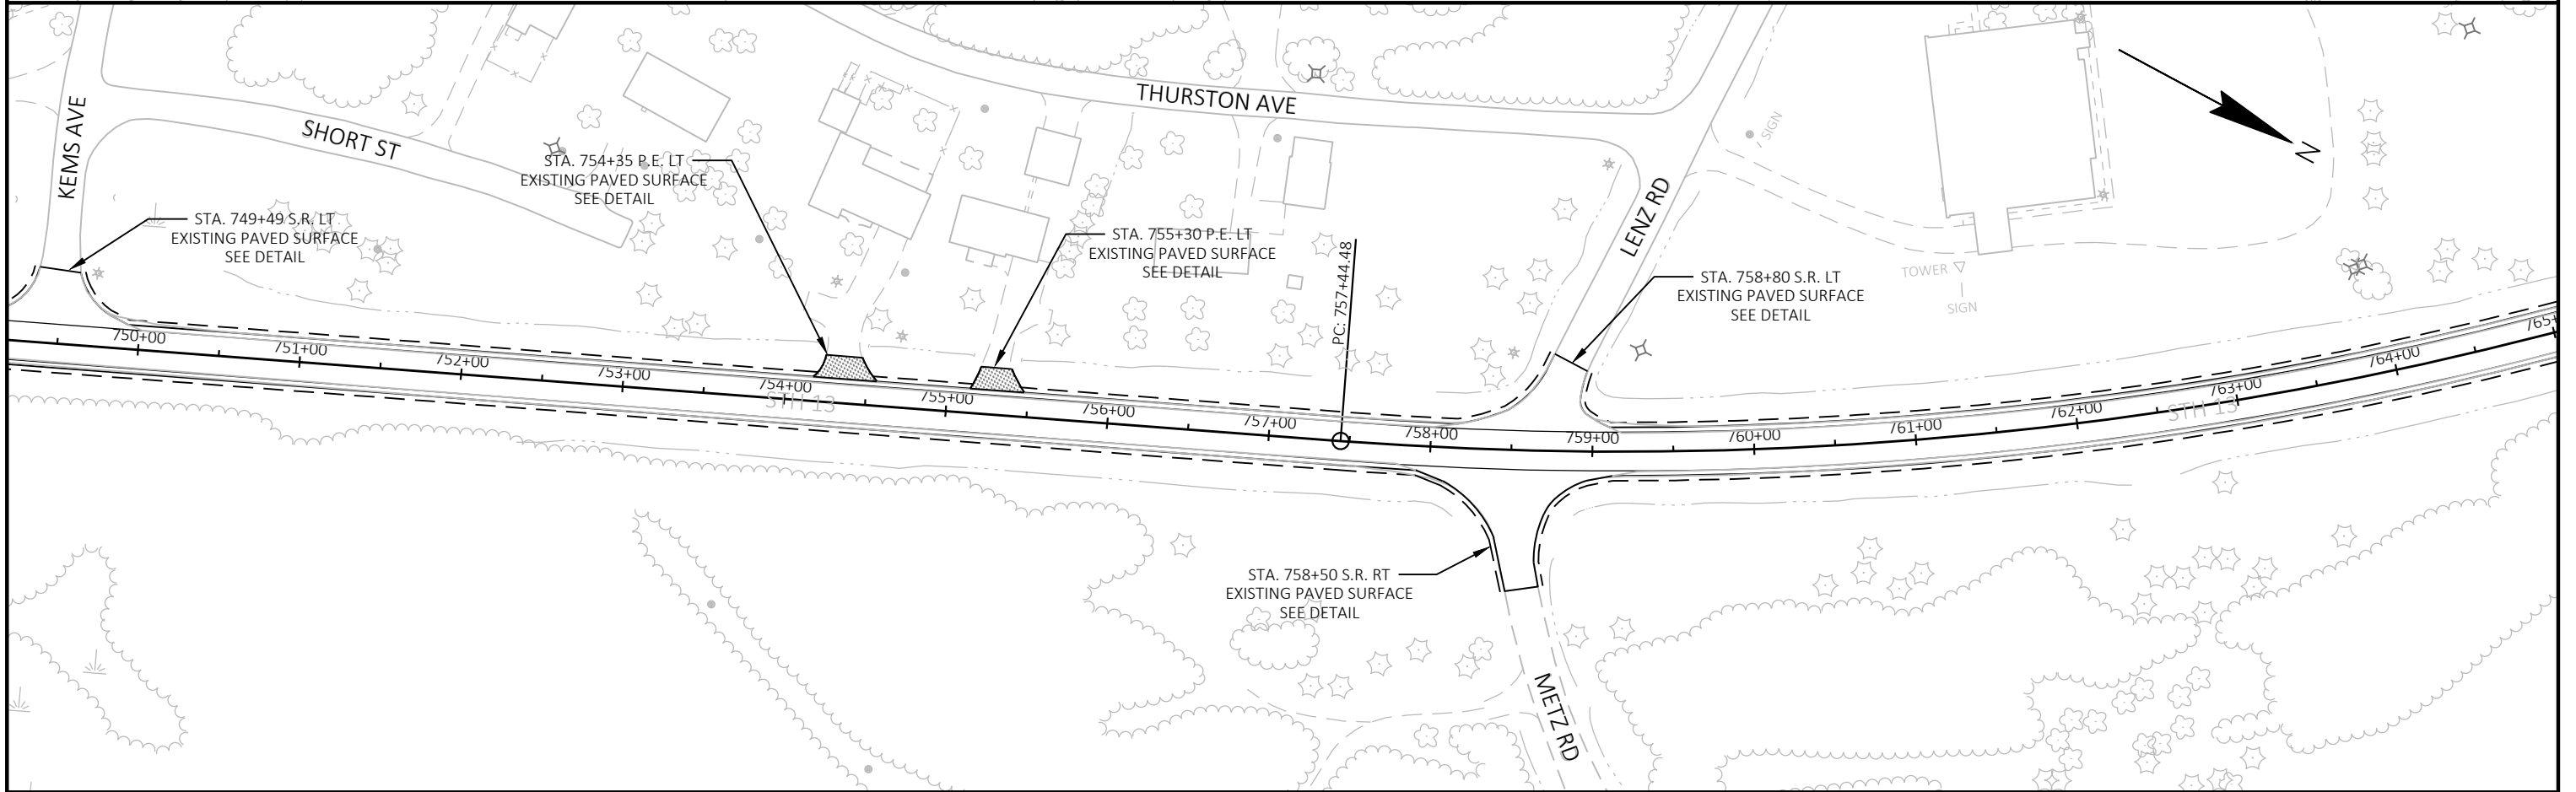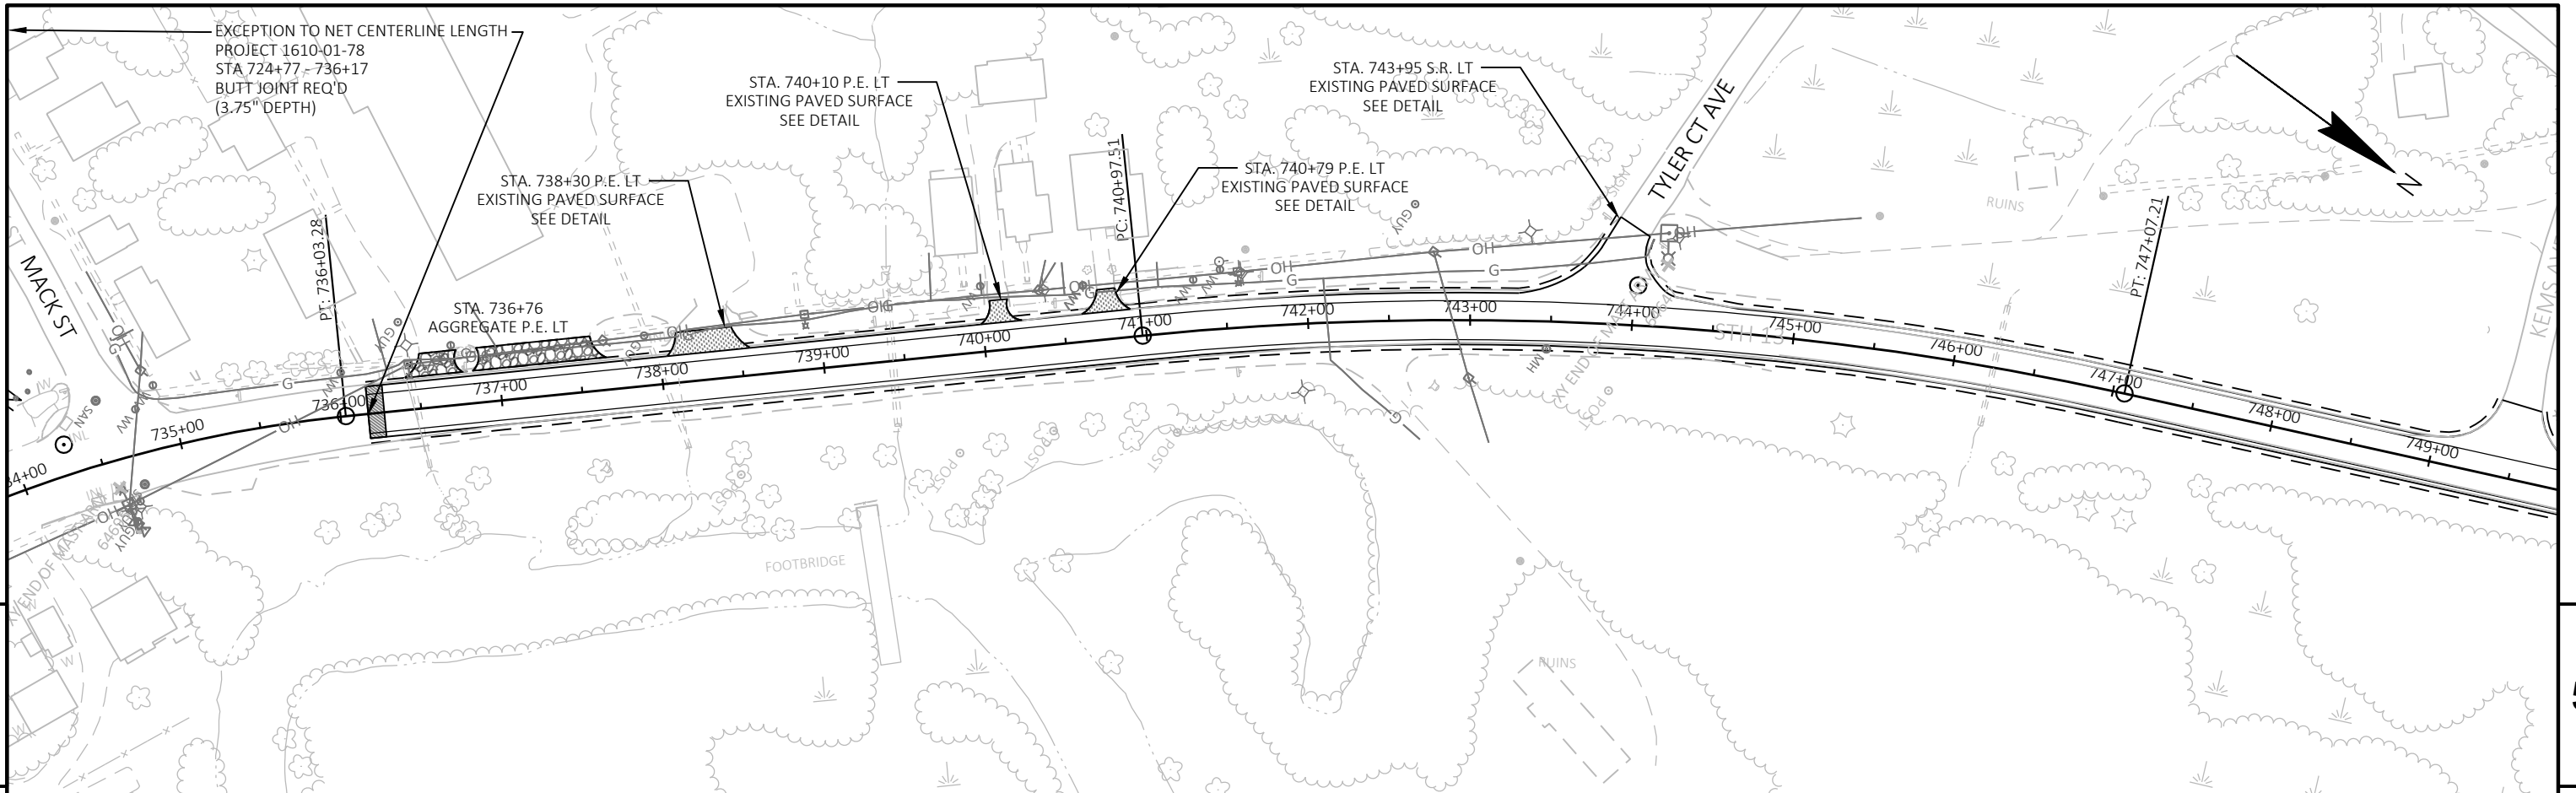

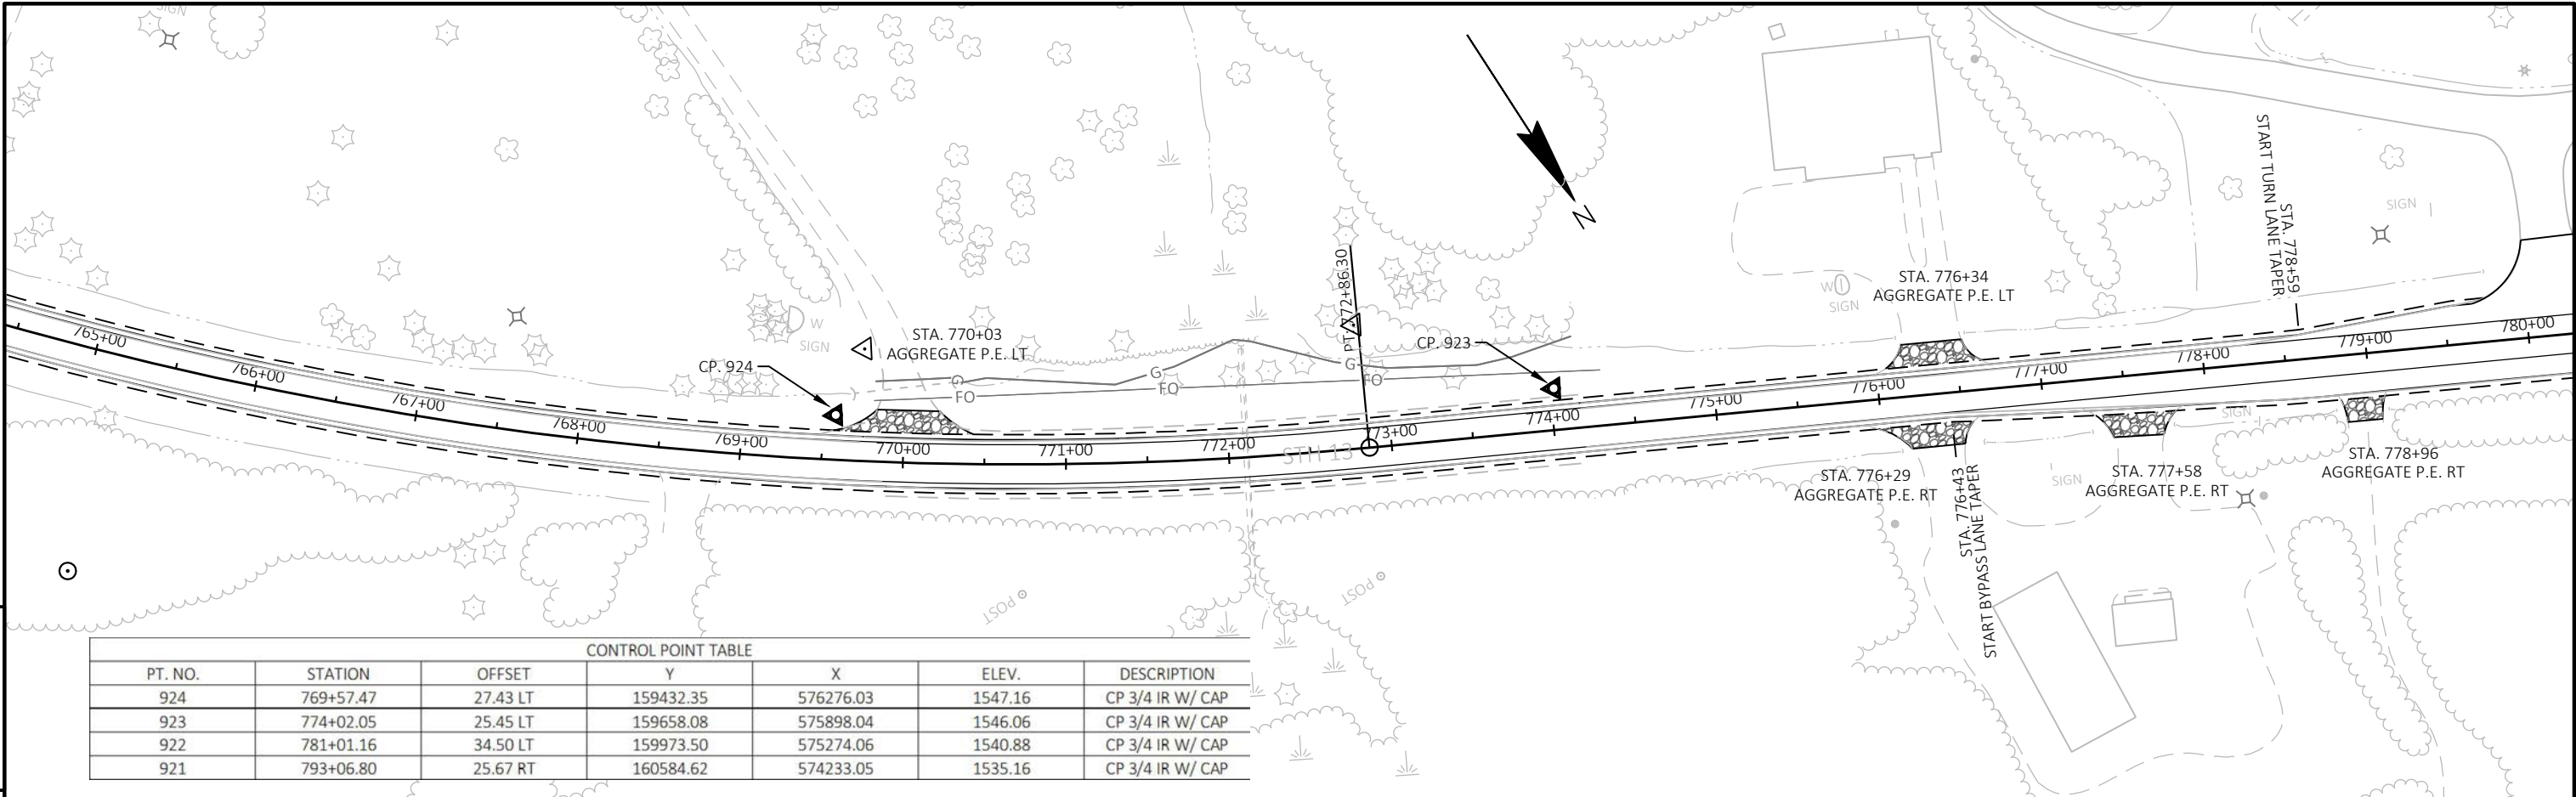




CONTROL POINT TABLE						
PT. NO.	STATION	OFFSET	Y	X	ELEV.	DESCRIPTION
924	769+57.47	27.43 LT	159432.35	576276.03	1547.16	CP 3/4 IR W/ CAP
923	774+02.05	25.45 LT	159658.08	575898.04	1546.06	CP 3/4 IR W/ CAP
922	781+01.16	34.50 LT	159973.50	575274.06	1540.88	CP 3/4 IR W/ CAP
921	793+06.80	25.67 RT	160584.62	574233.05	1535.16	CP 3/4 IR W/ CAP



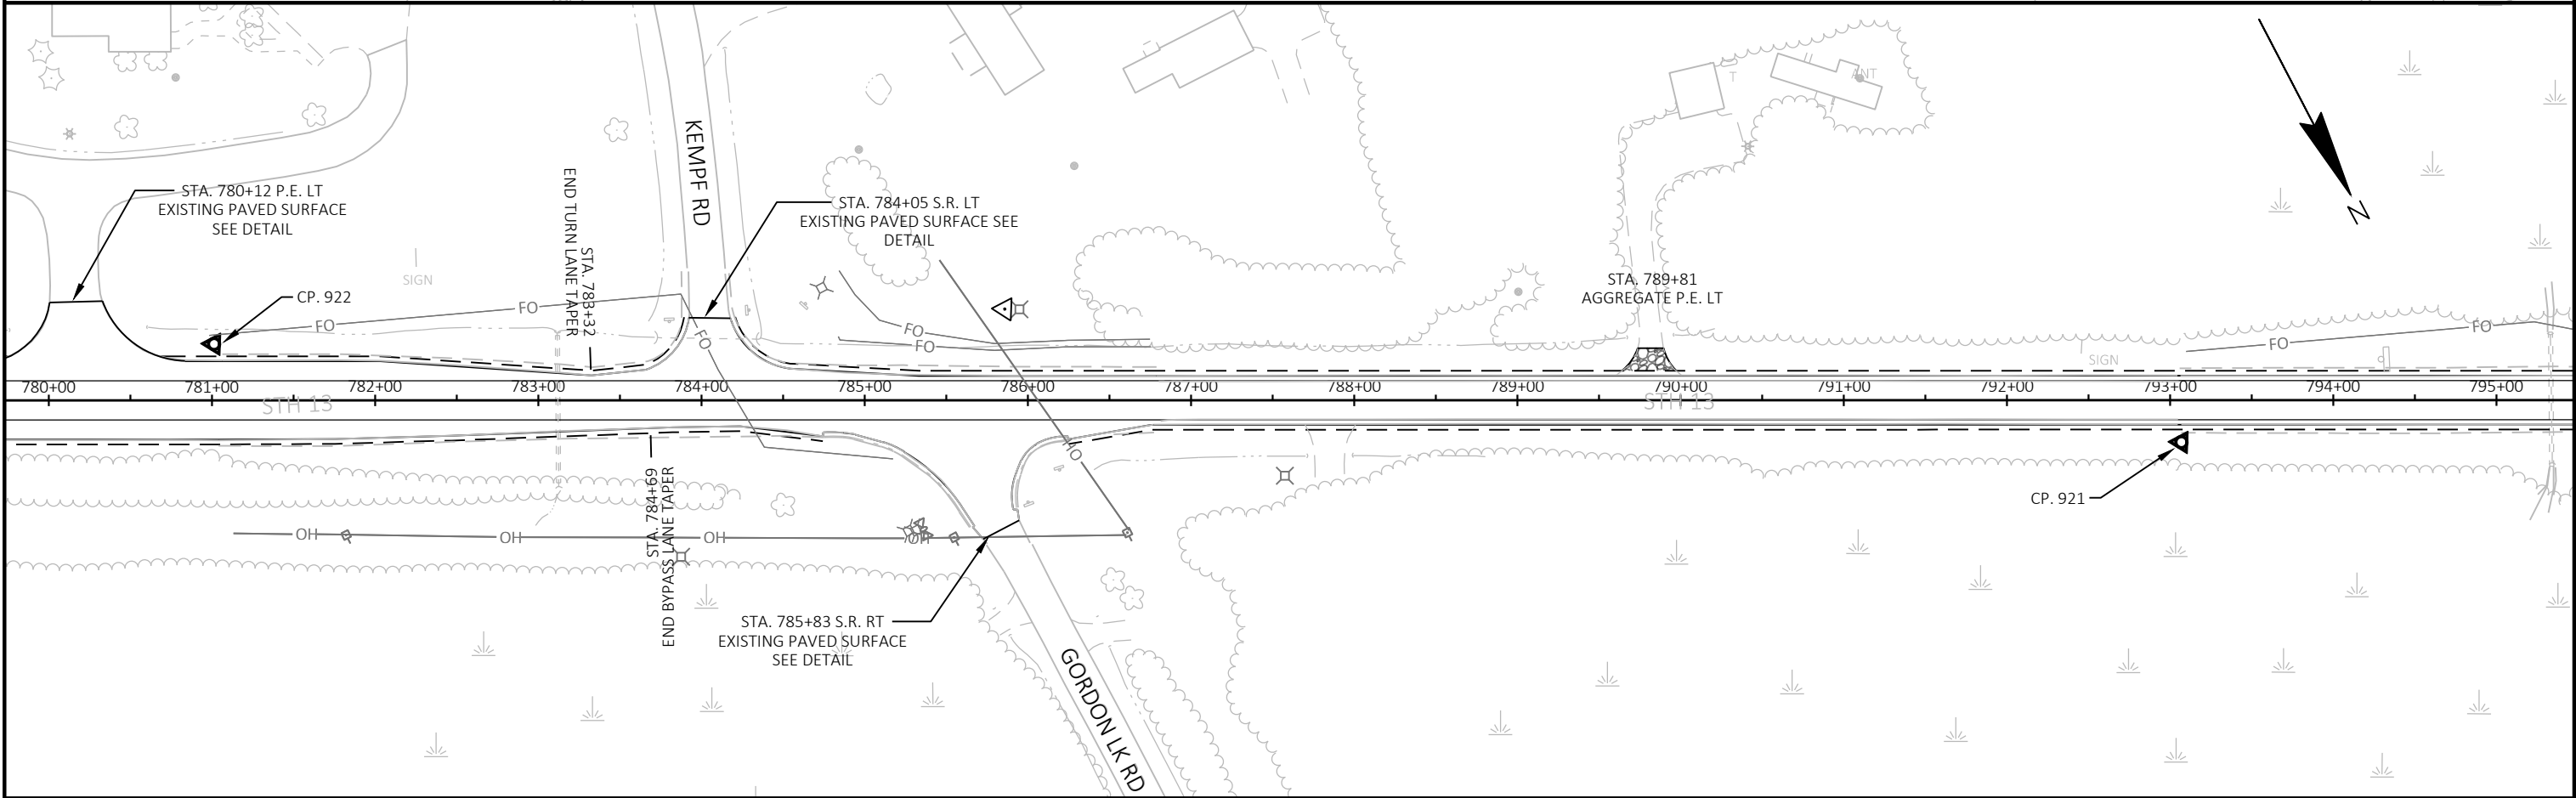


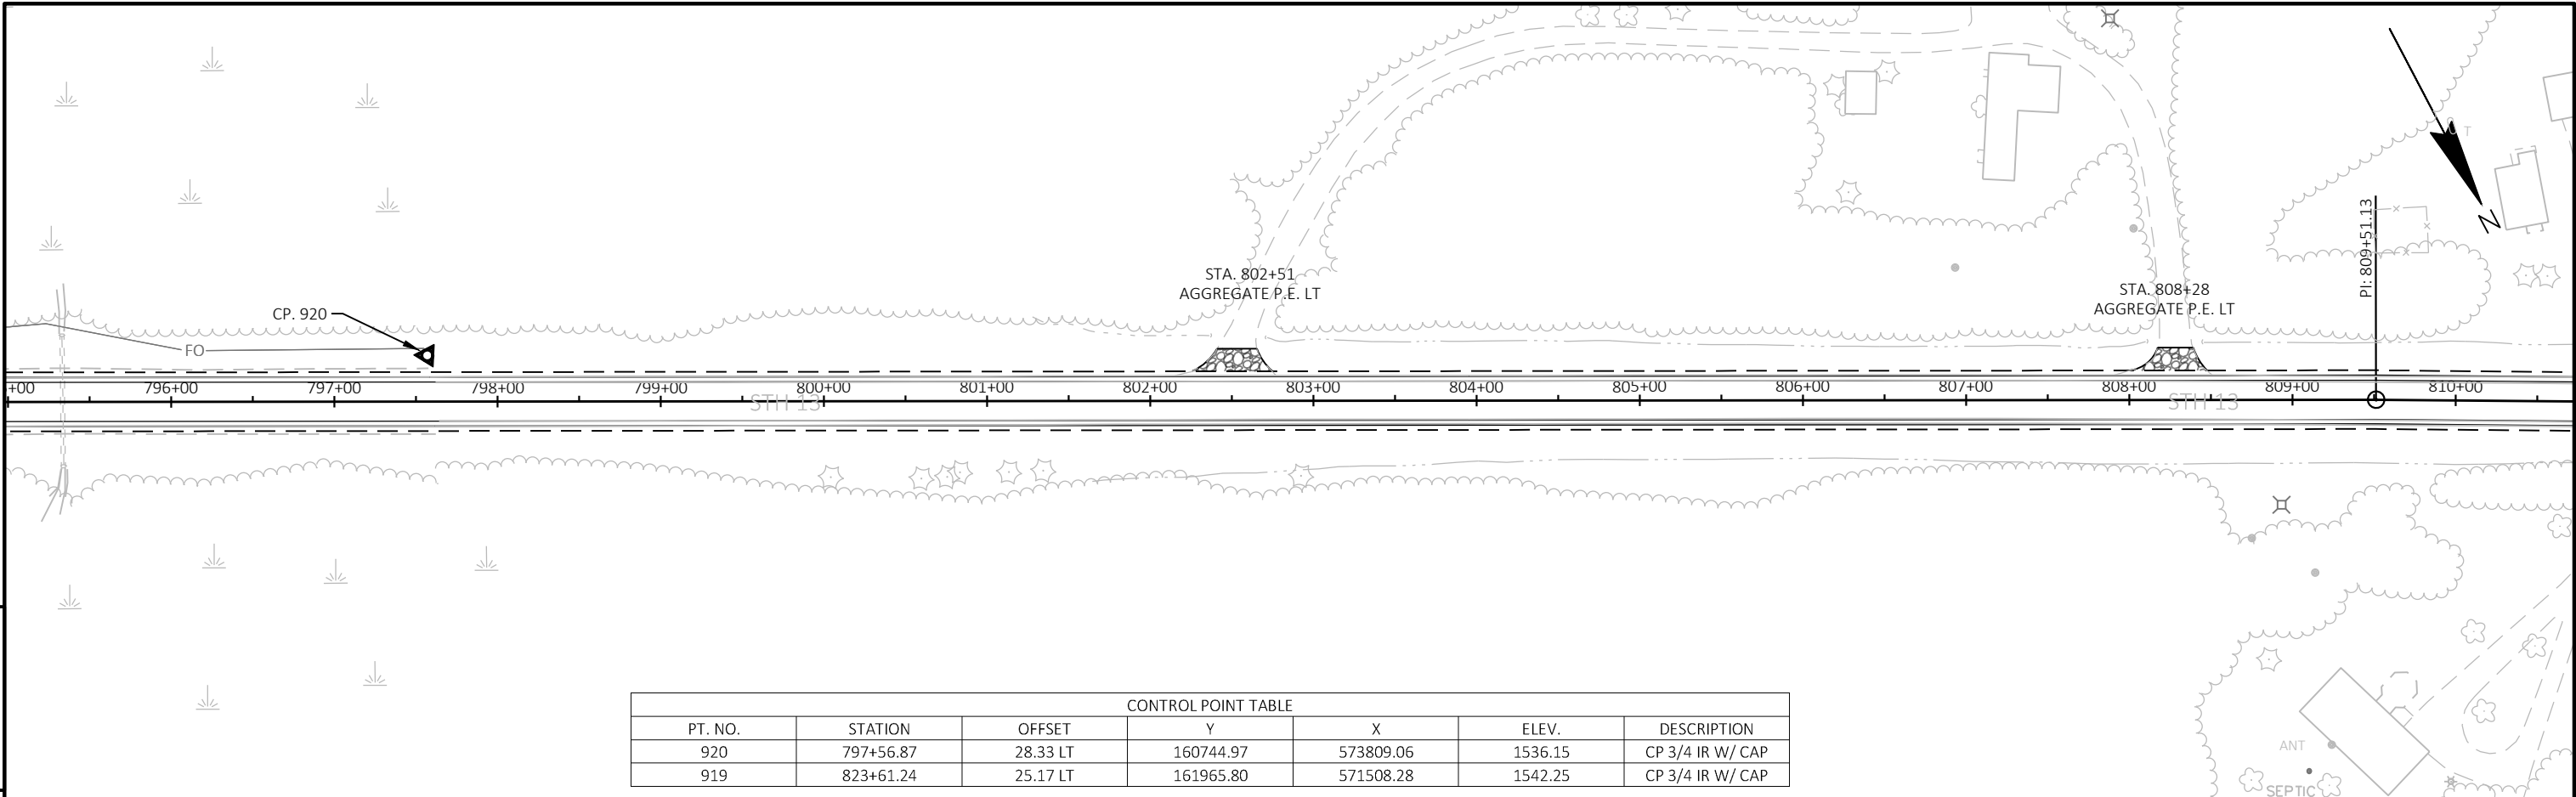


CONTROL POINT TABLE						
PT. NO.	STATION	OFFSET	Y	X	ELEV.	DESCRIPTION
920	797+56.87	28.33 LT	160744.97	573809.06	1536.15	CP 3/4 IR W/ CAP
919	823+61.24	25.17 LT	161965.80	571508.28	1542.25	CP 3/4 IR W/ CAP

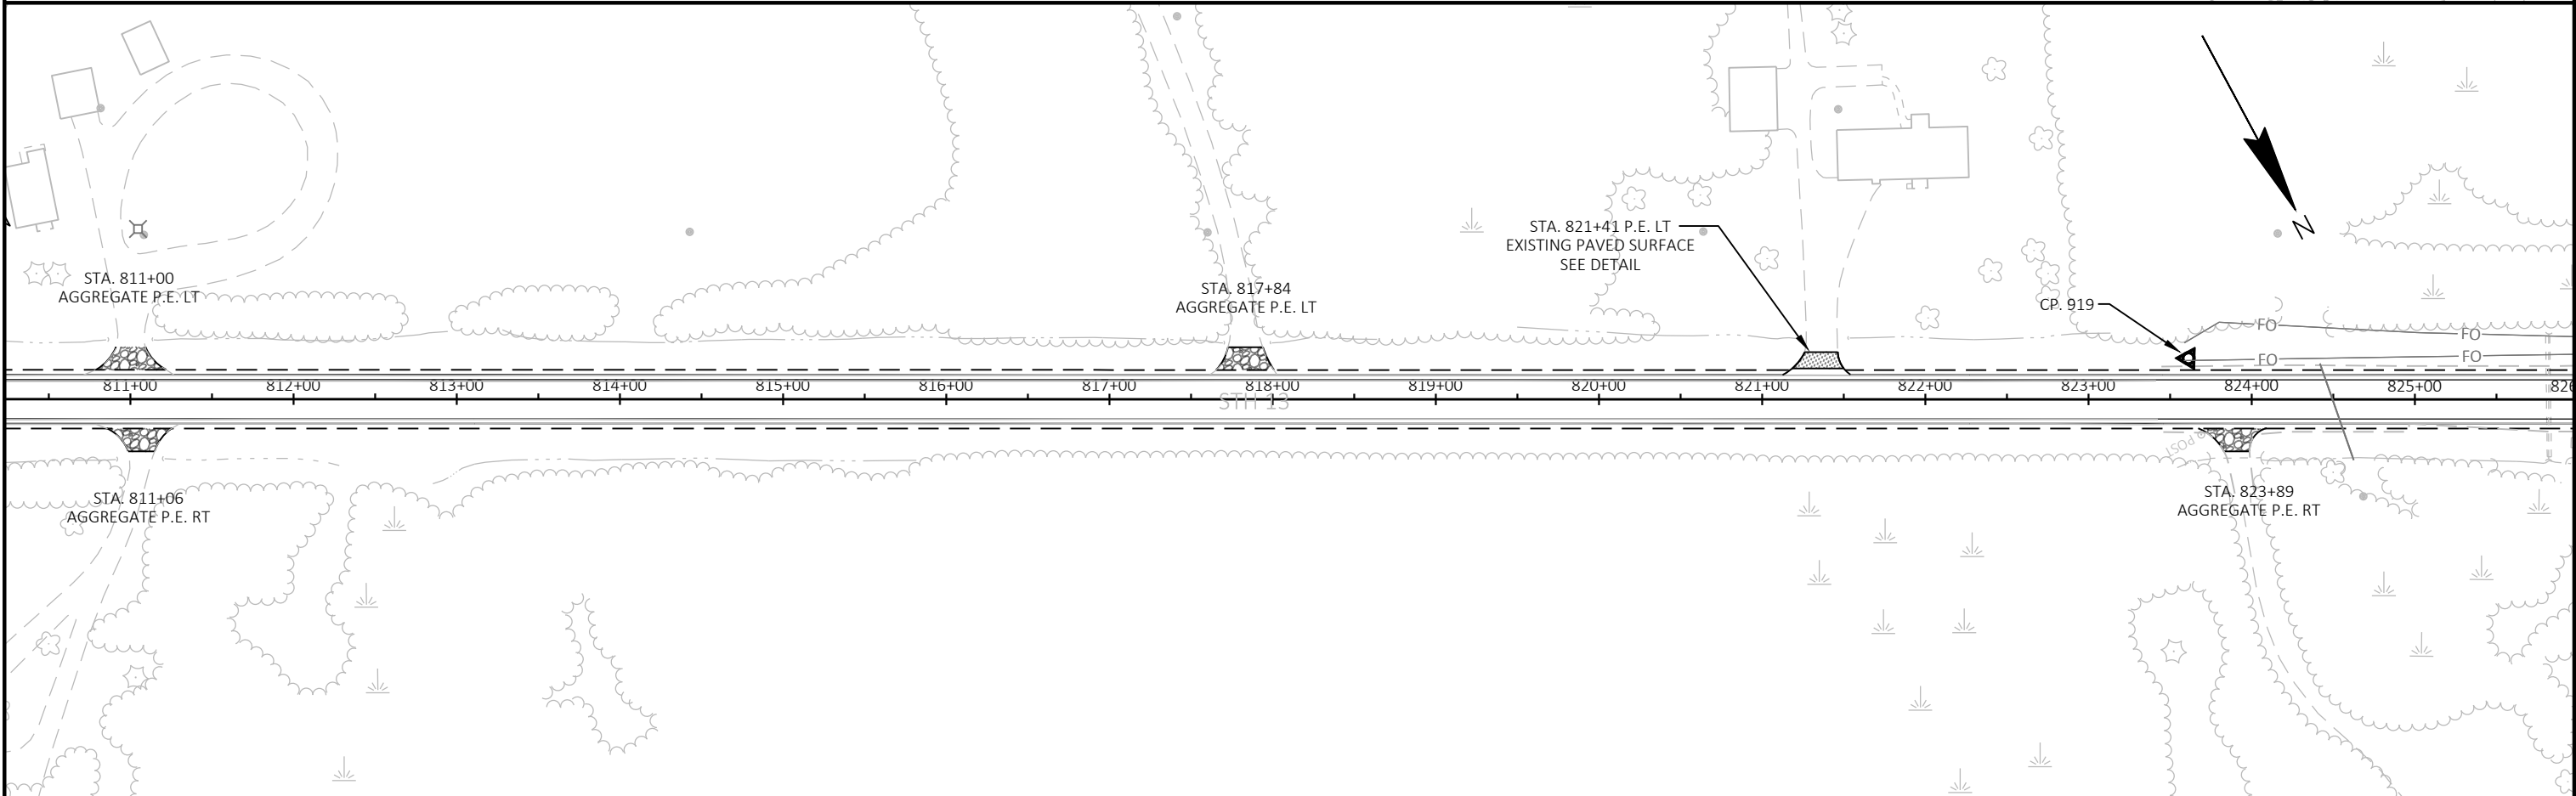

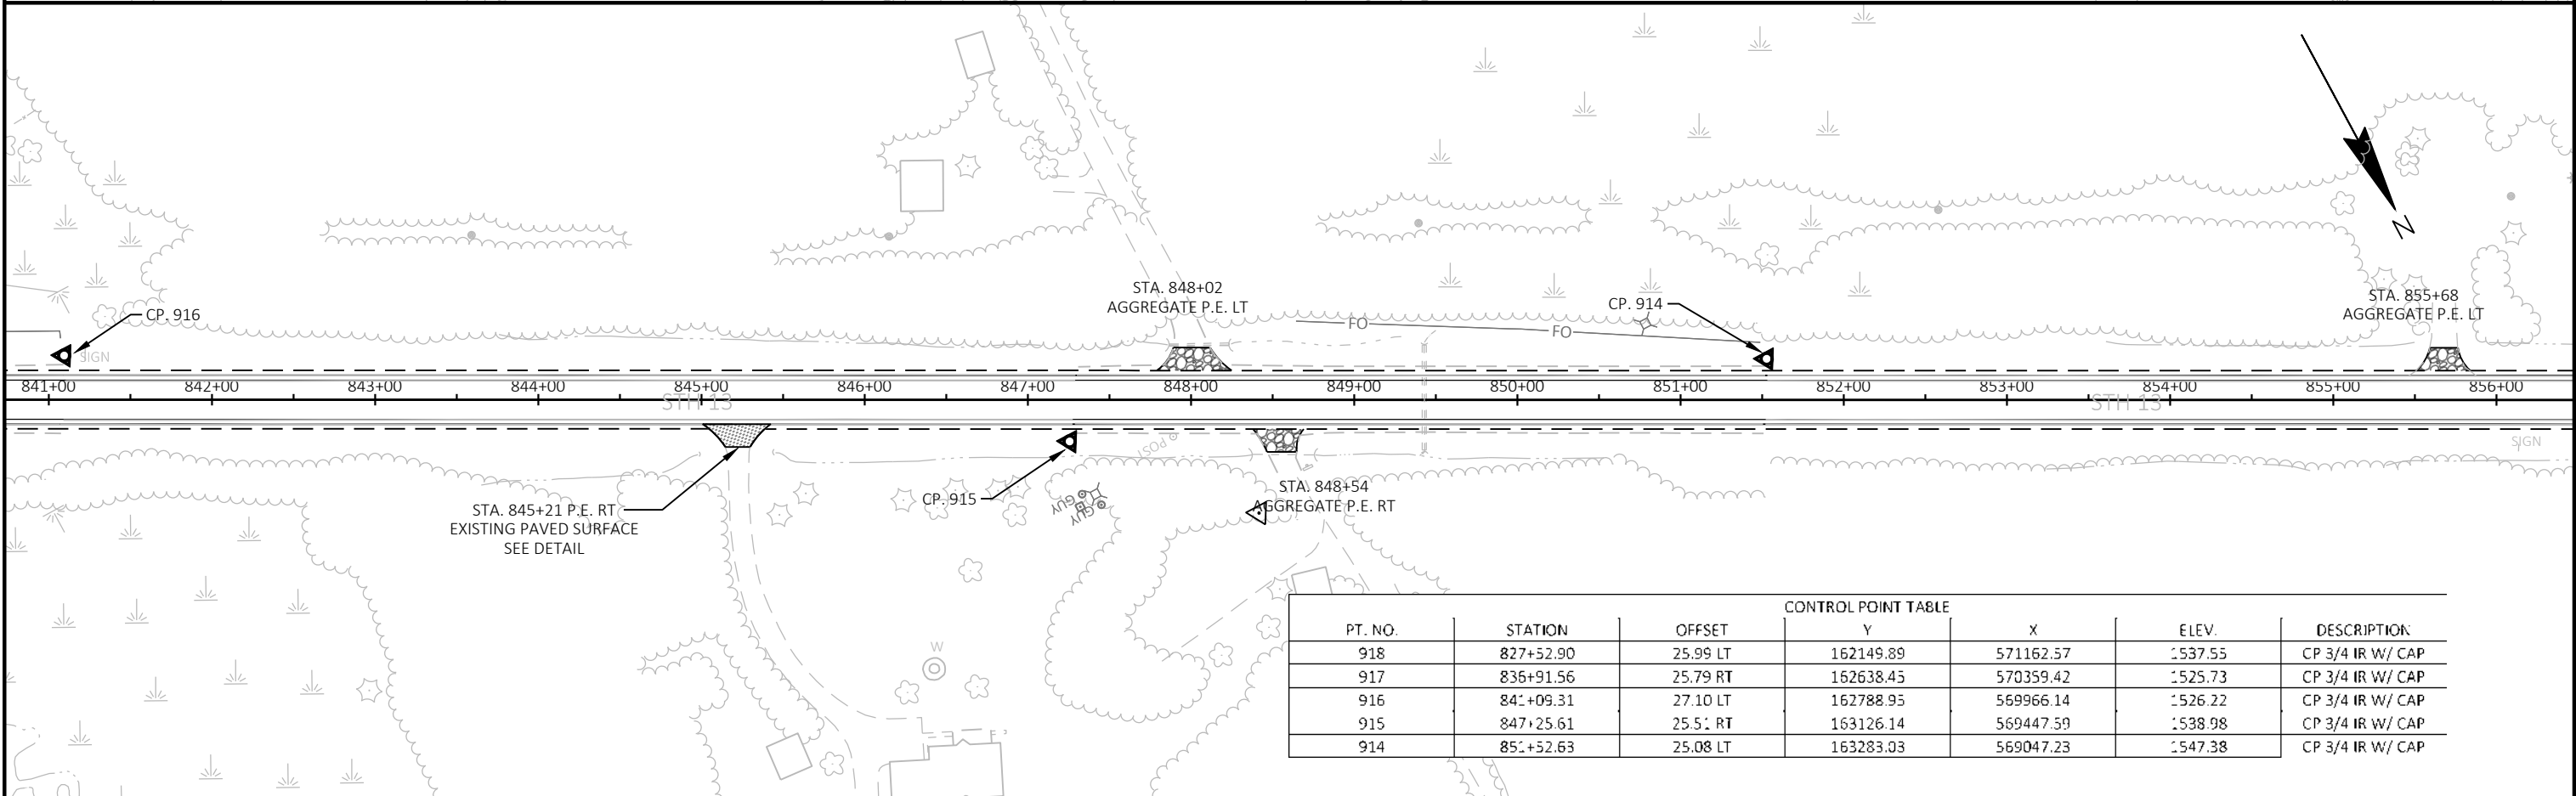
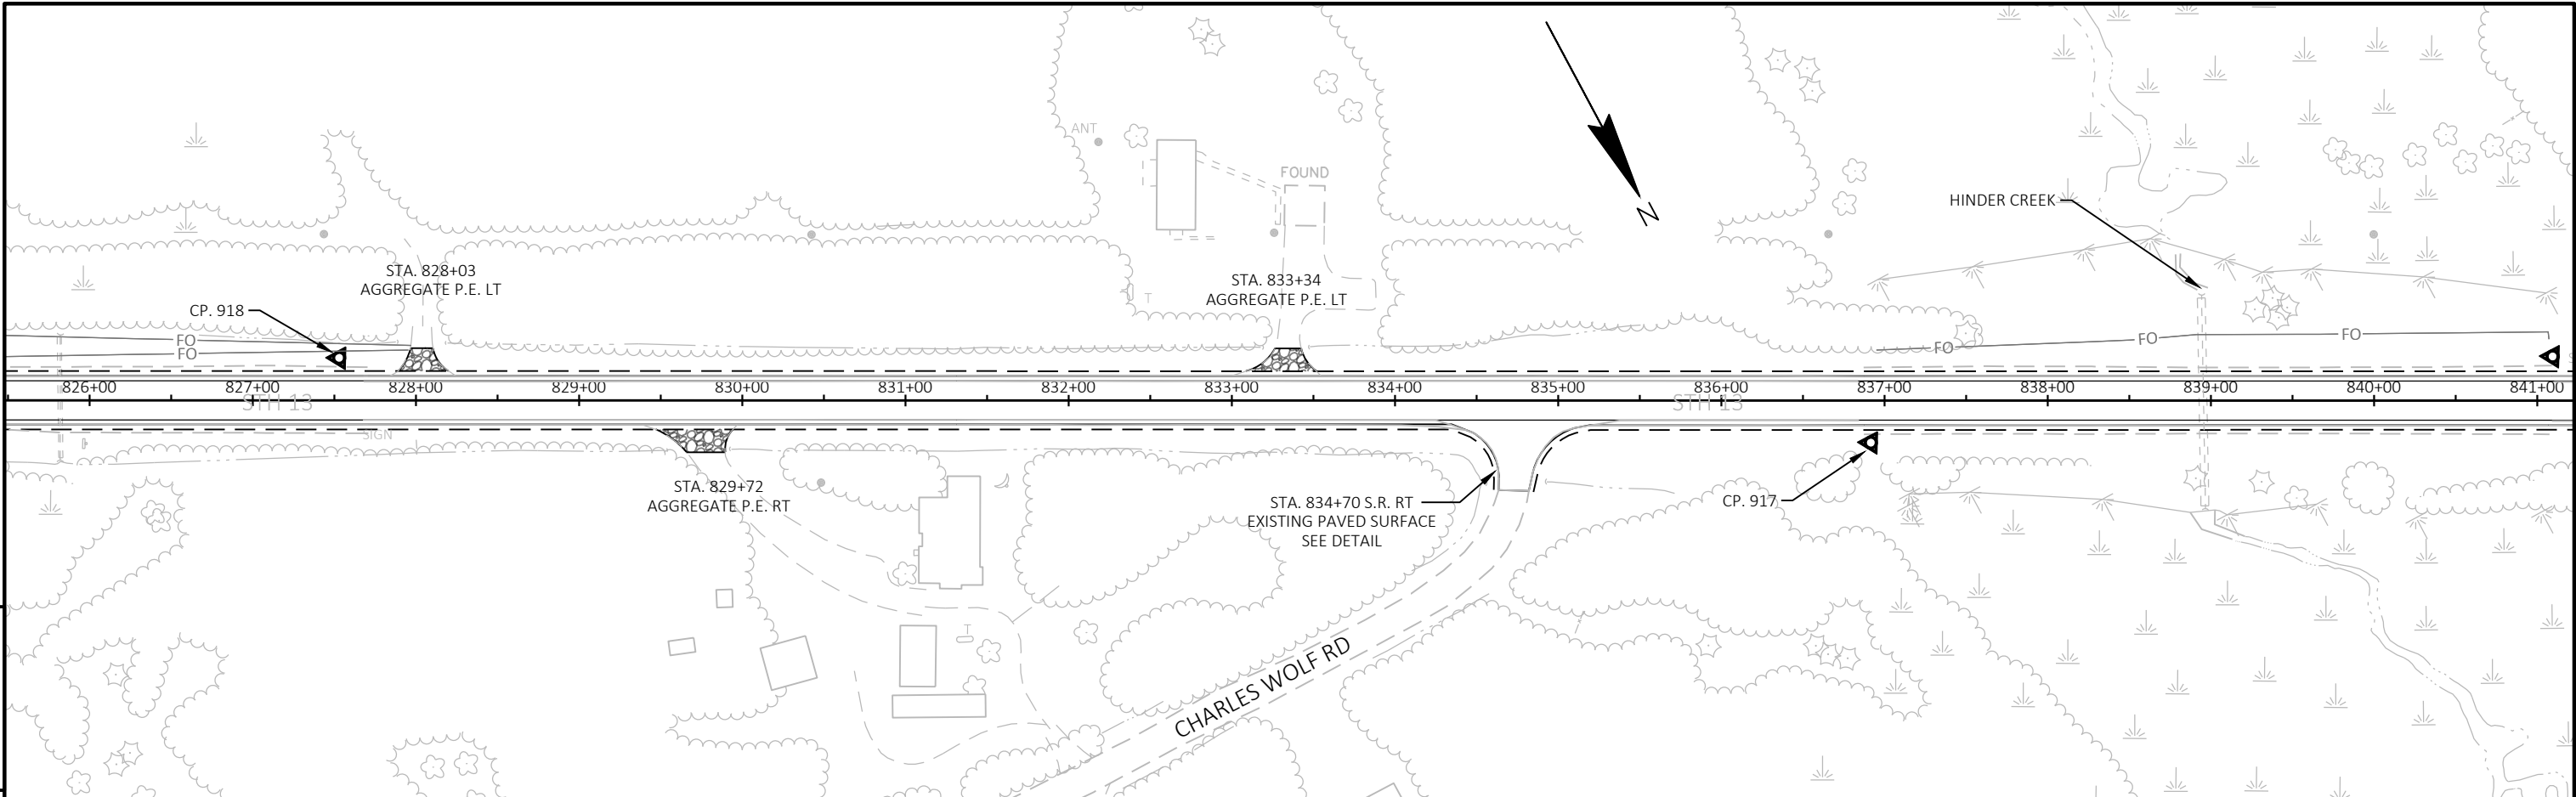



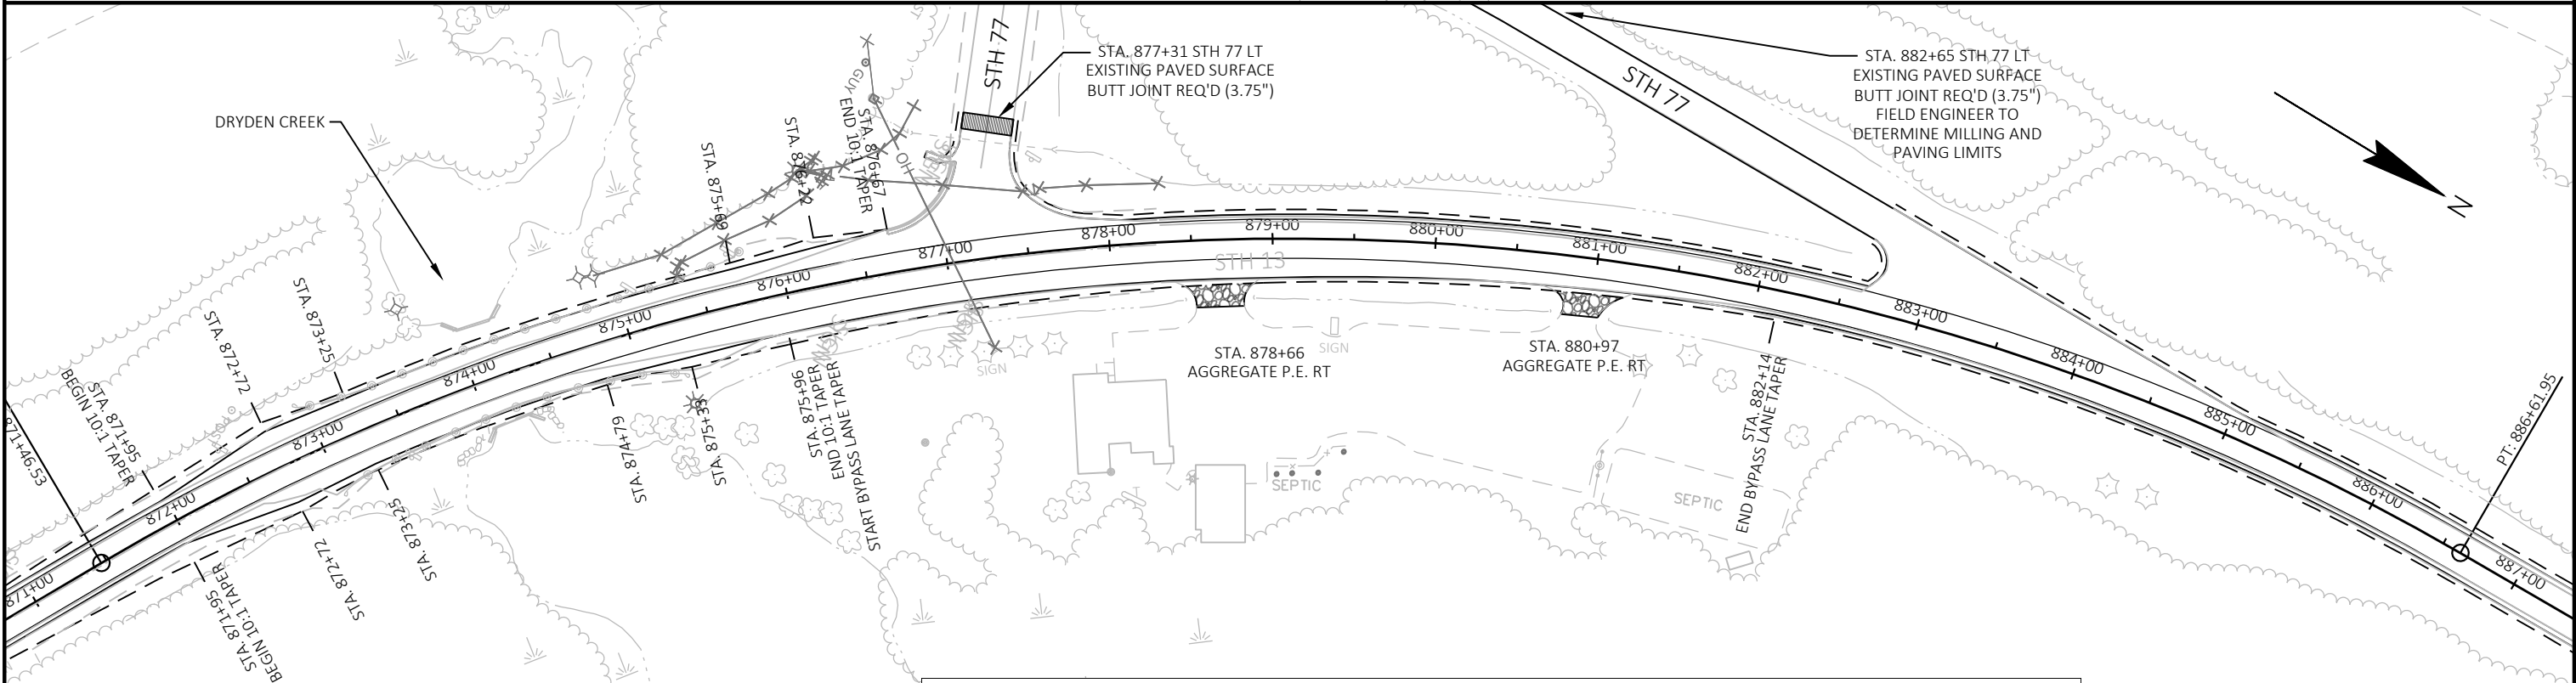
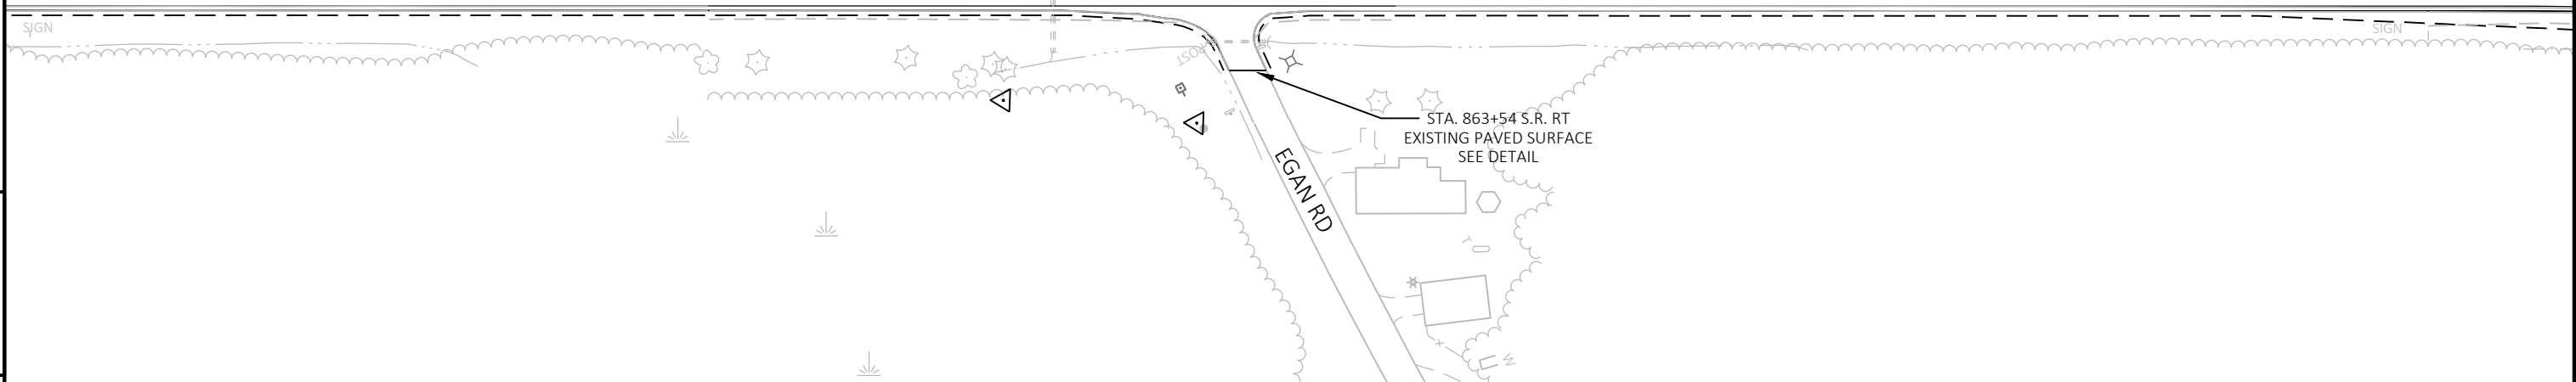
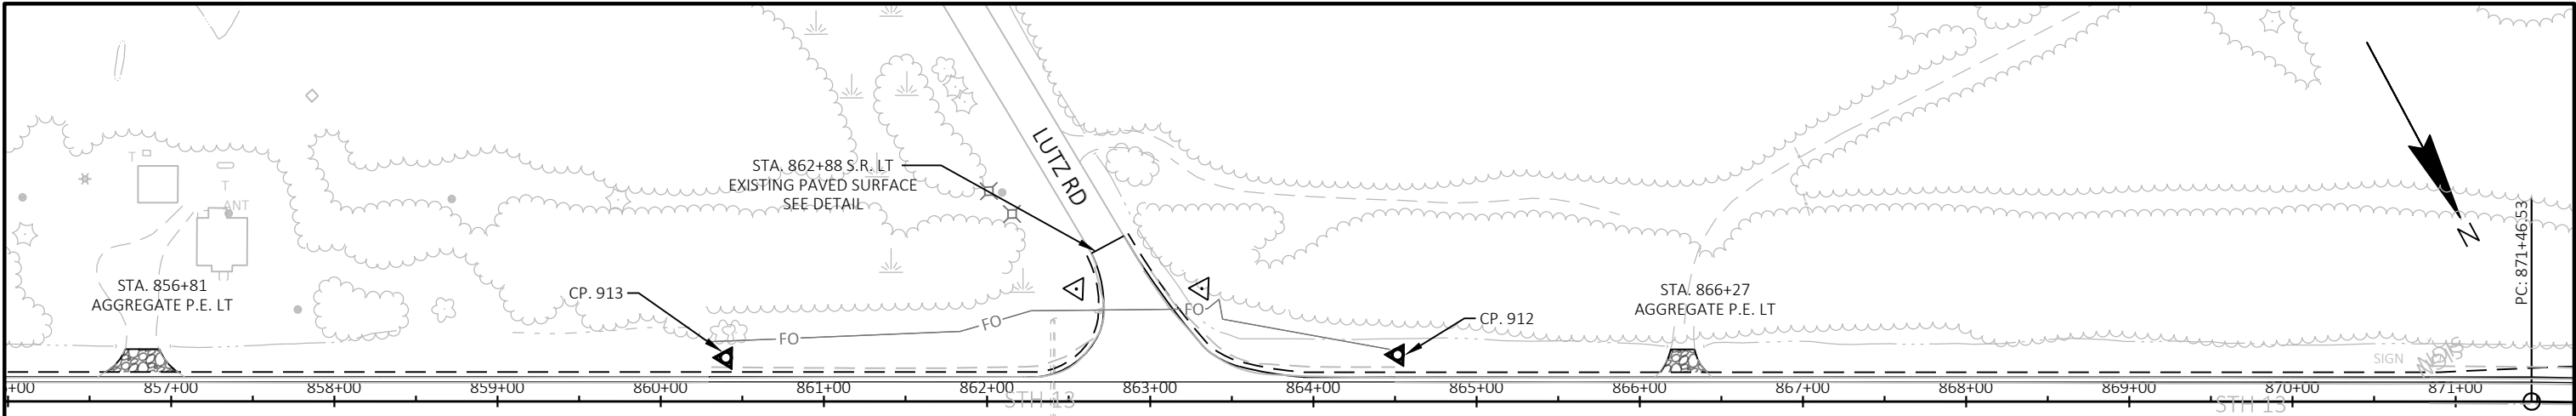


CONTROL POINT TABLE						
PT. NO.	STATION	OFFSET	Y	X	ELEV.	DESCRIPTION
913	860+39.86	26.65 LT	163700.30	568264.24	1549.58	CP 3/4 IR W/ CAP
912	864+51.55	28.53 LT	163892.90	567900.38	1535.67	CP 3/4 IR W/ CAP


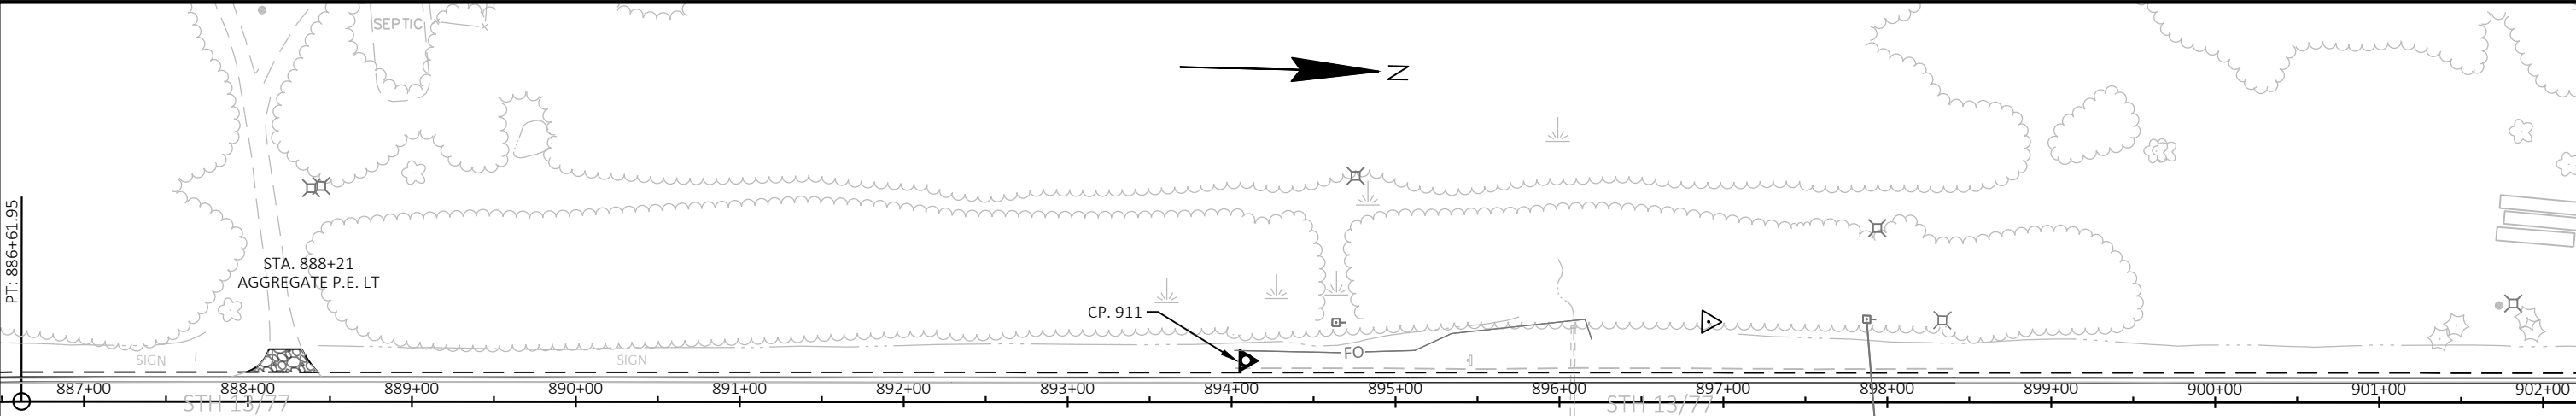


CONTROL POINT TABLE						
PT. NO.	STATION	OFFSET	Y	X	ELEV.	DESCRIPTION
911	894+08.66	25.33 LT	166224.19	566503.60	1511.66	CP 3/4 IR W/ CAP
910	898+37.12	26.53 RT	166653.67	566546.27	1519.15	CP 3/4 IR W/ CAP
909	910+39.66	25.92 RT	167855.92	566519.90	1511.22	CP 3/4 IR W/ CAP
908	914+71.07	24.76 LT	168286.14	566459.99	1509.33	CP 3/4 IR W/ CAP

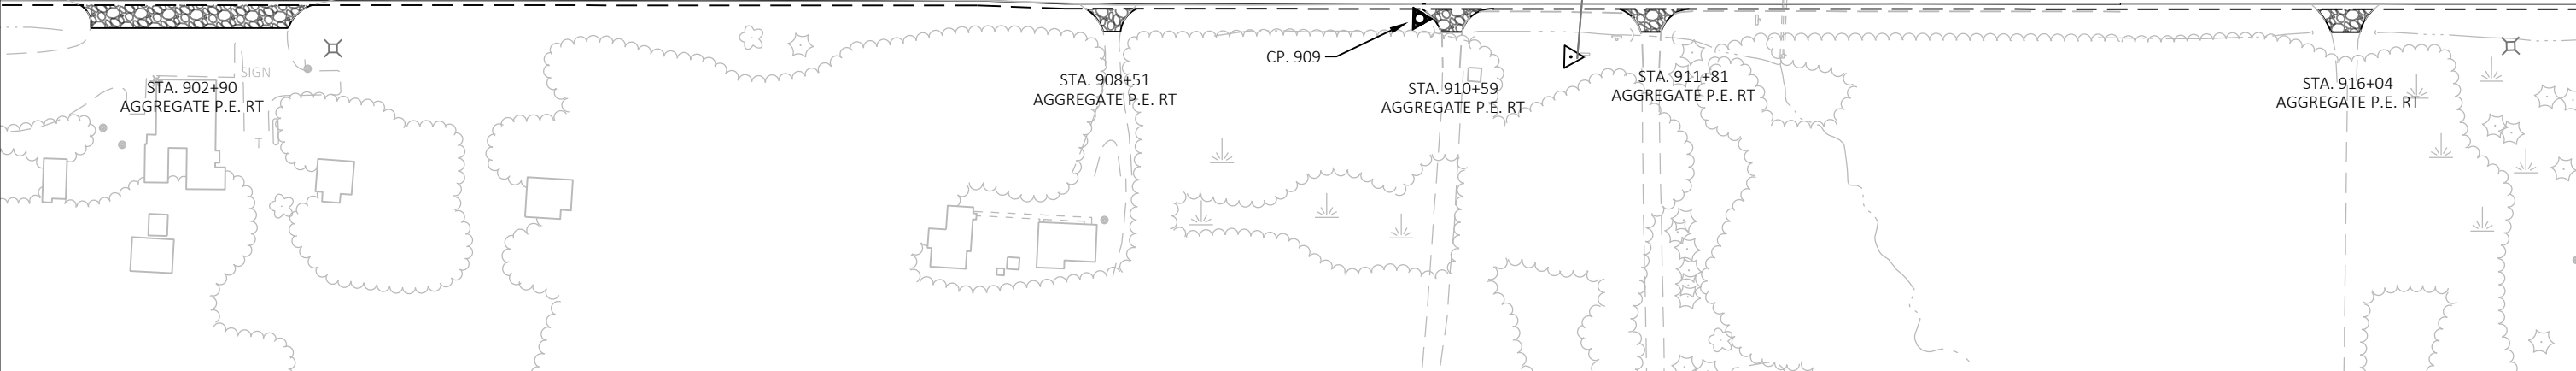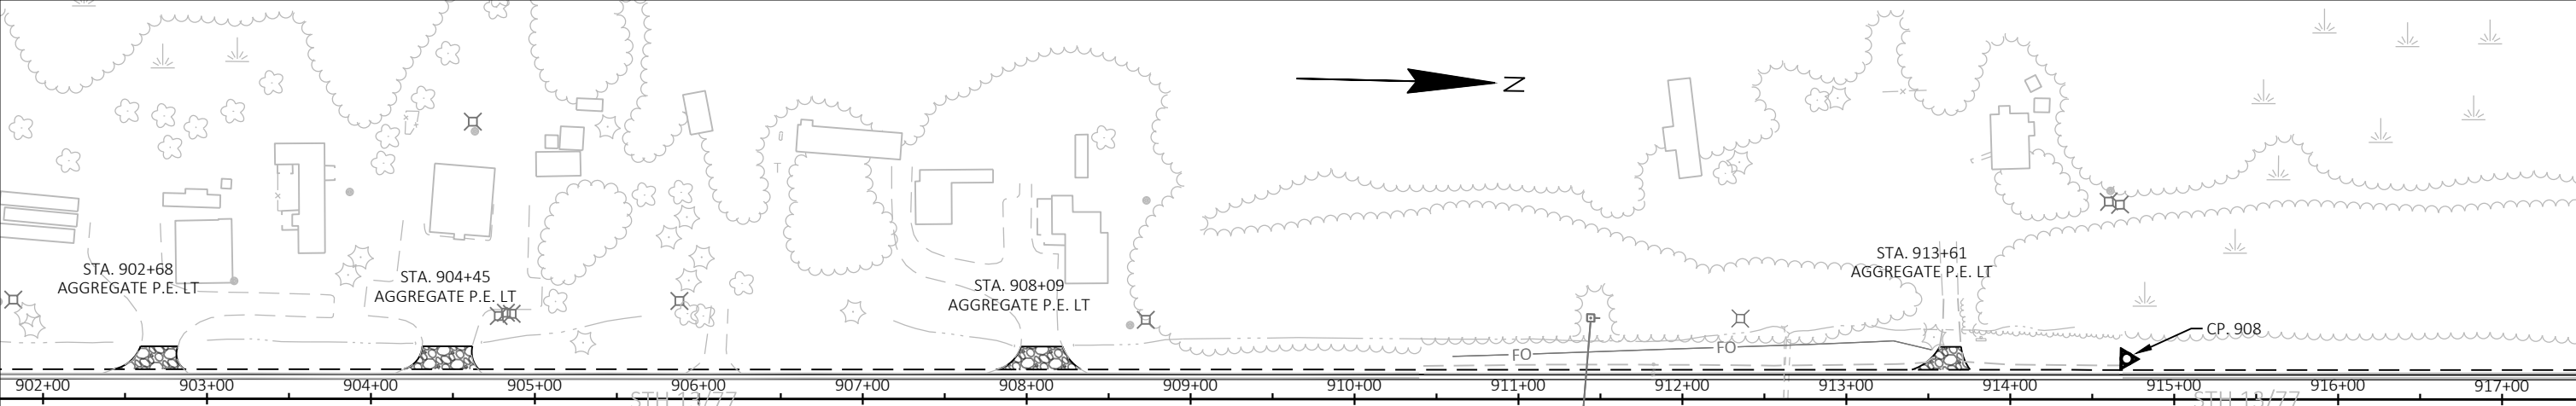


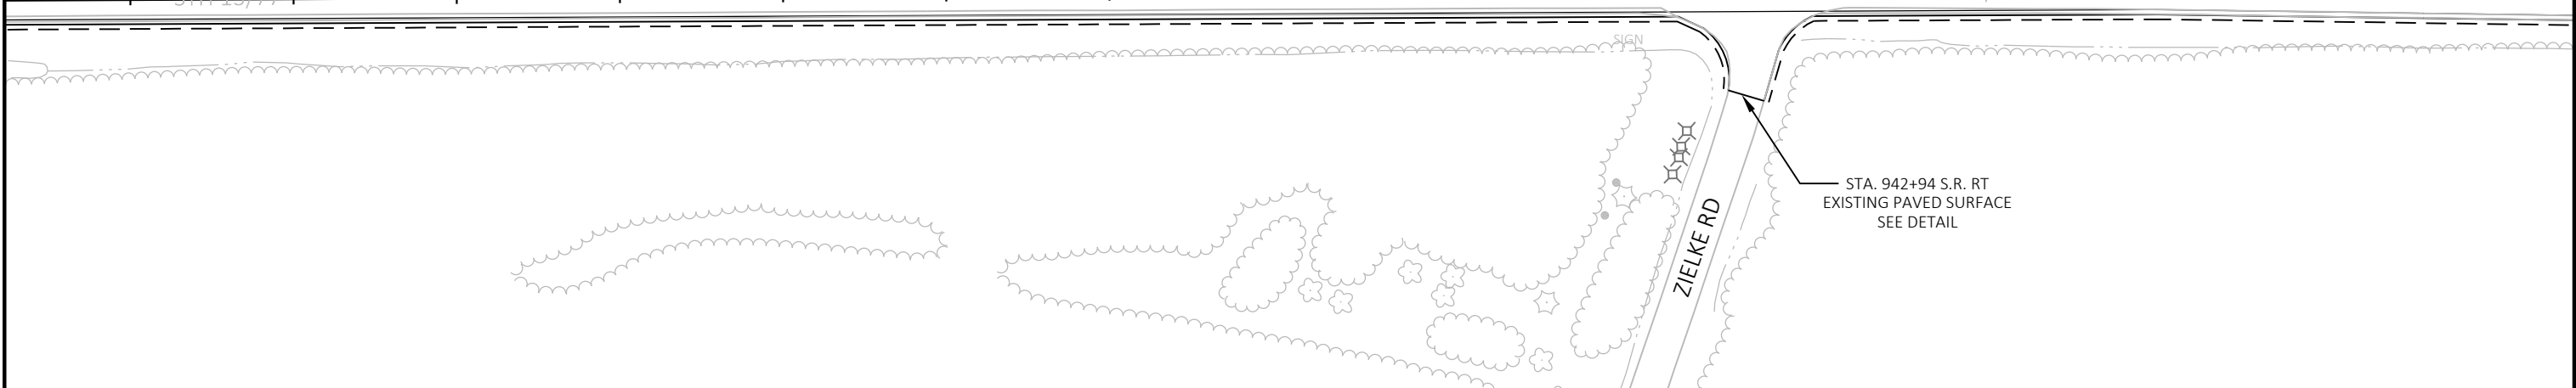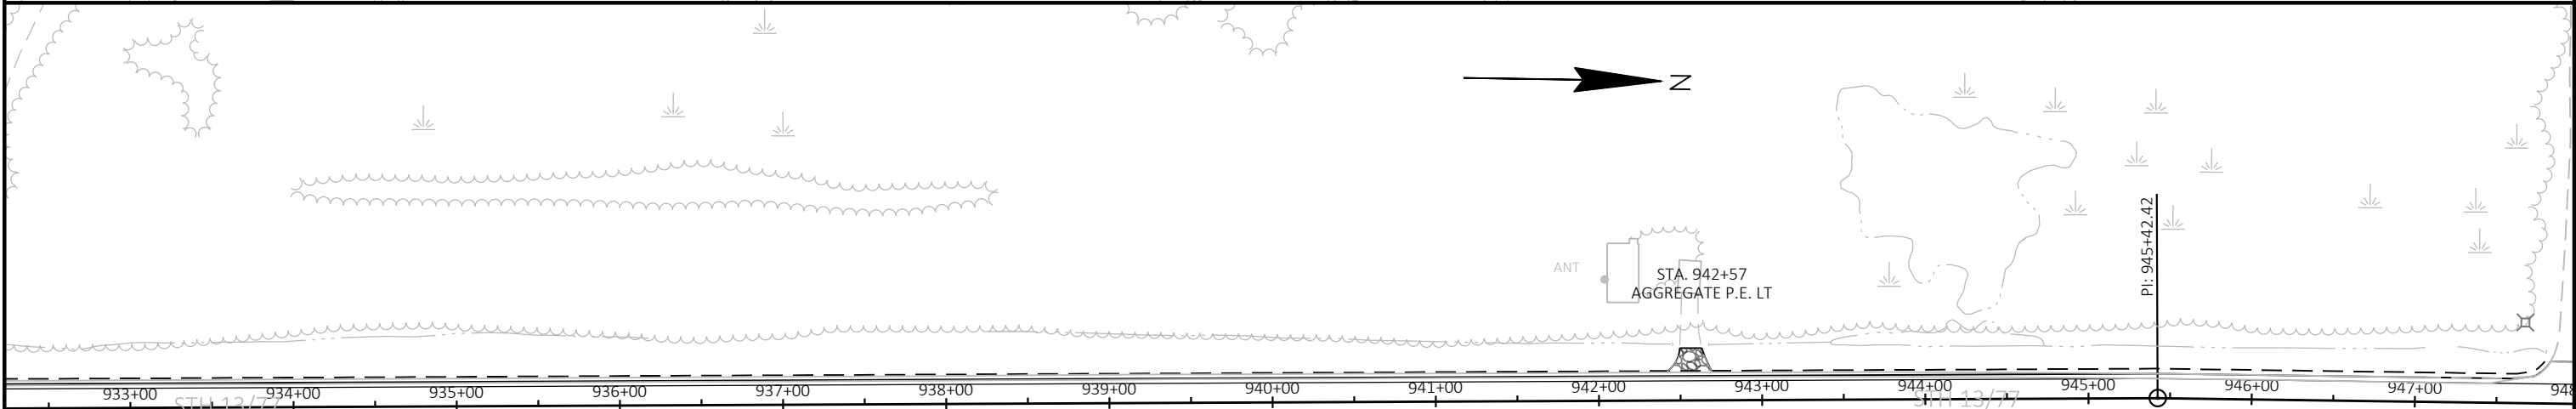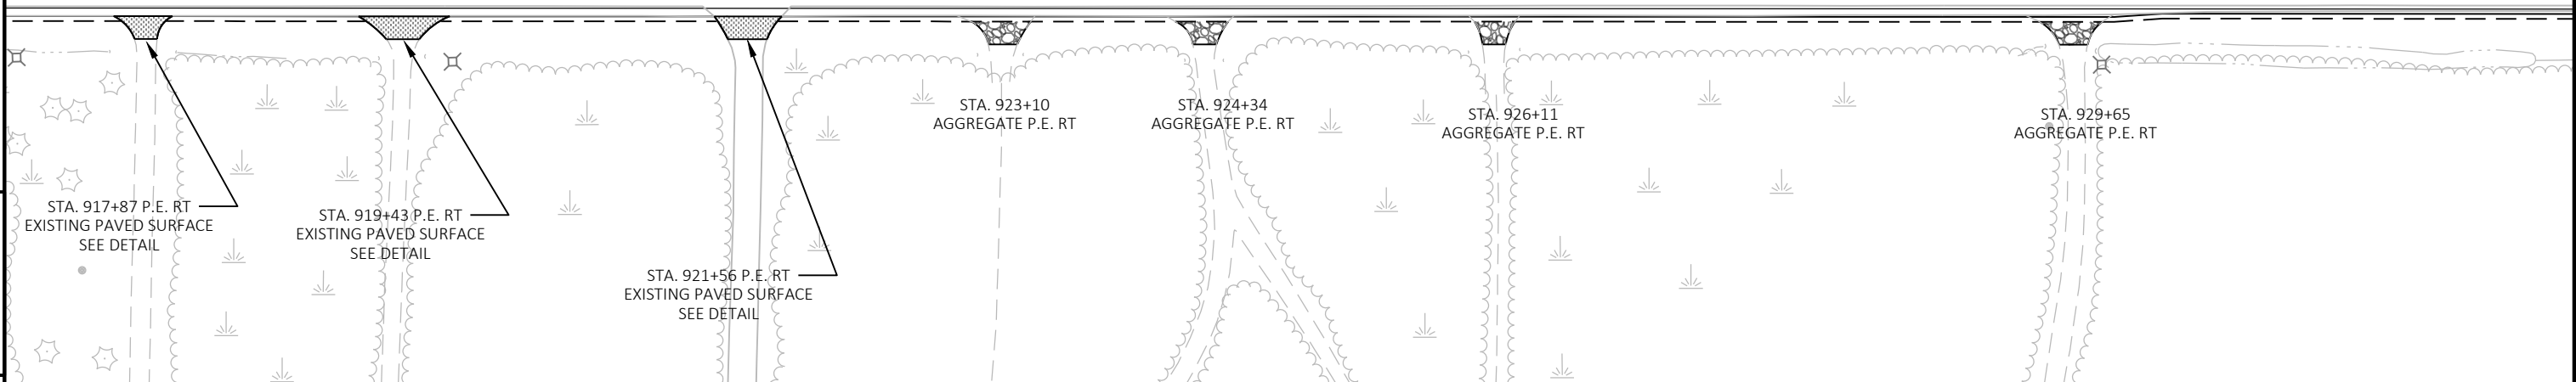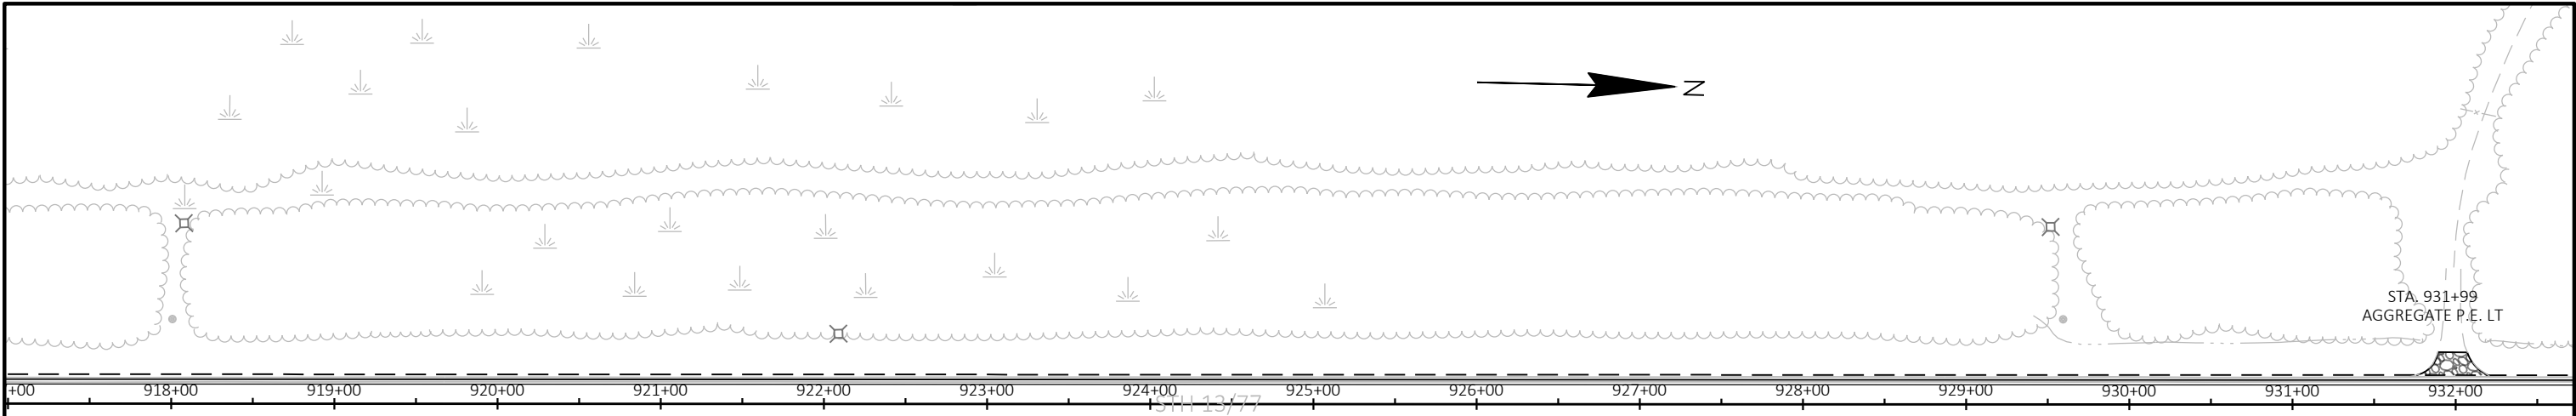


PROJECT NO: 1610-01-82	HWY: STH 13	COUNTY: ASHLAND	PLAN & PROFILE	SHEET 42	E
------------------------	-------------	-----------------	----------------	----------	---

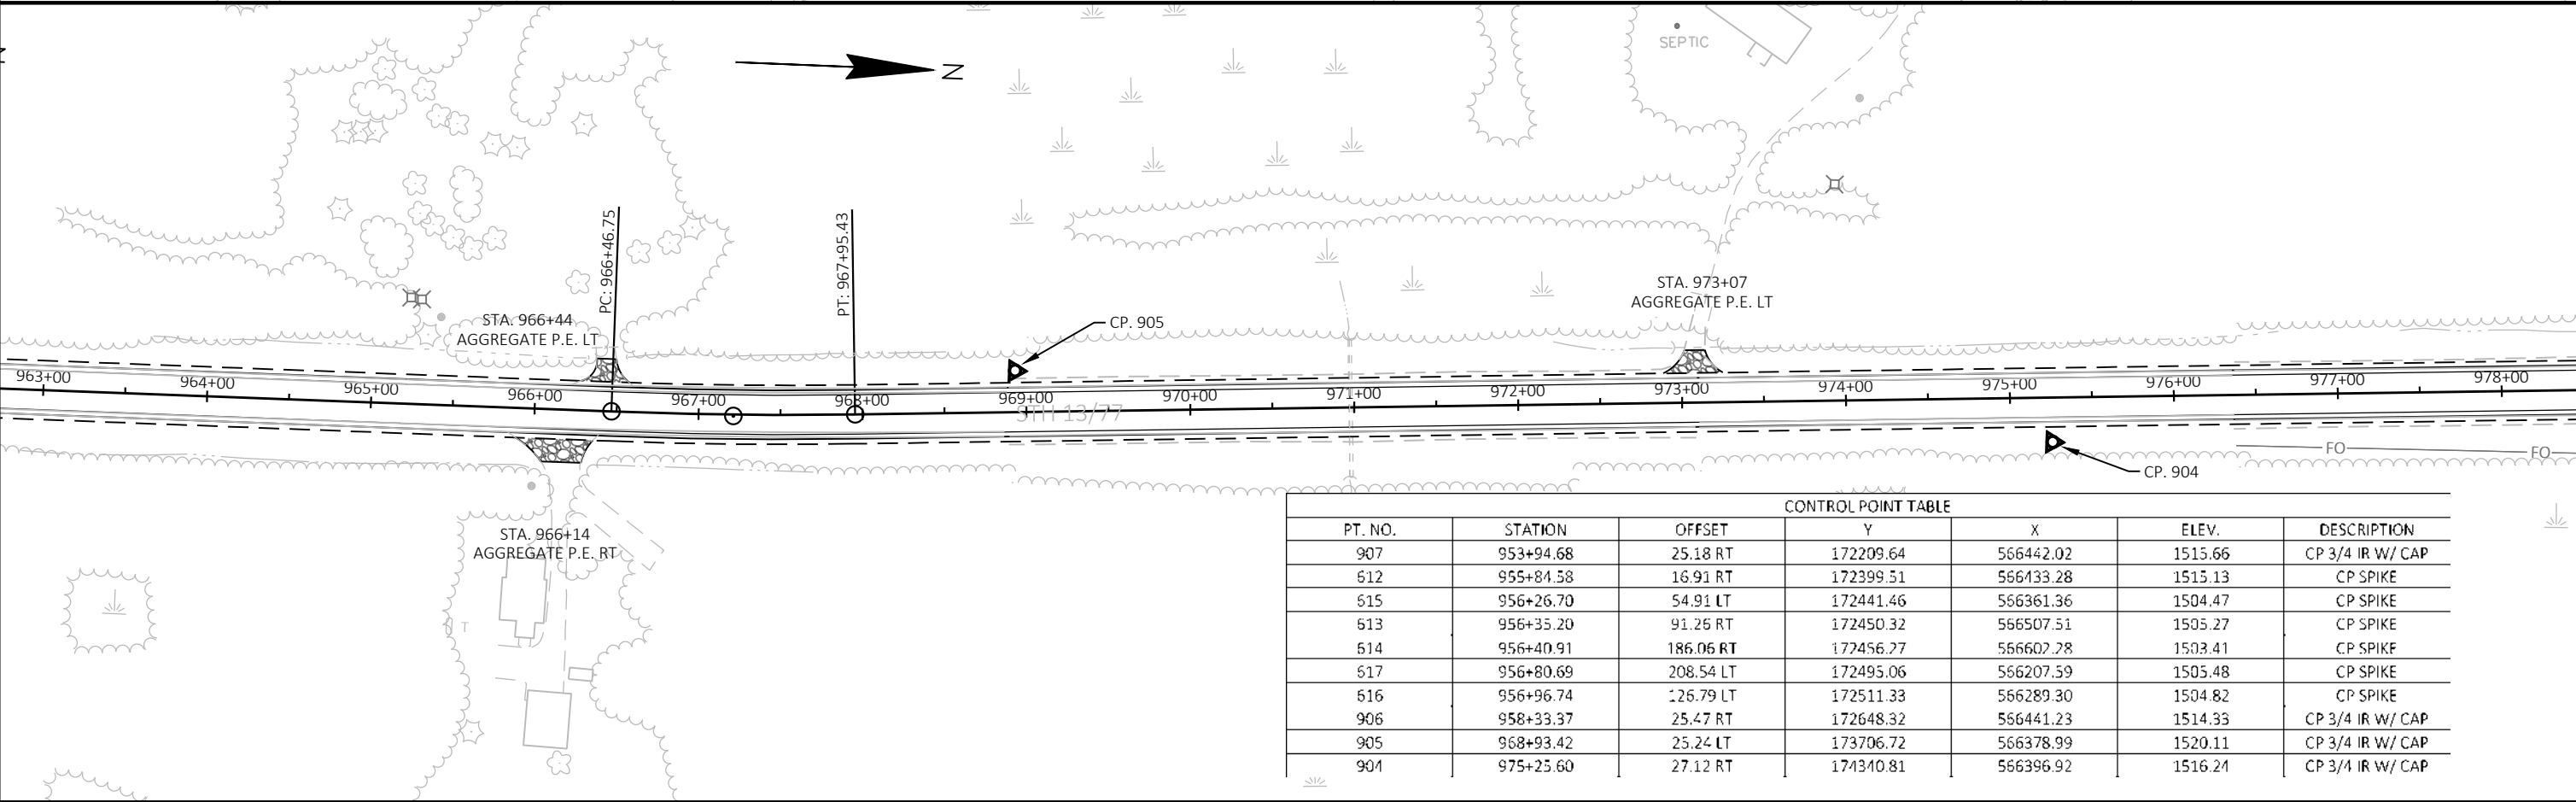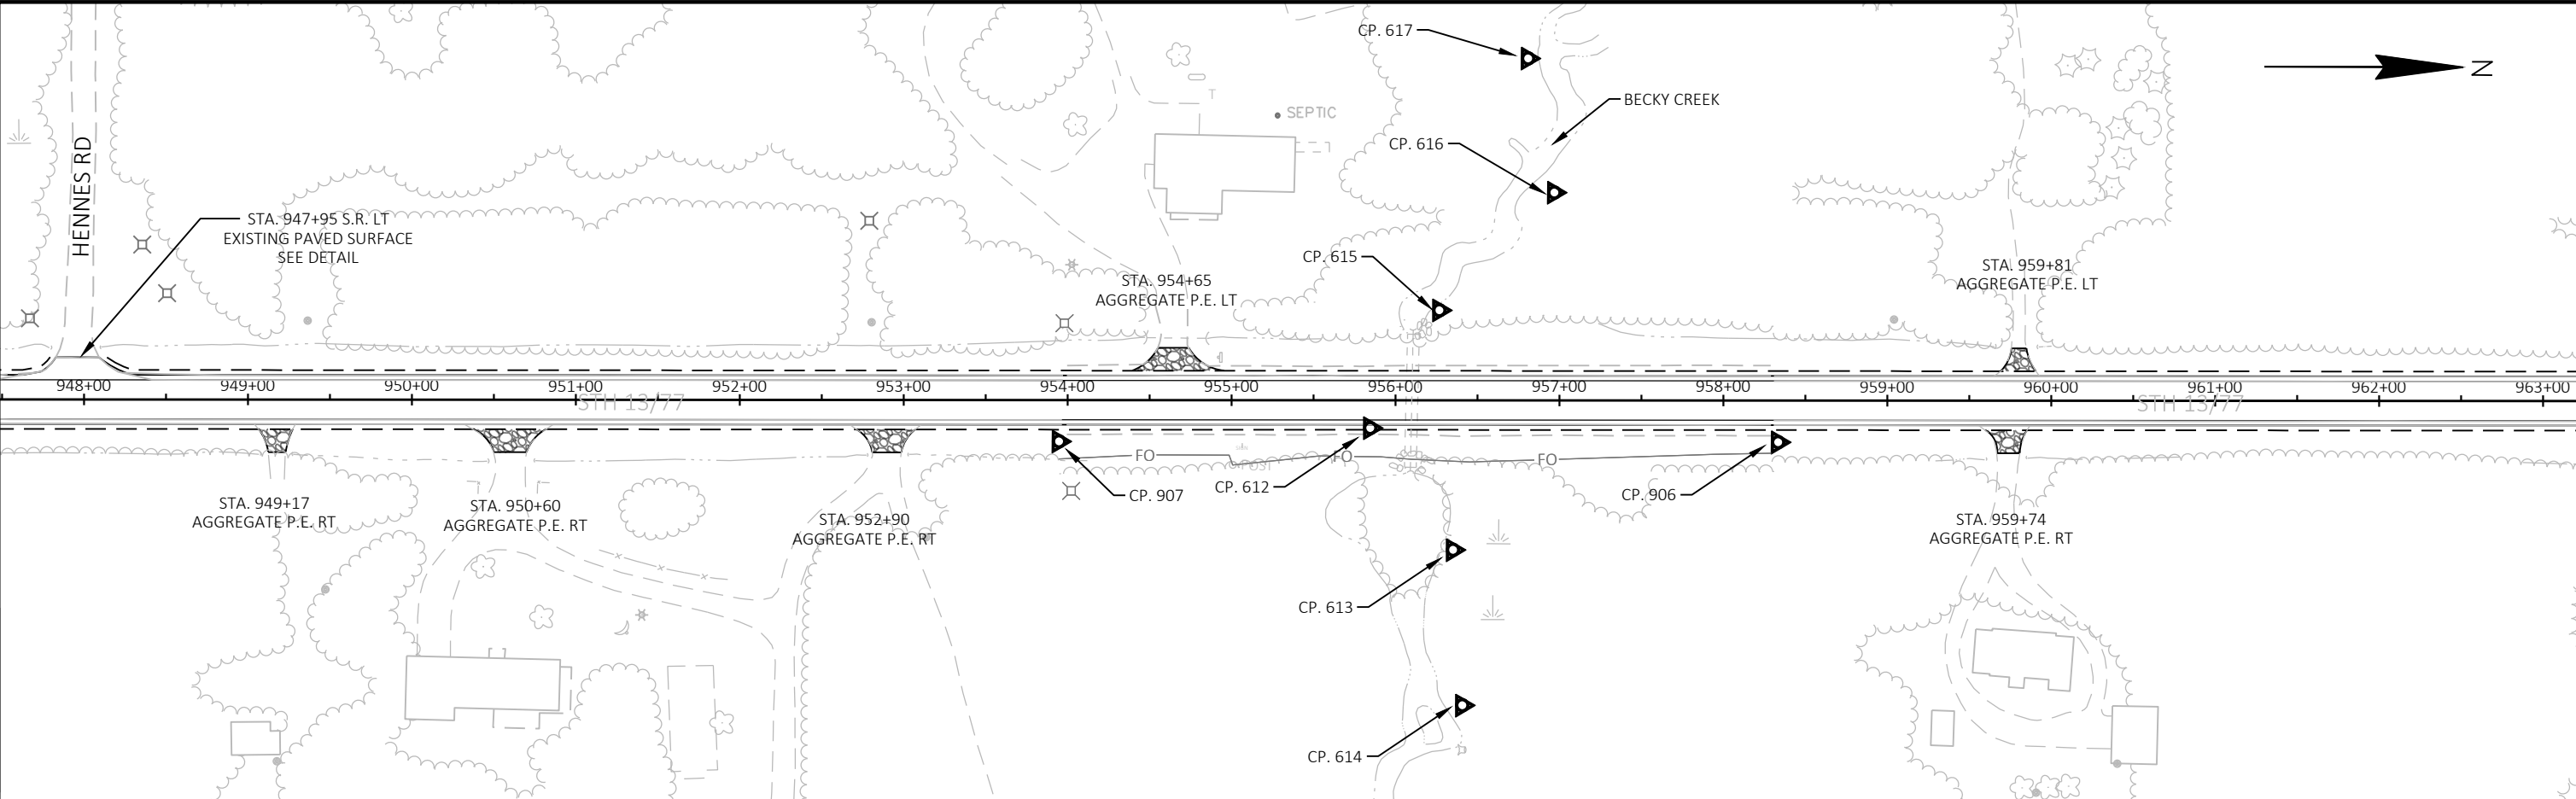


CONTROL POINT TABLE						
PT. NO.	STATION	OFFSET	Y	X	ELEV.	DESCRIPTION
907	953+94.68	25.18 RT	172209.64	566442.02	1515.66	CP 3/4 IR W/ CAP
612	955+84.58	16.91 RT	172399.51	566433.28	1515.13	CP SPIKE
515	956+26.70	54.91 LT	172441.46	566361.36	1504.47	CP SPIKE
513	956+35.20	91.25 RT	172450.32	566507.51	1505.27	CP SPIKE
514	956+40.91	186.06 RT	172456.27	566602.78	1503.41	CP SPIKE
517	956+80.69	208.54 LT	172495.06	566207.59	1505.48	CP SPIKE
516	956+96.74	126.79 LT	172511.33	566289.30	1504.82	CP SPIKE
906	958+33.37	25.47 RT	172648.32	566441.23	1514.33	CP 3/4 IR W/ CAP
905	968+93.42	25.24 LT	173706.72	566378.99	1520.11	CP 3/4 IR W/ CAP
904	975+25.60	27.12 RT	174340.81	566396.92	1516.24	CP 3/4 IR W/ CAP

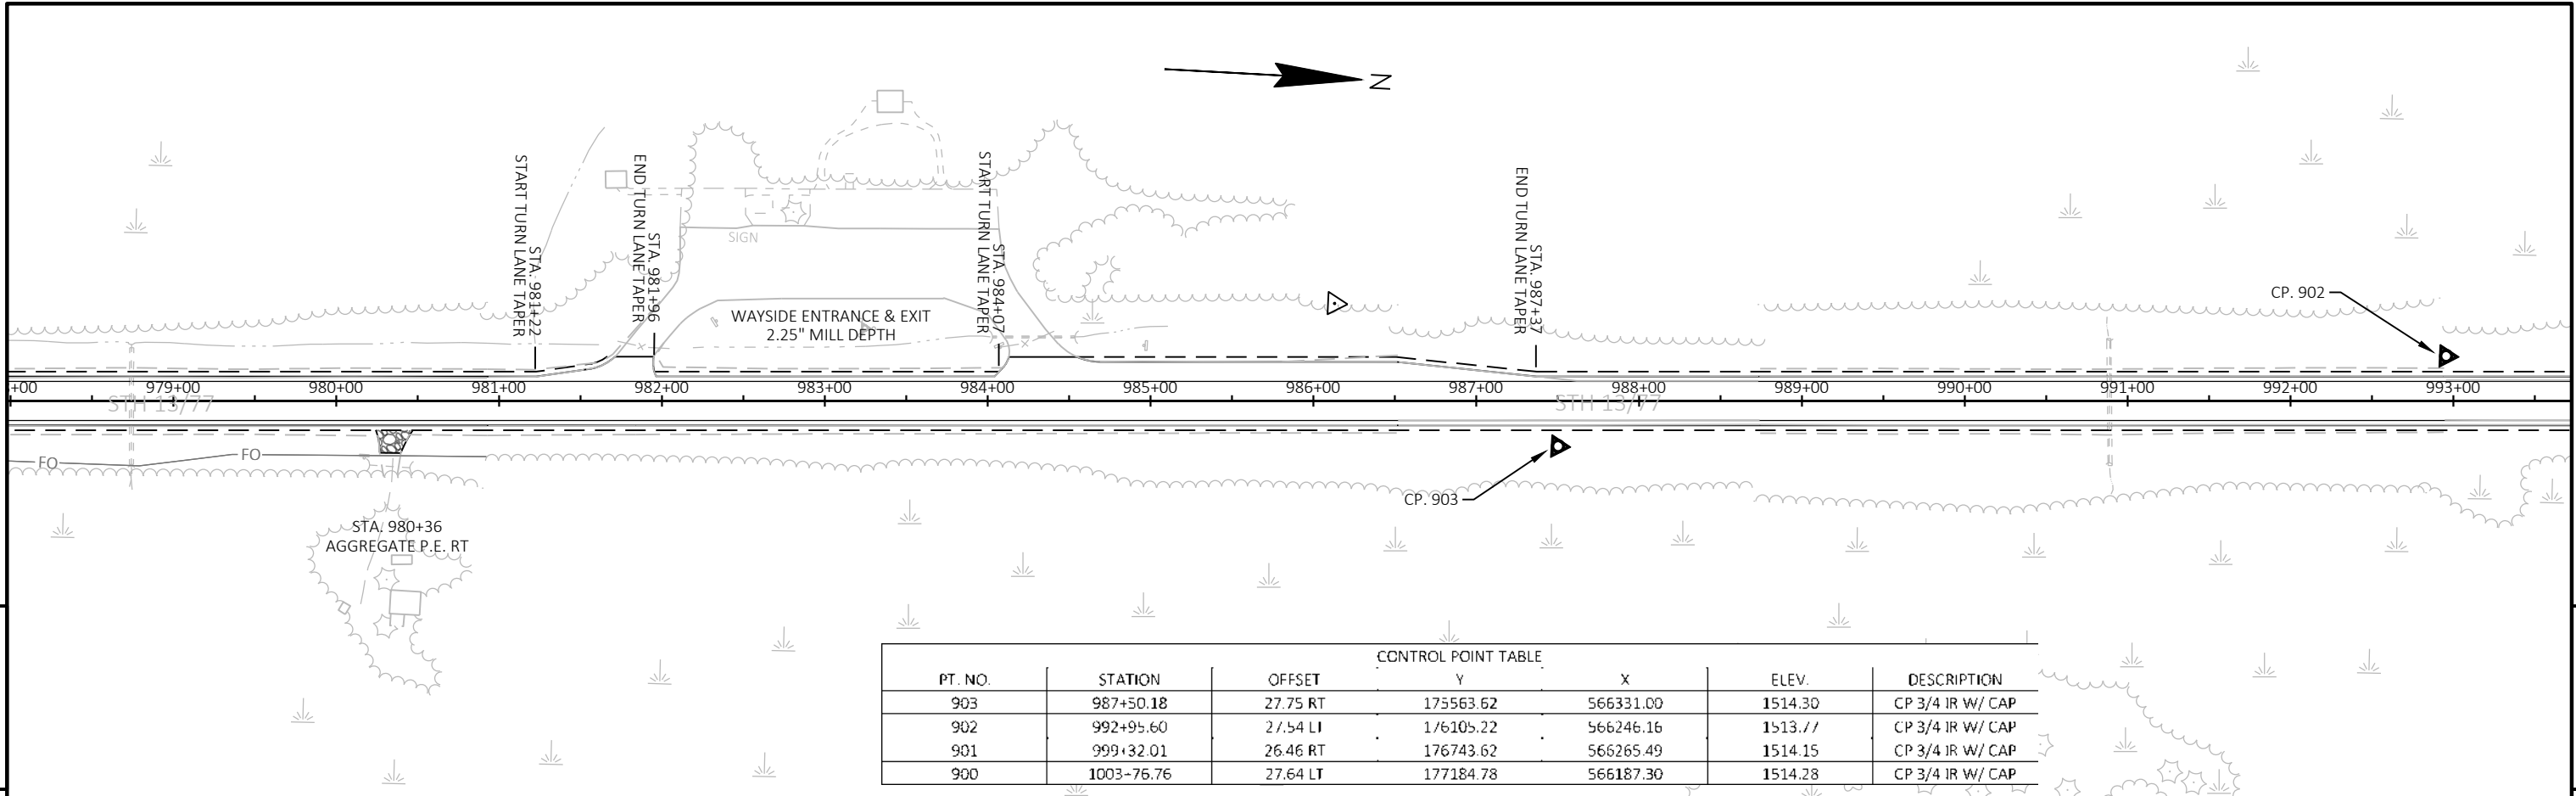

CONTROL POINT TABLE						
PT. NO.	STATION	OFFSET	Y	X	ELEV.	DESCRIPTION
903	987+50.18	27.75 RT	175563.62	566331.00	1514.30	CP 3/4 IR W/ CAP
902	992+95.60	27.54 LI	176105.22	566246.16	1513.77	CP 3/4 IR W/ CAP
901	999+32.01	26.46 RT	176743.62	566265.49	1514.15	CP 3/4 IR W/ CAP
900	1003+76.76	27.64 LT	177184.78	566187.30	1514.28	CP 3/4 IR W/ CAP

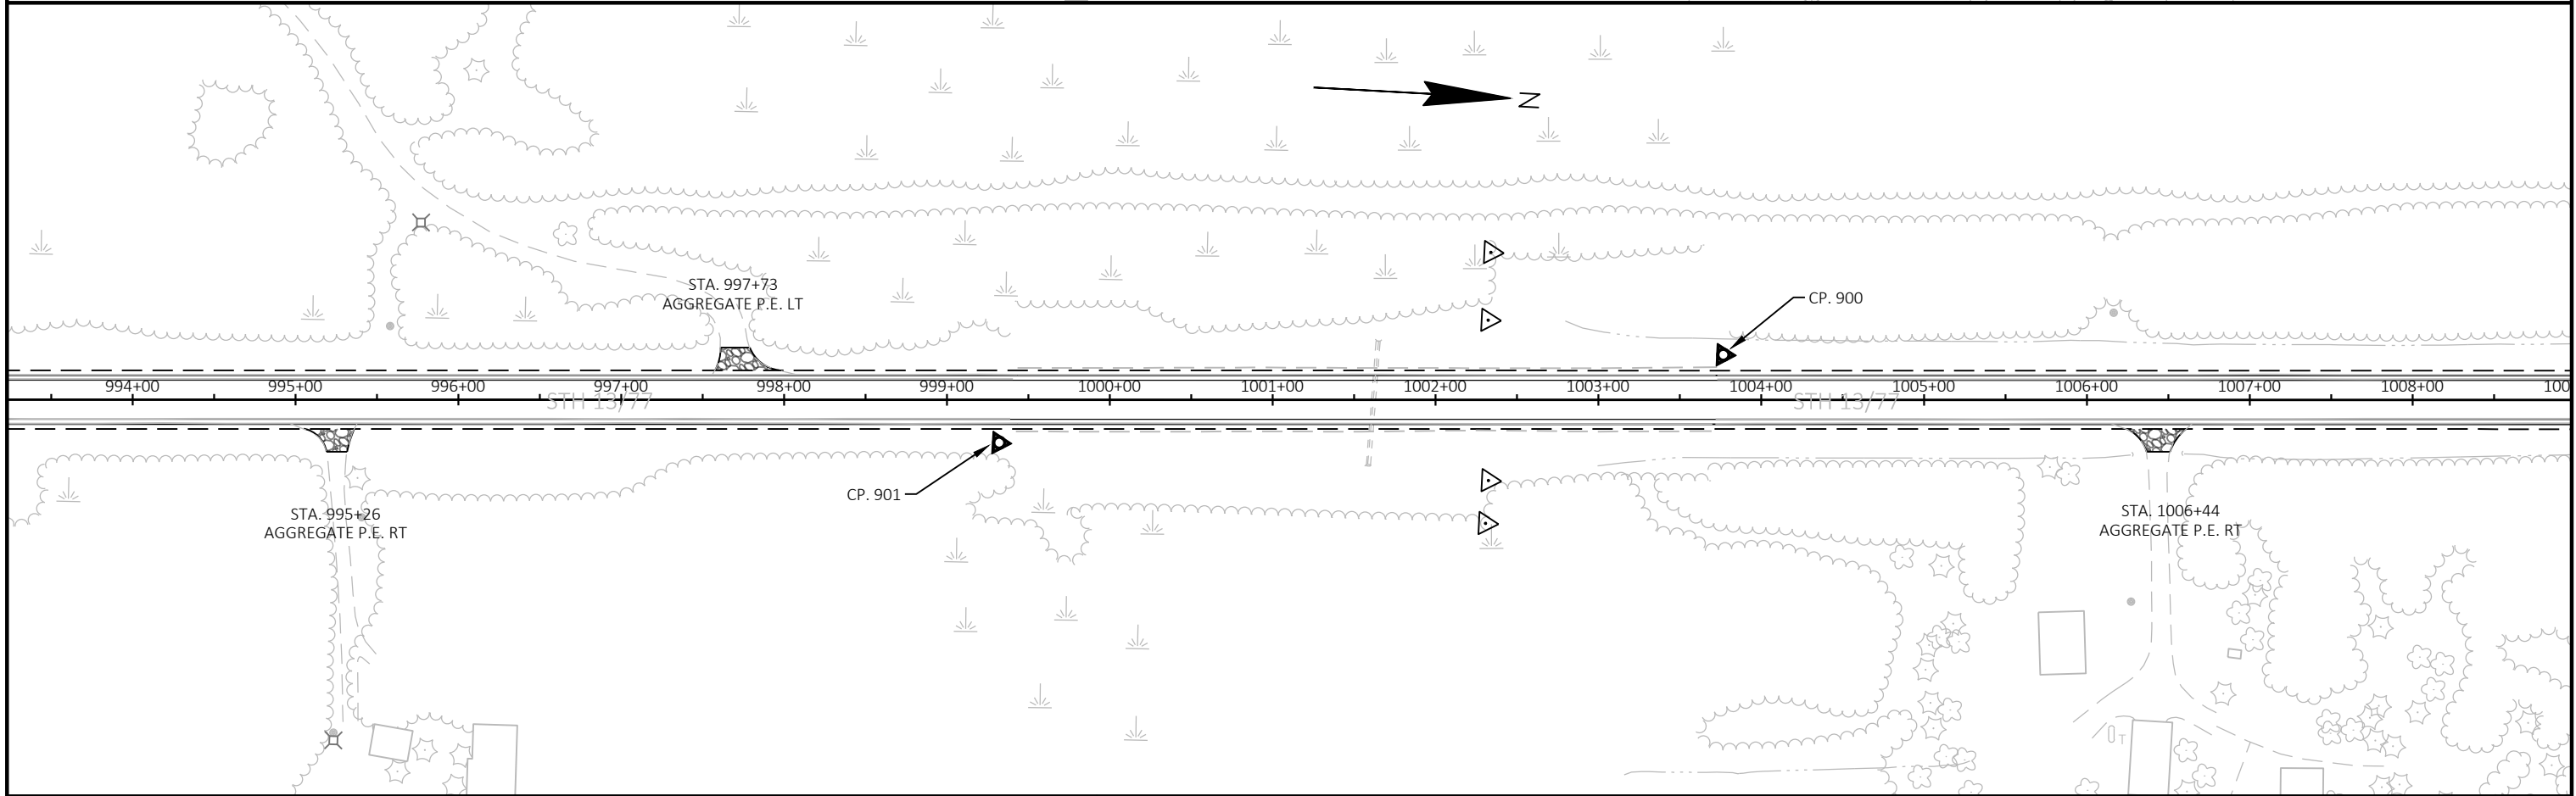


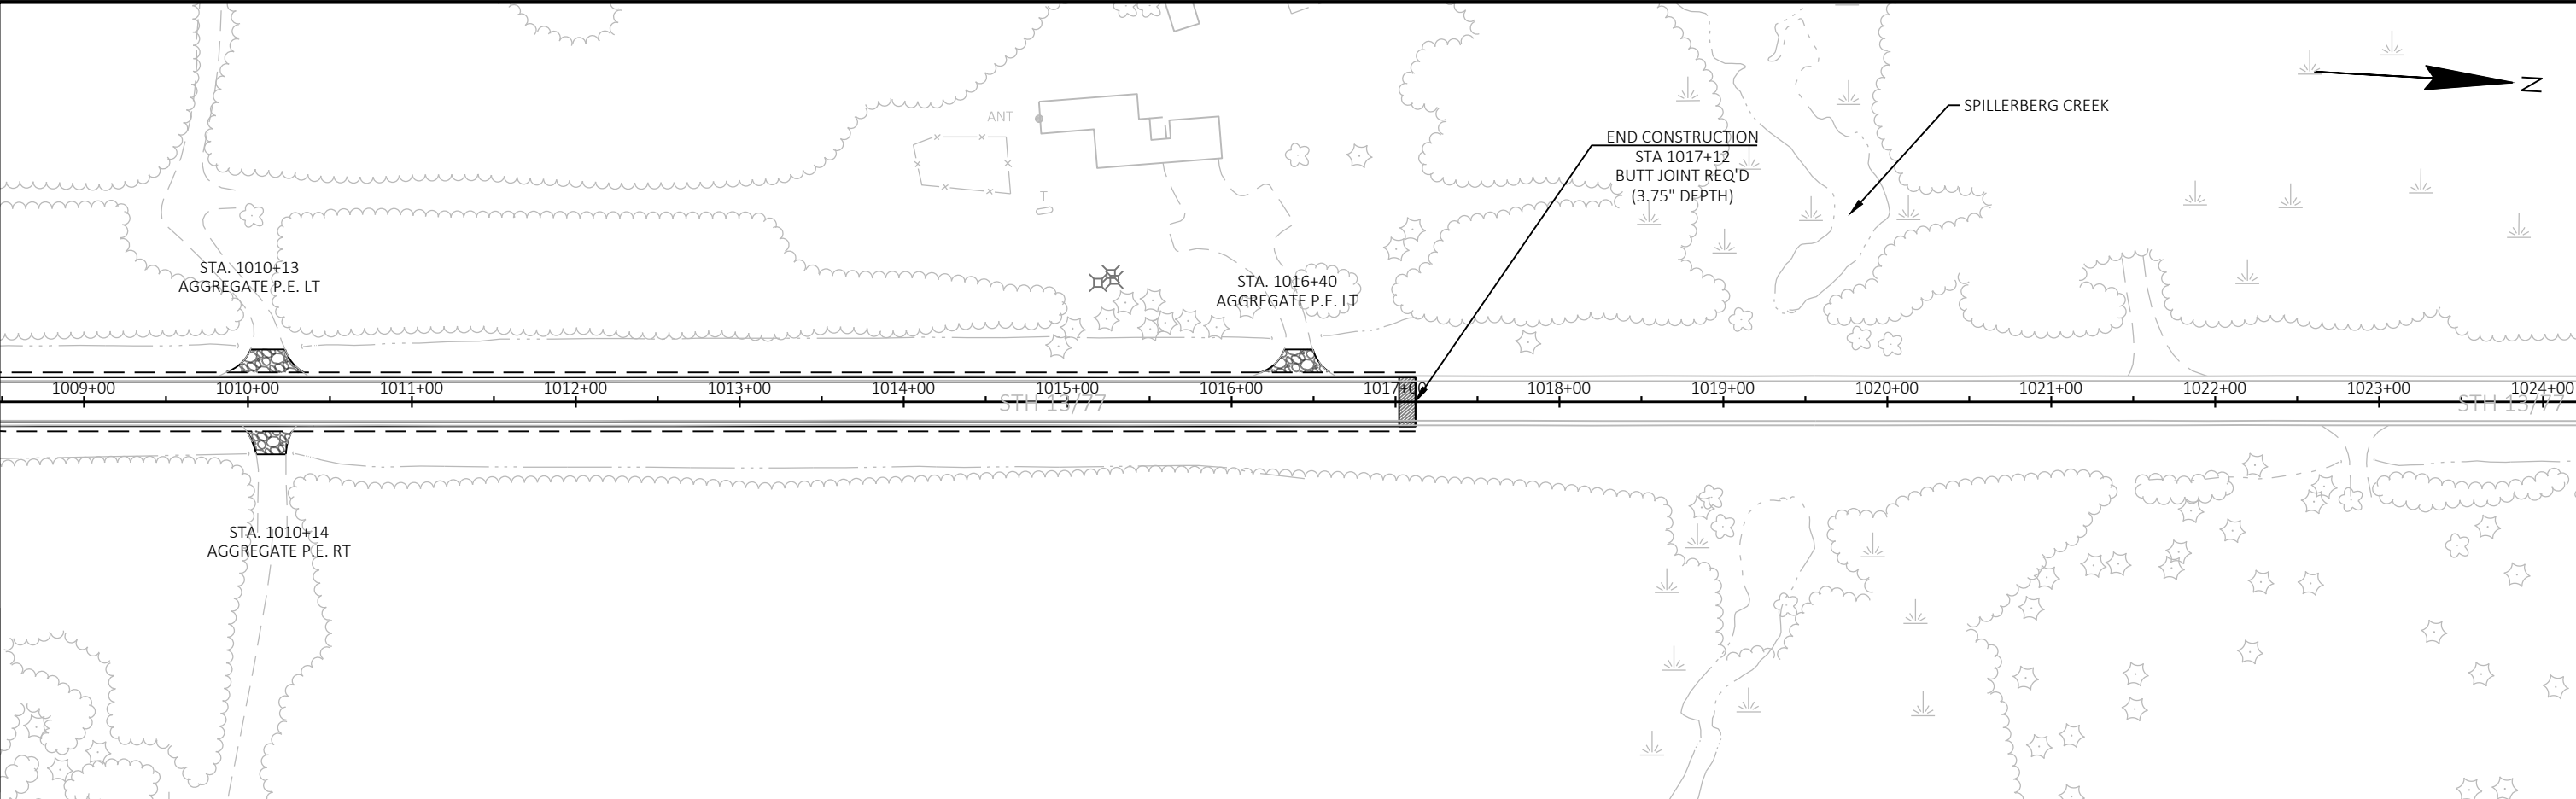

THIS AREA INTENTIONALLY LEFT BLANK

Standard Detail Drawing List



13A10-03A	SHOULDER RUMBLE STRIPS ASPHALT
13A10-03G	SHOULDER AND EDGE LINE RUMBLE STRIPS - CROSSINGS, INTERSECTIONS, BRIDGES, DRIVEWAYS
13A10-03H	SHOULDER AND EDGE LINE RUMBLE STRIPS - RAILROAD, PASSING, CLIMBING AND BYPASS LANES
13A11-04A	CENTERLINE RUMBLE STRIPS - ASPHALT
13A11-04D	CENTERLINE RUMBLE STRIPS - INTERSECTIONS, DRIVEWAYS, BRIDGES, RAILROADS
13C19-03	HMA LONGITUDINAL JOINTS
14B29-01	SAFETY EDGE
15C04-05	TRAFFIC CONTROL, ADVANCE WARNING SIGNS 45 M.P.H. OR GREATER TWO-WAY UNDIVIDED ROAD OPEN TO TRAFFIC
15C08-24A	PERMANENT LONGITUDINAL PAVEMENT MARKINGS
15C08-24B	TEMPORARY LONGITUDINAL PAVEMENT MARKING
15C12-09A	TRAFFIC CONTROL FOR LANE CLOSURE WITH FLAGGING OPERATION
15C19-11A	MOVING PAVEMENT MARKING OPERATION TWO-LANE TWO-WAY ROADWAY
15C35-06A	PAVEMENT MARKING (INTERSECTIONS)
15D39-03	TRAFFIC CONTROL, DROP-OFF SIGNING
15D44-02	TRAFFIC CONTROL, SIGNING ON ROADWAYS WITH MILLED SURFACES

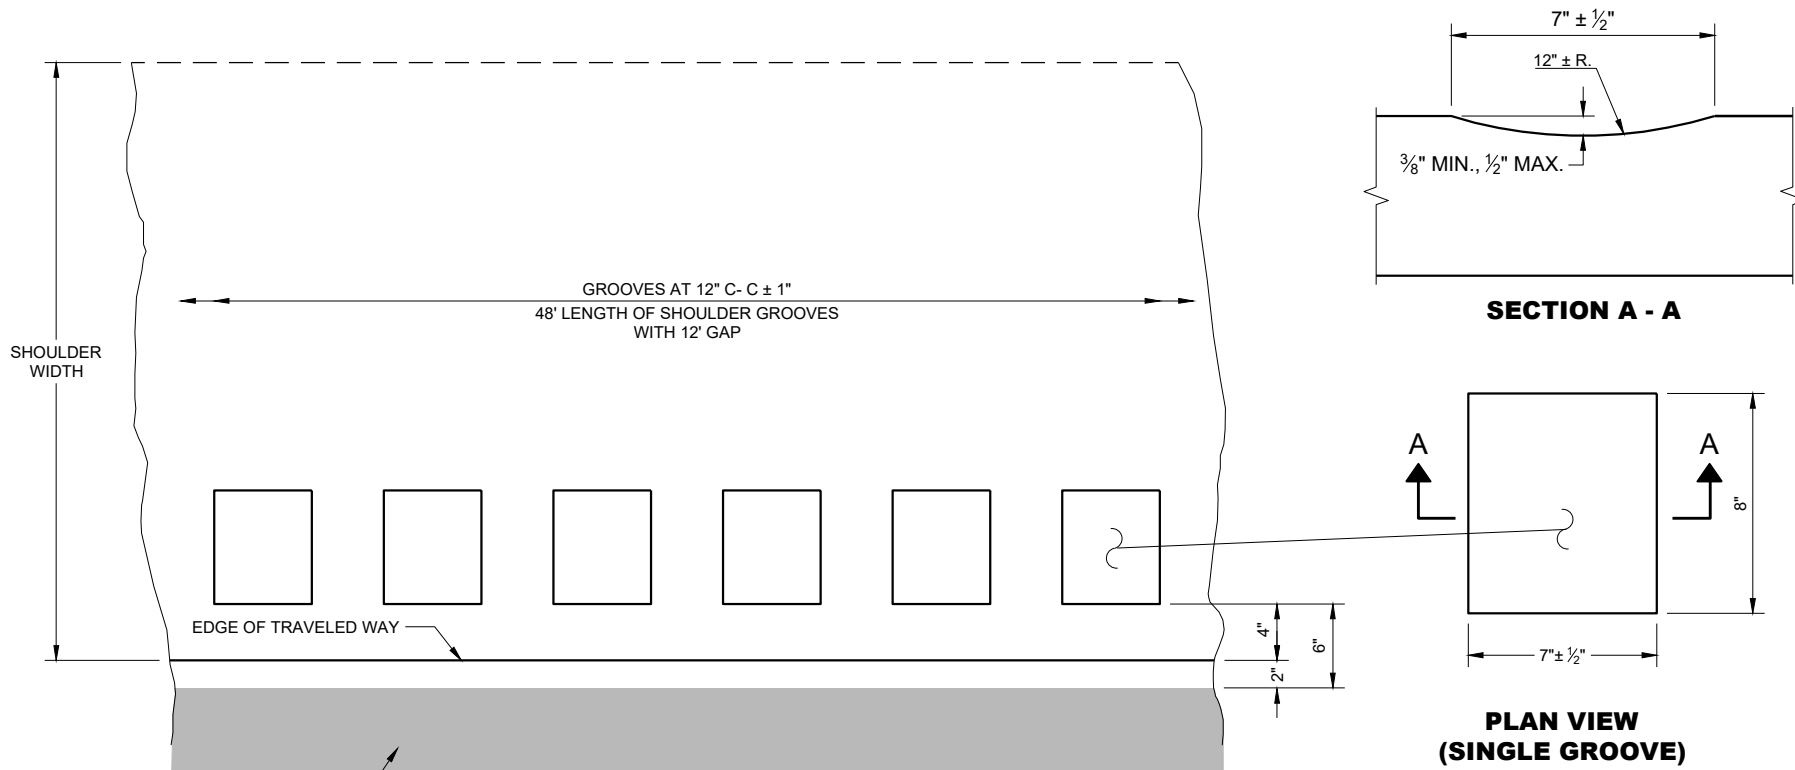

GENERAL NOTES

DO NOT MILL SHOULDER GROOVES THROUGH INTERSECTIONS, MARKED CROSSWALKS, NON-MOTORIZED PATH CROSSINGS, ETC. REFER TO SDD 13A10 SHEETS "g" AND "h".


SHOULDER GROOVES MAY BE OMITTED IN AREAS WITH HIGH CONCENTRATIONS OF DRIVEWAYS WHEN DIRECTED BY THE ENGINEER.

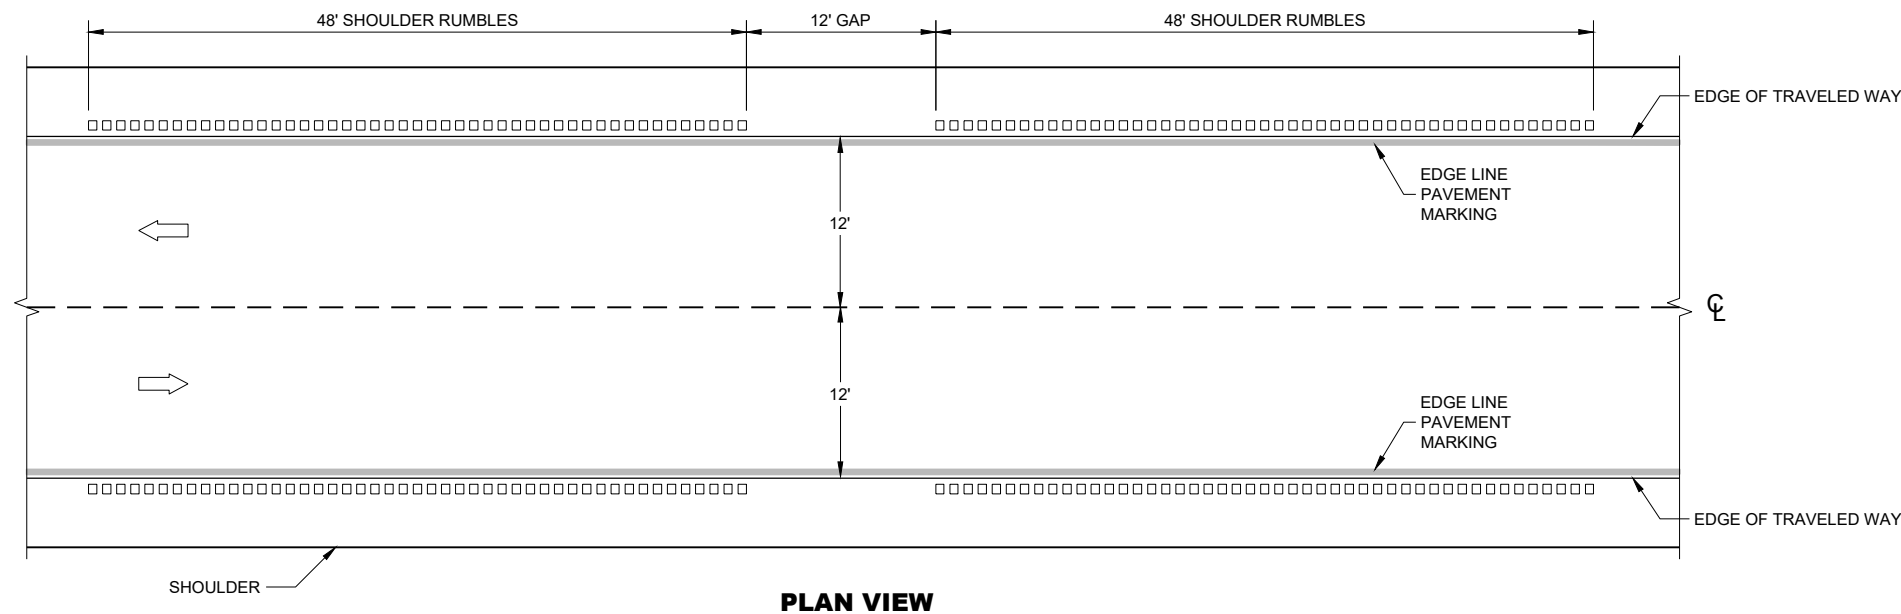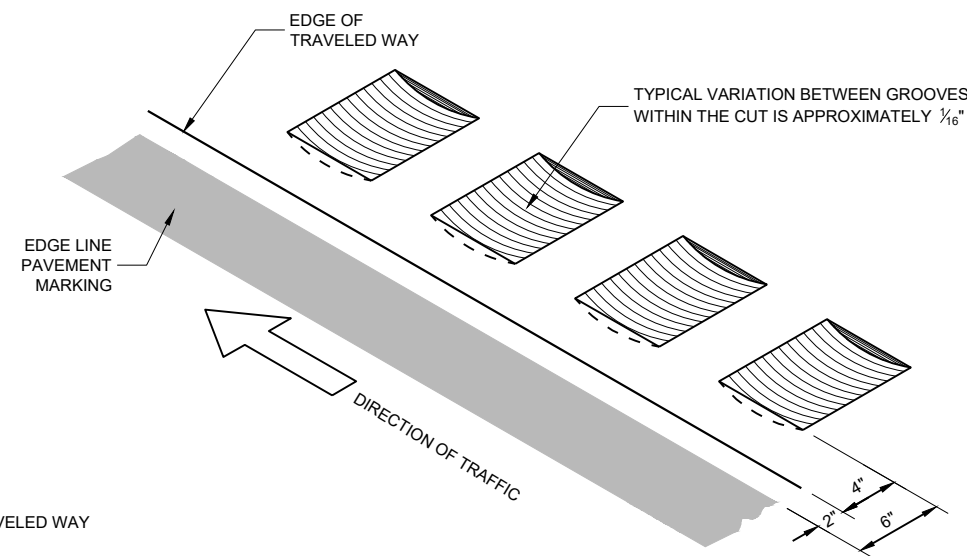


SHOULDER RUMBLE STRIPS - ASPHALT

SHOULDER RUMBLE STRIPS ASPHALT


STATE OF WISCONSIN
DEPARTMENT OF TRANSPORTATION

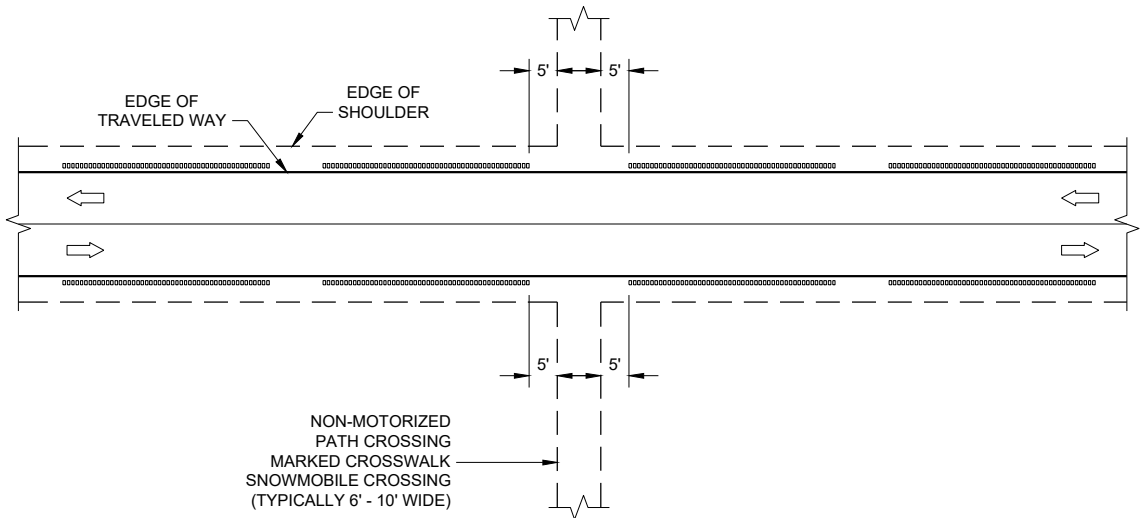


GROOVES AT MISCELLANEOUS CROSSINGS

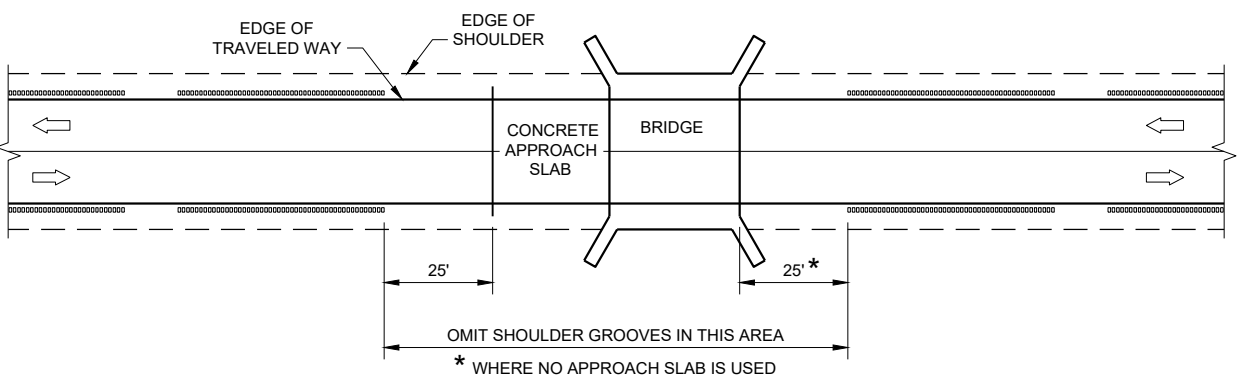


GROOVES AT BRIDGES

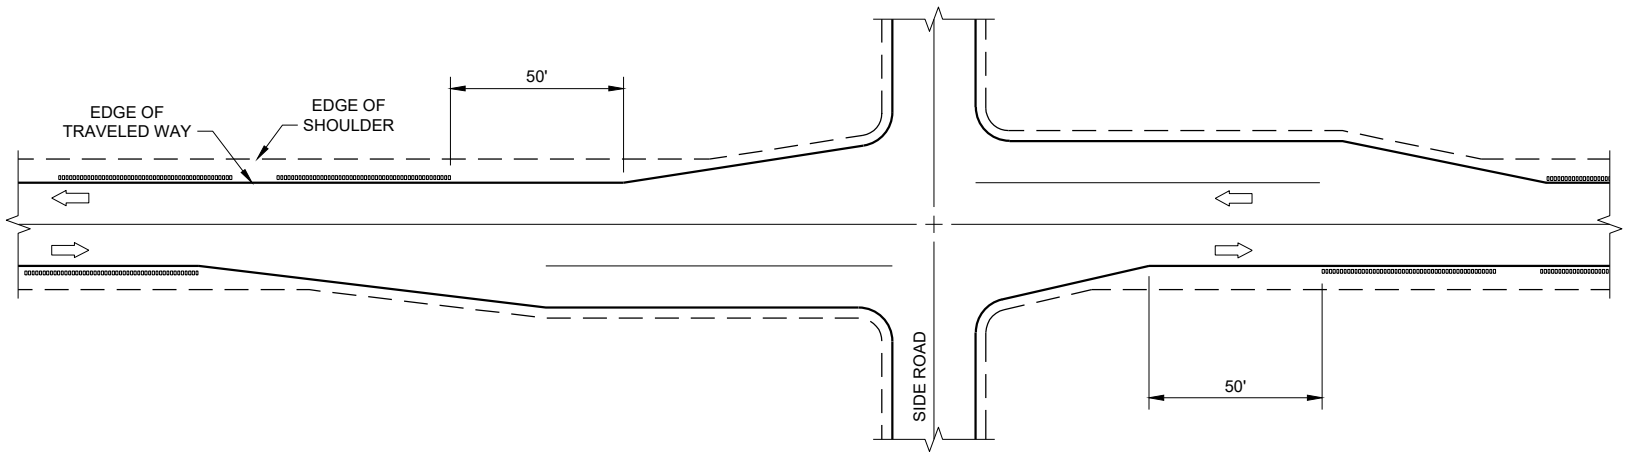

GROOVES AT RIGHT TURN LANE

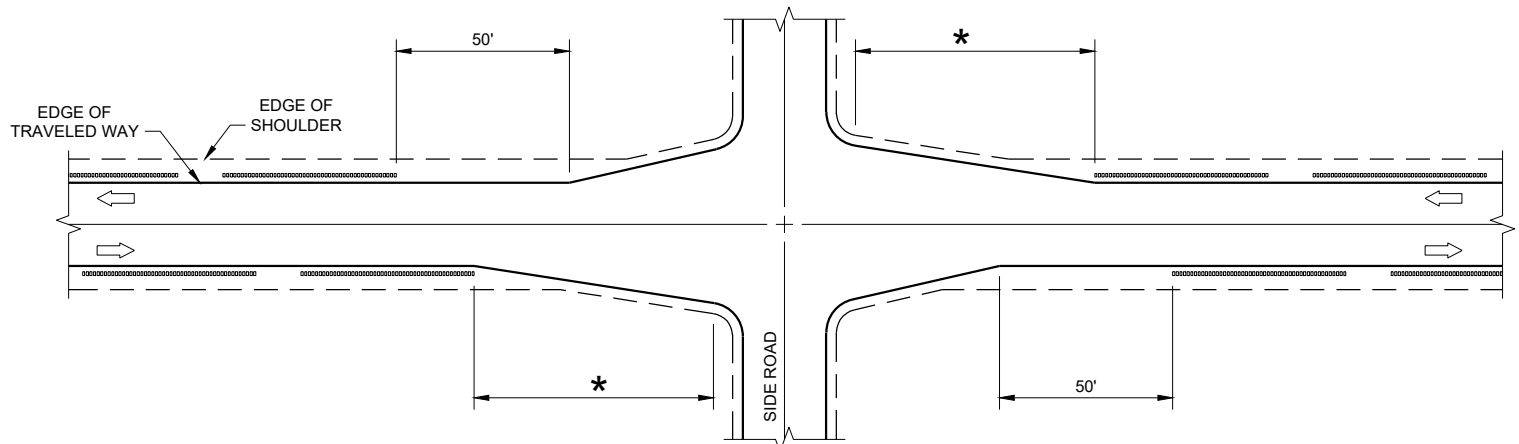

GROOVES AT INTERSECTIONS WITH APPROACH TAPER

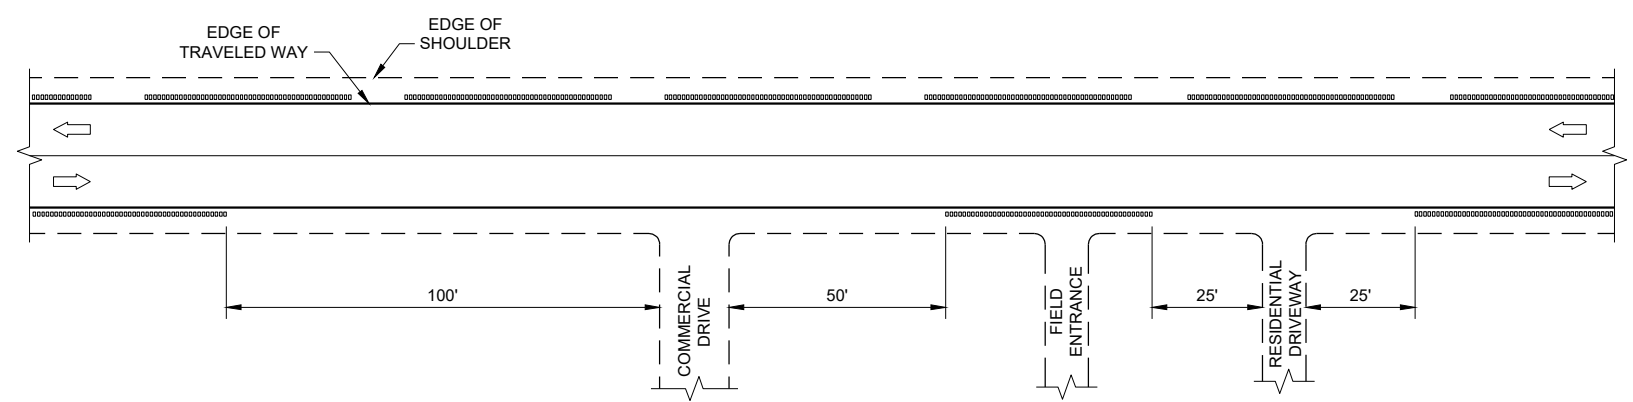


GROOVES AT DRIVEWAYS

GENERAL NOTES


- ① SHOULDER GROOVES MAY BE OMITTED IN AREAS WITH HIGH CONCENTRATIONS OF DRIVEWAYS. WHEN DIRECTED BY THE ENGINEER.

**SHOULDER AND EDGE LINE
RUMBLE STRIPS
CROSSINGS, INTERSECTIONS,
BRIDGES, DRIVEWAYS**


STATE OF WISCONSIN
DEPARTMENT OF TRANSPORTATION

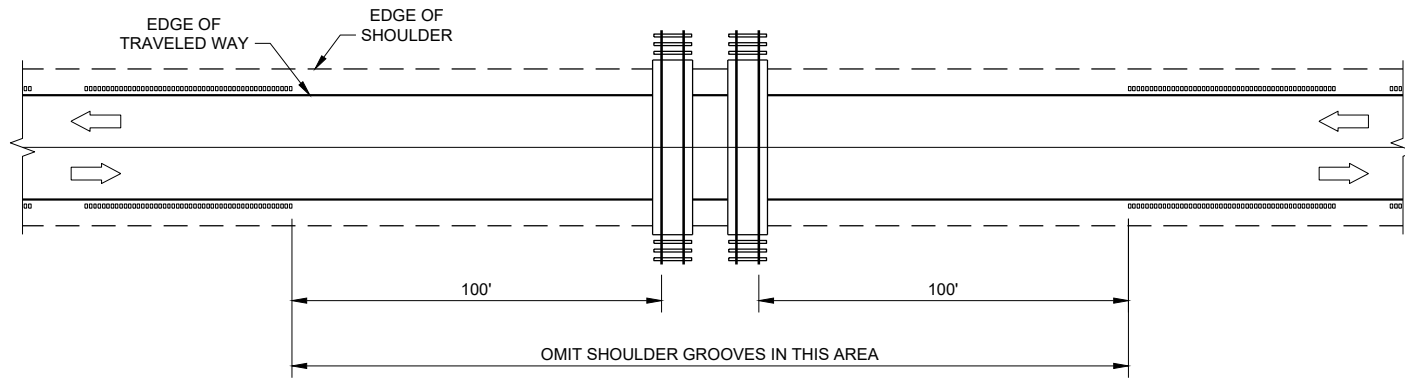

GROOVES AT RAILROADS

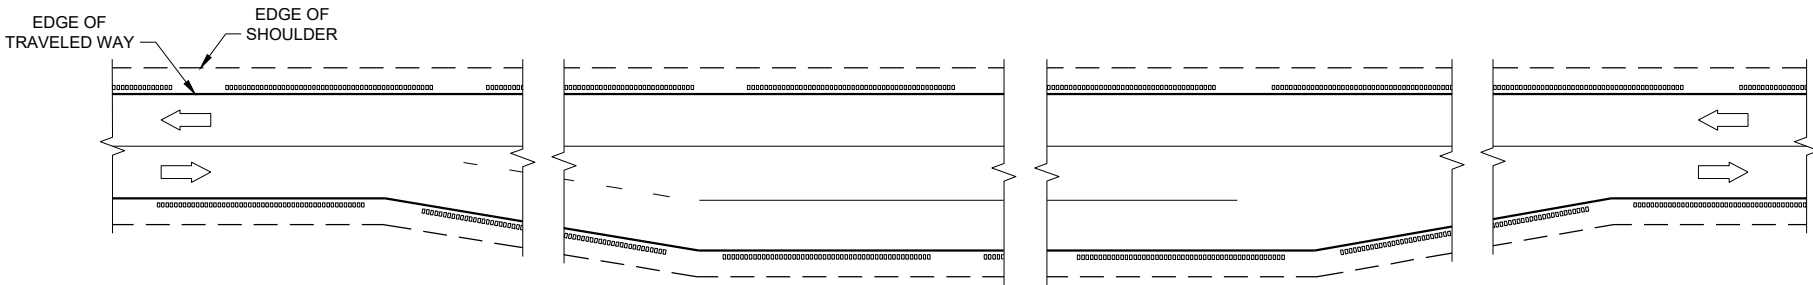

GROOVES AT PASSING AND CLIMBING LANES

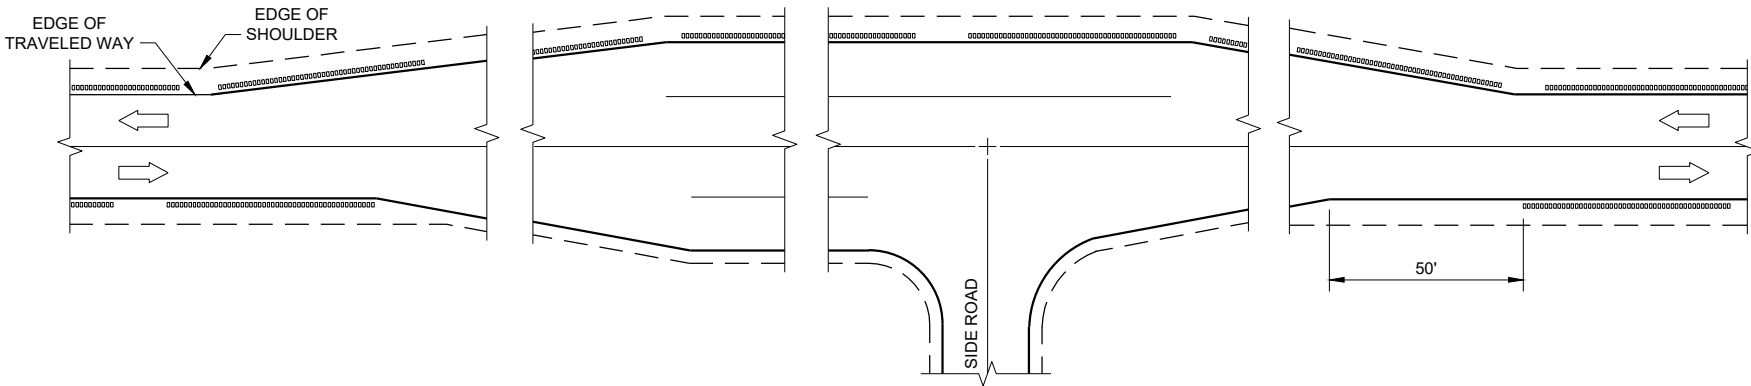


GROOVES AT BYPASS LANES


**SHOULDER AND EDGE LINE
RUMBLE STRIPS -
RAILROAD, PASSING,
CLIMBING AND BYPASS LANES**

STATE OF WISCONSIN
DEPARTMENT OF TRANSPORTATION

APPROVED
May 2023 /S/ John Jenkins
DATE ROADWAY STANDARDS DEVELOPMENT ENGINEER 49
FHWA

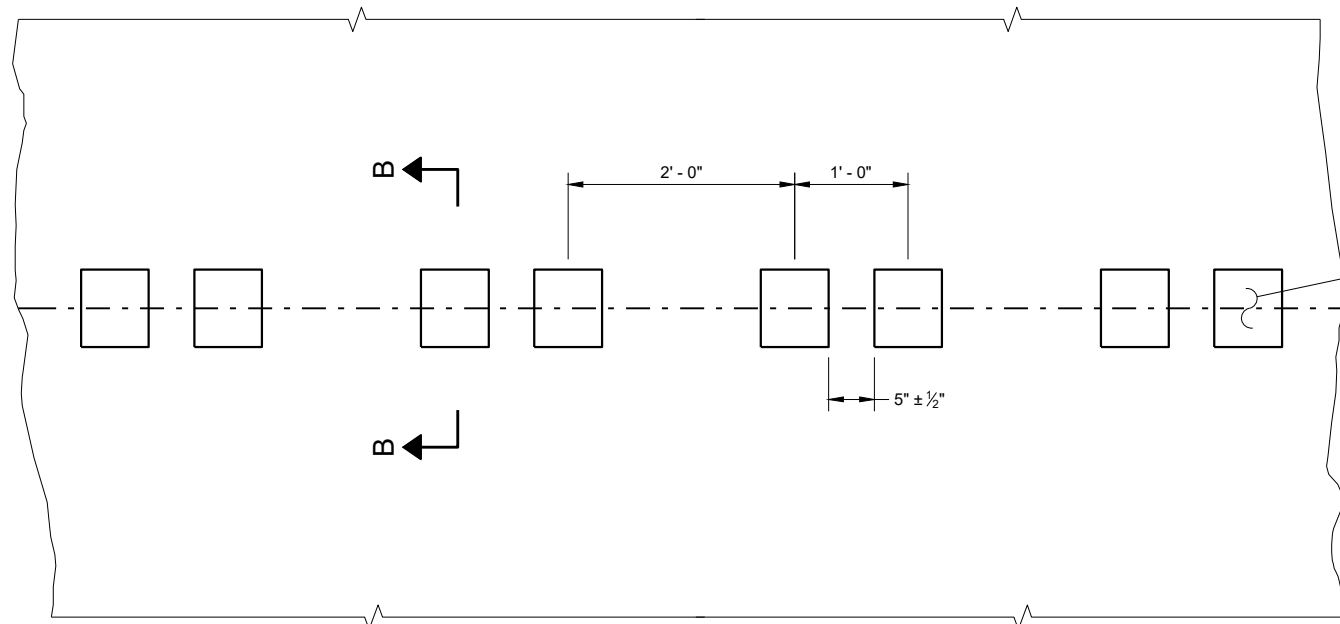


PLAN DETAIL VIEW

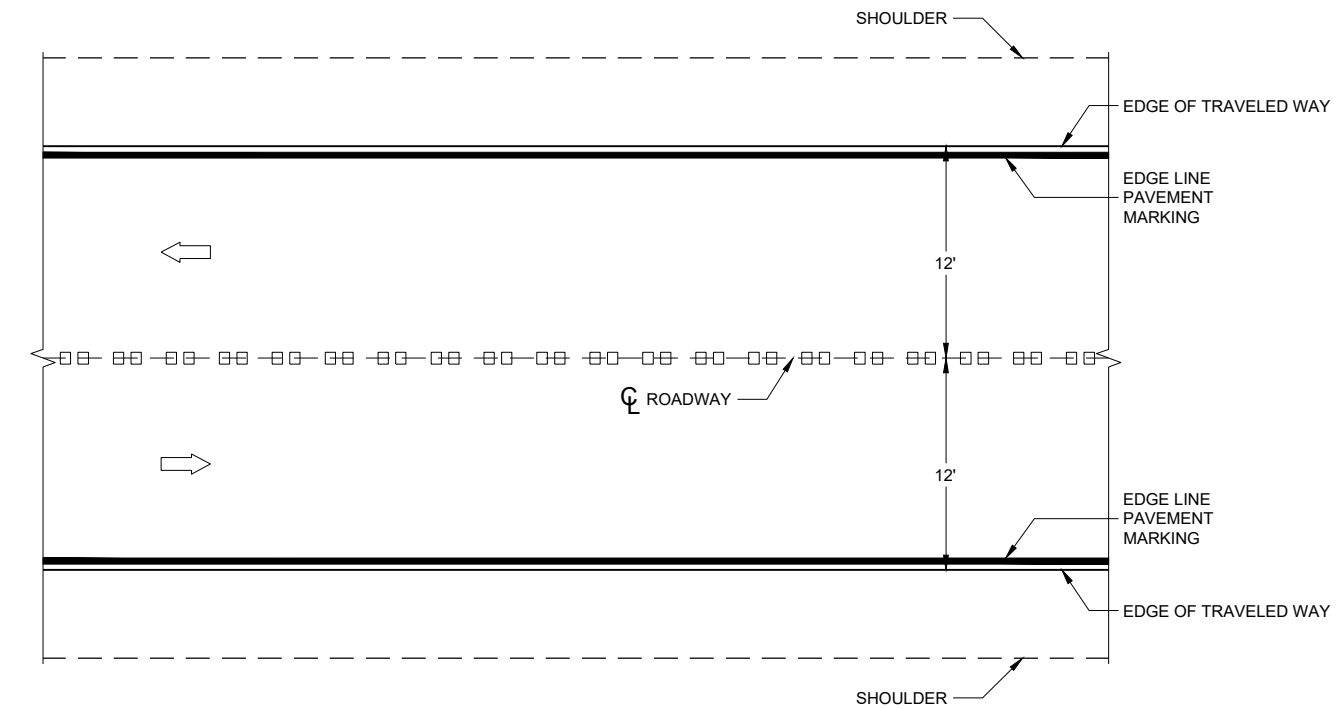


PLAN VIEW


CENTERLINE RUMBLE STRIPS - ASPHALT

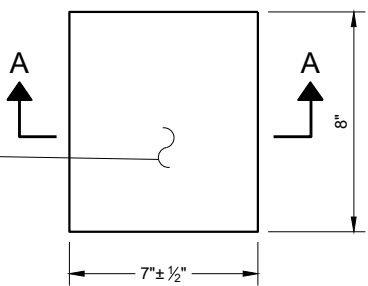


PLAN VIEW (SINGLE GROOVE)

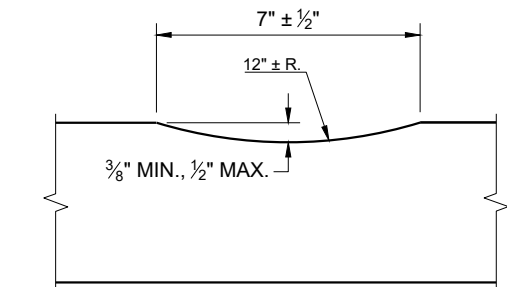

SECTION A - A

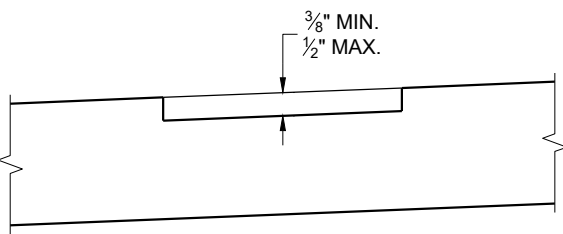

SECTION B - B
SUPERELEVATED ROADWAY

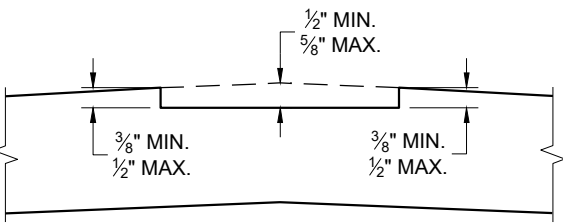


SECTION B - B
CROWNED ROADWAY

GENERAL NOTES


DO NOT MILL SHOULDER GROOVES THROUGH INTERSECTIONS, MARKED CROSSWALKS, NON-MOTORIZED PATH CROSSINGS, ETC. REFER TO SDD 13A11 SHEETS "d" AND "e".

CENTERLINE GROOVES MAY BE OMITTED IN AREAS WITH HIGH CONCENTRATIONS OF DRIVEWAYS WHEN DIRECTED BY THE ENGINEER.

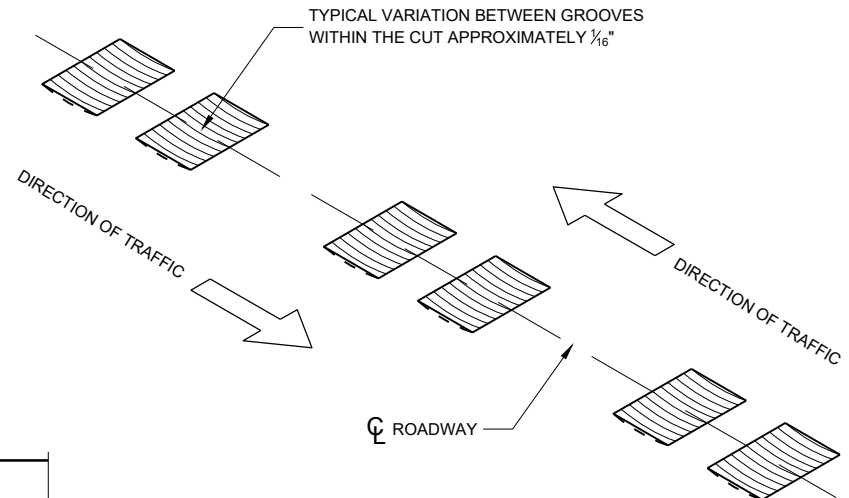


CENTERLINE RUMBLE STRIPS - ASPHALT


STATE OF WISCONSIN
DEPARTMENT OF TRANSPORTATION

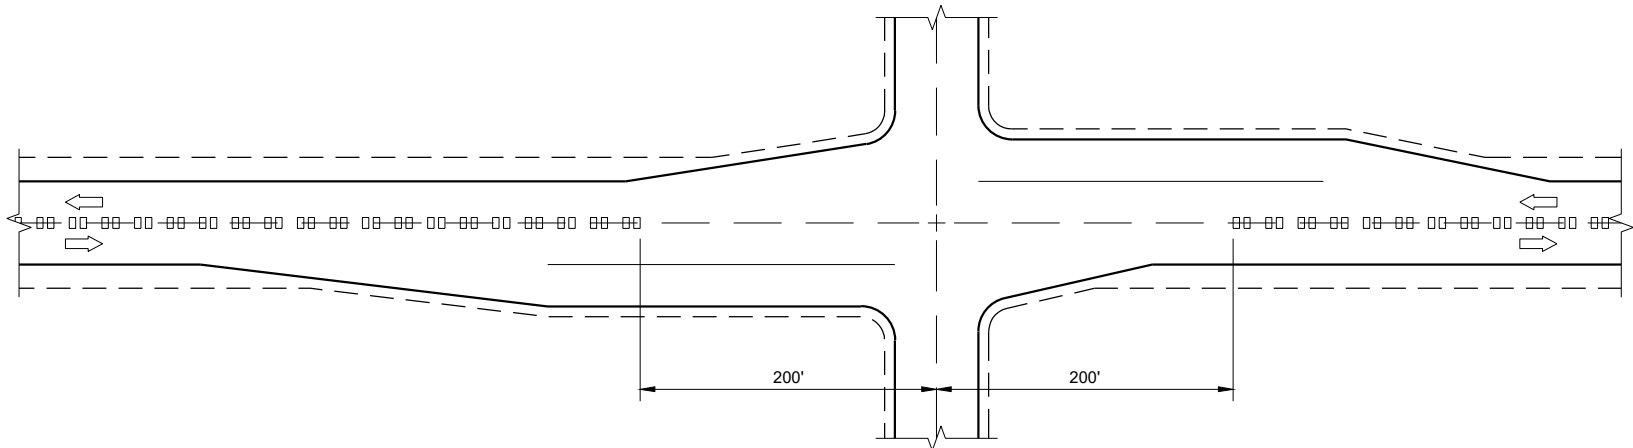

CENTERLINE GROOVES AT INTERSECTIONS

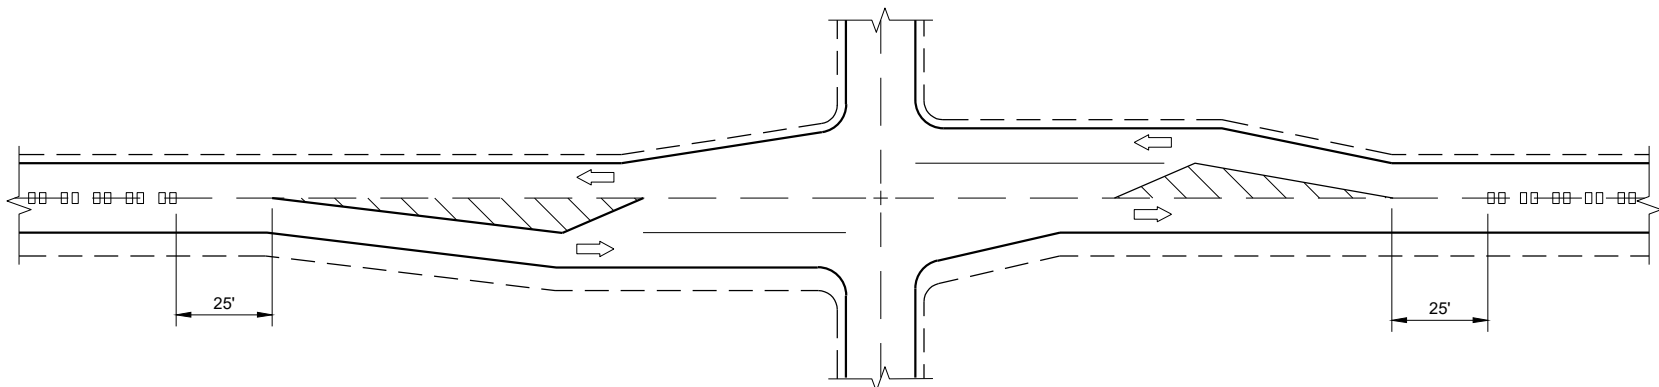


CENTERLINE GROOVES AT INTERSECTIONS
(WITH LEFT TURN LANES)

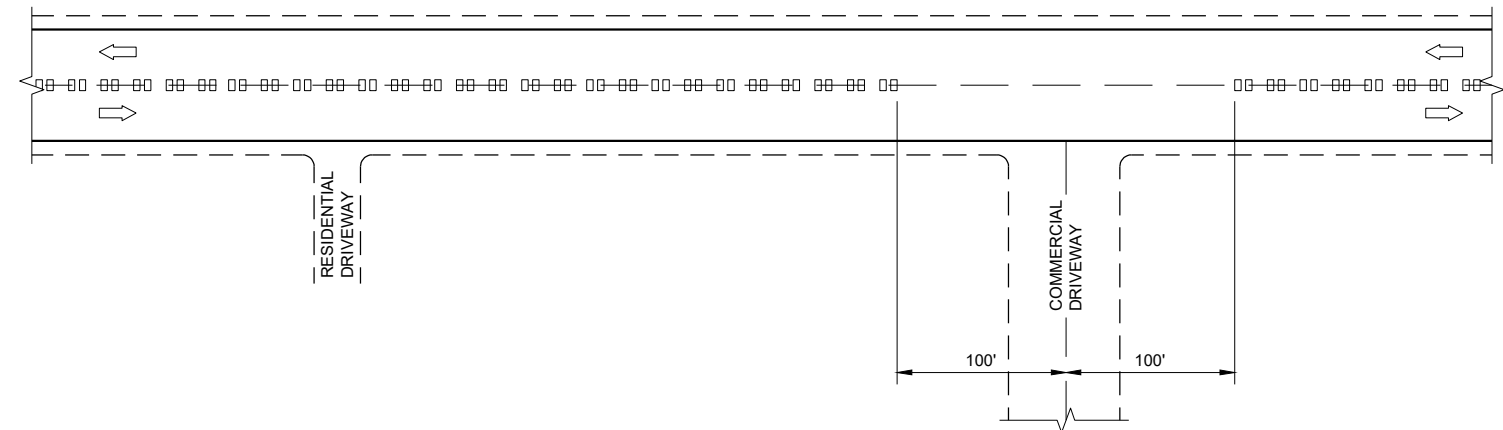


CENTERLINE GROOVES AT DRIVEWAYS^①

GENERAL NOTES

① CENTERLINE GROOVES MAY BE OMITTED IN AREAS WITH HIGH CONCENTRATIONS OF DRIVEWAYS WHEN DIRECTED BY THE ENGINEER.

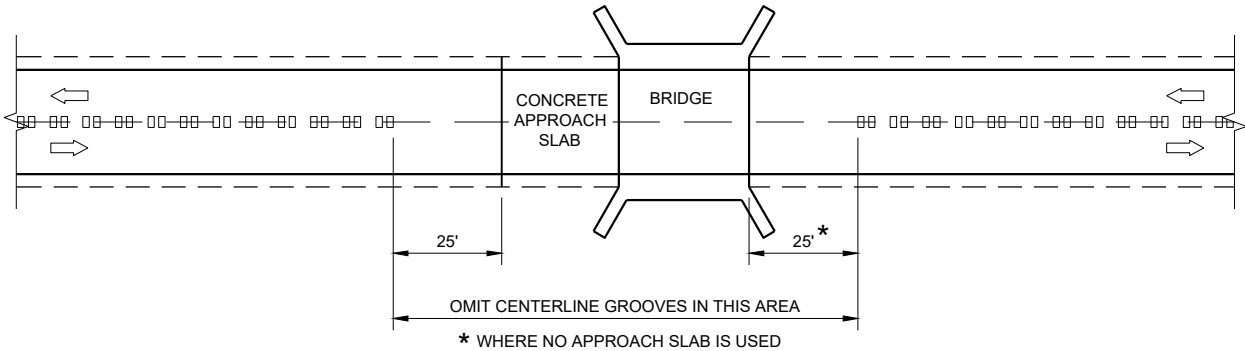

CENTERLINE GROOVES AT BRIDGES

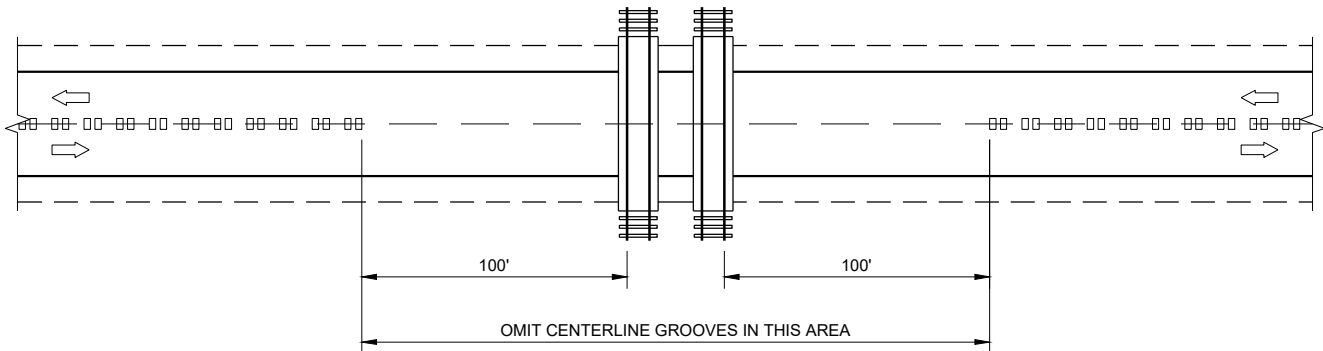


CENTERLINE GROOVES AT RAILROADS


CENTER LINE
RUMBLE STRIPS -
INTERSECTIONS, DRIVEWAYS,
BRIDGES, RAIL ROADS

STATE OF WISCONSIN
DEPARTMENT OF TRANSPORTATION


APPROVED
May 2023 /S/ John Jenkins
DATE ROADWAY STANDARDS DEVELOPMENT ENGINEER 51
FHWA

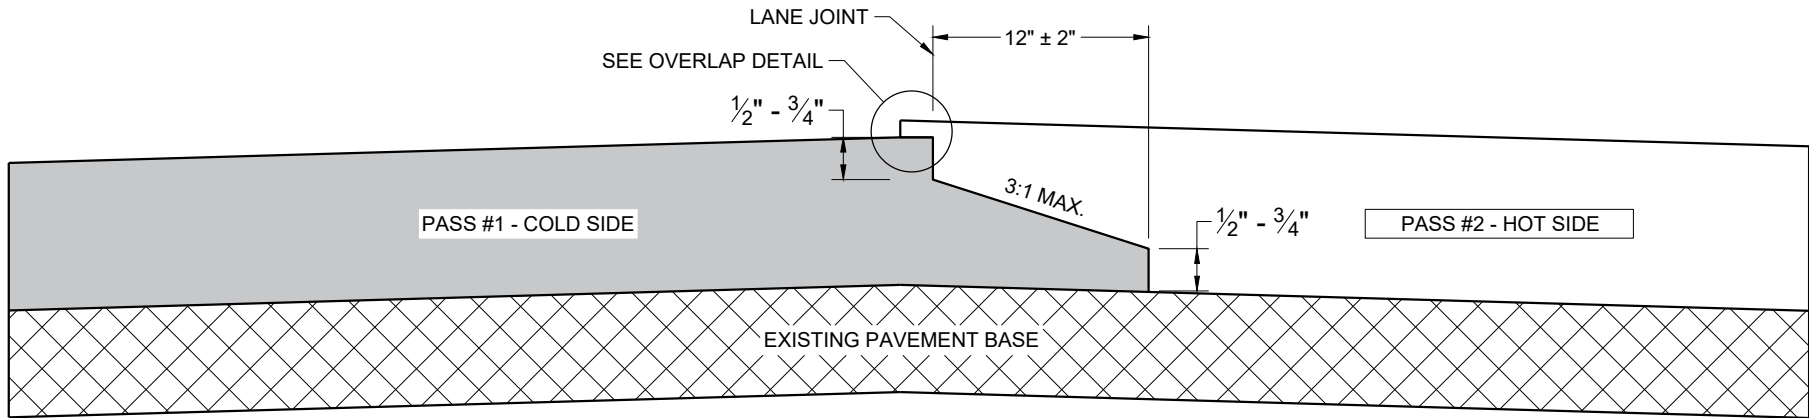

TYPICAL PAVEMENT CROSS SECTION
NOTCHED WEDGE JOINT

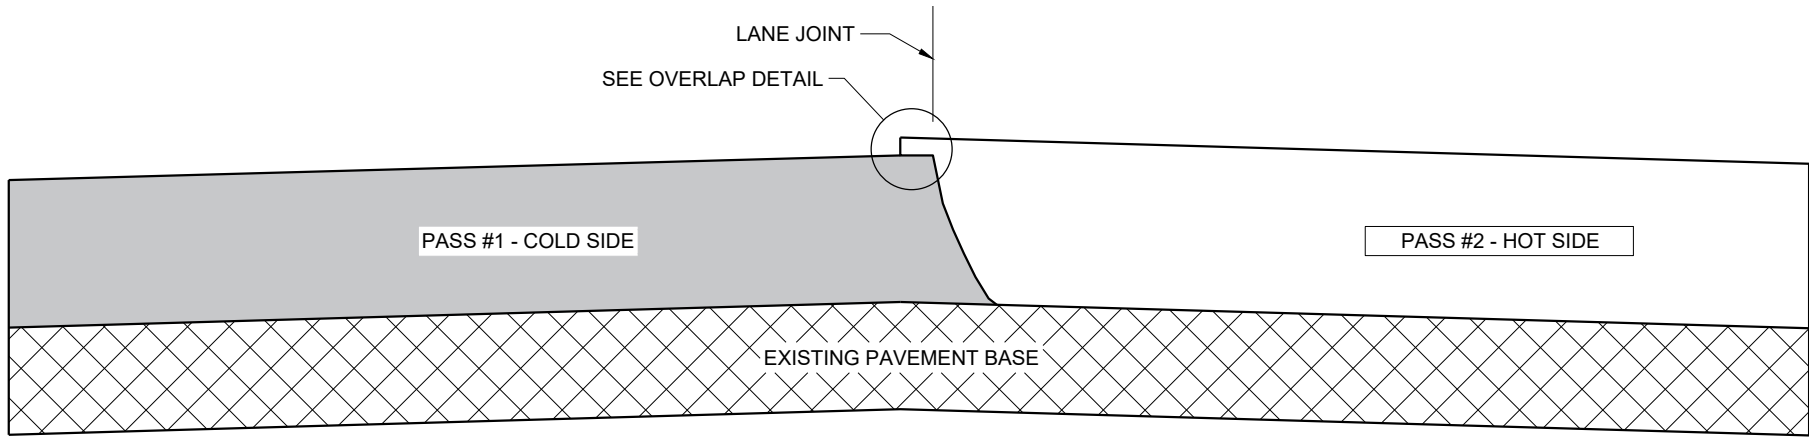

TYPICAL PAVEMENT CROSS SECTION
VERTICAL JOINT

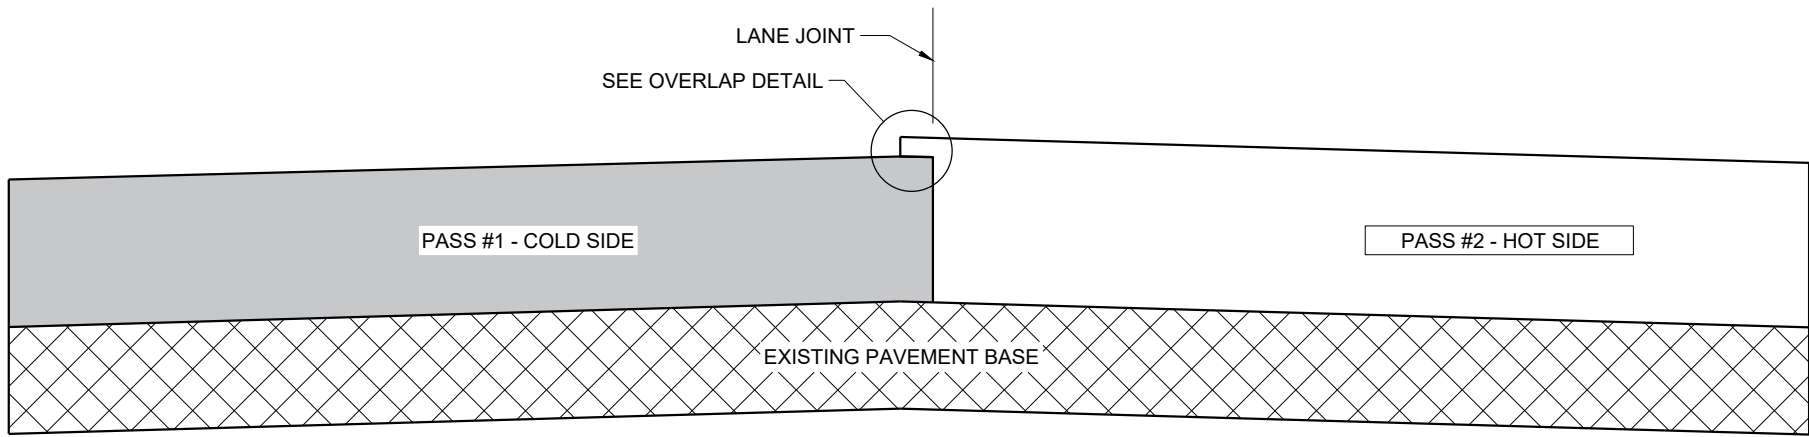

TYPICAL PAVEMENT CROSS SECTION
VERTICAL JOINT (MILLED)

GENERAL NOTES


IN ADDITION TO THE DETAILS PROVIDED IN THIS DRAWING, CONFORM TO STANDARD SPECIFICATION 450.3.2.8 FOR WHEN A NOTCHED WEDGE JOINT IS REQUIRED AND FOR GENERAL JOINT CONSTRUCTION REQUIREMENTS.

FOR ALL LONGITUDINAL JOINTS, ENSURE THE PAVER SCREED OVERLAPS THE PREVIOUSLY PLACED PAVEMENT BY $1" \pm 0.5"$ AND THE HOT SIDE OF THE JOINT REMAINS HIGHER THAN THE COLD SIDE BY APPROXIMATELY $0.1"$ AFTER FINAL COMPACTION. (IT WILL BE FLUSH WHEN PAVING IN ECHELON.)

ONLY REMOVE THE LONGITUDINAL NOTCHED WEDGE JOINT FOR SMA PAVEMENT OR AS DIRECTED BY THE ENGINEER TO ADDRESS SPECIFIC LENGTHS OF JOINT DAMAGED BY TRAFFIC.

WHEN MILLING BACK OR REMOVING ANY LONGITUDINAL JOINT, LIMIT THE MATERIAL REMOVED TO $2"$ FROM THE TOP NOTCH OR FROM THE VERTICAL JOINT EDGE ON THE COLD SIDE OF THE JOINT.

USE LONGITUDINAL MILLED JOINT AS PLANS SHOW OR THE AS THE ENGINEER DIRECTS.

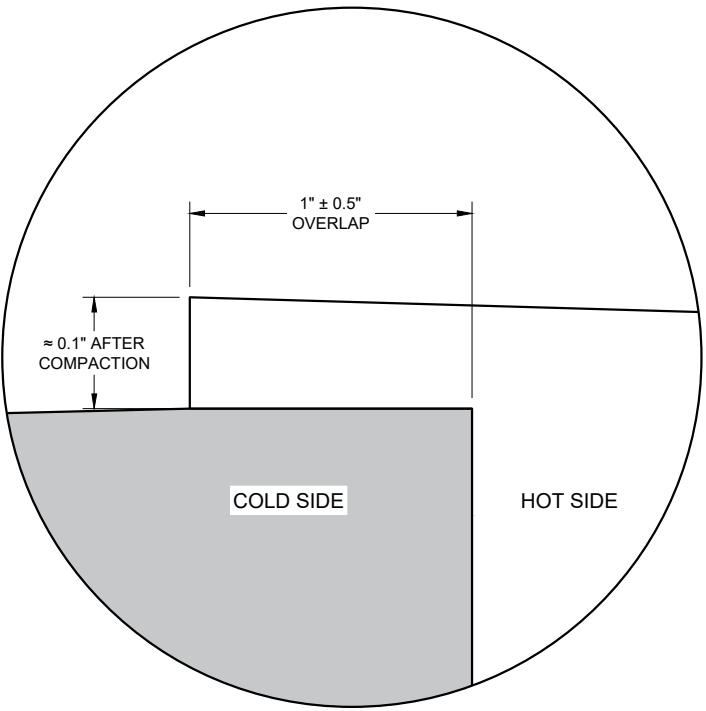


OVERLAP DETAIL (TYPICAL)

HMA LONGITUDINAL JOINTS


STATE OF WISCONSIN
DEPARTMENT OF TRANSPORTATION

APPROVED
November 2020 /S/ Steven Hefel
DATE HMA PAVEMENT ENGIN 52


FHWA

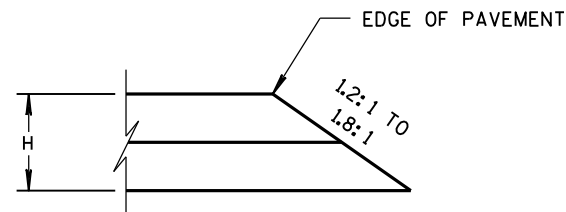


CONSTRUCTED WITH FINAL TWO LAYERS
FOR H 5" OR LESS

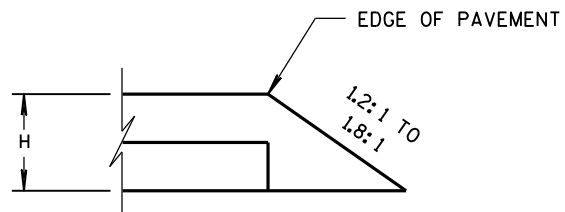

CONSTRUCTED WITH FINAL LAYER
FOR H 5" OR LESS

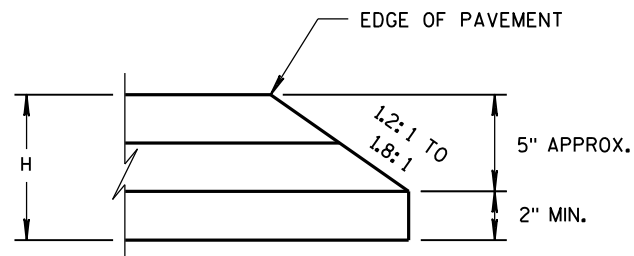


CONSTRUCTED WITH FINAL TWO LAYERS
FOR H GREATER THAN 5"

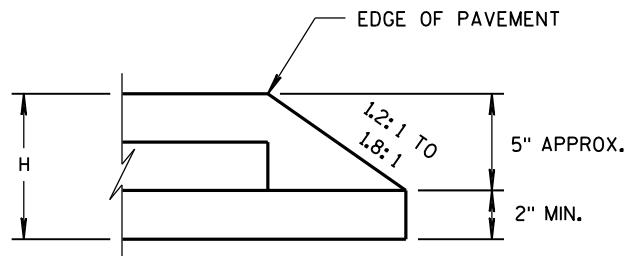

CONSTRUCTED WITH FINAL LAYER
FOR H GREATER THAN 5"

HMA PAVEMENT AND HMA OVERLAYS

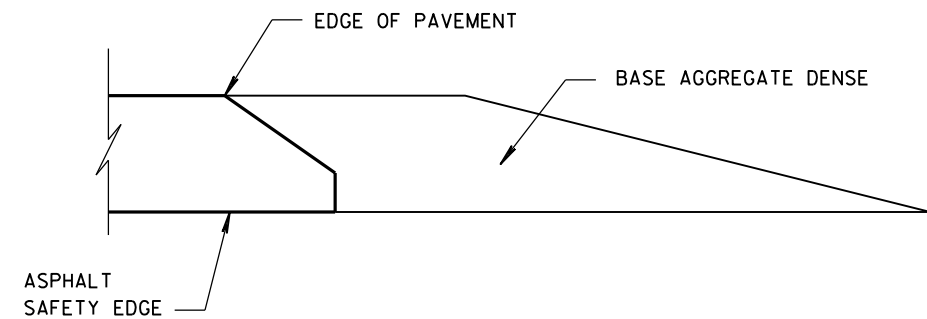

FINISHED SHOULDER AGGREGATE PLACEMENT

SAFETY EDGE_{SM}

STATE OF WISCONSIN
DEPARTMENT OF TRANSPORTATION

APPROVED
11/30/2012
DATE
FHWA

/s/ Jerry H. Zoaga
ROADWAY STANDARDS
ENGINEER

53
ENT

GENERAL NOTES

THE EXACT NUMBER, LOCATION, AND SPACING OF ALL SIGNS AND DEVICES SHALL BE ADJUSTED TO FIT FIELD CONDITIONS.

THE SPACING BETWEEN TRAFFIC CONTROL SIGNS SHOULD BE ADJUSTED TO NOT CONFLICT WITH AND SHOULD PROVIDE A MINIMUM OF 200 FEET (500 FEET DESIRABLE) CLEARANCE TO EXISTING SIGNS THAT WILL REMAIN IN PLACE.

ALL SIGNS ARE 48" X 48" UNLESS OTHERWISE NOTED.


SIGNS THAT WILL BE IN PLACE LESS THAN SEVEN CONTINUOUS DAYS AND NIGHTS MAY BE MOUNTED ON PORTABLE SUPPORTS.

IF A "STOP" SIGN MUST BE REMOVED FOR A WORK OPERATION, A TEMPORARY "STOP" SIGN SHALL BE PLACED PRIOR TO THE SIGN REMOVAL, OR A FLAGGER SHALL BE PROVIDED UNTIL THE SIGN IS REESTABLISHED.


- * OMIT G20-1 SIGNS IF LENGTH OF WORK AREA IS 2 MILES OR LESS
- ** PLACE AN ADDITIONAL W20-1A "ROAD WORK AHEAD" SIGN IF WORK AREA WITHIN THE PROJECT IS SEPARATED BY MORE THAN 2 MILES FROM PREVIOUS WORK AREA.

LEGEND

-  SIGN ON PERMANENT SUPPORT
-  DIRECTION OF TRAFFIC
-  WORK AREA

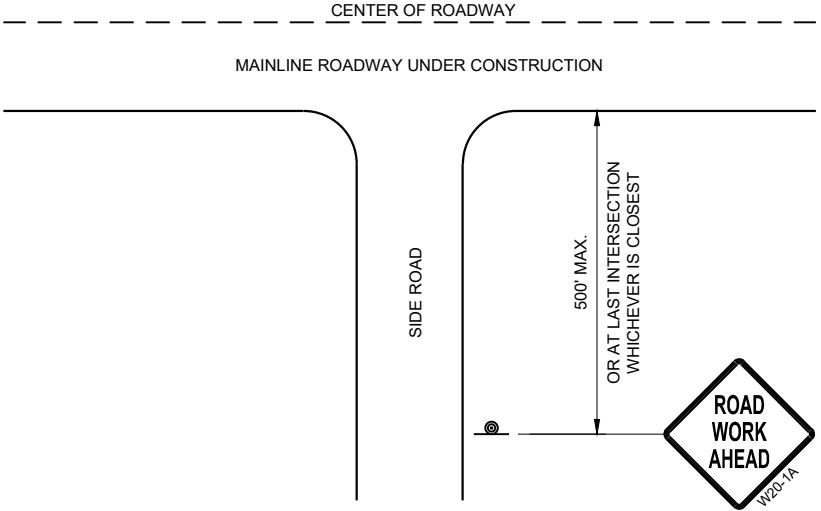

TYPICAL SIDE ROAD APPROACH
WARNING SIGN DETAIL

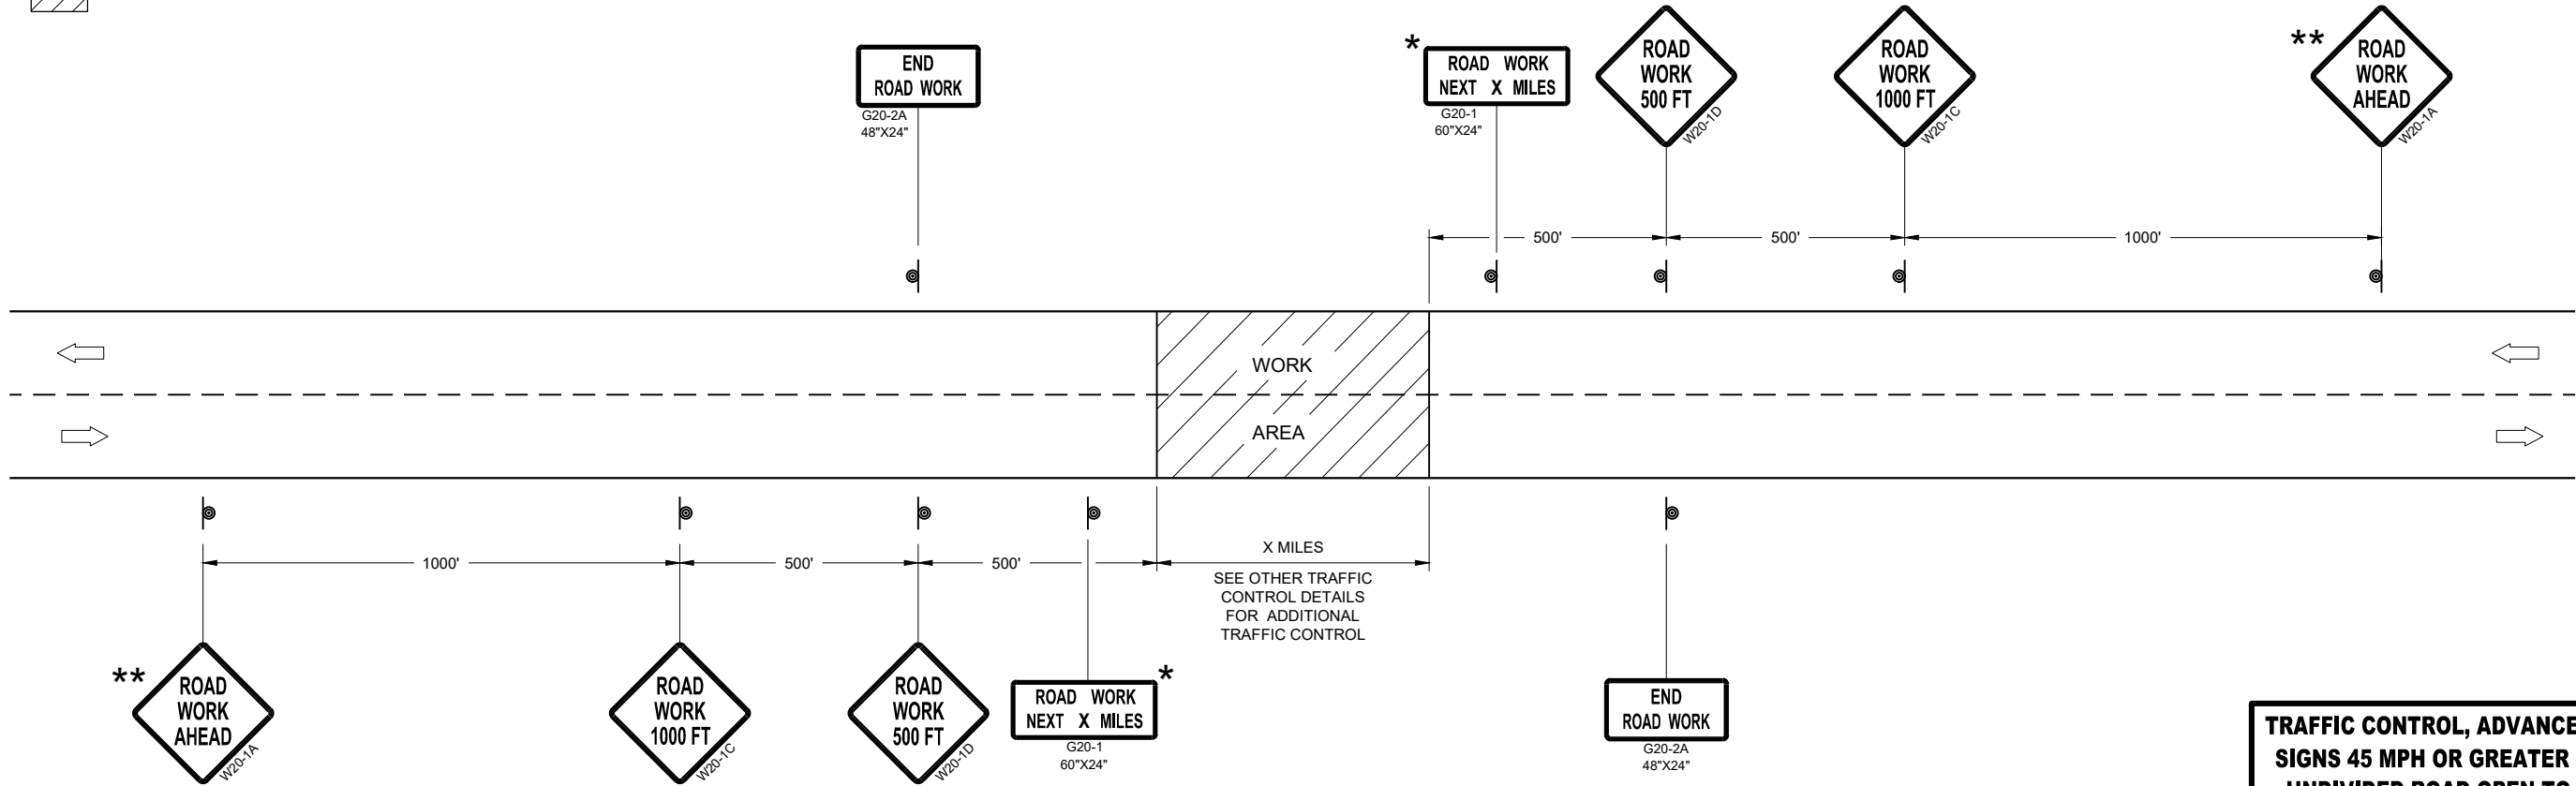


TRAFFIC CONTROL, ADVANCE WARNING SIGNS 45MPH OR GREATER


TRAFFIC CONTROL, ADVANCE WARNING
SIGNS 45 MPH OR GREATER TWO-WAY
UNDIVIDED ROAD OPEN TO TRAFFIC

STATE OF WISCONSIN
DEPARTMENT OF TRANSPORTATION

APPROVED
July 2018 /S/ Andrew Heidtke
DATE WORK ZONE ENGINEER 54
FHWA

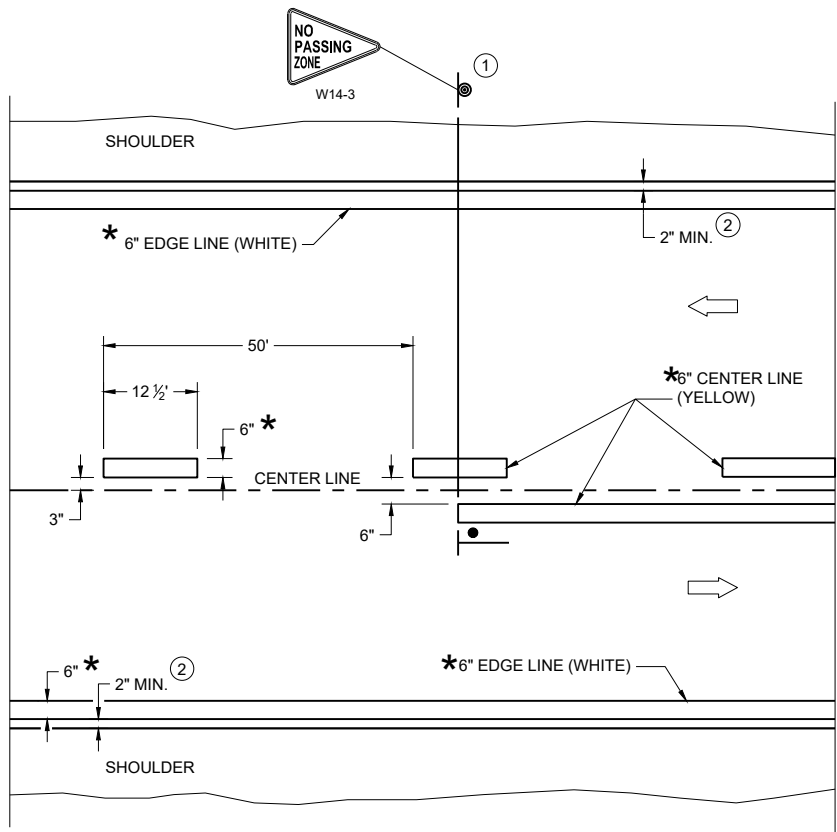

TWO WAY TRAFFIC

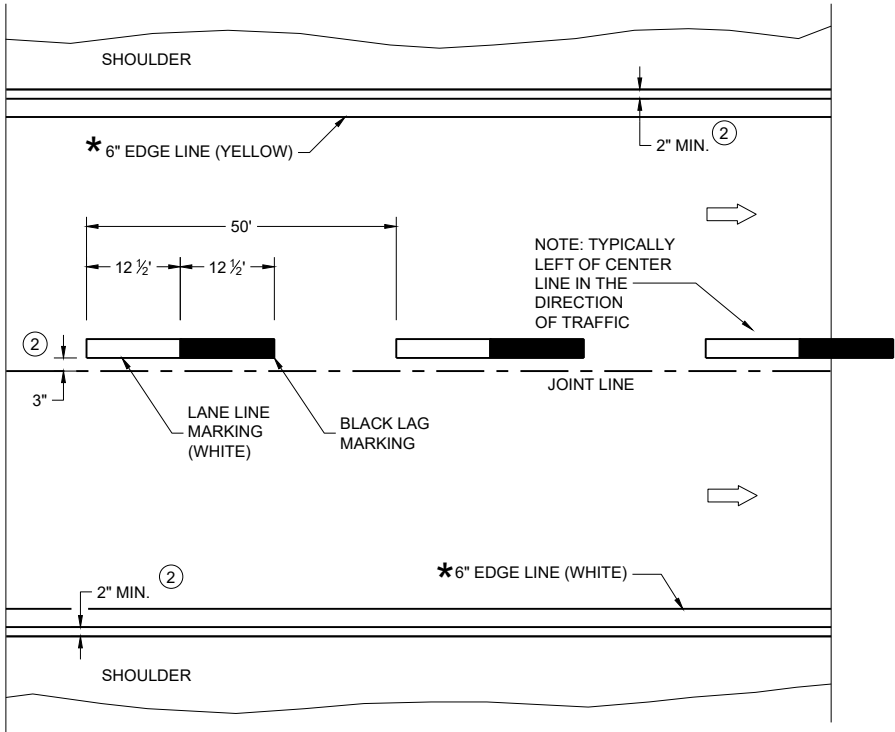

ONE WAY TRAFFIC

PERMANENT PAVEMENT MARKING

* CONFIRM MARKING LINE WIDTH WITH THE MISCELLANEOUS QUANTITIES

GENERAL NOTES


DETAILS OF CONSTRUCTION NOT SHOWN ON THIS DRAWING SHALL CONFORM TO STANDARD SPECIFICATIONS AND SPECIAL PROVISIONS.

- ① LOCATE THE NO PASSING ZONE W14-3 SIGN WITHIN 50 FEET OF THE "T" MARKING
- ② MEASURE FROM EDGE OF MARKING TO JOINT LINE. THIS DOES NOT INCLUDE SPACE NEEDED FOR GROOVING OPERATIONS.

LEGEND

- "T" MARKING
- SIGN ON PERMANENT SUPPORT
- DIRECTION OF TRAFFIC

PERMANENT LONGITUDINAL PAVEMENT MARKINGS	
STATE OF WISCONSIN DEPARTMENT OF TRANSPORTATION	
APPROVED December 2024 DATE	/S/ Jeannie Silver Statewide Pavement Marking Engineer
FHWA	55

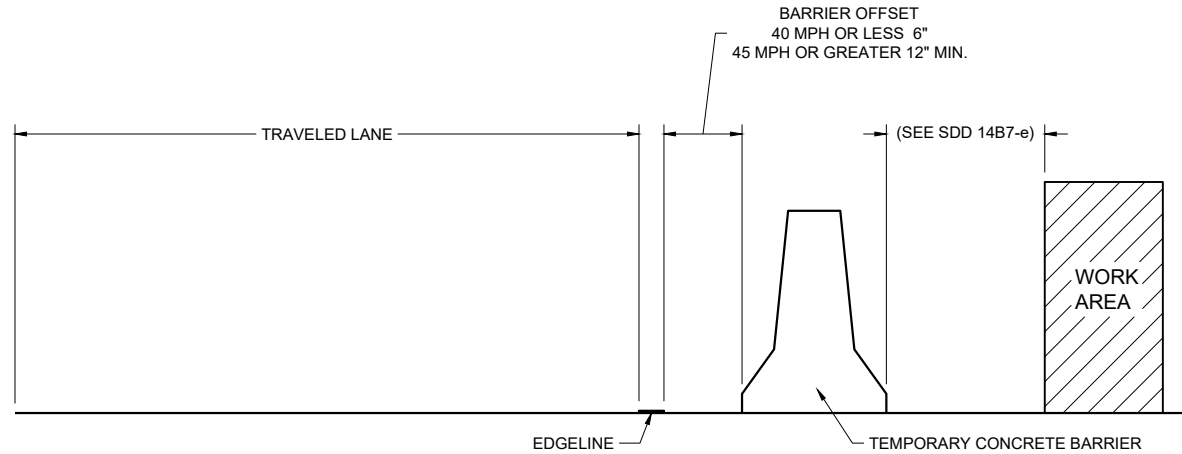

TEMPORARY BARRIER OFFSET FROM EDGE LINE


GENERAL NOTES

DETAILS OF CONSTRUCTION NOT SHOWN ON THIS DRAWING SHALL CONFORM TO STANDARD SPECIFICATIONS AND SPECIAL PROVISIONS.


LEGEND

DIRECTION OF TRAFFIC


* CONFIRM MARKING LINE WIDTH WITH THE MISCELLANEOUS QUANTITIES

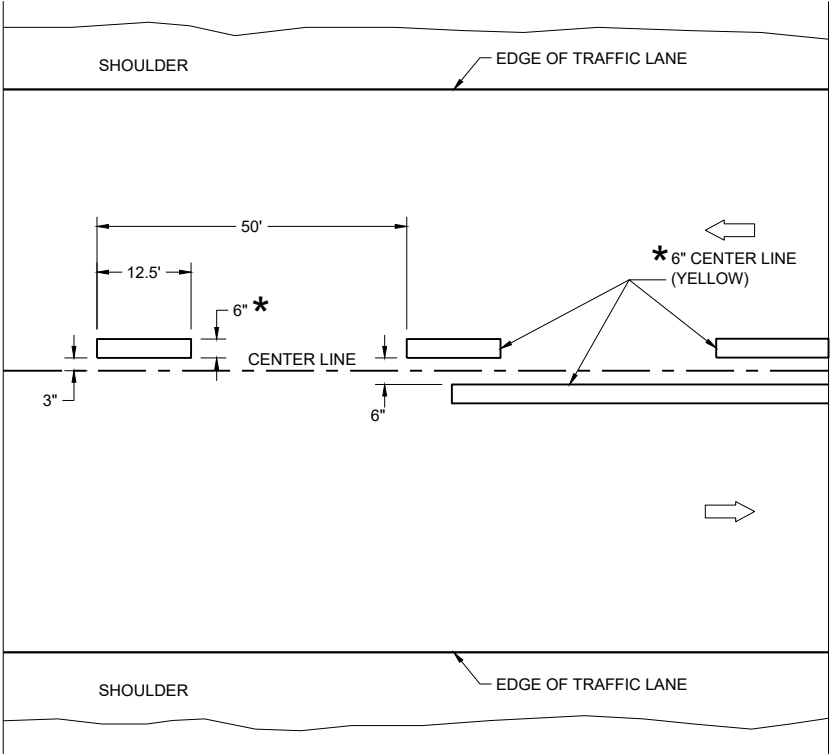

TWO WAY TRAFFIC

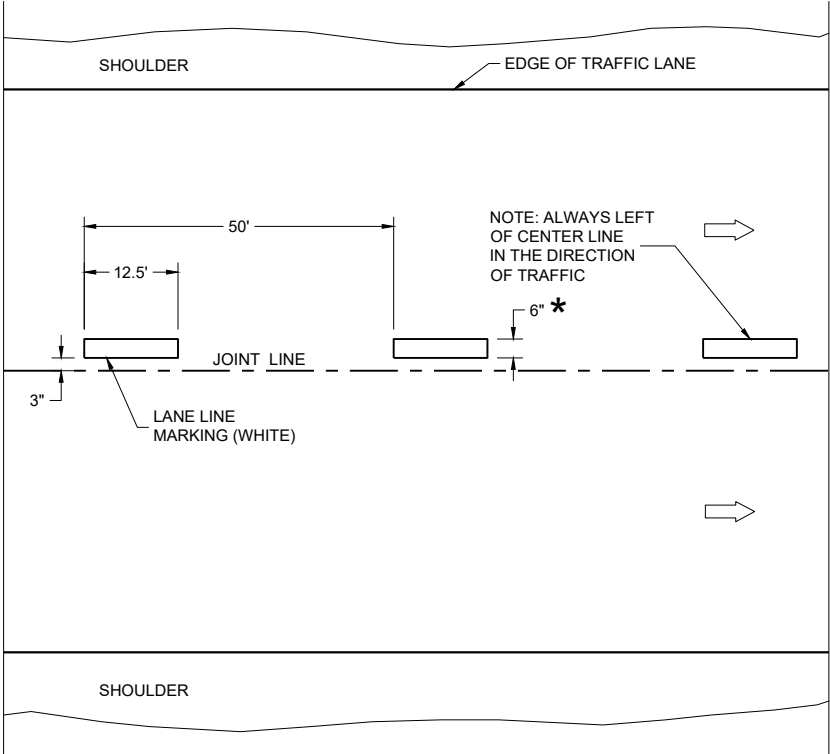

ONE WAY TRAFFIC

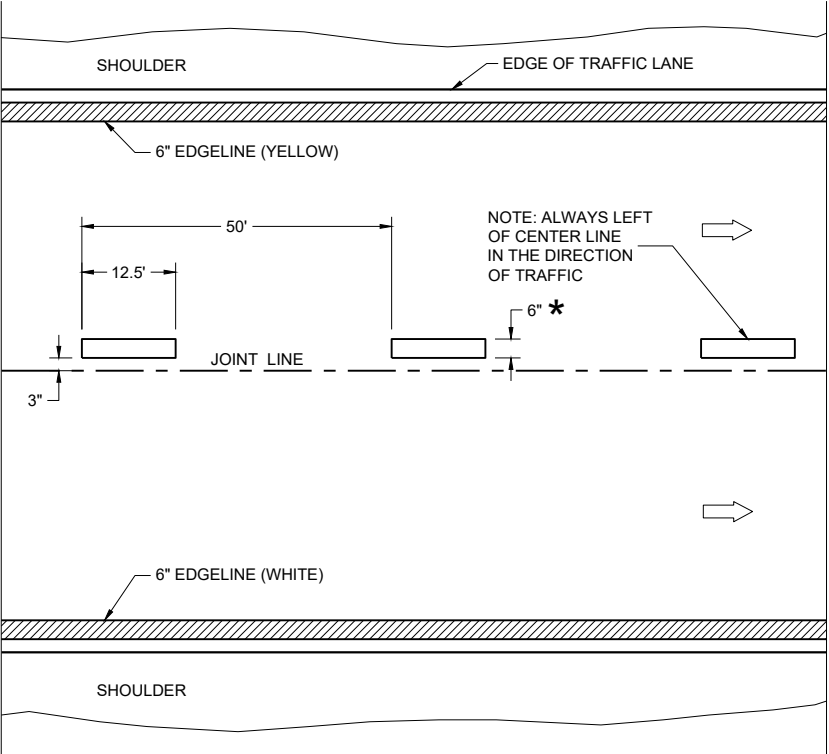

FREEWAYS AND EXPRESSWAYS

TEMPORARY PAVEMENT MARKING

TEMPORARY LONGITUDINAL PAVEMENT MARKING	
STATE OF WISCONSIN DEPARTMENT OF TRANSPORTATION	
APPROVED December 2024 DATE	/S/ Jeannie Silver Statewide Pavement Marking Engineer
FHWA	56

LEGEND

-  SIGN ON PORTABLE OR PERMANENT SUPPORT
-  TEMPORARY PORTABLE RUMBLE STRIP ARRAY
-  DIRECTION OF TRAFFIC
-  WORK AREA
-  FLAGGER, EQUIPPED WITH STOP/SLOW PADDLE FASTENED ON SUPPORT STAFF

GENERAL NOTES

DETAILS OF TRAFFIC CONTROL DEVICES AND INSTALLATION NOT SHOWN ON THIS DRAWING SHALL CONFORM TO THE PERTINENT REQUIREMENTS OF THE STANDARD SPECIFICATIONS, THE SPECIAL PROVISIONS, AND THE MANUAL ON UNIFORM TRAFFIC CONTROL DEVICES.

ALL SIGNS ARE 48" X 48" UNLESS OTHERWISE NOTED.

"WO" SIGNS ARE THE SAME AS "W" SIGNS EXCEPT THE BACKGROUND IS ORANGE.

THE EXACT NUMBER, LOCATION AND SPACING OF ALL SIGNS, DEVICES, AND LOCATION OF ALL FLAGGERS SHALL BE ADJUSTED TO FIT FIELD CONDITIONS AS APPROVED BY THE ENGINEER.

THE FIRST ADVANCE WARNING SIGN SHOULD TYPICALLY BE LOCATED IN ADVANCE OF THE ANTICIPATED TRAFFIC BACKUP OR QUEUE.

WHEN A SIDE ROAD OR RAMP INTERSECTS THE FACILITY ON WHICH THE WORK IS BEING PERFORMED, ADDITIONAL TRAFFIC CONTROLS SHALL BE PROVIDED AS SPECIFIED IN THE PLANS AND/OR THE SPECIAL PROVISIONS OR AS APPROVED BY THE ENGINEER.

FLAGGING


FLAGGERS SHALL BE IN SIGHT OF EACH OTHER OR IN DIRECT COMMUNICATION AT ALL TIMES. THEY SHALL BE EQUIPPED WITH STOP/SLOW PADDLES FASTENED ON SUPPORT STAFFS. WHEN THE FLAGGING OPERATION IS NOT IN EFFECT REMOVE TEMPORARY PORTABLE RUMBLE STRIPS PRIOR TO COVERING OR REMOVING ALL ADVANCE SIGNING.

- ① FOR MOVING WORK OPERATIONS, POST ADDITIONAL W20-7A FLAGGER SIGNS AT APPROXIMATELY 3,500' INTERVALS IN THE MOVING WORK OPERATION OR AS APPROVED BY THE ENGINEER.
- ② SIGN NOT REQUIRED IF FLAGGING OPERATION OCCURS WITHIN A SIGNED ROAD WORK ZONE AREA.

WHEN THE DISTANCE BETWEEN FLAGGERS EXCEEDS 2 MILES, A PILOT CAR IS REQUIRED. WHEN CURVES REDUCE SIGHT DISTANCE BELOW 400', A PILOT CAR IS REQUIRED.

TEMPORARY PORTABLE RUMBLE STRIPS

- UTILIZE TEMPORARY PORTABLE RUMBLE STRIPS ON ALL FLAGGING OPERATIONS.
- ③ EACH TEMPORARY PORTABLE RUMBLE STRIP ARRAY CONSISTS OF THREE RUMBLE STRIPS PLACED TRANSVERSE ACROSS THE LANE AT THE LOCATIONS SHOWN. WITHIN EACH ARRAY, SPACING BETWEEN RUMBLE STRIPS SHALL BE 15 FEET ON CENTER
- ONLY USE TEMPORARY PORTABLE RUMBLE STRIPS FROM THE APPROVED PRODUCTS LIST.
- INSTALL TEMPORARY RUMBLE STRIPS PER MANUFACTURER'S RECOMMENDATIONS.
- PLACE ADVANCE SIGNING PRIOR TO INSTALLING TEMPORARY RUMBLE STRIPS.
- DO NOT INSTALL TEMPORARY PORTABLE RUMBLE STRIPS ON GRAVEL, MILLED SURFACES, OR ASPHALT THAT HAS BEEN PAVED LESS THAN 12 HOURS.

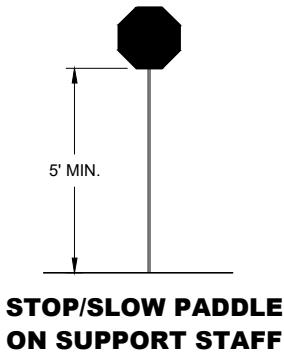


SIGN AND TEMPORARY RUMBLE STRIP ARRAY SPACING TABLE

SPEED LIMIT	SPACING "A"
25-30 MPH	200'
35-40 MPH	350'
45-55 MPH	500'



USE OF W03-4 SIGN IS OPTIONAL. WHEN USED, THIS SIGN SHALL BE LOCATED BETWEEN THE W20-7A AND W20-4A SIGNS, USING SPACING "A".

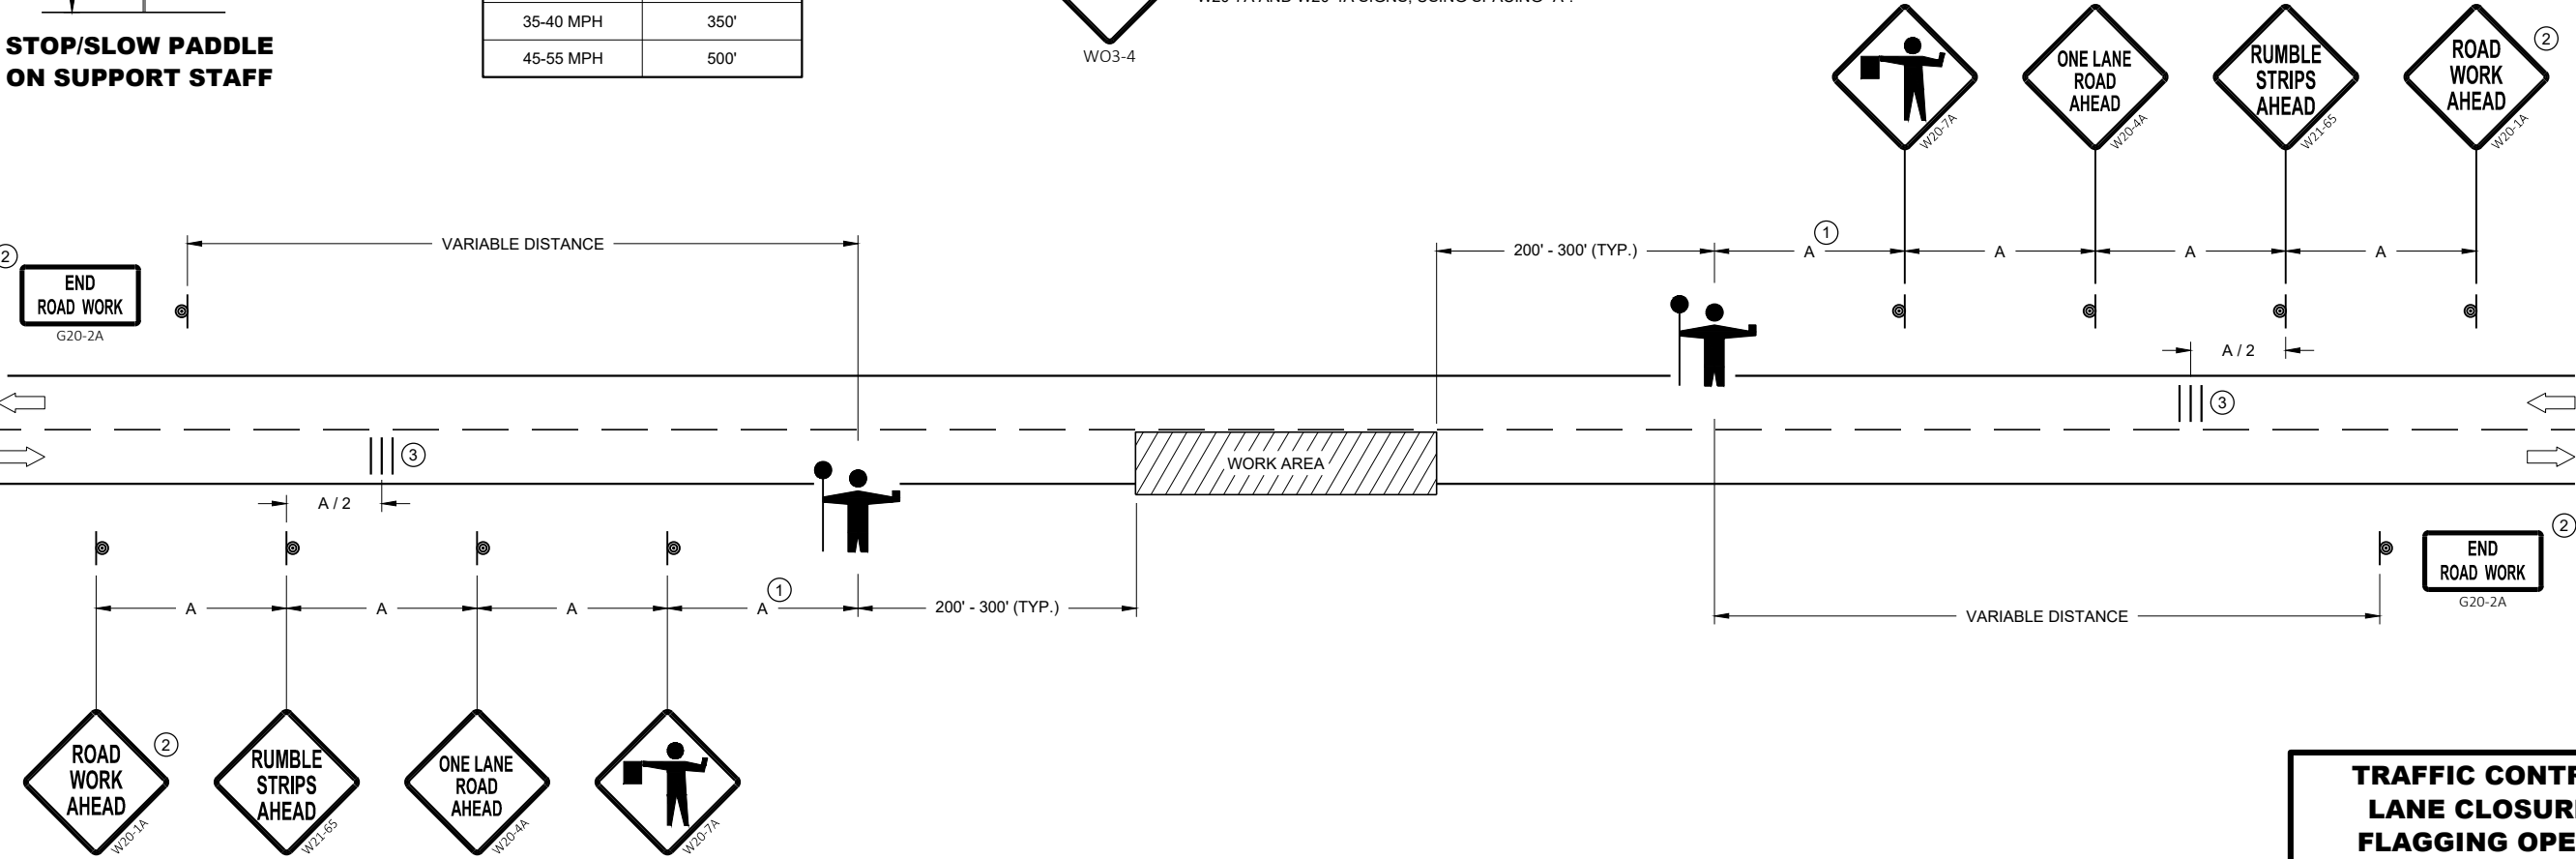

TRAFFIC CONTROL FOR LANE CLOSURE WITH FLAGGING OPERATION	
STATE OF WISCONSIN DEPARTMENT OF TRANSPORTATION	
APPROVED May 2022 DATE	/S/ Andrew Heidtke WORK ZONE ENGINEER 57
FHWA	

LEGEND

- V1

LEAD VEHICLE
- V2

MARKING VEHICLE
- V3

SHADOW VEHICLE
- 

TRUCK MOUNTED ATTENUATOR (TMA)
- 

SIGN ON TEMPORARY SUPPORT
- 

DIRECTION OF TRAFFIC

GENERAL NOTES

ALL VEHICLES SHALL BE EQUIPPED WITH TWO 360 DEGREE HIGH INTENSITY YELLOW FLASHING LIGHTS OR STROBE LIGHTS AND OPERATED WITH HEADLIGHTS TURNED ON.

ALL VEHICLES SHALL BE EQUIPPED WITH REAR FACING TYPE B OR C FLASHING ARROW PANEL OPERATING IN CAUTION MODE. SIGNS PLACED ON VEHICLES MUST NOT OBSCURE THE ARROW PANEL.

ALL SIGNS ARE 48" X 48" UNLESS OTHERWISE SPECIFIED.

DISTANCE BETWEEN VEHICLES MAY VARY ACCORDING TO TERRAIN, SIGHT DISTANCE, PAINT DRYING TIME, AND OTHER FACTORS. WHENEVER ADEQUATE STOPPING SIGHT DISTANCE EXISTS TO THE REAR, SHADOW VEHICLES SHOULD MAINTAIN THE MINIMUM DISTANCE FROM THE WORK VEHICLE AND PROCEED AT THE SAME SPEED AS THE WORK VEHICLE. SHADOW VEHICLES SHOULD SLOW DOWN IN ADVANCE OF VERTICAL AND HORIZONTAL CURVES THAT RESTRICT SIGHT DISTANCE.

THE WORK AND SHADOW VEHICLES SHOULD PULL OVER PERIODICALLY TO ALLOW TRAFFIC TO PASS.

WHEN NO WORK ACTIVITY IS TAKING PLACE, REMOVE OR LAY STATIONARY SIGNS AND SUPPORTS FLAT ON THE GRADE WITH


WORKERS SHALL NOT PERFORM WORK FROM ANY SHADOW OR PROTECTION VEHICLES.

UPRIGHTS ORIENTED PARALLEL TO AND DOWNSTREAM FROM TRAFFIC.

CONES SHOULD BE USED BETWEEN THE MARKING AND SHADOW VEHICLE AT 100 FOOT SPACING. CONES MAY BE OMITTED ON PAINTED LINE IF APPROVED BY THE ENGINEER. CONSIDER PAVEMENT MARKING DRY OR CURE TIMES AND TRAFFIC VOLUME.

CONES SHALL BE A MINIMUM OF 28" FOR WET PAVEMENT MARKING .

- ① SIGNS SHALL BE REPEATED APPROXIMATELY EVERY THREE MILES AND AFTER EVERY MAJOR INTERSECTION.
- ② IF CONSTRUCTION WORK ZONE SIGNS ARE IN PLACE, W20-1A OR W21-63 ARE NOT REQUIRED.
- ③ V1 AND V2 CAN BE SWITCHED SO THAT THE MARKER IS THE LEAD VEHICLE.

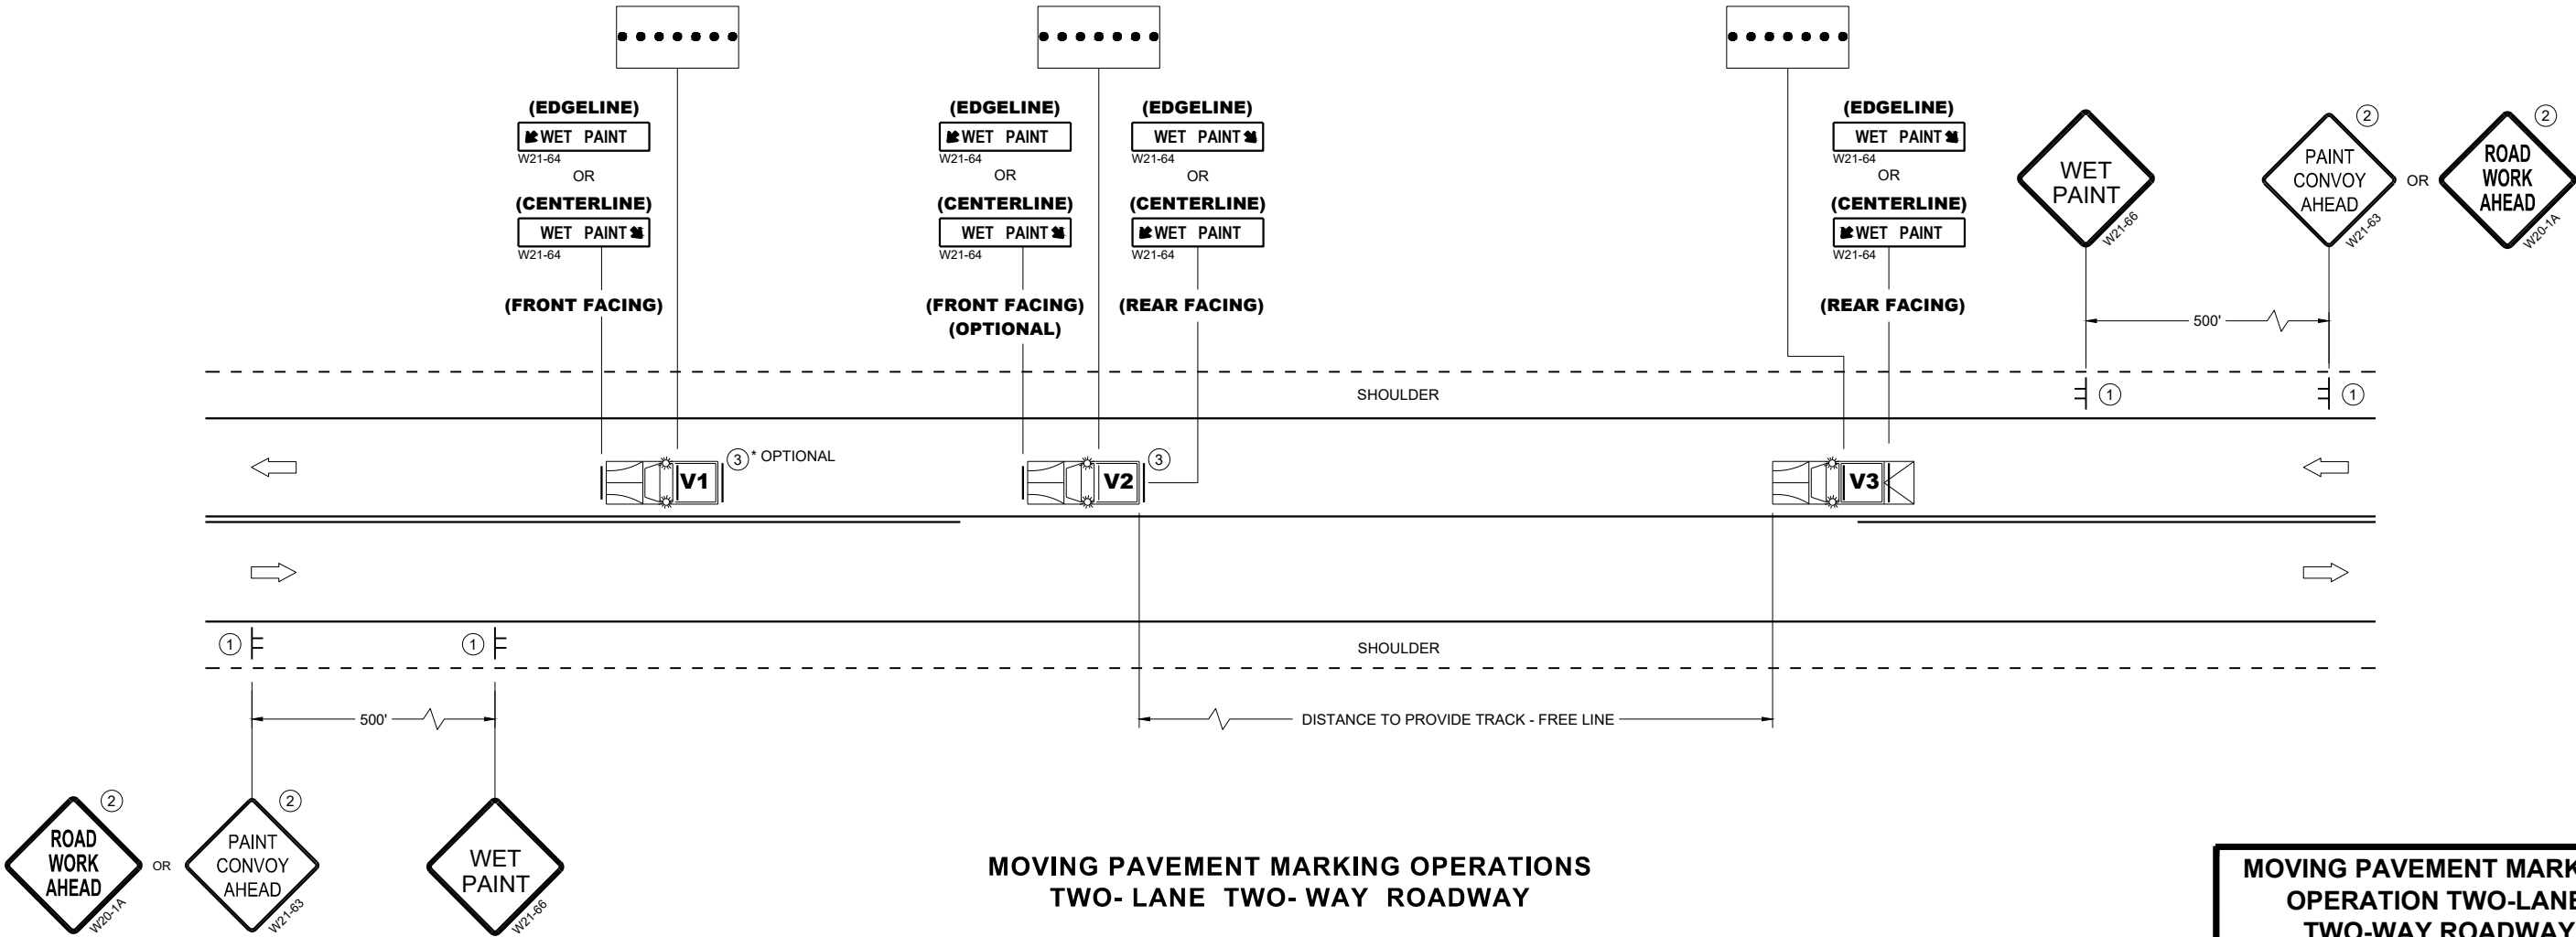


MOVING PAVEMENT MARKING
OPERATION TWO-LANE
TWO-WAY ROADWAY


STATE OF WISCONSIN
DEPARTMENT OF TRANSPORTATION

APPROVED
November 2025 /S/ Andrew Heidtke
DATE STATE ELECTRICAL ENGINEER

FHWA

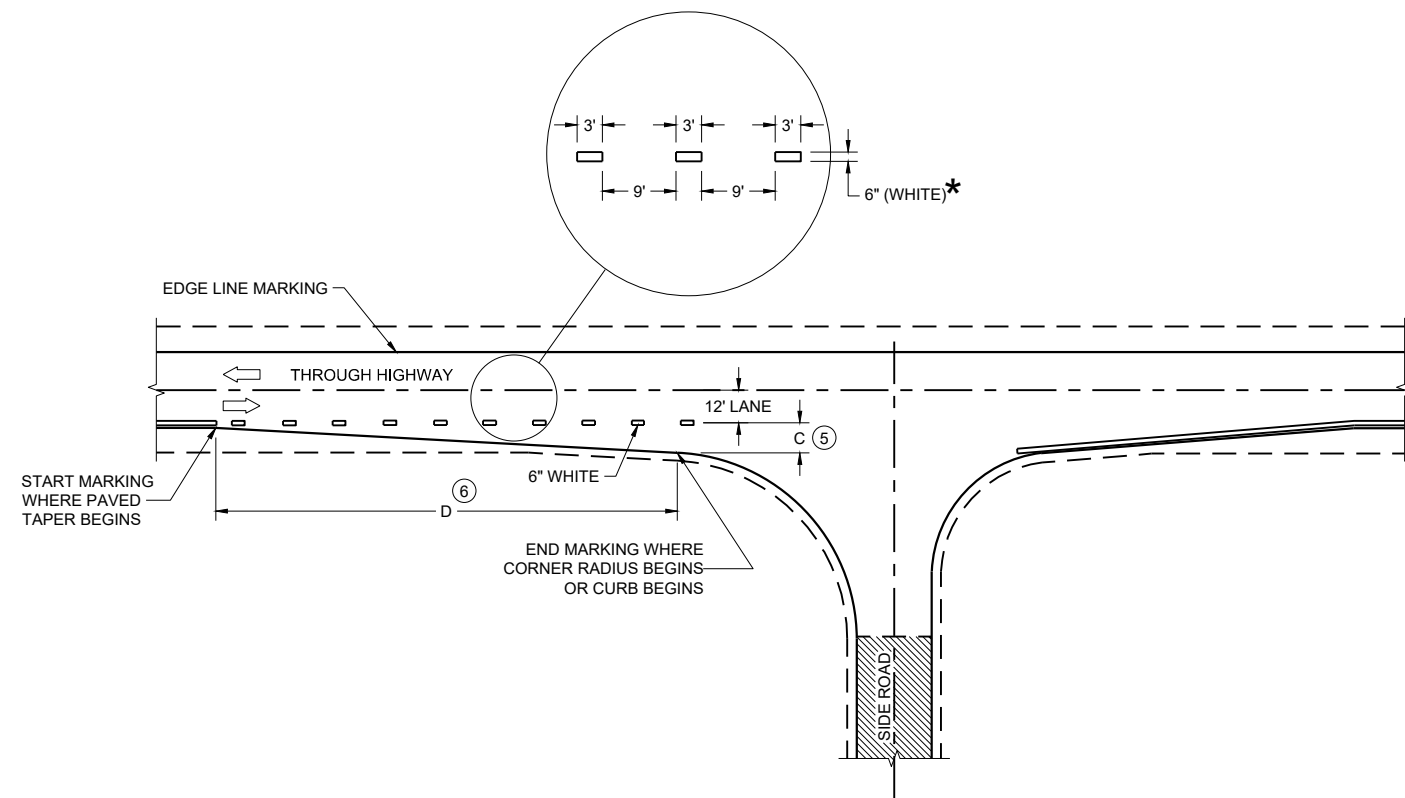

MINOR INTERSECTION

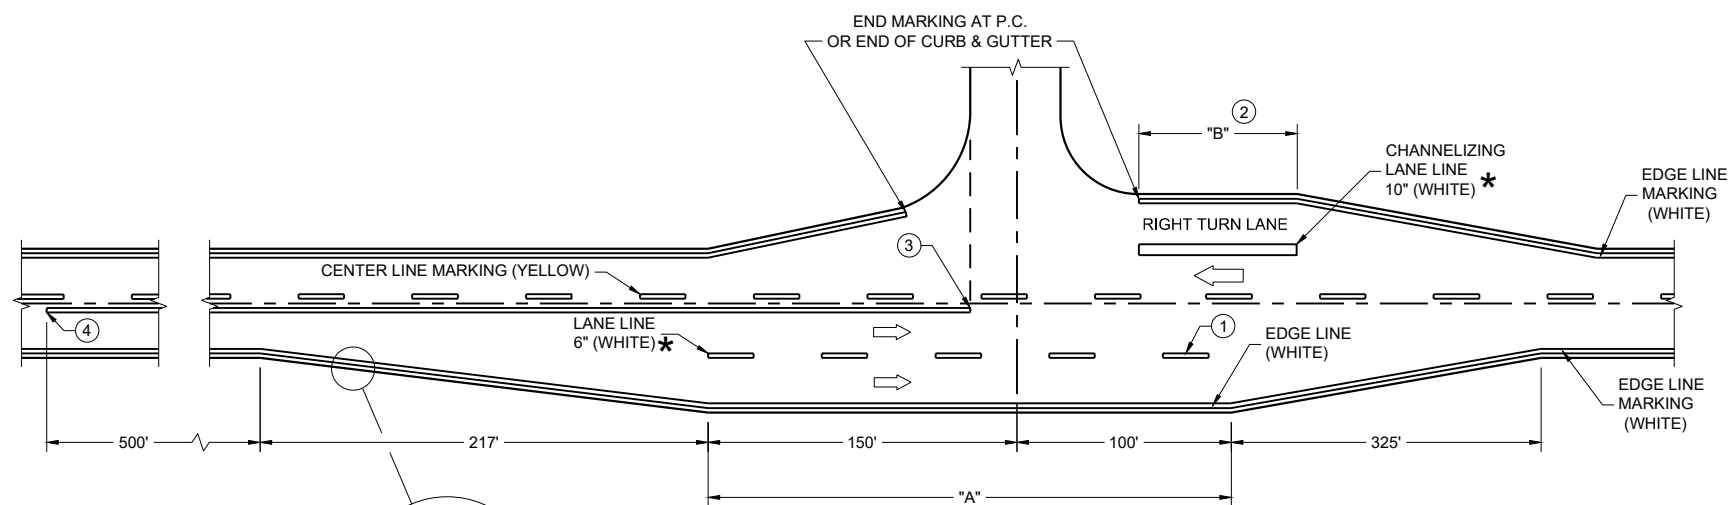

MAJOR INTERSECTIONS
(INTERSECTION WITH FULL RIGHT TURN LANE OR BYPASS LANE)

*CONFIRM MARKING LINE WIDTH WITH THE MISCELLANEOUS QUANTITIES


GENERAL NOTES

OMIT EDGE LINES THROUGH INTERSECTIONS. CONTINUE EDGE LINES THROUGH DRIVEWAYS.

- ① WHEN DISTANCE "A" IS LESS THAN 250 FEET, OMIT LANE LINE.
- ② WHEN DISTANCE "B" IS LESS THAN 100 FEET, OMIT CHANNELIZING LANE LINE.
- ③ BARRIER LINE ENDS AT SIDE ROAD PAVEMENT / SURFACE EDGE EXTENSION.
- ④ BARRIER LINE STARTS 500 FEET PRIOR TO THE BYPASS TAPER.
- ⑤ WHEN DISTANCE "C" IS LESS THAN 4 FEET, OMIT DOTTED EXTENSION.
- ⑥ WHEN DISTANCE "D" IS LESS THAN 50 FEET, OMIT DOTTED EXTENSION.

LEGEND


➡ DIRECTION OF TRAVEL

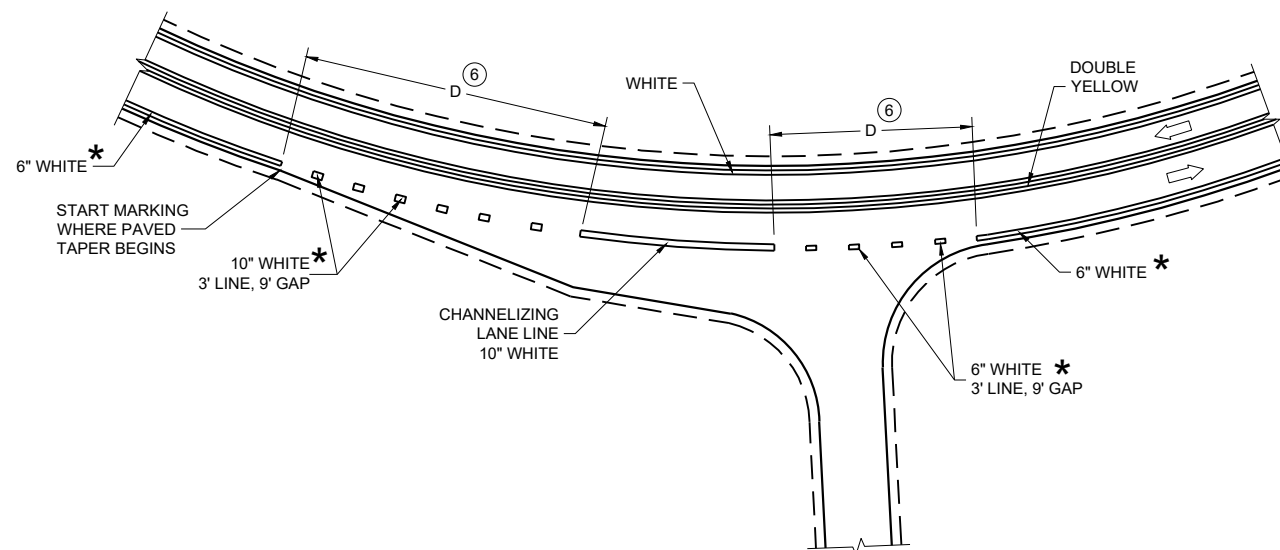


INTERSECTION ON OUTSIDE OF CURVE

PAVEMENT MARKING
(INTERSECTIONS)


STATE OF WISCONSIN
DEPARTMENT OF TRANSPORTATION

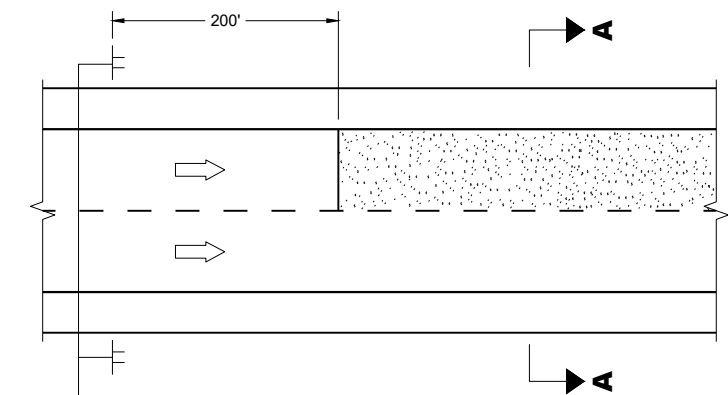

MULTI-LANE

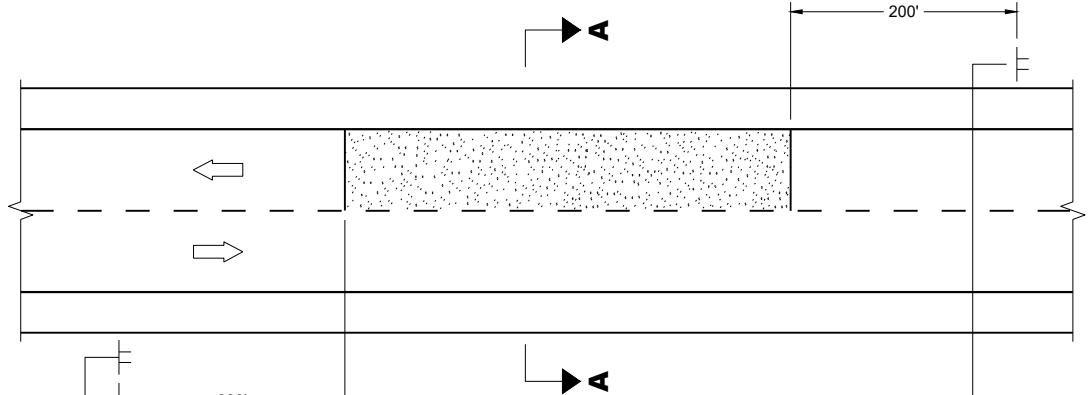


TWO-WAY TWO LANE

 


SECTION A - A

OR

 

SECTION A - A

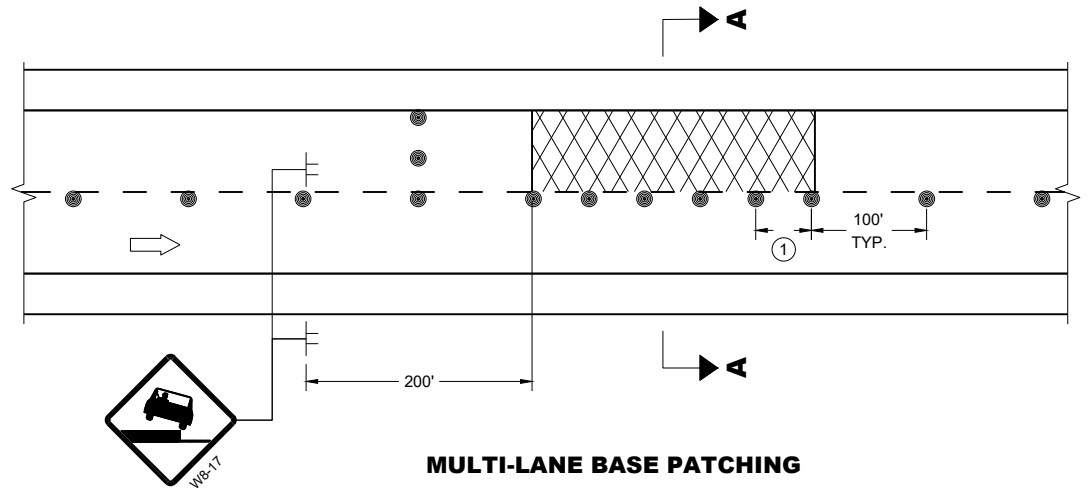

MULTI-LANE BASE PATCHING

ADJACENT LANE DROP-OFFS

GENERAL NOTES

FOR SPOT LOCATIONS USE ENGINEERING JUDGEMENT WHEN PLACING ADDITIONAL SIGNS.

ALL SIGNS ARE 48" X 48" UNLESS OTHERWISE NOTED.

"WO" SIGNS ARE THE SAME AS "W" SIGNS EXCEPT THE BACKGROUND IS ORANGE.


WARNING LIGHTS ARE NOT REQUIRED IF THE LANE CLOSURE IS A DAYTIME ONLY OPERATION.

★ IF THE DROP-OFF IS CONTINUOUS ALONG THE PROJECT, PLACE ADDITIONAL SIGNS EVERY 1 MILE AND AFTER EVERY ENTRANCE RAMP.


① USE CLOSER SPACING WHEN DELINEATING DROP-OFF.

LEGEND

- SIGN ON TEMPORARY SUPPORT
- TRAFFIC CONTROL DRUM
- TYPE III BARRICADE WITH ATTACHED SIGN
- TYPE "A" WARNING LIGHT (FLASHING)
- DIRECTION OF TRAFFIC
- WORK AREA WITH DROP-OFF
- MILLED SURFACE

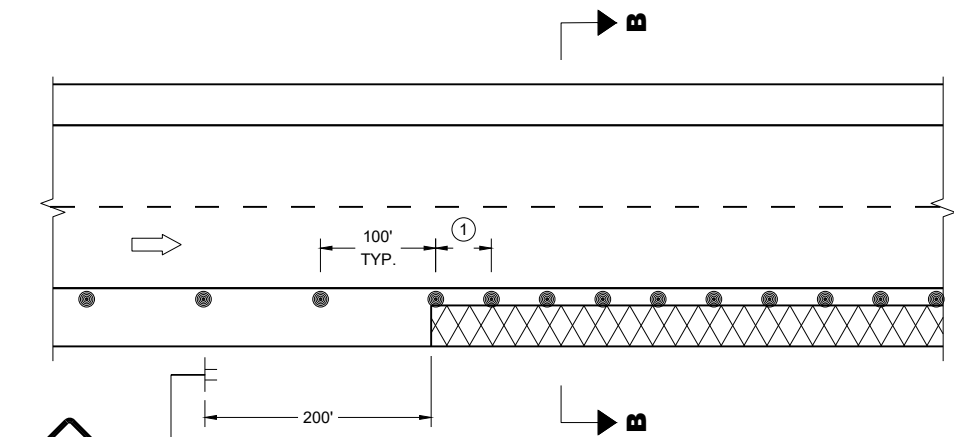

SHOULDER DROP-OFFS

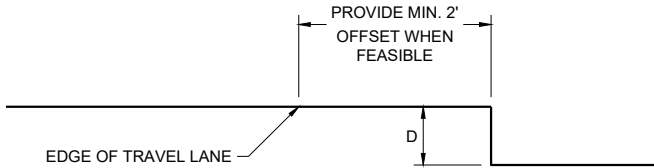

SECTION B - B

D	SIGN ©
< 2" WITH A SLOPE STEEPER THAN 3:1	LOW SHOULDER WO8-9
2" < 6" WITH A SLOPE STEEPER THAN 3:1	SHOULDER DROP - OFF W8-9A
PROVIDE A 3:1 OR FLATTER SLOPE OF MATERIAL ADJACENT TO THE PAVEMENT	

TRAFFIC CONTROL,
DROP-OFF SIGNING

STATE OF WISCONSIN
DEPARTMENT OF TRANSPORTATION

APPROVED
February 2025 /S/ Andrew Heidtke
DATE WORK ZONE ENGINEER
FHWA

GENERAL NOTES

DRAWING NOT TO SCALE. ALL SIGNS AND POSTS ON THIS SHEET SHALL BE PAID FOR WITH 'TRAFFIC CONTROL SIGNS' BID ITEM. ALL SIDE ROADS WHICH ARE UNDER CONSTRUCTION OF CURB AND GUTTER AND/OR GRADING SHALL BE ADEQUATELY SIGNED.

ALL SIGNS AND DEVICES SHALL BE IN CONFORMANCE WITH THE WISCONSIN MANUAL OF UNIFORM TRAFFIC CONTROL DEVICES (WMUTCD). SIGN LAYOUTS SHALL BE IN ACCORDANCE WITH THE WISDOT STANDARD SIGN PLATES.

"WO" SIGNS ARE THE SAME AS "W" SIGNS EXCEPT THAT THE BACKGROUND IS ORANGE.

ALL SIGNS ARE 48" X 48" UNLESS OTHERWISE NOTED.

THE EXACT NUMBER, LOCATION AND SPACING OF ALL SIGNS AND DEVICES SHALL BE ADJUSTED TO FIT FIELD CONDITIONS AS DIRECTED BY THE ENGINEER.


ALL SIGNS INAPPROPRIATE TO THE STATUS OF THE CONTROL ZONE, INCLUDING PRE-EXISTING SIGNS IN THE VICINITY, SHALL BE COVERED OR REMOVED AS DIRECTED BY THE ENGINEER.

SEE 15C34 FOR ADDITIONAL TRAFFIC CONTROL SIGNING WHEN CENTERLINE PAVEMENT MAKINGS ARE MISSING. 'DO NOT PASS' SIGNS MUST BE INSTALLED ON THE SAME DAY AS MILLING OPERATIONS.


- 1 PLACE SIGNS 350' IN ADVANCE OF MILLED SURFACES AND AT 1 MILE INTERVALS, OR AS DIRECTED BY THE ENGINEER.
- 2 PLACE SIGN 200' MIN. FROM INTERSECTION AND 200' MIN. AFTER ADVANCE WARNING SIGN SHOWN IN SDD 15C04.

LEGEND

-  SIGN ON TEMPORARY SUPPORT
-  DIRECTION OF TRAFFIC

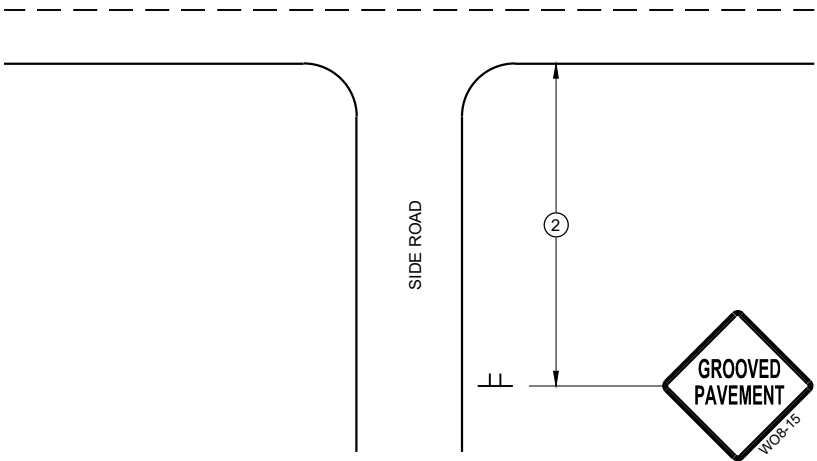

TYPICAL SIDE ROAD APPROACH
SIGN DETAIL

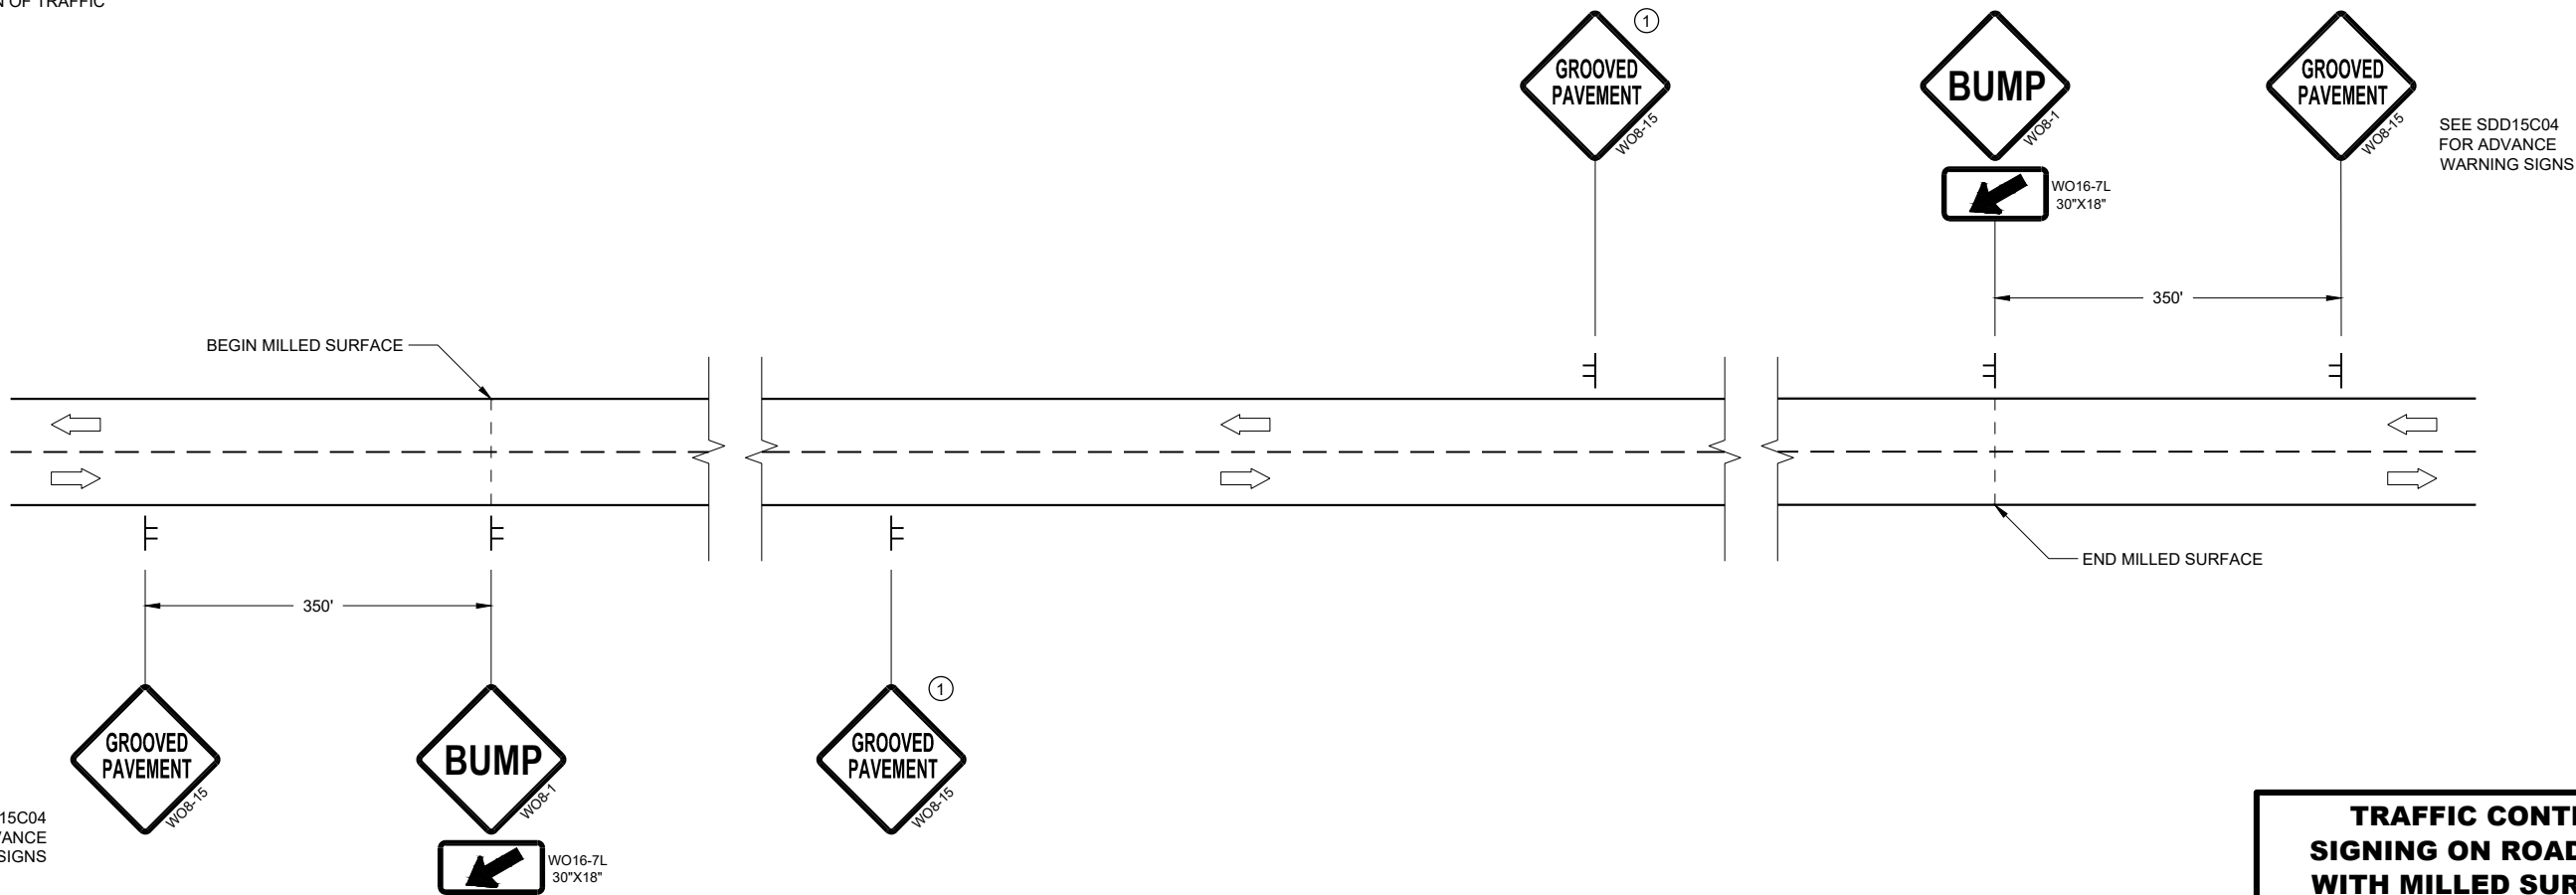

DETAIL FOR SIGNING ON MILLED SURFACES



TRAFFIC CONTROL,
SIGNING ON ROADWAYS
WITH MILLED SURFACES

STATE OF WISCONSIN
DEPARTMENT OF TRANSPORTATION



APPROVED
February 2020 /S/ Andrew Heidtke
DATE WORK ZONE ENGINEER 61

FHWA

URBAN AREA

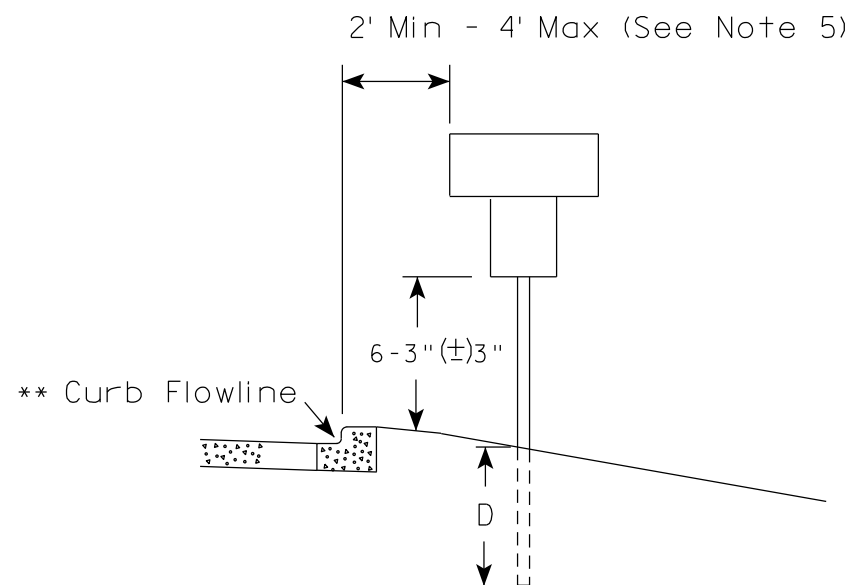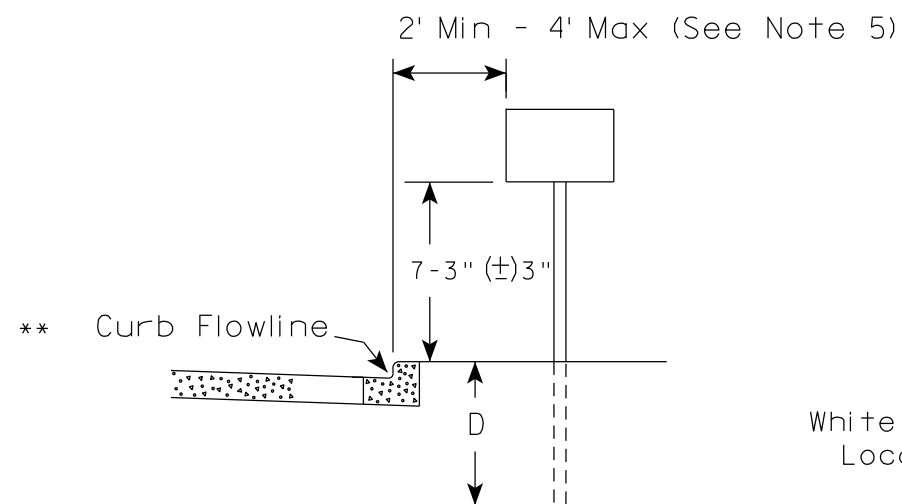

RURAL AREA (See Note 2)

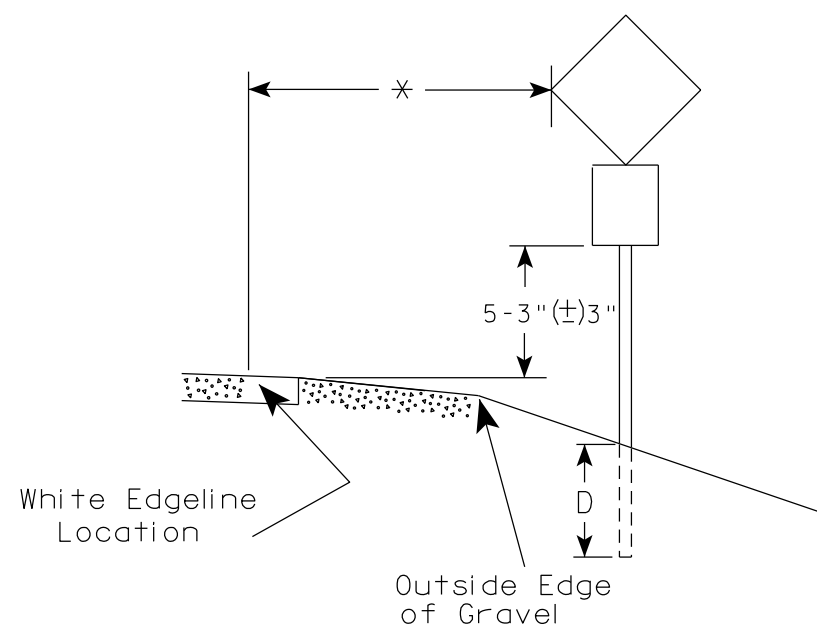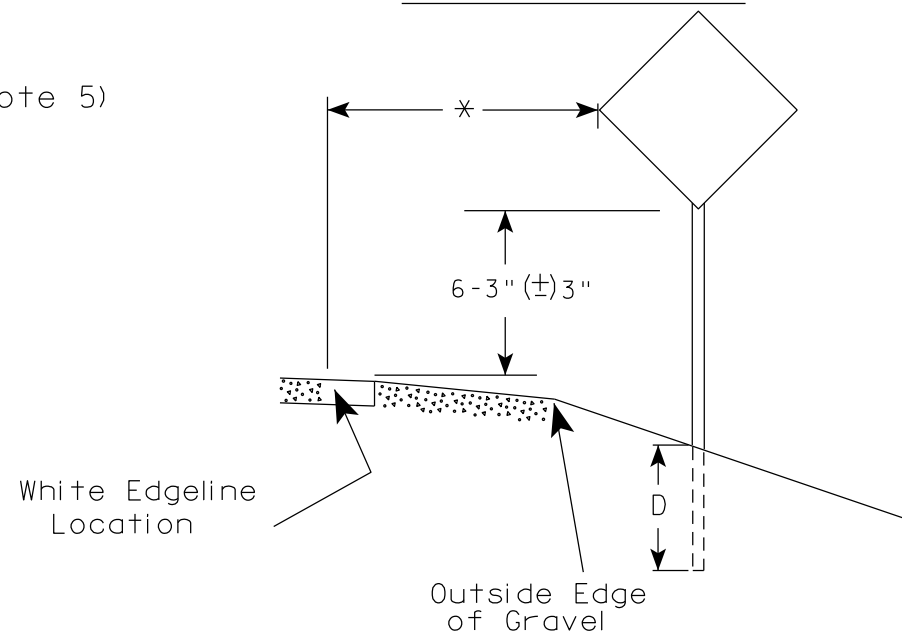

POST EMBEDMENT DEPTH

Area of Sign Installation (Sq. Ft.)	D (Min)
20 or Less	4'
Greater than 20	5'

* * The existence of curb and gutter does not in itself mandate the vertical clearance illustrated. That height is typically measured where there is sidewalk adjacent to the roadway or parking is permitted. In the absence of sidewalk vertical clearance is measured from the top of the curb. Offset of signs is measured from the flow line.

* 6 feet from edge of a paved shoulder or 12 feet from the edge of pavement (edge line location) or 2 feet from outside edge of gravel, whichever is greater unless directed by project engineer.

GENERAL NOTES

- Signs wider than 4 feet or 20 sq.ft or larger, shall be mounted on multiple posts. Refer to plate A4-4.
- If signs are mounted on or behind barrier wall, see A4-10 sign plate.
The Double Arrow sign (W12-1D) shall be mounted at a height of 2'-3" (±) 3". The Chevron sign (W1-8), Roundabout Chevron panel (R6-4B), Enhanced Reference Markers, Clearance Markers (W5-52), Mile Markers (D10 series), In Road Object Markers (W5-54) & End of Road Markers (W5-56) shall be mounted at a height of 4'-3" (±) 3".
- For expressways and freeways, mounting height is 7'- 3" (±) 3" or 6'-3" (±) 3" depending upon existence of a sub-sign.
- Minimum mounting height for signs mounted on traffic signal poles is 5'- 3" (±) 3".
- Offset distance shall be consistent with existing signs or consistent throughout length of project.
- Folding signs shall be mounted at a height of 5'-3" (±) 3" or as directed by the Engineer.

TYPICAL INSTALLATION
OF PERMANENT TYPE II
SIGNS ON SINGLE POSTS

WISCONSIN DEPT OF TRANSPORTATION

APPROVED

Matthew R. Rauch
for State Traffic Engineer

DATE 12/6/23

PLATE NO. A4-3.23


PROJECT NO:

HWY:

COUNTY:

SHEET NO: 62


E

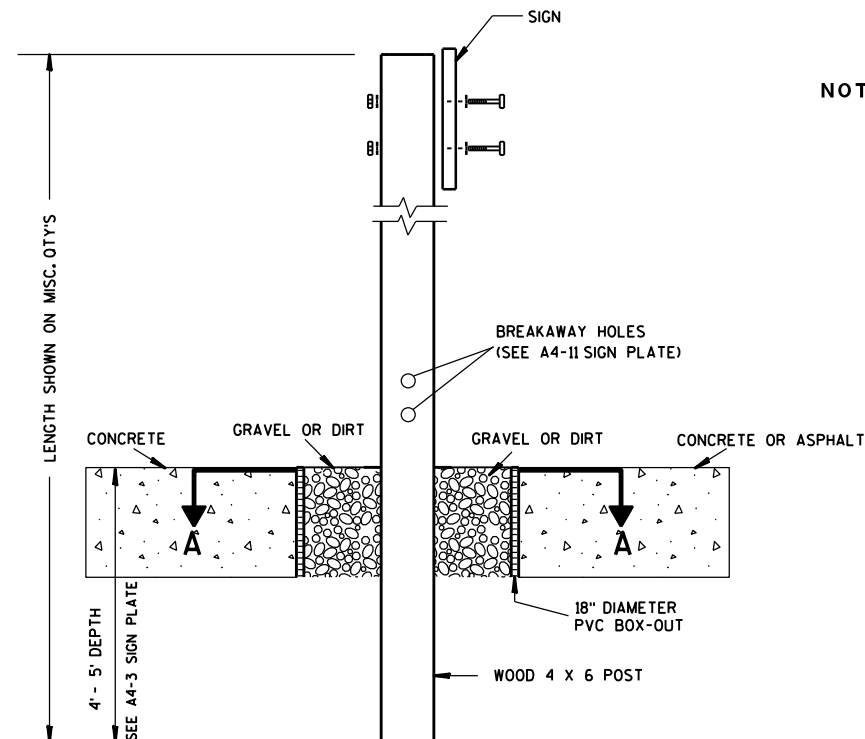

ELEVATION VIEW


DETAIL OF WOOD 4 X 6 SIGN POST IN BOX-OUT

- NOTES:**
1. ALL MATERIAL TO BE APPROVED BY ENGINEER PRIOR TO INSTALLATION
 2. SEE SIGN PLATE A4-8 FOR SIGN HARDWARE REQUIREMENTS
 3. 18 INCH X 18 INCH SQUARE BOX-OUTS MAY BE USED FOR INSTALLATIONS IN EXISTING CONCRETE OR ASPHALT LOCATIONS.

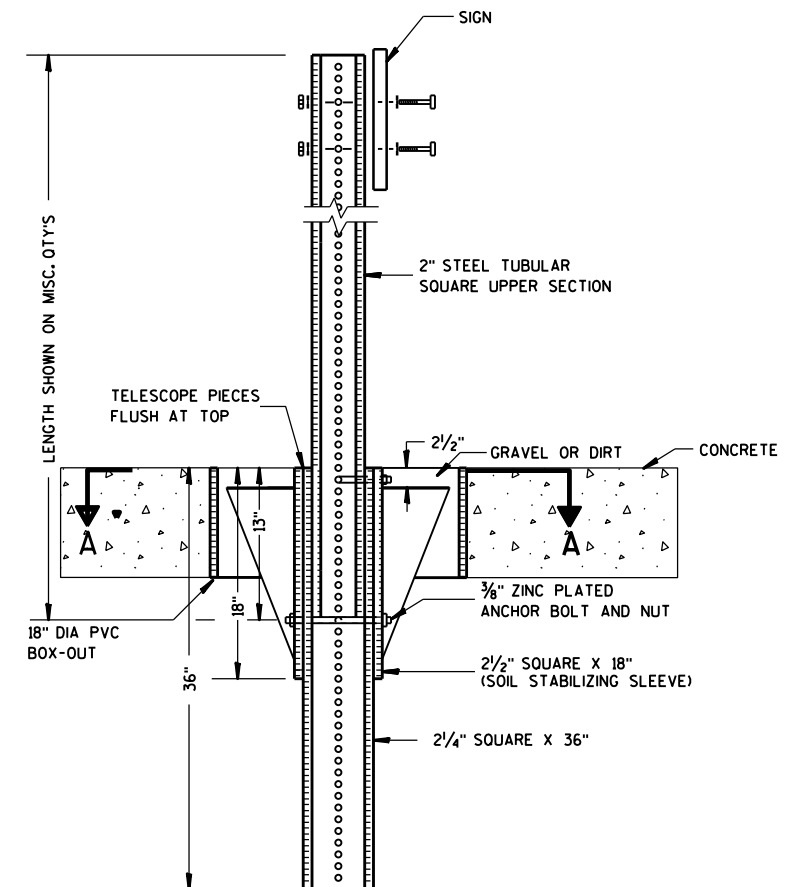

ELEVATION VIEW

DETAIL OF STEEL 2 X 2 SIGN POST IN BOX-OUT

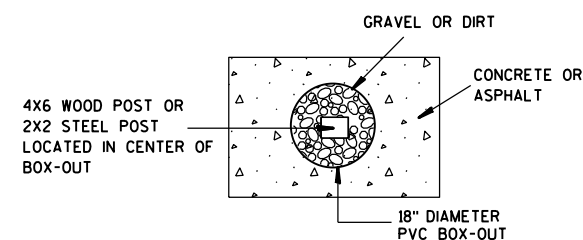

PLAN VIEW

FOR NEW CONCRETE/ASPHALT INSTALLATIONS

**SIGN POST
BOX-OUTS
A4-3B**

WISCONSIN DEPT OF TRANSPORTATION

APPROVED *Matthew R. Rauch*
for State Traffic Engineer

DATE 1/27/14 PLAT 63 A4-3B.1

PROJECT NO:


HWY:

COUNTY:



SHEET NO:

E


URBAN AREA

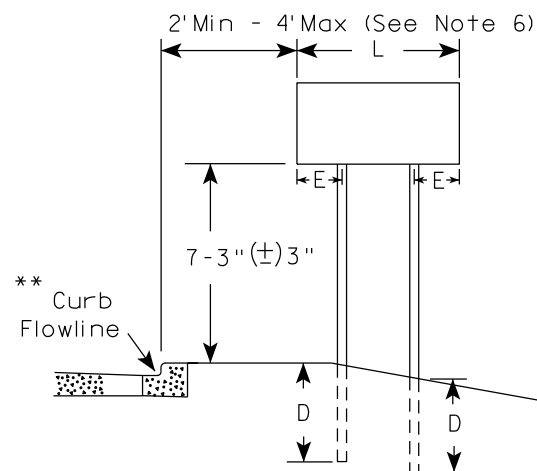


RURAL AREA (See Note 3)

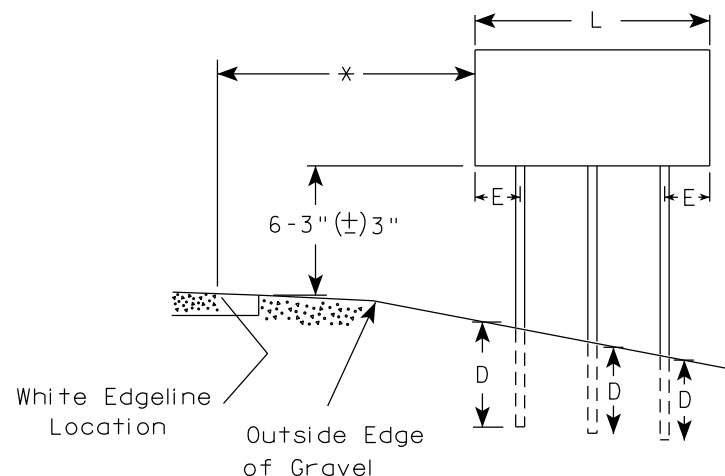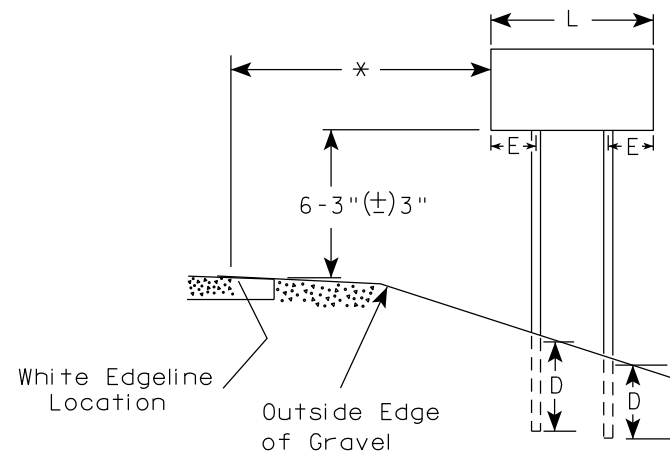

2' Min - 4' Max (See Note 6)

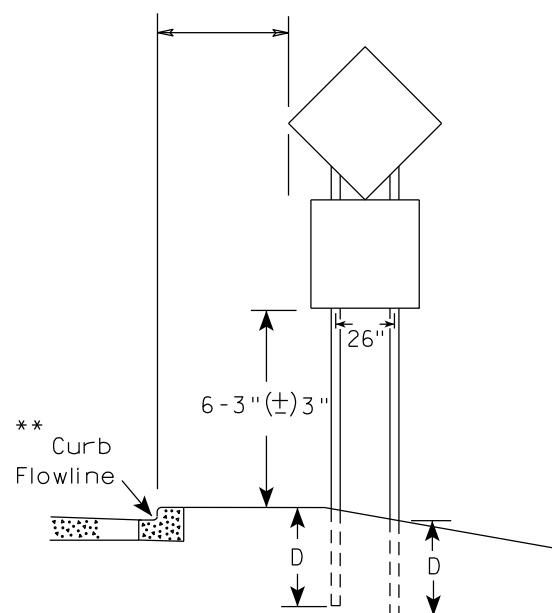

48" DIAMOND WARNING SIGN

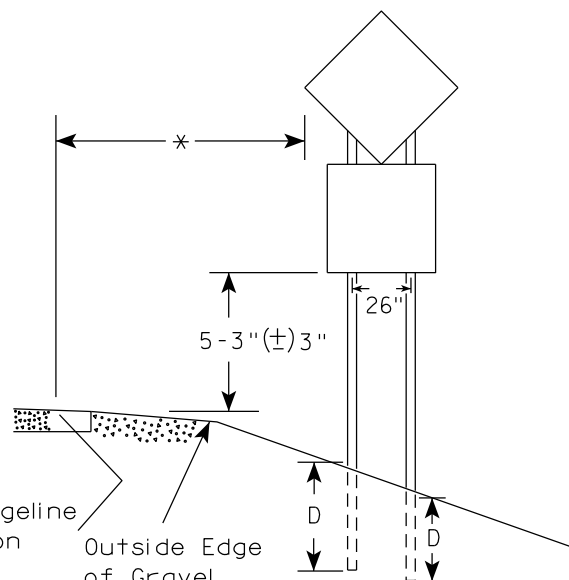

48" DIAMOND WARNING SIGN

GENERAL NOTES

1. For 3 or 4 post installations, individual post spacing shall be greater than 3'-6".
2. See tables below for required number of posts.
3. For expressways and freeways, mounting height is 7'-3" (±) 3" or 6'-3" (±) 3" depending upon existence of sub-sign.
4. The (±) tolerance for mounting height is 3 inches.
5. J-Assemblies are considered to be one sign for mounting height.
6. Offset distance shall be consistent with existing signs or consistent throughout length of project.
7. Folding signs shall be mounted at a height of 5'-3" (±) 3" or as directed by the engineer.
8. The Double Arrow sign (W12-1) shall be mounted at a height of 2'-3" (±) 3". The Chevron sign (W1-8), Roundabout Chevron panel (R6-4B), Clearance Markers (W5-52), Mile Markers (D10 series), In Road Object Markers (W5-54) & End of Road Markers (W5-56) shall be mounted at a height of 4'-3" (±) 3".

* 6 feet from edge of a paved shoulder or 12 feet from the edge of pavement (edge line location) or 2 feet from outside edge of gravel, whichever is greater unless directed by project engineer.

** The existence of curb and gutter does not in itself mandate the vertical clearance illustrated. That height is typically measured where there is sidewalk adjacent to the roadway or parking is permitted. In the absence of sidewalk vertical clearance is measured from the top of the curb. Offset of signs is measured from the flow line.

*** See A4-3 sign plate for signs 4' or less in width and less than 20 S.F. in area.

SIGN SHAPE OTHER THAN DIAMOND (TWO POSTS REQUIRED)	
L	E
Greater than 48" Less than 60"	12"
60" to 108"	L/5

SIGN SHAPE OTHER THAN DIAMOND (THREE POSTS REQUIRED)	
L	E
Greater than 108" to 144"	12"

POST EMBEDMENT DEPTH



Area of Sign Installation (Sq.Ft.)	D (Min)
20 or Less	4'
Greater than 20	5'

TYPICAL INSTALLATION
OF TYPE II SIGNS
ON MULTIPLE POSTS

WISCONSIN DEPT OF TRANSPORTATION

APPROVED *Matthew R. Rauch*
for State Traffic Engineer

DATE 12/6/23 PLATE NO. A4-4.16

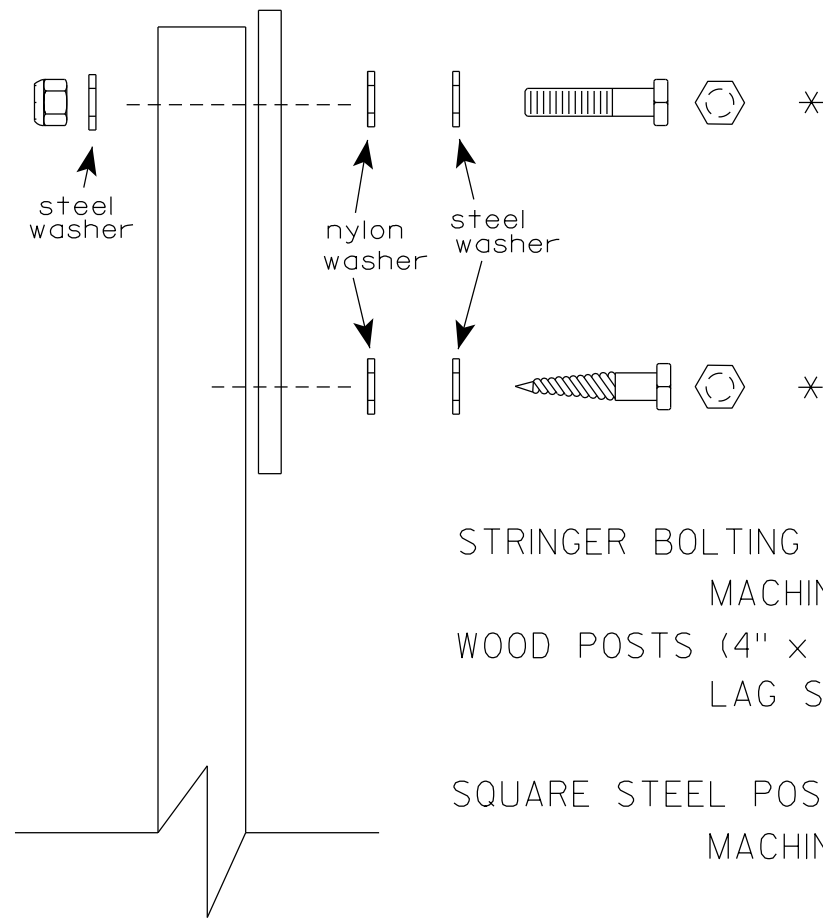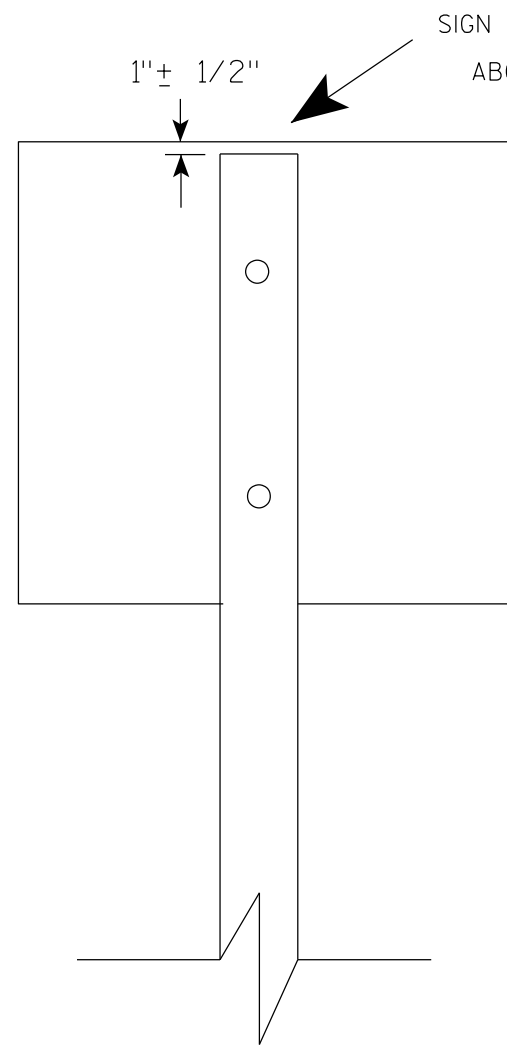

Nuts, bolts and lags used for mounting signs shall have hexagonal heads and shall be either :

- a. Hot dip galvanized in accordance with ASTM Designation: A 153, Class D, or SC 3
- b. Electro-galvanized in accordance with ASTM Designation : B 633, TYPE III, SC 3.

Threads on bolts and nuts shall be manufactured with sufficient allowance for the cadmium plate or galvanized coating to permit the nuts to run freely on the bolts.

- STRINGER BOLTING TO ALUMINUM SIGNS (SEE SIGN PLATE A4-18)
- MACHINE BOLTS - $\frac{5}{16}$ " X 1-3/4" Length w/ lock nuts
- WOOD POSTS (4" x 6")
- LAG SCREWS - $\frac{3}{8}$ " X 3" (NO STRINGERS ON BACK OF SIGN)
 $\frac{3}{8}$ " X 4" (STRINGERS ON BACK OF SIGN)
- SQUARE STEEL POSTS (2" x 2")
- MACHINE BOLTS - $\frac{3}{8}$ " X 3-1/4" Length w/ nuts (NO STRINGER ON BACK OF SIGN)
 $\frac{3}{8}$ " X 5" Length w/ nuts (STRINGERS ON BACK OF SIGN)
- RIVETS - $\frac{9}{32}$ " (6605-9-6) BULB-TITE, TRI-FOLD, ALUMINUM BODY/MANDREL
O.D. FLANGE .720-.765 INCH, GRIP RANGE .042-.375 INCH
- WASHERS (ALL POSTS) -
- 1-1/4" O.D. X $\frac{3}{8}$ " I.D. X $\frac{1}{16}$ " STEEL
 - 1-1/4" O.D. X $\frac{3}{8}$ " I.D. X .080 NYLON

* Two different fastening systems are shown for illustration purposes. On any individual sign, either one or the other system shall be used. Actual number of fasteners per sign varies with the sign area, but normally there are two. For a single post installation, all signs greater than 9 sq. ft. require the use of 3 fasteners.

ATTACHMENT OF SIGNS TO POSTS	
WISCONSIN DEPT OF TRANSPORTATION	
APPROVED	<i>Matthew R. Rauch</i> For State Traffic Engineer
DATE 4/1/2020	PLATE NO. A4-8.9

**2 1/4 " SQUARE
12 GAUGE
PERFORATED
GALVANIZED FINISH**

1" $\frac{1}{8}$ "

ALL HOLES $\frac{7}{16}$ "
SPACED 1" C-C
ALL FOUR SIDES

4" x 10" x 10 GA. — 
STEEL PLATE (CUT
AS SHOWN) WELDED
TO ALL FOUR CORNERS
OF TELESPAR TUBE

**2 1/2" SQUARE
12 GAUGE
OMNI-DIRECTIONAL
PERFORATED
SOIL STABILIZING SLEEVE
GALVANIZED FINISH**

2 1/2" TELES PAR TUBE

4"

2 1/2"

10"

3 1/2"

19"

4" x 10" x 10 GA. STEEL PLATE (CUT AS SHOWN) WELDED TO ALL FOUR CORNERS OF TELES PAR TUBE

LENGTH SHOWN ON MISC. QTY'S
 18" DIA SCHEDULE 40 PVC BOX-OUT
 TELESCOPE PIECES FLUSH AT TOP
 2" STEEL TUBULAR SQUARE UPPER SECTION
 ALL HOLES $\frac{7}{16}$ " SPACED 1" C-C ALL FOUR SIDES
 $\frac{3}{8}$ " ZINC PLATED CORNER ANCHOR BOLT AND NUT
 2" GRAVEL OR DIRT
 $\frac{3}{8}$ " ZINC PLATED ANCHOR BOLT AND NUT
 2" SQUARE X 18" (SOIL STABILIZING SLEEVE)
 2" SQUARE X 36"
 SEE SIGN PLATE A4-8 FOR BOLT WASHER, & NUT MATERIAL
 SIGN

LENGTH SHOWN ON MISC. QTY'S

SIGN

SEE SIGN PLATE A4-8 FOR BOLT WASHER, & NUT MATERIAL

2" STEEL TUBULAR SQUARE UPPER SECTION

ALL HOLES $\frac{7}{16}$ " SPACED 1" C-C ALL FOUR SIDES

$\frac{3}{8}$ " ZINC PLATED CORNER ANCHOR BOLT AND NUT

TELESCOPE PIECES FLUSH AT TOP

1"

$\frac{3}{8}$ " ZINC PLATED ANCHOR BOLT AND NUT

2 $\frac{1}{2}$ " SQUARE X 18" (SOIL STABILIZING SLEEVE)

2 $\frac{1}{4}$ " SQUARE X 36"

36"

18"

12"

A

B

3/8" ZINC PLATED CORNER
ANCHOR BOLT AND NUT

DIRECTION
OF TRAFFIC

SECTION A-A

Area of Sign Installation (Sq. Ft.)	Number of Required Posts
9 or less	1
Greater than 9 less than or equal to 18	2
Greater than 18 less than or equal to 27	3

TUBULAR STEEL
SIGN POST
A4-9

WISCONSIN DEPT OF TRANSPORTATION

APPROVED Matthew R. Rauch

for State Traffic Engineer

DATE 2/05/15 PLATI 66 14-9.9

DATE 2/05/15 PLATI 66 14-9.9

PROJECT NO:	HWY:	COUNTY:	SHEET NO:
-------------	------	---------	-----------

FILE NAME : C:\CAEFiles\Projects\tr_stdplate\A49.DGN



PLOT DATE : 05-FEB-2015 17:09

PLOT BY : mscs.ja

PLOT NAME :

PLOT SCALE : 13.659812:1.000000

WISDOT/CADDS SHEET 42

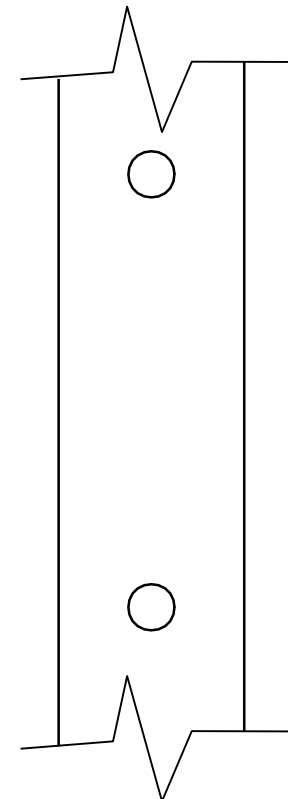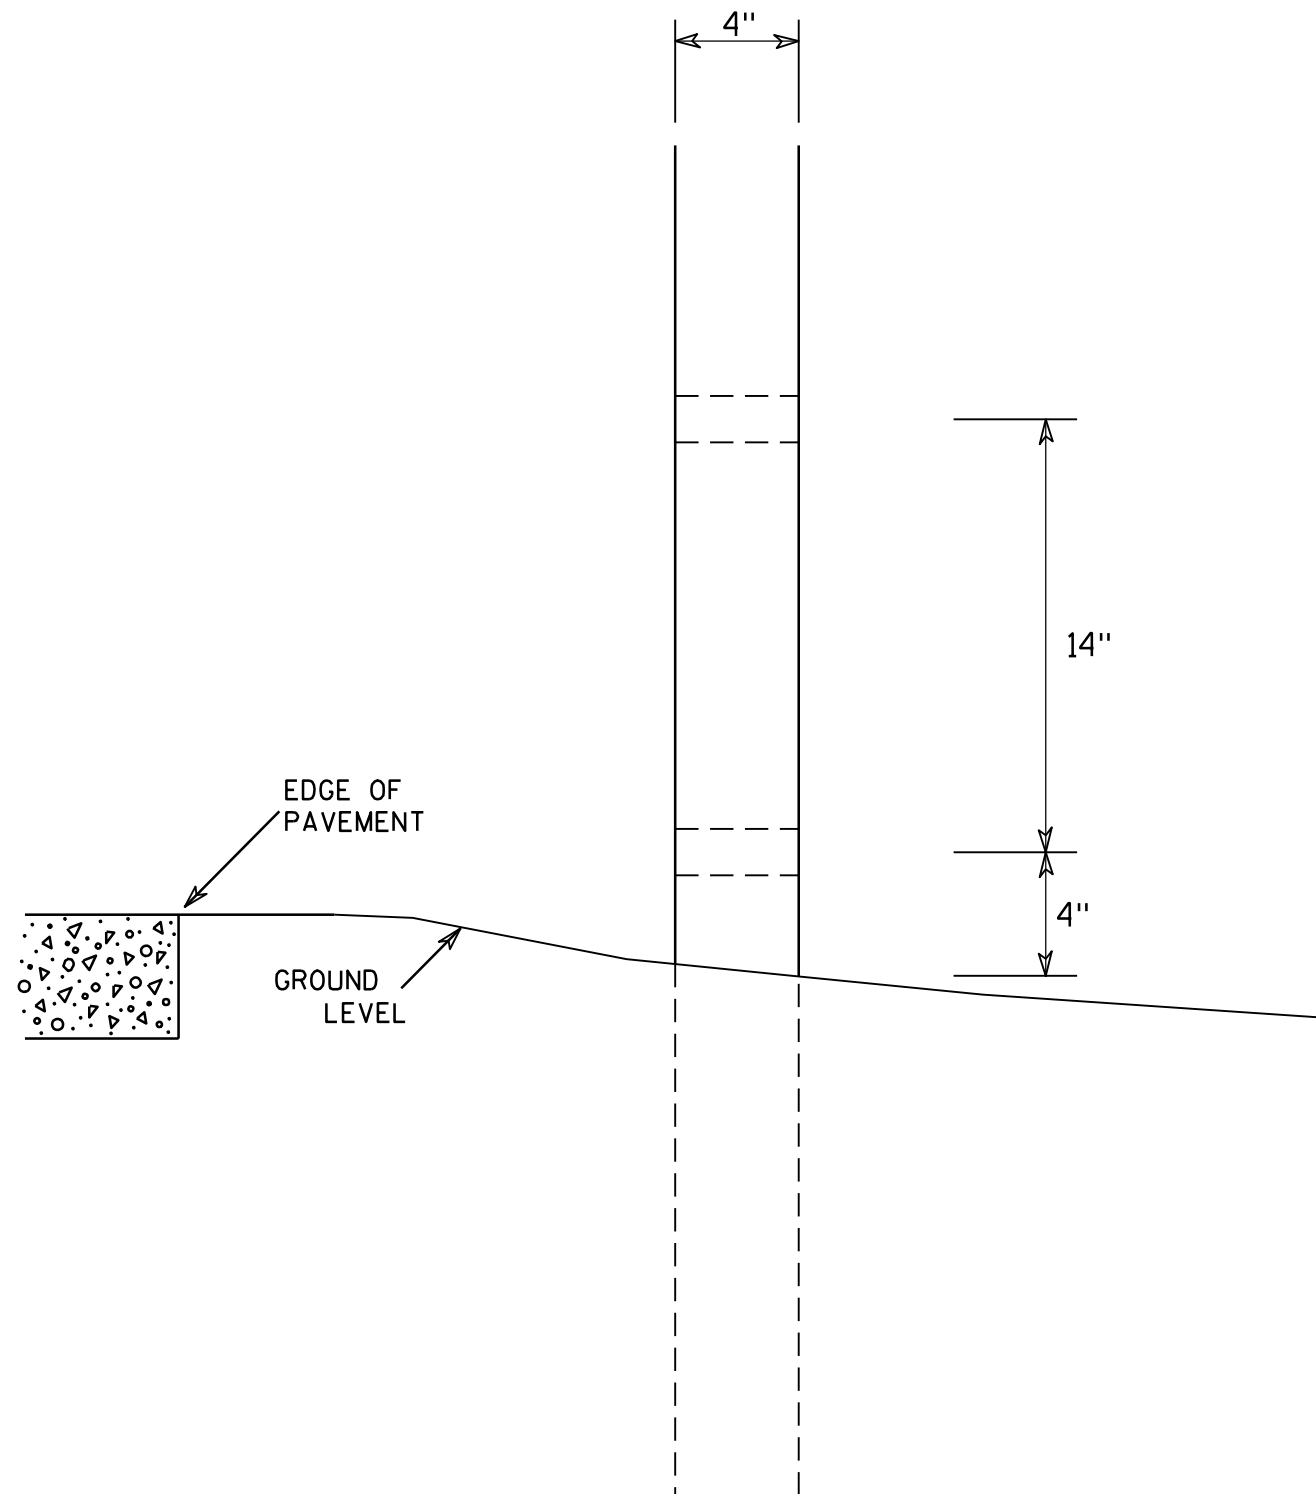

SIDE VIEW

GENERAL NOTES

1. All 4 x 6 Wood Posts shall be modified by having two 1 1/2" diameter holes drilled perpendicular to the roadway centerline.

4 X 6 WOOD POST MODIFICATIONS

WISCONSIN DEPT OF TRANSPORTATION

APPROVED

Chester J. Spang
for State Traffic Engineer

DATE 3/27/97

PLATE NO. A4-11.2

PROJECT NO:

HWY:




COUNTY:

SHEET NO: 67


E

BANDING

SINGLE SIGN

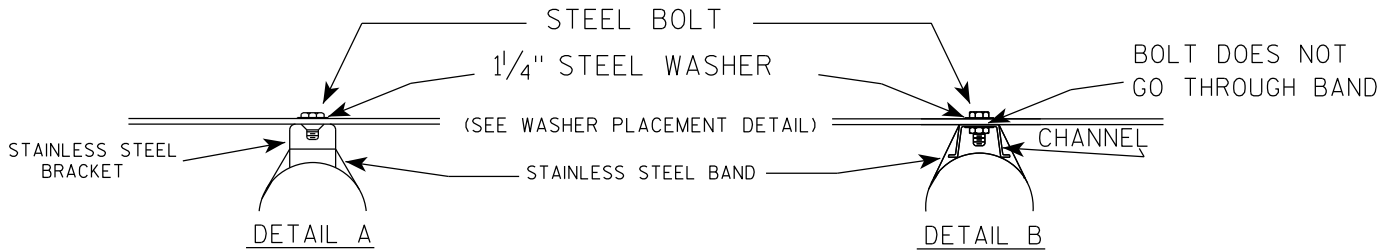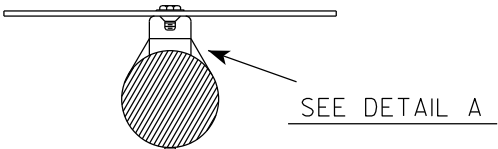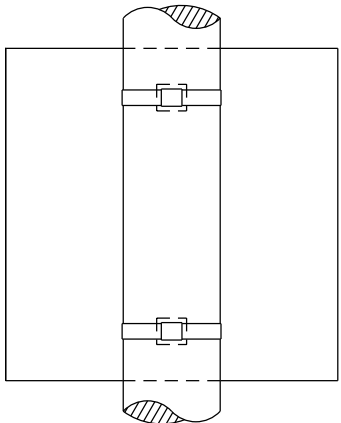

WASHER PLACEMENT

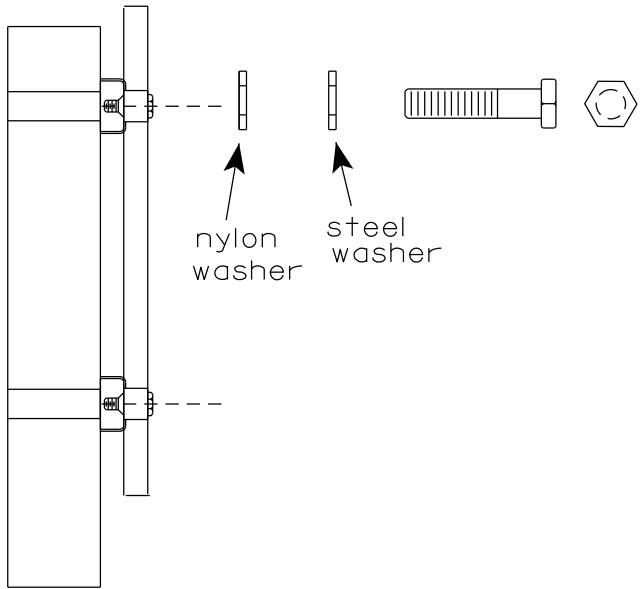


WASHERS (ALL POSTS) -
1-1/4" O.D. X 3/8" I.D. X 1/16" STEEL
1-1/4" O.D. X 3/8" I.D. X .080 NYLON
FOR ALL TYPE H SIGNS


GENERAL NOTES

1. Any sign over 3 feet in width shall use the V-Block banding method. See A5-10 standard plate.
2. Signs 3 feet or greater in height shall have three bracket bands installed. Signs less than 3 feet in height shall have two bracket bands installed.
3. Banding and assembly bracket shall be stainless steel. All bands shall be 3/4" in width and 0.025" thickness.
4. ALL SIGN MOUNTING BOLTS AND WASHERS SHALL BE EITHER:
 - a. Hot dip or mechanically galvanized in accordance with ASTM Designation: A 153, Class D
 - b. Electro-galvanized in accordance with ASTM designation: B 633, Type III, SC 3

"J" ASSEMBLY

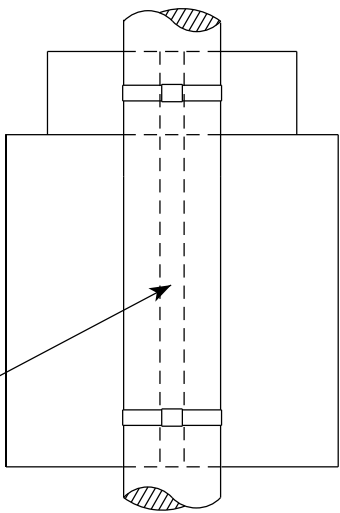


CHANNEL
SEE TYPICAL PANEL
INSTALLATION SHEET

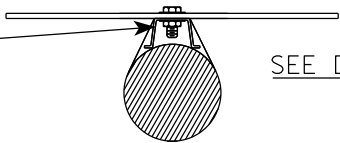

STANDARD SIGN
SIGN BANDING DETAILS


WISCONSIN DEPT OF TRANSPORTATION

APPROVED *Matthew R. Rauch*
for State Traffic Engineer
DATE 6/10/19 PLATE NO. A5-9.4

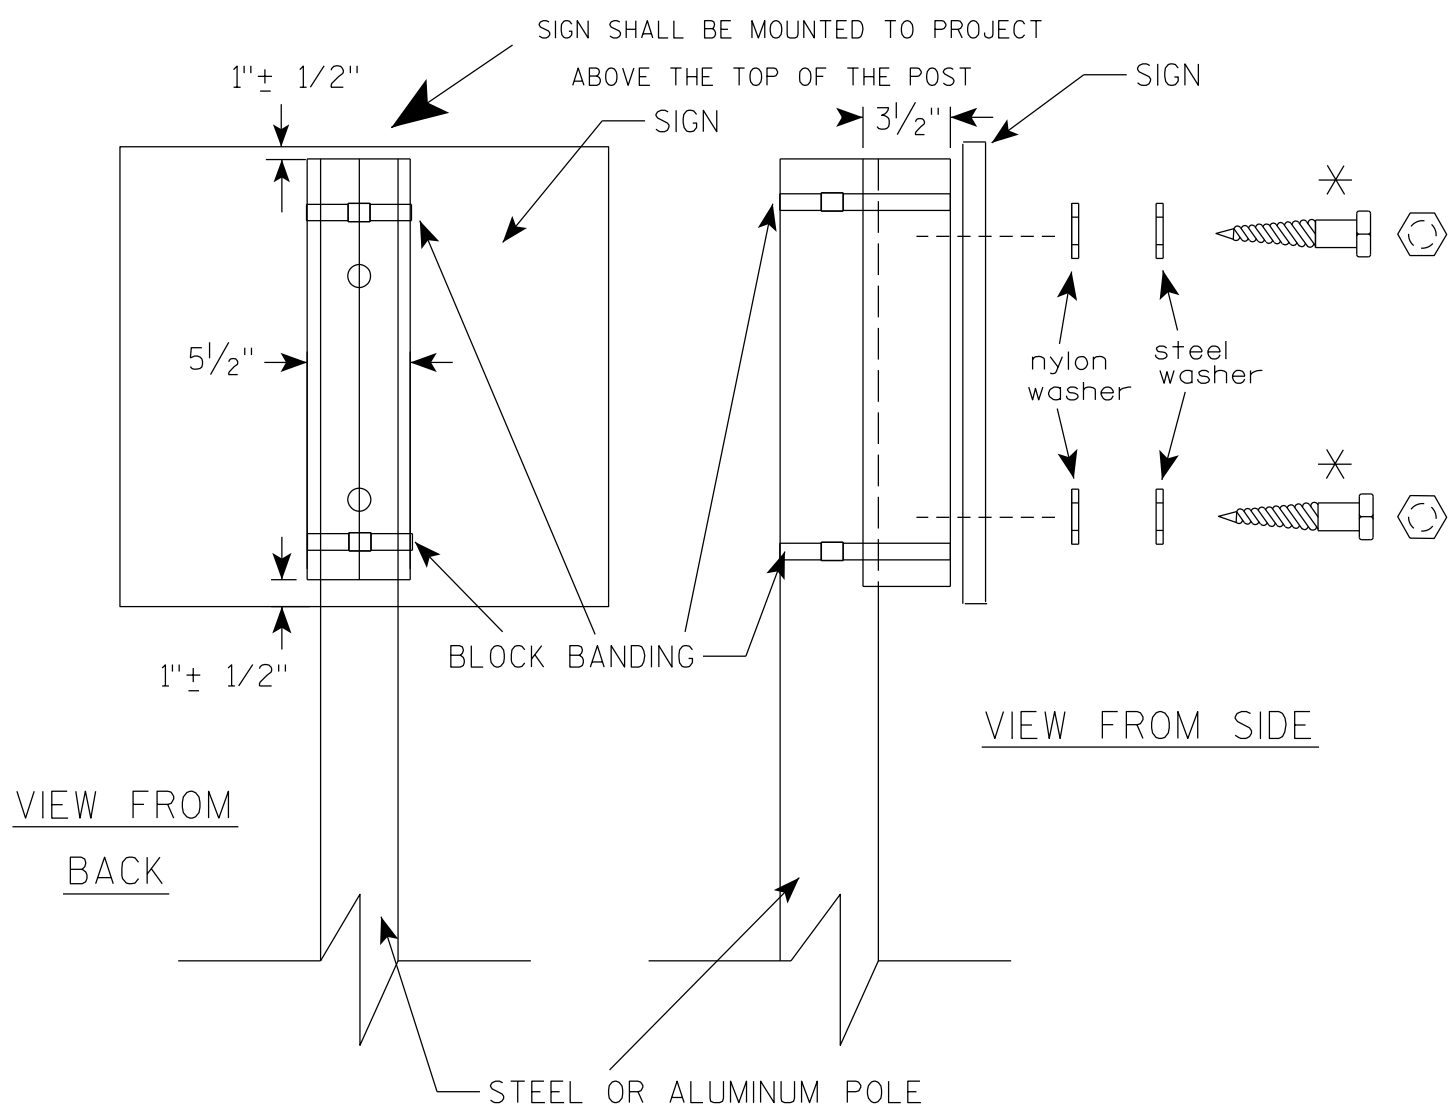

VIEW FROM
BACK

VIEW FROM SIDE

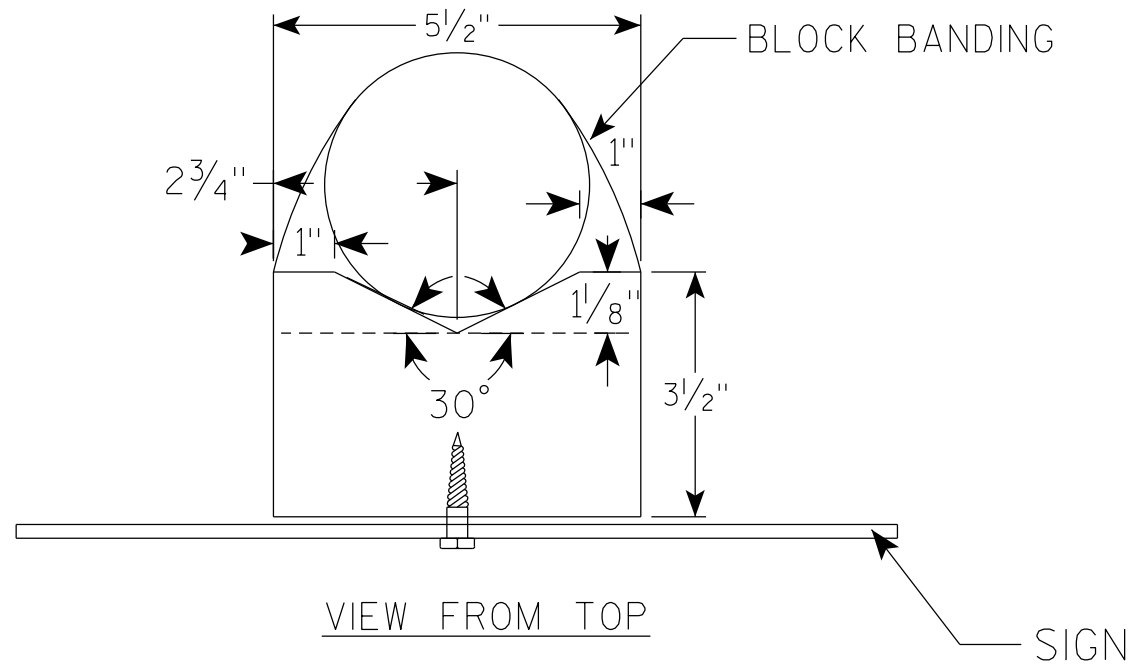

VIEW FROM TOP

GENERAL NOTES

1. WOOD 4"X6" POST MATERIAL SHALL CONFORM TO 507.2.2 OF THE WISDOT STANDARD SPECIFICATIONS
2. BLOCK BANDING AND CLIPS SHALL BE STAINLESS STEEL, $\frac{3}{4}$ " WIDTH AND 0.025" THICKNESS
3. SIGNS 3' OR GREATER IN HEIGHT SHALL UTILIZE 3 BLOCK BANDS. SIGNS UNDER 3' IN HEIGHT SHALL UTILIZE 2 BLOCK BANDS
4. ACTUAL NUMBER OF FASTENERS PER SIGN VARIES WITH THE SIGN AREA, BUT NORMALLY THERE ARE TWO. FOR SIGNS GREATER THAN 9 S.F. 3 FASTENERS SHALL BE USED.
5. ALL SIGN MOUNTING BOLTS AND WASHERS SHALL BE EITHER:
 - a. Hot dip or mechanically galvanized in accordance with ASTM Designation: A 153, Class D
 - b. Electro-galvanized in accordance with ASTM Designation : B 633, TYPE III, SC 3
6. ALL BOLTS SHALL HAVE HEXAGONAL HEADS.
7. STEEL WASHERS SHALL BE $\frac{1}{4}$ " O.D. X $\frac{3}{8}$ " I.D. X $\frac{1}{16}$ "
8. NYLON WASHERS SHALL BE $\frac{1}{4}$ " O.D. X $\frac{3}{8}$ " I.D. X .080 FOR TYPE H OR TYPE F FACE SIGN

✱ LAG BOLTS SHALL BE $\frac{3}{8}$ " X $2\frac{1}{2}$ "

BLOCK BANDING DETAIL
(V-BLOCK OPTION)

WISCONSIN DEPT OF TRANSPORTATION


APPROVED *Matthew R. Rauch*
for State Traffic Engineer

DATE 4/19/2022 PLATE NO. A5-10.3

PROJECT NO:

SHEET NO: 69

E

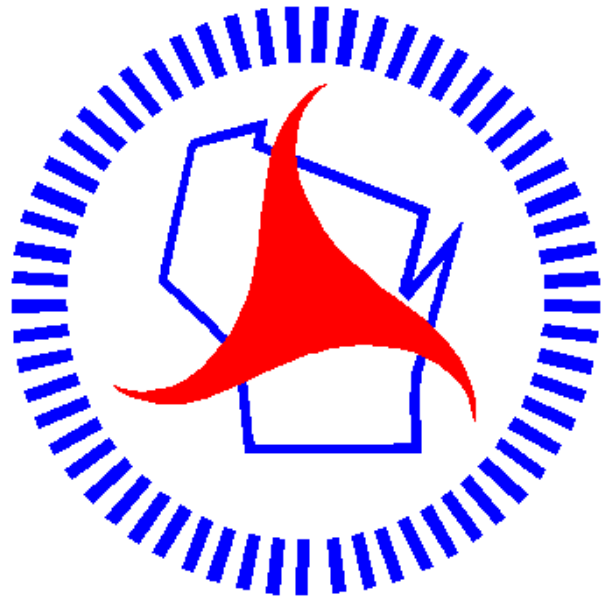

Wisconsin Department of Transportation

Dedicated people creating transportation solutions through innovation and exceptional service.

<http://www.dot.wisconsin.gov>