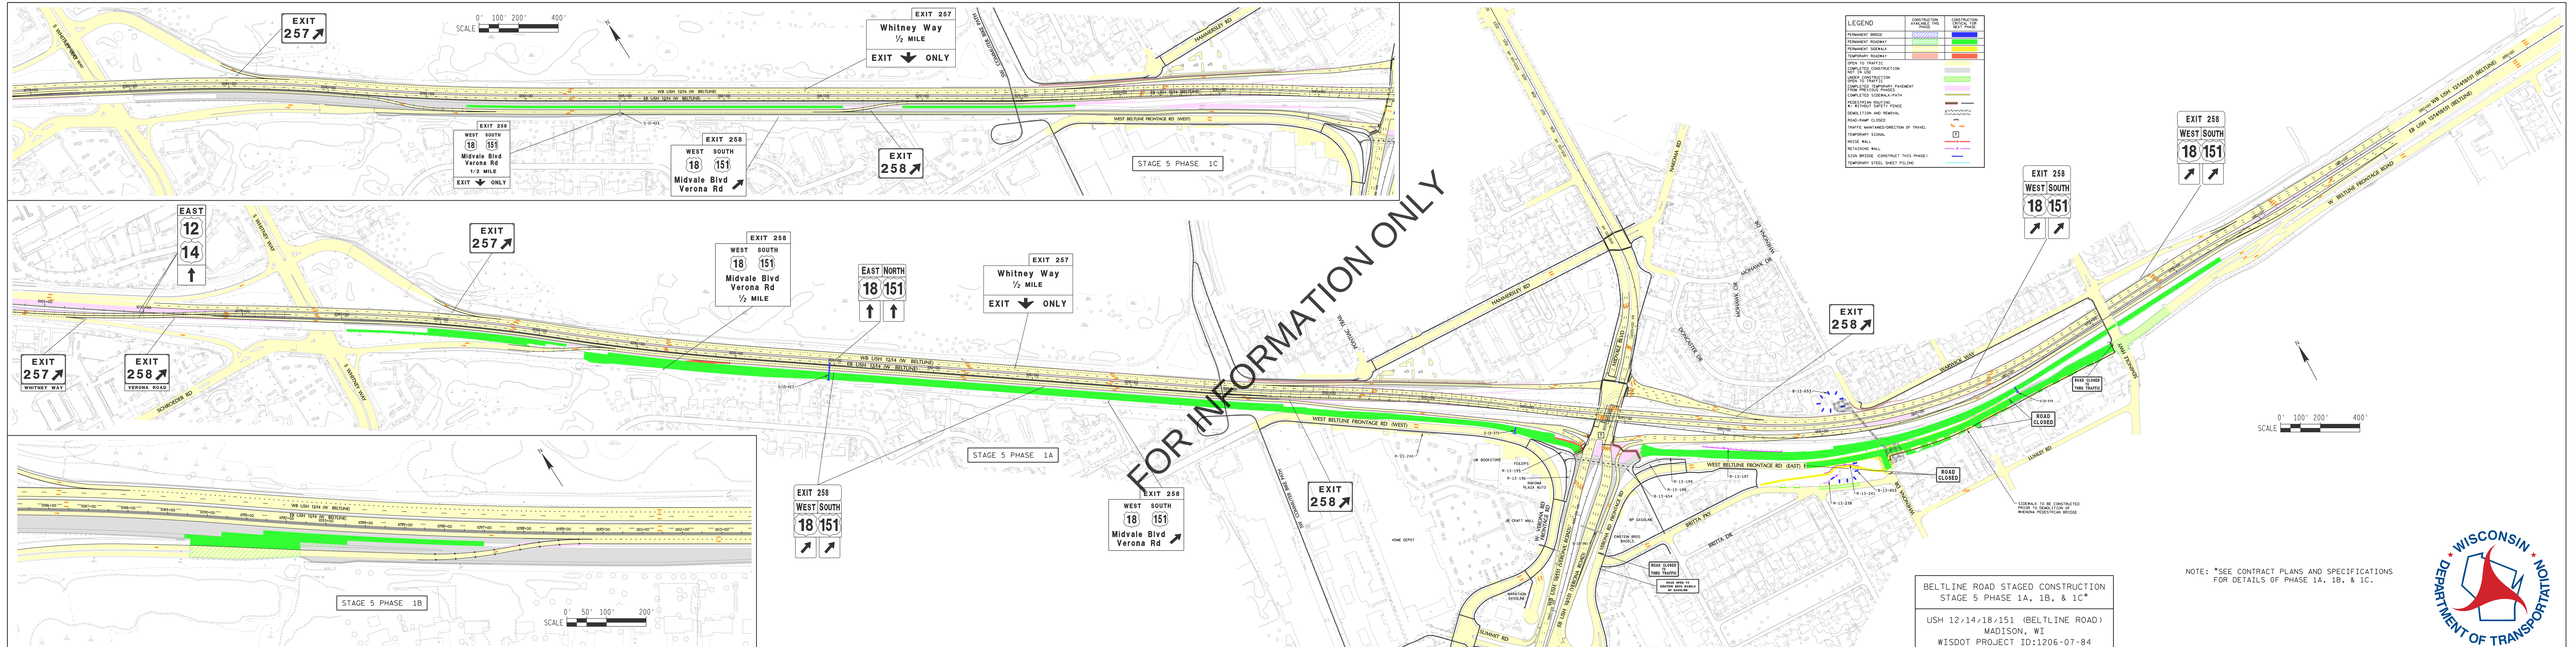

BELTLINE ROAD STAGED CONSTRUCTION
STAGE 5 PHASE 1A, 1B, & 1C*

USH 12/14/18/151 (BELTLINE ROAD)
MADISON, WI
WISDOT PROJECT ID:1206-07-84

NOTE: *SEE CONTRACT PLANS AND SPECIFICATIONS FOR DETAILS OF PHASE 1A, 1B, & 1C.

WISCONSIN DEPARTMENT OF TRANSPORTATION

FILE NAME: p:\BELTLINE\1206-07-84\Drawings\Design\BTRP\Phase1\Staging\PH_BTRP_Staging_PH1B_Stg5.plt.dgn
DATE/TIME PRINT: 11/ 1/ 20 - 10:

PLOT DATE: 2/23/2021
PLOT TIME: 5PM08:PM

PLOT SCALE: 1:200