Alternative H2 - Off-Alignment to the West, Existing Clearance (Cul-de-sac)

Oregon/Jackson Street Bridge

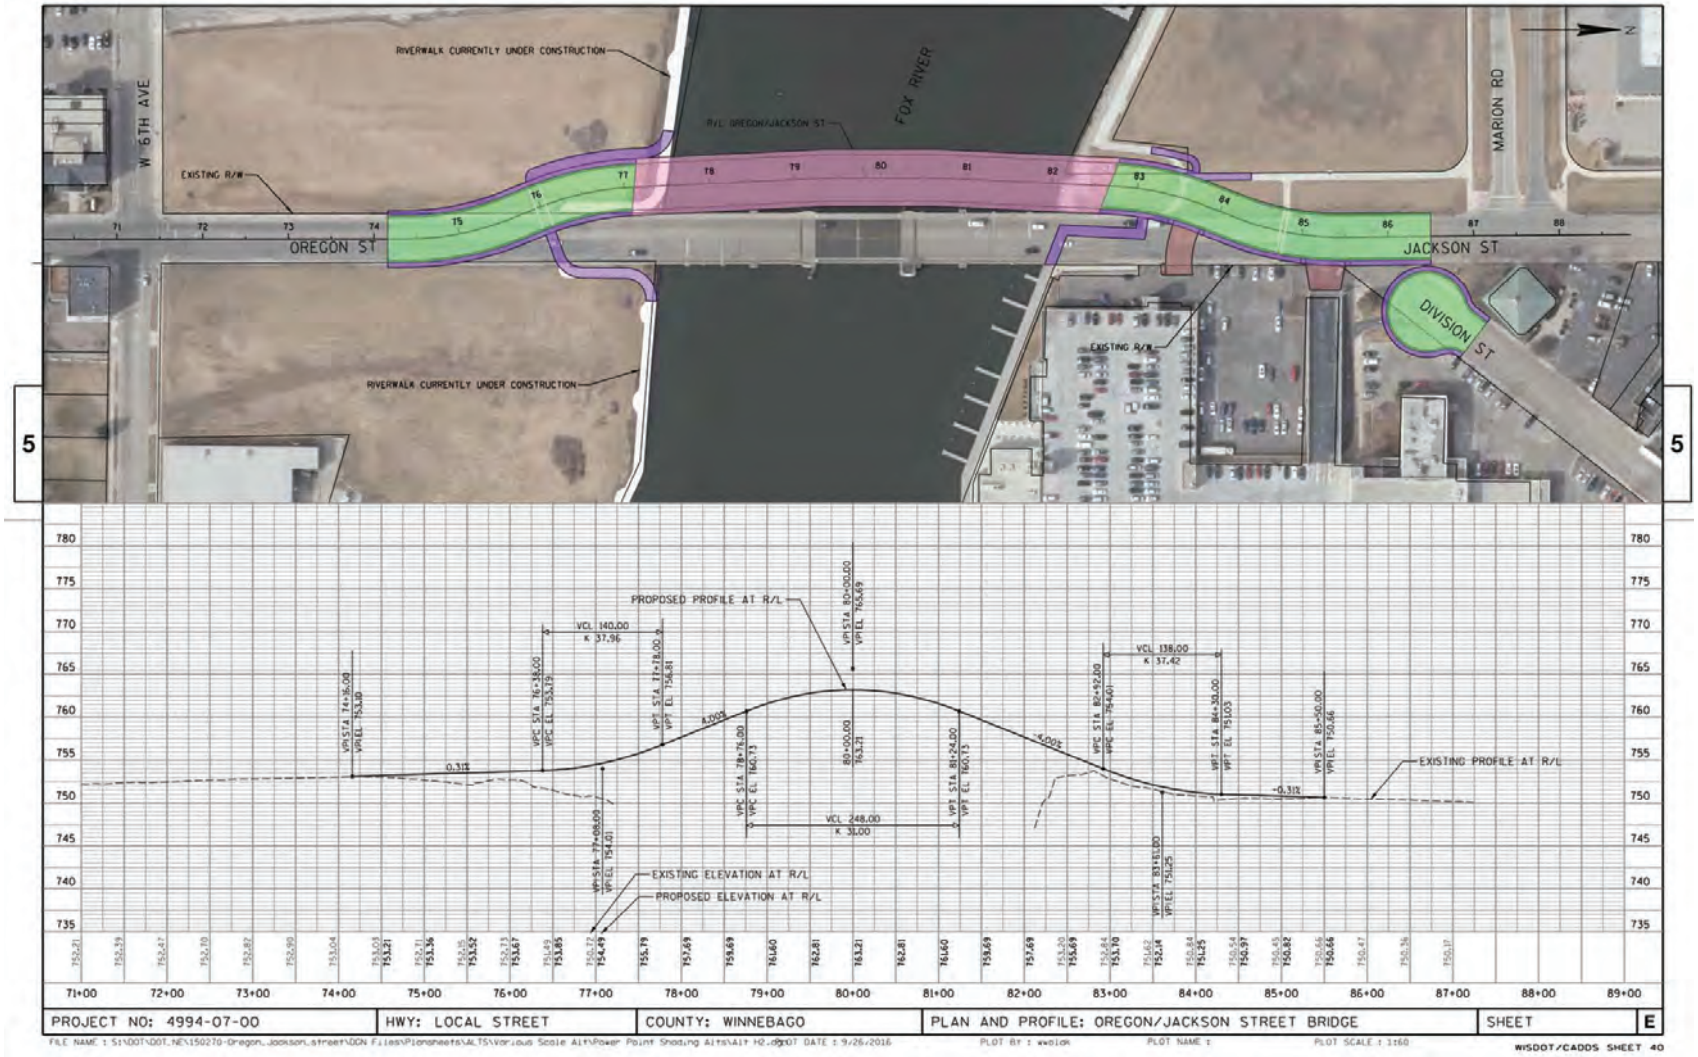

LEGEND

- Roadway
- Sidewalk/Riverwalk
- Structure
- Proposed Driveway