Alternative J2 - Off-Alignment to West, Raised Clearance with both riverwalks underneath bridge (Cul-de-sac)

Oregon/Jackson Street Bridge

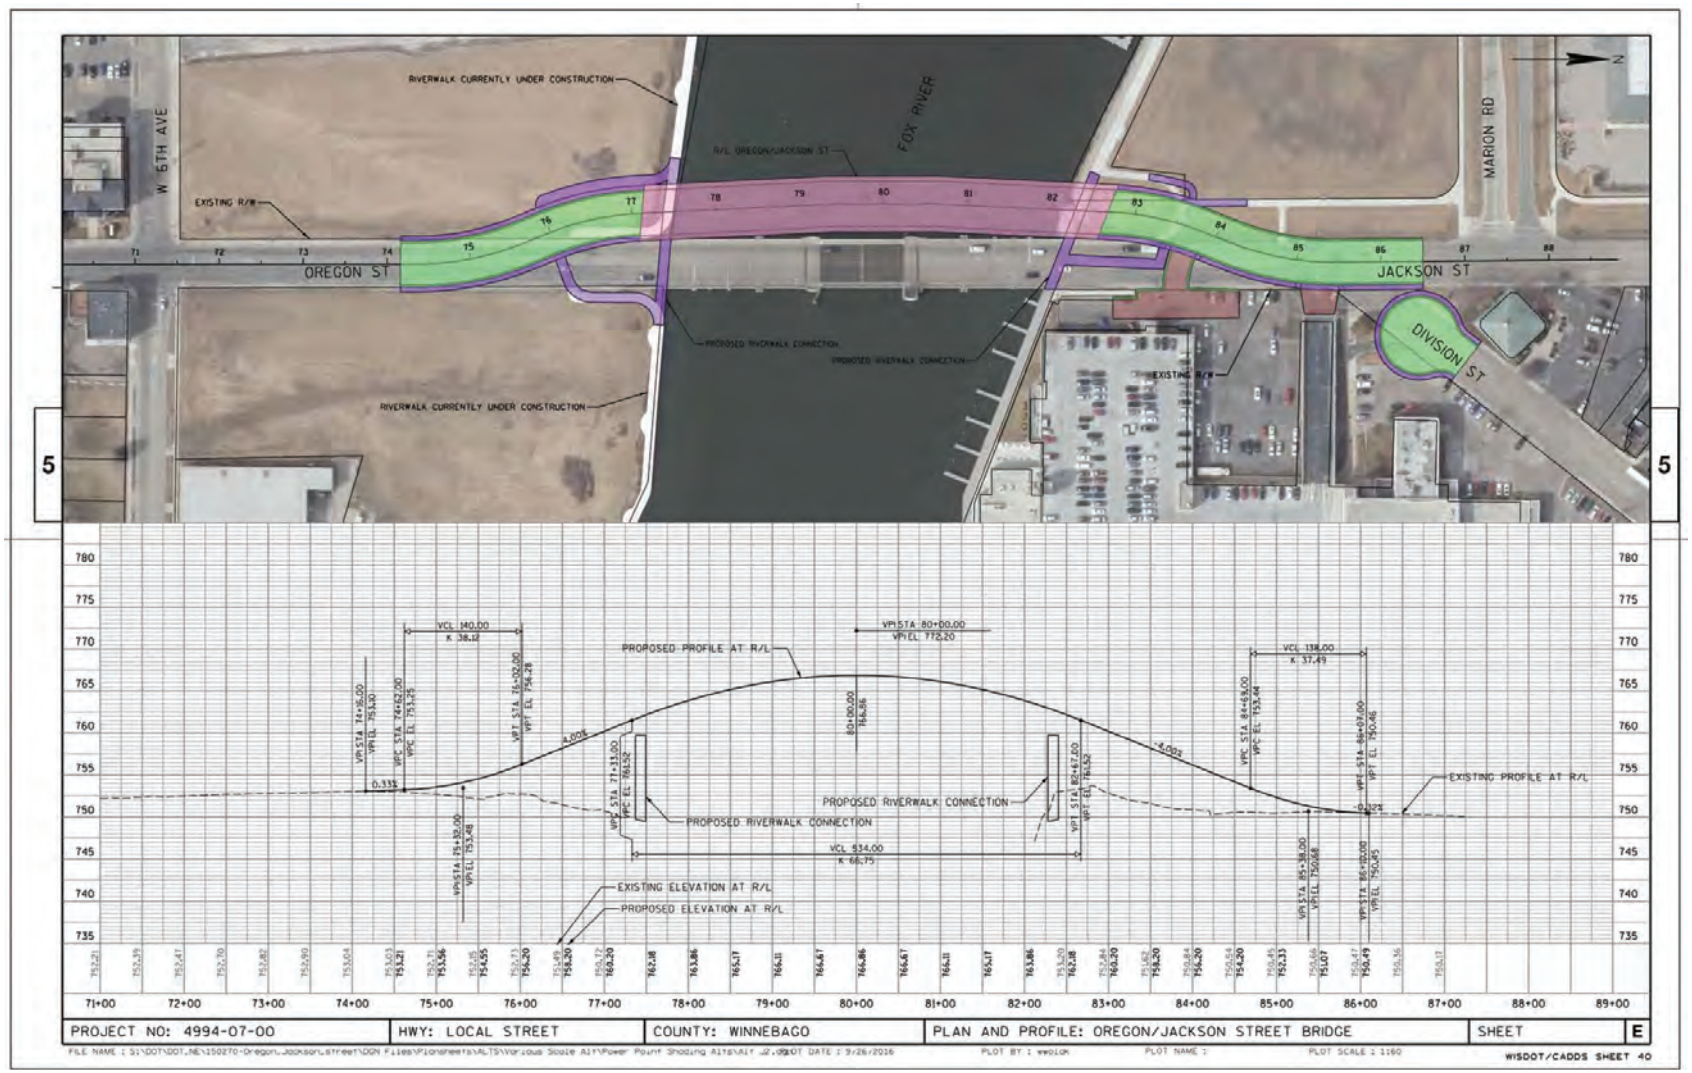

LEGEND

- Roadway
- Sidewalk/Riverwalk
- Structure
- Proposed Driveway