# Alternative L2 - Off-Alignment to the West, Raised Clearance with both riverwalks underneath bridge, revised impacts (cul-de-sac)

## Oregon/Jackson Street Bridge

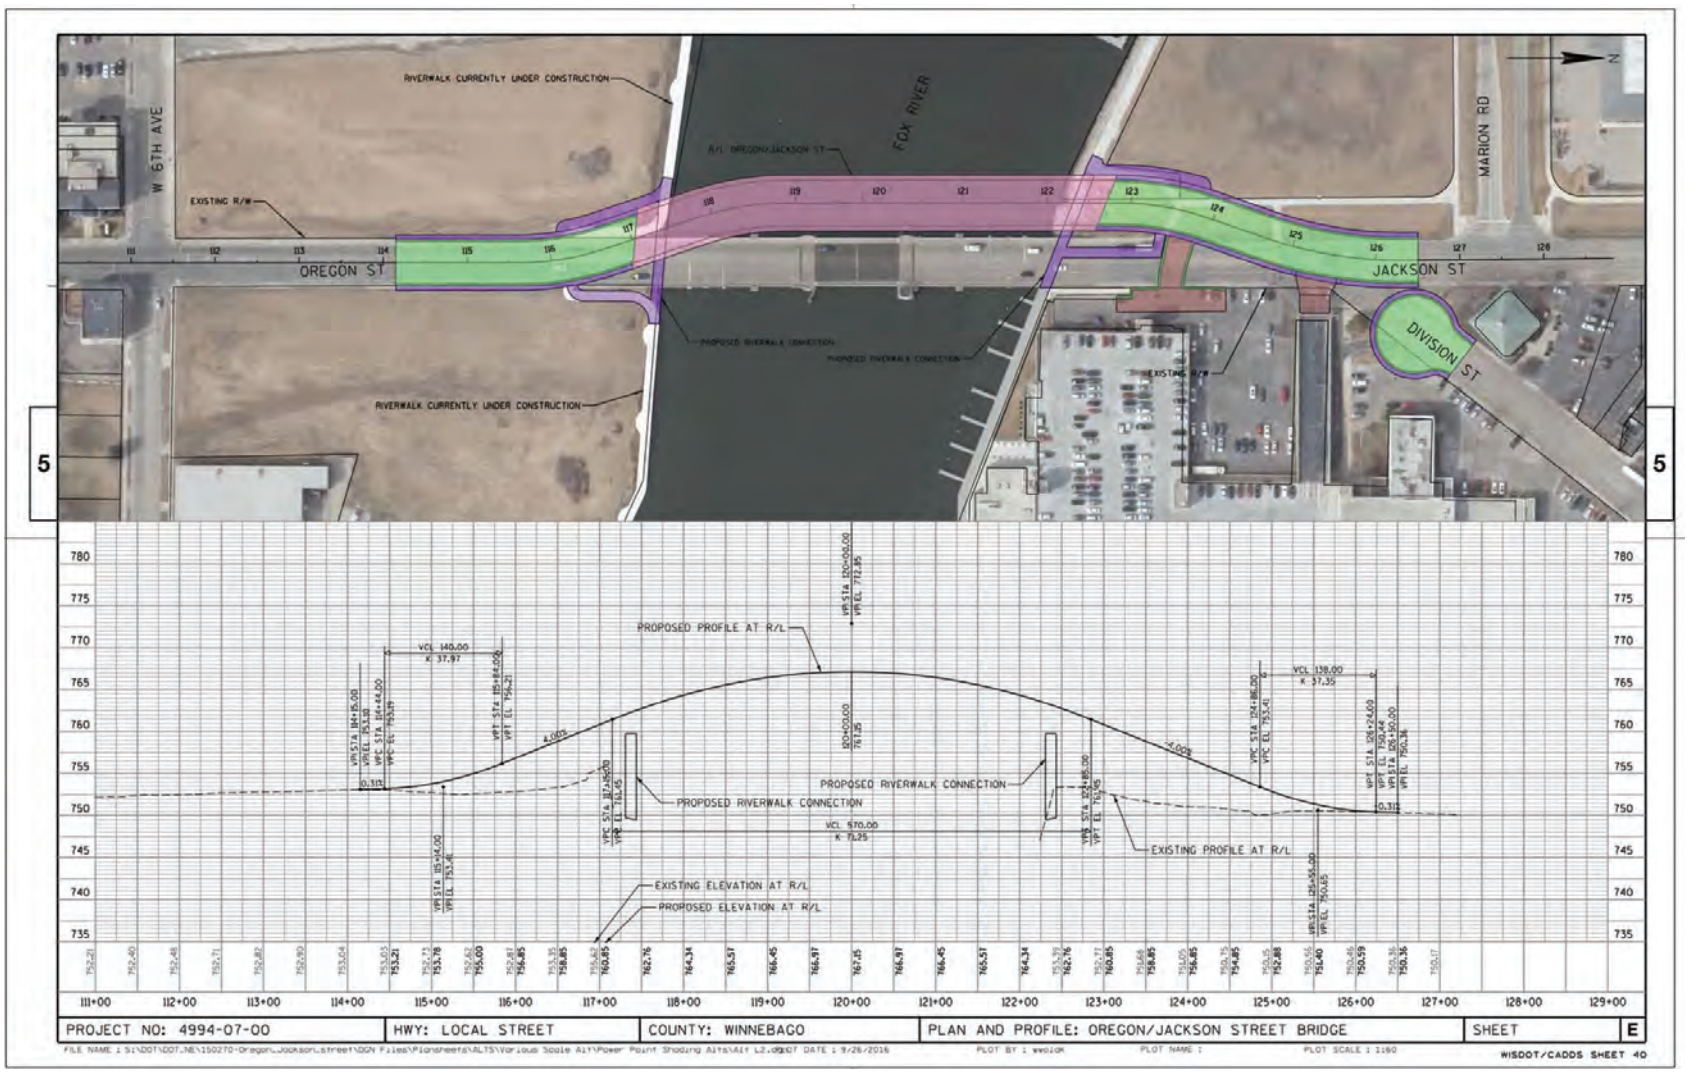


**LEGEND**

- Roadway
- Sidewalk/Riverwalk
- Structure
- Proposed Driveway