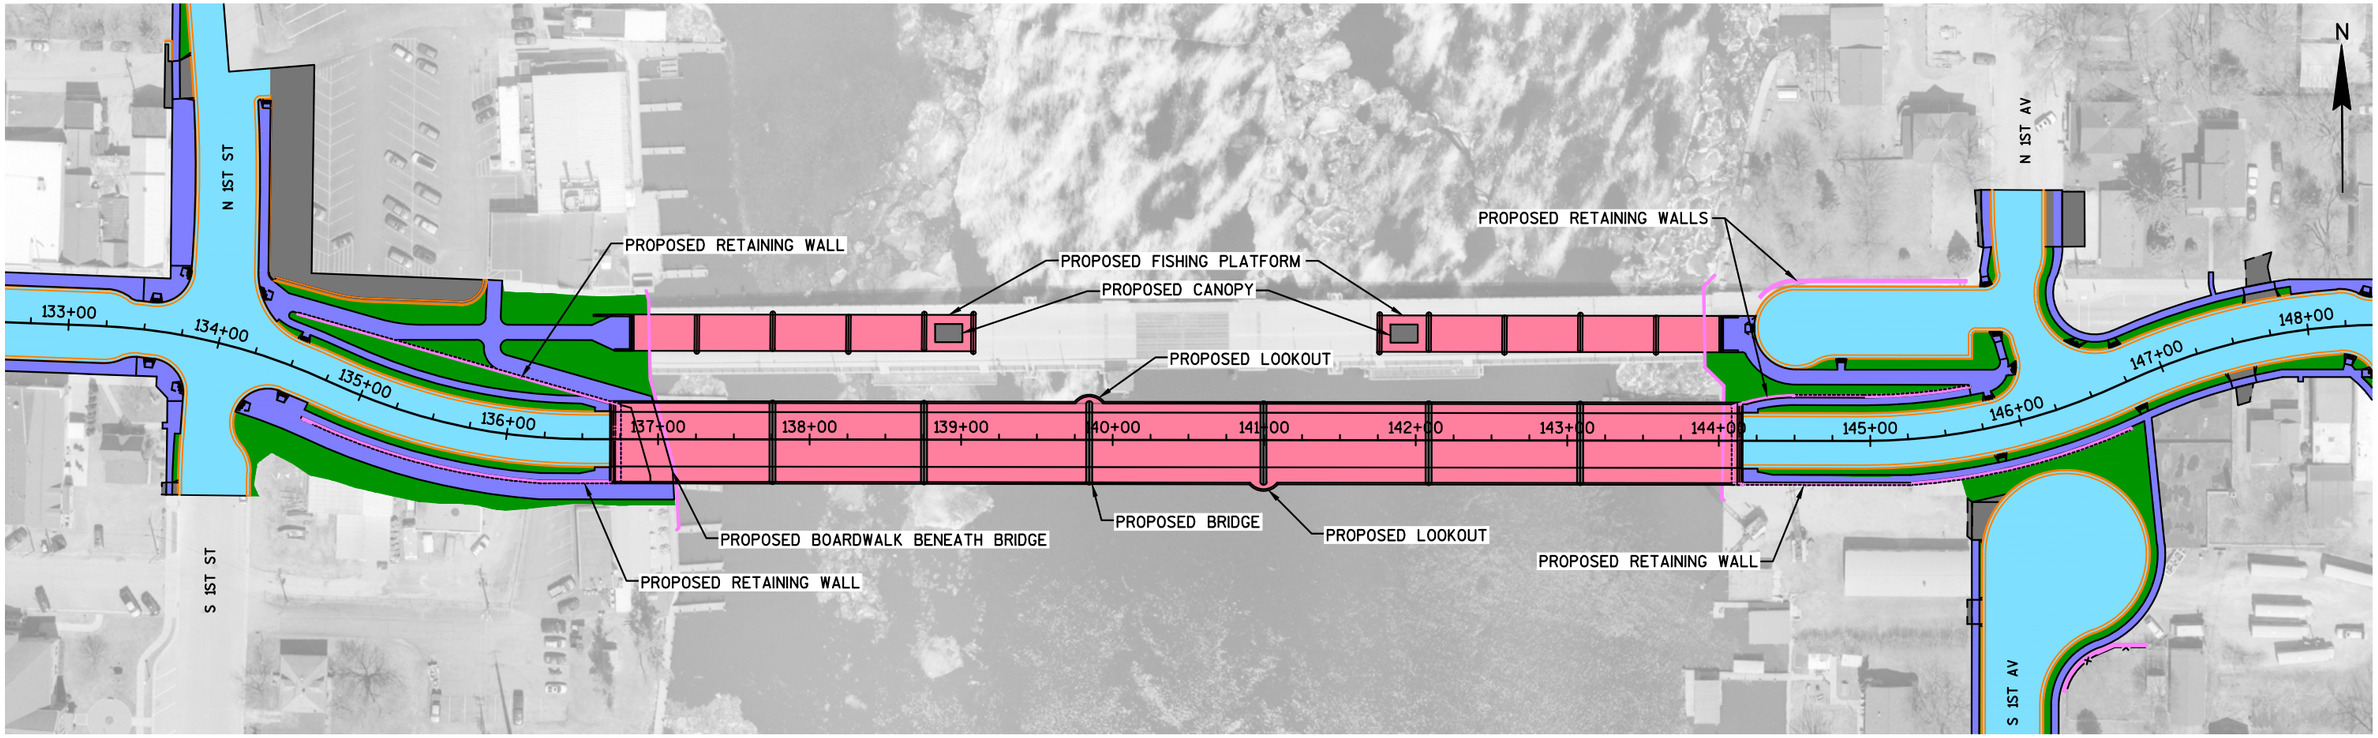

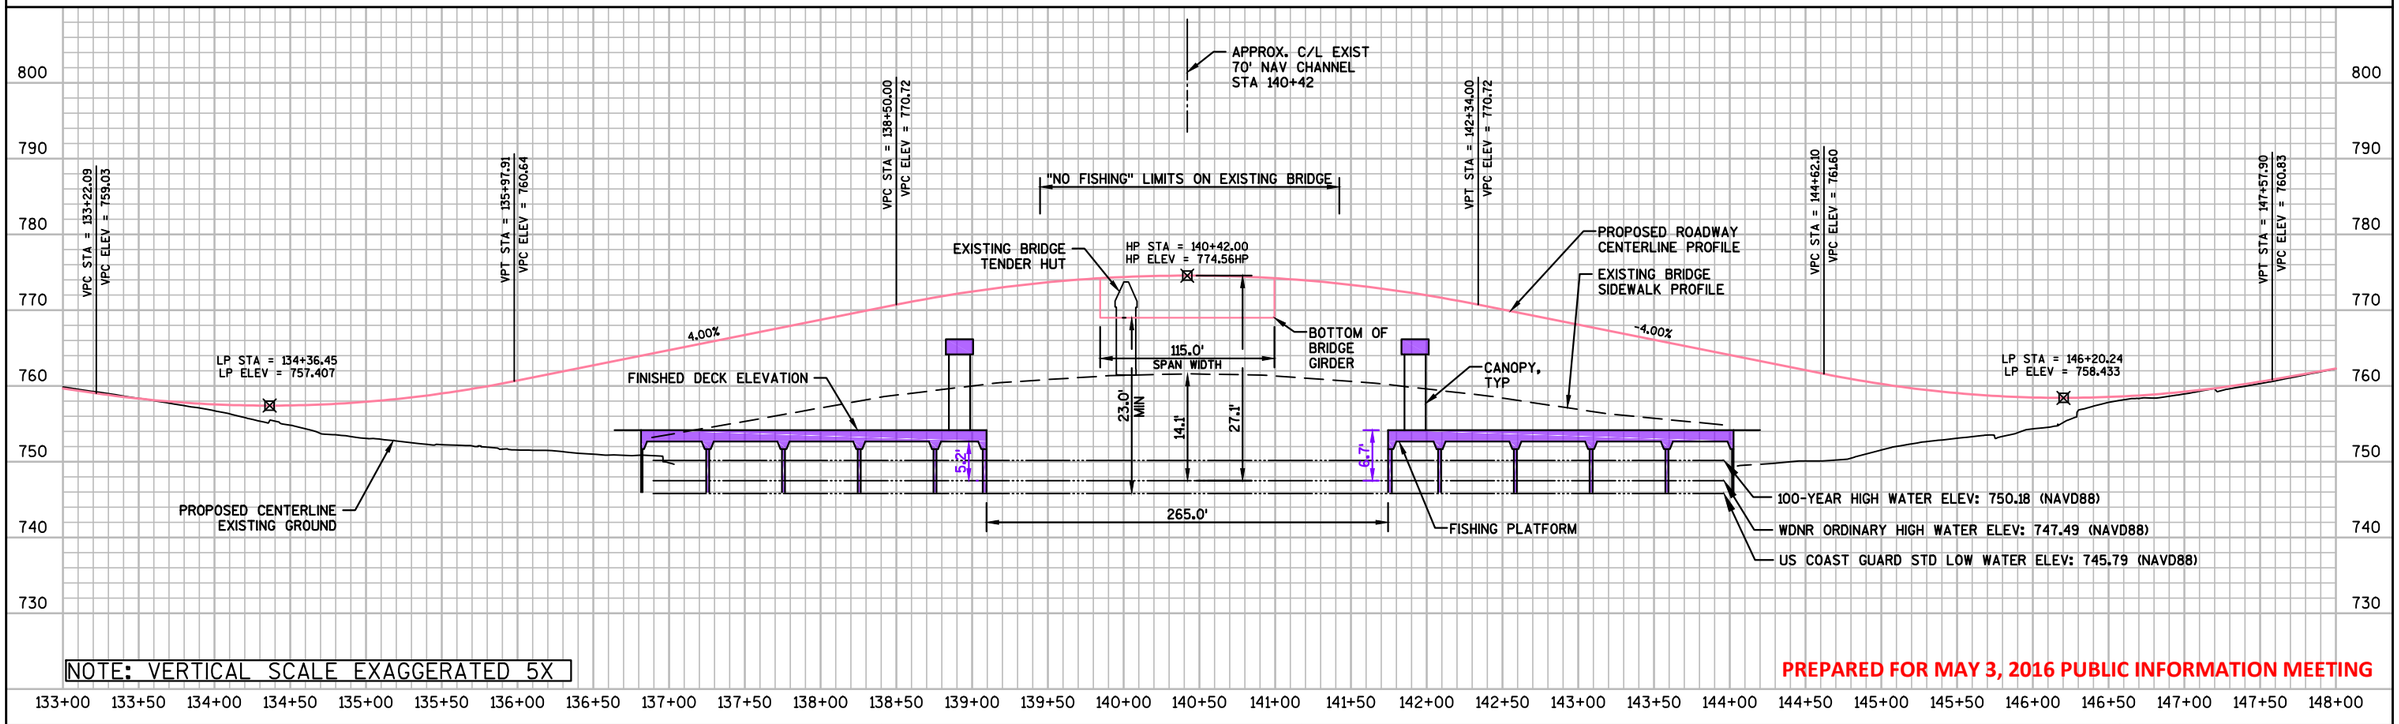

NOTE: VERTICAL SCALE EXAGGERATED 5X

PREPARED FOR MAY 3, 2016 PUBLIC INFORMATION MEETING

PROJECT NO: 6190-15-00	HWY: STH 116	COUNTY: WINNEBAGO	BRIDGE AND FISHING PLATFORM LAYOUT	SHEET	E

FILE NAME : F:\TR\JOBS\E2073A13\CIVIL 3D 2014\SHEETSOTHER_PIM\DISP-PIM-BRIDGEPP-116-61901571.DWG PLOT DATE : 4/20/2016 2:43 PM PLOT BY : OMNNI ASSOCIATES, INC - ANDREW WESTBROOK