Project ID: 4085-38-00
Village of Allouez, Riverside Drive
S Village Limits - N Village Limits
WIS 57
Brown County

Project ID: 4085-39-00
C De Pere, Broadway Street
Randall Avenue - NPL
WIS 57
Brown County

WIS 57 Improvement Project - Randall Ave. to Marine St.

MURPHY COWLES FENCE STAKEHOLDER MEETING, FEBRUARY 2016

EXISTING RIGHT OF WAY
NEW RIGHT OF WAY
TEMPORARY EASEMENT FOR CONSTRUCTION
LIMIT OF GRADING FOR CONSTRUCTION
EXISTING MURPHY COWLES FENCE
PROPOSED FENCE LOCATION
PROPOSED TERRACE
PROPOSED SIDEWALK
VISION TRIANGLE
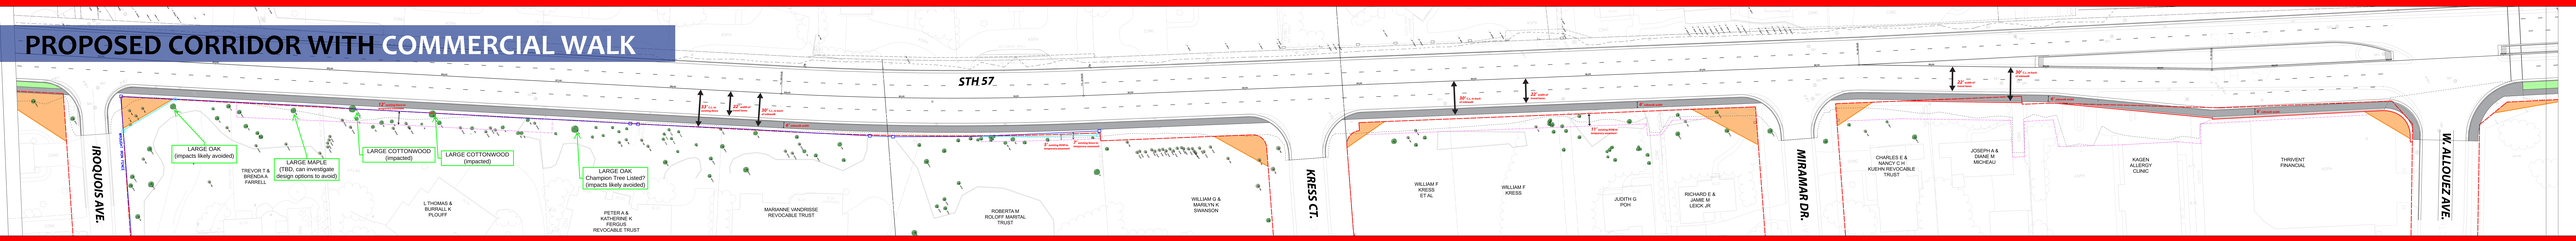
PROPOSED CORRIDOR WITH COMMERCIAL WALK