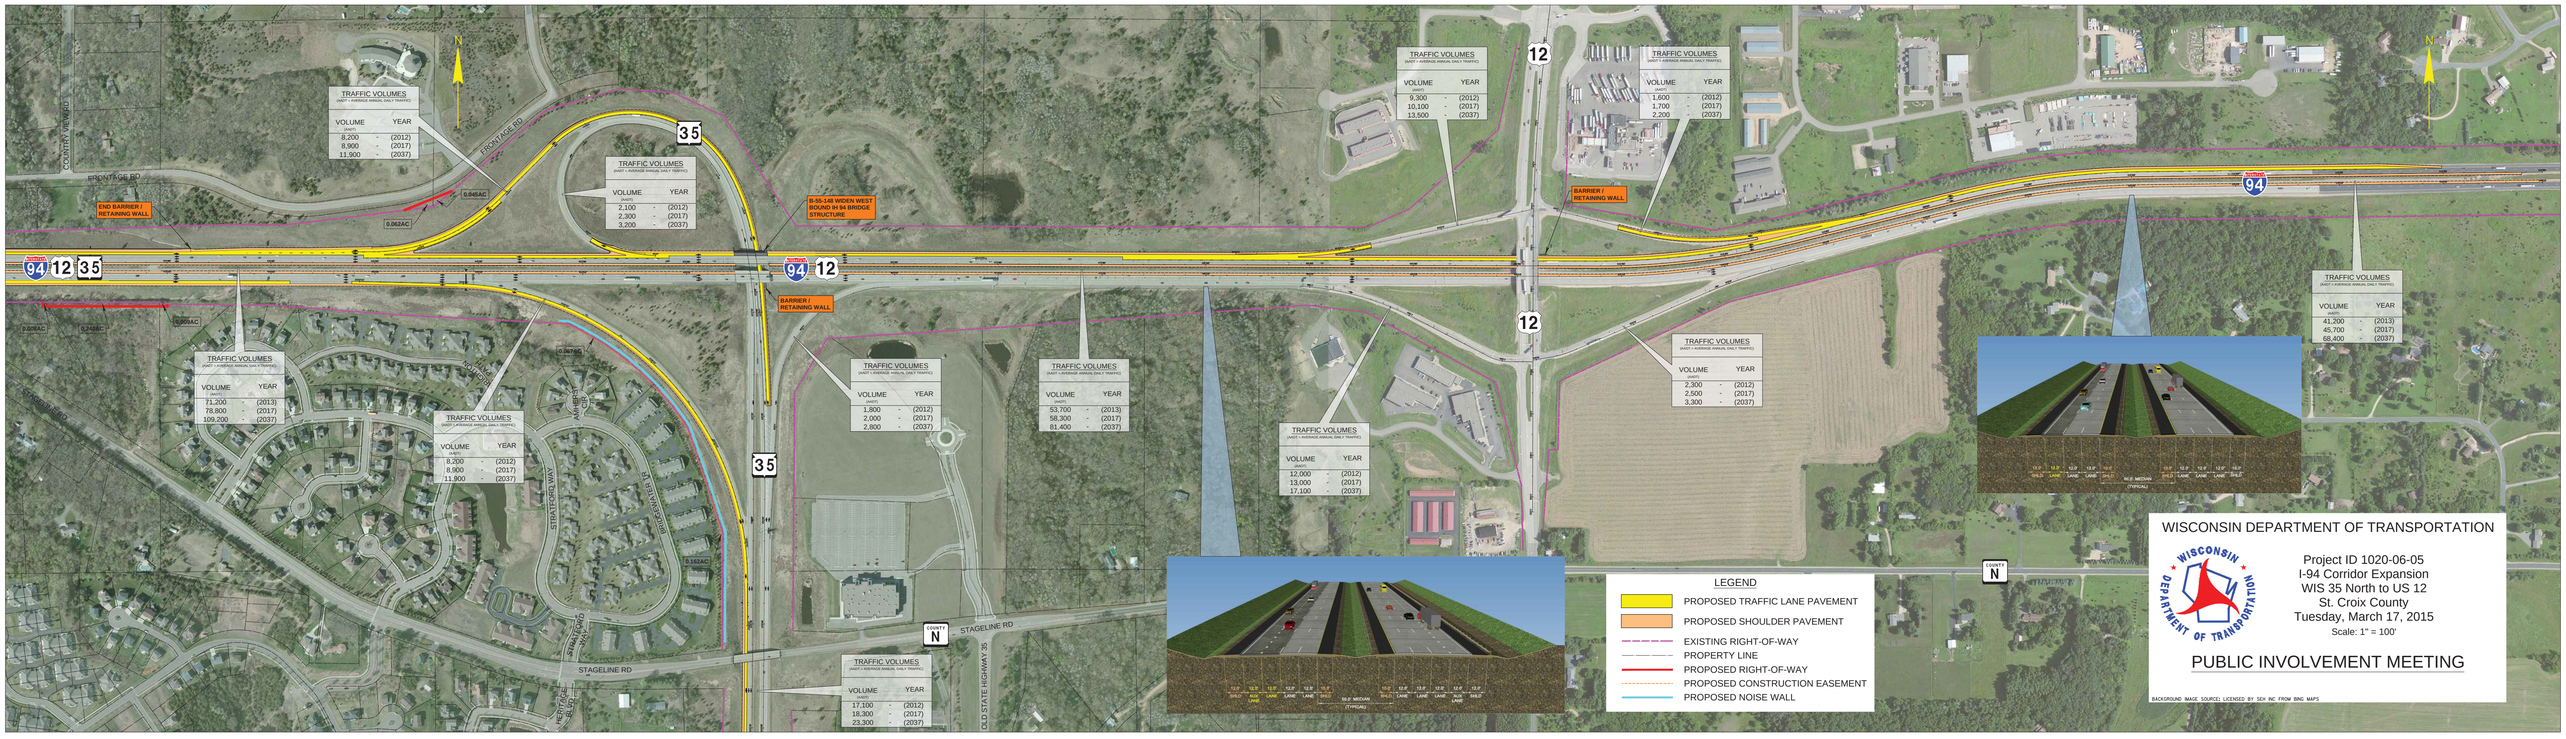

LEGEND

- PROPOSED TRAFFIC LANE PAVEMENT
- PROPOSED SHOULDER PAVEMENT
- EXISTING RIGHT-OF-WAY
- PROPERTY LINE
- PROPOSED RIGHT-OF-WAY
- PROPOSED CONSTRUCTION EASEMENT
- PROPOSED NOISE WALL