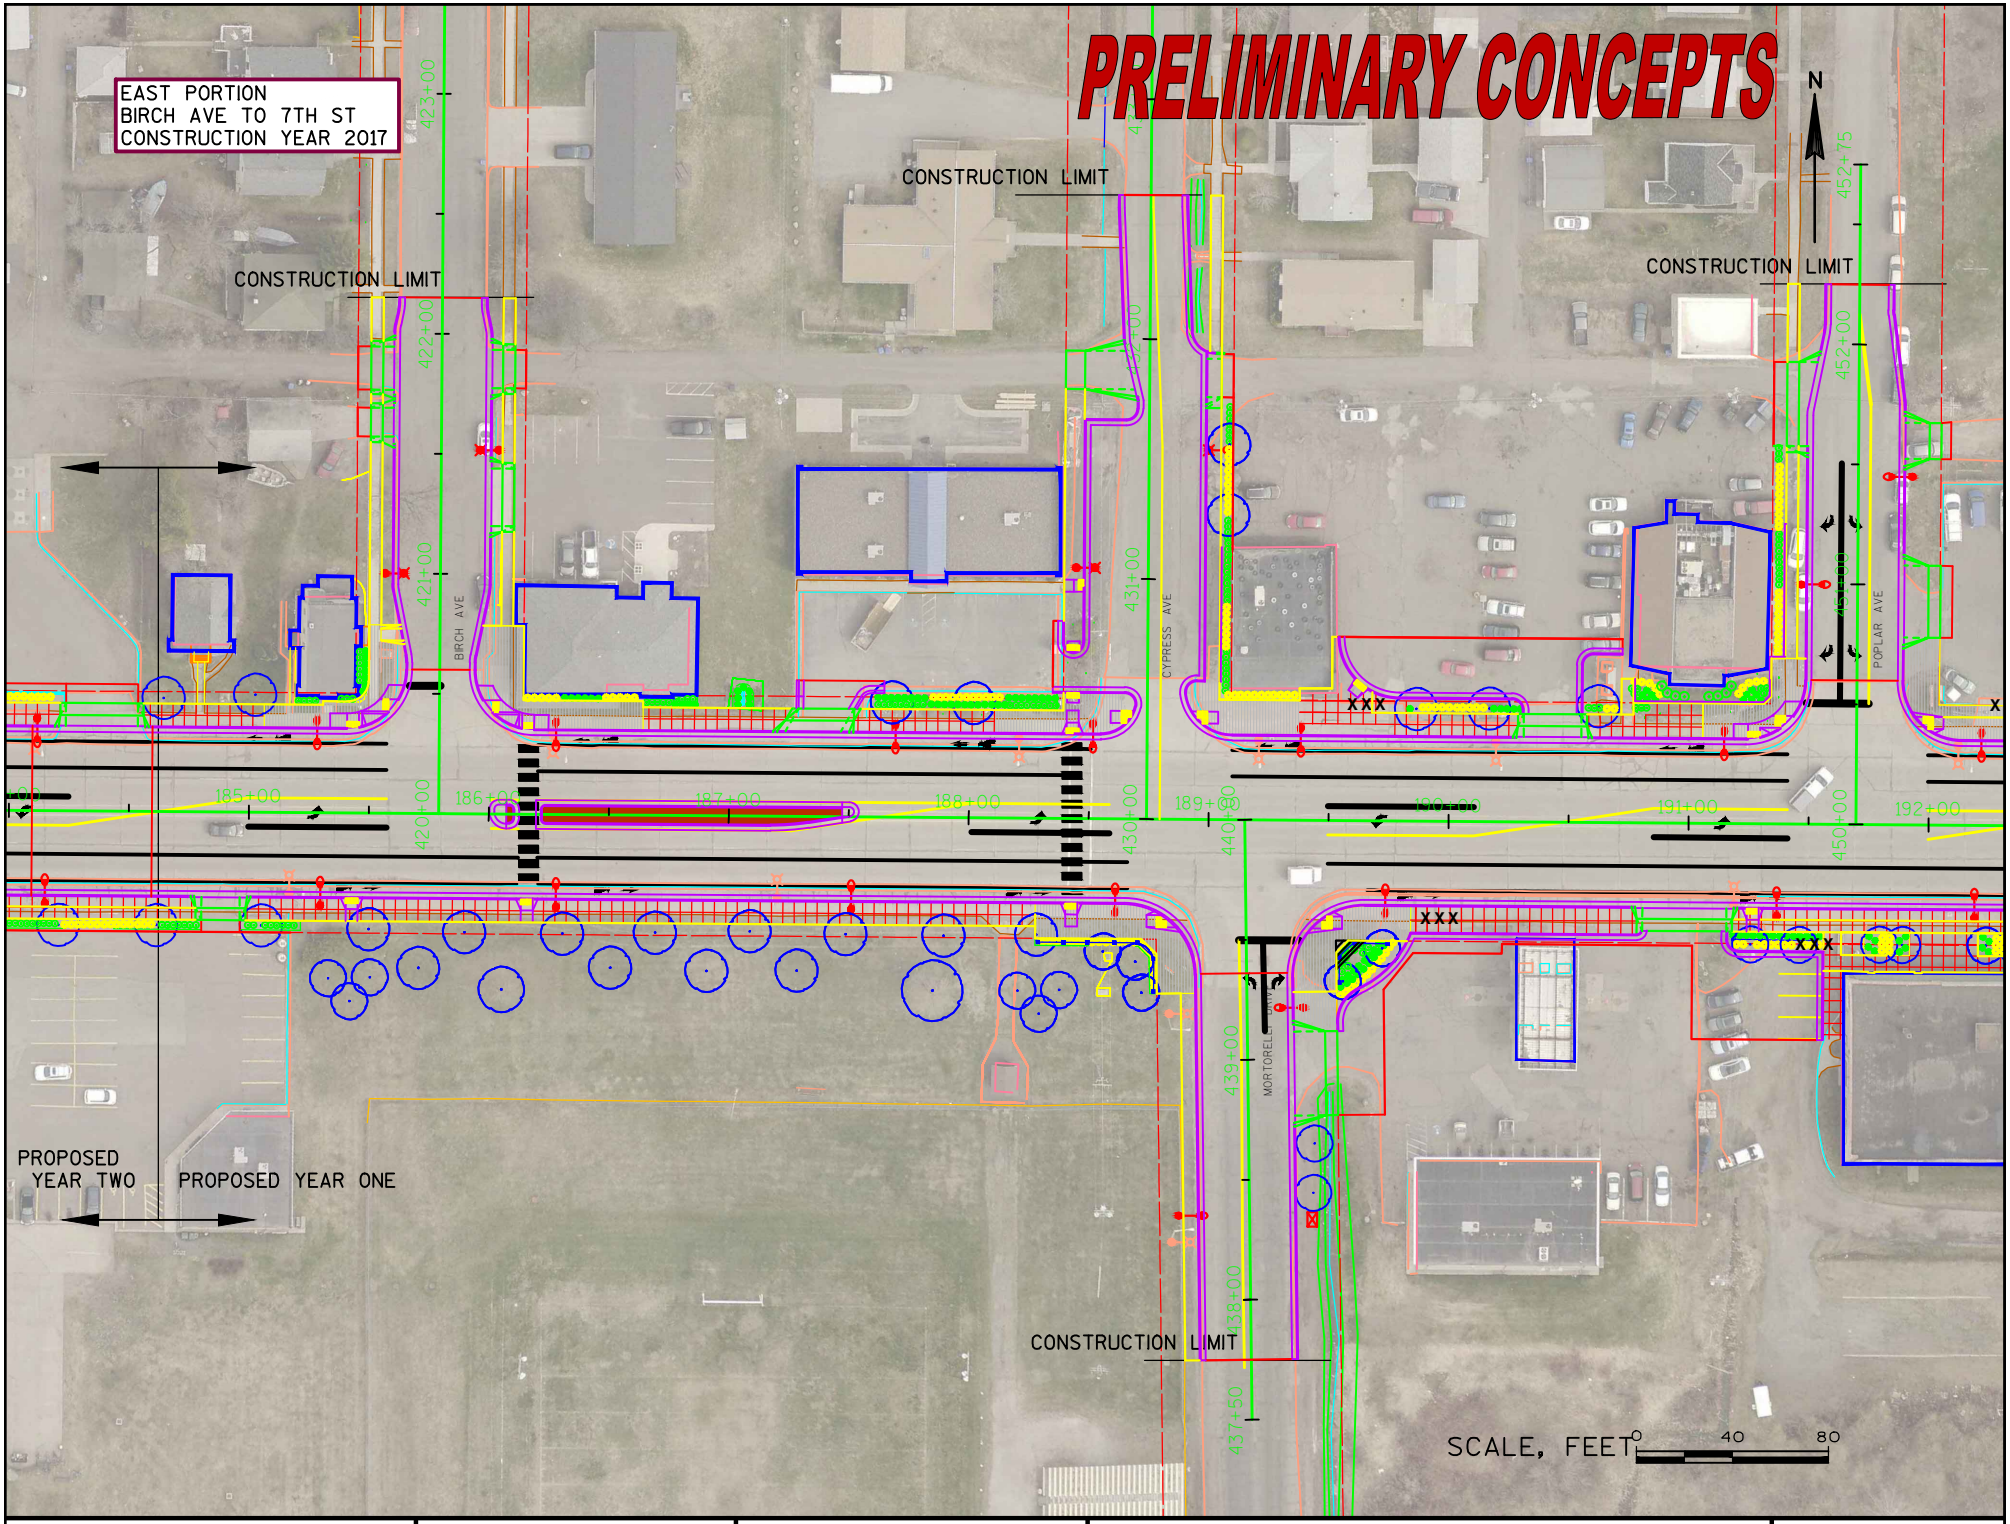

PROJECT NO: 8680-00-01(71), 8998-00-24	HWY: US 2 - BELKNAP STREET	COUNTY: DOUGLAS	EAST PORTION - BIRCH AVE TO E 7TH ST - 2017

FILE NAME : N:\PDS\C3D\86800001\SHEETSOTHER\WEB PAGES\PIM-EAST-PORTION5-9-16.DWG PLOT DATE : 5/11/2016 7:58 AM PLOT BY : BRAY, JACOB A PLOT NAME :

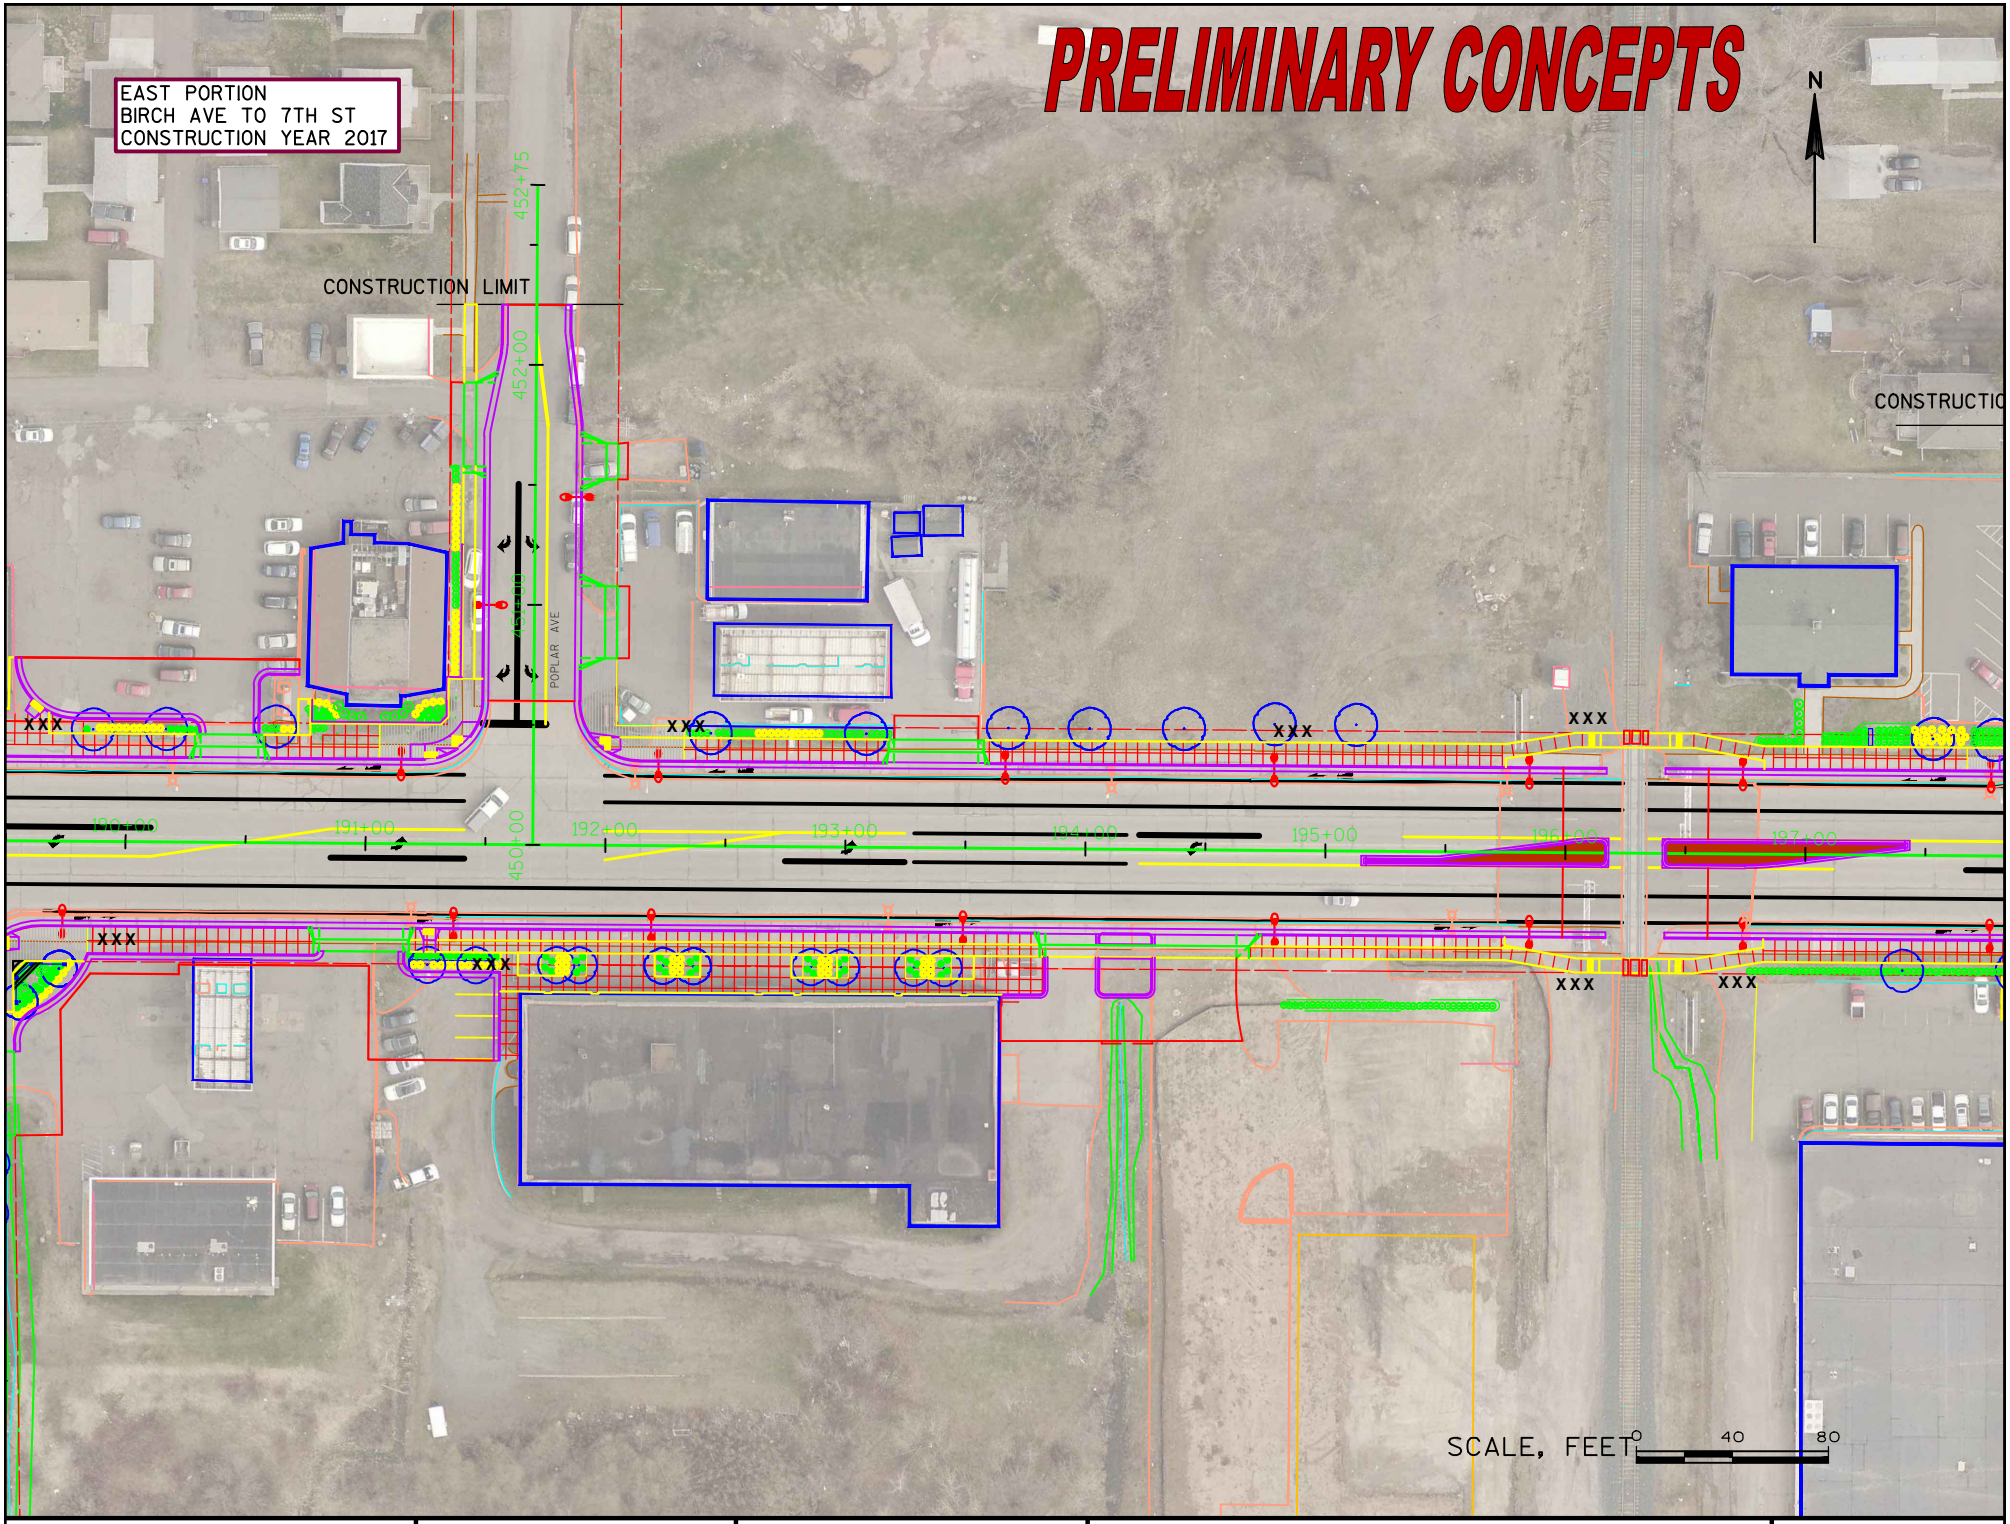

PROJECT NO: 8680-00-01(71), 8998-00-24	HWY: US 2 - BELKNAP STREET	COUNTY: DOUGLAS	EAST PORTION - BIRCH TO E 7TH ST - 2017

FILE NAME : N:\PDS\C3D\86800001\SHEETSOTHER\WEB PAGES\PIM-EAST-PORTION5-9-16.DWG PLOT DATE : 5/11/2016 7:59 AM PLOT BY : BRAY, JACOB A PLOT NAME :

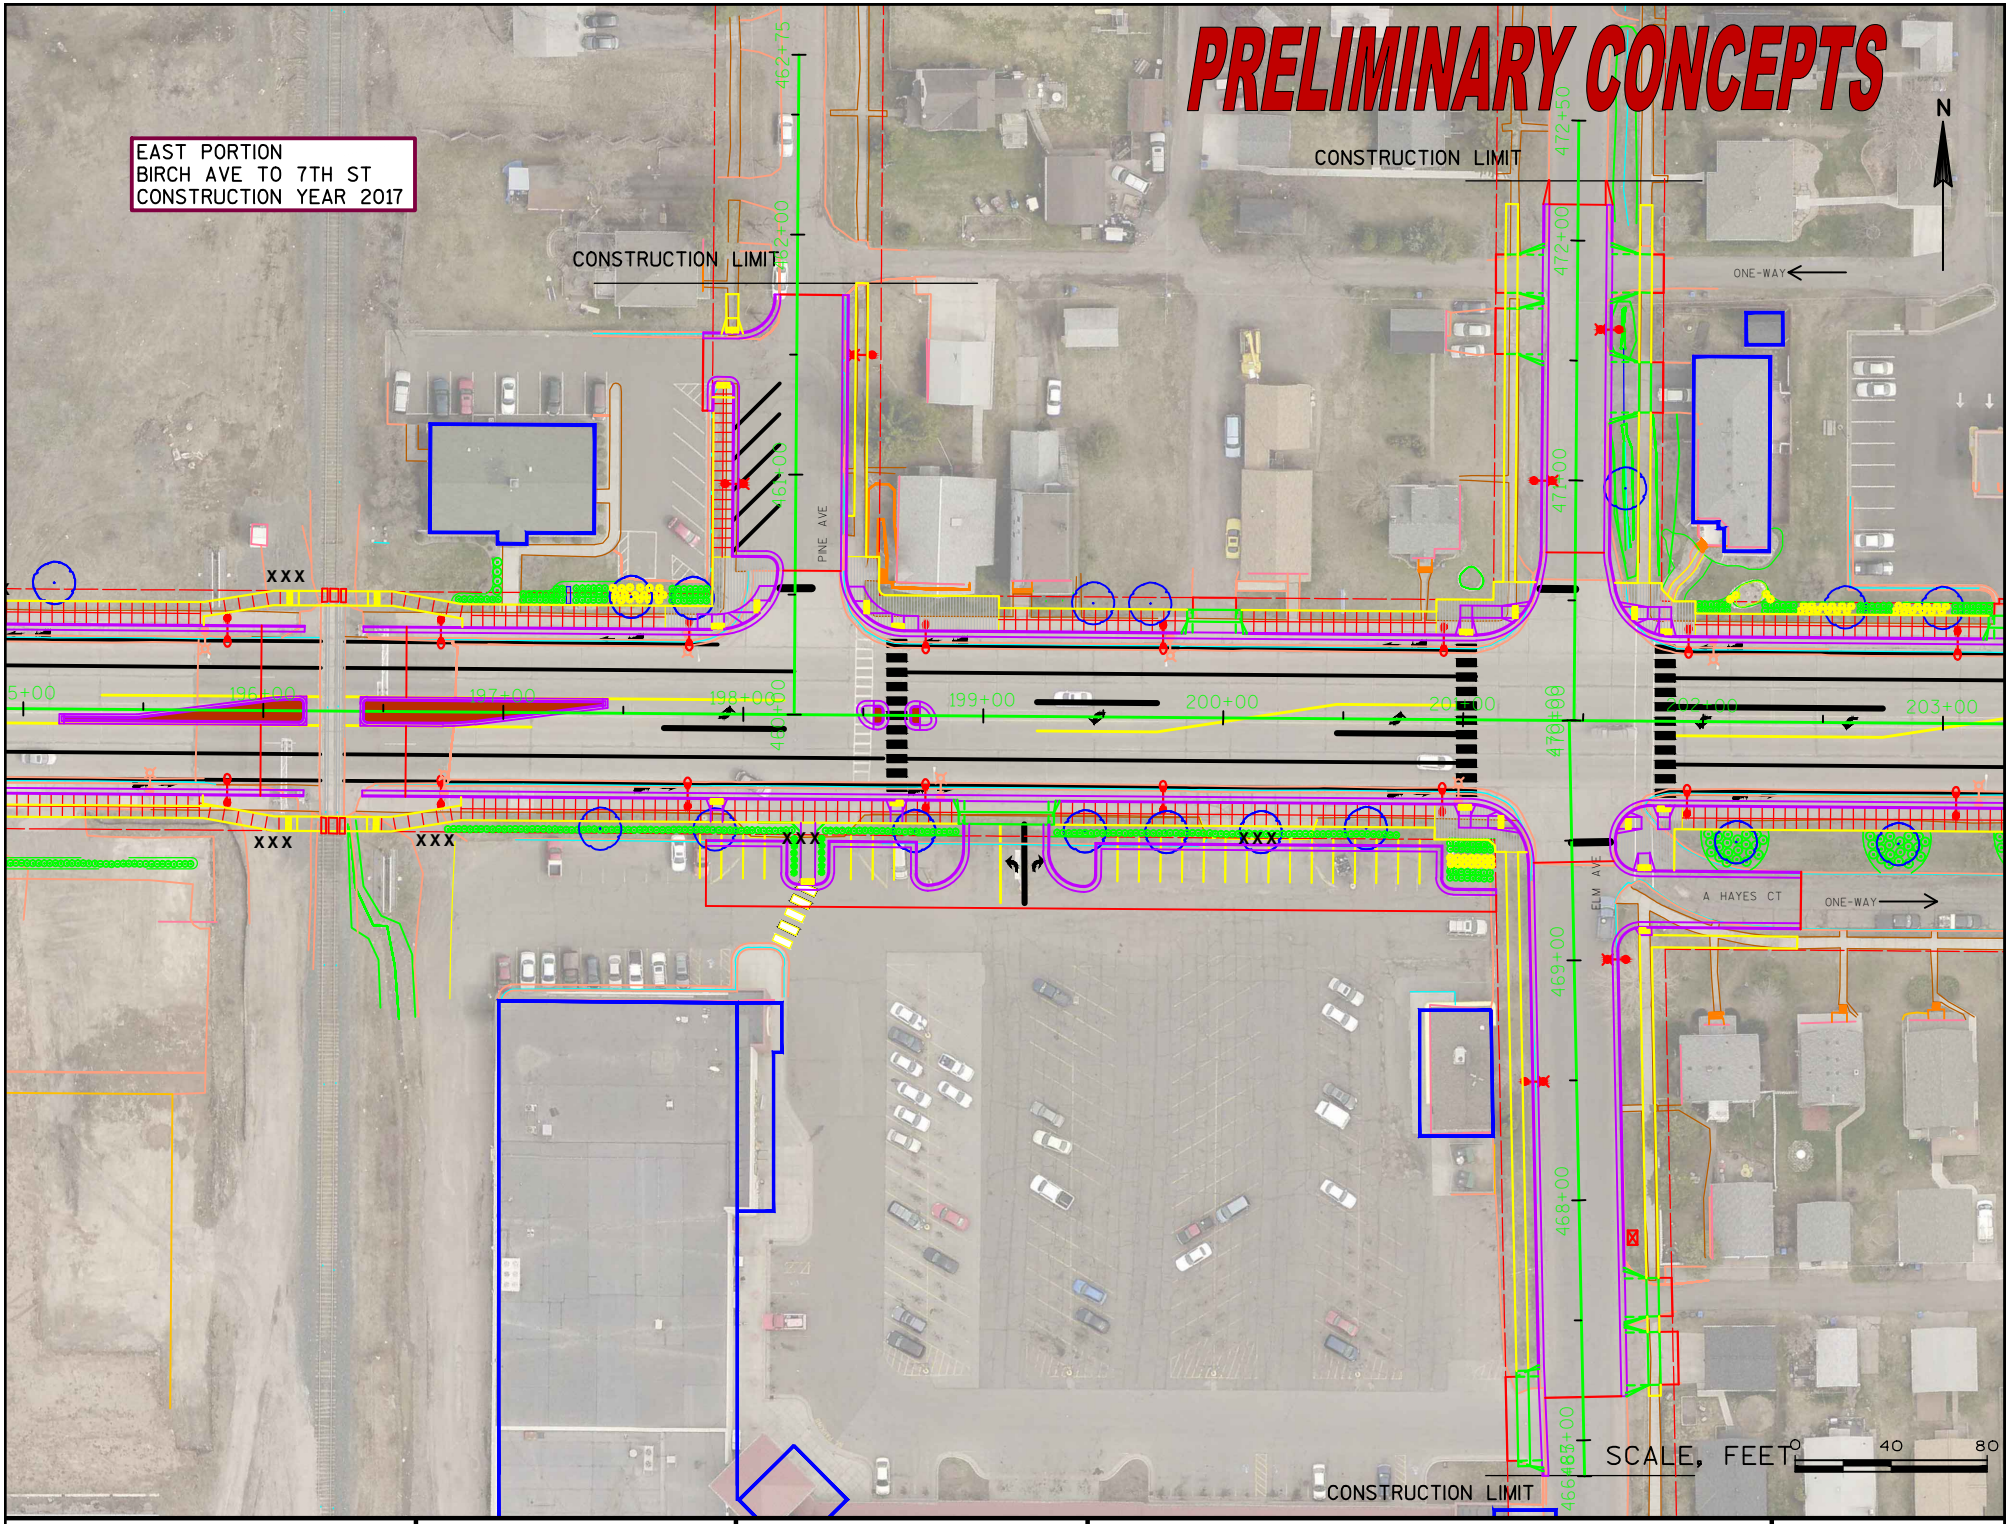

PROJECT NO: 8680-00-01(71), 8998-00-24	HWY: US 2 - BELKNAP STREET	COUNTY: DOUGLAS	EAST PORTION - BIRCH TO E 7TH ST - 2017

FILE NAME : N:\PDS\C3D\86800001\SHEETSOTHER\WEB PAGES\PIM-EAST-PORTION5-9-16.DWG PLOT DATE : 5/11/2016 7:59 AM PLOT BY : BRAY, JACOB A PLOT NAME :

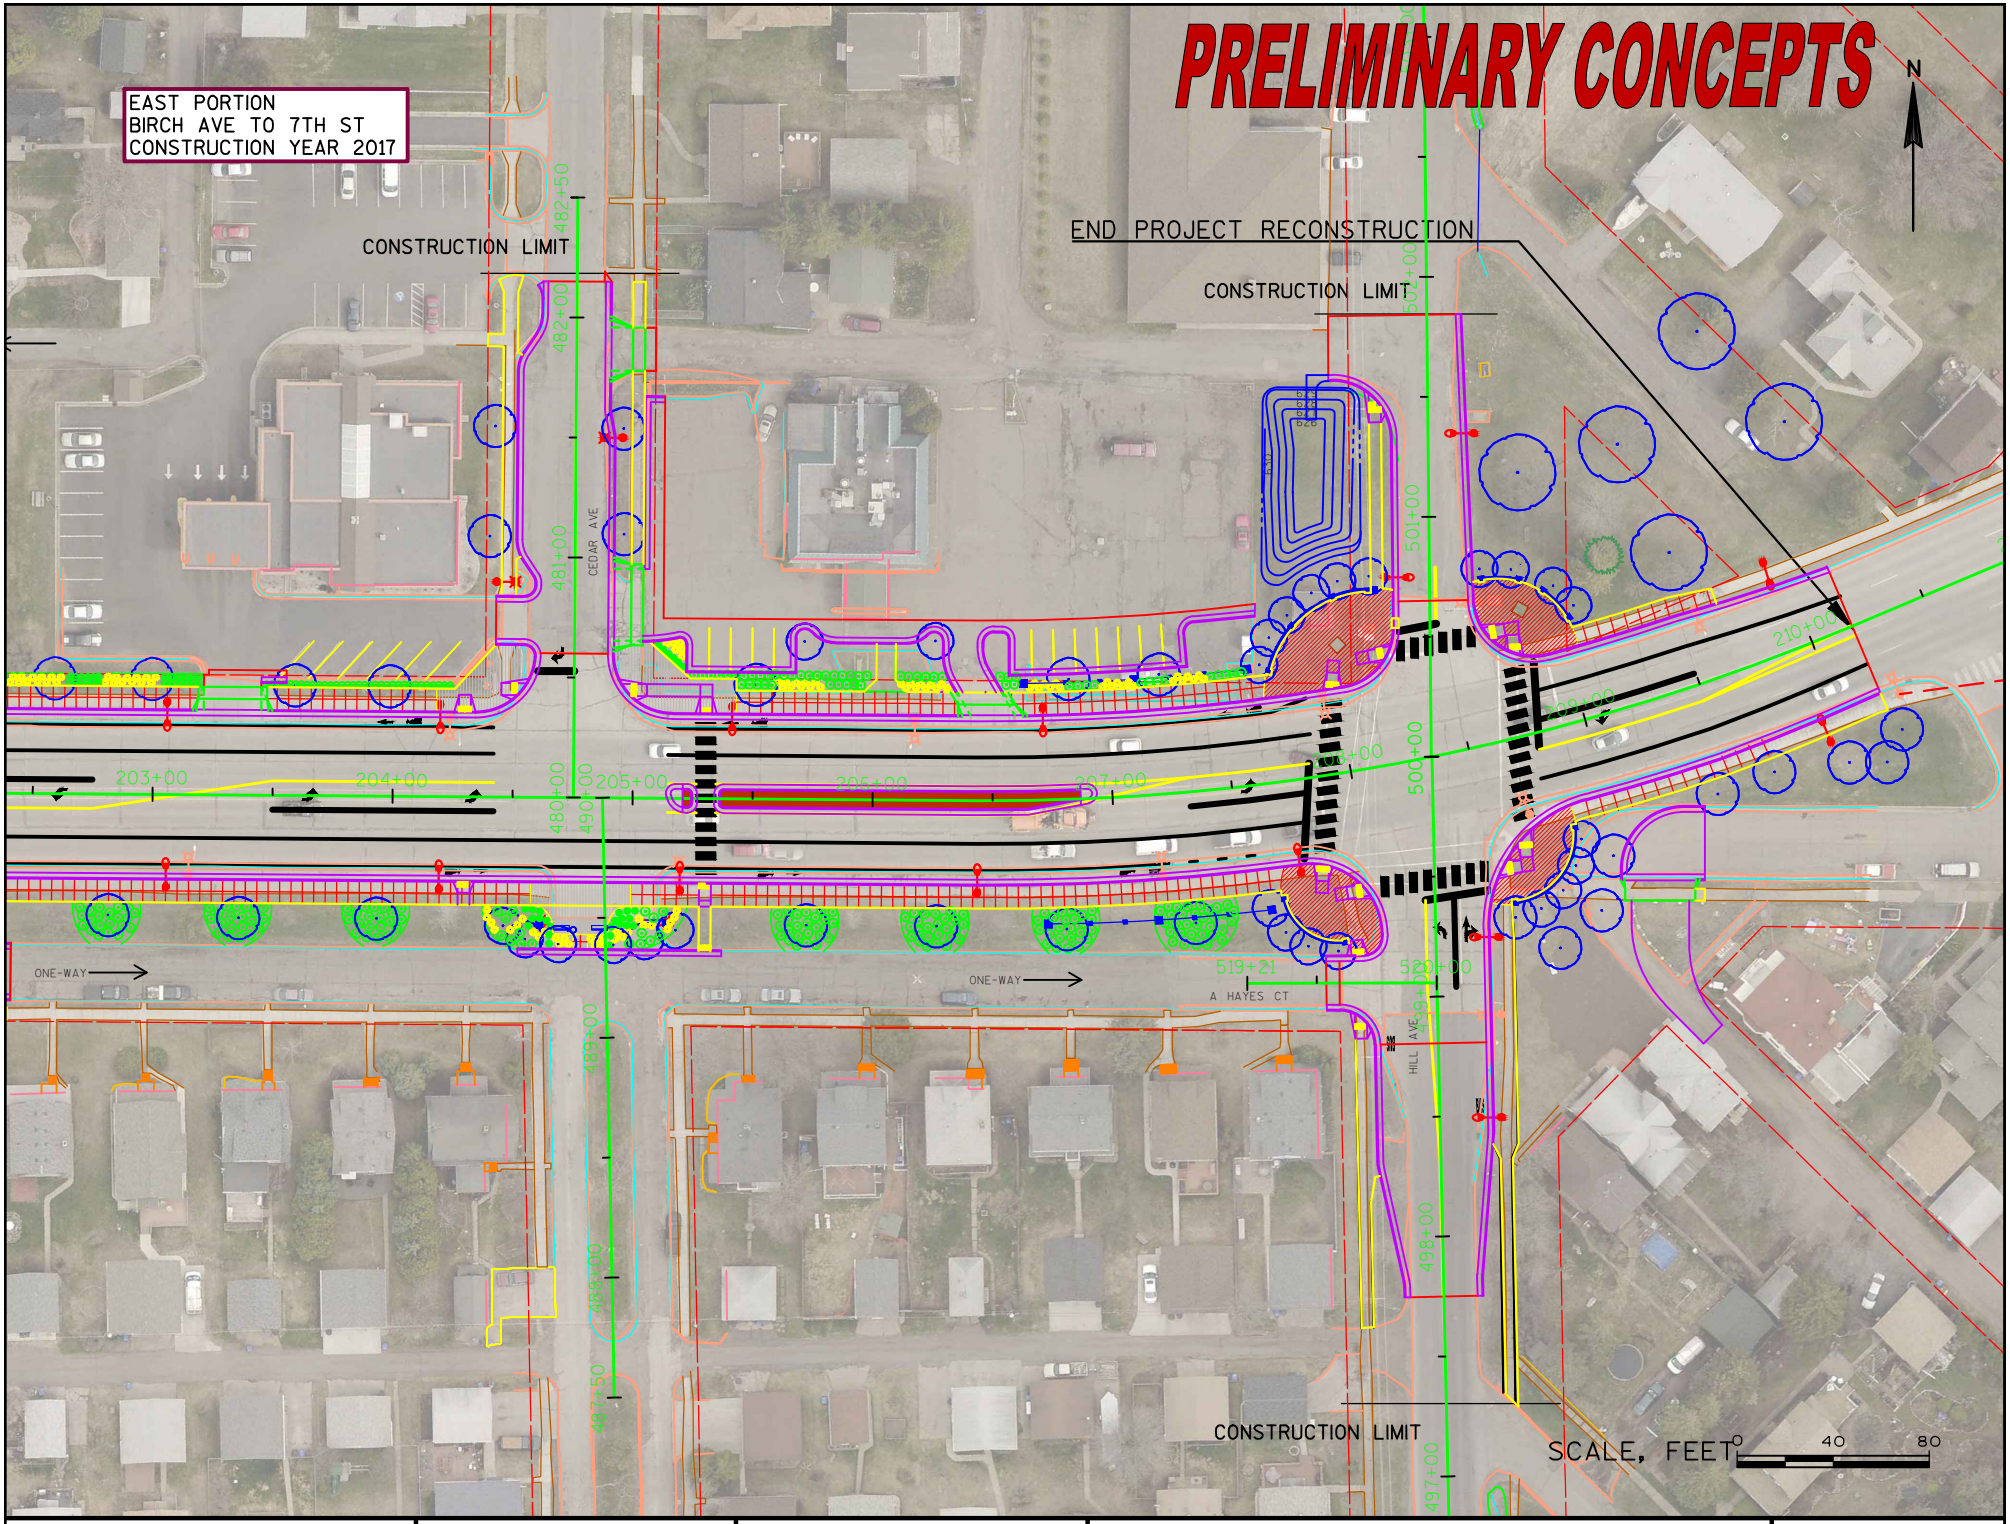

PROJECT NO: 8680-00-01(71), 8998-00-24	HWY: US 2 - BELKNAP STREET	COUNTY: DOUGLAS	EAST PORTION - BIRCH TO E 7TH ST - 2017	

FILE NAME : N:\PDS\C3D\86800001\SHEETSOTHER\WEB PAGES\PIM-EAST-PORTION5-9-16.DWG PLOT DATE : 5/11/2016 8:00 AM PLOT BY : BRAY, JACOB A PLOT NAME :