2

2

APPROXIMATE END OF FIRST SECTION

APPROXIMATE START OF SECOND SECTION

PREVIOUSLY RECONSTRUCTED

APPROXIMATE START OF PROJECT

BANKS AVE

TOWER AVE

OGDEN AVE

JOHN AVE

N

LEGEND

- BUS STOPS
- PARKING AREA

2006 PHOTO FROM CITY GIS - UPDATES IN PROGRESS

WISCONSIN DEPARTMENT OF TRANSPORTATION

PROJECT NO: 8680-00-71(01)	HWY: USH 2/BELKNAP ST	COUNTY: DOUGLAS	PLAN: PROJECT OVERVIEW	SHEET _____	E

FILE NAME: N:\RPS\C3D\86800001\SHEETSOTHERVIEW_PROJECT_OVERVIEW.DWG PLOT DATE: 8/13/2008 8:36 AM PLOT BY: PERS, JENNIFER L PLOT NAME: PLOT SCALE: 1 IN=100 FT

2

2

N

HUGHITT AVE

HAMMOND AVE

CUMMING AVE

BAXTER AVE

LEGEND

- BUS STOPS
- PARKING AREA

2006 PHOTO FROM CITY GIS - UPDATES IN PROGRESS

WISCONSIN DEPARTMENT OF TRANSPORTATION

PROJECT NO: 8680-00-71(01)	HWY: USH 2/BELKNAP ST	COUNTY: DOUGLAS	PLAN: PROJECT OVERVIEW	SHEET _____	E

FILE NAME : N:\RPS\C3D\86800001\SHEETS\OTHER\WEB_PROJECT_OVERVIEW.DWG PLOT DATE : 8/13/2008 8:36 AM PLOT BY : BERG, JENNIFER J PLOT NAME : PLOT SCALE : 1.1' IN=100' FT

2

2

GRAND AVE

WEEKS AVE

FISHER AVE

LAMBORN AVE

CLOUGH AVE

N

LEGEND

- BUS STOPS
- PARKING AREA

2006 PHOTO FROM CITY GIS - UPDATES IN PROGRESS

WISCONSIN DEPARTMENT OF TRANSPORTATION

PROJECT NO: 8680-00-71(01)	HWY: USH 2/BELKNAP ST	COUNTY: DOUGLAS	PLAN: PROJECT OVERVIEW	SHEET _____	E

FILE NAME : N:\RDS\C3D\8680001\SHEETSOTHER\WEB_PROJECT_OVERVIEW.DWG PLOT DATE : 8/13/2008 8:36 AM PLOT BY : BERG, JENNIFER L PLOT NAME : PLOT SCALE : 1.IN=100.FT

2

2

BIRCH AVE

CYPRESS AVE

POPLAR AVE

CATLIN AVE

MORTORELLI DRIVE

N

LEGEND

- BUS STOPS
- PARKING AREA

2006 PHOTO FROM CITY GIS - UPDATES IN PROGRESS

WISCONSIN DEPARTMENT OF TRANSPORTATION

PROJECT NO: 8680-00-71(01)	HWY: USH 2/BELKNAP ST	COUNTY: DOUGLAS	PLAN: PROJECT OVERVIEW	SHEET _____	E

FILE NAME : N:\PDSVC3D\86800001\SHEETSOTHERVIEW_PROJECT_OVERVIEW.DWG PLOT DATE : 8/13/2008 8:36 AM PLOT BY : BERG JENNIFER L PLOT NAME : PLOT SCALE : 1.1' IN=100 FT

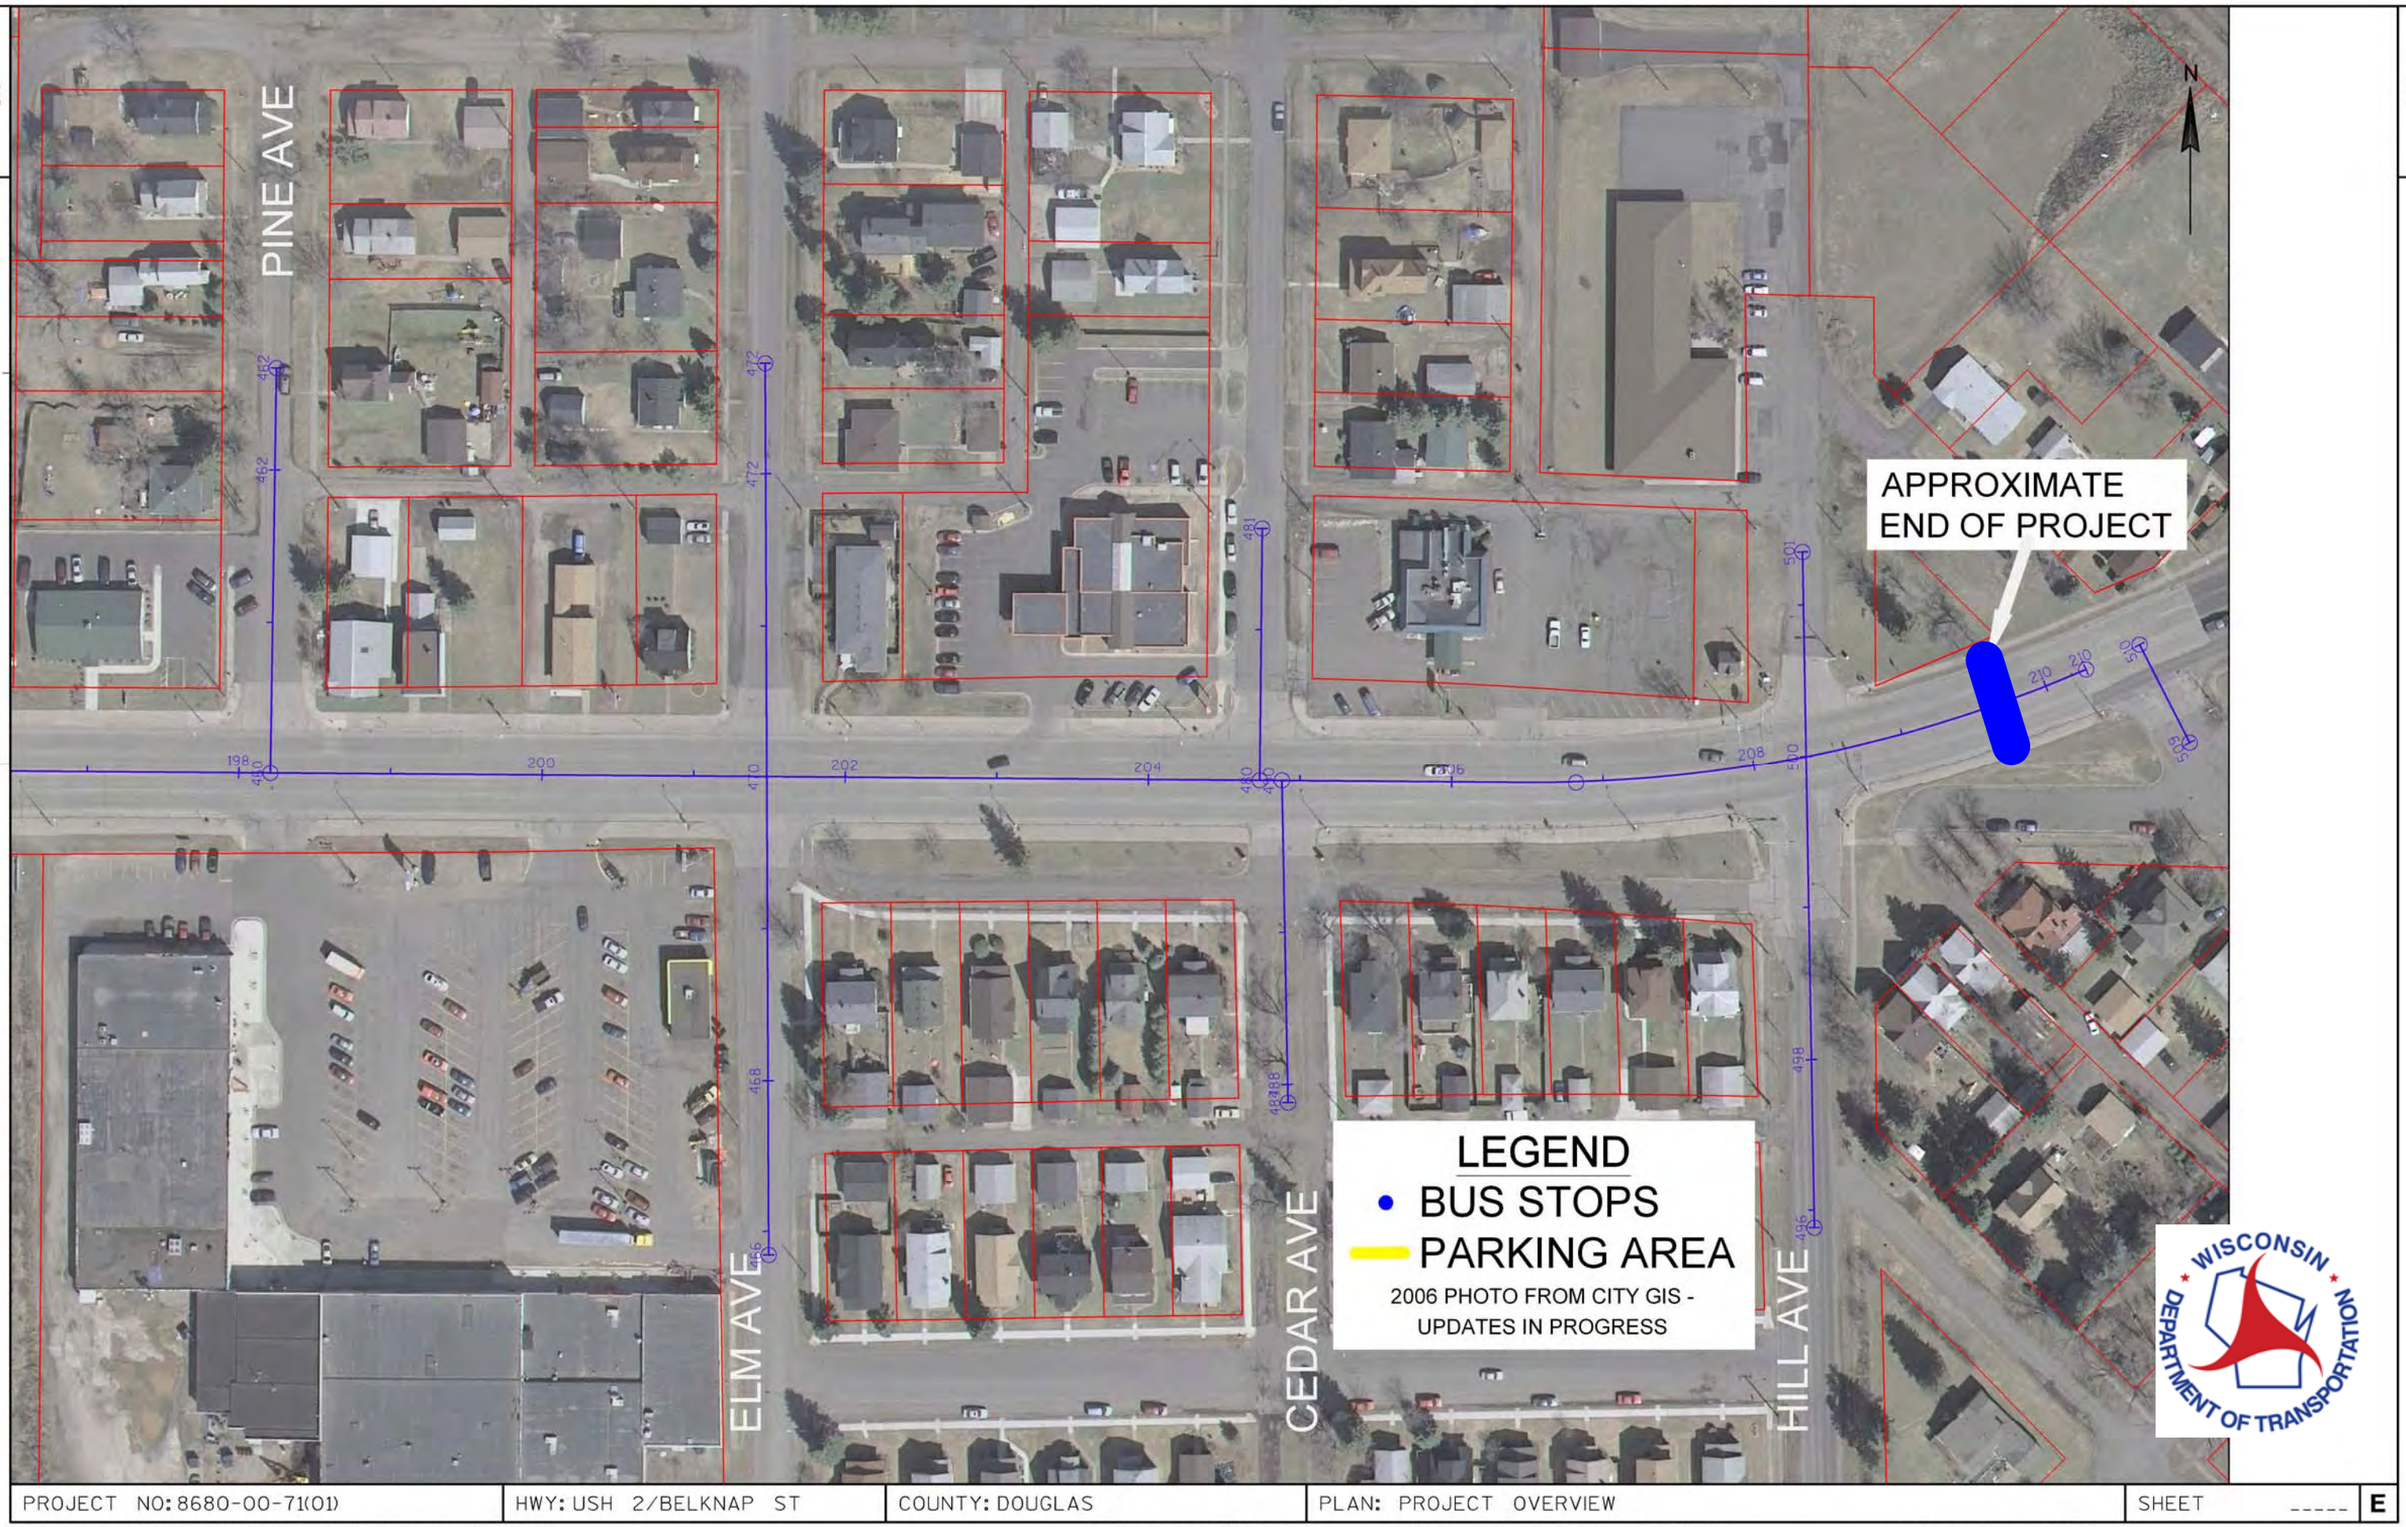

PROJECT NO: 8680-00-71(01)	HWY: USH 2/BELKNAP ST	COUNTY: DOUGLAS	PLAN: PROJECT OVERVIEW	SHEET _____	E

FILE NAME : N:\RDS\C3D\86800001\SHEETS\OTHER\WER_PROJECT_OVERVIEW.DWG PLOT DATE : 8/13/2008 8:36 AM PLOT BY : BERG, JENNIFER J PLOT NAME : PLOT SCALE : 1.IN=100.FT