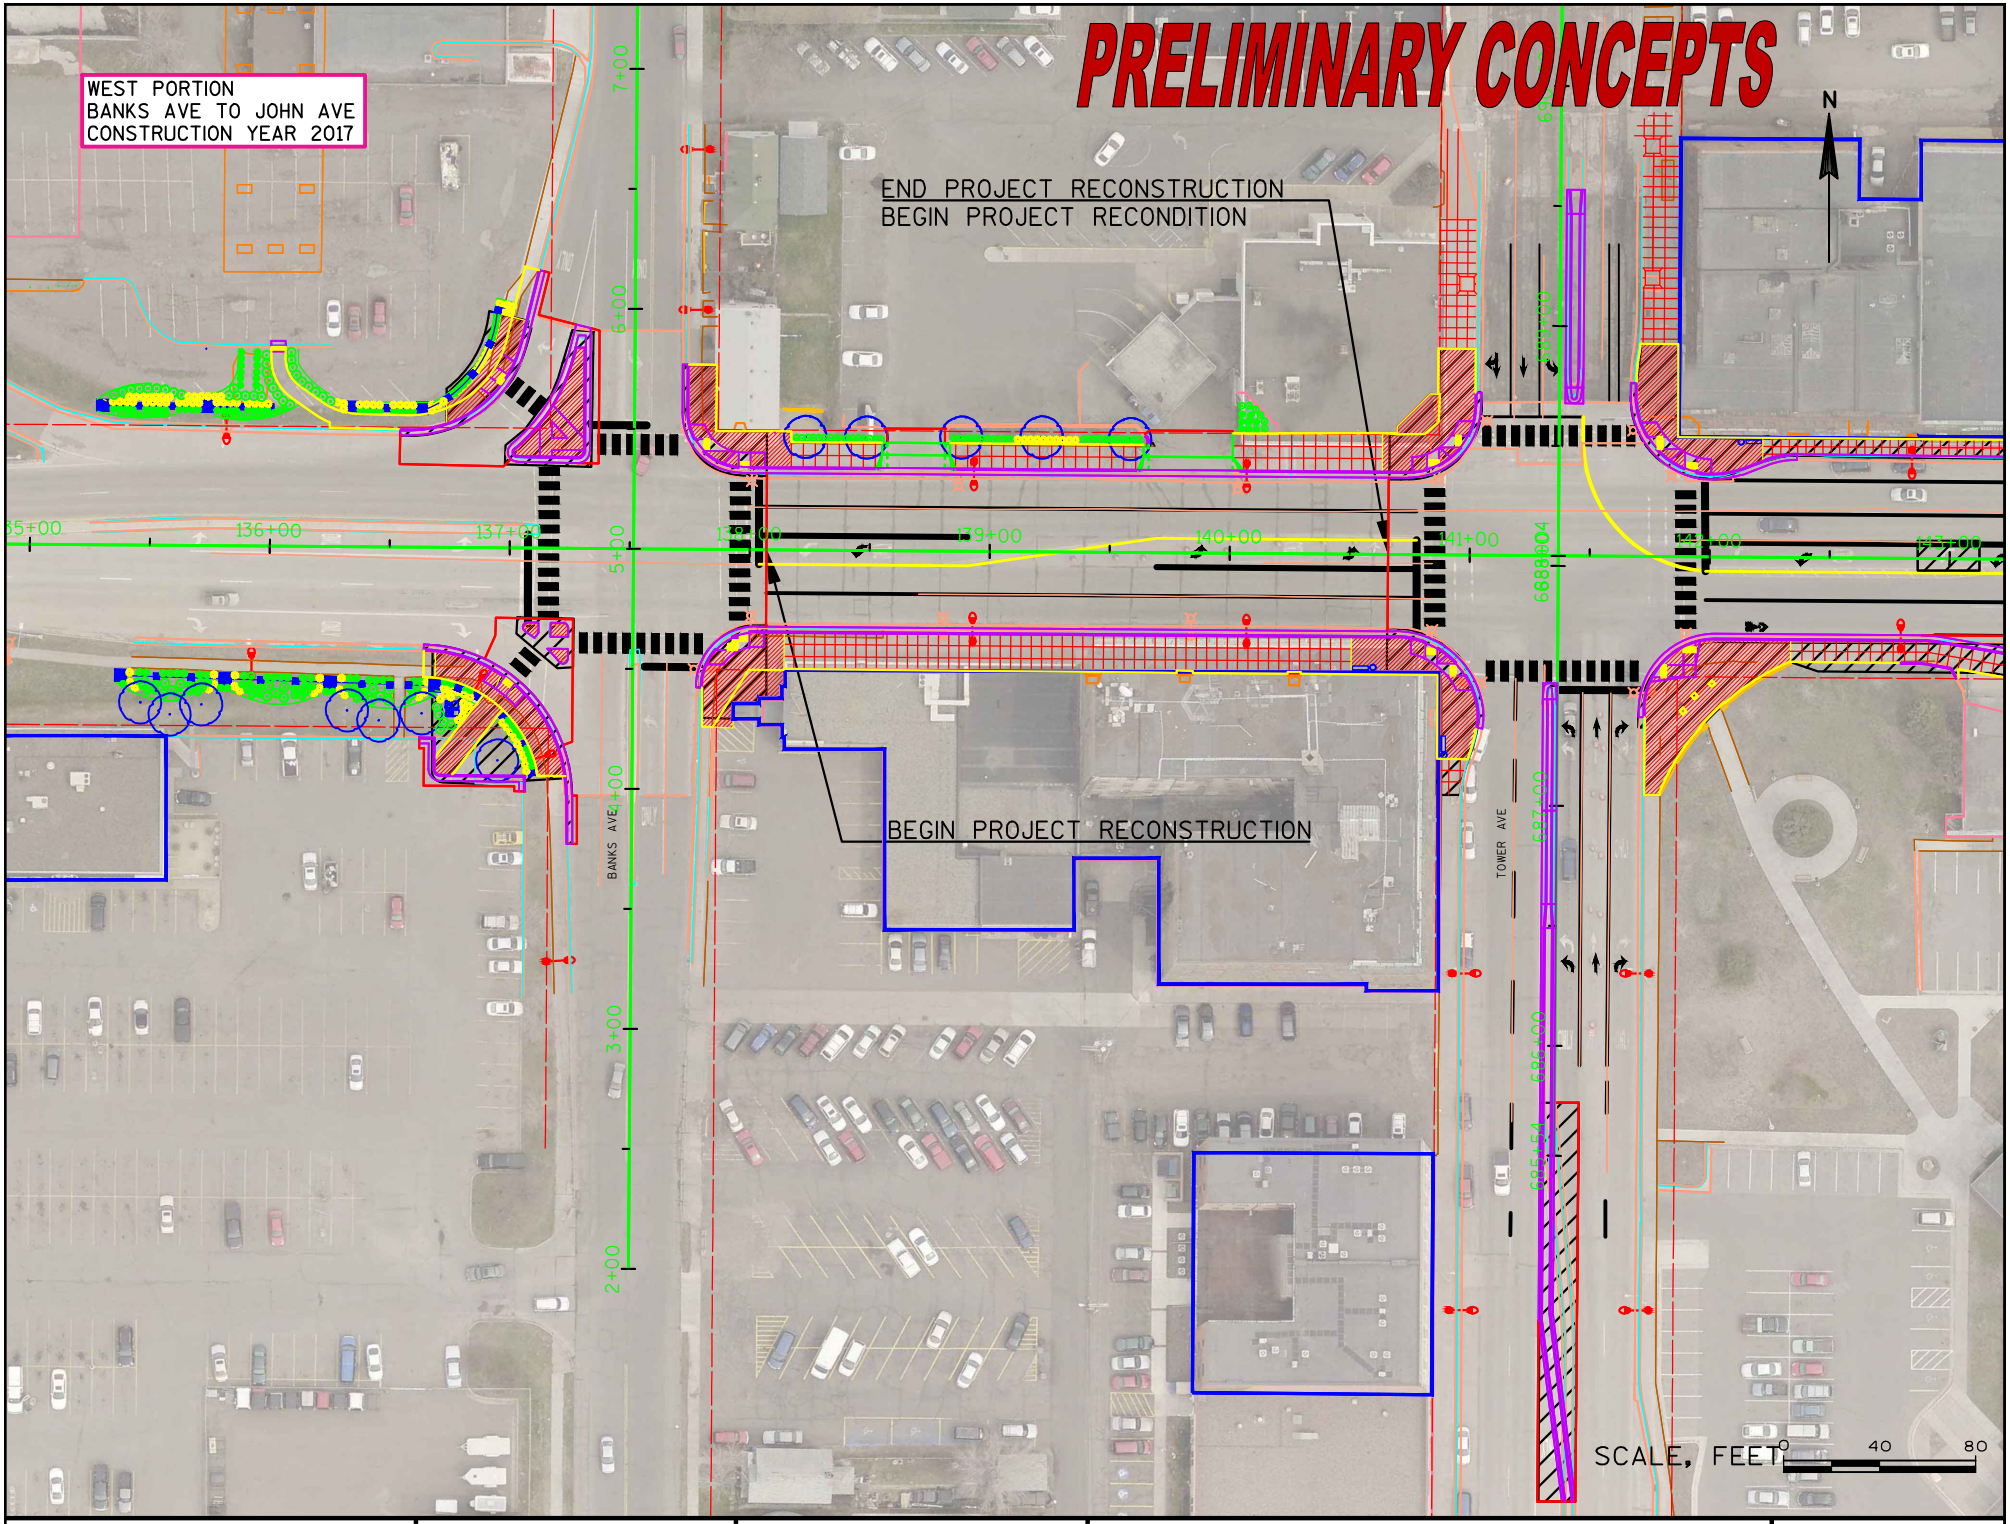

PROJECT NO: 8680-00-01(71), 8998-00-24	HWY: US 2 - BELKNAP STREET	COUNTY: DOUGLAS	WEST PORTION - BANKS AVE TO JOHN AVE - 2017

FILE NAME : N:\PDS\C3D\86800001\SHEETSOTHER\WEB PAGES\PIM-WEST-PORTION4-28-16.DWG PLOT DATE : 5/10/2016 10:25 AM PLOT BY : BRAY, JACOB A PLOT NAME :

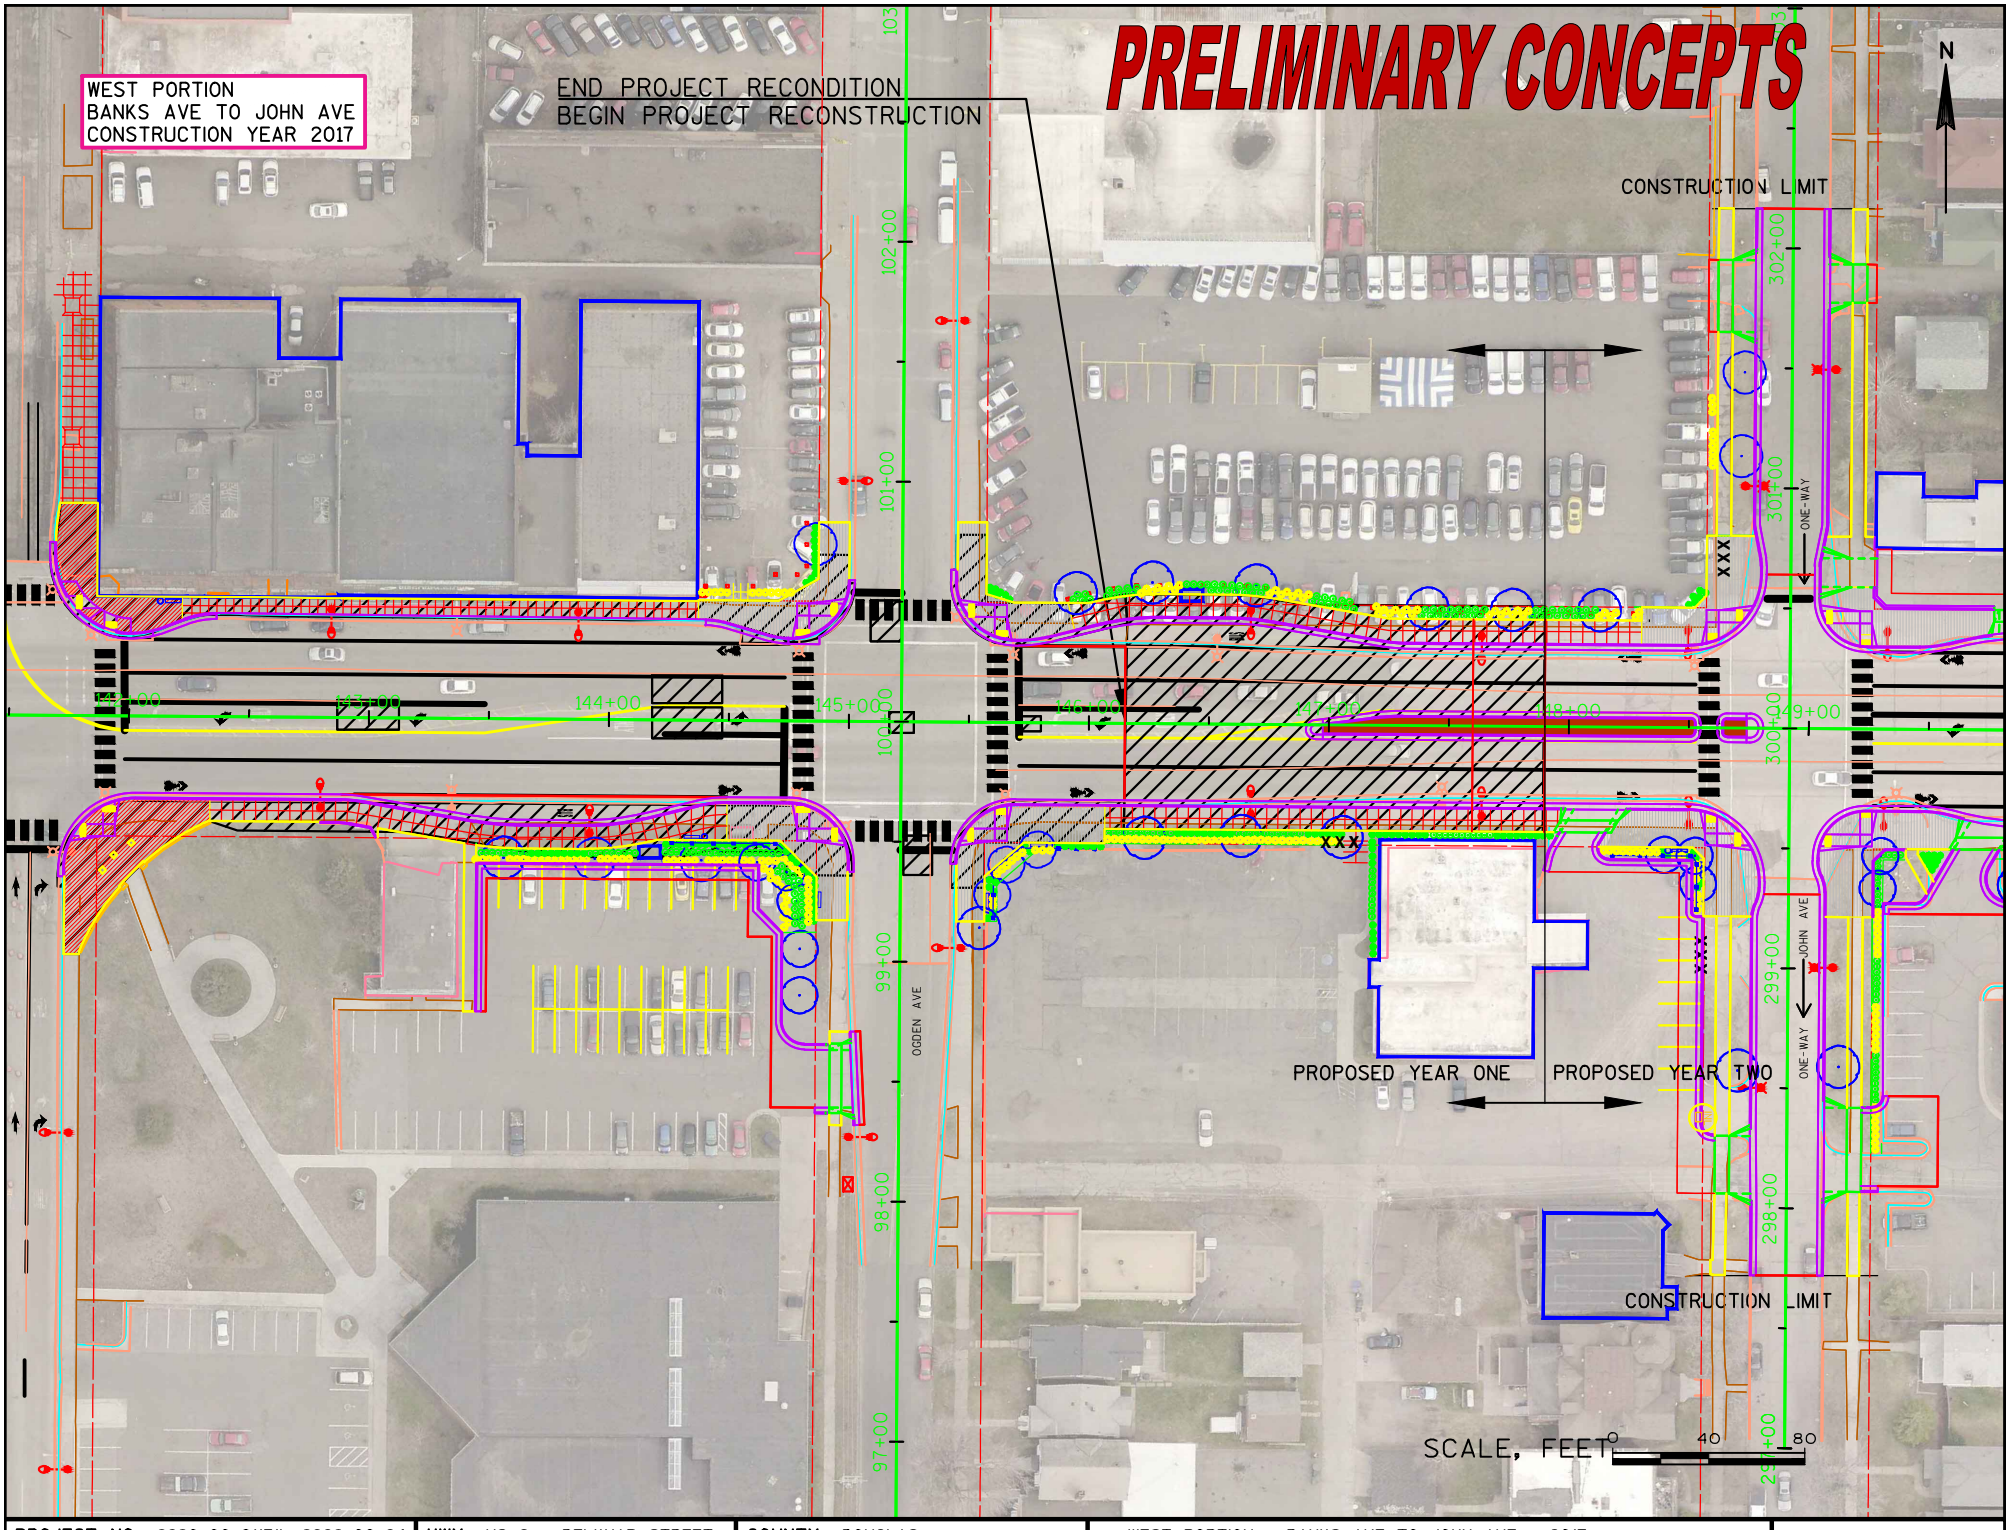

PROJECT NO: 8680-00-01(71), 8998-00-24	HWY: US 2 - BELKNAP STREET	COUNTY: DOUGLAS	WEST PORTION - BANKS AVE TO JOHN AVE - 2017

FILE NAME : N:\PDS\C3D\86800001\SHEETSOTHER\WEB PAGES\PIM-WEST-PORTION4-28-16.DWG PLOT DATE : 5/10/2016 10:24 AM PLOT BY : BRAY, JACOB A PLOT NAME :