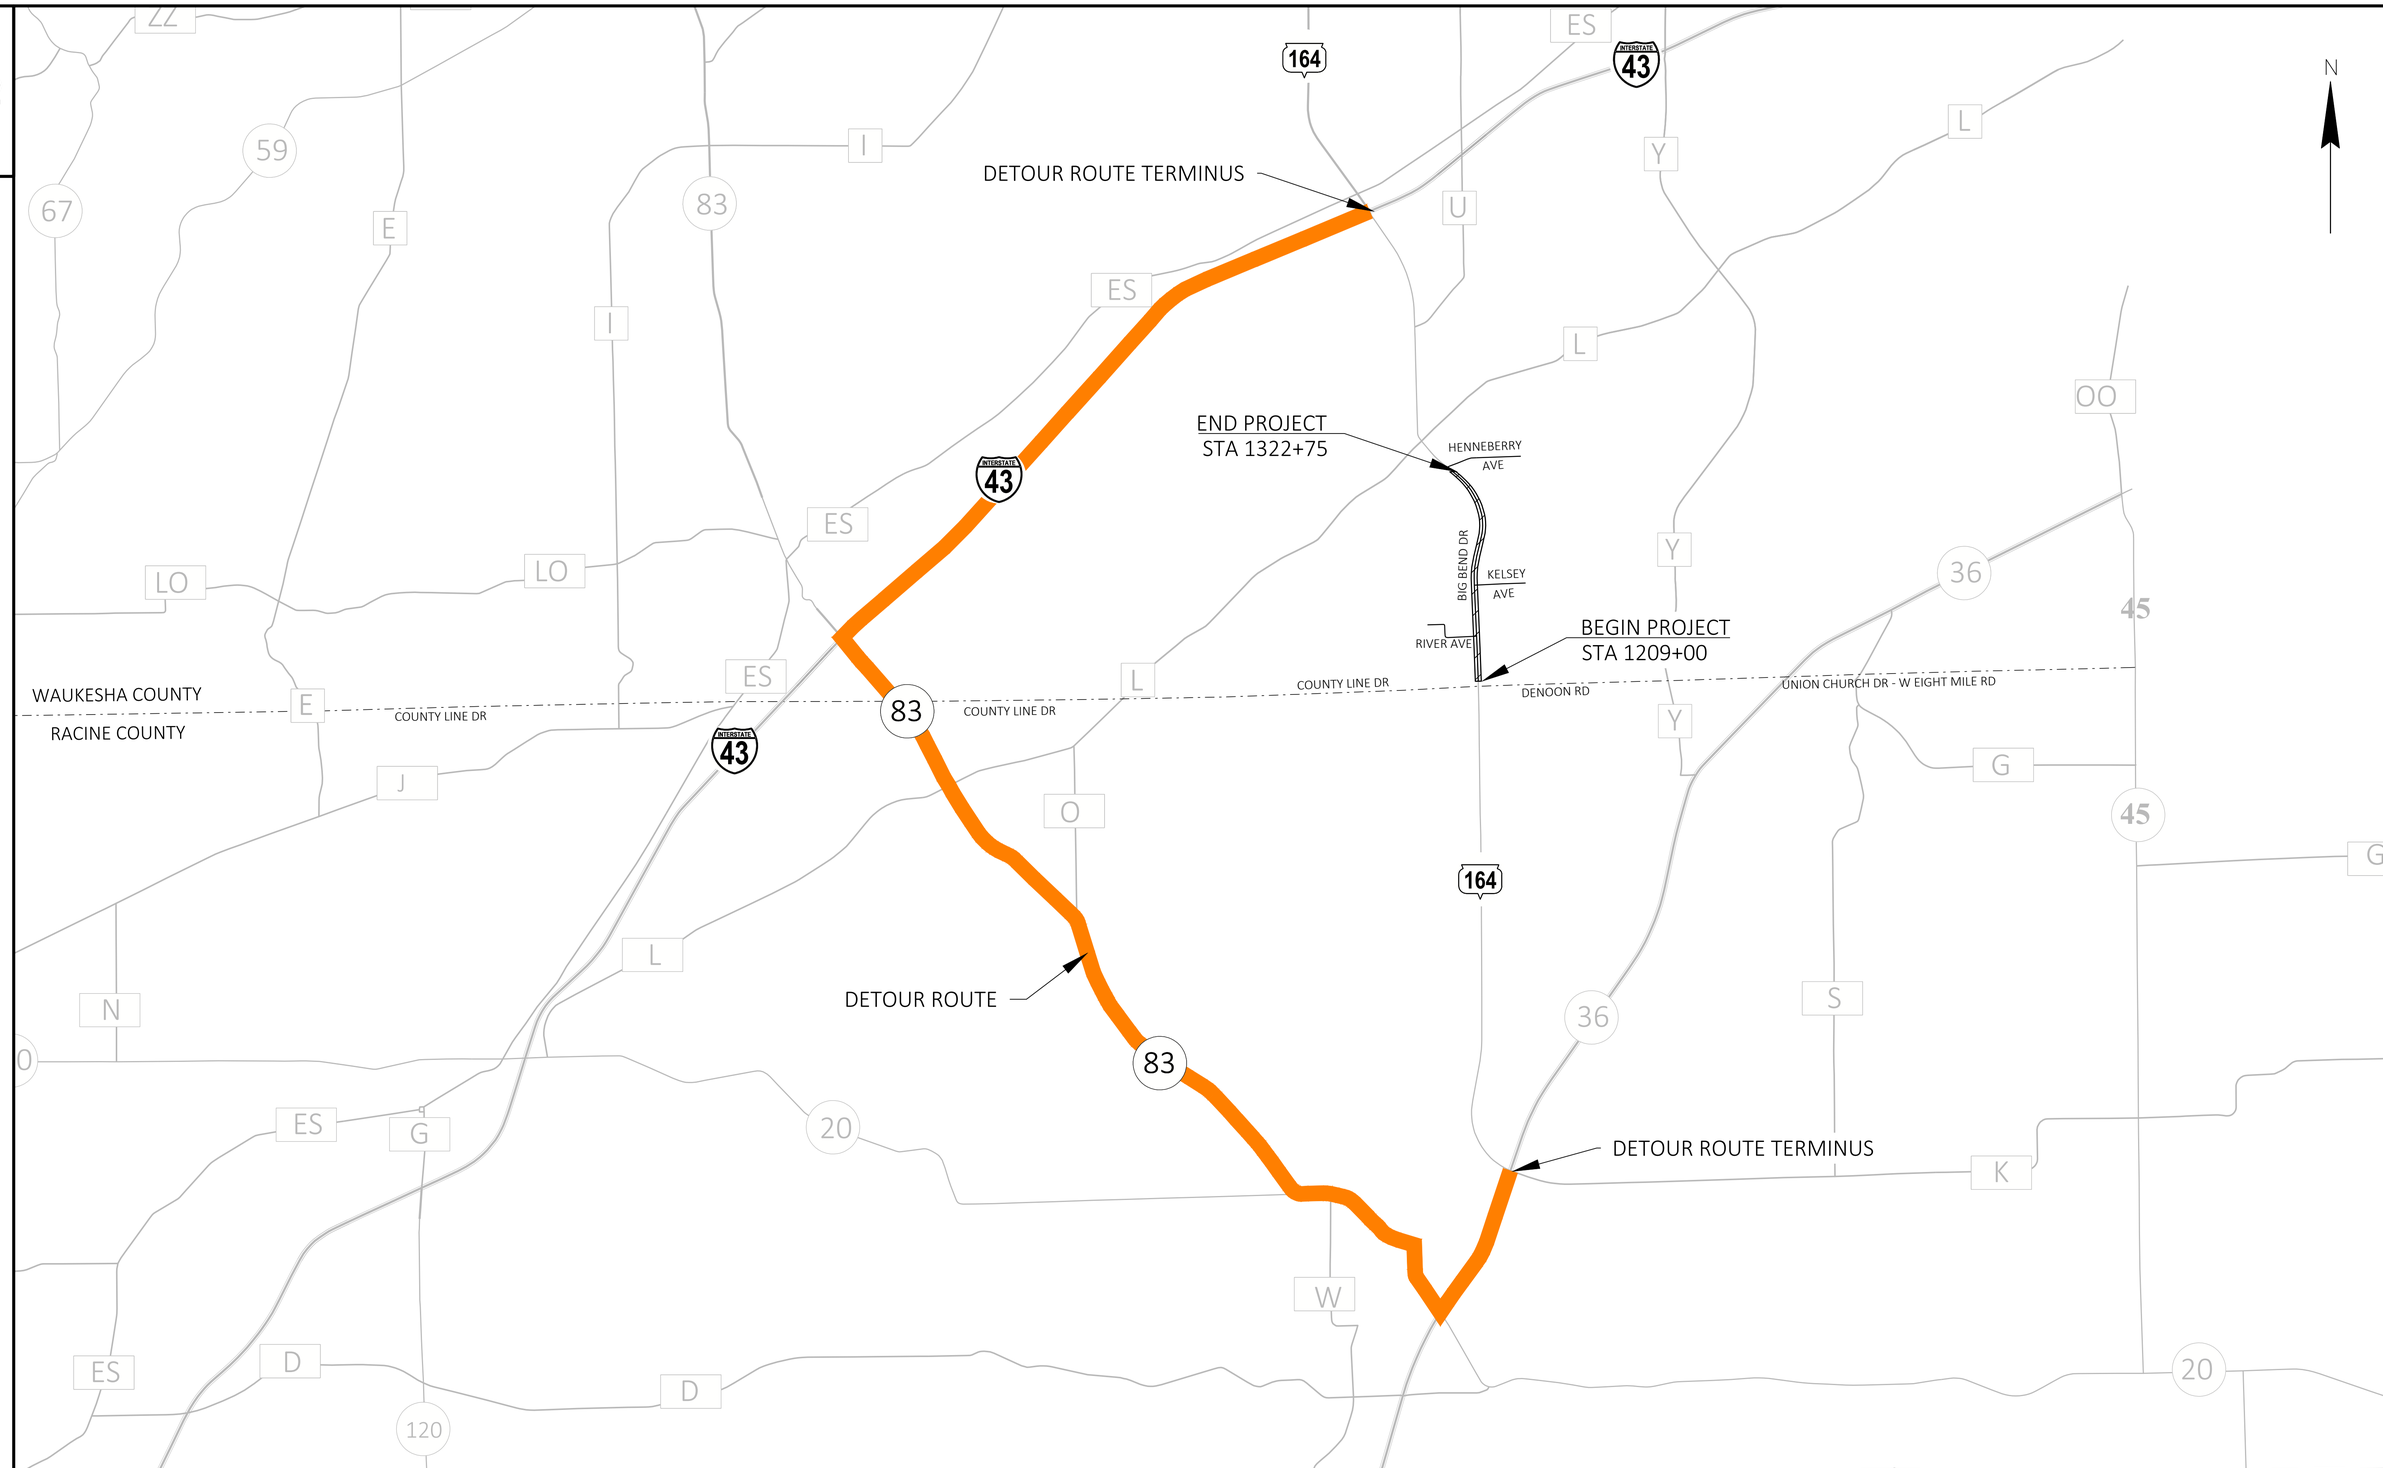

PROJECT NO: 2810-08-70	HWY: STH 164	COUNTY: WAUKESHA	DETOUR ROUTE	SHEET	E

FILE NAME : I:\49\49071100 STH 164\C3D\SHEETSPLAN\027002-DT - EXHIBIT.DWG PLOT DATE : 9/12/2023 10:37 AM PLOT BY : MUENCH, DOUGLAS PLOT NAME :

WISDOT/CADDS SHEET 42

LAYOUT NAME - PIM DISPLAY

PLOT SCALE : 1 IN:0.75 MI