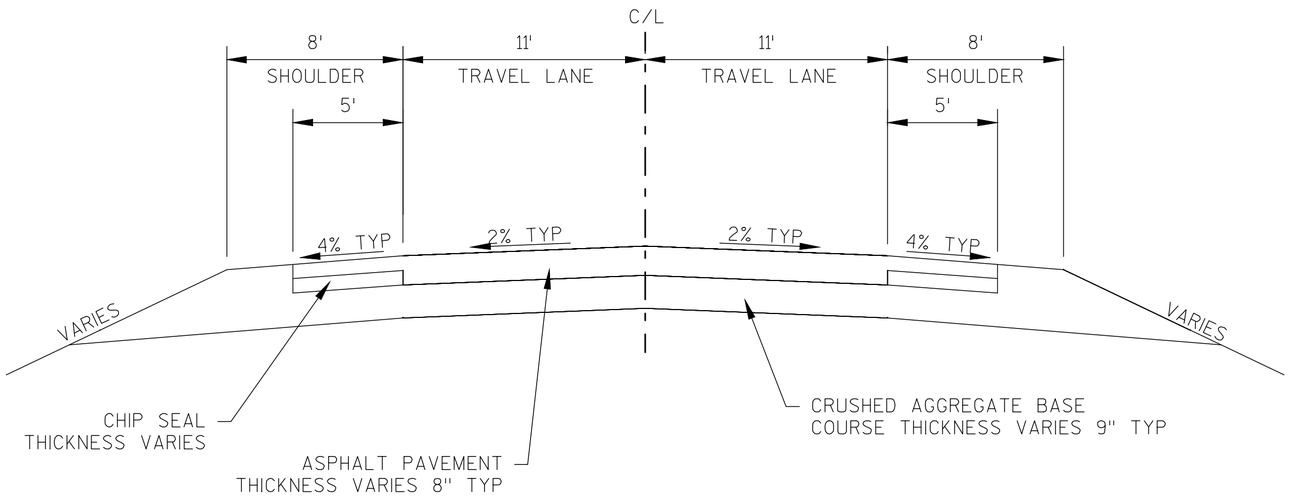

EXISTING TYPICAL SECTION - WIS 164

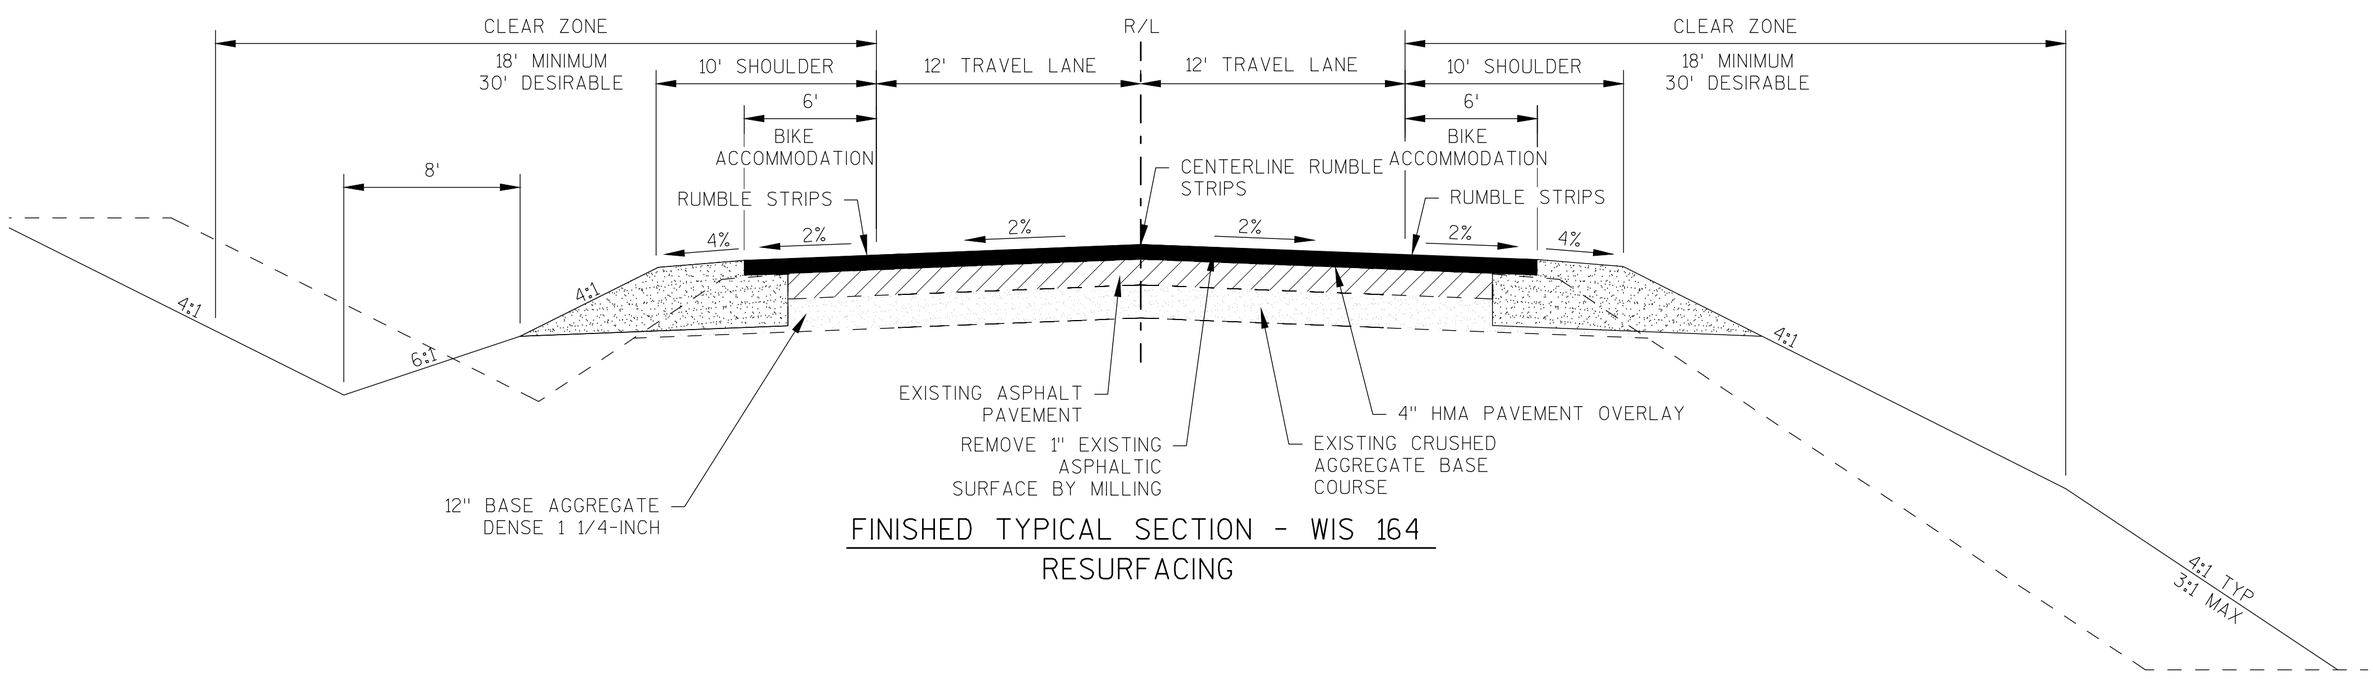

FINISHED TYPICAL SECTION - WIS 164
RESURFACING

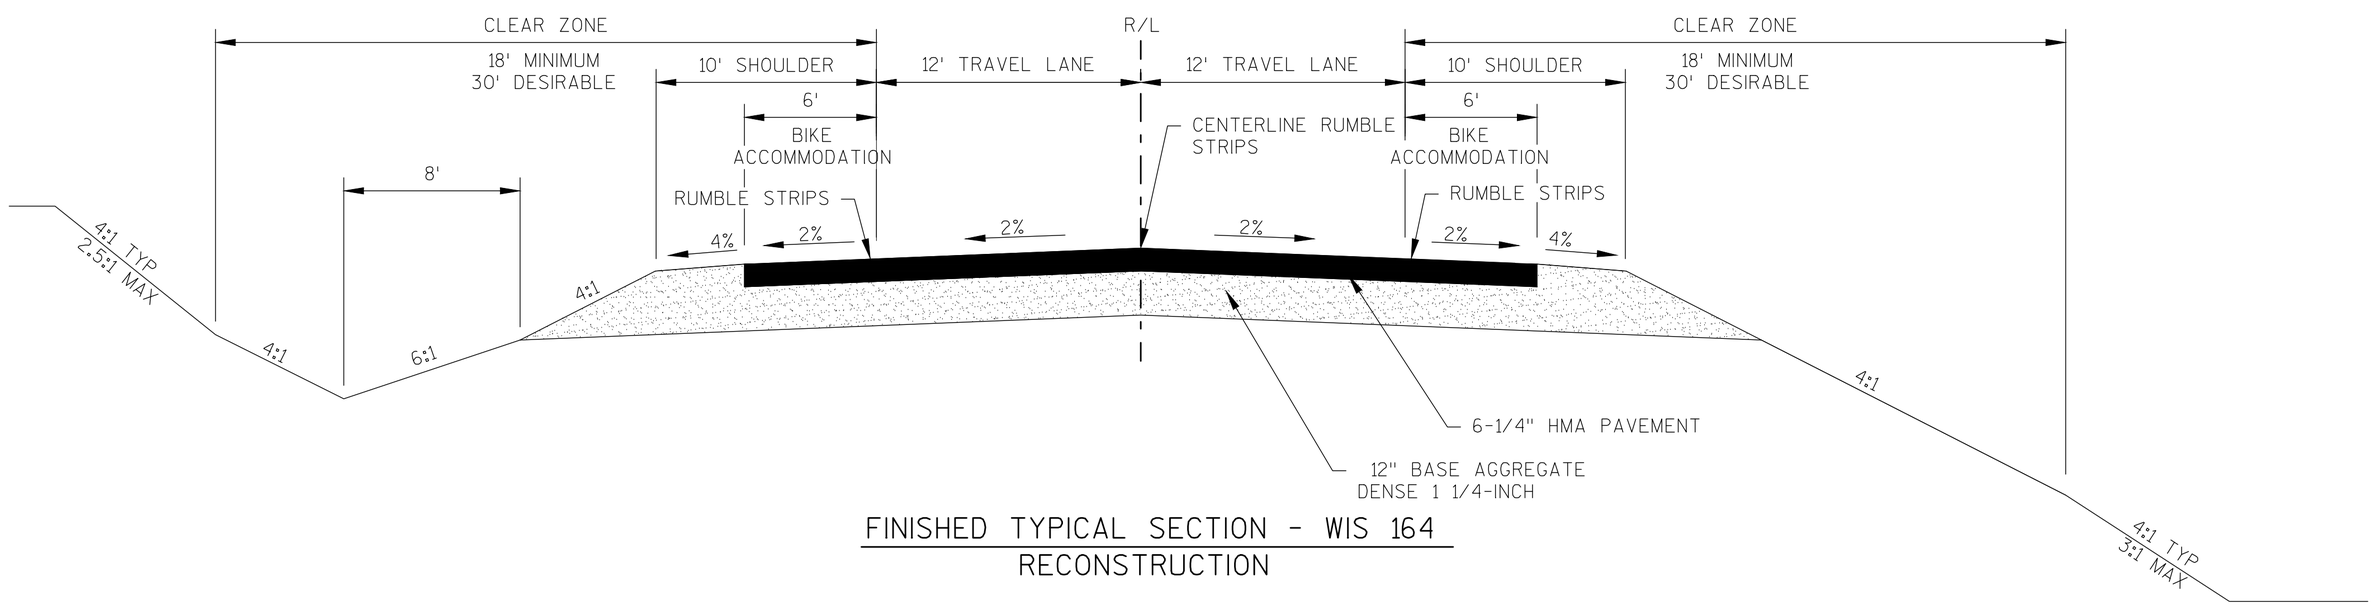

FINISHED TYPICAL SECTION - WIS 164
RECONSTRUCTION