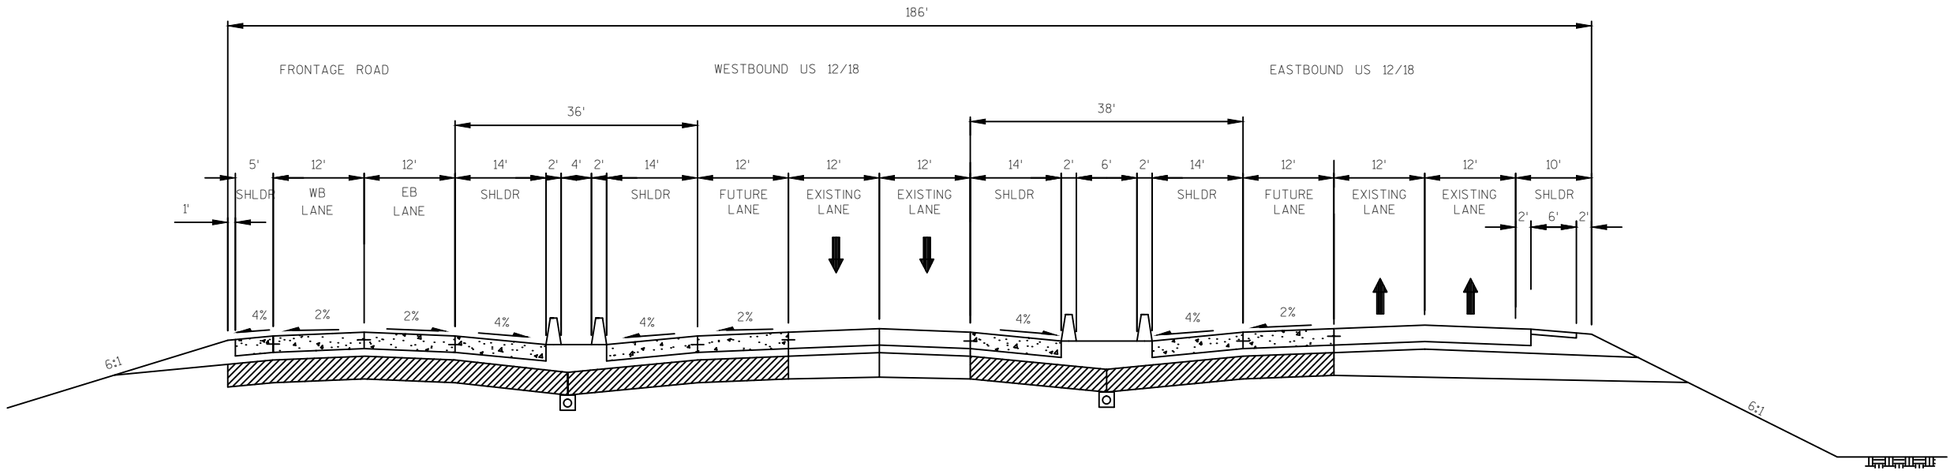

PROPOSED TYPICAL SECTION

US 12/18
NORTH FRONTAGE ROAD

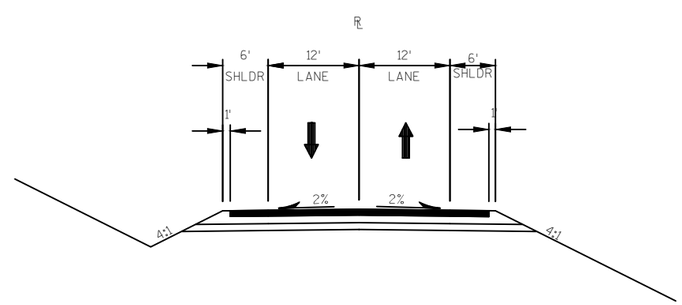

PROPOSED TYPICAL SECTION

SIGGELKOW ROAD
FEMRITE DRIVE
VILAS ROAD

PROJECT NO: 3080-10-01	HWY: US 12/18	COUNTY: DANE	PLAN: TYPICAL SECTIONS	SHEET ____	E

Draft - April 24, 2013