2

STOUGHTON ROAD CORRIDOR STUDY
ALTERNATIVE A

SCALE 1" = 500'

N

TranSmart

REVISION DATES

2

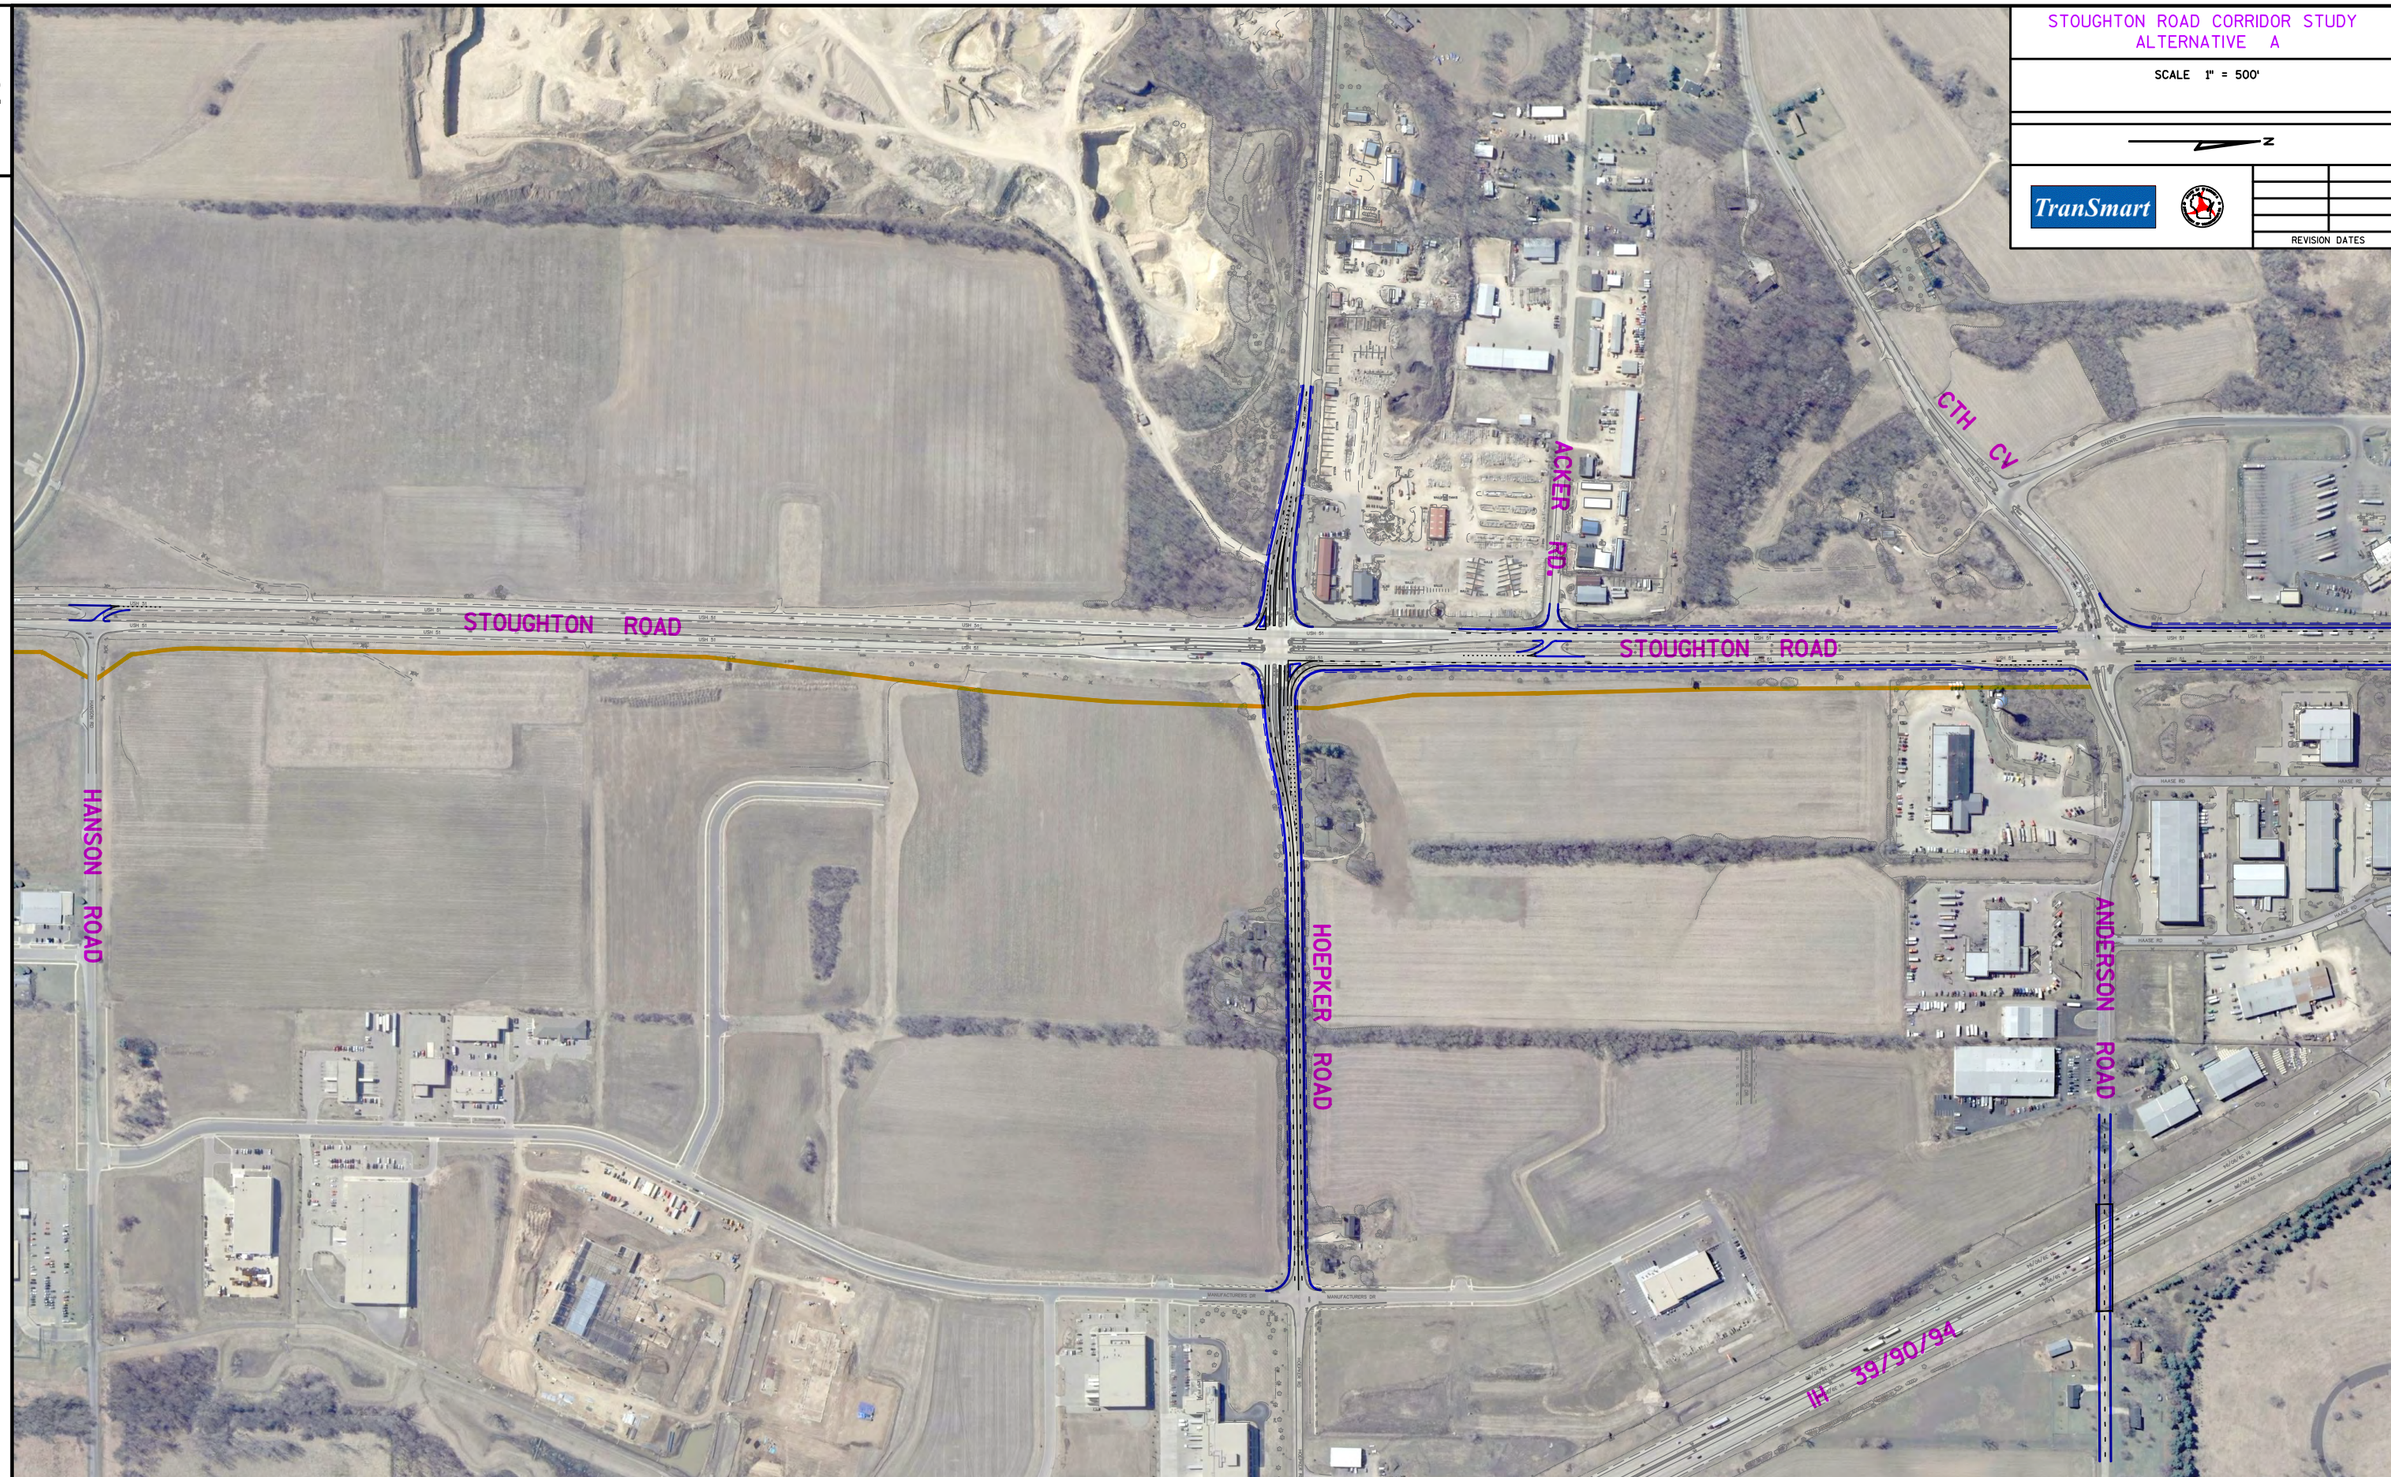

PROJECT NO: 5410-05-00	HWY: USH 51	COUNTY: DANE	ALTERNATIVE A	SHEET	E

FILE NAME : . PLOT DATE : 3-19-13 PLOT BY : JGRUBER PLOT NAME : . PLOT SCALE :

WISDOT/CADDS SHEET 42