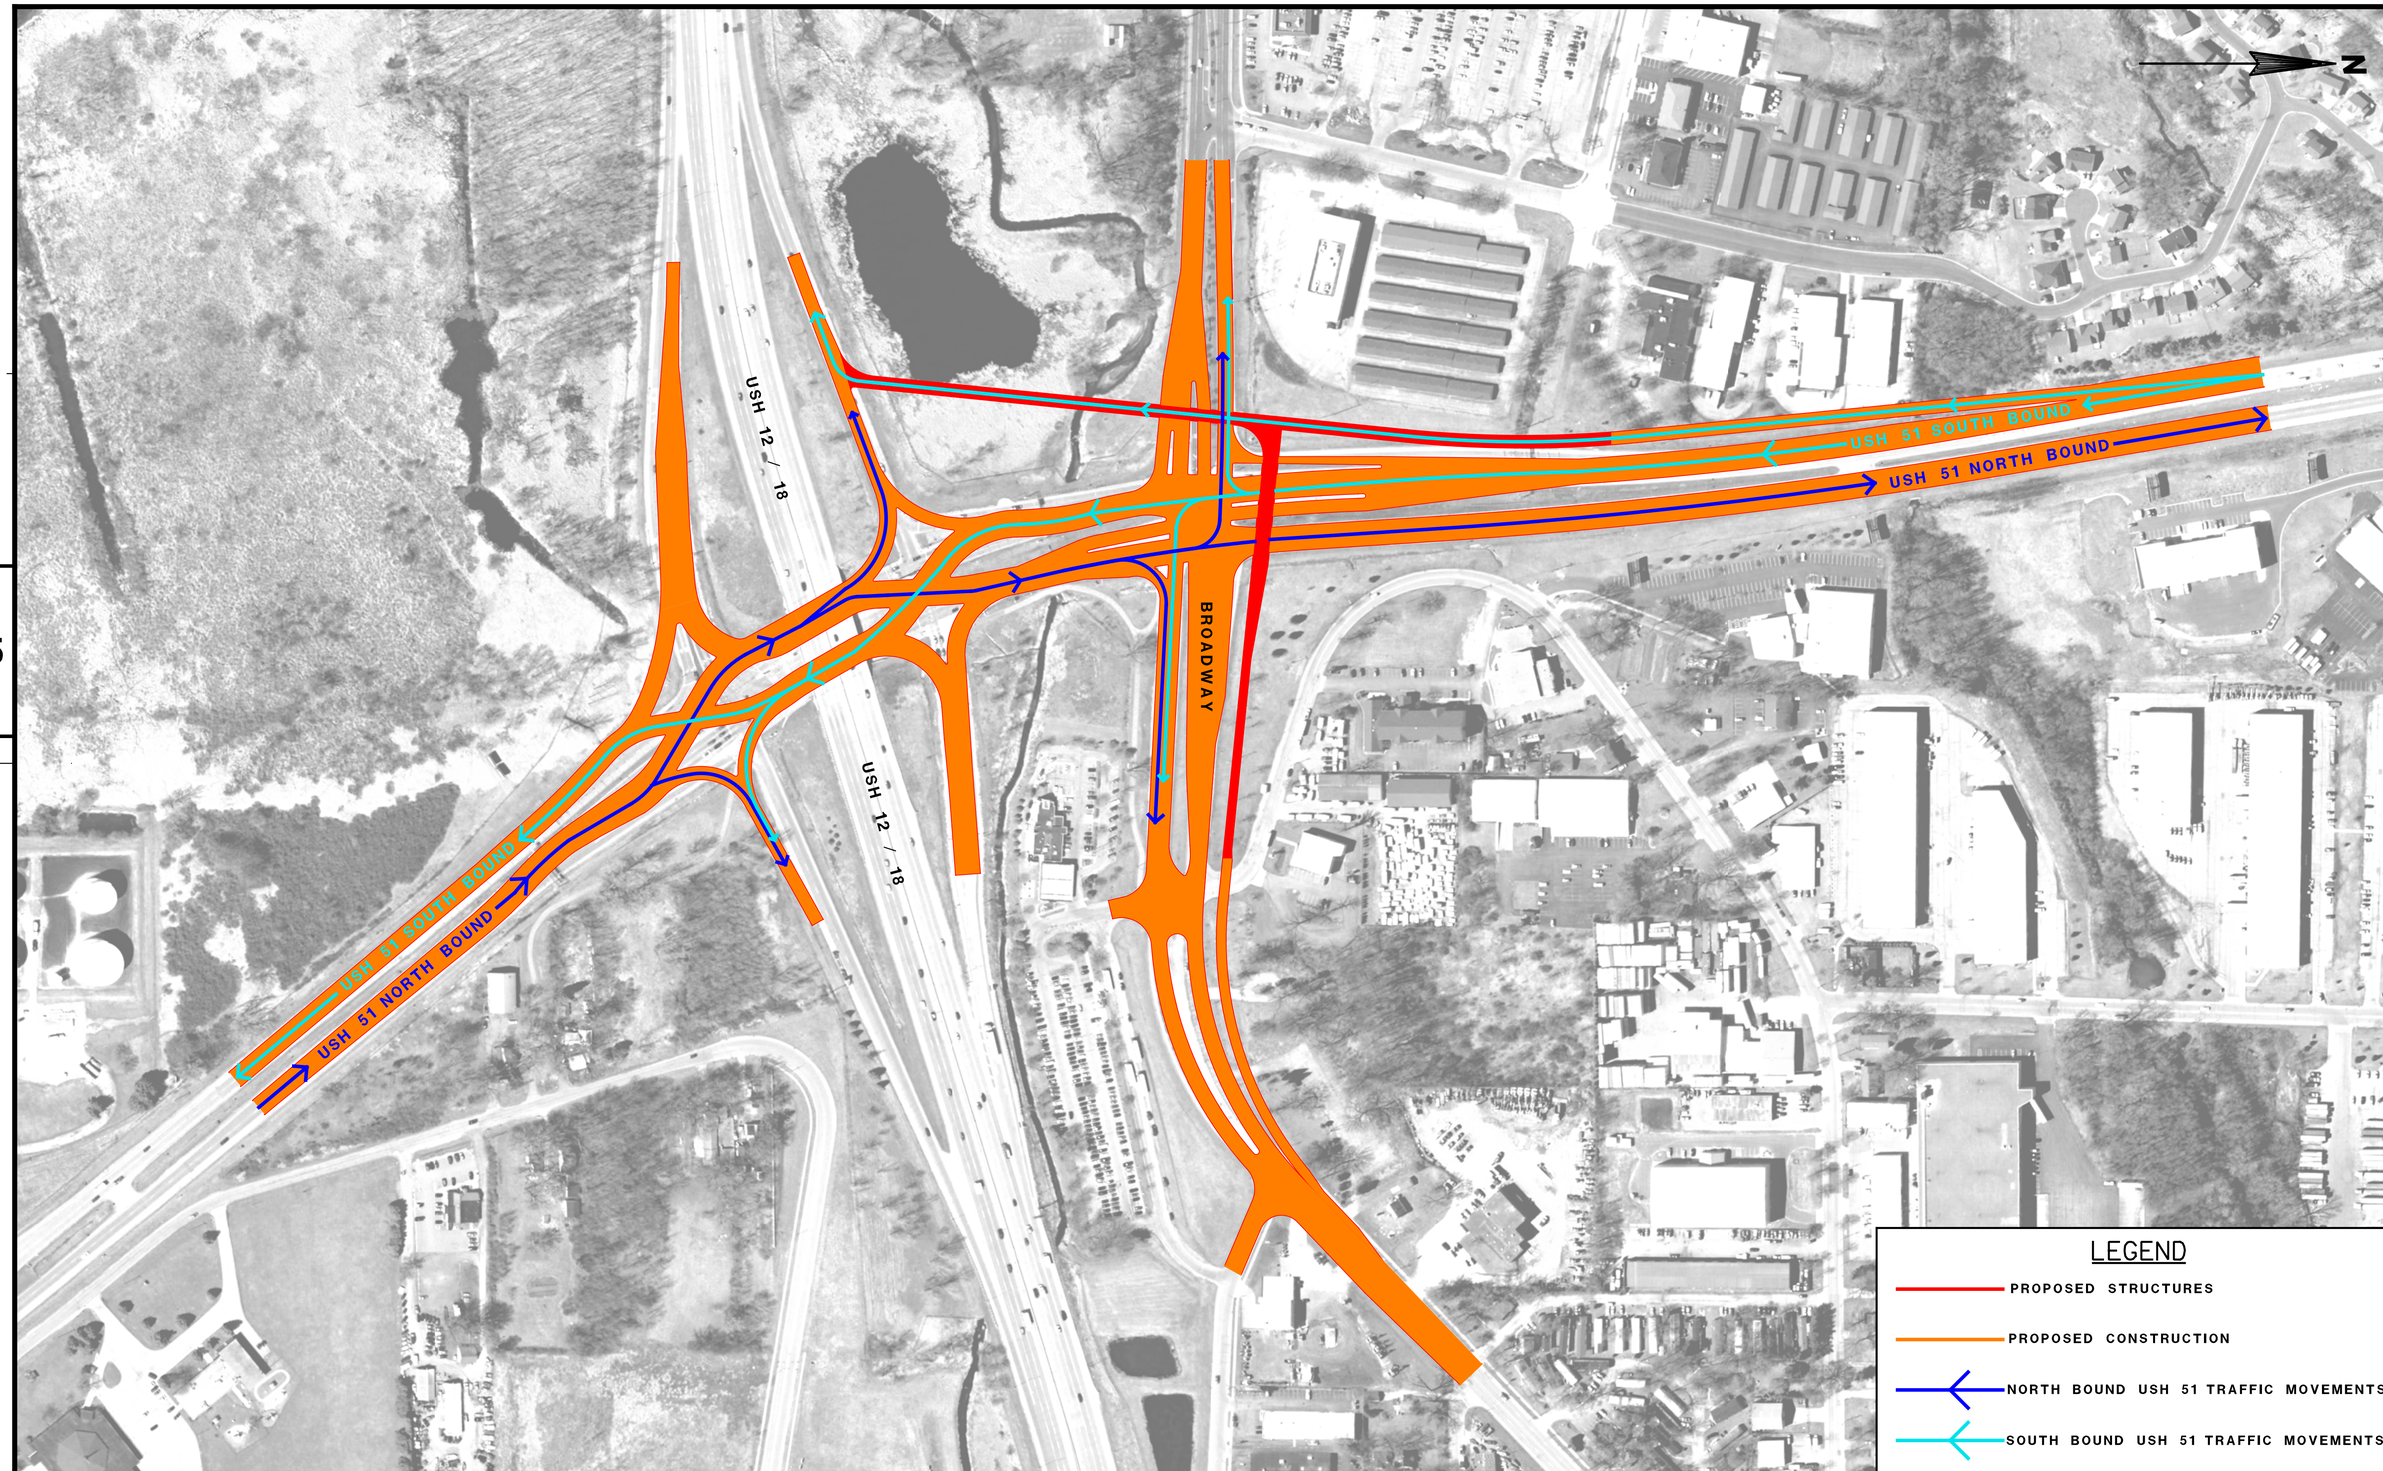

PROJECT NO: 5410-05-00	HWY: USH 51	COUNTY: DANE	ALTERNATIVE A: STOUGHTON ROAD TRAFFIC MOVEMENTS	SHEET	E

FILE NAME : $$....designfile....$$ PLOT DATE : $$...plottingdate...$$ PLOT BY : $$...plotuser...$$ PLOT NAME : PLOT SCALE : $$.....plotscale.....$$ WISDOT/CADDS SHEET 44