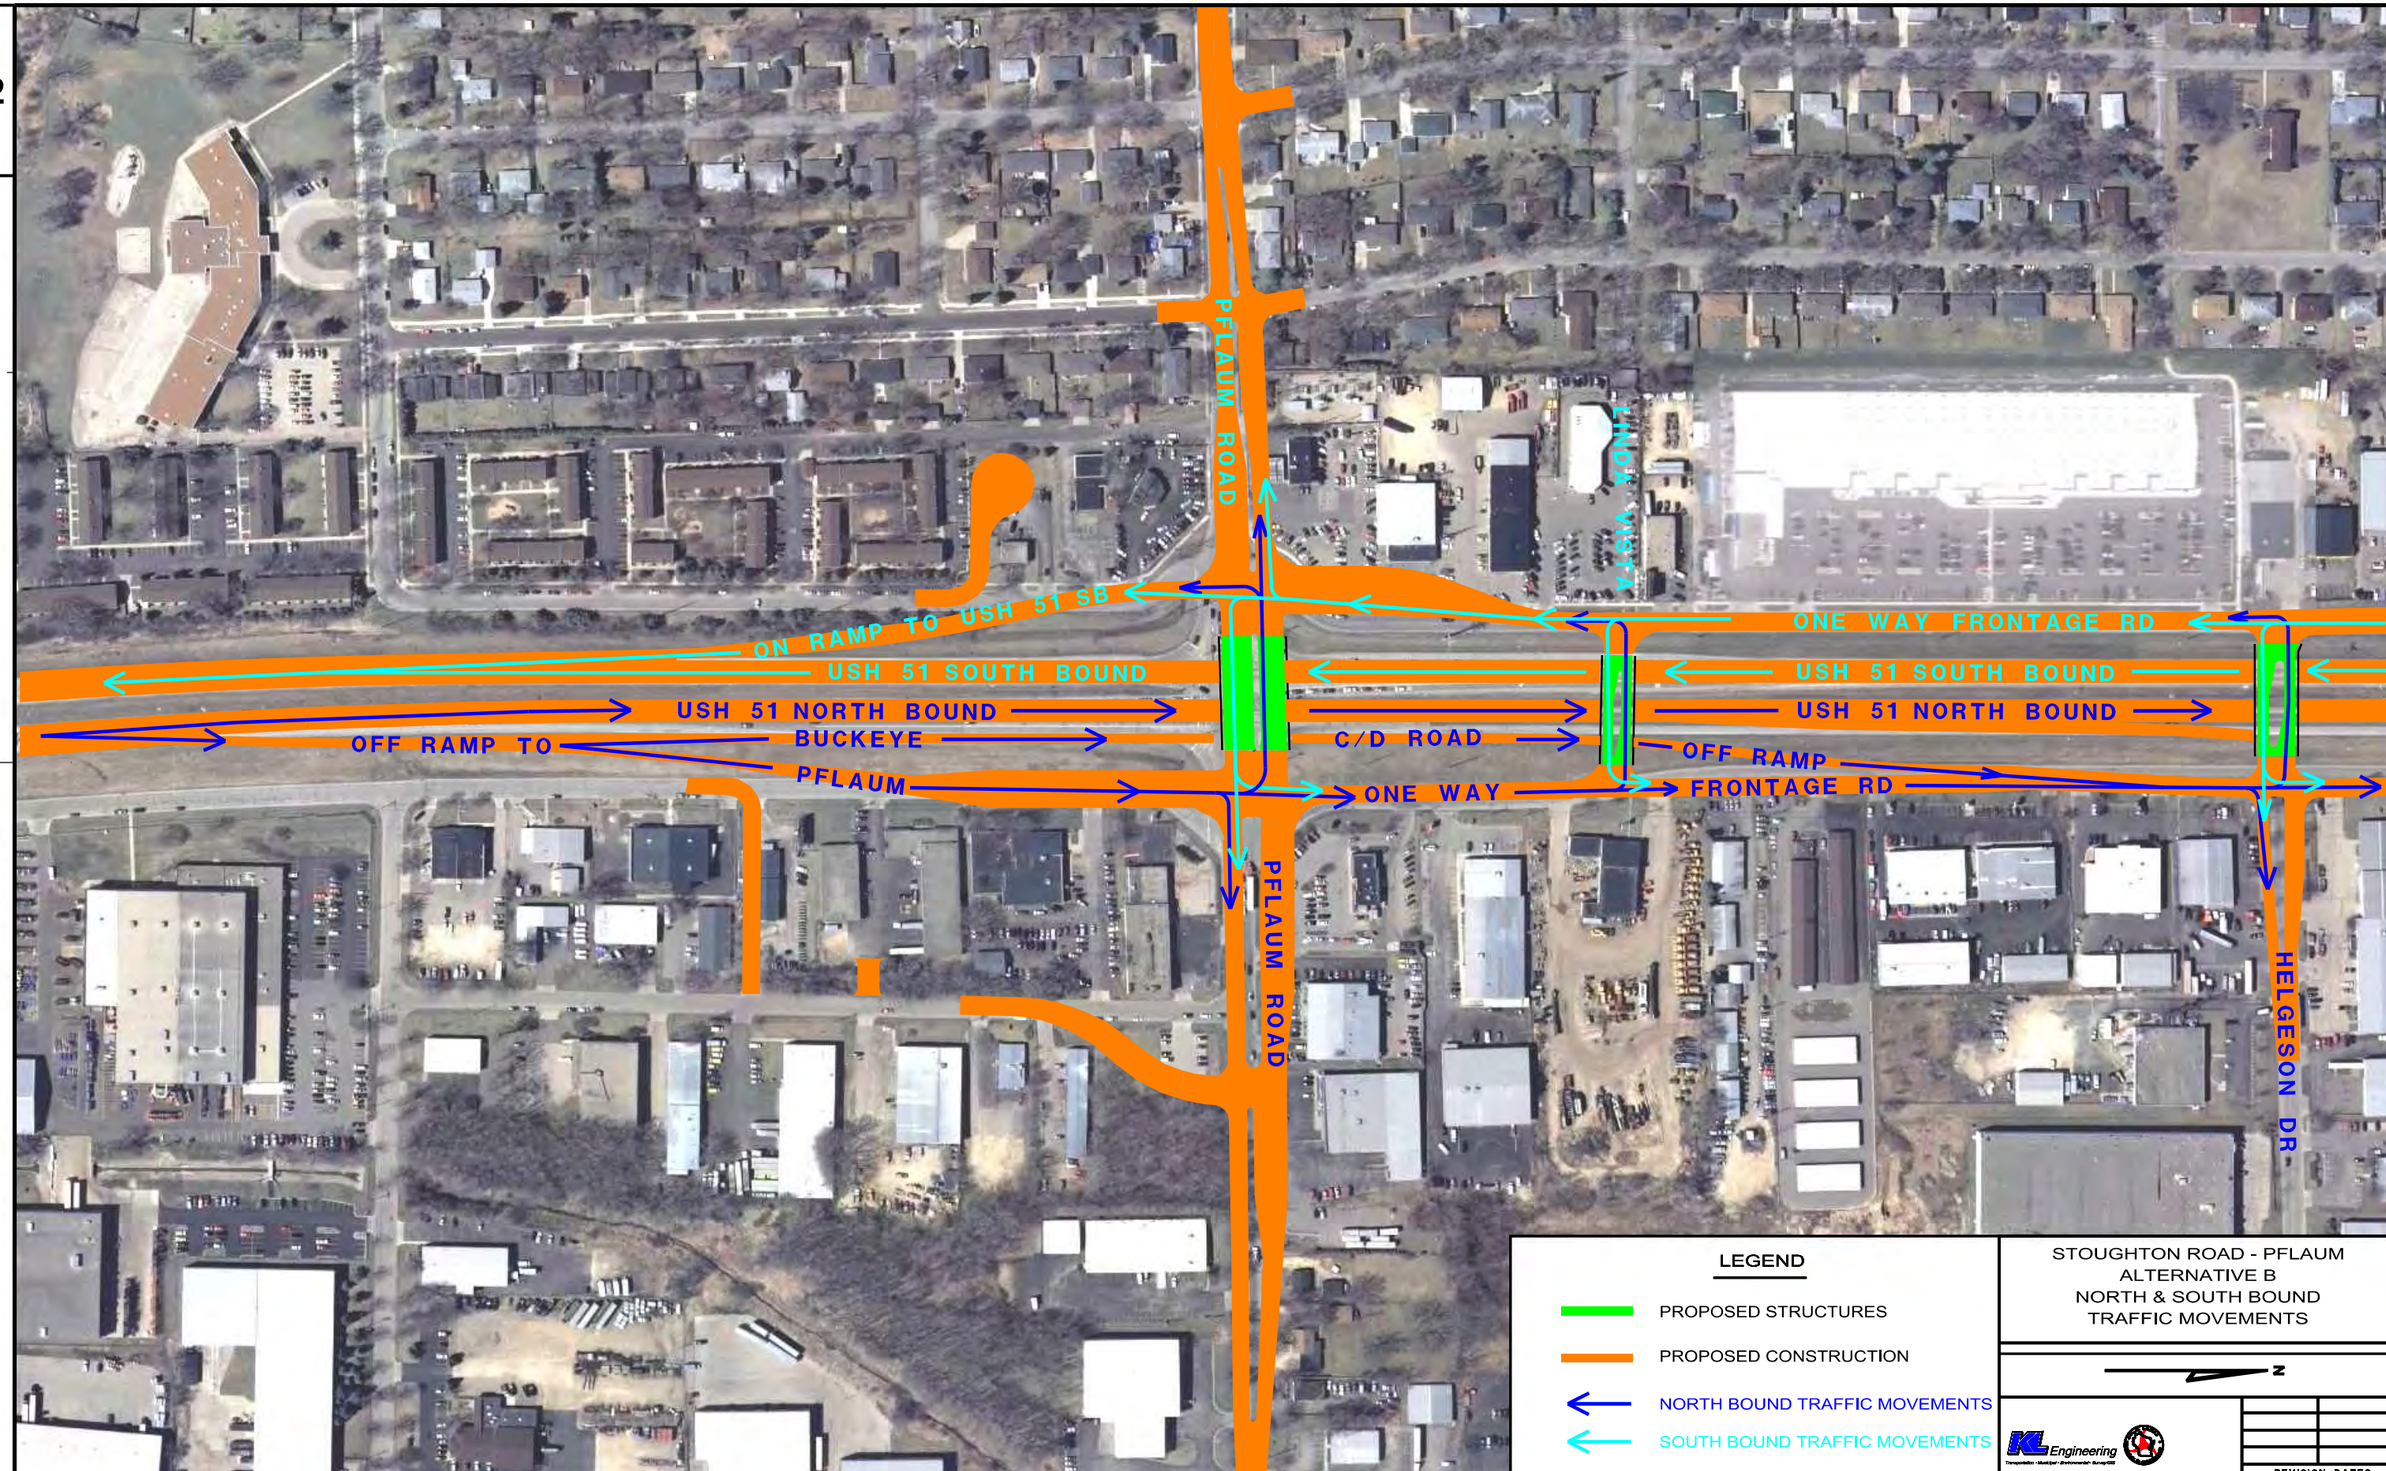

PROJECT NO:5410-05-00	HWY:USH 51	COUNTY:DANE	ALTERNATIVE B: PFLAUM - BUCKEYE TRAFFIC FLOW	SHEET	E

FILE NAME : G:\WDOTSW\12021\Design\kl_12021_dn_ALT B_PFLAUM NB & SB TRAFFIC FLOW.dgn PLOT DATE : 3/15/2013 PLOT BY : KL Engineering PLOT NAME : PLOT SCALE :