2

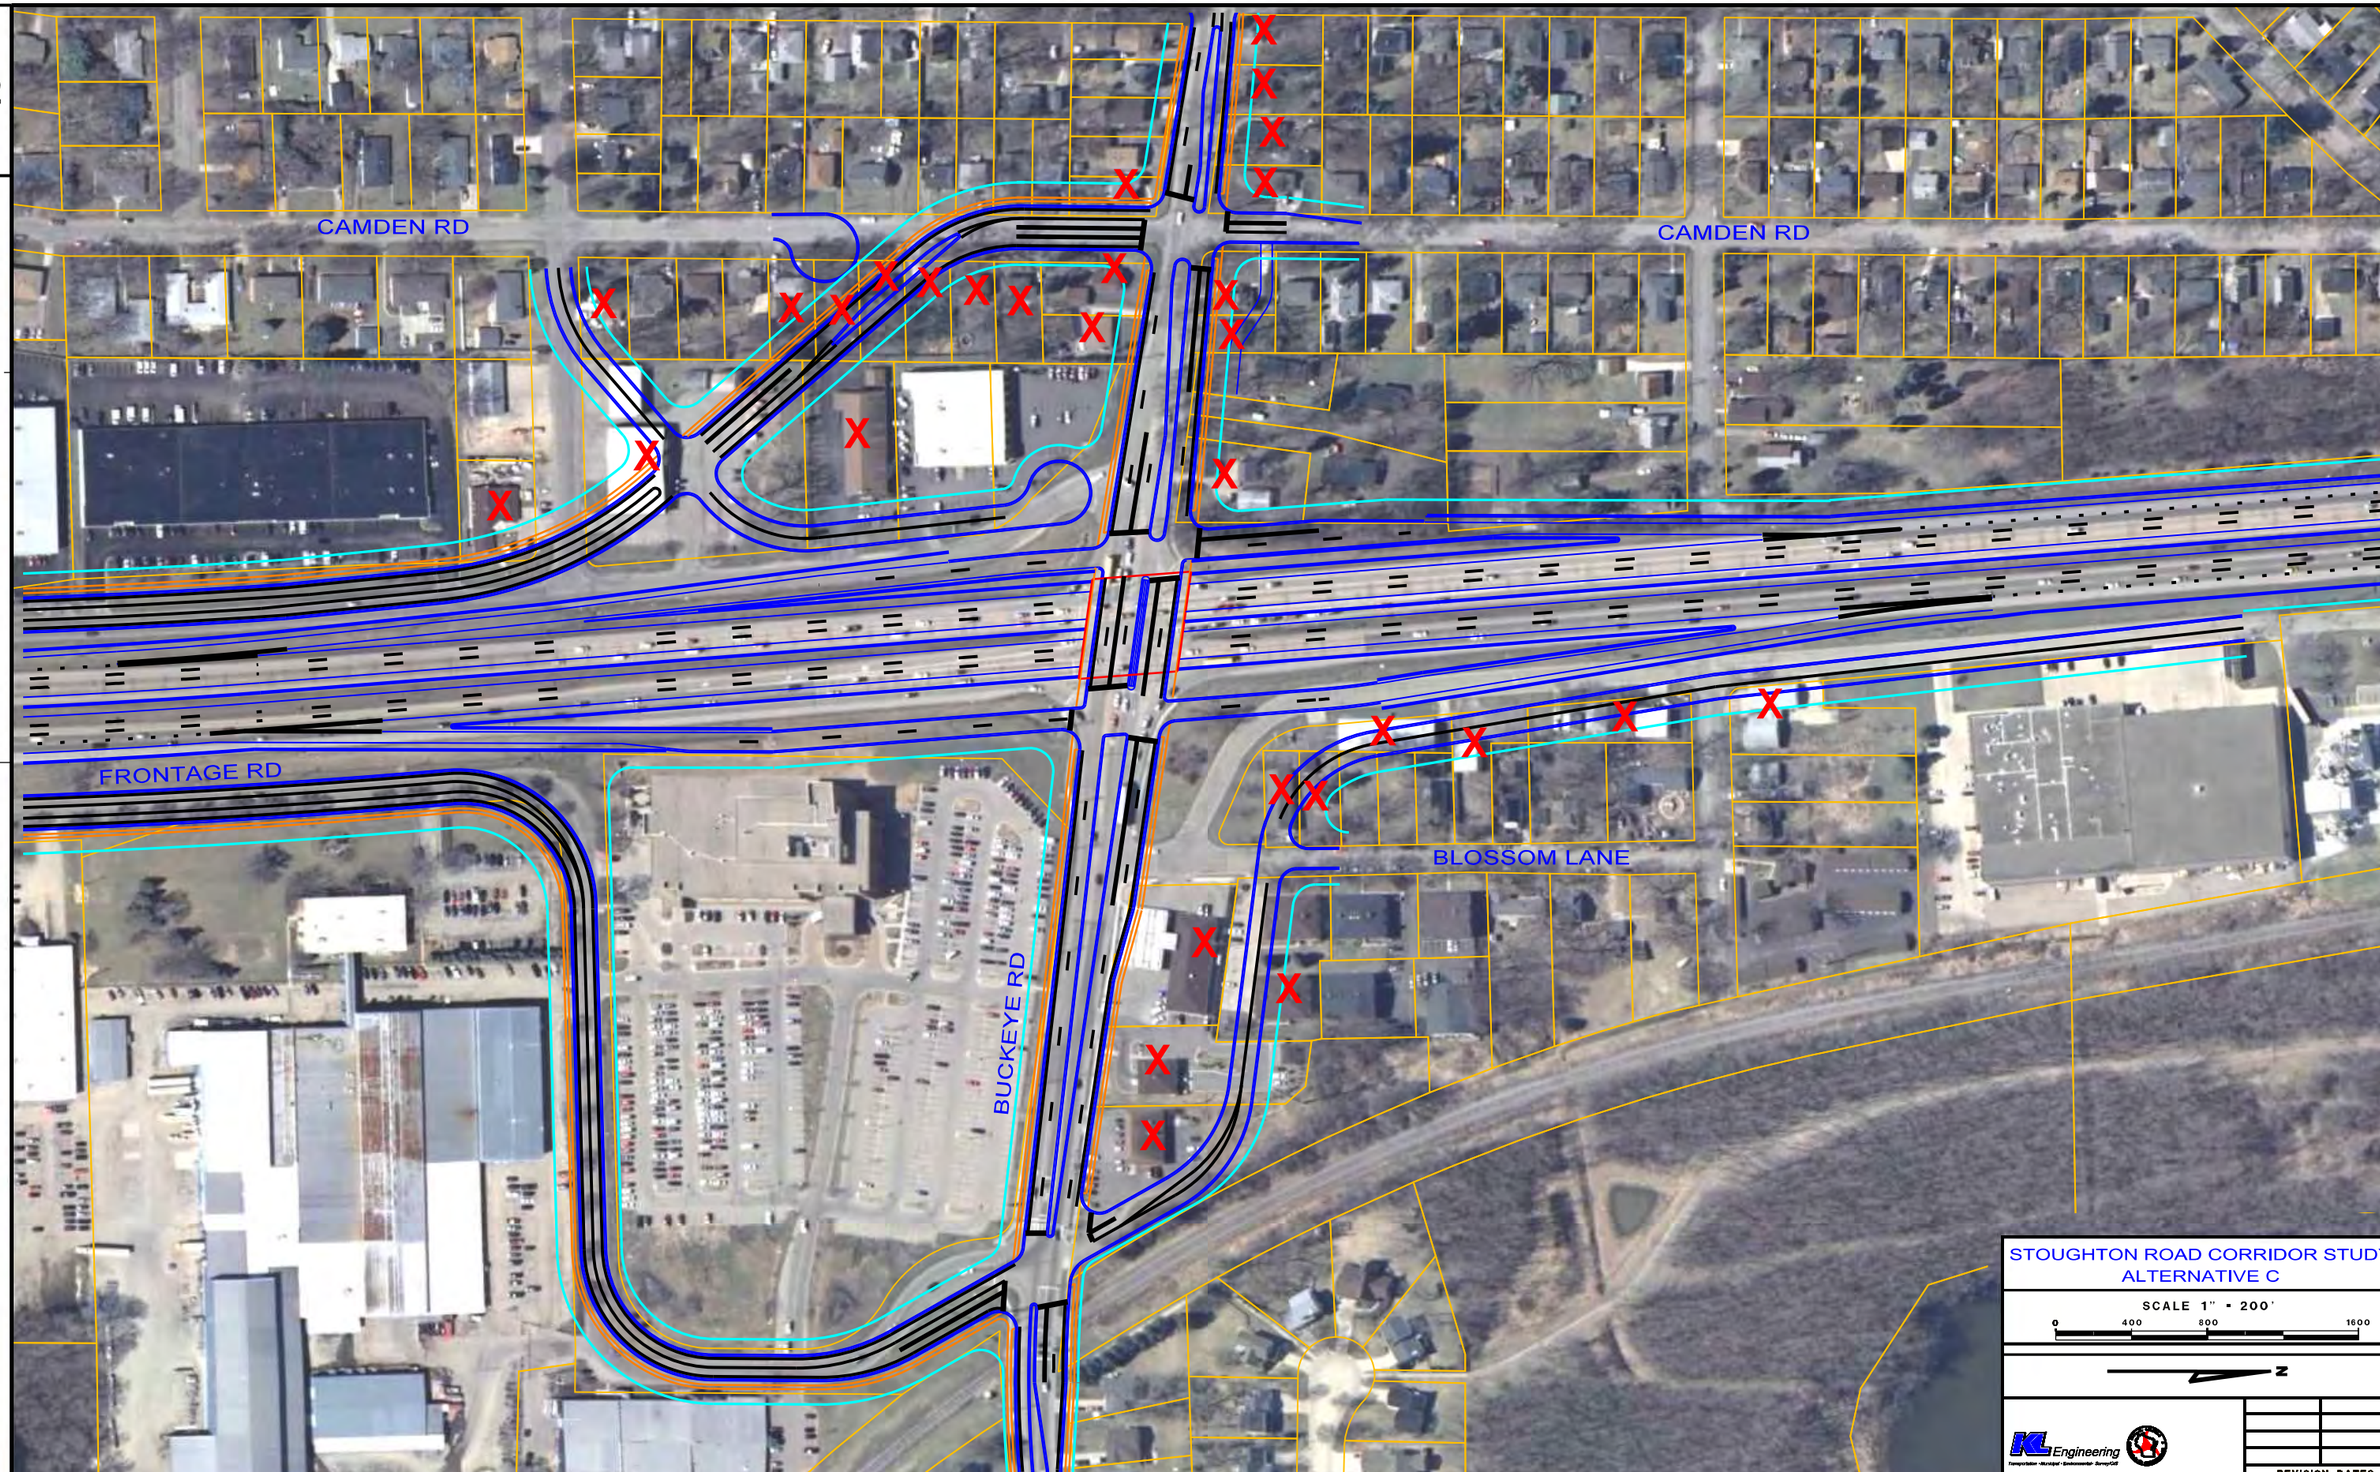

2

PROJECT NO:5410-05-00	HWY:USH 51	COUNTY:DANE	ALTERNATIVE C	SHEET	E

FILE NAME : G:\WDOTSW\12021\Design\ALT C - BUCKEYE BLOWUP.dgn PLOT DATE : 3/19/2013 PLOT BY : KL Engineering PLOT NAME : PLOT SCALE :

WISDOT/CADDS SHEET 42