2

STOUGHTON ROAD CORRIDOR STUDY
ALTERNATIVE C

SCALE 1" = 200'

0 400 800 1600

N

KL Engineering

REVISION DATES

2

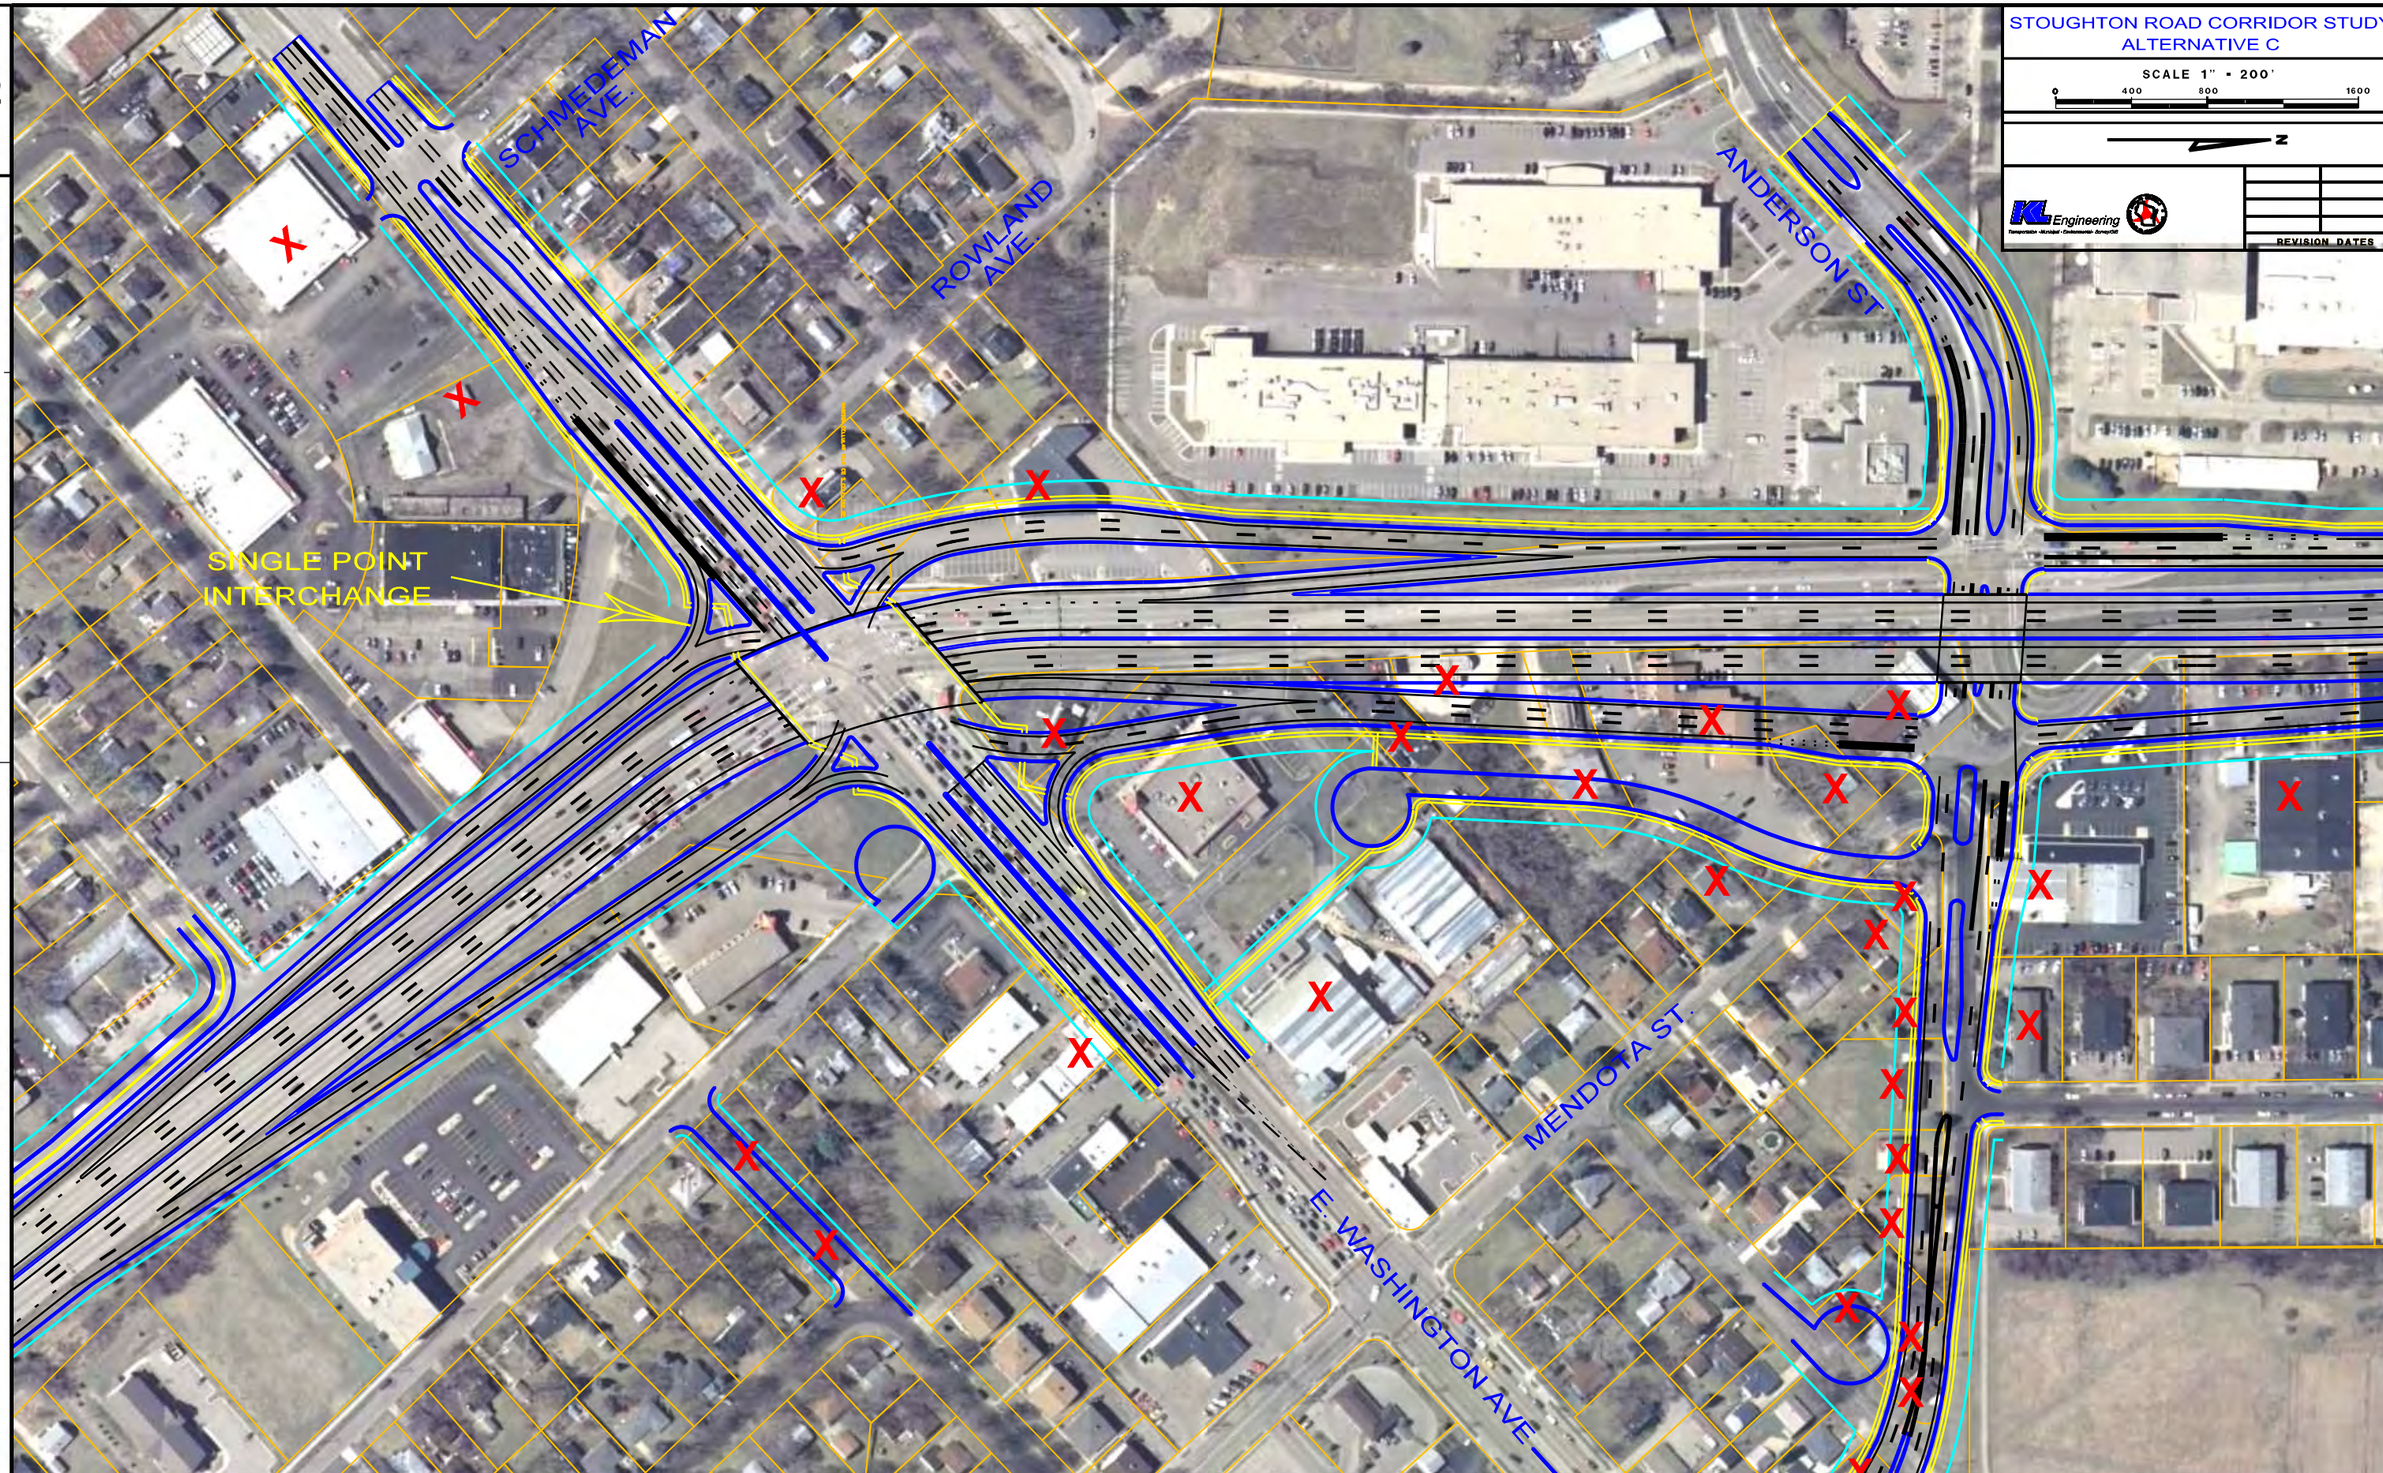

PROJECT NO:5410-05-00	HWY:USH 51	COUNTY:DANE	ALTERNATIVE C	SHEET	E

FILE NAME : G:\WDOTSW\12021\Design\ALT C - E WASH BLOWUP.dgn PLOT DATE : 3/19/2013 PLOT BY : KL Engineering PLOT NAME : PLOT SCALE :

WISDOT/CADDS SHEET 42