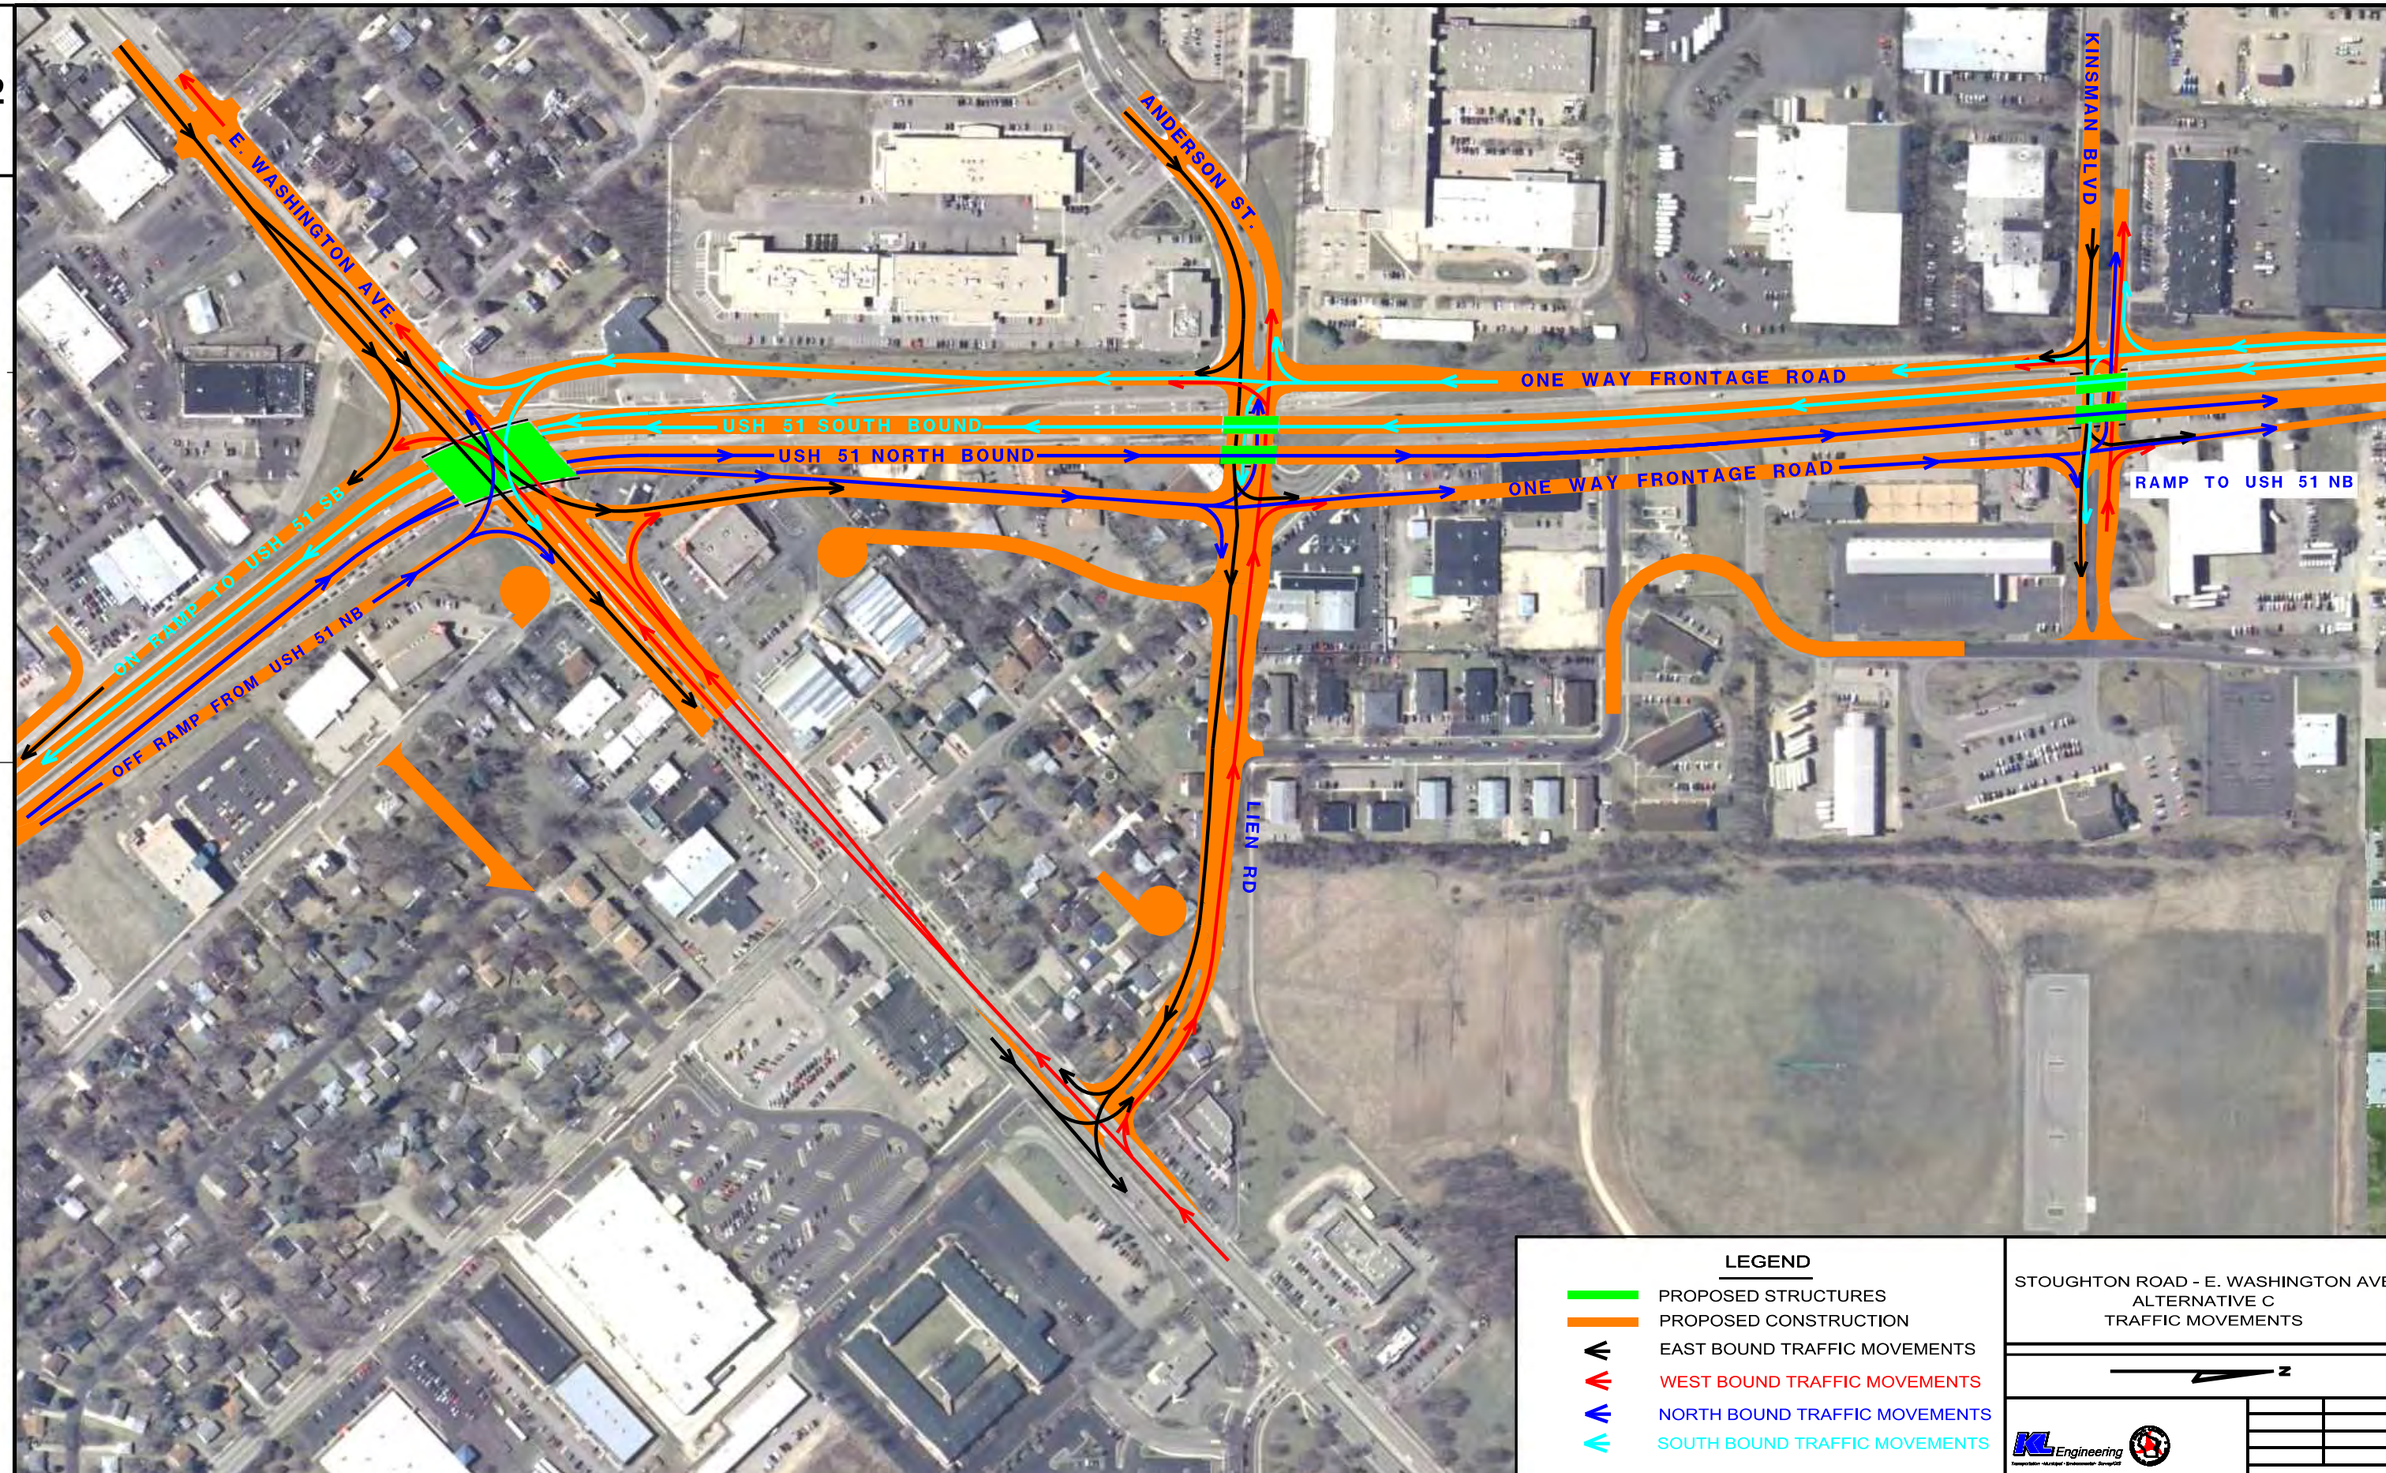

PROJECT NO:5410-05-00	HWY:USH 51	COUNTY:DANE	ALTERNATIVE C: E WASHINGTON AVE TRAFFIC MOVEMENTS	SHEET	E

FILE NAME : G:\WDOTSW\12021\Design\kl_12021_dn_ALT C_EB AND WB E. WASH TRAFFIC FLOW.dgn PLOT DATE : 3/18/2013 PLOT BY : KL Engineering PLOT NAME : PLOT SCALE :