EXHIBIT 3

US 51 CORRIDOR ALTERNATIVES MAPS

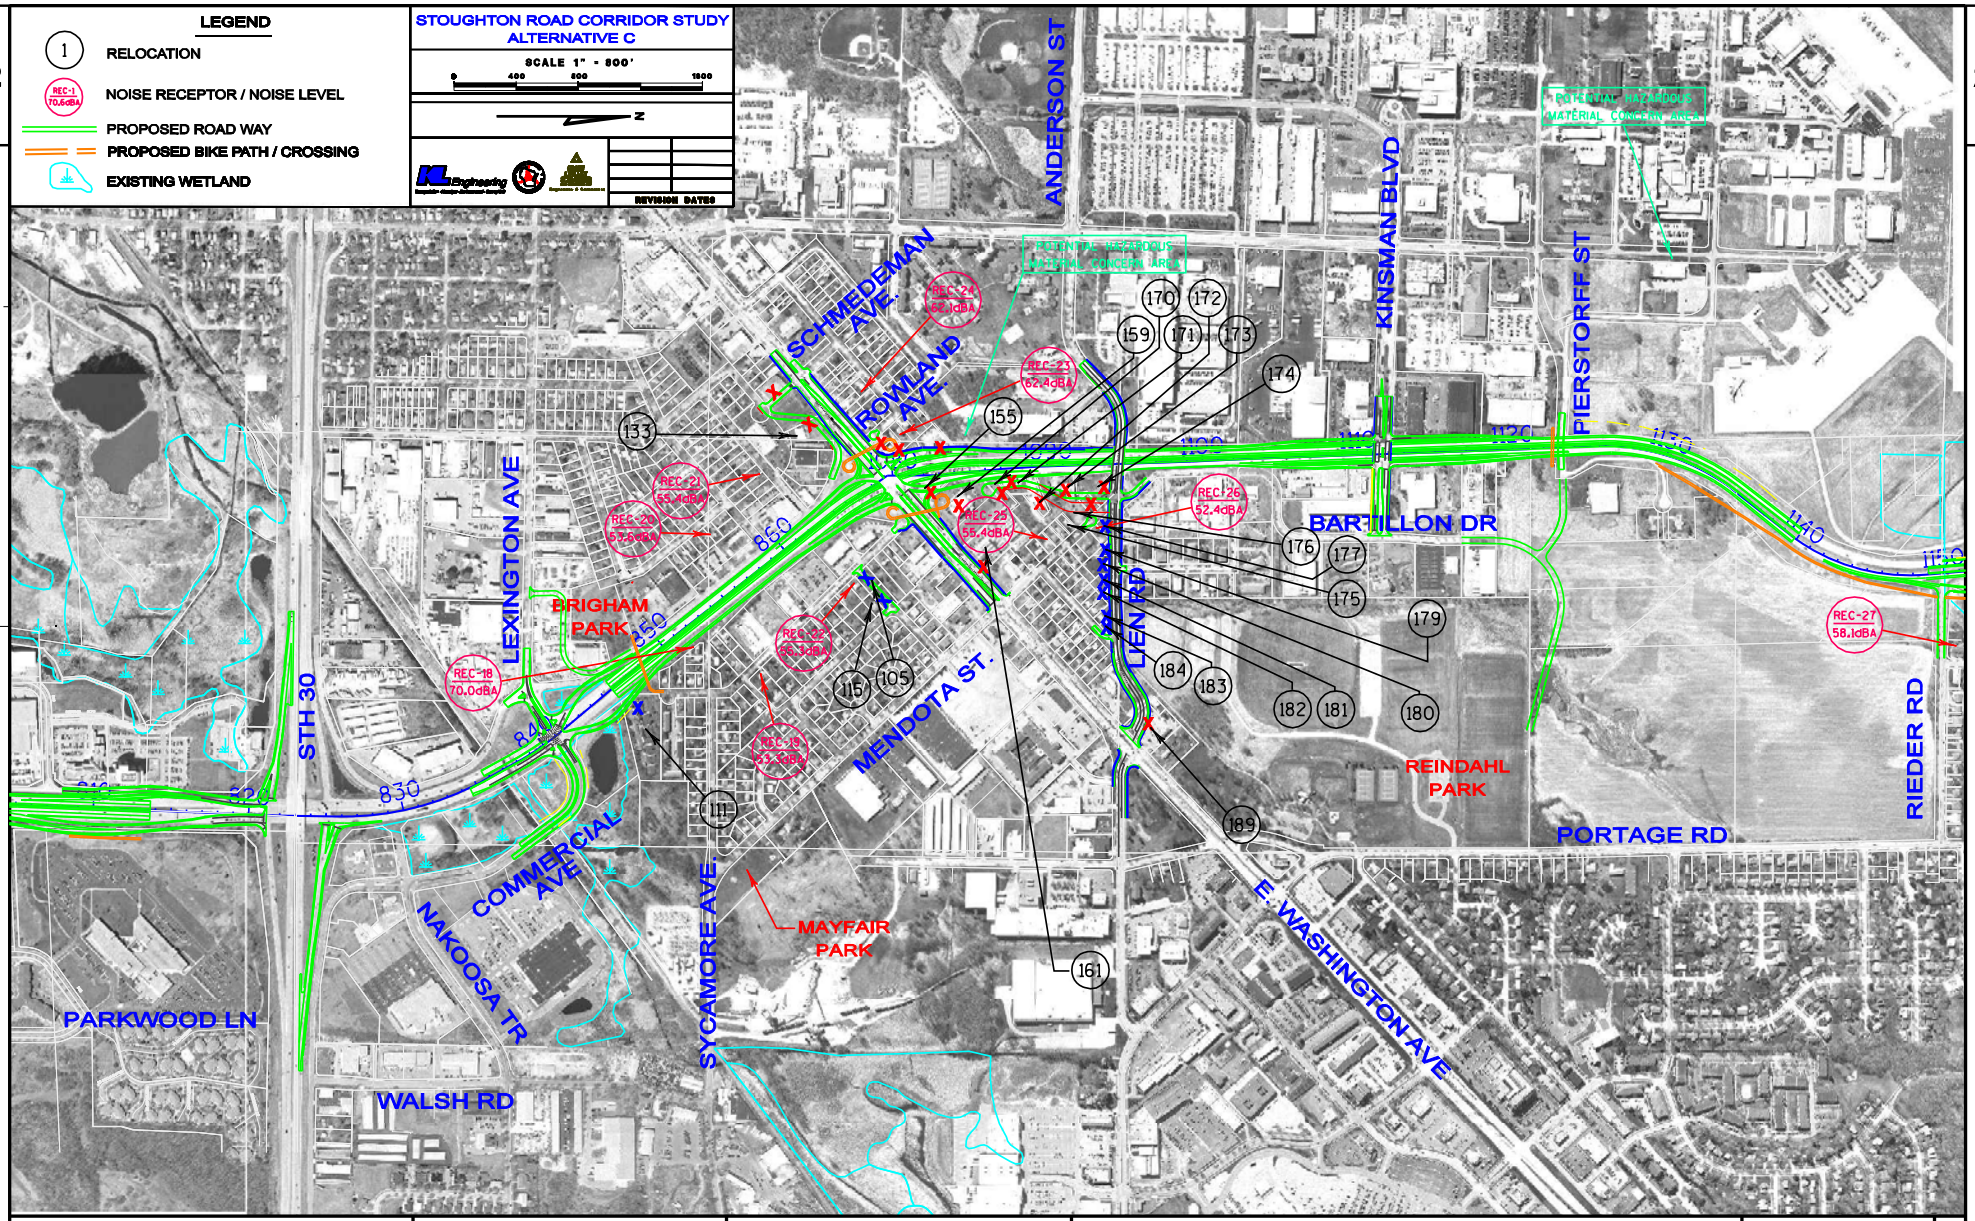

PROJECT NO: 5411-02-03	HWY: USH 51	COUNTY: DANE	ALTERNATIVE C	SHEET	E

FILE NAME : G:\WDOT1\WD100413\CAiCE\FINAL DESIGN\DGN - FINAL DESIGN\ALT C_Impacts-3.dgn PLOT DATE : 6/28/2012 PLOT BY : KL Engineering PLOT NAME : PLOT SCALE :

WISDOT/CADDS SHEET 42

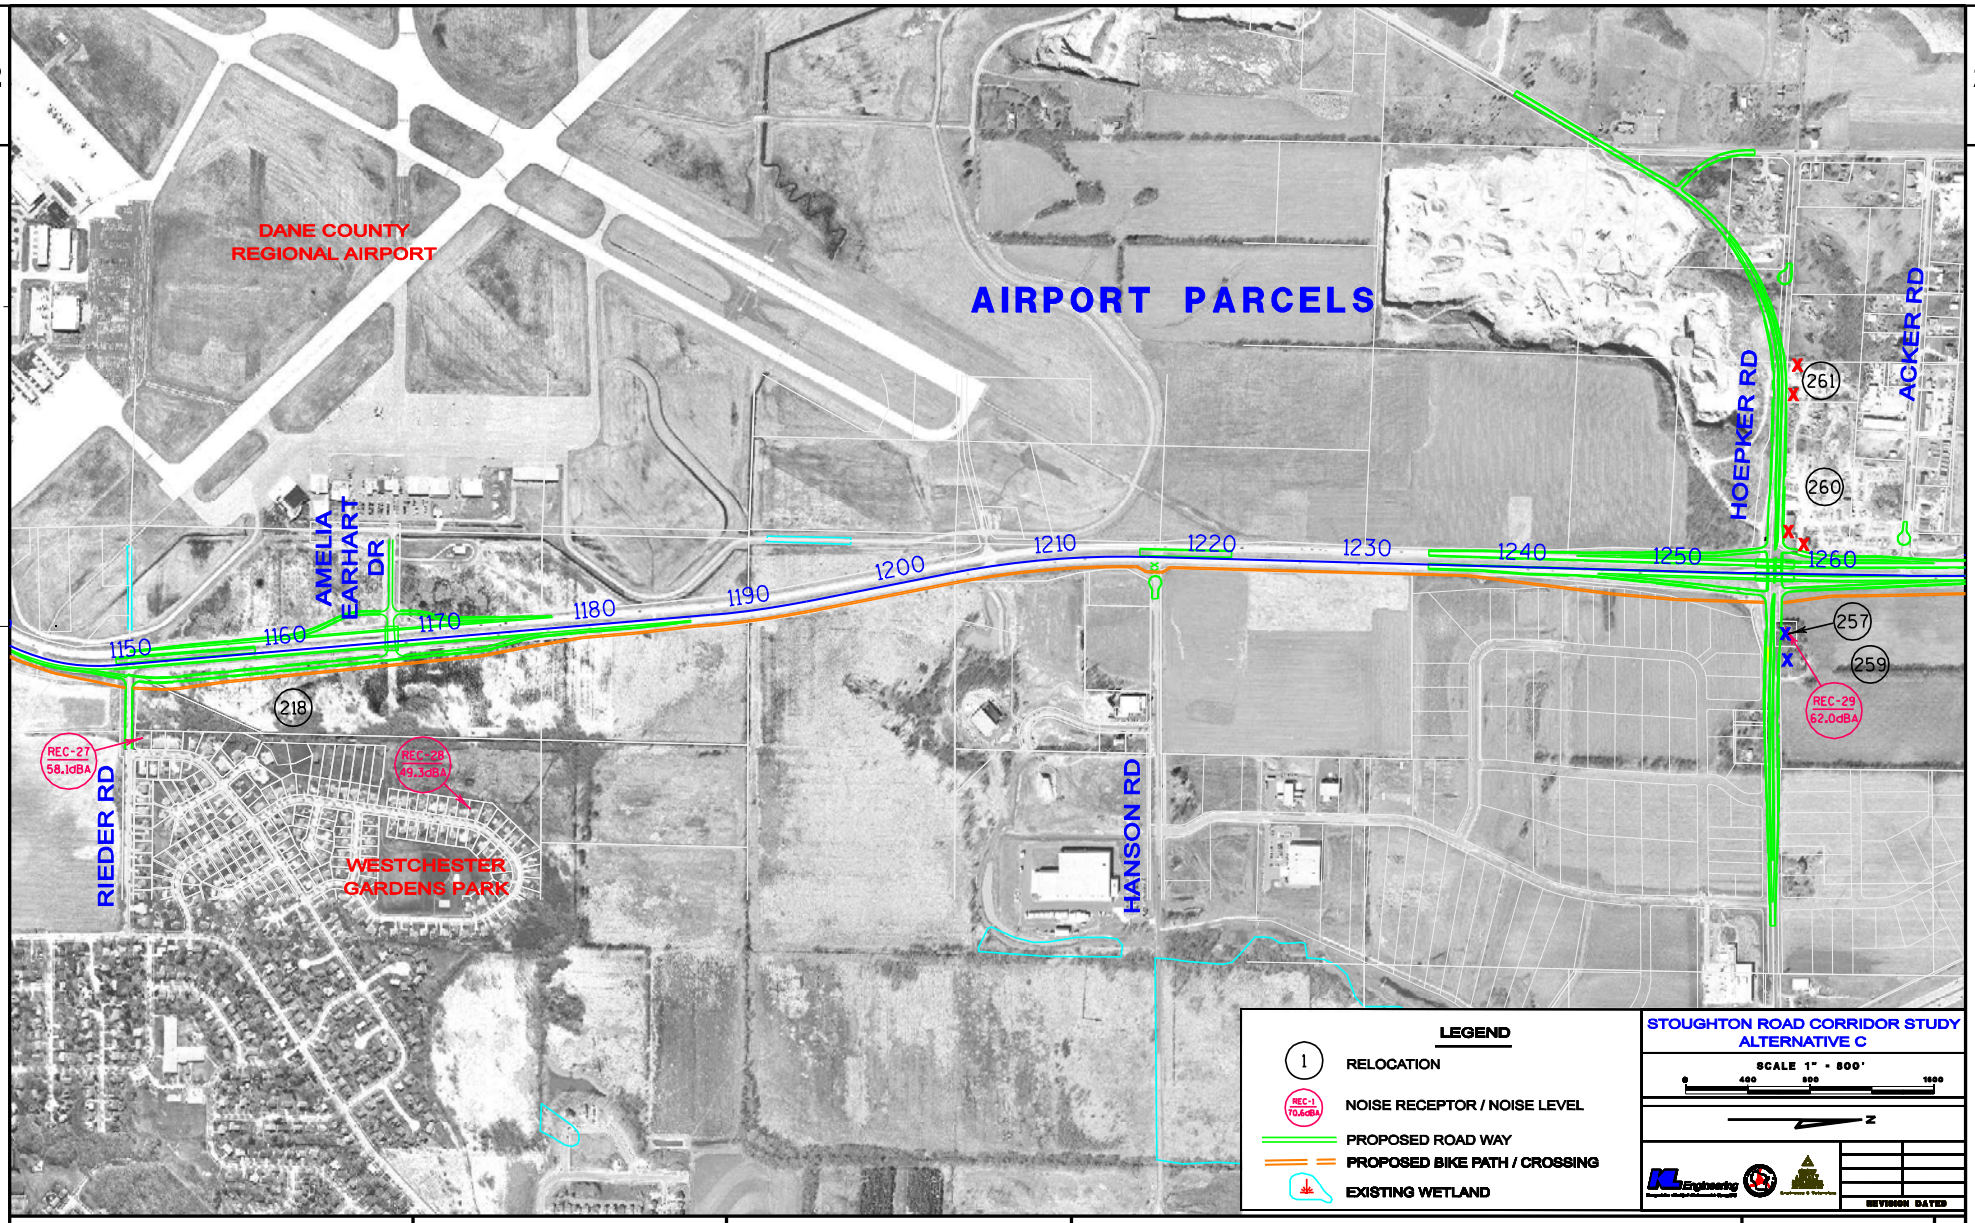

PROJECT NO: 5411-02-03	HWY: USH 51	COUNTY: DANE	ALTERNATIVE C	SHEET	E

FILE NAME : G:\WDOT1\WD100413\CAiCE\FINAL DESIGN\DGN - FINAL DESIGN\ALT C_Impacts-4.dgn PLOT DATE : 6/28/2012 PLOT BY : KL Engineering PLOT NAME : PLOT SCALE :

WISDOT/CADDS SHEET 42

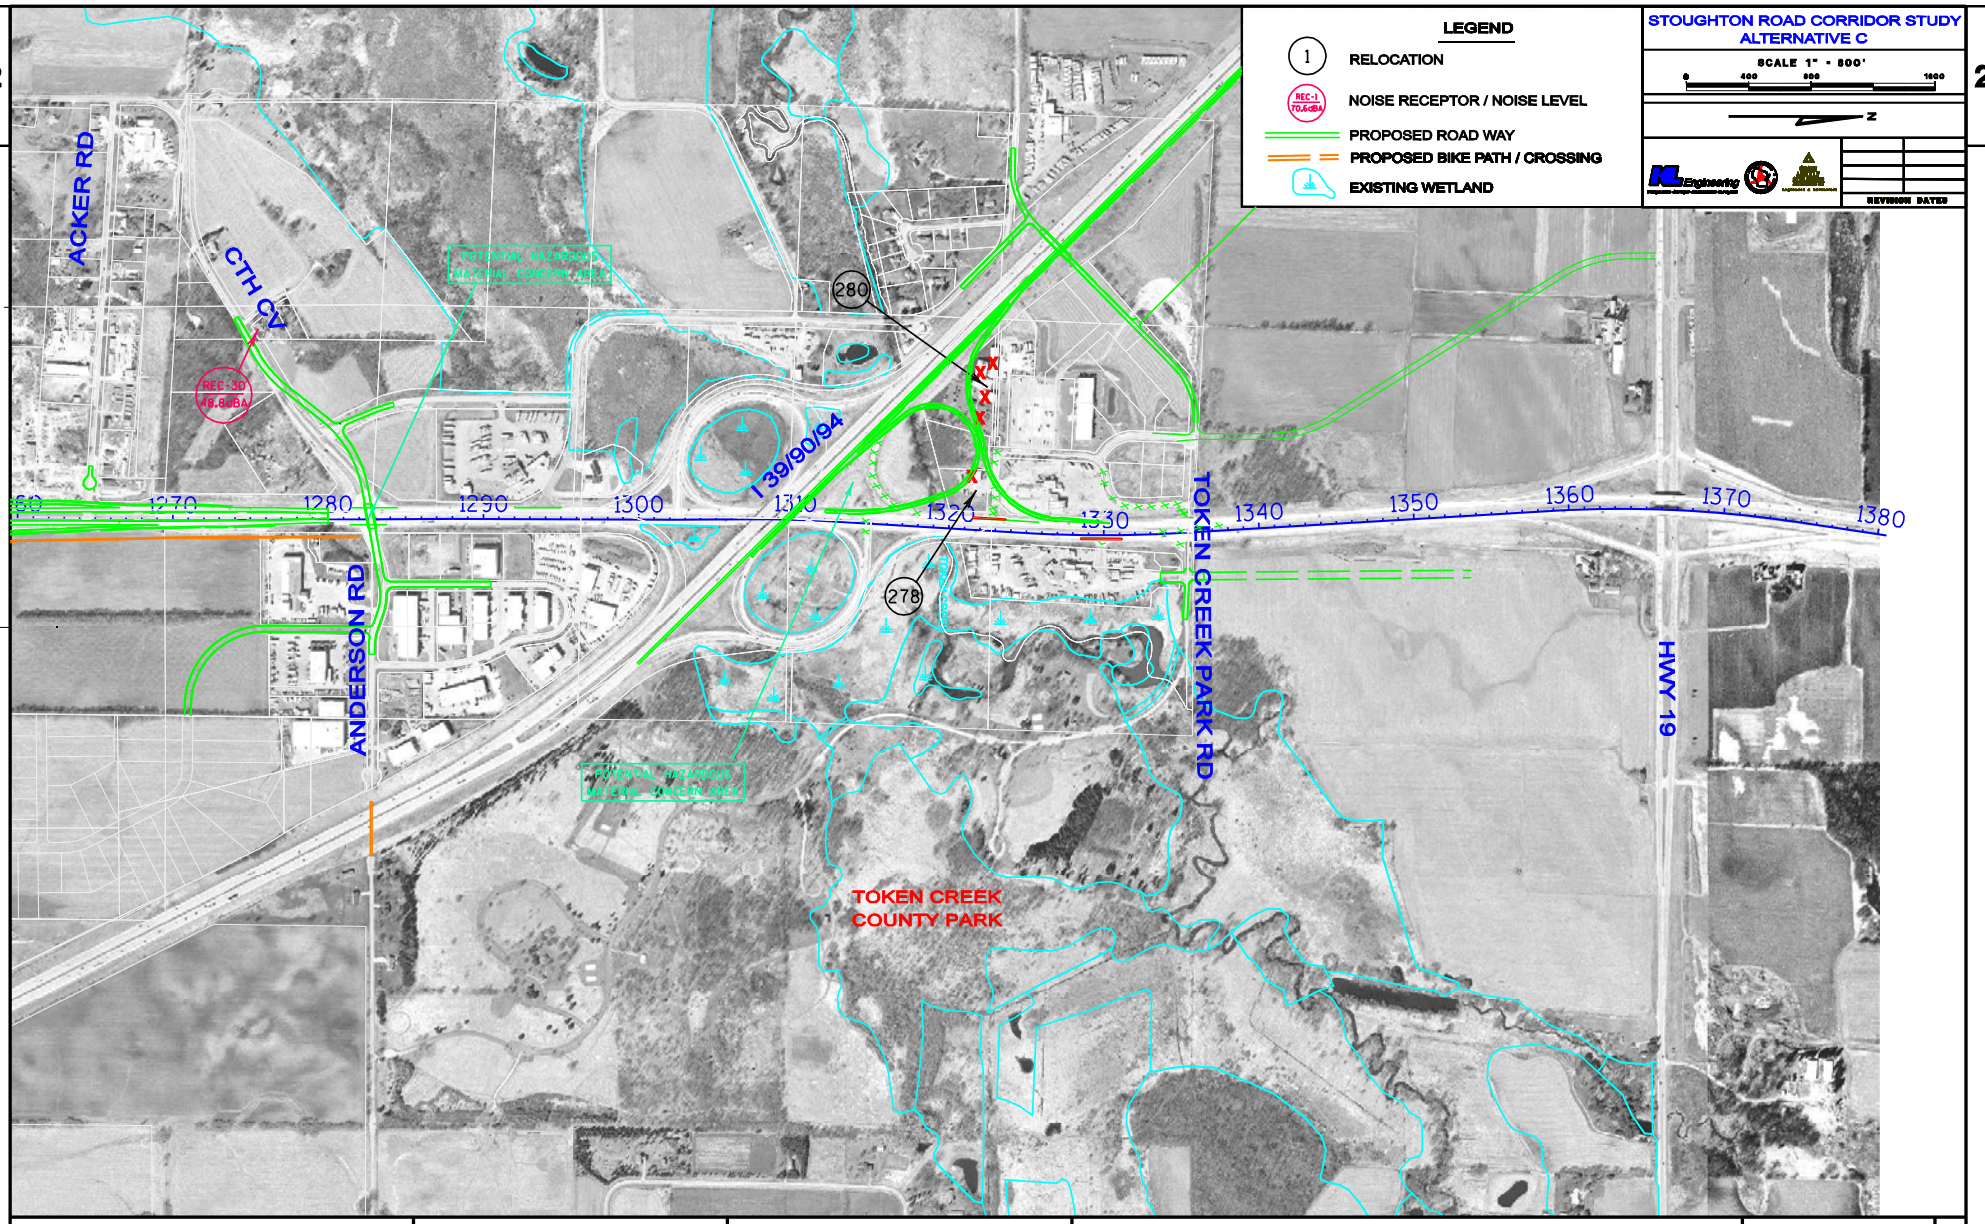

PROJECT NO: 5411-02-03	HWY: USH 51	COUNTY: DANE	ALTERNATIVE C	SHEET	E

FILE NAME : G:\WDOT1\WD100413\CAiCE\FINAL DESIGN\DGN - FINAL DESIGN\ALT C_Impacts-5.dgn PLOT DATE : 6/28/2012 PLOT BY : KL Engineering PLOT NAME : PLOT SCALE :

WISDOT/CADDS SHEET 42