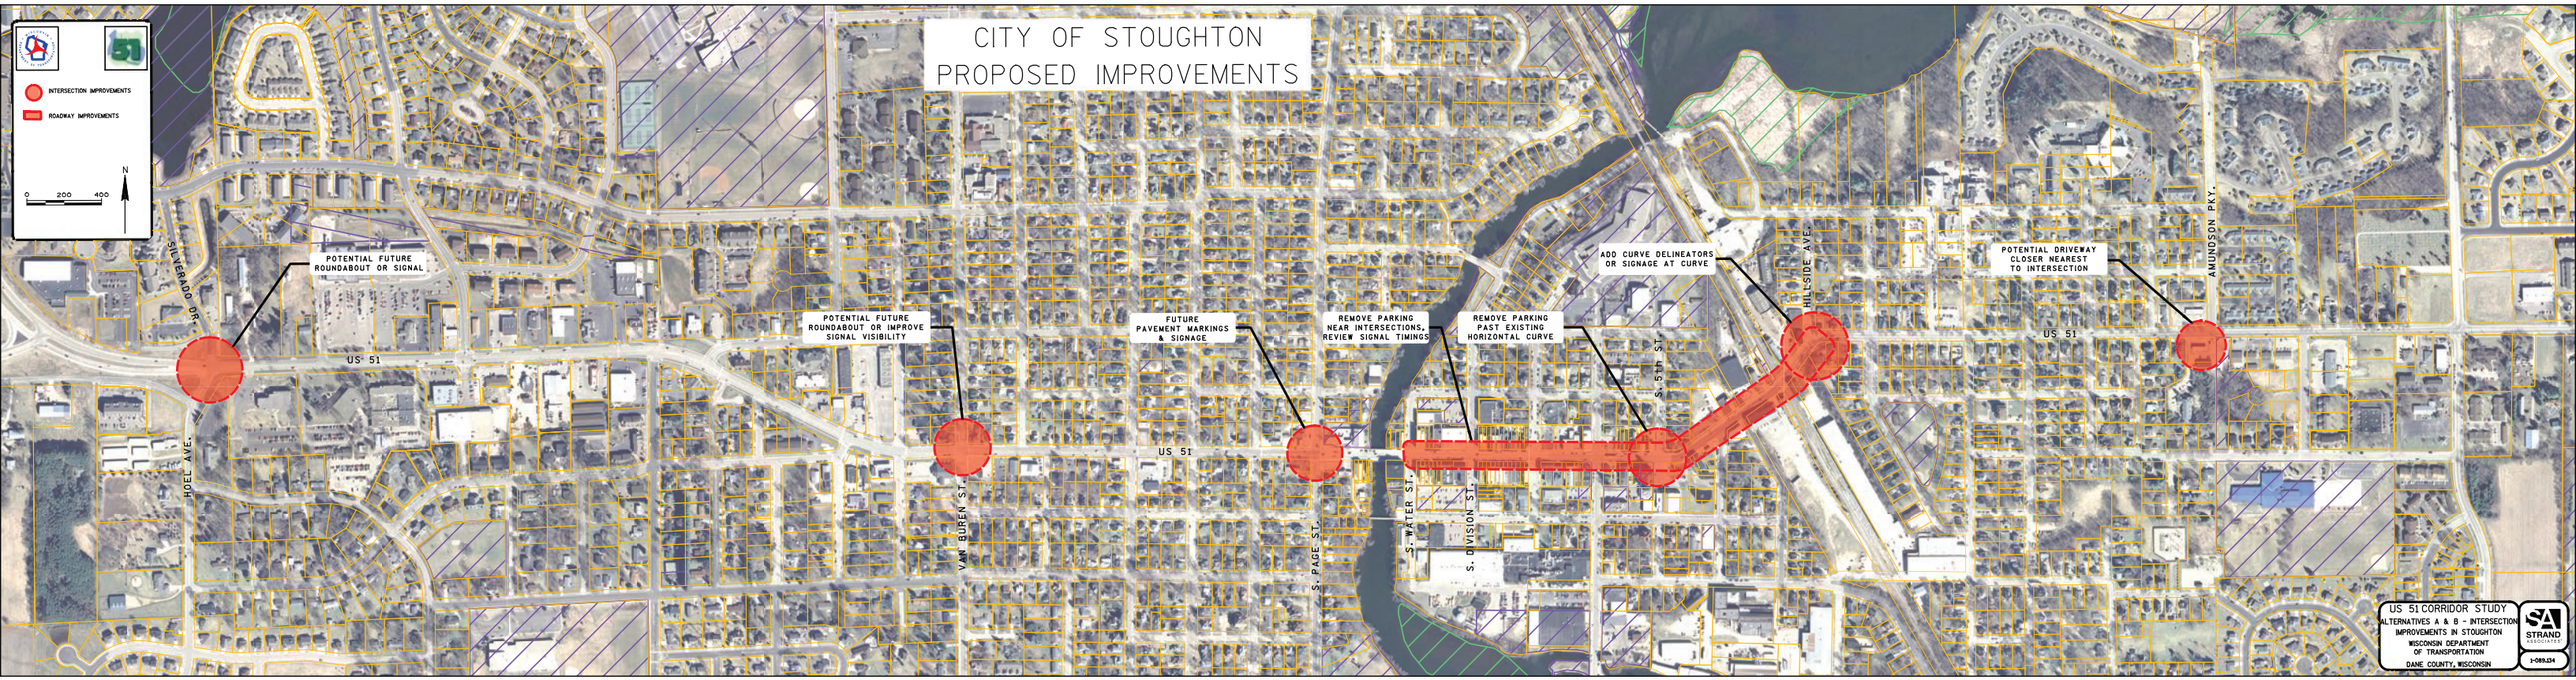
CITY OF STOUGHTON
PROPOSED IMPROVEMENTS
INTERSECTION IMPROVEMENTS
ROADWAY IMPROVEMENTS
0 200 400
N
POTENTIAL FUTURE ROUNDABOUT OR SIGNAL
POTENTIAL FUTURE ROUNDABOUT OR IMPROVE SIGNAL VISIBILITY
FUTURE PAVEMENT MARKINGS & SIGNAGE
REMOVE PARKING NEAR INTERSECTIONS, REVIEW SIGNAL TIMINGS
REMOVE PARKING PAST EXISTING HORIZONTAL CURVE
ADD CURVE DELINEATORS OR SIGNAGE AT CURVE
POTENTIAL DRIVEWAY CLOSER NEAREST TO INTERSECTION
SILVERADO DR.
HOEL AVE.
VAN BUREN ST.
S. PAGE ST.
S. WATER ST.
S. DIVISION ST.
S. 5TH ST.
HILLSIDE AVE.
AMUNDSON PKY.
US 51
US 51
US 51
US 51
US 51 CORRIDOR STUDY
ALTERNATIVES A & B - INTERSECTION IMPROVEMENTS IN STOUGHTON
WISCONSIN DEPARTMENT OF TRANSPORTATION
DANE COUNTY, WISCONSIN
STRAND ASSOCIATES
3-089.224