ALTERNATIVE B
22-FOOT MEDIAN BARRIER

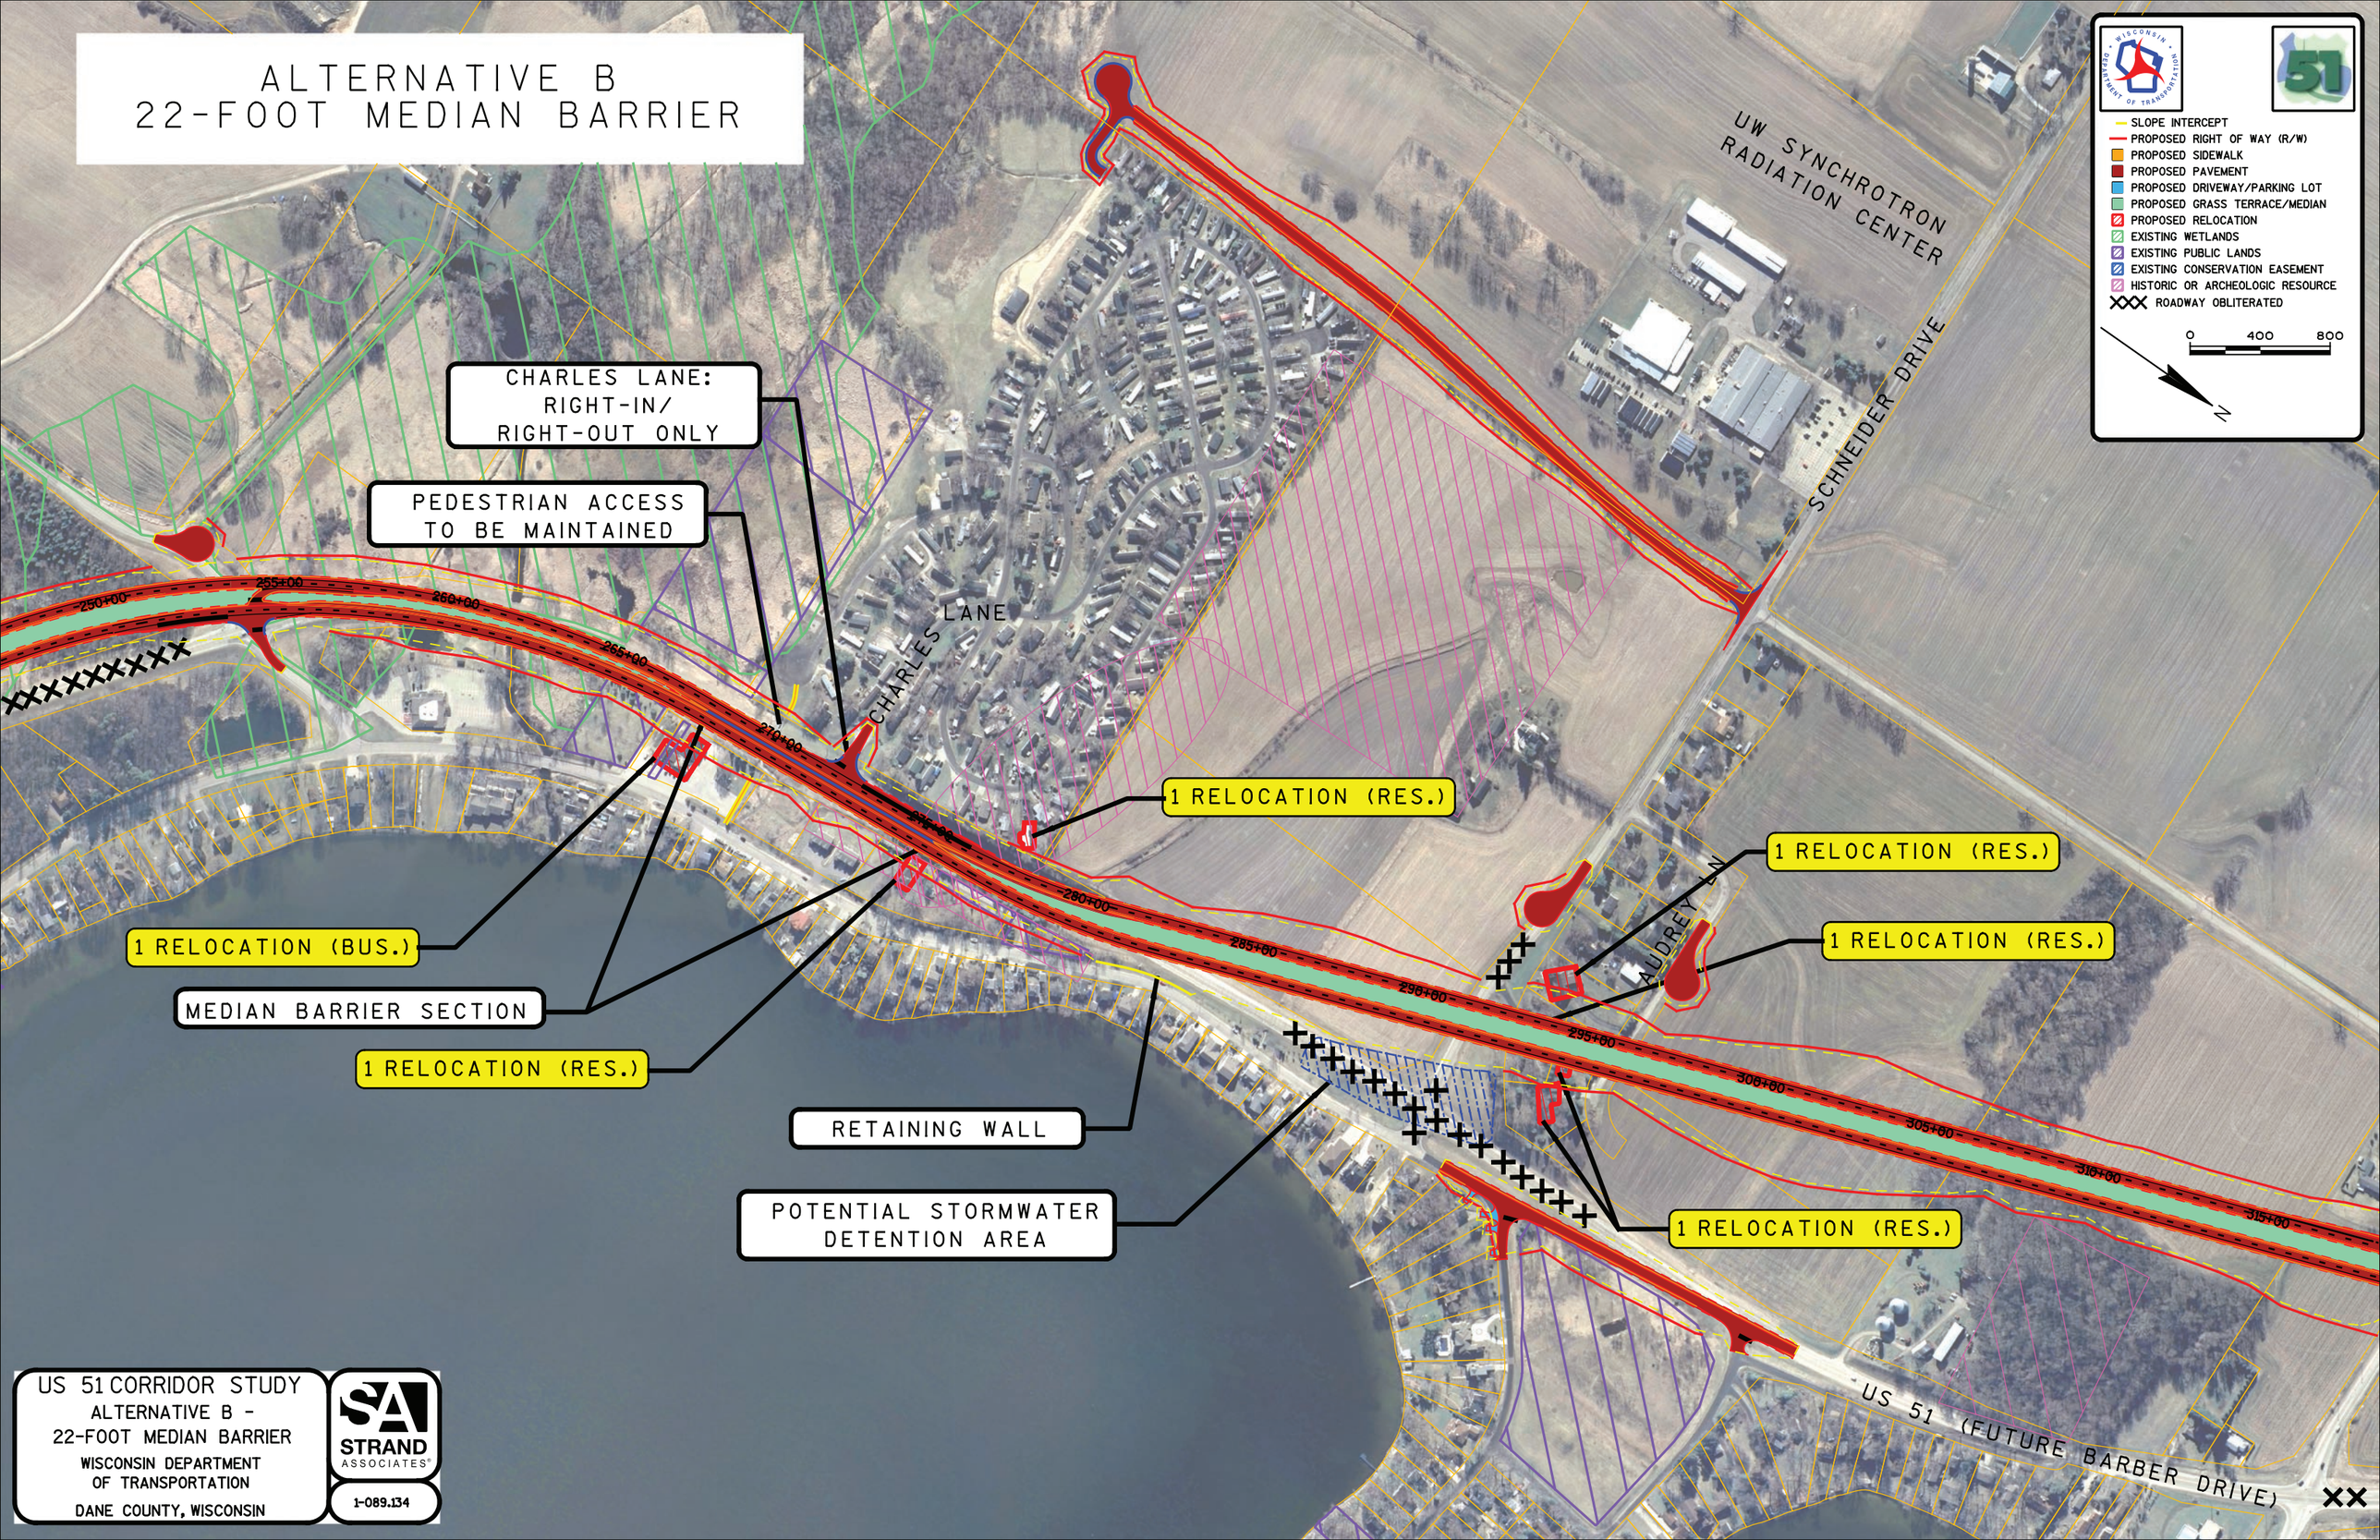

US 51 CORRIDOR STUDY
ALTERNATIVE B -
22-FOOT MEDIAN BARRIER
WISCONSIN DEPARTMENT OF TRANSPORTATION
DANE COUNTY, WISCONSIN

STRAND ASSOCIATES®

1-089.134