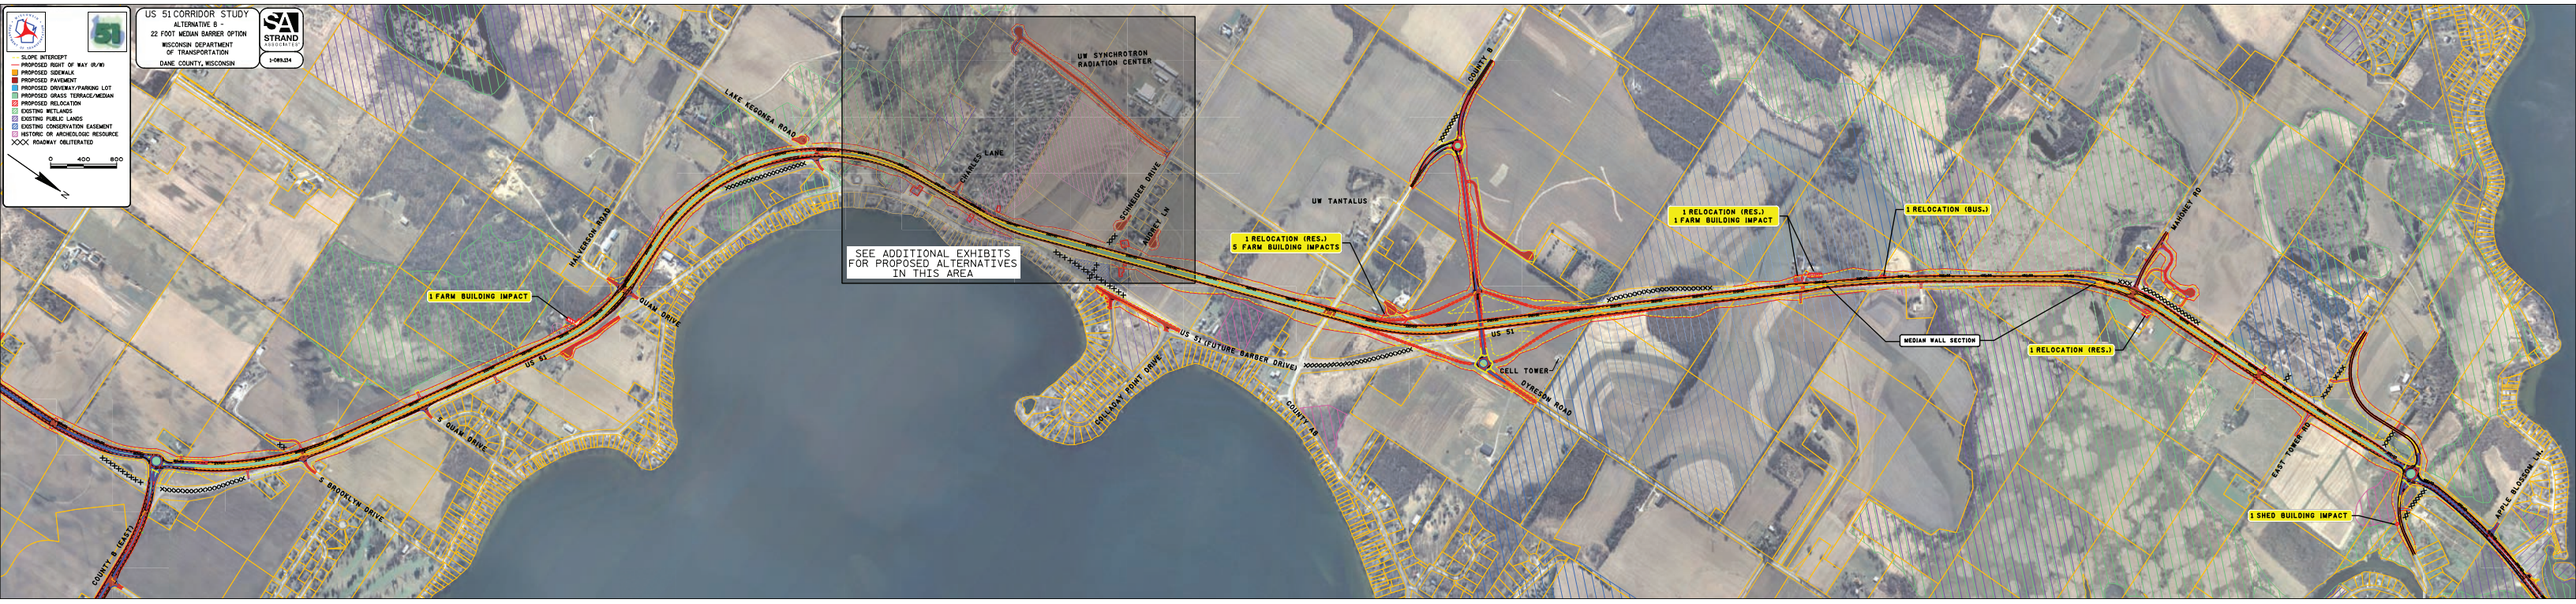
US 51 CORRIDOR STUDY
ALTERNATIVE B -
22 FOOT MEDIAN BARRIER OPTION
WISCONSIN DEPARTMENT
OF TRANSPORTATION
DANE COUNTY, WISCONSIN
STRAND ASSOCIATES
1-089.114
SLOPE INTERCEPT
PROPOSED RIGHT OF WAY (R/W)
PROPOSED SIDEWALK
PROPOSED PAVEMENT
PROPOSED DRIVEWAY/PARKING LOT
PROPOSED GRASS TERRACE/MEDIAN
PROPOSED RELOCATION
EXISTING WETLANDS
EXISTING PUBLIC LANDS
EXISTING CONSERVATION EASEMENT
HISTORIC OR ARCHEOLOGIC RESOURCE
ROADWAY OBLITERATED
0 400 800
N
UW SYNCHROTRON RADIATION CENTER
LAKE KEGONSA ROAD
CHARLES LANE
SCHNEIDER DRIVE
AUDREY LN
HALVERSON ROAD
QUAM DRIVE
US 51
S QUAM DRIVE
S BROOKLYN DRIVE
COUNTY B (EAST)
SEE ADDITIONAL EXHIBITS
FOR PROPOSED ALTERNATIVES
IN THIS AREA
1 FARM BUILDING IMPACT
COUNTY B
UW TANTALUS
1 RELOCATION (RES.)
5 FARM BUILDING IMPACTS
1 RELOCATION (RES.)
1 FARM BUILDING IMPACT
1 RELOCATION (BUS.)
MAHONEY RD
US 51 (FUTURE BARBER DRIVE)
COLLAGAY POINT DRIVE
COUNTY AB
US 51
CELL TOWER
DYRESON ROAD
MEDIAN WALL SECTION
1 RELOCATION (RES.)
EAST TOWER RD
APPLE BLOSSOM LN
1 SHED BUILDING IMPACT