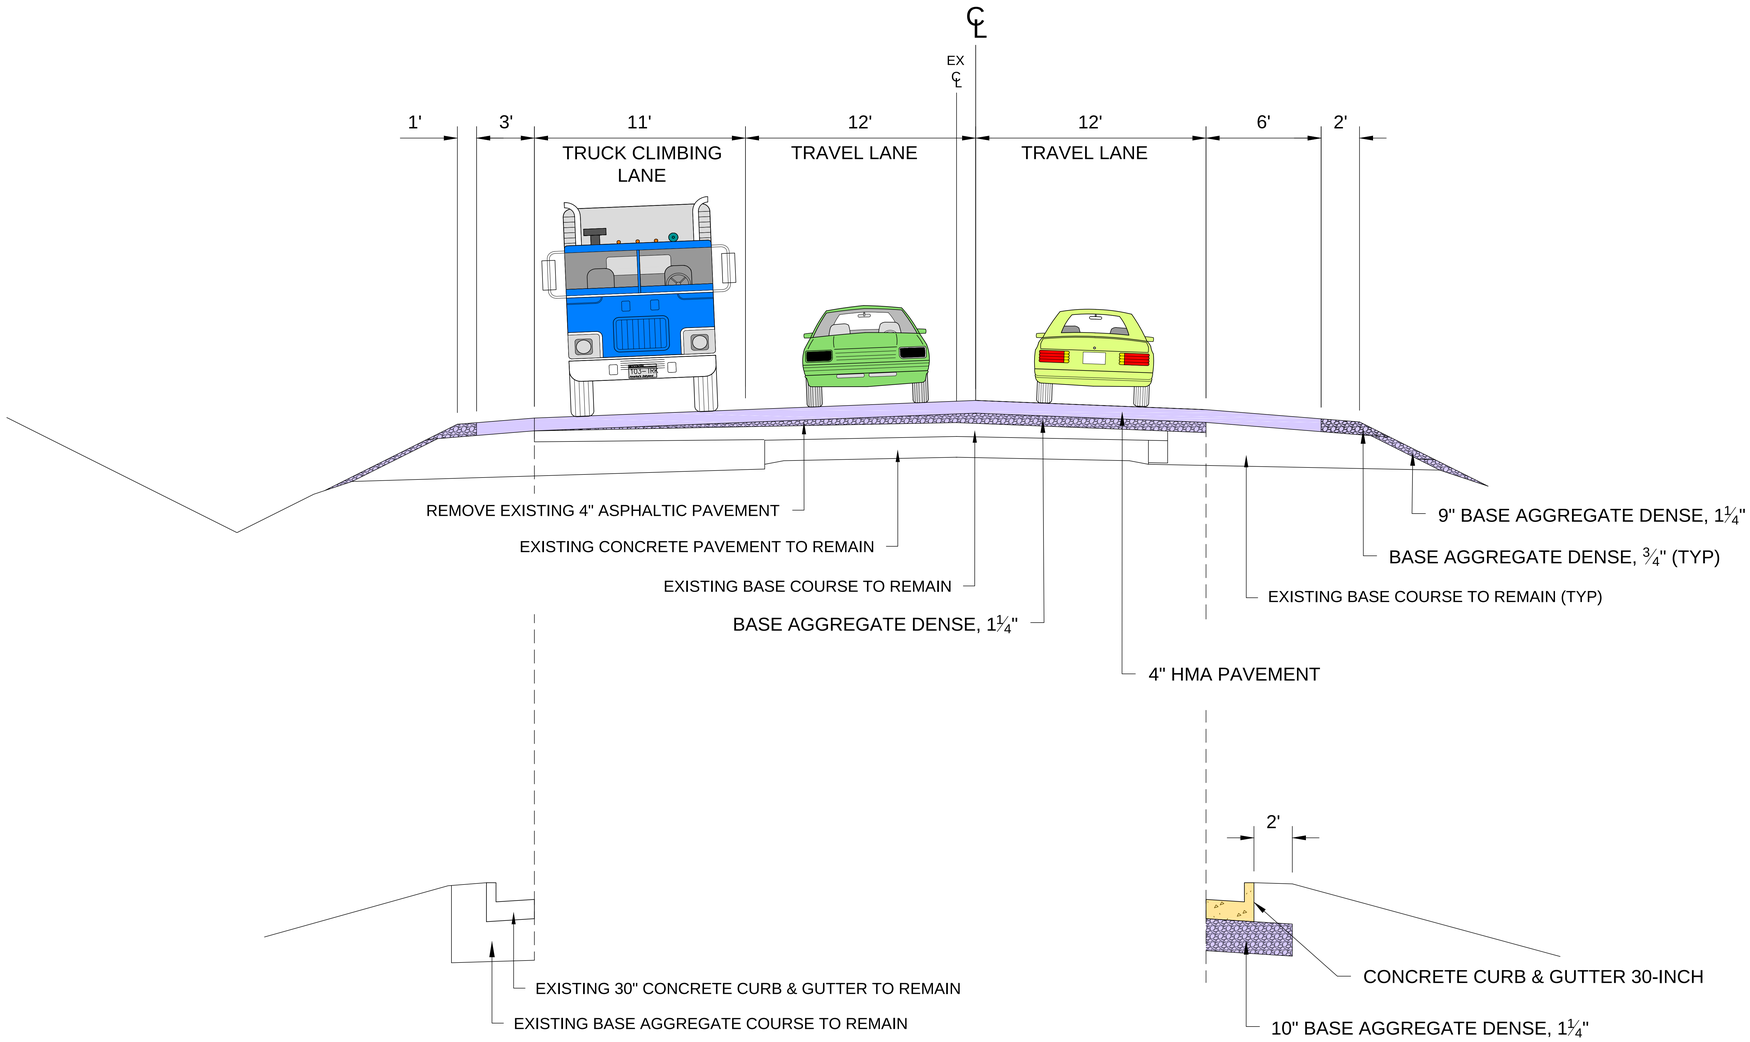

STA 16'NB+14 TO STA 18'NB'+78

STA 16'NB'+84 TO STA 18'NB'+78

PROPOSED TYPICAL SECTION STH 23

STA 6'NB'+56 TO STA 18'NB'+78

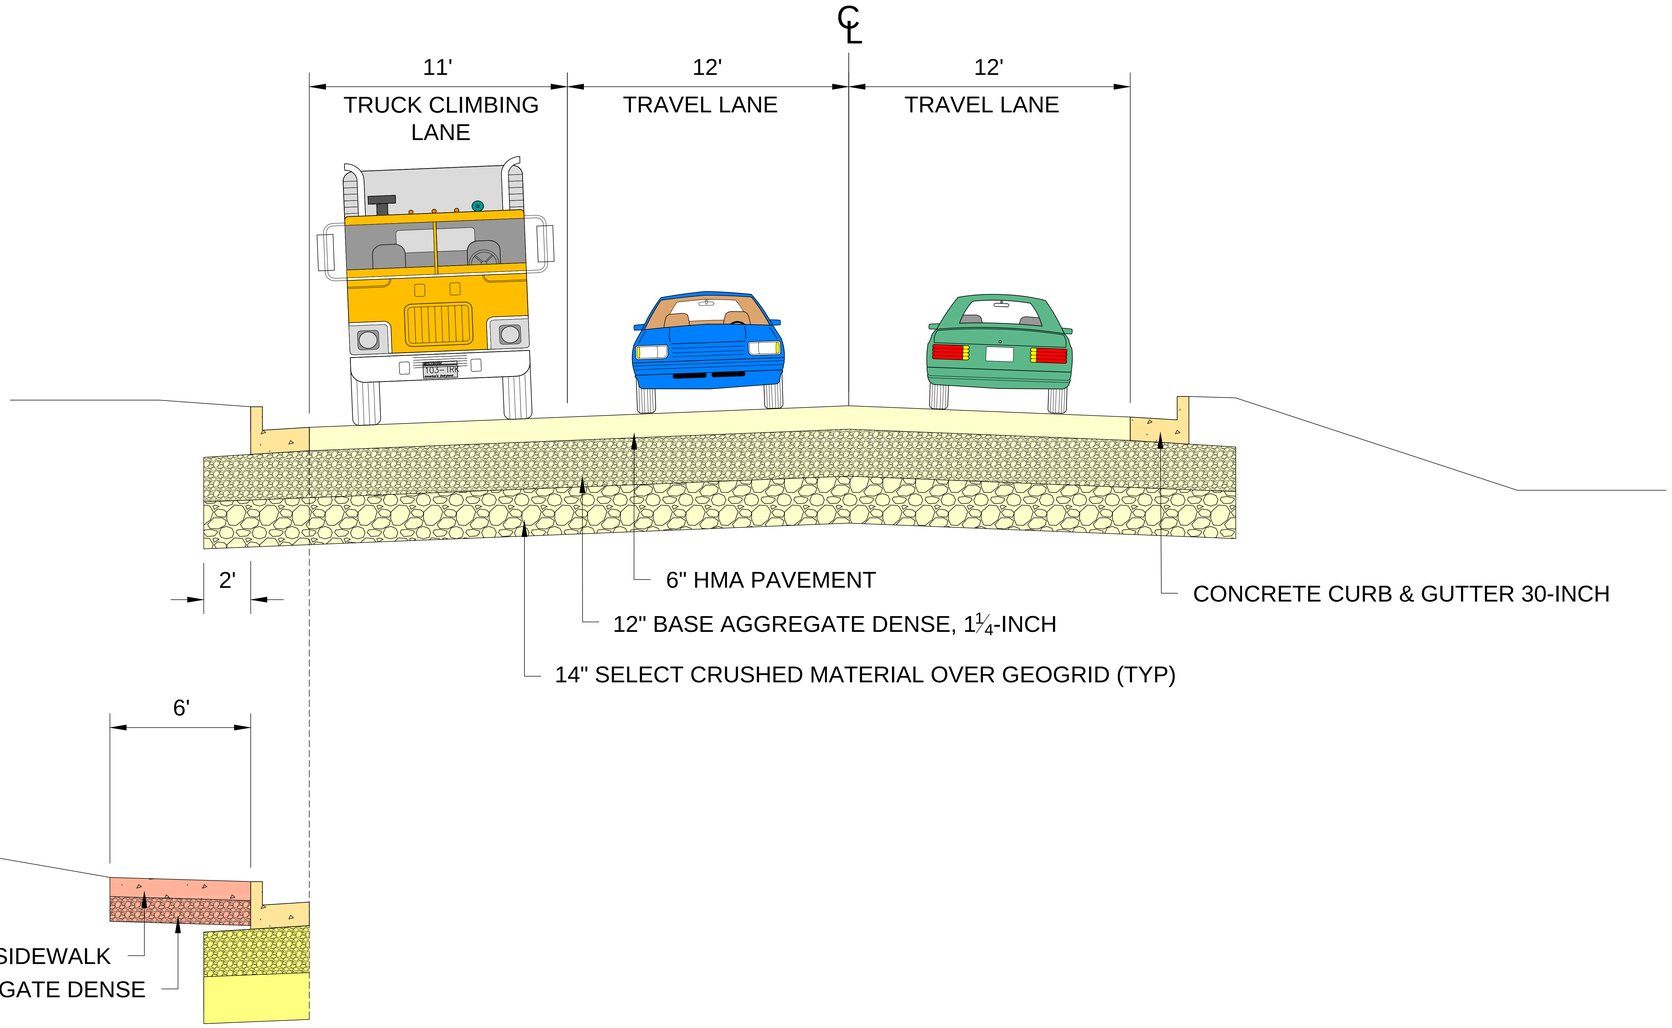

STA 21'NB'+00 TO STA 21'NB'+27

PROPOSED TYPICAL SECTION STH 23

STA 18'NB'+78 TO STA 21'NB'+27

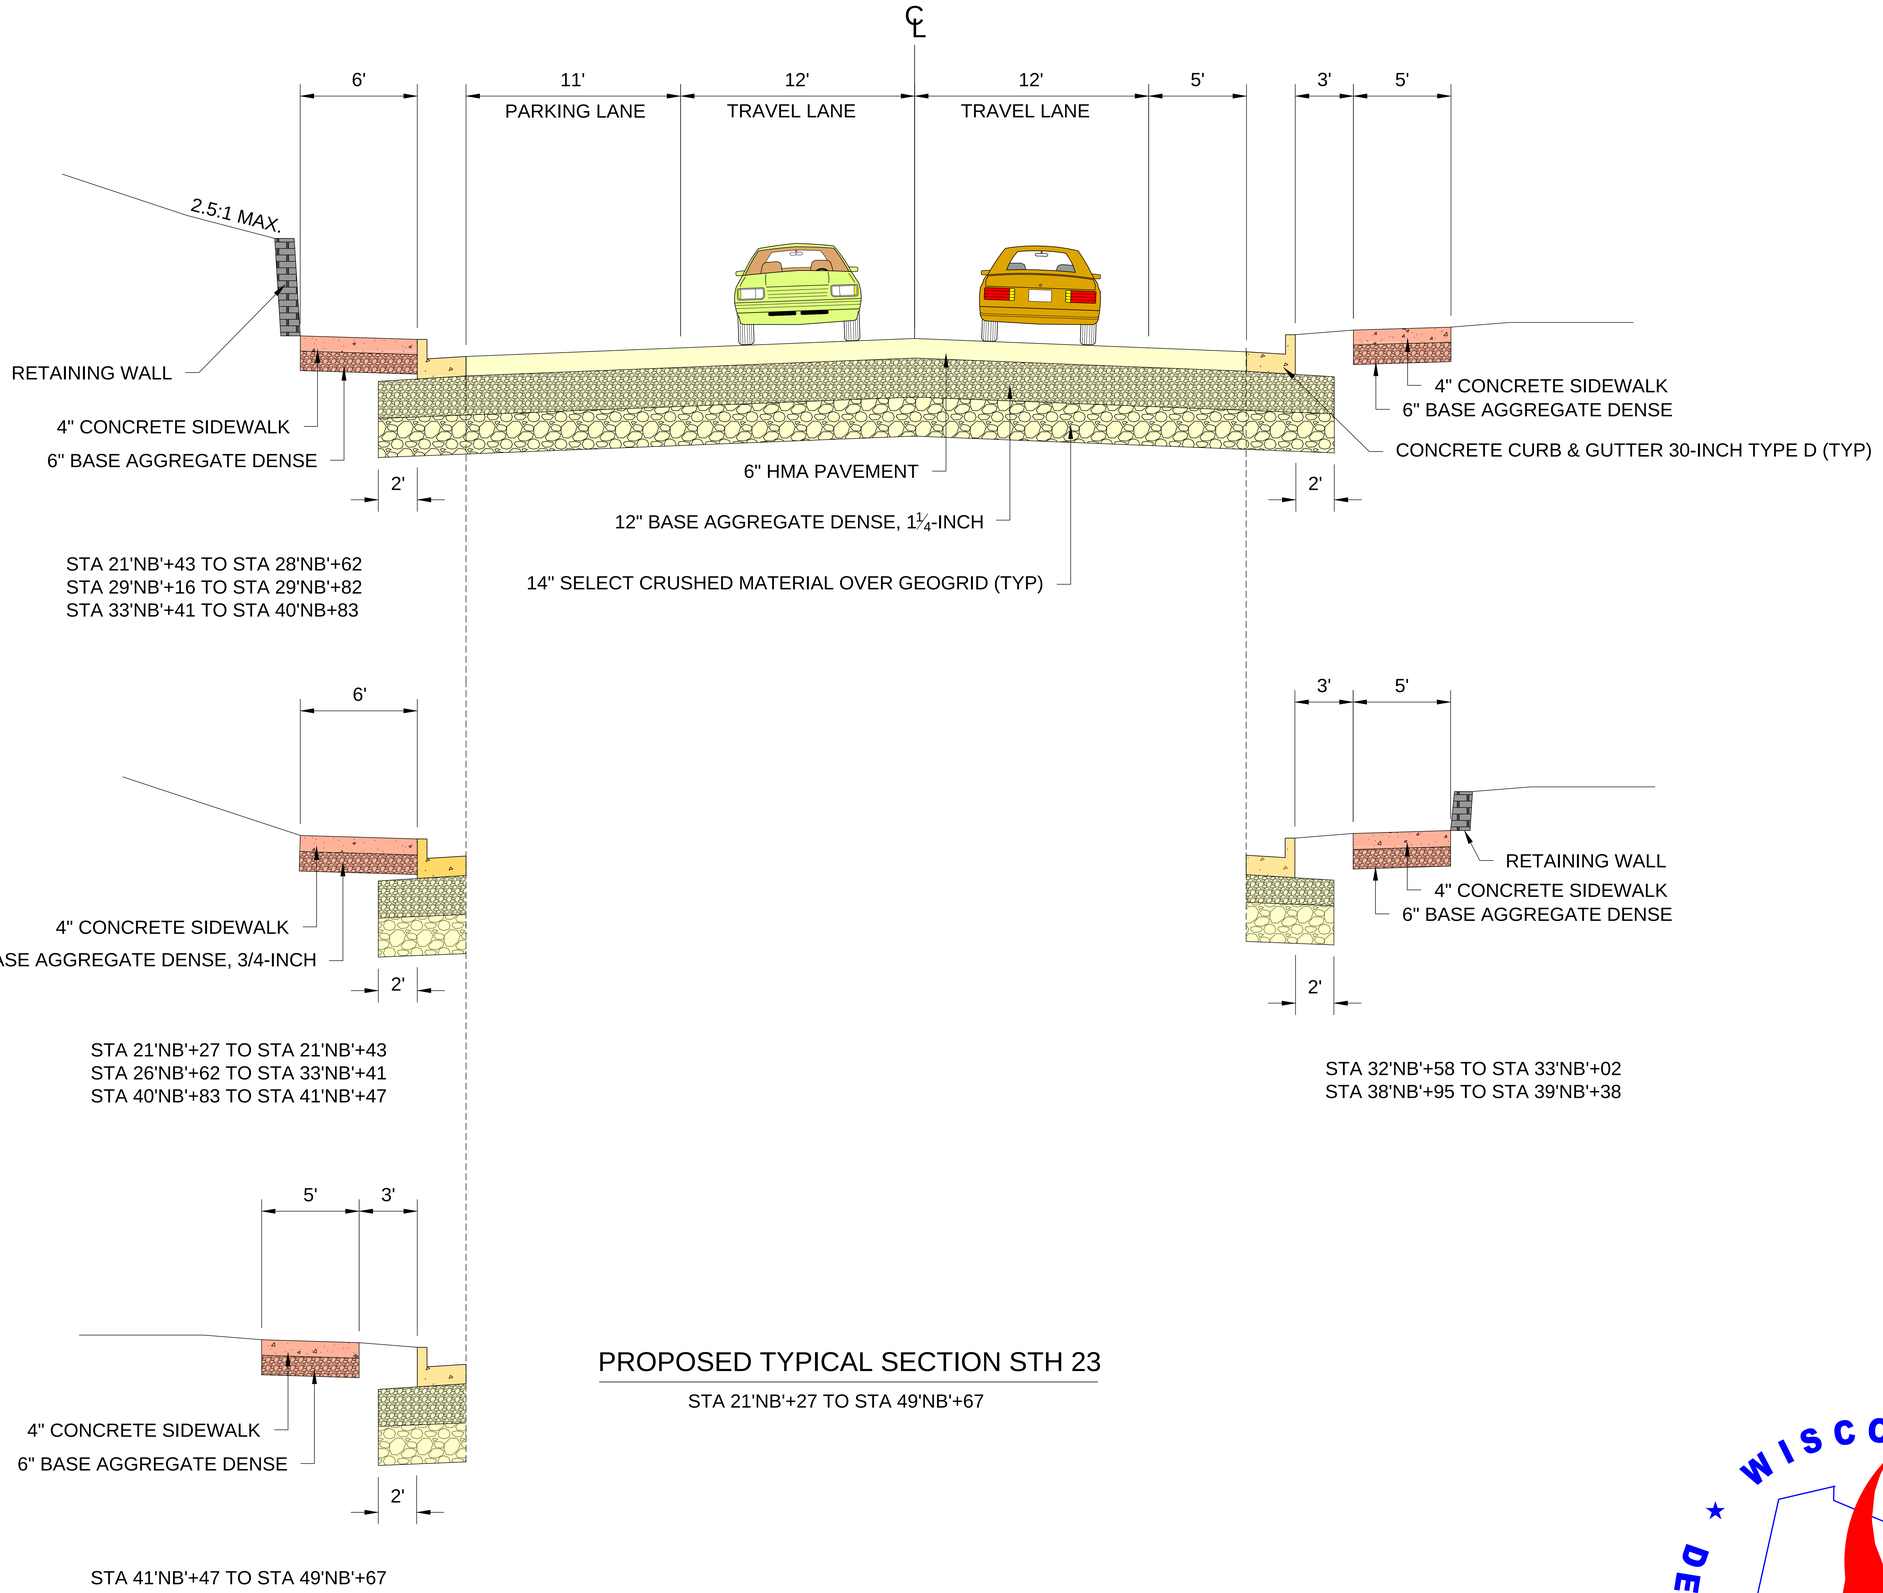

PROPOSED TYPICAL SECTION STH 23

STA 21'NB'+27 TO STA 49'NB'+67

WISCONSIN DEPARTMENT OF TRANSPORTATION

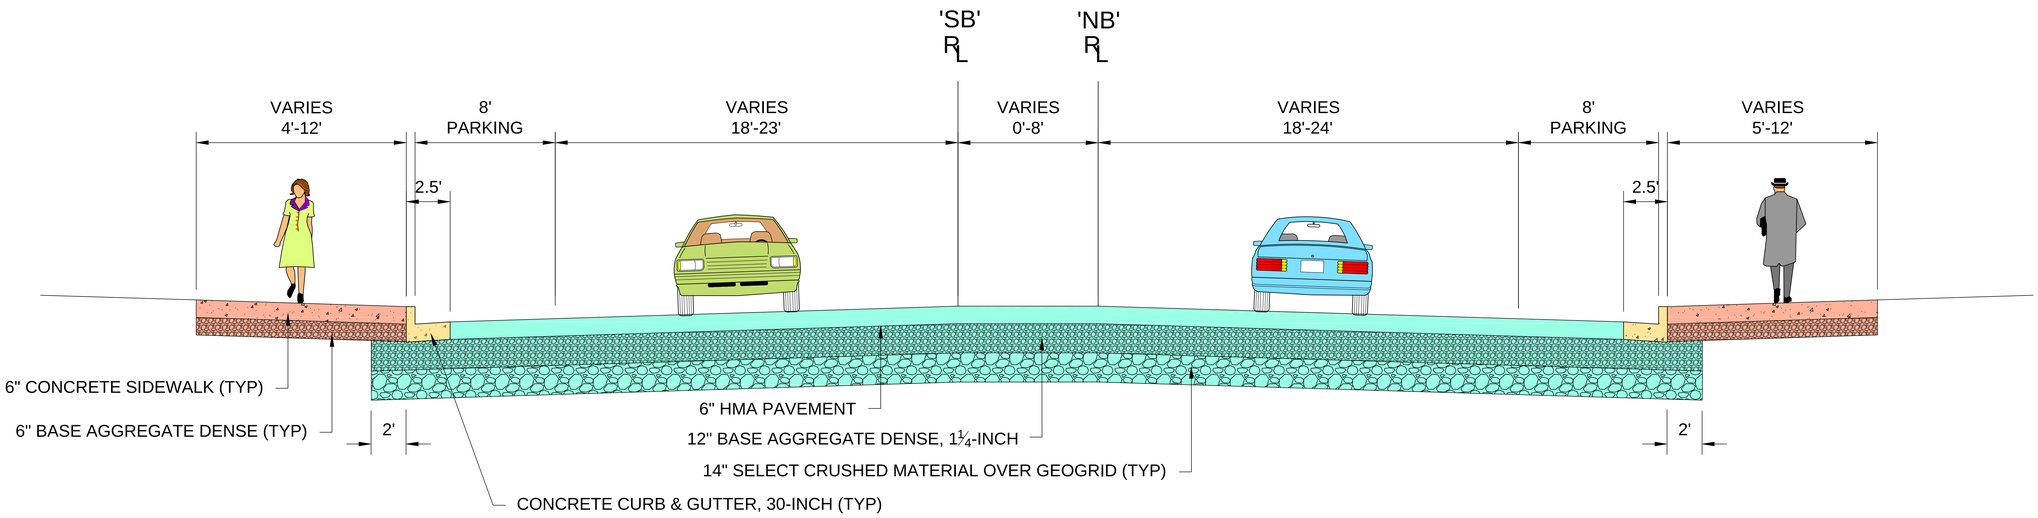

PROPOSED TYPICAL SECTION STH 23

STA 51'NB'+10 TO STA 52'NB'+33
STA 51'SB'+24 TO STA 52'SB'+32

B-33-007
(STA 49'NB'+67 TO STA 51'NB'+10)

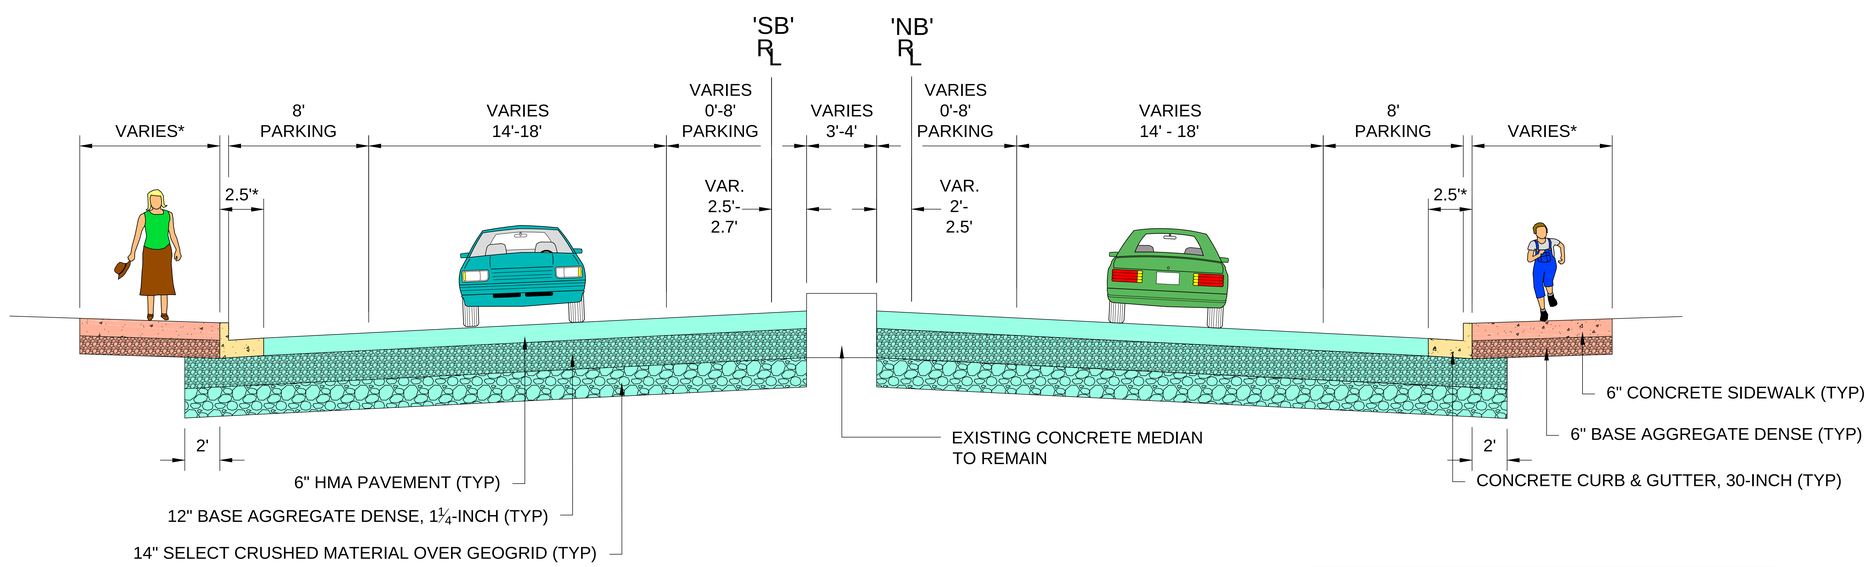

PROPOSED TYPICAL SECTION STH 23

STA 52'NB'+33 TO STA 64'NB+45
STA 52'SB'+32 TO STA 64'SB'+45

*LEAVE EXISTING SIDEWALK AND CURB & GUTTER
WHERE INDICATED IN PLAN

WISCONSIN DEPARTMENT OF TRANSPORTATION

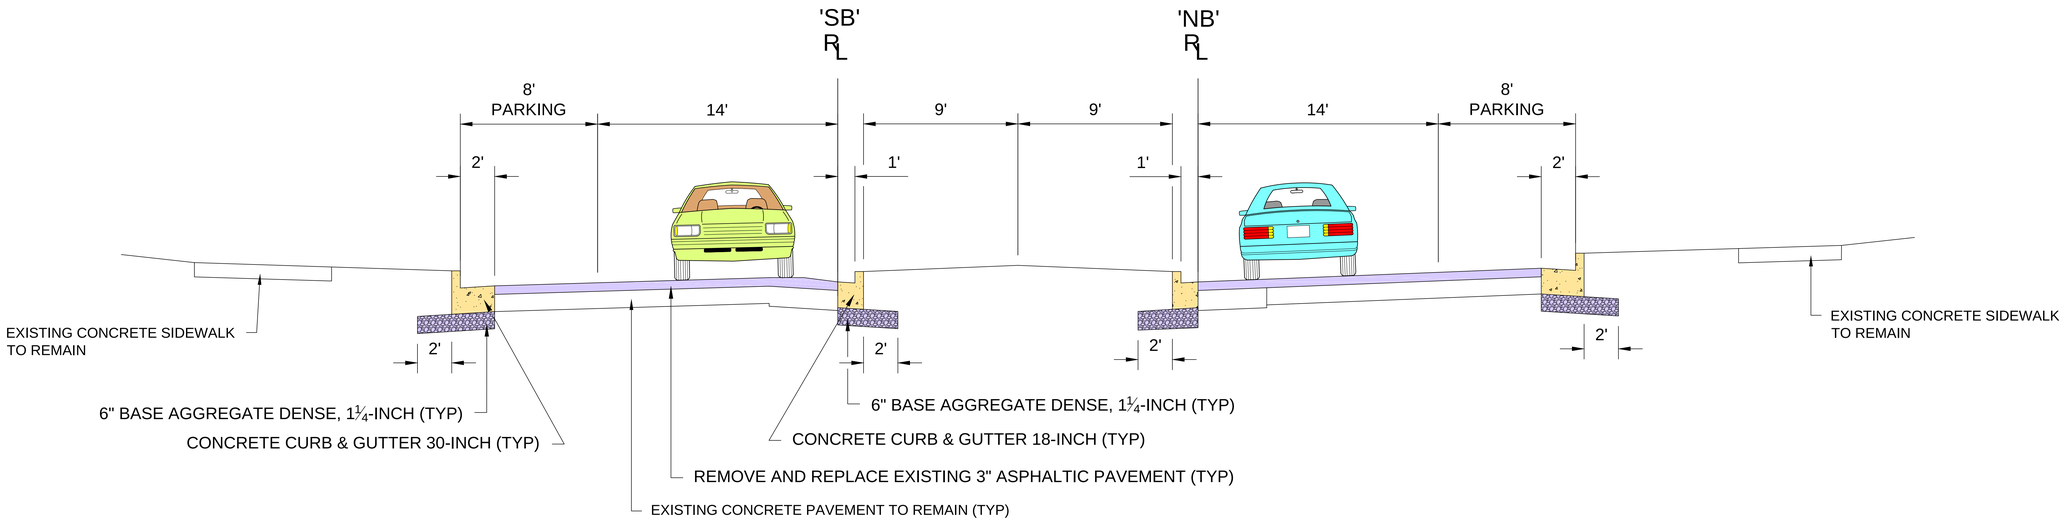

PROPOSED TYPICAL SECTION STH 23

STA 64'NB'+45 TO STA 69'NB'+41
STA 64'SB'+45 TO STA 69'SB'+28

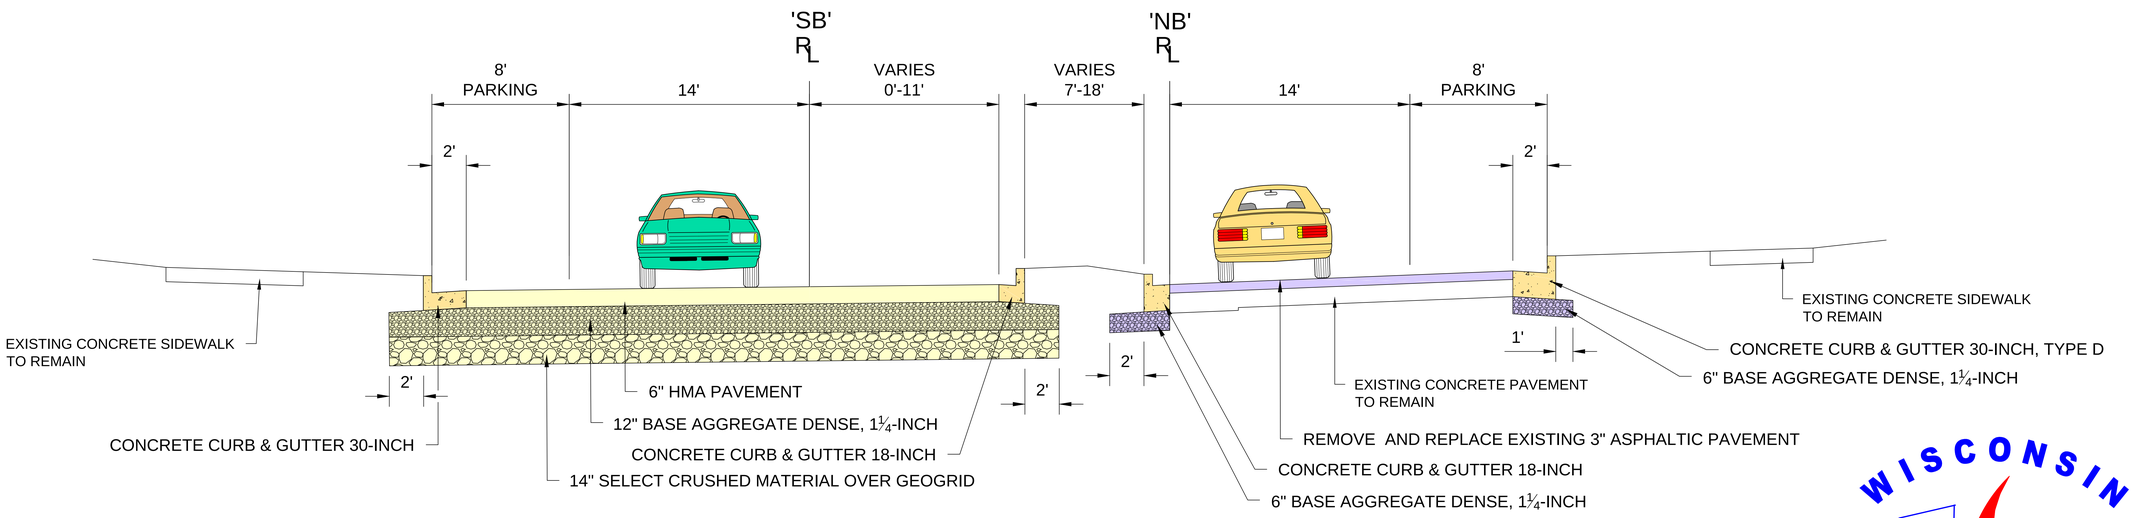

PROPOSED TYPICAL SECTION STH 23

STA 69'NB'+41 TO STA 70'NB'+18
STA 69'SB'+41 TO STA 70'SB'+18

WISCONSIN DEPARTMENT OF TRANSPORTATION

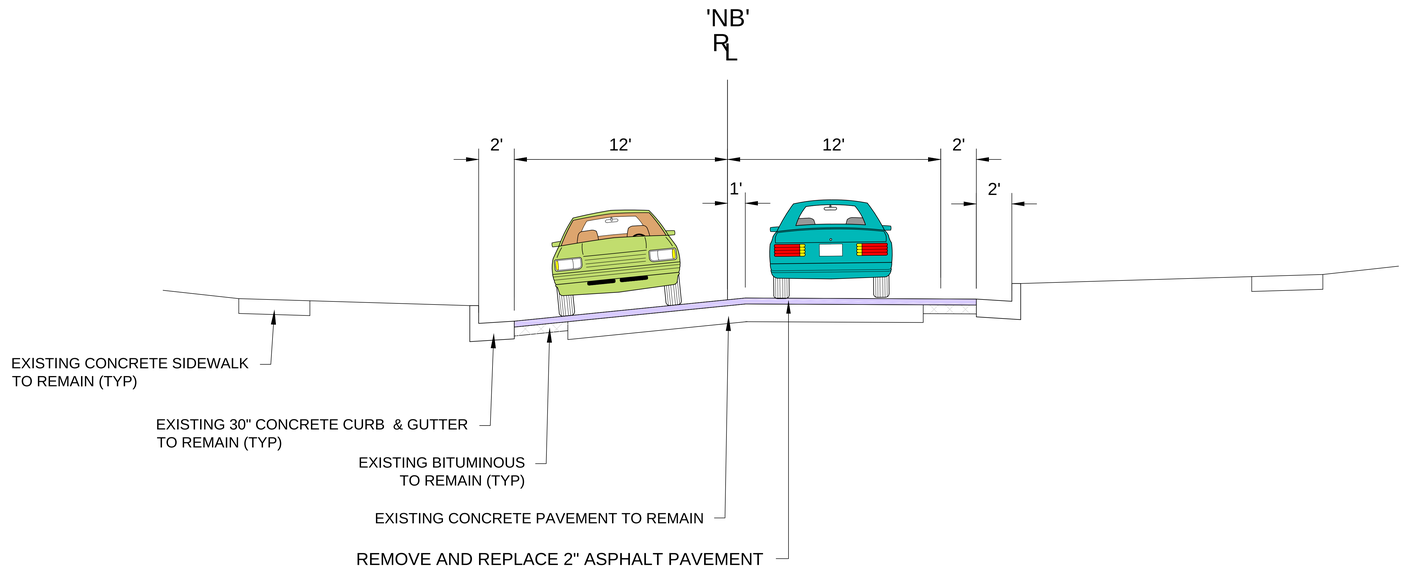

PROPOSED TYPICAL SECTION STH 23

STA 76'NB'+79 TO STA 78'NB'+58

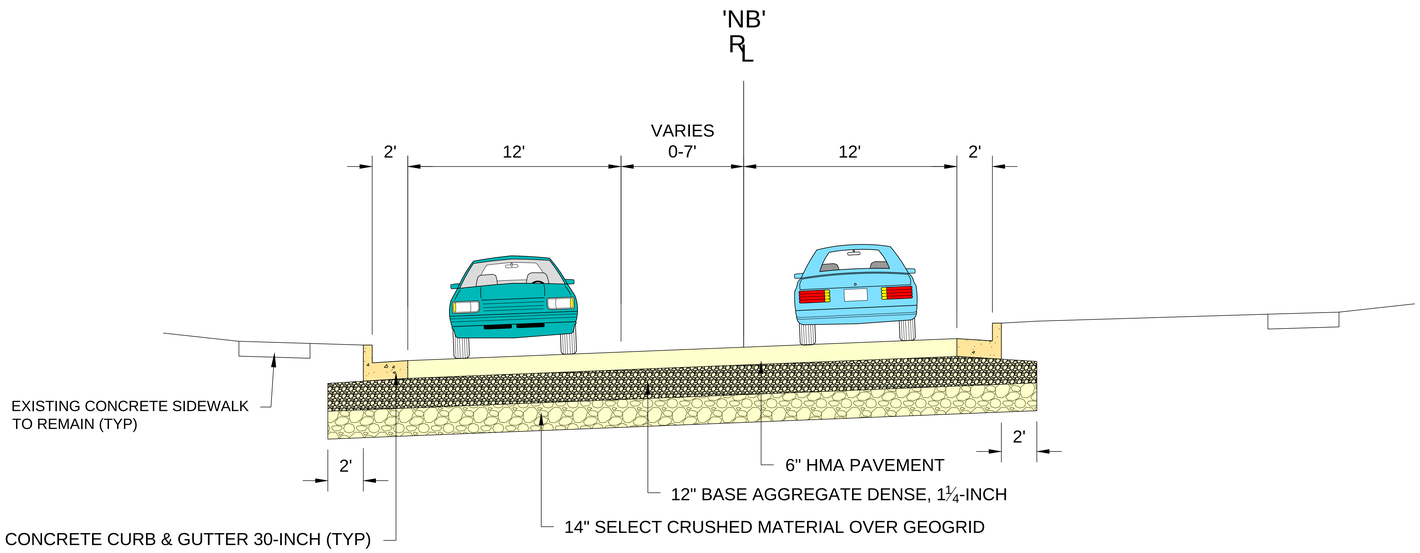

PROPOSED TYPICAL SECTION STH 23

STA 70'NB'+18 TO STA 76'NB'+79

WISCONSIN DEPARTMENT OF TRANSPORTATION

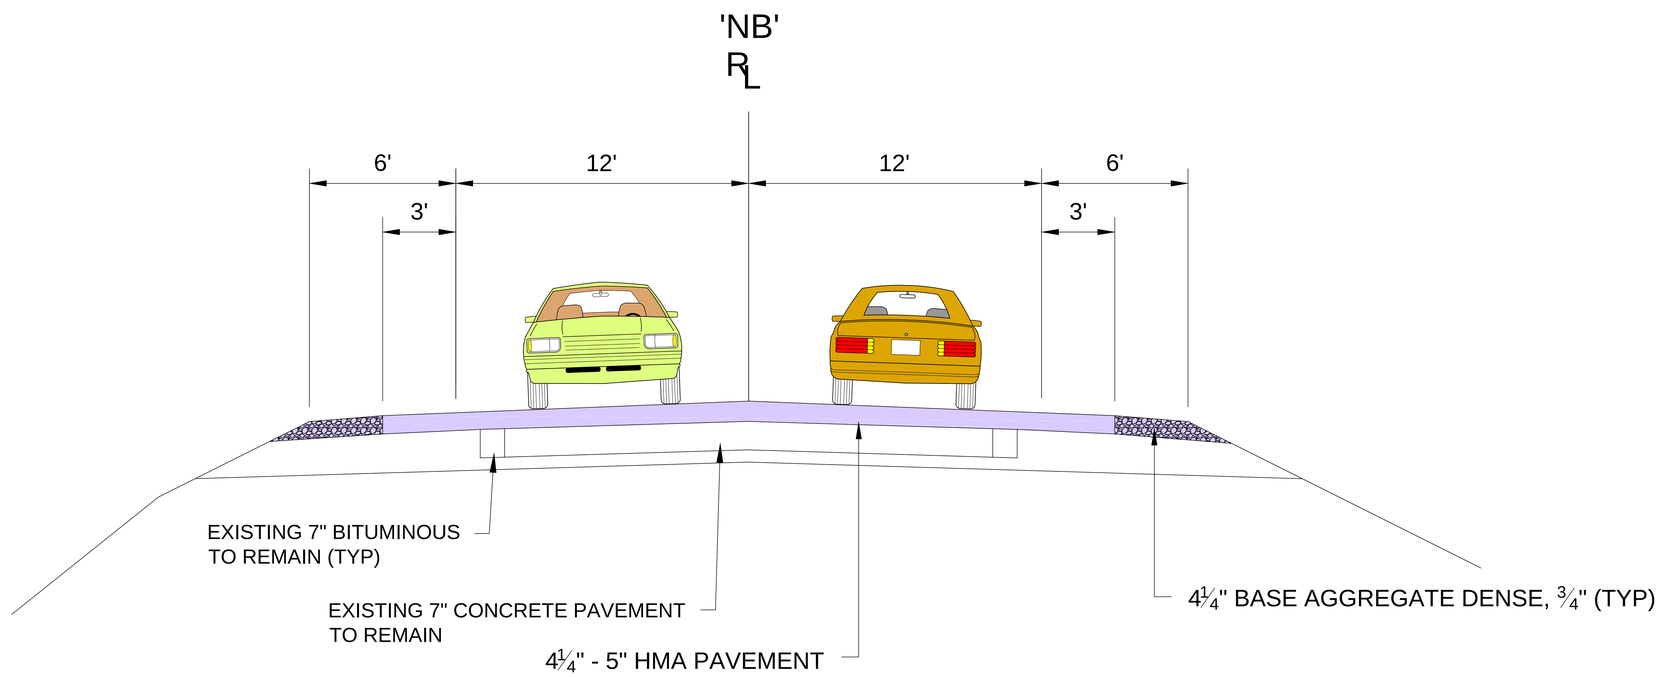

PROPOSED TYPICAL SECTION STH 23

STA 78'NB'+58 TO STA 85'NB'+29