ROADWAY NAME _____ B-____-_____

Substructure Unit: _____ DATE: _____

INSP: _____

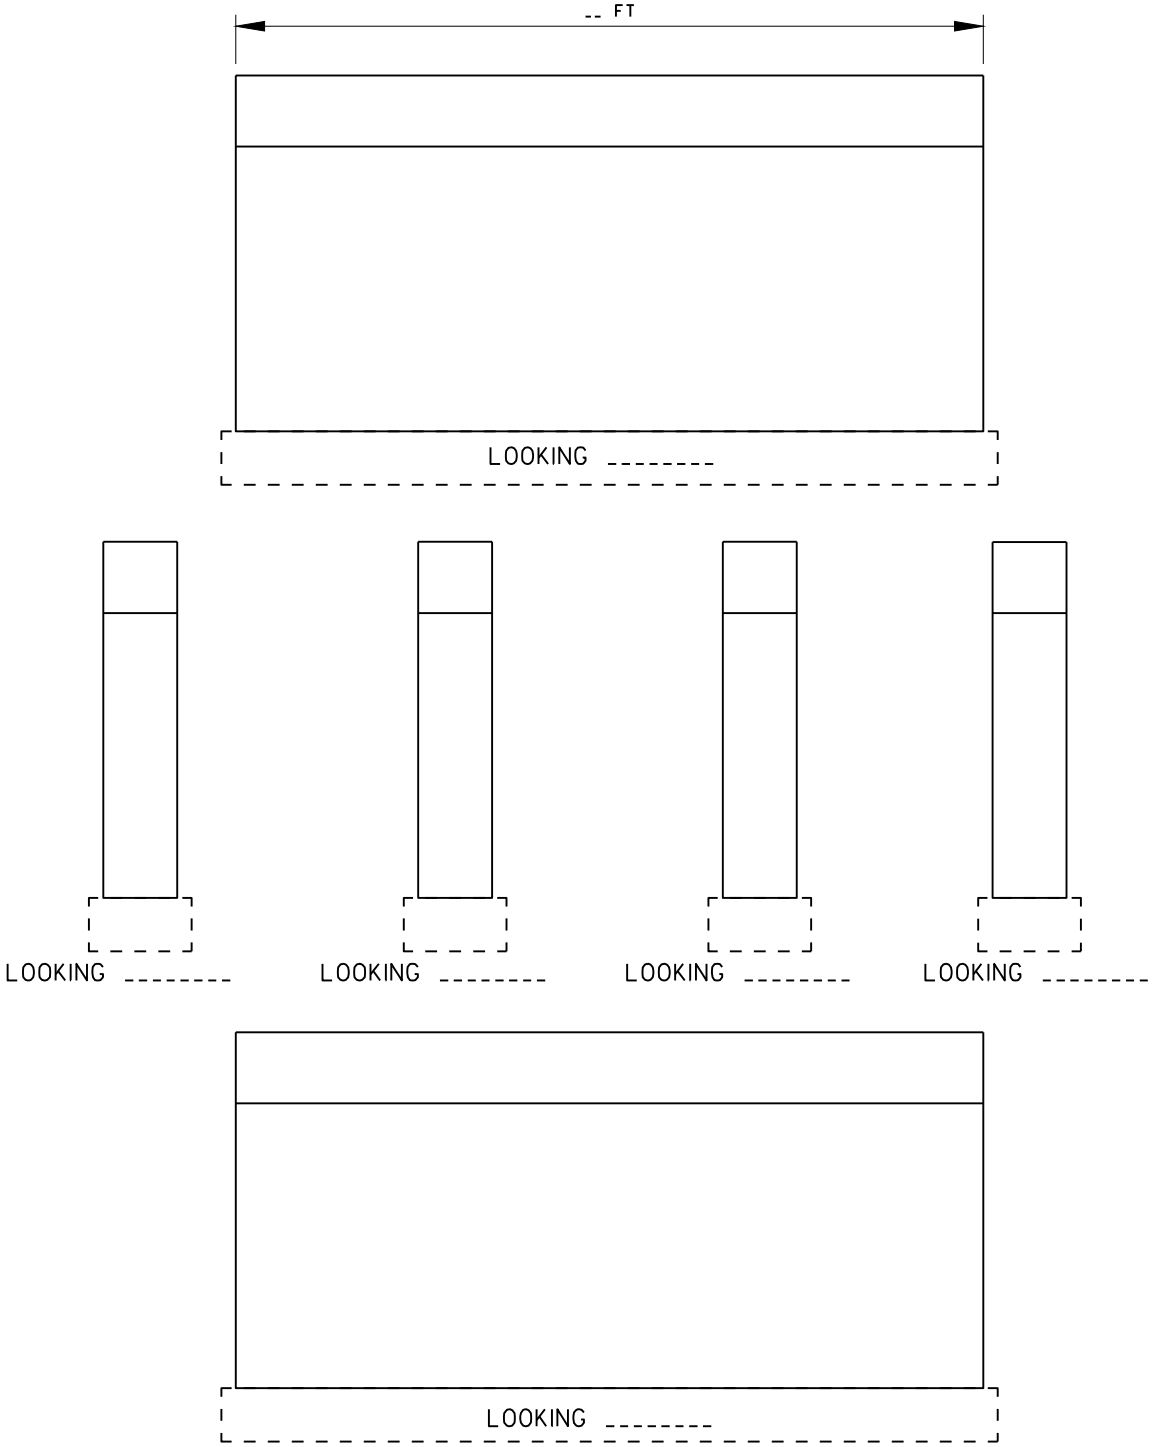

ELEM	DEFECT	DESCRIPTION	UNIT	TOTAL QTY.	1	2	3	4
			LF					
			LF					
			LF					
			LF					