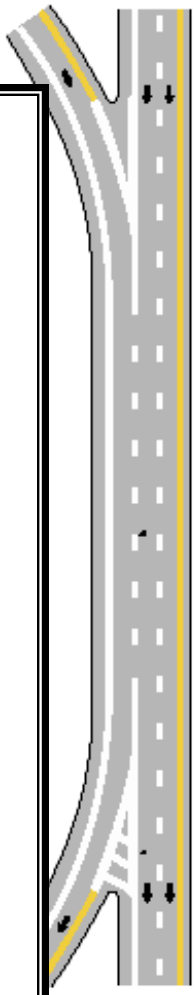

SECTION 4

STANDARD DETAIL DRAWINGS

January 2014 Edition

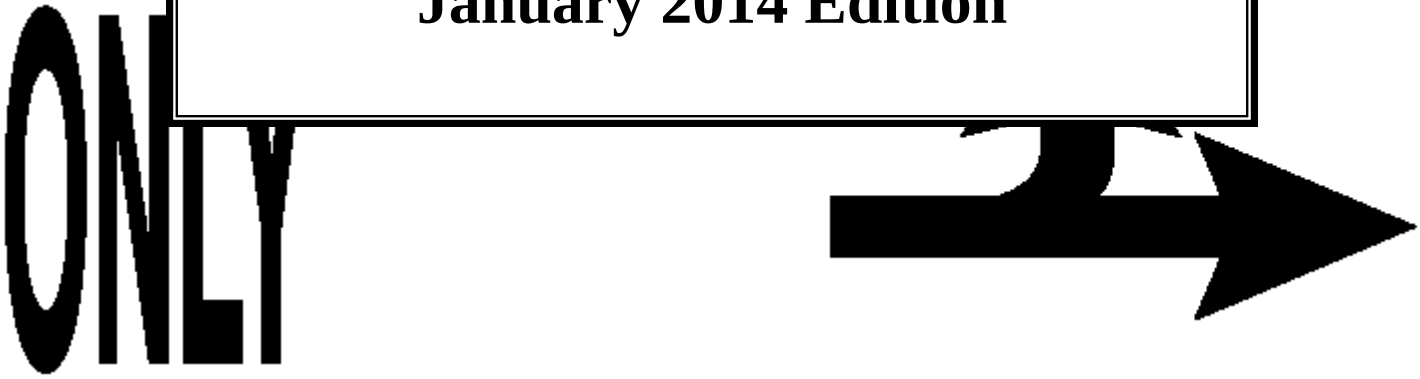

SECTION 4 – STANDARD DETAIL DRAWINGS

4.1 SDD 11B 1-5 Concrete Corrugated Median 4-3
4.2 SDD 15A 2-8 Delineator Post, Delineator, and Delineator Bracket with Reflective Sheeting 4-4
4.3 SDD 15A 3-2a Flexible Marker Post for Culvert End 4-5
4.4 SDD 15A 3-2b Flexible Marker Post for Culvert End 4-6
4.5 SDD 15A 4-2 Flexible Marker Post 4-7
4.6 SDD 15A 6-2 Delineator Layout 4-8
4.7 SDD 15C 6-5 Signing & Marking for Two Lane Bridges 4-9
4.8 SDD 15C 7-12a Pavement Marking Symbols 4-10
4.9 SDD 15C 7-12b Pavement Marking Words 4-11
4.10 SDD 15C 7-12c Pavement Marking Arrows 4-12
4.11 SDD 15C 7-12d Roundabout Arrows 4-13
4.12 SDD 15C 8-16a Pavement Marking (Mainline) 4-14
4.13 SDD 15C 8-16b Pavement Marking (Intersections) 4-15
4.14 SDD 15C 8-16c Pavement Marking (Climbing Lane & Passing Lane) 4-16
4.15 SDD 15C 8-16d Pavement Marking (Climbing Lane & Passing Lane) 4-17
4.16 SDD 15C 8-16e Pavement Marking (Left Turn Lane) 4-18
4.17 SDD 15C 8-16f Pavement Marking (Islands) 4-19
4.18 SDD 15C 9-9a Signing & Pavement Marking Details for Railroad-Highway Grade Crossings 4-20
4.19 SDD 15C 9-9b Truck Stopping Lane Pavement Markings 4-21
4.20 SDD 15C 10-10 Pavement Marking for Drop Lanes 4-22
4.21 SDD 15C 14-1 Aerial Enforcement Bars 4-23
4.22 SDD 15C 18-3 Median Island Marking 4-24
4.23 SDD 15C 19-2a Moving Pavement Marking Operation – Two – Lane Two – Way Roadway 4-25
4.24 SDD 15C 19-2b Moving Pavement Marking Operation – Multi – Lane Undivided Roadway 4-26
4.25 SDD 15C 19-2c Moving Pavement Marking Operation – Multi – Lane Divided Roadway 4-27
4.26 SDD 15C 20-1 Yield Marking 4-28
4.27 SDD 15C 21-5 Signing & Marking for Two-Lane to Four-Lane Divided Transition 4-29
4.28 SDD 15C 28-2 Signing and Marking for Combination Right Turn and Bypass Lane 4-30
4.29 SDD 15C 29-3a Bicycle Lane Marking 4-31
4.30 SDD 15C 29-3b Bicycle Lane Markings 4-32
4.31 SDD 15C 29-3c Urban Bicycle Lane Marking 4-33
4.32 SDD 15C 29-3d Urban Bicycle Lane Markings 4-34
4.33 SDD 15C 29-3e Pavement Marking for Bike Lanes 4-35
4.34 SDD 15C 29-3f Pavement Marking for Shared Lanes 4-36
4.35 SDD 15C 30-1 Warranty Project Pavement Marking Details 4-37
4.36 SDD 15C 31-1a Pavement Marking (Ramps & Gores) 4-38
4.37 SDD 15C 31-1b Lane Drop Pavement Marking 4-39

4.38 SDD 15C 31-1c Pavement Marking Major Split Freeway to Freeway 4-40
4.39 SDD 15C 31-1d Pavement Marking for Parallel On-Ramp and Parallel Off-Ramp..... 4-41
4.40 SDD 15C 32-1a J Turn (Median) Pavement Marking……....4-42
4.41 SDD 15C 32-1b J Turn Lane Pavement Marking 4-43
4.42 SDD 15C 33-1 Stop Line and Crosswalk Pavement Marking 4-44

4.1 SDD 11B 1-5 – CONCRETE CORRUGATED MEDIAN

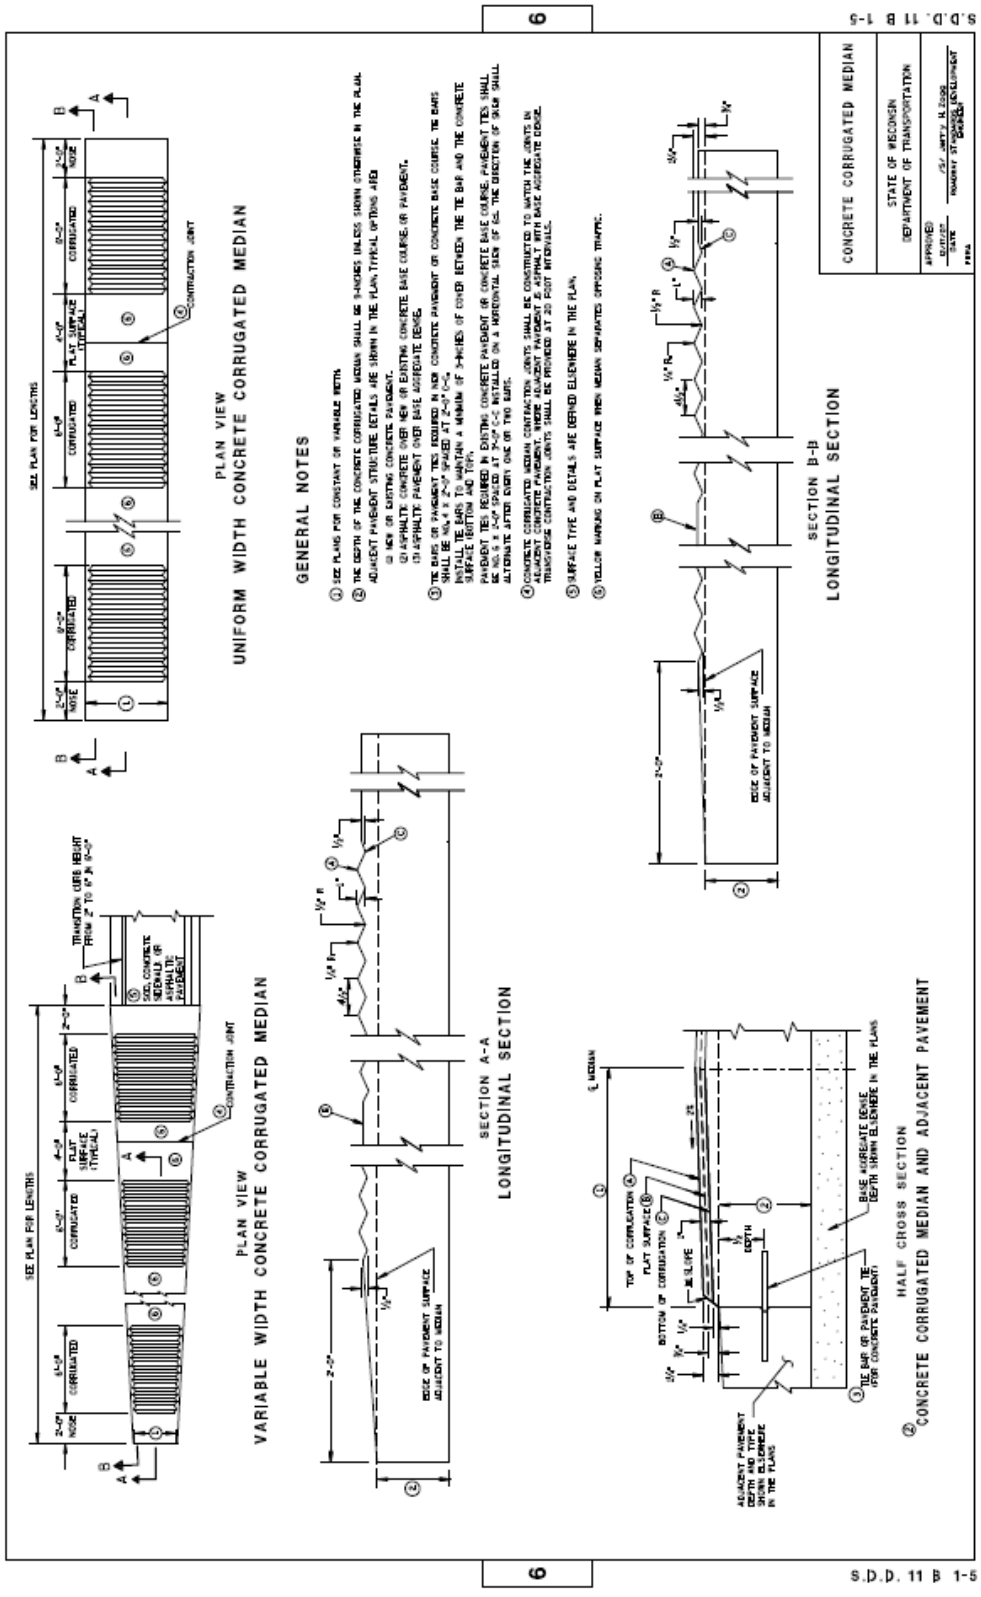

4.2 SDD 15A02-08 - DELINEATOR POST, DELINEATOR, AND DELINEATOR BRACKET WITH REFLECTIVE SHEETING

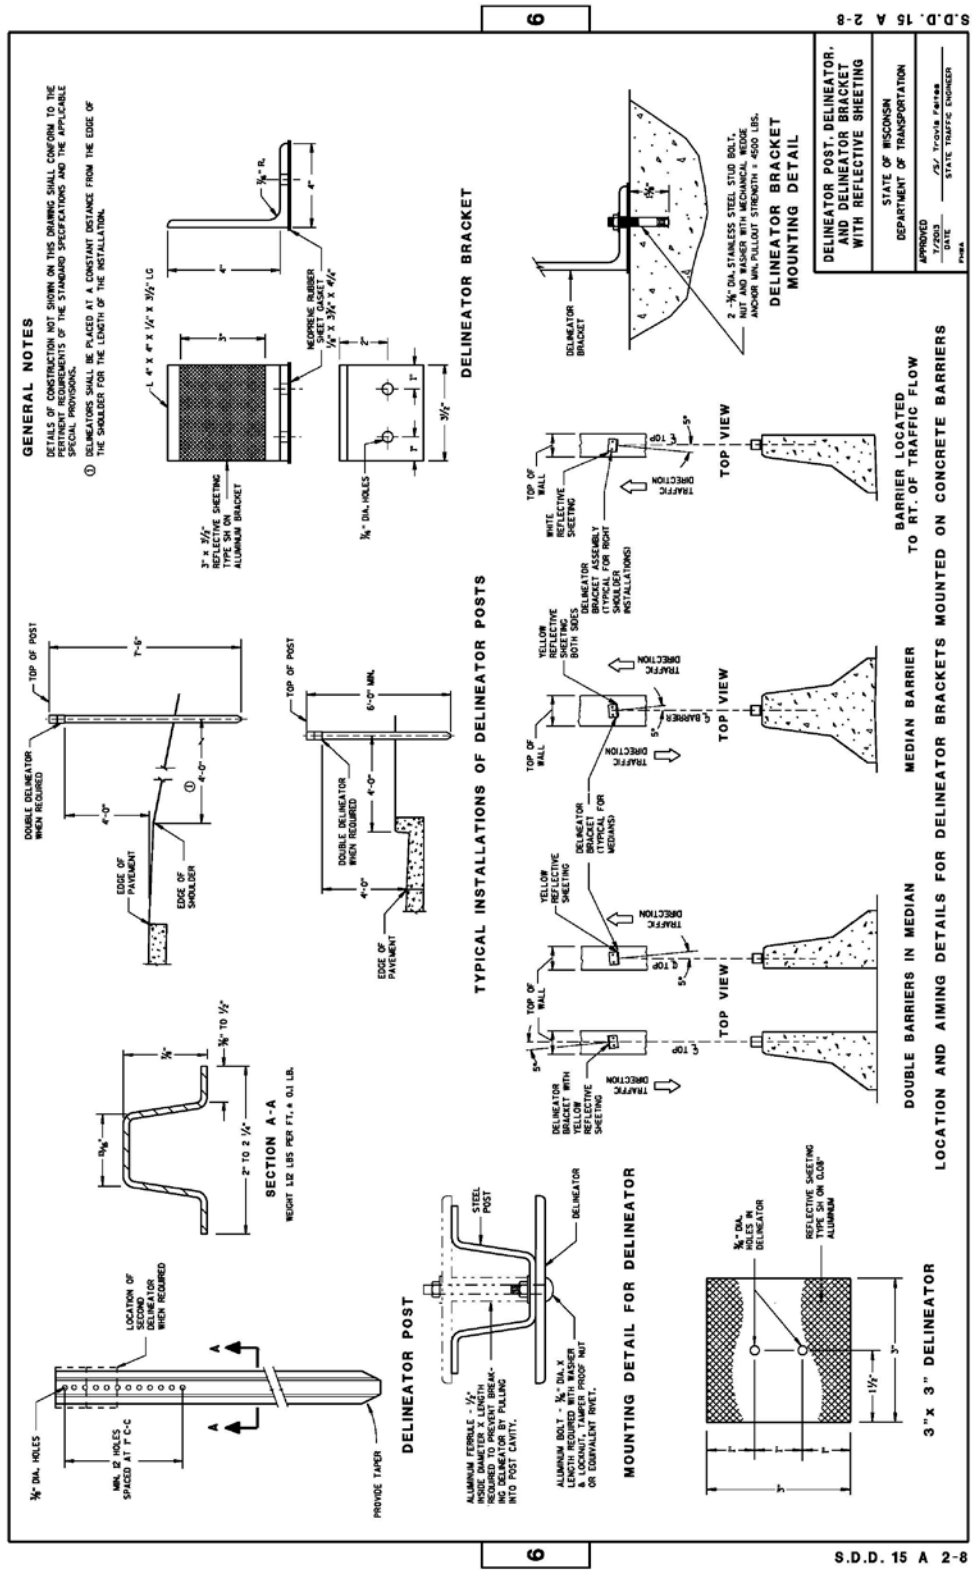

4.3 SDD 15A03-02A - FLEXIBLE MARKER POST FOR CULVERT END

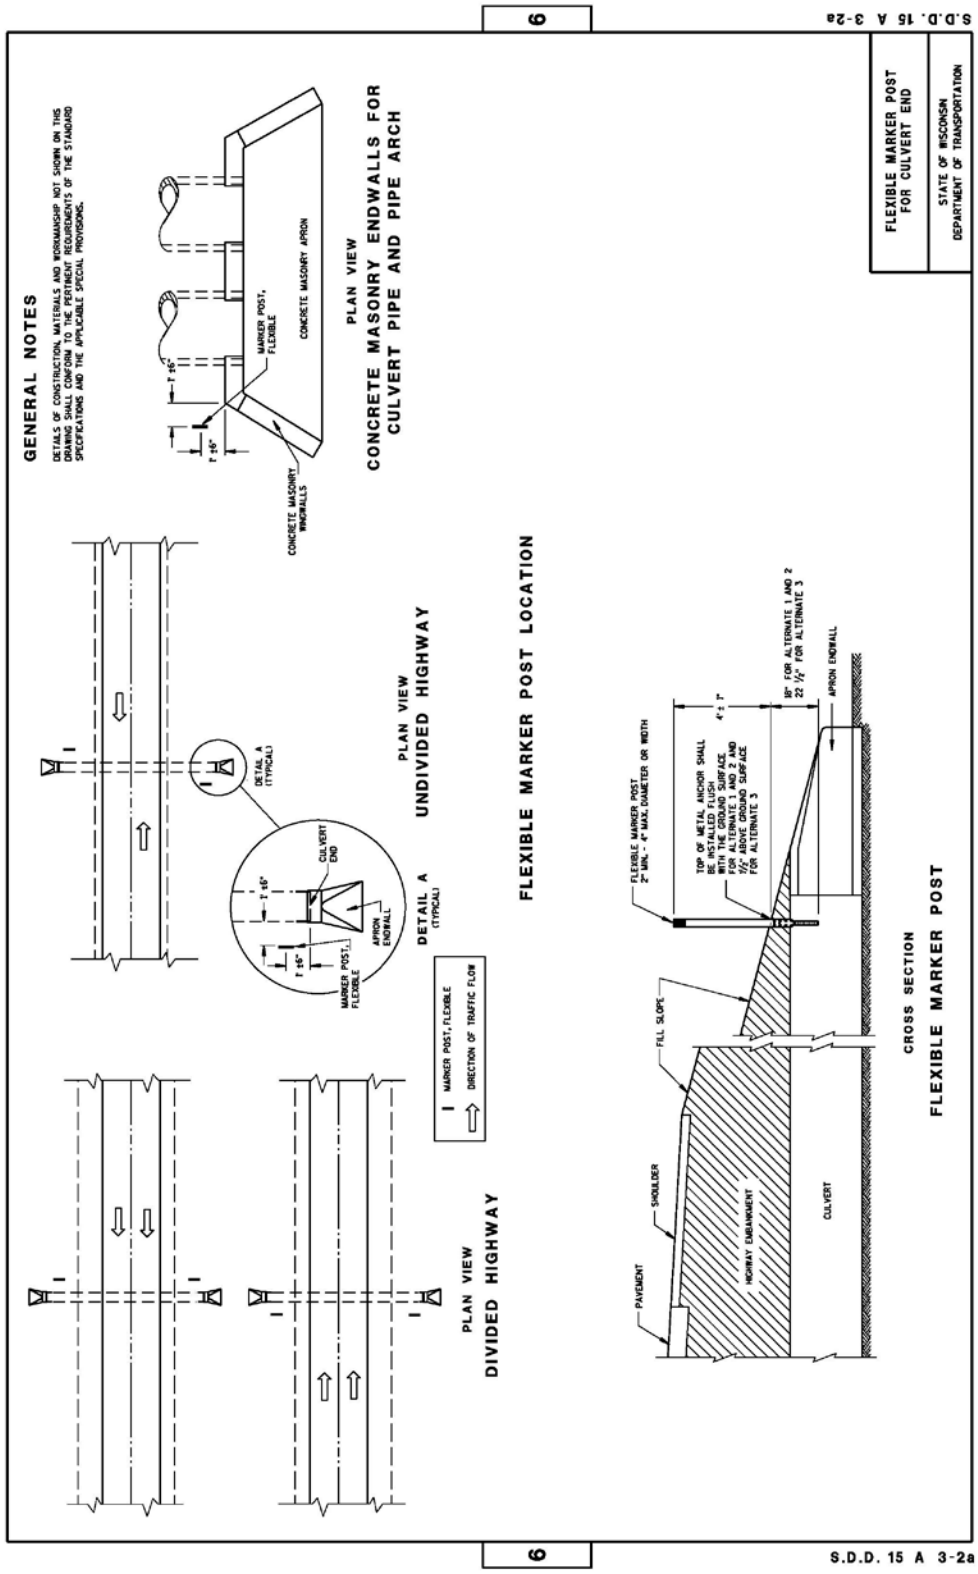

4.4 SDD 15A03-02B - FLEXIBLE MARKER POST FOR CULVERT END

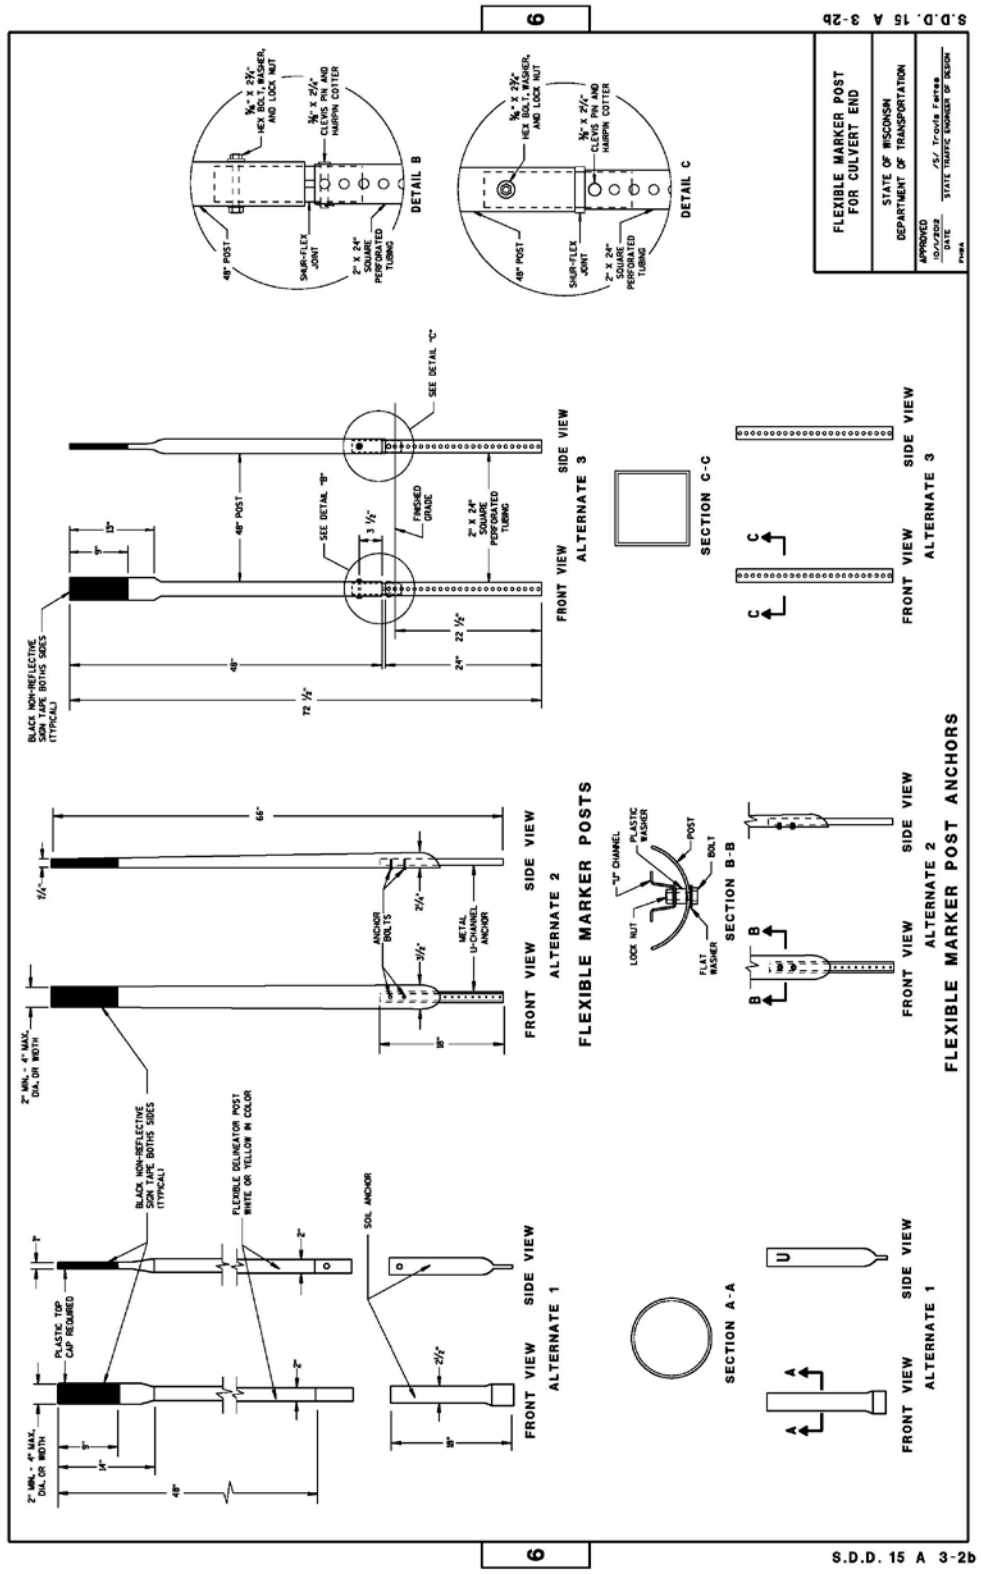

4.5 SDD 15A04-02 - FLEXIBLE MARKER POST

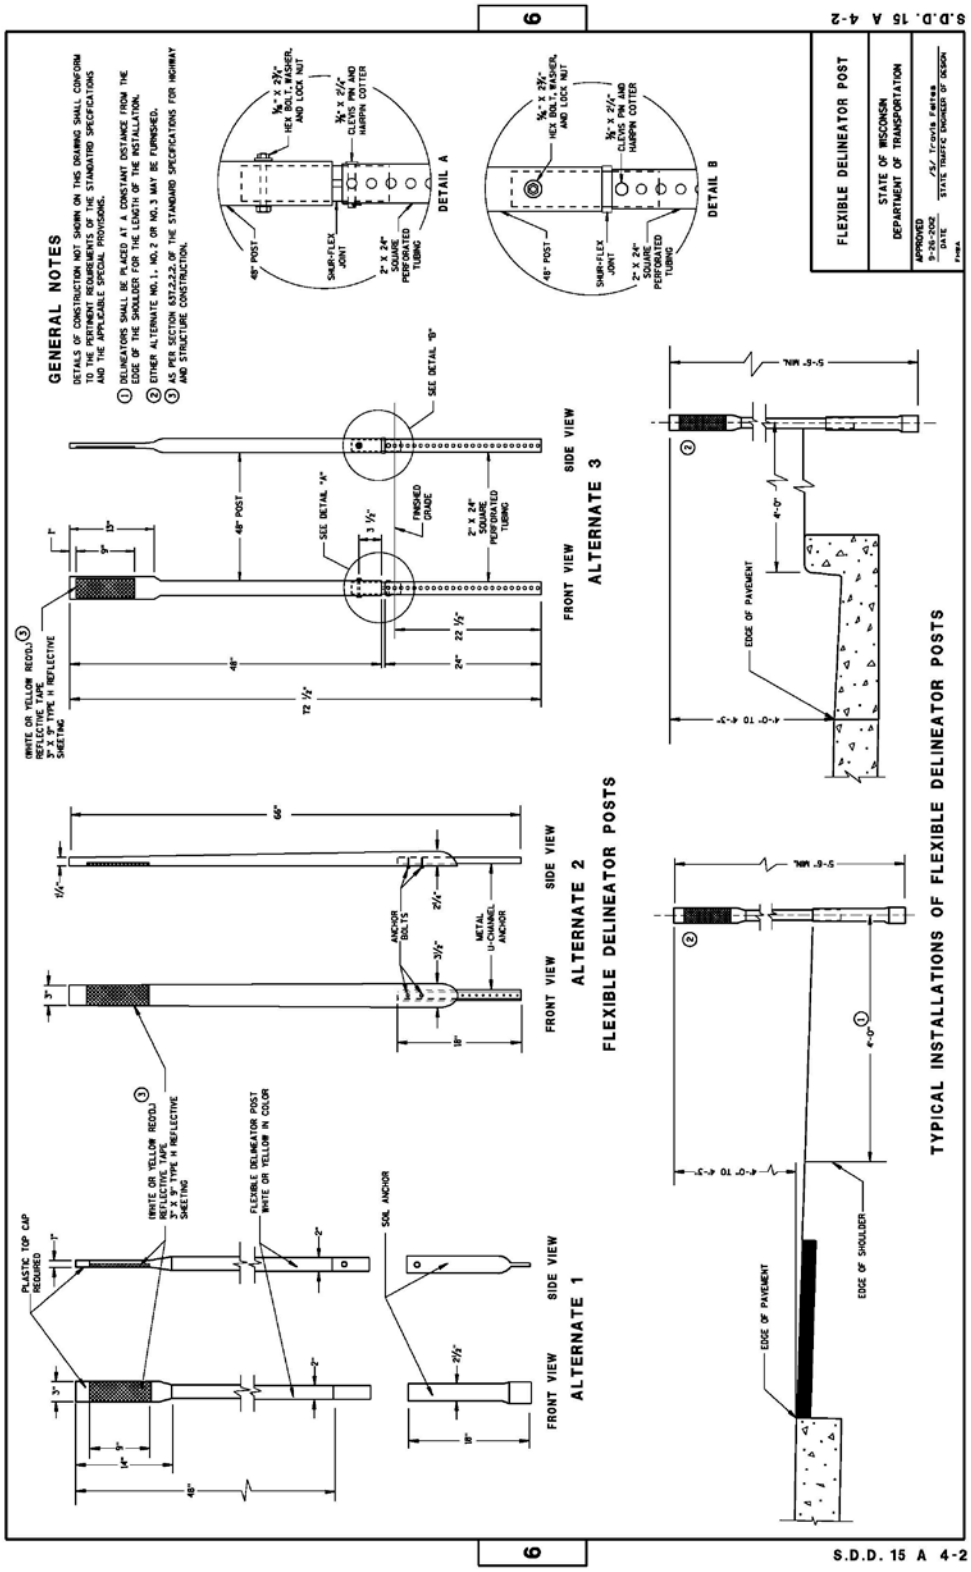

4.6 SDD 15A06-02 - DELINEATOR LAYOUT

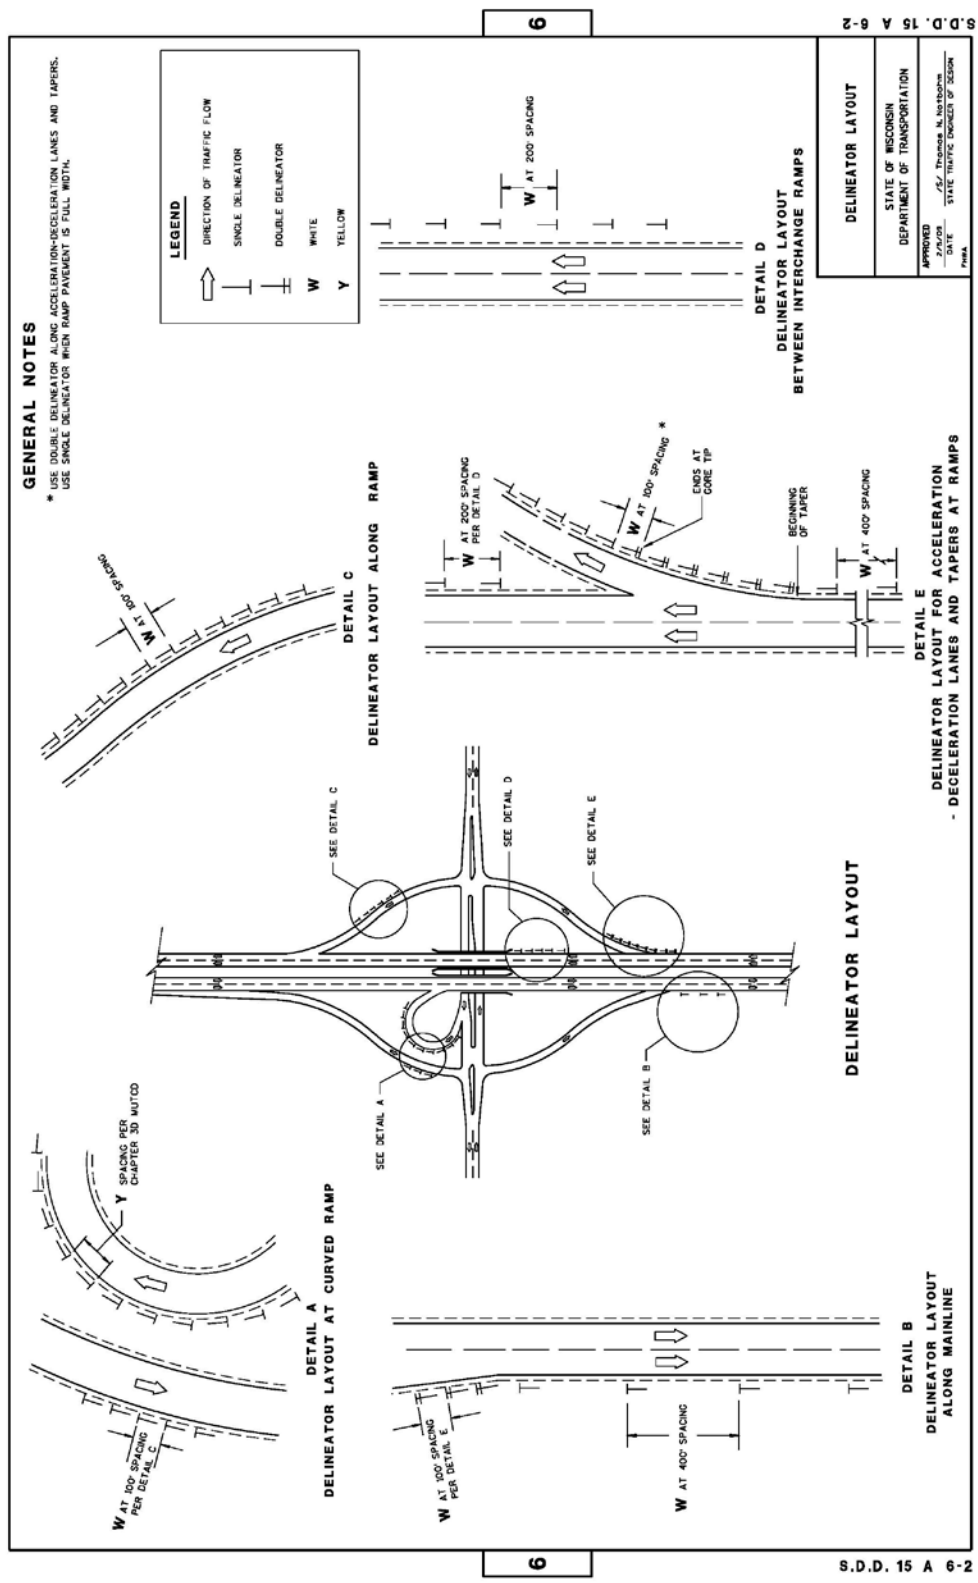

4.7 SDD 15C 6-5 - SIGNING & MARKING FOR TWO LANE BRIDGES

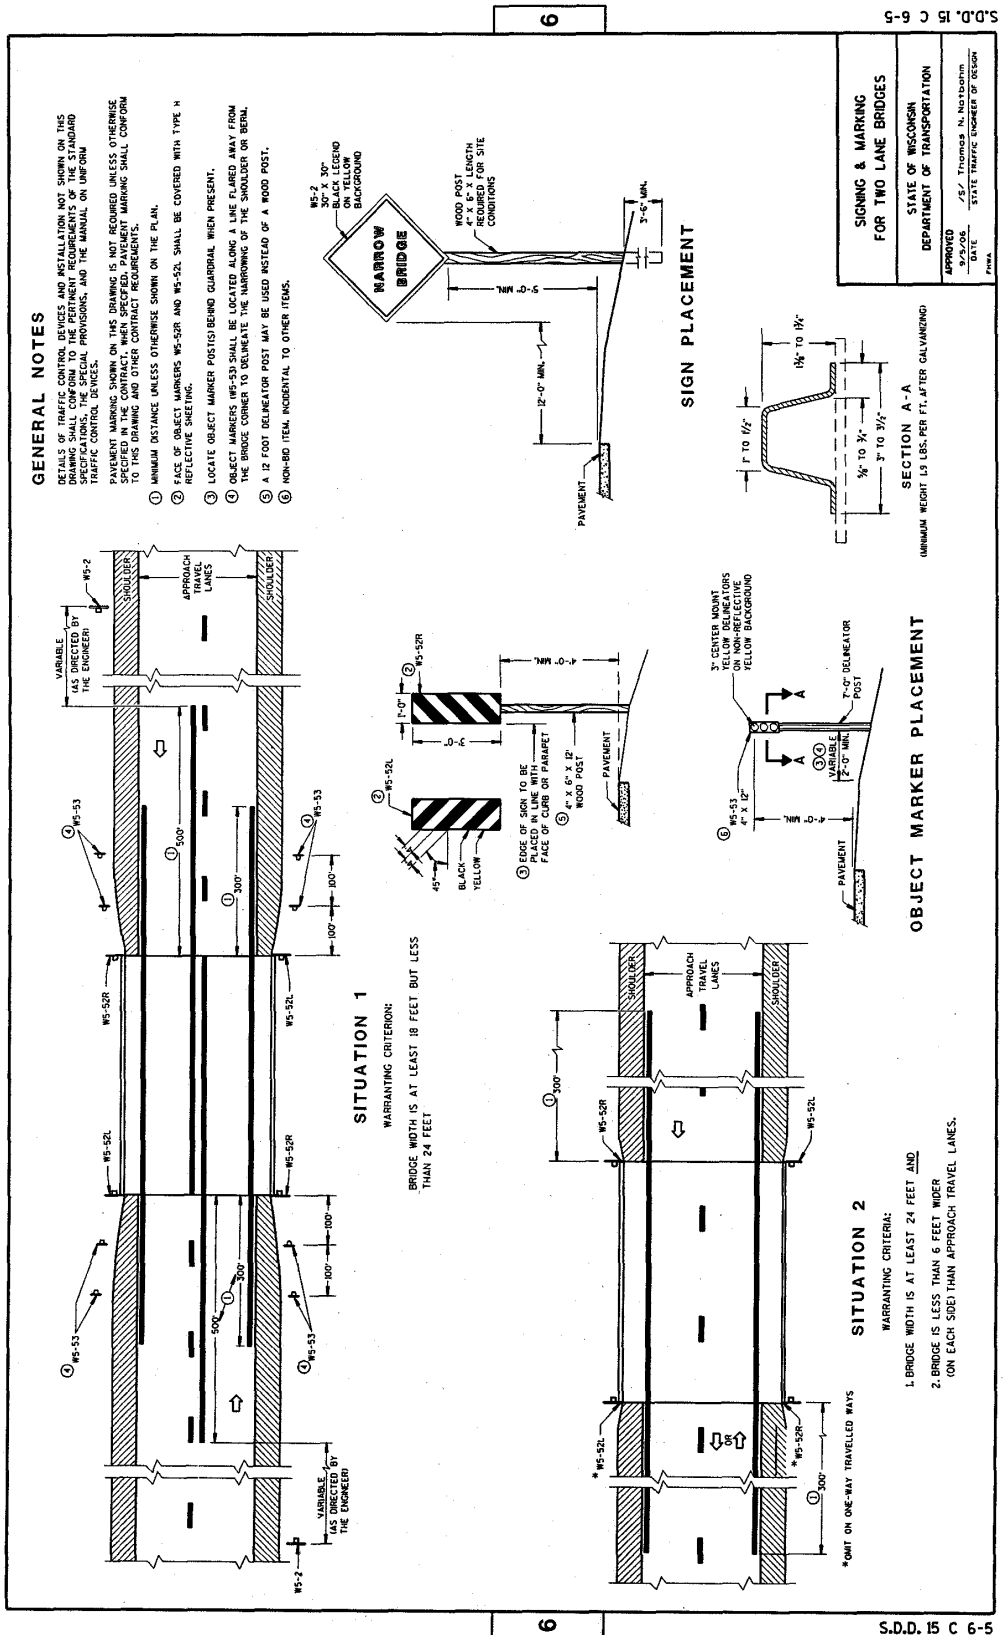

4.8 SDD 15C 7-12a - PAVEMENT MARKING SYMBOLS

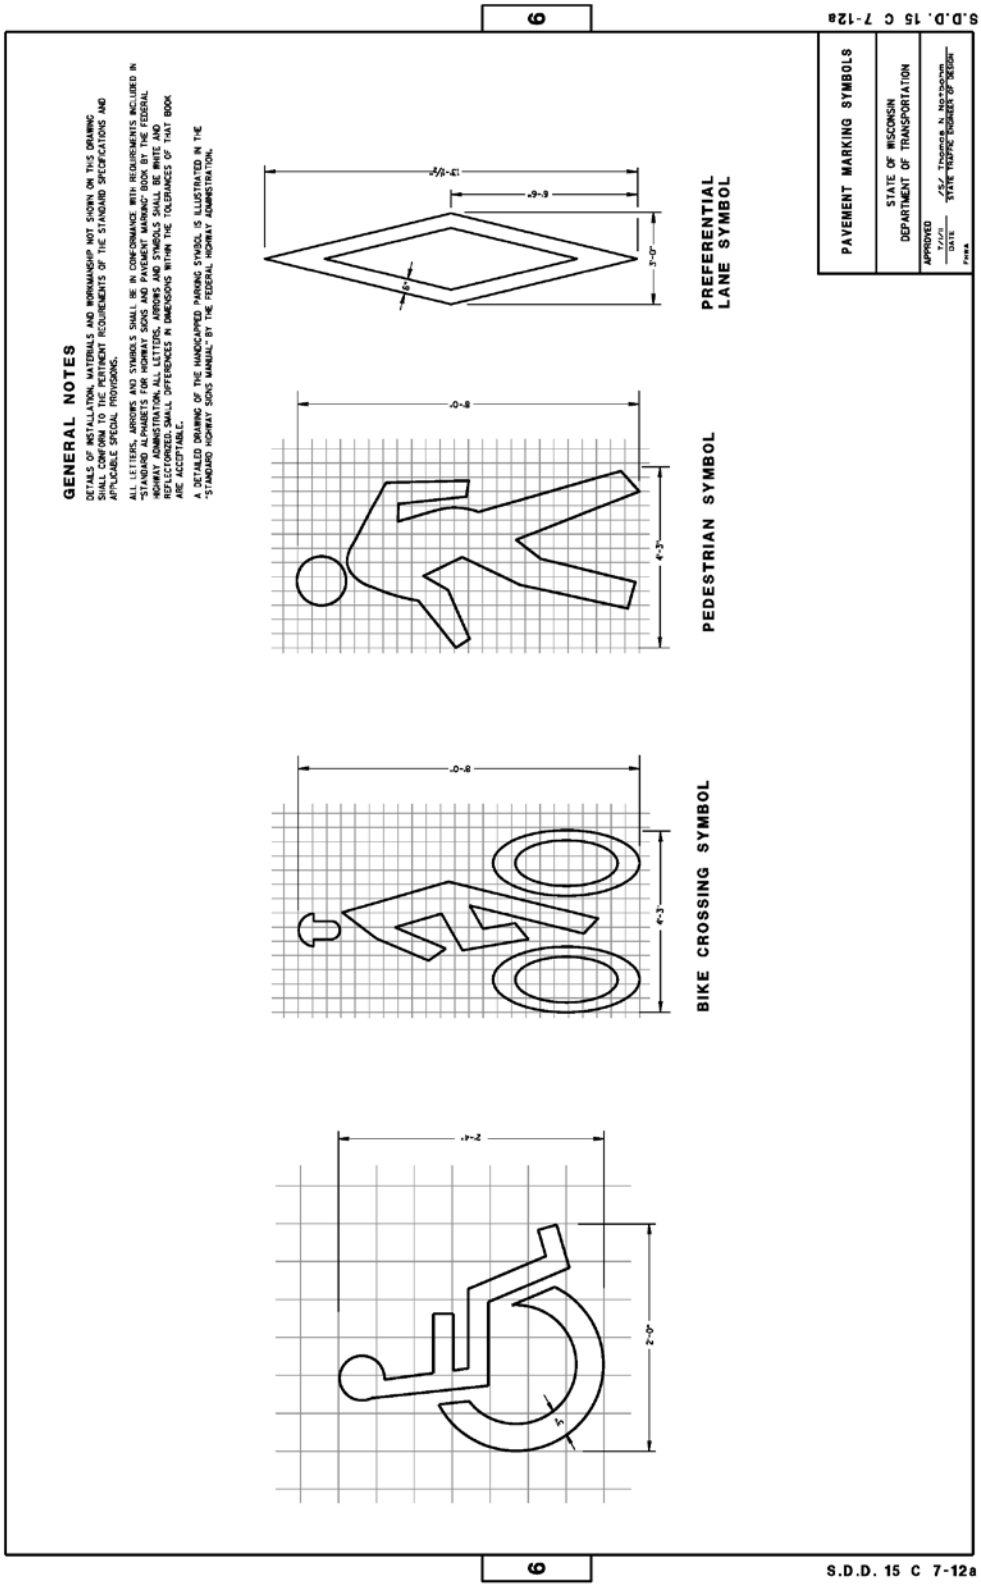

4.9 SDD 15C 7-12b - PAVEMENT MARKING WORDS

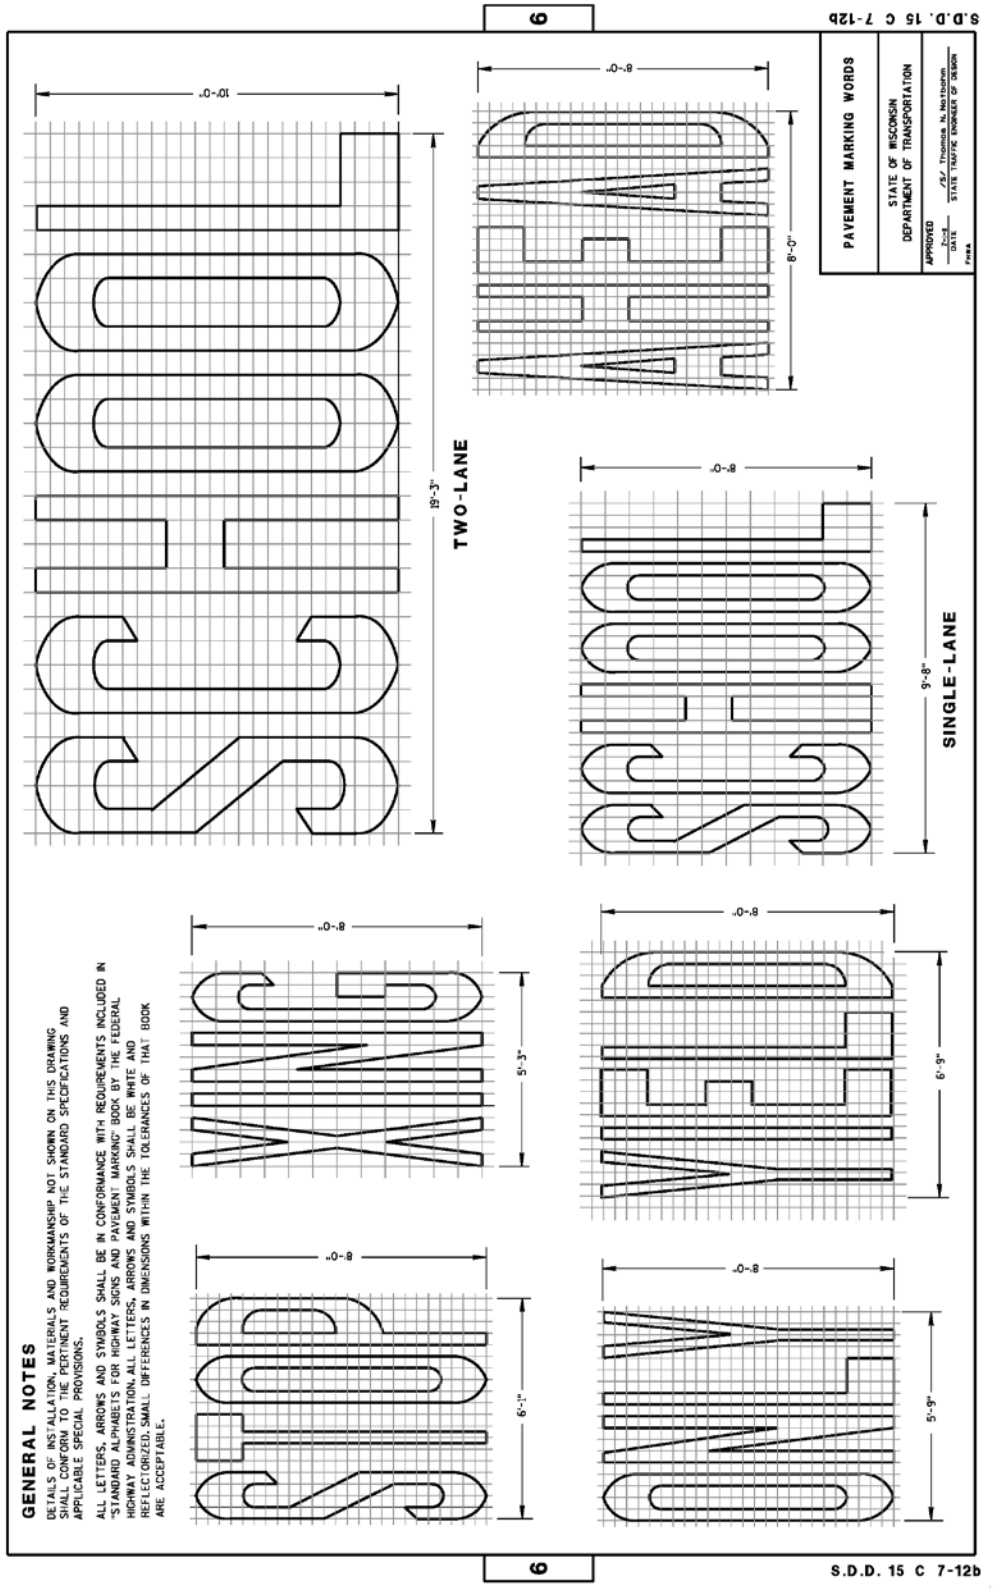

4.10 SDD 15C 7-12c PAVEMENT MARKING ARROWS

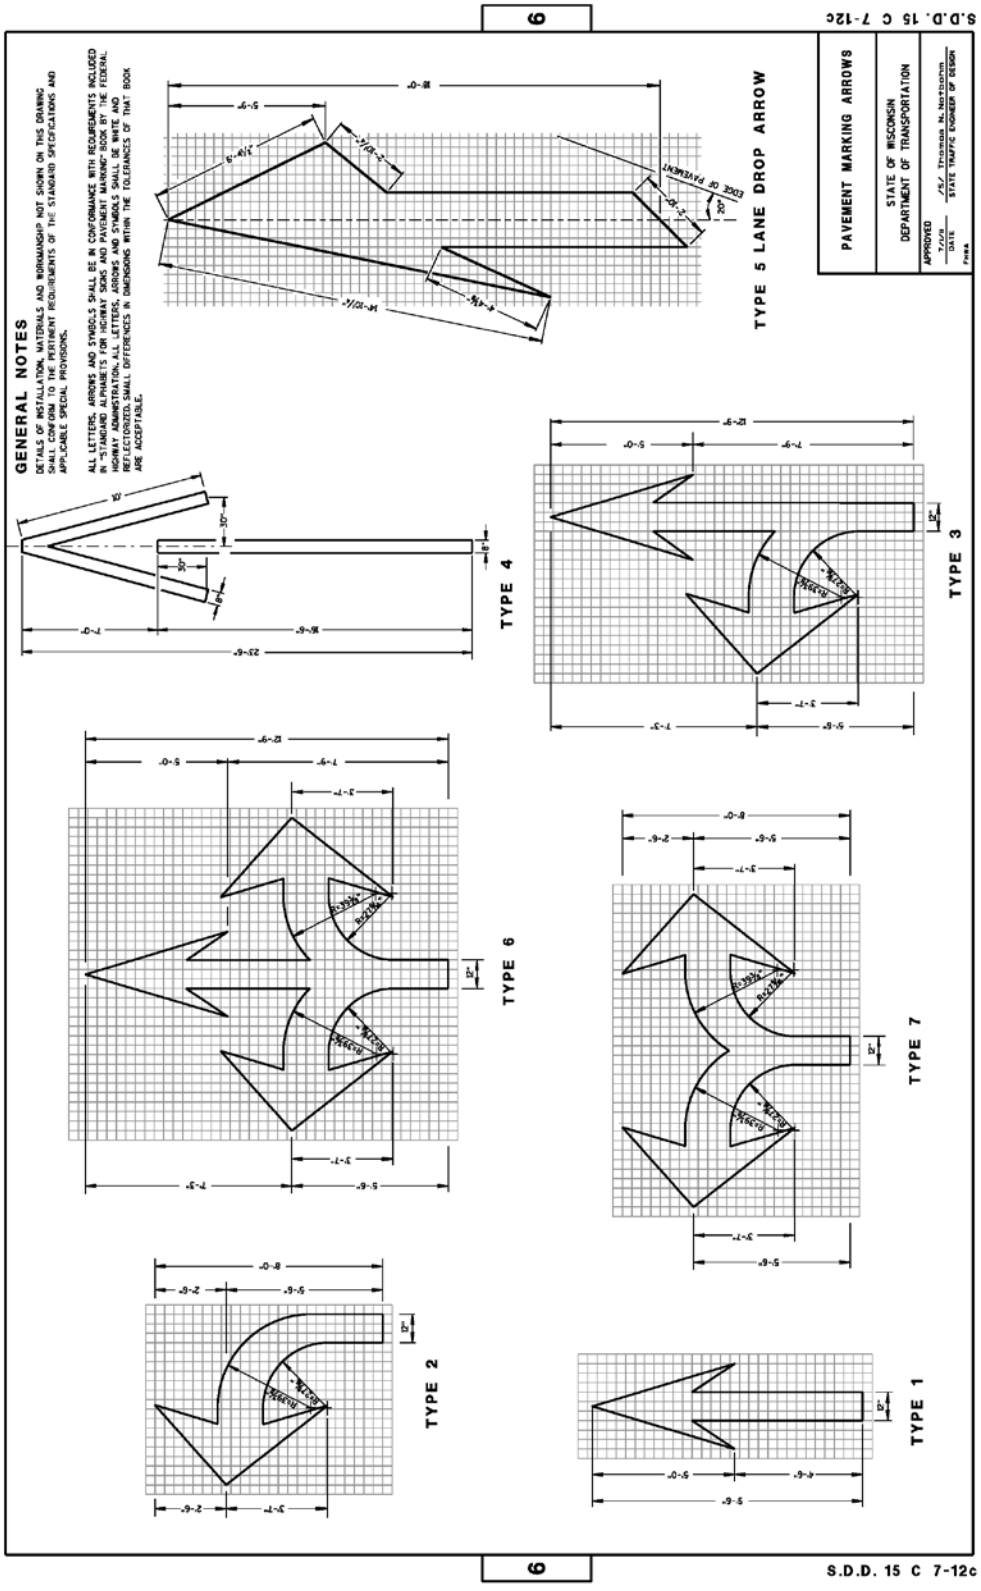

4.11 SDD 15C 7-12d ROUNDABOUT ARROWS

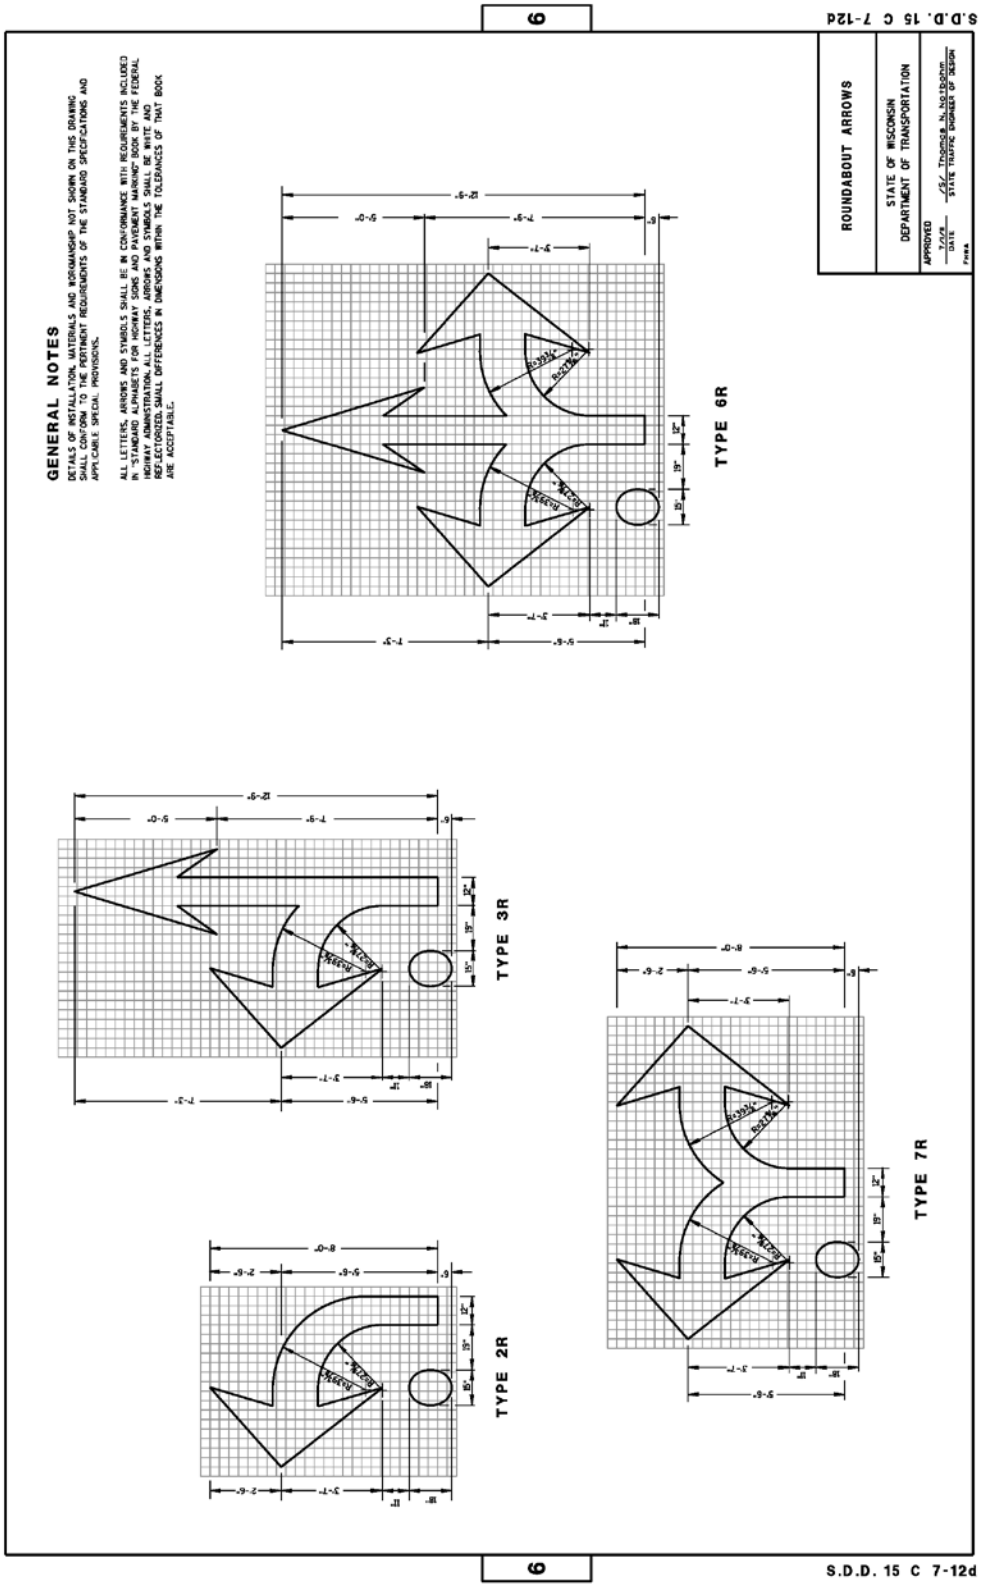

4.12 SDD 15C 8-16a - PAVEMENT MARKING (MAINLINE)

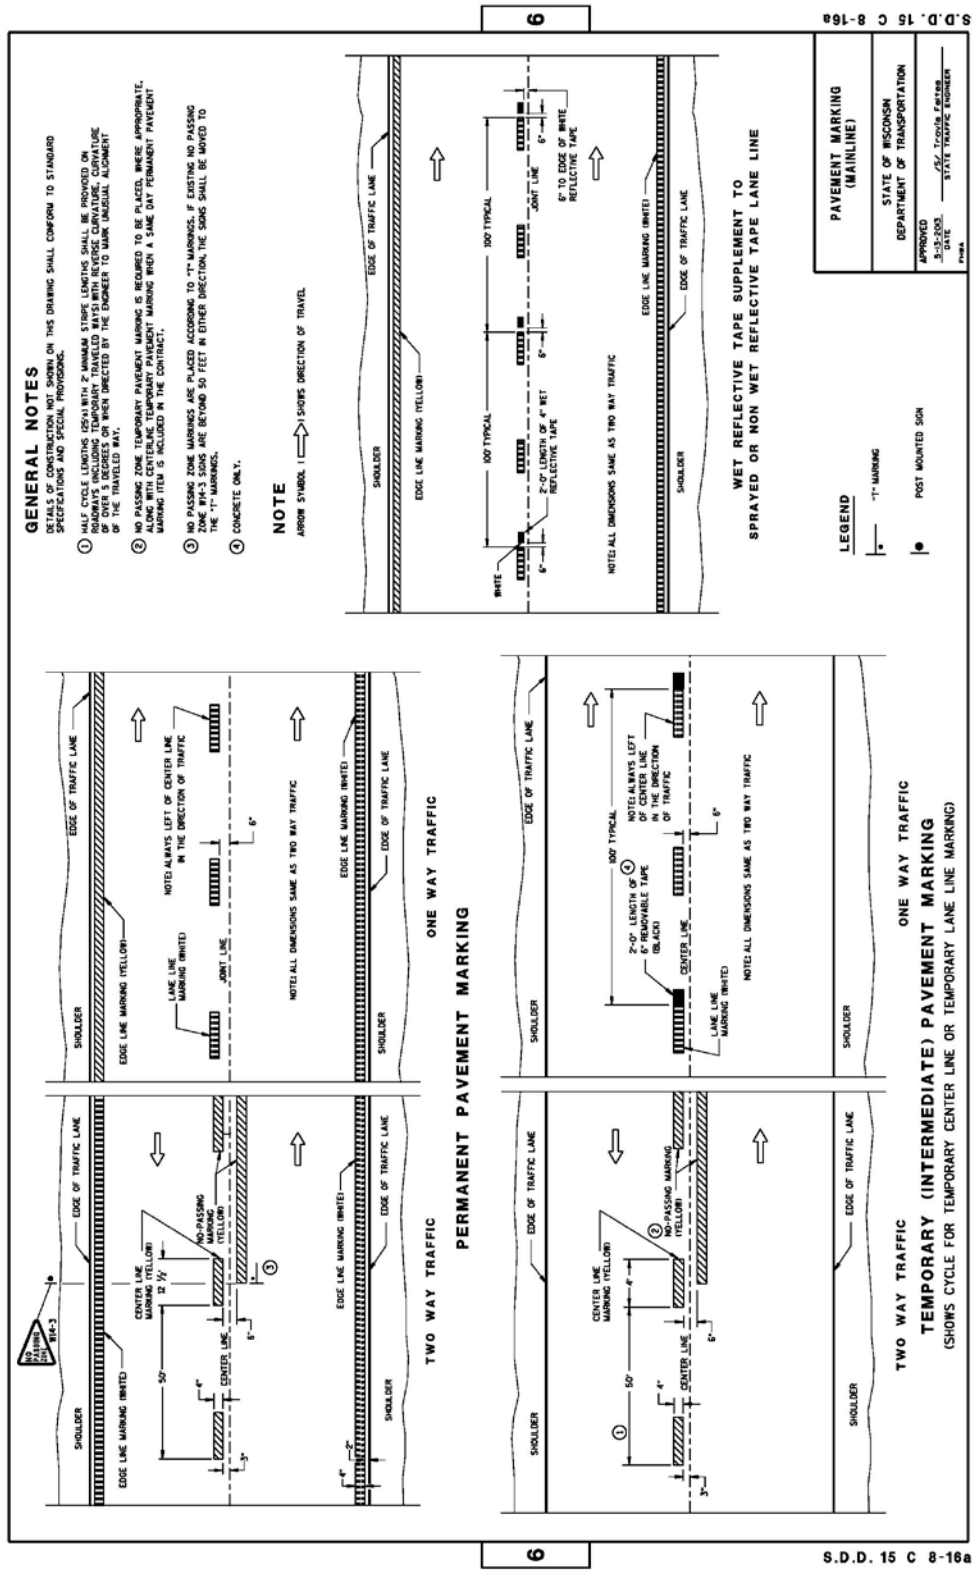

4.13 SDD 15C 8-16b - PAVEMENT MARKING (INTERSECTIONS)

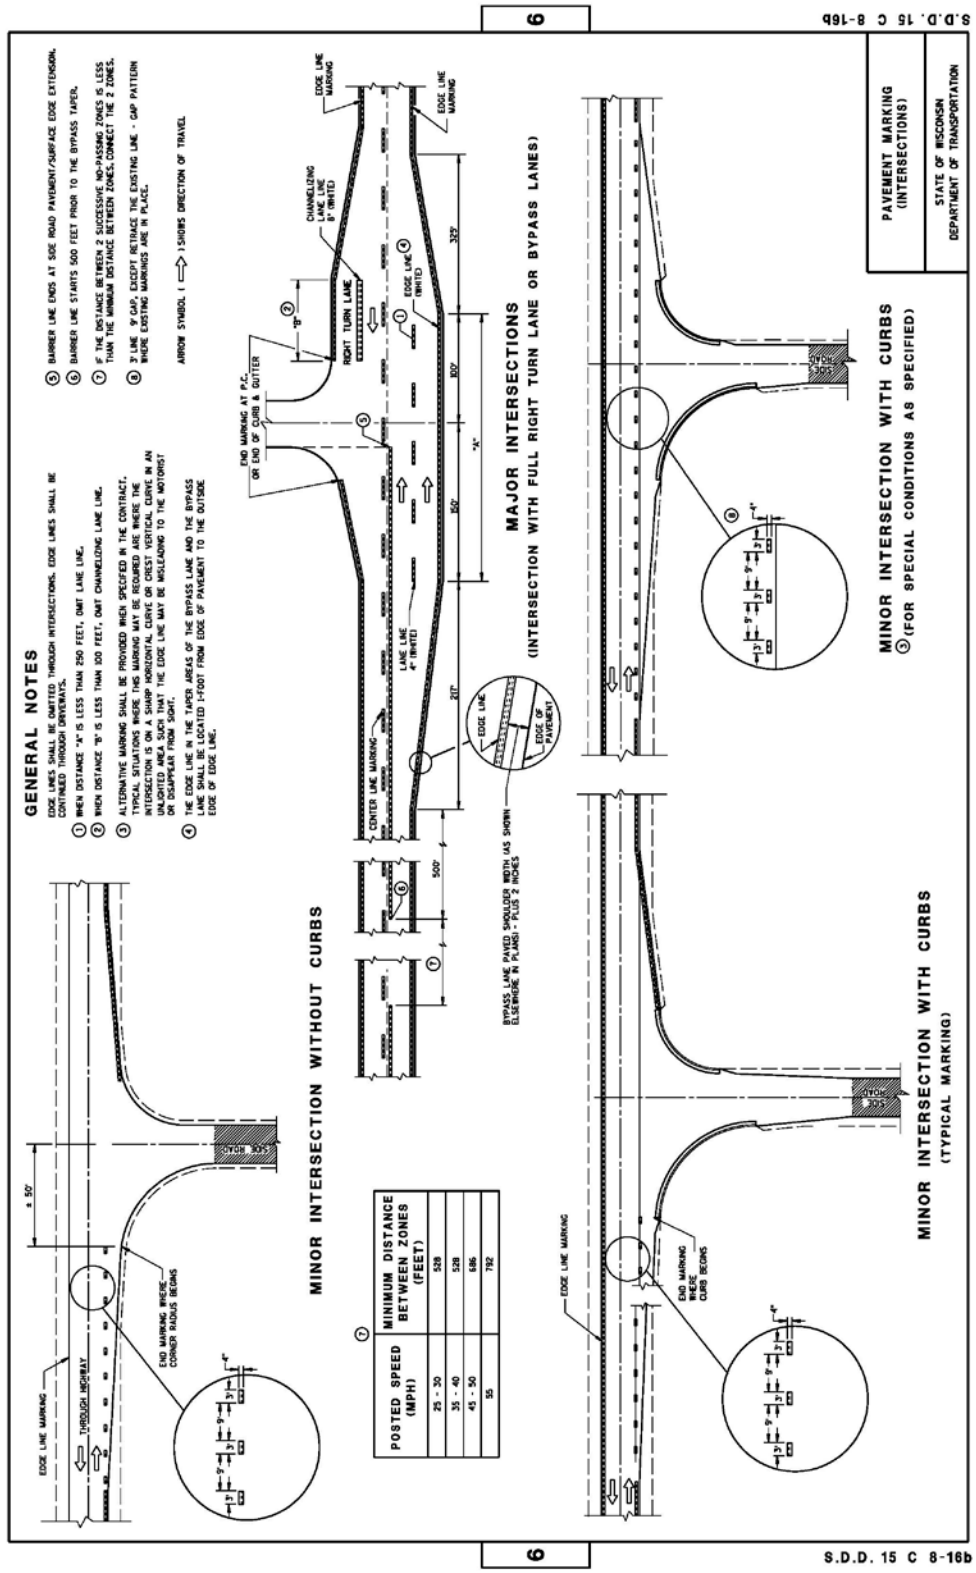

4.14 SDD 15C 8-16c - PAVEMENT MARKING (CLIMBING LANE & PASSING LANE)

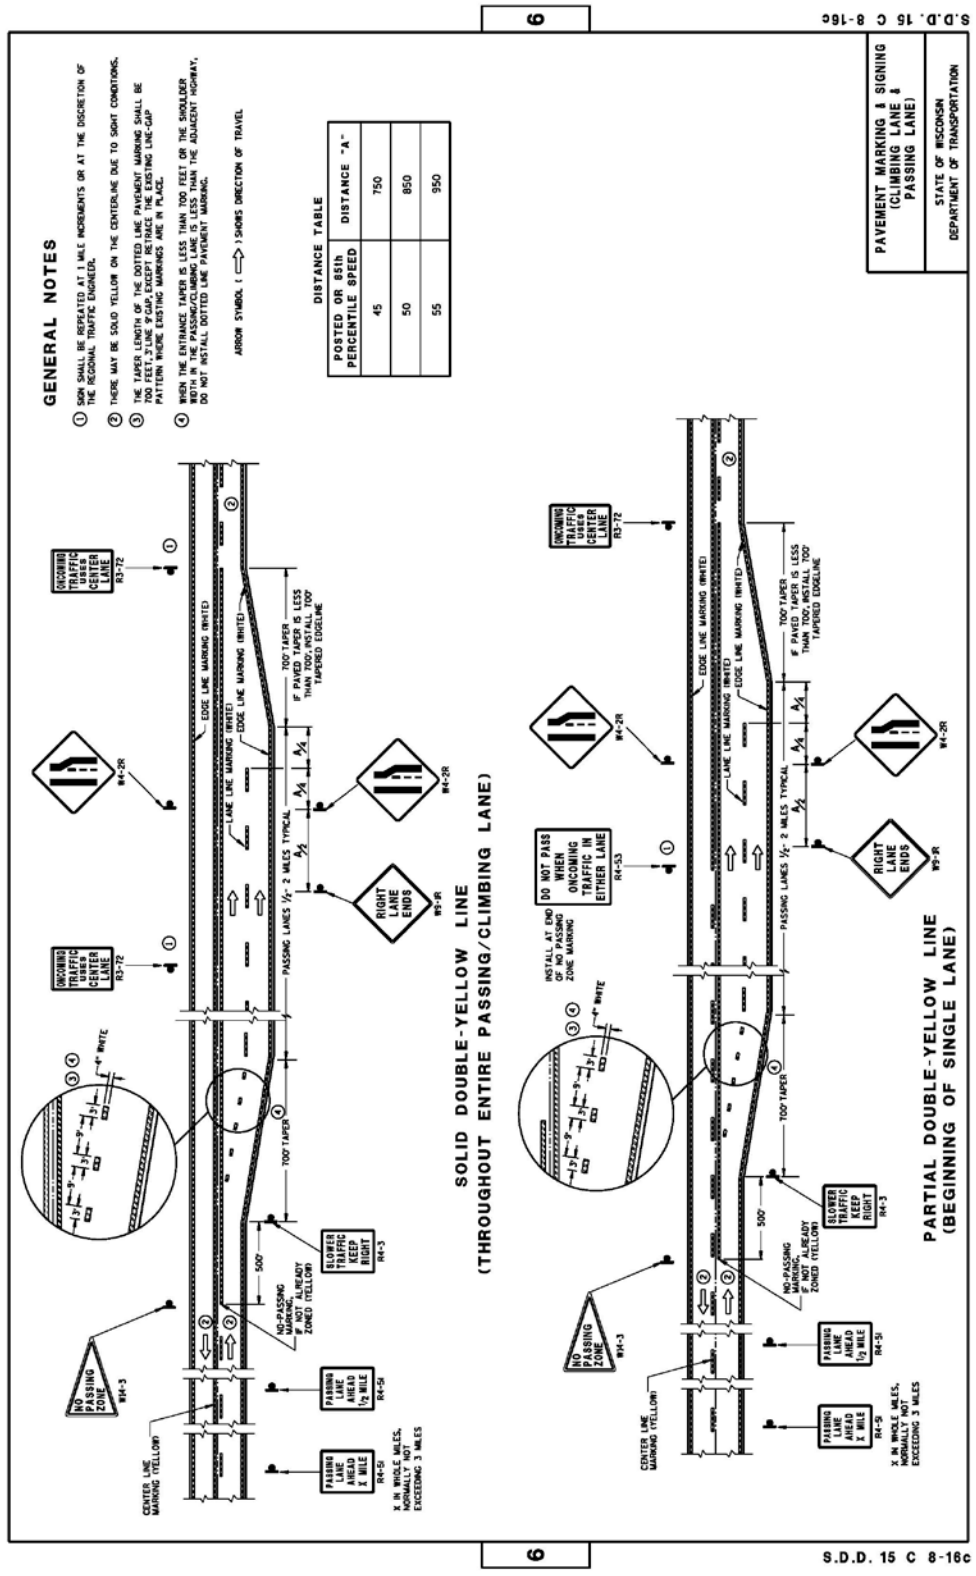

4.15 SDD 15C 8-16d - PAVEMENT MARKING (CLIMBING LANE & PASSING LANE)

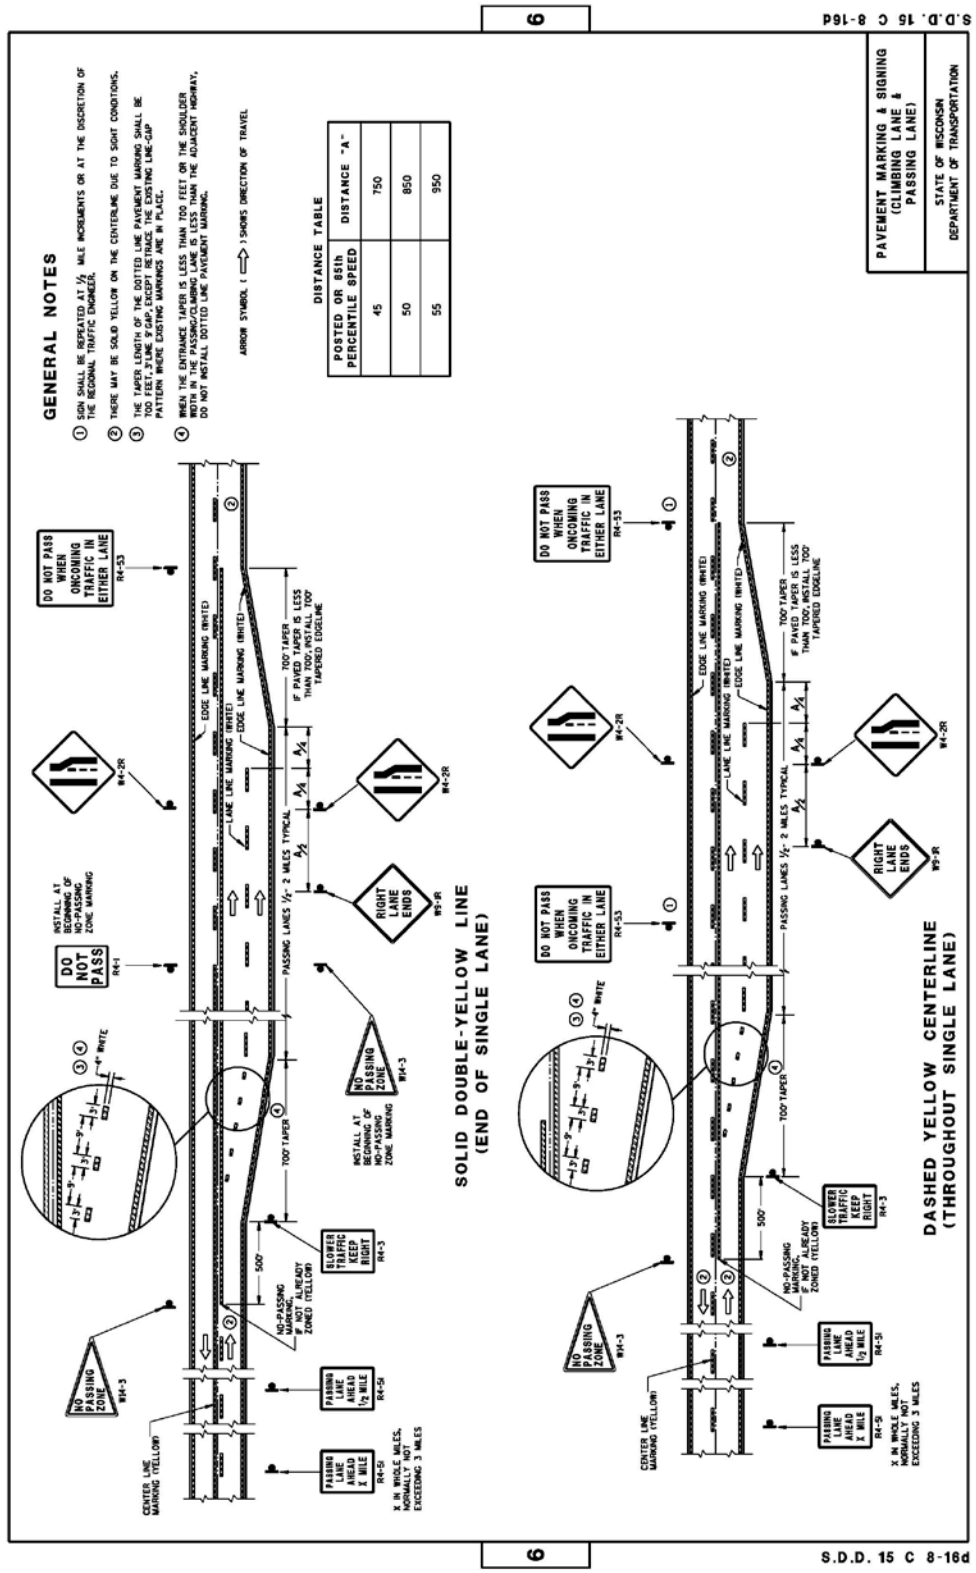

4.16 SDD 15C 8-16e - PAVEMENT MARKING (LEFT TURN LANE)

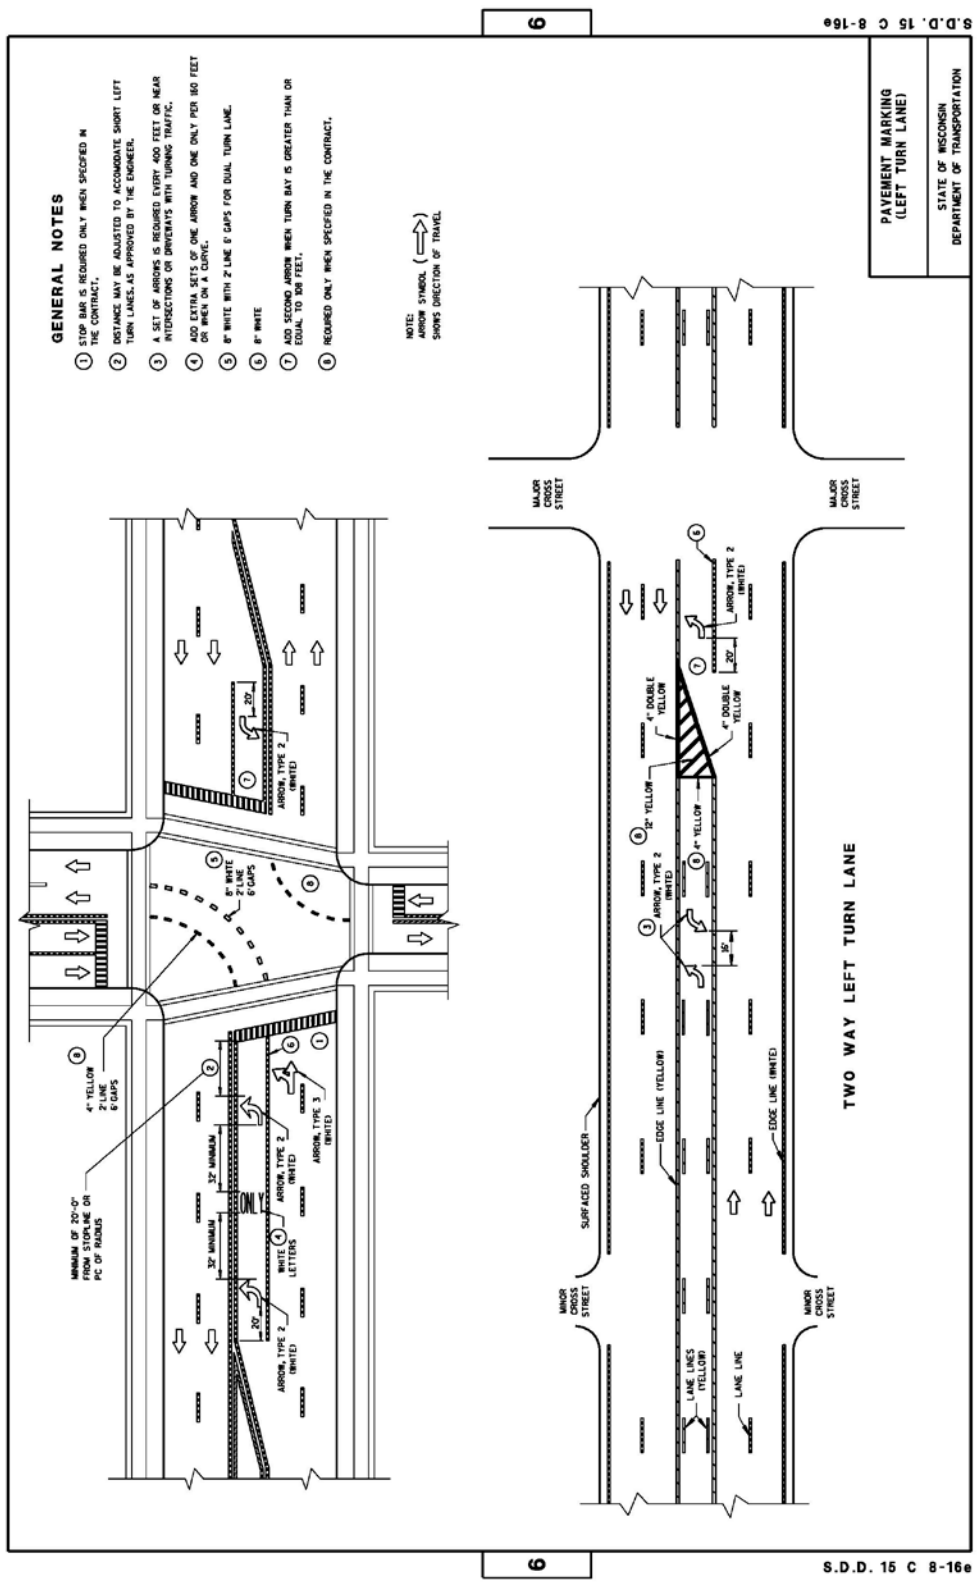

4.17 SDD 15C 8-16f- PAVEMENT MARKING (ISLANDS)

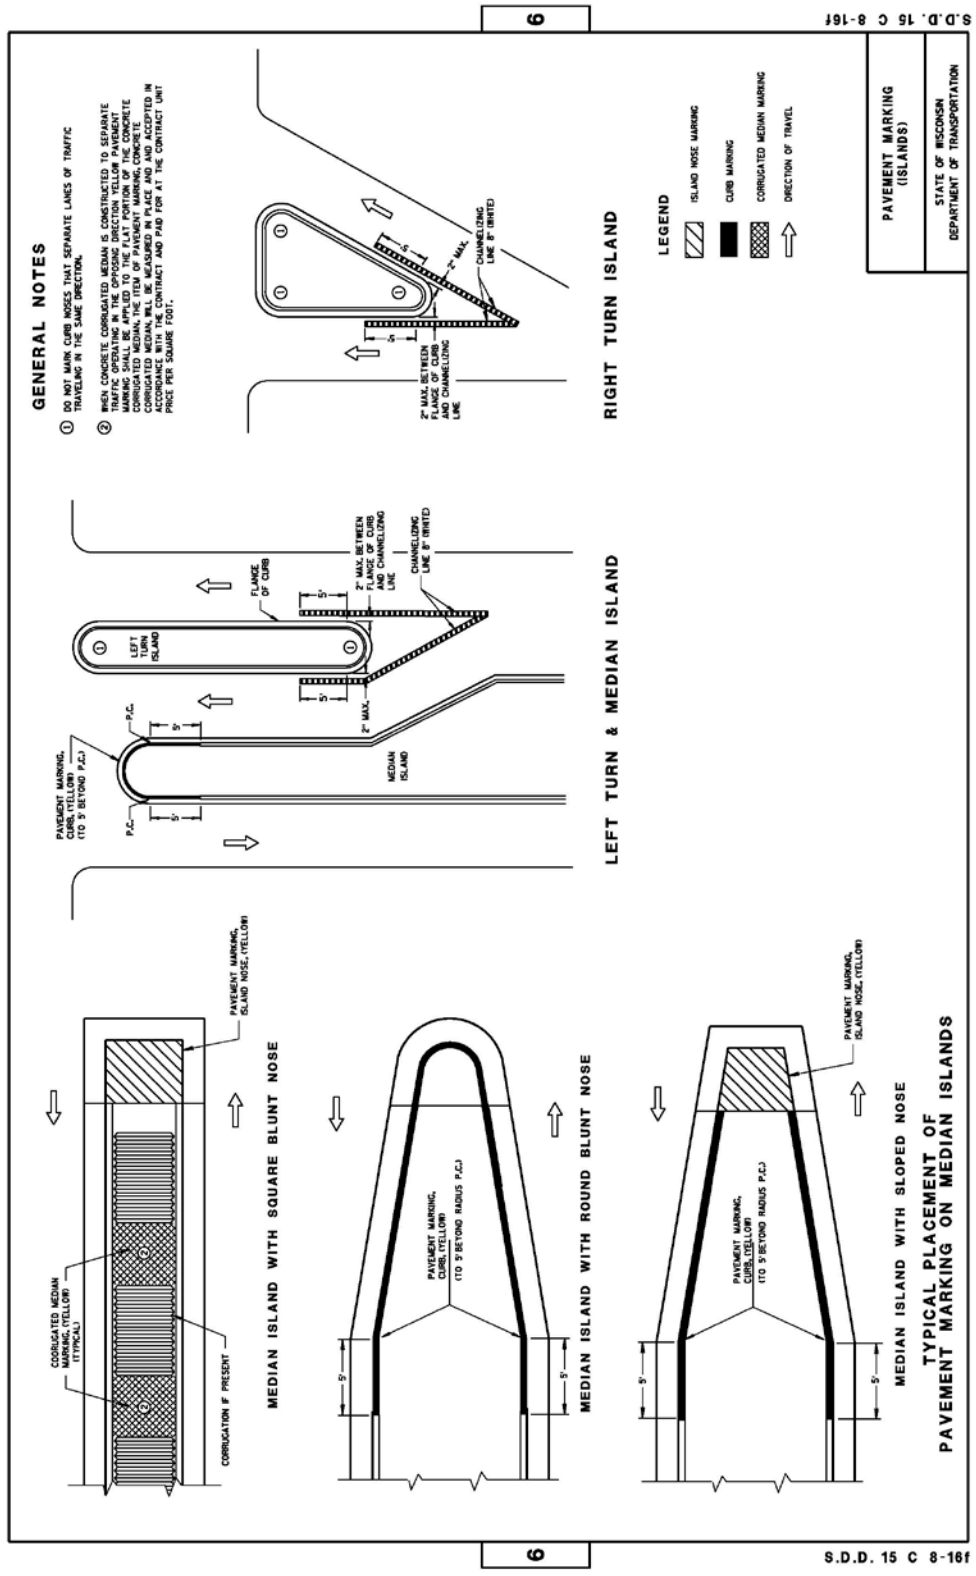

4.18 SDD 15C 9-9a - SIGNING & PAVEMENT MARKING DETAILS FOR RAILROAD-HIGHWAY GRADE

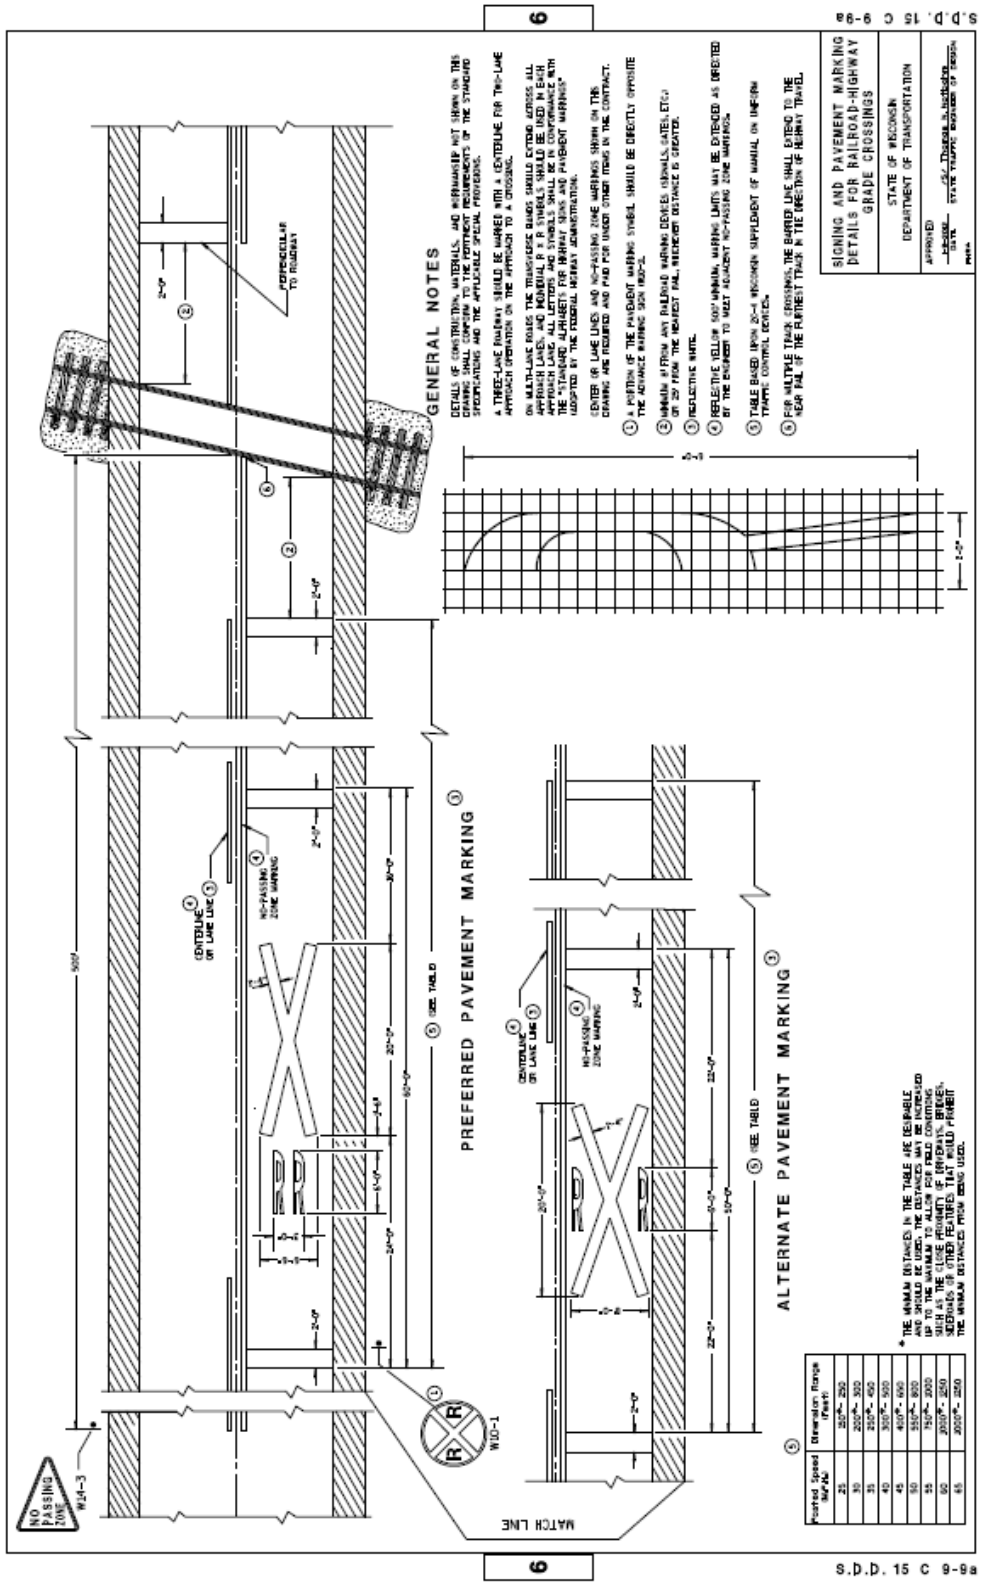

4.19 SDD 15C 9-9b – TRUCK STOPPING LANE PAVEMENT MARKINGS

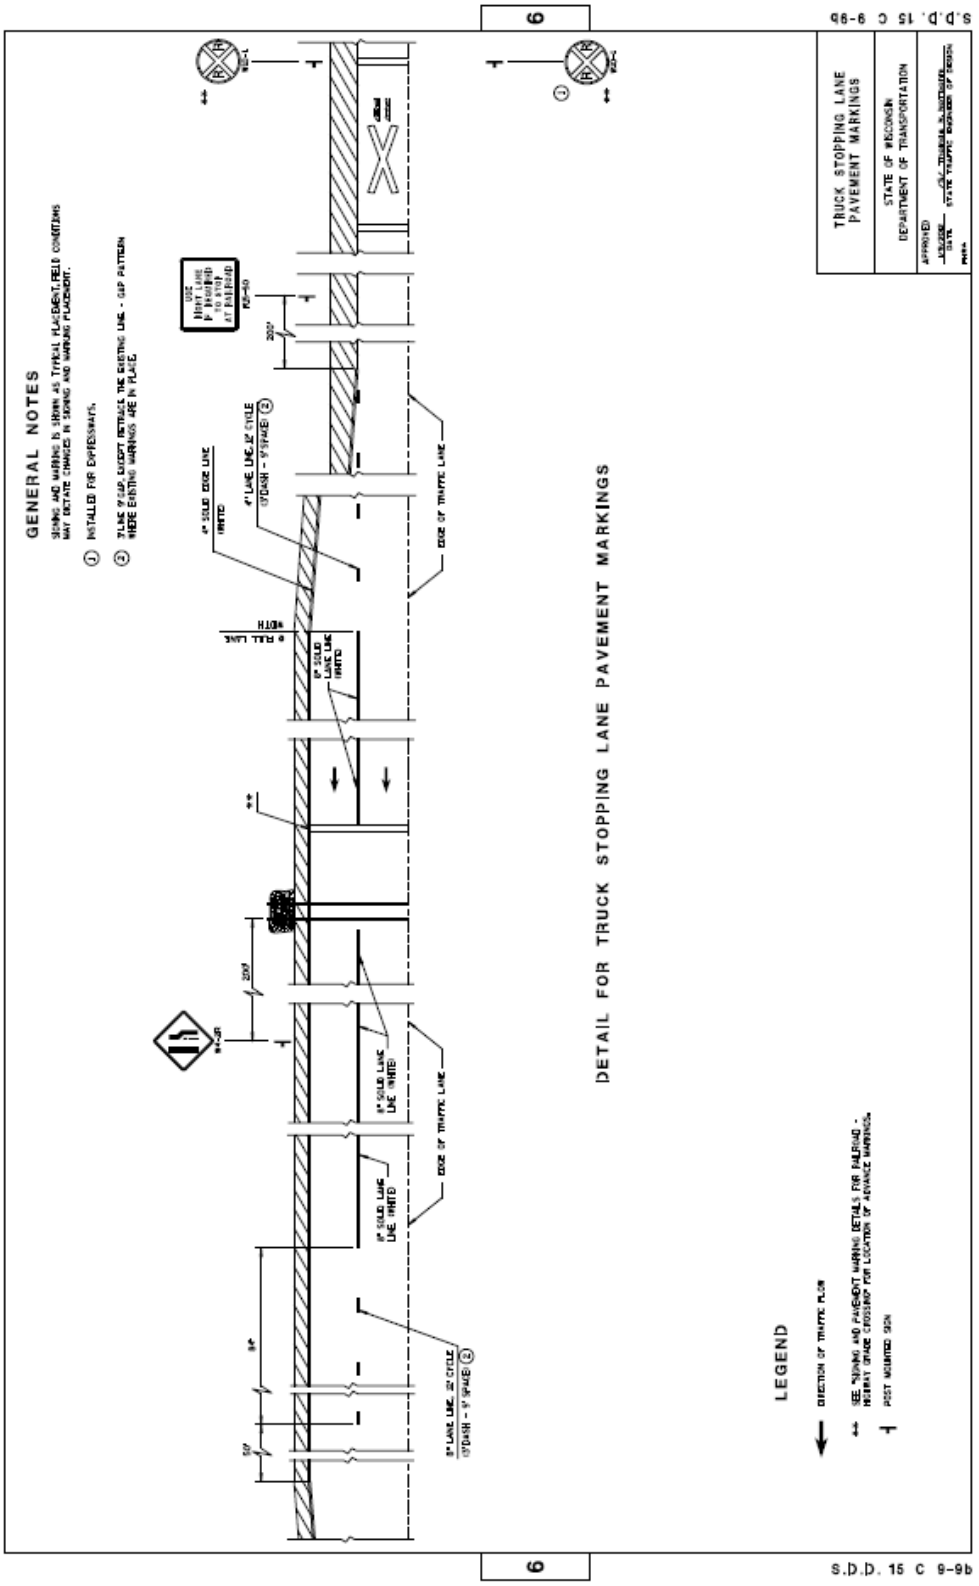

4.20 SDD 15C 10-10 – PAVEMENT MARKING FOR DROP LANES

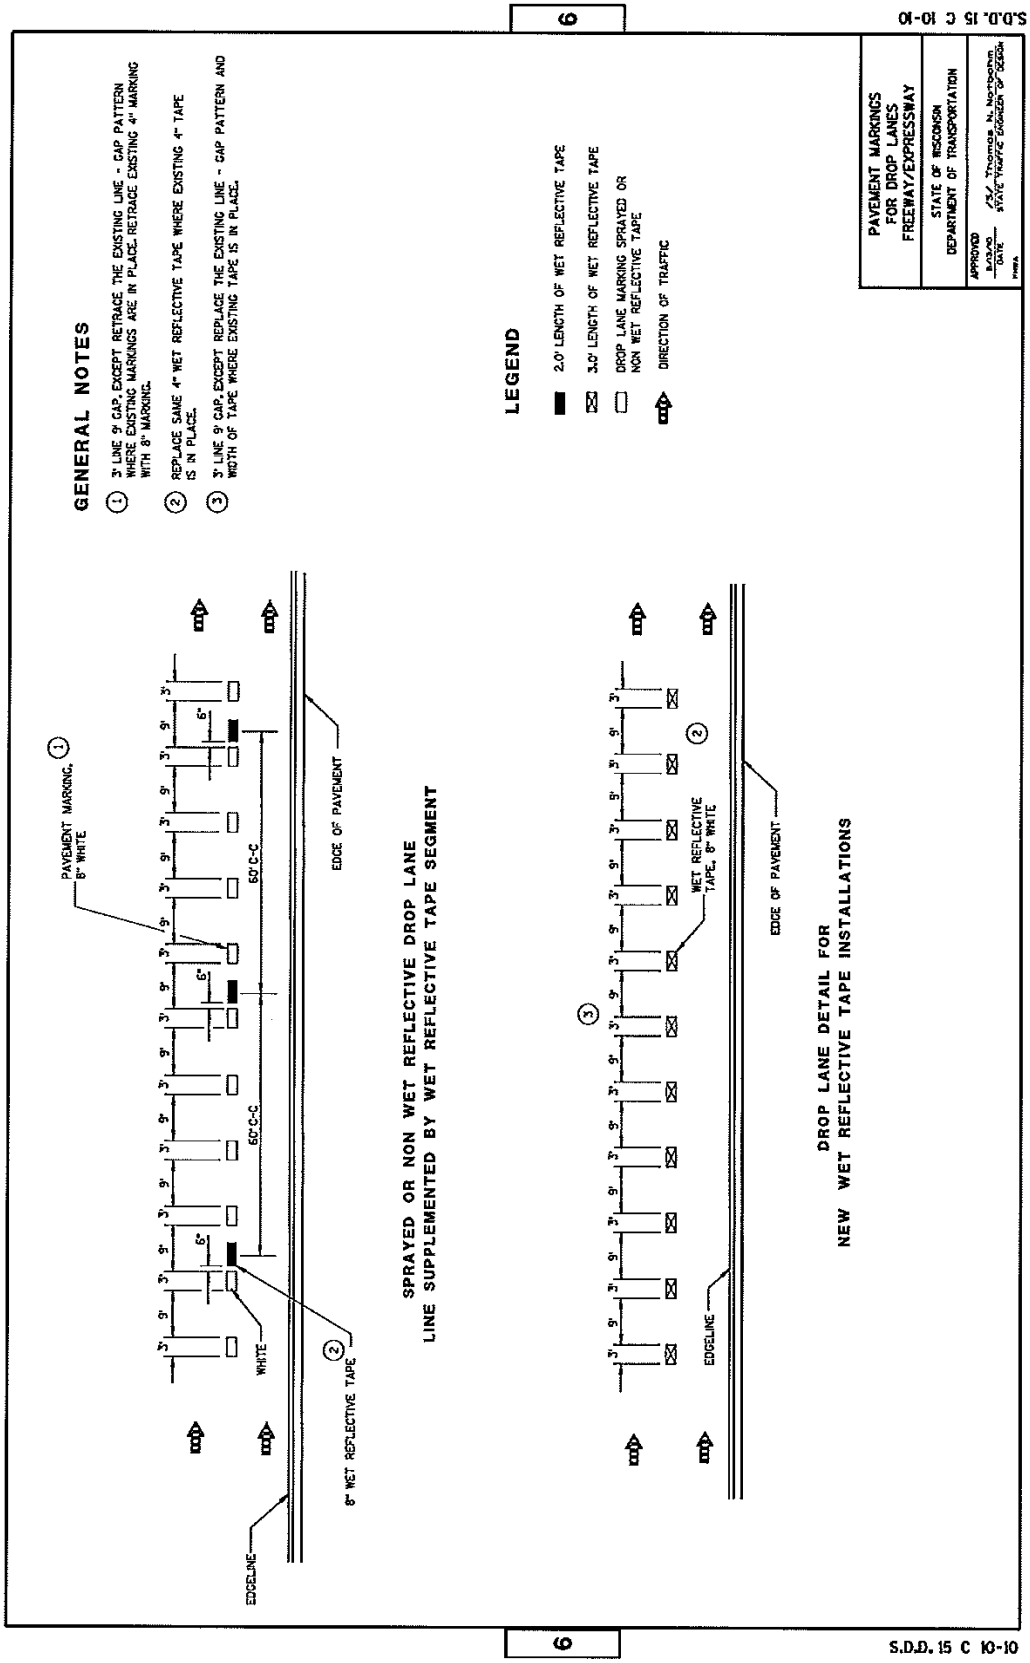

4.21 SDD 15C 14-1 – AERIAL ENFORCEMENT BARS

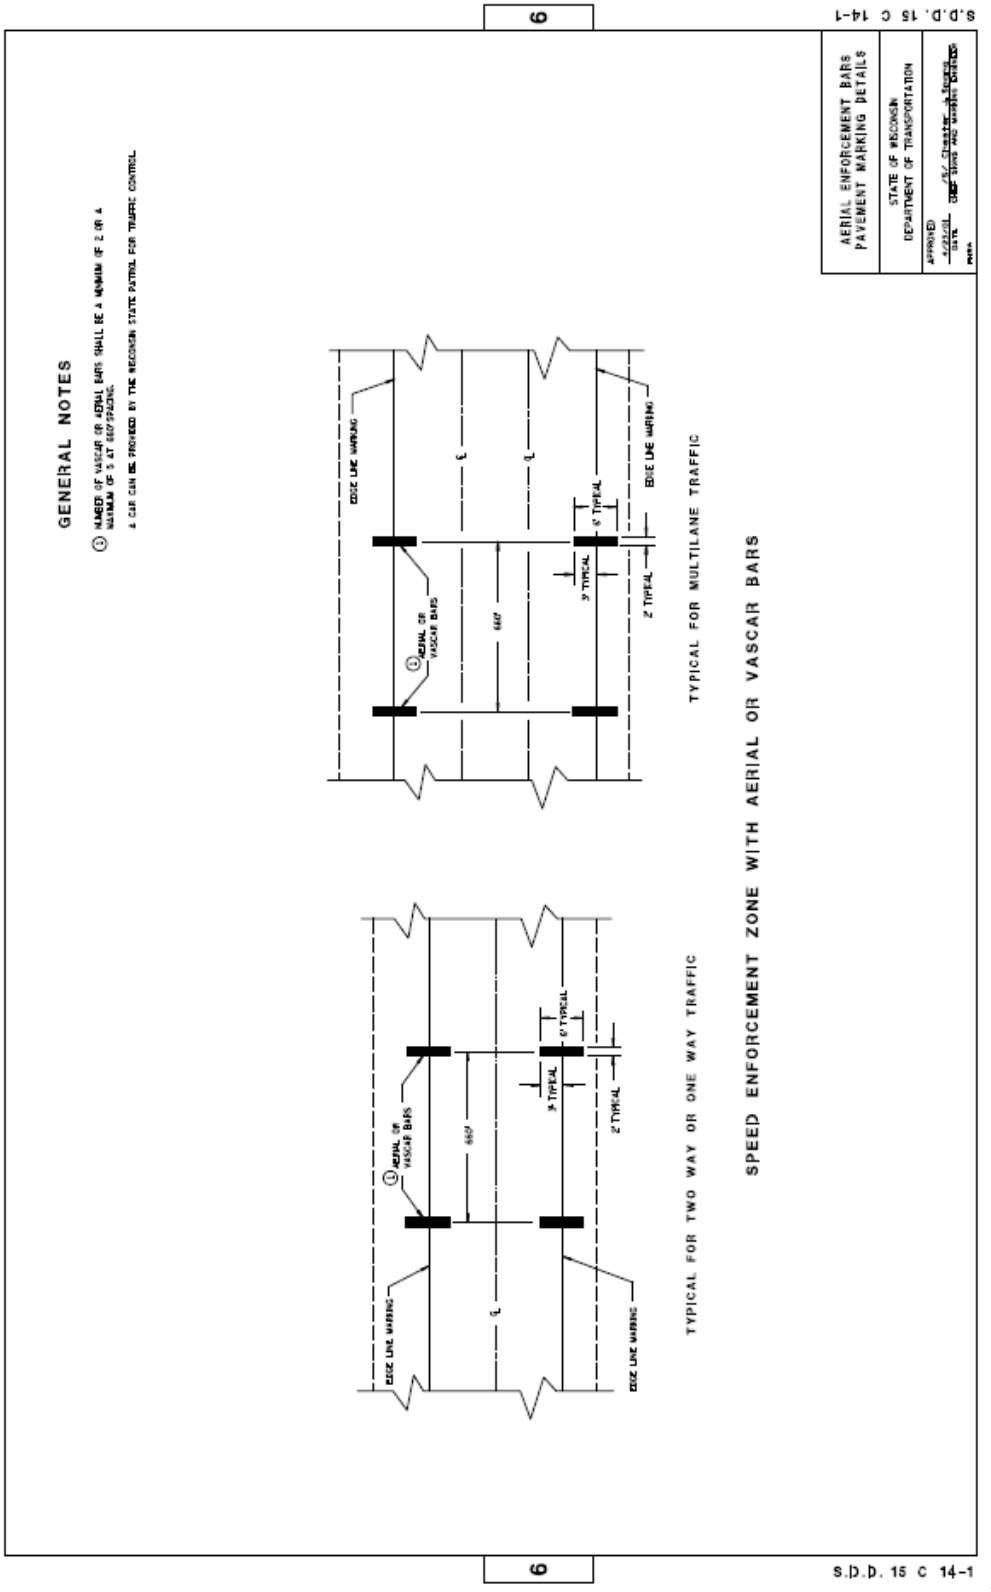

4.22 SDD 15C 18-3 – MEDIAN ISLAND MARKINGS

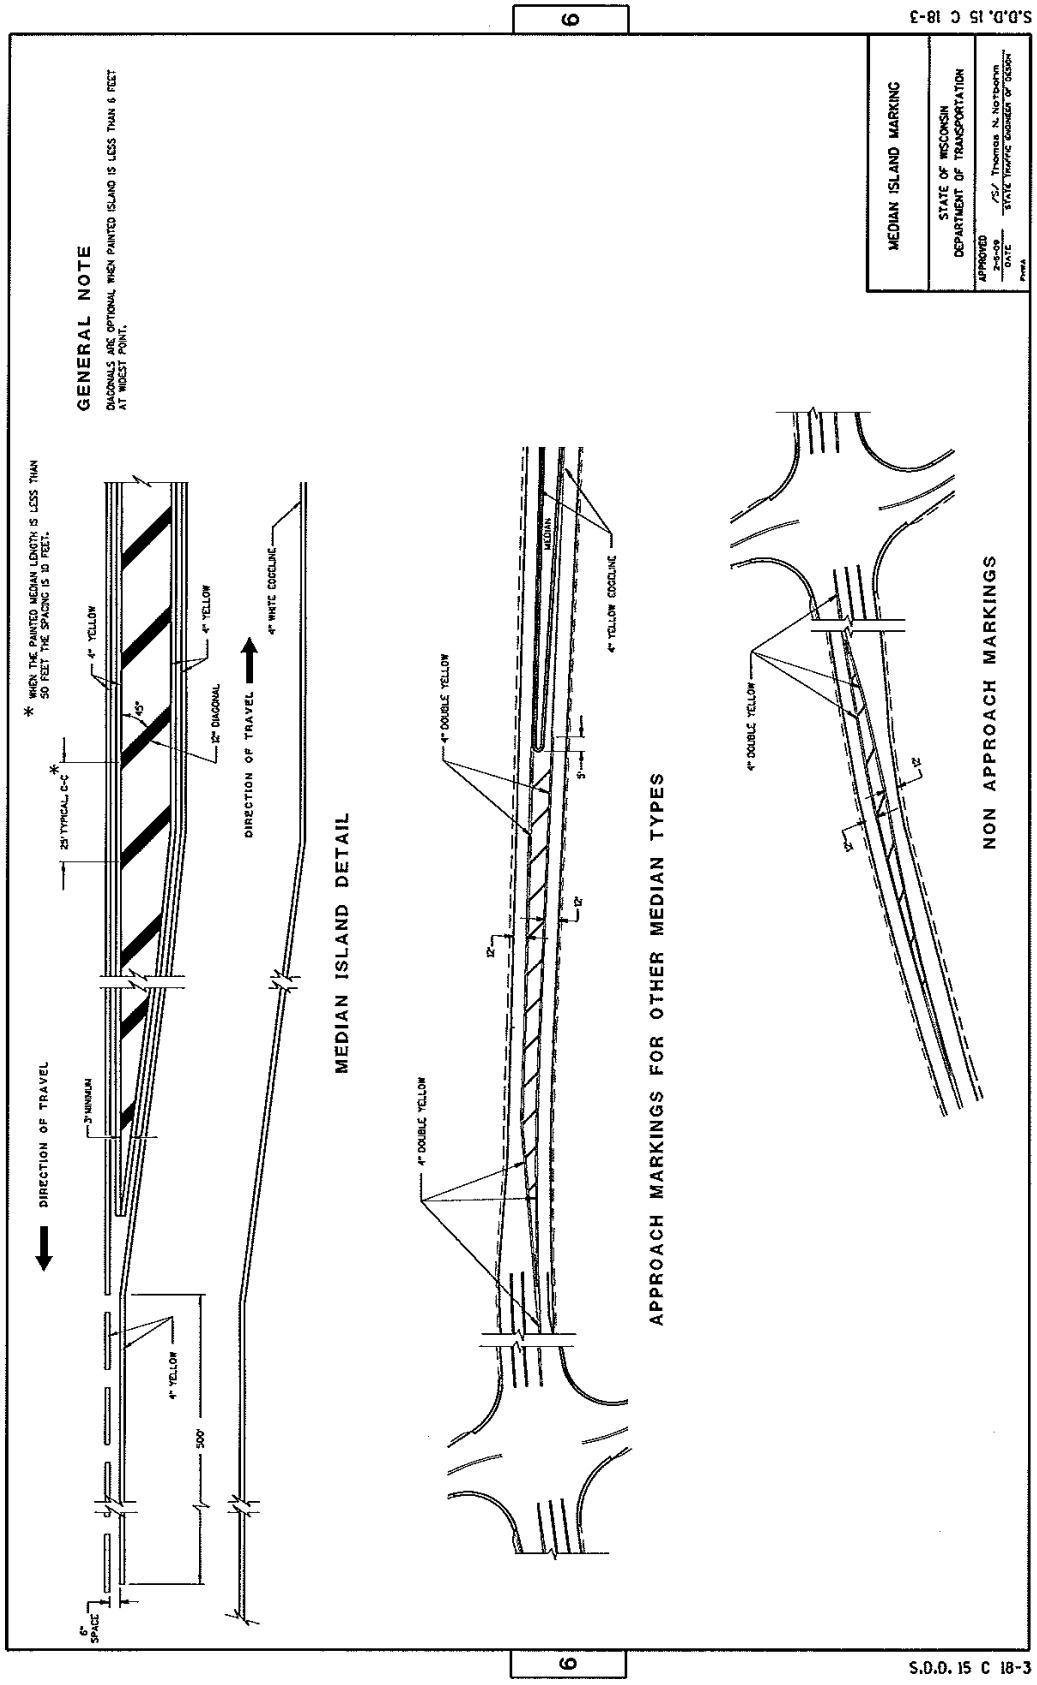

4.23 SDD 15C 19-2a –MOVING PAVEMENT MARKING OPERATIONS – TWO – LANE TWO – WAY ROADWAY

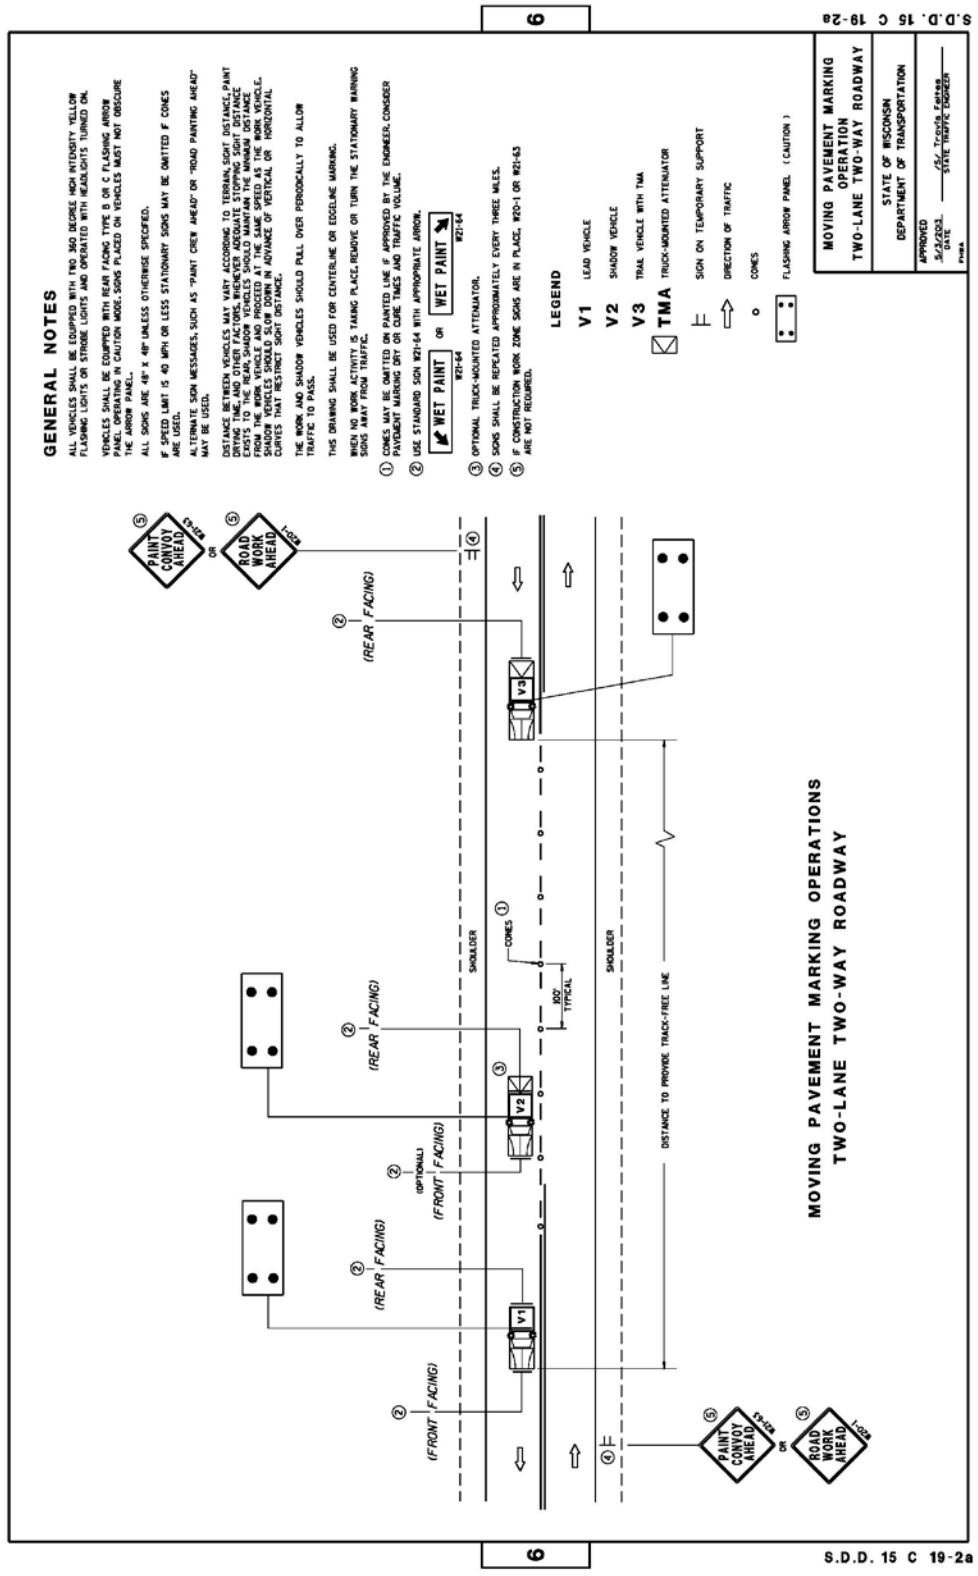

4.24 SDD 15C 19-2b – MOVING PAVEMENT MARKING OPERATIONS – MULTI – LANE UNDIVIDED ROADWAY

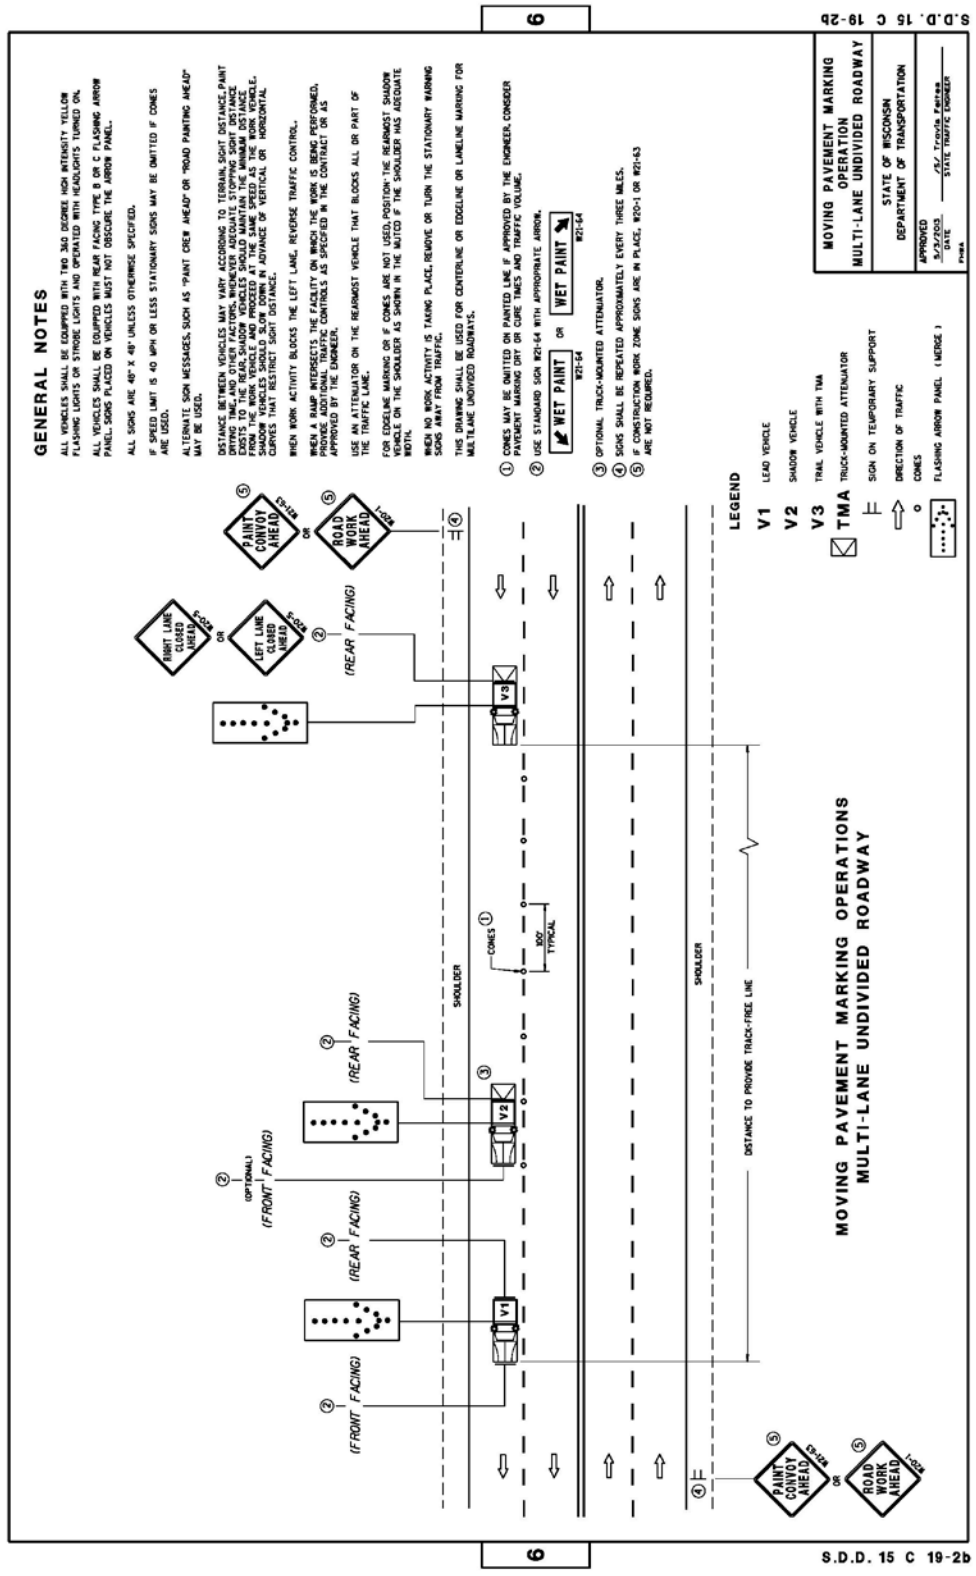

4.25 SDD 15C 19-2c – MOVING PAVEMENT MARKING OPERATIONS – MULTI – LANE DIVIDED ROADWAY

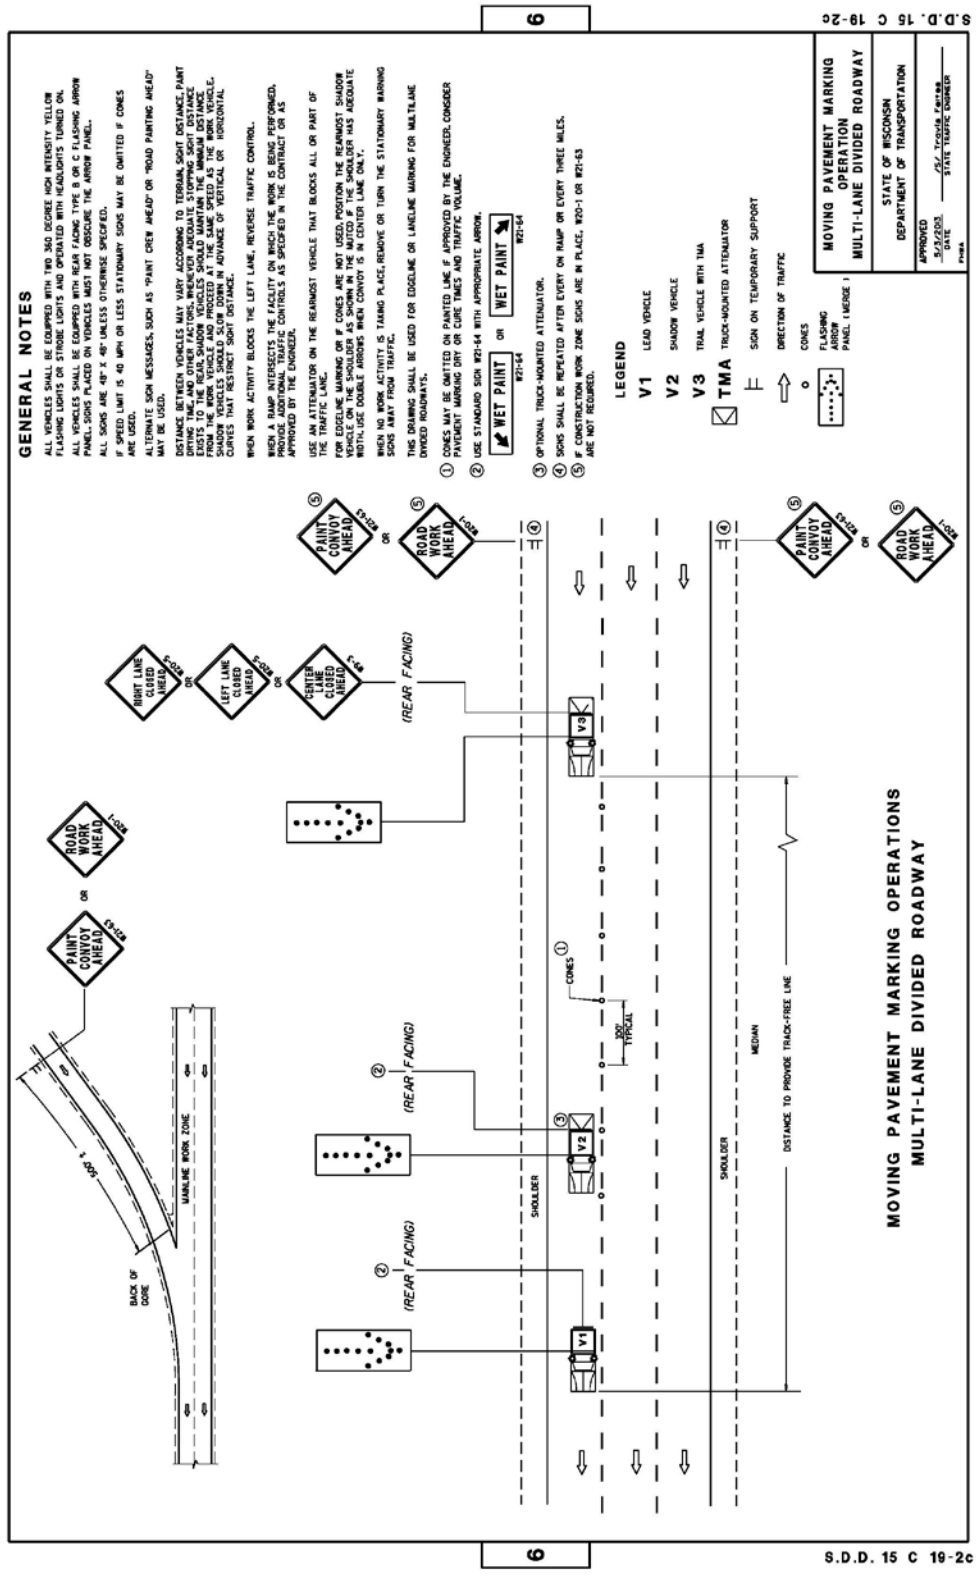

4.26 SDD 15C 20-1 – YIELD MARKING

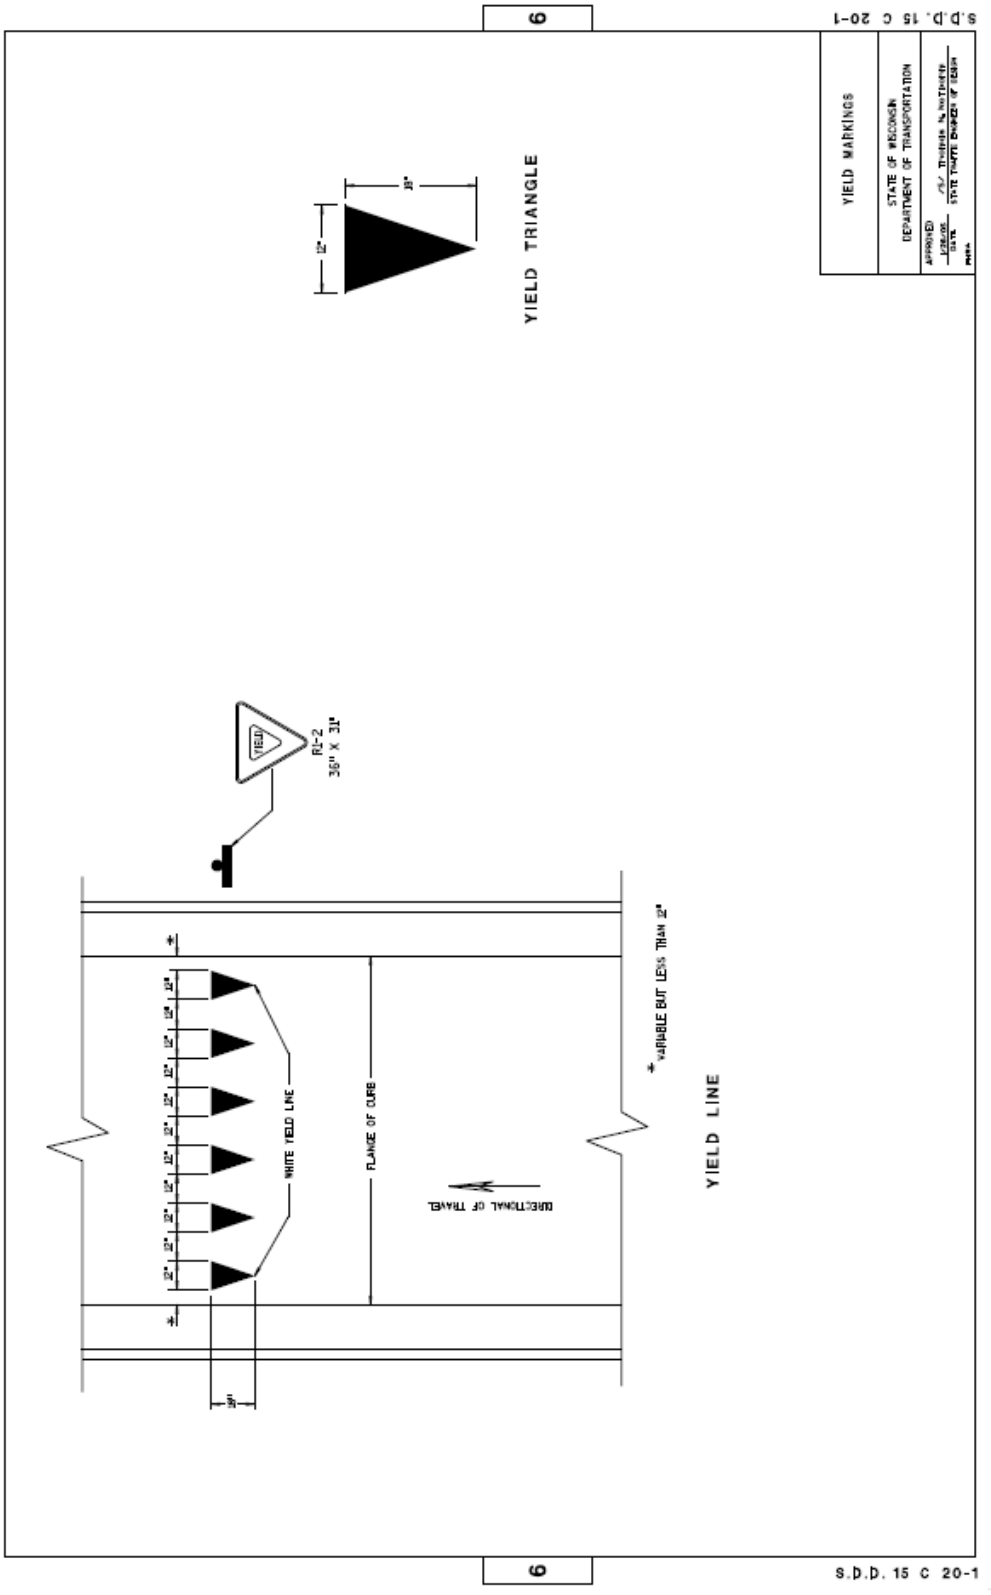

4.27 SDD 15C 21-5 – SIGNING & MARKING FOR TWO-LANE TO FOUR-LANE DIVIDED TRANSITION

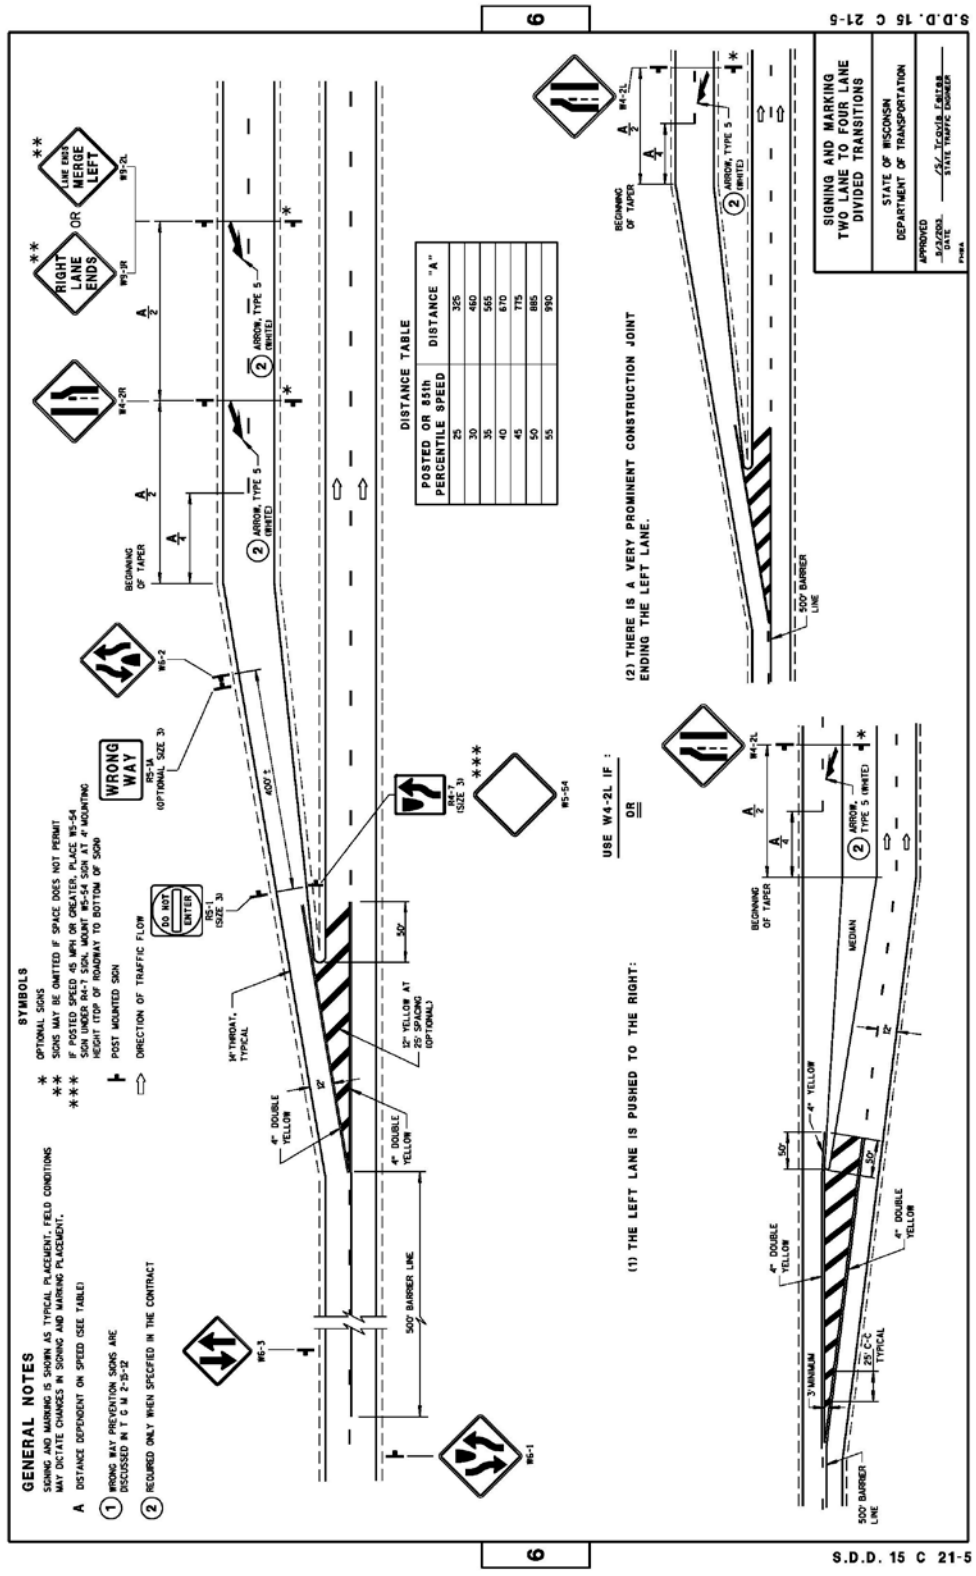

4.28 SDD 15C 28-2– SIGNING & MARKING FOR COMBINATION RIGHT TURN AND BYPASS

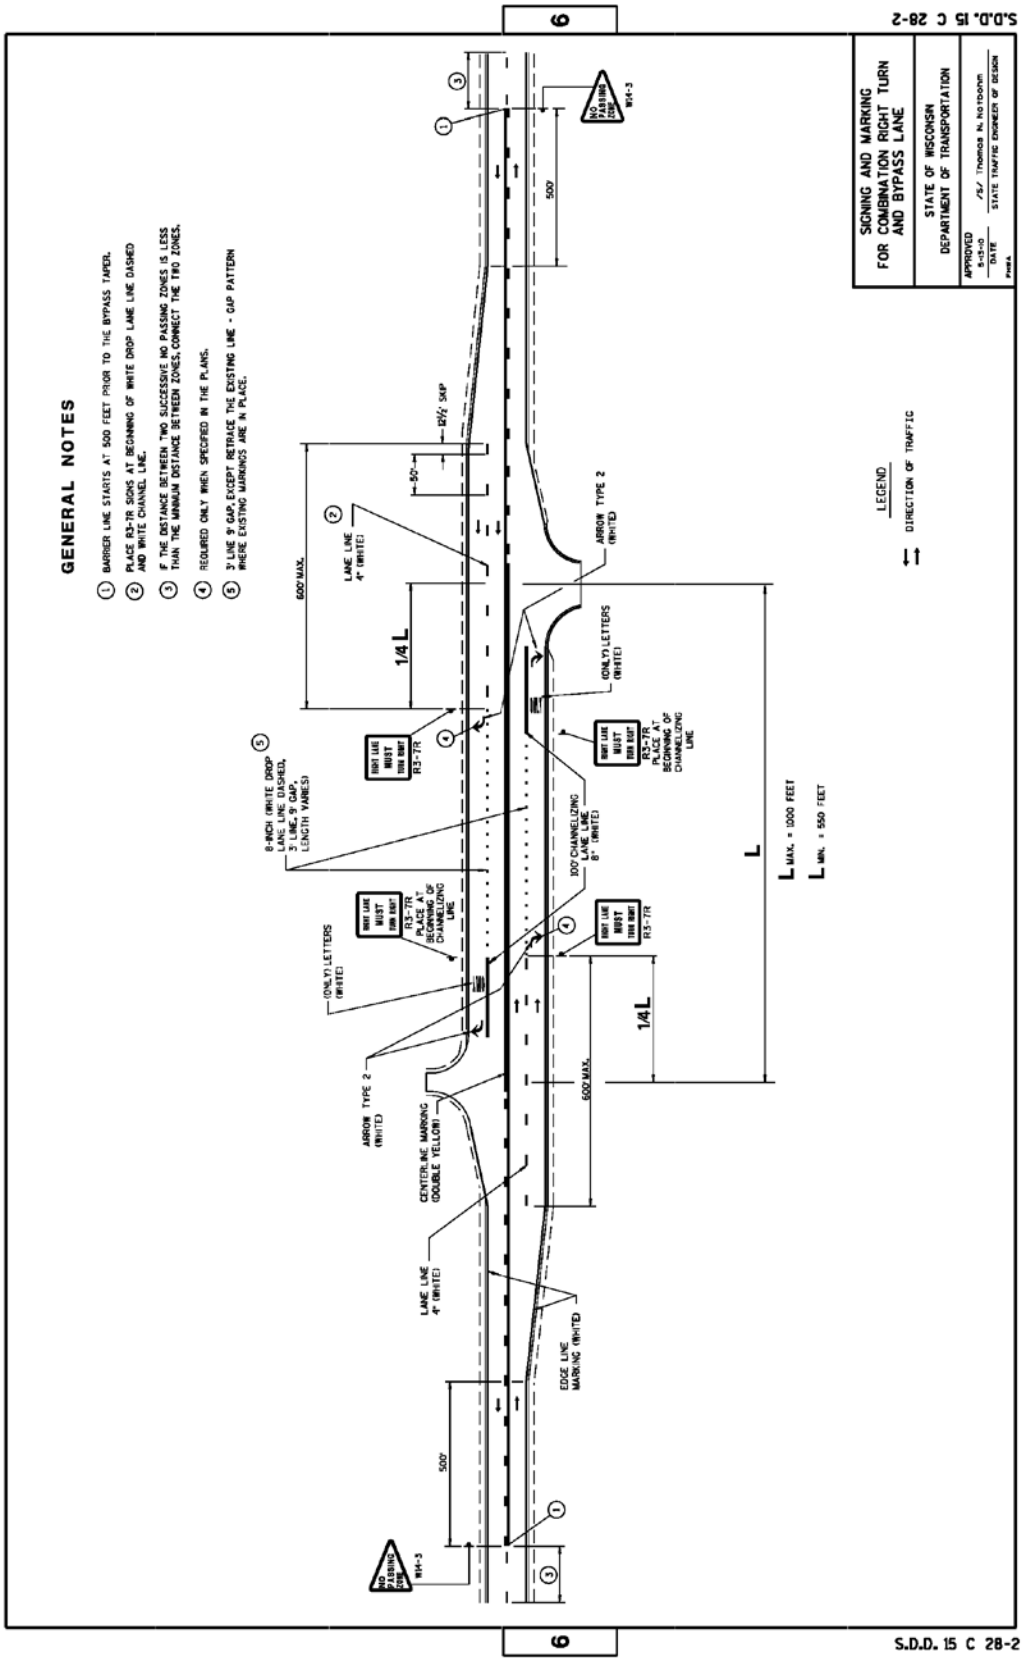

4.29 SDD 15C 29-3a – BICYCLE LANE MARKING

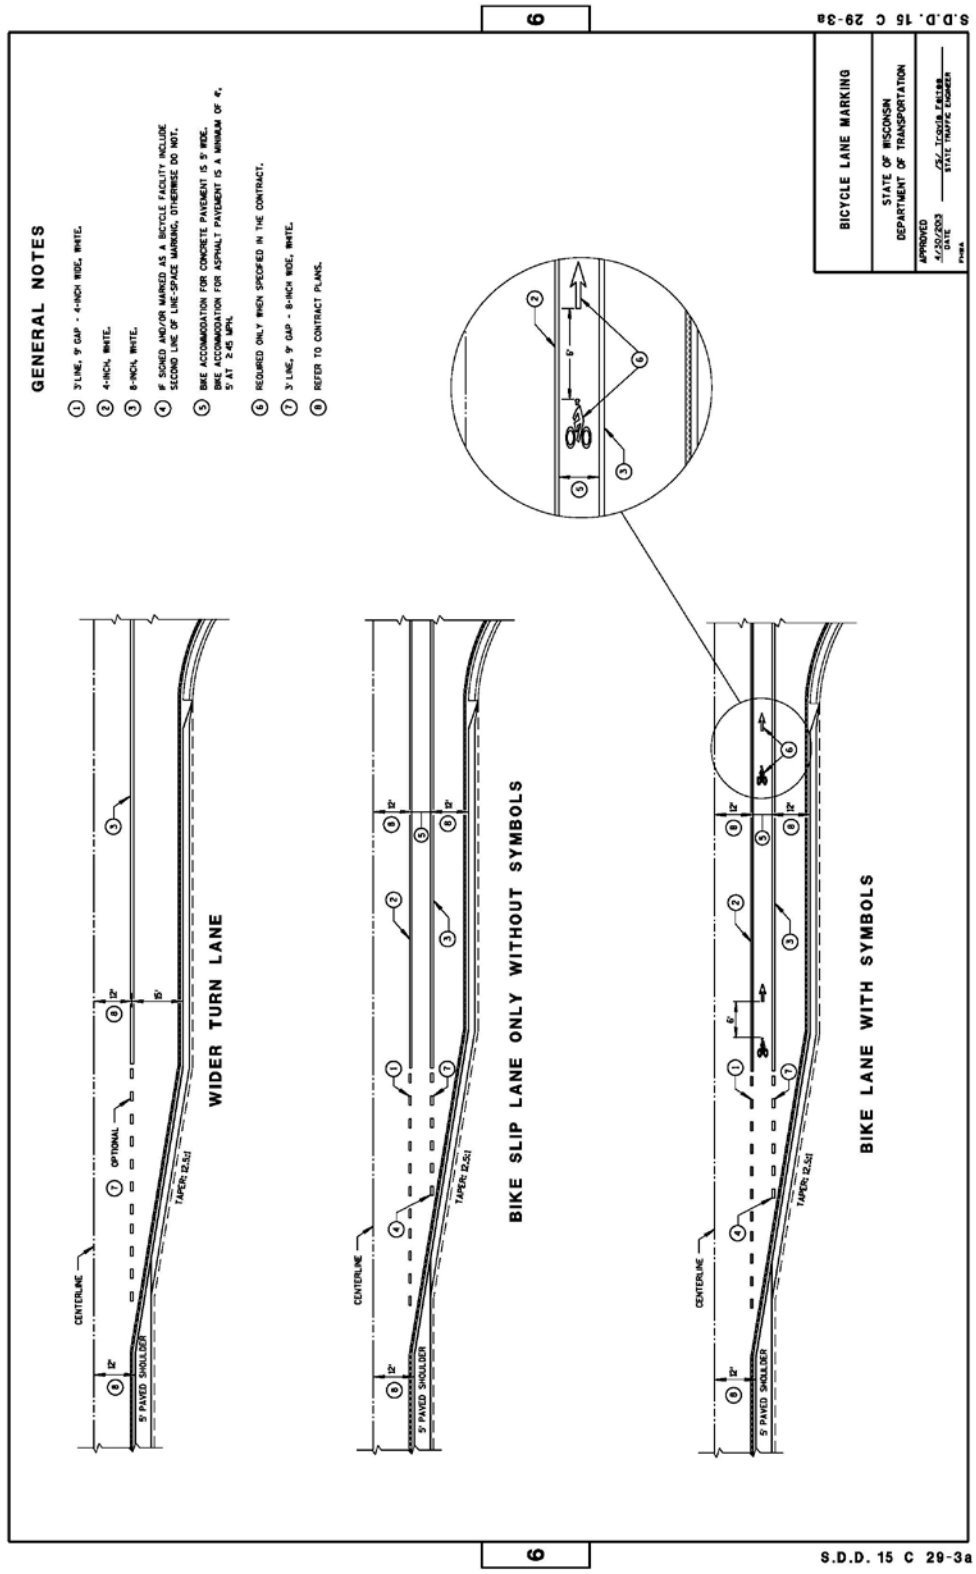

4.30 SDD 15C 29-3b – BICYCLE LANE MARKINGS

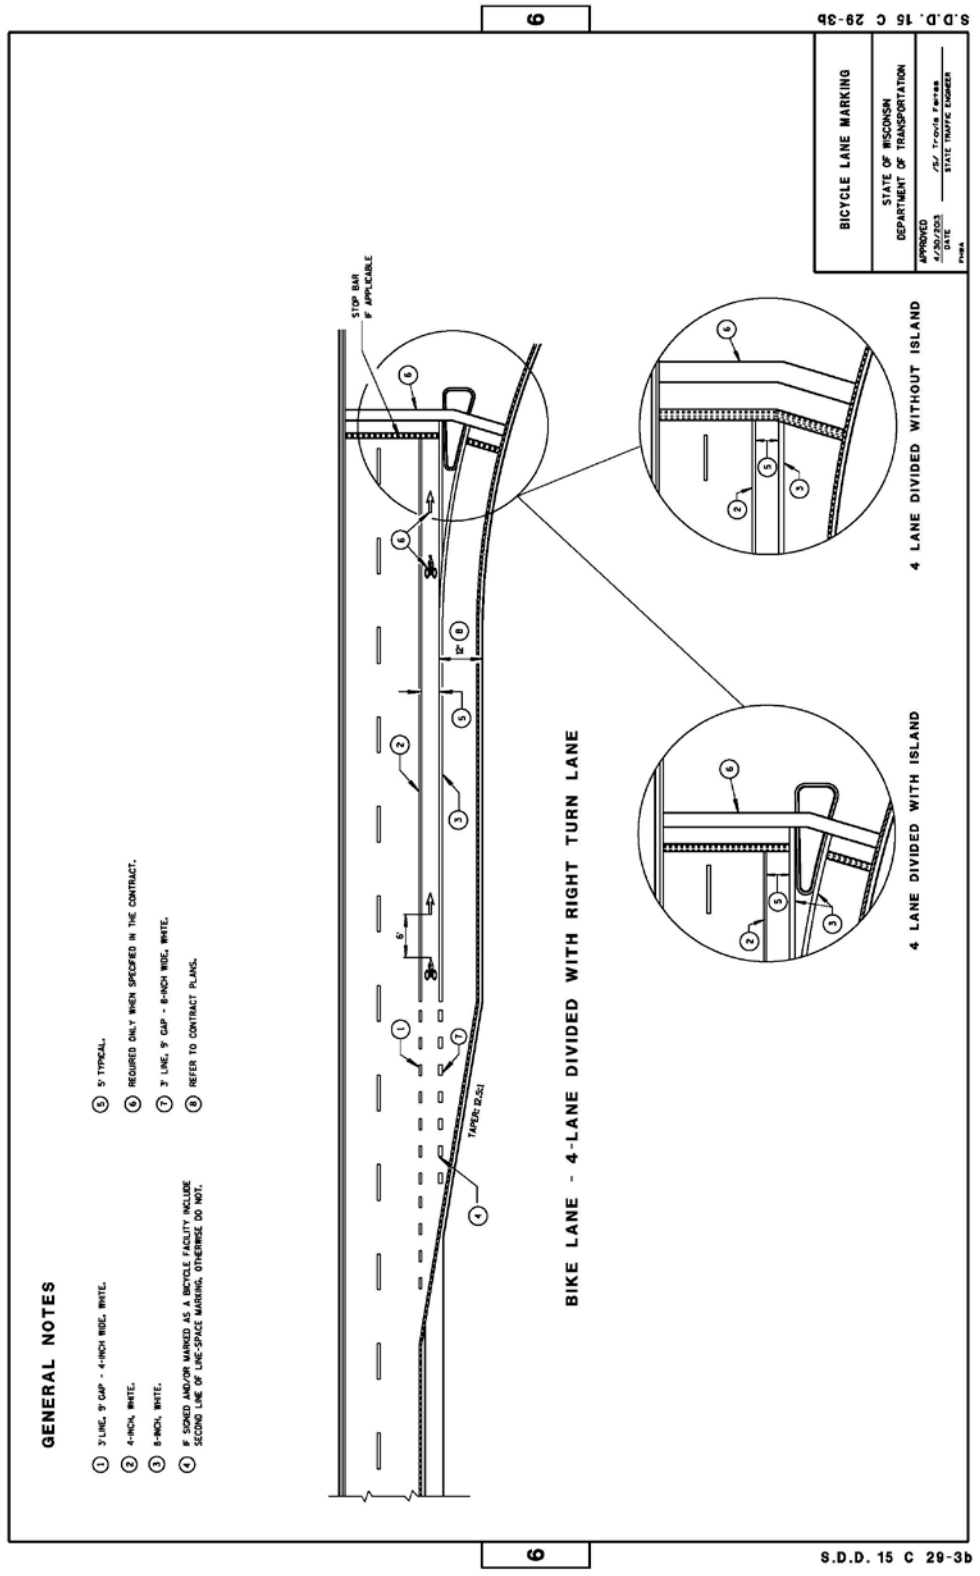

4.31 SDD 15C 29-3c – URBAN BICYCLE LANE MARKING

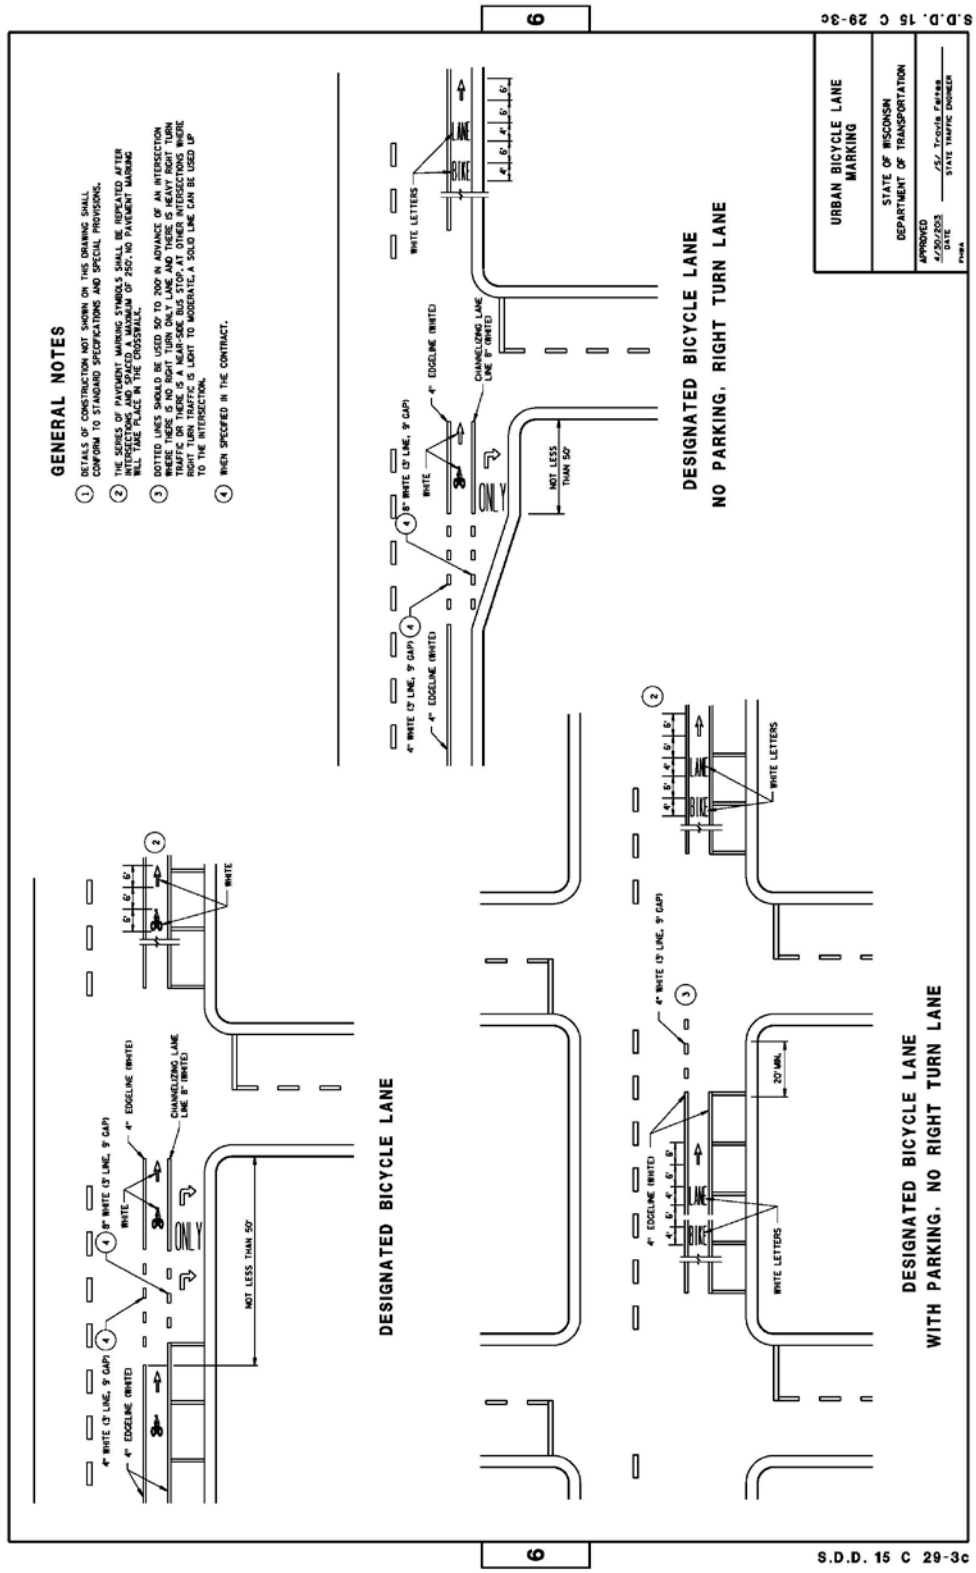

4.32 SDD 15C 29-3d – URBAN BICYCLE LANE MARKINGS

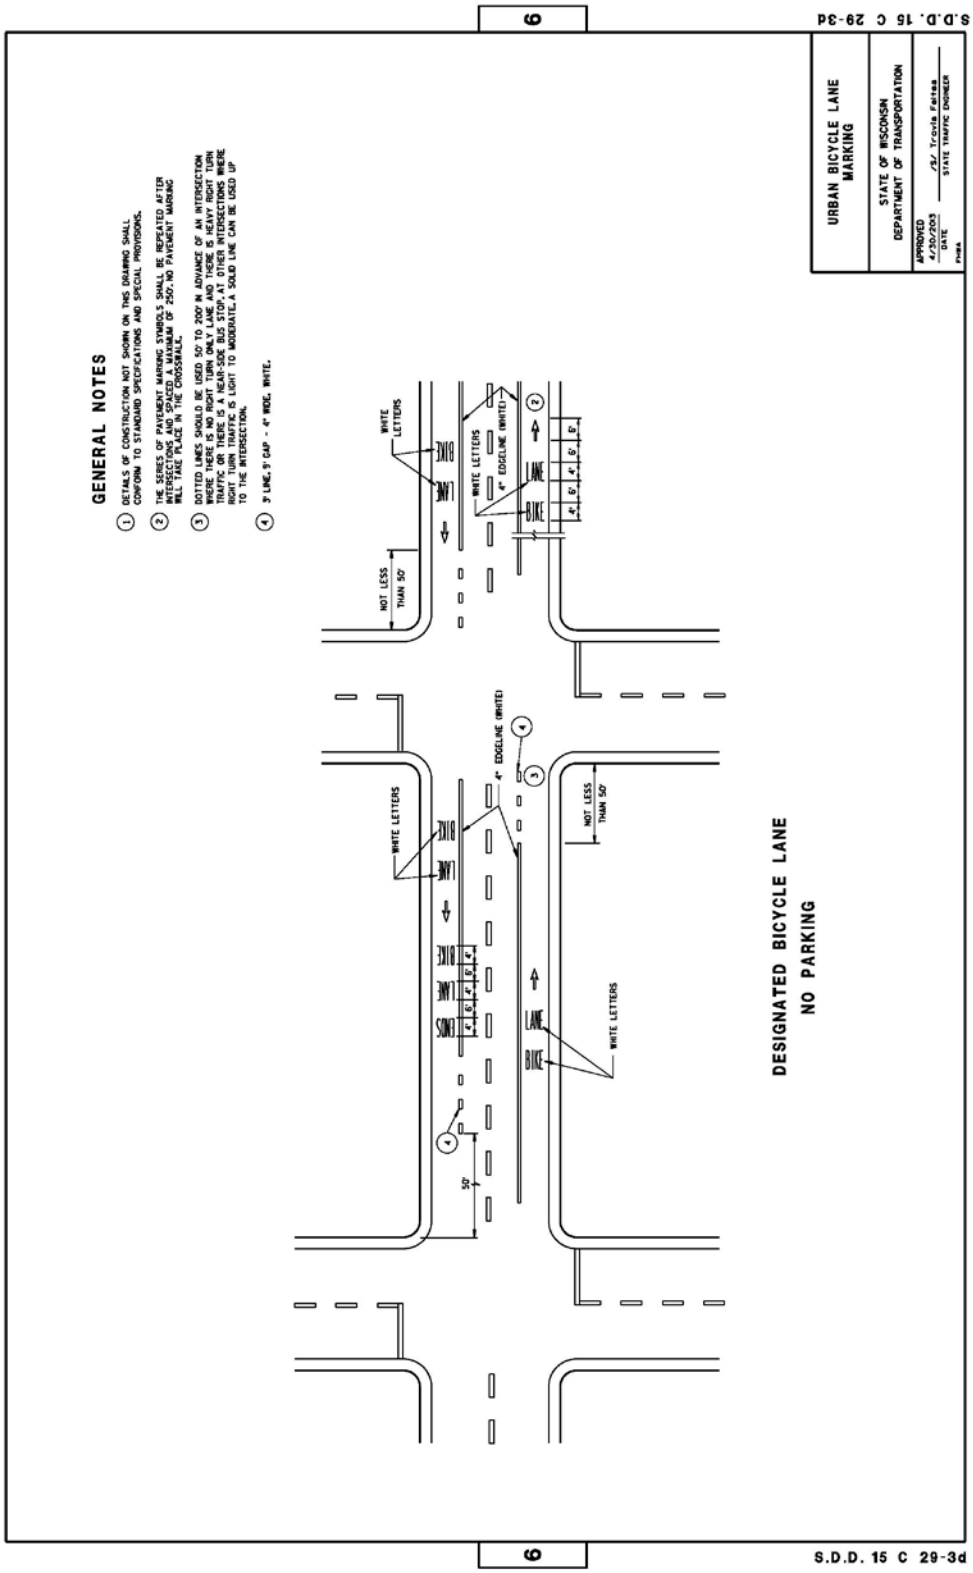

4.33 SDD 15C 29-3e – PAVEMENT MARKING FOR BIKE LANES

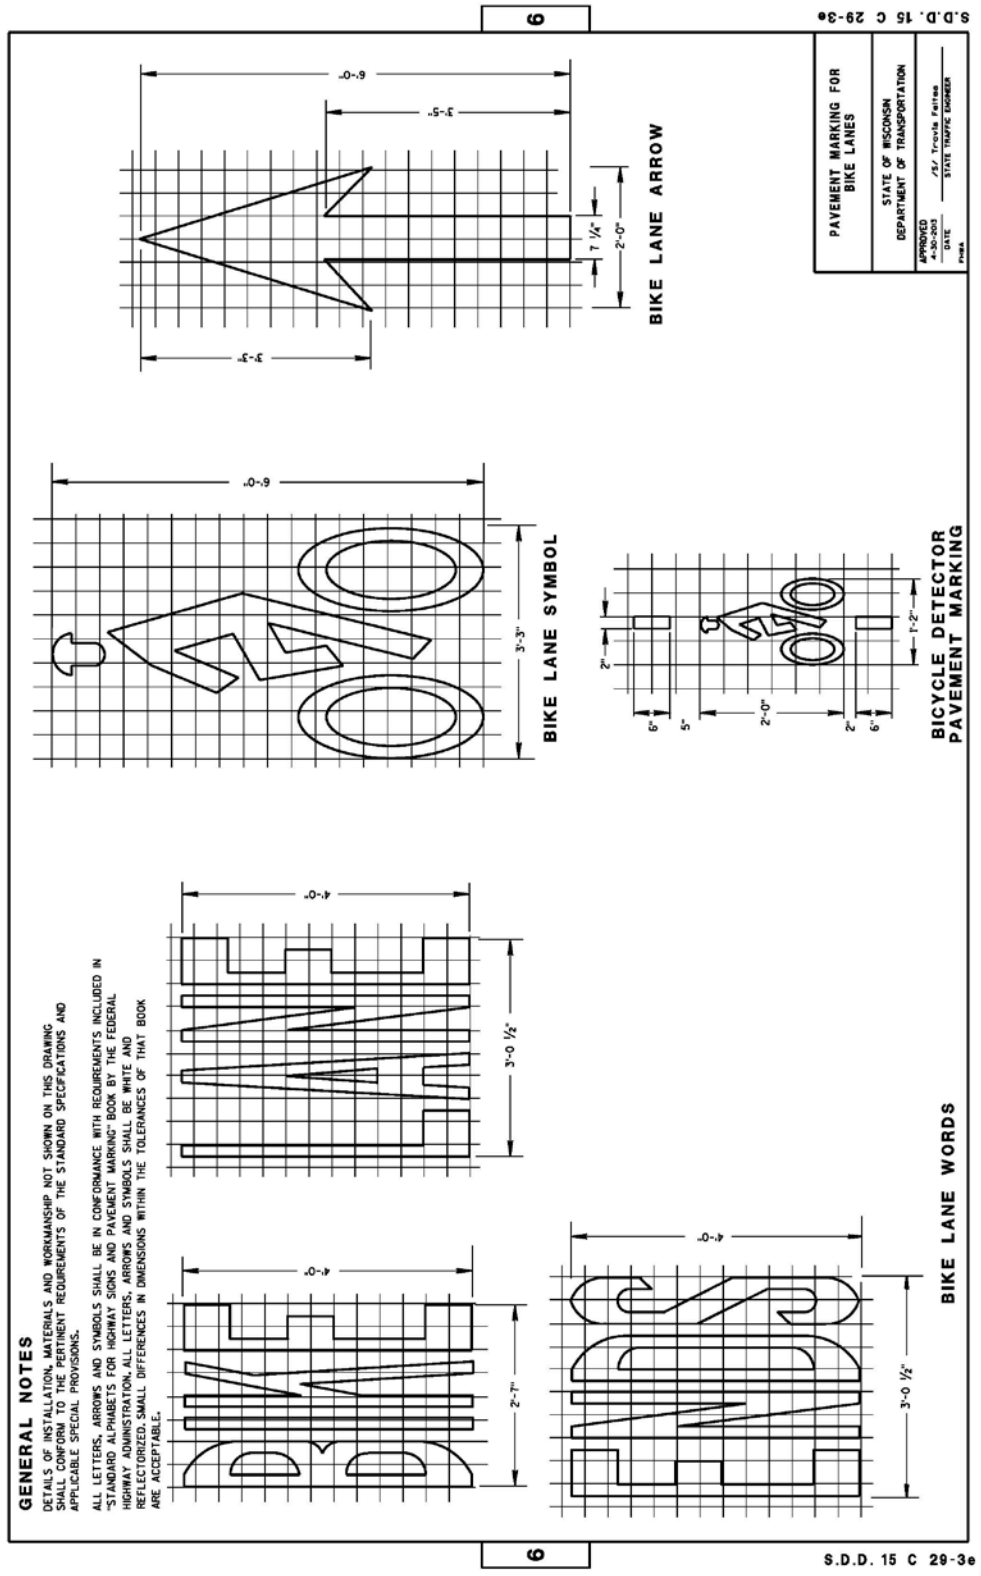

4.34 SDD 15C 29-3f – PAVEMENT MARKING FOR SHARED LANES

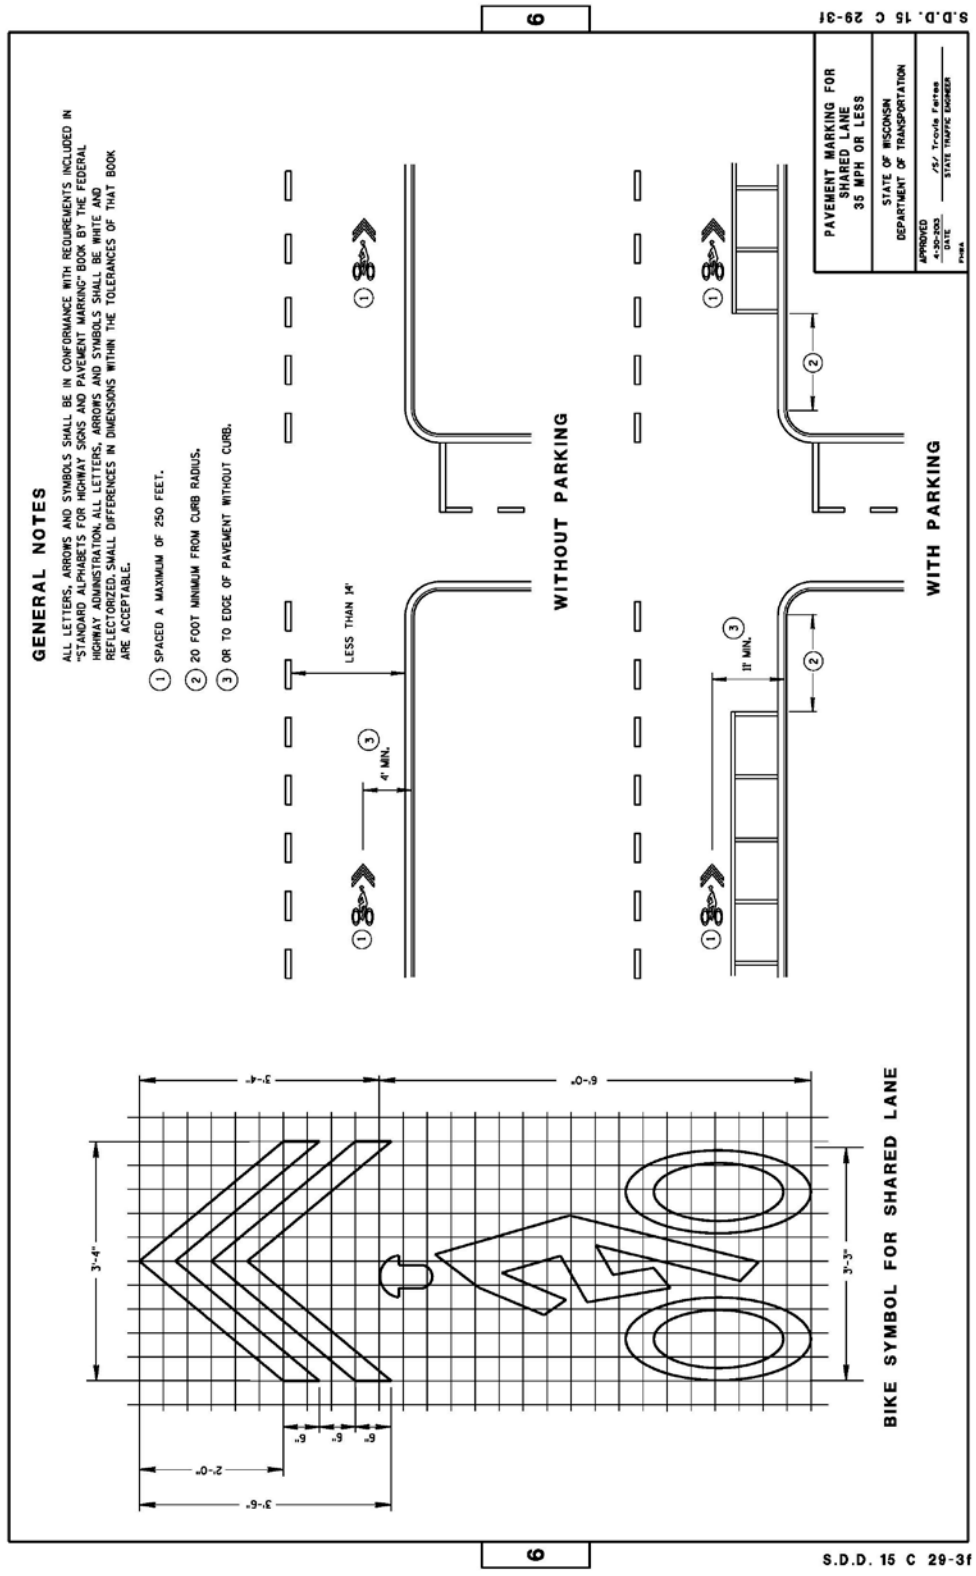

4.35 SDD 15C 30-1 – WARRANTY PROJECT PAVEMENT MARKING DETAILS

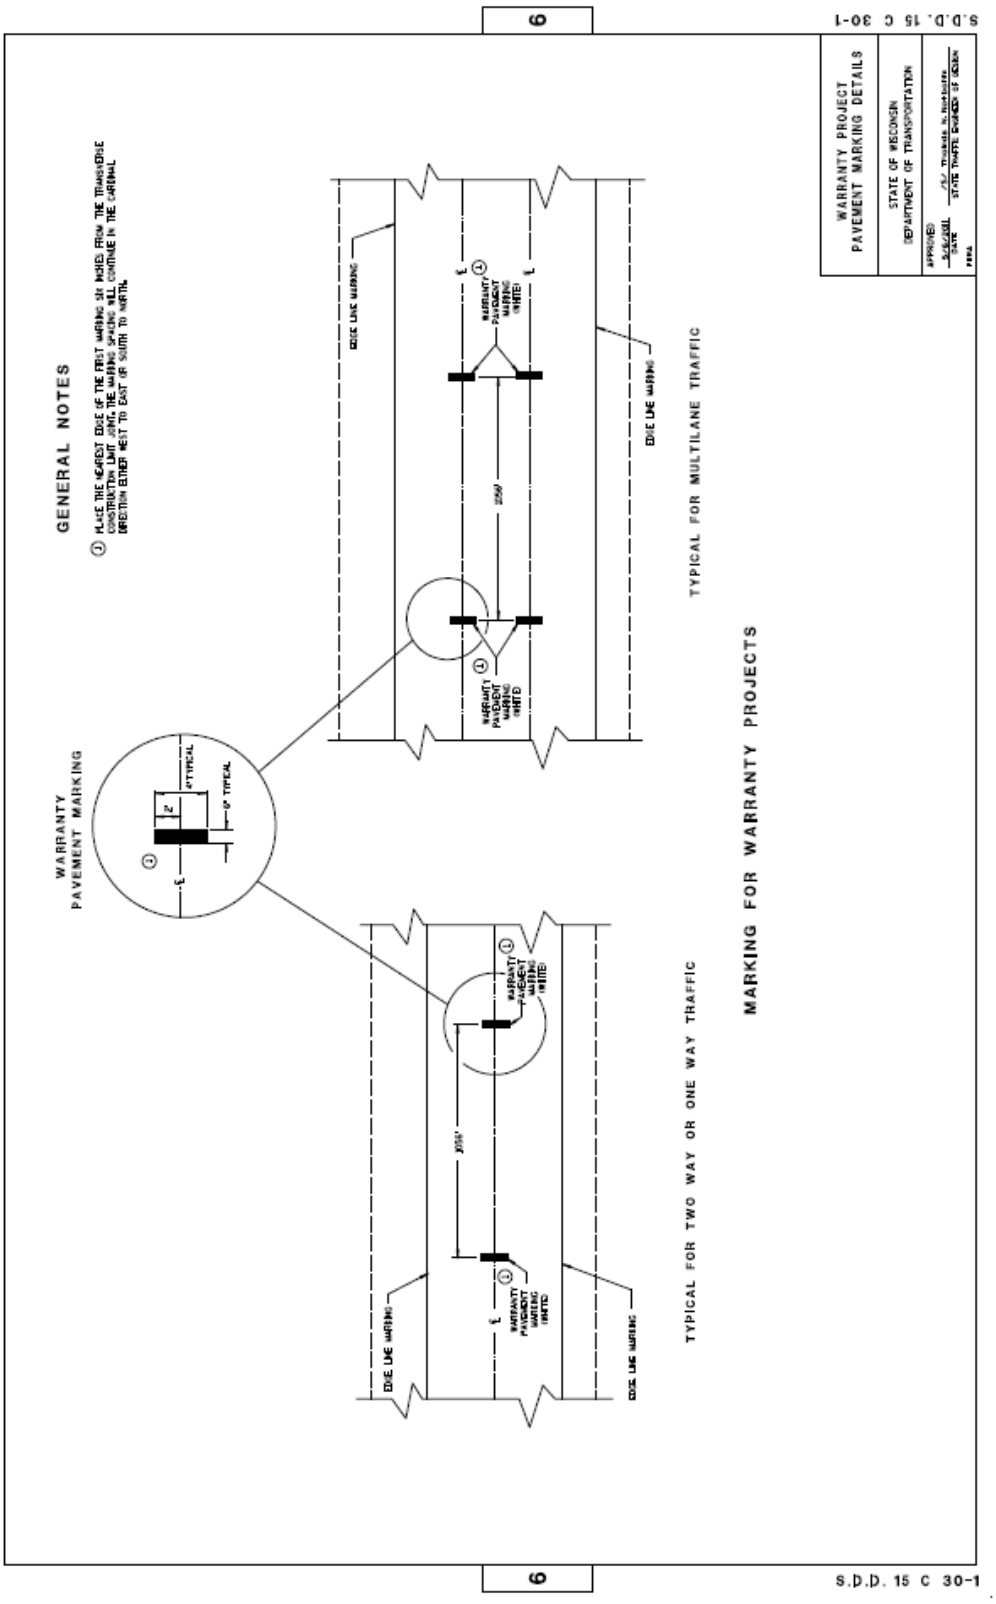

4.36 SDD 15C 31-1a – PAVEMENT MARKING (RAMPS & GORES)

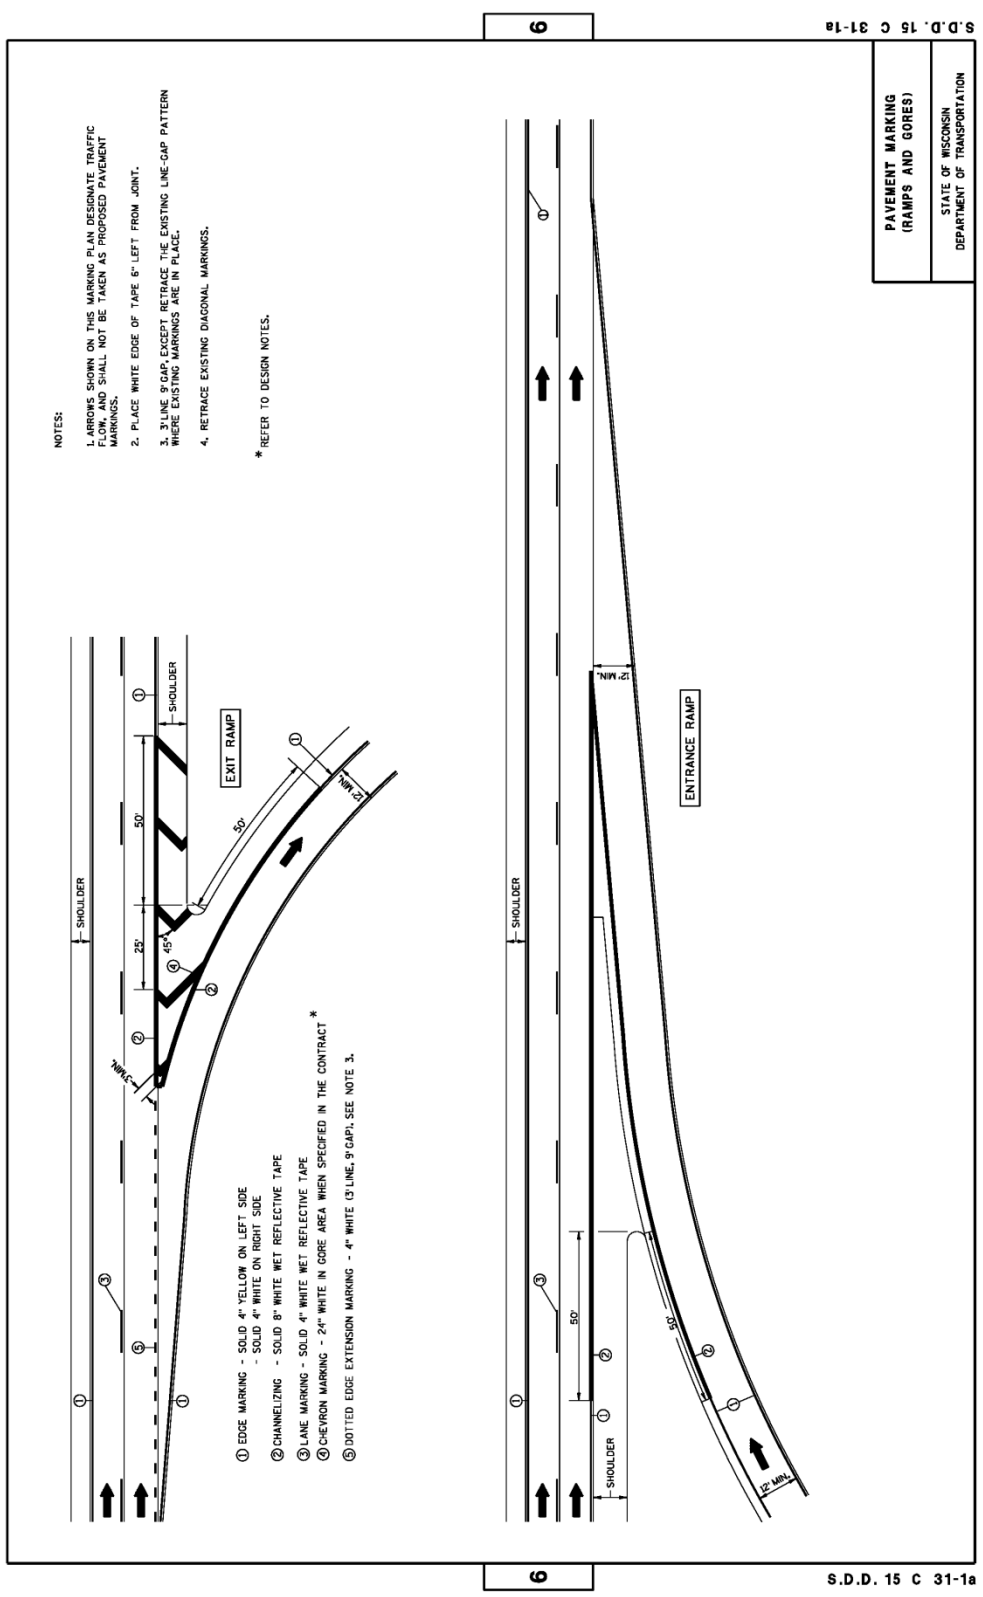

4.37 SDD 15C 31-1b – LANE DROP PAVEMENT MARKING

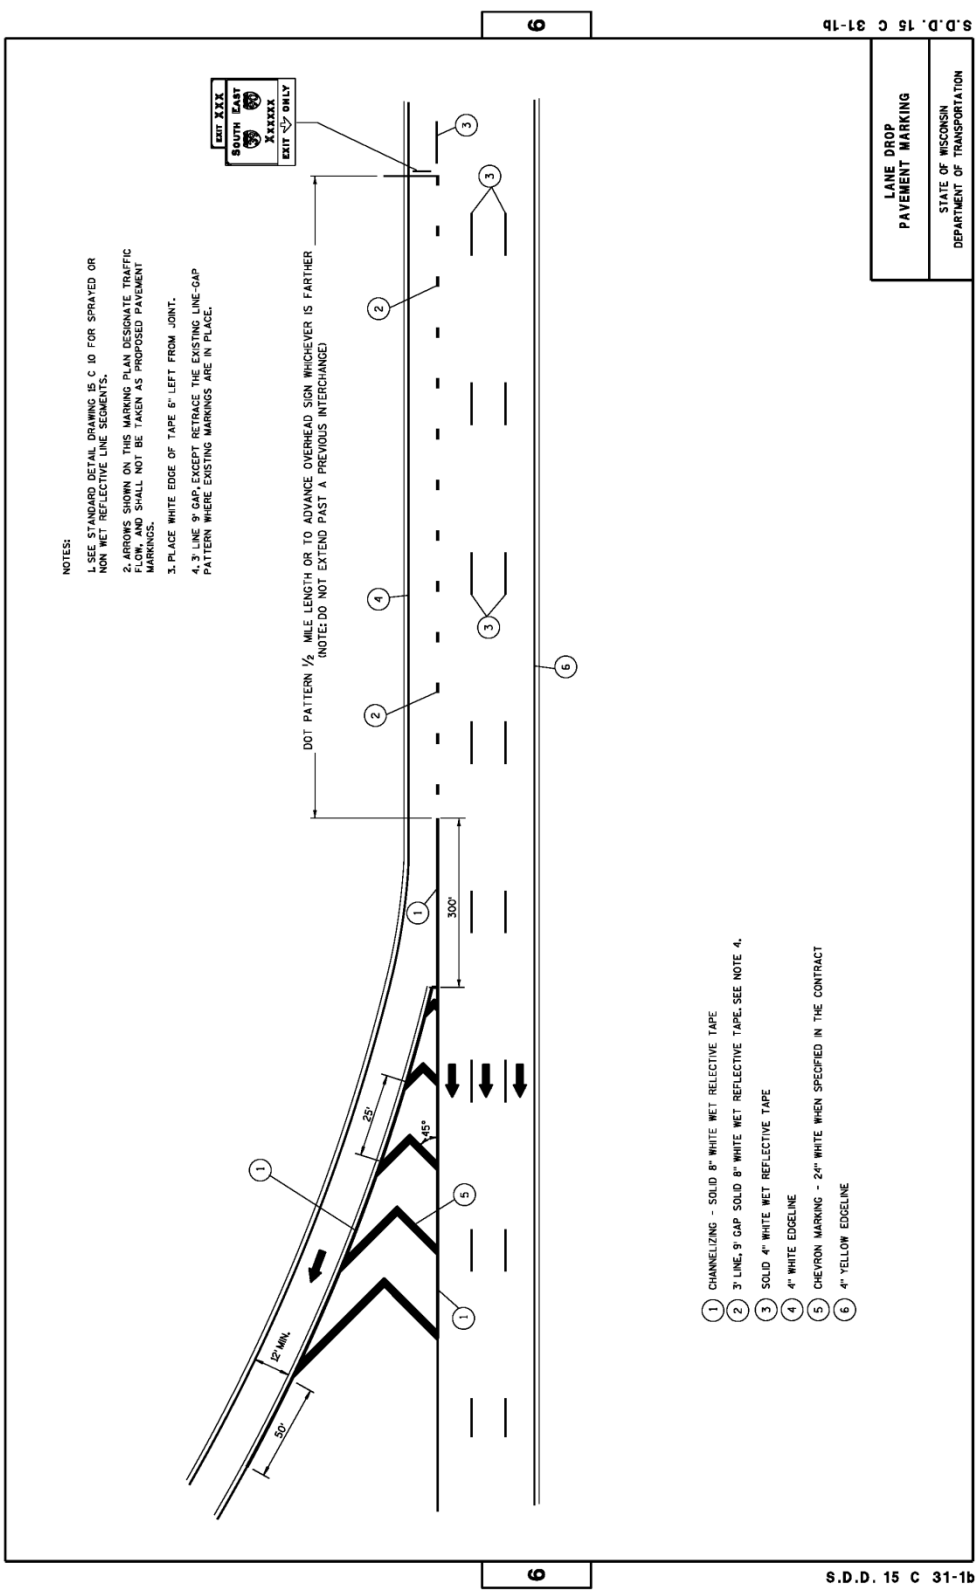

4.38 SDD 15C 31-1c – PAVEMENT MARKING MAJOR SPLIT FREEWAY TO FREEWAY

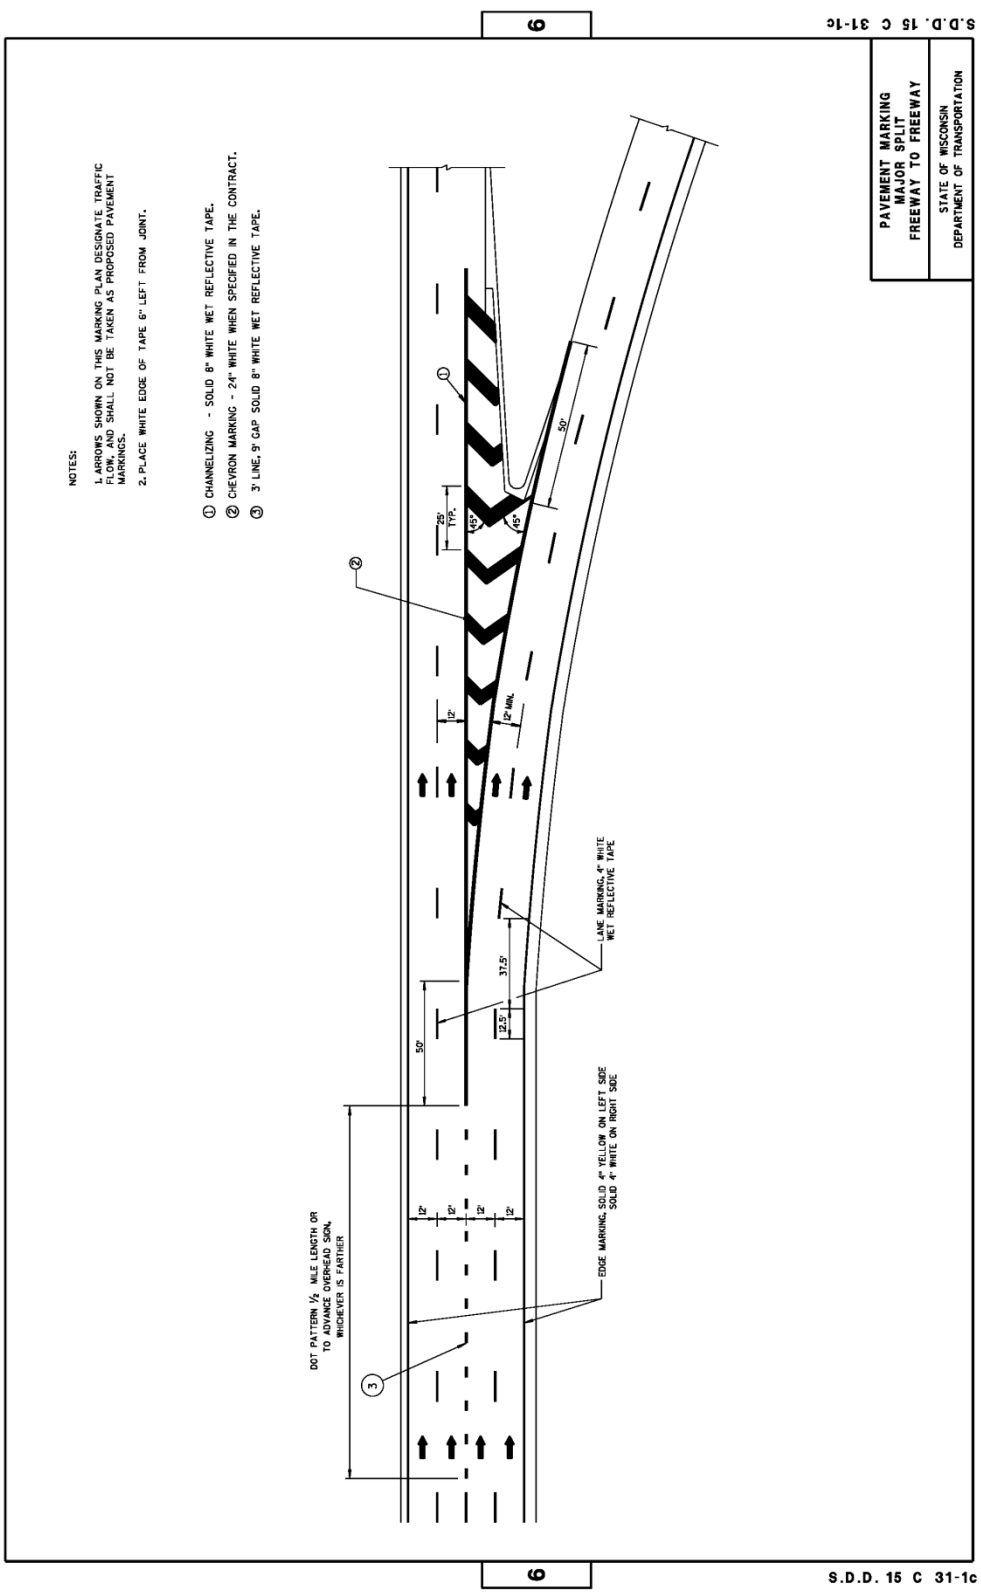

4.39 SDD 15C 31-1d – PAEMENT MARKING FOR PARALLEL ON-RAMP AND PARALLEL OFF-RAMP

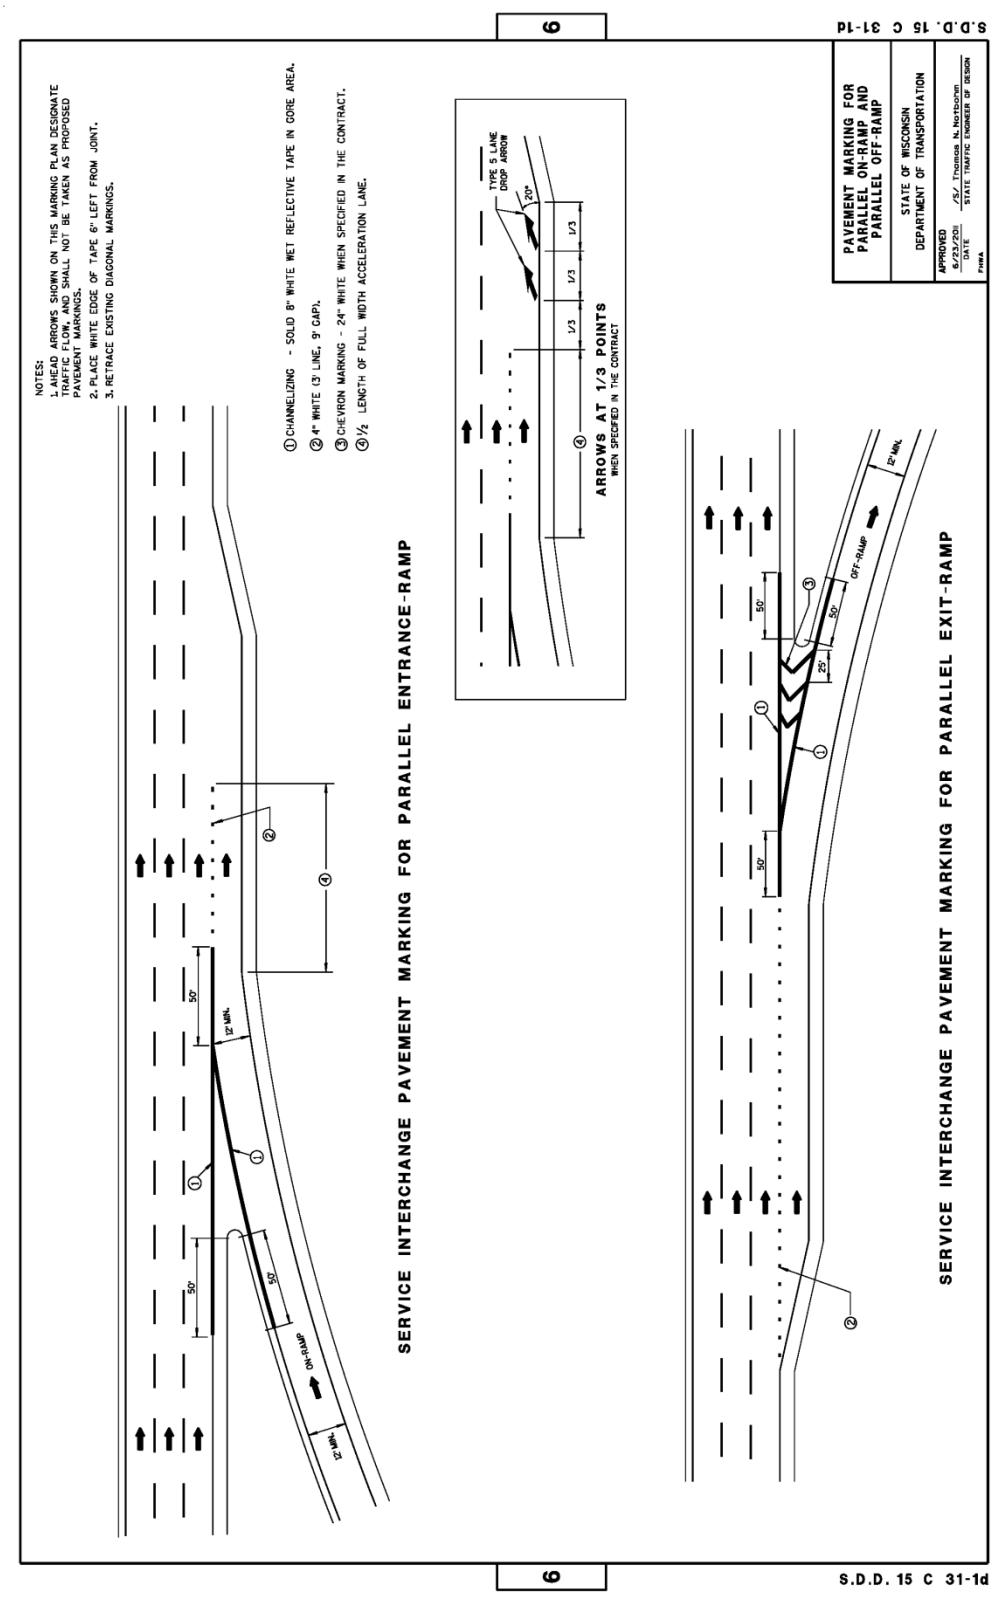

4.40 SDD 15C 32-1a – J TURN (MEDIAN) PAVEMENT MARKING

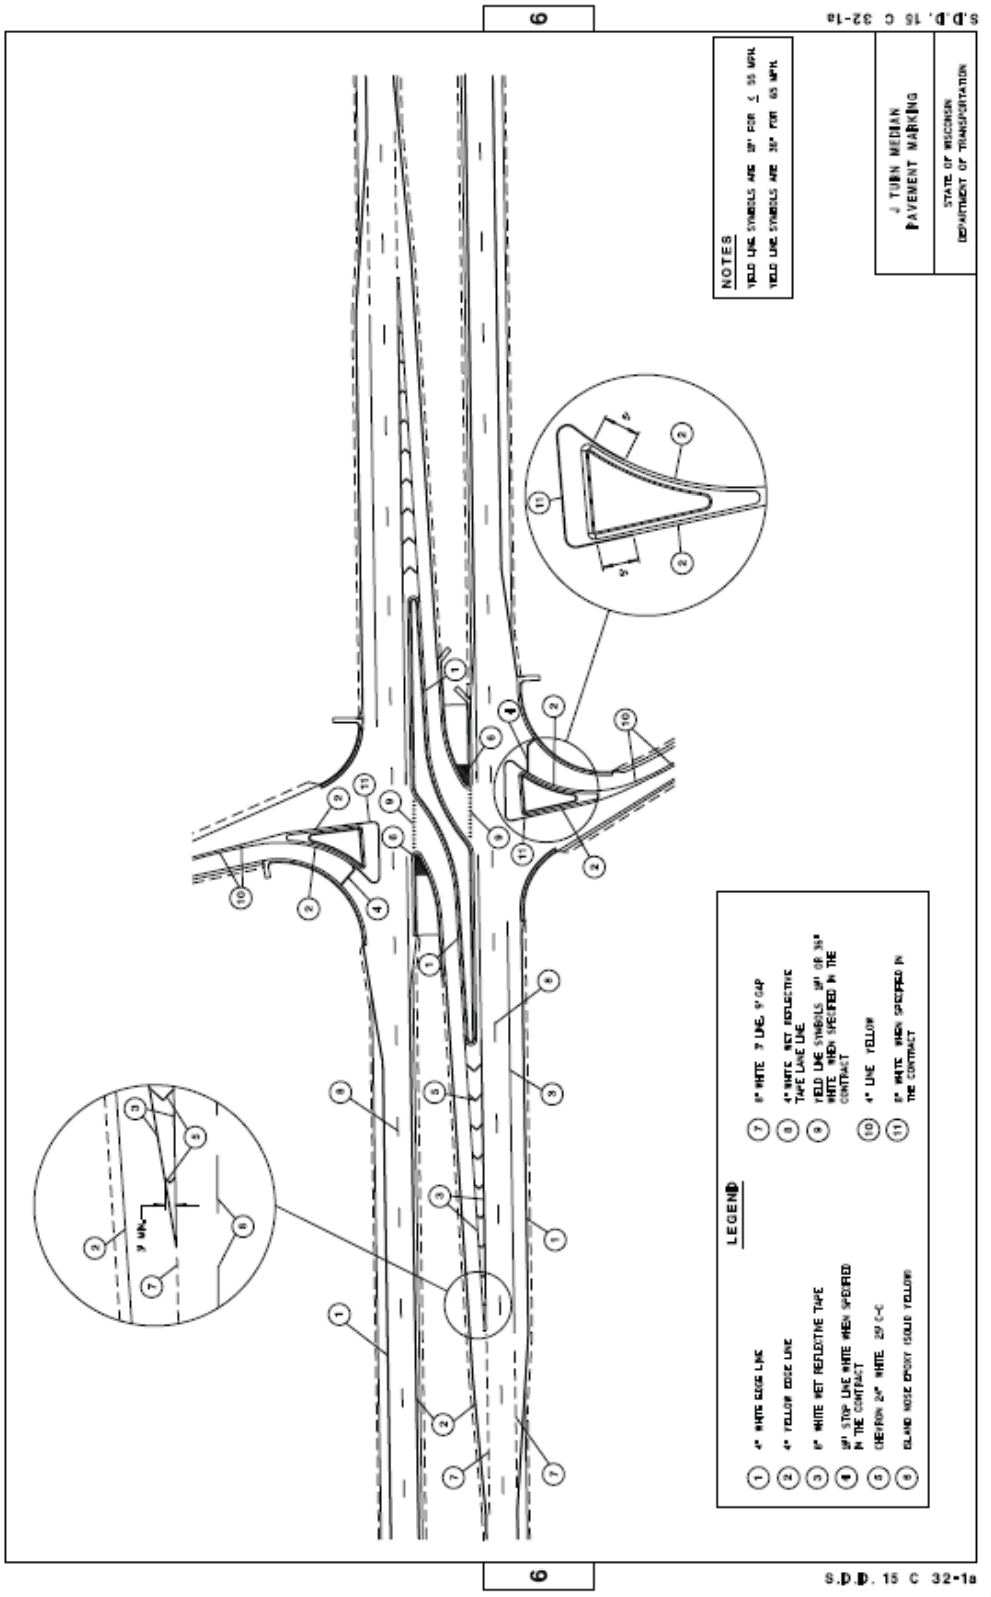

4.41 SDD 15C 32-1b – J TURN LANE PAVEMENT MARKING

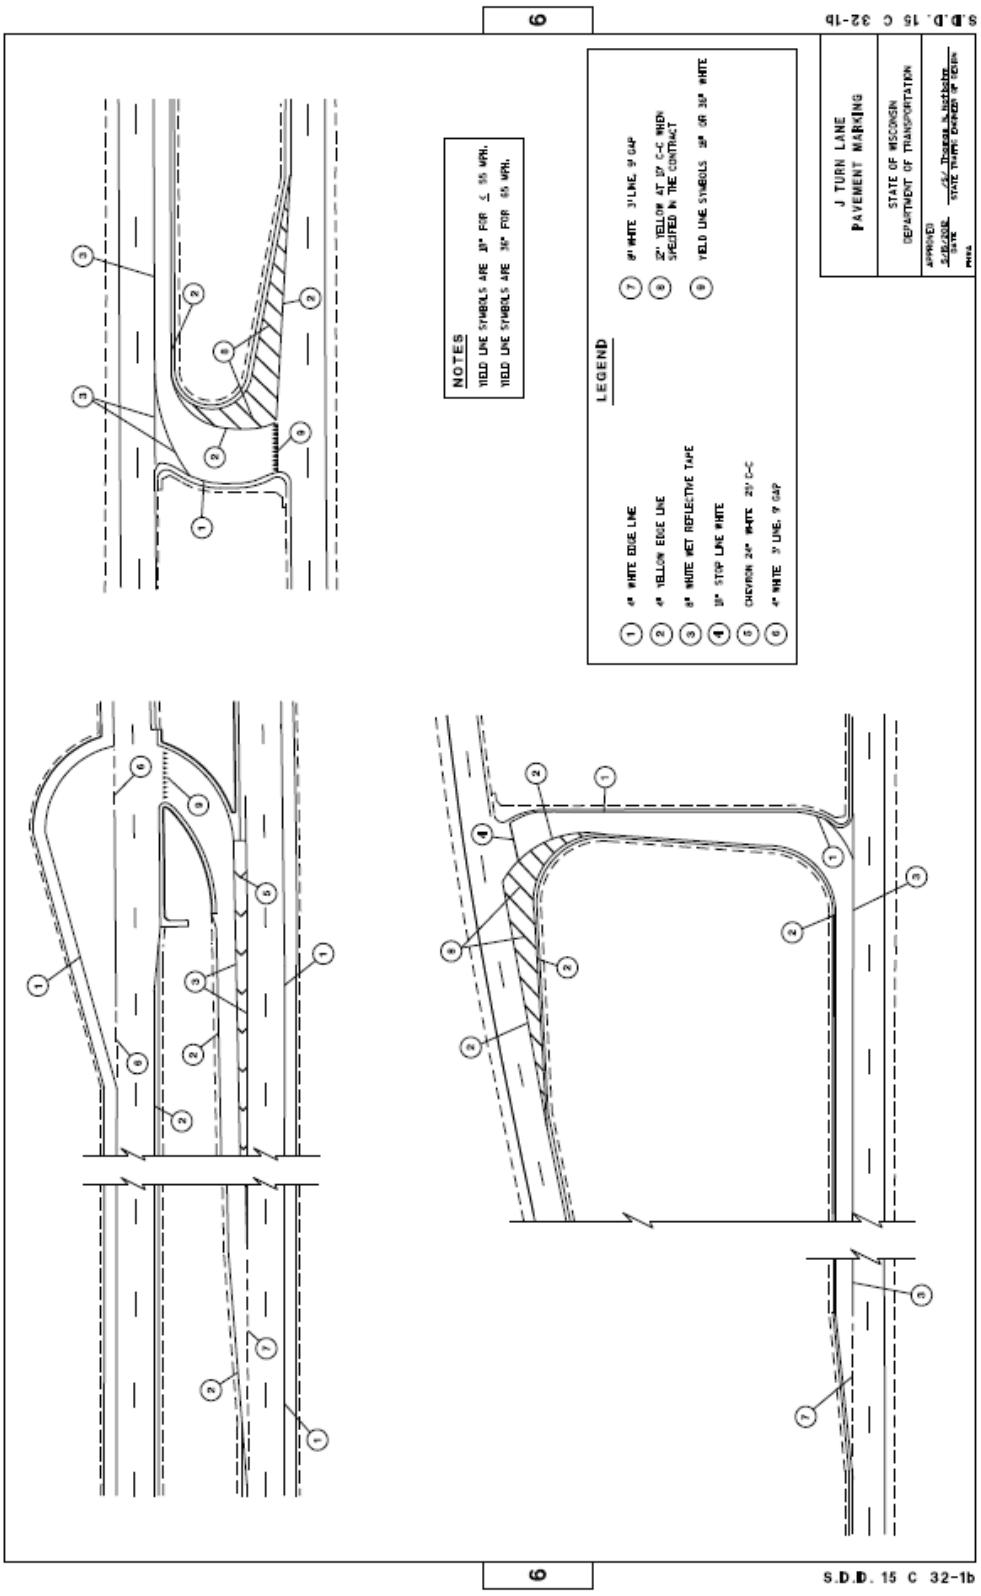
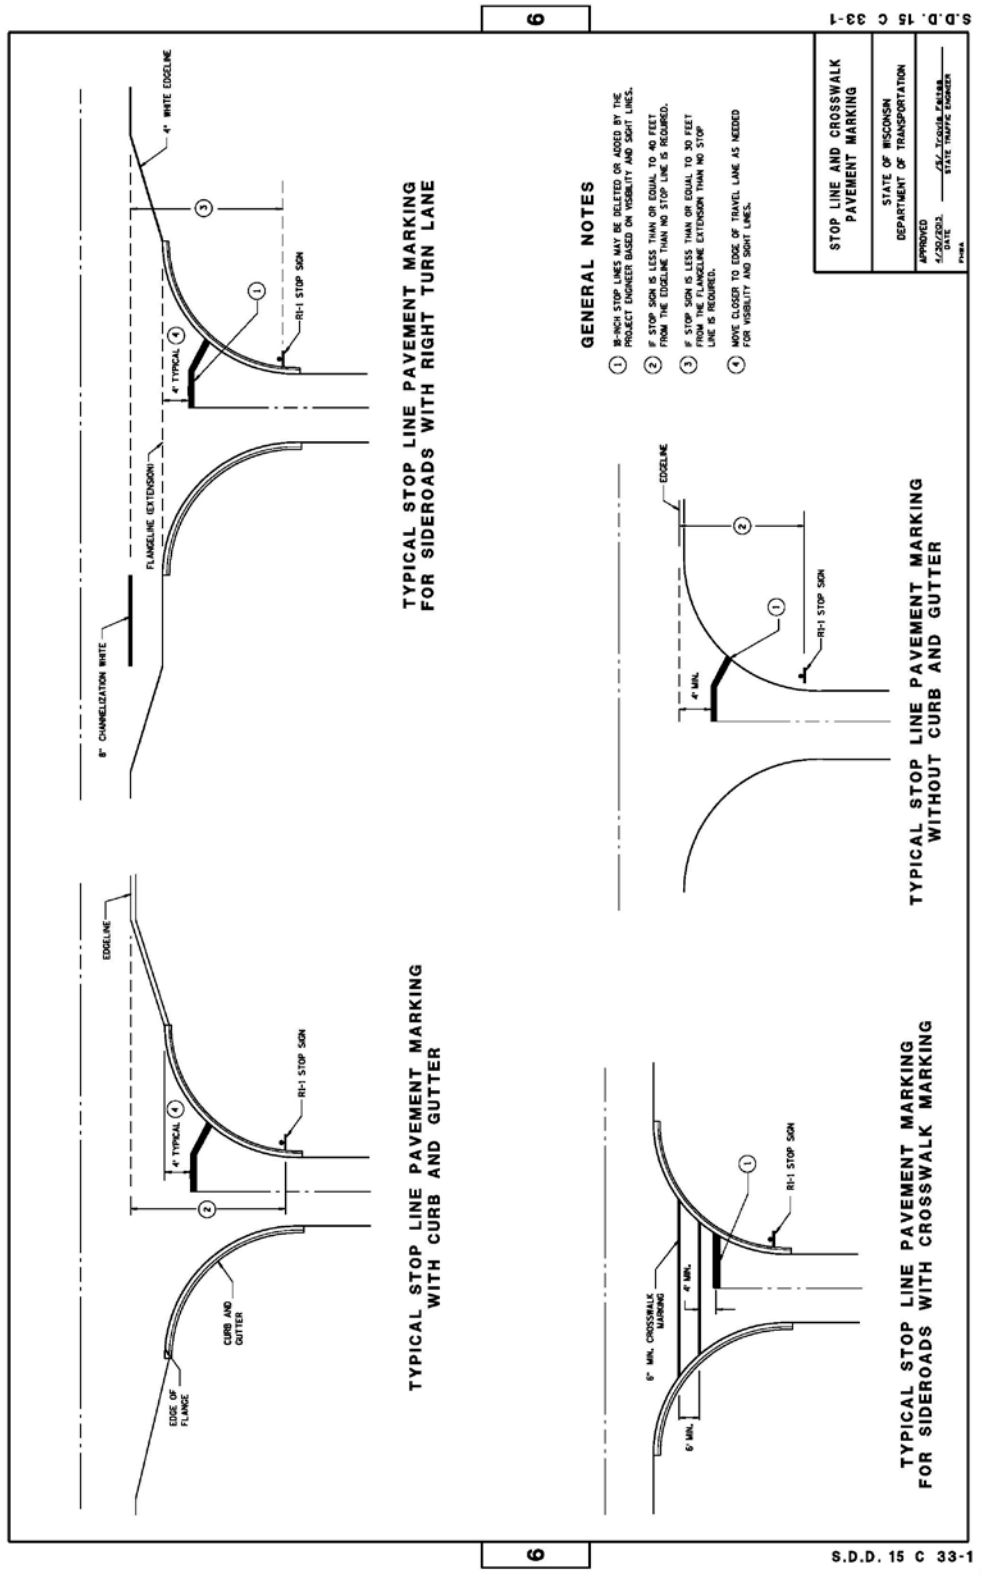
4.42 SDD 15C 33-1 STOP LINE AND CROSSWALK PAVEMENT MARKING