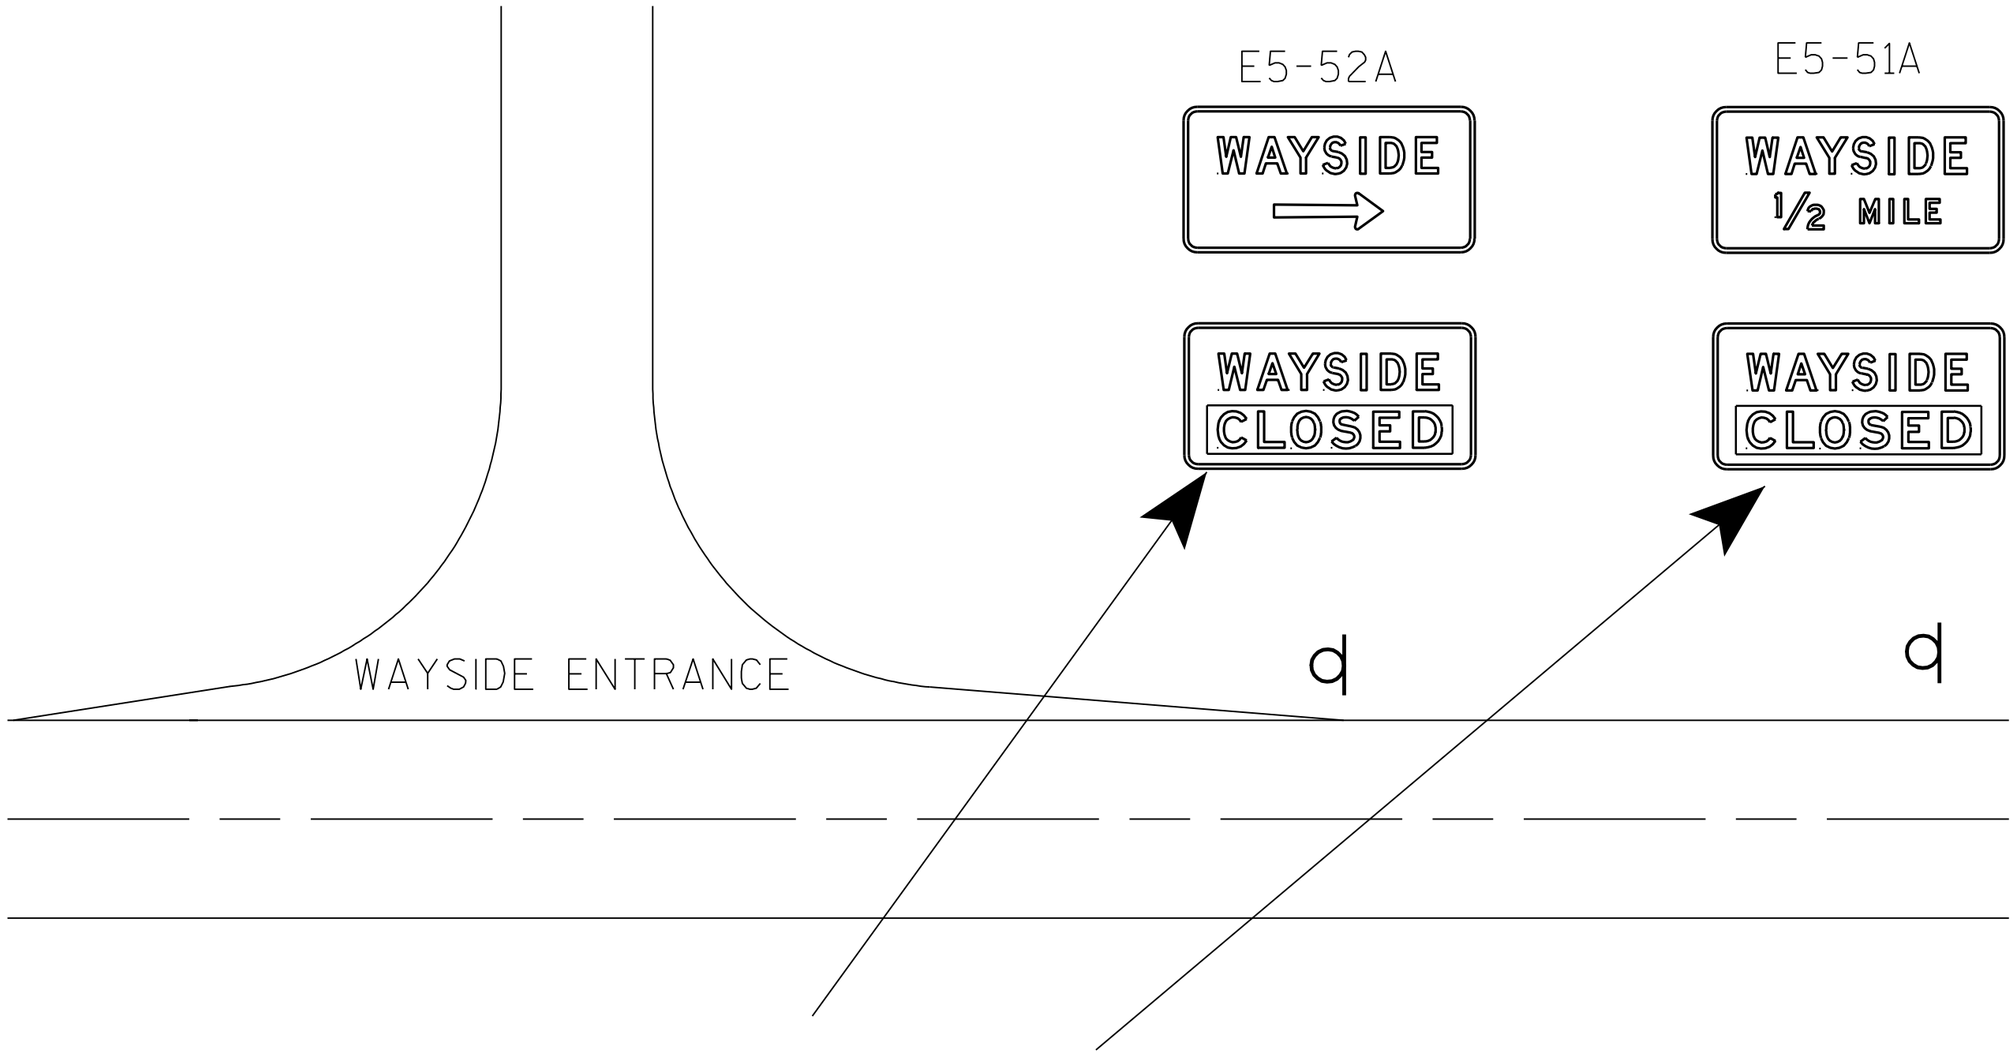

CLOSED

R55-58A

WAYSIDE CLOSURE SIGNING
A4-14

WISCONSIN DEPT OF TRANSPORTATION

APPROVED Matthew R Rauch
for State Traffic Engineer

DATE 11/08/05 PLATE NO. A4-14.1

PROJECT NO: | SHEET NO: E

FILE NAME : C:\Users\Projects\tr_stdplate\A414.DGN PLOT DATE : 08-NOV-2005 11:47 PLOT BY : DOTDZK

WISDOT/CADDS SHEET 42