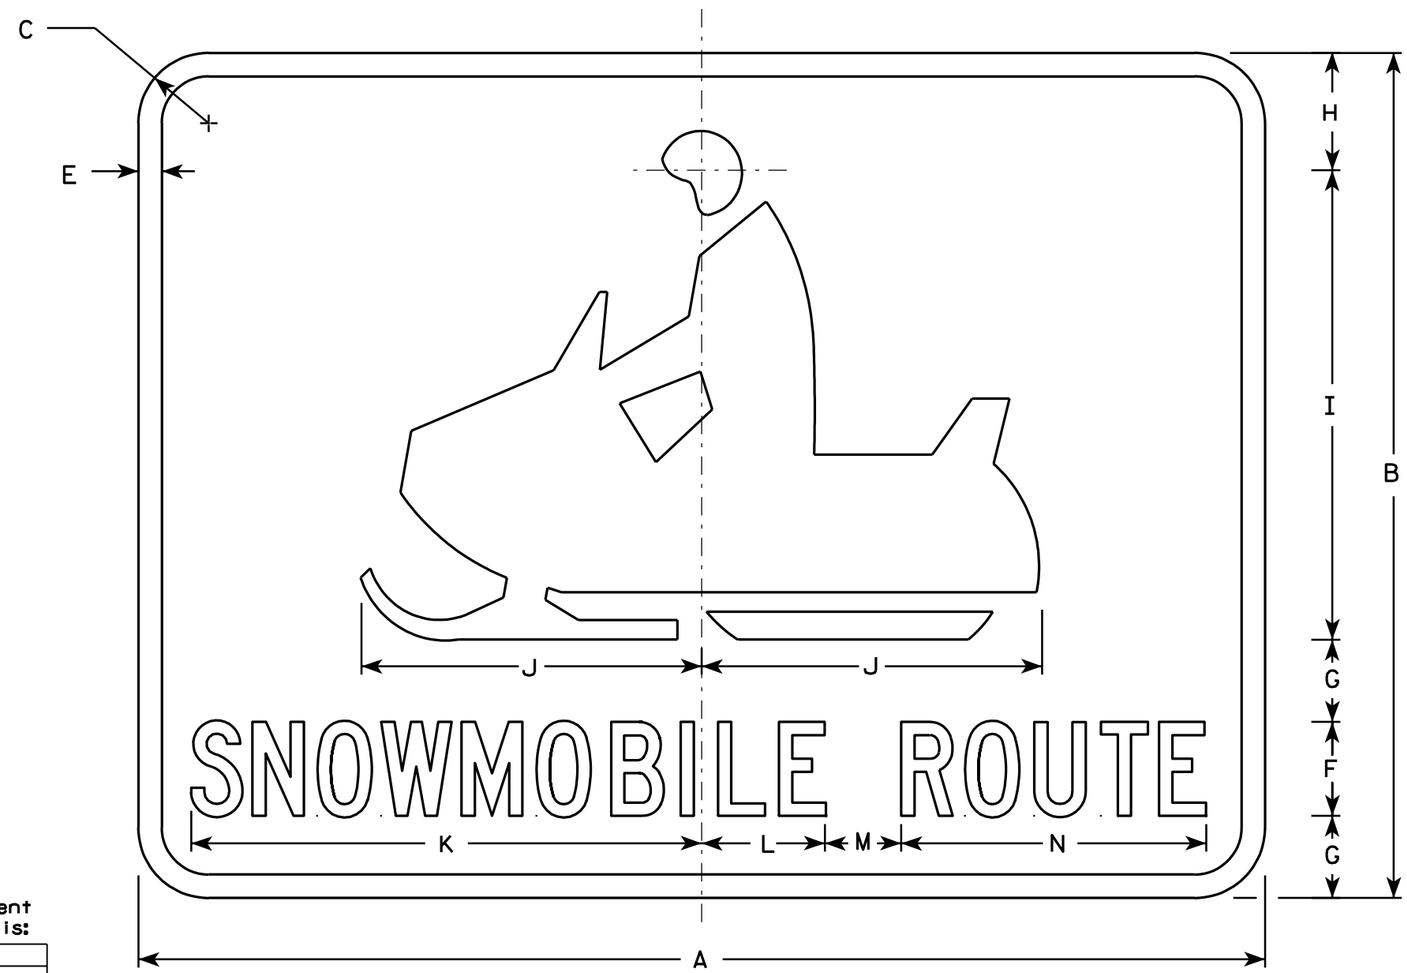

D11-6

NOTES

1. Sign is Type II - Type H Reflective - reference WIS DOT Standard Specification for HIGHWAY and STRUCTURE CONSTRUCTION latest edition.
2. Color:
   Background - Green
   Message - White - Type H Reflective
3. Message Series - C
4. Corners may be square or rounded when base material is plywood but borders shall be rounded as shown. When base material is metal, the corners and borders shall be rounded.

Metric equivalent for this sign is:

SIZE	
1	
2	600 mm X 450 mm
3	
4	
5	

SIZE	A	B	C	D	E	F	G	H	I	J	K	L	M	N	O	P	Q	R	S	T	U	V	W	X	Y	Z	Area sq. ft.	Area m2
1																												
2	24	18	1 1/2		1/2	2	1 3/4	2 1/2	10	7 1/4	10 7/8	2 5/8	1 5/8	6 1/2													3.0	0.27
3																												
4																												
5																												

STANDARD SIGN
D11-6

WISCONSIN DEPT OF TRANSPORTATION

APPROVED Charles J Sparr for State Traffic Engineer

DATE 1/16/02 PLATE NO. D11-6.6

PROJECT NO: | SHEET NO: E