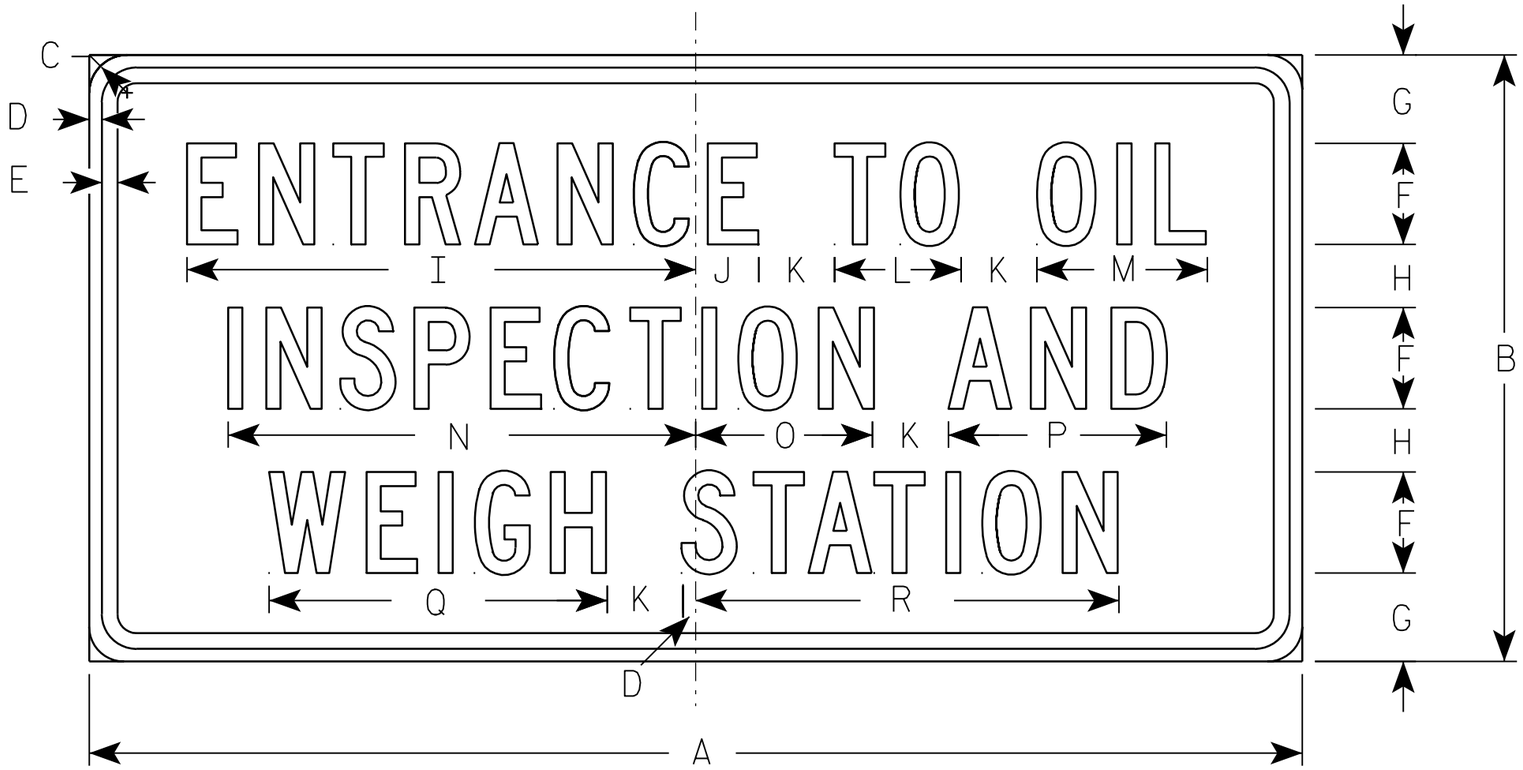

D52-56

NOTES

1. Sign is Type II - Type H Reflective - reference WIS DOT Standard Specification for HIGHWAY and STRUCTURE CONSTRUCTION latest edition.
2. Color:
   Background - White
   Message - Black
3. Message Series - C
4. Corners may be square or rounded when base material is plywood but borders shall be rounded as shown. When base material is metal, the corners and borders shall be rounded.

Metric equivalent for this sign is:

SIZE	
1	
2	1200 mm X 600 mm
3	
4	
5	

SIZE	A	B	C	D	E	F	G	H	I	J	K	L	M	N	O	P	Q	R	S	T	U	V	W	X	Y	Z	Area sq. ft.	Area m2
1																												
2	48	24	1 3/8	1/2	5/8	4	3 1/2	2 1/2	20 1/8	2 1/2	3	5	6 3/4	18 1/2	7	8 5/8	13 3/8	16 3/4									8.0	0.72
3																												
4																												
5																												

STANDARD SIGN
D52-56

WISCONSIN DEPT OF TRANSPORTATION

APPROVED Matthew R Rauch
for State Traffic Engineer

DATE 10/21/03 PLATE NO. D52-56.1

PROJECT NO:

SHEET NO: E