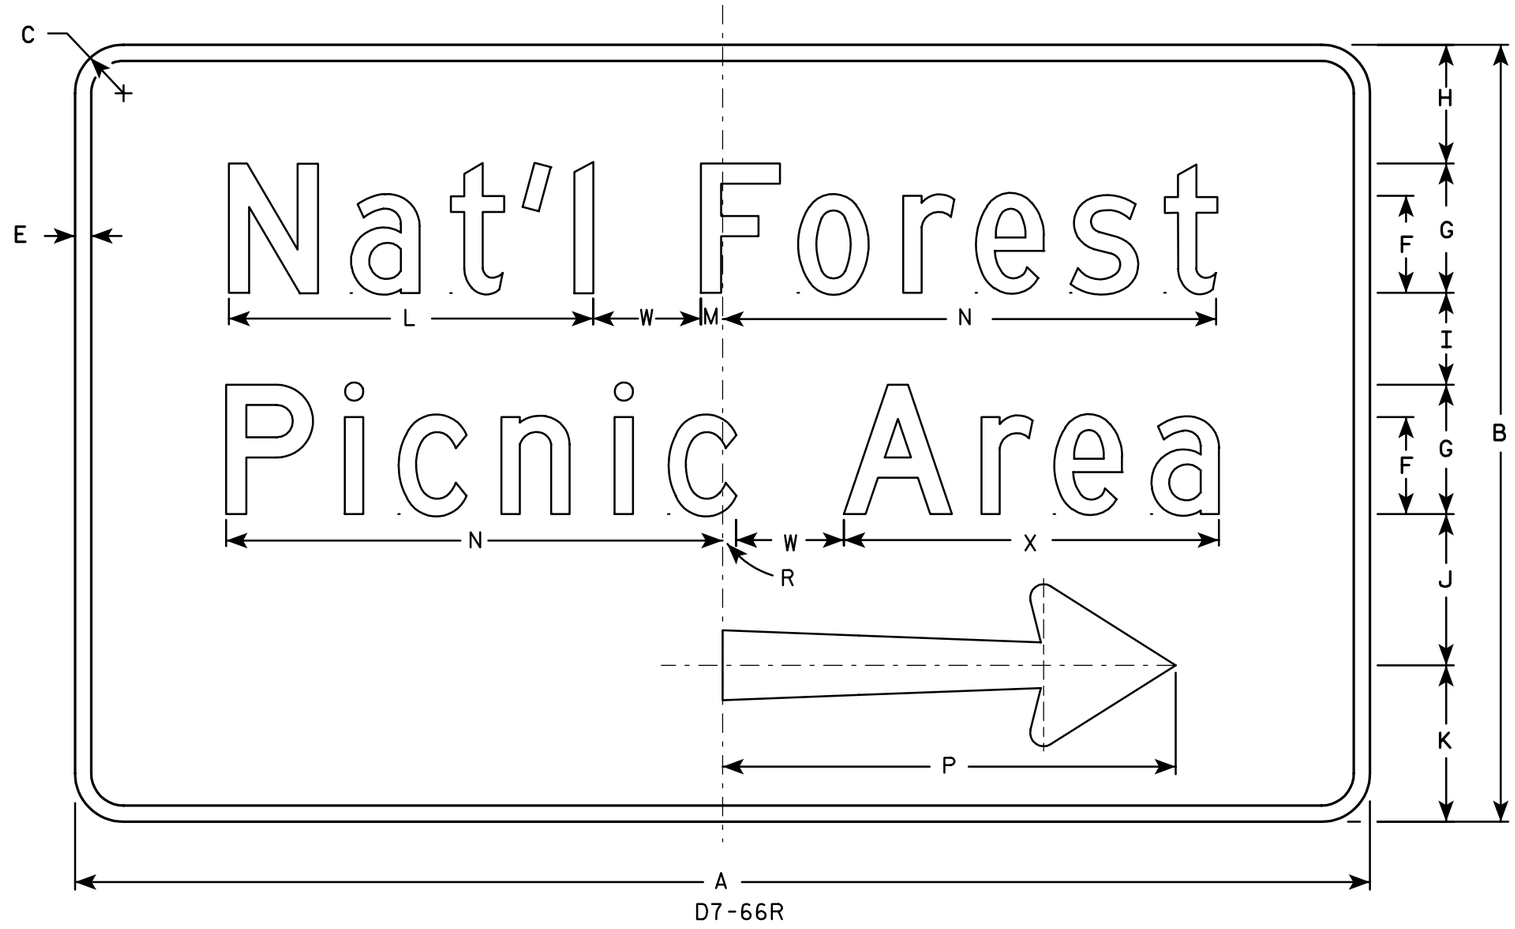

NOTES

1. Sign is Type II - Type H Reflective - reference WIS DOT Standard Specification for HIGHWAY and STRUCTURE CONSTRUCTION latest edition.
2. Color:
   Background - Brown
   Message - White - Type H Reflective
3. Message Series - D
4. Corners may be square or rounded when base material is plywood but borders shall be rounded as shown. When base material is metal, the corners and borders shall be rounded.
5. D7-66L is the same as D7-66R except that the arrow is reversed.

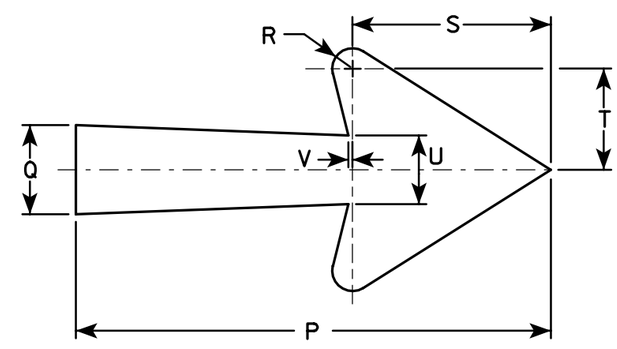

Arrow Detail

Metric equivalent for this sign is:

SIZE	
1	
2	1500 mm X 900 mm
3	
4	
5	

SIZE	A	B	C	D	E	F	G	H	I	J	K	L	M	N	O	P	Q	R	S	T	U	V	W	X	Y	Z	Area sq. ft.	Area m2
1																												
2	60	36	2 1/4		3/4	4 1/2	6	5 1/2	4 1/4	7	7 1/4	16 7/8	1	23		21	3 1/4	5/8	6 1/8	3 1/8	2 1/8	1/8	5	17 3/8			15.0	1.35
3																												
4																												
5																												

STANDARD SIGN
D7-66

WISCONSIN DEPT OF TRANSPORTATION

APPROVED Chester J Spang
for State Traffic Engineer

DATE 1/14/02 PLATE NO. D7-66.6

STATE PROJECT NUMBER: | SHEET NO: E

FILE NAME : C:\Users\Projects\tr_stdplate\D766.DGN PLOT DATE : 22-JAN-2002 08:36 REV DATE : 4/30/01 Originator : Don Kluever

WISDOT/CADDS SHEET 42

7

7

58,59,60,61,62,63

LEVELS ON - 2,3, 5,6, 10,