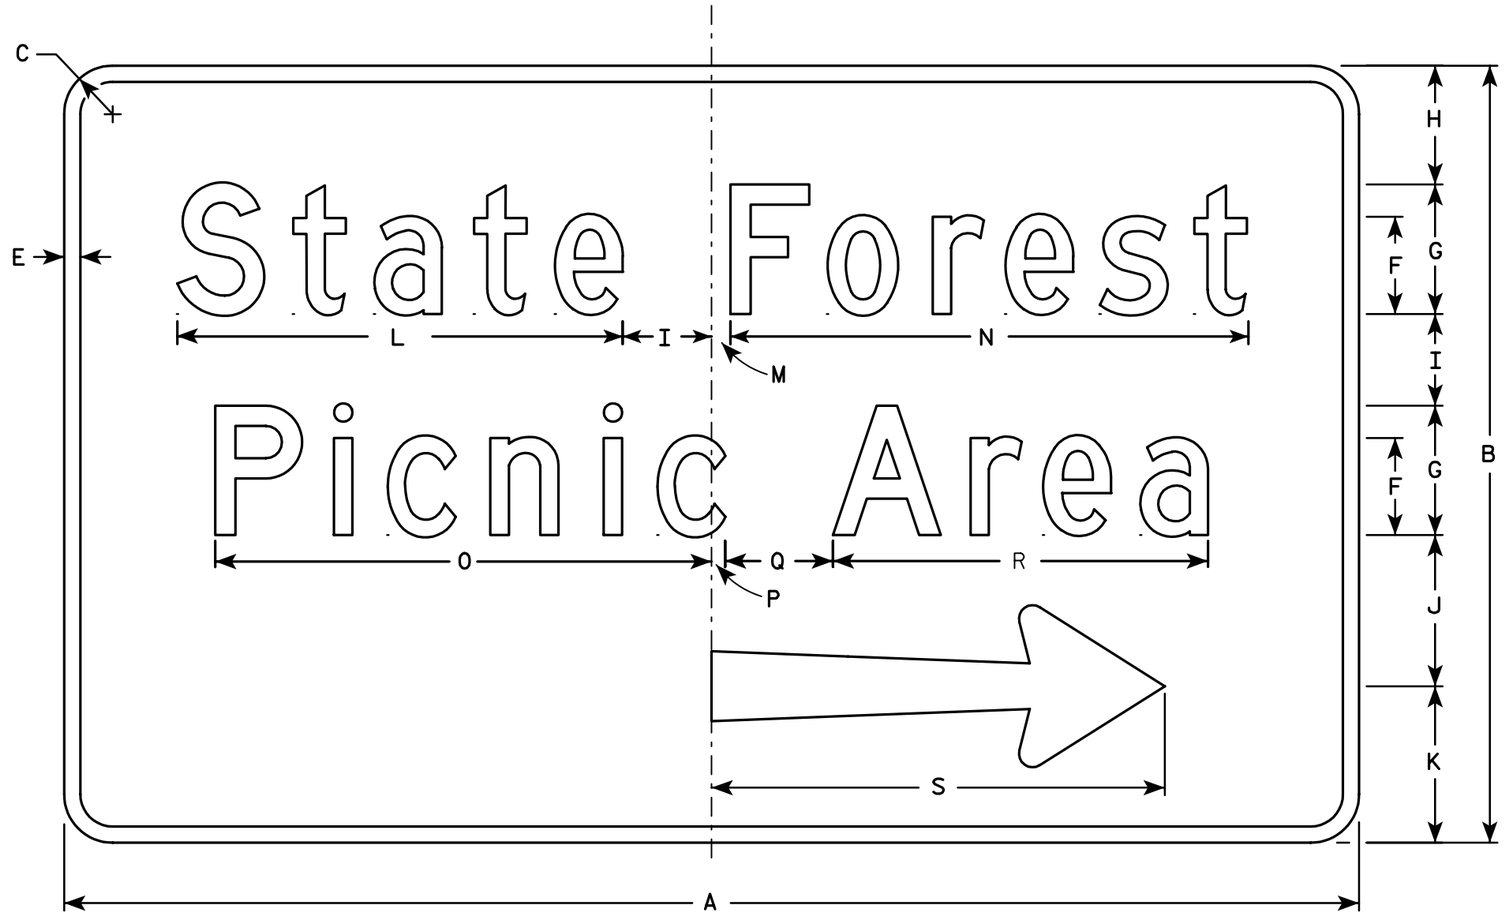

D7-74R

NOTES

1. Sign is Type II - Type H Reflective - reference WIS DOT Standard Specification for HIGHWAY and STRUCTURE CONSTRUCTION latest edition.
2. Color:
   Background - Brown
   Message - White - Type H Reflective
3. Message Series - D
4. Corners may be square or rounded when base material is plywood but borders shall be rounded as shown. When base material is metal, the corners and borders shall be rounded.
5. D7-74L is the same as D7-74R except that the arrow is reversed.

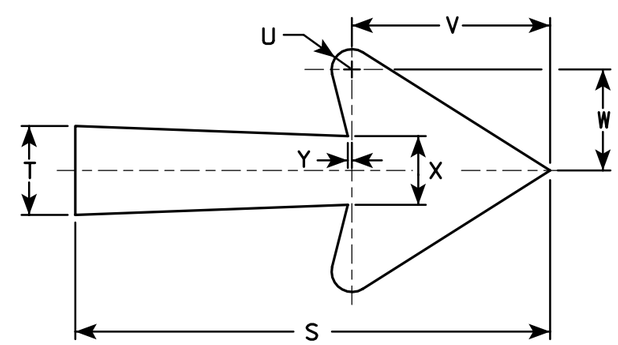

Arrow Detail

Metric equivalent for this sign is:

SIZE	
1	
2	1500 mm X 900 mm
3	
4	
5	

SIZE	A	B	C	D	E	F	G	H	I	J	K	L	M	N	O	P	Q	R	S	T	U	V	W	X	Y	Z	Area sq. ft.	Area m2
1																												
2	60	36	2 1/4		3/4	4 1/2	6	5 1/2	4 1/4	7	7 1/4	20 5/8	7/8	24	23	5/8	5	17 3/8	21	3 1/4	5/8	6 1/8	3 1/8	2 1/8	1/8		15.0	1.35
3																												
4																												
5																												

STANDARD SIGN
D7-74

WISCONSIN DEPT OF TRANSPORTATION

APPROVED Christa J Spang for State Traffic Engineer

DATE 1/14/02 PLATE NO. D7-74.5

STATE PROJECT NUMBER: | SHEET NO: | E

FILE NAME : C:\Users\Projects\tr_stdplate\D774.DGN PLOT DATE : 22-JAN-2002 12:51 ORG DATE : 7/7/97 Originator : Don Kluever

WISDOT/CADDS SHEET 42

58,59,60,61,62,63

LEVELS ON - 2.3. 5.6. 10.

7

7