NOTES

1. Sign is Type I - Type SH Reflective - reference WIS DOT Standard Specification for HIGHWAY and STRUCTURE CONSTRUCTION latest edition.
2. Color:
   Background - Blue
   Message - White
3. Message Series - E

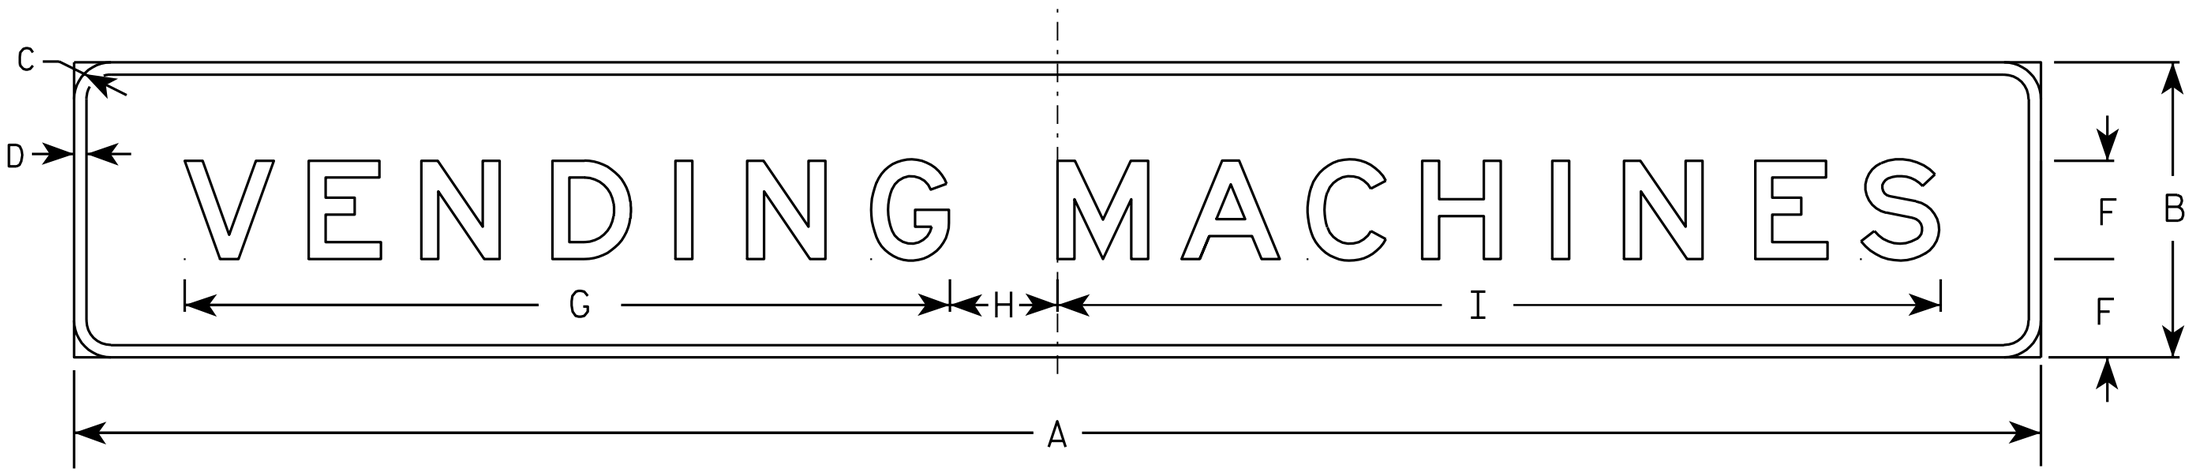

E10-53

7

7

Metric equivalent for this sign is:

SIZE	
1	
2	
3	
4	
5	3000 mm X 450 mm

SIZE	A	B	C	D	E	F	G	H	I	J	K	L	M	N	O	P	Q	R	S	T	U	V	W	X	Y	Z	Area sq. ft.	Area m2
1																												
2																												
3																												
4																												
5	120	18	2 1/4	3/4		6	46 3/4	6 9/16	53 7/8																		15.0	1.35

STANDARD SIGN
E10-53

WISCONSIN DEPT OF TRANSPORTATION

APPROVED Matthew R Rauch
for State Traffic Engineer

DATE 12/8/08 PLATE NO. E10-53.4

PROJECT NO:	HWY:	COUNTY:		SHEET NO:	E