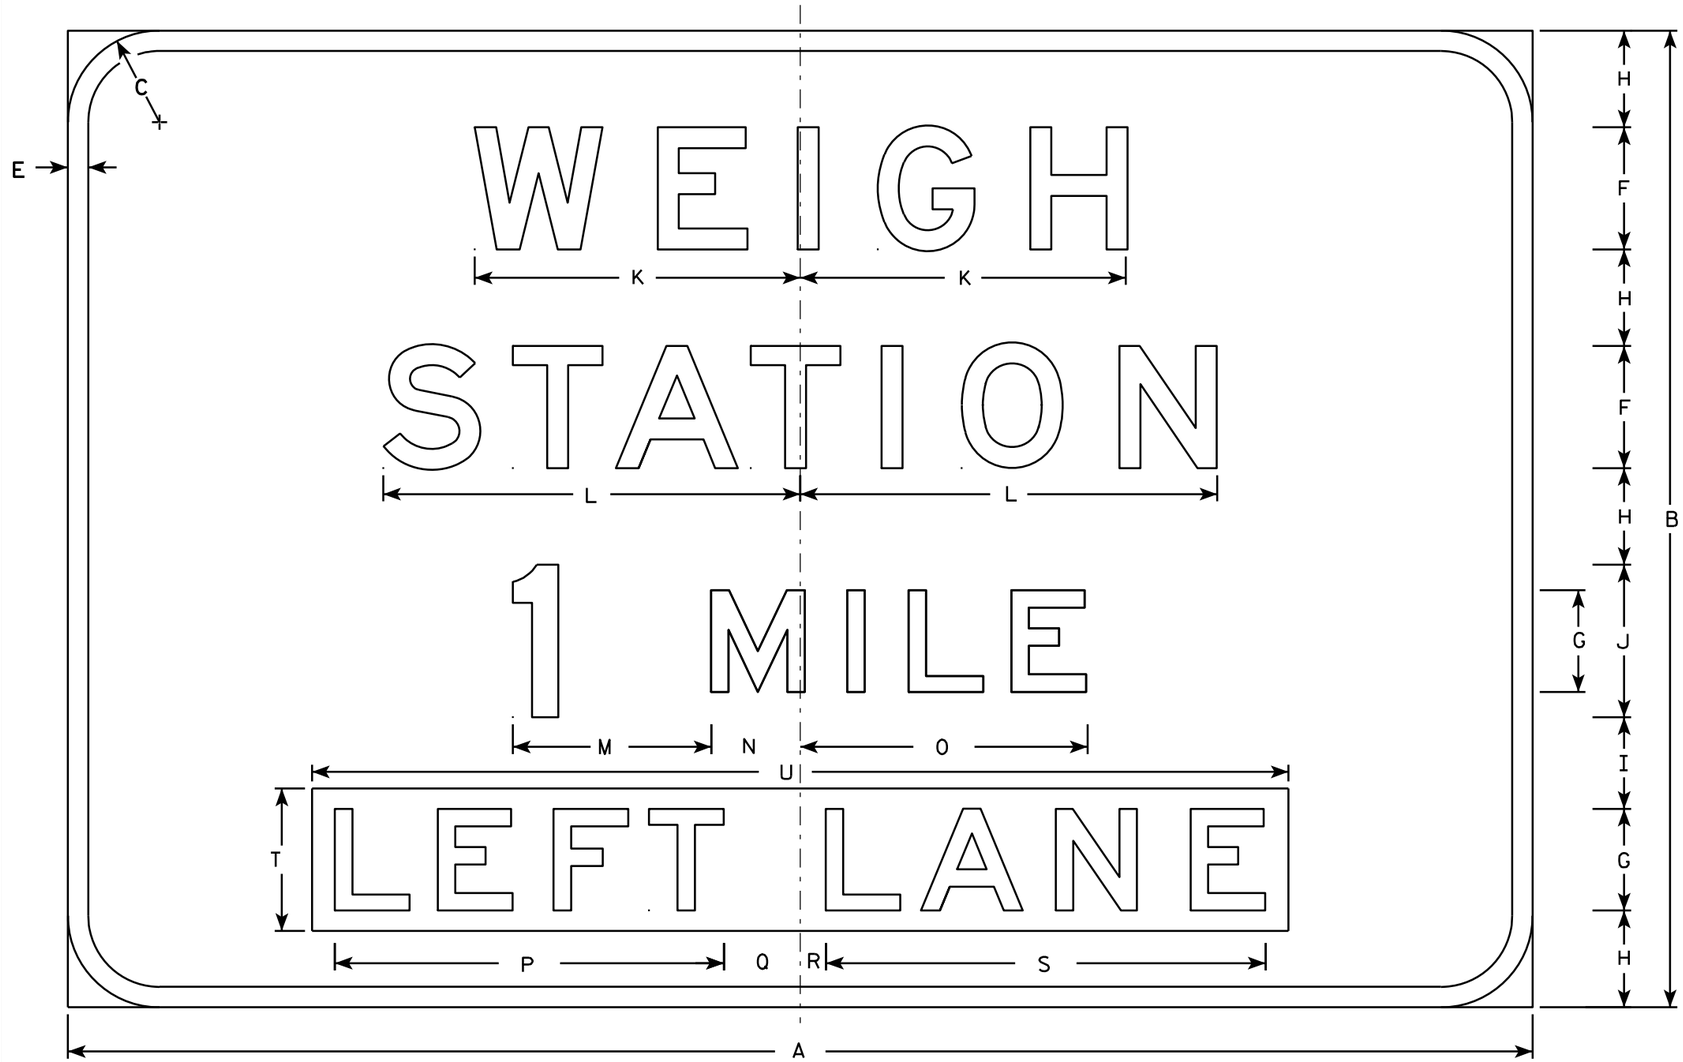


E5-56L

NOTES

1. Sign is Type I- Type SH Reflective - reference WIS DOT Standard Specification for HIGHWAY and STRUCTURE CONSTRUCTION latest edition.
2. Color:
   Background - Green except as noted
   Message - White except as noted
3. Message Series - E
4. LEFT LANE PLAQUE COLOR:
   Background - Yellow - Type F Reflective
   Message - Black

| SIZE | A | B | C | D | E | F | G | H | I | J | K | L | M | N | O | P | Q | R | S | T | U | V | W | X | Y | Z | Area sq. ft. |
|---|---|---|---|---|---|---|---|---|---|---|---|---|---|---|---|---|---|---|---|---|---|---|---|---|---|---|---|
| 1 | | | | | | | | | | | | | | | | | | | | | | | | | | | |
| 2 | | | | | | | | | | | | | | | | | | | | | | | | | | | |
| 3 | | | | | | | | | | | | | | | | | | | | | | | | | | | |
| 4 | 144 | 96 | 9 | | 2 | 12 | 10 | 9 1/2 | 9 | 15 | 32 | 41 | 19 1/2 | 8 3/4 | 28 1/4 | 38 1/4 | 7 1/2 | 2 1/2 | 43 1/4 | 14 | 96 | | | | | | 96.0 |
| 5 | 144 | 96 | 9 | | 2 | 12 | 10 | 9 1/2 | 9 | 15 | 32 | 41 | 19 1/2 | 8 3/4 | 28 1/4 | 38 1/4 | 7 1/2 | 2 1/2 | 43 1/4 | 14 | 96 | | | | | | 96.0 |

STANDARD SIGN
E5-56L

WISCONSIN DEPT OF TRANSPORTATION

APPROVED Matthew R Rauch
for State Traffic Engineer

DATE 3/5/12 PLATE NO. E5-56L.8

| PROJECT NO: | HWY: | COUNTY: | | SHEET NO: | E |
|---|---|---|---|---|---|