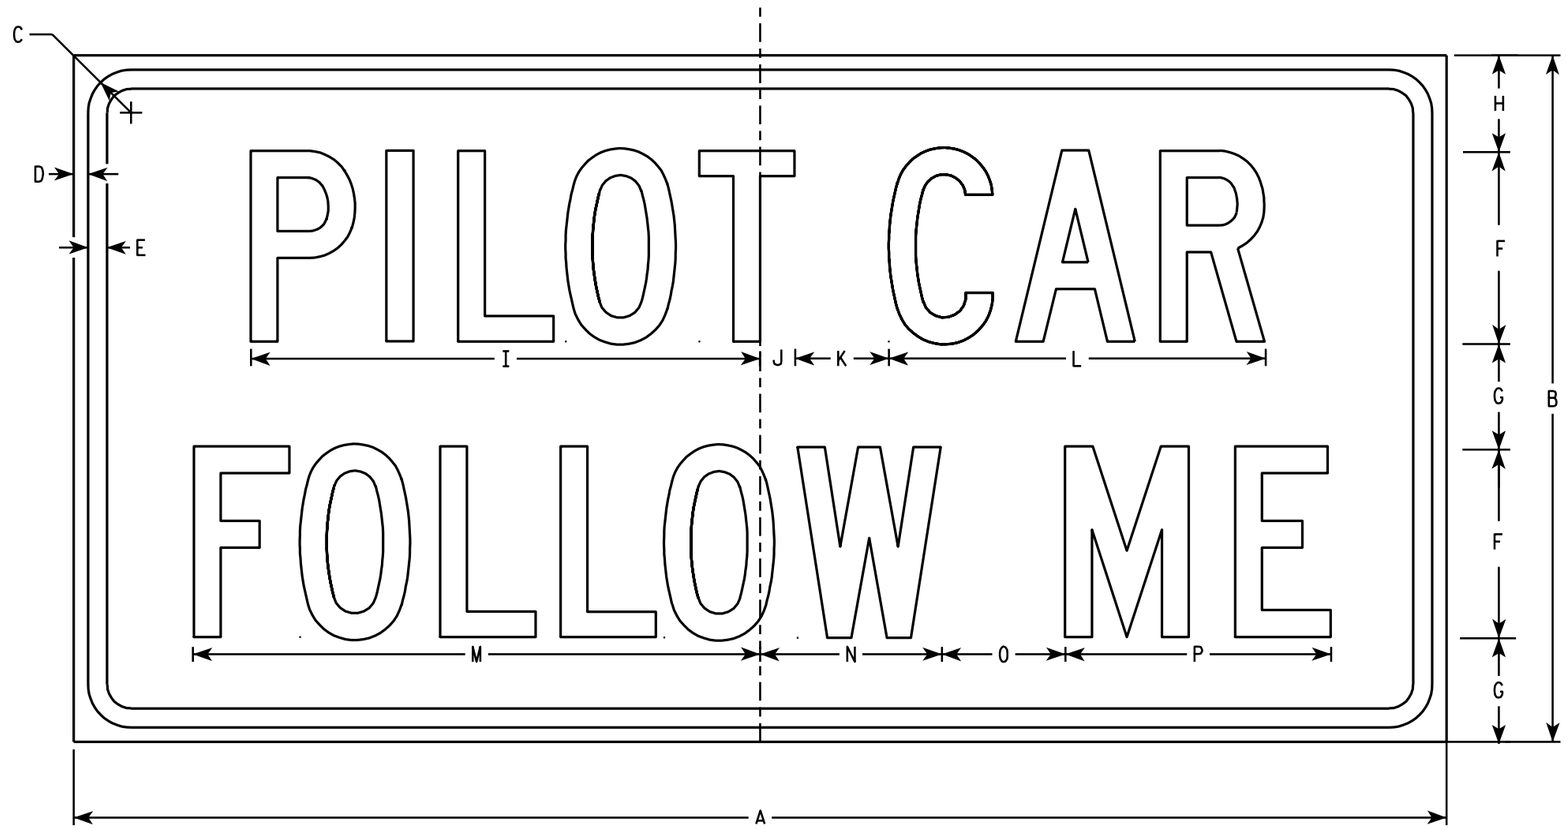

G20-4

NOTES

1. Sign is Type II - Type F Reflective - reference WIS DOT Standard Specification for HIGHWAY and STRUCTURE CONSTRUCTION latest edition.
2. Color:
   Background - Orange
   Message - Black
3. Message Series - C
4. Corners may be square or rounded when base material is plywood but borders shall be rounded as shown. When base material is metal, the corners and borders shall be rounded.

7

7

Metric equivalent for this sign is:

SIZE	
1	
2	900 mm X 450 mm
3	
4	
5	

SIZE	A	B	C	D	E	F	G	H	I	J	K	L	M	N	O	P	Q	R	S	T	U	V	W	X	Y	Z	Area sq. ft.	Area m2
1																												
2	36	18	1 1/8	3/8	1/2	5	2 3/4	2 1/2	13 3/8	7/8	2 1/2	9 7/8	14 7/8	4 3/4	3 1/4	7											4.5	0.41
3																												
4																												
5																												

STANDARD SIGN
G20-4

WISCONSIN DEPT OF TRANSPORTATION

APPROVED Charles J Spry for State Traffic Engineer

DATE 5/30/97 PLATE NO. G20-4.2

PROJECT NO:	HWY:	COUNTY:		SHEET NO:	E