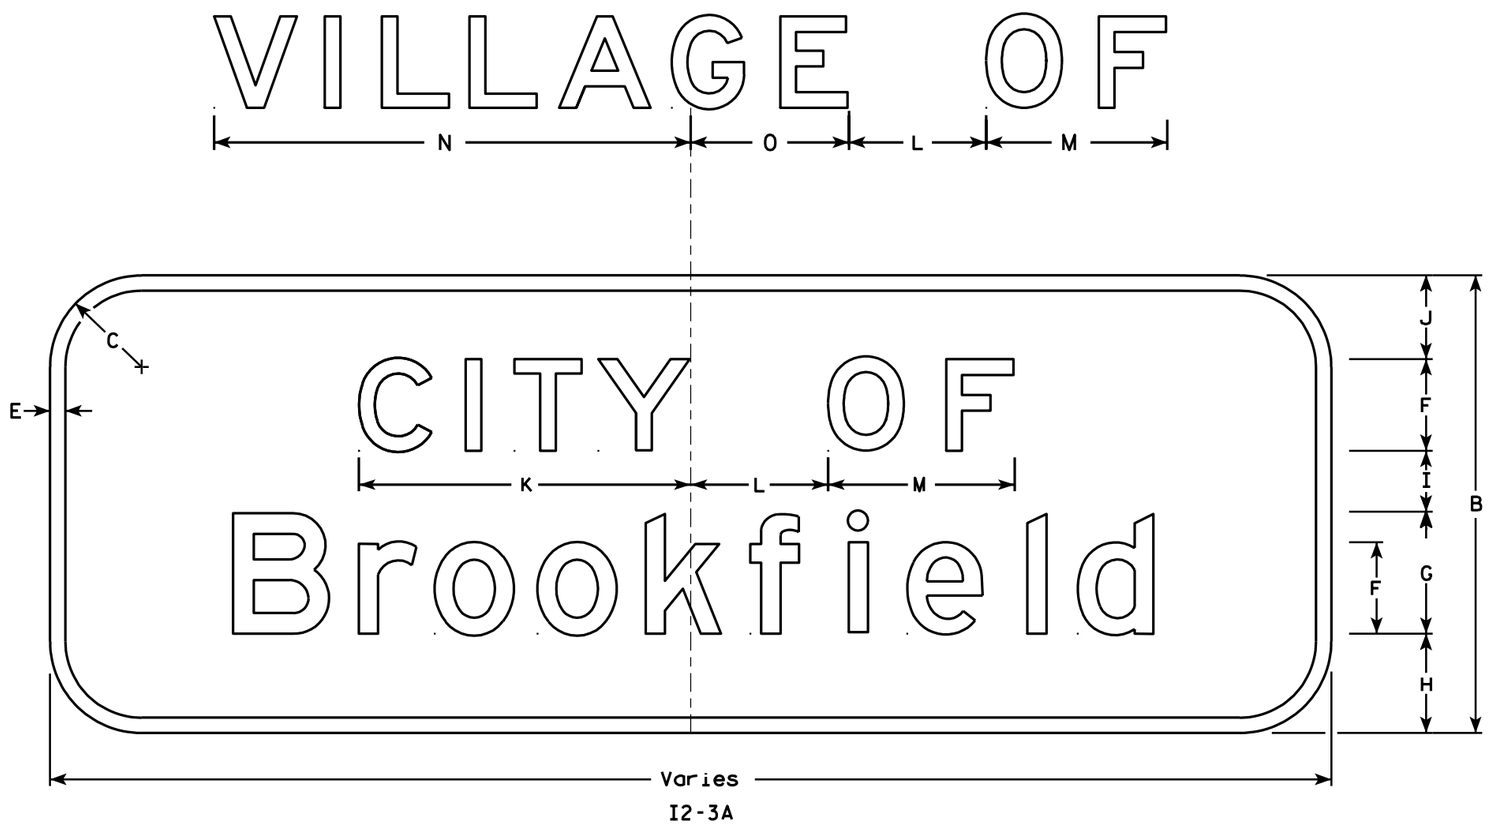

NOTES

1. Sign is Type II - Type H Reflective - reference WIS DOT Standard Specification for HIGHWAY and STRUCTURE CONSTRUCTION latest edition.
2. Color:
   Background - Green
   Message - White - Type H Reflective
3. Message Series - E
4. Corners may be square or rounded when base material is plywood but borders shall be rounded as shown. When base material is metal, the corners and borders shall be rounded.
5. "VILLAGE OF" shall be used in place of "CITY OF" when applicable.
6. Substitute appropriate message and adjust spacing to achieve proper balance.

7

Metric equivalent for this sign is:

SIZE	
1	
2	
3	
4	Varies X 750 mm
5	Varies X 750 mm

SIZE	A	B	C	D	E	F	G	H	I	J	K	L	M	N	O	P	Q	R	S	T	U	V	W	X	Y	Z	Area sq. ft.	Area sq. m.
1																												
2																												
3																												
4		30	6		1	6	8	6 1/2	4	5 1/2	21 3/4	9	12 1/4	31 1/4	10 3/8	9 3/4											Varies	Varies
5		30	6		1	6	8	6 1/2	4	5 1/2	21 3/4	9	12 1/4	31 1/4	10 3/8	9 3/4											Varies	Varies

STANDARD SIGN
I2-3A

WISCONSIN DEPT OF TRANSPORTATION

APPROVED Chester J Spang for State Traffic Engineer

DATE 1/25/02 PLATE NO. I2-3A.4

PROJECT NO:	HWY:	COUNTY:		SHEET NO:	E