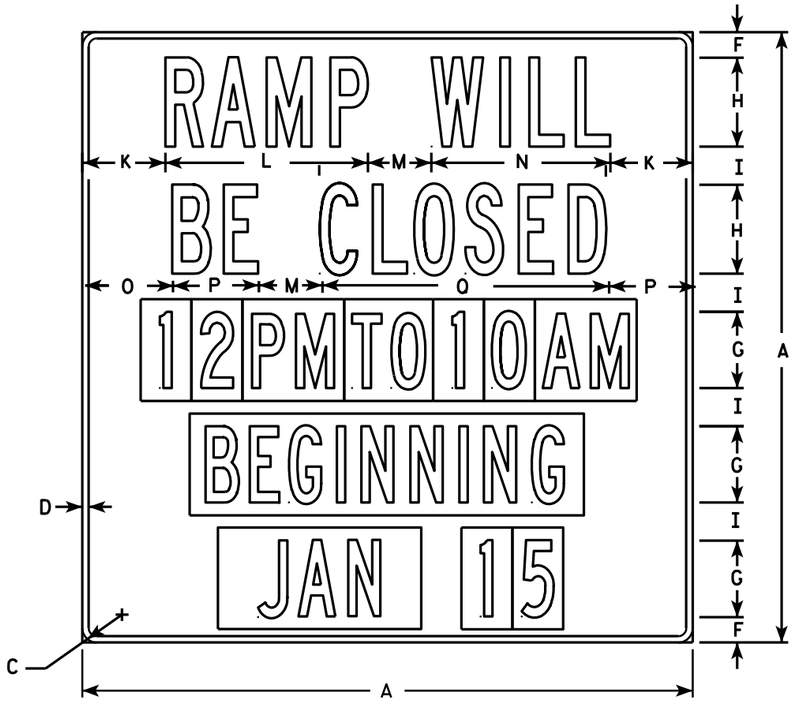

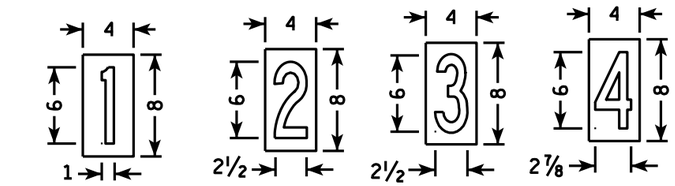

NOTES

1. Sign is Type II - Type H Reflective - reference WIS DOT Standard Specification for HIGHWAY and STRUCTURE CONSTRUCTION latest edition.
2. Color:
   Background - White
   Message - Black
3. Message Series - B
4. Message plaques consist of Type H Reflective sheeting with the appropriate non-reflective black message applied to .040 aluminum and screwed to the base sign.

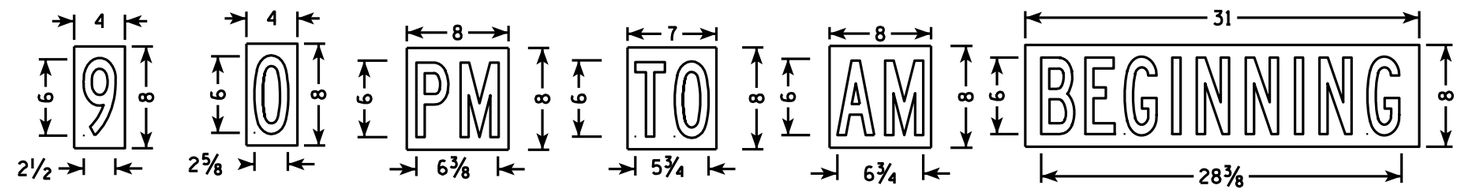

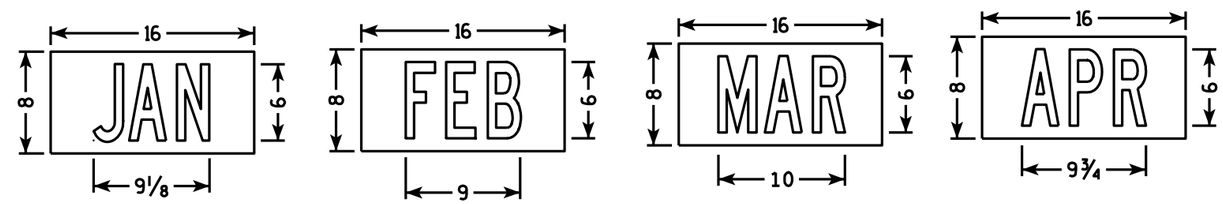

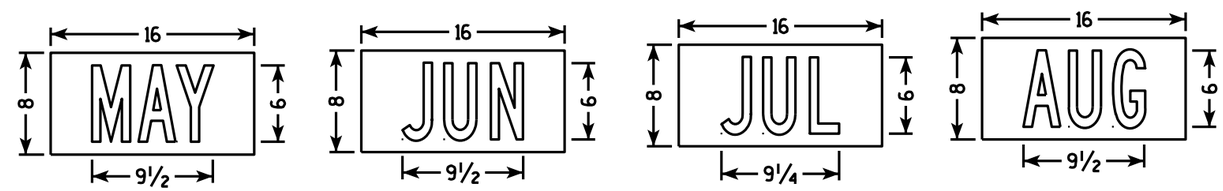

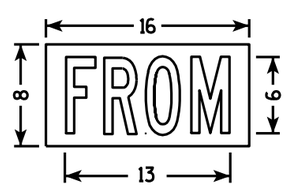

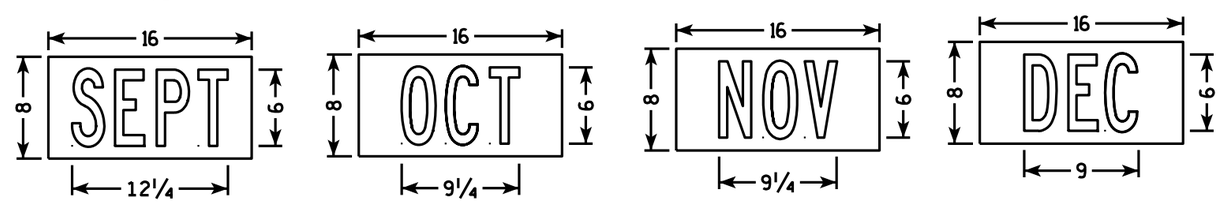

SIZE	A	B	C	D	E	F	G	H	I	J	K	L	M	N	O	P	Q	R	S	T	U	V	W	X	Y	Z	Area sq. ft.
1																											
2S	48		2 ¼	½		2	6	7	3		6 ½	15 ⅞	5	14 ⅛	6 ⅞	6 ¾	22 ½										16.0
2M	48		2 ¼	½		2	6	7	3		6 ½	15 ⅞	5	14 ⅛	6 ⅞	6 ¾	22 ½										16.0
3																											
4																											
5																											

STANDARD SIGN
R11-51

WISCONSIN DEPT OF TRANSPORTATION

APPROVED Matthew R Rauch
for State Traffic Engineer

DATE 4/1/11 PLATE NO. R11-51.4

PROJECT NO:	HWY:	COUNTY:		SHEET NO:	E