


W19-1

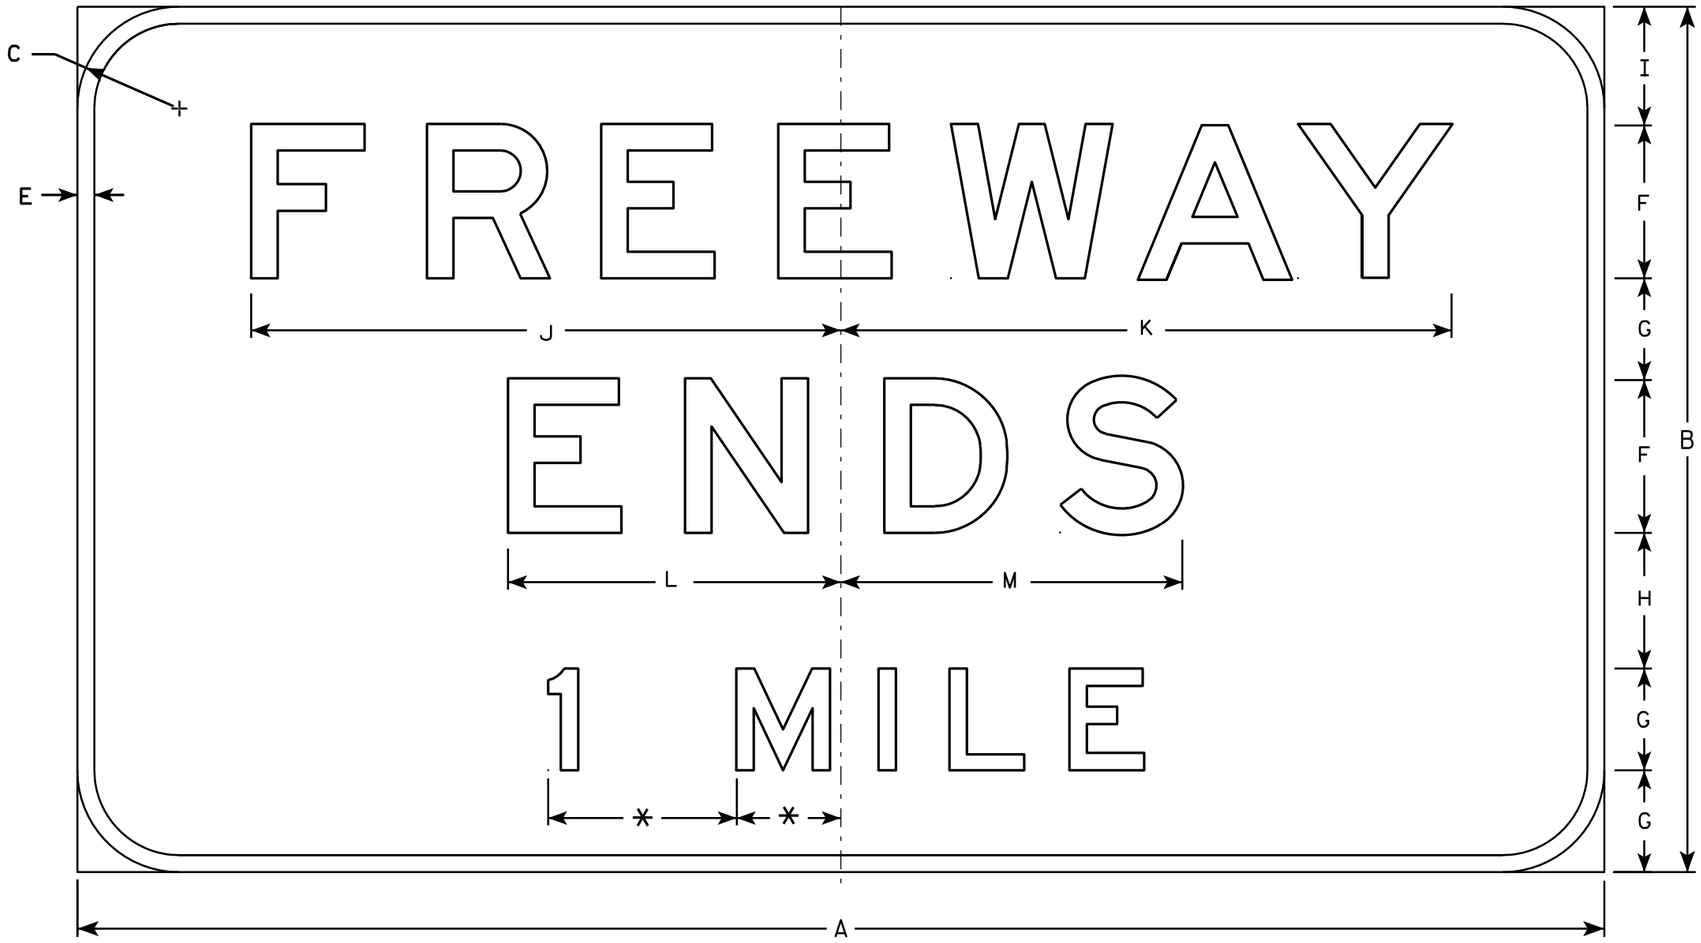


* Varies

NOTES

1. Sign is Type I - Type F Reflective - reference WIS DOT Standard Specification for HIGHWAY and STRUCTURE CONSTRUCTION latest edition.
2. Color:
   Background - Yellow
   Message - Black - Non Reflective
3. Message Series - E
4. Substitute appropriate numerals and optically adjust spacing to achieve proper balance.

| SIZE | A | B | C | D | E | F | G | H | I | J | K | L | M | N | O | P | Q | R | S | T | U | V | W | X | Y | Z | Area sq. ft. |
|---|---|---|---|---|---|---|---|---|---|---|---|---|---|---|---|---|---|---|---|---|---|---|---|---|---|---|---|
| 1 | | | | | | | | | | | | | | | | | | | | | | | | | | | |
| 2 | | | | | | | | | | | | | | | | | | | | | | | | | | | |
| 3 | | | | | | | | | | | | | | | | | | | | | | | | | | | |
| 4 | 180 | 102 | 12 | 2 | | 18 | 12 | 16 | 14 | 69 1/2 | 72 | 39 1/4 | 40 1/4 | 48 1/4 | | | | | | | | | | | | | 127.5 |
| 5 | 180 | 102 | 12 | 2 | | 18 | 12 | 16 | 14 | 69 1/2 | 72 | 39 1/4 | 40 1/4 | 48 1/4 | | | | | | | | | | | | | 127.5 |

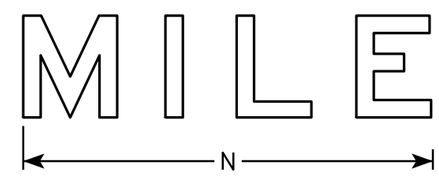STANDARD SIGN
W19-1

WISCONSIN DEPT OF TRANSPORTATION

APPROVED Matthew R Rauch
for State Traffic Engineer

DATE 3/13/13 PLATE NO. W19-1.2

| PROJECT NO: | HWY: | COUNTY: | | SHEET NO: | E |
|---|---|---|---|---|---|