NOTES

1. All Signs Type II - Type F Reflective - reference WIS DOT Standard Specification for HIGHWAY and STRUCTURE CONSTRUCTION latest edition.
2. Color:
   Background - Orange
   Message - Black
3. Message Series - C

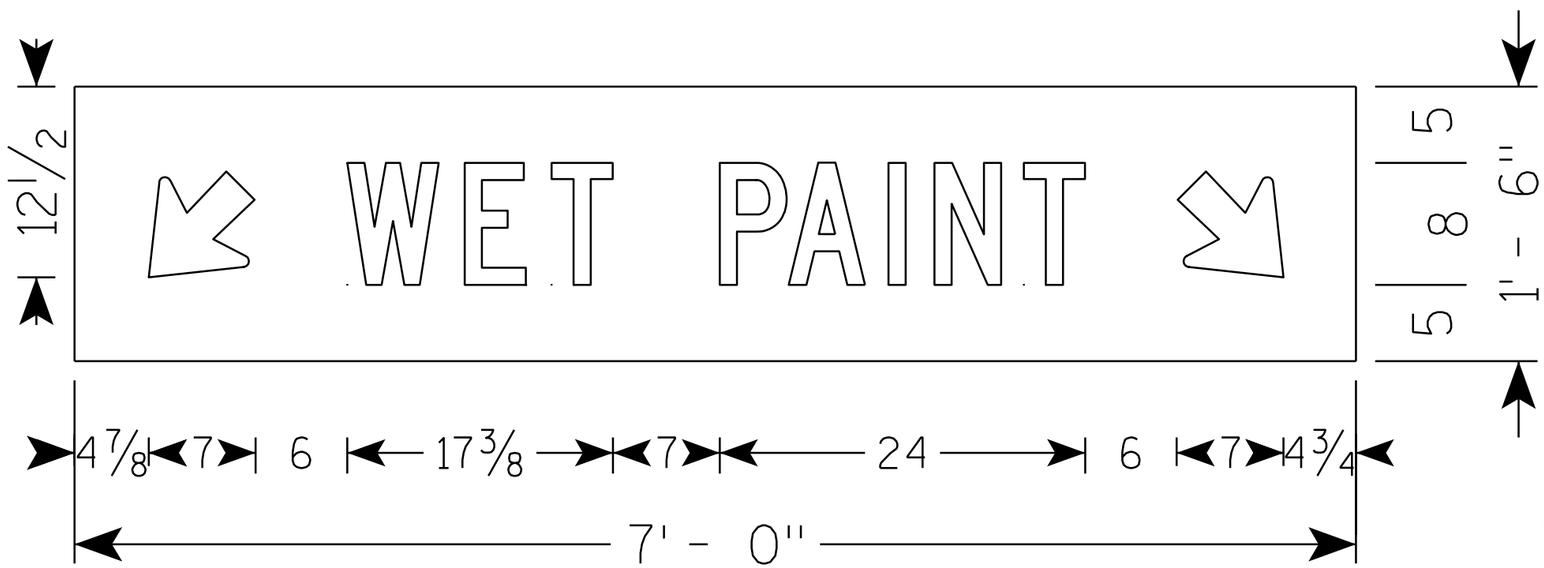

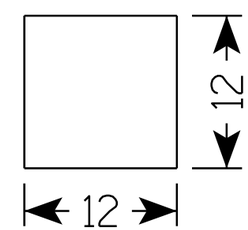

Use .040 aluminum to cover non-applicable arrow

7

7

STANDARD SIGN
W21-64

WISCONSIN DEPT OF TRANSPORTATION

APPROVED Matthew R Rauch
for State Traffic Engineer

DATE 5/11/09 PLATE NO. W21-64.1

PROJECT NO:	HWY:	COUNTY:		SHEET NO:	E