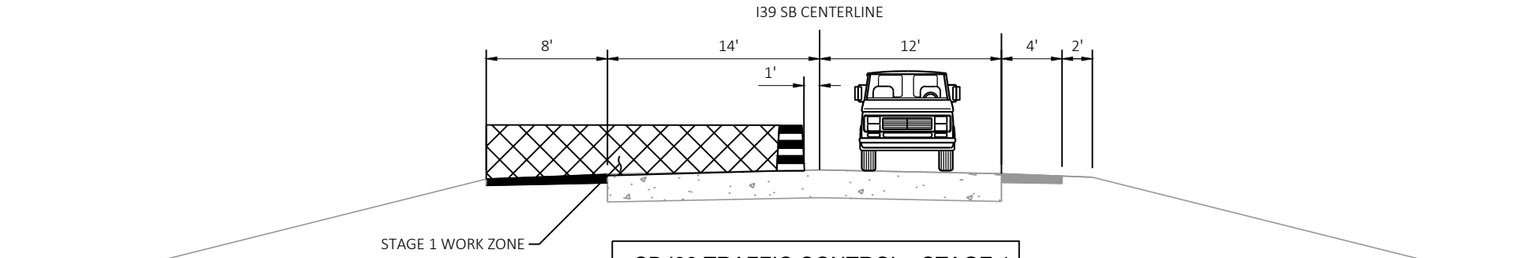

SB I39 TRAFFIC CONTROL - STAGE 1
LOOKING NORTH
MILL & OVERLAY OUTSIDE SHOULDER

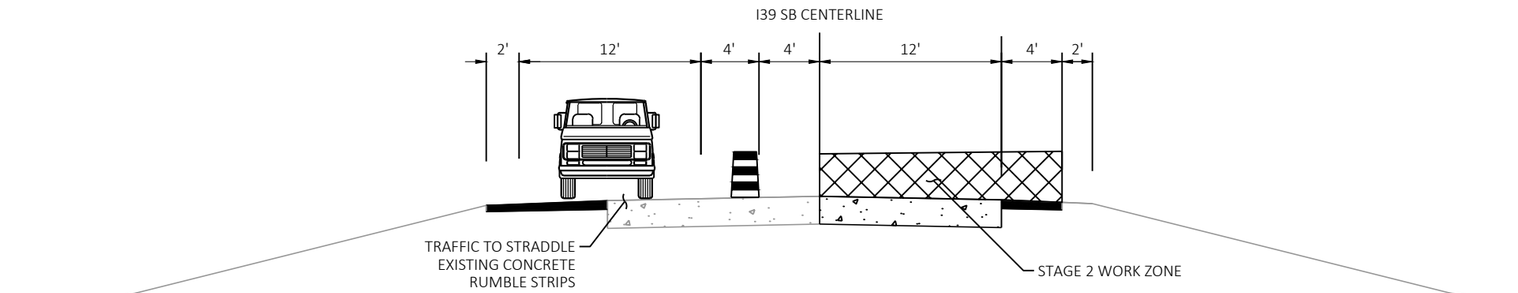

SB I39 TRAFFIC CONTROL - STAGE 2
LOOKING NORTH
MILL & OVERLAY INSIDE SHOULDER, INSIDE LANE CONCRETE PAVEMENT REPAIRS

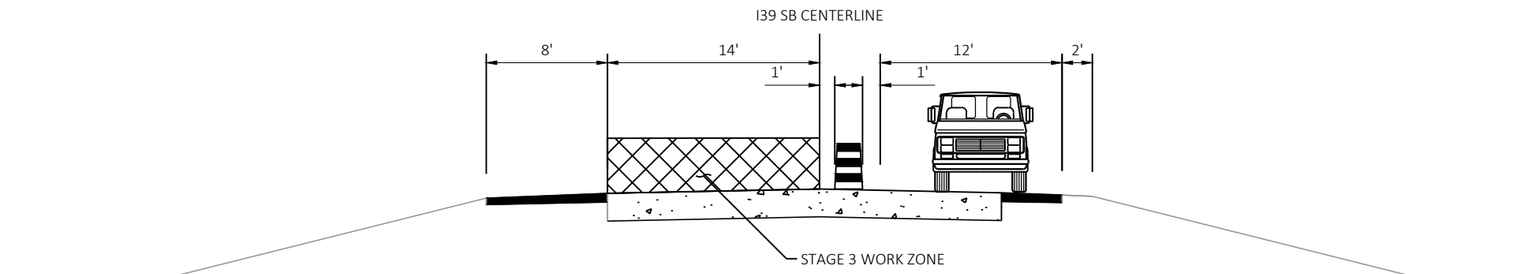

SB I39 TRAFFIC CONTROL - STAGE 3
LOOKING NORTH
OUTSIDE LANE CONCRETE PAVEMENT REPAIRS

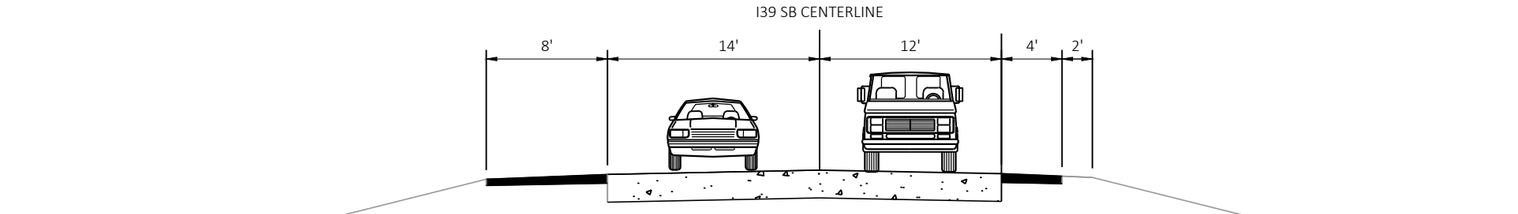

SB I39 TRAFFIC CONTROL - STAGE 4
LOOKING NORTH
SINGLE LANE CLOSURES FOR MISC WORK & PAVEMENT MARKING