2

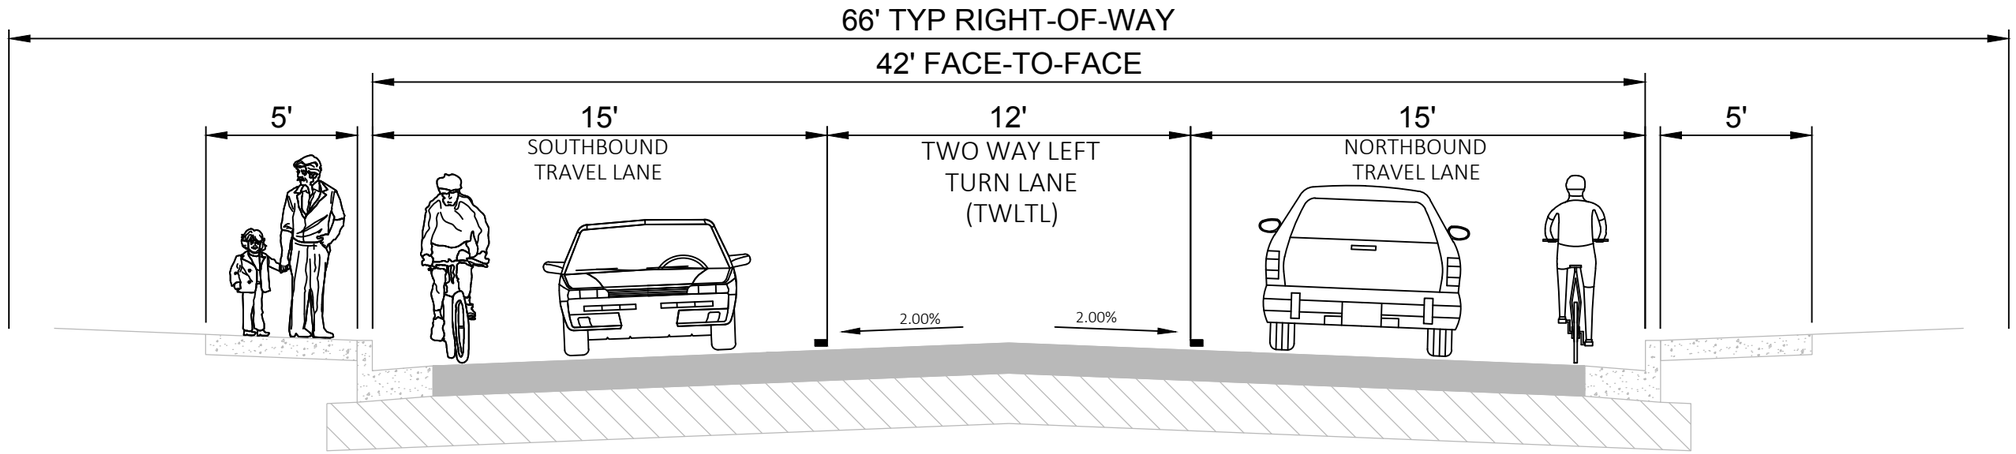

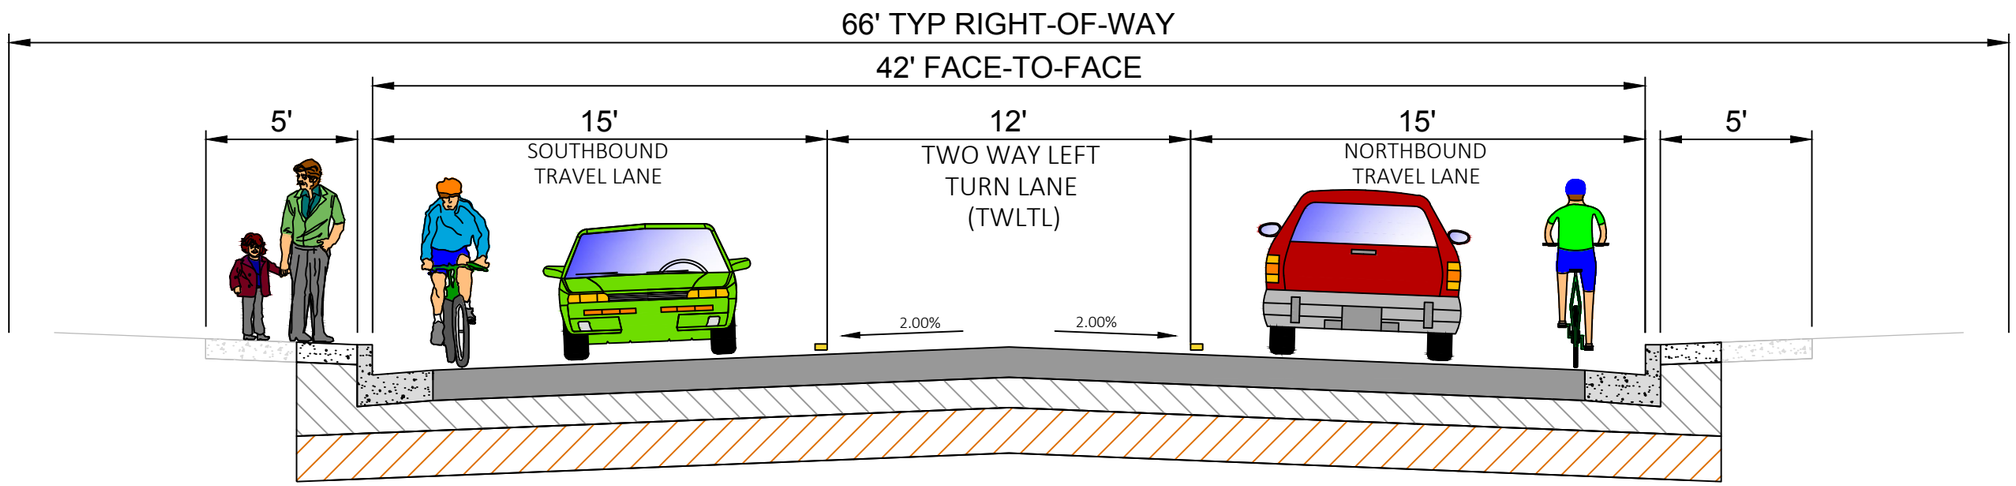

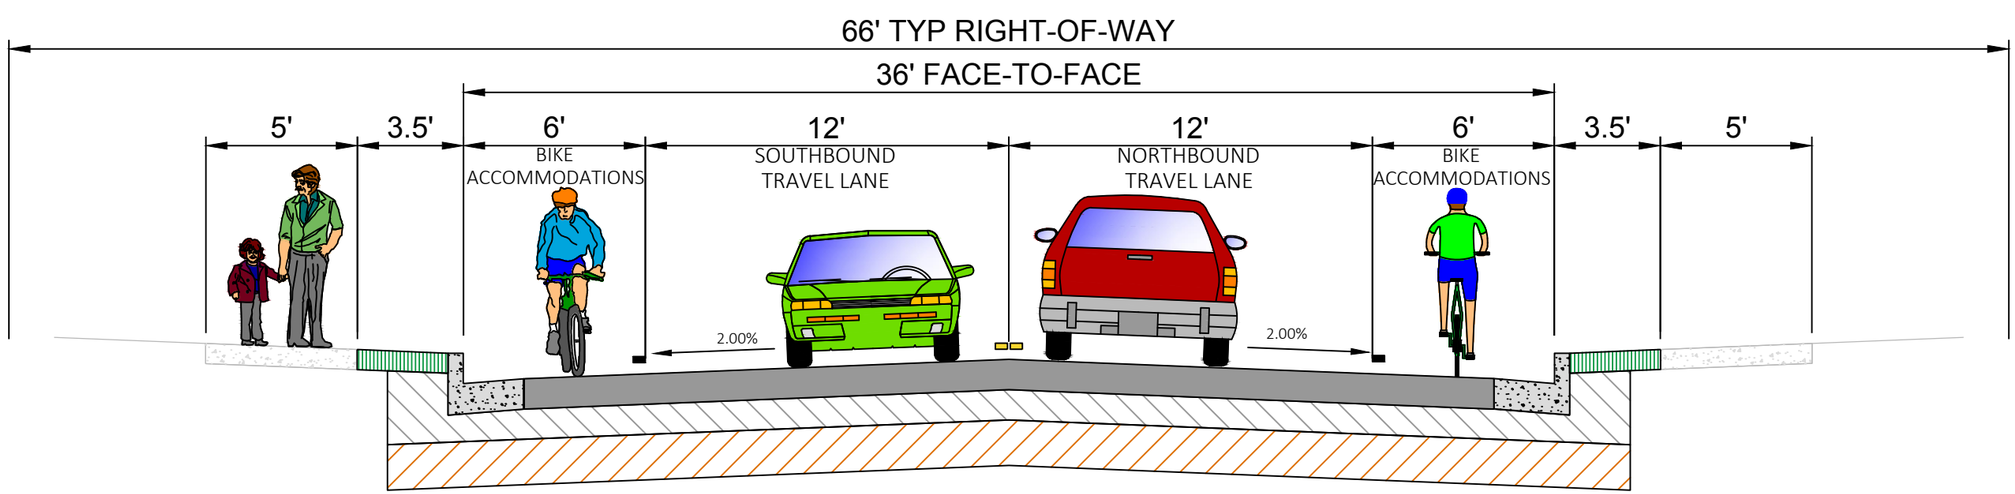

2

PROJECT NO: 9220-04-72	HWY: STH 117	COUNTY: SHAWANO	PLAN: TYPICAL SECTIONS	SHEET	E

FILE NAME : P:\PROJECTS_CURRENT\SHAWANO\WISDOT_NCR-RHINELANDER\STH 117 - BONDUEL-SOUTH\ACAD\SHEETSOTHER\TYPICALSECTIONS_PIM-11X17.DWG
LAYOUT NAME - 08
PLOT DATE : 3/12/2020 2:08 PM PLOT BY : JARED HALBUR PLOT NAME : PLOT SCALE : 1 IN:5 FT

WISDOT/CADDS SHEET 42