



PROJECT ID 4065-17-00
MANITOWOC ST - MELISSA ST
PLANK RD, CITY OF MENASHA
WIS 114
WINNEBAGO COUNTY

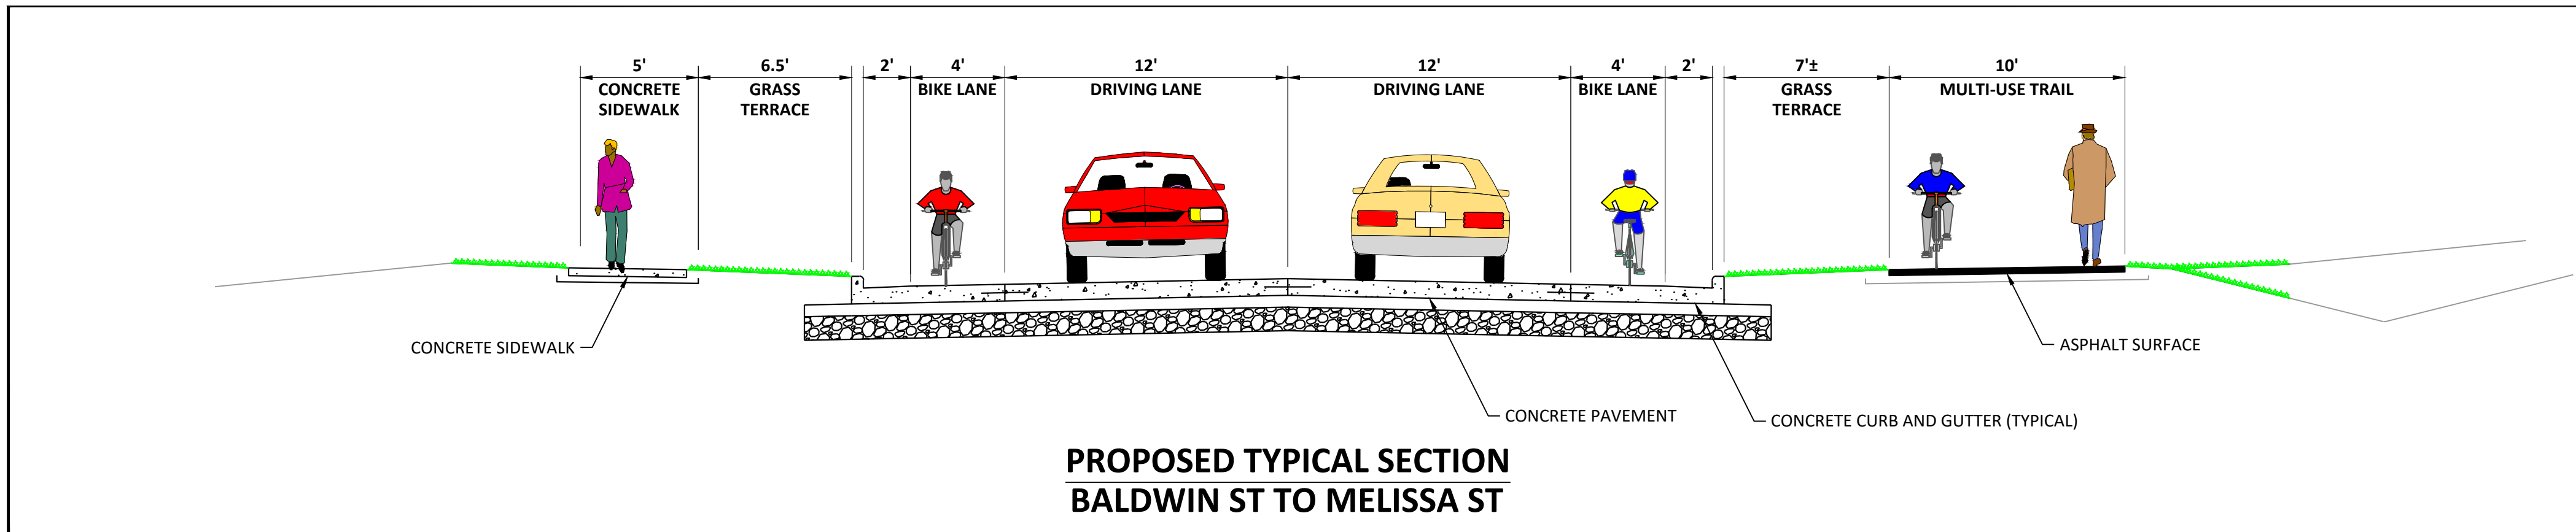

- LEGEND**
- PROPOSED ASPHALT PAVEMENT
 - PROPOSED CONCRETE PAVEMENT
 - PROPOSED CURB & GUTTER
 - PROPOSED PAVED ISLAND / SIDEWALK
 - PROPOSED CONCRETE DRIVEWAYS
 - PROPOSED ASPHALT DRIVEWAYS
 - PROPOSED RIGHT OF WAY
 - PROPOSED TEMPORARY LIMITED EASEMENT
 - PROPOSED LANDSCAPED TERRACE
 - PROPERTY LINES
 - EXISTING RIGHT OF WAY

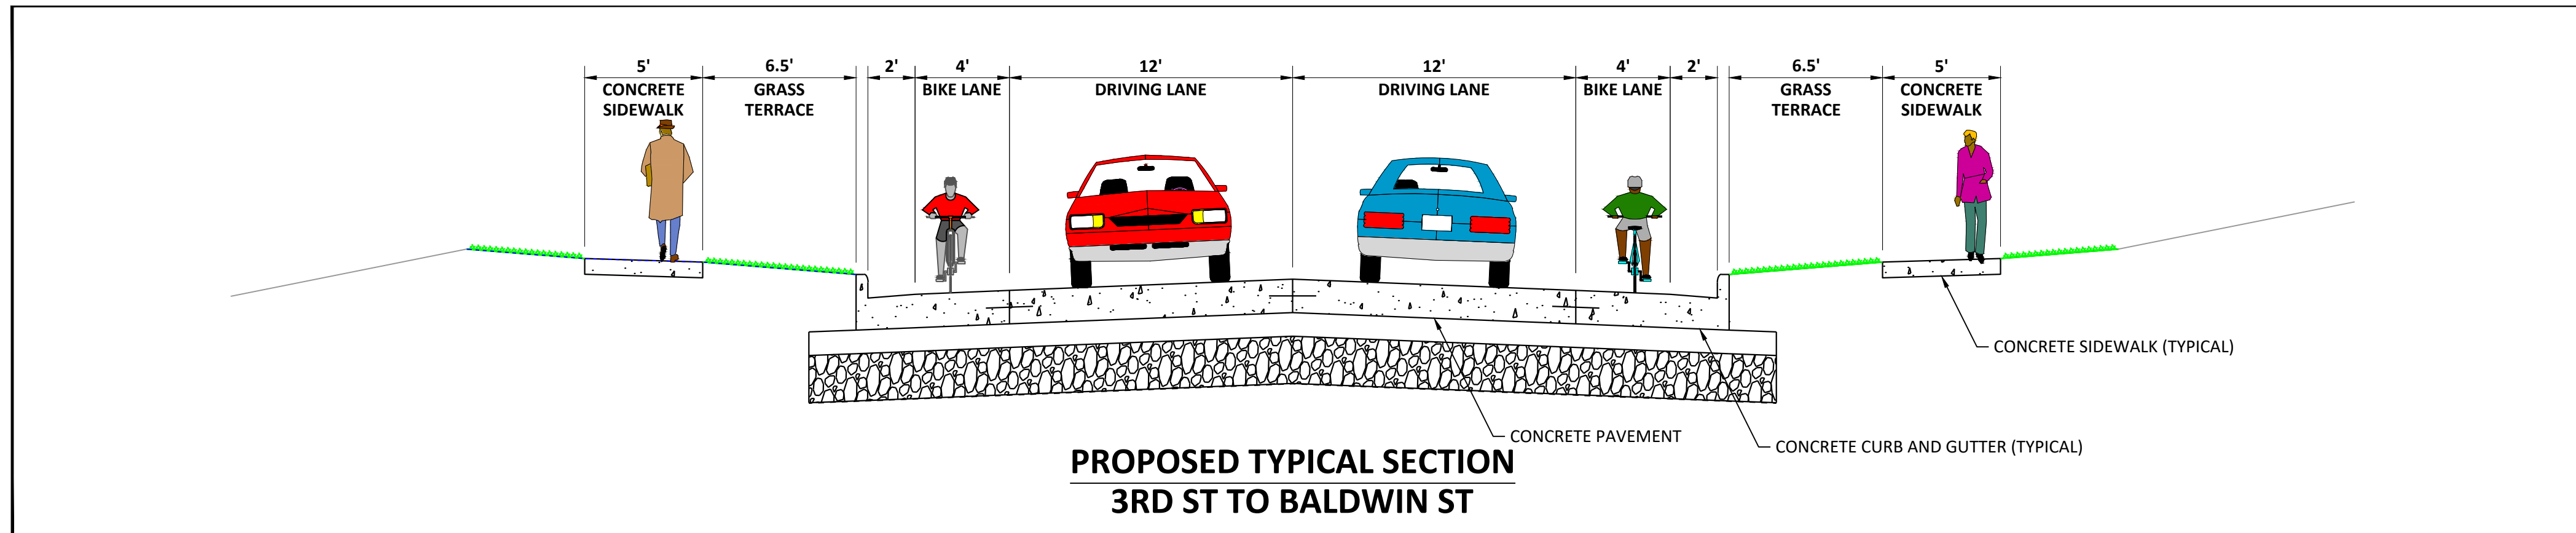

PUBLIC INVOLVEMENT
MEETING
JULY 2025

SCALE, FEET 0 60 120